


FIGURES

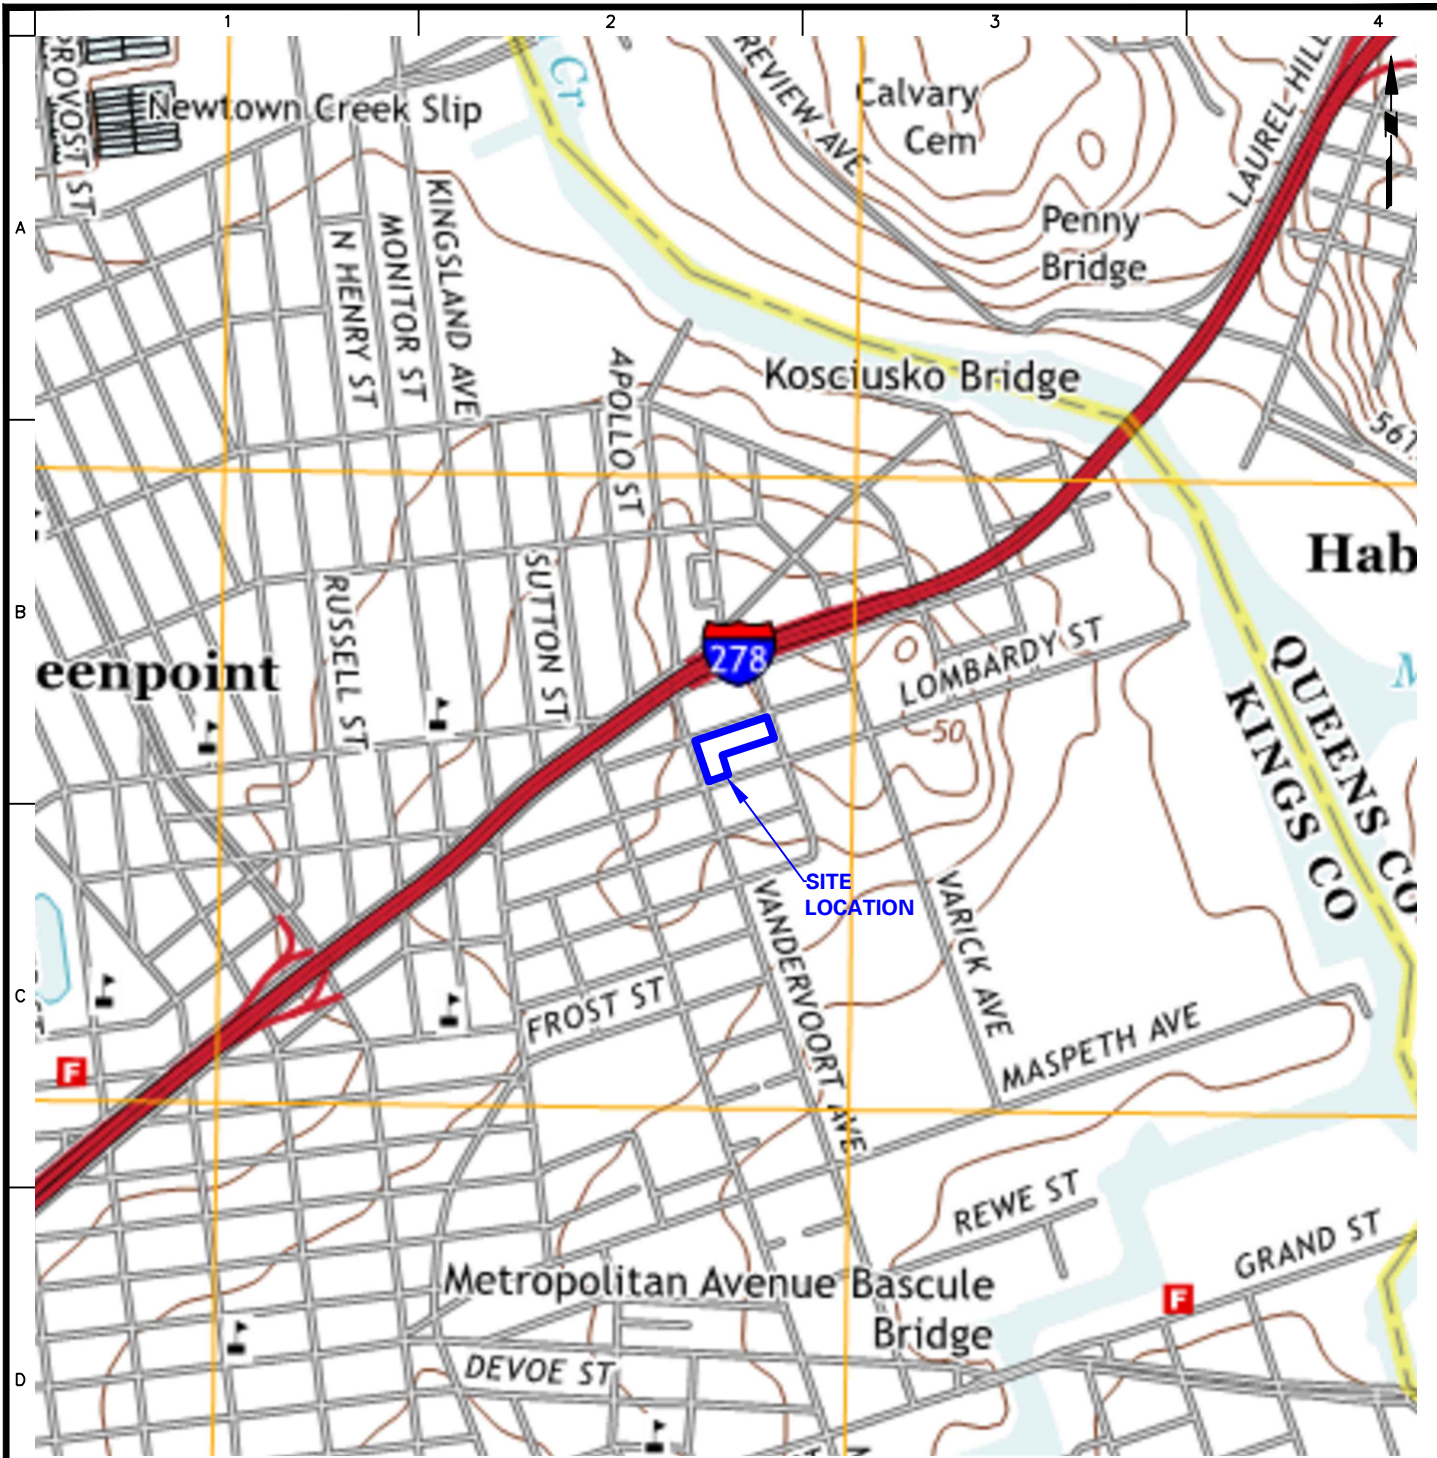

WARNING: IT IS A VIOLATION OF THE NYS EDUCATION LAW ARTICLE 145 FOR ANY PERSON, UNLESS HE IS ACTING UNDER THE DIRECTION OF A LICENSED PROFESSIONAL ENGINEER, TO ALTER THIS ITEM IN ANY WAY.

MAP REFERENCE: USGS BROOKLYN, N.Y. TOPOGRAPHIC QUADRANGLE

LANGAN 21 Penn Plaza, 360 West 31st Street, 8th Floor New York, NY 10001 T: 212.479.5400 F: 212.479.5444 www.langan.com Langan Engineering, Environmental, Surveying and Landscape Architecture, D.P.C. Langan Engineering and Environmental Services, Inc. Langan CT, Inc. Langan International LLC Collectively known as Langan	Project FORMER ACME STEEL/METAL WORKS NYSDEC SITE No. 224131 95 LOMBARDY STREET / 46 ANTHONY STREET BROOKLYNNEW YORK	Figure Title SITE LOCATION MAP	Project No. 170157201		Figure 1
			Date 08/31/2017		
			Scale 1" = 1,000'		
			Drawn By PTF	Checked By GN	
			Submission Date		Sheet 1 of 21




LEGEND:

- SITE BOUNDARY
- BUILDING OUTLINE

NOTES:

1. BASE MAP SOURCE: NEARMAP.COM AERIAL PHOTO DATED APRIL 9, 2017

 

WARNING: IT IS A VIOLATION OF THE NYS EDUCATION LAW ARTICLE 145 FOR ANY PERSON, UNLESS HE IS ACTING UNDER THE DIRECTION OF A LICENSED PROFESSIONAL ENGINEER, TO ALTER THIS ITEM IN ANY WAY.

LANGAN

21 Penn Plaza, 360 West 31st Street, 8th Floor
New York, NY 10001

T: 212.479.5400 F: 212.479.5444 www.langan.com
Langan Engineering, Environmental, Surveying and
Landscape Architecture, D.P.C. S.A.
Langan Engineering, Environmental, Surveying and
Landscape Architecture, D.P.C.
Langan Engineering and Environmental Services, Inc.
Langan CT, Inc.
Langan International LLC
Collectively known as Langan

Project

**FORMER ACME
STEEL/METAL WORKS**

**NYSDEC SITE No. 224131
95 LOMBARDY STREET/
46 ANTHONY STREET**

BROOKLYN

NEW YORK

Figure Title

SITE PLAN

Project No.
170157201

Date
08/31/2017

Scale
1" = 40'

Drawn By
PTF


Checked By
GN

Submission Date

Figure No.

2

SHEET 2 of 21

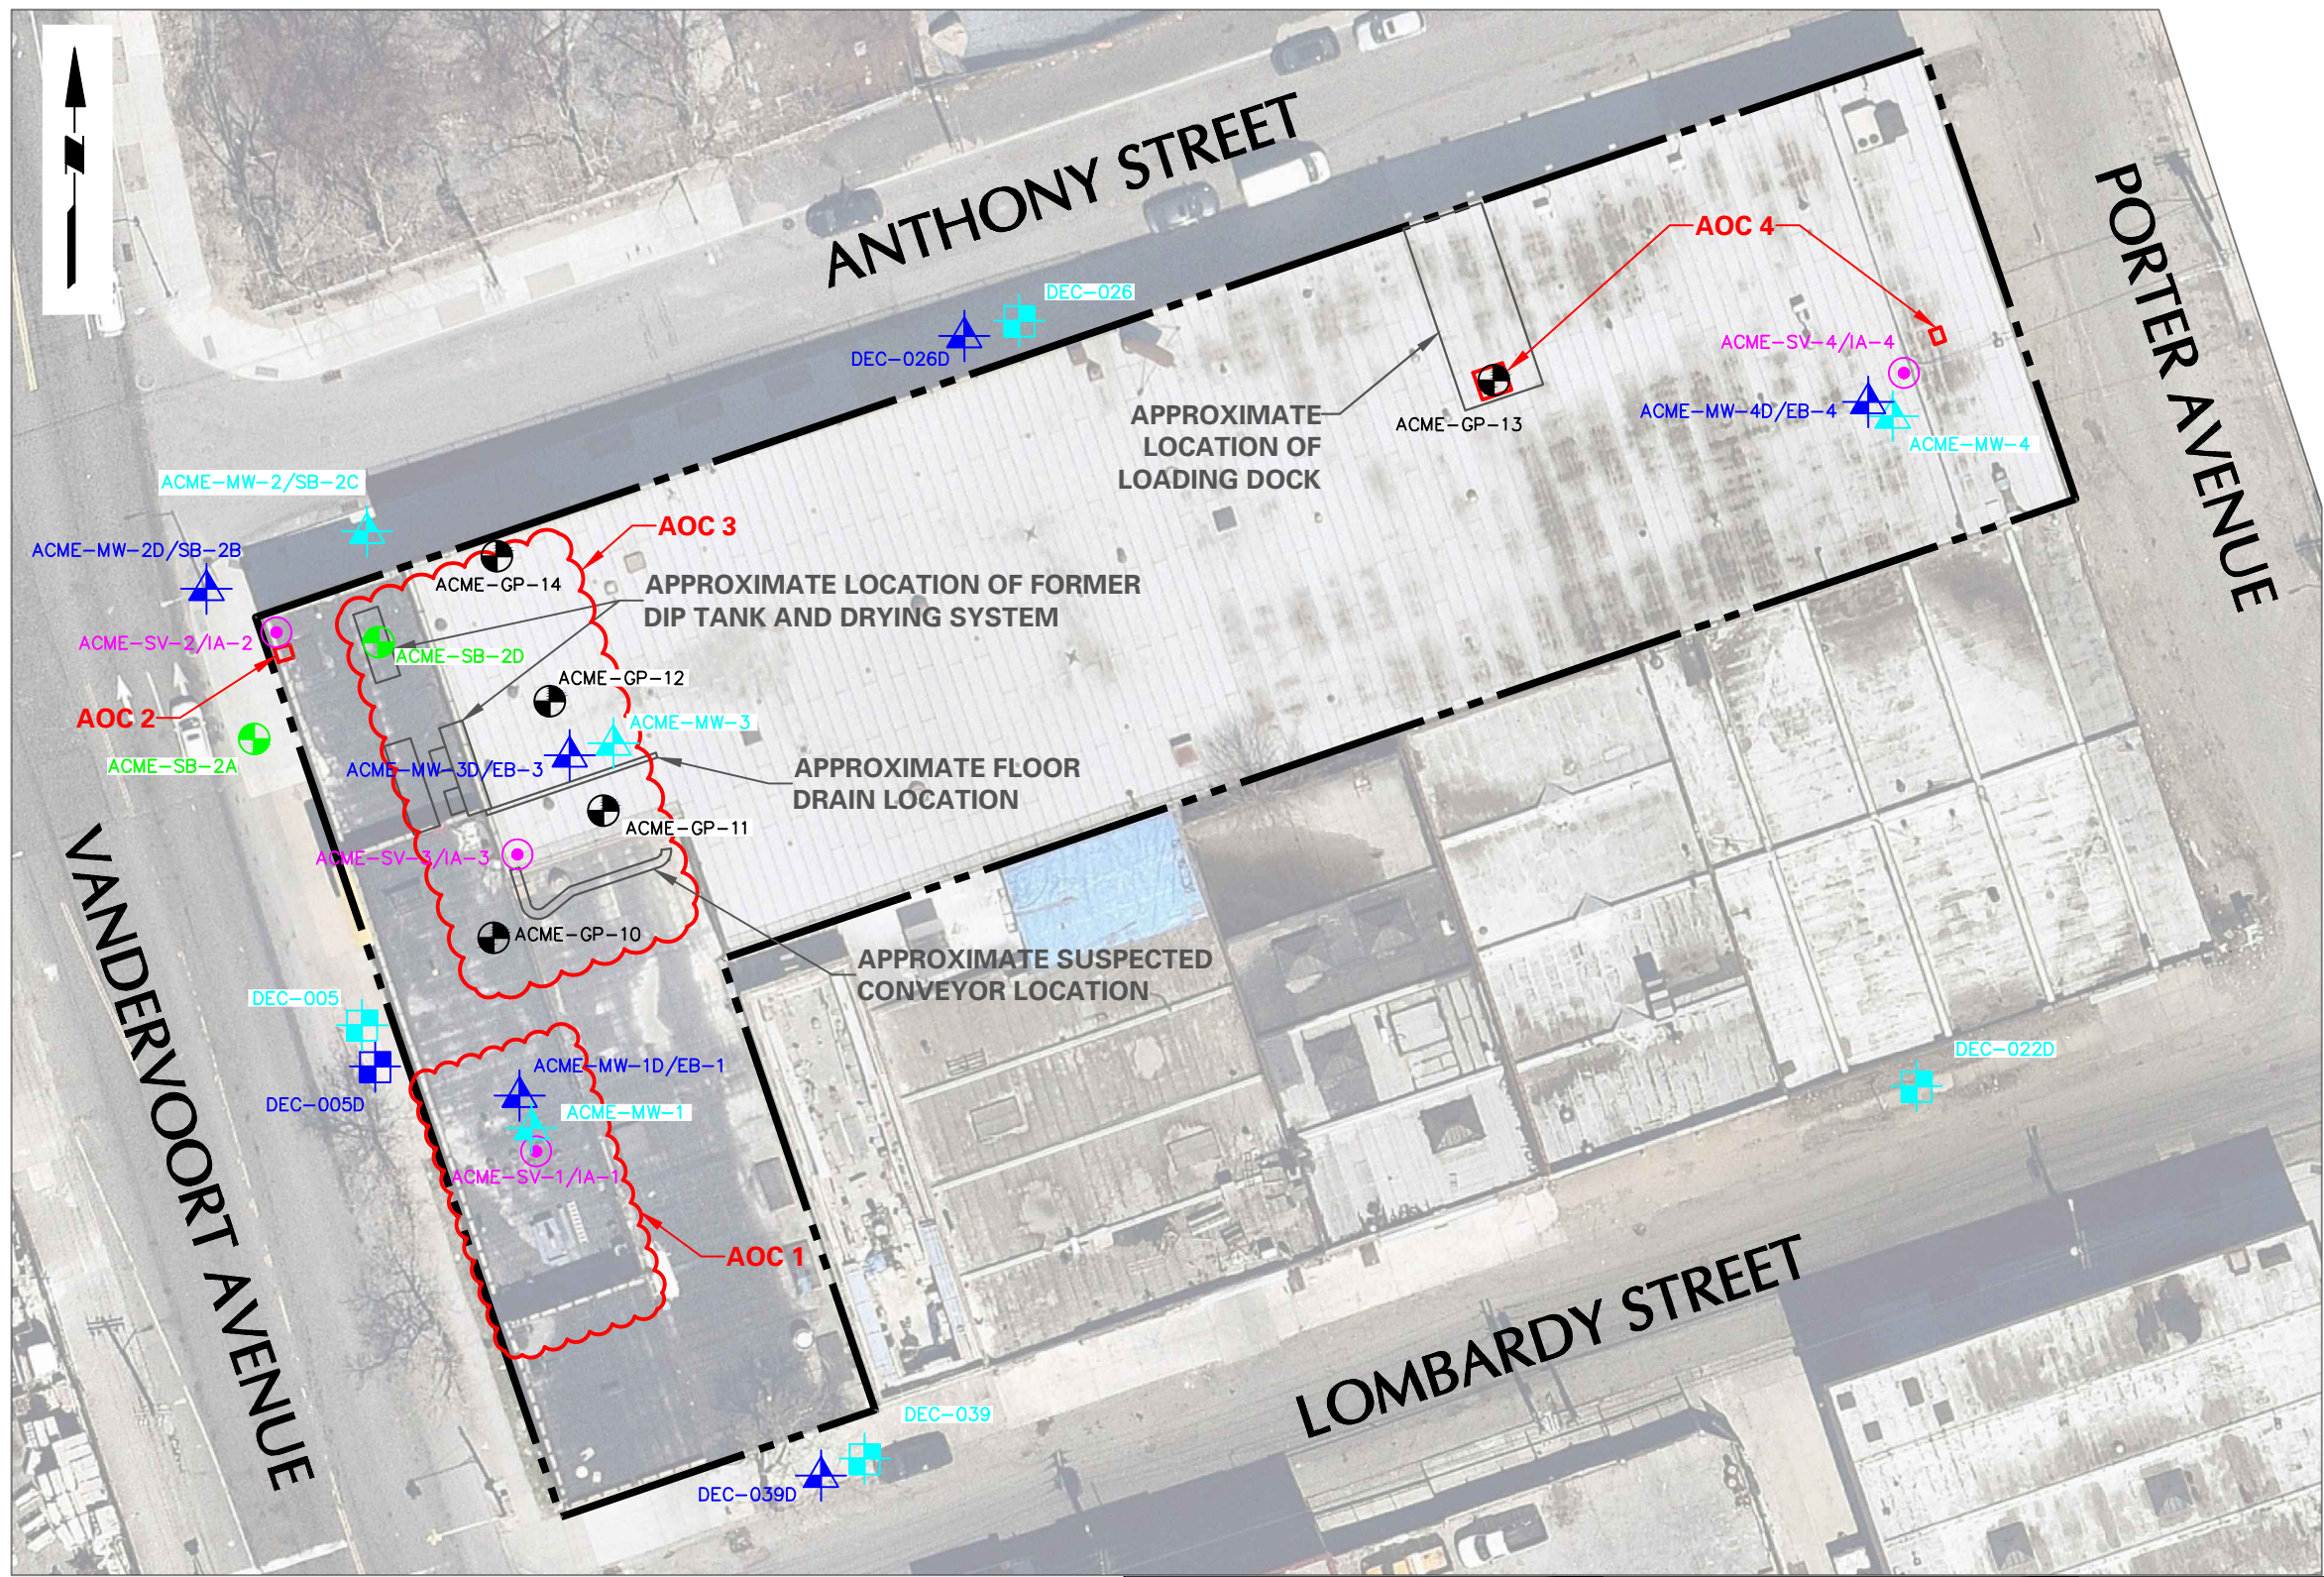


LEGEND:

- SITE BOUNDARY
- SITE FEATURE
- ACME-SB-2A RI SOIL BORING LOCATION
- ACME-MW-1D/EB-1 RI SOIL BORING AND DEEP GROUNDWATER MONITORING WELL LOCATION
- ACME-MW-1 RI SHALLOW GROUNDWATER MONITORING WELL LOCATION
- DEC-005D EXISTING DEEP GROUNDWATER MONITORING WELL LOCATION
- DEC-005 EXISTING SHALLOW GROUNDWATER MONITORING WELL LOCATION
- ACME-SV-2/IA-2 RI SOIL VAPOR AND INDOOR AIR SAMPLING COUPLET LOCATION
- ACME-AA-1 RI AMBIENT AIR LOCATION
- ACME-GP-12 SUPPLEMENTAL RI BORING LOCATION TO GROUNDWATER

NOTES:

- BASE MAP SOURCE: NEARMAP.COM AERIAL PHOTO DATED APRIL 9, 2017
- THE REMEDIAL INVESTIGATION (RI) WAS CONDUCTED BY LANGAN BETWEEN SEPTEMBER AND DECEMBER 2012.
- THE SUPPLEMENTAL REMEDIAL INVESTIGATION (SRI) WAS CONDUCTED BY LANGAN BETWEEN MARCH AND APRIL 2017.
- AREA OF CONCERN (AOC) 1 - FORMER METAL FABRICATION AREA
- AOC 2 - DRY WELL/UNDERGROUND INJECTION WELL (LOT 8)
- AOC 3 - FORMER DIP TANK AND DRYING SYSTEM
- AOC 4 - DRY WELL/UNDERGROUND INJECTION WELL (LOT 11)
- THE APPROXIMATE LOCATION OF THE FORMER DIP TANK AND DRYING SYSTEM IS BASED ON MAPS INCLUDED AS PART OF THE 'IMPACT ENVIRONMENTAL 1998 PHASE I ESA REPORT'. THE DIP TANK AND DRYING SYSTEM ELEMENTS WERE NOT PRESENT AT THE TIME OF THE RI AND SRI.

 

LANGAN

21 Penn Plaza, 360 West 31st Street, 8th Floor
New York, NY 10001
T: 212.479.5400 F: 212.479.5444 www.langan.com
Langan Engineering, Environmental, Surveying and
Landscape Architecture, D.P.C. S.A.
Langan Engineering, Environmental, Surveying and
Landscape Architecture, D.P.C.
Langan Engineering and Environmental Services, Inc.
Langan CT, Inc.
Langan International LLC
Collectively known as Langan

Project

**FORMER ACME
STEEL/METAL WORKS**

**NYSDEC SITE No. 224131
95 LOMBARDY STREET/
46 ANTHONY STREET**

BROOKLYN

NEW YORK

Figure Title

**SAMPLE LOCATION
PLAN**

Project No.
170157201

Date
08/31/2017

Scale
1"=40'

Drawn By
PTF

Checked By
GN


Submission Date

Figure No.

3

SHEET 3 of 21

© 2015 Langan

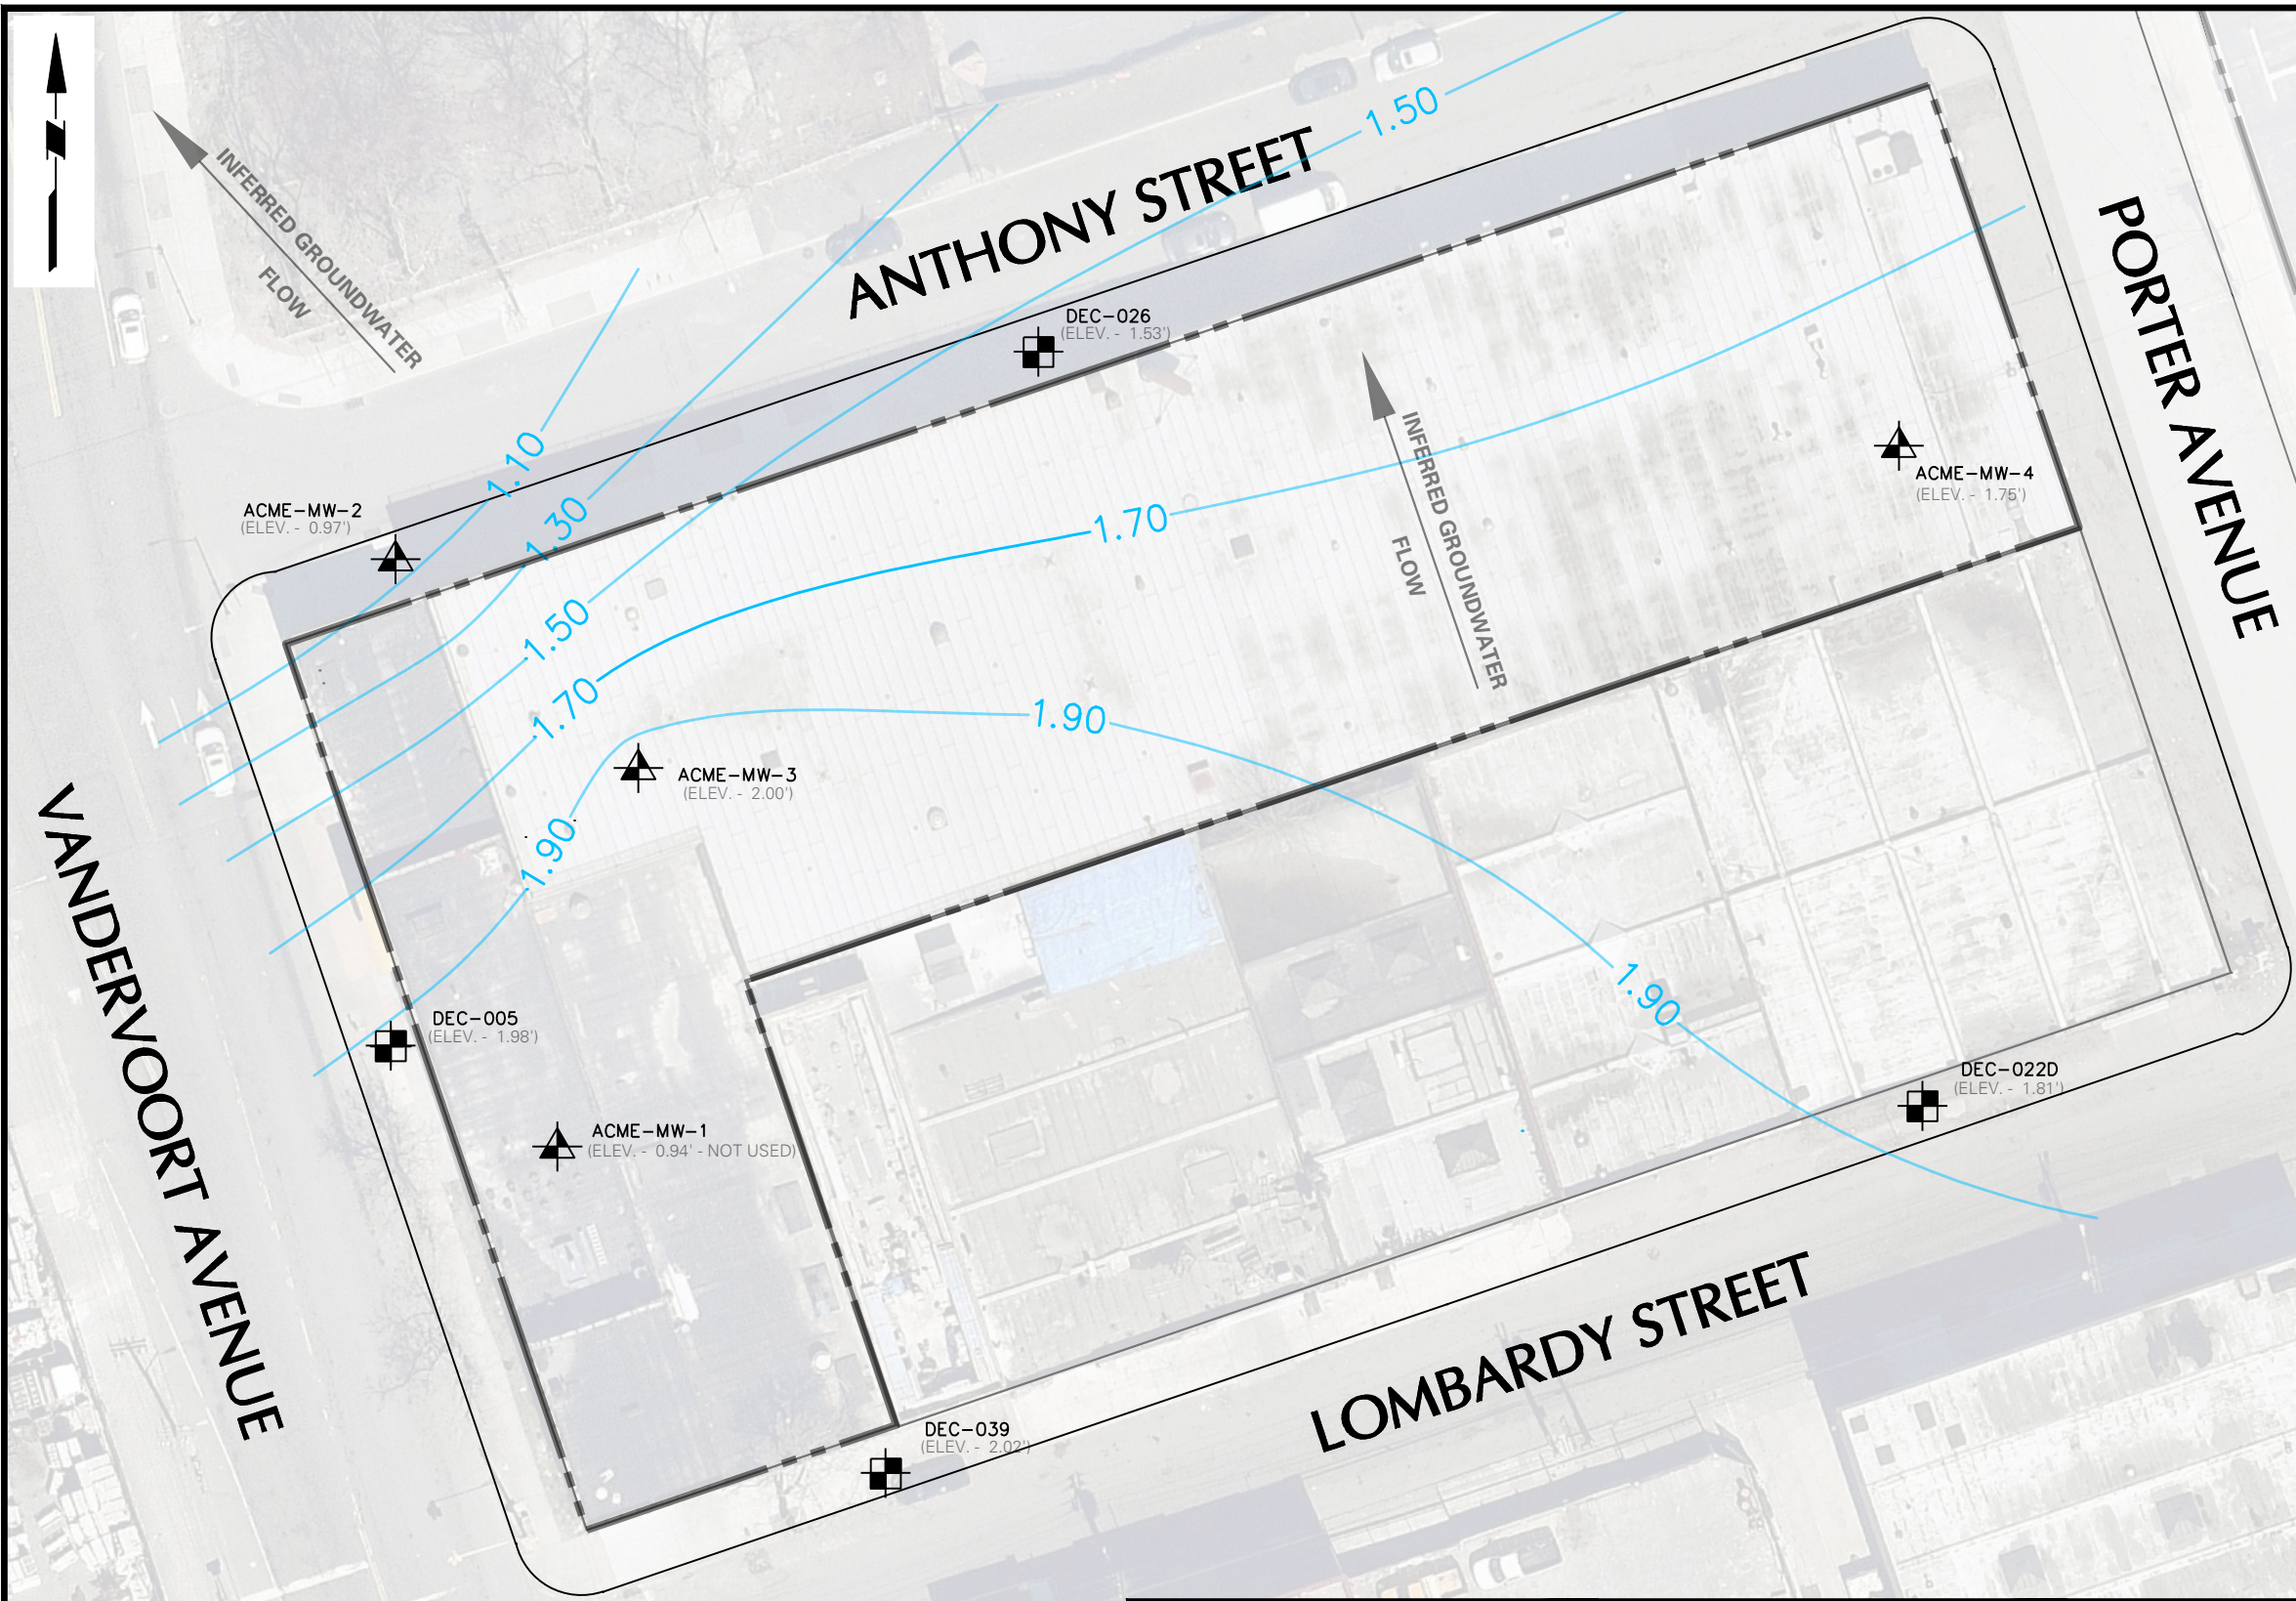

LEGEND:

- SITE BOUNDARY
- BUILDING OUTLINE
- ACME-MW-1 RI SHALLOW GROUNDWATER MONITORING WELL LOCATION
- DEC-005 SHALLOW NYSDEC GROUNDWATER MONITORING WELL LOCATION
- 1.90 INFERRED GROUNDWATER ELEVATION CONTOUR (FEET)

- NOTES:**
1. BASE MAP SOURCE: NEARMAP.COM AERIAL PHOTO DATED APRIL 9, 2017
 2. THE REMEDIAL INVESTIGATION (RI) WAS CONDUCTED BY LANGAN BETWEEN SEPTEMBER AND DECEMBER 2012. GROUNDWATER ELEVATIONS WERE MEASURED ON DECEMBER 3, 2012.
 3. GROUNDWATER CONTOURS ARE INFERRED BASED ON THE SHALLOW MONITORING WELLS, WHICH STRADDLE THE WATER TABLE.
 4. GROUNDWATER CONTOUR INTERVAL IS 0.20 FEET.
 5. GROUNDWATER ELEVATION AT MONITORING WELL ACME-MW-1 WAS NOT INCLUDED IN THE GROUNDWATER CONTOUR MAP.
 6. ELEVATIONS (ELEV.) ARE RELATIVE TO THE NORTH AMERICAN VERTICAL DATUM OF 1988 (NAVD88).



WARNING: IT IS A VIOLATION OF THE NYS EDUCATION LAW ARTICLE 145 FOR ANY PERSON, UNLESS HE IS ACTING UNDER THE DIRECTION OF A LICENSED PROFESSIONAL ENGINEER, TO ALTER THIS ITEM IN ANY WAY.

LANGAN
21 Penn Plaza, 360 West 31st Street, 8th Floor
New York, NY 10001
T: 212.479.5400 F: 212.479.5444 www.langan.com

Langan Engineering and Environmental Services, Inc.
Langan Engineering, Environmental, Surveying and
Landscape Architecture, D.P.C.
Langan International LLC
Collectively known as Langan

Project

**FORMER ACME
STEEL/METAL WORKS**


**NYSDEC SITE No. 224131
95 LOMBARDY STREET/
46 ANTHONY STREET**

BROOKLYN NEW YORK

Figure Title

**SHALLOW
OVERBURDEN
GROUNDWATER
CONTOUR MAP - 2012**


Project No. 170157201	4A
Date 08/31/2017	
Scale 1" = 40'	
Drawn By EB	
Submission Date	Sheet 4 of 21

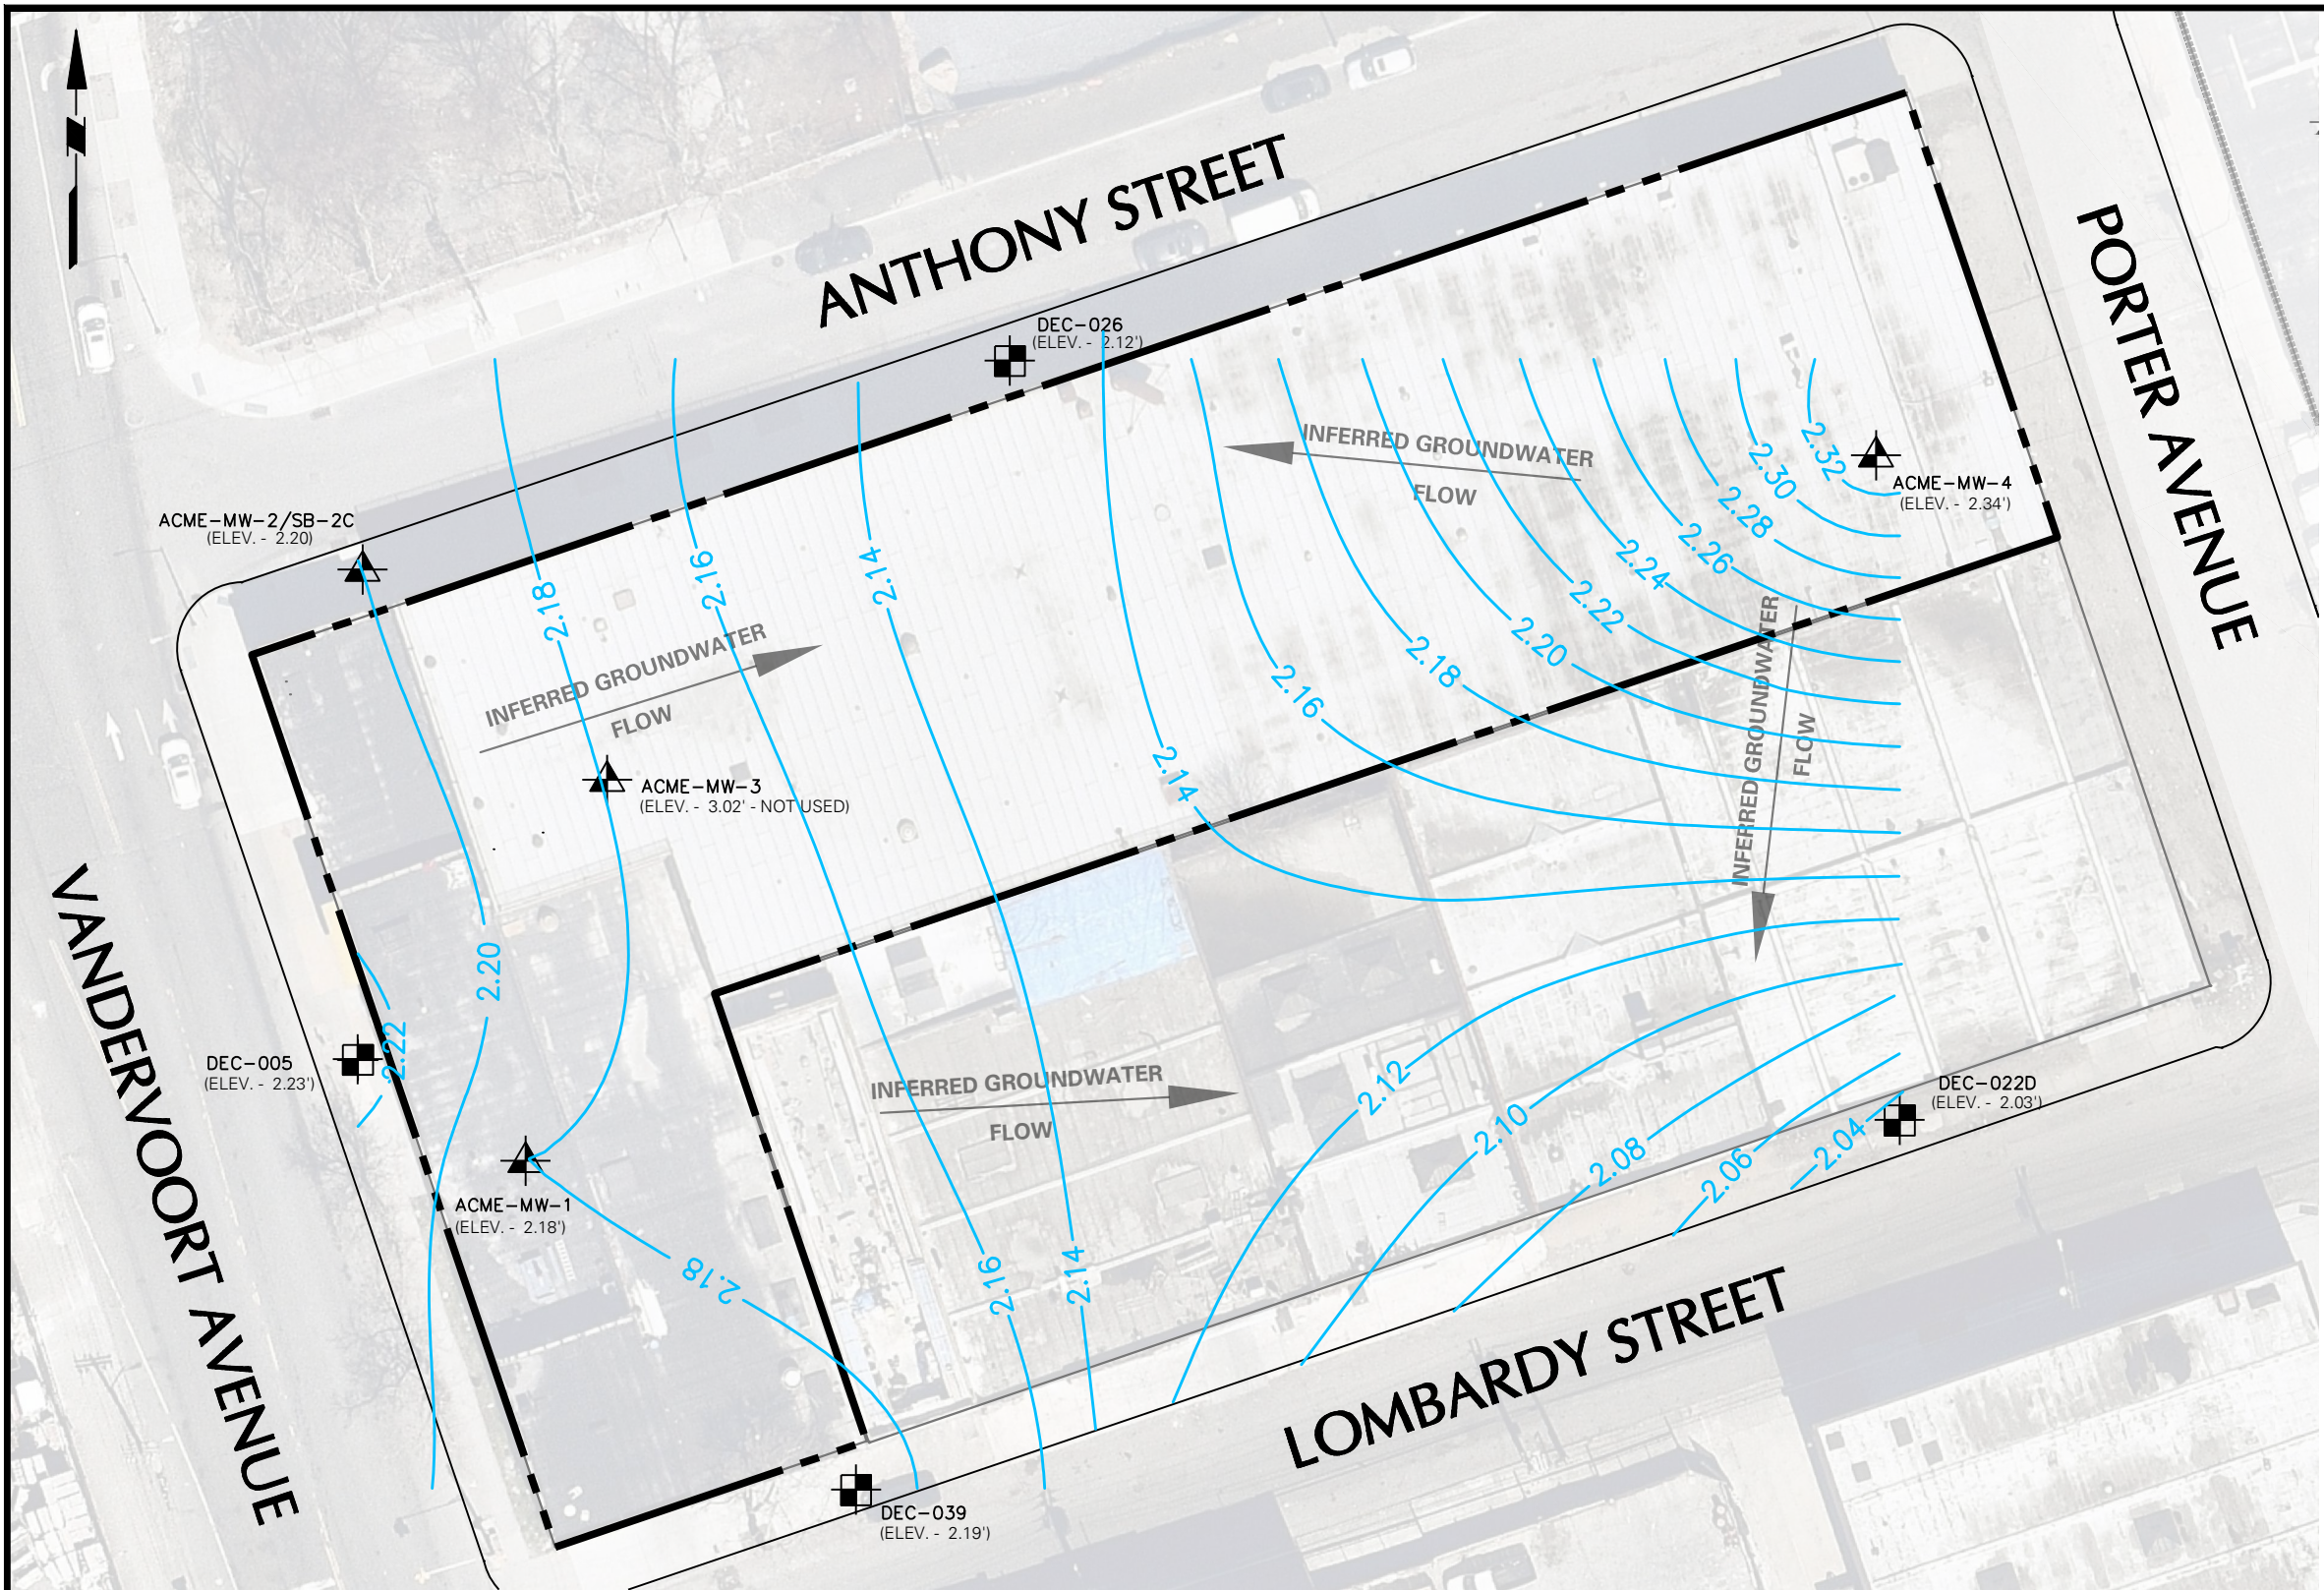

LEGEND:

- SITE BOUNDARY
- BUILDING OUTLINE
- ACME-MW-1 RI SHALLOW GROUNDWATER MONITORING WELL LOCATION
- DEC-005 SHALLOW NYSDEC GROUNDWATER MONITORING WELL LOCATION
- 2.12 INFERRED GROUNDWATER ELEVATION CONTOUR (FEET)

- NOTES:**
1. BASE MAP SOURCE: NEARMAP.COM AERIAL PHOTO DATED APRIL 9, 2017
 2. THE SUPPLEMENTAL REMEDIAL INVESTIGATION (SRI) WAS CONDUCTED BY LANGAN BETWEEN MARCH AND APRIL 2017. GROUNDWATER ELEVATIONS WERE MEASURED ON APRIL 19, 2017.
 3. GROUNDWATER CONTOURS ARE INFERRED BASED ON THE SHALLOW MONITORING WELLS, WHICH STRADDE THE WATER TABLE.
 4. GROUNDWATER CONTOUR INTERVAL IS 0.02 FEET.
 5. GROUNDWATER ELEVATION AT MONITORING WELL ACME-MW-3 WAS NOT INCLUDED IN THE GROUNDWATER CONTOUR MAP.
 6. ELEVATIONS (ELEV.) ARE RELATIVE TO THE NORTH AMERICAN VERTICAL DATUM OF 1988 (NAVD88).

 

SCALE IN FEET

WARNING: IT IS A VIOLATION OF THE NYS EDUCATION LAW ARTICLE 145 FOR ANY PERSON, UNLESS HE IS ACTING UNDER THE DIRECTION OF A LICENSED PROFESSIONAL ENGINEER, TO ALTER THIS ITEM IN ANY WAY.

LANGAN
21 Penn Plaza, 360 West 31st Street, 8th Floor
New York, NY 10001
T: 212.479.5400 F: 212.479.5444 www.langan.com

Langan Engineering and Environmental Services, Inc.
Langan Engineering, Environmental, Surveying and
Landscape Architecture, D.P.C.
Langan International LLC

Collectively known as Langan

Project

**FORMER ACME
STEEL/METAL WORKS**


NYSDEC SITE No. 224131
95 LOMBARDY STREET/
46 ANTHONY STREET

BROOKLYN NEW YORK

Figure Title

**SHALLOW
OVERBURDEN
GROUNDWATER
CONTOUR MAP - 2017**

Project No. 170157201	Figure No.
Date 9/28/2017	4B
Scale 1" = 40'	
Drawn By JFY	
Submission Date	Sheet 5 of 21

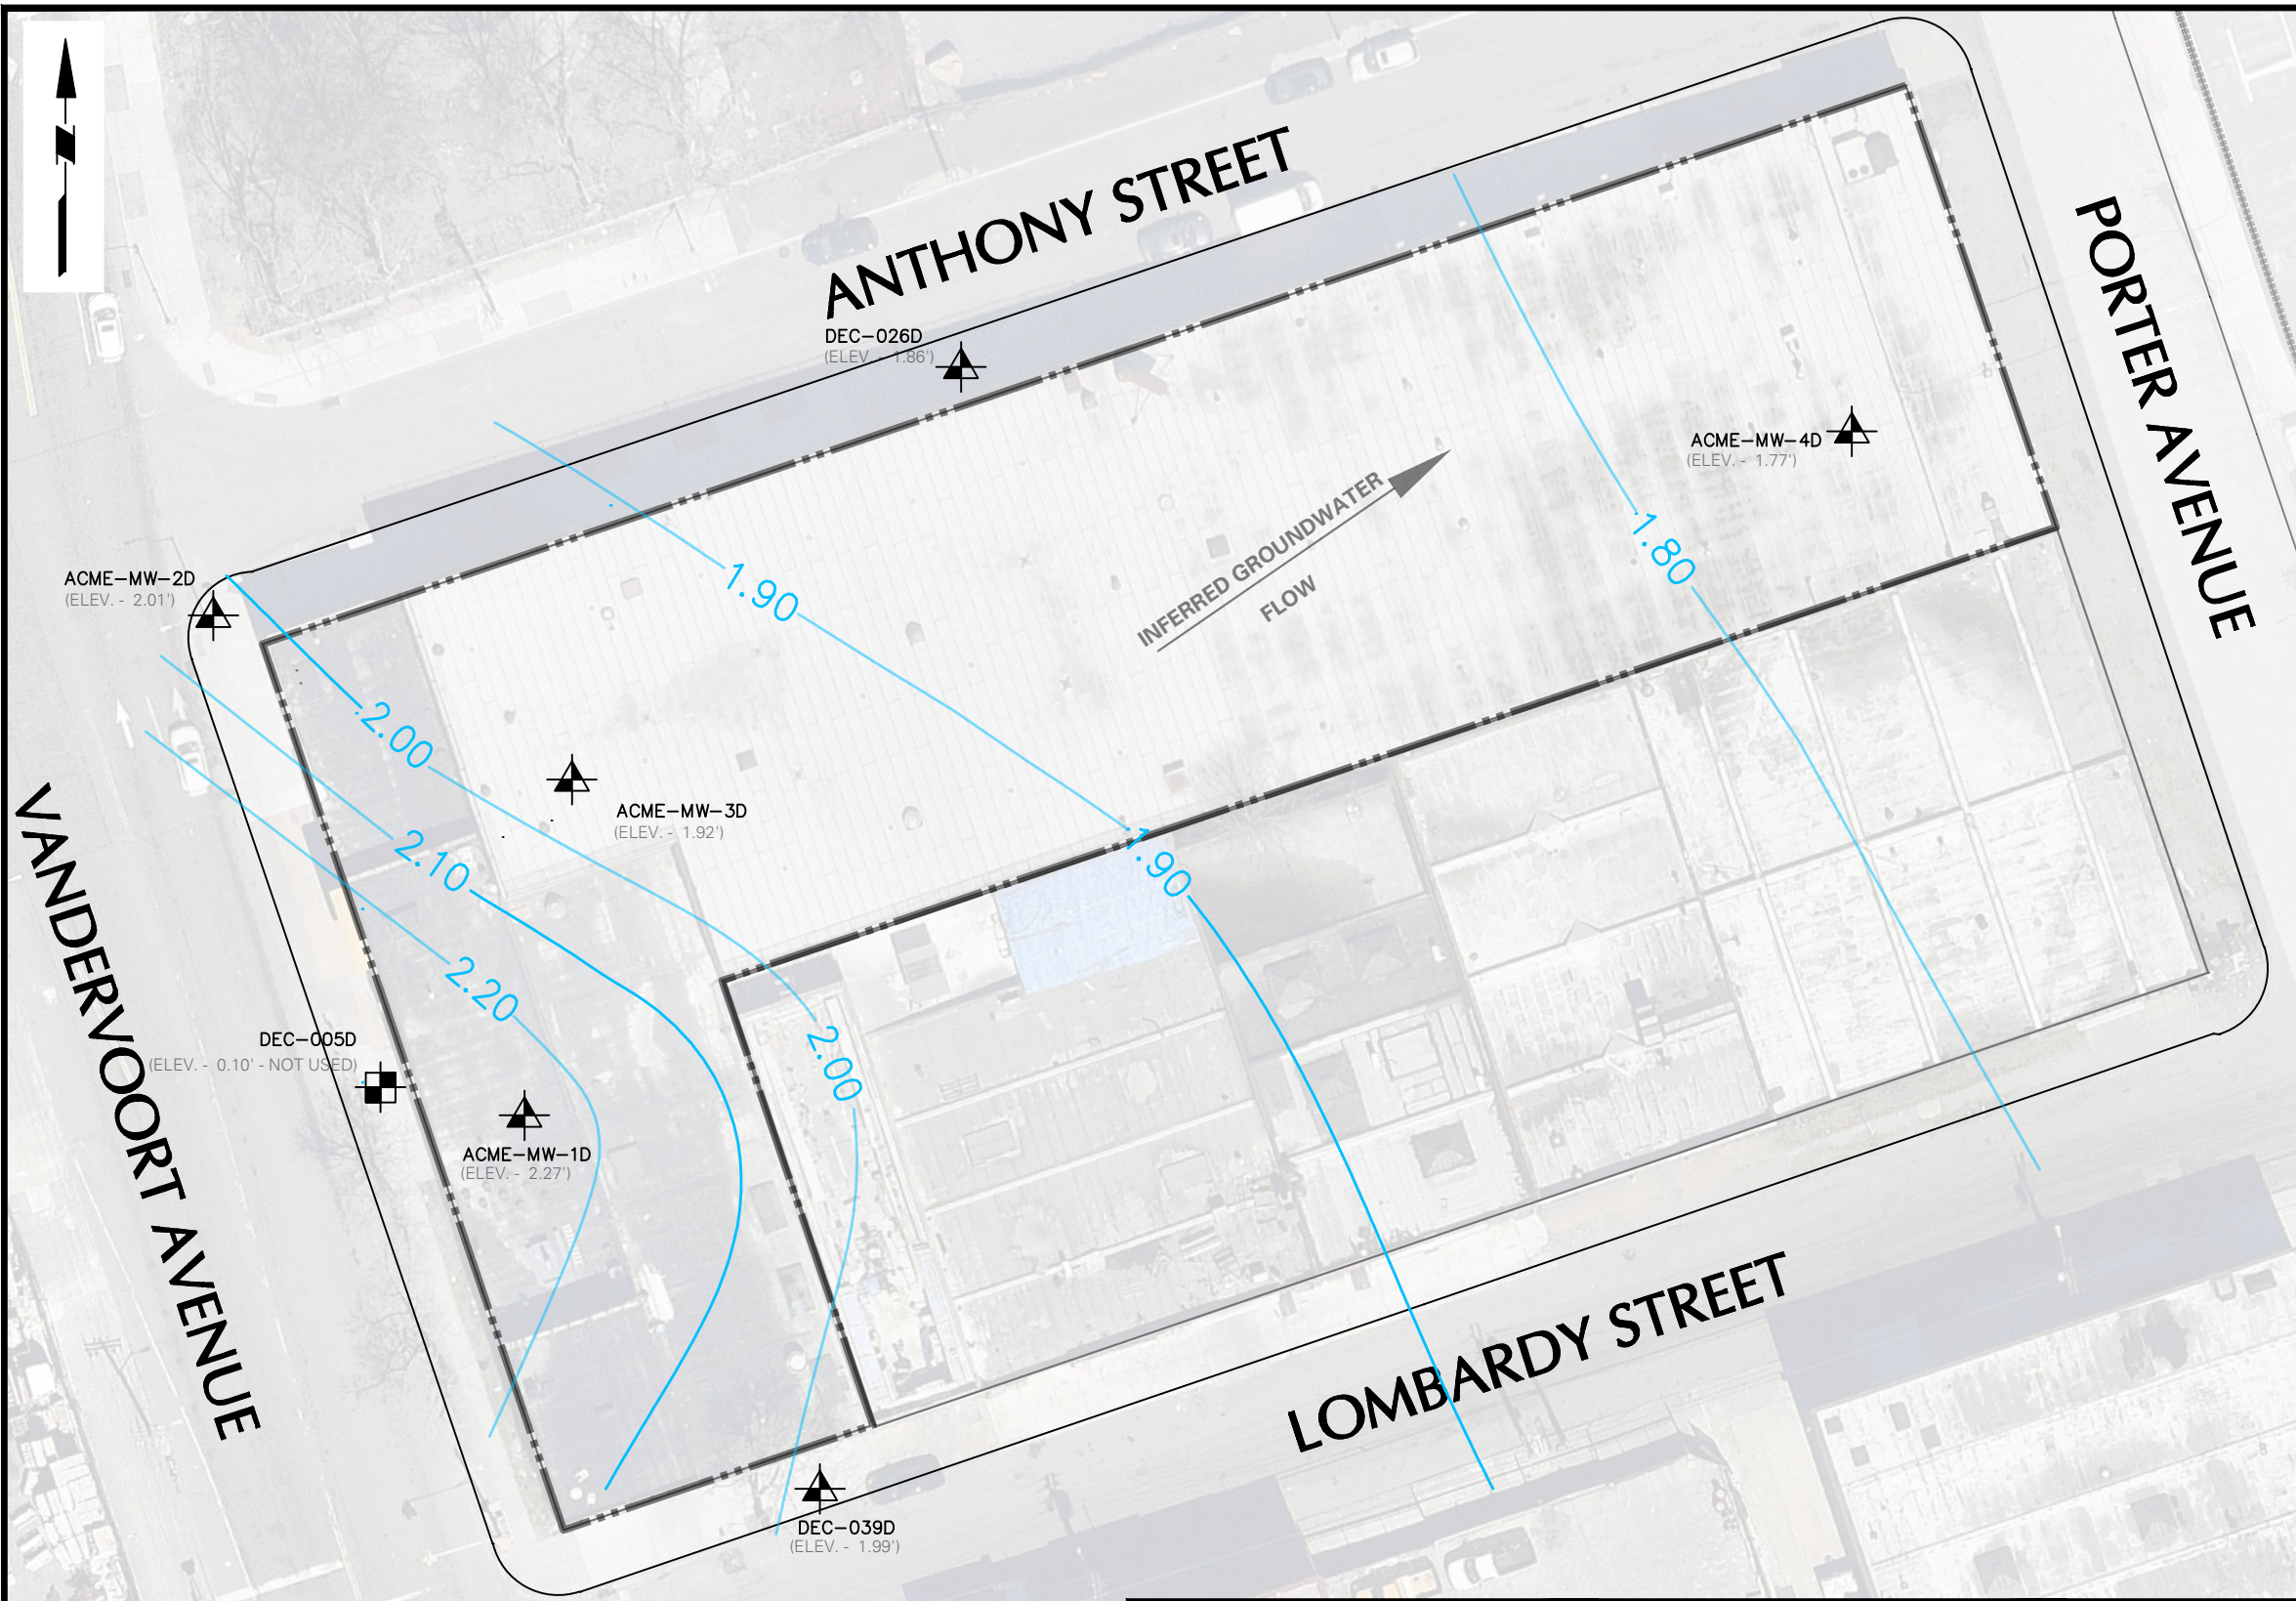

LEGEND:

- SITE BOUNDARY
- BUILDING OUTLINE
- ACME-MW-1D RI DEEP GROUNDWATER MONITORING WELL LOCATION
- DEC-005D DEEP NYSDEC GROUNDWATER MONITORING WELL LOCATION
- 1.90 INFERRED GROUNDWATER ELEVATION CONTOUR (FEET)

- NOTES:**
1. BASE MAP SOURCE: NEARMAP.COM AERIAL PHOTO DATED APRIL 9, 2017
 2. THE REMEDIAL INVESTIGATION (RI) WAS CONDUCTED BY LANGAN BETWEEN SEPTEMBER AND DECEMBER 2012. GROUNDWATER ELEVATIONS WERE MEASURED ON DECEMBER 3, 2012.
 3. GROUNDWATER CONTOURS ARE INFERRED BASED ON THE DEEP MONITORING WELLS.
 4. GROUNDWATER CONTOUR INTERVAL IS 0.10 FEET.
 5. GROUNDWATER ELEVATION AT MONITORING WELL DEC-005D WAS NOT INCLUDED IN THE GROUNDWATER CONTOUR MAP.
 6. ELEVATIONS (ELEV.) ARE RELATIVE TO THE NORTH AMERICAN VERTICAL DATUM OF 1988 (NAVD88).



SCALE IN FEET

WARNING: IT IS A VIOLATION OF THE NYS EDUCATION LAW ARTICLE 145 FOR ANY PERSON, UNLESS HE IS ACTING UNDER THE DIRECTION OF A LICENSED PROFESSIONAL ENGINEER, TO ALTER THIS ITEM IN ANY WAY.

LANGAN
21 Penn Plaza, 360 West 31st Street, 8th Floor
New York, NY 10001
T: 212.479.5400 F: 212.479.5444 www.langan.com

Langan Engineering and Environmental Services, Inc.
Langan Engineering, Environmental, Surveying and Landscape Architecture, D.P.C.
Langan International LLC

Collectively known as Langan

Project

**FORMER ACME
STEEL/METAL WORKS**


**NYSDEC SITE No. 224131
95 LOMBARDY STREET/
46 ANTHONY STREET**

BROOKLYN NEW YORK

Figure Title

**DEEP OVERBURDEN
GROUNDWATER
CONTOUR MAP -
2012**

Project No. 170157201	5A
Date 09/21/2017	
Scale 1" = 40'	
Drawn By EB	
Submission Date	Sheet 6 of 21

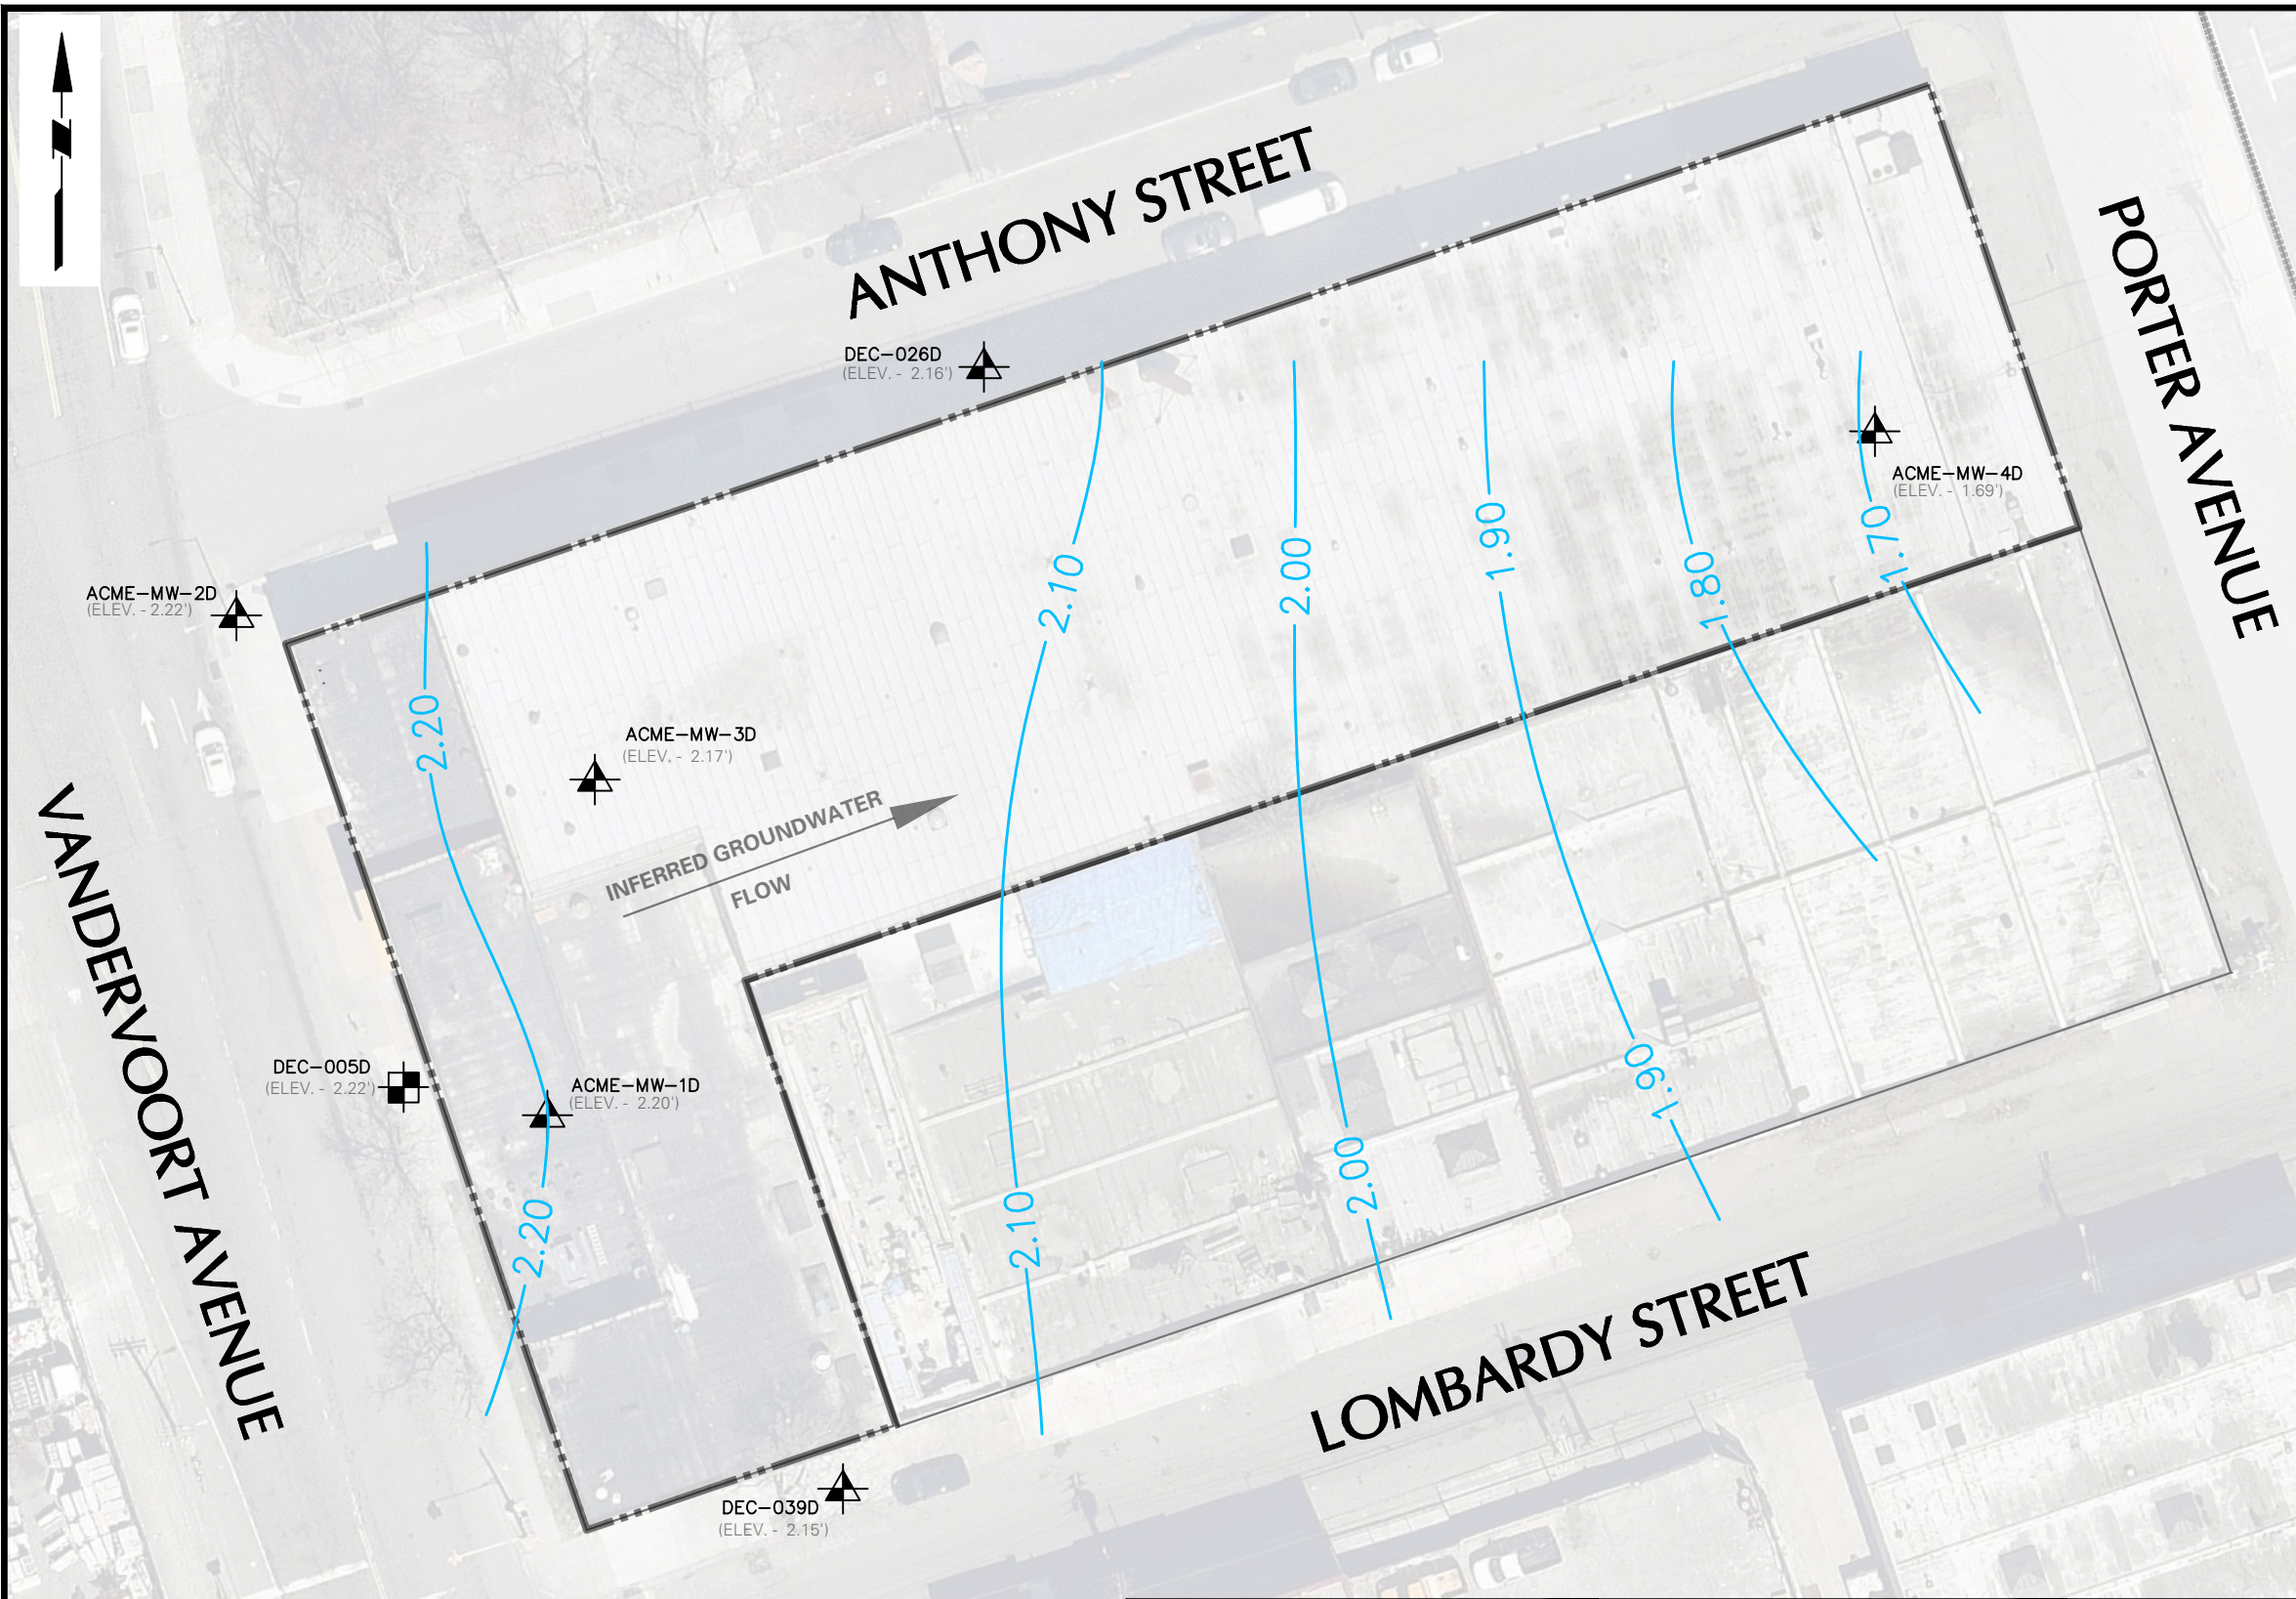

LEGEND:

- SITE BOUNDARY
- BUILDING OUTLINE
- ACME-MW-1D RI DEEP GROUNDWATER MONITORING WELL LOCATION
- DEC-005D DEEP NYSDEC GROUNDWATER MONITORING WELL LOCATION
- 1.90 INFERRED GROUNDWATER ELEVATION CONTOUR (FEET)

- NOTES:**
- BASE MAP SOURCE: NEARMAP.COM AERIAL PHOTO DATED APRIL 9, 2017
 - THE SUPPLEMENTAL REMEDIAL INVESTIGATION (SRI) WAS CONDUCTED BY LANGAN BETWEEN MARCH AND APRIL 2017. GROUNDWATER ELEVATIONS WERE MEASURED ON APRIL 19, 2017.
 - GROUNDWATER CONTOURS ARE INFERRED BASED ON THE DEEP MONITORING WELLS.
 - GROUNDWATER CONTOUR INTERVAL IS 0.10 FEET.
 - ELEVATIONS (ELEV.) ARE RELATIVE TO THE NORTH AMERICAN VERTICAL DATUM OF 1988 (NAVD88).



WARNING: IT IS A VIOLATION OF THE NYS EDUCATION LAW ARTICLE 145 FOR ANY PERSON, UNLESS HE IS ACTING UNDER THE DIRECTION OF A LICENSED PROFESSIONAL ENGINEER, TO ALTER THIS ITEM IN ANY WAY.

LANGAN
21 Penn Plaza, 360 West 31st Street, 8th Floor
New York, NY 10001
T: 212.479.5400 F: 212.479.5444 www.langan.com

Langan Engineering and Environmental Services, Inc.
Langan Engineering, Environmental, Surveying and Landscape Architecture, D.P.C.
Langan International LLC

Collectively known as Langan

Project

FORMER ACME STEEL/METAL WORKS


NYSDEC SITE No. 224131
95 LOMBARDY STREET/
46 ANTHONY STREET



BROOKLYN NEW YORK

Figure Title

DEEP OVERBURDEN GROUNDWATER CONTOUR MAP - 2017


Project No. 170157201	Figure No. 5B
Date 09/21/2017	
Scale 1" = 40'	
Drawn By JFY	
Submission Date	Sheet 7 of 21

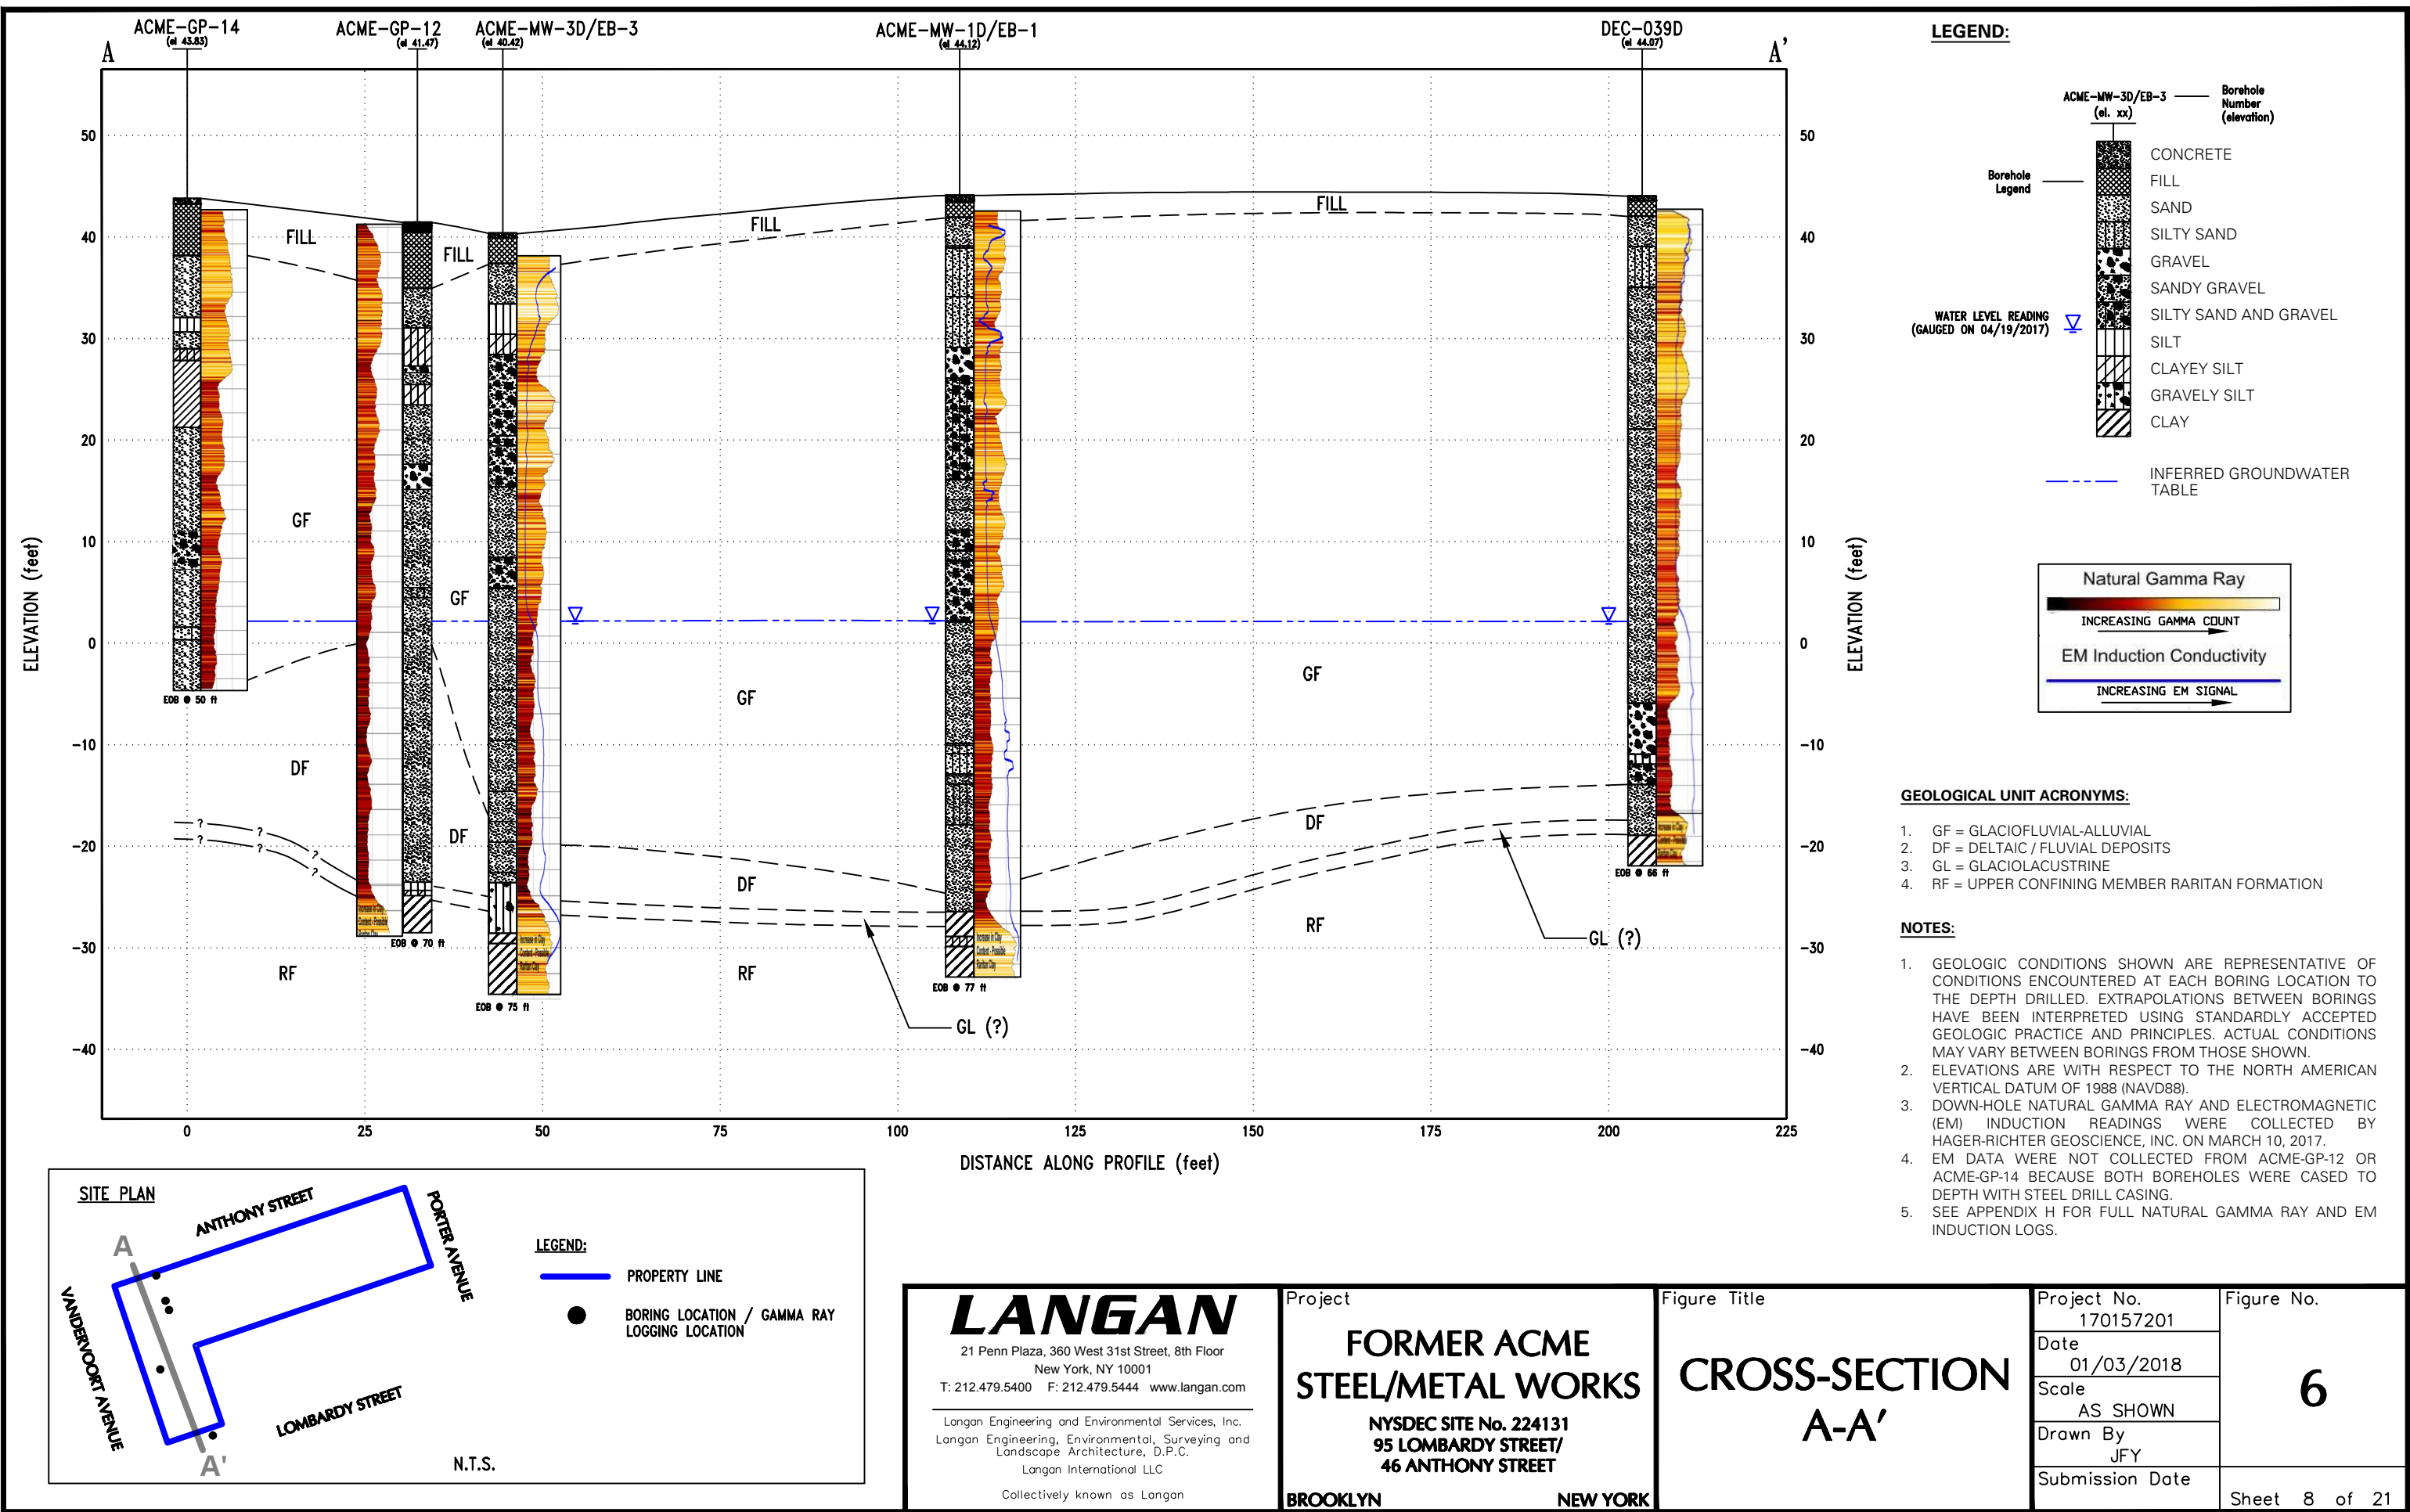

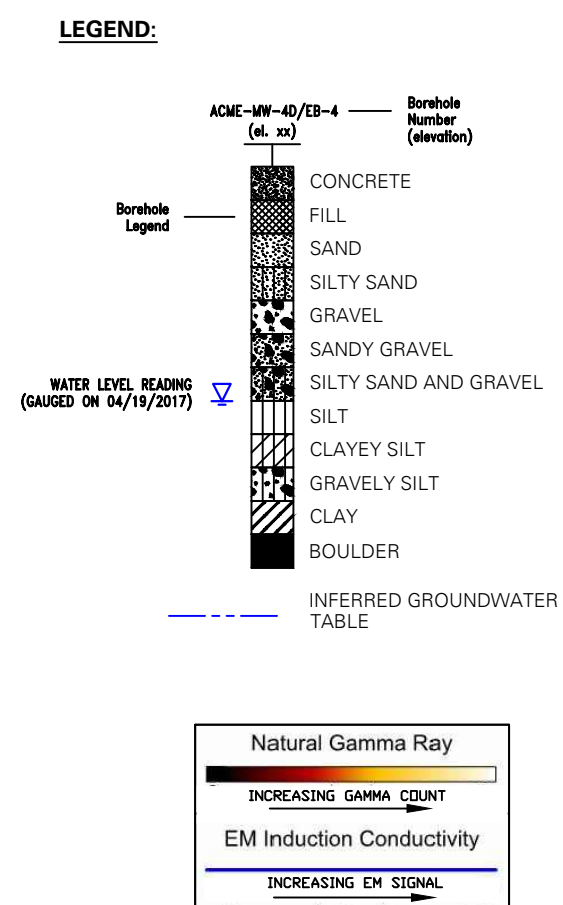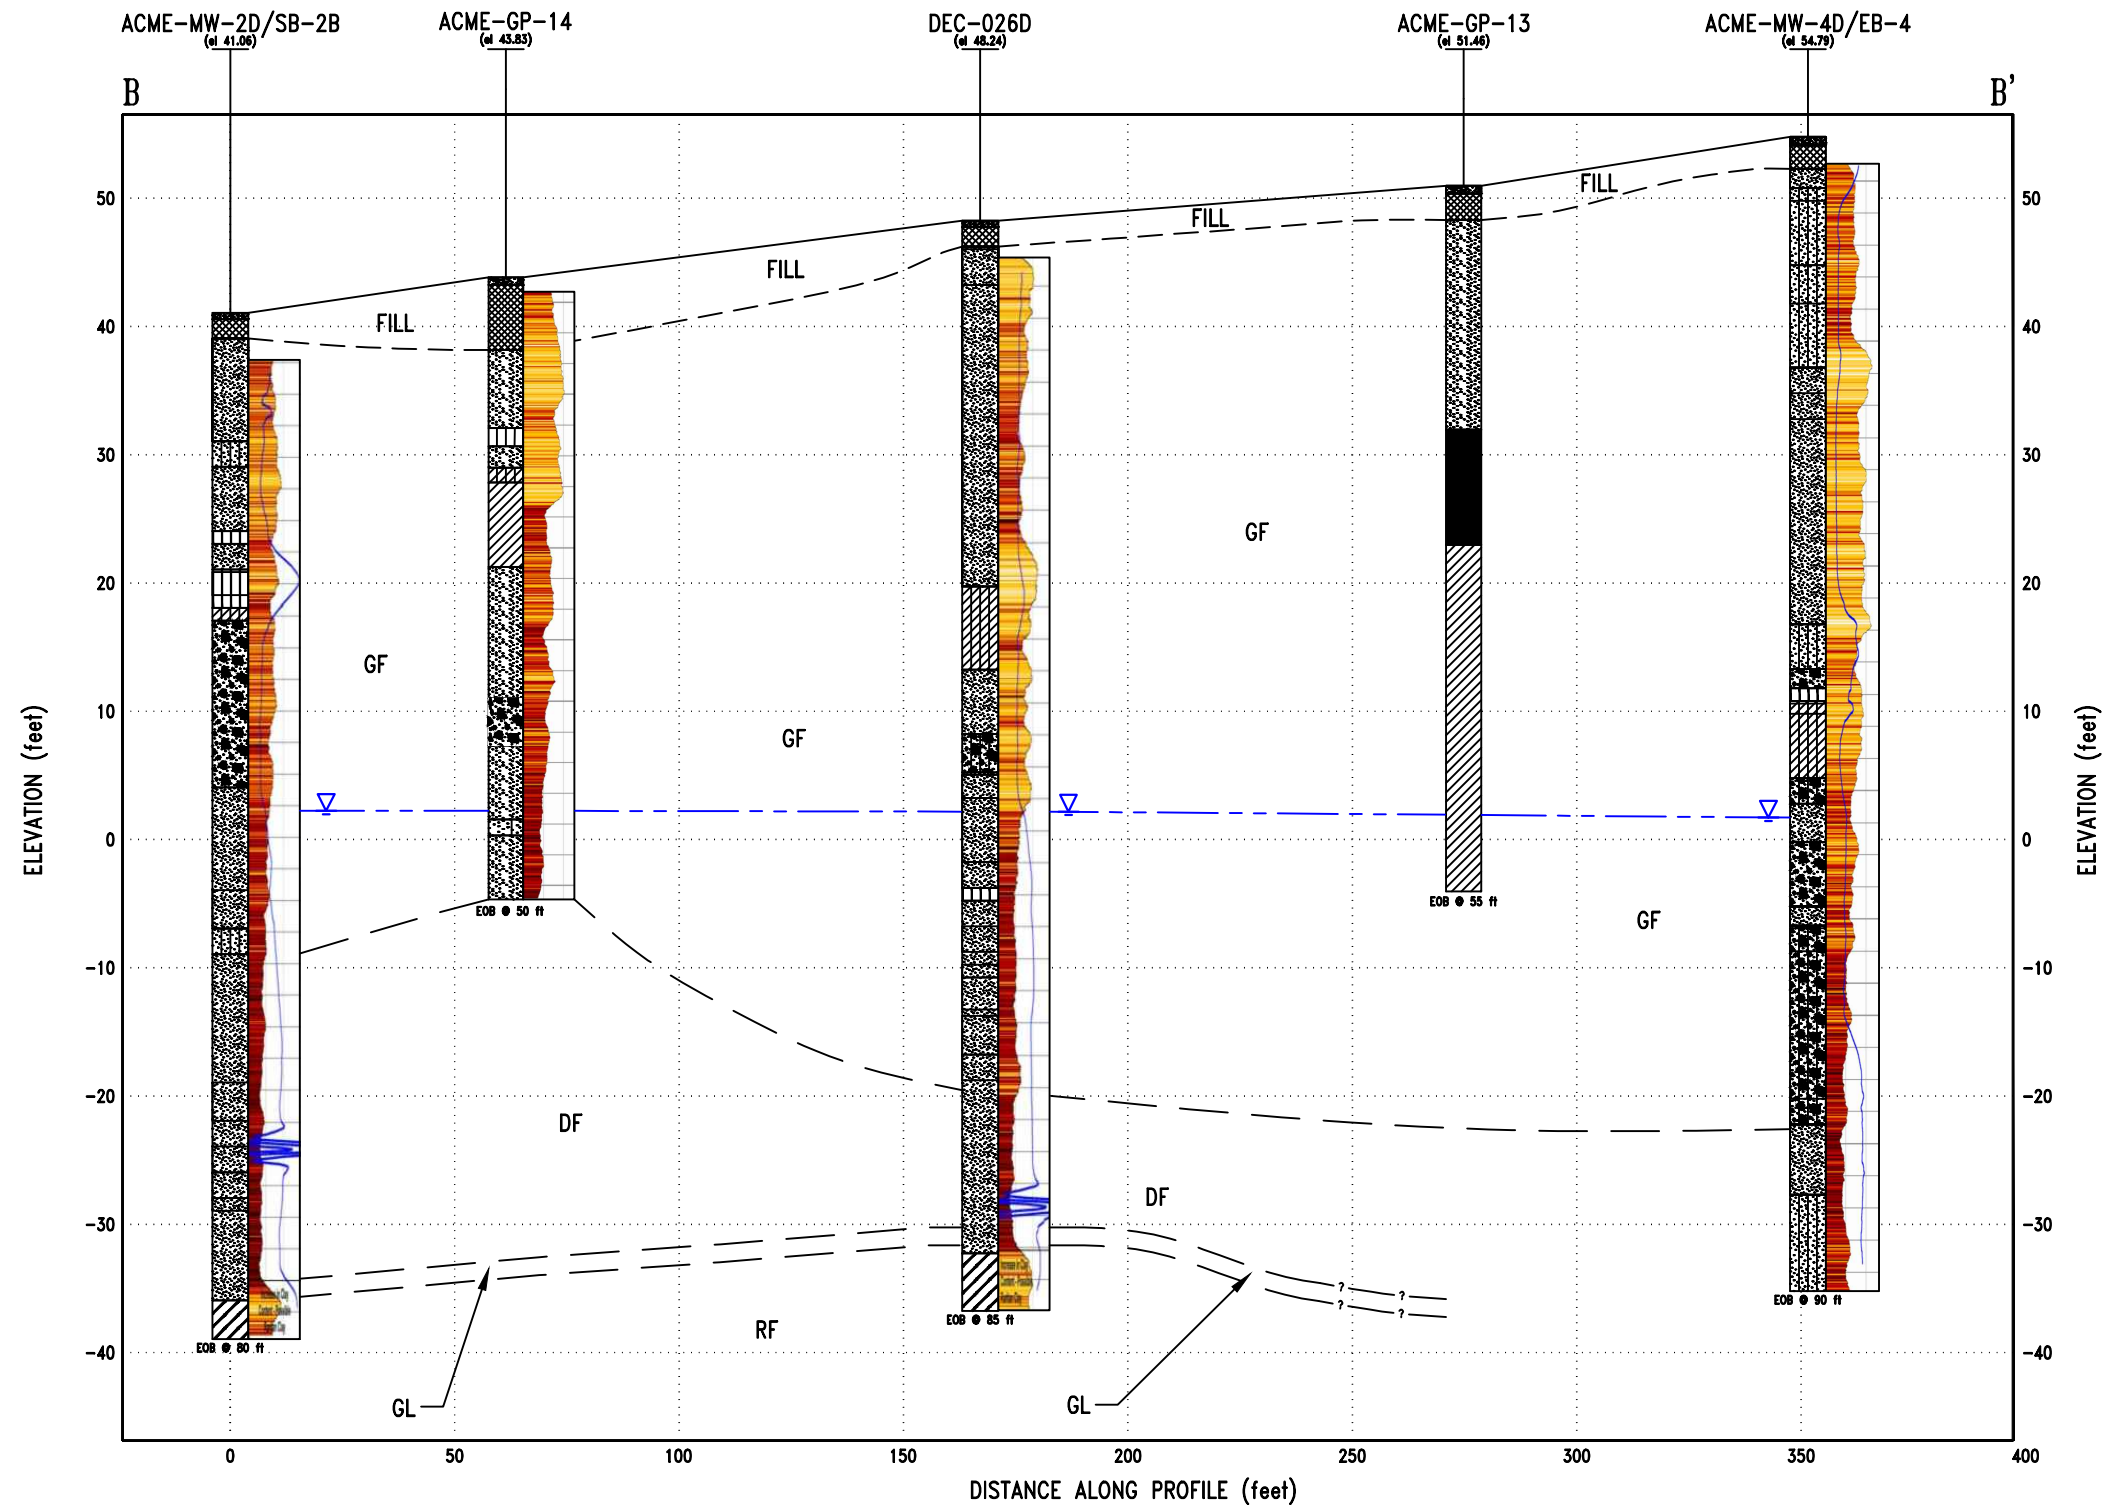

- GEOLOGICAL UNIT ACRONYMS:**
- GF = GLACIOFLUVIAL-ALLUVIAL
 - DF = DELTAIC / FLUVIAL DEPOSITS
 - GL = GLACIOLACUSTRINE
 - RF = UPPER CONFINING MEMBER RARITAN FORMATION

- NOTES:**
- GEOLOGIC CONDITIONS SHOWN ARE REPRESENTATIVE OF CONDITIONS ENCOUNTERED AT EACH BORING LOCATION TO THE DEPTH DRILLED. EXTRAPOLATIONS BETWEEN BORINGS HAVE BEEN INTERPRETED USING STANDARDLY ACCEPTED GEOLOGIC PRACTICE AND PRINCIPLES. ACTUAL CONDITIONS MAY VARY BETWEEN BORINGS FROM THOSE SHOWN.
 - ELEVATIONS ARE WITH RESPECT TO THE NORTH AMERICAN VERTICAL DATUM OF 1988 (NAVD88).
 - DOWN-HOLE NATURAL GAMMA RAY AND ELECTROMAGNETIC (EM) INDUCTION READINGS WERE COLLECTED BY HAGER-RICHTER GEOSCIENCE, INC. ON MARCH 10, 2017.
 - NEITHER EM NOR GAMMA RAY DATA WERE COLLECTED FROM ACME-GP-13. EM DATA WERE NOT COLLECTED FROM ACME-GP-14 BECAUSE THE BOREHOLE WAS CASED TO DEPTH WITH STEEL DRILL CASING.
 - SEE APPENDIX H FOR FULL NATURAL GAMMA RAY AND EM INDUCTION LOGS.

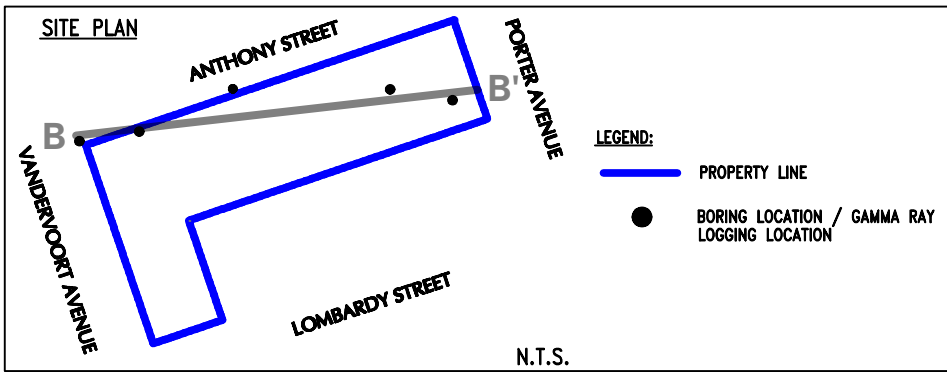

LANGAN

21 Penn Plaza, 360 West 31st Street, 8th Floor
New York, NY 10001
T: 212.479.5400 F: 212.479.5444 www.langan.com

Langan Engineering and Environmental Services, Inc.
Langan Engineering, Environmental, Surveying and
Landscape Architecture, D.P.C.
Langan International LLC
Collectively known as Langan

Project

**FORMER ACME
STEEL/METAL WORKS**


NYSDEC SITE No. 224131
95 LOMBARDY STREET/
46 ANTHONY STREET

BROOKLYN NEW YORK

Figure Title


**CROSS-SECTION
B-B'**

Project No. 170157201	Figure No. 7
Date 01/05/2018	
Scale AS SHOWN	
Drawn By JFY	
Submission Date	Sheet 9 of 21

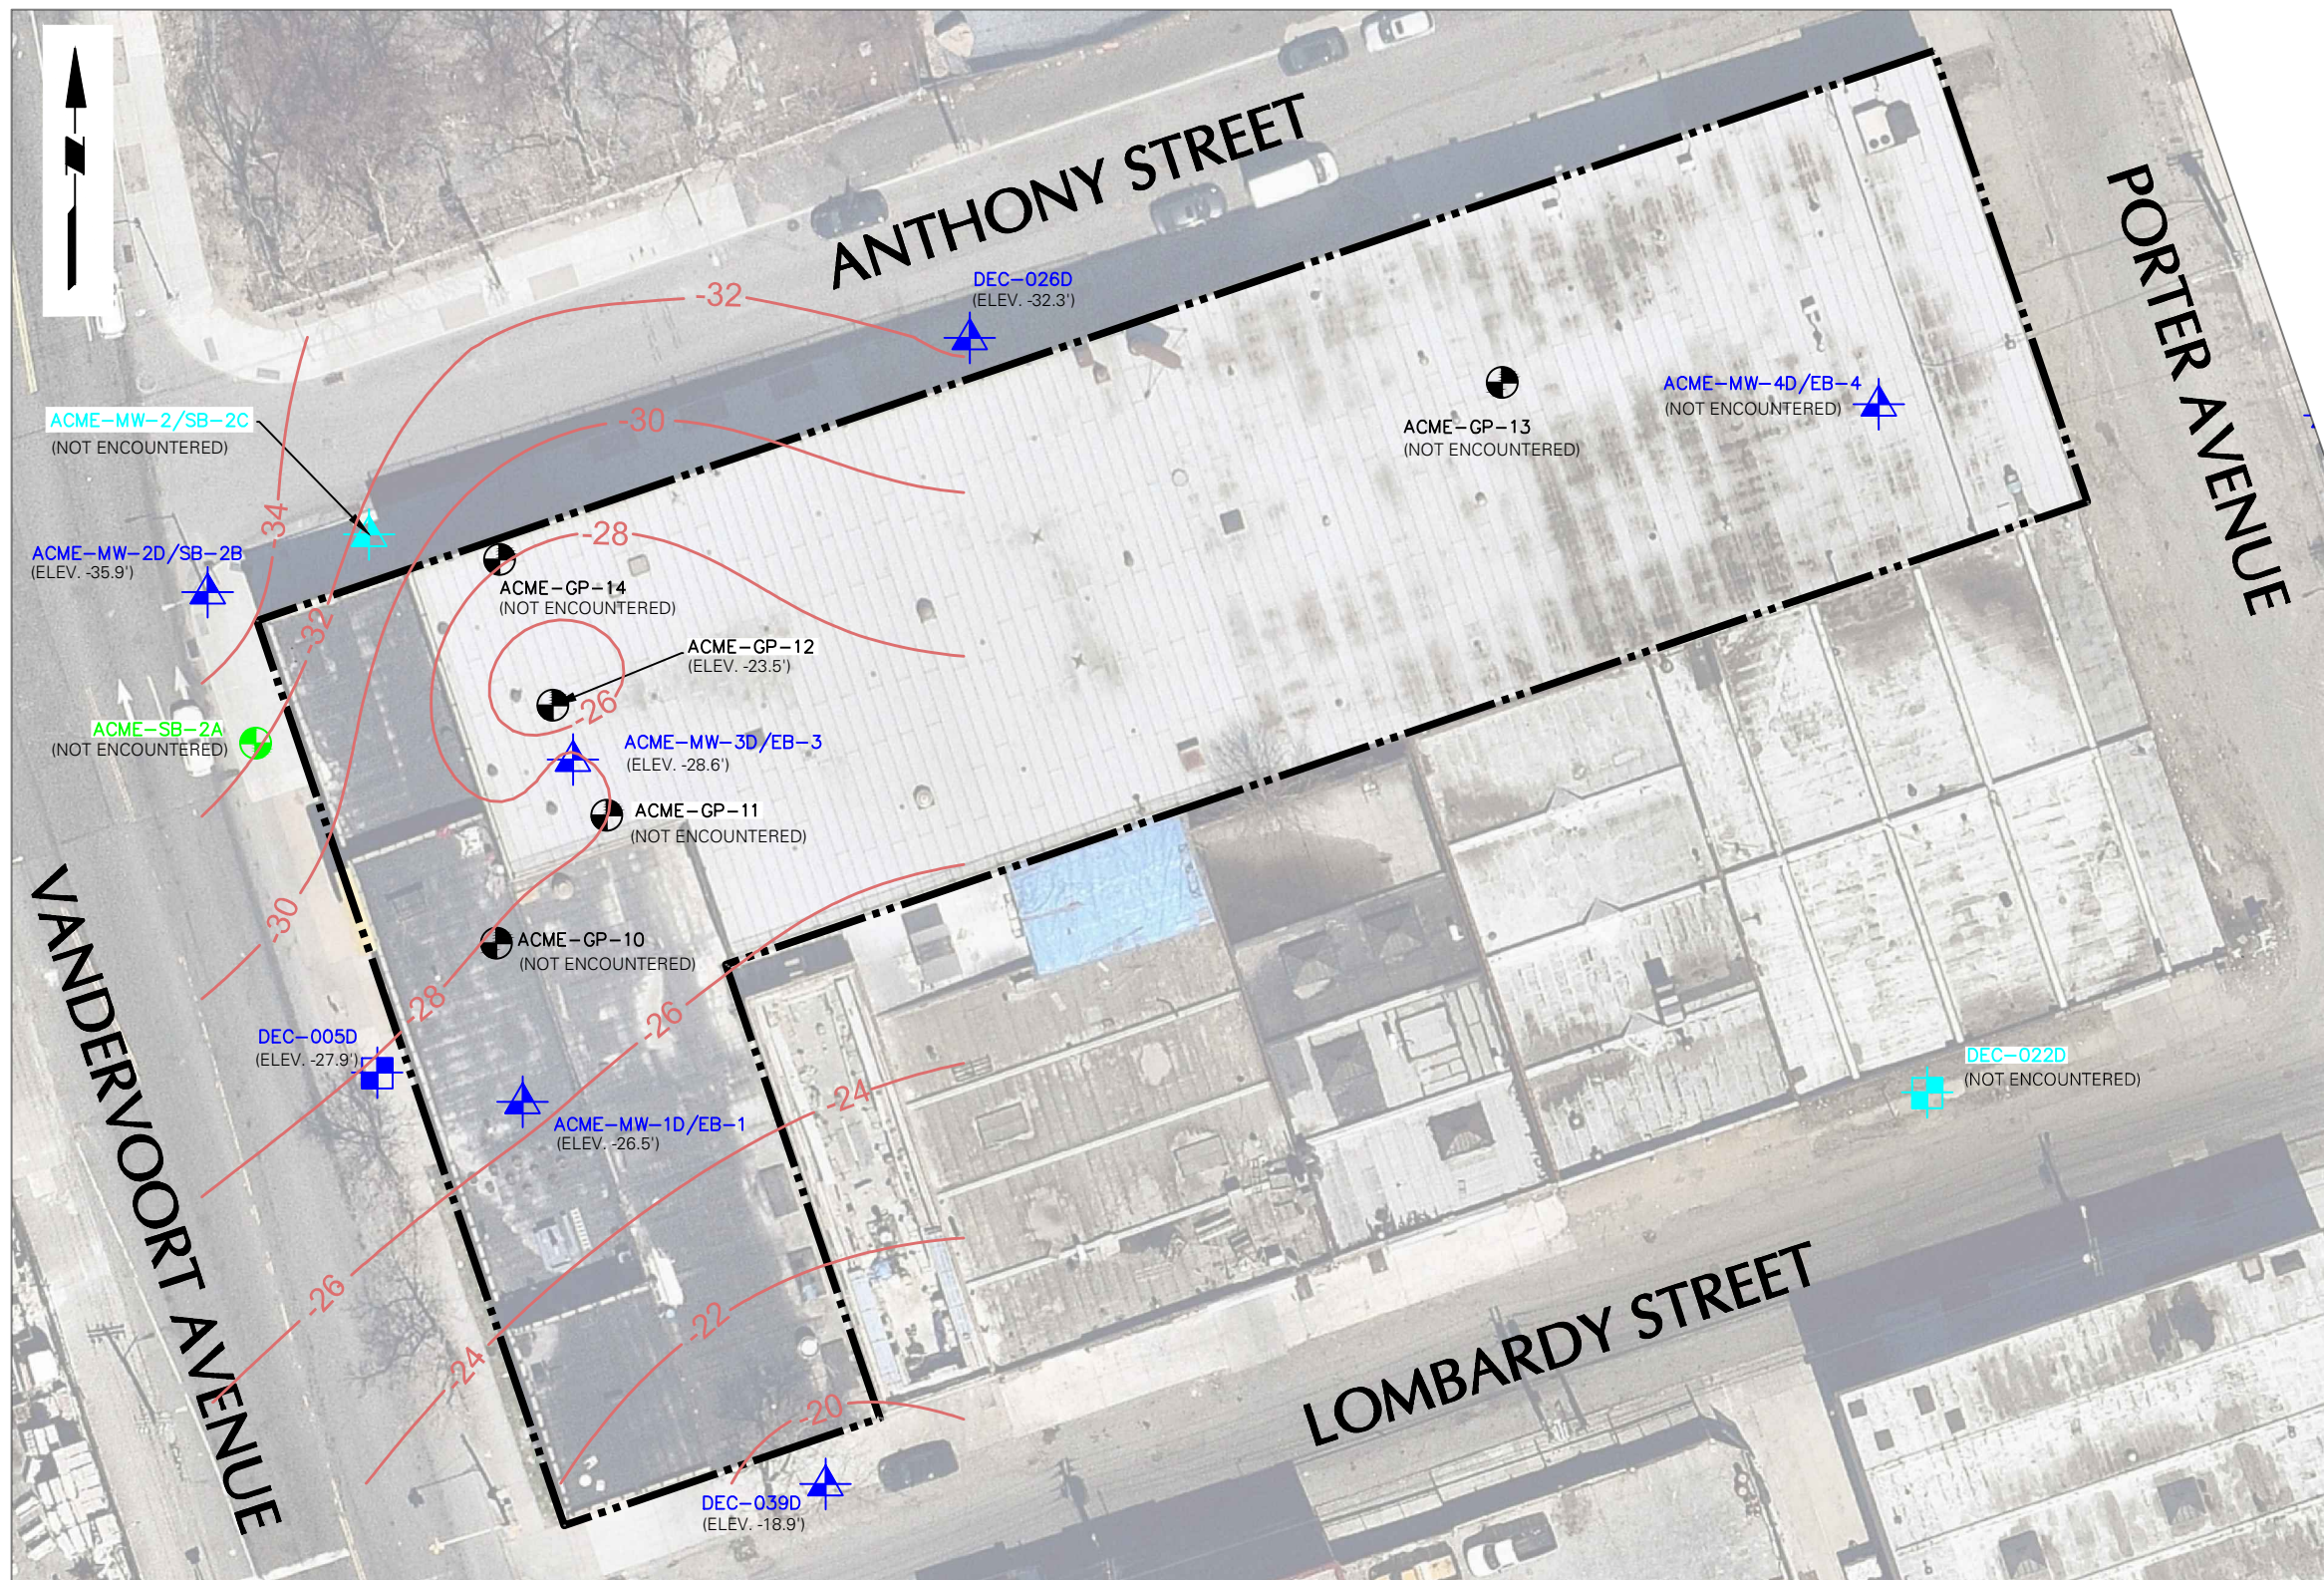

- LEGEND:
- SITE BOUNDARY
 - BUILDING OUTLINE
 - RI SOIL BORING LOCATION
 - RI SOIL BORING AND DEEP GROUNDWATER MONITORING WELL LOCATION
 - RI SHALLOW GROUNDWATER MONITORING WELL LOCATION
 - DEEP NYSDEC GROUNDWATER MONITORING WELL LOCATION
 - SHALLOW NYSDEC GROUNDWATER MONITORING WELL LOCATION
 - SUPPLEMENTAL RI BORING LOCATION TO GROUNDWATER
 - INFERRED TOP OF CLAY LAYER SURFACE ELEVATION (FEET)

- NOTES:
- BASE MAP SOURCE: NEARMAP.COM AERIAL PHOTO DATED APRIL 9, 2017
 - THE REMEDIAL INVESTIGATION (RI) WAS CONDUCTED BY LANGAN BETWEEN SEPTEMBER AND DECEMBER 2012. THE SUPPLEMENTAL RI WAS CONDUCTED BY LANGAN BETWEEN MARCH AND APRIL 2017.
 - CONTOUR INTERVAL IS 2.0 FEET.
 - DEEP CLAY WAS NOT ENCOUNTERED IN SAMPLE LOCATIONS ACME-SB-2A, ACME-GP-10, ACME-GP-11, ACME-GP-13, ACME-GP-14, ACME-MW-2D/SB-2B, OR ACME-MW-4D/EB-4.
 - ELEVATIONS (ELEV.) ARE RELATIVE TO THE NORTH AMERICAN VERTICAL DATUM OF 1988 (NAVD88).

 



LANGAN
21 Penn Plaza, 360 West 31st Street, 8th Floor
New York, NY 10001
T: 212.479.5400 F: 212.479.5444 www.langan.com
Langan Engineering, Environmental, Surveying and
Landscape Architecture, D.P.C. S.A.
Langan Engineering, Environmental, Surveying and
Landscape Architecture, D.P.C.
Langan Engineering and Environmental Services, Inc.
Langan CT, Inc.
Langan International LLC
Collectively known as Langan

Project
**FORMER ACME
STEEL/METAL WORKS**
NYSDEC SITE No. 224131
95 LOMBARDY STREET/
46 ANTHONY STREET
BROOKLYN NEW YORK

Figure Title
**TOP OF DEEP CLAY
LAYER CONTOUR MAP**

Project No. 170157201	Figure No. 8
Date 09/21/2017	
Scale 1"=40'	
Drawn By JFY	
Checked By PF	SHEET 10 of 21
Submission Date	

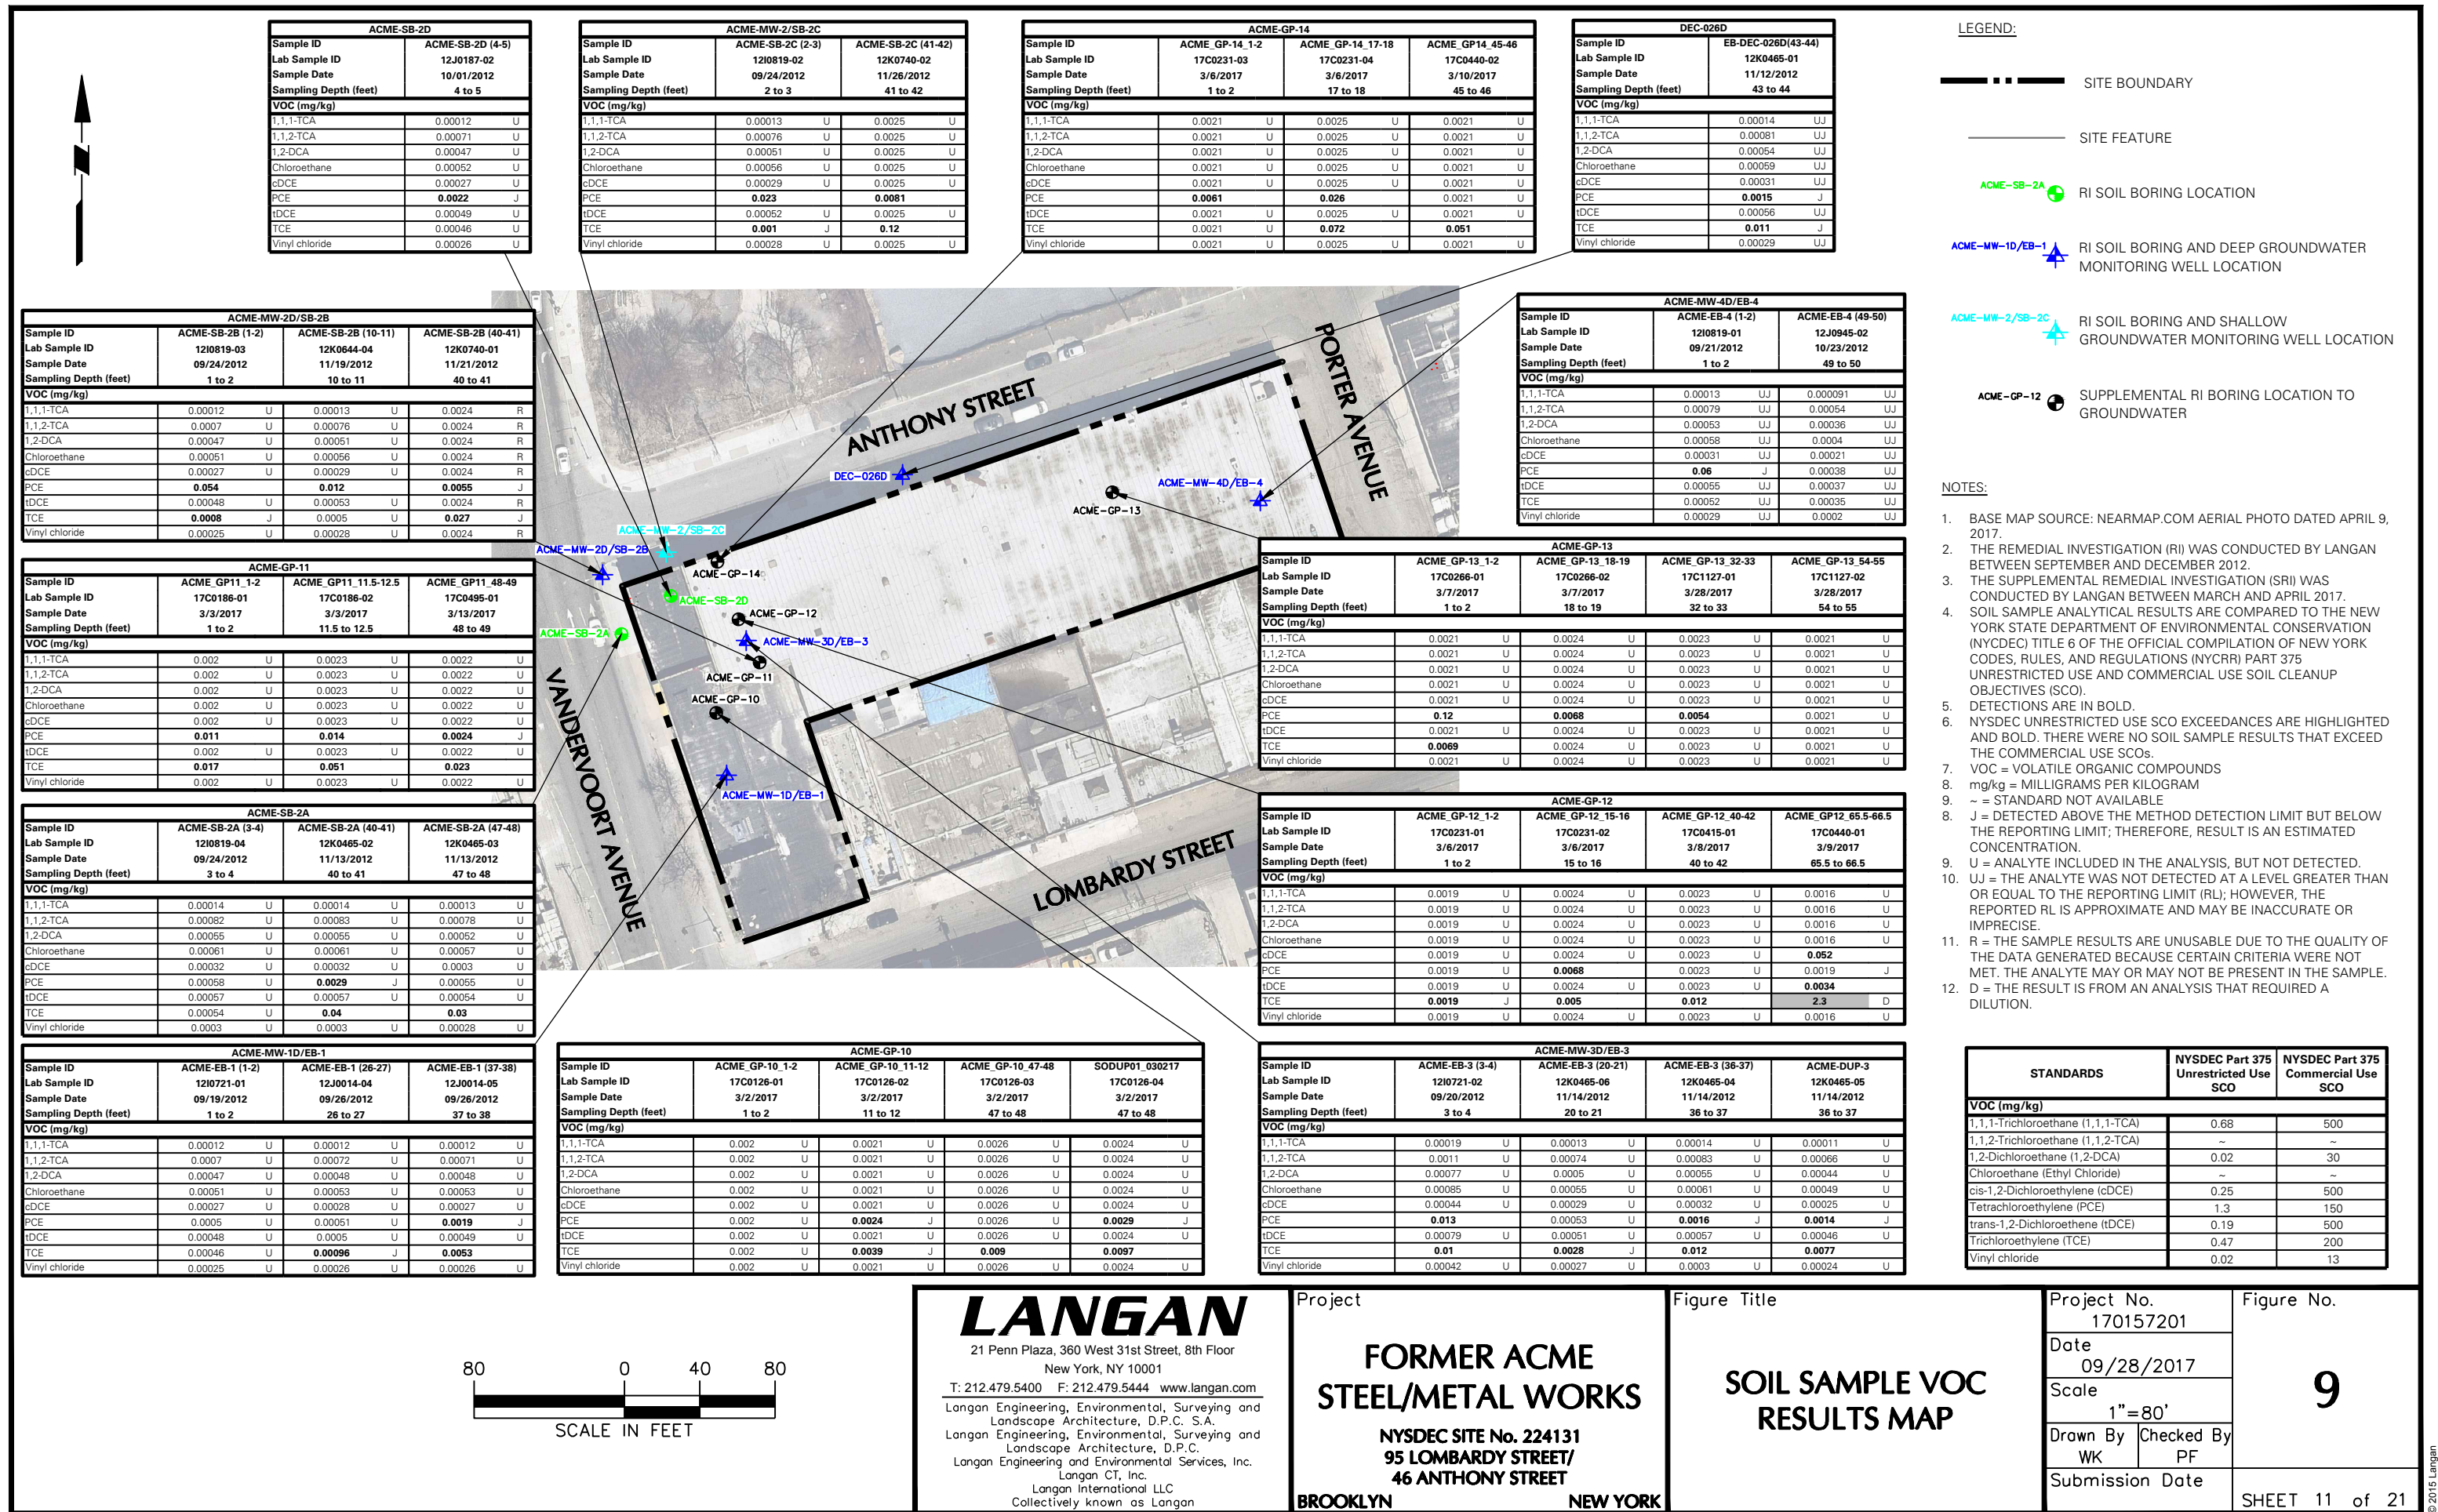

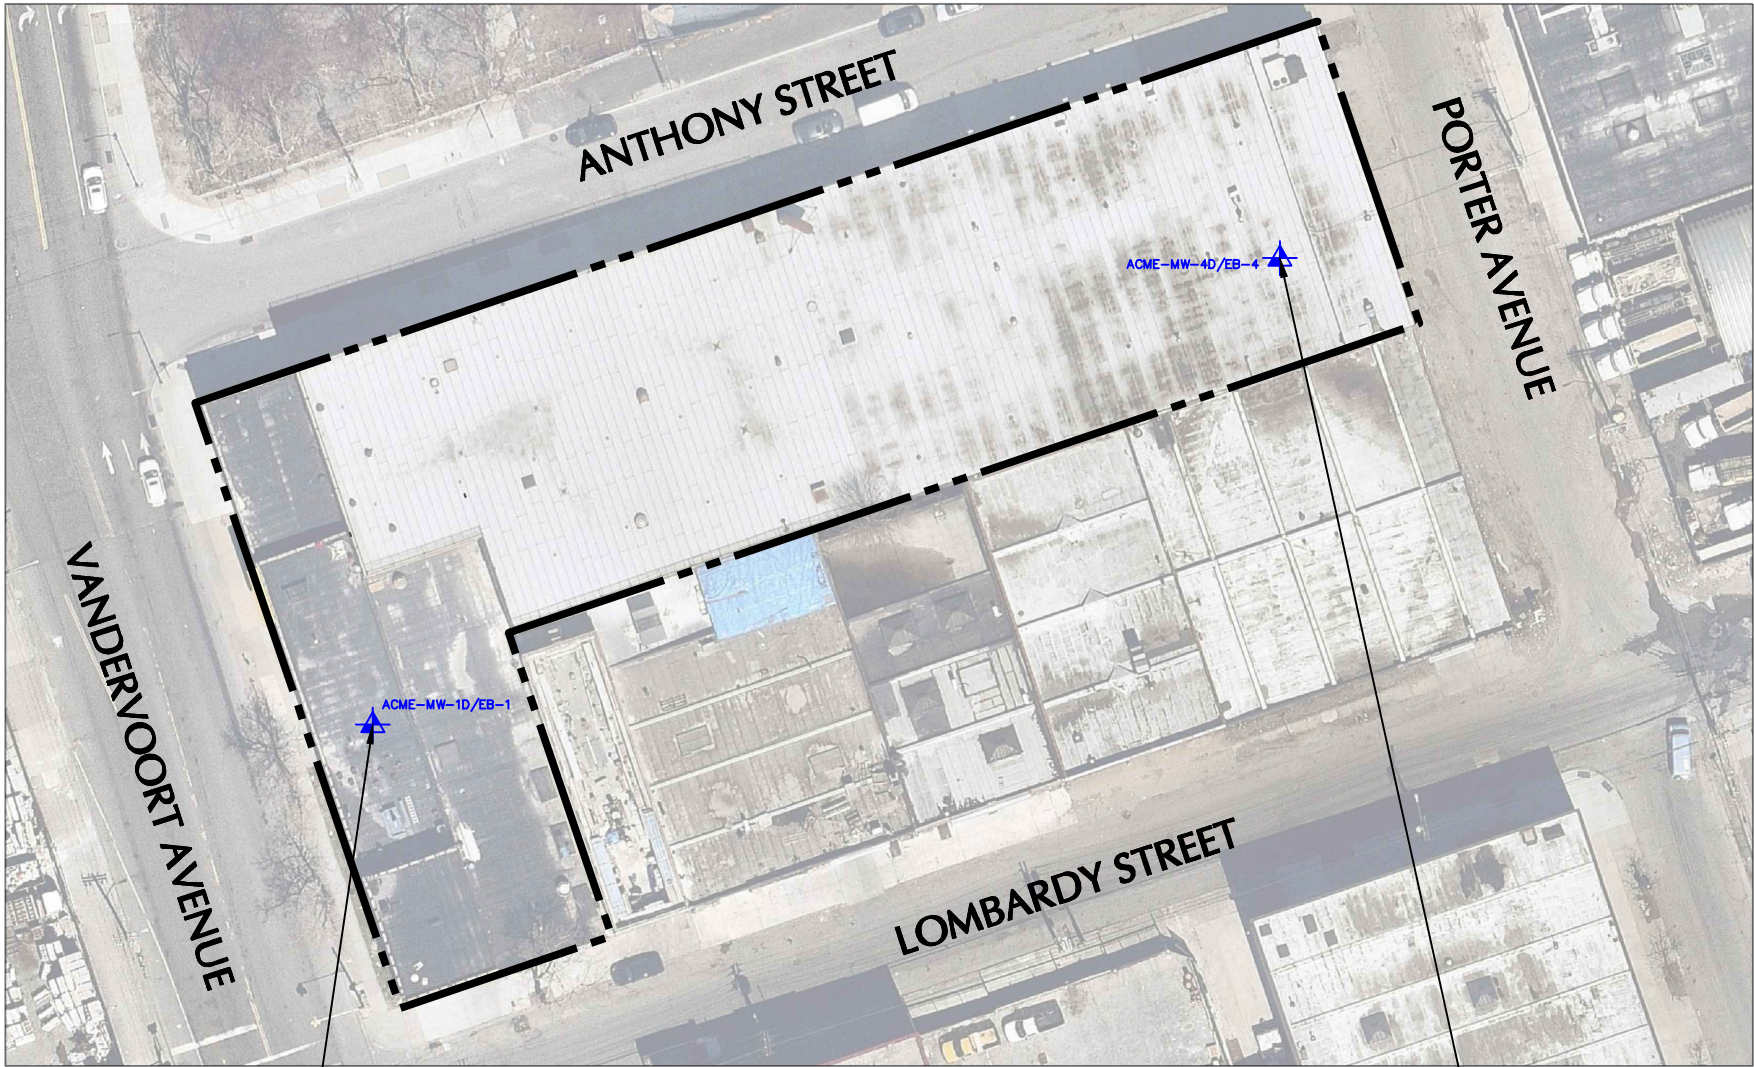

LEGEND:

- SITE BOUNDARY
- ACME-MW-4D/EB-4


RI SOIL BORING AND DEEP GROUNDWATER MONITORING WELL LOCATION

STANDARDS	NYSDEC TOGS Standards and Guidance Values - GA
Semivolatile Organic Compounds (µg/L)	
Total SVOCs	~
Pesticides (µg/L)	
Total Pesticides	~
Polychlorinated Biphenyls (µg/L)	
Total PCBs	0.09
Total Metals (µg/L)	
Magnesium	35,000
Manganese	300
Sodium	20,000
General Chemistry (µg/L)	
Total Cyanide	200

Sample ID	ACME-MW-1D-041217		ACME-GWDUP01-041217	
Lab Sample ID	17D0478-04		17D0478-05	
Sampling Date	4/12/2017		4/12/2017	
Semivolatile Organic Compounds (µg/L)				
Total SVOCs	ND		ND	
Pesticides (µg/L)				
Total Pesticides	ND		ND	
Polychlorinated Biphenyls (µg/L)				
Total PCBs	ND		ND	
Total Metals (µg/L)				
Magnesium	43,900	B	42,200	B
Manganese	1,290		1,160	
Sodium	128,000		123,000	
General Chemistry (µg/L)				
Total Cyanide	ND		ND	

Sample ID	ACME-MW-4D-041317	
Lab Sample ID	17D0566-04	
Sampling Date	4/13/2017	
Semivolatile Organic Compounds (µg/L)		
Total SVOCs	ND	
Pesticides (µg/L)		
Total Pesticides	ND	
Polychlorinated Biphenyls (µg/L)		
Total PCBs	ND	
Total Metals (µg/L)		
Magnesium	43,600	
Manganese	2,710	
Sodium	143,000	
General Chemistry (µg/L)		
Total Cyanide	ND	

- NOTES:
- BASE MAP SOURCE: NEARMAP.COM AERIAL PHOTO DATED APRIL 9, 2017.
 - THE REMEDIAL INVESTIGATION (RI) WAS CONDUCTED BY LANGAN BETWEEN SEPTEMBER AND DECEMBER 2012.
 - THE SUPPLEMENTAL REMEDIAL INVESTIGATION (SRI) WAS CONDUCTED BY LANGAN BETWEEN MARCH AND APRIL 2017.
 - GROUNDWATER SAMPLE ANALYTICAL RESULTS ARE COMPARED TO THE NEW YORK STATE DEPARTMENT OF ENVIRONMENTAL CONSERVATION (NYSDEC) TECHNICAL AND OPERATIONAL GUIDANCE SERIES (TOGS) 1.1.1 AMBIENT WATER QUALITY STANDARDS (AWQS) AND GUIDANCE VALUES FOR DRINKING WATER (CLASS GA).
 - DETECTED CONCENTRATIONS EXCEEDING TOGS 1.1.1 AWQS ARE IN BOLD AND HIGHLIGHTED.
 - PCB = POLYCHLORINATED BIPHENYL
 - SVOC = SEMIVOLATILE ORGANIC COMPOUND
 - µg/L = MICROGRAMS PER LITER
 - ND = NOT DETECTED
 - U = ANALYTE INCLUDED IN ANALYSIS, BUT NOT DETECTED
 - B = ANALYTE FOUND IN THE ANALYSIS BATCH BLANK
 - D = RESULT IS FROM AN ANALYSIS THAT REQUIRED A DILUTION
 - ~ = TOGS 1.1.1 AWQS CRITERION DOES NOT EXIST FOR THIS ANALYTE

 

LANGAN

21 Penn Plaza, 360 West 31st Street, 8th Floor
New York, NY 10001
T: 212.479.5400 F: 212.479.5444 www.langan.com
Langan Engineering, Environmental, Surveying and Landscape Architecture, D.P.C. S.A.
Langan Engineering, Environmental, Surveying and Landscape Architecture, D.P.C.
Langan Engineering and Environmental Services, Inc.
Langan CT, Inc.
Langan International LLC
Collectively known as Langan

Project

**FORMER ACME
STEEL/METAL WORKS**

NYSDEC SITE No. 224131
95 LOMBARDY STREET/
46 ANTHONY STREET

BROOKLYN**NEW YORK**

Figure Title

**GROUNDWATER SAMPLE
SVOC, PESTICIDES, PCB,
AND METALS RESULTS
MAP**

Project No.
170157201

Date
10/3/2017

Scale
1"=60'

Drawn By
WK


Checked By
PF

Submission Date

Figure No.


11

SHEET 13 of 21

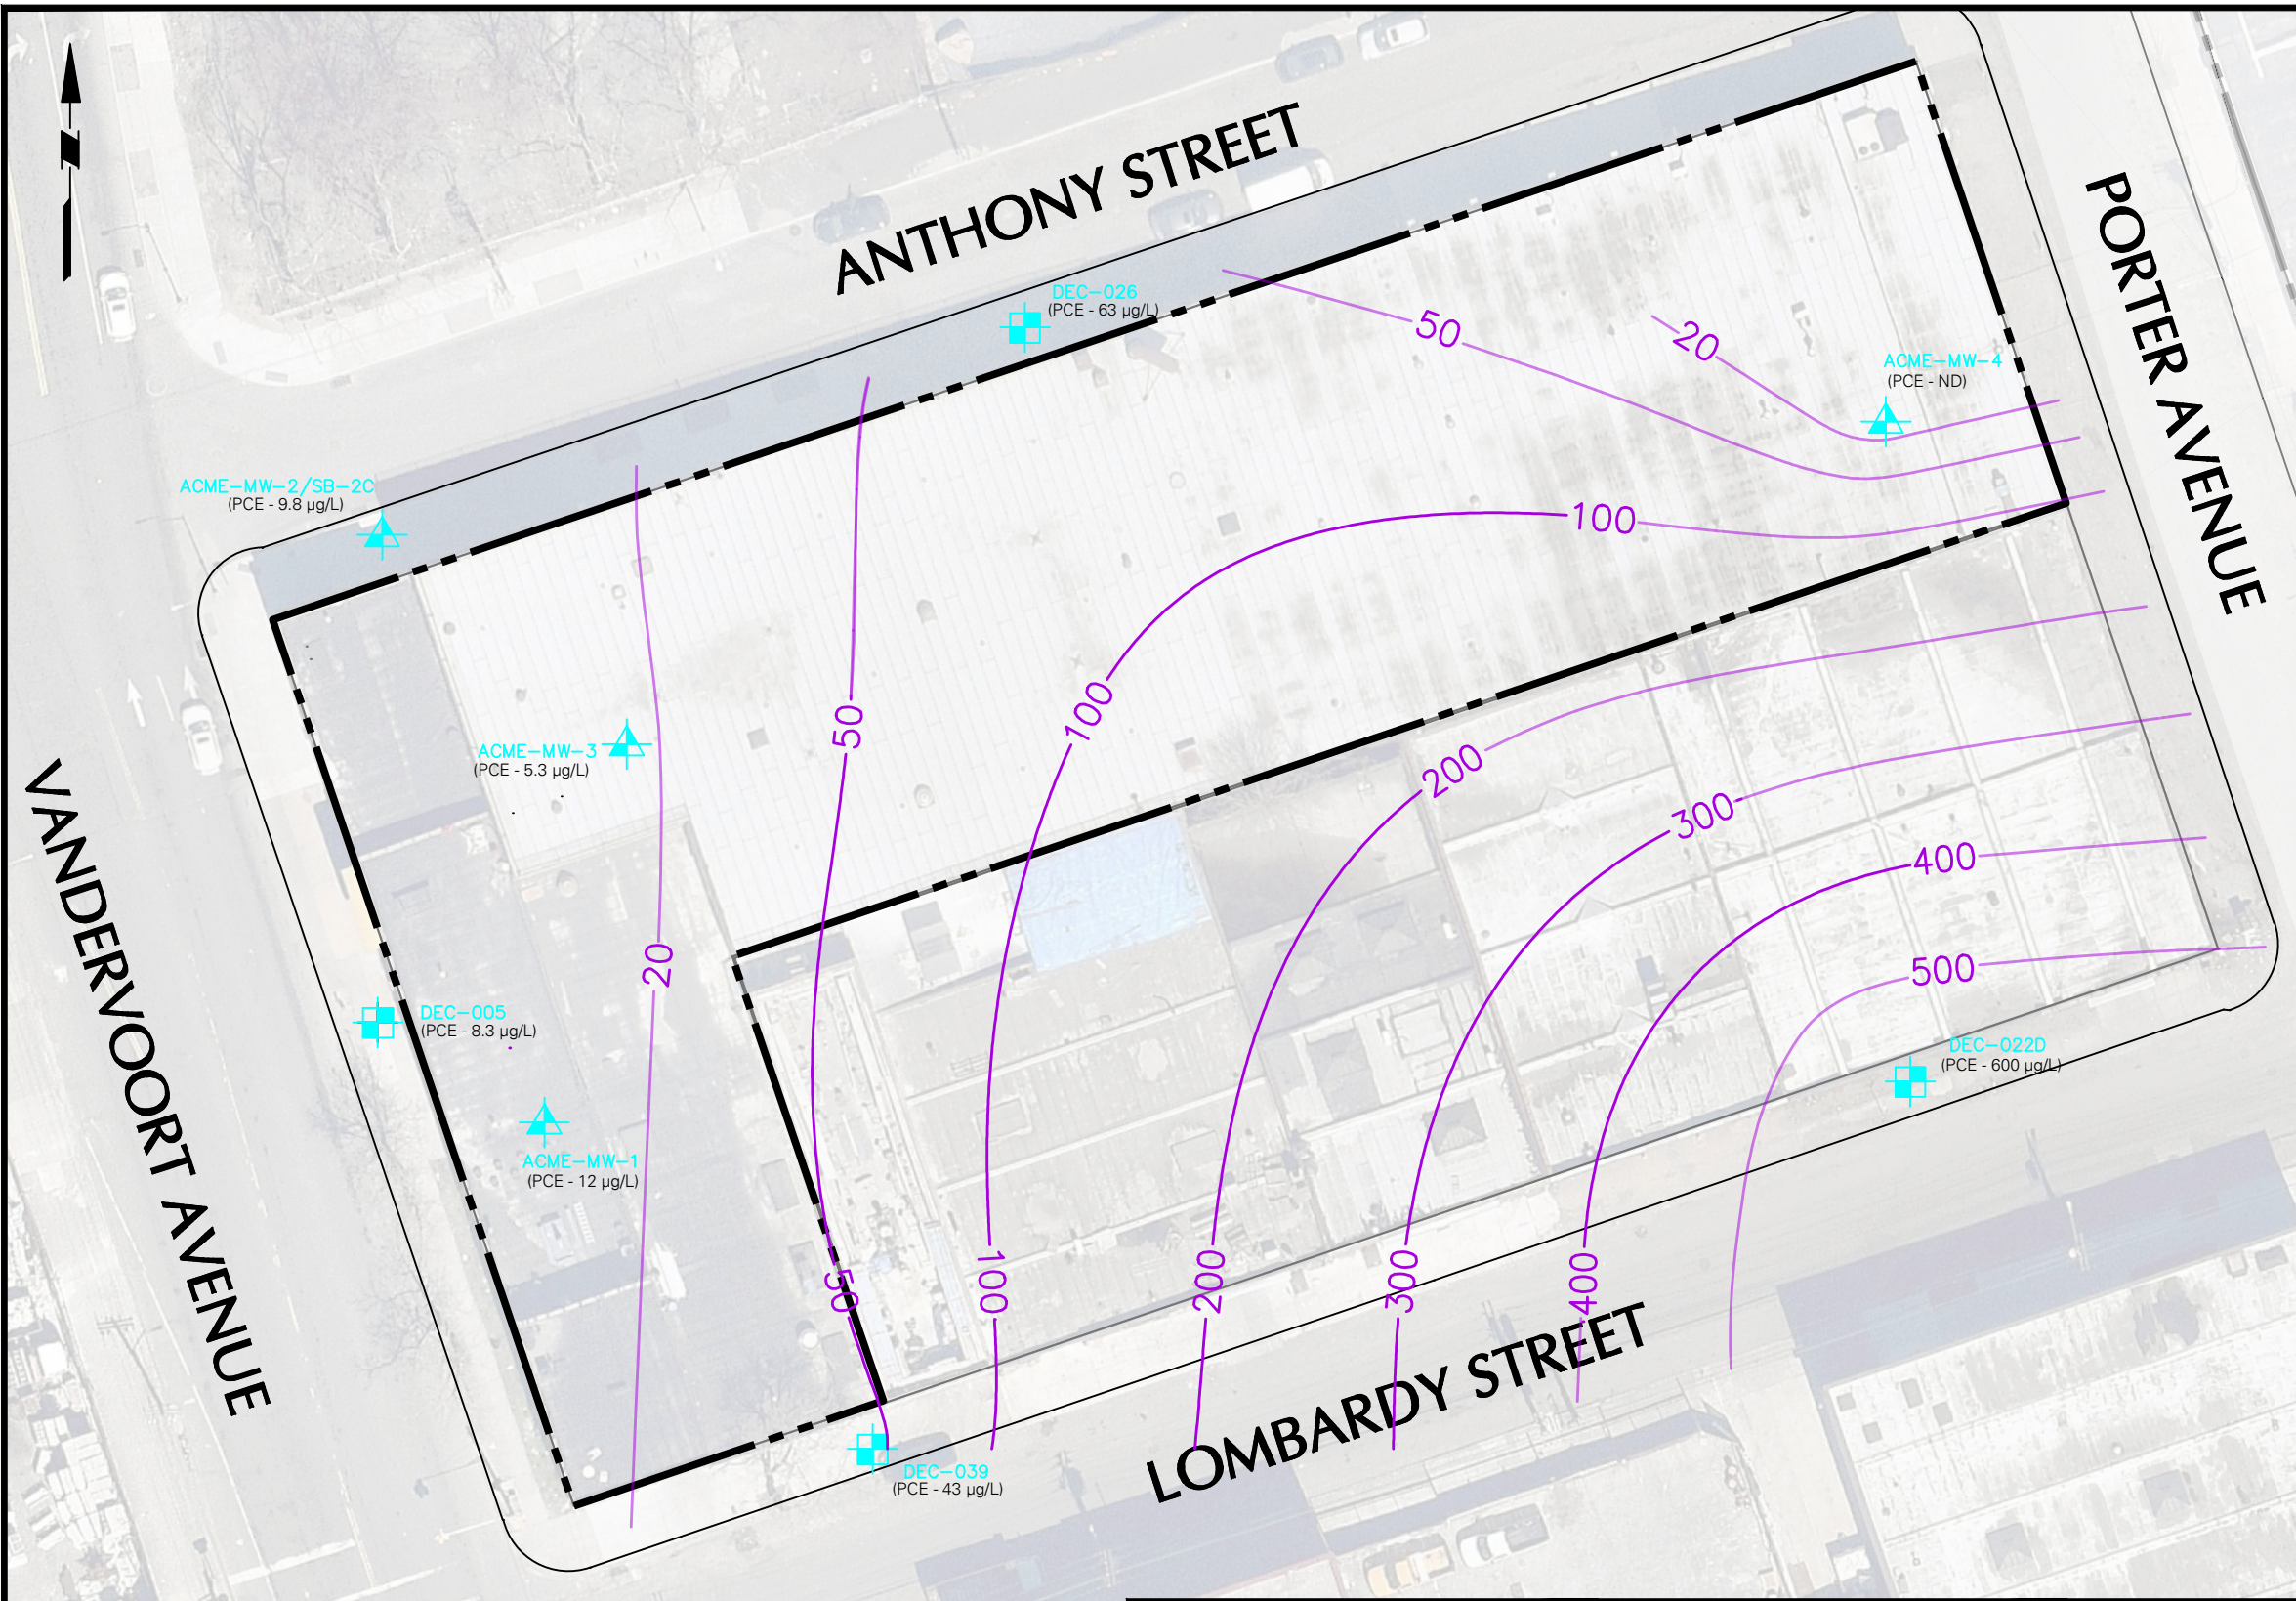

- LEGEND:
- SITE BOUNDARY
 - BUILDING OUTLINE
 - RI SHALLOW GROUNDWATER MONITORING WELL LOCATION
 - SHALLOW NYSDEC GROUNDWATER MONITORING WELL LOCATION
 - PCE ISOCONCENTRATION CONTOUR (µg/L)

- NOTES:
- BASE MAP SOURCE: NEARMAP.COM AERIAL PHOTO DATED APRIL 9, 2017
 - THE REMEDIAL INVESTIGATION (RI) WAS CONDUCTED BY LANGAN BETWEEN SEPTEMBER AND DECEMBER 2012. GROUNDWATER SAMPLES WERE COLLECTED IN DECEMBER 2012.
 - PCE = TETRACHLOROETHENE
 - µg/L = MICROGRAMS PER LITER
 - PCE CONCENTRATION AT EACH SHALLOW MONITORING WELL IS INDICATED IN PARENTHESIS.
 - ND = NOT DETECTED

 

WARNING: IT IS A VIOLATION OF THE NYS EDUCATION LAW ARTICLE 145 FOR ANY PERSON, UNLESS HE IS ACTING UNDER THE DIRECTION OF A LICENSED PROFESSIONAL ENGINEER, TO ALTER THIS ITEM IN ANY WAY.

LANGAN
21 Penn Plaza, 360 West 31st Street, 8th Floor
New York, NY 10001
T: 212.479.5400 F: 212.479.5444 www.langan.com

Langan Engineering and Environmental Services, Inc.
Langan Engineering, Environmental, Surveying and Landscape Architecture, D.P.C.
Langan International LLC

Collectively known as Langan

Project

**FORMER ACME
STEEL/METAL WORKS**


**NYSDEC SITE No. 224131
95 LOMBARDY STREET/
46 ANTHONY STREET**

BROOKLYN NEW YORK

Figure Title


**SHALLOW OVERBURDEN
GROUNDWATER
PCE ISOCONCENTRATION
MAP - 2012**

Project No. 170157201	Figure No. 12A
Date 9/29/2017	
Scale 1" = 40'	
Drawn By EB	
Submission Date	Sheet 14 of 21

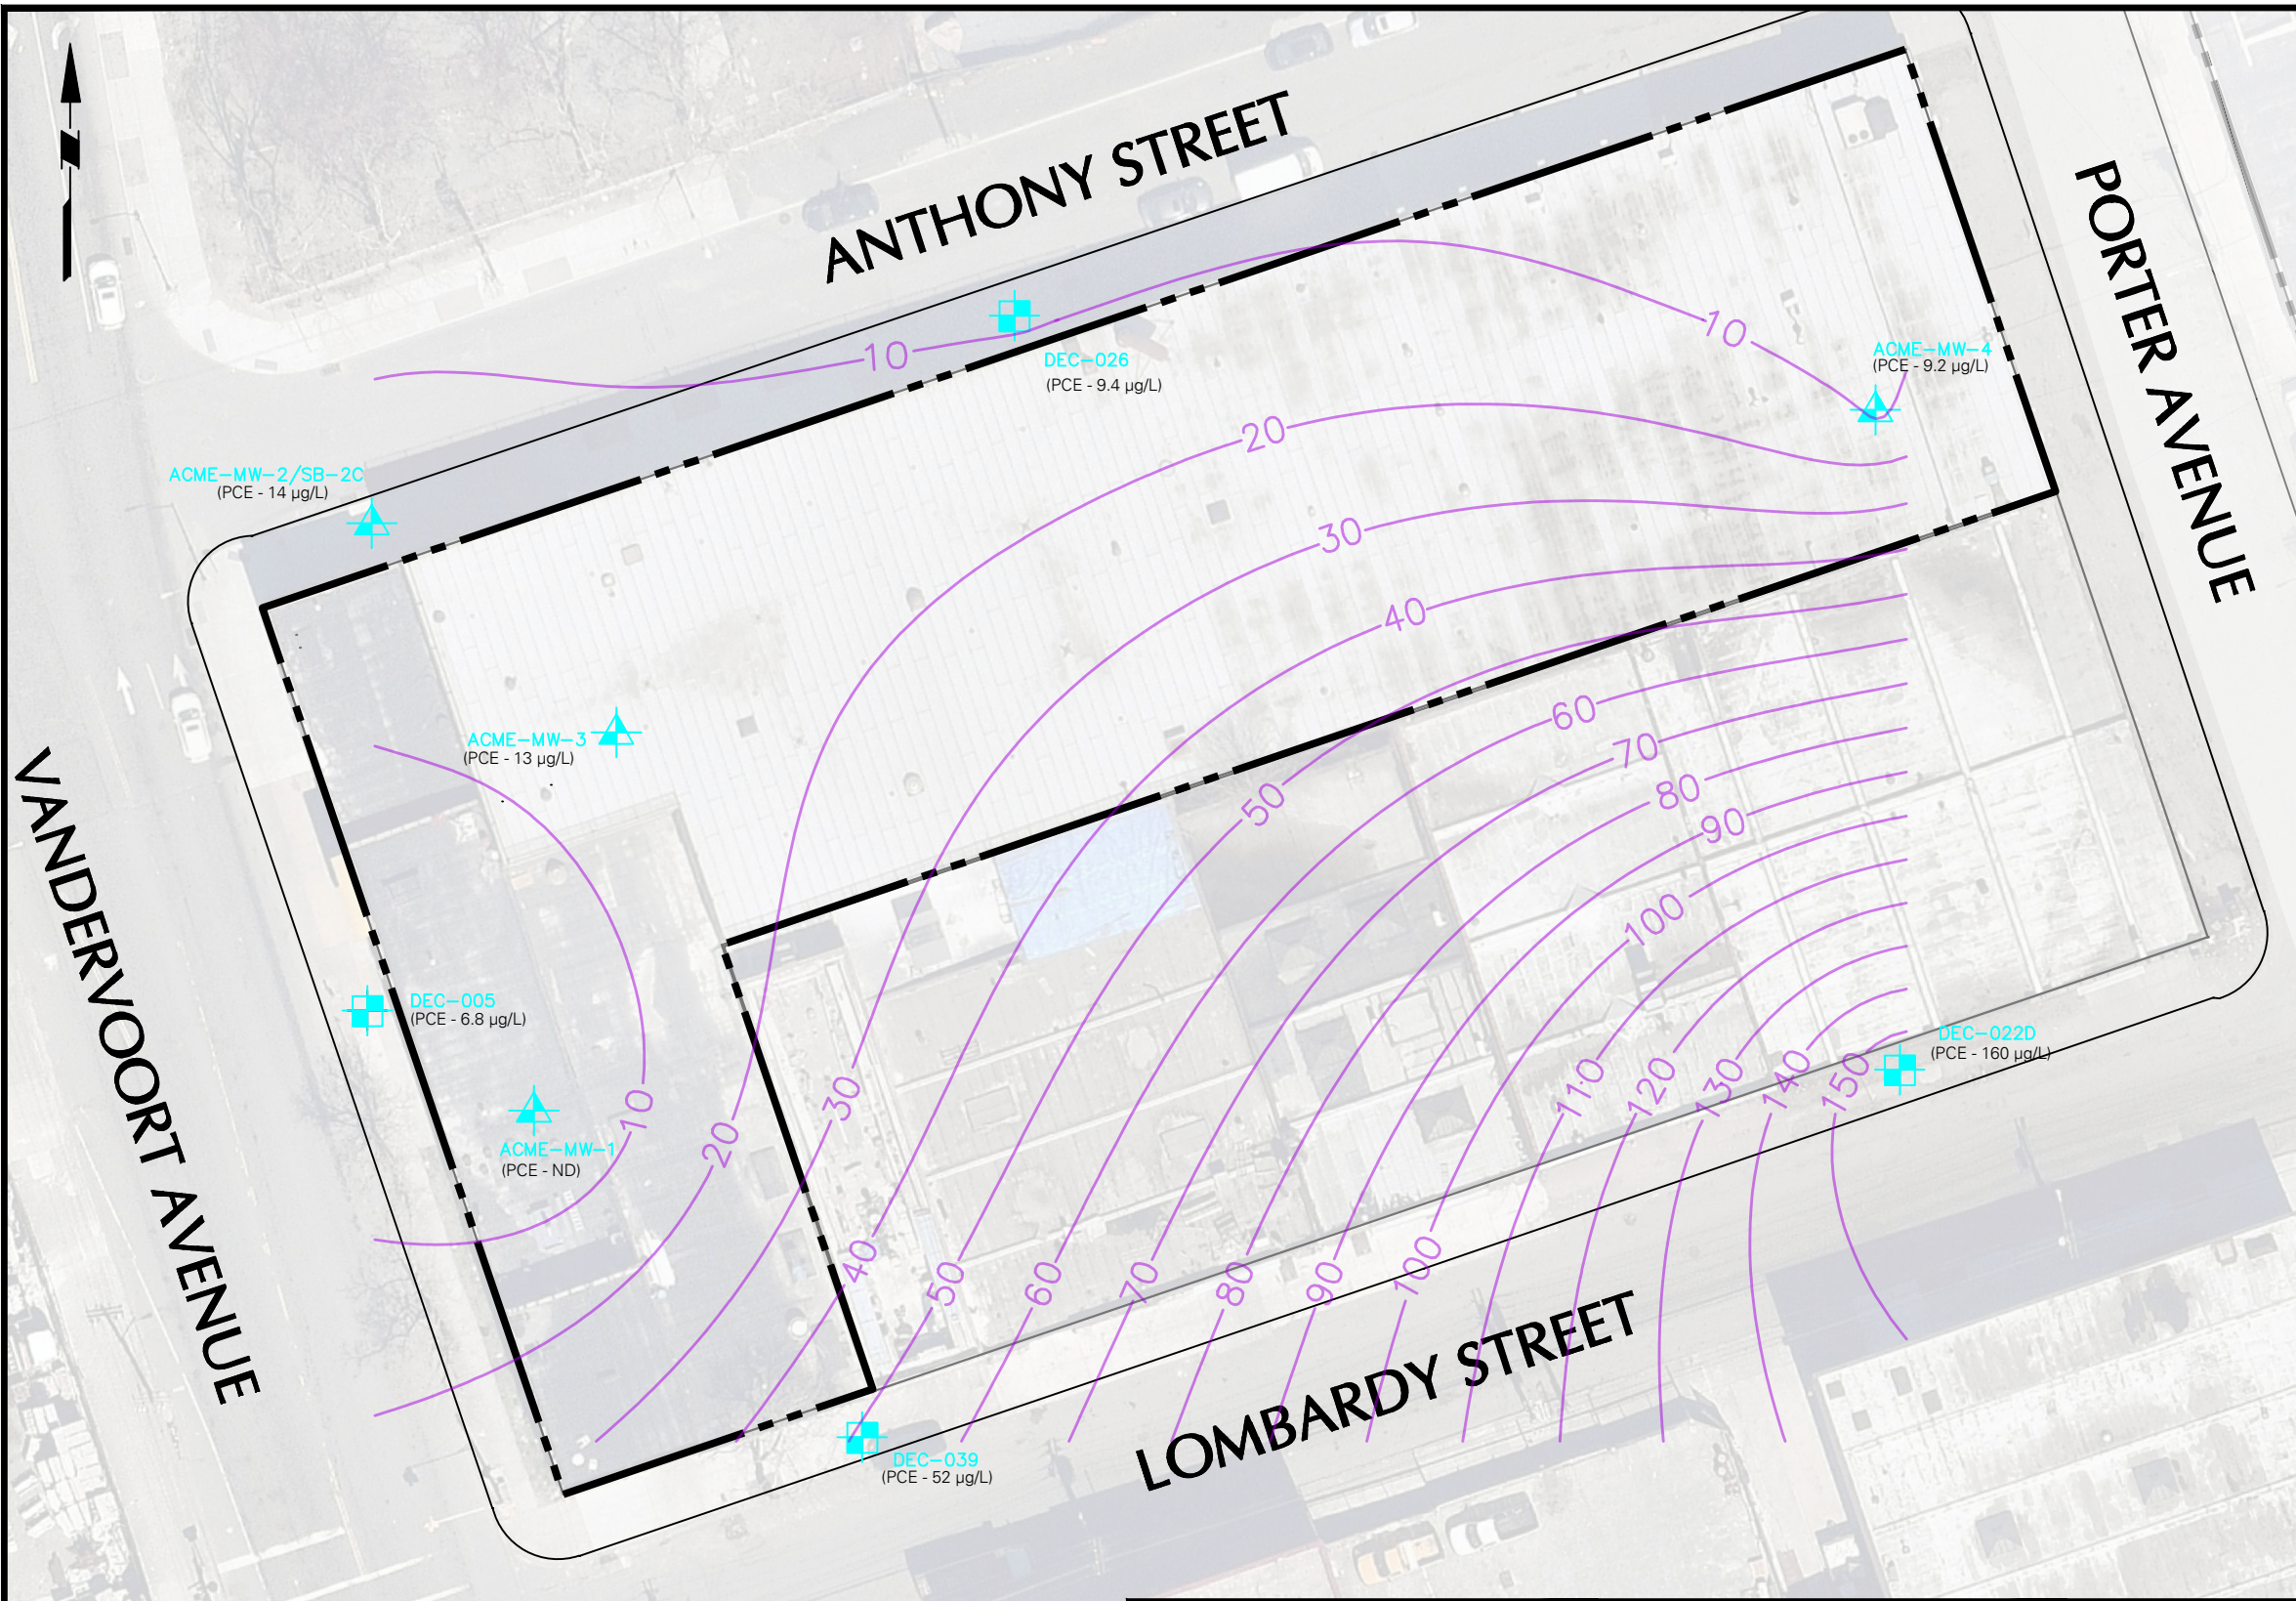

- LEGEND:
- SITE BOUNDARY
 - BUILDING OUTLINE
 - ACME-MW-1 RI SHALLOW GROUNDWATER MONITORING WELL LOCATION
 - DEC-005 SHALLOW NYSDEC GROUNDWATER MONITORING WELL LOCATION
 - 50 PCE ISOCONCENTRATION CONTOUR (µg/L)

- NOTES:
- BASE MAP SOURCE: NEARMAP.COM AERIAL PHOTO DATED APRIL 9, 2017
 - THE REMEDIAL INVESTIGATION (RI) WAS CONDUCTED BY LANGAN BETWEEN SEPTEMBER AND DECEMBER 2012. GROUNDWATER SAMPLES WERE COLLECTED IN APRIL 2017.
 - PCE = TETRACHLOROETHENE
 - µg/L = MICROGRAMS PER LITER
 - PCE CONCENTRATION AT EACH SHALLOW MONITORING WELL IS INDICATED IN PARENTHESIS.
 - ND = NOT DETECTED

 

SCALE IN FEET

WARNING: IT IS A VIOLATION OF THE NYS EDUCATION LAW ARTICLE 145 FOR ANY PERSON, UNLESS HE IS ACTING UNDER THE DIRECTION OF A LICENSED PROFESSIONAL ENGINEER, TO ALTER THIS ITEM IN ANY WAY.

LANGAN

21 Penn Plaza, 360 West 31st Street, 8th Floor
New York, NY 10001
T: 212.479.5400 F: 212.479.5444 www.langan.com

Langan Engineering and Environmental Services, Inc.
Langan Engineering, Environmental, Surveying and
Landscape Architecture, D.P.C.
Langan International LLC

Collectively known as Langan

Project
**FORMER ACME
STEEL/METAL WORKS**

NYSDEC SITE No. 224131
95 LOMBARDY STREET/
46 ANTHONY STREET

BROOKLYN

NEW YORK

Figure Title
**SHALLOW OVERBURDEN
GROUNDWATER
PCE ISOCONCENTRATION
MAP - 2017**

Project No.
170157201

Date
9/29/2017

Scale
1" = 40'

Drawn By
JFY


Submission Date

Figure No.

12B


Sheet 15 of 21

© 2013 Langan

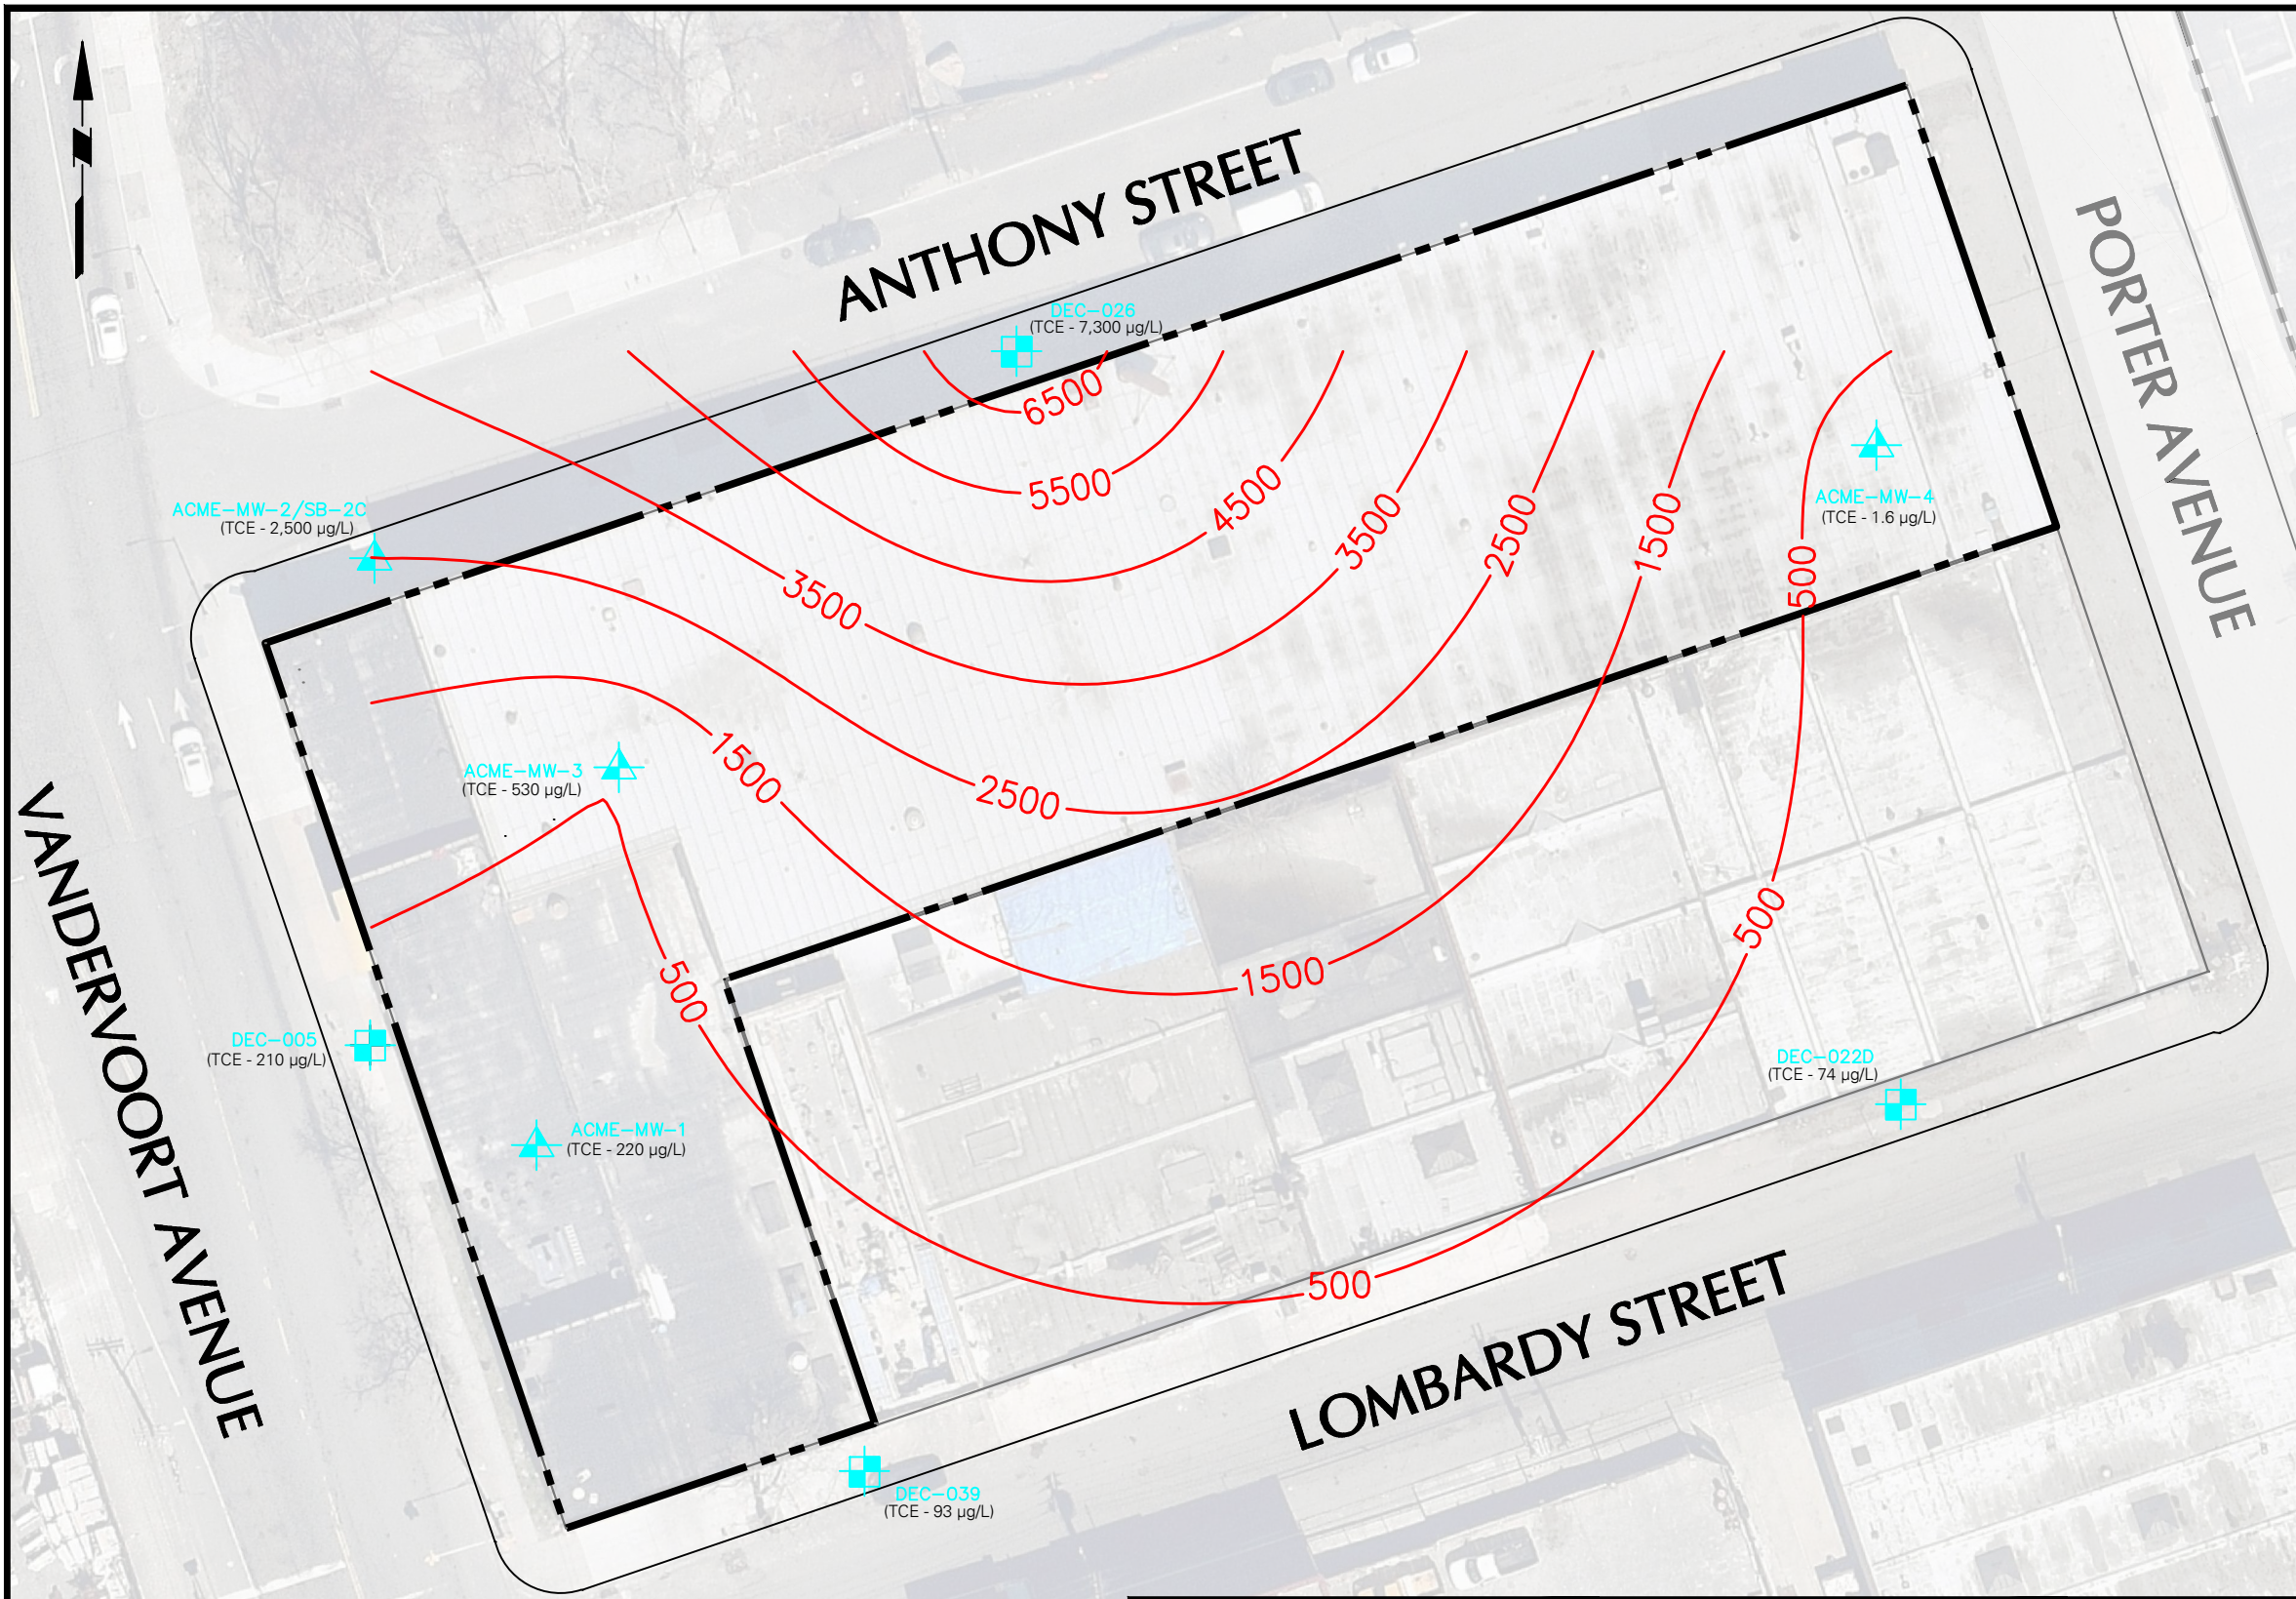

- LEGEND:
- SITE BOUNDARY
 - BUILDING OUTLINE
 - ACME-MW-1 RI SHALLOW GROUNDWATER MONITORING WELL LOCATION
 - DEC-005 SHALLOW NYSDEC GROUNDWATER MONITORING WELL LOCATION
 - 1000 TCE ISOCONCENTRATION CONTOUR (µg/L)

- NOTES:
1. BASE MAP SOURCE: NEARMAP.COM AERIAL PHOTO DATED APRIL 9, 2017
 2. THE REMEDIAL INVESTIGATION (RI) WAS CONDUCTED BY LANGAN BETWEEN SEPTEMBER AND DECEMBER 2012. GROUNDWATER SAMPLES WERE COLLECTED IN DECEMBER 2012.
 3. TCE = TRICHLOROETHENE
 4. µg/L = MICROGRAMS PER LITER
 5. TCE CONCENTRATION AT EACH SHALLOW MONITORING WELL IS INDICATED IN PARENTHESIS.

 

WARNING: IT IS A VIOLATION OF THE NYS EDUCATION LAW ARTICLE 145 FOR ANY PERSON, UNLESS HE IS ACTING UNDER THE DIRECTION OF A LICENSED PROFESSIONAL ENGINEER, TO ALTER THIS ITEM IN ANY WAY.

LANGAN
21 Penn Plaza, 360 West 31st Street, 8th Floor
New York, NY 10001
T: 212.479.5400 F: 212.479.5444 www.langan.com

Langan Engineering and Environmental Services, Inc.
Langan Engineering, Environmental, Surveying and Landscape Architecture, D.P.C.
Langan International LLC

Collectively known as Langan

Project

**FORMER ACME
STEEL/METAL WORKS**


**NYSDEC SITE No. 224131
95 LOMBARDY STREET/
46 ANTHONY STREET**

BROOKLYN NEW YORK

Figure Title


**SHALLOW OVERBURDEN
GROUNDWATER
TCE ISOCONCENTRATION
MAP - 2012**

Project No. 170157201	13A
Date 9/29/2017	
Scale 1" = 40'	
Drawn By JFY	
Submission Date	Sheet 16 of 21

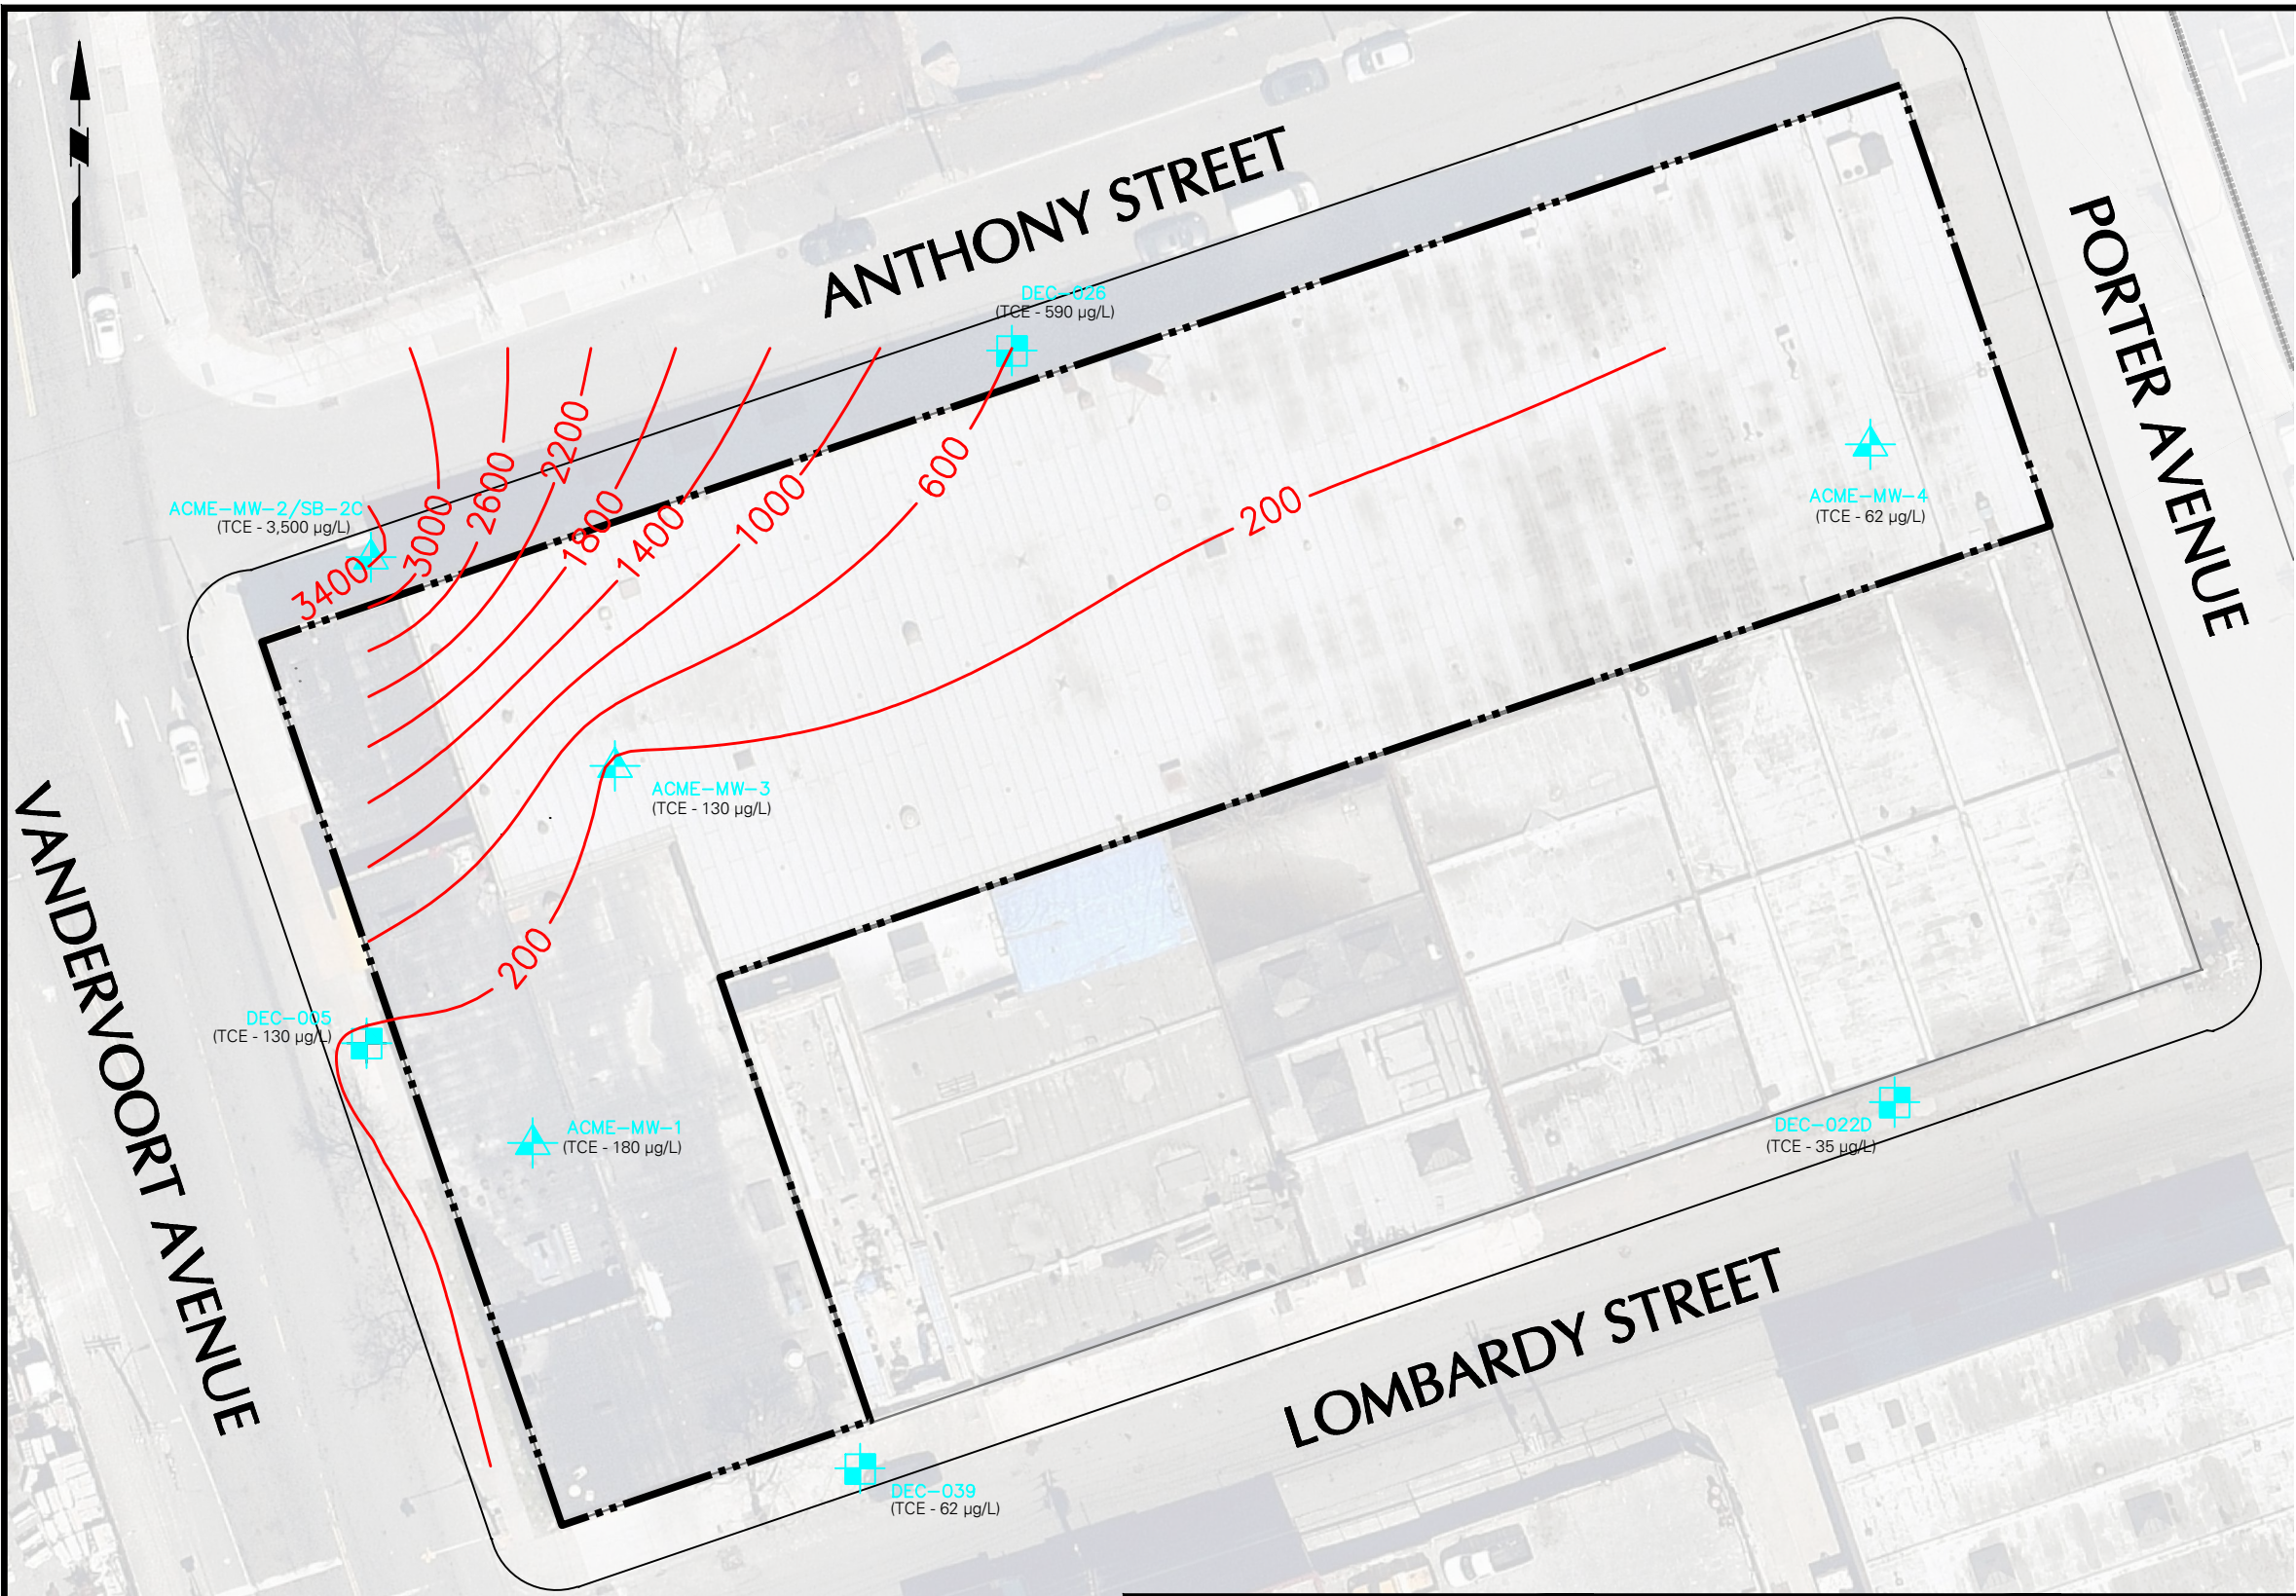

- LEGEND:
- SITE BOUNDARY
 - BUILDING OUTLINE
 - RI SHALLOW GROUNDWATER MONITORING WELL LOCATION
 - SHALLOW NYSDEC GROUNDWATER MONITORING WELL LOCATION
 - TCE ISOCONCENTRATION CONTOUR (µg/L)

- NOTES:
- BASE MAP SOURCE: NEARMAP.COM AERIAL PHOTO DATED APRIL 9, 2017
 - THE REMEDIAL INVESTIGATION (RI) WAS CONDUCTED BY LANGAN BETWEEN SEPTEMBER AND DECEMBER 2012. GROUNDWATER SAMPLES WERE COLLECTED IN APRIL 2017.
 - TCE = TRICHLOROETHENE
 - µg/L = MICROGRAMS PER LITER
 - TCE CONCENTRATION AT EACH SHALLOW MONITORING WELL IS INDICATED IN PARENTHESIS.

 

WARNING: IT IS A VIOLATION OF THE NYS EDUCATION LAW ARTICLE 145 FOR ANY PERSON, UNLESS HE IS ACTING UNDER THE DIRECTION OF A LICENSED PROFESSIONAL ENGINEER, TO ALTER THIS ITEM IN ANY WAY.

LANGAN
21 Penn Plaza, 360 West 31st Street, 8th Floor
New York, NY 10001
T: 212.479.5400 F: 212.479.5444 www.langan.com

Langan Engineering and Environmental Services, Inc.
Langan Engineering, Environmental, Surveying and Landscape Architecture, D.P.C.
Langan International LLC

Collectively known as Langan

Project

**FORMER ACME
STEEL/METAL WORKS**


NYSDEC SITE No. 224131
95 LOMBARDY STREET/
46 ANTHONY STREET

BROOKLYN NEW YORK

Figure Title

**SHALLOW OVERBURDEN
GROUNDWATER
TCE ISOCONCENTRATION
MAP - 2017**

Project No. 170157201	13B
Date 9/29/2017	
Scale 1" = 40'	
Drawn By EB	
Submission Date	Sheet 17 of 21

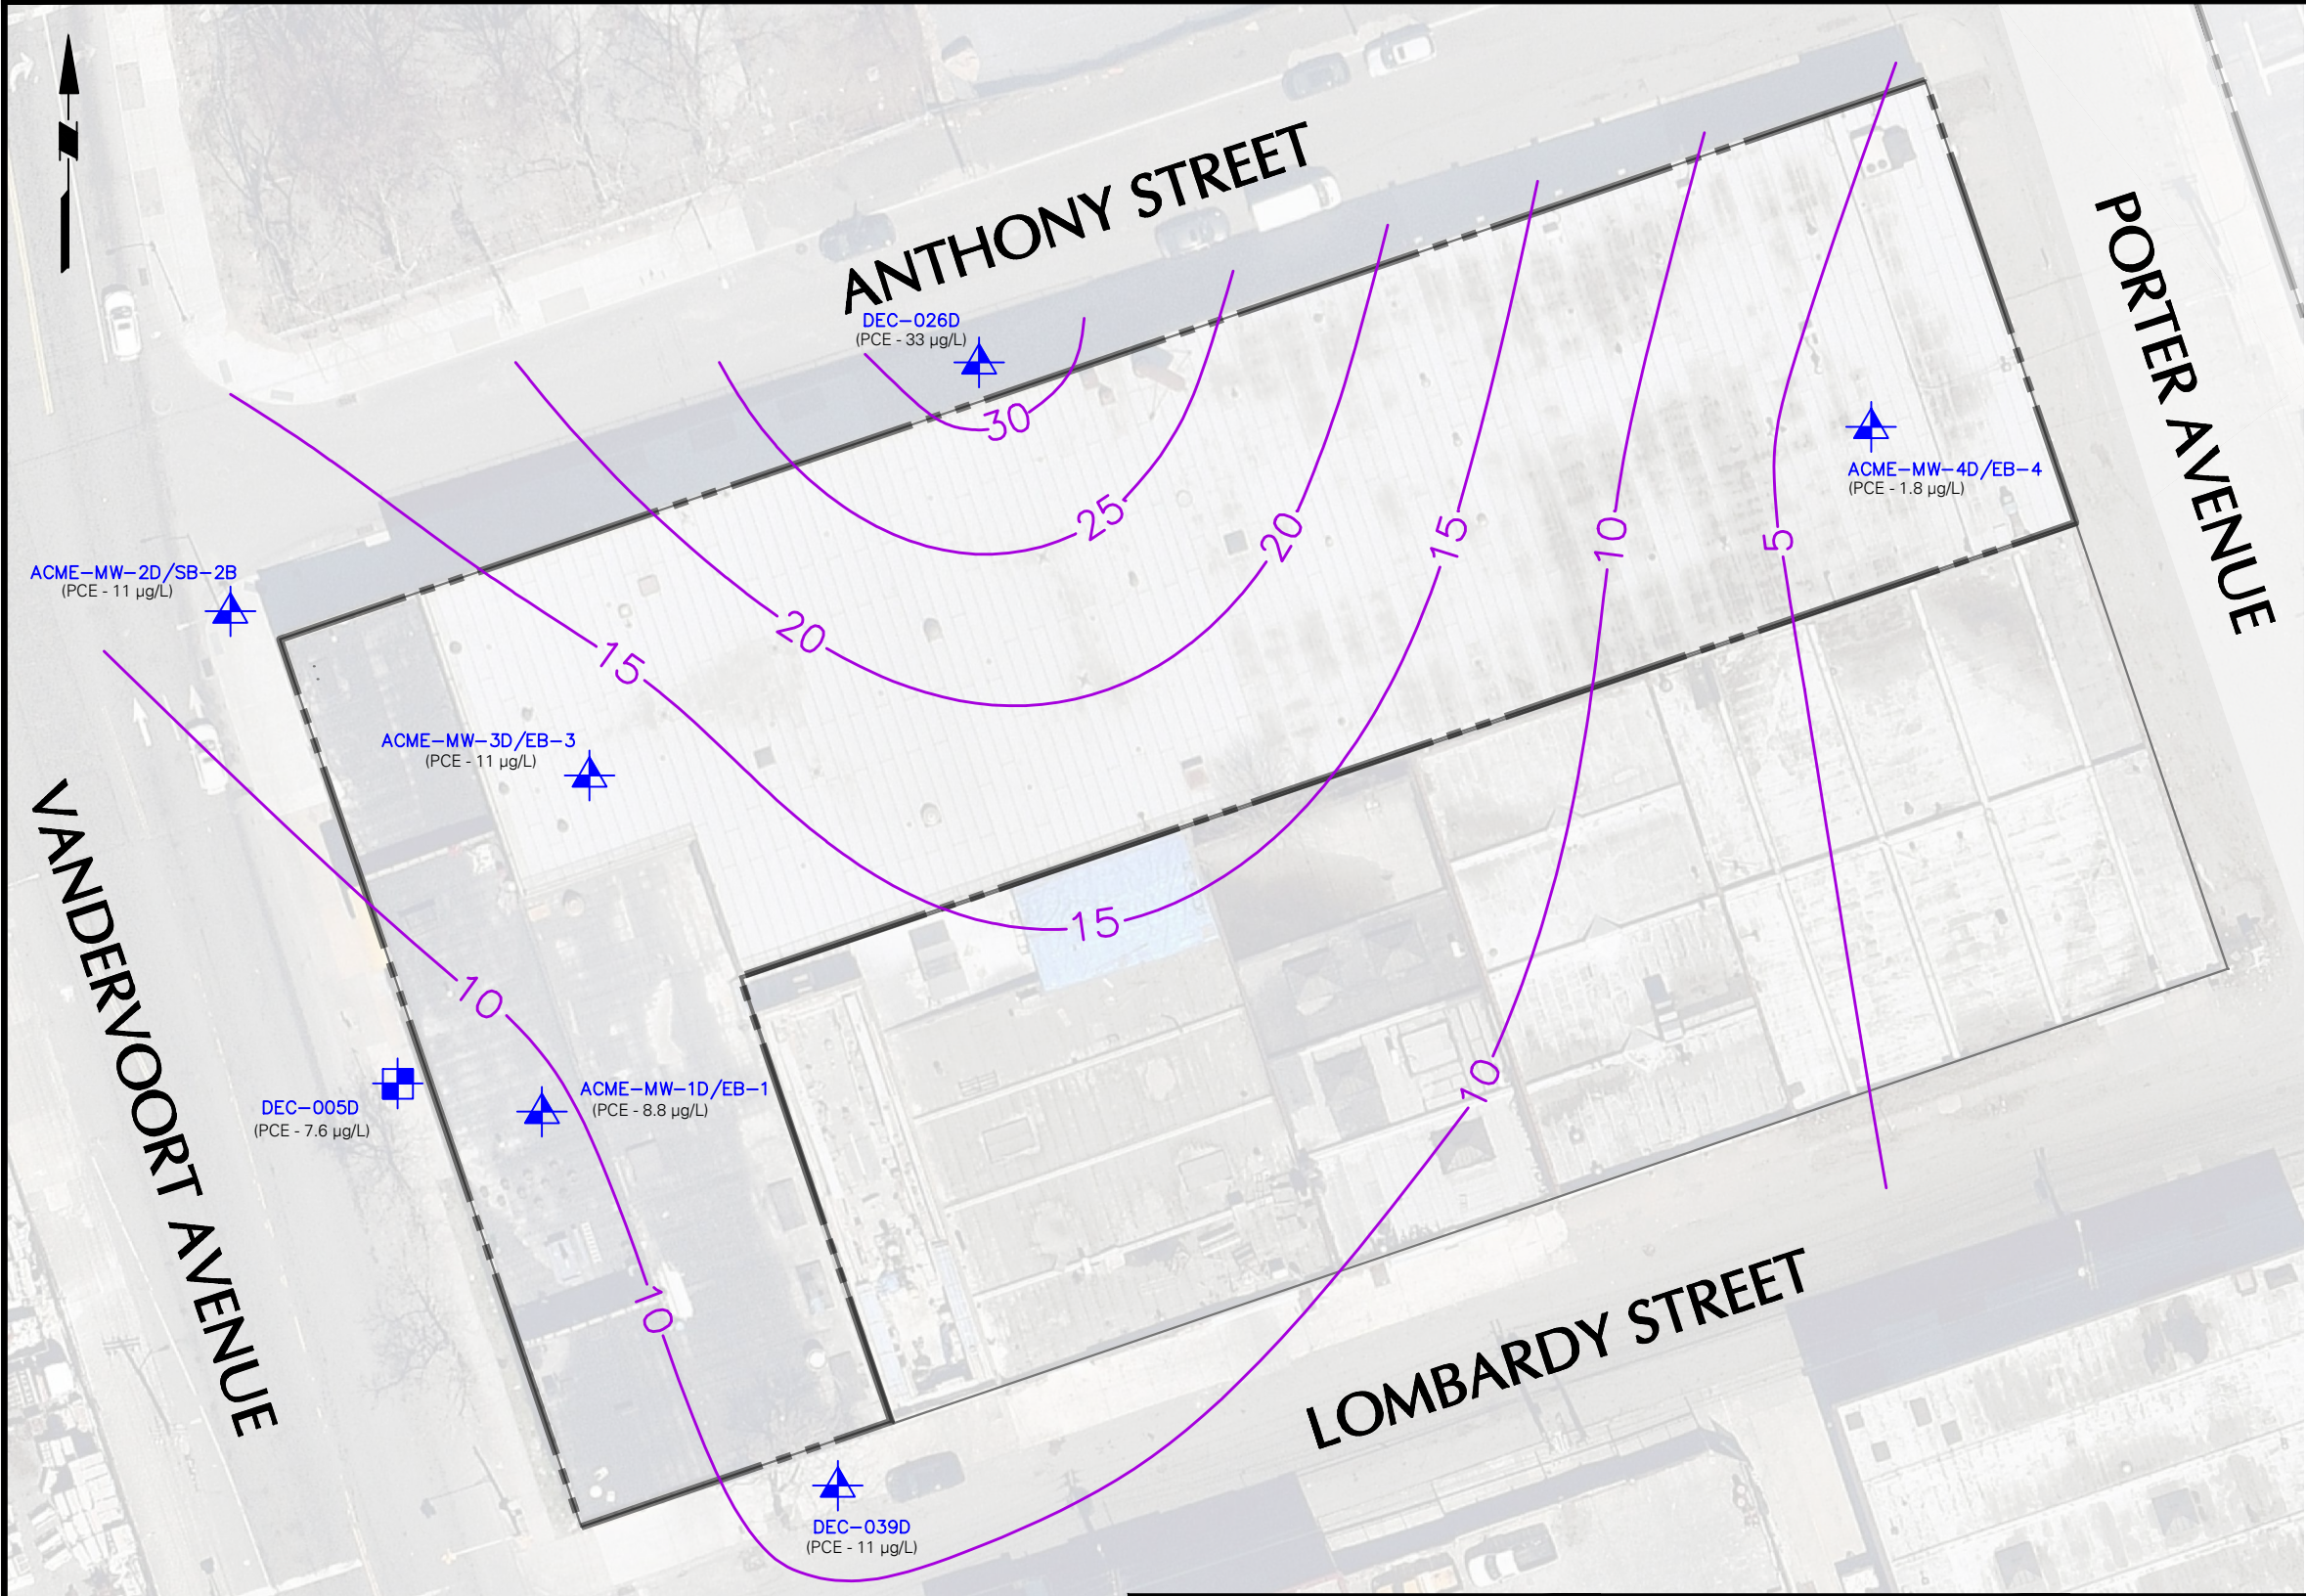

LEGEND:

--- SITE BOUNDARY


— BUILDING OUTLINE

ME-MW-1D/EB-1 RI SOIL BORING AND DEEP GROUNDWATER MONITORING WELL LOCATION

DEC-005D DEEP NYSDEC GROUNDWATER MONITORING WELL LOCATION

—15— PCE ISOCONCENTRATION CONTOUR (µg/L)

- NOTES:
1. BASE MAP SOURCE: NEARMAP.COM AERIAL PHOTO DATED APRIL 9, 2017
 2. THE REMEDIAL INVESTIGATION (RI) WAS CONDUCTED BY LANGAN BETWEEN SEPTEMBER AND DECEMBER 2012. GROUNDWATER SAMPLES WERE COLLECTED IN DECEMBER 2012.
 3. PCE = TETRACHLOROETHENE
 4. µg/L = MICROGRAMS PER LITER
 5. PCE CONCENTRATION AT EACH DEEP MONITORING WELL IS INDICATED IN PARENTHESIS.

 

WARNING: IT IS A VIOLATION OF THE NYS EDUCATION LAW ARTICLE 145 FOR ANY PERSON, UNLESS HE IS ACTING UNDER THE DIRECTION OF A LICENSED PROFESSIONAL ENGINEER, TO ALTER THIS ITEM IN ANY WAY.

LANGAN
21 Penn Plaza, 360 West 31st Street, 8th Floor
New York, NY 10001
T: 212.479.5400 F: 212.479.5444 www.langan.com

Langan Engineering and Environmental Services, Inc.
Langan Engineering, Environmental, Surveying and Landscape Architecture, D.P.C.
Langan International LLC

Collectively known as Langan

Project

**FORMER ACME
STEEL/METAL WORKS**


NYSDEC SITE No. 224131
95 LOMBARDY STREET/
46 ANTHONY STREET

BROOKLYN NEW YORK

Figure Title

**DEEP OVERBURDEN
GROUNDWATER
PCE ISOCONCENTRATION
MAP - 2012**


Project No. 170157201	Figure No. 14A
Date 9/29/2017	
Scale 1" = 40'	
Drawn By EB	
Submission Date	Sheet 18 of 21

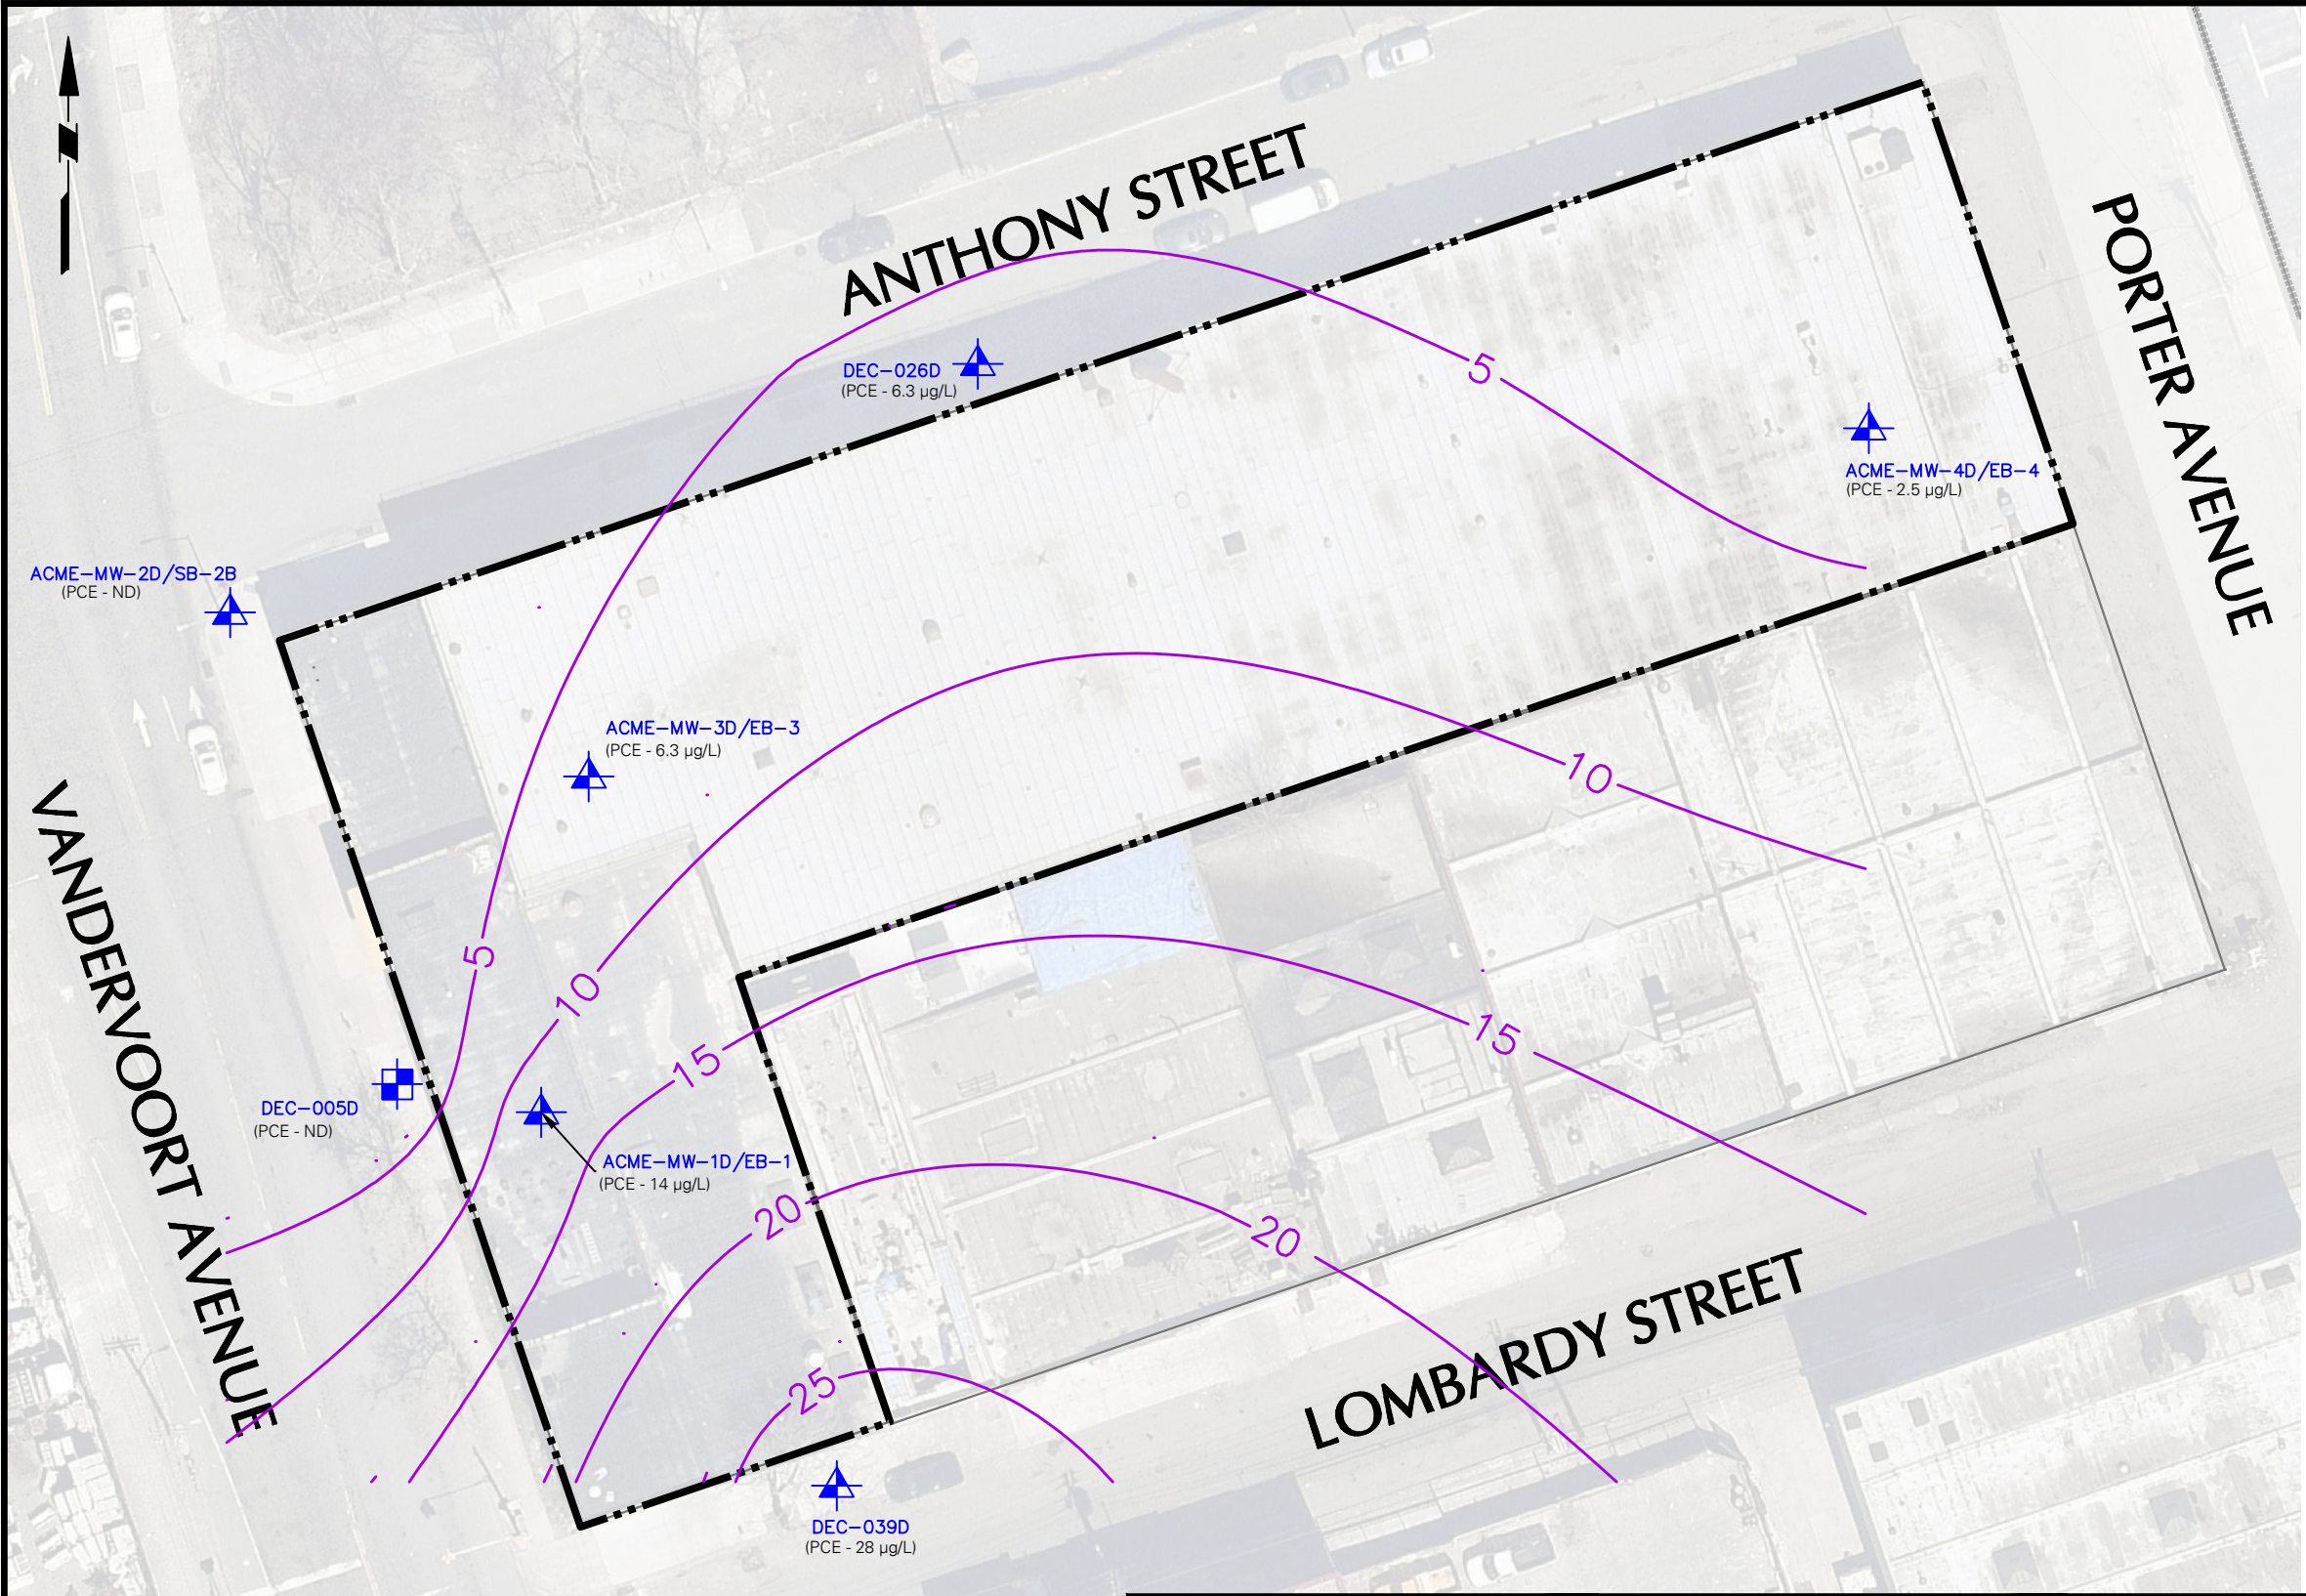

LEGEND:

- SITE BOUNDARY
- BUILDING OUTLINE
- RI SOIL BORING AND DEEP GROUNDWATER MONITORING WELL LOCATION
- DEEP NYSDEC GROUNDWATER MONITORING WELL LOCATION
- 15 PCE ISOCONCENTRATION CONTOUR (µg/L)

- NOTES:**
1. BASE MAP SOURCE: NEARMAP.COM AERIAL PHOTO DATED APRIL 9, 2017
 2. THE REMEDIAL INVESTIGATION (RI) WAS CONDUCTED BY LANGAN BETWEEN SEPTEMBER AND DECEMBER 2012. GROUNDWATER SAMPLES WERE COLLECTED IN APRIL 2017.
 3. PCE = TETRACHLOROETHENE
 4. µg/L = MICROGRAMS PER LITER
 5. PCE CONCENTRATION AT EACH DEEP MONITORING WELL IS INDICATED IN PARENTHESIS.

 

SCALE IN FEET

WARNING: IT IS A VIOLATION OF THE NYS EDUCATION LAW ARTICLE 145 FOR ANY PERSON, UNLESS HE IS ACTING UNDER THE DIRECTION OF A LICENSED PROFESSIONAL ENGINEER, TO ALTER THIS ITEM IN ANY WAY.

LANGAN
21 Penn Plaza, 360 West 31st Street, 8th Floor
New York, NY 10001
T: 212.479.5400 F: 212.479.5444 www.langan.com

Langan Engineering and Environmental Services, Inc.
Langan Engineering, Environmental, Surveying and Landscape Architecture, D.P.C.
Langan International LLC

Collectively known as Langan

Project

**FORMER ACME
STEEL/METAL WORKS**


NYSDEC SITE No. 224131
95 LOMBARDY STREET/
46 ANTHONY STREET

BROOKLYN NEW YORK

Figure Title

**DEEP OVERBURDEN
GROUNDWATER
PCE ISOCONCENTRATION
MAP - 2017**

Project No. 170157201	Figure No. 14B
Date 9/29/2017	
Scale 1" = 40'	
Drawn By JFY	
Submission Date	Sheet 19 of 21

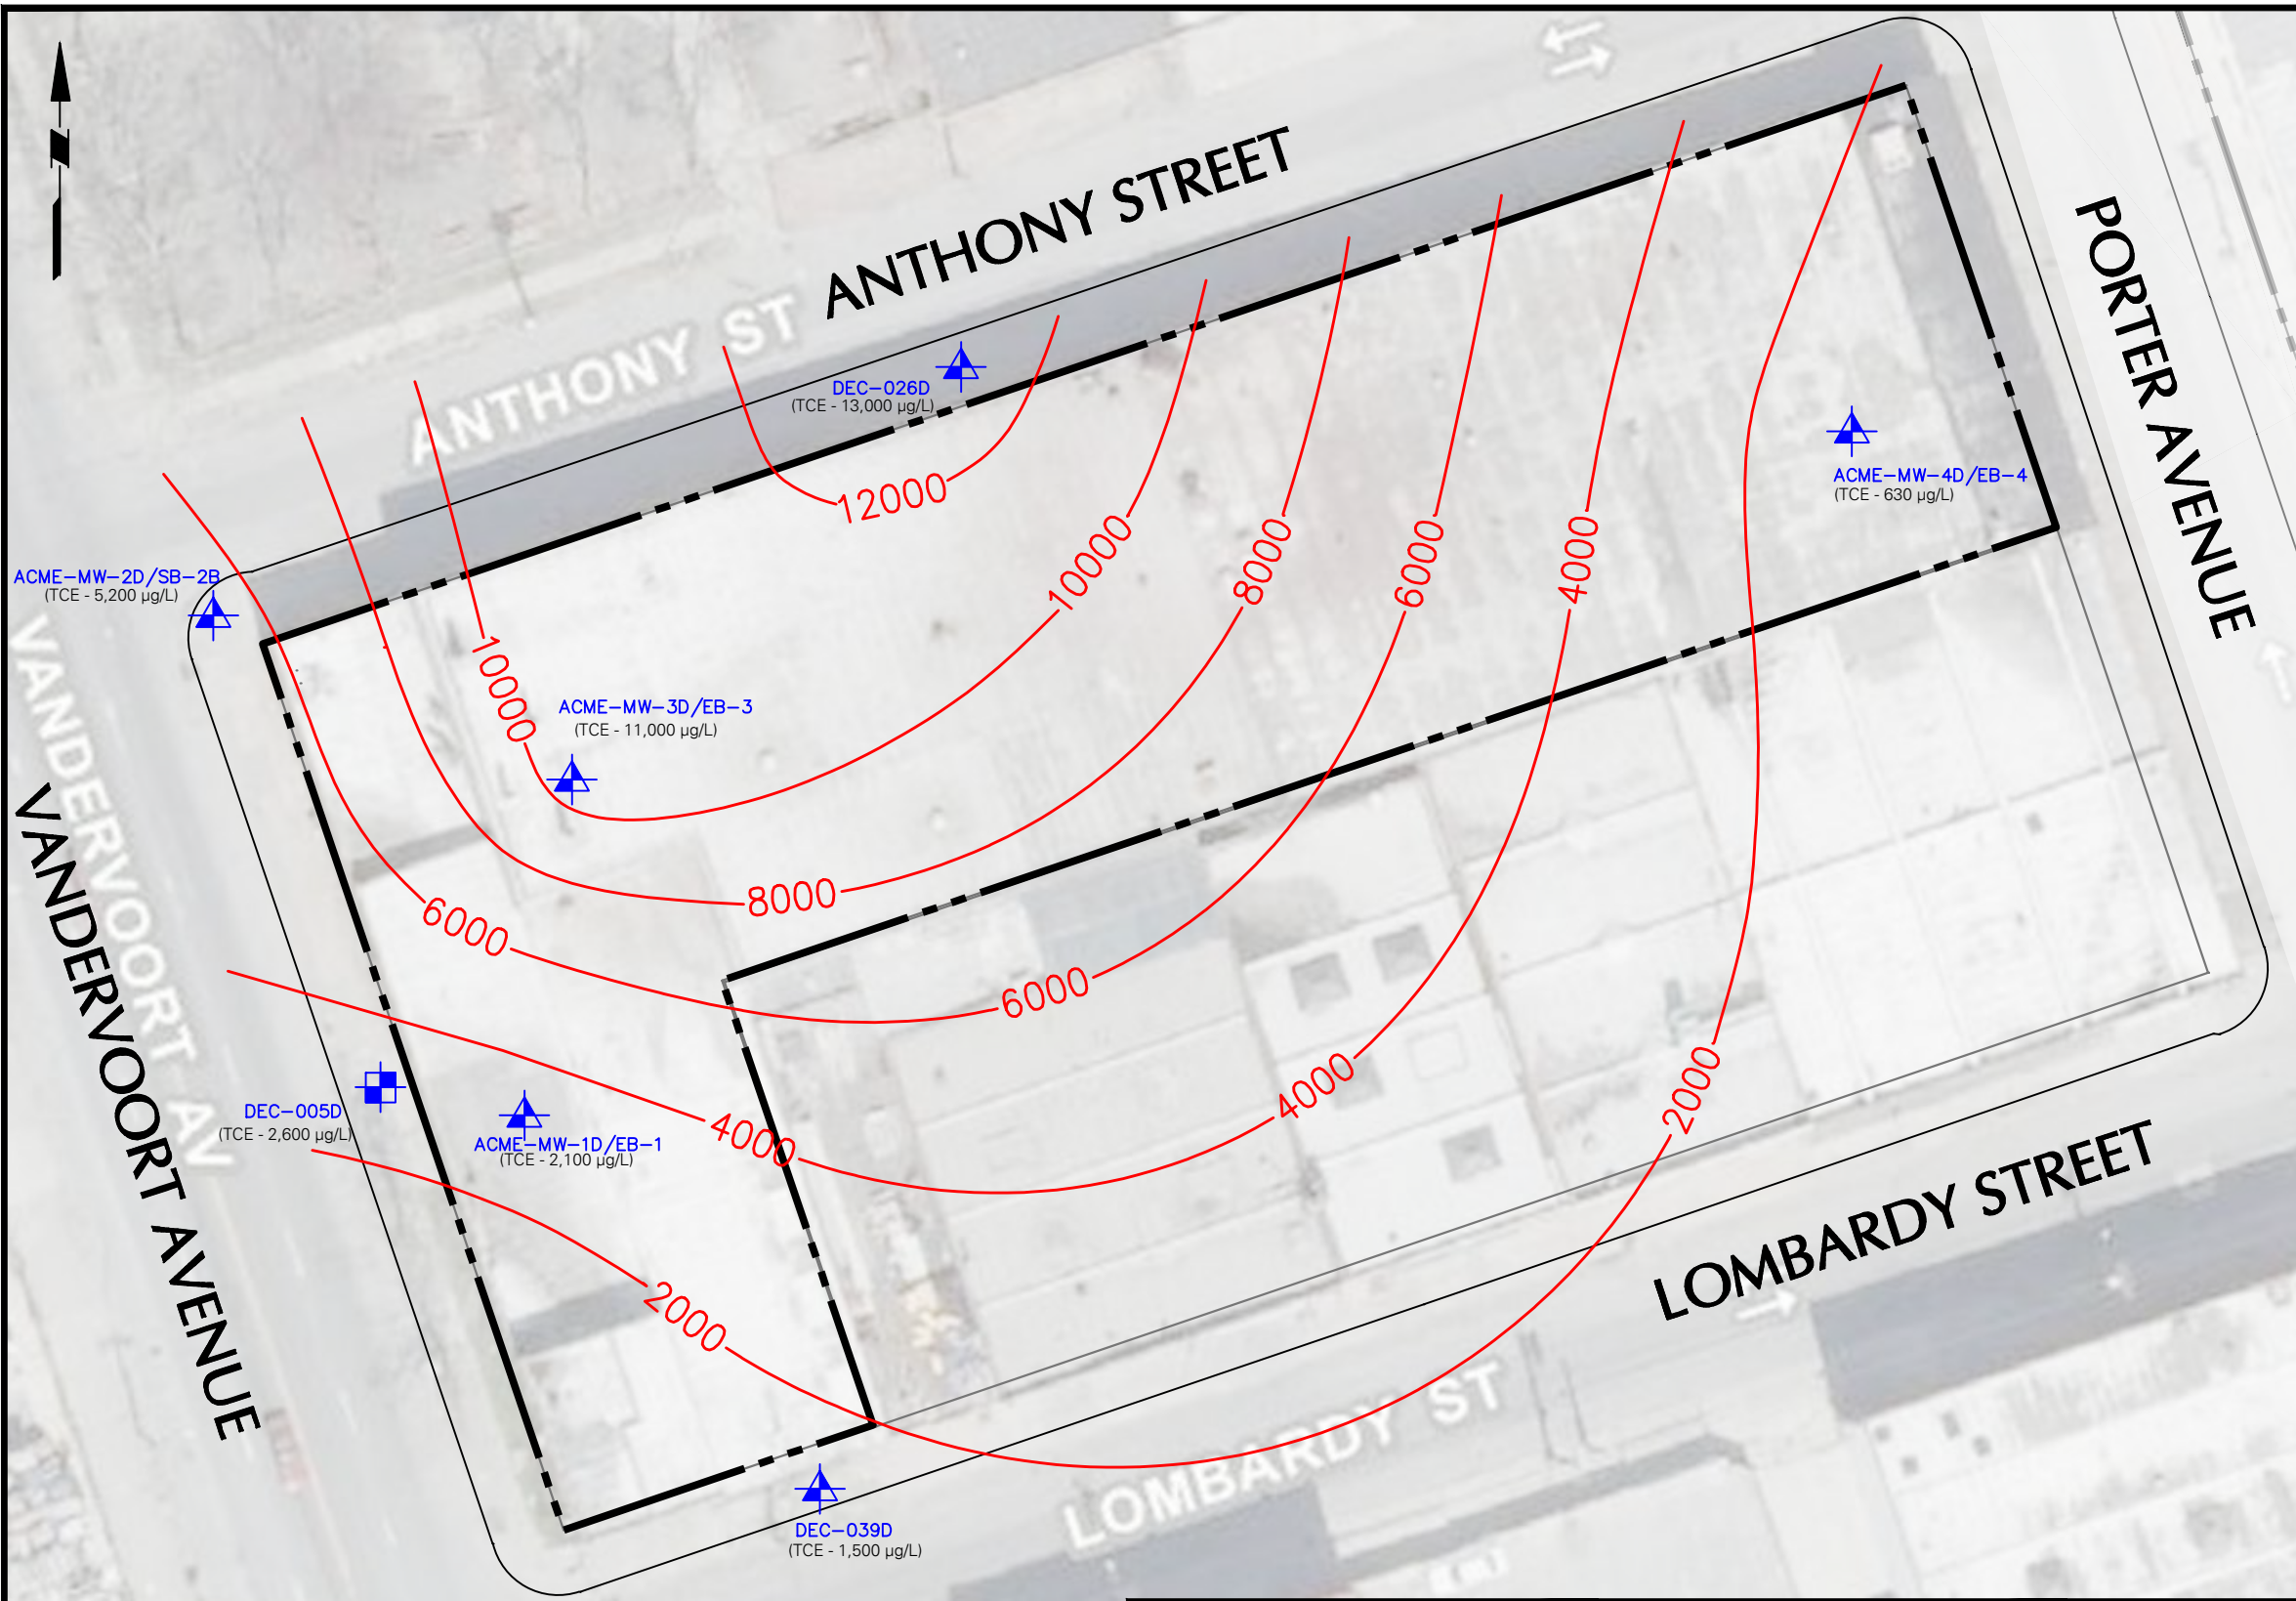

LEGEND:

--- SITE BOUNDARY

— BUILDING OUTLINE


ACME-MW-1D/EB-1 SOIL BORING AND DEEP GROUNDWATER MONITORING WELL LOCATION

DEC-005D DEEP NYSDEC GROUNDWATER MONITORING WELL LOCATION

6000 TCE ISOCONCENTRATION CONTOUR (µg/L)


NOTES:

1. BASE MAP SOURCE: NEARMAP.COM AERIAL PHOTO DATED APRIL 9, 2017
2. THE REMEDIAL INVESTIGATION (RI) WAS CONDUCTED BY LANGAN BETWEEN SEPTEMBER AND DECEMBER 2012. GROUNDWATER SAMPLES WERE COLLECTED IN DECEMBER 2012.
3. TCE = TRICHLOROETHENE
4. µg/L = MICROGRAMS PER LITER
5. TCE CONCENTRATION AT EACH DEEP MONITORING WELL IS INDICATED IN PARENTHESIS.

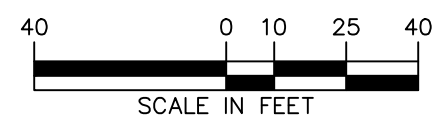

WARNING: IT IS A VIOLATION OF THE NYS EDUCATION LAW ARTICLE 145 FOR ANY PERSON, UNLESS HE IS ACTING UNDER THE DIRECTION OF A LICENSED PROFESSIONAL ENGINEER, TO ALTER THIS ITEM IN ANY WAY.

LANGAN 21 Penn Plaza, 360 West 31st Street, 8th Floor New York, NY 10001 T: 212.479.5400 F: 212.479.5444 www.langan.com Langan Engineering and Environmental Services, Inc. Langan Engineering, Environmental, Surveying and Landscape Architecture, D.P.C. Langan International LLC Collectively known as Langan	Project FORMER ACME STEEL/METAL WORKS NYSDEC SITE No. 224131 95 LOMBARDY STREET/ 46 ANTHONY STREET BROOKLYNNEW YORK	Figure Title DEEP OVERBURDEN GROUNDWATER TCE ISOCONCENTRATION MAP - 2012	Project No. 170157201	Figure No. 15A
			Date 9/29/2017	
			Scale 1" = 40'	
			Drawn By EB	

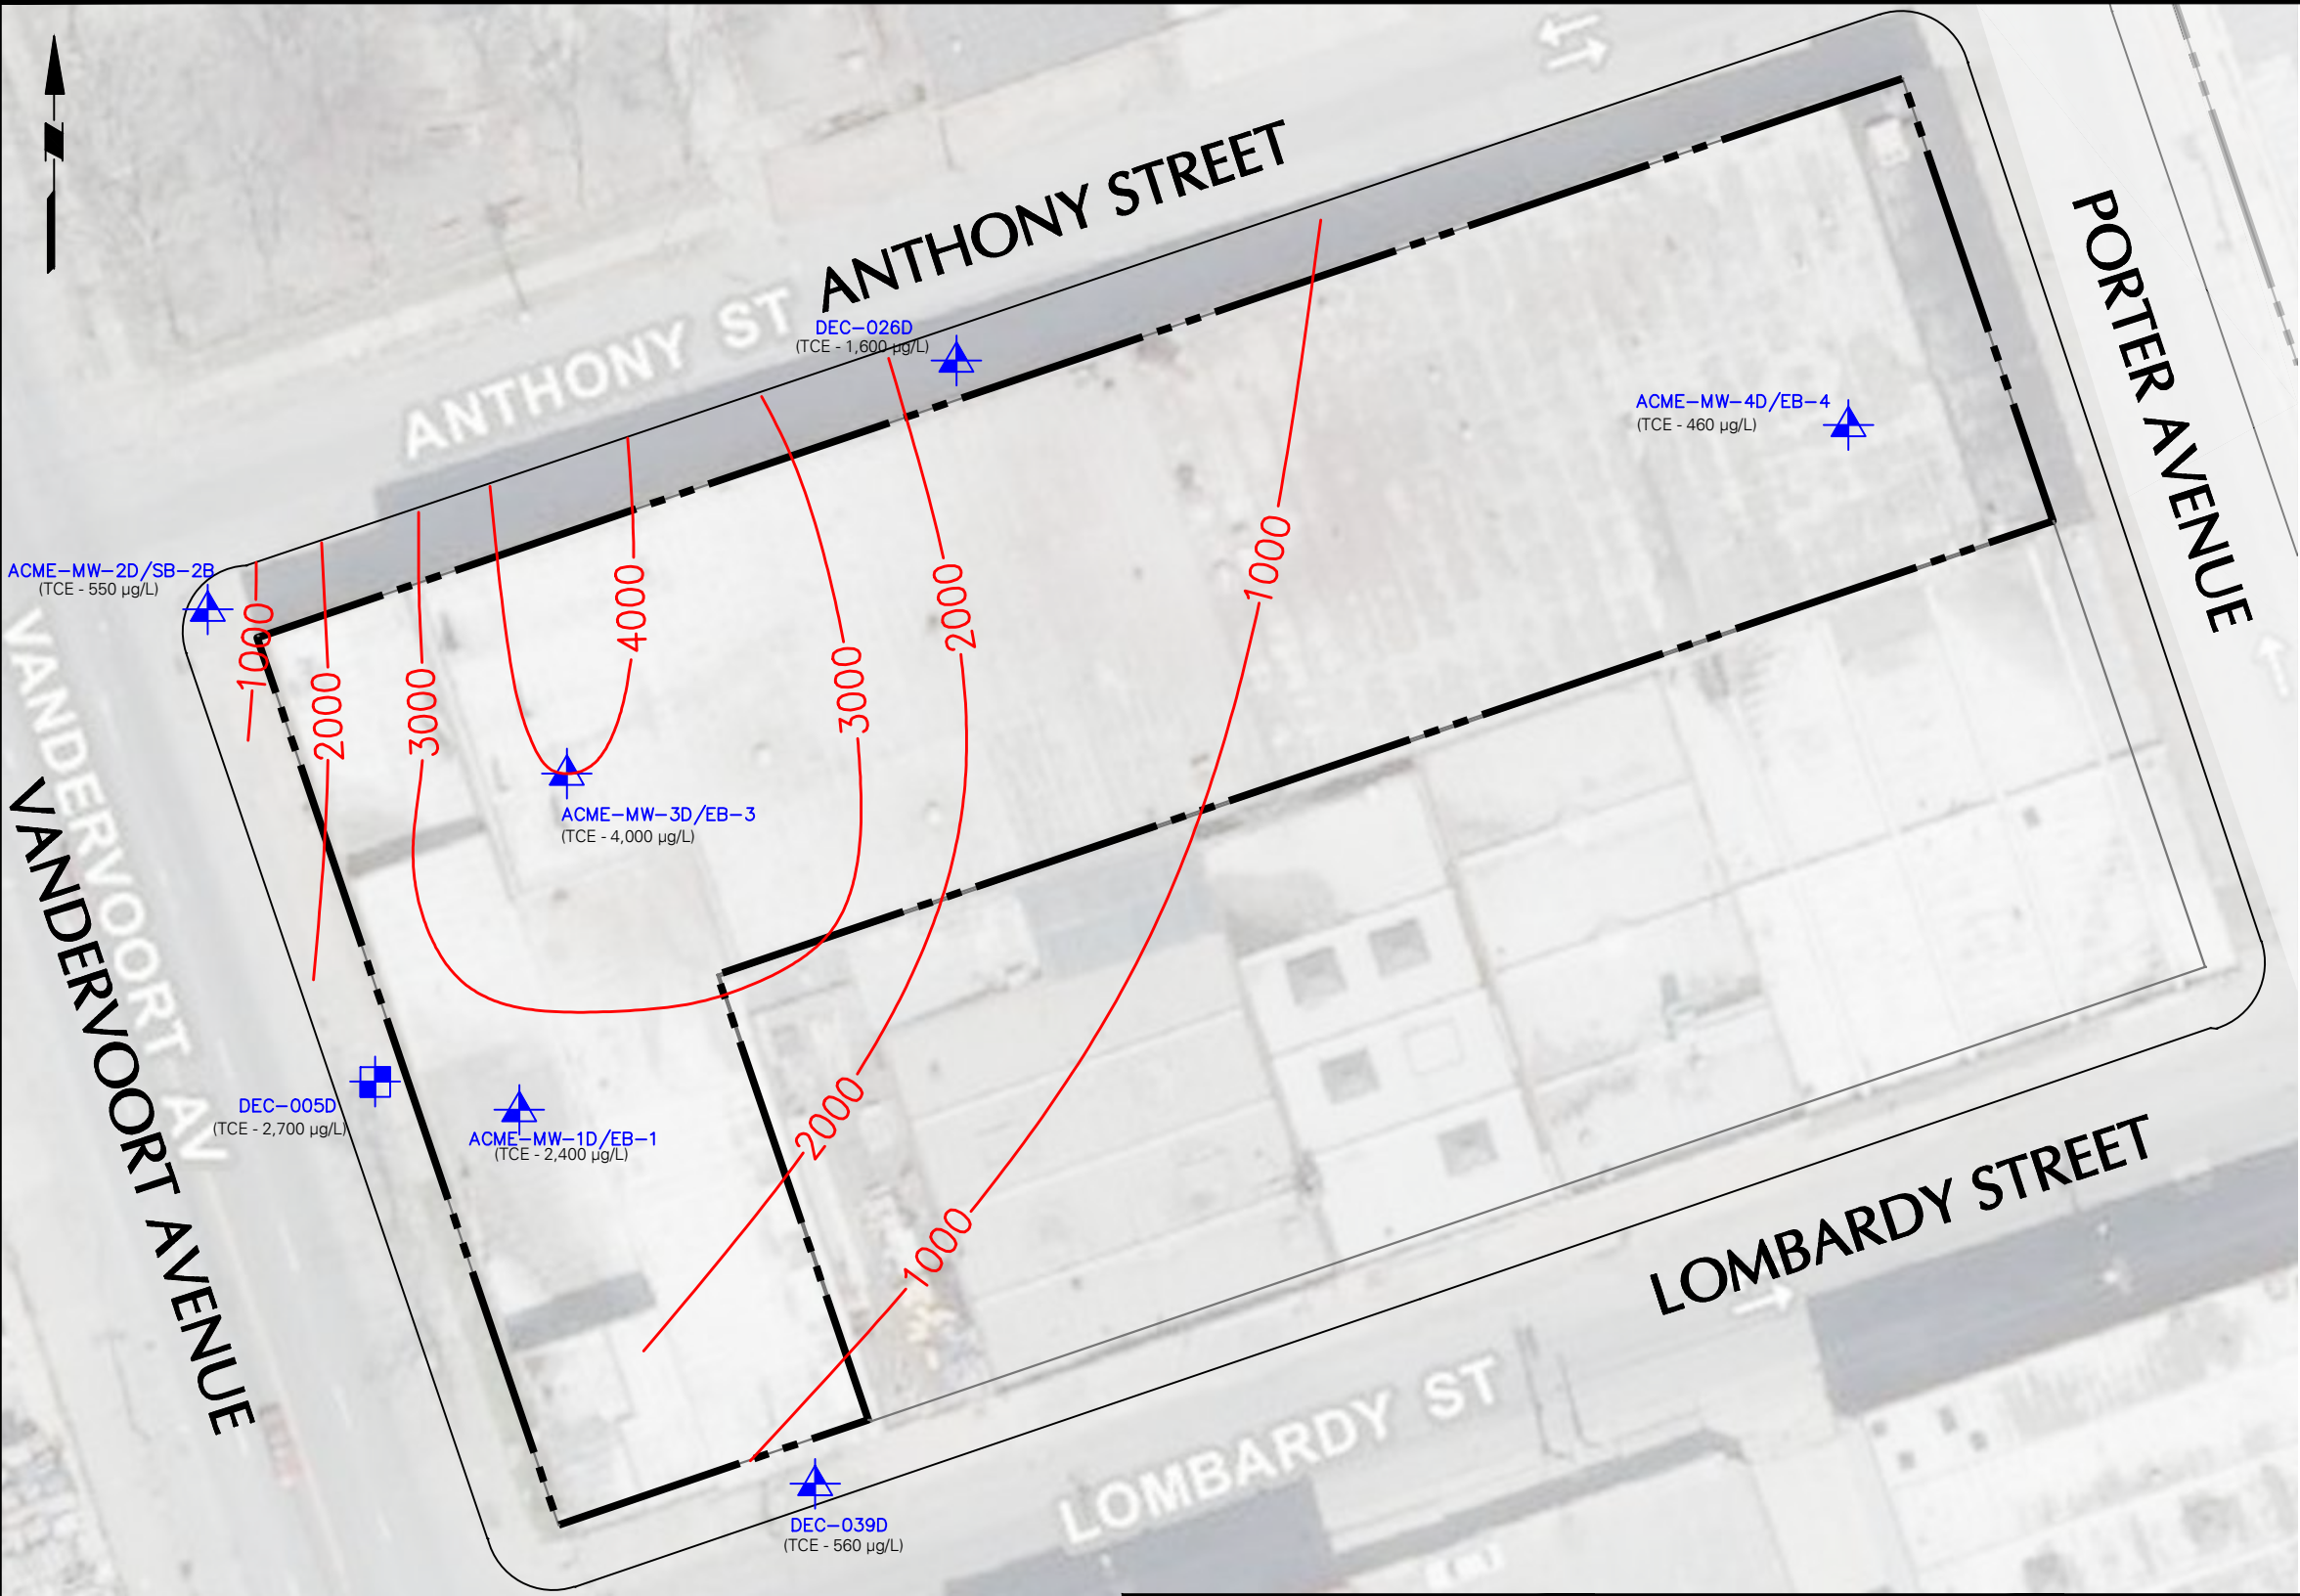

LEGEND:

--- SITE BOUNDARY

— BUILDING OUTLINE


ACME-MW-1D/EB-1 SOIL BORING AND DEEP GROUNDWATER MONITORING WELL LOCATION

DEC-005D DEEP NYSDEC GROUNDWATER MONITORING WELL LOCATION

2000 TCE ISOCONCENTRATION CONTOUR (µg/L)

NOTES:

1. BASE MAP SOURCE: NEARMAP.COM AERIAL PHOTO DATED APRIL 9, 2017
2. THE REMEDIAL INVESTIGATION (RI) WAS CONDUCTED BY LANGAN BETWEEN SEPTEMBER AND DECEMBER 2012. GROUNDWATER SAMPLES WERE COLLECTED IN APRIL 2017.
3. TCE = TRICHLOROETHENE
4. µg/L = MICROGRAMS PER LITER
5. TCE CONCENTRATION AT EACH DEEP MONITORING WELL IS INDICATED IN PARENTHESIS.

 

WARNING: IT IS A VIOLATION OF THE NYS EDUCATION LAW ARTICLE 145 FOR ANY PERSON, UNLESS HE IS ACTING UNDER THE DIRECTION OF A LICENSED PROFESSIONAL ENGINEER, TO ALTER THIS ITEM IN ANY WAY.

LANGAN

21 Penn Plaza, 360 West 31st Street, 8th Floor
New York, NY 10001
T: 212.479.5400 F: 212.479.5444 www.langan.com

Langan Engineering and Environmental Services, Inc.
Langan Engineering, Environmental, Surveying and Landscape Architecture, D.P.C.
Langan International LLC

Collectively known as Langan

Project

**FORMER ACME
STEEL/METAL WORKS**

**NYSDEC SITE No. 224131
95 LOMBARDY STREET/
46 ANTHONY STREET**

BROOKLYN NEW YORK

Figure Title

**DEEP OVERBURDEN
GROUNDWATER
TCE ISOCONCENTRATION
MAP - 2017**

Project No. 170157201	Figure No. 15B
Date 1/26/2018	
Scale 1" = 40'	
Drawn By JFY	
Submission Date	Sheet 21 of 21