
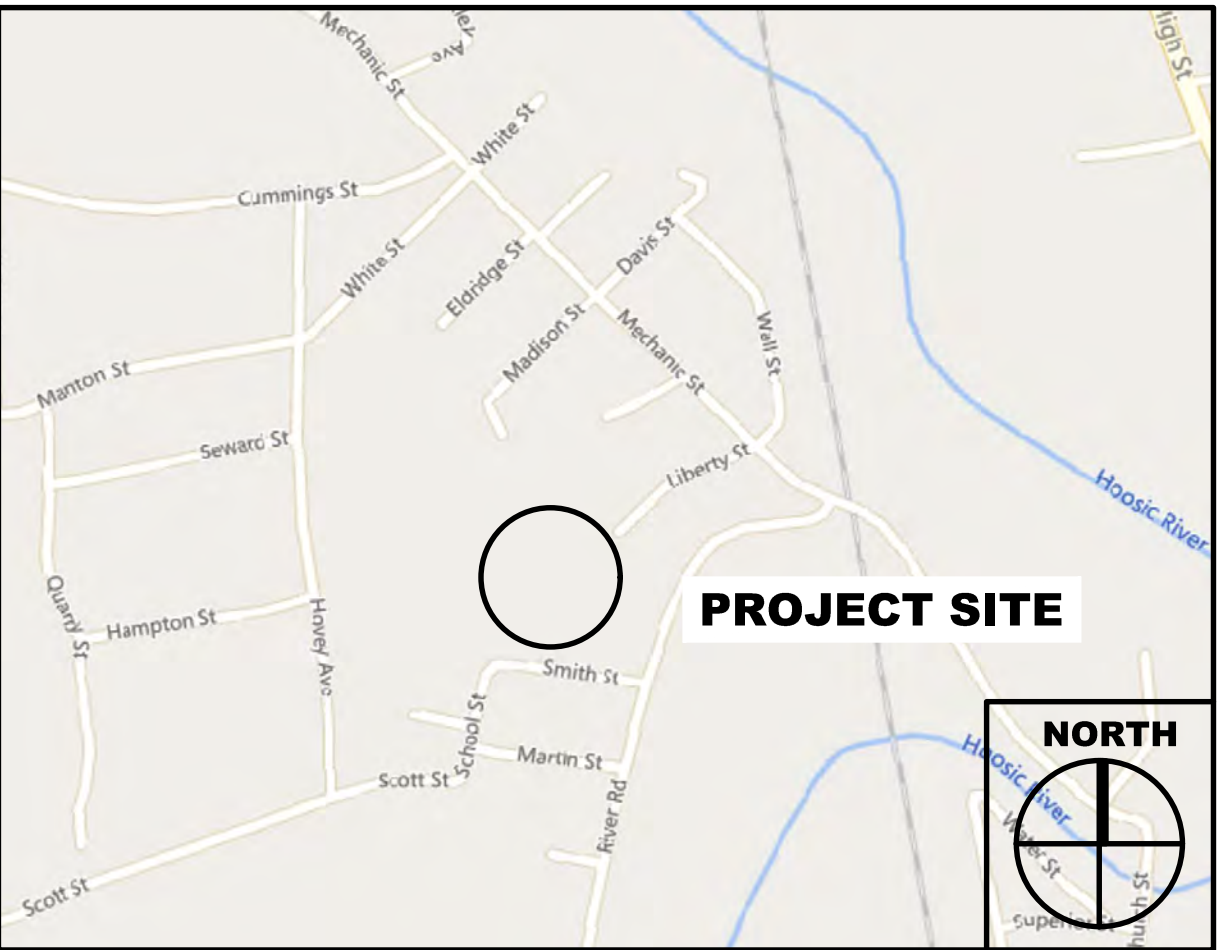


APPENDICES

Appendix A
Drainage Improvement Plan

SAINT-GOBAIN PERFORMANCE PLASTICS DRAINAGE IMPROVEMENTS

1 LIBERTY STREET HOOSICK FALLS, NEW YORK
JUNE 20, 2022- REVISED 8/24/2022 FOR REBID

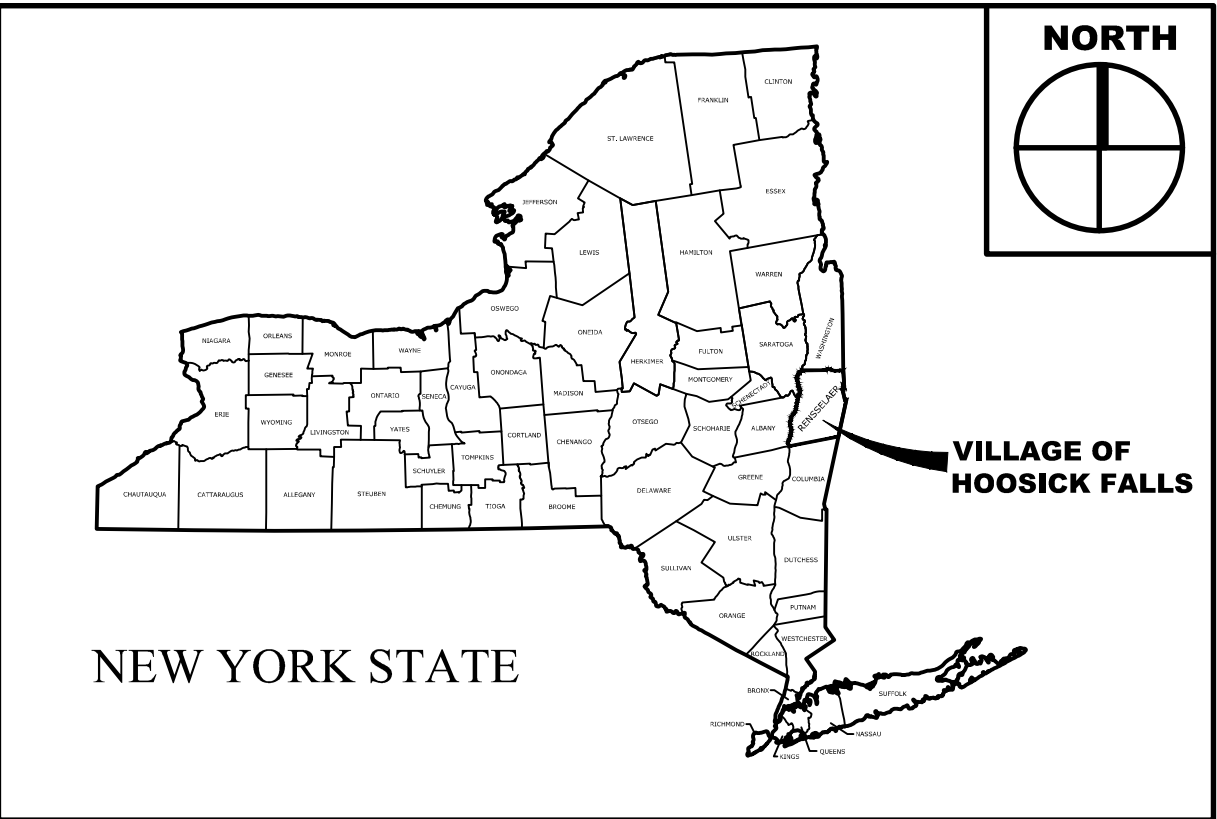

SITE LOCATION MAP

DRAWING LIST

SHEET ID	SHEET TITLE	SHEET NUMBER
G-001	COVER SHEET	01
G-002	GENERAL NOTES & LEGEND	02
C-101	EXISTING CONDITIONS	03
C-102	OVERALL SITE PLAN	04
C-103	SITE PLAN DA-A & DA-D	05
C-104	SITE PLAN DA-B & DA-C	06
C-501	DETAILS	07

ISSUED FOR RE-BID

© 2022


C.T. MALE ASSOCIATES

WARNING: IT IS A VIOLATION OF THE LAW FOR ANY PERSON, UNLESS ACTING UNDER THE DIRECTION OF A LICENSED ARCHITECT, TO ALTER AN ITEM IN ANY WAY. IF AN ITEM BEARING THE SEAL OF AN ARCHITECT IS ALTERED, THE ALTERING ARCHITECT SHALL AFFIX TO HIS ITEM THE SEAL AND THE NOTATION "ALTERED BY" FOLLOWED BY HIS SIGNATURE AND THE DATE OF SUCH ALTERATION, AND A SPECIFIC DESCRIPTION OF THE ALTERATION. ARCHITECTURE - COMMISSIONER'S REGULATIONS PART 69.5.

WARNING: IT IS A VIOLATION OF THIS LAW FOR ANY PERSON, UNLESS HE IS ACTING UNDER THE DIRECTION OF A LICENSED PROFESSIONAL ENGINEER OR LAND SURVEYOR, TO ALTER AN ITEM IN ANY WAY. IF AN ITEM BEARING THE SEAL OF AN ENGINEER OR LAND SURVEYOR IS ALTERED, THE ALTERING ENGINEER OR LAND SURVEYOR SHALL AFFIX TO THE ITEM HIS SEAL AND THE NOTATION "ALTERED BY" FOLLOWED BY HIS SIGNATURE AND THE DATE OF SUCH ALTERATION, AND A SPECIFIC DESCRIPTION OF THE ALTERATION. PROFESSIONAL ENGINEERING AND LAND SURVEYING - ART. 145, SECTION. 7202

C.T. MALE ASSOCIATES
Engineering, Surveying, Architecture, Landscape Architecture & Geology, D.P.C.

50 CENTURY HILL DRIVE, LATHAM, NY 518.786.7400
COBLESKILL, NY • GLENS FALLS, NY • POUGHKEEPSIE, NY
JOHNSTOWN, NY • RED HOOK, NY • SYRACUSE, NY

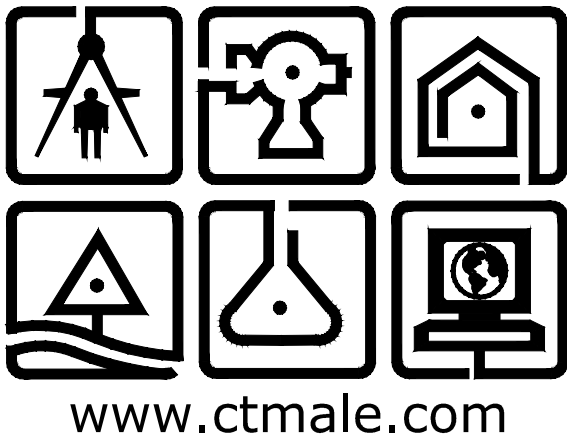

PROJECT NO. 16.6132
DRAWING NO. 22-0319

G-001
SHEET 01 OF 07

MAP NOTES:

1. TOPOGRAPHIC INFORMATION SHOWN HEREON WAS COMPILED FROM AN ACTUAL FIELD SURVEY CONDUCTED DURING THE MONTHS OF AUGUST, SEPTEMBER AND OCTOBER, 2016.
2. NORTH ORIENTATION IS GRID NORTH BASED ON THE NEW YORK STATE PLANE COORDINATE SYSTEM, EAST ZONE, NAD 83/2011 EPOCH 2010.00.
3. VERTICAL DATUM SHOWN HEREON IS NAVD 88 (GEOID 12A) AND WAS OBTAINED FROM RTK GPS OBSERVATIONS.
4. UNDERGROUND FACILITIES, STRUCTURES, AND UTILITIES HAVE BEEN PLOTTED FROM DATA OBTAINED FROM PREVIOUS MAPS AND RECORD DRAWINGS. SURFACE FEATURES SUCH AS CATCH BASIN RIMS, MANHOLE COVERS, WATER VALVES, GAS VALVES, ETC. ARE THE RESULT OF FIELD SURVEY UNLESS NOTED OTHERWISE, THERE MAY BE OTHER UNDERGROUND UTILITIES, THE EXISTENCE OF WHICH IS NOT KNOWN TO THE UNDERSIGNED. SIZE AND LOCATION OF ALL UNDERGROUND UTILITIES AND STRUCTURES MUST BE VERIFIED BY THE APPROPRIATE AUTHORITIES. DIG SAFELY NEW YORK MUST BE NOTIFIED PRIOR TO CONDUCTING TEST BORINGS, EXCAVATION AND CONSTRUCTION.

MAP REFERENCE:

1. "MAP OF LANDS OF ALLIEDSIGNAL FLUORGLAS PRODUCTS LIBERTY STREET PLANT" VILLAGE OF HOOSICK FALLS, RENSSELAER COUNTY, NEW YORK. PREPARED BY DAVID F. BARRASS LAND SURVEYOR FOR SAINT-GOBAIN PERFORMANCE PLASTICS. DATED 8/15/2014, DWG.NO. HF14-1014.

GENERAL NOTES:

1. THIS PLAN REPRESENTS AN INTERIM REMEDIAL MEASURE (IRM) PLAN FOR THE REMOVAL OF SEDIMENT AND LIQUID FROM AN EXISTING STORMWATER SYSTEM AND IMPROVEMENTS TO SAID SYSTEM TO REDUCE THE POTENTIAL FOR FUTURE SEDIMENT BUILD UP WITHIN THE SYSTEM.
2. THIS SITE PLAN SHALL BE IMPLEMENTED IN A 3 PHASE APPROACH:

PHASE 1- REMOVAL OF SEDIMENT FROM CATCH BASINS AND STORMWATER PIPING, PRE-CLEANING VIDEO INSPECTION AND DOCUMENTATION OF EACH STORMWATER PIPE SECTION.

PHASE 2- REPLACEMENT OF CATCH BASINS AND REPAIR/REPLACEMENT OF STORMWATER PIPE SECTIONS AS SHOWN ON THIS PLAN OR AS DETERMINED BY THE ENGINEER ONCE REVIEW OF PHASE ONE IS COMPLETED.

PHASE 3- POST CLEANING VIDEO INSPECTION AND DOCUMENTATION OF EACH STORMWATER PIPE SECTION AFTER REPAIRS AND OR REPLACEMENTS.
3. THE STORMWATER SYSTEM EVALUATIONS COMPLETED TO DATE HAVE INVOLVED APPROXIMATELY 74% OF THE STORMWATER DRAINAGE SYSTEM. ACCUMULATED SOLIDS AND POSSIBLE PIPE DAMAGE HAVE PREVENTED THE COMPLETE INSPECTION OF THE ENTIRE STORMWATER SYSTEM. REMOVAL OF THE SOLIDS AND REPAIRING DAMAGED SECTIONS WILL ALLOW FOR INSPECTION OF THE ENTIRE LENGTH OF THE PIPING SYSTEMS. DURING PHASE 1 OF THE PROJECT, SECTIONS OF PIPING NOT YET EVALUATED, INCLUDING THOSE WHERE PIPING IS COLLAPSED, DISCONNECTED AND POSSIBLY CUT OFF FROM REMAINING SECTIONS WILL BE REPAIRED OR REPLACED AS NECESSARY TO COMPLETE THE INITIAL VIDEO INSPECTION AND DOCUMENTATION PROCESS OF THE STORMWATER SYSTEM IN ITS ENTIRETY. THE CONTRACTOR SHALL INCLUDE A COST ESTIMATE PER 10 FOOT SECTION PER CULVERT TYPE AND SIZE WITHIN THEIR BID FOR THESE REPAIR/REPLACEMENTS.
4. EACH OF THE CATCH BASINS ARE PRECAST UNITS WITH SOLID BOTTOMS EXCEPT FOR TWO WHERE THE BASIN IS A PIPE WITH NO STRUCTURE UNDERNEATH. EACH OF THE BASIN STRUCTURES WILL BE CLEANED OF SOLIDS AND THOSE BASINS WITHOUT CONCRETE BOTTOMS OR ARE IN POOR CONDITION WHEN EXPOSED WILL BE REPAIRED OR REPLACED WITH NEW BASIN STRUCTURES DURING PHASE 2.
5. PRIOR VIDEO LOGS AND MAPPING ARE PROVIDED AS SUPPLEMENTAL INFORMATION TO THESE DRAWINGS. SECTIONS OF PIPE AND FEATURES WHERE IT IS ALREADY KNOWN THAT THE PIPE IS FULL, CRUSHED, COLLAPSED OR OTHERWISE NEEDS REPAIR ARE IDENTIFIED WITHIN THIS DATA.

REMOVAL OF SEDIMENT FROM CATCH BASINS:

1. THE 12 CATCH BASINS LOCATED WITHIN THE STOMWATER SYSTEM WILL BE ASSESSED AT THE START OF CONSTRUCTION. CATCH BASINS CONTAINING SOLID MEDIA WILL BE CLEANED TO THE SOLID BOTTOM, IF PRESENT, OR NATIVE SOILS DURING PHASE 1.
2. THE METHOD OF BASIN CLEANING WILL BE AT THE CONTRACTOR'S DISCRETION, A COMBINATION OF MANUAL REMOVAL, VACUUM, OR OTHER INDUSTRY-STANDARD TECHNIQUES WILL BE USED TO REMOVE SOLIDS. THE PROCESS WHICH THE CATCH BASINS ARE CLEANED WILL BE AT THE CONTRACTOR'S DISCRETION BUT WILL BE HELD TO A PERFORMANCE STANDARD. THE PERFORMANCE STANDARD IS DEFINED AS REMOVAL OF ACCUMULATED SOLIDS THAT IMPACT THE PERFORMANCE (I.E., FLOW CONSTRUCTION OR STAGNANT WATER) OF THE DRAINAGE SYSTEM. LOCATIONS WITH ACCUMULATED SOLIDS IDENTIFIED DURING PHASE 3 POST CLEANING VIDEO OR CAMERA INSPECTIONS WILL BE NOTED FOR FURTHER CLEANING IF NEEDED. ALTERNATIVE CLEANING APPROACHES WILL BE CONSIDERED IN CONSULTATION WITH CONTRACTOR AS NEEDED. VIDEO OR CAMERA INSPECTIONS WILL BE COMPLETED FOLLOWING EACH CLEANING EVENT IF MULTIPLE CLEANINGS ARE NECESSARY.

VIDEO INSPECTION AND CLEANING OF STORMWATER PIPING:

1. THE STORMWATER SYSTEM WILL BE CLEANED TO THE EXTENT FEASIBLE. A PRE-CLEANING VIDEO INSPECTION WILL BE COMPLETED TO ASSESS THE CURRENT CONDITION OF THE PIPE DURING PHASE 1. DURING PHASE 1 THE PIPE WILL THEN BE CLEANED USING AN INDUSTRY STANDARD JETTING TOOL TO REMOVE ACCUMULATION OF SOLIDS AND DEBRIS IN AND ON THE PIPE. PHASE 3 WILL CONSIST OF A POST-CLEANING VIDEO INSPECTION COMPLETED TO ASSESS THE CLEANING EFFORTS. THE PROCESS WHICH THE PIPING SYSTEMS ARE CLEANED WILL BE AT THE CONTRACTOR'S DISCRETION BUT WILL BE HELD TO A PERFORMANCE STANDARD. THE PERFORMANCE STANDARD IS DEFINED AS REMOVAL OF ACCUMULATED SOLIDS THAT IMPACT THE PERFORMANCE (I.E., FLOW CONSTRUCTION OR STAGNANT WATER) OF THE BUILDING DRAINAGE SYSTEM. LOCATIONS WITH ACCUMULATED SOLIDS IDENTIFIED DURING PHASE 3 POST CLEANING VIDEO OR CAMERA INSPECTIONS WILL BE NOTED FOR FURTHER CLEANING IF NEEDED. ALTERNATIVE CLEANING APPROACHES WILL BE CONSIDERED IN CONSULTATION WITH THE CONTRACTOR AS NEEDED. VIDEO OR CAMERA INSPECTIONS WILL BE COMPLETED FOLLOWING EACH CLEANING EVENT IF MULTIPLE CLEANINGS ARE NECESSARY.
2. WATER USED DURING THE CLEANING ACTIVITIES WILL BE SOURCED FROM THE VILLAGE OF HOOSICK FALLS DEPARTMENT OF PUBLIC WORKS (DPW) FROM A WATER SPIGOT LOCATED AT THE DPW SITE. THE SOURCE WATER IS TREATED, AND THE EFFLUENT IS ANALYZED BY A LABORATORY ON A MONTHLY BASIS TO CONFIRM IT'S PFAS FREE.

CLEANING OF WASTE CAPTURE AND CONTROL:

1. AT EACH OF THE OUTFALLS AND CATCH BASINS, BEST MANAGEMENT PRACTICES WILL BE USED TO CAPTURE AND CONTROL THE WASTE GENERATED DURING THE IRM. ENGINEERING CONTROLS WILL BE INSTALLED PRIOR TO COMMENCEMENT OF THE WORK. DURING THE CLEANING, VACUUM TRUCK(S) WILL BE LOCATED AT OUTFALL(S) ASSOCIATED WITH THE STORMWATER CULVERT SECTION THAT IS BEING CLEANED AT THAT TIME. THE VACUUM TRUCK WILL CAPTURE WASTE GENERATED (MIXTURE OF LIQUIDS AND SOLIDS) DURING THE CLEANING. WHEN THE VACUUM TRUCK IS FULL OR THE CLEANING OF A LINE IS COMPLETE, THE TRUCK WILL TRANSPORT THE WASTE TO FRAC TANKS LOCATED AT THE SAINT-GOBAIN MCCAFFREY STREET FACILITY AND BE MANAGED IN ACCORDANCE WITH THE NOTE IRM DERIVED WASTE AS SHOWN BELOW. CLEANING OF A LINE WILL NOT TAKE PLACE WITHOUT A VACUUM TRUCK AND EROSION CONTROL MEASURES PRESENT AT THE OUTFALL.
2. ADDITIONAL LIQUIDS WILL NOT BE REQUIRED FOR CLEANING OF THE CATCH BASINS. INDUSTRY STANDARDS OF POLY SHEETING WILL BE USED TO CONTAIN EXCESS MATERIALS AND STAGE EQUIPMENT. MATERIALS CAPTURED DURING CLEANING OF CATCH BASINS WILL BE MANAGED IN ACCORDANCE WITH THE NOTE INTERIM REMEDIAL MEASURES DERIVED WASTE AS SHOWN BELOW.
3. BEST MANAGEMENT PRACTICES AND ENGINEERING CONTROLS SHALL BE IN ACCORDANCE WITH THE NEW YORK STATE GUIDELINES FOR URBAN EROSION AND SEDIMENT CONTROL AND THE NEW YORK STATE STORMWATER MANAGEMENT DESIGN MANUAL. A STORMWATER POLLUTION PREVENTION PLAN IS NOT REQUIRED FOR THIS PROJECT.

INTERIM REMEDIAL MEASURES DERIVED WASTE:

1. SOLIDS CONSISTING OF SOIL AND SEDIMENT REMOVED FROM THE CATCH BASINS, PIPING, AND DURING EXCAVATION WILL BE STAGED AT THE SITE IN THE DESIGNATED STAGING AREAS. CONTRACTOR SHALL DETERMINE STAGING APPARATUS (I.E., ROLL OFF CONTAINER, DUMP TRUCK, GROUND SURFACE OR OTHER STORAGE MEANS). ALL STORED MATERIAL SHALL BE PLACED ON A MINIMUM 20 MIL POLY LINER AND HAVE A WEATHER TIGHT COVER. THE MATERIAL WILL BE PROFILED, SAMPLED, AND ANALYZED BY THE CONTRACTOR AND DISPOSED OF IN ACCORDANCE WITH STATE AND FEDERAL REGULATIONS AT THAT TIME AT US ECOLOGY MICHIGAN. IF US ECOLOGY MICHIGAN IS UNABLE TO ACCEPT THE DERIVED WASTE, THE USE OF AN ALTERNATE FACILITY MUST BE APPROVED BY THE ENGINEER OR CLIENT. CONTRACTOR IS RESPONSIBLE FOR COMPLYING WITH ALL HAZARDOUS MATERIAL AND TRANSPORT REGULATIONS.
2. LIQUIDS CONSISTING OF WATER AND SEDIMENT REMOVED FROM THE CATCH BASINS AND PIPING WILL BE TRANSFERRED TO A FRAC-TANK TAILPATER AT THE SAINT-GOBAIN MCCAFFREY STREET FACILITY. CONTRACTOR SHALL NOT BE RESPONSIBLE FOR MATERIAL DISPOSAL ONCE IT HAS ENTERED THE FRAC-TANK. CONTRACTOR IS RESPONSIBLE FOR COMPLYING WITH ALL HAZARDOUS MATERIAL AND TRANSPORT REGULATIONS.
3. THE CONSTITUENTS OF CONCERN UNDER INVESTIGATION AT THE SITE INCLUDE PER- AND POLYFLUOROALKYL SUBSTANCES (PFAS) AND VOLATILE ORGANIC COMPOUNDS (VOCs).

ACCESS LIMITATIONS:

1. THIS SITE PLAN PROPOSES WORK IN THE 4 COURTYARDS WITHIN THE FACILITY'S FOOTPRINT. ACCESS TO THE FACILITY IS LIMITED TO AN OVERHEAD BAY DOOR AND STANDARD EXTERIOR DOORS. ACCESS TO THREE OF THE COURTYARDS FROM INSIDE THE FACILITY IS LIMITED TO THREE STANDARD 36" WIDE EXTERIOR DOORS AND THE FOURTH CAN BE ACCESSED BY A 5'-6" WIDE OVERHEAD DOOR.
2. THE CONTRACTOR SHALL SUBMIT A LOGISTICAL PLAN TO C.T. MALE FOR MATERIAL AND EQUIPMENT ACCESS TO THESE AREAS 10 CALENDAR DAYS PRIOR TO MOBILIZATION.

HEALTH AND SAFETY PLAN (HASP):

1. A SITE-SPECIFIC HEALTH AND SAFETY PLAN (HASP) IS REQUIRED TO BE PREPARED AND IMPLEMENTED BY THE CONTRACTOR AND SUBCONTRACTOR FOR THEIR ACTIVITIES, FOR PROTECTION OF THEIR EMPLOYEES, AND USE OF PPE. THE CONTRACTOR SHALL SUBMIT THE HASP TO BE REVIEWED BY THE ENGINEER 10 CALENDAR DAYS BEFORE MOBILIZATION. C.T. MALE WILL PROVIDE A SITE SPECIFIC HASP TO THE SUCCESSFUL CONTRACTOR FOR REFERENCE PURPOSES ONLY. IN ADDITION, IF THERE ARE TRAINING OR PROFESSIONAL CERTIFICATES THAT ARE NEEDED FOR THE PROJECT AS PER OSHA OR OTHER APPLICABLE REGULATIONS, THEN THE CONTRACTOR SHALL PROVIDE COPIES OF CERTIFICATES AND DOCUMENTATION OF TRAINING TO C.T. MALE BEFORE WORK BEGINS. SITE SPECIFIC SAINT-GOBAIN TRAINING FOR WORKING AT THE FACILITY WILL BE REQUIRED; THIS WILL BE ADMINISTERED BY C.T. MALE PERSONNEL IN ADVANCE OF OR AT THE TIME OF MOBILIZATION.
2. SITE SPECIFIC HASP SHOULD ADDRESS THE CONSTITUENTS OF CONCERN UNDER INVESTIGATION AT THE SITE (PFAS AND VOCs).

EXCAVATION, TRENCHING, SHEETING AND SHORING REQUIREMENTS:

1. ALL UNDERGROUND UTILITIES SHOWN ARE IN THEIR APPROXIMATE LOCATION. CONTRACTOR SHALL VERIFY THEIR LOCATIONS PRIOR TO CONSTRUCTION. CONTRACTOR SHALL FOLLOW ALL APPLICABLE FEDERAL, STATE, AND LOCAL REGULATIONS REGARDING WORK PERFORMED NEAR EXISTING UTILITIES AND SHALL FOLLOW THE PROPER DIG SAFETY PROTOCOLS. CONTRACTOR SHALL ALSO BE RESPONSIBLE FOR CONTRACTING WITH A UTILITY LOCATOR FOR ALL PRIVATE UTILITY LOCATION WITHIN THE WORK AREAS. THIS LOCATION WORK SHALL BE DONE PRIOR TO ANY OTHER SITE WORK. THE CONTRACTOR SHALL BE RESPONSIBLE FOR ANY DAMAGE TO EXISTING UTILITIES CAUSED BY CONSTRUCTION ACTIVITIES DURING SITE WORK.
2. WHEN EXCAVATING FOR CATCH BASIN AND CULVERT INSTALLATION ALL NATIVE MATERIAL SHALL BE PLACED TEMPORARILY ON A 10 MIL MINIMUM POLY LINER AND COVERED WHEN NOT BEING USED. EXCAVATED NATIVE MATERIALS SHALL BE USED FOR BACKFILL ABOVE THE PIPE ZONE BACKFILL LIMITS. ALL OTHER UNUSED NATIVE MATERIALS SHALL BE DISPOSED OF IN ACCORDANCE WITH INTERIM REMEDIAL MEASURES DERIVED WASTE NOTES.
3. DUST CONTROL MEASURES SHALL BE IMPLEMENTED DURING ALL EXCAVATION ACTIVITIES.
4. THE CONTRACTOR SHALL BE RESPONSIBLE FOR THE ADEQUACY OF ALL SHEETING AND SHORING USED AND FOR ALL DAMAGE RESULTING FROM ITS FAILURE OR FROM PLACING, MAINTAINING AND REMOVING IT.
5. REQUIREMENTS OF REGULATORY AGENCIES:

a. SUBPART 23-4, "EXCAVATION OPERATIONS", OF NEW YORK STATE DEPARTMENT OF LABOR INDUSTRIAL CODE RULE 23.

b. SUBPART P, "EXCAVATIONS" OF UNITED STATES DEPARTMENT OF LABOR OSHA REGULATIONS FOR CONSTRUCTION.

c. THE MORE STRINGENT REQUIREMENT IN EACH OF THE ABOVE CODES SHALL APPLY. THESE REQUIREMENTS ARE MINIMUM REQUIREMENTS AND SHALL BE INCREASED IF NECESSARY TO PROVIDE SAFE WORKING CONDITIONS.

d. ALL MUNICIPAL, COUNTY, STATE, OR FEDERAL ORDINANCES, REGULATIONS, OR LAWS AND ALL NECESSARY PERMITS AND APPROVALS OBTAINED BY THE CONTRACTOR SHALL BE OBSERVED.

AIR CONTROL MONITORING AND DUST CONTROL:

1. AIR EMISSIONS MONITORING SHALL BE PROVIDED BY C.T. MALE UNDER THE EXISTING COMMUNITY AIR MONITORING PLAN FOR THE SITE.
2. AIR EMISSIONS CONTROL AND FUGITIVE DUST SUPPRESSION TECHNIQUES WILL BE USED DURING THE INTRUSIVE ACTIVITIES, AS NECESSARY, TO LIMIT THE AIR/ODOR EMISSIONS FROM THE SITE. AIR MONITORING FOR THE SPECIFIC PURPOSE OF PROTECTING THE COMMUNITY FROM SITE ACTIVITY IMPACTS (AND VERIFICATION THEREOF) WILL TAKE PLACE DURING BOTH GROUND INTRUSIVE AND NON-INTRUSIVE ACTIVITIES.
3. DURING INTRUSIVE, AND NON-INTRUSIVE INVESTIGATION, REMEDIAL ACTIVITIES, ODOR AND DUST CONTROL MEASURES WILL BE TAKEN WHEN NECESSARY. THE FOLLOWING DUST AND ODOR SUPPRESSION MEASURES WILL BE USED DURING THESE ACTIVITIES, DEPENDING UPON SPECIFIC CIRCUMSTANCES, AND AIR MONITORING RESULTS. ALL WATER USED FOR THE FOLLOWING MEASURES SHALL BE SOURCED FROM THE VILLAGE OF HOOSICK FALLS DPW THROUGH THE USE OF ONSITE WATER SYSTEMS:

APPLYING WATER ON STRUCTURES;

APPLYING WATER ON HAUL ROADS;

WETTING EQUIPMENT AND EXCAVATION FACES;

POLYETHYLENE SHEETING (FOR COVERING SOIL STOCKPILES);

SPRAYING WATER ON BUCKETS DURING EXCAVATION AND DUMPING;

HAULING MATERIALS IN PROPERLY TARPED AND/OR WATERTIGHT CONTAINERS;

RESTRICTING VEHICLE SPEEDS TO 10 MPH;

COVERING EXCAVATED AREAS AND MATERIALS AFTER EXCAVATION ACTIVITY CEASES; AND

REDUCING THE EXCAVATION SIZE AND/OR NUMBER OF EXCAVATIONS.
4. WHEN TECHNIQUES INVOLVING WATER APPLICATION ARE USED, CARE MUST BE TAKEN NOT TO USE EXCESS WATER, WHICH CAN RESULT IN UNACCEPTABLY WET CONDITIONS. USING ATOMIZING SPRAYS WILL PREVENT OVERLY WET CONDITIONS, CONSERVE WATER, AND PROVIDE AN EFFECTIVE MEANS OF SUPPRESSING THE FUGITIVE DUST.
5. POLYETHYLENE SHEETING WILL BE USED TO CONTROL NUISANCE ODORS AND VOLATILE ORGANIC COMPOUND (VOC) EMISSIONS, AS NEEDED. ALSO, DUST EMISSIONS AT THE SITE WILL BE CONTROLLED BY SPRAYING WATER ON EXPOSED DRY SURFACE SOIL AREAS (E.G., BUILDING DEMOLITION ACTIVITIES, SOIL STAGING, ETC., AS APPROPRIATE), USING SILT FENCES, AND BY COVERING SOIL STOCKPILES. ODOR AND DUST CONTROL MEASURES WILL BE IMPLEMENTED BASED ON VISUAL OR OLFACTORY OBSERVATIONS, AND THE RESULTS OF CONTINUOUS AIRBORNE PARTICULATE AND VOC MONITORING.

TESTING OF IMPORTED FILL MATERIAL:

1. ALL IMPORTED FILL MATERIALS SHALL BE TESTED BY C. T. MALE ASSOCIATES IN ACCORDANCE WITH THE NEW YORK STATE DEPARTMENT OF ENVIRONMENTAL CONSERVATION IMPORTED FILL REQUIREMENTS PRIOR TO INSTALLATION. CONTRACTOR SHALL SUBMIT AN IMPORTED MATERIAL SOURCE LIST TO C.T. MALE ASSOCIATES 30 DAYS PRIOR TO IMPORT AND SHALL COORDINATE WITH SUPPLIER TO GRANT C.T.MALE ASSOCIATES ACCESS FOR TESTING.

OSHA CERTIFICATIONS:

1. ALL CONTRACTOR STAFF SHALL HAVE COMPLETED A 40-HOUR OSHA HAZWOPER CERTIFICATION AND AN UP TO DATE REFRESHER TRAINING.

PRE-BID SITE MEETING:

1. A PRE-BID MEETING SHALL BE HELD ONSITE. ALL BIDDERS ARE REQUIRED TO ATTEND THIS MEETING.

EROSION AND SEDIMENT CONTROL:

1. CONSTRUCTION ACTIVITIES SHALL BE PLANNED TO MINIMIZE THE AREA AND DURATION OF SOIL DISTURBANCE. EXISTING VEGETATION SHALL BE PRESERVED AND PROTECTED TO THE MAXIMUM EXTENT PRACTICABLE.
2. CORRIDORS FOR THE ROUTING OF CONSTRUCTION TRAFFIC THROUGH THE SITE SHALL BE PLANNED TO MINIMIZE LAND DISTURBANCE. ROUTES OF CONVENIENCE SHALL BE AVOIDED.
3. TRENCH DE-WATERING SHALL BE CONDUCTED USING A PORTABLE PUMP AND HOSE, AS NECESSARY. WATER SHALL BE DISCHARGED TO A SEDIMENTATION STRUCTURE OR GEOTEXTILE FILTER BAG LOCATED IN A WELL VEGETATED UPLAND AREA, AWAY FROM ANY SURFACE WATER BODIES OR WETLANDS. ACCUMULATED SEDIMENT IN FILTER BAGS SHALL BE DISPOSED OF OFF SITE AS STATED IN THE INTERIM REMEDIAL DERIVED WASTE NOTES.
4. SOIL STOCKPILES SHALL BE LOCATED IN LEVEL UPLAND AREAS, OR AS SHOWN ON THE PLANS. IN NO CASE SHALL ERODIBLE MATERIALS BE STOCKPILED WITHIN 25 FEET OF ANY DITCH, STREAM, WETLAND, OR OTHER SURFACE WATER BODY.
5. ALL EROSION AND SEDIMENT CONTROL MEASURES SHALL BE MAINTAINED IN EFFECTIVE OPERATING CONDITION THROUGHOUT THE DURATION OF SOIL DISTURBANCE ACTIVITIES, AND THEN REMOVED FROM THE SITE ONCE ALL TRIBUTARY AREAS HAVE BEEN FINALLY STABILIZED. GRASSED AREAS SHALL NOT BE CONSIDERED FINALLY STABILIZED UNTIL THEY HAVE ACHIEVED 80 PERCENT MATURE GRASS COVERAGE.
6. SEDIMENT COLLECTED DURING THE MAINTENANCE OF EROSION AND SEDIMENT CONTROL MEASURES SHALL BE DISPOSED OF OFF SITE.
7. DISTURBED AREAS WHICH ARE TO REMAIN UNWORKED FOR 14 DAYS OR LONGER SHALL RECEIVE TEMPORARY SEEDING AND MULCHING WITHIN 24 HOURS OF THE END OF GRADING ACTIVITIES.
8. AREAS THAT HAVE ACHIEVED FINAL GRADE SHALL BE STABILIZED WITH A COMPACTED BASE COURSE FOR AREAS WHICH ARE TO BE PAVED; OR WITH PERMANENT SEEDING AND MULCHING FOR AREAS WHICH ARE TO BE GRASSED OR LANDSCAPED. STABILIZATION SHALL BE COMPLETED WITHIN 24 HOURS OF THE END OF GRADING ACTIVITIES.

TEMPORARY SEEDING AND MULCHING:

1. AREAS TO RECEIVE TEMPORARY SEEDING AND MULCHING SHALL RECEIVE BOTH GRASS SEED AND MULCH, AS DESCRIBED BELOW.
2. IN SPRING OR SUMMER OR EARLY FALL, SEED SHALL BE ANNUAL RYEGRASS APPLIED AT A RATE OF 30 POUNDS PER ACRE.
3. IN LATE FALL OR EARLY WINTER, SEED SHALL BE CERTIFIED "AROOSTOCK" WINTER RYE (CEREAL RYE) APPLIED AT A RATE OF 100 POUNDS PER ACRE.
4. MULCH SHALL CONSIST OF HAY OR STRAW APPLIED AT A RATE OF 2 TONS PER ACRE. (A WOOD FIBER HYDROMULCH OR OTHER APPROVED SPRAYABLE PRODUCT MAY BE SUBSTITUTED, IF APPLIED ACCORDING TO MANUFACTURER'S RECOMMENDATIONS.)
5. A JUTE MESH SHALL BE PLACED OVER THE MULCH IN AREAS WHERE WIND OR WATER EROSION PREVENTS ESTABLISHMENT OF GRASS COVER.

PERMANENT SEEDING AND MULCHING:

1. AREAS TO RECEIVE PERMANENT SEEDING AND MULCHING SHALL RECEIVE BOTH GRASS SEED AND MULCH, AS DESCRIBED BELOW.
2. SEEDING SHALL OCCUR IN EITHER THE SPRING (APRIL 15 TO MAY 15) OR FALL (AUGUST 15 TO SEPTEMBER 15).
3. SEEDBED SHALL BE PREPARED BY LOOSENING THE TOPSOIL TO A DEPTH OF 4 TO 6 INCHES, AND LIMING TO A PH OF 6.5. FERTILIZER SHALL BE APPLIED IF NECESSARY.
4. THE SEED MIXTURE SHALL CONSIST OF:




- CREEPING RED FESCUE (ENSYLVA, PENNLAWN, OR BOREAL) AT 20 POUNDS PER ACRE.

- TALL FESCUE (KY 31 OR REBEL) AT 20 POUNDS PER ACRE.

- PERENNIAL RYEGRASS (PENNYNE OR LYNN) AT 5 POUNDS PER ACRE.

- BIRDSFOOT TREFOIL (EMPIRE OR PARDEE) AT 10 POUNDS PER ACRE.
5. MULCH SHALL CONSIST OF SMALL GRAIN STRAW APPLIED AT A RATE OF 2 TONS PER ACRE AND ANCHORED WITH WOOD FIBER HYDROMULCH APPLIED AT A RATE OF 500 TO 750 POUNDS PER ACRE. THE WOOD FIBER MULCH SHALL BE APPLIED THROUGH A HYDROSEEDER IMMEDIATELY AFTER MULCHING.


LEGEND

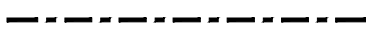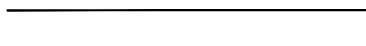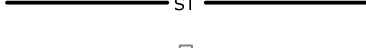EXISTING		PROPOSED	
	BOLL		DRAINAGE AREA
	CAPPED IRON ROD FOUND		SUB-DRAINAGE AREA
	CATCH BASIN		STORMWATER CULVERT
	CLEANOUT		CATCH BASIN
	GAS METER		EXISTING CULVERT TO BE INVESTIGATED, CLEANED, REPAIRED AND OR REPLACED
	GUY WIRE		UNDERGROUND UTILITY LOCATION WORK LIMITS
	HYDRANT		
	IRON ROD FOUND		
	LIGHT POLE		
	UNKNOWN MANHOLE TYPE		
	UTILITY POLE		
	UTILITY POLE W/LIGHT		
	WATER VALVE		
	HDPPE		
	PVC		
	LA		
	OVERHEAD WIRES		
	ST		
	UE		
	MW03		LOCATION OF TEST BORING AND MONITORING WELL.
	MW-IL		LOCATION OF MONITORING WELLS INSTALLED BY OTHERS IN 1996. WELLS TO BE USED TO OBTAIN WATER LEVELS ONLY. NO SAMPLING OF THESE WELLS (TYPICAL)

ISSUED FOR RE-BID


LEDGEND AND NOTES

SAINT-GOBAIN PERFORMANCE PLASTICS DRAINAGE IMPROVEMENTS	
VILLAGE OF HOOSICK FALLS	RENSSELAER COUNTY, NEW YORK
C.T. MALE ASSOCIATES Engineering, Surveying, Architecture, Landscape Architecture & Geology, D.P.C. 50 CENTURY HILL DRIVE, LATHAM, NY 518-786-7400 COBLESKILL, NY • GLENS FALLS, NY • POUGHKEEPSIE, NY JOHNSTOWN, NY • RED HOOK, NY • SYRACUSE, NY	   www.ctmale.com
G-002	SHEET 02 OF 07 DWG. NO: 22-0319

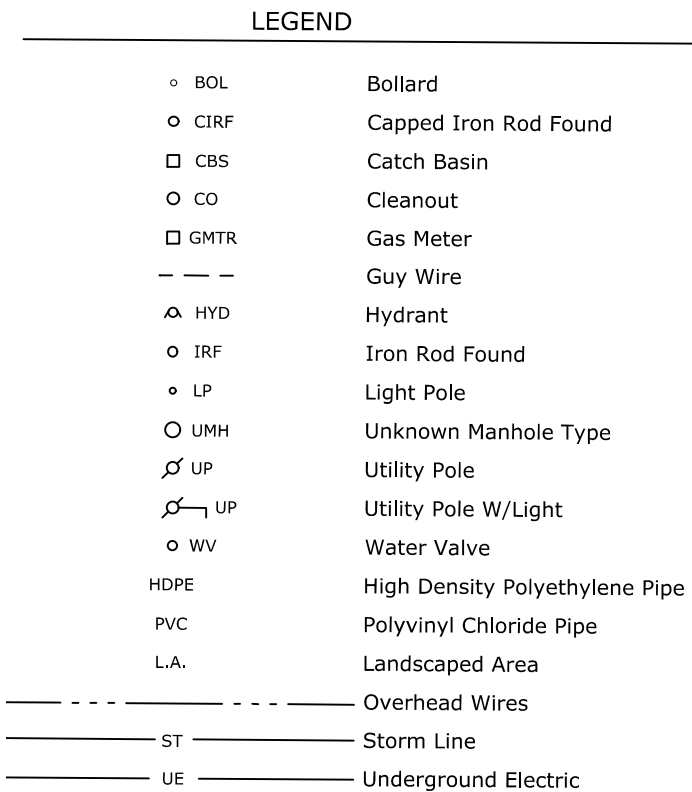


1. Topographic information shown hereon was compiled from an actual field survey conducted during the months of August, September and October, 2016.
2. North orientation is Grid North based on the New York State Plane Coordinate System, East Zone, NAD 83/2011 epoch 2010.00.
3. Vertical datum shown hereon is NAVD 88 (Geoid 12A) and was obtained from RTK GPS observations.
4. Underground facilities, structures, and utilities have been plotted from data obtained from previous maps and record drawings. Surface features such as catch basin rims, manhole covers, water valves, gas valves, etc. are the result of field survey unless noted otherwise. There may be other underground utilities, the existence of which is not known to the undersigned. Size and location of all underground utilities and structures must be verified by the appropriate authorities. Dig Safe New York must be notified prior to conducting test borings, excavation and construction.

1. "Map of Lands of Alliedsignal Fluorglas Products Liberty Street Plant" Village of Hoosick Falls, Rensselaer County, New York. prepared by David F. Barrass Land Surveyor for Saint-Gobain Performance Plastics. Dated 8/15/2014, Dwg.No. hf14-1014.

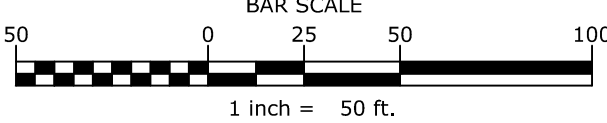

ISSUED FOR RE-BID

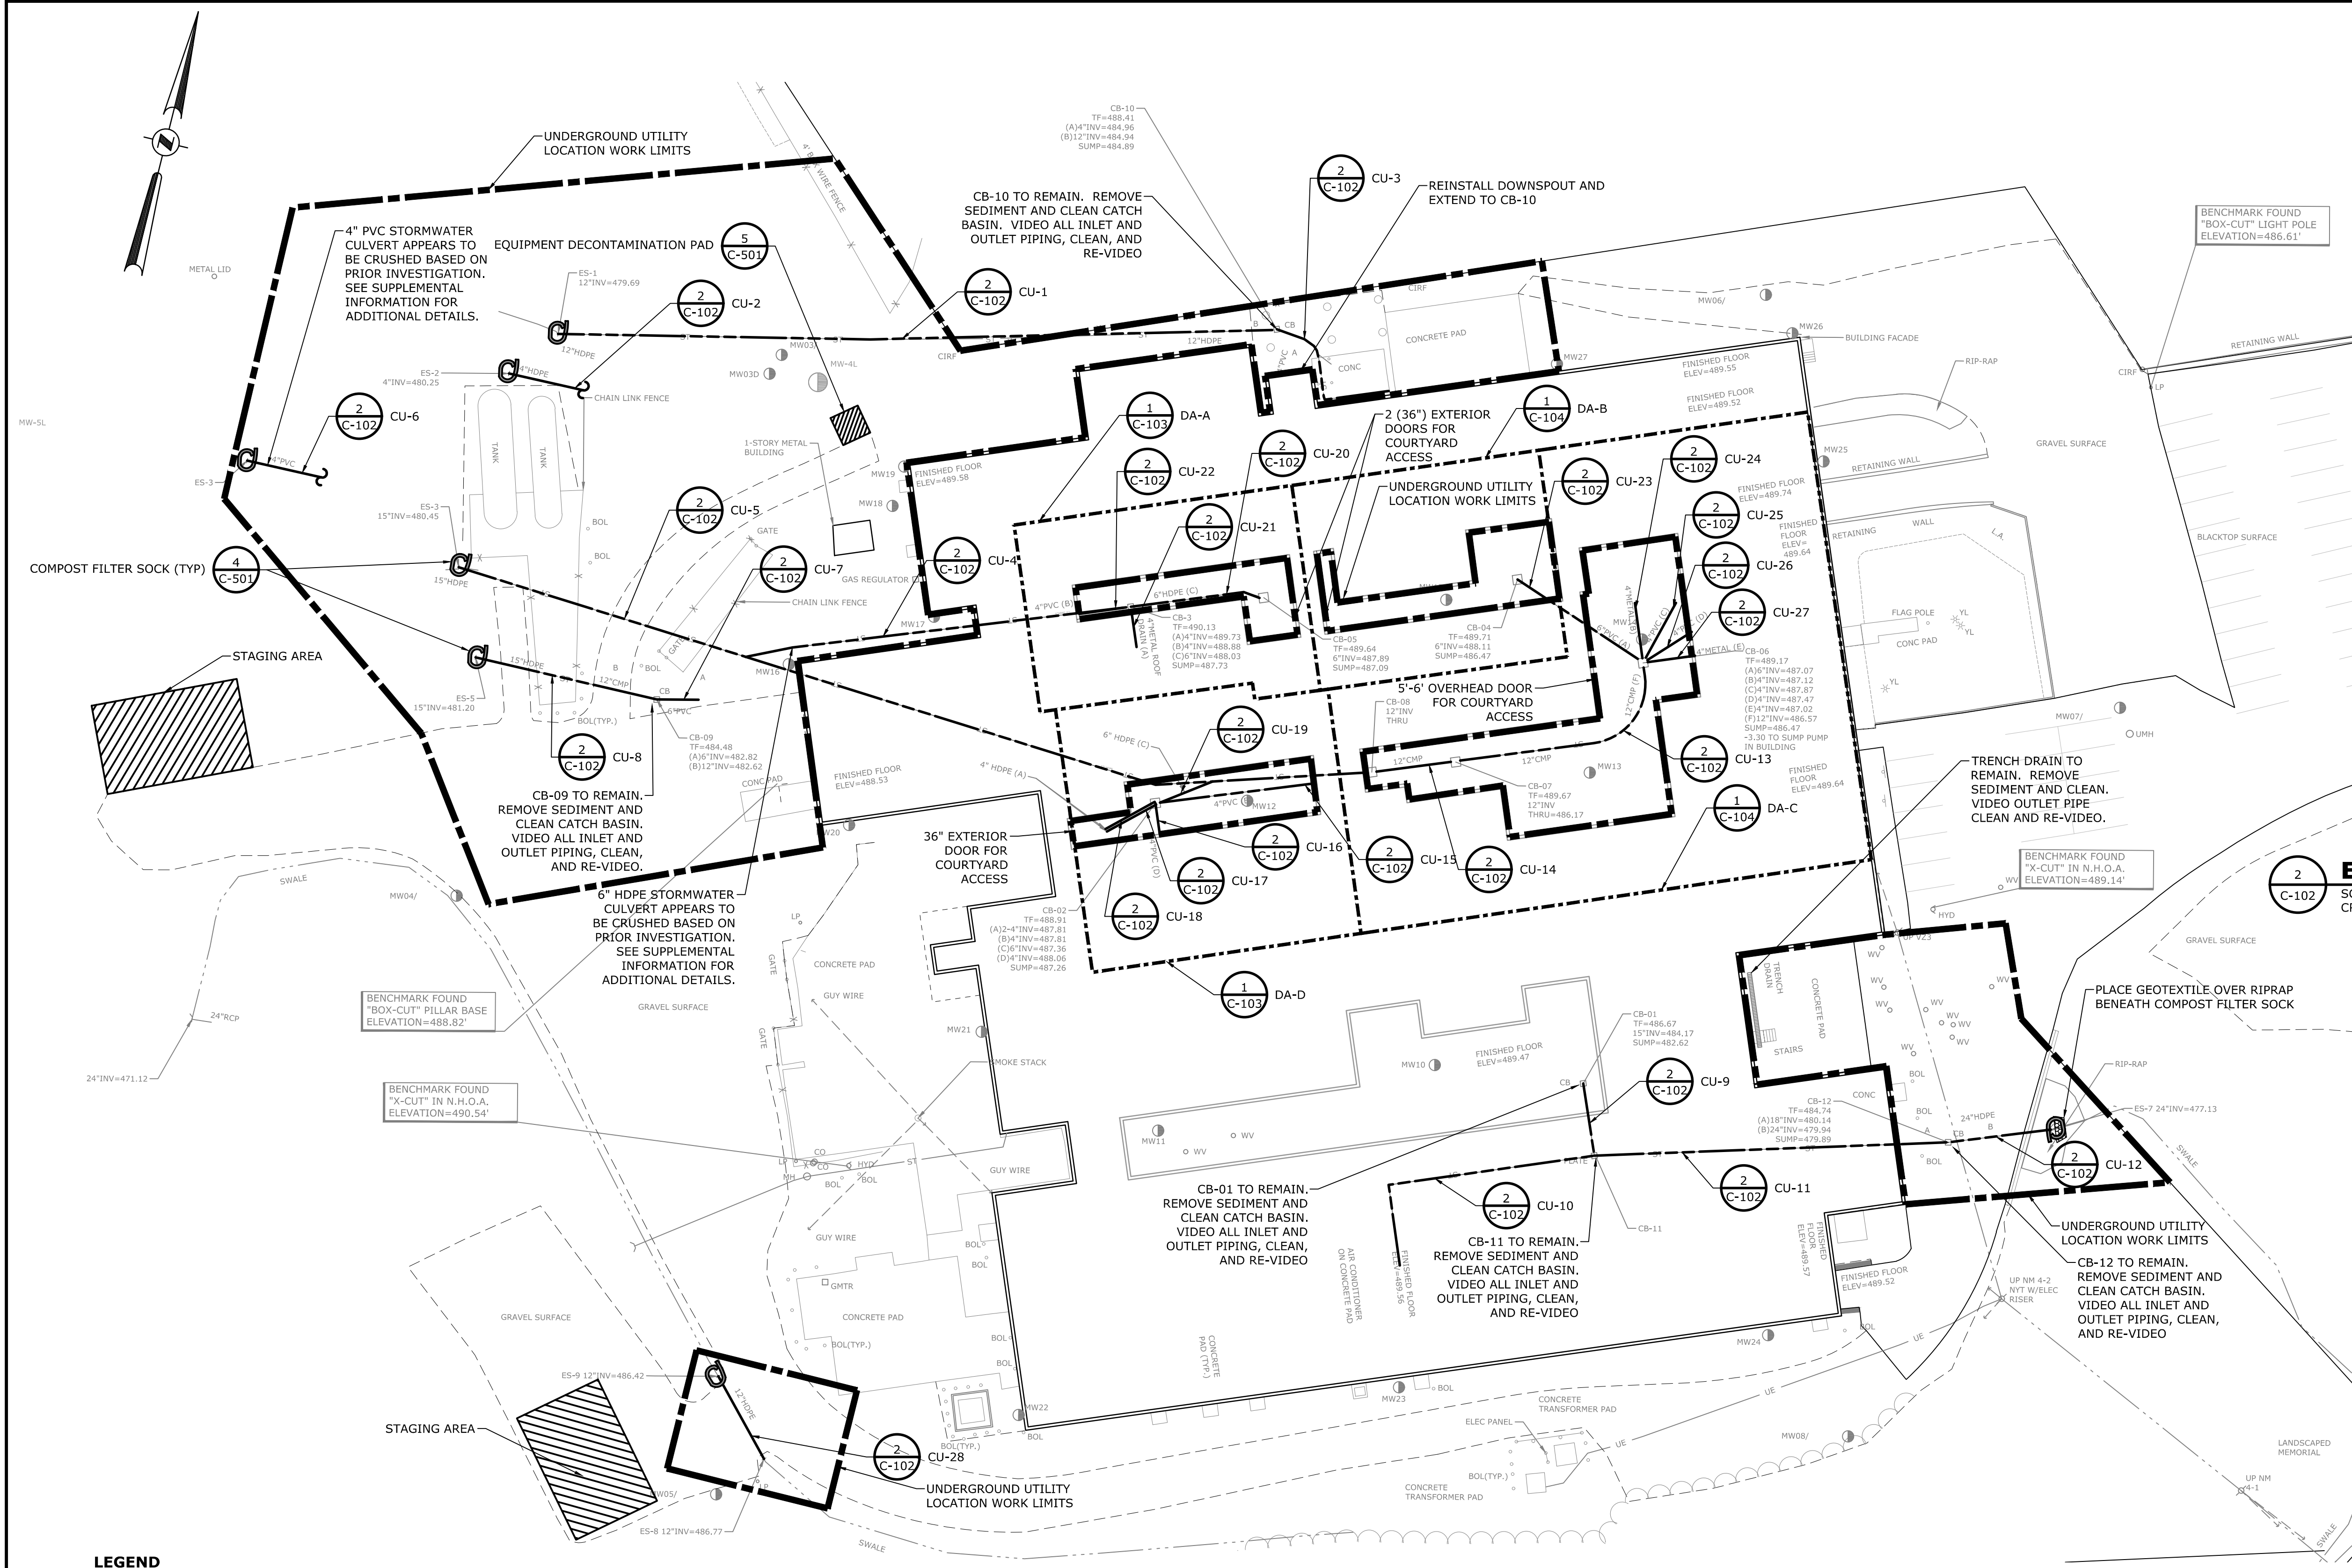

CULVERT	SIZE	TYPE	INLET LOCATION	OUTLET LOCATION
CU-1	12"	HDPE	CB-10	ES-1
CU-2	4"	HDPE	UNKNOWN	ES-2
CU-3	4"	PVC	UNKNOWN	CB-10
CU-4	6"	HDPE	CB-3	CU-5
CU-5	12"-15"	CMP-HDPE	CB-8	ES-4
CU-6	4"	PVC	UNKNOWN	ES-3
CU-7	6"	PVC	UNKNOWN	CB-9
CU-8	12"-15"	CMP-HDPE	CB-9	ES-5
CU-9	15"	HDPE	CB-10	CB-11
CU-10	6"	HDPE	UNKNOWN	CB-11
CU-11	18"	HDPE	CB-11	CB-12
CU-12	24"	HDPE	CB-12	ES-7
CU-13	12"	CMP	CB-6	CB-7
CU-14	12"	CMP	CB-7	CB-8
CU-15	4"	HDPE	UNKNOWN	CB-2
CU-16	4"	PVC	UNKNOWN	CB-2
CU-17	4"	HDPE	UNKNOWN	CB-2
CU-18	4"	HDPE	UNKNOWN	CB-2
CU-19	6"	HDPE	CB-2	CU-5
CU-20	6"	HDPE	CB-5	CB-3
CU-21	4"	METAL	ROOF LEADER	CB-3
CU-22	4"	PVC	UNKNOWN	CB-3
CU-23	6"	HDPE	CB-04	CB-06
CU-24	4"	METAL	ROOF LEADER	CB-06
CU-25	4"	PVC	UNKNOWN	CB-06
CU-26	4"	PVC	UNKNOWN	CB-06
CU-27	4"	METAL	ROOF LEADER	CB-06
CU-28	12"	HDPE	ES-8	ES-9


EXISTING STORMWATER CULVERT SECTIONS CHART

SCALE: NONE
CROSS REFERENCE: NONE

LEGEND

EXISTING		PROPOSED	
○ BOL	BOLLARD	---	DRAINAGE AREA
○ CIRP	CAPPED IRON ROD FOUND	---	SUB-DRAINAGE AREA
□ CBS	CATCH BASIN	---	STORMWATER CULVERT
○ CO	CLEANOUT	---	CATCH BASIN
□ GHTR	GAS METER	---	EXISTING CULVERT TO BE INVESTIGATED, CLEANED, REPAIRED AND OR REPLACED
---	GUY WIRE	---	UNDERGROUND UTILITY LOCATION
△ HYD	HYDRANT	---	WORK LIMITS
○ IRP	IRON ROD FOUND		
○ LP	LIGHT POLE		
○ URMH	UNKNOWN MANHOLE TYPE		
○ UP	UTILITY POLE		
○ UP	UTILITY POLE W/LIGHT		
○ UP	UTILITY POLE W/LIGHT		
○ WV	WATER VALVE		
HDPE	HIGH DENSITY POLYETHYLENE PIPE		
PVC	POLYVINYL CHLORIDE PIPE		
L.A.	LANDSCAPED AREA		
---	OVERHEAD WIRES		
ST	STORM LINE		
UE	UNDERGROUND ELECTRIC		
MW03	LOCATION OF TEST BORING AND MONITORING WELL.		
MW-4L	LOCATION OF MONITORING WELLS INSTALLED BY OTHERS IN 1996. WELLS TO BE USED TO OBTAIN WATER LEVELS ONLY. NO SAMPLING OF THESE WELLS (TYPICAL)		

1 SITE PLAN
SCALE: 1" = 30'
CROSS REFERENCE: NONE

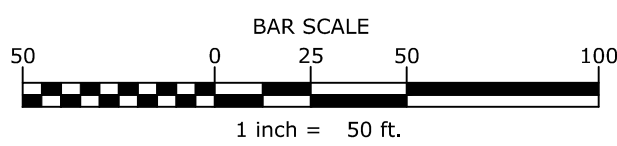

ISSUED FOR RE-BID

STORMWATER SYSTEM SITE PLAN



SAINT-GOBAIN PERFORMANCE PLASTICS
DRAINAGE IMPROVEMENTS

VILLAGE OF HOOSICK FALLS RENSSELAER COUNTY, NEW YORK



C.T. MALE ASSOCIATES
Engineering, Surveying, Architecture, Landscape Architecture & Geology, D.P.C.
50 CENTURY HILL DRIVE, LATHAM, NY 518.786.7400
COBLESKILL, NY • GLENS FALLS, NY • POUGHKEEPSIE, NY
JOHNSTOWN, NY • RED HOOK, NY • SYRACUSE, NY



C-102
SHEET 04 OF 07
DWG. NO: 22-0319

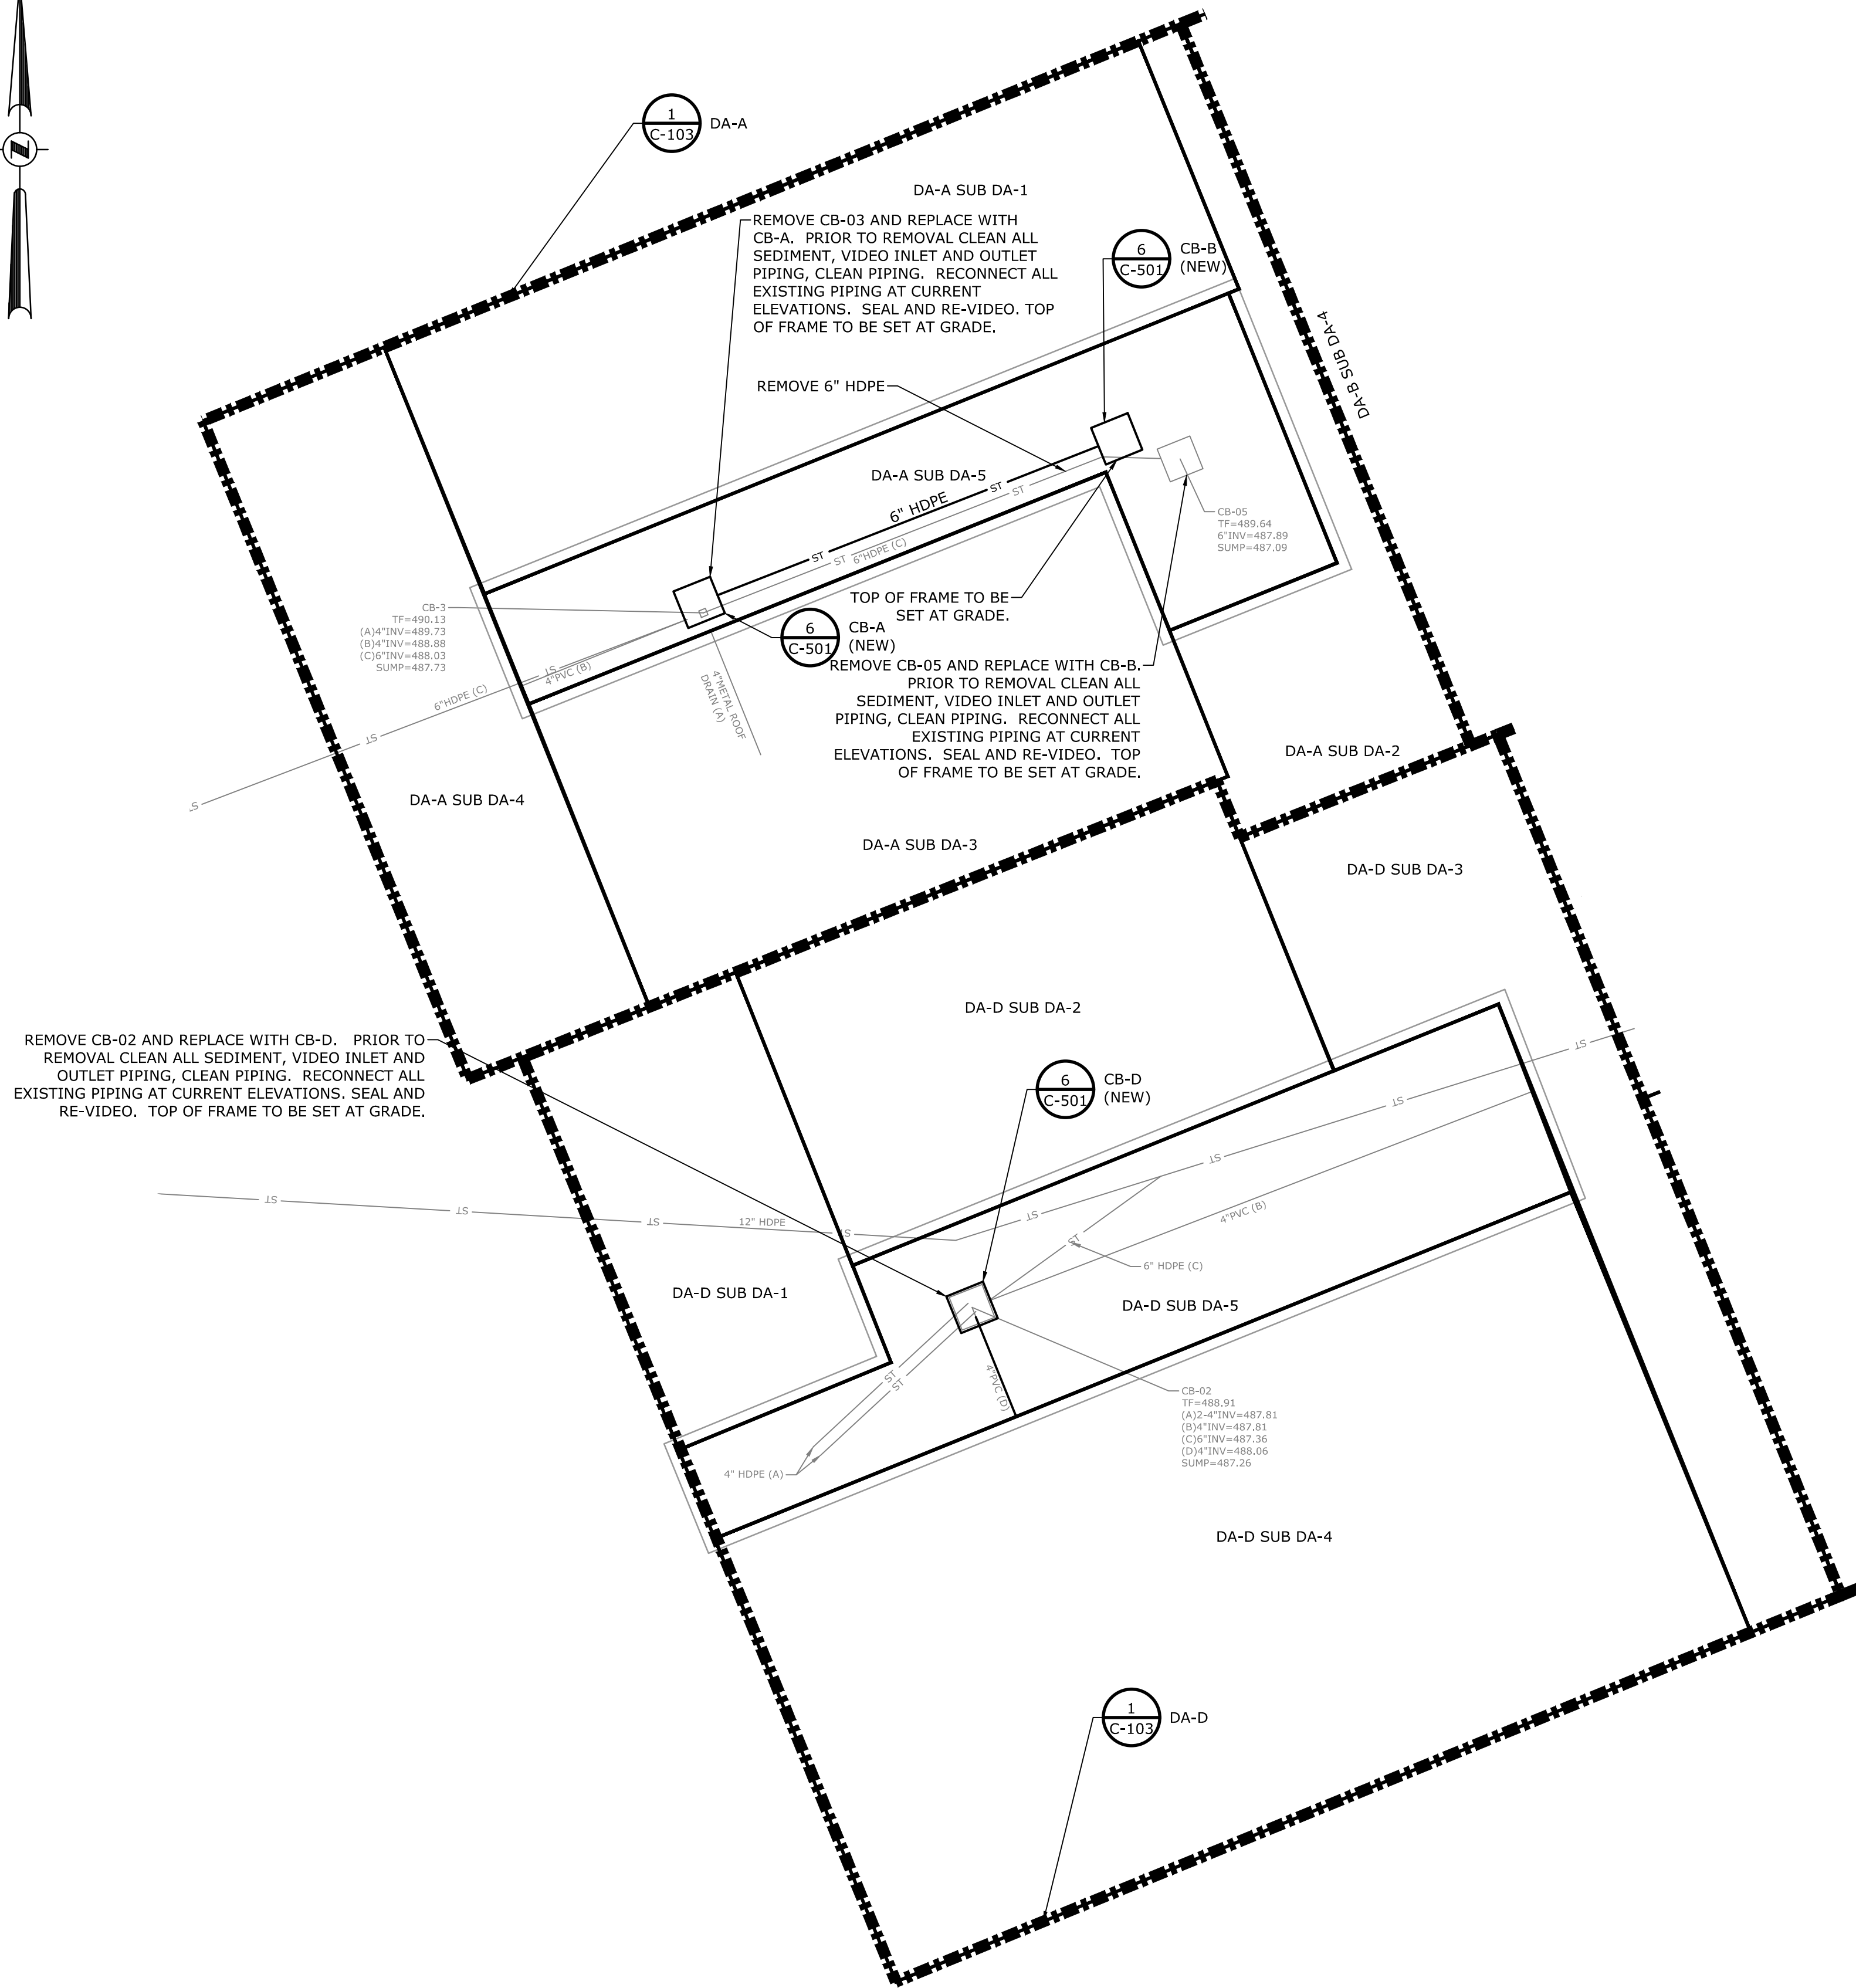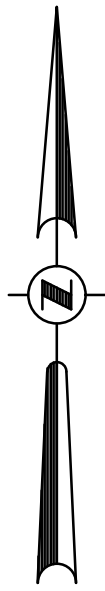

1 SITE PLAN DA-A & DA-D
SCALE: 1" = 10'
CROSS REFERENCE: NONE

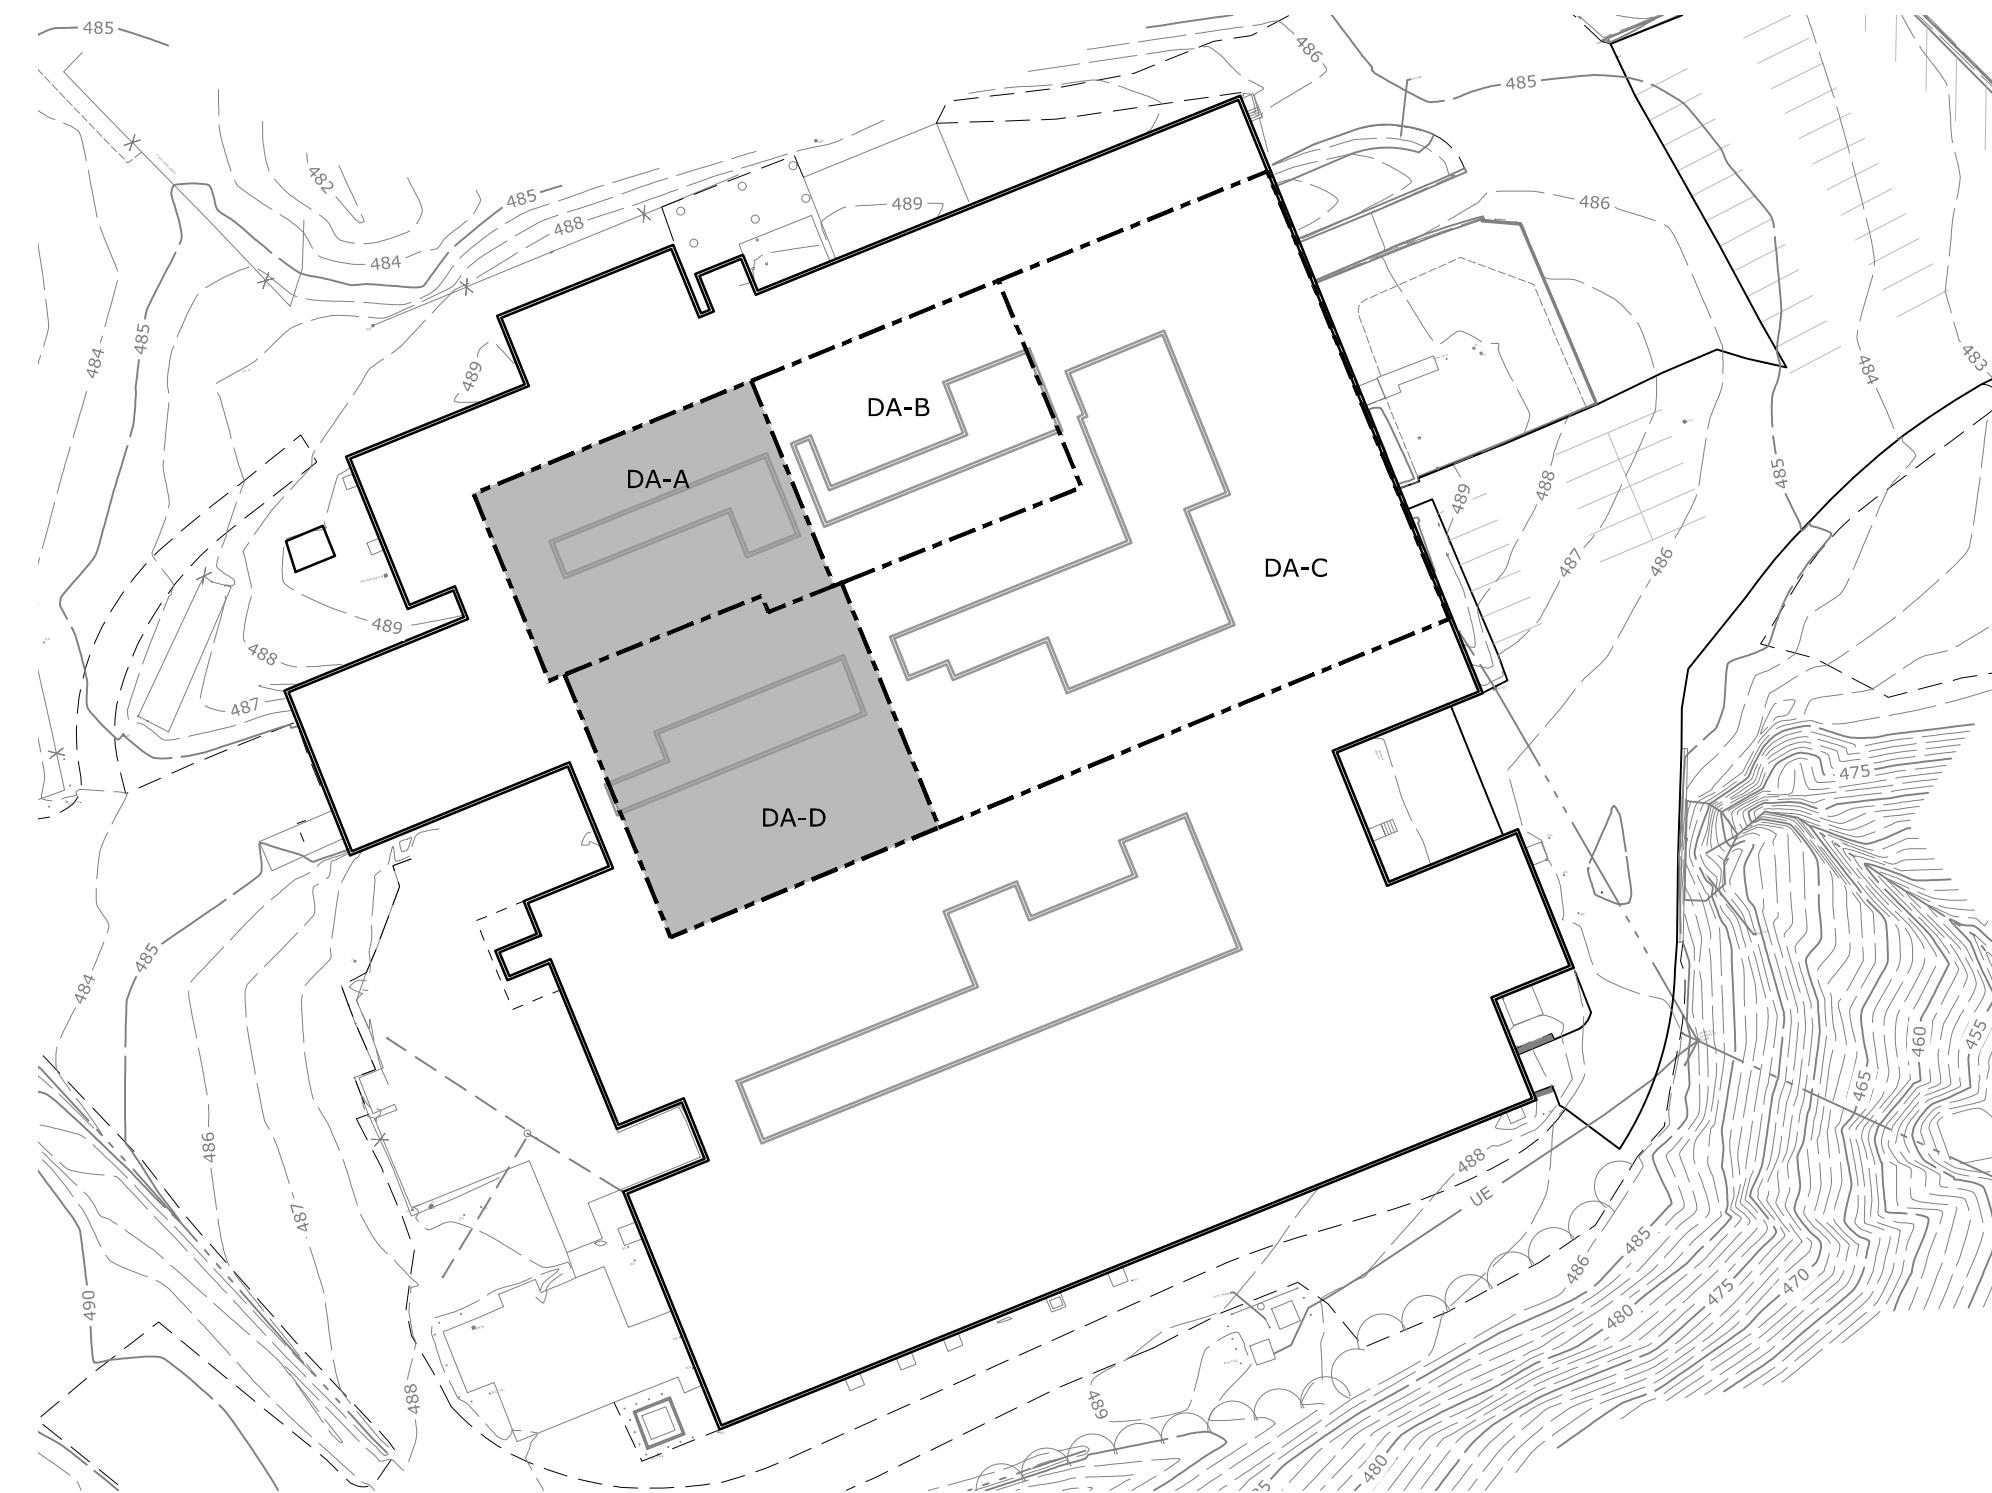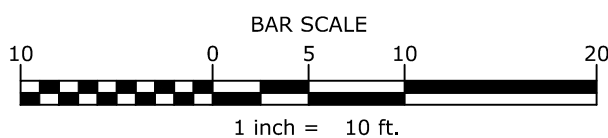

2 DRAINAGE AREAS KEY MAP
SCALE: 1" = 60'
CROSS REFERENCE: NONE

LEGEND

EXISTING	PROPOSED
BOL	BOLLARD
CBRF	CAPPED IRON ROD FOUND
CBS	CATCH BASIN
CO	CLEANOUT
GMTR	GAS METER
GW	GUY WIRE
HYD	HYDRANT
IRF	IRON ROD FOUND
LP	LIGHT POLE
UMH	UNKNOWN MANHOLE TYPE
UP	UTILITY POLE
UP	UTILITY POLE W/LIGHT
WV	WATER VALVE
HDPE	HIGH DENSITY POLYETHYLENE PIPE
PVC	POLYVINYL CHLORIDE PIPE
L.A.	LANDSCAPED AREA
	OVERHEAD WIRES
ST	STORM LINE
UE	UNDERGROUND ELECTRIC
HW03	LOCATION OF TEST BORING AND MONITORING WELL.
HW-GL	LOCATION OF MONITORING WELLS INSTALLED BY OTHERS IN 1996. WELLS TO BE USED TO OBTAIN WATER LEVELS ONLY. NO SAMPLING OF THESE WELLS (TYPICAL)
	DRAINAGE AREA
	SUB-DRAINAGE AREA
	STORMWATER CULVERT
	CATCH BASIN
	EXISTING CULVERT TO BE INVESTIGATED, CLEANED, REPAIRED AND OR REPLACED
	UNDERGROUND UTILITY LOCATION
	WORK LIMITS

ISSUED FOR RE-BID

SITE PLAN DA-A & DA-D



**SAINT-GOBAIN PERFORMANCE PLASTICS
DRAINAGE IMPROVEMENTS**

VILLAGE OF HOOSICK FALLS RENSSELAER COUNTY, NEW YORK



C.T. MALE ASSOCIATES
Engineering, Surveying, Architecture, Landscape Architecture & Geology, D.P.C.
50 CENTURY HILL DRIVE, LATHAM, NY 518.786.7400
COBLESKILL, NY • GLENS FALLS, NY • POUGHKEEPSIE, NY
JOHNSTOWN, NY • RED HOOK, NY • SYRACUSE, NY



C-103
SHEET 05 OF 07
DWG. NO: 22-0319

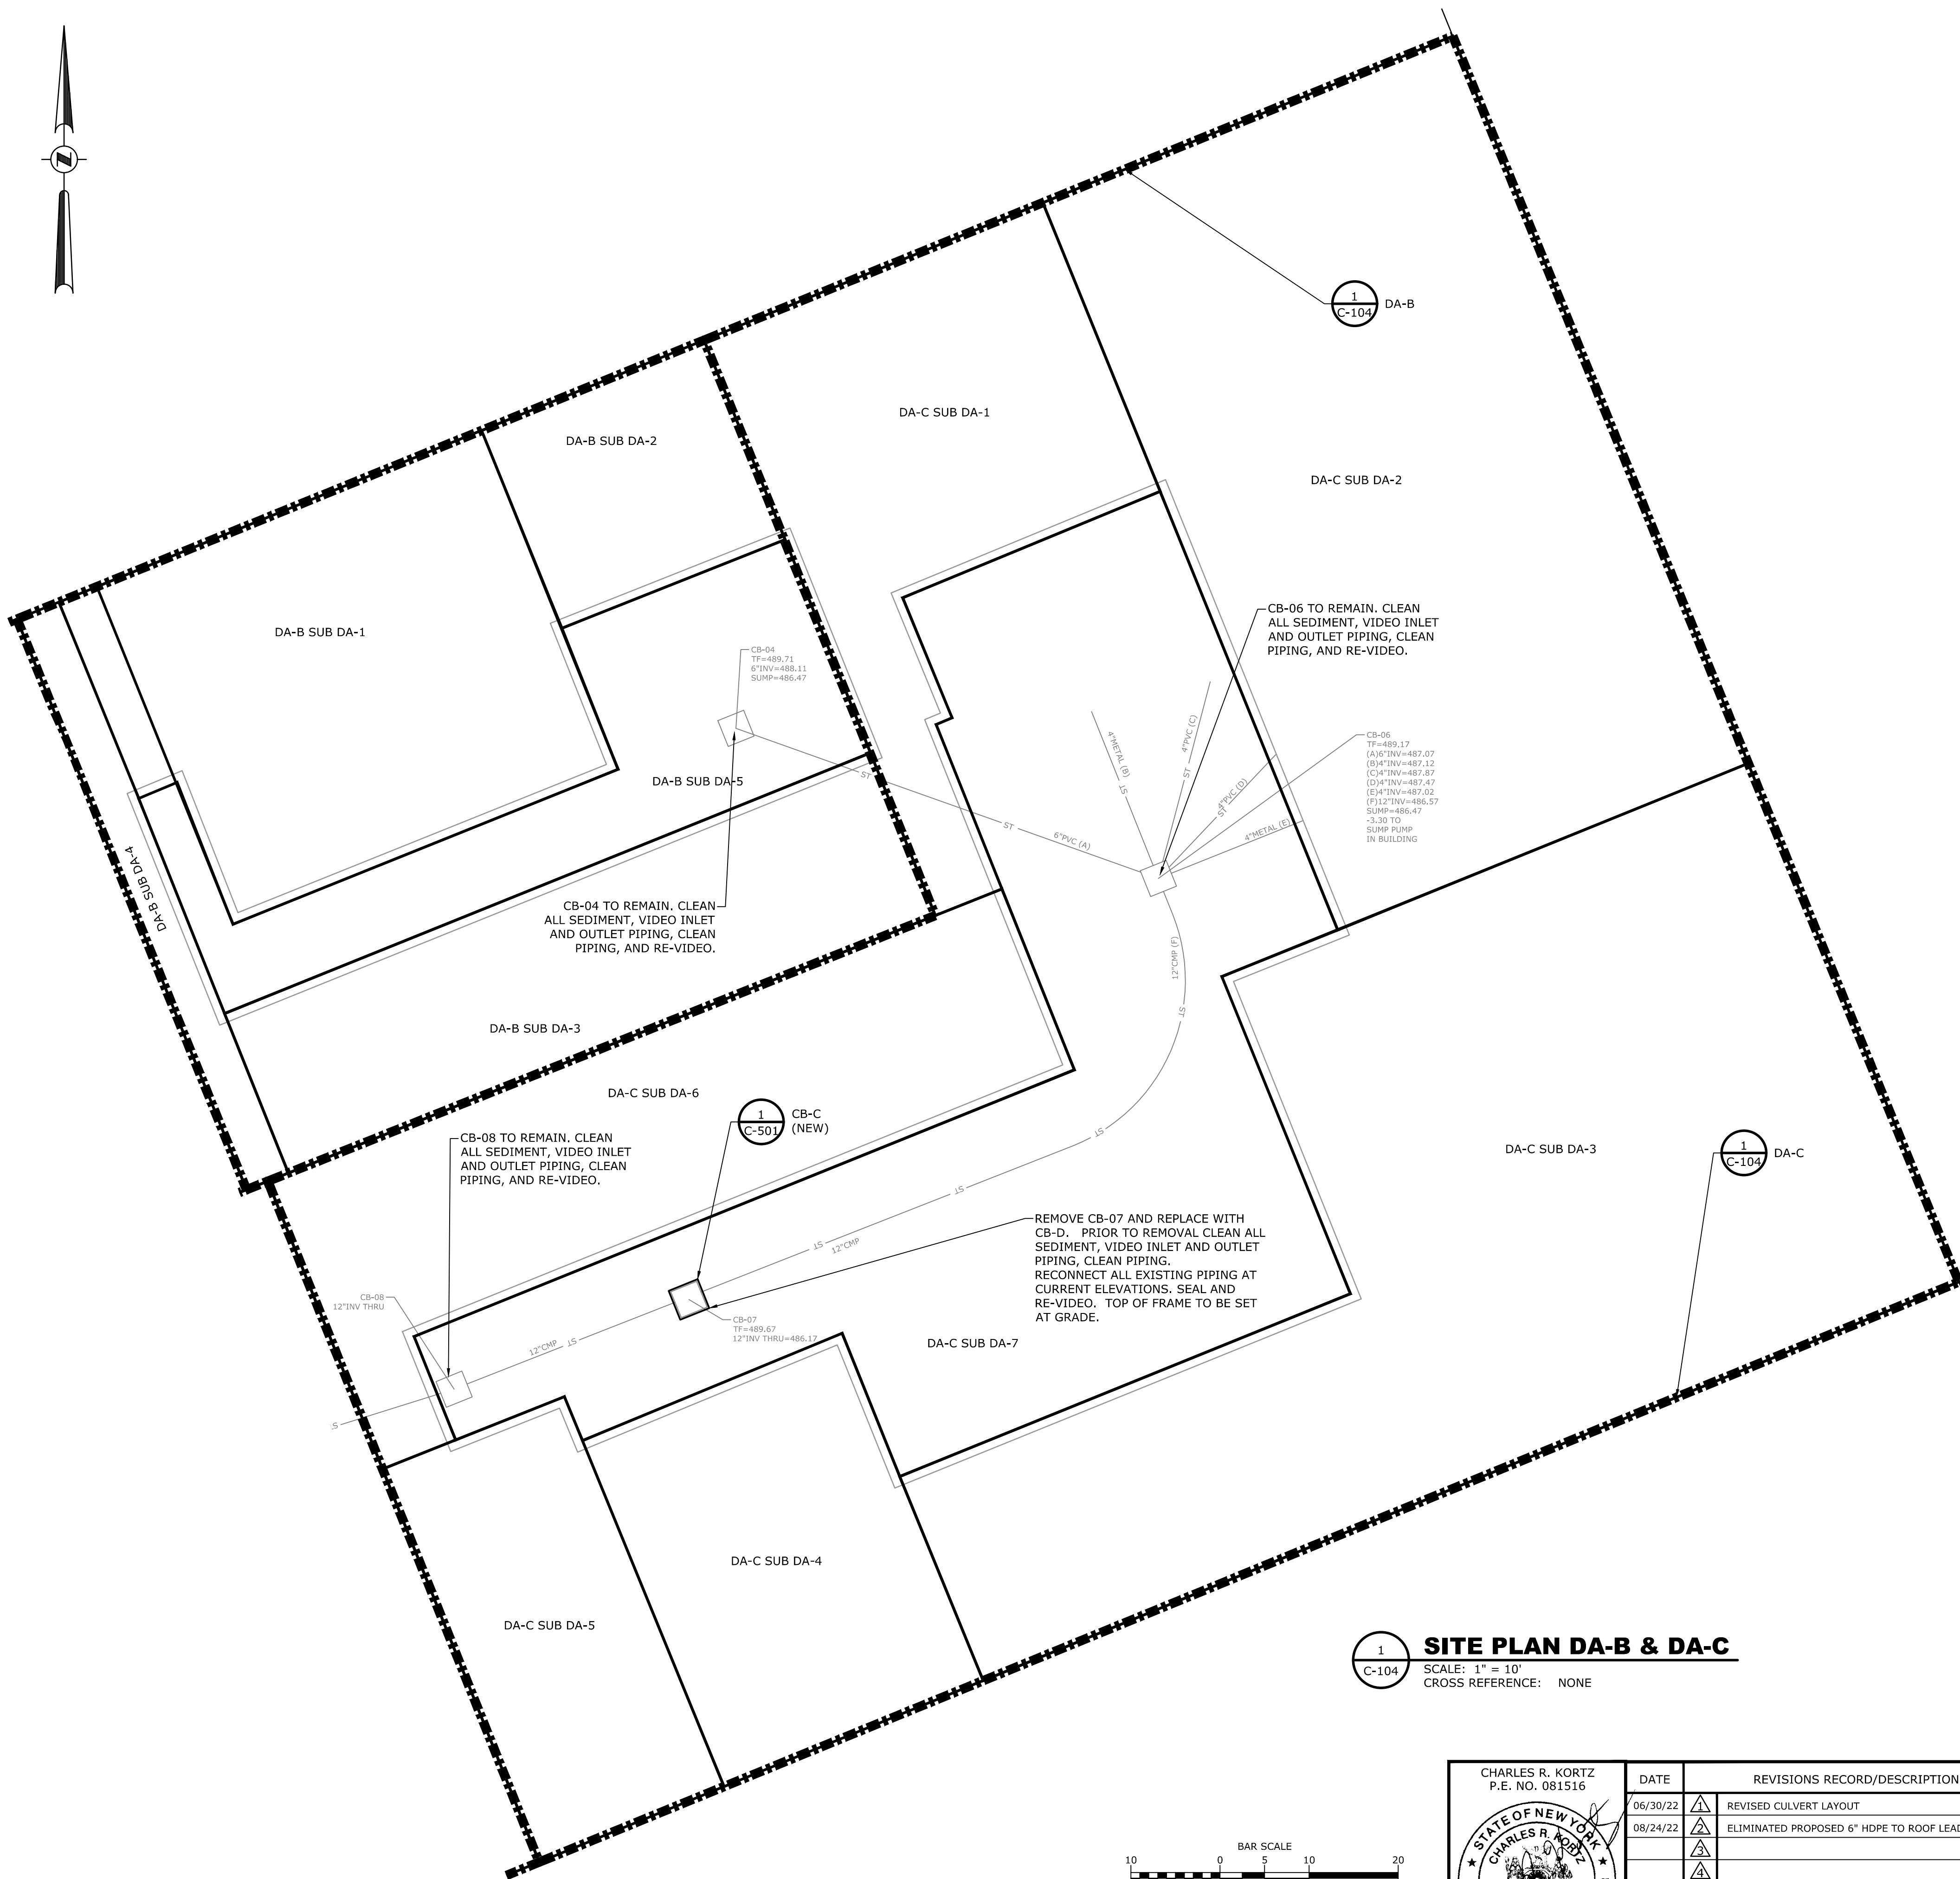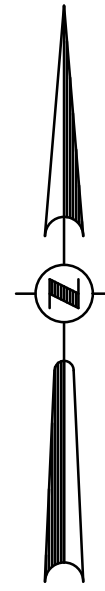

1 SITE PLAN DA-B & DA-C
SCALE: 1" = 10'
CROSS REFERENCE: NONE

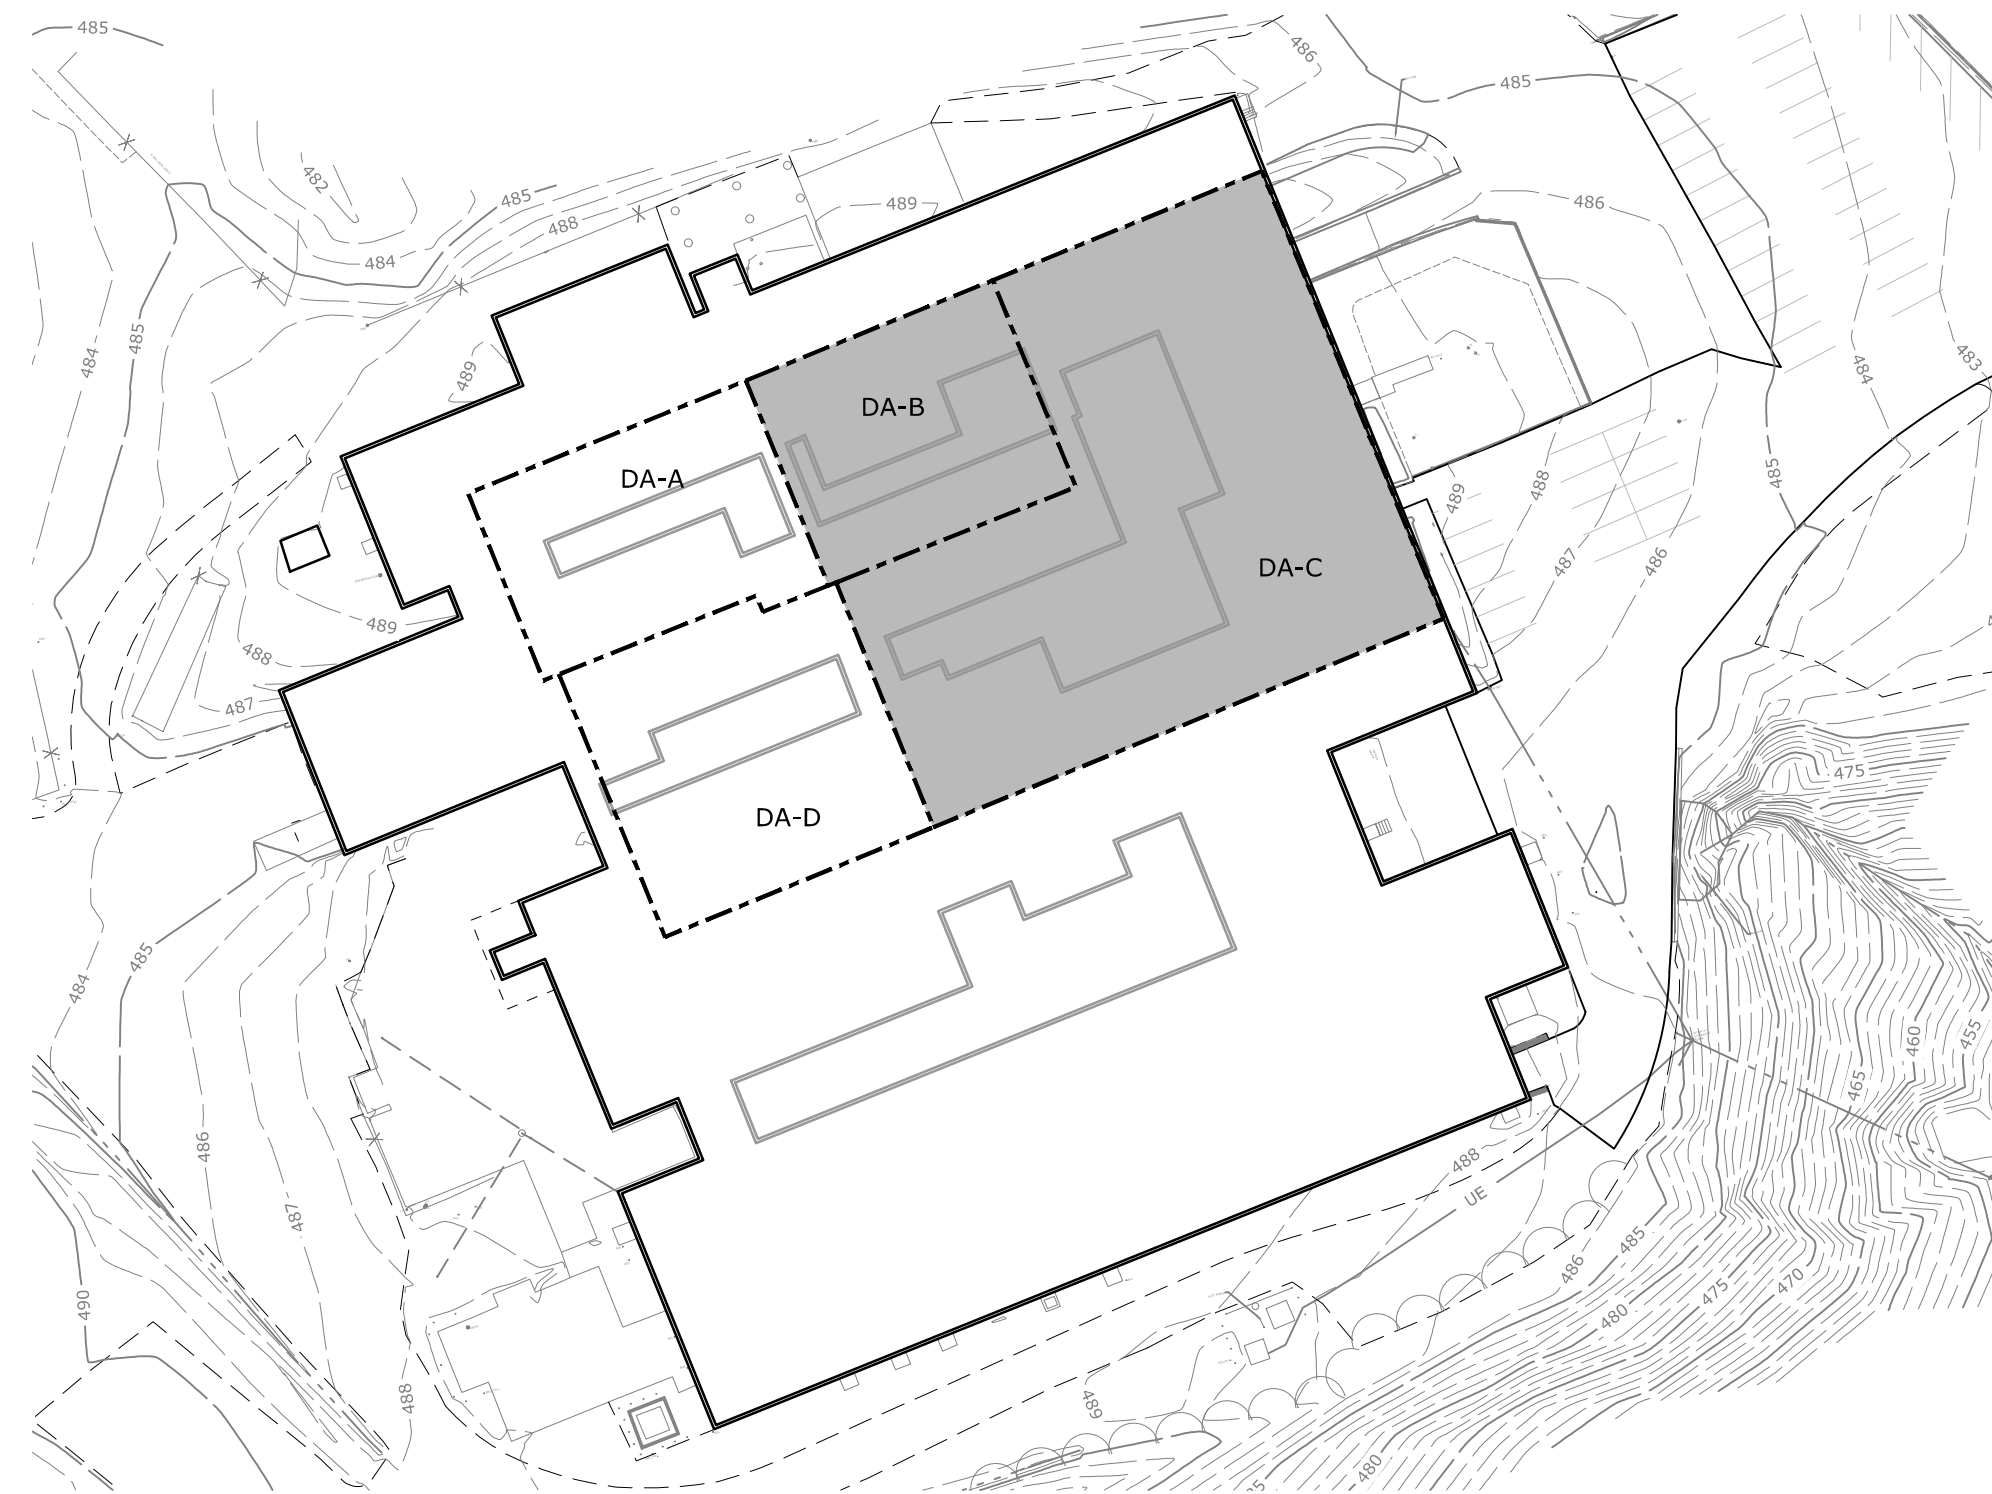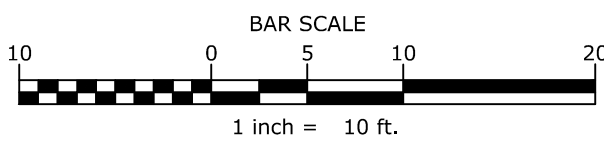

2 DRAINAGE AREAS KEY MAP
SCALE: 1" = 60'
CROSS REFERENCE: NONE

LEGEND

EXISTING		PROPOSED	
○ BOL	BOLLARD	-----	DRAINAGE AREA
○ CIRF	CAPPED IRON ROD FOUND	-----	SUB-DRAINAGE AREA
□ CBS	CATCH BASIN	-----	STORMWATER CULVERT
□ CO	CLEANOUT	-----	CATCH BASIN
□ GMTR	GAS METER	-----	EXISTING CULVERT TO BE
---	GUY WIRE	-----	INVESTIGATED, CLEANED, REPAIRED
△ HYD	HYDRANT	-----	AND OR REPLACED
○ IRF	IRON ROD FOUND	-----	UNDERGROUND UTILITY LOCATION
● LP	LIGHT POLE	-----	WORK LIMITS
○ UNH	UNKNOWN MANHOLE TYPE		
UP	UTILITY POLE		
UP	UTILITY POLE W/LIGHT		
WV	WATER VALVE		
HDPE	HIGH DENSITY POLYETHYLENE PIPE		
PVC	POLYVINYL CHLORIDE PIPE		
L.A.	LANDSCAPED AREA		
---	OVERHEAD WIRES		
ST	STORM LINE		
UE	UNDERGROUND ELECTRIC		
MW03	LOCATION OF TEST BORING AND MONITORING WELL.		
MW-IL	LOCATION OF MONITORING WELLS INSTALLED BY OTHERS IN 1996. WELLS TO BE USED TO OBTAIN WATER LEVELS ONLY. NO SAMPLING OF THESE WELLS (TYPICAL)		

ISSUED FOR RE-BID

SITE PLAN DA-B & DA-C


**SAINT-GOBAIN PERFORMANCE PLASTICS
DRAINAGE IMPROVEMENTS**

VILLAGE OF HOOSICK FALLS RENSSELAER COUNTY, NEW YORK


C.T. MALE ASSOCIATES
Engineering, Surveying, Architecture, Landscape Architecture & Geology, D.P.C.
50 CENTURY HILL DRIVE, LATHAM, NY 518.786.7400
COBLESKILL, NY • GLENS FALLS, NY • POUGHKEEPSIE, NY
JOHNSTOWN, NY • RED HOOK, NY • SYRACUSE, NY



C-104
SHEET 06 OF 07
DWG. NO: 22-0319

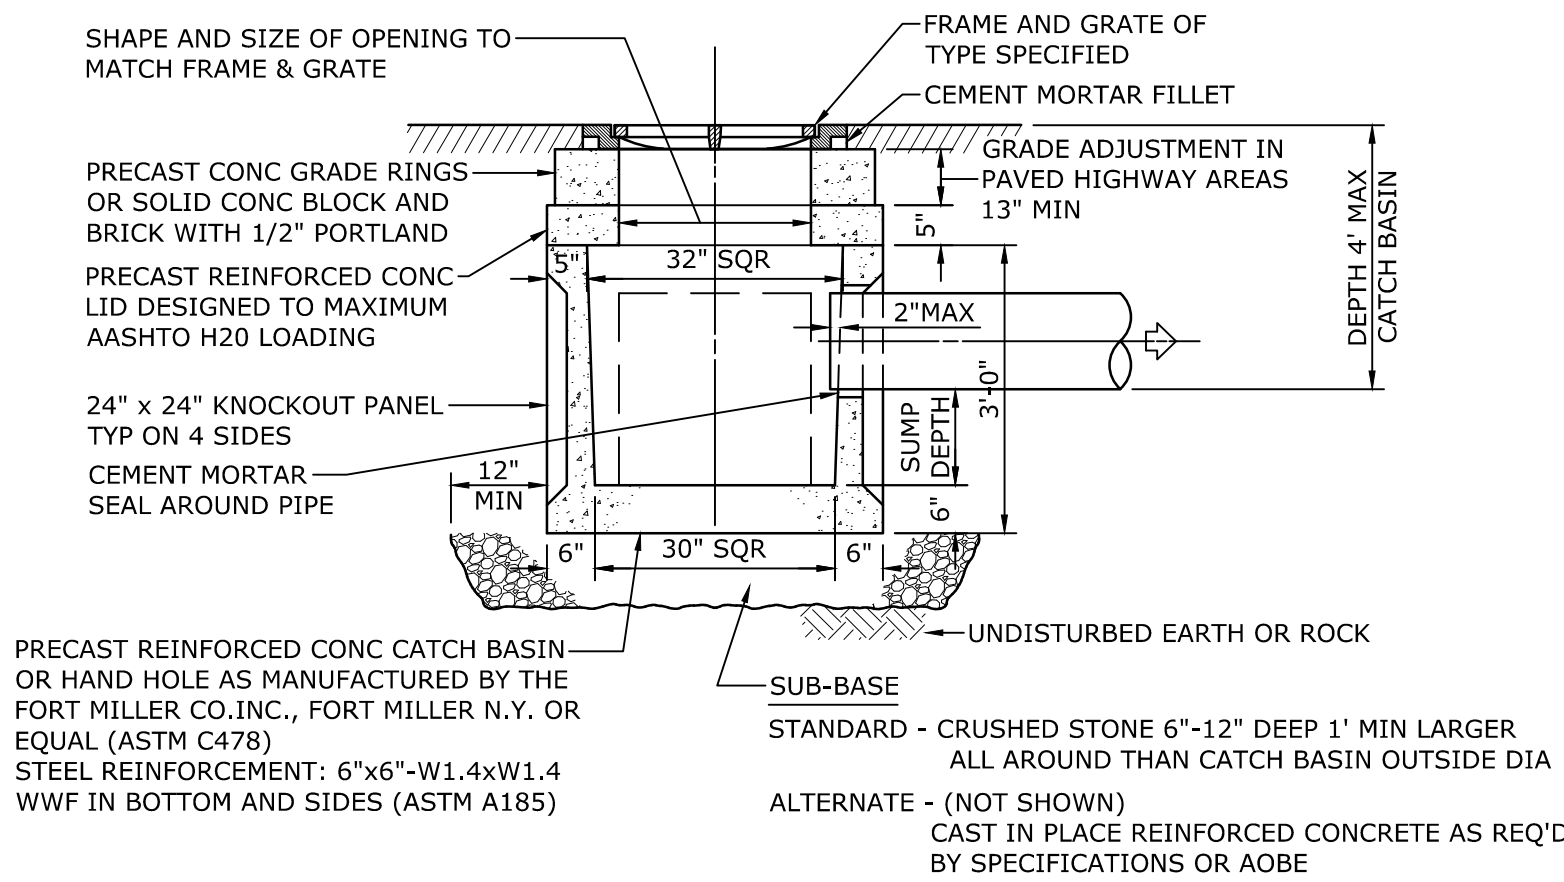


1
C-501 **STANDARD 3'x3' PRECAST CONCRETE CATCH BASIN**
SCALE: NONE
CROSS REFERENCE: NONE

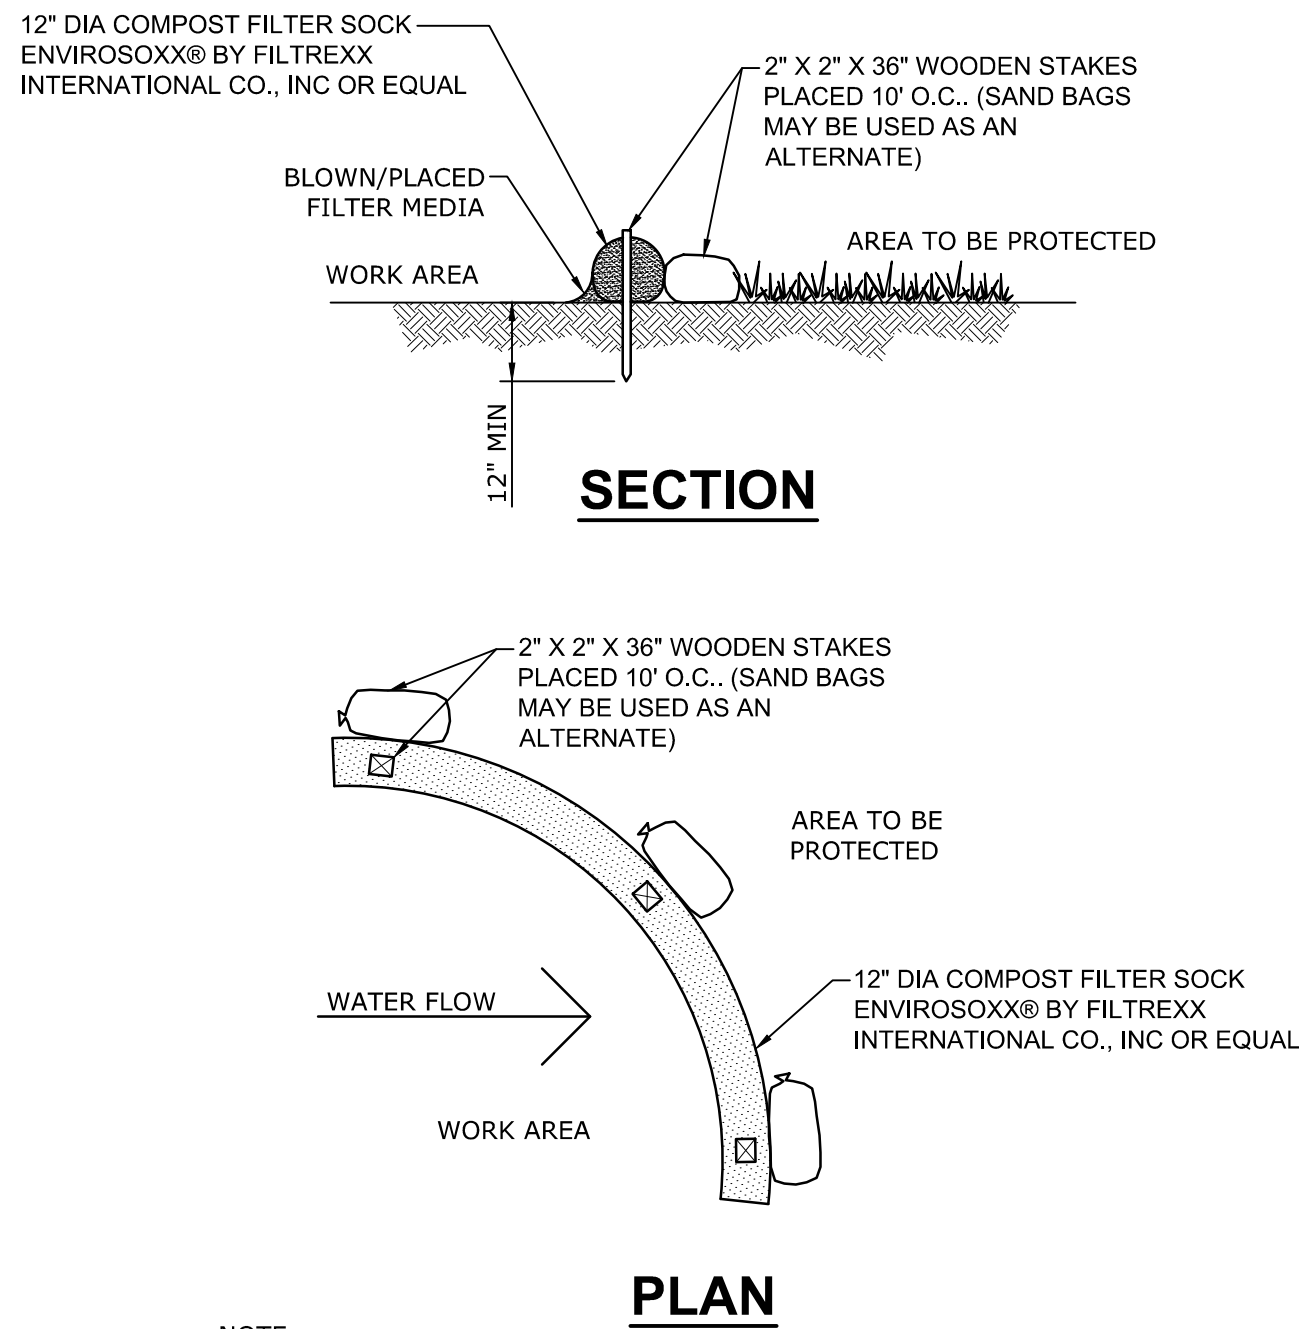



- NOTE:
- FILL COMPOST FILTER SOCK WITH FILTER MEDIA APPROVED BY NYSDEC FOR THIS APPLICATION.
 - WHEN USING COMPOST FILTER SOCKS ADJACENT TO SURFACE WATER, THE COMPOST SHOULD HAVE A LOW NUTRIENT VALUE.
 - PRESSURE VACUUM TRUCK WILL ASSIST IN THE CAPTURE AND CONTROL OF THE CLEANING WASTE.
 - FILTER SOCK CONFIGURATIONS SHOWN ON PLAN ARE FOR SCHEMATIC PURPOSES - FIELD CONDITIONS WILL DETERMINE ACTUAL CONFIGURATION.
 - WHEN WRAPPING COMPOST FILTER SOCK AT END SECTIONS, SOCK SHOULD OVERLAP A MINIMUM OF 2' AND OCCUR ON THE UPHILL SIDE OF THE CULVERT (REFER TO PLAN).

4
C-501 **COMPOST FILTER SOCK**
SCALE: NTS
CROSS REFERENCE: NONE

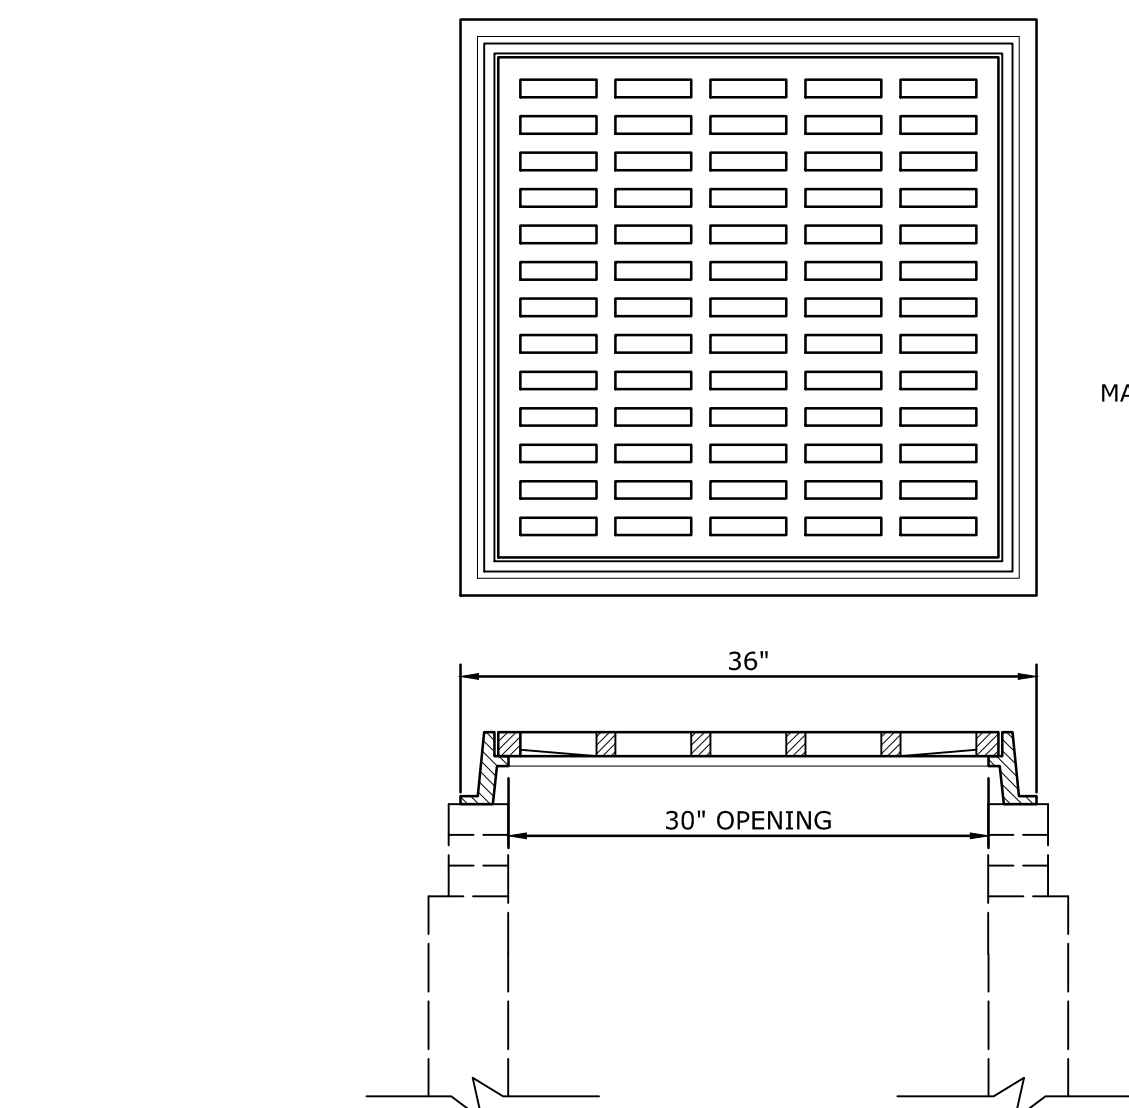


FRAME AND GRATE PATTERN NO. 2816-B AS MANUFACTURED BY "SYRACUSE CASTINGS", CICERO, NEW YORK, OR EQUIVALENT.
-OR-
FRAME AND GRATE PATTERN NO. R-3561 AS MANUFACTURED BY "NEENAH FOUNDRY COMPANY" NEENAH, WISCONSIN, OR EQUIVALENT.

2
C-501 **CONVENTIONAL SQUARE FRAME AND GRATE ON 3'x3' PRECAST CONCRETE SQUARE CATCH BASIN**
SCALE: NONE
CROSS REFERENCE: NONE

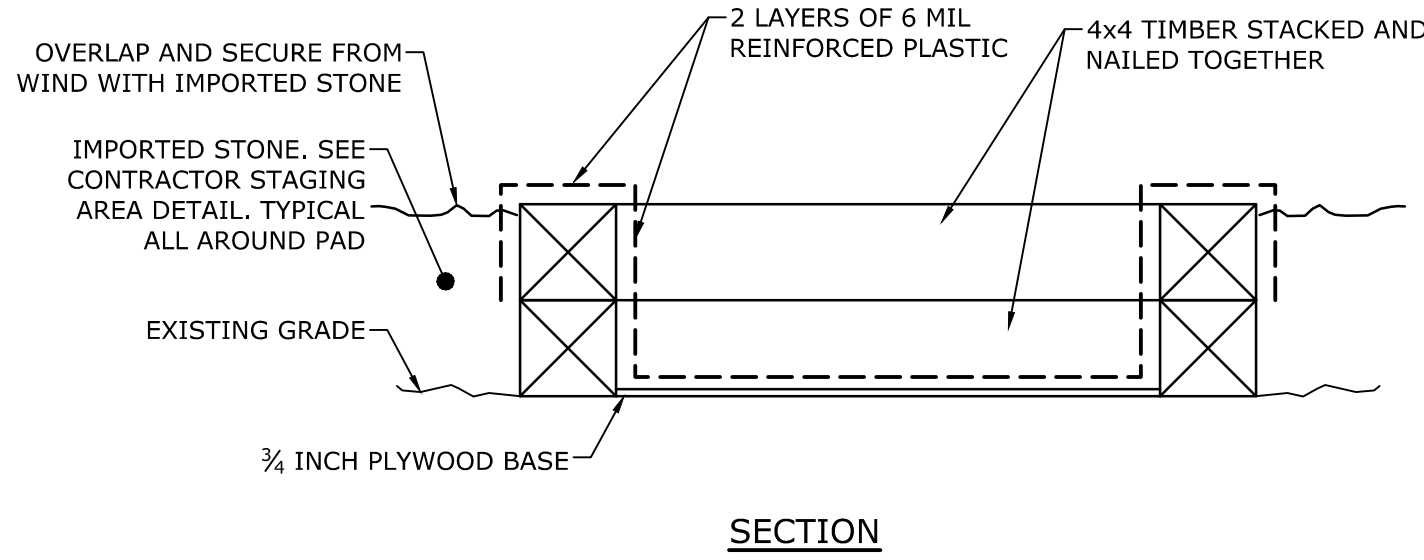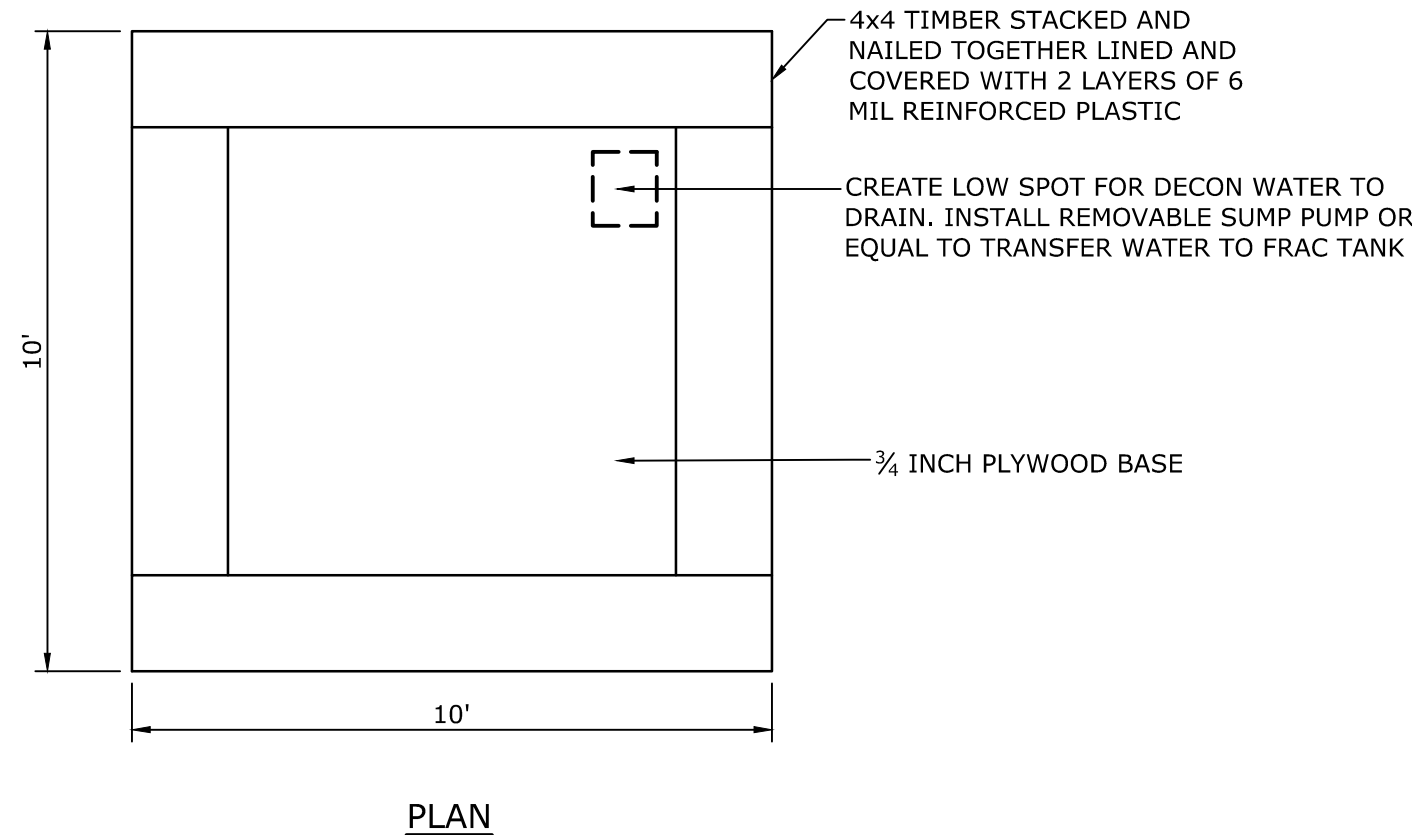


- NOTES:
- DECONTAMINATION PAD SHALL BE INSTALLED PRIOR TO ANY WORK THAT INVOLVES CONTACT WITH SITE SOILS.
 - DECONTAMINATION PAD IS INTENDED TO CLEAN PORTIONS OF EQUIPMENT THAT COME INTO CONTACT WITH THE SITE SOILS, NOT FOR HOUSING THE ENTIRE CONSTRUCTION VEHICLE.
 - DECONTAMINATION SHALL BE PERFORMED WITH BRUSHES AND/OR PRESSURE WASHING EQUIPMENT IN A MANNER THAT CONTAINS ALL WASH WATER AND SEDIMENT. MODIFY CLEANING METHODS OR PAD IF NOT BEING FULLY CONTAINED TO THE DECONTAMINATION PAD.
 - COVER THE DECONTAMINATION PAD WHEN NOT IN USE ESPECIALLY AT THE END OF EACH WORK DAY.
 - AVOID PLACING EQUIPMENT DIRECTLY ON THE FLOOR OF THE DECONTAMINATION PAD. USE WOOD PALLET TO STAGE EQUIPMENT DURING CLEANING TO PREVENT PUNCTURE OF THE DECONTAMINATION PAD LINER.
 - ALL DECONTAMINATED WATER SHALL BE IMMEDIATELY TRANSFERRED FROM THE DECONTAMINATION PAD TO 55-GALLON DRUMS AFTER EACH CLEANING ACTIVITY OR DIRECTLY INTO FRAC TANK.
 - ALL ACCUMULATED SEDIMENT AND PLASTIC SHALL BE TRANSFERRED TO ROLL-OFF UPON COMPLETION OF PROJECT UNLESS THE AMOUNT OF SEDIMENT IS INHIBITING THE SATISFACTORY FUNCTION OF THE DECONTAMINATION PAD IN WHICH CASE THE SEDIMENT SHALL BE CAREFULLY REMOVED WITHOUT DAMAGING THE DECONTAMINATION PAD LINER.

5
C-501 **EQUIPMENT DECONTAMINATION PAD**
SCALE: NONE
CROSS REFERENCE: NONE

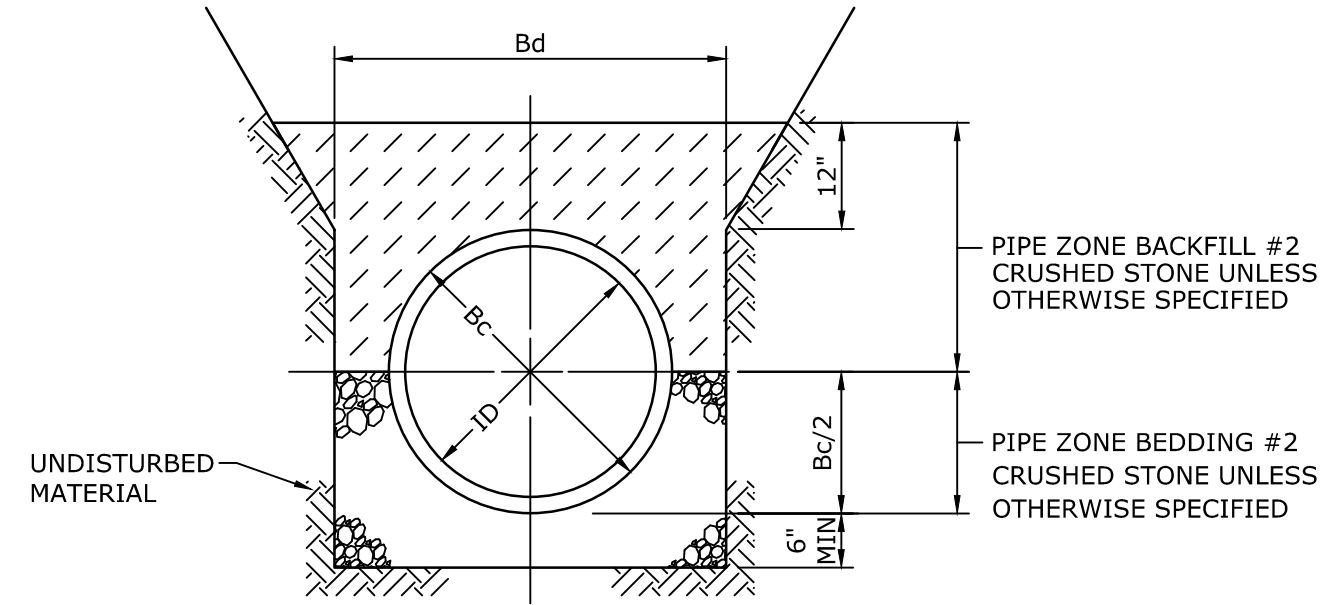


NOTE:
1. Bd=2xBc+18"

3
C-501 **HDPE BEDDING DETAIL**
SCALE: NONE
CROSS REFERENCE: NONE

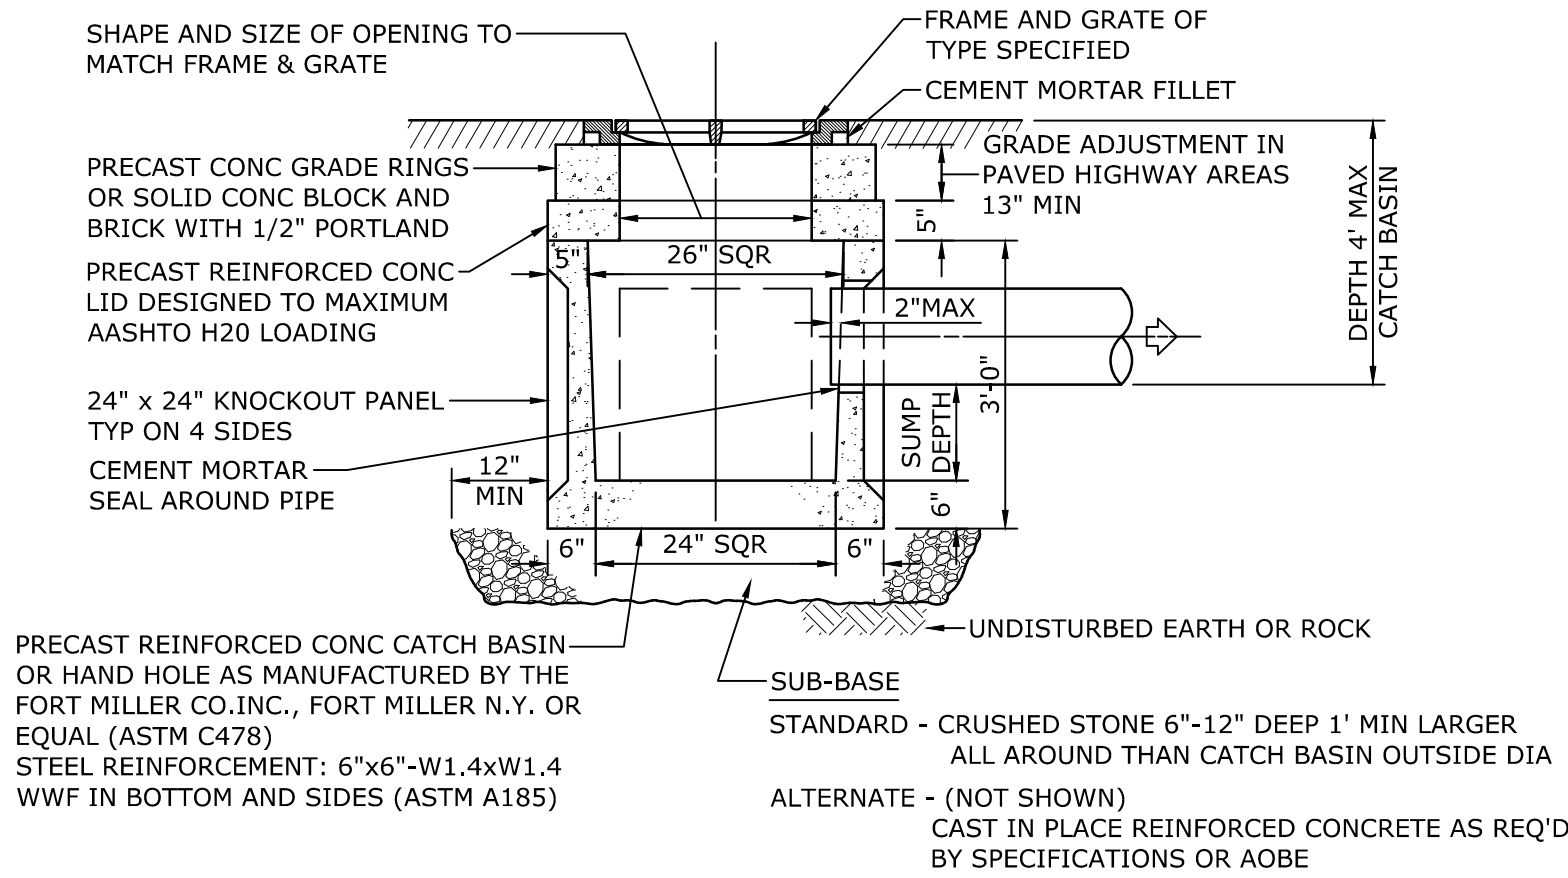

6
C-501 **STANDARD 2'x2' PRECAST CONCRETE CATCH BASIN**
SCALE: NONE
CROSS REFERENCE: NONE

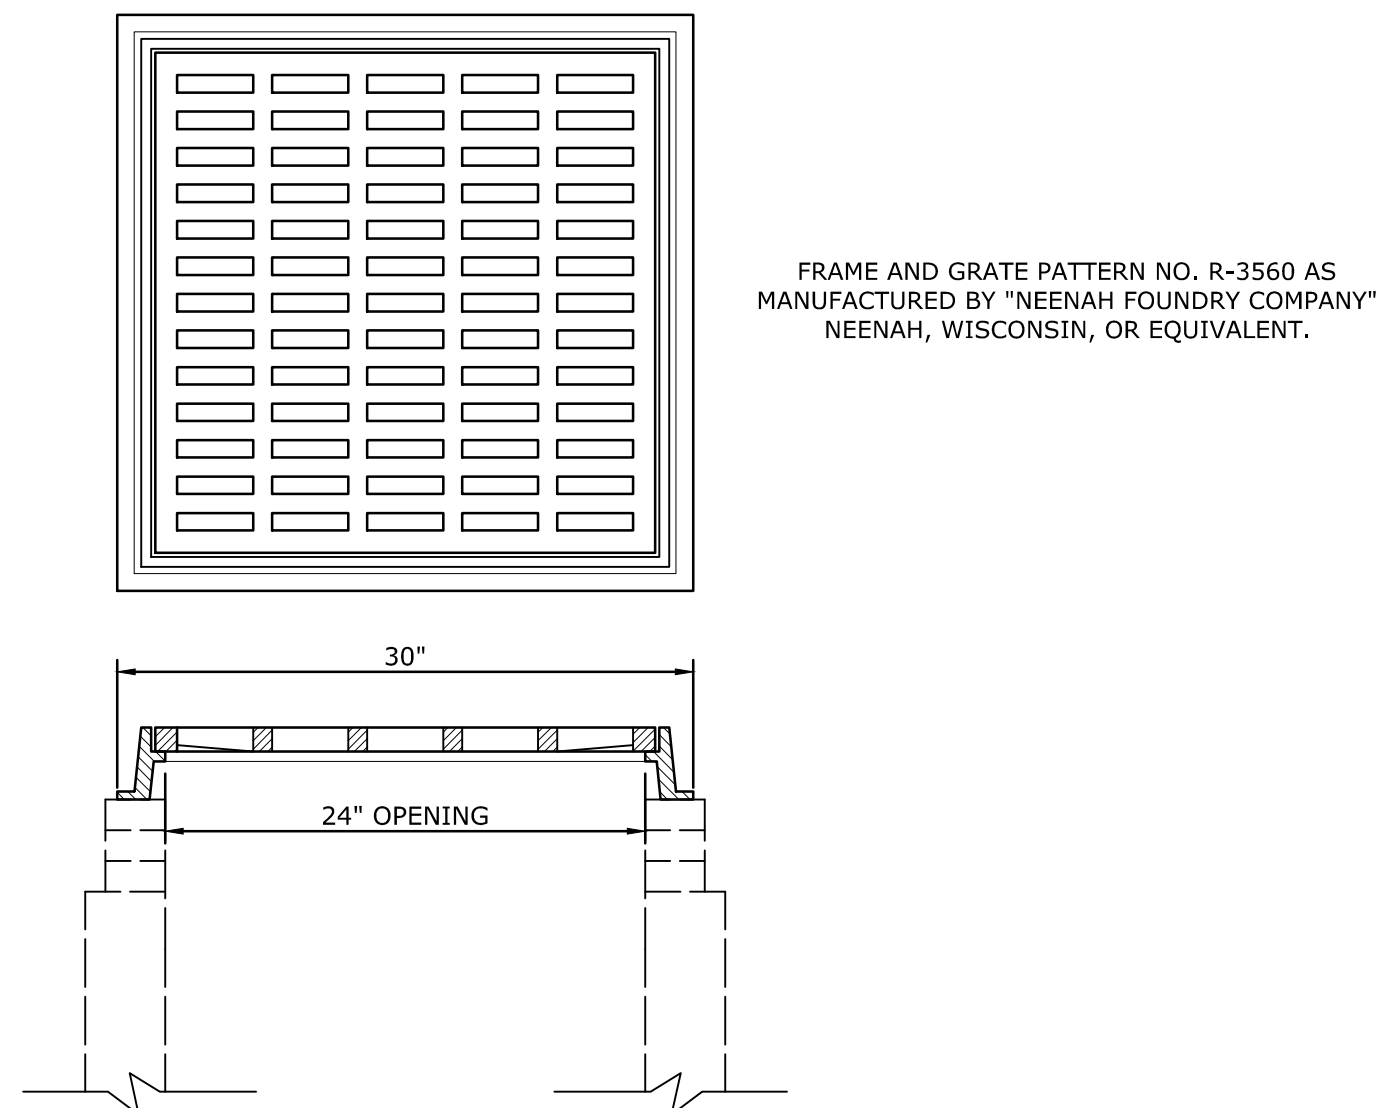

FRAME AND GRATE PATTERN NO. R-3560 AS MANUFACTURED BY "NEENAH FOUNDRY COMPANY" NEENAH, WISCONSIN, OR EQUIVALENT.

7
C-501 **CONVENTIONAL SQUARE FRAME AND GRATE ON 2'x2' PRECAST CONCRETE SQUARE CATCH BASIN**
SCALE: NONE
CROSS REFERENCE: NONE

ISSUED FOR RE-BID

CHARLES R. KORTZ P.E. NO. 081516	DATE	REVISIONS RECORD/DESCRIPTION	DRAFTER	CHECK	APPR.	UNAUTHORIZED ALTERATION OR ADDITION TO THIS DOCUMENT IS A VIOLATION OF THE NEW YORK STATE EDUCATION LAW. © 2022 C.T. MALE ASSOCIATES DESIGNER: MLS DRAFTED : MLS CHECKED : CRK PROJ. NO : 16.6132 SCALE : AS NOTED DATE : JUNE 20, 2022	
	06/30/22	⚠	REVISED CULVERT LAYOUT	MLS	MLS		CRK
	08/24/22	⚠	ELIMINATED PROPOSED 6" HDPE TO ROOF LEADERS	MLS	MLS		CRK
		⚠					
		⚠					
		⚠					
		⚠					
		⚠					
		⚠					
		⚠					
SITE DETAILS							
SAINT-GOBAIN PERFORMANCE PLASTICS DRAINAGE IMPROVEMENTS							
VILLAGE OF HOOSICK FALLS			RENSSELAER COUNTY, NEW YORK				
C.T. MALE ASSOCIATES Engineering, Surveying, Architecture, Landscape Architecture & Geology, D.P.C. 50 CENTURY HILL DRIVE, LATHAM, NY 518.786.7400 COBLESKILL, NY • GLENS FALLS, NY • POUGHKEEPSIE, NY JOHNSTOWN, NY • RED HOOK, NY • SYRACUSE, NY							
www.ctmale.com			C-501 SHEET 07 OF 07 DWG. NO: 22-0319				

Appendix B
NYSDEC Agency Approval Correspondence

NEW YORK STATE DEPARTMENT OF ENVIRONMENTAL CONSERVATION

Division of Environmental Remediation, Remedial Bureau D
625 Broadway, 12th Floor, Albany, NY 12233-7013
P: (518) 402-9676 | F: (518) 402-9773
www.dec.ny.gov

October 4, 2021

Kirk Moline, PG
50 Century Hill Drive
Latham, NY 12110


Re: SGPP Liberty Street Interim Remedial Measure for the Stormwater Drainage System

Dear Mr. Moline,

New York State Department of Environmental Conservation (NYSDEC) and New York State Department of Health (NYSDOH) have reviewed the subject work plan for the proposed Stormwater Interim Remedial Measure (IRM) (dated June 28, 2021) and offer the following comments:

1. Section 7.1: The stated objective of the work plan is to address sedimentation within the stormwater system as a potential ongoing source of PFAS contamination to the environment. Please include what measures will be taken to determine if the potential source has been addressed, including a schedule of confirmation sampling which will indicate the completion of the IRM, in advance of the interim site management plan.
2. Section 8.3: remove the language indicating that there will be a 30 day comment period. Public comment is not a requirement of an IRM work plan.

Sincerely,

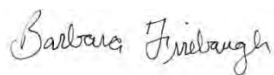

Barbara Firebaugh, PG
Project Manager

EC:
I.Beilby
S.Edwards
C.Angier
T.Johnson

B.Angerman
S.Ramsden
C.Fath
D.Reily
J.Dippert
M.Leahy
E.Christodoulatos
S.Jazic

NEW YORK STATE DEPARTMENT OF ENVIRONMENTAL CONSERVATION

Division of Environmental Remediation, Remedial Bureau D

625 Broadway, 12th Floor, Albany, NY 12233-7013

P: (518) 402-9676 | F: (518) 402-9773

www.dec.ny.gov

February 11, 2022

Kirk Moline, PG
50 Century Hill Drive
Latham, NY 12110


Re: SGPP Liberty Street Interim Remedial Measure for the Stormwater Drainage System

Dear Mr. Moline,

New York State Department of Environmental Conservation (NYSDEC) and New York State Department of Health (NYSDOH) have reviewed the subject work plan for the proposed Stormwater Interim Remedial Measure (IRM) (dated January 17, 2022) and this work plan is approved.

Please submit the finalized document to me electronically and provide a hardcopy of the work plan to the Site repository. NYSDEC shall be notified at least 7 days in advance of the start of field work.

Sincerely,

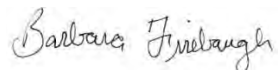

Barbara Firebaugh, PG
Project Manager

EC:
I.Beilby
D.Harrington
C.Angier
T.Johnson
B.Angerman
S.Ramsden
C.Fath
D.Reily
J.Dippert
M.Leahy
S.Jazic



Department of
Environmental
Conservation



**NEW YORK STATE
DEPARTMENT OF ENVIRONMENTAL CONSERVATION**



Request to Import/Reuse Fill or Soil

This form is based on the information required by DER-10, Section 5.4(e). Use of this form is not a substitute for reading the applicable Technical Guidance document.

SECTION 1 – SITE BACKGROUND

The allowable site use is:

Have Ecological Resources been identified?

Is this soil originating from the site?

How many cubic yards of soil will be imported/reused?

If greater than 1000 cubic yards will be imported, enter volume to be imported:

SECTION 2 – MATERIAL OTHER THAN SOIL

Is the material to be imported gravel, rock or stone?

Does it contain less than 10%, by weight, material that would pass a size 80 sieve?

Is this virgin material from a permitted mine or quarry?

Is this material recycled concrete or brick from a DEC registered processing facility?

SECTION 3 - SAMPLING

Provide a brief description of the number and type of samples collected in the space below:

One material sieve analysis of material categorized as Hoosick Quarry 3/4" Stone (Non-Spec) was completed by William E. Dailey Inc. for the purpose of approving up to 200 cubic yards of material from the source. The material was passed through 1.0", 3/4", 1/2", 3/8", and #200 sieves.

Example Text: 5 discrete samples were collected and analyzed for VOCs. 2 composite samples were collected and analyzed for SVOCs, Inorganics & PCBs/Pesticides.

If the material meets requirements of DER-10 section 5.5 (other material), no chemical testing needed.

SECTION 3 CONT'D - SAMPLING

Provide a brief written summary of the sampling results or attach evaluation tables (compare to DER-10, Appendix 5):

6.0% of the material passed the 3/8" sieve. Due to less than 10% passing the 3/8" sieve (coarser than #80 sieve) and the material consisting of stone from virgin material from a permitted quarry, chemical testing was not completed.

Example Text: Arsenic was detected up to 17 ppm in 1 (of 5) samples; the allowable level is 16 ppm.

If Ecological Resources have been identified use the "If Ecological Resources are Present" column in Appendix 5.

SECTION 4 – SOURCE OF FILL

Name of person providing fill and relationship to the source:

William E Dailey Inc (Mine ID# 40670)

Location where fill was obtained:

Quarry located at 42°53'14.2"N, 73°16'48.5"W in Hoosick, NY

Identification of any state or local approvals as a fill source:

NYSDEC Mine ID#40670

If no approvals are available, provide a brief history of the use of the property that is the fill source:

Provide a list of supporting documentation included with this request:

Material sieve analysis from William E Dailey Inc for 1 composite sample completed on 6/22/2022.

The information provided on this form is accurate and complete.

Jonathan Dippert

Digitally signed by Jonathan Dippert
DN: C=US, E=j.dippert@ctmale.com, O=C.T. Male
Associates, CN=Jonathan Dippert
Date: 2022.11.01 09:20:20-04'00'

Signature

11/1/2022

Date

Jonathan Dippert

Print Name

C.T. Male Associates

Firm



ESTABLISHED, 1927



READY MIX CONCRETE • ASPHALT PAVEMENT • ROAD MATERIALS • PRECAST PRODUCTS

MATERIAL SAMPLED: Hoosick Quarry 3/4" Stone (Non-Spec)

PRODUCER:	Wm. E. Dailey, Inc.
REPORT DATE:	06/22/22
TIME:	
TECHNICIAN:	Chris Thomas
WEATHER:	☒ SUNNY ☐ CLOUDY ☐ RAIN

METHOD:	☒ RANDOM SAMPLING ☐ FLOWING AGG. ☐ LOADER DIGGING ☐ OTHER
---------	---

TEST DATE:	Average / History
ID#:	
TIME:	
TECHNICIAN:	Chris Thomas
SAND CONDITION:	☒ DRIER THAN SSD ☐ AT SSD ☐ WETTER THAN SSD
TESTS REPORTED:	☐ GRADATION ☐ FINENESS MODULUS ☐ MOISTURE ☐ MINUS 200 ☒ AVERAGE GRADATION

LOCATION:	☐ SHAFTSBURY ☐ MANCHESTER ☒ HOOSICK ☐ OTHER	☒ STOCKPILE ☐ BELT ☐ BIN ☐ OTHER	Comments: <u>Average/Historical Gradation</u>
-----------	---	--	--

SIEVE	WEIGHT	% RET	% PASS	SPECIMENS
2"				
1.5"				
1"			100.0	
3/4"			96.0	
1/2"			28.0	
3/8"			6.0	
#4				
#8				
#16				
#30				
#50				
#100				
#200			0.5	
TOTALS				

SIEVE	% PASS
2"	
1.5"	
1"	100.0
3/4"	96.0
1/2"	28.0
3/8"	6.0
#4	
#8	
#16	
#30	
#50	
#100	
#200	0.5
F.M.=	

FREE MOISTURE CONTENT	
Wet Weight	
Dry Weight	
Wt. Of Water	
Total Moisture	
Free Moisture	

MINUS 200 MATERIAL	
Dry Weight	
Wt. After Washing (Dry)	
Wt. Minus 200 Material	
% Minus 200	
UNIT WEIGHT (lb/cu yd)	2300

295 Airport Road
Shaftsbury, VT 05262

Tel: 802-442-9923
FAX: 802-442-0738

NEW YORK STATE DEPARTMENT OF ENVIRONMENTAL CONSERVATION

Division of Environmental Remediation, Remedial Bureau D

625 Broadway, 12th Floor, Albany, NY 12233-7013

P: (518) 402-9676 | F: (518) 402-9773

www.dec.ny.gov

November 2, 2022


Kirk Moline, PG
50 Century Hill Drive
Latham, NY 12110

Re: SGPP Liberty Street (Site ID: 442048) Imported Material Request – SGPP

Dear Mr. Moline,

Based on the information provided in the Imported Material Request, dated November 1, 2022, the use of imported material from the proposed source (Mine ID# 40670) is approved for up to 200 cubic yards, within one year from the date of this letter. The #2 Stone is approved for use as pipe bedding and pipe zone backfill during the ongoing work on the stormwater system IRM at the Liberty Street site, as described in the email submitted with the above-mentioned Imported Material Request.

Sincerely,

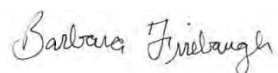

Barbara Firebaugh, PG
Project Manager

EC:

I.Beilby

J.Dippert



Department of
Environmental
Conservation

Appendix C
**Daily Construction Observation Report and
Photos**

PROJECT NO. 16.6132 DATE: 11/29/22

S M T W T F S

PROJECT: Saint Gobain 1 Liberty St Drainage Improvements

WORK LOCATION: Southwest Courtyard FROM: CB-02 TO: CU-5

CONTRACTOR: Precision Industrial Maintenance CREW:

WORKED FROM 0745 A.M. TO 1330 P.M. WORK STOPPAGE ☐ yes ☒ no NO. OF MEN IN CREW: 3

CONSTRUCTION EQUIPMENT ON THE JOB Mini excavator, vac truck, skid steer, dingo, hand tools

GROUND CONDITIONS: Clayey soils, moist

AVG. TEMP.

CLEA

☐

CLOUD

☒

WINDY

☐

DRY

☐

RAIN

☐

SNO

☐

RECOMMENDED SEWER ACCEPTANCE TEST INFILTRATION ☐ EXFILTRATION ☐ LOW-PRESSURE AIR ☐

LINE NO. ITEM NO.	ITEM OF CONSTRUCTION	PAY LIMITS			QUANTITY		LOCATION OF WORK		ITEM RECORDED
	DESCRIPTION	LENGTH	WIDTH	DEPTH	FACTOR	TOTAL	FROM STA/STRUCTURE	TO STA/STRUCTURE	
	CU-19 excavation	27 ft					CB-02	CU-5	

0700 setup air monitoring equipment. Upwind dust monitor not turning on. Go to McCaffrey and get new battery, working fine. Monitors setup for excavation.

0745 Precision onsite and starting excavation in SW courtyard at CB-02. CB-02 needs to be lowered as above ground by ~8" and above door sill. PIM will not lower until

they discuss with Martin. Scott to call Martin for CO. Crew starting to remove existing 6" line from CB-02 working towards CU-5 connection location.

1000 third rolloff delivery. Inquired about full rolloff thatw as sampled. Site Super does not know the requested TAT for the lab results and not sure when it can go offsite.

Second rolloff was filled yesterday with decon material, needs to be sampled. They will schedule the sampling, may be able to get more material in rolloff.

1115 Located connection of existitng 6" line and CU-5. They followed the top fo the existitng line to the connection. Pull existitng line out of excavation and place on spoils.

Existing 6" line was just stuck inside 12" line through cutout hole. Asked how PIM was going to seal new connection and they will use grout around the line. Asked if

they were going to install and seal up today and they said no. Discussed rain event tomorrow and need to prevent material/water from entering 12" line. PIM decided not to

install line today and sealed hole in 12" line with plastic and clay soils.

1220 hand excavate from connection to CB-02 as mini excavator cant reach. Place plywood over trench and plastic cover over trench and spoil pile.

1230 end excavation for day, bring dingo into SW courtyard by CB-06 for Thursday. Place liner in third rolloff. End for day at 1330.

★ EXPLAIN ON REVERSE SIDE

K. SM

CHECK HERE IF ADDITIONAL INFORMATION IS ON THE REVERSE SIDE ☒

SIGNATURE OF CONSTRUCTION COORDINATOR

PROJECT NO. 16.6132 DATE: 12/01/22

S M T W T F S

PROJECT: Saint Gobain 1 Liberty St Drainage Improvements

WORK LOCATION: Southwest Courtyard FROM: CB-02 TO: CU-5

CONTRACTOR: Precision Industrial Maintenance CREW:

WORKED FROM 0700 A.M. TO 1630 P.M. WORK STOPPAGE ☐ yes ☒ no NO. OF MEN IN CREW: 3

CONSTRUCTION EQUIPMENT ON THE JOB takechi Mini excavator, vac truck, Mustang 1650 skid steer, vermeer S925 dingo, hand tools

GROUND CONDITIONS: Clayey soils, moist

RECOMMENDED SEWER ACCEPTANCE TEST INFILTRATION ☐ EXFILTRATION ☐ LOW-PRESSURE AIR ☐

AVG. TEMP.
CLEA ☐
CLOUD ☒
WINDY ☐
DRY ☐
RAIN ☐
SNO ☐

LINE NO. ITEM NO.	ITEM OF CONSTRUCTION	PAY LIMITS			QUANTITY		LOCATION OF WORK		ITEM RECORDED
	DESCRIPTION	LENGTH	WIDTH	DEPTH	FACTOR	TOTAL	FROM STA/STRUCTURE	TO STA/STRUCTURE	
	CU-19 excavation	0 ft					CB-02	CU-5	
	Loadout soils from excavation					15 CY			

0700 setup air monitoring equipment. Upwind dust monitor not turning on. Get another battery from McCaffrey, working fine. Monitors setup for excavation.

0730 Check on excvattion, ytrench covered and plastic in good shape, approx. 2 inches in trench.

0830 PIM arrives, let them know water situation. Bring in two drums, pumps and hoses and pump into drum. Drum 3/4 full, secure top and relocated to parking lot.

0930 PIM H&S Manaager onsite to talk with crew, departs 1015.

1016 First bucket of trench spoils being removed from of courtyard, brought to loading dock and transferred to skidsteer for placing into third lined rolloff.

1029 third trip, averaging about 6 minutes a trip.Material being tracked through warehouse.

1120 Delivery truck at loading dock so crew goes to lunch, discuss material in walkways and need to keep clean for facility traffic. PIM will pickup after lunch.

1125 Discuss with Martin and scrap up material off floor so it is clean for delivery offload.

1220 PIM back from lunch, tell them they have to keep it clean and need to scrap it up before lunch. They agree. Skidsteer operator will clean between loads.

1220 hand excavate from connection to CB-02 as mini excavator cant reach. Place plywood over trench and plastic cover over trench and spoil pile.

1400 about half of pile has been removed. PIM will only work until 1530 shuttling material so they can pick up.

★ EXPLAIN ON REVERSE SIDE

K. SM

CHECK HERE IF ADDITIONAL INFORMATION IS ON THE REVERSE SIDE ☒

SIGNATURE OF CONSTRUCTION COORDINATOR

(PIPELINES) SHEET OF SHEETS
DAILY INSPECTION REPORT
NO.
CHECKED: ALL ITEMS RECORDED:

1528 End shuttling material for day. Install door on opening and secure trench and pile with plywood and plastic.

1600 Sweeping and picking up travel areas inside warehouse, pick up monitoring stations and take to McCaffrey for charging.

1630 Monitors and battery charging.

PROJECT NO. 16.6132 DATE: 12/02/22

S M T W T F S

PROJECT: Saint Gobain 1 Liberty St Drainage Improvements

WORK LOCATION: Southwest Courtyard FROM: CB-02 TO: CU-5

CONTRACTOR: Precision Industrial Maintenance CREW:

WORKED FROM 0700 A.M. TO 1630 P.M. WORK STOPPAGE ☐ yes ☒ no NO. OF MEN IN CREW: 3

CONSTRUCTION EQUIPMENT ON THE JOB takechi Mini excavator, vac truck, Mustang 1650 skid steer, vermeer S925 dingo, hand tools

GROUND CONDITIONS: Clayey soils, moist

RECOMMENDED SEWER ACCEPTANCE TEST INFILTRATION ☐ EXFILTRATION ☐ LOW-PRESSURE AIR ☐

AVG. TEMP.
CLEA ☒
CLOUD ☐
WINDY ☐
DRY ☐
RAIN ☐
SNO ☐

LINE NO. ITEM NO.	ITEM OF CONSTRUCTION	PAY LIMITS			QUANTITY		LOCATION OF WORK		ITEM RECORDED
	DESCRIPTION	LENGTH	WIDTH	DEPTH	FACTOR	TOTAL	FROM STA/STRUCTURE	TO STA/STRUCTURE	
	CU-19 bedding stone	24	2	0.5	1	1 CY	CB-02	CU-5	
	Loadout soils from excavation					4 CY			

0700 setup air monitoring equipment. All monitors working.

0730 PIM onsite, starts to remove trench protective cover and continue excavation and loadout of materials.

0830 shuttling material to loading dock, keeping walkways clean of tracked material.

0920 track off mini excavator. Delivery truck at dock with 20 pallets, operator estimates 20 minute offload. Switch work task to decon of vac truck.

0945 start vac truck interior decon, wipe down floor and walls with pads, collect material and place in rolloff.

1012 delivery truck completed and out of way.

1027 stop decon of vac truck, crew coming Monday to complete. Resume relocating material to rolloff.

1145 setting base grades for stone placement.

1210 resume shuttling material to rolloff, check base grades.

1300 start stone placement, base grades set. Sweeping walkways creating dust. Forklift operator said production area under neg pressure, need to run fan if any dust.

1345 stone placement completed. Start picking up and sweeping walkways, exhaust fan is running.

★ EXPLAIN ON REVERSE SIDE

CHECK HERE IF ADDITIONAL INFORMATION IS ON THE REVERSE SIDE ☒

SIGNATURE OF CONSTRUCTION COORDINATOR

K. M.

1430 End for day, pick up air monitoring stations and take to McCaffrey St for charging.

PROJECT NO. <u>16.6132</u> DATE: <u>12/05/22</u>						SMTWTFS	
PROJECT: <u>Saint Gobain 1 Liberty St Drainage Improvements</u>							
WORK LOCATION: <u>Southwest Courtyard</u>				FROM: <u>CB-02</u> TO: <u>CU-5</u>			
CONTRACTOR: <u>Precision Industrial Maintenance</u>				CREW: _____			
WORKED FROM <u>0700</u> A.M. TO <u>1610</u> P.M.				WORK STOPPAGE ☐ yes ☒ no		NO. OF MEN IN CREW: <u>3</u>	
CONSTRUCTION EQUIPMENT ON THE JOB <u>takechi Mini excavator, vac truck, Mustang 1650 skid steer, vermeer S925 dingo, hand tools</u>							
GROUND CONDITIONS: <u>Clayey soils, moist</u>							
RECOMMENDED SEWER ACCEPTANCE TEST INFILTRATION ☐ EXFILTRATION ☐ LOW-PRESSURE AIR ☐							

		AVG. TEMP.					
		CLEA			☒		
		CLOUD			☐		
		WINDY			☐		
		DRY			☐		
		RAIN			☐		
		SNO			☐		

LINE NO. ITEM NO.	ITEM OF CONSTRUCTION DESCRIPTION	PAY LIMITS			QUANTITY		LOCATION OF WORK		ITEM RECORDED
		LENGTH	WIDTH	DEPTH	FACTOR	TOTAL	FROM STA/STRUCTURE	TO STA/STRUCTURE	
	CB-02 and CU-19' bedding stone	14	2	0.5	1	0.5 CY	CB-02	CU-19	
	Loadout soils from excavation					0.5 CY			
	Reset Catch Basin CB-02								

0700 setup air monitoring equipment. All monitors working.

0810 trench protection removed, start to setup to remove CB-02 to excavate soils to lower CB so TOF is 2 to 3 inches below door.

0848 CB-02 out of way, start deeper excavation. Two PMI start decon of vactruck.

0920 track off mini excavator. Delivery truck at dock with 20 pallets, operator estimates 20 minute offload. Switch work task to decon of vac truck.

0945 vac truck decon complete. Setup pump to remove water from base CB-02. Check grade and level bottom. Full crew goes to remove rollcage from excavator

make arrangements with Ethan to forklift into building. Ethan determined weight exceeds forklift, PIM to bring in rolloff truck tomorrow to get excavator up to loading dock

1005 crew done outside, pump thawed, start dewatering. 1015 dewatering complete, grades set. Start to place stone.

1145 CB-02 set to grade and checked, approx. 3 inches below door sill. Crew breaks for lunch.

1248 crew returns, start to break down chainfall and relocate to noth courtyard. 1338 start to dig out remaining section for CU-19.

1425 done with excavation and start stone placement around CB-02 and last section of CU-19.

1500 start to protect trench, done for day. Start pickup and sweeping walkway inside building.

★ EXPLAIN ON REVERSE SIDE

CHECK HERE IF ADDITIONAL INFORMATION IS ON THE REVERSE SIDE ☒

KAM

SIGNATURE OF CONSTRUCTION COORDINATOR

(PIPELINES) SHEET _____ OF _____ SHEETS
DAILY INSPECTION REPORT
 NO. _____
 CHECKED: _____ ALL ITEMS RECORDED: _____

1515 pickup air monitoring stations, PIM departs for day. Meet with Ethan.

1610 end for day, air monitors on charge at McCaffrey St.

PROJECT NO. 16.6132 DATE: 12/07/22

S M T W T F S

PROJECT: Saint Gobain 1 Liberty St Drainage Improvements

WORK LOCATION: Southwest Courtyard FROM: CB-02 TO: CU-5

CONTRACTOR: Precision Industrial Maintenance CREW:

WORKED FROM 0700 A.M. TO 1515 P.M. WORK STOPPAGE ☐ yes ☒ no NO. OF MEN IN CREW: 3

CONSTRUCTION EQUIPMENT ON THE JOB takechi Mini excavator, vac truck, Mustang 1650 skid steer, vermeer S925 dingo, hand tools

GROUND CONDITIONS: Clayey soils, wet from recent rains

RECOMMENDED SEWER ACCEPTANCE TEST INFILTRATION ☐ EXFILTRATION ☐ LOW-PRESSURE AIR ☐

AVG. TEMP.
CLEA ☐
CLOUD ☒
WINDY ☐
DRY ☐
RAIN ☐
SNO ☐

LINE NO. ITEM NO.	ITEM OF CONSTRUCTION	PAY LIMITS			QUANTITY		LOCATION OF WORK		ITEM RECORDED
	DESCRIPTION	LENGTH	WIDTH	DEPTH	FACTOR	TOTAL	FROM STA/STRUCTURE	TO STA/STRUCTURE	
	CU-18 - 4 inch perforated pipe	10				10	Underdrain	CB-02	
	Stone Backfill	10	1.5	1.5	1	0.83 CY			
	CU-17 4-inch perforated pipe	10				10	Underdrain	CB-02	
	CU-16 - CREDIT - Not installed per Martin								

0724 Delivery of stone from offsite approved source, dumped in wrong spot, PIM relocating small portion and will use remained today. No excavation today.

0815 start running stone for backfill completion of trench. Walkway scrapping of tracked material. Discuss periodic wet mop to control dust, PIM OK with that.

0915 complete stone backfill of trench line and graded to avoid tripping hazards.

0930 to 0950 hand excavate for 4" line replacement. 1005 complete running two 4" lines to CB-02 and start to core opening for the perforated underdrain lines.

1030 holes completed and pipes inserted into CB-02, mixing grout for penetration. 1115 start to place stone for 4" lines and completion of CB-02 backfill.

1145 done with stone placement, bring in frame for top of CB-02. 1210 start grouting frame into place. 1240 frame complete, scrap up walkway, PIM goes to lunch.

1345 discuss restoration for courtyard. PIM cut and placed silt soxx around CB-02 frame. Picked up plywood, and cleaning equipment to move to next courtyard.

PIM will complete plywood removal and restoration tomorrow, need to get other courtyard setup for tomorrow excavation.

1440 relocate spoil pile in next courtyard for dingo access. Excavator placed at excavation start. Plastic put down for spoils pile. Existing spoil pile covered.

1510 end for day, scrapping walkway, wont generate dust. No mop equipment onsite, will start tomorrow.

★ EXPLAIN ON REVERSE SIDE

CHECK HERE IF ADDITIONAL INFORMATION IS ON THE REVERSE SIDE ☐

SIGNATURE OF CONSTRUCTION COORDINATOR

K. M.

(PIPELINES) SHEET OF SHEETS
DAILY INSPECTION REPORT
NO. _____
CHECKED: _____ ALL ITEMS RECORDED: _____

PROJECT NO. 16.6132 DATE: 12/08/22

S M T W T F S

PROJECT: Saint Gobain 1 Liberty St Drainage Improvements

WORK LOCATION: Southeast Courtyard FROM: CB-08 TO: CB-06

CONTRACTOR: Precision Industrial Maintenance CREW:

WORKED FROM 0700 A.M. TO 1430 P.M. WORK STOPPAGE ☐ yes ☒ no NO. OF MEN IN CREW: 3

CONSTRUCTION EQUIPMENT ON THE JOB takechi Mini excavator, vac truck, Mustang 1650 skid steer, vermeer S925 dingo, hand tools

GROUND CONDITIONS: Clayey soils, wet from recent rains

RECOMMENDED SEWER ACCEPTANCE TEST INFILTRATION ☐ EXFILTRATION ☐ LOW-PRESSURE AIR ☐

AVG. TEMP.
CLEA ☐
CLOUD ☒
WINDY ☐
DRY ☐
RAIN ☐
SNO ☐

LINE NO. ITEM NO.	ITEM OF CONSTRUCTION	PAY LIMITS			QUANTITY		LOCATION OF WORK		ITEM RECORDED
	DESCRIPTION	LENGTH	WIDTH	DEPTH	FACTOR	TOTAL	FROM STA/STRUCTURE	TO STA/STRUCTURE	
	Excavation for CU-14 from CB-08 existing	28	2	4.5	1	9.3 CY	CB-08	CB-07	
	Excavation for CU-13 from CB-06 existing	10	2	3.5	1	2.6 CY	CB-06	CB-07	

0700 setup air monitoring equipment. 0730 PIM onsite and start excavation from CB-08 to CB-07 for CU-14 and CB-08 installation. Also working from CB-06 back toward CB-07 for CU-13 installation. 0845 concrete mass encountered 3 feet from CB-06 toward CB-07. Ethan came to review, not part of any electrical or mechanical infrastructure, can be removed. 0920 start to chip out concrete for CU-13 install.

0930 soils adjacent to existing CB-08 have an odor so material will be staged separately on plastic for disposal.

1010 wire uncovered about 10 feet from CB-08, Ethan asks for hand dig back along line. 1030 line is abandoned at block wall. Continue with excavation.

1041 chipping out concrete complete for CU-13 lines. 1100 to 1145 lunch for the crew. Replace tooth on Kato excavator. Continue excavating both lines.

1210 Martin setting up to check elevations and grades for the new 8-inch water lines based on existing sewer crossing and proposed catch basin locations.

1315 sewer line exposed, shots taken, not much elevation difference. 0.4 feet in 100 foot run.

1400 start to cover piles for day.

1430 end for day, pick up air monitoring and take to McCaffrey.

★ EXPLAIN ON REVERSE SIDE

CHECK HERE IF ADDITIONAL INFORMATION IS ON THE REVERSE SIDE ☐

SIGNATURE OF CONSTRUCTION COORDINATOR

(PIPELINES) SHEET OF SHEETS
DAILY INSPECTION REPORT
NO.
CHECKED: ALL ITEMS RECORDED:

PROJECT NO. 16.6132 DATE: 12/09/22

S M T W T F S

PROJECT: Saint Gobain 1 Liberty St Drainage Improvements

WORK LOCATION: Southeast Courtyard (DA-C) FROM: CB-08 TO: CB-06

CONTRACTOR: Precision Industrial Maintenance CREW:

WORKED FROM 0700 A.M. TO 1500 P.M. WORK STOPPAGE ☐ yes ☒ no NO. OF MEN IN CREW: 3

CONSTRUCTION EQUIPMENT ON THE JOB takechi Mini excavator, vac truck, Mustang 1650 skid steer, vermeer S925 dingo, hand tools

GROUND CONDITIONS: Clayey soils, wet from recent rains

RECOMMENDED SEWER ACCEPTANCE TEST INFILTRATION ☐ EXFILTRATION ☐ LOW-PRESSURE AIR ☐

AVG. TEMP. ☐
CLEA ☐
CLOUD ☐
WINDY ☐
DRY ☐
RAIN ☐
SNO ☐

LINE NO. ITEM NO.	ITEM OF CONSTRUCTION	PAY LIMITS			QUANTITY		LOCATION OF WORK		ITEM RECORDED
	DESCRIPTION	LENGTH	WIDTH	DEPTH	FACTOR	TOTAL	FROM STA/STRUCTURE	TO STA/STRUCTURE	
	CB-07 Excavation	4	4	5.5	1	3.3 CY	CB-07	CB-07	
	Stone Backfill	4	4	1	1	0.6 CY			

0750 PIM onsite and start excavation for CB-07. Discuss working in the middle of the line and boxing ourselves in, PIM says they have room and want to get CB-07 installed.

Ethan will forklift structure into the building at the loading dock for PIM, also notified of new crew orientation Monday when the catch basin liner crew starts.

0900 found 2-inch steel pipe running under 12-inch culvert adjacent to CB-07 excavation. Notify Martin to discuss with John Dippert. PIM continues excavation now that they located the 12-inch strom line and will continue east to CB-07 location. Notified 2-inch line is likely associated with old tank that was closed, open line to be plugged.

1000 12-inch culvert low spot draining into excavation. Slight sheen on top of water from old line. Verify water can be pumped into drum and transferred to McCaffrey.

1030 water removed approx. 15 gallons, PIM ends excavation for CB-07 and placing 12-inches of stone for base. Top of frame to match ground.

1100 Crew takes drums to McCaffrey and goes to lunch. Will get CB-07 into loading dock and pipe delivery at 1300.

1310 Ethan gets CB-07 onto loading dock, PIM places on hand fork lift and takes to overhead door entrance. Narrow area outside with plywood placed to run on.

1410 CB-07 adjacent to hole and crew placing plate and plywood for 4,000 pound gantry.

1500 cover piles, cleanup and shopvac walkways. End for day, stop air monitoring and take to McCaffrey. John Dippert will be onsite Monday to investigate pipe

★ EXPLAIN ON REVERSE SIDE

CHECK HERE IF ADDITIONAL INFORMATION IS ON THE REVERSE SIDE ☐

SIGNATURE OF CONSTRUCTION COORDINATOR

K. SM

PROJECT NO. 16.6132 DATE: 12/12/22

S M T W T F S

PROJECT: Saint Gobain 1 Liberty St Drainage Improvements

WORK LOCATION: Southeast Courtyard (DA-C) FROM: CB-08 TO: CB-06

CONTRACTOR: Precision Industrial Maintenance/Trenchless CREW: 5 total

WORKED FROM 0700 A.M. TO 1700 P.M. WORK STOPPAGE ☐ yes ☒ no NO. OF MEN IN CREW: 3 / 2

CONSTRUCTION EQUIPMENT ON THE JOB takechi Mini excavator, vac truck, Mustang 1650 skid steer, vermeer S925 dingo, hand tools
Trenchless truck/spayers

GROUND CONDITIONS: Clayey soils, wet from recent snow

AVG. TEMP.

CLEAR ☐

CLOUD ☐

WINDY ☐

DRY ☐

RAIN ☐

SNO ☐

RECOMMENDED SEWER ACCEPTANCE TEST INFILTRATION ☐ EXFILTRATION ☐ LOW-PRESSURE AIR ☐

LINE NO. ITEM NO.	ITEM OF CONSTRUCTION DESCRIPTION	LENGTH	WIDTH	DEPTH	FACTOR	QUANTITY TOTAL	LOCATION OF WORK FROM STA/STRUCTURE	TO STA/STRUCTURE	ITEM RECORDED
	CB-07 Excavation - adjust position to MS location and allow access to 2 inch pipe	2	1	5.5	1	0.4 CY	CB-07	CB-07	
	Stone Backfill	4	1	1	1	0.2 CY	CB-07		
	Seal CB-04					1	CB-04		

0700 setup air monitoring, prepare work permits. Snow plowed in stone pile and rollofs. 0730 PIM arrive, clear snow outside and inside.

0820 uncover cb-07 hole. Water with sheen and small brown gobules. Notify MS/JD. Need to pump water and clean bottom of hole from sloughing.

0830 trtrenchless crew arrives, training done and hot work permit filled out. 0900 catch basin from fort miller onsite. 0915 pump water CB7 to drum, take to McC.

1000 PT runs lines over roof for CB-04 lining, start to dewater cb-04 and look for leaks. 1015 back from McC with empty drums. 1030 start to exc collapsed

material at CB-07.1100 cb04 pumped out two leaks to plug. Excavation completed for CB-07 including moving two feet for separation from 2" line and to get to

location marked out by MS. Start to move catch basin into place with gantry. 1143 cb7 crew goes to lunch basin set.1226 two holes plugged cb-04, dry basin to

check for leaks. 1238 CB7 crew returns from lunch. Additional water seep found cb-04. plug and dry again. 1300 start placing stone around CB7. 1400 JD onsite

to check 2" pipe and soils.1410 start sealing cb-04. 1430 CB-04 seal complete, start pickup of materials.1445 CB-07 crew ends for day starts cleanup.

1530 PT crew starts to dewater cb-09 to check for leaks. Hole in bottom sealed with grout and injections. Dry hole to check for leaks1600 found another leak,

plug with injection and dry basin. 1640 crew has cb-09 sealed and will complete sealing in morning.

★ EXPLAIN ON REVERSE SIDE

CHECK HERE IF ADDITIONAL INFORMATION IS ON THE REVERSE SIDE ☐

SIGNATURE OF CONSTRUCTION COORDINATOR

K. M.

PROJECT NO. 16.6132 DATE: 12/13/22

S M T W T F S

PROJECT: Saint Gobain 1 Liberty St Drainage Improvements

WORK LOCATION: Southeast Courtyard (DA-C) FROM: CB-08 TO: CB-06

CONTRACTOR: Precision Industrial Maintenance/Trenchless CREW: 5 total

WORKED FROM 0700 A.M. TO 1200 P.M. WORK STOPPAGE ☐ yes ☒ no NO. OF MEN IN CREW: 3 / 2

CONSTRUCTION EQUIPMENT ON THE JOB takechi Mini excavator, vac truck, Mustang 1650 skid steer, vermeer S925 dingo, hand tools
Trenchless truck/spayers

GROUND CONDITIONS: Clayey soils, wet from recent snow

AVG. TEMP. 23
CLEA ☐
CLOUD ☐
WINDY ☐
DRY ☐
RAIN ☐
SNO ☐

RECOMMENDED SEWER ACCEPTANCE TEST INFILTRATION ☐ EXFILTRATION ☐ LOW-PRESSURE AIR ☐

LINE NO. ITEM NO.	ITEM OF CONSTRUCTION	PAY LIMITS			QUANTITY		LOCATION OF WORK		ITEM RECORDED
	DESCRIPTION	LENGTH	WIDTH	DEPTH	FACTOR	TOTAL	FROM STA/STRUCTURE	TO STA/STRUCTURE	

0700 setup air monitoring, prepare hot work permit. Trenchless crew oniste 0700. small amountof water in CB-09. dewater and find leak back from 12" CMP line.

Plug line and dry to check for other leaks. 0800 PIM crew arrives, starts equipment. CB-09 is dry no leaks. Pressure wash surface to remove loose debris. Clean

bottom of basin and dry out for lining.0838 PIM crew says equipment running but hydraulic levels and tracks not working will give equipment 30 minutes to warm'

up and try again. 0900 PIM crew checks equipment and says hydraulics not working properly and they are leaving for the day. Notify Martin to talk to Scott.

0945 spray first coat urethane in CB-09. talk to scott about crew leaving. Scott said plan was to have the lining crew leave today and come back for CB-06

Thursday. I told scott that by not working today the basin would not be ready to line Thursday, too much work to complete in the limited hours the crew works.

Requested crew return to free up equipment and stage inside overnight to avooid these issues tomorrow. Also they have work to complete, all drums are full of

water and need transfer at McCaffrey. They can cut and prep exposed 12" CMP for removal, mark basin for new line elevations, and start to stockpile stone.

Scott said he will call them to return and work on the equipment. 1015 foam nozzle not working, crack in block from pulling over the roof at end of day 12/12.

Order replacement for overnight. 1100 PIM crew returns. Starts equipment and exercises all hydraulics. Working fine. Place inside warehouse and depart for day.

Call Scott, they cant move water w/out rack truck. They will return tomorrow. 1200 PT crew picked up and will return with part tomorrow and complete sealing.

★ EXPLAIN ON REVERSE SIDE

KAM

CHECK HERE IF ADDITIONAL INFORMATION IS ON THE REVERSE SIDE ☐

SIGNATURE OF CONSTRUCTION COORDINATOR

(PIPELINES) SHEET OF SHEETS
DAILY INSPECTION REPORT
NO.
CHECKED: ALL ITEMS RECORDED:

PROJECT NO. 16.6132 DATE: 12/14/22

S M T W T F S

PROJECT: Saint Gobain 1 Liberty St Drainage Improvements

WORK LOCATION: Southeast Courtyard FROM: CB-07 TO: CB-06

CONTRACTOR: Precision Industrial Maintenance CREW:

WORKED FROM 0700 A.M. TO 1500 P.M. WORK STOPPAGE ☐ yes ☒ no NO. OF MEN IN CREW: 3

CONSTRUCTION EQUIPMENT ON THE JOB takechi Mini excavator, vac truck, Mustang 1650 skid steer, vermeer S925 dingo, hand tools

GROUND CONDITIONS: Clayey soils, wet from recent rain/snow

RECOMMENDED SEWER ACCEPTANCE TEST INFILTRATION ☐ EXFILTRATION ☐ LOW-PRESSURE AIR ☐

AVG. TEMP. ☐
CLEA ☐
CLOUD ☐
WINDY ☐
DRY ☐
RAIN ☐
SNO ☐

LINE NO. ITEM NO.	ITEM OF CONSTRUCTION	PAY LIMITS			QUANTITY		LOCATION OF WORK		ITEM RECORDED
	DESCRIPTION	LENGTH	WIDTH	DEPTH	FACTOR	TOTAL	FROM STA/STRUCTURE	TO STA/STRUCTURE	
	Excavation for CU-13 from CB-06 existing	20	2.5	3.5	1	6.5 CY	CB-06	CB-07	
	stone bedding	30	2.5	0.5	1	1.3 CY	CB-06	CB-07	

0700 setup air monitoring equipment. 0738 PIM onsite warming up equipment. 0808 move soil pile and start excavation from CB-06 toward CB-07.

0840 start sawcut 12" CMP at CB-06. 0910 ten foot section removed from CB-06 toward CB-07. Existing opening is 15" square. Need to cut side of basin to fit twin 8" lines

0944 start hammer drilling to widen CB-06 outlet, continue excavation toward CB-07. 1100 break for lunch and pick up 4" concrete block for setting 8" inverts.

1210 Return from lunch with concrete block, continue to widen catch basin outlet and excavation to CB-07.

1315 12" CMP cut removed from alignment, end of remaining section plugged.

1330 complete excavation and coring of CB-06. Pick up area and start to run stone for pipe base. 1415 stone base close to complete, place pipes and 45 deg elbows in trench to check alignment. Will need about 7 feet to CB-06 and 3 feet to CB-07.

1430 PIM ends for day, cleaning warehouse walkway, covering piles and securing open cut.

1500 pick up air monitoring and take to McCaffrey St.

★ EXPLAIN ON REVERSE SIDE

CHECK HERE IF ADDITIONAL INFORMATION IS ON THE REVERSE SIDE ☐

SIGNATURE OF CONSTRUCTION COORDINATOR

K. M.

(PIPELINES) SHEET OF SHEETS
DAILY INSPECTION REPORT
NO.
CHECKED: ALL ITEMS RECORDED:

PROJECT NO. 16.6132 DATE: 12/15/22

S M T W T F S

PROJECT: Saint Gobain 1 Liberty St Drainage Improvements

WORK LOCATION: Southeast Courtyard (DA-C) FROM: CB-07 TO: CB-06

CONTRACTOR: Precision Industrial Maintenance/Trenchless CREW: 5 total

WORKED FROM 0700 A.M. TO 1630 P.M. WORK STOPPAGE ☐ yes ☒ no NO. OF MEN IN CREW: 3 / 3

CONSTRUCTION EQUIPMENT ON THE JOB takechi Mini excavator, vac truck, Mustang 1650 skid steer, vermeer S925 dingo, hand tools
Trenchless truck/spayers

GROUND CONDITIONS: Clayey soils, wet from recent snow

AVG. TEMP. 23
CLEA ☐
CLOUD ☐
WINDY ☐
DRY ☐
RAIN ☐
SNO ☐

RECOMMENDED SEWER ACCEPTANCE TEST INFILTRATION ☐ EXFILTRATION ☐ LOW-PRESSURE AIR ☐

LINE NO. ITEM NO.	ITEM OF CONSTRUCTION DESCRIPTION	LENGTH	WIDTH	DEPTH	FACTOR	QUANTITY TOTAL	LOCATION OF WORK FROM STA/STRUCTURE	TO STA/STRUCTURE	ITEM RECORDED
	CU-13 install - 8" HDPE line	28			2	56	CB-06	CB-07	
	CB-09 liner					1	CB-09		
	Stone CU-13	28	3	1	1	3.1 CY	CB-06	CB-07	

0700 setup air monitoring, prepare hot work permit. Trenchless crew on site 0700. small amount of water in CB-09. dewater and find leak. 0800 part order
tues was shipped wrong, will get parts to make it work. Ft Miller onsite taking 2 small CB's and frames. 0815 PIM crew onsite. PT sets up for camera survey of
storm line to be lined to make sure clean and good for lining. 0850 PIM crew setup for elevation check CU-13. 0910 CB6 4-inch block grout in place.
0945 cut 5 foot sections for stub into CB6 and 3.5 foot sections for stub into CB7. check inverts, 1.6 inch drop 30 feet. 1010 CB9 prepped for lining, small leak
core drill out and seal. 1200 PIM crew goes to lunch, CU13 not set or grouted, may not be able to line today. 1225 PT crew starts lining CB9 and completes
1250 cb9 done, waiting on PIM crew to grout pipe and dewater cb6. PT crew needs 4 hours to complete and discuss progress with office. Will return 12/23.
1304 PIM crew back. 1330 inverts set start grouting CB6. 1330 start grout cb7. 1400 start stone placement over lines. 1500 stone and backfill placed
enough to get the exc out for liner pit, set up air monitoring for excavation. 1530 start exc for camera survey from start of line at building. Line starts approx. 4
feet from building. First foot of pipe is stoned, cut back for survey. 1545 start camera survey, complete at 1600. cover pile and secure hole. Return exc to inside
1630 picked up tools, loaded equip inside, and clean walkway. Crews plan to work tomorrow on lining pipe and exc at CB7. pick up air monitors.

★ EXPLAIN ON REVERSE SIDE

CHECK HERE IF ADDITIONAL INFORMATION IS ON THE REVERSE SIDE ☐

SIGNATURE OF CONSTRUCTION COORDINATOR

KAM

(PIPELINES) SHEET OF SHEETS
DAILY INSPECTION REPORT
NO. 1

CHECKED: ALL ITEMS RECORDED:

PROJECT NO. 16.6132 DATE: 12/20/22

S M T W T F S

PROJECT: Saint Gobain 1 Liberty St Drainage Improvements

WORK LOCATION: Southeast Courtyard (DA-C) FROM: CB-08 TO: CB-06

CONTRACTOR: Precision Industrial Maintenance/Trenchless CREW: 5 total

WORKED FROM 0700 A.M. TO 1500 P.M. WORK STOPPAGE ☐ yes ☒ no NO. OF MEN IN CREW: 3 / 2

CONSTRUCTION EQUIPMENT ON THE JOB takechi Mini excavator, vac truck, Mustang 1650 skid steer, vermeer S925 dingo, hand tools
Trenchless truck/spayers

GROUND CONDITIONS: Clayey soils, wet from recent snow

AVG. TEMP. 32
CLEA ☐
CLOUD ☐
WINDY ☐
DRY ☐
RAIN ☐
SNO ☐

RECOMMENDED SEWER ACCEPTANCE TEST INFILTRATION ☐ EXFILTRATION ☐ LOW-PRESSURE AIR ☐

LINE NO. ITEM NO.	ITEM OF CONSTRUCTION	PAY LIMITS			QUANTITY		LOCATION OF WORK		ITEM RECORDED
	DESCRIPTION	LENGTH	WIDTH	DEPTH	FACTOR	TOTAL	FROM STA/STRUCTURE	TO STA/STRUCTURE	
	CU-14 install - 8" HDPE line	23			2	46	CB-07	CB-08	
	CB-06 liner					1	CB-06		
	Stone CU-14	20	3	1	1	2.2 CY	CB-07	CB-08	
	Potentially petroleum impacted soils CB7 area Placed in Rolloff #4					4 CY			

0700 setup air monitoring, prepare hot work permit. PIM crew onsite 0733. Informed Trenchless is coming today for CB-06. Start install 8" pipe runs from CB-07

Good gaskets and seat on both pipes. Set elevations, end of pipe is 0.11 below CB-07 outlet at 23 feet from basin. 0900 liner crew onsite, one worker needs

orientation/safety training. 0925 fourth rolloff delivered, placed front of first rolloff in lot. Liner crew came without drums and all drums full except decon pad drum.

Will utilize last drum to dewater CB-06. Stone delivery. 0945 start to cover CU-14 with 6" of stone to 20 feet from CB-07. 1000 start dewater CB-06

45 gallons for intial dewater. Find leak at core hole that was not grouted. Core out hole bigger for sealing with SealGuard II. 1020 Clean Harbors at loading dock

1030 PIM lines rolloff. 1045 Clean Harbors still at dock, go to lunch. 1109 clean harbors departs. Vac out sediment from CB-06 and prepare to heat to dry out.

1137 no leaks found pressure wash interior CB-06. 1158 crew returns from lunch. 1230 complete stone to 20 feet. PT runs lines over roof for sealing'

1242 CB-06 start lining first coat, 1253 complete foam layer. 1300 complete lining CB-06. Backfill completed to 20 feet for CU-14, relocate to CB-08 location

start excavation to install CB-08 and encounter soils with possible petroleum. Strong odor, black staining. Take pictures and notify JD/MS. Soils are ~ 1.5 feet

from sewer line towards existing CB-08. 1330 segregating soils but odor getting stronger. PIM stops excavating to pick up soils that have to go to rolloff #4.

1430 soils completed and area graded to move new CB-08 into position tomorrow. Clean up walkways, cover soils and end for day at 1500

★ EXPLAIN ON REVERSE SIDE

CHECK HERE IF ADDITIONAL INFORMATION IS ON THE REVERSE SIDE ☐

SIGNATURE OF CONSTRUCTION COORDINATOR

K. M.

PROJECT NO. 16.6132 DATE: 12/22/22

S M T W T F S

PROJECT: Saint Gobain 1 Liberty St Drainage Improvements

WORK LOCATION: Southeast Courtyard (DA-C) FROM: CB-08 TO: CB-07

CONTRACTOR: Precision Industrial Maintenance/Trenchless CREW: 3 total

WORKED FROM 0700 A.M. TO 1615 P.M. WORK STOPPAGE ☐ yes ☒ no NO. OF MEN IN CREW: 3

CONSTRUCTION EQUIPMENT ON THE JOB takechi Mini excavator, vac truck, Mustang 1650 skid steer, vermeer S925 dingo, hand tools

GROUND CONDITIONS: Clayey soils, wet

AVG. TEMP. 25
CLEA ☐
CLOUD ☐
WINDY ☐
DRY ☐
RAIN ☐
SNO ☐

RECOMMENDED SEWER ACCEPTANCE TEST INFILTRATION ☐ EXFILTRATION ☐ LOW-PRESSURE AIR ☐

LINE NO. ITEM NO.	ITEM OF CONSTRUCTION	PAY LIMITS			QUANTITY		LOCATION OF WORK		ITEM RECORDED
	DESCRIPTION	LENGTH	WIDTH	DEPTH	FACTOR	TOTAL	FROM STA/STRUCTURE	TO STA/STRUCTURE	
	Stone CU-14	11	3	1	1	1.2 CY	CB-08	existing cmp	
	Potentially petroleum impacted soils CB7 area Placed in Rolloff #4					4 CY			

0700 setup air monitoring but hold to start for excavation due to low batteries. PIM crew onsite 0740. Start to complete leveling CB-08 and backfill.

0830 CB-08 set and start to remove potentially impacted soils to rolloff #4. 1015 check grades for 12" pipe tie in from new CB-08 to existing 12" CMP. Cut 11 foot

section for tie-in cb-08 outlet to existing CMP. Entire section to be lined to CB-08. 1100 start core drilling CB-08 outlet for 12" HDPE pipe. 1125 start chipping.

1200 outlet pipe set in place and begin grouting. Start exc for extending twin 8's to CB-08. Discuss completion of pipe install today, prefer not to have open cuts

over holidays with other crew next week having to dewater into drums. John will install pipes. 1426 start to chip for inlet pipes CB-08. Caution not to break through

until pipes ready to install so there is no direct opening offsite. Will hold on completing chipping opening. 1534 excavation not completed for additional pipe lengths

Notified they need to get back to shop by 1700 and will secure site and clean warehouse for long weekend. 1615 trench secured and piles covered. Warehouse

floor scrapped, and shop vac used to pick up soils. Pick up frozen buckets of water from CB-06 lining and place in rolloff for weekend to transfer to drums

next week.

★ EXPLAIN ON REVERSE SIDE

CHECK HERE IF ADDITIONAL INFORMATION IS ON THE REVERSE SIDE ☐

SIGNATURE OF CONSTRUCTION COORDINATOR

K. SM

(PIPELINES) SHEET OF SHEETS
DAILY INSPECTION REPORT
NO.
CHECKED: ALL ITEMS RECORDED:

PROJECT NO. 16.6132 DATE: 12/28/22

S M T W T F S

PROJECT: Saint Gobain 1 Liberty St Drainage Improvements

WORK LOCATION: Exterior 6-inch storm line lining FROM: outlet TO: Bldg

CONTRACTOR: Precision Industrial Maintenance/InnerCure CREW:

WORKED FROM 0700 A.M. TO 1515 P.M. WORK STOPPAGE ☐ yes ☒ no NO. OF MEN IN CREW: 2/2

CONSTRUCTION EQUIPMENT ON THE JOB takechi Mini excavator, vac truck, Mustang 1650 skid steer, vermeer S925 dingo, hand tools

GROUND CONDITIONS: snow cover, wet

AVG. TEMP. 25
CLEA ☐
CLOUD ☐
WINDY ☐
DRY ☐
RAIN ☐
SNO ☐

RECOMMENDED SEWER ACCEPTANCE TEST INFILTRATION ☐ EXFILTRATION ☐ LOW-PRESSURE AIR ☐

LINE NO. ITEM NO.	ITEM OF CONSTRUCTION	PAY LIMITS			QUANTITY		LOCATION OF WORK		ITEM RECORDED
	DESCRIPTION	LENGTH	WIDTH	DEPTH	FACTOR	TOTAL	FROM STA/STRUCTURE	TO STA/STRUCTURE	

0700 onsite cimpkete hot work permit for lining crew. PIM crew onsite 0810, lining sub InnerCure completed sfaety orientation with Nancy, onsite 0855.

InnerCure does camera survey if line to look at restriction and found some gravel in line that needs to be removed. Notified PIM.

0920 PIM calls for tow behind jetter to remove stones, will be brought out from office with second person to help. 1000 PIM goes for water at DPW but meter was

not outside. 1100 PIM went back to DPW to find someone ot ask about meter. InnerCure setting up for liner install. 1233 PIM arrives with jetter and gets water

from DPW. 1300 run jetter up line to get pull string and return jetting to remove stones. 1330 jetter not wokring properly and not getting pressure needed to move

stones, pull through rope for InnerCure. InnerCure will try to clean with pull line and plug. Did not work well, PIM will go to Office to gtet another jet truck.

1419 InnerCure calls PIM and talks with Scott. Crew will not return tonight and will jet in morning, InnerCure starts to pick up lead cords and break down setup.

1515 end for day.

★ EXPLAIN ON REVERSE SIDE

CHECK HERE IF ADDITIONAL INFORMATION IS ON THE REVERSE SIDE ☐

SIGNATURE OF CONSTRUCTION COORDINATOR

K. SM

(PIPELINES) SHEET OF SHEETS
DAILY INSPECTION REPORT
NO.
CHECKED: ALL ITEMS RECORDED:

PROJECT NO. 16.6132 DATE: 12/29/22

S M T W T F S

PROJECT: Saint Gobain 1 Liberty St Drainage Improvements

WORK LOCATION: Exterior 6-inch storm line lining FROM: outlet TO: Bldg

CONTRACTOR: Precision Industrial Maintenance/InnerCure CREW:

WORKED FROM 0700 A.M. TO 1915 P.M. WORK STOPPAGE ☐ yes ☒ no NO. OF MEN IN CREW: 2/2

CONSTRUCTION EQUIPMENT ON THE JOB takechi Mini excavator, vac truck, Mustang 1650 skid steer, vermeer S925 dingo, hand tools Jet truck, lining equipment

GROUND CONDITIONS: frozen/thawing

AVG. TEMP. 33

CLEA

CLOUD

WINDY

DRY

RAIN

SNO

RECOMMENDED SEWER ACCEPTANCE TEST INFILTRATION ☐ EXFILTRATION ☐ LOW-PRESSURE AIR ☐

LINE NO. ITEM NO.	ITEM OF CONSTRUCTION	PAY LIMITS			QUANTITY		LOCATION OF WORK		ITEM RECORDED
	DESCRIPTION	LENGTH	WIDTH	DEPTH	FACTOR	TOTAL	FROM STA/STRUCTURE	TO STA/STRUCTURE	
	Lining 6" storm line	98				98	outlet	toward bldg	

0700 onsite obtaining hot work for the crew. InnerCure onsite 0710, PIM crew onsite 0903 with tow behind jet unit. They noted that they were having issues

with the pump unit clutch engaging and may be due to frozen lines. Discuss with innerCure and heat unit to thaw water lines if frozen.

1031 determine it was not from frozen lines and issue with clutch not engaging. Discuss with InnerCure and they call PIM PM. Another jet truck will be sent to the site to clean the lines. 1250 Jet truck arrives with operator. 1255 start to clean lines. 1323 lines cleaned and InnerCure camera survey to verify good to line.

1345 first push of liner jacket completed, start to deploy liner in sleeve. 1450 liner installed and inner sleeve deployed. Inflating liner for curing.

1646 curing last section placed. 1700 last section completed. Start to remove inner sleeve. 1724 start camera survey of liner. 1800 complete camera survey.

pull string and sleeve bundled after liner which is 98 feet from outlet, will still need to complete the remaining sections. Install UV lights again to make sure cure

is completed. 1850 Cure completed picking up equipment. 1915 offsite, facility closed for holiday weekend, sign off on work permits and end for day.

★ EXPLAIN ON REVERSE SIDE

CHECK HERE IF ADDITIONAL INFORMATION IS ON THE REVERSE SIDE ☐

SIGNATURE OF CONSTRUCTION COORDINATOR

K. M.

(PIPELINES) SHEET OF SHEETS
DAILY INSPECTION REPORT
NO.
CHECKED: ALL ITEMS RECORDED:

PROJECT NO. 16.6132 DATE: 01/03/23

S M T W T F S

PROJECT: Saint Gobain 1 Liberty St Drainage Improvements

WORK LOCATION: Southeast Courtyard (DA-C) FROM: CB-08 TO: CB-07

CONTRACTOR: Precision Industrial Maintenance CREW:

WORKED FROM 0700 A.M. TO 1630 P.M. WORK STOPPAGE ☐ yes ☒ no NO. OF MEN IN CREW: 2

CONSTRUCTION EQUIPMENT ON THE JOB takechi Mini excavator, vac truck, Mustang 1650 skid steer, vermeer S925 dingo, hand tools

GROUND CONDITIONS: Clayey soils, wet

AVG. TEMP. 32
CLEA ☐
CLOUD ☐
WINDY ☐
DRY ☐
RAIN ☐
SNO ☐

RECOMMENDED SEWER ACCEPTANCE TEST INFILTRATION ☐ EXFILTRATION ☐ LOW-PRESSURE AIR ☐

LINE NO. ITEM NO.	ITEM OF CONSTRUCTION	PAY LIMITS			QUANTITY		LOCATION OF WORK		ITEM RECORDED
	DESCRIPTION	LENGTH	WIDTH	DEPTH	FACTOR	TOTAL	FROM STA/STRUCTURE	TO STA/STRUCTURE	
	8" HDPE	20	1	1	2	40	CB07 Sta 0+23	CB07 Sta 0+43 toward CB-08	
	Stone 8" HDPE from CB-07 Sta 0+23 to 0+43	20	2.5	1	1	1.9 CY	Sta 0+23	Sta 0+43	

0700 Rain/drizzle/ Prepate work permits for excavation/backfill and pipe lining. PIM crew onsite 0740. Check excavation, only small pockets fo standing water

0830 start excavation from CB-07 Sta 0+23 toward CB-08. 0900 rain no longer drizzle, change to light steady. Start placing stone for pipe bedding.

1009 first 20 foot section of 8" HDPE installed, grades checked. 1017 second pipe set, elev change is 0.05". Start running stone for top and sides of pipes.

1028 truck deliveries (4 trucks) Facility sends two to front of building to offload. 1048 truck offload completed and resume stone backfill.

1158 Break for lunch. 1305 return from lunch continue with stone backfill and top with existing excavated clean soils. 1345 backfill completed, start core drill in

CB-08 for the twin 8" HDPE pipes. Continue excavation to existing structure, from CB-07 side. 1430 excavated from CB-08 to existing structure and start removal

of old structure. 1530 structure removed leave slight earthen dam to block water. 1600 place erosion log in CB-08 opening in the event water overtops dam.

1630 walkways cleaned, depart site.

★ EXPLAIN ON REVERSE SIDE

CHECK HERE IF ADDITIONAL INFORMATION IS ON THE REVERSE SIDE ☐

SIGNATURE OF CONSTRUCTION COORDINATOR

K. M.

(PIPELINES) SHEET OF SHEETS
DAILY INSPECTION REPORT
NO.
CHECKED: ALL ITEMS RECORDED:

PROJECT NO. 16.6132 DATE: 01/04/23

S M T W T F S

PROJECT: Saint Gobain 1 Liberty St Drainage Improvements

WORK LOCATION: Southeast Courtyard (DA-C) FROM: CB-08 TO: CB-07

CONTRACTOR: Precision Industrial Maintenance CREW:

WORKED FROM 0700 A.M. TO 1500 P.M. WORK STOPPAGE ☐ yes ☒ no NO. OF MEN IN CREW: 3

CONSTRUCTION EQUIPMENT ON THE JOB takechi Mini excavator, vac truck, Mustang 1650 skid steer, vermeer S925 dingo, hand tools

GROUND CONDITIONS: Clayey soils, wet

AVG. TEMP. 34
CLEA ☐
CLOUD ☐
WINDY ☐
DRY ☐
RAIN ☐
SNO ☐

RECOMMENDED SEWER ACCEPTANCE TEST INFILTRATION ☐ EXFILTRATION ☐ LOW-PRESSURE AIR ☐

LINE NO. ITEM NO.	ITEM OF CONSTRUCTION	PAY LIMITS			QUANTITY		LOCATION OF WORK		ITEM RECORDED
	DESCRIPTION	LENGTH	WIDTH	DEPTH	FACTOR	TOTAL	FROM STA/STRUCTURE	TO STA/STRUCTURE	

0700 Rain/drizzle/ PIM crew onsite 0745. 0800 start excavation to remove dam and set base grades for stone.

0820 excavator slides into trench on clay when trying to remove cobble from bank. Crew concentrating on removal.

1200 Excavator still in same location. Having difficult time pulling out as there is no equipment of any size and the clay is making for slippery conditions.

Break for lunch. 1300 return from lunch discuss digging under track to level machine and swinging arm to high side to help level machine.

1350 Excavator removed from trench. Inspecting machine for damage. Damaged cover over the radiator and broken overflow line. Will need to repair.

1500 rental company will come out in the morning to complete repairs and drop off another uni in case it cant be fixed. Clean up site.

Depart for day.

★ EXPLAIN ON REVERSE SIDE

CHECK HERE IF ADDITIONAL INFORMATION IS ON THE REVERSE SIDE ☐

SIGNATURE OF CONSTRUCTION COORDINATOR

K. M.

(PIPELINES) SHEET OF SHEETS
DAILY INSPECTION REPORT
NO. _____

CHECKED: _____ ALL ITEMS RECORDED: _____

**IRM IMPLEMENTATION
LIBERTY STREET SITE
VILLAGE OF HOOSICK FALLS, NEW YORK**

PHOTO LOG - IRM ACTIVITIES

Page(s)	Description
1 - 6	Mobilization, Pre-cleaning Video Inspection of Culverts
7 - 10	Cleaning of Catch Basins
11 - 12	Decontaminating Equipment
13 - 29	Repair and/or Replacement of Stormwater Pipe Sections and Catch Basins
30 - 47	Spray Line Catch Basins and Replacement of Stormwater Pipe Sections
48 - 49	Replacement of Stormwater Pipe Sections and Transfer of IDW Solids to Roll-offs
50 - 52	Lining Stormwater Pipe Sections and Replacement of Stormwater Pipe Sections
53 - 64	Replacement of Stormwater Pipe Sections























start decon pad



toro dingo



decon toro dingo



decon pickup



decon complete



making room for vac truck in rolloff



vac truck decon into rolloff



rolloff secured



stone for culvert cover



start exc CB-2 for CU-19



third rolloff delivery



locating cu-19 and cu-5



existing 6 inch line removed



plugged hole and covered trench



plastic cover trench and spoil pile



start spoil removal



transfer at loading dock



loading third rolloff



excavator helping with loadout of spoils



continue to excavate and loadout spoils



covering trench and pile



setting base grades



start vac decon



decon inside vactruck



cleaned walls



base grade exc for stone



grade check4



6 inch line measure



start stone base



check stone grade



completing stone grade



start raising CB-02



wash down vactruck decon



pumpout CB02 location to check depth



CB02 in place



break down frame and chain fall



dig out last section cu19



place stone around CB



trench secured



remove trench protection



cleaning plywood



hand dig for 4 inch lines



core drill cb02 for lines



lines into CB02



grouting lines into place



grouting frame



frame complete



CB02 protection



placing poly for spoils



straw at CU18



excavating to find sewer line



existng 12 inch CMP found



removing grout from cmp



abandoned wires at CB08 location



hand locating sewer pipe crossing cmp



scure site for overnight



plastic to stage material



exc cb07



2 inch steel line



separate material form exc



pump out water



stone base for CB07



CB-07 making turn



pipe delivery from ej prescott



pipe cut back from exc



covering piles and securing area



clearing snow



cb7 water sheen



cleaning hole for cb7



pumping out cb4



liner lines over building



cleaning cb4 for liner



moving cb7 into place



moving cb7



checking leaks cb4



grout cb4 for stopping leaks



reclean cb4



dry walls to check for leaks



powerwash walls before application



cb4 liner installed



cb7 line plugged



plastic locator for plugged line



prep cb9 for liner



plugging hole cb9



cb9 leak under culvert



drying wall



drying catch basin for install



all leaks plugged



start liner first coat



liner first coat



preparing to cut 12 inch cmp



removed cmp section and excavation



excavation to CB07



continue core drilling to widen outlet



excavation continued



remove 12 inch cmp section



cb07 alignment



cb06 alignment



check cb9



camera survey 6 inch line from discharge



setting elev cu13



plug leak



start core cb7



elev check cu13



respray base coat cb9



cb9 foam layer



start stone backfill cu13



stone coverage cu13



cb6 stone and backfill end



pull exc out for line pit



exc liner pit at bldg



camera survey 6 inch line from inlet



cleaning out slough material



chip hammer for pipes cb7



grout for pipes cb7



grouted outlet pipes cb7



RV and trailer parked at air monitor



grade check



backfill stone



core leak hole to seal



cb06 dewatered



start soils to rolloff #4



drying out cb06



start initial coat liner



first coat cb06



foam layer cb06



backfill cu14



cleanup along building



setting new CB8



transfer material to rolloff 4



core drill 12 inch outlet cb8



grouting outlet cb8



exc for twin 8 pipes from cb7



exc for cb8 inlet pipe coring



coupler hdpe pipe



start stone 12 inch



backfill 12 inch



prepping liner



cleaning line



thawing jet unit



camera line survey for clean check



prep for liner install



liner deployment



feed tag line and inner jacket



inflate liner to start curing



curing last section



camera survey installed line



start excavation



setting first section



core drill CB08



exist structure removal























Appendix D
CAMP Field Data

CAMP FIELD DATA
LIBERTY STREET IRM

[illegible]

CAMP FIELD DATA
LIBERTY STREET IRM

Device	Thiamis 2B011155			RAE RS232(A) 2B011155					DustTrak RS232(C) 2B011155	
Timestamp (UTC)	Batt. Voltage (V)	Current (mA)	Location	VOC (Peak) (ppm)	VOC (Low) (ppm)	VOC (STEL) (ppm)	VOC (TWA) (ppm)	VOC (ppm)	Total TWA (mg/m³)	Mass Conc. Total (mg/m³)
11/9/2022 14:55	12.9	101.3	42.9038158;-73.359385						0	-0.005
11/9/2022 14:56									0	-0.005
11/9/2022 14:57									0	-0.004
11/9/2022 14:58									0	-0.004
11/9/2022 14:59									0	-0.004
11/9/2022 15:00	12.9	98.8							0	-0.004
11/9/2022 15:01										
11/9/2022 15:02									0	-0.004
11/9/2022 15:03									0	-0.005
11/9/2022 15:04									0	-0.004
11/9/2022 15:05									0	-0.004
11/9/2022 15:06	12.9	100							0	-0.004
11/9/2022 15:07									0	-0.004
11/9/2022 15:08									0	-0.004
11/9/2022 15:09									0	-0.005
11/9/2022 15:10									0	-0.005
11/9/2022 15:11	12.9	100							0	-0.004
11/9/2022 15:12									0	-0.004
11/9/2022 15:13									0	-0.005
11/9/2022 15:14									0	-0.004
11/9/2022 15:15									0	-0.004
11/9/2022 15:16	12.9	103.8							0	-0.005
11/9/2022 15:17									0	-0.004
11/9/2022 15:18									0	-0.004
11/9/2022 15:19									0	-0.004
11/9/2022 15:20									0	-0.004
11/9/2022 15:21	12.9	102.5							0	-0.004
11/9/2022 15:22									0	-0.004
11/9/2022 15:23									0	-0.004
11/9/2022 15:24									0	-0.004
11/9/2022 15:25									0	-0.005
11/9/2022 15:26	12.9	97.5							0	-0.005
11/9/2022 15:27									0	-0.005
11/9/2022 15:28									0	-0.005
11/9/2022 15:29									0	0.006
11/9/2022 15:30									0	-0.005
11/9/2022 15:31	12.9	100							0	-0.004
11/9/2022 15:32									0	-0.005
11/9/2022 15:33									0	-0.004
11/9/2022 15:34									0	-0.004
11/9/2022 15:35			0	-0.004						
11/9/2022 15:36	12.9	100	0.001	-0.004						
11/9/2022 15:37			0.001	-0.004						
11/9/2022 15:38			0.001	-0.004						
11/9/2022 15:39			0.001	-0.004						
11/9/2022 15:40			0.001	-0.004						
11/9/2022 15:41	12.9	101.3	0.001	-0.004						
11/9/2022 15:42			0.001	-0.004						
11/9/2022 15:43			0.001	-0.004						
11/9/2022 15:44			0.001	-0.004						
11/9/2022 15:45			0.001	-0.004						
11/9/2022 15:46	12.9	101.3	0.001	-0.004						
11/9/2022 15:47			0.001	-0.004						
11/9/2022 15:48			0.001	-0.004						
11/9/2022 15:49			0.001	-0.004						
11/9/2022 15:50			0.001	-0.003						
11/9/2022 15:51	12.9	96.3	42.90477;-73.35884	0.001	-0.003					
11/9/2022 15:52				0.001	-0.004					
11/9/2022 15:53				0.001	-0.004					
11/9/2022 15:54				0.001	-0.003					
11/9/2022 15:55				0.001	-0.003					

CAMP FIELD DATA
LIBERTY STREET IRM

[illegible]

C.T. MALE ASSOCIATES

CAMP FIELD DATA
LIBERTY STREET IRM

Device	Thiamis 2B011155			RAE RS232(A) 2B011155					DustTrak RS232(C) 2B011155	
Timestamp (UTC)	Batt. Voltage (V)	Current (mA)	Location	VOC (Peak) (ppm)	VOC (Low) (ppm)	VOC (STEL) (ppm)	VOC (TWA) (ppm)	VOC (ppm)	Total TWA (mg/m³)	Mass Conc. Total (mg/m³)
11/10/2022 10:40	13.1	97.5	42.90489;-73.35877						0.001	0.004
11/10/2022 10:41									0.001	0.003
11/10/2022 10:42									0.001	0.003
11/10/2022 10:43									0.001	0.003
11/10/2022 10:44									1	0.002
11/10/2022 10:45	13.1	96.3	42.90487;-73.35874						0.001	0.002
11/10/2022 10:46									0.001	0.002
11/10/2022 10:47									0.001	0.002
11/10/2022 10:48									0.001	0.002
11/10/2022 10:49									0.001	0.002
11/10/2022 10:50	13	97.5	42.90483;-73.35867						0.001	0.003
11/10/2022 10:51									0.001	0.002
11/10/2022 10:52									0.001	0.002
11/10/2022 10:53									0.001	0.002
11/10/2022 10:54									0.001	0.002
11/10/2022 10:55	13	97.5	42.90487;-73.35874						0.001	0.002
11/10/2022 10:56									0.001	0.003
11/10/2022 10:57									0.001	0.002
11/10/2022 10:58									0.001	0.002
11/10/2022 10:59									0.001	0.002
11/10/2022 11:00	13.1	97.5	42.90487;-73.35874						0.001	0.003
11/10/2022 11:01									0.001	0.004
11/10/2022 11:02									0.001	0.002
11/10/2022 11:03									0.001	0.003
11/10/2022 11:04									0.001	0.002
11/10/2022 11:05	13	97.5	42.90474;-73.35873						0.001	0.002
11/10/2022 11:06									0.001	0.003
11/10/2022 11:07									0.001	0.003
11/10/2022 11:08									0.001	0.003
11/10/2022 11:09									0.001	0.002
11/10/2022 11:10	13	95	42.90484;-73.35873						0.001	0.003
11/10/2022 11:11									0.001	0.001
11/10/2022 11:12									0.001	0.001
11/10/2022 11:13									0.001	0.005
11/10/2022 11:14									0.001	0.003
11/10/2022 11:15	13	98.8	42.90502;-73.35875						0.001	0.004
11/10/2022 11:16									0.001	0.004
11/10/2022 11:17									0.001	0.004
11/10/2022 11:18									0.001	0.004
11/10/2022 11:19									0.001	0.004
11/10/2022 11:20	13	98.8	42.90474;-73.35871						0.001	0.004
11/10/2022 11:21									0.001	0.004
11/10/2022 11:22									0.001	0.004
11/10/2022 11:23									0.001	0.004
11/10/2022 11:24									0.001	0.004
11/10/2022 11:25	13	100	42.90537;-73.35867						0.001	0.003
11/10/2022 11:25									0.001	0.005
11/10/2022 11:26									0.001	0.003
11/10/2022 11:27									0.001	0.004
11/10/2022 11:28									0.001	0.004
11/10/2022 11:29	13	102.5	42.9046;-73.35871						0.001	0.005
11/10/2022 11:30									0.001	0.006
11/10/2022 11:31									0.001	0.006
11/10/2022 11:32									0.001	0.006
11/10/2022 11:33									0.001	0.005
11/10/2022 11:34	13	100	42.90481;-73.35873						0.001	0.006
11/10/2022 11:35									0.001	0.006
11/10/2022 11:36									0.001	0.006
11/10/2022 11:37									0.001	0.006
11/10/2022 11:38									0.001	0.006
11/10/2022 11:39	13	100	42.90462;-73.35873						0.001	0.005

CAMP FIELD DATA
LIBERTY STREET IRM

[illegible]

CAMP FIELD DATA
LIBERTY STREET IRM

[illegible]

CAMP FIELD DATA
LIBERTY STREET IRM

[illegible]

CAMP FIELD DATA
LIBERTY STREET IRM

[illegible]

C.T. MALE ASSOCIATES

CAMP FIELD DATA
LIBERTY STREET IRM

Device	Thiamis 2B011155			RAE RS232(A) 2B011155					DustTrak RS232(C) 2B011155	
Timestamp (UTC)	Batt. Voltage (V)	Current (mA)	Location	VOC (Peak) (ppm)	VOC (Low) (ppm)	VOC (STEL) (ppm)	VOC (TWA) (ppm)	VOC (ppm)	Total TWA (mg/m³)	Mass Conc. Total (mg/m³)
11/10/2022 15:44	13	97.5							0	0.003
11/10/2022 15:45									0	0.004
11/10/2022 15:46									0	0.003
11/10/2022 15:47									0	0.002
11/10/2022 15:48									0	0.002
11/10/2022 15:49	13	98.8							0	0.002
11/10/2022 15:50									0	0.003
11/10/2022 15:51									0	0.002
11/10/2022 15:52									0	0.002
11/10/2022 15:53									0	0.003
11/10/2022 15:54	13	98.8							0	0.003
11/10/2022 15:55			42.9038162;-73.3594254						0	0.003
11/10/2022 15:56									0	0.003
11/10/2022 15:57									0	0.003
11/10/2022 15:58									0	0.003
11/10/2022 15:59									0	0.002
11/10/2022 16:00	13	102.5							0	0.002
11/10/2022 16:01									0	0.002
11/10/2022 16:02									0	0.002
11/10/2022 16:03										0.002
11/10/2022 16:04									0	0.002
11/10/2022 16:05	13	98.8	42.90494;-73.3588						0	0.002
11/10/2022 16:06									0	0.002
11/10/2022 16:07									0	0.002
11/10/2022 16:08									0	0.002
11/10/2022 16:09									0	0.002
11/10/2022 16:10	13	97.5	42.90491;-73.35885						0	0.002
11/10/2022 16:11									0	0.002
11/10/2022 16:12									0	0.002
11/10/2022 16:13									0	0.002
11/10/2022 16:14									0	0.002
11/10/2022 16:15	12.9	100	42.90503;-73.3588						0	0.002
11/10/2022 16:16									0	0.002
11/10/2022 16:17									0	0.003
11/10/2022 16:18									0	0.003
11/10/2022 16:19									0	0.002
11/10/2022 16:20	13	98.8	42.90471;-73.3587						0	0.003
11/10/2022 16:21									0	0.002
11/10/2022 16:22									0	0.003
11/10/2022 16:23									0	0.003
11/10/2022 16:24									0	0.002
11/10/2022 16:25	12.9	98.8	42.90487;-73.35873						0	0.003
11/10/2022 16:26									0	0.003
11/10/2022 16:27									0	0.055
11/10/2022 16:28									0	0.003
11/10/2022 16:29									0	0.003
11/10/2022 16:30	12.9	100	42.90462;-73.35877						0	0.002
11/10/2022 16:31									0	0.002
11/10/2022 16:32									0	0.007
11/14/2022 9:25	13	97.5								
11/14/2022 9:25			42.9037983;-73.359417							
11/14/2022 9:26									0	-0.013
11/14/2022 9:27									0	-0.013
11/14/2022 9:28									0	-0.012
11/14/2022 9:29									0	-0.012
11/14/2022 9:30	13	96.3							0	-0.012
11/14/2022 9:31									0	-0.013
11/14/2022 9:32									0	-0.013
11/14/2022 9:33									0	-0.013
11/14/2022 9:34									0	-0.014
11/14/2022 9:35	12.9	98.8	42.90504;-73.35876						0	-0.014

CAMP FIELD DATA
LIBERTY STREET IRM

Device	Thiamis 2B011155			RAE RS232(A) 2B011155					DustTrak RS232(C) 2B011155	
Timestamp (UTC)	Batt. Voltage (V)	Current (mA)	Location	VOC (Peak) (ppm)	VOC (Low) (ppm)	VOC (STEL) (ppm)	VOC (TWA) (ppm)	VOC (ppm)	Total TWA (mg/m³)	Mass Conc. Total (mg/m³)
11/14/2022 9:36	12.9	97.5	42.90516;-73.3588						0	-0.014
11/14/2022 9:37									0	-0.014
11/14/2022 9:38									0	-0.014
11/14/2022 9:39									0	-0.014
11/14/2022 9:40									0	-0.014
11/14/2022 9:41	12.9	100	42.9049;-73.35876						0	-0.014
11/14/2022 9:42									0	-0.014
11/14/2022 9:43									0	-0.014
11/14/2022 9:44									0	-0.014
11/14/2022 9:45									0	-0.013
11/14/2022 9:46	12.9	97.5	42.90488;-73.3588						0.001	-0.014
11/14/2022 9:47									0.001	-0.014
11/14/2022 9:48									0.001	-0.014
11/14/2022 9:49									0.001	-0.012
11/14/2022 9:50									0.001	-0.015
11/14/2022 9:51	12.9	98.8	42.90491;-73.35879						0.001	-0.013
11/14/2022 9:52									0.001	-0.014
11/14/2022 9:53									0.001	-0.014
11/14/2022 9:54									0.001	-0.014
11/14/2022 9:55									0.001	-0.014
11/14/2022 9:56	12.9	101.3	42.90552;-73.35891						0.001	-0.014
11/14/2022 9:57									0.001	-0.014
11/14/2022 9:58									0.001	-0.015
11/14/2022 9:59									0.001	-0.015
11/14/2022 10:00									0.001	-0.015
11/14/2022 10:01	12.9	101.3	42.90533;-73.35886						0.001	-0.015
11/14/2022 10:02									0.001	-0.015
11/14/2022 10:03									0.001	-0.015
11/14/2022 10:04									0.001	-0.015
11/14/2022 10:05									0.001	-0.016
11/14/2022 10:06	12.9	101.3	42.90552;-73.35891						0.001	-0.015
11/14/2022 10:07									0.001	-0.015
11/14/2022 10:08									0.001	-0.016
11/14/2022 10:09									0.001	-0.015
11/14/2022 10:10									0.001	-0.015
11/14/2022 10:11	12.9	101.3	42.90509;-73.3588						0.001	-0.015
11/14/2022 10:12									0.001	-0.015
11/14/2022 10:13									0.001	-0.015
11/14/2022 10:14									0.001	-0.015
11/14/2022 10:15									0.001	-0.016
11/14/2022 10:16	12.9	101.3	42.9051;-73.35881						0.001	-0.016
11/14/2022 10:17									0.001	-0.015
11/14/2022 10:18									0.001	-0.015
11/14/2022 10:19									0.001	-0.015
11/14/2022 10:20									0.001	-0.015
11/14/2022 10:21	12.9	102.5	42.90497;-73.35874						0.001	-0.015
11/14/2022 10:22									0.002	-0.015
11/14/2022 10:23									0.002	-0.015
11/14/2022 10:24									0.002	-0.015
11/14/2022 10:25									0.002	-0.015
11/14/2022 10:26	12.8	101.3	42.90496;-73.35878						0.002	-0.015
11/14/2022 10:27									0.002	-0.015
11/14/2022 10:28									0.002	-0.015
11/14/2022 10:29									0.002	-0.015
11/14/2022 10:30									0.002	-0.015
11/14/2022 10:31	12.8	106.3	42.90507;-73.35876						0.002	-0.015
11/14/2022 10:32									0.002	-0.015
11/14/2022 10:33									0.002	-0.014
11/14/2022 10:34									0.002	-0.015
11/14/2022 10:35									0.002	-0.015
11/14/2022 10:36	12.8	118.8	42.90497;-73.35875						0.002	-0.015

CAMP FIELD DATA
LIBERTY STREET IRM

[illegible]

CAMP FIELD DATA
LIBERTY STREET IRM

Device	Thiamis 2B011155			RAE RS232(A) 2B011155					DustTrak RS232(C) 2B011155	
Timestamp (UTC)	Batt. Voltage (V)	Current (mA)	Location	VOC (Peak) (ppm)	VOC (Low) (ppm)	VOC (STEL) (ppm)	VOC (TWA) (ppm)	VOC (ppm)	Total TWA (mg/m³)	Mass Conc. Total (mg/m³)
11/14/2022 11:38	12.7	98.8	42.90471;-73.35872						0.004	-0.015
11/14/2022 11:39									0.004	-0.015
11/14/2022 11:40									0.004	-0.015
11/14/2022 11:41									0.004	-0.015
11/14/2022 11:42									0.004	-0.015
11/14/2022 11:43									0.004	-0.015
11/14/2022 11:44	12.7	100	42.90472;-73.35878						0.004	-0.015
11/14/2022 11:45									0.004	-0.015
11/14/2022 11:46									0.004	-0.015
11/14/2022 11:47									0.004	-0.015
11/14/2022 11:48									0.004	-0.015
11/14/2022 11:49									0.004	-0.015
11/14/2022 11:50	12.7	97.5	42.90461;-73.35871						0.004	-0.015
11/14/2022 11:51									0.004	-0.016
11/14/2022 11:52									0.004	-0.014
11/14/2022 11:53									0.004	-0.015
11/14/2022 11:54									0.004	-0.015
11/14/2022 11:55									0.004	-0.015
11/14/2022 11:56	12.7	101.3	42.90482;-73.35885						0.004	-0.015
11/14/2022 11:57									0.004	-0.015
11/14/2022 11:58									0.004	-0.015
11/14/2022 11:59									0.004	-0.015
11/14/2022 12:00									0.004	-0.015
11/14/2022 12:01									0.004	-0.015
11/14/2022 12:02	12.7	102.5	42.90489;-73.35894						0.004	-0.016
11/14/2022 12:03									0.004	-0.016
11/14/2022 12:04									0.004	-0.016
11/14/2022 12:05									0.005	-0.016
11/14/2022 12:06									0.005	-0.016
11/14/2022 12:07									0.005	-0.016
11/14/2022 12:08	12.7	101.3	42.90473;-73.35878						0.005	-0.016
11/14/2022 12:09									0.005	-0.015
11/14/2022 12:10									0.005	-0.016
11/14/2022 12:11									0.005	-0.015
11/14/2022 12:12									0.005	-0.016
11/14/2022 12:13									0.005	-0.015
11/14/2022 12:14	12.7	126.3	42.90481;-73.35875						0.005	-0.015
11/14/2022 12:15									0.005	-0.018
11/14/2022 12:16									0.005	-0.016
11/14/2022 12:17									0.005	-0.016
11/14/2022 12:18									0.005	-0.016
11/14/2022 12:19									0.005	-0.017
11/14/2022 12:20	12.7	97.5	42.90472;-73.35878						0.005	-0.017
11/14/2022 12:21									0.005	-0.016
11/14/2022 12:22									0.005	-0.017
11/14/2022 12:23									0.005	-0.017
11/14/2022 12:24									0.005	-0.017
11/14/2022 12:25									0.005	-0.017
11/14/2022 12:26	12.7	100	42.90475;-73.35879						0.005	-0.016
11/14/2022 12:27									0.005	-0.017
11/14/2022 12:28									0.005	-0.017
11/14/2022 12:29									0.005	-0.017
11/14/2022 12:30									0.005	-0.017
11/14/2022 12:31									0.005	-0.017
11/14/2022 12:32	12.7	97.5	42.90481;-73.35877						0.005	-0.017
11/14/2022 12:33									0.005	-0.017
11/14/2022 12:34									0.005	-0.017
11/14/2022 12:35									0.005	-0.017
11/14/2022 12:36									0.006	-0.017
11/14/2022 12:37									0.006	-0.017
11/14/2022 12:38		100	42.90473;-73.3588						0.006	-0.017

CAMP FIELD DATA
LIBERTY STREET IRM

[illegible]

C.T. MALE ASSOCIATES

CAMP FIELD DATA
LIBERTY STREET IRM

Device	Thiamis 2B011155			RAE RS232(A) 2B011155					DustTrak RS232(C) 2B011155	
Timestamp (UTC)	Batt. Voltage (V)	Current (mA)	Location	VOC (Peak) (ppm)	VOC (Low) (ppm)	VOC (STEL) (ppm)	VOC (TWA) (ppm)	VOC (ppm)	Total TWA (mg/m³)	Mass Conc. Total (mg/m³)
11/14/2022 13:40	12.7	97.5	42.90491;-73.35874						0.009	-0.037
11/14/2022 13:41									0.009	-0.037
11/14/2022 13:42									0.009	-0.037
11/14/2022 13:43									0.01	-0.037
11/14/2022 13:44									0.01	-0.037
11/14/2022 13:45	12.7	98.8	42.90488;-73.35874						0.01	-0.036
11/14/2022 13:46									0.01	-0.036
11/14/2022 13:47									0.01	-0.037
11/14/2022 13:48									0.01	-0.037
11/14/2022 13:49									0.01	-0.037
11/14/2022 13:50	12.7	97.5	42.90488;-73.35876						0.01	-0.037
11/14/2022 13:51									0.01	-0.037
11/14/2022 13:52									0.01	-0.037
11/14/2022 13:53									0.01	-0.037
11/14/2022 13:54									0.01	-0.037
11/14/2022 13:55	12.6	141.3	42.90489;-73.35893						0.01	-0.037
11/14/2022 13:56									0.01	-0.037
11/14/2022 13:57									0.011	-0.036
11/14/2022 13:58									0.011	-0.037
11/14/2022 13:59									0.011	-0.037
11/14/2022 14:00	12.7	101.3	42.90484;-73.35886						0.011	-0.037
11/14/2022 14:01									0.011	-0.037
11/14/2022 14:02									0.011	-0.037
11/14/2022 14:03									0.011	-0.036
11/14/2022 14:04									0.011	-0.037
11/14/2022 14:05	12.7	98.8	42.90478;-73.35866						0.011	-0.037
11/14/2022 14:06									0.011	-0.037
11/14/2022 14:07									0.011	-0.037
11/14/2022 14:08									0.011	-0.043
11/14/2022 14:09									0.011	-0.037
11/14/2022 14:10	12.7	102.5	42.90496;-73.35887						0.012	-0.037
11/14/2022 14:11									0.012	-0.037
11/14/2022 14:12									0.012	-0.037
11/14/2022 14:13									0.012	-0.037
11/14/2022 14:14									0.012	-0.037
11/14/2022 14:15	12.7	98.8	42.90482;-73.35876						0.012	-0.037
11/14/2022 14:16									0.012	-0.037
11/14/2022 14:17									0.012	-0.037
11/14/2022 14:18									0.012	-0.037
11/14/2022 14:19									0.012	-0.037
11/14/2022 14:20	12.7	97.5	42.90493;-73.35863						0.012	-0.037
11/14/2022 14:21									0.012	-0.037
11/14/2022 14:22									0.012	-0.037
11/14/2022 14:23									0.013	-0.037
11/14/2022 14:24									0.013	-0.037
11/14/2022 14:25	12.7	101.3	42.90493;-73.3586						0.013	-0.037
11/14/2022 14:26									0.013	-0.037
11/14/2022 14:27									0.013	-0.037
11/14/2022 14:28									0.013	-0.037
11/14/2022 14:29									0.013	-0.037
11/14/2022 14:30	12.7	103.8	42.90508;-73.35879						0.013	-0.037
11/14/2022 14:31									0.013	-0.037
11/14/2022 14:32									0.013	-0.036
11/14/2022 14:33									0.013	-0.037
11/14/2022 14:34									0.013	-0.043
11/14/2022 14:35	12.7	97.5	42.90493;-73.35875						0.013	-0.037
11/14/2022 14:36									0.013	-0.037
11/14/2022 14:37									0.014	-0.037
11/14/2022 14:38									0.014	-0.037
11/14/2022 14:39									0.014	-0.037
11/14/2022 14:40	12.7	100	42.90498;-73.35877						0.014	-0.037

CAMP FIELD DATA
LIBERTY STREET IRM

Device	Thiamis 2B011155			RAE RS232(A) 2B011155					DustTrak RS232(C) 2B011155							
Timestamp (UTC)	Batt. Voltage (V)	Current (mA)	Location	VOC (Peak) (ppm)	VOC (Low) (ppm)	VOC (STEL) (ppm)	VOC (TWA) (ppm)	VOC (ppm)	Total TWA (mg/m³)	Mass Conc. Total (mg/m³)						
11/14/2022 14:41	12.7	100	42.90499;-73.35877						0.014	-0.037						
11/14/2022 14:42									0.014	-0.037						
11/14/2022 14:43									0.014	-0.037						
11/14/2022 14:44									0.014	-0.037						
11/14/2022 14:45									0.014	-0.037						
11/14/2022 14:46									0.014	-0.037						
11/14/2022 14:47	12.7	108.8	42.9049;-73.35878						0.014	-0.037						
11/14/2022 14:48									0.014	-0.037						
11/14/2022 14:49									0.014	-0.037						
11/14/2022 14:50									0.015	-0.037						
11/14/2022 14:51									0.015	-0.037						
11/14/2022 14:52									0.015	-0.037						
11/14/2022 14:53	12.7	101.3	42.90485;-73.35883						0.015	-0.037						
11/14/2022 14:54									0.015	-0.037						
11/14/2022 14:55									0.015	-0.037						
11/14/2022 14:56									0.015	-0.038						
11/14/2022 14:57									0.015	-0.037						
11/14/2022 14:58									0.015	-0.037						
11/14/2022 14:59	12.7	100	42.90496;-73.35868						0.015	-0.037						
11/14/2022 15:00									0.015	-0.037						
11/14/2022 15:01									0.015	-0.037						
11/14/2022 15:02									0.015	-0.037						
11/14/2022 15:03									0.016	-0.037						
11/14/2022 15:04									0.016	-0.037						
11/14/2022 15:05	12.7	97.5	42.90503;-73.35879						0.016	-0.043						
11/14/2022 15:06									0.016	-0.038						
11/14/2022 15:07									0.016	-0.037						
11/14/2022 15:08									0.016	-0.037						
11/14/2022 15:09									0.016	-0.037						
11/14/2022 15:10									0.016	-0.038						
11/14/2022 15:11	12.7	97.5	42.90484;-73.35876						0.016	-0.037						
11/14/2022 15:12									0.016	-0.037						
11/14/2022 15:13									0.016	-0.037						
11/14/2022 15:14									0.016	-0.037						
11/14/2022 15:15									0.016	-0.037						
11/14/2022 15:16									0.017	-0.037						
11/14/2022 15:17	12.7	102.5	42.90491;-73.35877						0.017	-0.037						
11/14/2022 15:18									0.017	-0.037						
11/14/2022 15:19									0.017	-0.037						
11/14/2022 15:20									0	-0.035						
11/14/2022 15:21									0	-0.038						
11/14/2022 15:22									0	-0.037						
11/14/2022 15:23	12.7	101.3	42.90493;-73.35875						0	-0.037						
11/14/2022 15:24									0	-0.038						
11/14/2022 15:25									0	-0.037						
11/14/2022 15:26									0	-0.037						
11/14/2022 15:27									0	-0.038						
11/14/2022 15:28									0	-0.038						
11/14/2022 15:29	12.7	100	42.9048;-73.35877						0	-0.037						
11/14/2022 15:30									0	-0.038						
11/14/2022 15:31									0	-0.037						
11/14/2022 15:32									0	-0.037						
11/14/2022 15:33									0	-0.038						
11/14/2022 15:34									0	-0.037						
11/14/2022 15:35	12.7	115	42.90483;-73.35879						0.001	-0.037						
11/14/2022 15:36									0.001	-0.037						
11/14/2022 15:37									0.001	-0.037						
11/14/2022 15:38									0.001	-0.037						
11/14/2022 15:39									0.001	-0.037						
11/14/2022 15:40									0.002	-0.037						
11/14/2022 15:41	12.7	102.5	42.90489;-73.35875						0.002	-0.037						

C.T. MALE ASSOCIATES

CAMP FIELD DATA
LIBERTY STREET IRM

Device	Thiamis 2B011155			RAE RS232(A) 2B011155					DustTrak RS232(C) 2B011155	
Timestamp (UTC)	Batt. Voltage (V)	Current (mA)	Location	VOC (Peak) (ppm)	VOC (Low) (ppm)	VOC (STEL) (ppm)	VOC (TWA) (ppm)	VOC (ppm)	Total TWA (mg/m³)	Mass Conc. Total (mg/m³)
11/14/2022 15:42									0.002	-0.037
11/14/2022 15:43									0.002	-0.036
11/14/2022 15:44									0.002	-0.037
11/14/2022 15:45	12.7	102.5	42.90489;-73.35872						0.002	-0.038
11/14/2022 15:46									0.002	-0.037
11/14/2022 15:47									0.002	-0.037
11/14/2022 15:48									0.002	-0.037
11/14/2022 15:49									0.002	-0.037
11/14/2022 15:50	12.7	102.5	42.90477;-73.35879						0.002	-0.036
11/14/2022 15:51									0.002	-0.036
11/14/2022 15:52									0.002	-0.037
11/14/2022 15:53									0.003	-0.038
11/14/2022 15:54									0.003	-0.037
11/14/2022 15:55	12.7	98.8	42.90485;-73.35875						0.003	-0.037
11/14/2022 15:56									0.003	-0.038
11/14/2022 15:57									0.003	-0.038
11/14/2022 15:58									0.003	-0.038
11/14/2022 15:59									0.003	-0.038
11/14/2022 16:00	12.7	98.8	42.90471;-73.35872						0.003	-0.038
11/14/2022 16:01									0.003	-0.038
11/14/2022 16:02									0.003	-0.038
11/15/2022 9:08	13.1	91.3								
11/15/2022 9:09			42.9067325;-73.3586812							
11/15/2022 9:10	13.1	88.8								
11/15/2022 9:15	13	95	42.9057;-73.35906							
11/15/2022 9:20	13	106.3	42.9058;-73.35899							
11/15/2022 9:25	13	103.8	42.90571;-73.359							
11/15/2022 9:30	13	91.3	42.90572;-73.35905							
11/15/2022 9:35	13	95	42.9057;-73.35905							
11/15/2022 9:40	13	91.3	42.90582;-73.35858							
11/15/2022 9:45	13	96.3	42.90571;-73.35899							
11/15/2022 9:50	13	93.8	42.9057;-73.35905							
11/15/2022 9:55	13	92.5	42.90575;-73.35909							
11/15/2022 10:00	13	87.5	42.90572;-73.35899							
11/15/2022 10:05	13	90	42.90574;-73.35899							
11/15/2022 10:10	13	95	42.90571;-73.35892							
11/15/2022 10:15	13	90	42.90568;-73.35901							
11/15/2022 10:20	13	96.3	42.9057;-73.35899							
11/15/2022 10:25	13	100	42.9057;-73.3589							
11/15/2022 10:30	13	107.5	42.90575;-73.3589							
11/15/2022 10:35	13	96.3	42.90575;-73.35892							
11/15/2022 10:40	13	96.3	42.90568;-73.35895							
11/15/2022 10:45	13	97.5	42.90571;-73.35902							
11/15/2022 10:51	12.9	145								
11/15/2022 10:55	12.9	105								
11/15/2022 11:00	12.9	96.3	42.9057;-73.35902							
11/15/2022 11:05	12.9	100	42.90568;-73.35896							
11/15/2022 11:10	12.9	98.8	42.90563;-73.35892							
11/15/2022 11:15	12.9	92.5	42.90564;-73.35901							
11/15/2022 11:20	12.9	100	42.90563;-73.35902							
11/15/2022 11:25	12.9	97.5	42.90563;-73.35902							
11/15/2022 11:30	12.9	96.3	42.90568;-73.35902							
11/15/2022 11:35	12.9	92.5	42.90567;-73.35904							
11/15/2022 11:40	12.9	96.3	42.90568;-73.35903							
11/15/2022 11:45	12.9	97.5	42.90572;-73.35899							
11/15/2022 11:50	12.9	92.5	42.90569;-73.35905							
11/15/2022 11:55	12.9	97.5	42.90571;-73.35902							
11/15/2022 12:00	12.9	98.8	42.90565;-73.35899							
11/15/2022 12:05	12.9	96.3	42.90567;-73.35905							
11/15/2022 12:10	12.9	96.3	42.90564;-73.35907							
11/15/2022 12:15	12.9	96.3	42.90582;-73.35889							

C.T. MALE ASSOCIATES

CAMP FIELD DATA
LIBERTY STREET IRM

Device	Thiamis 2B011155			RAE RS232(A) 2B011155					DustTrak RS232(C) 2B011155	
Timestamp (UTC)	Batt. Voltage (V)	Current (mA)	Location	VOC (Peak) (ppm)	VOC (Low) (ppm)	VOC (STEL) (ppm)	VOC (TWA) (ppm)	VOC (ppm)	Total TWA (mg/m³)	Mass Conc. Total (mg/m³)
11/15/2022 12:20	12.9	97.5	42.90579;-73.35898							
11/15/2022 12:25	12.9	95	42.90572;-73.35897							
11/15/2022 12:30	12.9	96.3	42.90565;-73.35907							
11/15/2022 12:35	12.9	97.5	42.90569;-73.35909							
11/15/2022 12:40	12.8	95	42.90571;-73.35902							
11/15/2022 12:45	12.8	95	42.90572;-73.35902							
11/15/2022 12:50	12.8	97.5	42.90573;-73.359							
11/15/2022 12:55	12.8	97.5	42.90562;-73.3591							
11/15/2022 13:00	12.8	97.5	42.90574;-73.35901							
11/15/2022 13:05	12.8	97.5	42.90573;-73.35905							
11/15/2022 13:10	12.8	97.5	42.90576;-73.35903							
11/15/2022 13:15	12.8	92.5	42.90573;-73.35902							
11/15/2022 13:20	12.8	102.5	42.90579;-73.35905							
11/15/2022 13:25	12.8	101.3	42.90569;-73.3591							
11/15/2022 13:30	12.8	98.8	42.90576;-73.35909							
11/15/2022 13:35	12.8	98.8	42.90571;-73.35907							
11/15/2022 13:40	12.8	97.5	42.90572;-73.35907							
11/15/2022 13:45	12.8	108.8	42.90574;-73.35922							
11/15/2022 13:50	12.8	100	42.90575;-73.35909							
11/15/2022 13:55	12.8	97.5	42.90577;-73.35907							
11/15/2022 14:00	12.8	93.8	42.90571;-73.35913							
11/15/2022 14:05	12.8	98.8	42.90574;-73.35912							
11/15/2022 14:10	12.8	96.3	42.90575;-73.35915							
11/15/2022 14:15	12.8	95	42.9057;-73.35911							
11/15/2022 14:20	12.8	97.5	42.90575;-73.35911							
11/15/2022 14:25	12.7	96.3	42.90576;-73.35917							
11/15/2022 14:30	12.7	96.3	42.90578;-73.35915							
11/15/2022 14:35	12.7	127.5	42.90578;-73.35908							
11/15/2022 14:40	12.7	98.8	42.90572;-73.35906							
11/15/2022 14:45	12.7	93.8	42.90575;-73.35902							
11/15/2022 14:50	12.7	97.5	42.90572;-73.35903							
11/15/2022 14:55	12.7	92.5	42.90572;-73.35903							
11/15/2022 15:00	12.7	101.3	42.90571;-73.35905							
11/15/2022 15:05	12.7	92.5	42.90571;-73.35901							
11/15/2022 15:10	12.7	102.5	42.90578;-73.35902							
11/15/2022 15:15	12.7	92.5	42.90574;-73.35902							
11/15/2022 15:20	12.7	98.8	42.90575;-73.35899							
11/15/2022 15:25	12.7	96.3	42.90578;-73.35896							
11/15/2022 15:30	12.7	92.5	42.90565;-73.35903							
11/15/2022 15:35	12.7	98.8	42.90574;-73.35903							
11/15/2022 15:40	12.7	98.8	42.90571;-73.35903							
11/15/2022 15:45	12.7	93.8	42.90571;-73.35899							
11/18/2022 10:06	12.9	113.8								
11/18/2022 10:06			42.9057292;-73.3590031							
11/18/2022 10:07				0.057	0	0	0	0	0.001	
11/18/2022 10:08				0.057	0	0	0	0	0	-0.027
11/18/2022 10:09				0.057	0	0	0	0	0	-0.027
11/18/2022 10:10	12.9	108.8		0.057	0	0	0	0	0	-0.027
11/18/2022 10:11				0.057	0	0	0	0	0	-0.027
11/18/2022 10:12				0.057	0	0	0	0	0	-0.026
11/18/2022 10:13				0.057	0	0	0	0	0	-0.027
11/18/2022 10:14				0.057	0	0	0	0	0	-0.027
11/18/2022 10:15	12.9	151.3		0.057	0	0	0	0	0	-0.027
11/18/2022 10:16				0.057	0	0	0	0	0	-0.026
11/18/2022 10:17				0.057	0	0	0	0	0	-0.026
11/18/2022 10:18				0.057	0	0	0	0	0	-0.027
11/18/2022 10:19				0.057	0	0	0	0	0	-0.026
11/18/2022 10:20	12.9	156.3	42.90575;-73.35895	0.057	0	0	0	0	0	-0.025
11/18/2022 10:21				0.057	0	0	0	0	0	-0.025
11/18/2022 10:22				0.057	0	0	0	0	0.001	-0.025
11/18/2022 10:23				0.057	0	0	0	0	0.001	-0.026

C.T. MALE ASSOCIATES

CAMP FIELD DATA
LIBERTY STREET IRM

Device	Thiamis 2B011155			RAE RS232(A) 2B011155					DustTrak RS232(C) 2B011155	
Timestamp (UTC)	Batt. Voltage (V)	Current (mA)	Location	VOC (Peak) (ppm)	VOC (Low) (ppm)	VOC (STEL) (ppm)	VOC (TWA) (ppm)	VOC (ppm)	Total TWA (mg/m³)	Mass Conc. Total (mg/m³)
11/18/2022 10:24				0.057	0	0	0	0	0.001	-0.025
11/18/2022 10:25	12.9	98.8	42.90563;-73.35902	0.057	0	0	0	0	0.001	-0.025
11/18/2022 10:26				0.057	0	0	0	0	0.001	-0.025
11/18/2022 10:27				0.057	0	0	0	0	0.001	-0.026
11/18/2022 10:28				0.057	0	0	0	0	0.001	-0.026
11/18/2022 10:29				0.057	0	0	0	0	0.001	-0.026
11/18/2022 10:30	12.9	108.8	42.90569;-73.3591	0.057	0	0	0	0	0.001	-0.026
11/18/2022 10:31				0.057	0	0	0	0	0.001	-0.025
11/18/2022 10:32				0.057	0	0	0	0	0.001	-0.025
11/18/2022 10:33				0.057	0	0	0	0	0.001	-0.029
11/18/2022 10:34				0.057	0	0	0	0	0.001	-0.025
11/18/2022 10:35	12.9	98.8	42.90566;-73.35901	0.057	0	0	0	0	0.001	-0.024
11/18/2022 10:36				0.057	0	0	0	0	0.001	-0.024
11/18/2022 10:37				0.057	0	0	0	0	0.002	-0.026
11/18/2022 10:38				0.057	0	0	0	0	0.002	-0.026
11/18/2022 10:39				0.057	0	0	0	0	0.002	-0.025
11/18/2022 10:40	12.9	92.5	42.90564;-73.35899	0.057	0	0	0	0	0.002	-0.026
11/18/2022 10:41				0.057	0		0	0	0.002	-0.026
11/18/2022 10:42				0.057	0	0	0	0	0.002	-0.026
11/18/2022 10:43				0.057	0	0	0	0	0.002	-0.026
11/18/2022 10:44				0.057	0	0	0	0	0.002	-0.025
11/18/2022 10:45	12.9	93.8	42.90565;-73.35899	0.057	0	0	0	0	0.002	-0.023
11/18/2022 10:46				0.057	0	0	0	0	0.002	-0.026
11/18/2022 10:47				0.057	0	0	0	0	0.002	-0.026
11/18/2022 10:48				0.057	0	0	0	0	0.002	-0.026
11/18/2022 10:49				0.057	0	0	0	0	0.002	-0.026
11/18/2022 10:50	12.9	123.8	42.9057;-73.35909	0.057	0	0	0	0	0.002	-0.026
11/18/2022 10:51				0.057	0	0	0	0	0.002	-0.026
11/18/2022 10:52				0.057	0	0	0	0	0.002	-0.026
11/18/2022 10:53								0	0.002	-0.027
11/18/2022 10:54								0	0.002	-0.027
11/18/2022 10:55	12.9	110	42.90566;-73.35907	0.057	0	0	0	0	0.002	-0.025
11/18/2022 10:56				0.057	0	0	0	0	0.003	-0.024
11/18/2022 10:57				0.057	0	0	0	0	0.003	-0.026
11/18/2022 10:58				0.057	0	0	0	0	0.003	-0.024
11/18/2022 10:59				0.057	0	0	0	0	0.003	-0.026
11/18/2022 11:00	12.9	98.8	42.90562;-73.35899	0.057	0	0	0	0	0.003	-0.024
11/18/2022 11:01				0.057	0	0	0	0	0.003	-0.026
11/18/2022 11:02				0.057	0	0	0	0	0.003	-0.026
11/18/2022 11:03				0.057	0	0	0	0	0.003	
11/18/2022 11:04				0.057	0	0	0	0	0.003	-0.026
11/18/2022 11:05	12.9	97.5	42.90569;-73.3591	0.057	0	0	0	0	0.003	-0.026
11/18/2022 11:06				0.057	0	0	0	0	0.003	-0.026
11/18/2022 11:07				0.057	0	0	0	0	0.003	-0.014
11/18/2022 11:08				0.057	0	0	0	0	0.003	-0.019
11/18/2022 11:09				0.057	0	0	0	0	0.003	-0.018
11/18/2022 11:10	12.9	93.8	42.90567;-73.35904	0.057	0	0	0	0	0.003	-0.022
11/18/2022 11:11				0.057	0	0	0	0	0.003	-0.025
11/18/2022 11:12				0.057	0	0	0	0	0.003	-0.025
11/18/2022 11:13				0.057	0	0	0	0	0.003	-0.025
11/18/2022 11:14				0.057	0	0	0	0	0.003	-0.026
11/18/2022 11:15	12.9	97.5	42.90567;-73.35918	0.057	0	0	0	0	0.003	-0.026
11/18/2022 11:16				0.057	0	0	0	0	0.003	-0.026
11/18/2022 11:17				0.057	0	0	0	0	0.004	-0.025
11/18/2022 11:18				0.057	0	0	0	0	0.004	-0.025
11/18/2022 11:19				0.057	0	0	0	0	0.004	-0.025
11/18/2022 11:20	12.9	101.3	42.90565;-73.35903	0.057	0	0	0	0	0.004	-0.024
11/18/2022 11:21				0.057	0	0	0	0	0.004	-0.025
11/18/2022 11:22				0.057	0	0	0	0	0.004	-0.025
11/18/2022 11:23				0.057	0	0	0	0	0.004	-0.026
11/18/2022 11:24				0.057	0	0	0	0	0.004	-0.026

C.T. MALE ASSOCIATES

CAMP FIELD DATA
LIBERTY STREET IRM

Device	Thiamis 2B011155			RAE RS232(A) 2B011155					DustTrak RS232(C) 2B011155	
Timestamp (UTC)	Batt. Voltage (V)	Current (mA)	Location	VOC (Peak) (ppm)	VOC (Low) (ppm)	VOC (STEL) (ppm)	VOC (TWA) (ppm)	VOC (ppm)	Total TWA (mg/m³)	Mass Conc. Total (mg/m³)
11/18/2022 11:25	12.9	98.8	42.90568;-73.35899	0.057	0	0	0	0	0.004	-0.026
11/18/2022 11:26				0.057	0	0	0	0	0.004	-0.025
11/18/2022 11:27				0.057	0	0	0	0	0.004	-0.026
11/18/2022 11:28				0.057	0	0	0	0	0	-0.026
11/18/2022 11:29				0.057	0	0	0	0	0.004	-0.026
11/18/2022 11:30	12.9	100	42.90574;-73.35905	0.057	0	0	0	0	0.004	-0.025
11/18/2022 11:31				0.057	0	0	0	0	0.004	-0.026
11/18/2022 11:32				0.057	0	0	0	0	0.004	-0.026
11/18/2022 11:33				0.057	0	0	0	0	0.004	-0.03
11/18/2022 11:34				0.057	0	0	0	0	0.004	-0.025
11/18/2022 11:35	12.9	96.3	42.90568;-73.35899	0.057	0	0	0	0	0.004	-0.025
11/18/2022 11:36				0.057	0	0	0	0	0.004	-0.026
11/18/2022 11:37				0.057	0	0	0	0	0.005	-0.026
11/18/2022 11:38				0.057	0	0	0	0	0.005	-0.026
11/18/2022 11:39				0.057	0	0	0	0	0.005	-0.025
11/18/2022 11:40	12.9	97.5	42.90561;-73.35903	0.057	0	0	0	0	0.005	-0.026
11/18/2022 11:41				0.057	0	0	0	0	0.005	-0.026
11/18/2022 11:42				0.057	0	0	0	0	0.005	-0.026
11/18/2022 11:43				0.057	0	0	0	0	0.005	-0.026
11/18/2022 11:44				0.057	0	0	0	0	0.005	-0.026
11/18/2022 11:45	12.9	98.8	42.90567;-73.35907	0.057	0	0	0	0	0.005	-0.026
11/18/2022 11:46				0.057	0	0	0	0	0.005	-0.026
11/18/2022 11:47				0.057	0	0	0	0	0.005	-0.026
11/18/2022 11:48				0.057	0	0	0	0	0.005	-0.026
11/18/2022 11:49				0.057	0	0	0	0	0.005	-0.026
11/18/2022 11:50	12.9	100	42.90553;-73.35913	0.057	0	0	0	0	0.005	-0.025
11/18/2022 11:51				0.057	0	0	0	0.001	0.005	-0.025
11/18/2022 11:52				0.057	0	0	0	0.001	0.005	-0.025
11/18/2022 11:53				0.057	0	0	0	0.001	0.005	-0.025
11/18/2022 11:54				0.057	0	0	0	0.003	0.005	-0.025
11/18/2022 11:55	12.9	97.5	42.9057;-73.35901	0.057	0	0	0	0.001	0.005	-0.026
11/18/2022 11:56				0.057	0	0	0	0.003	0.006	-0.025
11/18/2022 11:57				0.057	0	0	0	0.001	0.006	-0.026
11/18/2022 11:58				0.057	0	0	0	0.002	0.006	-0.025
11/18/2022 11:59				0.057	0	0	0	0.004	0.006	-0.025
11/18/2022 12:00	12.8	102.5	42.90563;-73.35902	0.057	0	0	0	0.002	0.006	-0.025
11/18/2022 12:01				0.057	0	0	0	0.002	0.006	-0.025
11/18/2022 12:02				0.057	0	0	0	0.002	0.006	-0.025
11/18/2022 12:03				0.057	0	0	0	0.004	0.006	-0.025
11/18/2022 12:04				0.057	0	0.001	0	0.003	0.006	-0.025
11/18/2022 12:05	12.8	102.5	42.90553;-73.35906	0.057	0	0.001	0	0.005	0.006	-0.025
11/18/2022 12:06				0.057	0	0.001	0	0.007	0.006	-0.025
11/18/2022 12:07				0.057	0	0.002	0	0.005	0.006	-0.024
11/18/2022 12:08				0.057	0	0.002	0	0.011	0.006	-0.025
11/18/2022 12:09				0.057	0	0.003	0	0.009	0.006	-0.024
11/18/2022 12:10	12.8	96.3	42.90559;-73.35909	0.057	0	0.004	0	0.011	0.006	-0.025
11/18/2022 12:11				0.057	0	0.004	0	0.015	0.006	-0.025
11/18/2022 12:12				0.057	0	0.005	0	0.017	0.006	-0.025
11/18/2022 12:13				0.057	0	0.006	0	0.014	0.006	-0.025
11/18/2022 12:14				0.057	0	0.007	0	0.015	0.006	-0.025
11/18/2022 12:15	12.8	102.5	42.90553;-73.35918	0.057	0	0.008	0	0.018	0.006	-0.025
11/18/2022 12:16				0.057	0	0.009	0	0.019	0.007	-0.025
11/18/2022 12:17				0.057	0	0.01	0	0.023	0.007	-0.025
11/18/2022 12:18				0.057	0	0.011	0	0.025	0.007	-0.025
11/18/2022 12:19				0.057	0	0.013	0	0.023	0.007	-0.024
11/18/2022 12:20	12.8	100	42.90568;-73.35915	0.057	0	0.014	0	0.022	0.007	-0.025
11/18/2022 12:21				0.057	0	0.015	0	0.028	0.007	-0.024
11/18/2022 12:22				0.057	0	0.016	0	0.024	0.007	-0.025
11/18/2022 12:23				0.057	0	0.018	0	0.028	0.007	-0.025
11/18/2022 12:24				0.057	0	0.019	0	0.035	0.007	-0.025
11/18/2022 12:25	12.8	100	42.90572;-73.35907	0.057	0	0.02	0	0.03	0.007	-0.025

C.T. MALE ASSOCIATES

CAMP FIELD DATA
LIBERTY STREET IRM

Device	Thiamis 2B011155			RAE RS232(A) 2B011155					DustTrak RS232(C) 2B011155	
Timestamp (UTC)	Batt. Voltage (V)	Current (mA)	Location	VOC (Peak) (ppm)	VOC (Low) (ppm)	VOC (STEL) (ppm)	VOC (TWA) (ppm)	VOC (ppm)	Total TWA (mg/m³)	Mass Conc. Total (mg/m³)
11/18/2022 12:26				0.057	0	0.021	0	0.032	0.007	-0.026
11/18/2022 12:27				0.057	0	0.022	0	0.034	0.007	-0.026
11/18/2022 12:28				0.057	0	0.024	0	0.031	0.007	-0.026
11/18/2022 12:29				0.057	0	0.025	0.001	0.03	0.007	-0.025
11/18/2022 12:30	12.8	101.3	42.90566;-73.35899	0.057	0	0.026	0.001	0.031	0.007	-0.024
11/18/2022 12:31				0.057	0	0.026	0.001	0.029	0.007	-0.025
11/18/2022 12:32				0.057	0	0.027	0.001	0.034	0.007	-0.025
11/18/2022 12:33				0.057	0	0.028	0.001	0.036	0.007	-0.025
11/18/2022 12:34				0.057	0	0.029	0.001	0.032	0.007	-0.025
11/18/2022 12:35	12.8	95	42.90564;-73.35904	0.057	0	0.029	0.001	0.032	0.007	-0.026
11/18/2022 12:36				0.057	0	0.03	0.001	0.036	0.008	-0.026
11/18/2022 12:37				0.057	0	0.03	0.001	0.03	0.008	-0.025
11/18/2022 12:38				0.057	0	0.031	0.001	0.033	0.008	-0.026
11/18/2022 12:39				0.057	0	0.031	0.001	0.031	0.008	-0.026
11/18/2022 12:40	12.8	97.5	42.90561;-73.35901	0.057	0	0.031	0.001	0.035	0.008	-0.027
11/18/2022 12:41				0.057	0	0.031	0.001	0.03	0.008	-0.027
11/18/2022 12:42				0.057	0	0.031	0.001	0.029	0.008	-0.027
11/18/2022 12:43				0.057	0	0.031	0.001	0.029	0.008	-0.026
11/18/2022 12:44				0.057	0	0.031	0.002	0.03	0.008	-0.026
11/18/2022 12:45	12.8	102.5	42.90565;-73.35902	0.057	0	0.031	0.002	0.027	0.008	-0.027
11/18/2022 12:46				0.057	0	0.031	0.002	0.031	0.008	-0.027
11/18/2022 12:47				0.057	0	0.031	0.002	0.03	0.008	-0.026
11/18/2022 12:48				0.057	0	0.03	0.002	0.027	0.008	-0.025
11/18/2022 12:49				0.057	0	0.03	0.002	0.028	0.008	-0.026
11/18/2022 12:50	12.8	102.5	42.90564;-73.35909	0.057	0	0.03	0.002	0.034	0.008	-0.026
11/18/2022 12:51				0.057	0	0.03	0.002	0.027	0.008	-0.027
11/18/2022 12:52				0.057	0	0.029	0.002	0.03	0.008	-0.027
11/18/2022 12:53				0.057	0	0.029	0.002	0.032	0.008	-0.026
11/18/2022 12:54				0.057	0	0.03	0.002	0.039	0.008	-0.027
11/18/2022 12:55	12.8	98.8	42.90571;-73.35905	0.057	0	0.03	0.002	0.042	0.009	-0.027
11/18/2022 12:56				0.057	0	0.03	0.002	0.039	0.009	-0.027
11/18/2022 12:57				0.057	0	0.031	0.002	0.043	0.009	-0.027
11/18/2022 12:58				0.057	0	0.032	0.002	0.042	0.009	-0.027
11/18/2022 12:59				0.057	0	0.033	0.003	0.044	0.009	-0.031
11/18/2022 13:00	12.8	101.3	42.90566;-73.35902	0.068	0	0.033	0.003	0.046	0.009	-0.026
11/18/2022 13:01				0.068	0	0.035	0.003	0.046	0.009	-0.026
11/18/2022 13:02				6800000	0.036	0.003		0.045	0.009	-0.027
11/18/2022 13:03				0.068	0	0.037	0.003	0.048	0.009	-0.027
11/18/2022 13:04				0.068	0	0.038	0.003	0.037	0.009	-0.026
11/18/2022 13:05	12.8	101.3	42.90572;-73.359	0.068	0	0.039	0.003	0.042	0.009	-0.027
11/18/2022 13:06				0.068	0	0.04	0.003	0.035	0.009	-0.026
11/18/2022 13:07				0.068	0	0.04	0.003	0.044	0.009	-0.027
11/18/2022 13:08				0.068	0	0.041	0.003	0.043	0.009	-0.027
11/18/2022 13:09				0.068	0	0.041	0.003	0.041	0.009	-0.027
11/18/2022 13:10	12.8	97.5	42.9057;-73.35903	0.068	0	0.041	0.004	0.042	0.009	-0.027
11/18/2022 13:11				0.068	0	0.041	0.004	0.044	0.009	-0.026
11/18/2022 13:12				0.068	0	0.042	0.004	0.042	0.009	-0.028
11/18/2022 13:13				0.068	0	0.042	0.004	0.046	0.01	-0.027
11/18/2022 13:14				0.068	0	0.042	0.004	0.046	0.01	-0.027
11/18/2022 13:15	12.8	97.5	42.90574;-73.35902	0.068	0	0.042	0.004	0.046	0.01	-0.028
11/18/2022 13:16				0.068	0	0.042	0.004	0.051	0.01	-0.026
11/18/2022 13:17				0.068	0	0.042	0.004	0.047	0.01	-0.025
11/18/2022 13:18				0.068	0	0.042	0.004	0.045	0.01	-0.026
11/18/2022 13:19				0.068	0	0.042	0.004	0.047	0.01	-0.025
11/18/2022 13:20	12.8	97.5	42.90567;-73.35898	0.068	0	0.043	0.004	0.052	0.01	-0.024
11/18/2022 13:21				0.068	0	0.043	0.005	0.045	0.01	-0.024
11/18/2022 13:22				0.068	0	0.044	0.005	0.053	0.01	-0.025
11/18/2022 13:23				0.068	0	0.044	0.005	0.056	0.01	-0.027
11/18/2022 13:24				0.068	0	0.045	0.005	0.055	0.01	-0.024
11/18/2022 13:25	12.8	97.5	42.90571;-73.35895	0.068	0	0.046	0.005	0.055	0.01	-0.024
11/18/2022 13:26				0.068	0	0.047	0.005	0.058	0.01	-0.025

C.T. MALE ASSOCIATES

CAMP FIELD DATA
LIBERTY STREET IRM

Device	Thiamis 2B011155			RAE RS232(A) 2B011155					DustTrak RS232(C) 2B011155	
Timestamp (UTC)	Batt. Voltage (V)	Current (mA)	Location	VOC (Peak) (ppm)	VOC (Low) (ppm)	VOC (STEL) (ppm)	VOC (TWA) (ppm)	VOC (ppm)	Total TWA (mg/m³)	Mass Conc. Total (mg/m³)
11/18/2022 13:27				0.147	0	0.049	0.005	0.125	0.01	-0.025
11/18/2022 13:28				0.147	0	0.053	0.005	0.078	0.01	-0.025
11/18/2022 13:29				0.147	0	0.055	0.006	0.055	0.01	-0.025
11/18/2022 13:30	12.8	97.5	42.90568;-73.3591	0.147	0	0.056	0.006	0.058	0.01	-0.027
11/18/2022 13:31				0.147	0	0.056	0.006	0.061	0.01	-0.026
11/18/2022 13:32				0.147	0	0.057	0.006	0.057	0.01	-0.028
11/18/2022 13:33				0.147	0	0.058	0.006	0.058	0.011	-0.032
11/18/2022 13:34				0.147	0	0.059	0.006	0.06	0.011	-0.028
11/18/2022 13:35	12.8	98.8	42.90574;-73.35912	0.147	0	0.06	0.006	0.062	0.011	-0.027
11/18/2022 13:36				0.147	0	0.061	0.006	0.066	0.011	-0.025
11/18/2022 13:37				0.147	0	0.062	0.007	0.061	0.011	-0.027
11/18/2022 13:38				0.147	0	0.063	0.007	0.057	0.011	-0.027
11/18/2022 13:39				0.147	0	0.064	0.007	0.061	0.011	-0.032
11/18/2022 13:40	12.8	98.8	42.90571;-73.35903	0.147	0	0.064	0.007	0.066	0.011	-0.028
11/18/2022 13:41				0.147	0	0.065	0.007	0.067	0.011	-0.027
11/18/2022 13:42				0.147	0	0.065	0.007	0.075	0.011	-0.028
11/18/2022 13:43				0.147	0	0.062	0.007	0.068	0.011	-0.028
11/18/2022 13:44				0.147	0	0.062	0.008	0.067	0.011	-0.028
11/18/2022 13:45	12.7	102.5	42.90572;-73.35902	0.147	0	0.063	0.008	0.069	0.011	-0.028
11/18/2022 13:46				0.147	0	0.063	0.008	0.072	0.011	-0.028
11/18/2022 13:47				0.147	0	0.064	0.008	0.071	0.011	-0.028
11/18/2022 13:48				0.147	0	0.065	0.008	0.072	0.011	-0.028
11/18/2022 13:49				0.147	0	0.065	0.008	0.075	0.011	-0.028
11/18/2022 13:50	12.7	100	42.90572;-73.35905	0.147	0	0.066	0.008	0.075	0.011	-0.028
11/18/2022 13:51				0.147	0	0.067	0.009	0.074	0.012	-0.028
11/18/2022 13:52				0.147	0	0.068	0.009	0.074	0.012	-0.028
11/18/2022 13:53				0.147	0	0.068	0.009	0.078	0.012	-0.029
11/18/2022 13:54				0.147	0	0.069	0.009	0.078	0.012	-0.029
11/18/2022 13:55	12.7	101.3	42.90568;-73.35911	0.147	0	0.07	0.009	0.078	0.012	-0.029
11/18/2022 13:56				0.147	0	0.071	0.009	0.079	0.012	-0.029
11/18/2022 13:57				0.147	0	0.072	0.01	0.081	0.012	-0.028
11/18/2022 13:58				0.147	0	0.073	0.01	0.081	0.012	-0.029
11/18/2022 13:59				0.147	0	0.073	0.01	0.084	0.012	-0.033
11/18/2022 14:00	12.7	100	42.90574;-73.35914	0.147	0	0.074	0.01	0.085	0.012	-0.029
11/18/2022 14:01				0.147	0	0.075	0.01	0.083	0.012	-0.028
11/18/2022 14:02				0.147	0	0.076	0.01	0.085	0.012	-0.028
11/18/2022 14:03				0.147	0	0.077	0.011	0.083	0.012	-0.028
11/18/2022 14:04				0.147	0	0.078	0.011	0.086	0.012	-0.028
11/18/2022 14:05	12.7	97.5	42.90576;-73.35909	0.147	0	0.079	0.011	0.084	0.012	-0.029
11/18/2022 14:06				0.147	0	0.08	0.011	0.085	0.012	-0.029
11/18/2022 14:07				0.147	0	0.081	0.011	0.087	0.012	-0.029
11/18/2022 14:08				0.147	0	0.082	0.011	0.088	0.013	-0.03
11/18/2022 14:09				0.147	0	0.083	0.012	0.086	0.013	-0.029
11/18/2022 14:10	12.7	97.5	42.90574;-73.35914	0.147	0	0.083	0.012	0.088	0.013	-0.029
11/18/2022 14:11				0.147	0	0.084	0.012	0.089	0.013	-0.029
11/18/2022 14:12				0.147	0	0.084	0.012	0.086	0.013	-0.029
11/18/2022 14:13				0.147	0	0.085	0.012	0.088	0.013	-0.029
11/18/2022 14:14				0.147	0	0.085	0.013	0.087	0.013	-0.029
11/18/2022 14:15	12.7	96.3	42.90579;-73.35904	0.147	0	0.085	0.013	0.087	0.013	-0.029
11/18/2022 14:16				0.147	0	0.085	0.013	0.087	0.013	-0.03
11/18/2022 14:17				0.147	0	0.086	0.013	0.085	0.013	-0.027
11/18/2022 14:18				0.147	0	0.086	0.013	0.083	0.013	-0.028
11/18/2022 14:19				0.147	0	0.085	0.013	0.081	0.013	-0.028
11/18/2022 14:20	12.7	97.5	42.90573;-73.35909	0.147	0	0.085	0.014	0.081	0.013	-0.028
11/18/2022 14:21				0.147	0	0.085	0.014	0.079	0.013	-0.029
11/18/2022 14:22				0.147	0	0.085	0.014	0.078	0.013	-0.029
11/18/2022 14:23				0.147	0	0.084	0.014	0.077	0.013	-0.029
11/18/2022 14:24				0.147	0	0.083	0.014	0.074	0.013	-0.029
11/18/2022 14:25	12.7	100	42.90577;-73.35906	0.147	0	0.082	0.014	0.073	0.013	-0.029
11/18/2022 14:26				0.147	0	0.082	0.015	0.074	0.014	-0.029
11/18/2022 14:27				0.147	0	0.081	0.015	0.075	0.014	-0.033

C.T. MALE ASSOCIATES

CAMP FIELD DATA
LIBERTY STREET IRM

Device	Thiamis 2B011155			RAE RS232(A) 2B011155					DustTrak RS232(C) 2B011155	
Timestamp (UTC)	Batt. Voltage (V)	Current (mA)	Location	VOC (Peak) (ppm)	VOC (Low) (ppm)	VOC (STEL) (ppm)	VOC (TWA) (ppm)	VOC (ppm)	Total TWA (mg/m³)	Mass Conc. Total (mg/m³)
11/18/2022 14:28				0.147	0	0.08	0.015	0.072	0.014	-0.029
11/18/2022 14:29				0.147	0	0.079	0.015	0.071	0.014	-0.029
11/18/2022 14:30	12.7	98.8	42.90569;-73.35899	0.147	0	0.078	0.015	0.072	0.014	-0.028
11/18/2022 14:31				0.147	0	0.077	0.015	0.071	0.014	-0.029
11/18/2022 14:32				0.147	0	0.076	0.015	0.068	0.014	-0.029
11/18/2022 14:33				0.147	0	0.075	0.016	0.067	0.014	-0.029
11/18/2022 14:34				0.147	0	0.073	0.016	0.066	0.014	-0.029
11/18/2022 14:35	12.7	106.3	42.90567;-73.35902	0.147	0	0.072	0.016	0.063	0.014	-0.029
11/18/2022 14:36				0.147	0	0.071	0.016	0.065	0.014	-0.029
11/18/2022 14:37				0.147	0	0.07	0.016	0.067	0.014	-0.029
11/18/2022 14:38				0.147	0	0.07	0.016	0.066	0.014	-0.028
11/18/2022 14:39				0.147	0	0.069	0.016	0.065	0.014	-0.029
11/18/2022 14:40	12.7	101.3	42.90572;-73.35903	0.147	0	0.068	0.017	0.065	0.014	-0.033
11/18/2022 14:41				0.147	0	0.068	0.017	0.057	0.014	-0.029
11/18/2022 14:42				0.147	0	0.066	0.017	0.054	0.014	-0.028
11/18/2022 14:43				0.147	0	0.065	0.017	0.051	0.015	-0.027
11/18/2022 14:44				0.147	0	0.064	0.017	0.052	0.015	-0.028
11/18/2022 14:45	12.7	103.8	42.90569;-73.35904	0.147	0	0.062	0.017	0.047	0.015	-0.029
11/18/2022 14:46				0.147	0	0.061	0.017	0.053	0.015	-0.028
11/18/2022 14:47				0.147	0	0.06	0.017	0.051	0.015	-0.028
11/18/2022 14:48				0.147	0	0.059	0.017	0.048	0.015	-0.029
11/18/2022 14:49				0.147	0	0.057	0.018	0.048	0.015	-0.029
11/18/2022 14:50	12.7	106.3	42.90567;-73.35903	0.147	0	0.056	0.018	0.039	0.015	-0.029
11/18/2022 14:51				0.147	0	0.055	0.018	0.043	0.015	-0.028
11/18/2022 14:52				0.147	0	0.053	0.018	0.044	0.015	-0.029
11/18/2022 14:53				0.147	0	0.052	0.018	0.045	0.015	-0.029
11/18/2022 14:54				0.147	0	0.05	0.018	0.043	0.015	-0.029
11/18/2022 14:55	12.6	102.5	42.90574;-73.35897	0.147	0	0.049	0.018	0.051	0.015	-0.029
11/18/2022 14:56				0.147	0	0.048	0.018	0.046	0.015	-0.028
11/18/2022 14:57				0.147	0	0.047	0.018	0.046	0.015	-0.028
11/18/2022 14:58				0.147	0	0.047	0.018	0.048	0.015	-0.028
11/18/2022 14:59				0.147	0	0.046	0.018	0.045	0.015	-0.027
11/18/2022 15:00	12.6	103.8	42.90577;-73.35904	0.147	0	0.046	0.019	0.044	0.015	-0.026
11/18/2022 15:01				0.147	0	0.045	0.019	0.046	0.016	-0.014
11/18/2022 15:02				0.147	0	0.045	0.019	0.045	0.016	-0.028
11/18/2022 15:03				0.147	0	0.045	0.019	0.045	0.016	-0.028
11/18/2022 15:04				0.147	0	0.044	0.019	0.047	0.016	-0.027
11/18/2022 15:05	12.6	105	42.90574;-73.35898	0.147	0	0.044	0.019	0.048	0.016	-0.027
11/18/2022 15:06				0.147	0	0.045	0.019	0.049	0.016	-0.028
11/18/2022 15:07				0.147	0	0.045	0.019	0.055	0.016	-0.023
11/18/2022 15:08				0.147	0	0.046	0.019	0.054	0.016	-0.018
11/18/2022 15:09				0.147	0	0.047	0.019	0.05	0.016	-0.027
11/18/2022 15:10	12.6	101.3	42.90574;-73.35909	0.147	0	0.047	0.02	0.051	0.016	-0.028
11/18/2022 15:11				0.147	0	0.047	0.02	0.051	0.016	-0.028
11/18/2022 15:12				0.147	0	0.048	0.02	0.053	0.016	-0.029
11/18/2022 15:13				0.147	0	0.048	0.02	0.055	0.016	-0.029
11/18/2022 15:14				0.147	0	0.049	0.02	0.054	0.016	-0.029
11/18/2022 15:15	12.6	98.8	42.90569;-73.35909	0.147	0	0.049	0.02	0.052	0.016	-0.029
11/18/2022 15:16				0.147	0	0.05	0.02	0.054	0.016	-0.029
11/18/2022 15:17				0.147	0	0.05	0.02	0.054	0.016	-0.029
11/18/2022 15:18				0.147	0	0.051	0.02	0.054	0.016	-0.029
11/18/2022 15:19				0.147	0	0.051	0.021	0.054	0.017	-0.029
11/18/2022 15:20	12.6	101.3	42.90573;-73.35898	0.147	0	0.052	0.021	0.052	0.017	-0.029
11/18/2022 15:21				0.147	0	0.052	0.021	0.057	0.017	-0.029
11/18/2022 15:22				0.147	0	0.052	0.021	0.059	0.017	-0.029
11/18/2022 15:23				0.147	0	0.052	0.021	0.057	0.017	-0.029
11/18/2022 15:24				0.147	0	0.053	0.021	0.053	0.017	-0.029
11/18/2022 15:25	12.6	105	42.90571;-73.35911	0.147	0	0.053	0.021	0.057	0.017	-0.029
11/18/2022 15:26				0.147	0	0.053	0.021	0.055	0.017	-0.029
11/18/2022 15:27				0.147	0	0.053	0.021	0.054	0.017	-0.029
11/18/2022 15:28				0.147	0	0.054	0.022	0.055	0.017	-0.029

C.T. MALE ASSOCIATES

CAMP FIELD DATA
LIBERTY STREET IRM

Device	Thiamis 2B011155			RAE RS232(A) 2B011155					DustTrak RS232(C) 2B011155		
Timestamp (UTC)	Batt. Voltage (V)	Current (mA)	Location	VOC (Peak) (ppm)	VOC (Low) (ppm)	VOC (STEL) (ppm)	VOC (TWA) (ppm)	VOC (ppm)	Total TWA (mg/m³)	Mass Conc. Total (mg/m³)	
11/18/2022 15:29	12.6	97.5	42.90574;-73.35905	0.147	0	0.054	0.022	0.055	0.017	-0.029	
11/18/2022 15:30				0.147	0	0.054	0.022	0.056	0.017	-0.029	
11/18/2022 15:31				0.147	0	0.054	0.022	0.06	0.017	-0.028	
11/18/2022 15:32				0.147	0	0.054	0.022	0.056	0.017	-0.029	
11/18/2022 15:33				0.147	0	0.055	0.022	0.059	0.017	-0.029	
11/18/2022 15:34	12.6	101.3	42.90575;-73.359	0.147	0	0.055	0.022	0.058	0.017	-0.029	
11/18/2022 15:35				0.147	0	0.055	0.022	0.061	0.017	-0.029	
11/18/2022 15:36				0.147	0	0.056	0.023	0.063	0.017	-0.029	
11/18/2022 15:37				0.147	0	0.056	0.023	0.059	0.018	-0.029	
11/18/2022 15:38				0.147	0	0.056	0.023	0.063	0.018	-0.028	
11/18/2022 15:39	12.6	96.3	42.90567;-73.35908	0.147	0	0.056	0.023	0.058	0.018	-0.028	
11/18/2022 15:40				0.147	0	0.057	0.023	0.057	0.018	-0.028	
11/18/2022 15:41				0.147	0	0.057	0.023	0.06	0.018	-0.028	
11/18/2022 15:42				0.147	0	0.057	0.023	0.06	0.018	-0.029	
11/18/2022 15:43				0.147	0	0.057	0.023	0.063	0.018	-0.029	
11/18/2022 15:44	12.6	97.5	42.9057;-73.35899	0.147	0	0.058	0.024	0.062	0.018	-0.029	
11/18/2022 15:45				0.147	0	0.058	0.024	0.063	0.018	-0.029	
11/18/2022 15:46				0.147	0	0.059	0.024	0.063	0.018	-0.029	
11/18/2022 15:47				0.147	0	0.059	0.024	0.063	0.018	-0.029	
11/18/2022 15:48				0.147	0	0.06	0.024	0.064	0.018	-0.028	
11/18/2022 15:49	12.6	102.5	42.90578;-73.35909	0.147	0	0.06	0.024	0.062	0.018	-0.029	
11/18/2022 15:50				0.147	0	0.06	0.024	0.063	0.018	-0.029	
11/18/2022 15:51				0.147	0	0.06	0.024	0.063	0.018	-0.029	
11/18/2022 15:52				0.147	0	0.06	0.025	0.064	0.018	-0.029	
11/21/2022 10:28	12.9	97.5	42.8944506;-73.3574249								
11/21/2022 10:28											
11/21/2022 10:29				0.142	0	0	0	0	0	0.005	
11/21/2022 10:30				0.142	0	0	0	0	0	0.006	
11/21/2022 10:31				0.142	0	0	0	0	0	0.006	
11/21/2022 10:32	12.9	100		0.142	0	0	0	0	0	0.006	
11/21/2022 10:33				0.142	0	0	0	0	0	0.007	
11/21/2022 10:34				0.142	0	0.002	0	0	0	0.006	
11/21/2022 10:35				0.142	0	0	0	0	0	0.006	
11/21/2022 10:36				0.142	0	0	0	0	0	0.006	
11/21/2022 10:37	12.9	100		0.142	0	0	0	0	0	0.006	
11/21/2022 10:38				0.142	0	0	0	0	0	0.006	
11/21/2022 10:39				0.142	0	0	0	0	0	0.006	
11/21/2022 10:40				0.142	0	0	0	0	0	0.006	
11/21/2022 10:41				0.142	0	0	0	0	0	0.006	
11/21/2022 10:42	12.9	121.3		0.142	0	0	0	0	0	0.005	
11/21/2022 10:43				0.142	0	0	0	0	0	0.006	
11/21/2022 10:44				0.142	0	0	0	0	0	0.006	
11/21/2022 10:45				0.142	0	0	0	0	0	0.006	
11/21/2022 10:46				0.142	0	0	0	0	0	0.006	
11/21/2022 10:47	12.9	97.5		0.142	0	0	0	0	0	0.005	
11/21/2022 10:48				0.142	0	0	0	0	0	0.006	
11/21/2022 10:49				0.142	0	0	0	0	0	0.006	
11/21/2022 10:50				0.142	0	0	0	0	0	0.005	
11/21/2022 10:51				0.142	0	0	0	0	0	0.005	
11/21/2022 10:52	12.9	97.5		0.142	0	0	0	0	0	0.005	
11/21/2022 10:53				0.142	0	0	0	0	0	0.005	
11/21/2022 10:54				0.142	0	0	0	0	0	0.005	
11/21/2022 10:55				0.142	0	0	0	0	0	0.005	
11/21/2022 10:56				0.142	0	0	0	0	0	0.005	
11/21/2022 10:57	12.9	97.5		0.142	0	0	0	0	0	0.005	
11/21/2022 10:58				0.142	0	0	0	0	0	0.005	
11/21/2022 10:59				0.142	0	0	0	0	0	0.005	
11/21/2022 11:00				0.142	0	0	0	0	0	0.006	
11/21/2022 11:01				0.142	0	0	0	0	0	0.005	
11/21/2022 11:02	12.9	97.5		0.142	0	0	0	0	0	0.005	
11/21/2022 11:03				0.142	0	0	0	0	0	0.005	

C.T. MALE ASSOCIATES

CAMP FIELD DATA
LIBERTY STREET IRM

Device	Thiamis 2B011155			RAE RS232(A) 2B011155					DustTrak RS232(C) 2B011155	
Timestamp (UTC)	Batt. Voltage (V)	Current (mA)	Location	VOC (Peak) (ppm)	VOC (Low) (ppm)	VOC (STEL) (ppm)	VOC (TWA) (ppm)	VOC (ppm)	Total TWA (mg/m³)	Mass Conc. Total (mg/m³)
11/21/2022 11:04				0.142	0	0	0	0	0	0.005
11/21/2022 11:05	12.9	113.8		0.142	0	0	0	0	0	0.005
11/21/2022 11:06				0.142	0	0	0	0	0	0.005
11/21/2022 11:07				0.142	0	0	0	0	0	0.005
11/21/2022 11:08				0.142	0	0	0	0.005	0	0.005
11/21/2022 11:09				0.142	0	0	0	0	0	0.005
11/21/2022 11:10	12.9	107.5		0.142	0	0.002	0	0	0	0.005
11/21/2022 11:11				0.142	0	0.002	0	0	0	0.005
11/21/2022 11:12				0.142	0	0.002	0	0	0	0.005
11/21/2022 11:13				0.142	0	0.002	0	0	0.001	0.005
11/21/2022 11:14				0.142	0	0.002	0	0	0.001	0.005
11/21/2022 11:15	12.9	97.5		0.142	0	0.002	0	0	0.001	0.005
11/21/2022 11:16				0.142	0	0.002	0	0	0.001	0.005
11/21/2022 11:17				0.142	0	0.002	0	0	0.001	0.005
11/21/2022 11:18				0.142	0	0.002	0	0	0.001	0.005
11/21/2022 11:19				0.142	0	0.002	0	0	0.001	0.005
11/21/2022 11:20	12.9	98.8		0.142	0	0.002	0	0	0.001	0.005
11/21/2022 11:21				0.142	0	0.002	0	0	0.001	0.005
11/21/2022 11:22				0.142	0	0.002	0	0	0.001	0.005
11/21/2022 11:23				0.142	0	0.002	0	0	0.001	0.005
11/21/2022 11:24				0.142	0	0.002	0	0	0.001	0.005
11/21/2022 11:25	12.8	97.5		0.142	0	0	0	0	0.001	0.005
11/21/2022 11:26				0.142	0	0	0	0	0.001	0.005
11/21/2022 11:27				0.142	0	0	0	0	0.001	0.005
11/21/2022 11:28				0.142	0	0	0	0	0.001	0.005
11/21/2022 11:29				0.142	0	0	0	0.002	0.001	0.005
11/21/2022 11:30	12.8	101.3		0.142	0	0	0	0	0.001	0.005
11/21/2022 11:31				0.142	0	0	0	0	0.001	0.005
11/21/2022 11:32				0.142	0	0	0	0	0.001	0.005
11/21/2022 11:33				0.142	0	0	0	0	0.001	0.005
11/21/2022 11:34				0.142	0	0	0	0	0.001	0.006
11/21/2022 11:35	12.8	101.3		0.142	0	0	0	0.005	0.001	0.005
11/21/2022 11:36				0.142	0	0	0	0	0.001	0.005
11/21/2022 11:37				0.142	0	0	0	0	0.001	0.005
11/21/2022 11:38				0.142	0	0	0	0	0.001	0.005
11/21/2022 11:39				0.142	0	0	0	0	0.001	0.005
11/21/2022 11:40	12.8	98.8		0.142	0	0	0	0	0.001	0.005
11/21/2022 11:41				0.142	0	0	0	0	0.001	0.005
11/21/2022 11:42				0.142	0	0	0	0	0.001	0.005
11/21/2022 11:43				0.142	0	0	0	0	0.001	0.006
11/21/2022 11:44				0.142	0	0	0	0	0.001	0.006
11/21/2022 11:45	12.8	100		0.142	0	0	0	0	0.001	0.006
11/21/2022 11:46				0.142	0	0	0	0	0.001	0.005
11/21/2022 11:47				0.142	0	0	0	0	0.001	0.006
11/21/2022 11:48				0.142	0	0	0	0	0.001	0.006
11/21/2022 11:49				0.142	0	0	0	0	0.001	0.005
11/21/2022 11:50	12.8	102.5		0.142	0	0	0	0	0.001	0.007
11/21/2022 11:51				0.142	0	0	0	0	0.001	0.006
11/21/2022 11:52				0.142	0	0	0	0	0.001	0.006
11/21/2022 11:53				0.142	0	0	0	0	0.001	0.006
11/21/2022 11:54				0.142	0	0	0	0	0.001	0.006
11/21/2022 11:55	12.8	97.5	42.89507;-73.36019	0.142	0	0	0	0	0.001	0.006
11/21/2022 11:56				0.142	0	0	0	0	0.001	0.005
11/21/2022 11:57				0.142	0	0	0	0	0.001	0.006
11/21/2022 11:58				0.142	0	0	0	0	0.001	0.006
11/21/2022 11:59				0.142	0	0	0	0	0.001	0.006
11/21/2022 12:00	12.8	97.5		0.142	0	0	0	0	0.001	0.006
11/21/2022 12:01				0.142	0	0	0	0	0.001	0.006
11/21/2022 12:02				0.142	0	0	0	0	0.001	0.006
11/21/2022 12:03				0.142	0	0	0	0	0.001	0.006
11/21/2022 12:04				0.142	0	0	0	0	0.001	0.006

CAMP FIELD DATA
LIBERTY STREET IRM

Device	Thiamis 2B011155			RAE RS232(A) 2B011155					DustTrak RS232(C) 2B011155	
Timestamp (UTC)	Batt. Voltage (V)	Current (mA)	Location	VOC (Peak) (ppm)	VOC (Low) (ppm)	VOC (STEL) (ppm)	VOC (TWA) (ppm)	VOC (ppm)	Total TWA (mg/m³)	Mass Conc. Total (mg/m³)
11/21/2022 12:05	12.8	100		0.142	0	0	0	0	0.001	0.006
11/21/2022 12:06				0.142	0	0	0	0	0.001	0.006
11/21/2022 12:07				0.142	0	0	0	0	0.001	0.006
11/21/2022 12:08				0.142	0	0	0	0	0.001	0.005
11/21/2022 12:09				0.142	0	0	0	0	0.001	0.005
11/21/2022 12:10	12.8	101.3		0.142	0	0	0	0	0.001	0.005
11/21/2022 12:11				0.142	0	0	0	0	0.001	0.005
11/21/2022 12:12				0.142	0	0	0	0	0.001	0.006
11/21/2022 12:13				0.142	0	0	0	0	0.001	0.005
11/21/2022 12:14				0.142	0	0	0	0	0.001	0.005
11/21/2022 12:15	12.8	97.5	42.89374;-73.35957	0.142	0	0	0	0.001	0.001	0.09
11/21/2022 12:16				0.142	0	0	0	0	0.001	0.005
11/21/2022 12:17				0.142	0	0	0	0.002	0.001	0.006
11/21/2022 12:18				0.142	0	0	0	0	0.001	0.007
11/21/2022 12:19				0.142	0	0	0	0	0.001	0.006
11/21/2022 12:20	12.8	97.5	42.89418;-73.35819	0.142	0	0	0	0	0.001	0.005
11/21/2022 12:21				0.142	0	0	0	0.001	0.001	0.005
11/21/2022 12:22				0.142	0	0	0	0	0.001	0.005
11/21/2022 12:23				0.142	0	0	0	0.003	0.001	0.005
11/21/2022 12:24				0.142	0	0	0	0.002	0.001	0.005
11/21/2022 12:25	12.8	101.3	42.8942;-73.35799	0.142	0	0	0	0.002	0.001	0.005
11/21/2022 12:26				0.142	0	0	0	0.006	0.001	0.006
11/21/2022 12:27				0.142	0	0	0	0.007	0.001	0.005
11/21/2022 12:28				0.142	0	0.001	0	0.003	0.001	0.005
11/21/2022 12:29				0.142	0	0.001	0	0.004	0.001	0.005
11/21/2022 12:30	12.8	95	42.89427;-73.35806	0.142	0	0.001	0	0.008	0.001	0.004
11/21/2022 12:31				0.142	0	0.002	0	0.004	0.001	0.005
11/21/2022 12:32				0.142	0	0.002	0	0.003	0.001	0.005
11/21/2022 12:33				0.142	0	0.002	0	0.01	0.001	0.005
11/21/2022 12:34				0.142	0	0.003	0	0.009	0.001	0.005
11/21/2022 12:35	12.8	100	42.89427;-73.35783	0.142	0	0.003	0	0.006	0.001	0.004
11/21/2022 12:36				0.142	0	0.003	0	0.01	0.001	0.005
11/21/2022 12:37				0.142	0	0.004	0	0.006	0.001	0.004
11/21/2022 12:38				0.142	0	0.004	0	0.007	0.001	0.004
11/21/2022 12:39				0.142	0	0.004	0	0.008	0.001	0.004
11/21/2022 12:40	12.8	102.5	42.89411;-73.35796	0.142	0	0.005	0	0.008	0.001	0.004
11/21/2022 12:41				0.142	0	0.005	0	0.009	0.001	0.004
11/21/2022 12:42				0.142	0	0.005	0	0.009	0.001	0.004
11/21/2022 12:43				0.142	0	0.005	0	0.01	0.001	0.005
11/21/2022 12:44				0.142	0	0.006	0	0.009	0.001	0.005
11/21/2022 12:45	12.8	102.5	42.89425;-73.35803	0.142	0	0.006	0	0.011	0.002	0.005
11/21/2022 12:46				0.142	0	0.007	0	0.014	0.002	0.004
11/21/2022 12:47				0.142	0	0.007	0	0.017	0.002	0.004
11/21/2022 12:48				0.142	0	0.008	0	0.015	0.002	0.004
11/21/2022 12:49				0.142	0	0.008	0	0.013	0.002	0.004
11/21/2022 12:50	12.8	101.3	42.89418;-73.35791	0.142	0	0.009	0	0.014	0.002	0.014
11/21/2022 12:51				0.142	0	0.01	0	0.013	0.002	0.007
11/21/2022 12:52				0.142	0	0.01	0	0.014	0.002	0.004
11/21/2022 12:53				0.142	0	0.01	0	0.016	0.002	0.005
11/21/2022 12:54				0.142	0	0.011	0	0.025	0.002	0.004
11/21/2022 12:55	12.8	98.8	42.89423;-73.35802	0.142	0	0.012	0	0.023	0	0.004
11/21/2022 12:56				0.142	0	0.013	0	0.019	0.002	0.004
11/21/2022 12:57				0.142	0	0.014	0	0.025	0.002	0.004
11/21/2022 12:58				0.142	0	0.015	0	0.025	0.002	0.004
11/21/2022 12:59				0.142	0	0.016	0	0.02	0.002	0.004
11/21/2022 13:00	12.7	103.8	42.89419;-73.35797	0.142	0	0.016	0	0.018	0.002	0.004
11/21/2022 13:01				0.142	0	0.016	0	0.024	0.002	0.004
11/21/2022 13:02				0.142	0	0.017	0.001			0.004
11/21/2022 13:03								0.018		
11/21/2022 13:04				0.142	0	0.017	0.001			
11/21/2022 13:05								0.022		

CAMP FIELD DATA
LIBERTY STREET IRM

Device	Thiamis 2B011155			RAE RS232(A) 2B011155					DustTrak RS232(C) 2B011155	
Timestamp (UTC)	Batt. Voltage (V)	Current (mA)	Location	VOC (Peak) (ppm)	VOC (Low) (ppm)	VOC (STEL) (ppm)	VOC (TWA) (ppm)	VOC (ppm)	Total TWA (mg/m³)	Mass Conc. Total (mg/m³)
11/21/2022 13:06	12.8	96.3	42.89417;-73.35799	0.142	0	0.018	0.001	0.022		
11/21/2022 13:07										
11/21/2022 13:08										
11/21/2022 13:09										
11/21/2022 13:10										
11/21/2022 13:11	12.7	98.8	42.8942;-73.35799	0.142	0	0.021	0.001	0.023		
11/21/2022 13:12										
11/21/2022 13:13										
11/21/2022 13:14										
11/21/2022 13:15										
11/21/2022 13:16	12.7	88.8	42.89423;-73.35802	0.142	0	0.022	0.001	0.02		
11/21/2022 13:17										
11/21/2022 13:18										
11/21/2022 13:19										
11/21/2022 13:20										
11/21/2022 13:21	12.7	95	42.89421;-73.35798	0.142	0	0.022	0.001	0.024		
11/21/2022 13:22										
11/21/2022 13:23										
11/21/2022 13:24										
11/21/2022 13:25										
11/21/2022 13:26	12.7	96.3	42.89422;-73.35799	0.142	0	0.024	0.001	0.027		
11/21/2022 13:27										
11/21/2022 13:28										
11/21/2022 13:29										
11/21/2022 13:30										
11/21/2022 13:31	12.7	102.5	42.89421;-73.35799	0.142	0	0.023	0.002	0.024		
11/21/2022 13:32										
11/21/2022 13:33										
11/21/2022 13:34										
11/21/2022 13:35										
11/21/2022 13:36	12.7	103.8	42.89422;-73.35803	0.142	0	0.024	0.002	0.029		
11/21/2022 13:37										
11/21/2022 13:38										
11/21/2022 13:39										
11/21/2022 13:40										
11/21/2022 13:41	12.7	103.8	42.89422;-73.35803	0.142	0	0.025	0.002	0.034		
11/21/2022 13:42										
11/21/2022 13:43										
11/21/2022 13:44										
11/21/2022 13:45										
11/21/2022 13:46	12.7	98.8	42.8942;-73.35802	0.142	0	0.025	0.002	0.031		
11/21/2022 13:47										
11/21/2022 13:48										
11/21/2022 13:49										
11/21/2022 13:50										
11/21/2022 13:51	12.7	102.5	42.89418;-73.35802	0.142	0	0.027	0.003	0.031		
11/21/2022 13:52										
11/21/2022 13:53										
11/21/2022 13:54										
11/21/2022 13:55										
11/21/2022 13:56	12.7	102.5	42.89418;-73.35802	0.142	0	0.028	0.003	0.034		
11/21/2022 13:57										
11/21/2022 13:58										
11/21/2022 13:59										
11/21/2022 14:00										
11/21/2022 14:01	12.7	106.3	42.89418;-73.35805	0.142	0	0.031	0.003	0.036		
11/21/2022 14:02										
11/21/2022 14:03										
11/21/2022 14:04										
11/21/2022 14:05										
11/21/2022 14:06								0.038		

C.T. MALE ASSOCIATES

CAMP FIELD DATA
LIBERTY STREET IRM

Device	Thiamis 2B011155			RAE RS232(A) 2B011155					DustTrak RS232(C) 2B011155	
Timestamp (UTC)	Batt. Voltage (V)	Current (mA)	Location	VOC (Peak) (ppm)	VOC (Low) (ppm)	VOC (STEL) (ppm)	VOC (TWA) (ppm)	VOC (ppm)	Total TWA (mg/m³)	Mass Conc. Total (mg/m³)
11/21/2022 14:07				0.142	0	0.034	0.003			
11/21/2022 14:08				0.142	0	0.035	0.004	0.042		
11/21/2022 14:09	12.7	92.5	42.89422;-73.35803							
11/21/2022 14:10				0.142	0	0.035	0.004	0.043		
11/21/2022 14:11				0.142	0	0.036	0.004	0.045		
11/21/2022 14:12				0.142	0	0.037	0.004	0.044		
11/21/2022 14:13				0.142	0	0.038	0.004	0.044		
11/21/2022 14:14								0.051		
11/21/2022 14:15				0.142	0	0.039	0.004			
11/21/2022 14:16	12.7	97.5	42.89418;-73.3579							
11/21/2022 14:17				0.142	0	0.039	0.004	0.061		
11/21/2022 14:18				0.142	0	0.041	0.004	0.048		
11/21/2022 14:19				0.142	0	0.042	0.004	0.05		
11/21/2022 14:20				0.142	0	0.042	0.004	0.049		
11/21/2022 14:21				0.142	0	0.043	0.005	0.048		
11/21/2022 14:22	12.7	97.5	42.89416;-73.35786							
11/21/2022 14:23				0.142	0	0.044	0.005	0.05		
11/21/2022 14:24				0.142	0	0.044	0.005	0.054		
11/21/2022 14:25				0.142	0	0.045	0.005	0.052		
11/21/2022 14:26				0.142	0	0.046	0.005	0.055		
11/21/2022 14:27				0.142	0	0.047	0.005	0.056		
11/21/2022 14:28	12.7	125	42.89414;-73.358							
11/21/2022 14:29				0.142	0	0.048	0.005	0.054		
11/21/2022 14:30				0.142	0	0.049	0.005	0.052		
11/21/2022 14:31				0.142	0	0.049	0.005	0.054		
11/21/2022 14:32				0.142	0	0.05	0.005	0.053		
11/21/2022 14:33				0.142	0	0.051	0.006	0.058		
11/21/2022 14:34	12.7	97.5	42.89405;-73.35787							
11/21/2022 14:35				0.142	0	0.051	0.006	0.053		
11/21/2022 14:36				0.142	0	0.051	0.006			
11/21/2022 14:37								0.054		
11/21/2022 14:38				0.142	0	0.052	0.006	0.052		
11/21/2022 14:39				0.142	0	0.052	0.006	0.057		
11/21/2022 14:40								0.053		
11/21/2022 14:41				0.142	0	0.052	0.006			
11/21/2022 14:42	12.7	92.5	42.89415;-73.35799							
11/21/2022 14:43				0.142	0	0.053	0.006	0.055		
11/21/2022 14:44				0.142	0	0.053	0.006	0.055		
11/21/2022 14:45				0.142	0	0.054	0.007	0.053		
11/21/2022 14:46				0.142	0	0.054	0.007	0.057		
11/21/2022 14:47				0.142	0	0.054	0.007	0.054		
11/21/2022 14:48	12.7	93.8	42.89419;-73.358							
11/21/2022 14:49				0.142	0	0.054	0.007	0.057		
11/21/2022 14:50				0.142	0	0.054	0.007	0.059		
11/21/2022 14:51				0.142	0	0.054	0.007	0.049		
11/21/2022 14:52				0.142	0	0.054	0.007	0.05		
11/21/2022 14:53				0.142	0	0.054	0.007	0.055		
11/21/2022 14:54	12.7	97.5	42.89421;-73.35786							
11/21/2022 14:55				0.142	0	0.054	0.007	0.056		
11/21/2022 14:56				0.142	0	0.053	0.008	0.05		
11/21/2022 14:57				0.142	0	0.053	0.008	0.049		
11/21/2022 14:58				0.142	0	0.053	0.008	0.053		
11/21/2022 14:59				0.142	0	0.053	0.008	0.051		
11/21/2022 15:00	12.6	97.5	42.89424;-73.35798							
11/21/2022 15:01				0.142	0	0.052	0.008	0.053		
11/21/2022 15:02				0.142	0	0.052	0.008	0.059		
11/21/2022 15:03				0.142	0	0.052	0.008	0.053		
11/21/2022 15:04				0.142	0	0.052	0.008	0.055		
11/21/2022 15:05				0.142	0	0.052	0.008	0.05		
11/21/2022 15:06	12.6	97.5	42.89429;-73.35814							
11/21/2022 15:07				0.142	0	0.052	0.008	0.054		

C.T. MALE ASSOCIATES

CAMP FIELD DATA
LIBERTY STREET IRM

Device	Thiamis 2B011155			RAE RS232(A) 2B011155					DustTrak RS232(C) 2B011155	
Timestamp (UTC)	Batt. Voltage (V)	Current (mA)	Location	VOC (Peak) (ppm)	VOC (Low) (ppm)	VOC (STEL) (ppm)	VOC (TWA) (ppm)	VOC (ppm)	Total TWA (mg/m³)	Mass Conc. Total (mg/m³)
11/21/2022 15:08				0.142	0	0.052	0.009	0.054		
11/21/2022 15:09				0.142	0	0.052	0.009	0.056		
11/21/2022 15:10				0.142	0	0.052	0.009	0.055		
11/21/2022 15:11				0.142	0	0.052	0.009	0.056		
11/21/2022 15:12	12.6	92.5	42.89418;-73.3581							
11/21/2022 15:13				0.142	0	0.052	0.009	0.056		
11/21/2022 15:14				0.142	0	0.052	0.009	0.056		
11/21/2022 15:15				0.142	0	0.053	0.009	0.057		
11/21/2022 15:16				0.142	0	0.053	0.009	0.055		
11/21/2022 15:17				0.142	0	0.053	0.01	0.055		
11/21/2022 15:18	12.6	97.5	42.89408;-73.35797							
11/21/2022 15:19				0.142	0	0.054	0.01	0.056		
11/21/2022 15:20				0.142	0	0.054	0.01	0.056		
11/21/2022 15:21				0.142	0	0.054	0.01	0.059		
11/21/2022 15:22				0.142	0	0.054	0.01	0.053		
11/21/2022 15:23				0.142	0	0.055	0.01	0.057		
11/21/2022 15:24	12.6	98.8	42.89408;-73.35801							
11/21/2022 15:25				0.142	0	0.055	0.01	0.067		
11/21/2022 15:26				0.142	0	0.055	0.01	0.058		
11/21/2022 15:27				0.142	0	0.056	0.01	0.058		
11/21/2022 15:28				0.142	0	0.057	0.011	0.059		
11/21/2022 15:29				0.142	0	0.057	0.011	0.061		
11/21/2022 15:30	12.6	97.5	42.89419;-73.35814							
11/21/2022 15:31				0.142	0	0.057	0.011	0.058		
11/21/2022 15:32				0.142	0	0.057	0.011	0.06		
11/21/2022 15:33				0.142	0	0.058	0.011	0.065		
11/21/2022 15:34					0	0.059	0.011	0.063		
11/21/2022 15:35				0.142	0	0.059	0.011	0.064		
11/21/2022 15:36	12.6	97.5	42.89423;-73.35805							
11/21/2022 15:37								0.069		
11/21/2022 15:38				0.142	0	0.06	0.012			
11/21/2022 15:39				0.142	0	0.06	0.012	0.064		
11/21/2022 15:40				0.142	0	0.061	0.012	0.067		
11/21/2022 15:41				0.142	0	0.062	0.012	0.071		
11/21/2022 15:42				0.142	0	0.063	0.012	0.07		
11/21/2022 15:43	12.6	97.5	42.89419;-73.35808							
11/21/2022 15:44				0.142	0	0.065	0.012	0.077		
11/21/2022 15:45				0.142	0	0.066	0.012	0.07		
11/21/2022 15:46				0.142	0	0.067	0.013	0.077		
11/21/2022 15:47				0.142	0	0.068	0.013	0.078		
11/21/2022 15:48				0.142	0	0.07	0.013	0.084		
11/21/2022 15:49	12.6	98.8	42.89427;-73.35784							
11/21/2022 15:50				0.142	0	0.071	0.013	0.1		
11/21/2022 15:51				0.142	0	0.073	0.013	0.081		
11/21/2022 15:52				0.142	0	0.075	0.013	0.067		
11/21/2022 15:53				0.142	0	0.074	0.014	0.067		
11/21/2022 15:54				0.142	0	0.075	0.014	0.113		
11/21/2022 15:55	12.6	97.5	42.8942;-73.35781							
11/21/2022 15:56				0.142	0	0.077	0.014	0.072		
11/21/2022 15:57				0.142	0	0.078	0.014	0.068		
11/21/2022 15:58				0.142	0	0.078	0.014	0.063		
11/21/2022 15:59				0.142	0	0.078	0.014	0.064		
11/21/2022 16:00				0.142	0	0.078	0.015	0.072		
11/21/2022 16:01	12.6	97.5	42.89423;-73.35781							
11/21/2022 16:02				0.142	0	0.077	0.015	0.062		
11/21/2022 16:03				0.142	0	0.076	0.015	0.062		
11/21/2022 16:04				0.142	0	0.075	0.015	0.061		
11/21/2022 16:05				0.142	0	0.074	0.015	0.061		
11/21/2022 16:06				0.142	0	0.072	0.015	0.06		
11/21/2022 16:07	12.6	102.5	42.89423;-73.35784							
11/21/2022 16:08				0.142	0	0.071	0.015	0.058		

C.T. MALE ASSOCIATES

CAMP FIELD DATA
LIBERTY STREET IRM

Device	Thiamis 2B011155			RAE RS232(A) 2B011155					DustTrak RS232(C) 2B011155	
Timestamp (UTC)	Batt. Voltage (V)	Current (mA)	Location	VOC (Peak) (ppm)	VOC (Low) (ppm)	VOC (STEL) (ppm)	VOC (TWA) (ppm)	VOC (ppm)	Total TWA (mg/m³)	Mass Conc. Total (mg/m³)
11/21/2022 16:09				0.142	0	0.068	0.015	0.064		
11/21/2022 16:10				0.142	0	0.067	0.016	0.08		
11/21/2022 16:11				0.142	0	0.067	0.016	0.072		
11/21/2022 16:12				0.142	0	0.067	0.016	0.056		
11/21/2022 16:13	12.6	95	42.89419;-73.35784							
11/21/2022 16:14				0.142	0	0.065	0.016	0.054		
11/21/2022 16:15				0.142	0	0.063	0.016	0.06		
11/21/2022 16:16				0.142	0	0.062	0.016	0.055		
11/21/2022 16:17				0.142	0	0.062	0.016	0.056		
11/21/2022 16:18				0.142	0	0.061	0.016	0.056		
11/21/2022 16:19	12.6	97.5	42.89433;-73.35796							
11/21/2022 16:20				0.142	0	0.06	0.017	0.071		
11/21/2022 16:21				0.142	0	0.06	0.017	0.076		
11/29/2022 8:39	12.8	96.3								
11/29/2022 8:40	12.8	97.5		0.07	0	0	0	0		
11/29/2022 8:41				0.07	0	0	0	0		
11/29/2022 8:42				0.07	0	0	0	0		
11/29/2022 8:43				0.07	0	0	0	0		
11/29/2022 8:44				0.07	0	0	0	0		
11/29/2022 8:45	12.7	97.5	42.90556;-73.35924	0.07	0	0	0	0		
11/29/2022 8:46				0.07	0	0	0	0		
11/29/2022 8:47				0.07	0	0	0	0		
11/29/2022 8:48				0.07	0	0	0	0		
11/29/2022 8:49				0.07	0	0	0	0		
11/29/2022 8:50	12.7	97.5	42.90564;-73.35914	0.07	0	0	0	0		
11/29/2022 8:51				0.07	0	0	0	0		
11/29/2022 8:52				0.07	0	0	0	0		
11/29/2022 8:53				0.07	0	0	0	0		
11/29/2022 8:54				0.07	0	0	0	0	0	0.023
11/29/2022 8:55	12.8	97.5	42.90561;-73.3592	0.07	0	0	0	0	0	0.022
11/29/2022 8:56				0.07	0	0	0	0	0	0.021
11/29/2022 8:57				0.07	0	0	0	0	0	0.021
11/29/2022 8:58				0.07	0	0	0	0	0	0.021
11/29/2022 8:59				0.07	0	0	0	0	0	0.021
11/29/2022 9:00	12.8	97.5	42.90567;-73.35912	0.07	0	0	0	0	0	0.021
11/29/2022 9:01				0.07	0	0	0	0	0	0.021
11/29/2022 9:02				0.07	0	0	0	0	0	0.021
11/29/2022 9:03				0.07	0	0	0	0	0	0.021
11/29/2022 9:04				0.07	0	0	0	0	0	0.021
11/29/2022 9:05	12.8	98.8	42.90562;-73.35915	0.07	0	0	0	0	0	0.021
11/29/2022 9:06				0.07	0	0	0	0	0	0.021
11/29/2022 9:07				0.07	0	0	0	0	0	0.021
11/29/2022 9:08				0.07	0	0	0	0	0	0.021
11/29/2022 9:09				0.07	0	0	0	0	0.001	0.021
11/29/2022 9:10	12.8	98.8	42.90565;-73.35912	0.07	0	0	0	0	0.001	0.377
11/29/2022 9:11				0.07	0	0	0	0	0.001	0.021
11/29/2022 9:12				0.07	0	0	0	0	0.001	0.021
11/29/2022 9:13				0.07	0	0	0	0	0.001	0.021
11/29/2022 9:14				0.07	0	0	0	0	0.001	0.021
11/29/2022 9:15	12.8	112.5	42.90564;-73.35918	0.07	0	0	0	0	0.001	0.021
11/29/2022 9:16				0.07	0	0	0	0	0.001	0.021
11/29/2022 9:17				0.07	0	0	0	0	0.001	0.021
11/29/2022 9:18				0.07	0	0	0	0	0.001	0.021
11/29/2022 9:19				0.07	0	0	0	0	0.001	0.021
11/29/2022 9:20	12.8	100	42.90564;-73.3592	0.07	0	0	0	0	0.001	0.021
11/29/2022 9:21				0.07	0	0	0	0	0.001	0.021
11/29/2022 9:22				0.07	0	0	0	0	0.001	0.021
11/29/2022 9:23				0.07	0	0	0	0	0.001	0.376
11/29/2022 9:24				0.07	0	0	0	0	0.001	0.02
11/29/2022 9:25	12.8	98.8	42.90559;-73.35919	0.07	0	0	0	0	0.001	0.02
11/29/2022 9:26				0.07	0	0	0	0	0.001	0.02

C.T. MALE ASSOCIATES

CAMP FIELD DATA
LIBERTY STREET IRM

Device	Thiamis 2B011155			RAE RS232(A) 2B011155					DustTrak RS232(C) 2B011155	
Timestamp (UTC)	Batt. Voltage (V)	Current (mA)	Location	VOC (Peak) (ppm)	VOC (Low) (ppm)	VOC (STEL) (ppm)	VOC (TWA) (ppm)	VOC (ppm)	Total TWA (mg/m³)	Mass Conc. Total (mg/m³)
11/29/2022 9:27				0.07	0	0	0	0	0.001	0.02
11/29/2022 9:28				0.07	0	0	0	0	0.001	0.02
11/29/2022 9:29				0.07	0	0	0	0	0.002	0.02
11/29/2022 9:30	12.8	102.5	42.90564;-73.35911	0.07	0	0	0	0	0.002	0.376
11/29/2022 9:31				0.07	0	0	0	0	0.002	0.021
11/29/2022 9:32				0.07	0	0	0	0	0.002	0.021
11/29/2022 9:33				0.07	0	0	0	0	0.002	0.021
11/29/2022 9:34				0.07	0	0	0	0	0.002	0.021
11/29/2022 9:35	12.8	101.3	42.90551;-73.35922	0.07	0	0	0	0	0.002	0.024
11/29/2022 9:36				0.07	0	0	0	0	0.002	0.021
11/29/2022 9:37				0.07	0	0	0	0	0.002	0.021
11/29/2022 9:38				0.07	0	0	0	0	0.002	0.021
11/29/2022 9:39				0.07	0	0	0	0	0.002	0.021
11/29/2022 9:40	12.8	103.8	42.90559;-73.35924	0.07	0	0	0	0	0.002	0.394
11/29/2022 9:41				0.07	0	0	0	0	0.002	0.021
11/29/2022 9:42				0.07	0	0	0	0	0.002	0.021
11/29/2022 9:43				0.07	0	0	0	0	0.002	0.021
11/29/2022 9:44				0.07	0	0	0	0	0.002	0.024
11/29/2022 9:45	12.7	100	42.9056;-73.35919	0.07	0	0	0	0	0.002	0.021
11/29/2022 9:46				0.07	0	0	0	0	0.002	0.021
11/29/2022 9:47				0.07	0	0	0	0	0.002	0.021
11/29/2022 9:48				0.07	0	0	0	0	0.002	0.021
11/29/2022 9:49				0.07	0	0	0	0	0.002	0.021
11/29/2022 9:50	12.7	100	42.90555;-73.35923	0.07	0	0	0	0	0.002	0.021
11/29/2022 9:51				0.07	0	0	0	0	0.002	0.021
11/29/2022 9:52				0.07	0	0	0	0	0.003	0.021
11/29/2022 9:53				0.07	0	0	0	0	0.003	0.021
11/29/2022 9:54				0.07	0	0	0	0	0.003	0.021
11/29/2022 9:55	12.7	101.3	42.9055;-73.35921	0.07	0	0	0	0	0.003	0.021
11/29/2022 9:56				0.07	0	0	0	0	0.003	0.021
11/29/2022 9:57				0.07	0	0	0	0	0.003	0.021
11/29/2022 9:58				0.07	0	0	0	0	0.003	0.021
11/29/2022 9:59				0.07	0	0	0	0	0.003	0.021
11/29/2022 10:00	12.7	98.8	42.90553;-73.35918	0.07	0	0	0	0	0.003	0.021
11/29/2022 10:01				0.07	0	0	0	0	0.003	0.021
11/29/2022 10:02				0.07	0	0	0	0	0.003	0.021
11/29/2022 10:03				0.07	0	0	0	0	0.003	0.021
11/29/2022 10:04				0.07	0	0	0	0	0.003	0.021
11/29/2022 10:05	12.7	101.3	42.90553;-73.35924	0.07	0	0	0	0	0.003	0.021
11/29/2022 10:06				0.07	0	0	0	0	0.003	0.021
11/29/2022 10:07				0.07	0	0	0	0	0.003	0.021
11/29/2022 10:08				0.07	0	0	0	0	0.003	0.021
11/29/2022 10:09				0.07	0	0	0	0	0.003	0.021
11/29/2022 10:10	12.7	97.5	42.90557;-73.35925	0.07	0	0	0	0	0.003	0.021
11/29/2022 10:11				0.07	0	0	0	0	0.003	0.021
11/29/2022 10:12				0.07	0	0	0	0	0.003	0.022
11/29/2022 10:13				0.07	0	0	0	0	0.003	0.022
11/29/2022 10:14				0.07	0	0	0	0	0.004	0.021
11/29/2022 10:15	12.7	97.5	42.90556;-73.35918	0.07	0	0	0	0	0.004	0.021
11/29/2022 10:16				0.07	0	0	0	0	0.004	0.021
11/29/2022 10:17				0.07	0	0	0	0	0.004	0.021
11/29/2022 10:18				0.07	0	0	0	0	0.004	0.022
11/29/2022 10:19				0.07	0	0	0	0	0.004	0.022
11/29/2022 10:20	12.7	100	42.90562;-73.35911	0.07	0	0	0	0	0.004	0.023
11/29/2022 10:21				0.07	0	0	0	0	0.004	0.022
11/29/2022 10:22				0.07	0	0	0	0	0.004	0.022
11/29/2022 10:23				0.07	0	0	0	0	0.004	0.021
11/29/2022 10:24				0.07	0	0	0	0	0.004	0.021
11/29/2022 10:25	12.7	101.3	42.9056;-73.35921	0.07	0	0	0	0	0.004	0.021
11/29/2022 10:26				0.07	0	0	0	0	0.004	0.021
11/29/2022 10:27				0.07	0	0	0	0	0.004	0.021

C.T. MALE ASSOCIATES

CAMP FIELD DATA
LIBERTY STREET IRM

Device	Thiamis 2B011155			RAE RS232(A) 2B011155					DustTrak RS232(C) 2B011155	
Timestamp (UTC)	Batt. Voltage (V)	Current (mA)	Location	VOC (Peak) (ppm)	VOC (Low) (ppm)	VOC (STEL) (ppm)	VOC (TWA) (ppm)	VOC (ppm)	Total TWA (mg/m³)	Mass Conc. Total (mg/m³)
11/29/2022 10:28				0.07	0	0	0	0	0.004	0.024
11/29/2022 10:29				0.07	0	0	0	0	0.004	0.021
11/29/2022 10:30	12.7	97.5	42.90563;-73.35921	0.07	0	0	0	0	0.004	0.021
11/29/2022 10:31				0.07	0	0	0	0	0.004	0.021
11/29/2022 10:32				0.07	0	0	0	0	0.004	0.021
11/29/2022 10:33				0.07	0	0	0	0	0.004	0.021
11/29/2022 10:34				0.07	0	0	0	0	0.004	0.021
11/29/2022 10:35	12.7	102.5	42.90559;-73.35919	0.07	0	0	0	0	0.004	0.021
11/29/2022 10:36				0.07	0	0	0	0	0.004	0.021
11/29/2022 10:37				0.07	0	0	0	0	0.005	0.021
11/29/2022 10:38				0.07	0	0	0	0	0.005	0.021
11/29/2022 10:39				0.07	0	0	0	0	0.005	0.021
11/29/2022 10:40	12.7	100	42.90562;-73.35913	0.07	0	0	0	0	0.005	0.021
11/29/2022 10:41				0.07	0	0	0	0	0.005	0.022
11/29/2022 10:42				0.07	0	0	0	0	0.005	0.022
11/29/2022 10:43				0.07	0	0	0	0	0.005	0.022
11/29/2022 10:44				0.07	0	0	0	0	0.005	0.022
11/29/2022 10:45	12.7	101.3	42.90564;-73.35919	0.07	0	0	0	0.019	0.005	0.022
11/29/2022 10:46				0.07	0	0.001	0	0	0.005	0.022
11/29/2022 10:47				0.07	0	0.002	0	0.002	0.005	0.022
11/29/2022 10:48				0.07	0	0.002	0	0	0.005	0.022
11/29/2022 10:49				0.07	0	0.002	0	0	0.005	0.022
11/29/2022 10:50	12.7	101.3	42.90555;-73.35918	0.07	0	0.002	0	0	0.005	0.023
11/29/2022 10:51				0.07	0	0.002	0	0	0.005	0.022
11/29/2022 10:52				0.07	0	0.002	0	0	0.005	0.023
11/29/2022 10:53				0.07	0	0.002	0	0.001	0.005	0.022
11/29/2022 10:54				0.07	0	0.002	0	0	0.005	0.022
11/29/2022 10:55	12.7	97.5	42.90565;-73.35903	0.07	0	0.002	0	0.019	0.005	0.022
11/29/2022 10:56				0.07	0	0.002	0	0.001	0.005	0.021
11/29/2022 10:57				0.07	0	0.003	0	0.005	0.005	0.021
11/29/2022 10:58				0.07	0	0.003	0	0.01	0.005	0.021
11/29/2022 10:59				0.07	0	0.004	0	0.007	0.006	0.021
11/29/2022 11:00	12.7	102.5	42.90545;-73.35927	0.07	0	0.004	0	0.022	0.006	0.021
11/29/2022 11:01				0.07	0	0.004	0	0.028	0.006	0.021
11/29/2022 11:02				0.07	0	0.006	0	0.03	0.006	0.021
11/29/2022 11:03				0.07	0	0.007	0	0.015	0.006	0.022
11/29/2022 11:04				0.07	0	0.008	0	0.015	0.006	0.021
11/29/2022 11:05	12.7	100	42.90537;-73.35943	0.07	0	0.01	0	0.04	0.006	0.021
11/29/2022 11:06				0.07	0	0.011	0	0.057	0.006	0.021
11/29/2022 11:07				0.07	0	0.014	0	0.034	0.006	0.021
11/29/2022 11:08				0.07	0	0.016	0	0.042	0.006	0.021
11/29/2022 11:09				0.07	0	0.019	0	0.029	0.006	0.021
11/29/2022 11:10	12.6	148.8	42.90572;-73.35911	0.07	0	0.022	0	0.029	0.006	0.021
11/29/2022 11:11				0.07	0	0.023	0	0.029	0.006	0.021
11/29/2022 11:12				0.07	0	0.024	0	0.02	0.006	0.021
11/29/2022 11:13				0.07	0	0.026	0	0.014	0.006	0.021
11/29/2022 11:14				0.07	0	0.026	0	0.015	0.006	0.021
11/29/2022 11:15	12.7	101.3	42.90546;-73.35925	0.07	0	0.027	0.001	0.021	0.006	0.021
11/29/2022 11:16				0.07	0	0.027	0.001	0.016	0.006	0.021
11/29/2022 11:17				0.07	0	0.026	0.001	0.024	0.006	0.021
11/29/2022 11:18				0.07	0	0.025	0.001	0.025	0.006	0.021
11/29/2022 11:19				0.07	0	0.026	0.001	0.026	0.006	0.021
11/29/2022 11:20	12.7	103.8	42.90564;-73.35918	0.07	0	0.027	0.001	0.026	0.006	0.021
11/29/2022 11:21				0.07	0	0.027	0.001	0.028	0.006	0.021
11/29/2022 11:22				0.07	0	0.026	0.001	0.028	0.007	0.021
11/29/2022 11:23				0.07	0	0.025	0.001	0.027	0.007	0.021
11/29/2022 11:24				0.07	0	0.025	0.001	0.024	0.007	0.021
11/29/2022 11:25	12.7	102.5	42.90559;-73.35917	0.07	0	0.023	0.001	0.024	0.007	0.021
11/29/2022 11:26				0.07	0	0.023	0.001	0.025	0.007	0.021
11/29/2022 11:27				0.07	0	0.023	0.001	0.029	0.007	0.021
11/29/2022 11:28				0.07	0	0.023	0.001	0.03	0.007	0.021

C.T. MALE ASSOCIATES

CAMP FIELD DATA
LIBERTY STREET IRM

Device	Thiamis 2B011155			RAE RS232(A) 2B011155					DustTrak RS232(C) 2B011155	
Timestamp (UTC)	Batt. Voltage (V)	Current (mA)	Location	VOC (Peak) (ppm)	VOC (Low) (ppm)	VOC (STEL) (ppm)	VOC (TWA) (ppm)	VOC (ppm)	Total TWA (mg/m³)	Mass Conc. Total (mg/m³)
11/29/2022 11:29				0.07	0	0.024	0.001	0.034	0.007	0.021
11/29/2022 11:30	12.6	97.5	42.90555;-73.35918	0.07	0	0.025	0.001	0.03	0.007	0.021
11/29/2022 11:31				0.07	0	0.005	0.001	0.03	0.007	0.021
11/29/2022 11:32				0.07	0	0.026	0.001	0.031	0.007	0.021
11/29/2022 11:33				0.07	0	0.027	0.001	0.027	0.007	0.021
11/29/2022 11:34				0.07	0	0.027	0.002	0.033	0.007	0.021
11/29/2022 11:35	12.6	97.5		0.07	0	0.027	0.002	0.034	0.007	0.021
11/29/2022 11:36				0.07	0	0.028	0.002	0.036	0.007	0.021
11/29/2022 11:37				0.07	0	0.028	0.002	0.034	0.007	0.021
11/29/2022 11:38				0.07	0	0.029	0.002	0.036	0.007	0.021
11/29/2022 11:39				0.07	0	0.029	0.002	0.043	0.007	0.021
11/29/2022 11:40	12.6	106.3		0.07	0	0.03	0.002	0.038	0.007	0.021
11/29/2022 11:41				0.07	0	0.031	0.002	0.037	0.007	0.021
11/29/2022 11:42				0.07	0	0.032	0.002	0.038	0.007	0.021
11/29/2022 11:43				0.07	0	0.033	0.002	0.037	0.007	0.021
11/29/2022 11:44				0.07	0	0.033	0.002	0.039	0.007	0.021
11/29/2022 11:45	12.6	97.5		0.07	0	0.034	0.002	0.05	0.008	0.024
11/29/2022 11:46				0.07	0	0.035	0.002	0.043	0.008	0.021
11/29/2022 11:47				0.07	0	0.035	0.003	0.048	0.008	0.021
11/29/2022 11:48				0.07	0	0.036	0.003	0.047	0.008	0.021
11/29/2022 11:49				0.07	0	0.037	0.003	0.043	0.008	0.021
11/29/2022 11:50	12.6	100	42.90424;-73.36054	0.07	0	0.038	0.003	0.042	0.008	0.021
11/29/2022 11:51				0.07	0	0.039	0.003	0.056	0.008	0.021
11/29/2022 11:52				0.07	0	0.04	0.003	0.046	0.008	0.021
11/29/2022 11:53				0.07	0	0.041	0.003	0.041	0.008	0.021
11/29/2022 11:54				0.07	0	0.042	0.003	0.04	0.008	0.021
11/29/2022 11:55	12.6	100		0.07	0	0.042	0.003	0.038	0.008	0.021
11/29/2022 11:56				0.07	0	0.042	0.003	0.045	0.008	0.021
11/29/2022 11:57				0.087	0	0.043	0.003	0.055	0.008	0.02
11/29/2022 11:58				0.087	0	0.044	0.004	0.05	0.008	0.021
11/29/2022 11:59				0.087	0	0.045	0.004	0.045	0.008	0.021
11/29/2022 12:00	12.6	100	42.90592;-73.35891	0.087	0	0.046	0.004	0.046	0.008	0.021
11/29/2022 12:01				0.092	0	0.046	0.004	0.092	0.008	0.021
11/29/2022 12:02				0.116	0	0.047	0.004	0.099	0.008	0.021
11/29/2022 12:03				0.116	0	0.05	0.004	0.059	0.008	0.021
11/29/2022 12:04				0.116	0	0.052	0.004	0.07	0.008	0.022
11/29/2022 12:05	12.6	103.8	42.9063;-73.35888	0.116	0	0.055	0.005	0.051	0.008	0.021
11/29/2022 12:06				0.116	0	0.056	0.005	0.05	0.008	0.021
11/29/2022 12:07				0.116	0	0.056	0.005	0.056	0.008	0.021
11/29/2022 12:08				0.116	0	0.056	0.005	0.048	0.009	0.021
11/29/2022 12:09				0.116	0	0.056	0.005	0.05	0.009	0.021
11/29/2022 12:10	12.6	100		0.116	0	0.056	0.005	0.053	0.009	0.021
11/29/2022 12:11				0.116	0	0.057	0.005	0.053	0.009	0.021
11/29/2022 12:12				0.116	0	0.057	0.005	0.049	0.009	0.021
11/29/2022 12:13				0.116	0	0.057	0.005	0.053	0.009	0.021
11/29/2022 12:14				0.116	0	0.056	0.005	0.055	0.009	0.021
11/29/2022 12:15	12.6	106.3	42.90856;-73.35905	0.116	0	0.057	0.006	0.056	0.009	0.021
11/29/2022 12:16				0.116	0	0.057	0.006	0.057	0.009	0.021
11/29/2022 12:17				0.116	0	0.058	0.006	0.059	0.009	0.021
11/29/2022 12:18				0.116	0	0.055	0.006	0.054	0.009	0.021
11/29/2022 12:19				0.116	0	0.053	0.006	0.056	0.009	0.021
11/29/2022 12:20	12.6	102.5	42.90692;-73.35807	0.116	0	0.052	0.006	0.055	0.009	0.021
11/29/2022 12:21				0.116	0	0.052	0.006	0.054	0.009	0.021
11/29/2022 12:22				0.116	0	0.052	0.006	0.057	0.009	0.021
11/29/2022 12:23				0.116	0	0.053	0.007	0.057	0.009	0.021
11/29/2022 12:24				0.116	0	0.053	0.007	0.055	0.009	0.021
11/29/2022 12:25	12.6	105	42.90699;-73.35883	0.116	0	0.053	0.007	0.058	0.009	0.021
11/29/2022 12:26				0.116	0	0.053	0.007	0.058	0.009	0.021
11/29/2022 12:27				0.116	0	0.054	0.007	0.058	0.009	0.021
11/29/2022 12:28				0.116	0	0.054	0.007	0.072	0.009	0.021
11/29/2022 12:29				0.116	0	0.055	0.007	0.065	0.009	0.021

C.T. MALE ASSOCIATES

CAMP FIELD DATA
LIBERTY STREET IRM

Device	Thiamis 2B011155			RAE RS232(A) 2B011155					DustTrak RS232(C) 2B011155	
Timestamp (UTC)	Batt. Voltage (V)	Current (mA)	Location	VOC (Peak) (ppm)	VOC (Low) (ppm)	VOC (STEL) (ppm)	VOC (TWA) (ppm)	VOC (ppm)	Total TWA (mg/m³)	Mass Conc. Total (mg/m³)
11/29/2022 12:30	12.6	108.8		0.116	0	0.056	0.007	0.084	0.009	0.021
11/29/2022 12:31				0.116	0	0.057	0.008	0.089	0.01	0.021
11/29/2022 12:32				0.116	0	0.06	0.008	0.085	0.01	0.022
11/29/2022 12:33				0.118	0	0.062	0.008	0.102	0.01	0.022
11/29/2022 12:34				0.118	0	0.065	0.008	0.078	0.01	0.022
11/29/2022 12:35	12.6	102.5		0.118	0	0.066	0.008	0.107	0.01	0.394
11/29/2022 12:36				0.123	0	0.068	0.008	0.109	0.01	0.022
11/29/2022 12:37				0.123	0	0.072	0.009	0.081	0.01	0.022
11/29/2022 12:38				0.123	0	0.075	0.009	0.093	0.01	0.022
11/29/2022 12:39				0.123	0	0.077	0.009	0.089	0.01	0.022
11/29/2022 12:40	12.6	100		0.123	0	0.08	0.009	0.076	0.01	0.021
11/29/2022 12:41				0.123	0	0.081	0.009	0.074	0.01	0.021
11/29/2022 12:42				0.123	0	0.083	0.01	0.067	0.01	0.021
11/29/2022 12:43				0.123	0	0.083	0.01	0.069	0.01	0.021
11/29/2022 12:44				0.123	0	0.084	0.01	0.07	0.01	0.021
11/29/2022 12:45	12.6	108.8	42.90564;-73.35926	0.123	0	0.084	0.01	0.069	0.01	0.022
11/29/2022 12:46				0.123	0	0.084	0.01	0.072	0.01	0.021
11/29/2022 12:47				0.123	0	0.082	0.01	0.071	0.01	0.021
11/29/2022 12:48				0.123	0	0.081	0.01	0.072	0.01	0.022
11/29/2022 12:49				0.123	0	0.08	0.011	0.079	0.01	0.022
11/29/2022 12:50	12.6	118.8	42.90565;-73.35922	0.123	0	0.079	0.011	0.077	0.01	0.022
11/29/2022 12:51				0.123	0	0.079	0.011	0.072	0.01	0.021
11/29/2022 12:52				0.123	0	0.076	0.011	0.076	0.01	0.021
11/29/2022 12:53				0.123	0	0.075	0.011	0.071	0.011	0.021
11/29/2022 12:54				0.123	0	0.074	0.011	0.074	0.011	0.021
11/29/2022 12:55	12.6	100	42.90559;-73.35909	0.123	0	0.072	0.012	0.072	0.011	0.021
11/29/2022 12:56				0.123	0	0.071	0.012	0.07	0.011	0.021
11/29/2022 12:57				0.123	0	0.071	0.012	0.073	0.011	0.021
11/29/2022 12:58				0.123	0	0.071	0.012	0.071	0.011	0.021
11/29/2022 12:59				0.123	0	0.071	0.012	0.078	0.011	0.022
11/29/2022 13:00	12.6	102.5	42.90557;-73.3591	0.123	0	0.072	0.012	0.084	0.011	0.022
11/29/2022 13:01				0.123	0	0.073	0.012	0.075	0.011	0.022
11/29/2022 13:02				0.123	0	0.074	0.013	0.067	0.011	0.021
11/29/2022 13:03				0.123	0	0.074	0.013	0.075	0.011	0.022
11/29/2022 13:04				0.123	0	0.073	0.013	0.078	0.011	0.022
11/29/2022 13:05	12.6	100	42.90555;-73.35915	0.123	0	0.073	0.013	0.068	0.011	0.022
11/29/2022 13:06				0.123	0	0.073	0.013	0.069	0.011	0.022
11/29/2022 13:07				0.123	0	0.073	0.013	0.067	0.011	0.022
11/29/2022 13:08				0.123	0	0.072	0.013	0.071	0.011	0.022
11/29/2022 13:09				0.123	0	0.072	0.014	0.071	0.011	0.022
11/29/2022 13:10	12.6	97.5	42.90562;-73.35931	0.123	0	0.072	0.014	0.093	0.011	0.022
11/29/2022 13:11				0.123	0	0.073	0.004	0.076	0.011	0.022
11/29/2022 13:12				0.123	0	0.073	0.014	0.075	0.011	0.021
11/29/2022 13:13				0.123	0	0.074	0.014	0.072	0.011	0.021
11/29/2022 13:14				0.123	0	0.074	0.014	0.077	0.011	0.021
11/29/2022 13:15	12.6	102.5	42.90602;-73.35936	0.123	0	0.074	0.015	0.067	0.012	0.022
11/29/2022 13:16				0.123	0	0.073	0.015	0.069	0.012	0.021
11/29/2022 13:17				0.123	0	0.072	0.015	0.068	0.012	0.021
11/29/2022 13:18				0.123	0	0.072	0.015	0.069	0.012	0.021
11/29/2022 13:19				0.123	0	0.072	0.015	0.066	0.012	0.021
11/29/2022 13:20	12.6	101.3	42.9062;-73.35947	0.123	0	0.071	0.015	0.068	0.012	0.021
11/29/2022 13:21				0.123	0	0.071	0.015	0.065	0.012	0.021
11/29/2022 13:22				0.123	0	0.071	0.016	0.066	0.012	0.021
11/29/2022 13:23				0.123	0	0.07	0.016	0.066	0.012	0.021
11/29/2022 13:24				0.123	0	0.07	0.016	0.065	0.012	0.022
11/29/2022 13:25	12.6	100	42.90592;-73.35926	0.123	0	0.07	0.016	0.069	0.012	0.022
11/29/2022 13:26				0.123	0	0.068	0.016	0.068	0.012	0.022
11/29/2022 13:27				0.123	0	0.068	0.016	0.069	0.012	0.022
11/29/2022 13:28				0.123	0	0.067	0.017	0.071	0.012	0.022
11/29/2022 13:29				0.123	0	0.067	0.017	0.075	0.012	0.022
11/29/2022 13:30	12.6	100	42.90597;-73.35937	0.123	0	0.067	0.017	0.07	0.012	0.022

C.T. MALE ASSOCIATES

CAMP FIELD DATA
LIBERTY STREET IRM

Device	Thiamis 2B011155			RAE RS232(A) 2B011155					DustTrak RS232(C) 2B011155	
Timestamp (UTC)	Batt. Voltage (V)	Current (mA)	Location	VOC (Peak) (ppm)	VOC (Low) (ppm)	VOC (STEL) (ppm)	VOC (TWA) (ppm)	VOC (ppm)	Total TWA (mg/m³)	Mass Conc. Total (mg/m³)
11/29/2022 13:31				0.123	0	0.067	0.017	0.074	0.012	0.022
11/29/2022 13:32				0.123	0	0.067	0.017	0.074	0.012	0.022
11/29/2022 13:33				0.123	0	0.068	0.017	0.07	0.012	0.022
11/29/2022 13:34				0.123	0	0.068	0.017	0.072	0.012	0.022
11/29/2022 13:35	12.6	98.8	42.90639;-73.35932	0.123	0	0.069	0.018	0.075	0.012	0.022
11/29/2022 13:36				0.123	0	0.069	0.018	0.075	0.012	0.022
11/29/2022 13:37				0.123	0	0.07	0.018	0.074	0.013	0.022
11/29/2022 13:38				0.123	0	0.07	0.018	0.075	0.013	0.022
11/29/2022 13:39				0.123	0	0.071	0.018	0.073	0.013	0.022
11/29/2022 13:40	12.6	98.8	42.90619;-73.35941	0.123	0	0.071	0.018	0.075	0.013	0.022
11/29/2022 13:41				0.123	0	0.072	0.018	0.077	0.013	0.022
11/29/2022 13:42				0.123	0	0.072	0.019	0.074	0.013	0.022
11/29/2022 13:43				0.123	0	0.073	0.019	0.074	0.013	0.022
11/29/2022 13:44				0.123	0	0.073	0.019	0.072	0.013	0.022
11/29/2022 13:45	12.6	97.5	42.9056;-73.35904	0.123	0	0.073	0.019	0.071	0.013	0.022
11/29/2022 13:46				0.123	0	0.073	0.019	0.076	0.013	0.022
11/29/2022 13:47				0.123	0	0.073	0.019	0.072	0.013	0.022
11/29/2022 13:48				0.123	0	0.073	0.02	0.077	0.013	0.022
11/29/2022 13:49				0.123	0	0.074	0.02	0.074	0.013	0.022
11/29/2022 13:50	12.6	98.8	42.90539;-73.35905	0.123	0	0.074	0.02	0.073	0.013	0.023
11/29/2022 13:51				0.123	0	0.073	0.02	0.073	0.013	0.023
11/29/2022 13:52				0.123	0	0.073	0.02	0.075	0.013	0.022
11/29/2022 13:53				0.123	0	0.073	0.02	0.074	0.013	0.023
11/29/2022 13:54				0.123	0	0.073	0.021	0.076	0.013	0.022
11/29/2022 13:55	12.6	100	42.90516;-73.35929	0.123	0	0.073	0.021	0.075	0.013	0.022
11/29/2022 13:56				0.123	0	0.073	0.021	0.076	0.013	0.023
11/29/2022 13:57				0.123	0	0.073	0.021	0.07	0.013	0.022
11/29/2022 13:58				0.123	0	0.072	0.021	0.069	0.013	0.023
11/29/2022 13:59				0.123	0	0.072	0.021	0.072	0.014	0.022
11/29/2022 14:00	12.6	102.5	42.90524;-73.3593	0.123	0	0.072	0.021	0.07	0.014	0.025
11/29/2022 14:01				0.123	0	0.072	0.022	0.073	0.014	0.022
11/29/2022 14:02				0.123	0	0.072	0.022	0.076	0.014	0.023
11/29/2022 14:03				0.123	0	0.072	0.022	0.073	0.014	0.023
11/29/2022 14:04				0.123	0	0.072	0.022	0.078	0.014	0.023
11/29/2022 14:05	12.6	97.5	42.90535;-73.35925	0.123	0	0.072	0.022	0.076	0.014	0.023
11/29/2022 14:06				0.123	0	0.072	0.022	0.077	0.014	0.023
11/29/2022 14:07				0.123	0	0.072	0.022	0.076	0.014	0.419
11/29/2022 14:08				0.123	0	0.073	0.023	0.074	0.014	0.023
11/29/2022 14:09				0.123	0	0.073	0.023	0.074	0.014	0.023
11/29/2022 14:10	12.6	103.8	42.90518;-73.35898	0.123	0	0.073	0.023	0.076	0.014	0.023
11/29/2022 14:11				0.123	0	0.073	0.023	0.077	0.014	0.023
11/29/2022 14:12				0.123	0	0.073	0.023	0.072	0.014	0.023
11/29/2022 14:13				0.123	0	0.073	0.023	0.078	0.014	0.023
11/29/2022 14:14				0.123	0	0.074	0.023	0.076	0.014	0.023
11/29/2022 14:15	12.6	95								0.022
11/29/2022 14:16				0.012	0	0.074	0.024	0.074		
11/29/2022 14:17				0.123	0	0.075	0.024	0.071		
11/29/2022 14:18				0.123	0	0.074	0.024	0.072		
11/29/2022 14:19				0.123	0	0.074	0.024	0.074		
11/29/2022 14:20				0.123	0	0.074	0.024	0.07		
11/29/2022 14:21	12.6	97.5	42.90602;-73.35887							
11/29/2022 14:22				0.123	0	0.074	0.025	0.079		
11/29/2022 14:23				0.123	0	0.074	0.025	0.076		
12/1/2022 8:07	12.8	120								
12/1/2022 8:07			42.9044413;-73.3584461							
12/1/2022 8:08				0.024	0	0	0	0		
12/1/2022 8:09				0.024	0	0	0	0		
12/1/2022 8:10	12.9	97.5		0.024	0	0	0	0		
12/1/2022 8:11				0.024	0	0	0	0		
12/1/2022 8:12				0.024	0	0	0	0		
12/1/2022 8:13				0.024	0	0	0	0		

C.T. MALE ASSOCIATES

CAMP FIELD DATA
LIBERTY STREET IRM

Device	Thiamis 2B011155			RAE RS232(A) 2B011155					DustTrak RS232(C) 2B011155	
Timestamp (UTC)	Batt. Voltage (V)	Current (mA)	Location	VOC (Peak) (ppm)	VOC (Low) (ppm)	VOC (STEL) (ppm)	VOC (TWA) (ppm)	VOC (ppm)	Total TWA (mg/m³)	Mass Conc. Total (mg/m³)
12/1/2022 8:14				0.024	0	0	0	0		
12/1/2022 8:15	12.8	100	42.90469;-73.35873	0.024	0	0	0	0		
12/1/2022 8:16				0.024	0	0	0	0		
12/1/2022 8:17				0.024	0	0	0	0		
12/1/2022 8:18				0.024	0	0	0	0		
12/1/2022 8:19				0.024	0	0	0	0		
12/1/2022 8:20	12.8	96.3	42.90472;-73.35876	0.024	0	0	0	0		
12/1/2022 8:21				0.024	0	0	0	0		
12/1/2022 8:22				0.024	0	0	0	0		
12/1/2022 8:23				0.024	0	0	0	0		
12/1/2022 8:24				0.024	0	0	0	0		
12/1/2022 8:25	12.9	97.5	42.9048;-73.35875	0.024	0	0	0	0		
12/1/2022 8:26				0.024	0	0	0	0	0	0.027
12/1/2022 8:27				0.024	0	0	0	0	0	0.027
12/1/2022 8:28				0.024	0	0	0	0	0	0.027
12/1/2022 8:29				0.024	0	0	0	0	0	0.027
12/1/2022 8:30	12.8	96.3	42.90482;-73.35876	0.024	0	0	0	0	0	0.027
12/1/2022 8:31				0.024	0	0	0	0	0	0.026
12/1/2022 8:32				0.024	0	0	0	0	0	0.027
12/1/2022 8:33				0.024	0	0	0	0	0	0.027
12/1/2022 8:34				0.024	0	0	0	0	0	0.027
12/1/2022 8:35	12.8	101.3	42.90482;-73.35874	0.024	0	0	0	0	0	0.028
12/1/2022 8:36				0.024	0	0	0	0	0	0.027
12/1/2022 8:37				0.024	0	0	0	0	0	0.027
12/1/2022 8:38				0.024	0	0	0	0	0	0.027
12/1/2022 8:39				0.024	0	0	0	0	0	0.027
12/1/2022 8:40	12.8	97.5	42.90482;-73.35872	0.024	0	0	0	0	0	0.026
12/1/2022 8:41				0.024	0	0	0	0	0.001	0.027
12/1/2022 8:42				0.024	0	0	0	0	0.001	0.027
12/1/2022 8:43				0.024	0	0	0	0	0.001	0.031
12/1/2022 8:44				0.024	0	0	0	0	0.001	0.027
12/1/2022 8:45	12.8	95	42.90491;-73.3587	0.024	0	0	0	0	0.001	0.028
12/1/2022 8:46				0.024	0	0	0	0	0.001	0.027
12/1/2022 8:47				0.024	0	0	0	0	0.001	0.026
12/1/2022 8:48				0.024	0	0	0	0	0.001	0.026
12/1/2022 8:49				0.024	0	0	0	0	0.001	0.027
12/1/2022 8:50	12.8	97.5	42.90484;-73.35876	0.024	0	0	0	0	0.001	0.027
12/1/2022 8:51				0.024	0	0	0	0	0.001	0.028
12/1/2022 8:52				0.024	0	0	0	0	0.001	0.027
12/1/2022 8:53				0.024	0	0	0	0	0.002	0.027
12/1/2022 8:54				0.024	0	0	0	0	0.002	0.027
12/1/2022 8:55	12.8	101.3	42.90475;-73.3587	0.024	0	0	0	0	0.002	0.026
12/1/2022 8:56				0.024	0	0	0	0	0.002	0.026
12/1/2022 8:57				0.024	0	0	0	0	0.002	0.027
12/1/2022 8:58				0.024	0	0	0	0	0.002	0.027
12/1/2022 8:59				0.024	0	0	0	0	0.002	0.026
12/1/2022 9:00	12.8	103.8	42.90483;-73.35877	0.024	0	0	0	0	0.002	0.026
12/1/2022 9:01				0.024	0	0	0	0	0.002	0.026
12/1/2022 9:02				0.024	0	0	0	0	0.002	0.026
12/1/2022 9:03				0.024	0	0	0	0	0.002	0.026
12/1/2022 9:04				0.024	0	0	0	0	0.002	0.026
12/1/2022 9:05	12.8	103.8	42.9048;-73.35869	0.024	0	0	0	0	0.002	0.026
12/1/2022 9:06				0.024	0	0	0	0	0.002	0.026
12/1/2022 9:07				0.024	0	0	0	0	0.002	0.026
12/1/2022 9:08				0.024	0	0	0	0	0.002	0.026
12/1/2022 9:09				0.024	0	0	0	0	0.002	0.027
12/1/2022 9:10	12.8	102.5	42.90479;-73.35869	0.024	0	0	0	0	0.002	0.026
12/1/2022 9:11				0.024	0	0	0	0	0.003	0.026
12/1/2022 9:12				0.024	0	0	0	0	0.003	0.026
12/1/2022 9:13				0.024	0	0	0	0	0.003	0.026
12/1/2022 9:14				0.024	0	0	0	0	0.003	0.026

C.T. MALE ASSOCIATES

CAMP FIELD DATA
LIBERTY STREET IRM

Device	Thiamis 2B011155			RAE RS232(A) 2B011155					DustTrak RS232(C) 2B011155	
Timestamp (UTC)	Batt. Voltage (V)	Current (mA)	Location	VOC (Peak) (ppm)	VOC (Low) (ppm)	VOC (STEL) (ppm)	VOC (TWA) (ppm)	VOC (ppm)	Total TWA (mg/m³)	Mass Conc. Total (mg/m³)
12/1/2022 9:15	12.7	103.8	42.90485;-73.35881	0.024	0	0	0	0	0.003	0.026
12/1/2022 9:16				0.024	0	0	0	0	0.003	0.026
12/1/2022 9:17				0.024	0	0	0	0	0.003	0.026
12/1/2022 9:18				0.024	0	0	0	0	0.003	0.026
12/1/2022 9:19				0.024	0	0	0	0	0.003	0.026
12/1/2022 9:20	12.7	101.3	42.90474;-73.3588	0.024	0	0	0	0	0.003	0.026
12/1/2022 9:21				0.024	0	0	0	0	0.003	0.026
12/1/2022 9:22				0.024	0	0	0	0	0.003	0.026
12/1/2022 9:23				0.024	0	0	0	0	0.003	0.026
12/1/2022 9:24				0.024	0	0	0	0	0.003	0.026
12/1/2022 9:25	12.7	102.5	42.90503;-73.35883	0.024	0	0	0	0	0.003	0.026
12/1/2022 9:26				0.024	0	0	0	0	0.003	0.026
12/1/2022 9:27				0.024	0	0	0	0	0.003	0.026
12/1/2022 9:28				0.024	0	0	0	0	0.003	0.026
12/1/2022 9:29				0.024	0	0	0	0	0.003	0.026
12/1/2022 9:30	12.7	97.5	42.90514;-73.35871	0.024	0	0	0	0	0.004	0.026
12/1/2022 9:31				0.024	0	0	0	0	0.004	0.026
12/1/2022 9:32				0.024	0	0	0	0	0.004	0.026
12/1/2022 9:33				0.024	0	0	0	0	0.004	0.03
12/1/2022 9:34				0.024	0	0	0	0	0.004	0.026
12/1/2022 9:35	12.7	97.5	42.9048;-73.35873	0.024	0	0	0	0	0.004	0.026
12/1/2022 9:36				0.024	0	0	0	0	0.004	0.026
12/1/2022 9:37				0.024	0	0	0	0	0.004	0.026
12/1/2022 9:38				0.024	0	0	0	0	0.004	0.026
12/1/2022 9:39				0.024	0	0	0	0	0.004	0.026
12/1/2022 9:40	12.7	98.8	42.90494;-73.3587	0.024	0	0	0	0	0.004	0.026
12/1/2022 9:41				0.024	0	0	0	0	0.004	0.03
12/1/2022 9:42				0.024	0	0	0	0	0.004	0.025
12/1/2022 9:43				0.024	0	0	0	0	0.004	0.026
12/1/2022 9:44				0.024	0	0	0	0	0.004	0.026
12/1/2022 9:45	12.7	97.5	42.90469;-73.35877	0.024	0	0	0	0	0.004	0.026
12/1/2022 9:46				0.024	0	0	0	0	0.004	0.026
12/1/2022 9:47				0.024	0	0	0	0	0.004	0.026
12/1/2022 9:48				0.024	0	0	0	0	0.005	0.025
12/1/2022 9:49				0.024	0	0	0	0	0.005	0.025
12/1/2022 9:50	12.7	98.8	42.90492;-73.35868	0.024	0	0	0	0.001	0.005	0.026
12/1/2022 9:51				0.024	0	0	0	0	0.005	0.026
12/1/2022 9:52				0.024	0	0	0	0	0.005	0.026
12/1/2022 9:53				0.024	0	0	0	0	0.005	0.025
12/1/2022 9:54				0.024	0	0	0	0	0.005	0.027
12/1/2022 9:55	12.7	98.8	42.90477;-73.35876	0.024	0	0	0	0.004	0.005	0.025
12/1/2022 9:56				0.024	0	0	0	0.007	0.005	0.026
12/1/2022 9:57				0.024	0	0	0	0.013	0.005	0.035
12/1/2022 9:58				0.024	0	0	0	0.002	0.005	0.03
12/1/2022 9:59				0.024	0	0.001	0	0.004	0.005	0.026
12/1/2022 10:00	12.7	96.3	42.90477;-73.35873	0.024	0	0.001	0	0.006	0.005	0.025
12/1/2022 10:01				0.024	0	0.001	0	0.011	0.005	0.025
12/1/2022 10:02				0.024	0	0.002	0	0.011	0.005	0.026
12/1/2022 10:03				0.024	0	0.002	0	0.01	0.005	0.026
12/1/2022 10:04				0.024	0	0.003	0	0.013	0.005	0.032
12/1/2022 10:05	12.7	101.3	42.90475;-73.35876	0.024	0	0.004	0		0.005	0.028
12/1/2022 10:06				0.024	0	0.005	0		0.006	0.026
12/1/2022 10:07				0.024	0	0.005	0	0.017	0.006	0.025
12/1/2022 10:08				0.024	0	0.006	0	0.015	0.006	0.025
12/1/2022 10:09				0.024	0	0.007	0	0.015	0.006	0.431
12/1/2022 10:10	12.7	100	42.90472;-73.35873	0.024	0	0.008	0	0.018	0.006	0.026
12/1/2022 10:11				0.024	0	0.009	0	0.016	0.006	0.027
12/1/2022 10:12				0.024	0	0.01	0	0.017	0.006	0.027
12/1/2022 10:13				0.024	0	0.01	0	0.02	0.006	0.028
12/1/2022 10:14				0.024	0	0.011	0	0.019	0.006	0.025
12/1/2022 10:15	12.7	97.5	42.90472;-73.35876	0.024	0	0.012	0	0.017	0.006	0.029

C.T. MALE ASSOCIATES

CAMP FIELD DATA
LIBERTY STREET IRM

Device	Thiamis 2B011155			RAE RS232(A) 2B011155					DustTrak RS232(C) 2B011155	
Timestamp (UTC)	Batt. Voltage (V)	Current (mA)	Location	VOC (Peak) (ppm)	VOC (Low) (ppm)	VOC (STEL) (ppm)	VOC (TWA) (ppm)	VOC (ppm)	Total TWA (mg/m³)	Mass Conc. Total (mg/m³)
12/1/2022 10:16				0.029	0	0.013	0	0.019	0.006	0.024
12/1/2022 10:17				0.029	0	0.014	0	0.021	0.006	0.024
12/1/2022 10:18				0.029	0	0.015	0	0.02	0.006	0.024
12/1/2022 10:19				0.029	0	0.015	0	0.018	0.006	0.024
12/1/2022 10:20	12.7	97.5	42.90478;-73.35876	0.029	0	0.016	0	0.022	0.006	0.028
12/1/2022 10:21				0.029	0	0.017	0	0.022	0.006	0.025
12/1/2022 10:22				0.029	0	0.017	0	0.023	0.006	0.024
12/1/2022 10:23				0.029	0	0.017	0	0.021	0.006	0.023
12/1/2022 10:24				0.029	0	0.018	0	0.022	0.006	0.025
12/1/2022 10:25	12.7	100	42.90468;-73.35874	0.029	0	0.018	0	0.024	0.007	0.025
12/1/2022 10:26				0.029	0	0.019	0	0.028	0.007	0.023
12/1/2022 10:27				0.029	0	0.019	0	0.026	0.007	0.024
12/1/2022 10:28				0.029	0	0.02	0.001	0.024	0.007	0.024
12/1/2022 10:29				0.029	0	0.02	0.001	0.025	0.007	0.023
12/1/2022 10:30	12.7	102.5	42.90474;-73.35875	0.029	0	0.021	0.001	0.022	0.007	0.023
12/1/2022 10:31				0.029	0	0.021	0.001	0.026	0.007	0.023
12/1/2022 10:32				0.03	0	0.022	0.001	0.027	0.007	0.024
12/1/2022 10:33				0.031	0	0.022	0.001	0.028	0.007	0.024
12/1/2022 10:34				0.031	0	0.023	0.001	0.027	0.007	0.023
12/1/2022 10:35	12.7	100	42.90475;-73.35873	0.031	0	0.023	0.001	0.027	0.007	0.024
12/1/2022 10:36				0.031	0	0.023	0.001	0.028	0.007	0.025
12/1/2022 10:37				0.031	0	0.024	0.001	0.025	0.007	0.029
12/1/2022 10:38				0.033	0	0.025	0.001	0.026	0.007	0.027
12/1/2022 10:39				0.033	0	0.025	0.001	0.025	0.007	0.024
12/1/2022 10:40	12.7	102.5	42.9048;-73.35876	0.033	0	0.026	0.001	0.027	0.007	0.023
12/1/2022 10:41				0.033	0	0.026	0.001	0.026	0.007	0.023
12/1/2022 10:42				0.033	0	0.026	0.001	0.029	0.007	0.023
12/1/2022 10:43				0.033	0	0.026	0.001	0.03	0.007	0.026
12/1/2022 10:44				0.035	0	0.027	0.001	0.032	0.007	0.027
12/1/2022 10:45	12.7	101.3	42.9047;-73.35876	0.035	0	0.027	0.001	0.029	0.008	0.029
12/1/2022 10:46				0.035	0	0.027	0.002	0.031	0.008	0.025
12/1/2022 10:47				0.036	0	0.028	0.002	0.036	0.008	0.023
12/1/2022 10:48				0.037	0	0.028	0.002	0.034	0.008	0.023
12/1/2022 10:49				0.037	0	0.028	0.002	0.037	0.008	0.023
12/1/2022 10:50	12.6	100	42.9048;-73.35879	0.037	0	0.029	0.002	0.034	0.008	0.023
12/1/2022 10:51				0.038	0	0.029	0.002	0.038	0.008	0.023
12/1/2022 10:52				0.038	0	0.03	0.002	0.037	0.008	0.023
12/1/2022 10:53				0.038	0	0.03	0.002	0.036	0.008	0.023
12/1/2022 10:54				0.039	0	0.031	0.002	0.038	0.008	0.024
12/1/2022 10:55	12.6	98.8	42.90472;-73.3587	0.039	0	0.031	0.002	0.034	0.008	0.024
12/1/2022 10:56				0.039	0	0.032	0.002	0.034	0.008	0.023
12/1/2022 10:57				0.042	0	0.032	0.002	0.036	0.008	0.024
12/1/2022 10:58				0.042	0	0.033	0.002	0.036	0.008	0.024
12/1/2022 10:59				0.045	0	0.033	0.002	0.042	0.008	0.023
12/1/2022 11:00	12.6	100	42.90474;-73.35875	0.053	0	0.034	0.003	0.04	0.008	0.023
12/1/2022 11:01				0.053	0	0.035	0.003	0.043	0.008	0.023
12/1/2022 11:02				0.053	0	0.036	0.003	0.038	0.008	0.023
12/1/2022 11:03				0.053	0	0.036	0.003	0.039	0.008	0.023
12/1/2022 11:04				0.053	0	0.036	0.003	0.037	0.008	0.023
12/1/2022 11:05	12.6	98.8	42.90474;-73.35881	0.053	0	0.037	0.003	0.039	0.009	0.023
12/1/2022 11:06				0.053	0	0.037	0.003	0.04	0.009	0.024
12/1/2022 11:07				0.053	0	0.037	0.003	0.044	0.009	0.024
12/1/2022 11:08				0.053	0	0.038	0.003	0.042	0.009	0.023
12/1/2022 11:09				0.053	0	0.038	0.003	0.043	0.009	0.023
12/1/2022 11:10	12.6	107.5	42.90468;-73.35879	0.053	0	0.039	0.003	0.046	0.009	0.024
12/1/2022 11:11				0.053	0	0.039	0.003	0.048	0.009	0.023
12/1/2022 11:12				0.053	0	0.04	0.004	0.043	0.009	0.023
12/1/2022 11:13				0.053	0	0.041	0.004	0.049	0.009	0.024
12/1/2022 11:14				0.053	0	0.041	0.004	0.045	0.009	0.024
12/1/2022 11:15	12.6	102.5	42.90479;-73.3588	0.053	0	0.041	0.004	0.045	0.009	0.024
12/1/2022 11:16				0.053	0	0.042	0.004	0.047	0.009	0.024

C.T. MALE ASSOCIATES

CAMP FIELD DATA
LIBERTY STREET IRM

Device	Thiamis 2B011155			RAE RS232(A) 2B011155					DustTrak RS232(C) 2B011155	
Timestamp (UTC)	Batt. Voltage (V)	Current (mA)	Location	VOC (Peak) (ppm)	VOC (Low) (ppm)	VOC (STEL) (ppm)	VOC (TWA) (ppm)	VOC (ppm)	Total TWA (mg/m³)	Mass Conc. Total (mg/m³)
12/1/2022 11:17				0.053	0	0.042	0.004	0.052	0.009	0.024
12/1/2022 11:18				0.054	0	0.043	0.004	0.054	0.009	0.023
12/1/2022 11:19				0.054	0	0.044	0.004	0.051	0.009	0.024
12/1/2022 11:20	12.6	100	42.90472;-73.3588	0.056	0	0.045	0.004	0.053	0.009	0.023
12/1/2022 11:21				0.057	0	0.045	0.004	0.054	0.009	0.025
12/1/2022 11:22				0.057	0	0.046	0.005	0.052	0.009	0.024
12/1/2022 11:23				0.057	0	0.047	0.005	0.053	0.009	0.023
12/1/2022 11:24				0.057	0	0.048	0.005	0.052	0.009	0.024
12/1/2022 11:25	12.6	102.5	42.9049;-73.35879	0.058	0	0.049	0.005	0.057	0.01	0.024
12/1/2022 11:26				0.061	0	0.049	0.005	0.054	0.01	0.024
12/1/2022 11:27				0.061	0	0.05	0.005	0.055	0.01	0.024
12/1/2022 11:28				0.061	0	0.05	0.005	0.057	0.01	0.023
12/1/2022 11:29				0.061	0	0.051	0.005	0.057	0.01	0.023
12/1/2022 11:30	12.6	101.3	42.90474;-73.35876	0.061	0	0.052	0.005	0.057	0.01	0.023
12/1/2022 11:31				0.062	0	0.052	0.006	0.056	0.01	0.023
12/1/2022 11:32				0.062	0	0.053	0.006	0.055	0.01	0.023
12/1/2022 11:33				0.062	0	0.053	0.006	0.055	0.01	0.023
12/1/2022 11:34				0.062	0	0.054	0.006	0.057	0.01	0.024
12/1/2022 11:35	12.6	103.8	42.90471;-73.35876	0.063	0	0.054	0.006	0.058	0.01	0.023
12/1/2022 11:36				0.063	0	0.054	0.006	0.055	0.01	0.023
12/1/2022 11:37				0.063	0	0.055	0.006	0.059	0.01	0.024
12/1/2022 11:38				0.063	0	0.055	0.006	0.058	0.01	0.023
12/1/2022 11:39				0.063	0	0.055	0.007	0.058	0.01	0.023
12/1/2022 11:40	12.6	102.5	42.90472;-73.35878	0.063	0	0.056	0.007	0.056	0.01	0.023
12/1/2022 11:41				0.064	0	0.056	0.007	0.061	0.01	0.023
12/1/2022 11:42				0.064	0	0.056	0.007	0.056	0.01	0.024
12/1/2022 11:43				0.064	0	0.056	0.007	0.059	0.01	0.03
12/1/2022 11:44				0.064	0	0.056	0.007	0.059	0.01	0.023
12/1/2022 11:45	12.6	101.3	42.90472;-73.35878	0.064	0	0.056	0.007	0.057	0.01	0.023
12/1/2022 11:46				0.064	0	0.056	0.007	0.058	0.011	0.023
12/1/2022 11:47				0.064	0	0.056	0.008	0.057	0.011	0.023
12/1/2022 11:48				0.064	0	0.057	0.008	0.057	0.011	0.023
12/1/2022 11:49				0.064	0	0.057	0.008	0.057	0.011	0.023
12/1/2022 11:50	12.6	102.5	42.90475;-73.35873	0.064	0	0.057	0.008	0.06	0.011	0.023
12/1/2022 11:51				0.064	0	0.057	0.008	0.06	0.011	0.023
12/1/2022 11:52				0.064	0	0.057	0.008	0.056	0.011	0.026
12/1/2022 11:53				0.064	0	0.057	0.008	0.059	0.011	0.022
12/1/2022 11:54				0.064	0	0.057	0.008	0.058	0.011	0.022
12/1/2022 11:55	12.5	128.8	42.9048;-73.35874	0.064	0	0.057	0.008	0.056	0.011	0.022
12/1/2022 11:56				0.064	0	0.057	0.009	0.059	0.011	0.022
12/1/2022 11:57				0.064	0	0.057	0.009	0.062	0.011	0.022
12/1/2022 11:58				0.069	0	0.057	0.009	0.061	0.011	0.022
12/1/2022 11:59				0.069	0	0.057	0.009	0.059	0.011	0.022
12/1/2022 12:00	12.6	105	42.90474;-73.35876	0.069	0	0.058	0.009	0.06	0.011	0.022
12/1/2022 12:01				0.069	0	0.058	0.009	0.061	0.011	0.401
12/1/2022 12:02				0.069	0	0.058	0.009	0.059	0.011	0.022
12/1/2022 12:03				0.069	0	0.058	0.009	0.062	0.011	0.022
12/1/2022 12:04				0.069	0	0.058	0.01	0.061	0.011	0.022
12/1/2022 12:05	12.6	98.8	42.90479;-73.35874	0.069	0	0.059	0.01	0.062	0.011	0.022
12/1/2022 12:06				0.069	0	0.059	0.01	0.061	0.011	0.024
12/1/2022 12:07				0.069	0	0.059	0.01	0.062	0	0.023
12/1/2022 12:08				0.069	0	0.059	0.01	0.063	0	0.022
12/1/2022 12:09				0.069	0	0.06	0.01	0.063	0	0.022
12/1/2022 12:10	12.6	98.8	42.90475;-73.35873	0.069	0	0.06	0.01	0.056	0	0.022
12/1/2022 12:11				0.069	0	0.06	0.01	0.066	0	0.022
12/1/2022 12:12				0.069	0	0.06	0.011	0.063	0	0.022
12/1/2022 12:13				0.069	0	0.061	0.011	0.06	0	0.022
12/1/2022 12:14				0.069	0	0.061	0.011	0.06	0	0.022
12/1/2022 12:15	12.5	97.5	42.90476;-73.35865	0.069	0	0.061	0.011	0.062	0	0.022
12/1/2022 12:16				0.069	0	0.061	0.011	0.064	0	0.022
12/1/2022 12:17				0.069	0	0.061	0.011	0.061	0	0.022

C.T. MALE ASSOCIATES

CAMP FIELD DATA
LIBERTY STREET IRM

Device	Thiamis 2B011155			RAE RS232(A) 2B011155					DustTrak RS232(C) 2B011155	
Timestamp (UTC)	Batt. Voltage (V)	Current (mA)	Location	VOC (Peak) (ppm)	VOC (Low) (ppm)	VOC (STEL) (ppm)	VOC (TWA) (ppm)	VOC (ppm)	Total TWA (mg/m³)	Mass Conc. Total (mg/m³)
12/1/2022 12:18				0.069	0	0.061	0.011	0.059	0	0.022
12/1/2022 12:19				0.069	0	0.061	0.011	0.062	0	0.022
12/1/2022 12:20	12.5	102.5	42.90485;-73.35872	0.069	0	0.061	0.012	0.06	0	0.022
12/1/2022 12:21				0.069	0	0.061	0.012	0.062	0	0.022
12/1/2022 12:22				0.069	0	0.061	0.012	0.064	0.001	0.022
12/1/2022 12:23				0.069	0	0.061	0.012	0.064	0.001	0.022
12/1/2022 12:24				0.069	0	0.061	0.012	0.057	0.001	0.022
12/1/2022 12:25	12.5	100	42.9048;-73.35873	0.069	0	0.061	0.012	0.062	0.001	0.022
12/1/2022 12:26				0.069	0	0.061	0.012	0.064	0.001	0.022
12/1/2022 12:27				0.069	0	0.061	0.013	0.062	0.001	0.022
12/1/2022 12:28				0.069	0	0.061	0.013	0.063	0.001	0.022
12/1/2022 12:29				0.069	0	0.061	0.013	0.062	0.001	0.022
12/1/2022 12:30	12.5	102.5	42.90482;-73.35879	0.069	0	0.061	0.013	0.059	0.001	0.022
12/1/2022 12:31				0.069	0	0.061	0.013	0.059	0.001	0.023
12/1/2022 12:32				0.069	0	0.061	0.013	0.063	0.001	0.022
12/1/2022 12:33				0.087	0	0.061	0.013	0.061	0.001	0.022
12/1/2022 12:34				0.087	0	0.061	0.013	0.061	0.001	0.022
12/1/2022 12:35	12.5	106.3	42.90479;-73.3588	0.087	0	0.061	0.014	0.064	0.001	0.022
12/1/2022 12:36				0.087	0	0.061	0.014	0.062	0.001	0.022
12/1/2022 12:37				0.087	0	0.061	0.014	0.062	0.001	0.022
12/1/2022 12:38				0.087	0	0.061	0.014	0.062	0.001	0.022
12/1/2022 12:39				0.087	0	0.061	0.014	0.058	0.002	0.022
12/1/2022 12:40	12.5	101.3	42.90501;-73.35868	0.087	0	0.061	0.014	0.062	0.002	0.022
12/1/2022 12:41				0.087	0	0.061	0.014	0.062	0.002	0.024
12/1/2022 12:42				0.087	0	0.061	0.014	0.065	0.002	0.027
12/1/2022 12:43				0.087	0	0.061	0.015	0.059	0.002	0.023
12/1/2022 12:44				0.087	0	0.061	0.015	0.06	0.002	0.022
12/1/2022 12:45	12.5	101.3	42.90485;-73.3588	0.087	0	0.061	0.015	0.06	0.002	0.023
12/1/2022 12:46				0.087	0	0.061	0.015	0.061	0.002	0.023
12/1/2022 12:47				0.087	0	0.061	0.015	0.059	0.002	0.022
12/1/2022 12:48				0.087	0	0.061	0.015	0.06	0.002	0.022
12/1/2022 12:49				0.087	0	0.061	0.015	0.064	0.002	0.022
12/1/2022 12:50	12.5	105	42.90486;-73.3588	0.087	0	0.061	0.015	0.06	0.002	0.022
12/1/2022 12:51				0.087	0	0.06	0.016	0.062	0.002	0.022
12/1/2022 12:52				0.087	0	0.06	0.016	0.063	0.002	0.022
12/1/2022 12:53				0.087	0	0.06	0.016	0.06	0.002	0.023
12/1/2022 12:54				0.087	0	0.06	0.016	0.059	0.002	0.023
12/1/2022 12:55	12.5	98.8	42.905;-73.35888	0.087	0	0.06	0.016	0.062	0.002	0.429
12/1/2022 12:56				0.087	0	0.06	0.016	0.058	0.002	0.022
12/1/2022 12:57				0.087	0	0.06	0.016	0.059	0.002	0.023
12/1/2022 12:58				0.087	0	0.059	0.016	0.057	0.002	0.395
12/1/2022 12:59				0.087	0	0.059	0.017	0.059	0.002	0.023
12/1/2022 13:00	12.5	103.8	42.90485;-73.35884	0.087	0	0.059	0.017	0.059	0.002	0.023
12/1/2022 13:01				0.087	0	0.059	0.017	0.057	0.003	0.023
12/1/2022 13:02				0.087	0	0.059	0.017	0.059	0.003	0.023
12/1/2022 13:03				0.087	0	0.059	0.017	0.06	0.003	0.022
12/1/2022 13:04				0.087	0	0.059	0.017	0.059	0.003	0.023
12/1/2022 13:05	12.5	98.8	42.905;-73.35886					0.064		0.023
12/1/2022 13:06				0.087	0	0.058	0.017			
12/1/2022 13:07				0.087	0	0.059	0.017	0.061		
12/1/2022 13:08				0.087	0	0.059	0.018	0.062		
12/1/2022 13:09								0.062		
12/1/2022 13:10				0.087	0	0.058	0.018			
12/1/2022 13:11				0.087	0	0.059	0.018	0.061		
12/1/2022 13:12	12.5	98.8	42.90495;-73.35883							
12/1/2022 13:13				0.087	0	0.059	0.018	0.06		
12/1/2022 13:14				0.087	0	0.059	0.018	0.061		
12/1/2022 13:15				0.087	0	0.059	0.018	0.058		
12/1/2022 13:16				0.087	0	0.059	0.018	0.06		
12/1/2022 13:17				0.087	0	0.059	0.018	0.059		
12/1/2022 13:18	12.5	97.5	42.90488;-73.35881							

C.T. MALE ASSOCIATES

CAMP FIELD DATA
LIBERTY STREET IRM

Device	Thiamis 2B011155			RAE RS232(A) 2B011155					DustTrak RS232(C) 2B011155	
Timestamp (UTC)	Batt. Voltage (V)	Current (mA)	Location	VOC (Peak) (ppm)	VOC (Low) (ppm)	VOC (STEL) (ppm)	VOC (TWA) (ppm)	VOC (ppm)	Total TWA (mg/m³)	Mass Conc. Total (mg/m³)
12/1/2022 13:19				0.087	0	0.059	0.019	0.061		
12/1/2022 13:20				0.087	0	0.059	0.019	0.061		
12/1/2022 13:21				0.087	0	0.059	0.019	0.057		
12/1/2022 13:22				0.087	0	0.059	0.019	0.06		
12/1/2022 13:23				0.087	0	0.059	0.019	0.063		
12/1/2022 13:24	12.5	93.8	42.90491;-73.35876							
12/1/2022 13:25				0.087	0	0.059	0.019	0.059		
12/1/2022 13:26				0.087	0	0.059	0.019	0.059		
12/1/2022 13:27				0.087	0	0.059	0.019	0.057		
12/1/2022 13:28				0.087	0	0.059	0.02	0.058		
12/1/2022 13:29				0.087	0	0.059	0.02	0.059		
12/1/2022 13:30	12.5	97.5	42.90493;-73.35876							
12/1/2022 13:31				0.087	0	0.059	0.02	0.061		
12/1/2022 13:32				0.087	0	0.059	0.02	0.057		
12/1/2022 13:33				0.087	0	0.059	0.02	0.06		
12/1/2022 13:34				0.087	0	0.059	0.02	0.058		
12/1/2022 13:35				0.087	0	0.059	0.02	0.057		
12/1/2022 13:36	12.5	100	42.90483;-73.3588							
12/1/2022 13:37				0.087	0	0.059	0.02	0.062		
12/1/2022 13:38				0.087	0	0.059	0.021	0.058		
12/1/2022 13:39				0.087	0	0.059	0.021	0.062		
12/1/2022 13:40				0.087	0	0.059	0.021	0.064		
12/1/2022 13:41				0.087	0	0.059	0.021	0.068		
12/1/2022 13:42	12.5	97.5	42.90478;-73.35876							
12/1/2022 13:43				0.087	0	0.059	0.021	0.062		
12/1/2022 13:44				0.087	0	0.06	0.021	0.063		
12/1/2022 13:45				0.087	0	0.06	0.021	0.063		
12/1/2022 13:46				0.087	0	0.06	0.021	0.066		
12/1/2022 13:47				0.087	0	0.06	0.022	0.064		
12/1/2022 13:48	12.5	100	42.90488;-73.35868							
12/1/2022 13:49				0.087	0	0.061	0.022	0.067		
12/1/2022 13:50				0.087	0	0.061	0.022	0.066		
12/1/2022 13:51				0.087	0	0.061	0.022	0.065		
12/1/2022 13:52				0.087	0	0.062	0.022	0.065		
12/1/2022 13:53				0.087	0	0.062	0.022	0.068		
12/1/2022 13:54	12.5	95	42.90483;-73.35874							
12/1/2022 13:55				0.087	0	0.062	0.022	0.065		
12/1/2022 13:56				0.087	0	0.063	0.022	0.058		
12/1/2022 13:57				0.087	0	0.063	0.023	0.063		
12/1/2022 13:58				0.087	0	0.063	0.023	0.062		
12/1/2022 13:59				0.087	0	0.063	0.023	0.063		
12/1/2022 14:00	12.5	97.5	42.9048;-73.35878							
12/1/2022 14:01				0.087	0	0.063	0.023	0.063		
12/1/2022 14:02				0.087	0	0.063	0.023	0.065		
12/1/2022 14:03				0.087	0	0.063	0.023	0.062		
12/1/2022 14:04				0.087	0	0.063	0.023	0.063		
12/1/2022 14:05				0.087	0	0.063	0.024	0.066		
12/1/2022 14:06	12.5	108.8	42.90477;-73.35882							
12/1/2022 14:07				0.087	0	0.063	0.024	0.062		
12/1/2022 14:08				0.087	0	0.063	0.024	0.06		
12/1/2022 14:09				0.087	0	0.062	0.024	0.062		
12/1/2022 14:10				0.087	0	0.062	0.024	0.06		
12/1/2022 14:11				0.087	0	0.062	0.024	0.062		
12/1/2022 14:12	12.5	102.5	42.90481;-73.35882							
12/1/2022 14:13				0.087	0	0.062	0.024	0.062		
12/1/2022 14:14				0.087	0	0.062	0.024	0.061		
12/1/2022 14:15				0.087	0	0.061	0.025	0.061		
12/1/2022 14:16				0.087	0	0.061	0.025	0.06		
12/1/2022 14:17				0.087	0	0.061	0.025	0.059		
12/1/2022 14:18	12.5	92.5	42.90479;-73.35877							
12/1/2022 14:19				0.087	0	0.061	0.025	0.061		

C.T. MALE ASSOCIATES

CAMP FIELD DATA
LIBERTY STREET IRM

Device	Thiamis 2B011155			RAE RS232(A) 2B011155					DustTrak RS232(C) 2B011155	
Timestamp (UTC)	Batt. Voltage (V)	Current (mA)	Location	VOC (Peak) (ppm)	VOC (Low) (ppm)	VOC (STEL) (ppm)	VOC (TWA) (ppm)	VOC (ppm)	Total TWA (mg/m³)	Mass Conc. Total (mg/m³)
12/1/2022 14:20				0.087	0	0.06	0.025	0.057		
12/1/2022 14:21				0.087	0	0.06	0.025	0.061		
12/1/2022 14:22				0.087	0	0.06	0.025	0.058		
12/1/2022 14:23				0.087	0	0.06	0.025	0.057		
12/1/2022 14:24	12.5	102.5	42.90477;-73.35876							
12/1/2022 14:25				0.087	0	0.059	0.026	0.056		
12/1/2022 14:26				0.087	0	0.059	0.026	0.06		
12/1/2022 14:27				0.087	0	0.059	0.026	0.056		
12/1/2022 14:28				0.087	0	0.059	0.026	0.059		
12/1/2022 14:29				0.087	0	0.005	0.026	0.058		
12/1/2022 14:30	12.5	107.5	42.9048;-73.3588							
12/1/2022 14:31				0.087	0	0.058	0.026	0.059		
12/1/2022 14:32				0.087	0	0.058	0.026	0.061		
12/1/2022 14:33				0.087	0	0.058	0.026	0.06		
12/1/2022 14:34				0.087	0	0.058	0.027	0.058		
12/1/2022 14:35				0.087	0	0.058	0.027	0.055		
12/1/2022 14:36	12.5	102.5	42.90475;-73.35879							
12/1/2022 14:37				0.087	0	0.058	0.027	0.063		
12/1/2022 14:38				0.087	0	0.058	0.027	0.059		
12/1/2022 14:39				0.087	0	0.058	0.027	0.063		
12/1/2022 14:40				0.087	0	0.058	0.027	0.06		
12/1/2022 14:41				0.087	0	0.058	0.027	0.057		
12/1/2022 14:42	12.5	97.5	42.90478;-73.35884							
12/1/2022 14:43				0.087	0	0.058	0.027	0.061		
12/1/2022 14:44				0.087	0	0.058	0.027	0.058		
12/1/2022 14:45				0.087	0	0.058	0.028	0.06		
12/1/2022 14:46				0.087	0	0.058	0.028	0.059		
12/1/2022 14:47				0.087	0	0.058	0.028	0.059		
12/1/2022 14:48	12.5	97.5	42.90478;-73.3588							
12/1/2022 14:49				0.087	0	0.058	0.028	0.058		
12/1/2022 14:50				0.087	0	0.058	0.028	0.062		
12/1/2022 14:51				0.087	0	0.058	0.028	0.062		
12/1/2022 14:52				0.087	0	0.059	0.028	0.061		
12/1/2022 14:53				0.087	0	0.059	0.028	0.061		
12/1/2022 14:54	12.5	102.5	42.90465;-73.35877							
12/1/2022 14:55				0.087	0	0.059	0.029	0.057		
12/1/2022 14:56				0.087	0	0.059				
12/1/2022 14:57							0.029	0.058		
12/1/2022 14:58				0.087	0	0.059	0.029	0.06		
12/1/2022 14:59				0.087	0	0.059	0.029	0.062		
12/1/2022 15:00				0.087	0	0.059	0.029	0.058		
12/1/2022 15:01	12.5	95	42.90476;-73.35877							
12/1/2022 15:02				0.087	0	0.059	0.029	0.055		
12/1/2022 15:03				0.087	0	0.059	0.029	0.062		
12/1/2022 15:04				0.087	0	0.059	0.029	0.056		
12/1/2022 15:05				0.087	0	0.059	0.03	0.059		
12/1/2022 15:06				0.087	0	0.058	0.03	0.062		
12/1/2022 15:07	12.5	98.8	42.90469;-73.3588							
12/1/2022 15:08				0.087	0	0.059	0.03	0.06		
12/1/2022 15:09				0.087	0	0.059	0.03	0.057		
12/1/2022 15:10				0.087	0	0.058	0.03	0.057		
12/1/2022 15:11				0.087	0	0.058	0.03	0.059		
12/1/2022 15:12				0.087	0	0.058	0.03	0.06		
12/1/2022 15:13	12.5	97.5	42.90475;-73.35884							
12/1/2022 15:14				0.087	0	0.058	0.03	0.061		
12/1/2022 15:15				0.087	0	0.058	0.031	0.064		
12/1/2022 15:16				0.087	0	0.058	0.031	0.059		
12/1/2022 15:17				0.087	0	0.058	0.031	0.062		
12/1/2022 15:18				0.087	0	0.058	0.031	0.06		
12/1/2022 15:19	12.5	97.5	42.90467;-73.3588							
12/1/2022 15:20				0.087	0	0.058	0.031	0.063		

CAMP FIELD DATA
LIBERTY STREET IRM

Device	Thiamis 2B011155			RAE RS232(A) 2B011155					DustTrak RS232(C) 2B011155				
Timestamp (UTC)	Batt. Voltage (V)	Current (mA)	Location	VOC (Peak) (ppm)	VOC (Low) (ppm)	VOC (STEL) (ppm)	VOC (TWA) (ppm)	VOC (ppm)	Total TWA (mg/m³)	Mass Conc. Total (mg/m³)			
12/1/2022 15:21	12.5	106.3	42.90473;-73.35877	0.087	0	0.058	0.031						
12/1/2022 15:22							0.061						
12/1/2022 15:23				0.087	0	0.059	0.031	0.062					
12/1/2022 15:24				0.087	0	0.059	0.031	0.063					
12/1/2022 15:25				0.087	0	0.059							
12/1/2022 15:26						0.032	0.062						
12/1/2022 15:27													
12/1/2022 15:28				0.087	0	0.059	0.032	0.062					
12/1/2022 15:29				0.087	0	0.059	0.032	0.063					
12/1/2022 15:30				0.087	0	0.06	0.032	0.062					
12/1/2022 15:31	12.5	105	42.90468;-73.35877	0.087	0	0.06	0.032	0.061					
12/1/2022 15:32				0.087	0	0.06	0.032	0.065					
12/1/2022 15:33													
12/1/2022 15:34				0.087	0	0.061	0.032	0.062					
12/1/2022 15:35				0.087	0	0.061	0.032	0.063					
12/1/2022 15:36				0.087	0	0.061	0.033	0.066					
12/1/2022 15:37				0.087	0	0.061	0.033	0.063					
12/1/2022 15:38				0.087	0	0.061	0.033	0.061					
12/1/2022 15:39				12.5	98.8	42.90467;-73.35876							0.06
12/1/2022 15:40													
12/1/2022 15:41	0.087	0	0.061				0.033						
12/1/2022 15:42	0.087	0	0.061				0.033	0.061					
12/1/2022 15:43	0.087	0	0.061				0.033	0.061					
12/1/2022 15:44	0.087	0	0.061				0.033						
12/1/2022 15:45								0.061					
12/1/2022 15:46	0.087	0	0.061				0.033	0.063					
12/1/2022 15:47	12.5	141.3	42.90472;-73.35874				0.087	0	0.061	0.034	0.067		
12/1/2022 15:48							0.087	0	0.062	0.034	0.064		
12/1/2022 15:49				0.087	0	0.062	0.034	0.065					
12/1/2022 15:50				0.087	0	0.062	0.034	0.063					
12/1/2022 15:51				0.087	0	0.062	0.034	0.065					
12/1/2022 15:52				12.5	96.3	42.90471;-73.35873	0.087	0	0.062	0.034	0.063		
12/1/2022 15:53											0.062		
12/1/2022 15:54							0.087	0	0.062	0.034			
12/1/2022 15:55							0.087	0	0.062	0.035	0.064		
12/1/2022 15:56							0.087	0	0.062	0.035	0.065		
12/1/2022 15:57	0.087	0	0.062				0.035	0.065					
12/1/2022 15:58	12.5	101.3	42.90471;-73.35873				0.087	0	0.062	0.035	0.06		
12/1/2022 15:59							0.087	0	0.062	0.035	0.066		
12/1/2022 16:00							0.087	0	0.062	0.035	0.065		
12/1/2022 16:01							0.087	0	0.062	0.035	0.066		
12/1/2022 16:02				0.087	0	0.062	0.035	0.065					
12/1/2022 16:03				0.087	0	0.063	0.035	0.064					
12/1/2022 16:04				0.087	0	0.063	0.035	0.067					
12/1/2022 16:05				12.5	96.3	42.90468;-73.3588	0.087	0	0.063	0.036	0.063		
12/1/2022 16:06							0.087	0	0.063	0.036	0.063		
12/1/2022 16:07							0.087	0	0.063	0.036	0.062		
12/1/2022 16:08	0.087	0	0.063				0.036	0.062					
12/1/2022 16:09	0.087	0	0.063				0.036	0.062					
12/1/2022 16:10	0.087	0	0.062				0.036	0.061					
12/1/2022 16:11	12.5	97.5	42.90469;-73.3588				0.087	0	0.062	0.036	0.065		
12/1/2022 16:12							0.087	0	0.062	0.036	0.065		
12/1/2022 16:13							0.087	0	0.062	0.037	0.062		
12/1/2022 16:14											0.063		
12/1/2022 16:15				0.087	0	0.062	0.037						
12/1/2022 16:16				0.087	0	0.062	0.037	0.067					
12/1/2022 16:17				12.5	96.3	42.90473;-73.3588	0.087	0	0.062	0.037	0.064		
12/1/2022 16:18											0.066		
12/1/2022 16:19							0.087	0	0.063	0.037			
12/1/2022 16:20													
12/1/2022 16:21													

C.T. MALE ASSOCIATES

CAMP FIELD DATA
LIBERTY STREET IRM

Device	Thiamis 2B011155			RAE RS232(A) 2B011155					DustTrak RS232(C) 2B011155	
Timestamp (UTC)	Batt. Voltage (V)	Current (mA)	Location	VOC (Peak) (ppm)	VOC (Low) (ppm)	VOC (STEL) (ppm)	VOC (TWA) (ppm)	VOC (ppm)	Total TWA (mg/m³)	Mass Conc. Total (mg/m³)
12/1/2022 16:22	12.5	97.5	42.9047;-73.3588	0.087	0	0.063	0.037			
12/1/2022 16:23				0.087	0	0.063	0.037	0.066		
12/1/2022 16:24				0.087	0	0.063	0.037	0.064		
12/1/2022 16:25				0.087	0	0.063	0.037	0.067		
12/1/2022 16:26										
12/1/2022 16:27	12.5	92.5	42.90475;-73.35878	0.087	0	0.063	0.038	0.065		
12/1/2022 16:28				0.087	0	0.063	0.038	0.069		
12/1/2022 16:29				0.087	0	0.063	0.038	0.072		
12/1/2022 16:30				0.113	0	0.063	0.038	0.065		
12/1/2022 16:31				0.113	0	0.063	0.038	0.061		
12/1/2022 16:32	12.5	102.5	42.9047;-73.35875							
12/1/2022 16:33				0.113	0	0.064	0.038	0.065		
12/1/2022 16:34				0.113	0	0.064	0.038	0.067		
12/1/2022 16:35				0.113	0	0.064	0.039	0.063		
12/1/2022 16:36				0.113	0	0.064	0.039	0.067		
12/1/2022 16:37	12.5	96.3	42.90472;-73.35876	0.113	0	0.064	0.039	0.062		
12/1/2022 16:38										
12/1/2022 16:39				0.113	0	0.064	0.039	0.065		
12/1/2022 16:40				0.113	0	0.064	0.039	0.065		
12/1/2022 16:41				0.113	0	0.064	0.039	0.065		
12/1/2022 16:42	12.5	97.5	42.90471;-73.35875	0.113	0	0.064	0.039	0.066		
12/1/2022 16:43				0.113	0	0.064	0.039	0.068		
12/1/2022 16:44										
12/1/2022 16:45				0.113	0	0.064	0.04	0.064		
12/1/2022 16:46				0.113	0	0.064	0.04	0.064		
12/1/2022 16:47	12.5	100	42.90472;-73.35876	0.113	0	0.064	0.04	0.067		
12/1/2022 16:48				0.113	0	0.064	0.04	0.063		
12/1/2022 16:49				0.113	0	0.064	0.04	0.061		
12/1/2022 16:50										
12/1/2022 16:51				0.113	0	0.064	0.04	0.064		
12/1/2022 16:52	12.5	98.8	42.90479;-73.35882					0.063		
12/1/2022 16:53				0.113	0	0.064	0.04			
12/1/2022 16:54				0.113	0	0.064	0.041	0.065		
12/1/2022 16:55				0.113	0	0.064	0.041	0.065		
12/1/2022 16:56				0.113	0	0.064	0.041	0.06		
12/1/2022 16:57	12.5	98.8	42.90467;-73.35871							
12/1/2022 16:58				0.113	0	0.063	0.041	0.063		
12/1/2022 16:59				0.113	0	0.063	0.041	0.063		
12/1/2022 17:00				0.113	0	0.063	0.041	0.066		
12/1/2022 17:01				0.113	0	0.063	0.041	0.067		
12/1/2022 17:02	12.5	101.3	42.90477;-73.3588	0.113	0	0.063	0.041	0.065		
12/1/2022 17:03										
12/1/2022 17:04				0.113	0	0.063	0.042	0.065		
12/1/2022 17:05				0.113	0	0.063	0.042	0.064		
12/1/2022 17:06				0.113	0	0.063	0.042	0.065		
12/1/2022 17:07	12.5	101.3	42.90476;-73.3587	0.113	0	0.063	0.042	0.068		
12/1/2022 17:08				0.113	0	0.063	0.042	0.067		
12/1/2022 17:09										
12/1/2022 17:10				0.113	0	0.064	0.042	0.064		
12/1/2022 17:11				0.113	0	0.064	0.042	0.061		
12/1/2022 17:12	12.5	101.3	42.90477;-73.3588	0.113	0	0.064	0.043	0.061		
12/1/2022 17:13				0.113	0	0.064	0.043	0.066		
12/1/2022 17:14				0.113	0	0.064	0.043	0.067		
12/1/2022 17:15										
12/1/2022 17:16				0.113	0	0.064	0.043	0.067		
12/1/2022 17:17	12.5	101.3	42.90476;-73.3587	0.113	0	0.064	0.043	0.061		
12/1/2022 17:18				0.113	0	0.064	0.043	0.065		
12/1/2022 17:19				0.113	0	0.064	0.043	0.066		
12/1/2022 17:20				0.113	0	0.064	0.043	0.067		
12/1/2022 17:21										
12/1/2022 17:22				0.113	0	0.064	0.044	0.065		

C.T. MALE ASSOCIATES

CAMP FIELD DATA
LIBERTY STREET IRM

Device	Thiamis 2B011155			RAE RS232(A) 2B011155					DustTrak RS232(C) 2B011155	
Timestamp (UTC)	Batt. Voltage (V)	Current (mA)	Location	VOC (Peak) (ppm)	VOC (Low) (ppm)	VOC (STEL) (ppm)	VOC (TWA) (ppm)	VOC (ppm)	Total TWA (mg/m³)	Mass Conc. Total (mg/m³)
12/1/2022 17:23				0.113	0	0.064	0.044	0.062		
12/1/2022 17:24				0.113	0	0.064	0.044	0.07		
12/1/2022 17:25				0.113	0	0.064	0.044	0.062		
12/1/2022 17:26				0.113	0	0.064	0.044	0.061		
12/1/2022 17:27	12.5	98.8	42.90476;-73.35873							
12/1/2022 17:28				0.113	0	0.064	0.044	0.064		
12/1/2022 17:29				0.113	0	0.064	0.044	0.062		
12/1/2022 17:30				0.113	0	0.064	0.045	0.063		
12/1/2022 17:31				0.113	0	0.064	0.045	0.063		
12/1/2022 17:32				0.113	0	0.064	0.045	0.062		
12/1/2022 17:33	12.5	103.8	42.90474;-73.35878							
12/1/2022 17:34				0.113	0	0.063	0.045	0.061		
12/1/2022 17:35				0.113	0	0.063	0.045	0.064		
12/1/2022 17:36				0.113	0	0.063	0.045	0.065		
12/1/2022 17:37				0.113				0.058		
12/1/2022 17:38					0	0.063	0.045			
12/1/2022 17:39				0.113	0	0.063	0.045	0.06		
12/1/2022 17:40	12.5	102.5	42.90473;-73.35872							
12/1/2022 17:41				0.113	0	0.063	0.046	0.064		
12/1/2022 17:42				0.113	0	0.062	0.046	0.063		
12/1/2022 17:43				0.113	0	0.063	0.046	0.06		
12/1/2022 17:44				0.113	0	0.062	0.046	0.06		
12/2/2022 8:21	13	101.3								
12/2/2022 8:21			42.9065947;-73.3587248							
12/2/2022 8:22				0.003	0	0	0	0	0	0.028
12/2/2022 8:23				0.003	0	0	0	0	0	0.029
12/2/2022 8:24				0.003	0	0	0	0	0	0.029
12/2/2022 8:25	12.9	96.3	42.90557;-73.3594	0.003	0	0	0	0	0	0.029
12/2/2022 8:26				0.003	0	0	0	0	0	0.029
12/2/2022 8:27				0.003	0	0	0	0	0	0.029
12/2/2022 8:28				0.003	0	0	0	0	0	0.029
12/2/2022 8:29				0.003	0	0	0	0	0	0.028
12/2/2022 8:30	12.9	95	42.90572;-73.35916	0.003	0	0	0	0	0	0.029
12/2/2022 8:31				0.003	0	0	0	0	0	0.029
12/2/2022 8:32				0.003	0	0	0	0	0	0.029
12/2/2022 8:33				0.003	0	0	0	0	0	0.029
12/2/2022 8:34				0.003	0	0	0	0	0	0.028
12/2/2022 8:35	13	97.5	42.90563;-73.35912	0.003	0	0	0	0	0	0.029
12/2/2022 8:36				0.003	0	0	0	0	0	0.029
12/2/2022 8:37				0.003	0	0	0	0	0.001	0.029
12/2/2022 8:38				0.003	0	0	0	0	0.001	0.03
12/2/2022 8:39				0.003	0	0	0	0	0.001	0.029
12/2/2022 8:40	12.9	101.3	42.9057;-73.35915	0.003	0	0	0	0	0.001	0.029
12/2/2022 8:41				0.003	0	0	0	0	0.001	0.52
12/2/2022 8:42				0.003	0	0	0	0	0.001	0.034
12/2/2022 8:43				0.003	0	0	0	0	0.001	0.03
12/2/2022 8:44				0.003	0	0	0	0	0.001	0.032
12/2/2022 8:45	12.9	102.5	42.90565;-73.35909	0.003	0	0	0	0	0.001	0.032
12/2/2022 8:46				0.003	0	0	0	0	0.001	0.032
12/2/2022 8:47				0.003	0	0	0	0	0.002	0.032
12/2/2022 8:48				0.003	0	0	0	0	0.002	0.032
12/2/2022 8:49				0.003	0	0	0	0	0.002	0.033
12/2/2022 8:50	12.9	101.3	42.90573;-73.35899	0.003	0	0	0	0	0.002	0.032
12/2/2022 8:51				0.003	0	0	0	0	0.002	0.03
12/2/2022 8:52				0.003	0	0	0	0	0.002	0.029
12/2/2022 8:53				0.003	0	0	0	0	0.002	0.03
12/2/2022 8:54				0.003	0	0	0	0	0.002	0.03
12/2/2022 8:55	12.9	90	42.90569;-73.35901	0.003	0	0	0	0	0.002	0.03
12/2/2022 8:56				0.003	0	0	0	0	0.002	0.03
12/2/2022 8:57				0.003	0	0	0	0	0.002	0.031
12/2/2022 8:58				0.003	0	0	0	0	0.002	0.034

C.T. MALE ASSOCIATES

CAMP FIELD DATA
LIBERTY STREET IRM

Device	Thiamis 2B011155			RAE RS232(A) 2B011155					DustTrak RS232(C) 2B011155	
Timestamp (UTC)	Batt. Voltage (V)	Current (mA)	Location	VOC (Peak) (ppm)	VOC (Low) (ppm)	VOC (STEL) (ppm)	VOC (TWA) (ppm)	VOC (ppm)	Total TWA (mg/m³)	Mass Conc. Total (mg/m³)
12/2/2022 8:59				0.003	0	0	0	0	0.002	0.033
12/2/2022 9:00	12.9	97.5	42.90571;-73.3591	0.003	0	0	0	0	0.002	0.033
12/2/2022 9:01				0.003	0	0	0	0	0.002	0.034
12/2/2022 9:02				0.003	0	0	0	0	0.003	0.04
12/2/2022 9:03				0.003	0	0	0	0	0.003	0.034
12/2/2022 9:04				0.003	0	0	0	0	0.003	0.032
12/2/2022 9:05	12.9	97.5	42.90568;-73.35905	0.003	0	0	0	0	0.003	0.032
12/2/2022 9:06				0.003	0	0	0	0	0.003	0.031
12/2/2022 9:07				0.003	0	0	0	0	0.003	0.031
12/2/2022 9:08				0.003	0	0	0	0	0.003	0.03
12/2/2022 9:09				0.003	0	0	0	0	0.003	0.03
12/2/2022 9:10	12.9	97.5	42.90565;-73.35906	0.003	0	0	0	0	0.003	0.03
12/2/2022 9:11				0.003	0	0	0	0	0.003	0.03
12/2/2022 9:12				0.003	0	0	0	0	0.003	0.03
12/2/2022 9:13				0.003	0	0	0	0	0.003	0.031
12/2/2022 9:14				0.003	0	0	0	0	0.003	0.031
12/2/2022 9:15	12.9	97.5	42.9055;-73.35918	0.003	0	0	0	0	0.003	0.031
12/2/2022 9:16				0.003	0	0	0	0	0.003	0.031
12/2/2022 9:17				0.003	0	0	0	0	0.004	0.031
12/2/2022 9:18				0.003	0	0	0	0	0.004	0.03
12/2/2022 9:19				0.003	0	0	0	0	0.004	0.03
12/2/2022 9:20	12.9	121.3	42.90569;-73.35899	0.003	0	0	0	0	0.004	0.03
12/2/2022 9:21				0.003	0	0	0	0	0.004	0.03
12/2/2022 9:22				0.003	0	0	0	0	0.004	0.03
12/2/2022 9:23				0.003	0	0	0	0	0.004	0.029
12/2/2022 9:24				0.003	0	0	0	0	0.004	0.03
12/2/2022 9:25	12.9	96.3	42.90574;-73.35902	0.003	0	0	0	0	0.004	0.03
12/2/2022 9:26				0.003	0	0	0	0	0.004	0.03
12/2/2022 9:27				0.003	0	0	0	0	0.004	0.031
12/2/2022 9:28				0.003	0	0	0	0	0.004	0.031
12/2/2022 9:29				0.003	0	0	0	0	0.004	0.03
12/2/2022 9:30	12.9	95	42.90565;-73.35909	0.003	0	0	0	0	0.004	0.03
12/2/2022 9:31				0.003	0	0	0	0	0.004	0.031
12/2/2022 9:32				0.003	0	0	0	0	0.004	0.03
12/2/2022 9:33				0.003	0	0	0	0	0.005	0.03
12/2/2022 9:34				0.003	0	0	0	0	0.005	0.03
12/2/2022 9:35	12.9	96.3	42.90568;-73.35905	0.003	0	0	0	0	0.005	0.031
12/2/2022 9:36				0.003	0	0	0	0	0.005	0.031
12/2/2022 9:37				0.003	0	0	0	0	0.005	0.031
12/2/2022 9:38				0.003	0	0	0	0	0.005	0.031
12/2/2022 9:39				0.003	0	0	0	0	0.005	0.031
12/2/2022 9:40	12.9	97.5	42.90562;-73.35919	0.003	0	0	0	0	0.005	0.03
12/2/2022 9:41				0.003	0	0	0	0	0.005	0.031
12/2/2022 9:42				0.003	0	0	0	0	0.005	0.031
12/2/2022 9:43				0.003	0	0	0	0	0.005	0.573
12/2/2022 9:44				0.003	0	0	0	0	0.005	0.031
12/2/2022 9:45	12.9	97.5	42.90569;-73.35893	0.003	0	0	0	0	0.005	0.032
12/2/2022 9:46				0.003	0	0	0	0	0.005	0.032
12/2/2022 9:47				0.003	0	0	0	0	0.005	0.032
12/2/2022 9:48				0.003	0	0	0	0	0.005	0.032
12/2/2022 9:49				0.003	0	0	0	0	0.006	0.031
12/2/2022 9:50	12.8	100	42.90567;-73.35913	0.003	0	0	0	0	0.006	0.031
12/2/2022 9:51				0.003	0	0	0	0	0.006	0.033
12/2/2022 9:52				0.003	0	0	0	0	0.006	0.033
12/2/2022 9:53				0.003	0	0	0	0	0.006	0.033
12/2/2022 9:54				0.003	0	0	0	0	0.006	0.034
12/2/2022 9:55	12.8	97.5	42.9057;-73.35909	0.003	0	0	0	0	0.006	0.034
12/2/2022 9:56				0.003	0	0	0	0	0.006	0.035
12/2/2022 9:57				0.003	0	0	0	0	0.006	0.033
12/2/2022 9:58				0.003	0	0	0	0	0.006	0.033
12/2/2022 9:59				0.003	0	0	0	0	0.006	0.033

C.T. MALE ASSOCIATES

CAMP FIELD DATA
LIBERTY STREET IRM

Device	Thiamis 2B011155			RAE RS232(A) 2B011155					DustTrak RS232(C) 2B011155	
Timestamp (UTC)	Batt. Voltage (V)	Current (mA)	Location	VOC (Peak) (ppm)	VOC (Low) (ppm)	VOC (STEL) (ppm)	VOC (TWA) (ppm)	VOC (ppm)	Total TWA (mg/m³)	Mass Conc. Total (mg/m³)
12/2/2022 10:00	12.8	91.3	42.90569;-73.35902	0.003	0	0	0	0	0.006	0.033
12/2/2022 10:01				0.003	0	0	0	0	0.006	0.033
12/2/2022 10:02				0.003	0	0	0	0	0.006	0.032
12/2/2022 10:03				0.003	0	0	0	0	0.007	0.031
12/2/2022 10:04				0.003	0	0	0	0	0.007	0.032
12/2/2022 10:05	12.8	98.8	42.90567;-73.35906	0.003	0	0	0	0	0.007	0.031
12/2/2022 10:06				0.003	0	0	0	0	0.007	0.031
12/2/2022 10:07				0.003	0	0	0	0	0.007	0.03
12/2/2022 10:08				0.003	0	0	0	0	0.007	0.031
12/2/2022 10:09				0.003	0	0	0	0.001	0.007	0.03
12/2/2022 10:10	12.8	100	42.90568;-73.359	0.007	0	0	0	0.005	0.007	0.031
12/2/2022 10:11				0.007	0	0	0	0	0.007	0.03
12/2/2022 10:12				0.007	0	0	0	0	0.007	0.029
12/2/2022 10:13				0.007	0	0	0	0	0.007	0.029
12/2/2022 10:14				0.007	0	0	0	0	0.007	0.029
12/2/2022 10:15	12.8	97.5	42.90569;-73.35899	0.007	0	0	0	0	0.007	0.03
12/2/2022 10:16				0.007	0	0	0	0.004		0.03
12/2/2022 10:17				0.01	0	0	0	0.002	0.007	0.032
12/2/2022 10:18				0.01	0	0	0	0.01	0.007	0.03
12/2/2022 10:19				0.01	0	0	0	0.005	0.008	0.03
12/2/2022 10:20	12.8	97.5	42.90571;-73.35902	0.01	0	0.001	0	0.008	0.008	0.03
12/2/2022 10:21				0.01	0	0.001	0	0.008	0.008	0.03
12/2/2022 10:22				0.012	0	0.002	0	0.01	0.008	0.03
12/2/2022 10:23				0.021	0	0.002	0	0.02	0.008	0.03
12/2/2022 10:24				0.024	0	0.003	0	0.017	0.008	0.031
12/2/2022 10:25	12.8	98.8	42.90564;-73.35897	0.024	0	0.004	0	0.018	0.008	0.03
12/2/2022 10:26				0.024	0	0.005	0	0.009	0.008	0.028
12/2/2022 10:27				0.024	0	0.006	0	0.008	0.008	0.03
12/2/2022 10:28				0.024	0	0.006	0	0.008	0.008	0.035
12/2/2022 10:29				0.024	0	0.007	0	0.018	0.008	0.033
12/2/2022 10:30	12.8	97.5	42.90546;-73.3592	0.027	0	0.008	0	0.021	0.008	0.033
12/2/2022 10:31				0.027	0	0.009	0	0.018	0.008	0.031
12/2/2022 10:32				0.057	0	0.01	0	0.055	0.008	0.031
12/2/2022 10:33				0.066	0	0.012	0	0.05	0.008	0.03
12/2/2022 10:34				0.066	0	0.015	0	0.056	0.008	0.029
12/2/2022 10:35	12.8	98.8	42.90568;-73.35892	0.088	0	0.017	0	0.05	0.009	0.029
12/2/2022 10:36				0.088	0	0.021	0	0.076	0.009	0.029
12/2/2022 10:37				0.088	0	0.025	0	0.064	0.009	0.52
12/2/2022 10:38				0.088	0	0.028	0	0.044	0.009	0.03
12/2/2022 10:39				0.088	0	0.031	0.001	0.04	0.009	0.034
12/2/2022 10:40	12.8	95	42.90566;-73.35904	0.088	0	0.032	0.001	0.043	0.009	0.034
12/2/2022 10:41				0.088	0	0.034	0.001	0.067	0.009	0.041
12/2/2022 10:42				0.088	0	0.037	0.001	0.054	0.009	0.034
12/2/2022 10:43				0.088	0	0.04	0.001	0.063	0.009	0.031
12/2/2022 10:44				0.088	0	0.044	0.001	0.062	0.009	0.033
12/2/2022 10:45	12.8	106.3	42.90573;-73.35901	0.088	0	0.047	0.001	0.038	0.009	0.035
12/2/2022 10:46				0.088	0	0.049	0.001	0.037	0.009	0.031
12/2/2022 10:47				0.088	0	0.051	0.001	0.076	0.009	0.03
12/2/2022 10:48				0.088	0	0.052	0.002	0.06	0.009	0.032
12/2/2022 10:49				0.088	0	0.053	0.002	0.068	0.009	0.03
12/2/2022 10:50	12.8	97.5	42.90564;-73.35904	0.088	0	0.055	0.002	0.047	0.01	0.028
12/2/2022 10:51				0.088	0	0.054	0.002	0.051	0.01	0.032
12/2/2022 10:52				0.088	0	0.054	0.002	0.052	0.01	0.036
12/2/2022 10:53				0.088	0	0.053	0.002	0.045	0.01	0.029
12/2/2022 10:54				0.088	0	0.052	0.002	0.085	0.01	0.031
12/2/2022 10:55	12.8	107.5	42.90581;-73.35886	0.123	0	0.054	0.002	0.093	0.01	0.037
12/2/2022 10:56				0.196	0	0.058	0.003	0.126	0.01	0.035
12/2/2022 10:57				0.196	0	0.062	0.003	0.055	0.01	0.029
12/2/2022 10:58				0.196	0	0.064	0.003	0.066	0.01	0.027
12/2/2022 10:59				0.196	0	0.064	0.003	0.051	0.01	0.027
12/2/2022 11:00	12.8	152.5	42.90575;-73.35898	0.196	0	0.063	0.003	0.045	0.01	0.027

C.T. MALE ASSOCIATES

CAMP FIELD DATA
LIBERTY STREET IRM

Device	Thiamis 2B011155			RAE RS232(A) 2B011155					DustTrak RS232(C) 2B011155	
Timestamp (UTC)	Batt. Voltage (V)	Current (mA)	Location	VOC (Peak) (ppm)	VOC (Low) (ppm)	VOC (STEL) (ppm)	VOC (TWA) (ppm)	VOC (ppm)	Total TWA (mg/m³)	Mass Conc. Total (mg/m³)
12/2/2022 11:01				0.196	0	0.063	0.003	0.073	0.01	0.028
12/2/2022 11:02				0.196	0	0.065	0.003	0.059	0.01	0.027
12/2/2022 11:03				0.196	0	0.065	0.004	0.048	0.01	0.026
12/2/2022 11:04				0.196	0	0.064	0.004	0.045	0.01	0.025
12/2/2022 11:05	12.8	102.5	42.90559;-73.35912	0.196	0	0.063	0.004	0.047	0.01	0.025
12/2/2022 11:06				0.196	0	0.063	0.004	0.048	0.011	0.025
12/2/2022 11:07				0.196	0	0.062	0.004	0.043	0.011	0.025
12/2/2022 11:08				0.196	0	0.062	0.004	0.047	0.011	0.025
12/2/2022 11:09				0.196	0	0.062	0.004	0.046	0.011	0.025
12/2/2022 11:10	12.8	100	42.90581;-73.35888	0.196	0	0.06	0.004	0.049	0.011	0.026
12/2/2022 11:11				0.196	0	0.057	0.004	0.048	0.011	0.026
12/2/2022 11:12				0.196	0	0.053	0.004	0.054	0.011	0.062
12/2/2022 11:13				0.196	0	0.05	0.005	0.05	0.011	0.042
12/2/2022 11:14				0.196	0	0.05	0.005	0.051	0.011	0.031
12/2/2022 11:15	12.8	98.8	42.90575;-73.35898	0.196	0	0.049	0.005	0.048	0.011	0.027
12/2/2022 11:16				0.196	0	0.05	0.005	0.052	0.011	0.026
12/2/2022 11:17				0.196	0	0.049	0.005	0.049	0.011	0.025
12/2/2022 11:18				0.196	0	0.048	0.005	0.05	0.011	0.025
12/2/2022 11:19				0.196	0	0.048	0.005	0.052	0.011	0.025
12/2/2022 11:20	12.8	100	42.90557;-73.35915	0.196	0	0.048	0	0.054	0.011	0.025
12/2/2022 11:21				0.196	0	0.049	0.005	0.054	0.011	0.025
12/2/2022 11:22				0.196	0	0.049	0.006	0.056	0.011	0.025
12/2/2022 11:23				0.196	0	0.049	0.006	0.053	0.012	0.025
12/2/2022 11:24				0.196	0	0.05	0.006	0.057	0.012	0.448
12/2/2022 11:25	12.8	101.3	42.90562;-73.35915	0.196	0	0.05	0.006	0.059	0.012	0.025
12/2/2022 11:26				0.196	0	0.051	0.006	0.058	0.012	0.025
12/2/2022 11:27				0.196	0	0.052	0.006	0.061	0.012	0.025
12/2/2022 11:28				0.196	0	0.052	0.006	0.062	0.012	0.025
12/2/2022 11:29				0.196	0	0.053	0.006	0.06	0.012	0.025
12/2/2022 11:30	12.8	96.3	42.90567;-73.35905	0.196	0	0.054	0.006	0.063	0.012	0.025
12/2/2022 11:31				0.196	0	0.054	0.007	0.062	0.012	0.025
12/2/2022 11:32				0.196	0	0.055	0.007	0.061	0.012	0.025
12/2/2022 11:33				0.196	0	0.056	0.007	0.058	0.012	0.449
12/2/2022 11:34				0.196	0	0.056	0.007	0.061	0.012	0.025
12/2/2022 11:35	12.8	98.8	42.90565;-73.35912	0.196	0	0.057	0.007	0.064	0.012	0.025
12/2/2022 11:36				0.196	0	0.058	0.007	0.067	0.012	0.025
12/2/2022 11:37				0.196	0	0.058	0.007	0.07	0.012	0.026
12/2/2022 11:38				0.196	0	0.06	0.008	0.065	0.012	0.025
12/2/2022 11:39				0.196	0	0.06	0.008	0.061	0.012	0.025
12/2/2022 11:40	12.8	100	42.90569;-73.35902	0.196	0	0.061	0.008	0.063	0.012	0.024
12/2/2022 11:41				0.196	0	0.061	0.008	0.064	0.012	0.024
12/2/2022 11:42				0.196	0	0.061	0.008	0.065	0.013	0.024
12/2/2022 11:43				0.196	0	0.062	0.008	0.062	0.013	0.024
12/2/2022 11:44				0.196	0	0.062	0.008	0.07	0.013	0.024
12/2/2022 11:45	12.8	98.8	42.90571;-73.35901	0.196	0	0.062	0.008	0.065	0.013	0.024
12/2/2022 11:46				0.196	0	0.063	0.009	0.064	0.013	0.024
12/2/2022 11:47				0.196	0	0.063	0.009	0.067	0.013	0.024
12/2/2022 11:48				0.196	0	0.063	0.009	0.067	0.013	0.024
12/2/2022 11:49				0.196	0	0.064	0.009	0.068	0.013	0.025
12/2/2022 11:50	12.8	97.5	42.90576;-73.35902	0.196	0	0.064	0.009	0.066	0.013	0.024
12/2/2022 11:51				0.196	0	0.064	0.009	0.066	0.013	0.024
12/2/2022 11:52				0.196	0	0.064	0.009	0.07	0.013	0.024
12/2/2022 11:53				0.196	0	0.064	0.01	0.086	0.013	0.025
12/2/2022 11:54				0.196	0	0.065	0.01	0.08	0.013	0.025
12/2/2022 11:55	12.8	102.5	42.90575;-73.35902	0.196	0	0.067	0.01	0.089	0.013	0.025
12/2/2022 11:56				0.196	0	0.068	0.01	0.094	0.013	0.024
12/2/2022 11:57				0.196	0	0.069	0.01	0.118	0.013	0.026
12/2/2022 11:58				0.196	0	0.073	0.01	0.108	0.013	0.026
12/2/2022 11:59				0.196	0	0.077	0.011	0.093	0.013	0.027
12/2/2022 12:00	12.8	102.5	42.90574;-73.35905	0.196	0	0.08	0.011	0.079	0.013	0.025
12/2/2022 12:01				0.196	0	0.081	0.011	0.077	0.013	0.023

C.T. MALE ASSOCIATES

CAMP FIELD DATA
LIBERTY STREET IRM

Device	Thiamis 2B011155			RAE RS232(A) 2B011155					DustTrak RS232(C) 2B011155	
Timestamp (UTC)	Batt. Voltage (V)	Current (mA)	Location	VOC (Peak) (ppm)	VOC (Low) (ppm)	VOC (STEL) (ppm)	VOC (TWA) (ppm)	VOC (ppm)	Total TWA (mg/m³)	Mass Conc. Total (mg/m³)
12/2/2022 12:02				0.196	0	0.082	0.011	0.077	0.014	0.023
12/2/2022 12:03				0.196	0	8200000		0.093	0.014	0.024
12/2/2022 12:04				0.196	0	0.083	0.012	0.091	0.014	0.03
12/2/2022 12:05	12.8	98.8	42.9057;-73.35909	0.196	0	0.085	0.012	0.125	0.014	0.029
12/2/2022 12:06				0.196	0	0.088	0.012	0.136		0.025
12/2/2022 12:07				0.287	0	0.091	0.012	0.143	0.014	0.029
12/2/2022 12:08				0.287	0	0.099	0.013	0.089	0.014	0.026
12/2/2022 12:09				0.287	0	0.1	0.013	0.101		0.026
12/2/2022 12:10	12.8	102.5	42.90573;-73.35905	0.287	0	0.101	0.013	0.134	0.014	0.028
12/2/2022 12:11				0.287	0	0.104	0.013	0.109	0.014	0.027
12/2/2022 12:12				0.287	0	0.106	0.014	0.14	0.014	0.028
12/2/2022 12:13				0.287	0	0.107	0.014	0.134	0.014	0.028
12/2/2022 12:14				0.287	0	0.108	0.014	0.097	0.014	0.027
12/2/2022 12:15	12.8	97.5	42.90575;-73.35901	0.287	0	0.109	0.014	0.084		0.026
12/2/2022 12:16				0.287	0	0.109	0.015	0.093	0.014	0.025
12/2/2022 12:17				0.287	0	0.109	0.015	0.1	0.014	0.028
12/2/2022 12:18				0.287	0	0.111	0.015	0.106	0.014	0.027
12/2/2022 12:19				0.287	0	0.112	0.015	0.143	0.014	0.025
12/2/2022 12:20	12.8	97.5	42.9057;-73.35909	0.287	0	0.115	0.015	0.139	0.015	0.026
12/2/2022 12:21				0.287	0	0.117	0.016	0.156	0.015	0.025
12/2/2022 12:22				0.287	0	0.12	0.016	0.137	0.015	0.026
12/2/2022 12:23				0.287	0	0.117	0.016	0.15	0.015	0.026
12/2/2022 12:24				0.287	0	0.119	0.017	0.138	0.015	0.026
12/2/2022 12:25	12.8	102.5	42.90572;-73.35914	0.287	0	0.122	0.017	0.183	0.015	0.028
12/2/2022 12:26				0.287	0	0.126	0.017	0.118	0.015	0.026
12/2/2022 12:27				0.287	0	0.127	0.018	0.147	0.015	0.025
12/2/2022 12:28				0.287	0	0.129	0.018	0.099	0.015	0.025
12/2/2022 12:29				0.287	0	0.127	0.018	0.1	0.015	0.026
12/2/2022 12:30	12.8	98.8	42.90575;-73.35905	0.287	0	0.125	0.018	0.22	0.015	0.027
12/2/2022 12:31				0.287	0	0.13	0.019	0.206	0.015	0.03
12/2/2022 12:32				0.287	0	0.138	0.019	0.227	0.015	0.033
12/2/2022 12:33				0.356	0	0.146	0.02	0.203	0.015	0.028
12/2/2022 12:34				0.356	0	0.155	0.02	0.27	0.015	0.029
12/2/2022 12:35	12.8	100	42.90573;-73.35911	0.356	0	0.159	0.02	0.173	0.015	0.027
12/2/2022 12:36				0.356	0	0.161	0.021	0.143	0.015	0.03
12/2/2022 12:37				0.356	0	0.161	0.021	0.15	0.016	0.026
12/2/2022 12:38				0.356	0	0.162	0.021	0.146	0.016	0.027
12/2/2022 12:39				0.356	0	0.163	0.022	0.106	0.016	0.027
12/2/2022 12:40	12.7	148.8	42.90573;-73.35905	0.356	0	0.163	0.022	0.157	0.016	0.026
12/2/2022 12:41				0.356	0	0.16	0.022	0.121	0.016	0.027
12/2/2022 12:42				0.356	0	0.16	0.023	0.109	0.016	0.037
12/2/2022 12:43				0.356	0	0.157	0.023	0.213	0.016	0.036
12/2/2022 12:44				0.356	0	0.161	0.023	0.187	0.016	0.034
12/2/2022 12:45	12.8	98.8	42.90576;-73.35913	0.356	0	0.167	0.024	0.17	0.016	0.029
12/2/2022 12:46				0.356	0	0.173	0.024	0.163	0.016	0.028
12/2/2022 12:47				0.356	0	0.171	0.024	0.14	0.016	0.025
12/2/2022 12:48				0.356	0	0.166	0.025	0.157	0.016	0.025
12/2/2022 12:49				0.356	0	0.16	0.025	0.181	0.016	0.024
12/2/2022 12:50	12.8	100	42.90571;-73.359	0.356	0	0.158	0.025	0.109	0.016	0.025
12/2/2022 12:51				0.356	0	0.157	0.026	0.108	0.016	0.024
12/2/2022 12:52				0.356	0	0.153	0.026	0.216	0.016	0.024
12/2/2022 12:53				0.356	0	0.152	0.026	0.134	0.016	0.024
12/2/2022 12:54				0.356	0	0.154	0.027	0.155	0.016	0.025
12/2/2022 12:55	12.8	98.8	42.90571;-73.35912	0.356	0	0.156	0.027	0.22	0.017	0.026
12/2/2022 12:56				0.356	0	0.16	0.027	0.115	0.017	0.026
12/2/2022 12:57				0.356	0	0.16	0.028	0.103	0.017	0.024
12/2/2022 12:58				0.356	0	0.16	0.028	0.103	0.017	0.023
12/2/2022 12:59				0.356	0	0.156	0.028	0.113	0.017	0.023
12/2/2022 13:00	12.8	98.8	42.90563;-73.35918	0.356	0	0.15	0.028	0.252	0.017	0.027
12/2/2022 13:01				0.356	0	0.144	0.029	0.127	0.017	0.024
12/2/2022 13:02				0.356	0	0.142	0.029	0.206	0.017	0.028

C.T. MALE ASSOCIATES

CAMP FIELD DATA
LIBERTY STREET IRM

Device	Thiamis 2B011155			RAE RS232(A) 2B011155					DustTrak RS232(C) 2B011155	
Timestamp (UTC)	Batt. Voltage (V)	Current (mA)	Location	VOC (Peak) (ppm)	VOC (Low) (ppm)	VOC (STEL) (ppm)	VOC (TWA) (ppm)	VOC (ppm)	Total TWA (mg/m³)	Mass Conc. Total (mg/m³)
12/2/2022 13:03				0.356	0	0.142	0.029	0.149	0.017	0.033
12/2/2022 13:04				0.635	0	0.142	0.03	0.241	0.017	0.027
12/2/2022 13:05	12.8	97.5	42.90567;-73.35896	0.635	0	0.16	0.03	0.194	0.017	0.025
12/2/2022 13:06				0.635	0	0.163	0.031	0.197	0.017	0.029
12/2/2022 13:07				0.635	0	0.167	0.031	0.205	0.017	0.027
12/2/2022 13:08				0.635	0	0.168	0.031	0.116	0.017	0.026
12/2/2022 13:09				0.635	0	0.167	0.032	0.152	0.017	0.023
12/2/2022 13:10	12.8	95	42.90567;-73.35903	0.635	0	0.165	0.032	0.18	0.017	0.033
12/2/2022 13:11				0.635	0	0.164	0.032	0.147	0.017	0.033
12/2/2022 13:12				0.635	0	0.166	0.033	0.176	0.017	0.028
12/2/2022 13:13				0.635	0	0.17	0.033	0.181	0.018	0.034
12/2/2022 13:14				0.635	0	0.174	0.033	0.261	0.018	0.031
12/2/2022 13:15	12.8	97.5	42.90574;-73.35906	0.635	0	0.183	0.034	0.183	0.018	0.035
12/2/2022 13:16				0.635	0	0.188	0.034	0.198	0.018	0.029
12/2/2022 13:17				0.635	0	0.19	0.035	0.211	0.018	0.03
12/2/2022 13:18				0.635	0	0.194	0.035	0.271	0.018	0.029
12/2/2022 13:19				0.635	0	0.199	0.036	0.185	0.018	0.023
12/2/2022 13:20	12.7	98.8	42.90566;-73.35904	0.635	0	0.184	0.036	0.209	0.018	0.023
12/2/2022 13:21				0.635	0	0.185	0.037	0.192	0.018	0.024
12/2/2022 13:22				0.635	0	0.186	0.037	0.187	0.018	0.025
12/2/2022 13:23				0.635	0	0.189	0.037	0.155	0.018	0.023
12/2/2022 13:24				0.635	0	0.191	0.038	0.173	0.018	0.023
12/2/2022 13:25	12.7	97.5	42.90577;-73.35889	0.635	0	0.192	0.038	0.179	0.018	0.023
12/2/2022 13:26				0.635	0	0.193	0.038	0.18	0.018	0.024
12/2/2022 13:27				0.635	0	0.192	0.039	0.172	0.018	0.023
12/2/2022 13:28				0.635	0	0.193	0.039	0.159	0.018	0.024
12/2/2022 13:29				0.635	0	0.194	0.04	0.142	0.018	0.431
12/2/2022 13:30	12.7	95	42.90573;-73.35899	0.635	0	0.188	0.04	0.175	0.018	0.024
12/2/2022 13:31				0.635	0	0.184	0.04	0.174	0.019	0.024
12/2/2022 13:32				0.635	0	0.182	0.041	0.186	0.019	0.024
12/2/2022 13:33				0.635	0	0.181	0.041	0.167	0.019	0.024
12/2/2022 13:34				0.635	0	0.176	0.041	0.159	0.019	0.024
12/2/2022 13:35	12.7	108.8	42.90572;-73.35894	0.635	0	0.173	0.042	0.145	0.019	0.024
12/2/2022 13:36				0.635	0	0.17	0.042	0.136	0.019	0.024
12/2/2022 13:37				0.635	0	0.169	0.042	0.122	0.019	0.026
12/2/2022 13:38				0.635	0	0.164	0.043	0.205	0.019	0.028
12/2/2022 13:39				0.635	0	0.164	0.043	0.222	0.019	0.027
12/2/2022 13:40	12.7	105	42.90571;-73.35902	0.635	0	0.167	0.043	0.198	0.019	0.024
12/2/2022 13:41				0.635	0	0.168	0.044	0.283	0.019	0.023
12/2/2022 13:42				0.635	0	0.171	0.044	0.172	0.019	0.023
12/2/2022 13:43				0.635	0	0.171	0.045	0.129	0.019	0.024
12/2/2022 13:44				0.635	0	0.168	0.045	0.14	0.019	0.024
12/2/2022 13:45	12.7	103.8	42.90571;-73.35896	0.635	0	0.167	0.045	0.128	0.019	0.024
12/2/2022 13:46				0.635	0	0.166	0.045	0.171	0.019	0.023
12/2/2022 13:47				0.635	0	0.165	0.046	0.16	0.019	0.023
12/2/2022 13:48				0.635	0	0.165	0.046	0.194	0.019	0.023
12/2/2022 13:49				0.635	0	0.167	0.046	0.214	0.019	0.022
12/2/2022 13:50	12.7	105	42.90572;-73.35905	0.635	0	0.17	0.047	0.23	0.019	0.023
12/2/2022 13:51				0.635	0	0.174	0.047	0.173	0.02	0.022
12/2/2022 13:52				0.635	0	0.176	0.048	0.169	0.02	0.026
12/2/2022 13:53				0.635	0	0.177	0.048	0.149	0.02	0.023
12/2/2022 13:54				0.635	0	0.176	0.048	0.194	0.02	0.431
12/2/2022 13:55	12.7	103.8	42.90574;-73.35896	0.635	0	0.176	0.049	0.207	0.02	0.023
12/2/2022 13:56				0.635	0	0.175	0.049	0.156	0.02	0.022
12/2/2022 13:57				0.635	0	0.172	0.05	0.16	0.02	0.023
12/2/2022 13:58				0.635	0	0.171	0.05	0.145	0.02	0.023
12/2/2022 13:59				0.635	0	0.173	0.05	0.136	0.02	0.023
12/2/2022 14:00	12.7	102.5	42.90574;-73.35901	0.635	0	0.173	0.051	0.125	0.02	0.025
12/2/2022 14:01				0.635	0	0.172	0.051	0.153	0.02	0.023
12/2/2022 14:02				0.635	0	0.171	0.051	0.145	0.02	0.025
12/2/2022 14:03				0.635	0	0.17	0.051	0.178	0.02	0.026

C.T. MALE ASSOCIATES

CAMP FIELD DATA
LIBERTY STREET IRM

Device	Thiamis 2B011155			RAE RS232(A) 2B011155					DustTrak RS232(C) 2B011155	
Timestamp (UTC)	Batt. Voltage (V)	Current (mA)	Location	VOC (Peak) (ppm)	VOC (Low) (ppm)	VOC (STEL) (ppm)	VOC (TWA) (ppm)	VOC (ppm)	Total TWA (mg/m³)	Mass Conc. Total (mg/m³)
12/2/2022 14:04				0.635	0	0.166	0.052	0.198	0.02	0.024
12/2/2022 14:05	12.7	100	42.90575;-73.35907	0.635	0	0.164	0.052	0.151	0.02	0.023
12/2/2022 14:06				0.635	0	0.162	0.052	0.331	0.02	0.027
12/2/2022 14:07				0.635	0	0.162	0.053	0.216	0.02	0.024
12/2/2022 14:08				0.635	0	0.172	0.053	0.157	0.02	0.026
12/2/2022 14:09				0.635	0	0.173	0.054	0.16	0.02	0.022
12/2/2022 14:10	12.7	101.3	42.90574;-73.35897	0.635	0	0.172	0.054	0.18	0.02	0.466
12/2/2022 14:11				0.635	0	0.171	0.055	0.16	0.021	0.029
12/2/2022 14:12				0.635	0	0.17	0.055	0.177	0.021	0.024
12/2/2022 14:13				0.635	0	0.17	0.055	0.14	0.021	0.029
12/2/2022 14:14				0.635	0	0.169	0.056	0.138	0.021	0.028
12/2/2022 14:15	12.7	100	42.90567;-73.35905	0.635	0	0.17	0.056	0.134	0.021	0.031
12/2/2022 14:16				0.635	0	0.171	0.056	0.155	0.021	0.029
12/2/2022 14:17				0.635	0	0.171	0.056	0.127	0.021	0.468
12/2/2022 14:18				0.635	0	0.17	0.057	0.145	0.021	0.024
12/2/2022 14:19				0.635	0	0.169	0.057	0.172	0.021	0.022
12/2/2022 14:20	12.6	145	42.90581;-73.35896	0.635	0	0.168	0.057	0.175	0.021	0.022
12/2/2022 14:21				0.635	0	0.168	0.058	0.196	0.021	0.023
12/2/2022 14:22				0.635	0	0.168	0.058	0.208	0.021	0.026
12/2/2022 14:23				0.635	0	0.164	0.059	0.205	0.021	0.024
12/2/2022 14:24				0.635	0	0.163	0.059	0.204	0.021	0.025
12/2/2022 14:25	12.7	110	42.9057;-73.35902	0.635	0	0.166	0.059	0.171	0.021	0.023
12/2/2022 14:26				0.635	0	0.166	0.06	0.162	0.021	0.024
12/2/2022 14:27				0.635	0	0.167	0.06	0.146	0.021	0.023
12/2/2022 14:28				0.635	0	0.167	0.06	0.133	0.021	0.022
12/2/2022 14:29				0.635	0	0.166	0.061	0.201	0.021	0.021
12/2/2022 14:30	12.7	100	42.90581;-73.35904	0.635	0	0.168	0.061	0.137	0.021	0.023
12/2/2022 14:31				0.635	0	0.17	0.061	0.13	0.022	0.022
12/2/2022 14:32				0.635	0	0.169	0.062	0.118	0.022	0.021
12/2/2022 14:33				0.635	0	0.168	0.062	0.12	0.022	0.022
12/2/2022 14:34				0.635	0	0.167	0.062	0.129	0.022	0.022
12/2/2022 14:35	12.7	98.8	42.90571;-73.35914	0.635	0	0.164	0.062	0.153	0.022	0.024
12/2/2022 14:36				0.635	0	0.162	0.063	0.143	0.022	0.023
12/2/2022 14:37				0.635	0	0.16	0.063	0.15	0.022	0.021
12/2/2022 14:38				0.635	0	0.154	0.063	0.158	0.022	0.022
12/2/2022 14:39				0.635	0	0.152	0.064	0.139	0.022	0.021
12/2/2022 14:40	12.7	101.3	42.90575;-73.3589	0.635	0	0.148	0.064	0.126	0.022	0.022
12/2/2022 14:41				0.635	0	0.146	0.064	0.158	0.022	0.024
12/2/2022 14:42				0.635	0	0.143	0.065	0.15	0.022	0.025
12/2/2022 14:43				0.635	0	0.144	0.065	0.123	0.022	0.026
12/2/2022 14:44				0.635	0	0.143	0.065	0.116		0.022
12/2/2022 14:45	12.7	101.3	42.9058;-73.35901	0.635	0	0.139	0.065	0.134	0.022	0.024
12/2/2022 14:46				0.635	0	0.136	0.066	0.131	0.022	0.023
12/2/2022 14:47				0.635	0	0.135	0.066	0.124	0.022	0.022
12/2/2022 14:48				0.635	0	0.136	0.066	0.139	0.022	0.023
12/2/2022 14:49				0.635	0	0.136	0.066	0.141	0.022	0.021
12/2/2022 14:50	12.7	101.3	42.90573;-73.35906	0.635	0	0.137	0.067	0.163	0.022	0.021
12/2/2022 14:51				0.635	0	0.139	0.067	0.135	0.022	0.02
12/2/2022 14:52				0.635	0	0.137	0.067	0.127	0.023	0.021
12/2/2022 14:53				0.635	0	0.137	0.068	0.141	0.023	0.02
12/2/2022 14:54				0.635	0	0.135	0.068	0.151	0.023	0.021
12/2/2022 14:55	12.7	102.5	42.90569;-73.35905	0.635	0	0.136	0.068	0.135	0.023	0.021
12/2/2022 14:56				0.635	0	0.136	0.069	0.146	0.023	0.021
12/2/2022 14:57				0.635	0	0.136	0.069	0.121	0.023	0.022
12/2/2022 14:58				0.635	0	0.134	0.069	0.126	0.023	0.021
12/2/2022 14:59				0.635	0	0.133	0.069	0.117	0.023	0.021
12/2/2022 15:00	12.6	105	42.90565;-73.35909	0.635	0	0.134	0.07	0.128	0.023	0.021
12/2/2022 15:01				0.635	0	0.134	0.07	0.115	0.023	0.025
12/2/2022 15:02				0.635	0	0.134	0.07	0.124	0.023	0.031
12/2/2022 15:03				0.635	0	0.133	0.07	0.115	0.023	0.028
12/2/2022 15:04				0.635	0	0.132	0.071	0.114	0.023	0.034

C.T. MALE ASSOCIATES

CAMP FIELD DATA
LIBERTY STREET IRM

Device	Thiamis 2B011155			RAE RS232(A) 2B011155					DustTrak RS232(C) 2B011155	
Timestamp (UTC)	Batt. Voltage (V)	Current (mA)	Location	VOC (Peak) (ppm)	VOC (Low) (ppm)	VOC (STEL) (ppm)	VOC (TWA) (ppm)	VOC (ppm)	Total TWA (mg/m³)	Mass Conc. Total (mg/m³)
12/2/2022 15:05	12.6	106.3	42.90572;-73.35902	0.635	0	0.131	0.071	0.114	0.023	0.033
12/2/2022 15:06				0.635	0	0.127	0.071	0.105	0.023	0.032
12/2/2022 15:07				0.635	0	0.125	0.071	0.131	0.023	0.028
12/2/2022 15:08				0.635	0	0.125	0.072	0.16	0.023	0.027
12/2/2022 15:09				0.635	0	0.126	0.072	0.12	0.023	0.028
12/2/2022 15:10	12.6	106.3	42.9057;-73.35902	0.635	0	0.124	0.072	0.132	0.024	0.033
12/2/2022 15:11				0.635	0	0.124	0.072	0.127	0.024	0.034
12/2/2022 15:12				0.635	0	0.124	0.073	0.117	0.024	0.032
12/2/2022 15:13				0.635	0	0.123	0.073	0.126	0.024	0.033
12/2/2022 15:14				0.635	0	0.124	0.073	0.147	0.024	0.035
12/2/2022 15:15	12.6	107.5	42.90571;-73.35899	0.635	0	0.124	0.074	0.143	0.024	0.03
12/2/2022 15:16				0.635	0	0.126	0.074	0.135	0.024	0.03
12/2/2022 15:17				0.635	0	0.127	0.074	0.138	0.024	0.031
12/2/2022 15:18				0.635	0	0.129	0.074	0.122	0.024	0.042
12/2/2022 15:19				0.635	0	0.129	0.075	0.127	0.024	0.031
12/2/2022 15:20	12.6	102.5	42.90569;-73.35905	0.635	0	0.129	0.075	0.135	0.024	0.03
12/2/2022 15:21				0.635	0	0.131	0.075	0.149	0.024	0.025
12/2/2022 15:22				0.635	0	0.134	0.076	0.146	0.024	0.026
12/2/2022 15:23				0.635	0	0.136	0.076	0.117	0.024	0.025
12/2/2022 15:24				0.635	0	0.134	0.076	0.111	0.024	0.023
12/2/2022 15:25	12.6	98.8	42.90566;-73.35899							0.022
12/5/2022 8:28	12.6	158.8								
12/5/2022 8:28			42.9040458;-73.3590618							
12/5/2022 8:29				0.056	0	0	0	0	0	0.057
12/5/2022 8:30	12.7	106.3		0.056	0	0	0	0	0	0.07
12/5/2022 8:31				0.056	0	0	0	0	0	0.062
12/5/2022 8:32				0.056	0	0	0	0	0	0.064
12/5/2022 8:33				0.056	0	0	0	0	0	0.058
12/5/2022 8:34				0.056	0	0	0	0	0	0.055
12/5/2022 8:35	12.7	100		0.056	0	0	0	0	0	0.05
12/5/2022 8:36				0.056	0	0	0	0	0	0.058
12/5/2022 8:37				0.056	0	0	0	0	0	0.052
12/5/2022 8:38				0.056	0	0	0	0	0	0.05
12/5/2022 8:39				0.056	0	0	0	0	0	0.05
12/5/2022 8:40	12.7	102.5		0.056	0	0	0	0	0	0.05
12/5/2022 8:41				0.056	0	0	0	0	0	0.05
12/5/2022 8:42				0.056	0	0	0	0	0	0.05
12/5/2022 8:43				0.056	0	0	0	0	0	0.049
12/5/2022 8:44				0.056	0	0	0	0	0.002	0.048
12/5/2022 8:45	12.7	118.8		0.056	0	0	0	0	0.002	0.049
12/5/2022 8:46				0.056	0	0	0	0	0.002	0.049
12/5/2022 8:47				0.056	0	0	0	0	0.002	0.049
12/5/2022 8:48				0.056	0	0	0	0	0.002	0.048
12/5/2022 8:49				0.056	0	0	0	0	0.002	0.05
12/5/2022 8:50	12.7	96.3		0.056	0	0	0	0	0.002	0.05
12/5/2022 8:51				0.056	0	0	0	0	0.002	0.049
12/5/2022 8:52				0.056	0	0	0	0	0.003	0.048
12/5/2022 8:53				0.056	0	0	0	0	0.003	0.05
12/5/2022 8:54				0.056	0	0	0	0	0.003	0.049
12/5/2022 8:55	12.7	100		0.056	0	0	0	0	0.003	0.048
12/5/2022 8:56				0.056	0	0	0	0	0.003	0.047
12/5/2022 8:57				0.056	0	0	0	0	0.003	0.047
12/5/2022 8:58				0.056	0	0	0	0	0.003	0.048
12/5/2022 8:59				0.056	0	0	0	0	0.003	0.055
12/5/2022 9:00	12.7	97.5		0.056	0	0	0	0	0.003	0.048
12/5/2022 9:01				0.056	0	0	0	0	0.003	0.048
12/5/2022 9:02				0.056	0	0	0	0	0.004	0.046
12/5/2022 9:03				0.056	0	0	0	0	0.004	0.047
12/5/2022 9:04				0.056	0	0	0	0	0.004	0.047
12/5/2022 9:05	12.7	96.3		0.056	0	0	0	0	0.004	0.047
12/5/2022 9:06				0.056	0	0	0	0	0.004	0.054

C.T. MALE ASSOCIATES

CAMP FIELD DATA
LIBERTY STREET IRM

Device	Thiamis 2B011155			RAE RS232(A) 2B011155					DustTrak RS232(C) 2B011155	
Timestamp (UTC)	Batt. Voltage (V)	Current (mA)	Location	VOC (Peak) (ppm)	VOC (Low) (ppm)	VOC (STEL) (ppm)	VOC (TWA) (ppm)	VOC (ppm)	Total TWA (mg/m³)	Mass Conc. Total (mg/m³)
12/5/2022 9:07	12.7	102.5		0.056	0	0	0	0	0.004	0.049
12/5/2022 9:08				0.056	0	0	0	0	0.004	0.05
12/5/2022 9:09				0.056	0	0	0	0	0.004	0.051
12/5/2022 9:10				0.056	0	0	0	0	0.004	0.057
12/5/2022 9:11				0.056	0	0	0	0	0.004	0.057
12/5/2022 9:12				0.056	0	0	0	0	0.005	0.059
12/5/2022 9:13	12.7	98.8		0.056	0	0	0	0	0.005	0.056
12/5/2022 9:14				0.056	0	0	0	0	0.005	0.053
12/5/2022 9:15				0.056	0	0	0	0	0.005	0.053
12/5/2022 9:16				0.056	0	0	0	0	0.005	0.051
12/5/2022 9:17				0.056	0	0	0	0	0.005	0.057
12/5/2022 9:18				0.056	0	0	0	0	0.005	0.052
12/5/2022 9:19	12.7	97.5		0.056	0	0	0	0	0.005	0.069
12/5/2022 9:20				0.056	0	0	0	0	0.005	0.058
12/5/2022 9:21				0.056	0	0	0	0	0.006	0.06
12/5/2022 9:22				0.056	0	0	0	0	0.006	0.057
12/5/2022 9:23				0.056	0	0	0	0	0.006	0.051
12/5/2022 9:24				0.056	0	0	0	0	0.006	0.05
12/5/2022 9:25	12.7	101.3		0.056	0	0	0	0	0.006	0.046
12/5/2022 9:26				0.056	0	0	0	0	0.006	0.045
12/5/2022 9:27				0.056	0	0	0	0	0.006	0.042
12/5/2022 9:28				0.056	0	0	0	0	0.006	0.043
12/5/2022 9:29				0.056	0	0	0	0	0.006	0.042
12/5/2022 9:30				0.056	0	0	0	0	0.006	0.041
12/5/2022 9:31			42.9044242;-73.3585064							
12/5/2022 9:32	12.7	100		0.056	0	0	0	0	0.007	0.04
12/5/2022 9:33				0.056	0	0	0	0	0.007	0.04
12/5/2022 9:34				0.056	0	0	0	0	0.007	0.039
12/5/2022 9:35				0.056	0	0	0	0	0.007	0.041
12/5/2022 9:36				0.056	0	0	0	0	0.007	0.041
12/5/2022 9:37				0.056	0	0	0	0	0.007	0.041
12/5/2022 9:38	12.7	101.3		0.056	0	0	0	0	0.007	0.039
12/5/2022 9:39				0.056	0	0	0	0	0.007	0.039
12/5/2022 9:40				0.056	0	0	0	0	0.007	0.039
12/5/2022 9:41				0.056	0	0	0	0	0.007	0.039
12/5/2022 9:42				0.056	0	0	0	0	0.007	0.043
12/5/2022 9:43				0.056	0	0	0	0	0.007	0.048
12/5/2022 9:44	12.7	95	42.90481;-73.35873	0.056	0	0	0	0	0.008	0.05
12/5/2022 9:45				0.056	0	0	0	0	0.008	0.047
12/5/2022 9:46				0.056	0	0	0	0	0.008	0.041
12/5/2022 9:47				0.056	0	0	0	0	0.008	0.041
12/5/2022 9:48				0.056	0	0	0	0	0.008	0.041
12/5/2022 9:49				0.056	0	0	0	0	0.008	0.04
12/5/2022 9:50	12.7	97.5	42.90487;-73.3587	0.056	0	0	0	0	0.008	0.041
12/5/2022 9:51				0.056	0	0	0	0	0.008	0.041
12/5/2022 9:52				0.056	0	0	0	0	0.008	0.04
12/5/2022 9:53				0.056	0	0	0	0	0.008	0.041
12/5/2022 9:54				0.056	0	0	0	0	0.008	0.041
12/5/2022 9:55				0.056	0	0	0	0	0.009	0.041
12/5/2022 9:56	12.6	103.8	42.90489;-73.3587	0.056	0	0	0	0	0.009	0.041
12/5/2022 9:57				0.056	0	0	0	0	0.009	0.041
12/5/2022 9:58				0.056	0	0	0	0	0.009	0.041
12/5/2022 9:59				0.056	0	0	0	0	0.009	0.043
12/5/2022 10:00				0.056	0	0	0	0	0.009	0.043
12/5/2022 10:01				0.056	0	0	0	0	0.009	0.044
12/5/2022 10:02	12.6	98.8	42.90443;-73.35892	0.056	0	0	0	0	0.009	0.043
12/5/2022 10:03				0.056	0	0	0	0	0.009	0.043
12/5/2022 10:04				0.056	0	0	0	0	0.009	0.046
12/5/2022 10:05				0.056	0	0	0	0	0.009	0.046
12/5/2022 10:06				0.056	0	0	0	0	0.01	0.047
12/5/2022 10:07				0.056	0	0	0	0	0.01	0.042

C.T. MALE ASSOCIATES

CAMP FIELD DATA
LIBERTY STREET IRM

Device	Thiamis 2B011155			RAE RS232(A) 2B011155					DustTrak RS232(C) 2B011155	
Timestamp (UTC)	Batt. Voltage (V)	Current (mA)	Location	VOC (Peak) (ppm)	VOC (Low) (ppm)	VOC (STEL) (ppm)	VOC (TWA) (ppm)	VOC (ppm)	Total TWA (mg/m³)	Mass Conc. Total (mg/m³)
12/5/2022 10:08				0.056	0	0	0	0	0.01	0.04
12/5/2022 10:08				0.056	0	0	0	0	0.01	0.042
12/5/2022 10:09				0.056	0	0	0	0	0.01	0.043
12/5/2022 10:10	12.6	103.8	42.90451;-73.3588	0.056	0	0	0	0	0.01	0.043
12/5/2022 10:11				0.056	0	0	0	0	0.01	0.052
12/5/2022 10:12				0.056	0	0	0	0	0.01	0.044
12/5/2022 10:13				0.056	0	0	0	0	0.01	0.041
12/5/2022 10:14				0.056	0	0	0	0	0.01	0.042
12/5/2022 10:15	12.6	106.3	42.90466;-73.35883	0.056	0	0	0	0	0.01	0.042
12/5/2022 10:16				0.056	0	0	0	0	0.011	0.043
12/5/2022 10:17				0.056	0	0	0	0	0.011	0.043
12/5/2022 10:18				0.056	0	0	0	0	0.011	0.042
12/5/2022 10:19				0.056	0	0	0	0	0.011	0.042
12/5/2022 10:20	12.6	102.5	42.90477;-73.35874	0.056	0	0	0	0	0.011	0.041
12/5/2022 10:21				0.056	0	0	0	0	0.011	0.041
12/5/2022 10:22				0.056	0	0	0	0	0.011	0.04
12/5/2022 10:23				0.056	0	0	0	0	0.011	0.041
12/5/2022 10:24				0.056	0	0	0	0	0.011	0.041
12/5/2022 10:25	12.6	136.3	42.90464;-73.35865	0.056	0	0	0	0	0.011	0.041
12/5/2022 10:26				0.056	0	0	0	0	0.011	0.736
12/5/2022 10:27				0.056	0	0	0	0	0.011	0.041
12/5/2022 10:28				0.056	0	0	0	0	0.012	0.04
12/5/2022 10:29				0.056	0	0	0	0	0.012	0.041
12/5/2022 10:30	12.6	102.5	42.90485;-73.35874	0.056	0	0	0	0	0.012	0.041
12/5/2022 10:31				0.056	0	0	0	0	0.012	0.04
12/5/2022 10:32				0.056	0	0	0	0	0.012	0.04
12/5/2022 10:33				0.056	0	0	0	0	0.012	0.04
12/5/2022 10:34				0.056	0	0	0	0	0.012	0.046
12/5/2022 10:35	12.6	100	42.90475;-73.3586	0.056	0	0	0	0	0.012	0.039
12/5/2022 10:36				0.056	0	0	0	0	0.012	0.04
12/5/2022 10:37				0.056	0	0	0	0	0.012	0.041
12/5/2022 10:38				0.056	0	0	0	0	0.012	0.04
12/5/2022 10:39				0.056	0	0	0	0	0.012	0.039
12/5/2022 10:40	12.6	98.8	42.90478;-73.35871	0.056	0	0	0	0	0.013	0.038
12/5/2022 10:41				0.056	0	0	0	0	0.013	0.037
12/5/2022 10:42				0.056	0	0	0	0	0.013	0.035
12/5/2022 10:43				0.056	0	0	0	0.001	0.013	0.035
12/5/2022 10:44				0.056	0	0	0	0	0.013	0.035
12/5/2022 10:45	12.6	96.3	42.90472;-73.35878	0.056	0	0	0	0.004	0.013	0.627
12/5/2022 10:46				0.056	0	0	0	0.004	0.013	0.041
12/5/2022 10:47				0.056	0	0	0	0.01	0.013	0.688
12/5/2022 10:48				0.056	0	0.001	0	0.009	0.013	0.045
12/5/2022 10:49				0.056	0	0.001	0	0.007	0.013	0.038
12/5/2022 10:50	12.6	98.8	42.90493;-73.35887	0.056	0	0.002	0	0.016	0.013	0.037
12/5/2022 10:51				0.056	0	0.003	0	0.016	0.013	0.039
12/5/2022 10:52				0.056	0	0.003	0	0.016	0.014	0.034
12/5/2022 10:53				0.056	0	0.004	0	0.016	0.014	0.034
12/5/2022 10:54				0.056	0	0.005	0	0.011	0.014	0.035
12/5/2022 10:55	12.6	95	42.90475;-73.35871	0.056	0	0.006	0	0.011	0.014	0.035
12/5/2022 10:56				0.056	0	0.007	0	0.019	0.014	0.034
12/5/2022 10:57				0.056	0	0.008	0	0.016	0.014	0.034
12/5/2022 10:58				0.056	0	0.009	0	0.021	0.014	0.034
12/5/2022 10:59				0.056	0	0.01	0	0.023	0.014	0.034
12/5/2022 11:00	12.6	102.5	42.90474;-73.35876	0.056	0	0.011	0	0.023	0.014	0.035
12/5/2022 11:01				0.056	0	0.013	0	0.019	0.014	0.034
12/5/2022 11:02				0.056	0	0.014	0	0.019	0.014	0.034
12/5/2022 11:03				0.056	0	0.014	0	0.02	0.014	0.034
12/5/2022 11:04				0.056	0	0.015	0	0.022	0.014	0.034
12/5/2022 11:05	12.6	98.8	42.90472;-73.35882	0.056	0	0.016	0	0.024	0.014	0.034
12/5/2022 11:06				0.056	0	0.017	0	0.023	0.015	0.033
12/5/2022 11:07				0.056	0	0.018	0	0.031	0.015	0.033

C.T. MALE ASSOCIATES

CAMP FIELD DATA
LIBERTY STREET IRM

Device	Thiamis 2B011155			RAE RS232(A) 2B011155					DustTrak RS232(C) 2B011155	
Timestamp (UTC)	Batt. Voltage (V)	Current (mA)	Location	VOC (Peak) (ppm)	VOC (Low) (ppm)	VOC (STEL) (ppm)	VOC (TWA) (ppm)	VOC (ppm)	Total TWA (mg/m³)	Mass Conc. Total (mg/m³)
12/5/2022 11:08				0.056	0	0.019	0	0.028	0.015	0.034
12/5/2022 11:09				0.056	0	0.02	0	0.032	0.015	0.033
12/5/2022 11:10	12.6	100	42.90474;-73.35882	0.056	0	0.021	0	0.029	0.015	0.033
12/5/2022 11:11				0.056	0	0.022	0	0.036	0.015	0.033
12/5/2022 11:12				0.056	0	0.023	0.001	0.032	0.015	0.033
12/5/2022 11:13				0.056	0	0.024	0.001	0.035	0.015	0.033
12/5/2022 11:14				0.056	0	0.025	0.001	0.031	0.015	0.033
12/5/2022 11:15	12.6	98.8	42.90474;-73.35855	0.056	0	0.026	0.001	0.035	0.015	0.033
12/5/2022 11:16				0.056	0	0.027	0.001	0.037	0.015	0.033
12/5/2022 11:17				0.056	0	0.028	0.001	0.04	0.015	0.032
12/5/2022 11:18				0.056	0	0.03	0.001	0.042	0.015	0.033
12/5/2022 11:19				0.056	0	0.031	0.001	0.041	0.015	0.033
12/5/2022 11:20	12.6	97.5	42.9048;-73.35886	0.056	0	0.032	0.001	0.044	0.015	0.032
12/5/2022 11:21				0.056	0	0.033	0.001	0.044	0.016	0.032
12/5/2022 11:22				0.056	0	0.035	0.001	0.047	0.016	0.031
12/5/2022 11:23				0.056	0	0.036	0.001	0.047	0.016	0.031
12/5/2022 11:24				0.056	0	0.037	0.001	0.047	0.016	0.032
12/5/2022 11:25	12.6	101.3	42.90472;-73.35896	0.056	0	0.038	0.002	0.048	0.016	0.032
12/5/2022 11:26				0.056	0	0.039	0.002	0.051	0.016	0.032
12/5/2022 11:27				0.056	0	0.04	0.002	0.046	0.016	0.032
12/5/2022 11:28				0.056	0	0.042	0.002	0.048	0.016	0.033
12/5/2022 11:29				0.056	0	0.042	0.002	0.053	0.016	0.032
12/5/2022 11:30	12.6	100	42.90478;-73.35891	0.056	0	0.043	0.002	0.05	0.016	0.032
12/5/2022 11:31				0.056	0	0.044	0.002	0.051	0.016	0.032
12/5/2022 11:32				0.056	0	0.045	0.002	0.053	0.016	0.032
12/5/2022 11:33				0.058	0	0.046	0.002	0.057	0.016	0.031
12/5/2022 11:34				0.061	0	0.047	0.003	0.061	0.016	0.031
12/5/2022 11:35	12.6	97.5	42.90473;-73.35886	0.063	0	0.048	0.003	0.057	0.016	0.031
12/5/2022 11:36				0.063	0	0.049	0.003	0.058	0.017	0.031
12/5/2022 11:37				0.063	0	0.05	0.003	0.062	0.017	0.031
12/5/2022 11:38				0.066	0	0.051	0.003	0.066	0.017	0.031
12/5/2022 11:39				0.067	0	0.052	0.003	0.062	0.017	0.031
12/5/2022 11:40	12.6	100	42.90471;-73.35875	0.067	0	0.053	0.003	0.065	0.017	0.031
12/5/2022 11:41				0.067	0	0.054	0.003	0.066	0.017	0.031
12/5/2022 11:42				0.069	0	0.055	0.004	0.065	0.017	0.038
12/5/2022 11:43				0.069	0	0.056	0.004	0.067	0.017	0.035
12/5/2022 11:44				0.069	0	0.057	0.004	0.064	0.017	0.03
12/5/2022 11:45	12.6	101.3	42.90473;-73.3587	0.069	0	0.058	0.004	0.064	0.017	0.03
12/5/2022 11:46				0.072	0	0.059	0.004	0.071	0.017	0.03
12/5/2022 11:47				0.074	0	0.06	0.004	0.072	0.017	0.031
12/5/2022 11:48				0.074	0	0.062	0.004	0.074	0.017	0.03
12/5/2022 11:49				0.075	0	0.063	0.004	0.068	0.017	0.03
12/5/2022 11:50	12.6	97.5	42.90467;-73.35852	0.077	0	0.063	0.005	0.073	0.017	0.03
12/5/2022 11:51				0.077	0	0.065	0.005	0.07	0.017	0.03
12/5/2022 11:52				0.077	0	0.066	0.005	0.073	0.018	0.03
12/5/2022 11:53				0.077	0	0.066	0.005	0.075	0.018	0.03
12/5/2022 11:54				0.077	0	0.067	0.005	0.074	0.018	0.03
12/5/2022 11:55	12.6	101.3	42.90473;-73.35812	0.077	0	0.068	0.005	0.076	0.018	0.03
12/5/2022 11:56				0.078	0	0.068	0.006	0.073	0.018	0.03
12/5/2022 11:57				0.078	0	0.069	0.006	0.075	0.018	0.03
12/5/2022 11:58				0.081	0	0.07	0.006	0.077	0.018	0.03
12/5/2022 11:59				0.081	0	0.071	0.006	0.073	0.018	0.03
12/5/2022 12:00	12.6	101.3	42.90472;-73.35814	0.081	0	0.071	0.006	0.077	0.018	0.029
12/5/2022 12:01				0.081	0	0.072	0.006	0.073	0.018	0.029
12/5/2022 12:02				0.081	0	0.072	0.006	0.076	0.018	0.029
12/5/2022 12:03				0.081	0	0.073	0.007	0.079	0.018	0.03
12/5/2022 12:04				0.081	0	0.073	0.007	0.076	0.018	0.03
12/5/2022 12:05	12.5	145	42.90441;-73.35774	0.084	0	0.073	0.007	0.079	0.018	0.029
12/5/2022 12:06				0.084	0	0.074	0.007	0.082	0.018	0.03
12/5/2022 12:07				0.084	0	0.074	0.007	0.081	0.018	0.03
12/5/2022 12:08				0.087	0	0.075	0.007	0.083	0.019	0.03

C.T. MALE ASSOCIATES

CAMP FIELD DATA
LIBERTY STREET IRM

Device	Thiamis 2B011155			RAE RS232(A) 2B011155					DustTrak RS232(C) 2B011155	
Timestamp (UTC)	Batt. Voltage (V)	Current (mA)	Location	VOC (Peak) (ppm)	VOC (Low) (ppm)	VOC (STEL) (ppm)	VOC (TWA) (ppm)	VOC (ppm)	Total TWA (mg/m³)	Mass Conc. Total (mg/m³)
12/5/2022 12:09				0.087	0	0.076	0.008	0.081	0.019	0.03
12/5/2022 12:10	12.6	107.5	42.90436;-73.35724	0.087	0	0.076	0.008	0.083	0.019	0.029
12/5/2022 12:11				0.087	0	0.077	0.008	0.085	0.019	0.029
12/5/2022 12:12				0.087	0	0.077	0.008	0.087	0.019	0.029
12/5/2022 12:13				0.089	0	0.078	0.008	0.083	0.019	0.029
12/5/2022 12:14				0.089	0	0.079	0.008	0.088	0.019	0.029
12/5/2022 12:15	12.5	100	42.90452;-73.35735	0.09	0	0.079	0.009	0.087	0.019	0.034
12/5/2022 12:16				0.092	0	0.08	0.009	0.088	0.019	0.03
12/5/2022 12:17				0.093	0	0.081	0.009	0.087	0.019	0.03
12/5/2022 12:18				0.093	0	0.082	0.009	0.085	0.019	0.029
12/5/2022 12:19				0.093	0	0.082	0.009	0.086	0.019	0.029
12/5/2022 12:20	12.5	102.5	42.90442;-73.35735	9300000	0.083	0.01		0.086	0.019	0.029
12/5/2022 12:21				0.093	0	0.084	0.01	0.089	0.019	0.029
12/5/2022 12:22				0.093	0	0.084	0.01	0.084	0.019	0.029
12/5/2022 12:23				0.093	0	0.085	0.01	0.092	0.019	0.029
12/5/2022 12:24				0.094	0	0.085	0.01	0.091	0.019	0.029
12/5/2022 12:25	12.5	101.3	42.90438;-73.35712	0.096	0	0.086	0.01	0.092	0.02	0.029
12/5/2022 12:26				0.096	0	0.086	0.011	0.091	0.02	0.029
12/5/2022 12:27				0.097	0	0.087	0.011	0.095	0.02	0.028
12/5/2022 12:28				0.098	0	0.088	0.011	0.094	0.02	0.029
12/5/2022 12:29				0.098	0	0.088	0.011	0.094	0.02	0.028
12/5/2022 12:30	12.5	105	42.90446;-73.35732	0.098	0	0.089	0.011	0.091	0.02	0.028
12/5/2022 12:31				0.098	0	0.089	0.012	0.091	0.02	0.029
12/5/2022 12:32				0.098	0	0.089	0.012	0.091	0.02	0.029
12/5/2022 12:33				0.098	0	0.09	0.012	0.09	0.02	0.029
12/5/2022 12:34				0.098	0	0.09	0.012	0.09	0.02	0.028
12/5/2022 12:35	12.5	102.5	42.90483;-73.35873	0.098	0	0.09	0.012	0.091	0.02	0.028
12/5/2022 12:36				0.098	0	0.09	0.013	0.091	0.02	0.028
12/5/2022 12:37				0.098	0	0.091	0.013	0.092	0.02	0.028
12/5/2022 12:38				0.098	0	0.091	0.013	0.091	0.02	0.028
12/5/2022 12:39				0.098	0	0.091	0.013	0.092	0.02	0.502
12/5/2022 12:40	12.5	102.5	42.90484;-73.35879	0.098	0	0.091	0.013	0.095	0.02	0.028
12/5/2022 12:41				0.099	0	0.091	0.014	0.094	0.021	0.028
12/5/2022 12:42				0.099	0	0.092	0.014	0.093	0.021	0.027
12/5/2022 12:43				0.099	0	0.092	0.014	0.092	0.021	0.027
12/5/2022 12:44				0.099	0	0.092	0.014	0.094	0.021	0.027
12/5/2022 12:45	12.5	103.8	42.90477;-73.35876	0.099	0	0.092	0.014	0.098	0.021	0.027
12/5/2022 12:46				0.099	0	0.092	0.015	0.097	0.021	0.028
12/5/2022 12:47				0.102	0	0.092	0.015	0.1	0.021	0.028
12/5/2022 12:48				0.102	0	0.092	0.015	0.094	0.021	0.028
12/5/2022 12:49				0.102	0	0.093	0.015	0.096	0.021	0.027
12/5/2022 12:50	12.5	102.5	42.90486;-73.35885	0.102	0	0.093	0.015	0.094	0.021	0.028
12/5/2022 12:51				0.102	0	0.093	0.016	0.096	0.021	0.028
12/5/2022 12:52				0.102	0	0.093	0.016	0.097	0.021	0.028
12/5/2022 12:53				0.102	0	0.094	0.016	0.096	0.021	0.028
12/5/2022 12:54				0.102	0	0.094	0.016	0.095	0.021	0.027
12/5/2022 12:55	12.5	103.8	42.90479;-73.35865	0.102	0	0.094	0.016	0.097	0.021	0.028
12/5/2022 12:56				0.102	0	0.094	0.016	0.099	0.021	0.027
12/5/2022 12:57				0.102	0	0.095	0.017	0.096	0.021	0.028
12/5/2022 12:58				0.102	0	0.095	0.017	0.095	0.021	0.028
12/5/2022 12:59				0.102	0	0.095	0.017	0.092	0.022	0.026
12/5/2022 13:00	12.5	102.5	42.90484;-73.35876	0.102	0	0.095	0.017	0.097	0.022	0.027
12/5/2022 13:01				0.102	0	0.095	0.017	0.096	0.022	0.027
12/5/2022 13:02				0.102	0	0.095	0.018	0.093	0.022	0.027
12/5/2022 13:03				0.102	0	0.095	0.018	0.099	0.022	0.026
12/5/2022 13:04				0.104	0	0.095	0.018	0.096	0.022	0.027
12/5/2022 13:05	12.5	102.5	42.9048;-73.35866	0.104	0	0.095	0.018	0.098	0.022	0.027
12/5/2022 13:06				0.104	0	0.095	0.018	0.097	0.022	0.031
12/5/2022 13:07				0.104	0	0.096	0.019	0.094	0.022	0.039
12/5/2022 13:08				0.104	0	0.096	0.019	0.099	0.022	0.031
12/5/2022 13:09				0.109	0	0.096	0.019	0.105	0.022	0.049

C.T. MALE ASSOCIATES

CAMP FIELD DATA
LIBERTY STREET IRM

Device	Thiamis 2B011155			RAE RS232(A) 2B011155					DustTrak RS232(C) 2B011155	
Timestamp (UTC)	Batt. Voltage (V)	Current (mA)	Location	VOC (Peak) (ppm)	VOC (Low) (ppm)	VOC (STEL) (ppm)	VOC (TWA) (ppm)	VOC (ppm)	Total TWA (mg/m³)	Mass Conc. Total (mg/m³)
12/5/2022 13:10	12.5	97.5	42.90495;-73.35885	0.109	0	0.097	0.019	0.103	0.022	0.029
12/5/2022 13:11				0.124	0	0.097	0.02	0.122	0.022	0.052
12/5/2022 13:12				0.124	0	0.098	0.02	0.106	0.022	0.058
12/5/2022 13:13				0.124	0	0.099	0.02	0.104	0.023	0.037
12/5/2022 13:14				0.124	0	0.099	0.02	0.105	0.023	0.032
12/5/2022 13:15	12.5	102.5	42.90476;-73.3587	0.124	0	0.1	0.02	0.106	0.023	0.623
12/5/2022 13:16				0.124	0	0.1	0.021	0.105	0.023	0.053
12/5/2022 13:17				0.124	0	0.101	0.021	0.102	0.023	0.034
12/5/2022 13:18				0.124	0	0.102	0.021	0.1	0.023	0.028
12/5/2022 13:19				0.124	0	0.102	0.021	0.104	0.023	0.03
12/5/2022 13:20	12.5	100	42.90484;-73.35878	0.124	0	0.102	0.022	0.105	0.023	0.03
12/5/2022 13:21				0.124	0	0.103	0.022	0.101	0.023	0.027
12/5/2022 13:22				0.124	0	0.103	0.022	0.1	0.023	0.026
12/5/2022 13:23				0.124	0	0.103	0.022	0.101	0.023	0.027
12/5/2022 13:24				0.124	0	0.103	0.022	0.101	0.023	0.026
12/5/2022 13:25	12.5	100	42.90476;-73.35876	0.124	0	0.103	0.023	0.099	0.023	0.03
12/5/2022 13:26				0.124	0	0.103	0.023	0.101	0.023	0.026
12/5/2022 13:27				0.124	0	0.102	0.023	0.101	0.023	0.026
12/5/2022 13:28				0.124	0	0.102	0.023	0.101	0.023	0.025
12/5/2022 13:29				0.124	0	0.102	0.023	0.102	0.024	0.025
12/5/2022 13:30	12.5	100	42.9048;-73.35871	0.124	0	0.101	0.024	0.103	0.024	0.029
12/5/2022 13:31				0.124	0	0.101	0.024	0.102	0.024	0.025
12/5/2022 13:32				0.124	0	0.101	0.024	0.103	0.024	0.025
12/5/2022 13:33				0.124	0	0.101	0.024	0.101	0.024	0.026
12/5/2022 13:34				0.124	0	0.101	0.024	0.1	0.024	0.026
12/5/2022 13:35	12.5	101.3	42.90467;-73.3587	0.124	0	0.101	0.025	0.1	0.024	0.026
12/5/2022 13:36				0.124	0	0.1	0.025	0.101	0.024	0.026
12/5/2022 13:37				0.124	0	0.1	0.025	0.103	0.024	0.026
12/5/2022 13:38				0.124	0	0.1	0.025	0.103	0.024	0.026
12/5/2022 13:39				0.124	0	0.101	0.026	0.103	0.024	0.026
12/5/2022 13:40	12.5	102.5	42.9048;-73.35881	0.124	0	0.101	0.026	0.105	0.024	0.025
12/5/2022 13:41				0.124	0	0.101	0.026	0.103	0.024	0.449
12/5/2022 13:42				0.124	0	0.101	0.026	0.104	0.024	0.025
12/5/2022 13:43				0.124	0	0.101	0.026	0.106	0.024	0.025
12/5/2022 13:44				0.124	0	0.102	0.027	0.103	0.024	0.026
12/5/2022 13:45	12.4	165	42.90483;-73.35883	0.124	0	0.102	0.027	0.102	0.024	0.025
12/5/2022 13:46				0.124	0	0.102	0.027	0.102	0.024	0.025
12/5/2022 13:47				0.124	0	0.102	0.027	0.1	0.024	0.025
12/5/2022 13:48				0.124	0	0.101	0.027	0.102	0.025	0.025
12/5/2022 13:49				0.124	0	0.101	0.028	0.104	0.025	0.026
12/5/2022 13:50	12.5	97.5	42.90472;-73.35888	0.124	0	0.102	0.028	0.101	0.025	0.025
12/5/2022 13:51				0.124	0	0.102	0.028	0.102	0.025	0.025
12/5/2022 13:52				0.124	0	0.102	0.028	0.102	0.025	0.026
12/5/2022 13:53				0.124	0	0.102	0.028	0.01	0.025	0.025
12/5/2022 13:54				0.124	0	0.102	0.029	0.106	0.025	0.025
12/5/2022 13:55	12.5	101.3	42.9048;-73.35876	0.124	0	0.102	0.029	0.106	0.025	0.025
12/5/2022 13:56				0.124	0	0.102	0.029	0.101	0.025	0.025
12/5/2022 13:57				0.124	0	0.102	0.029	0.107	0.025	0.024
12/5/2022 13:58				0.124	0	0.102	0.03	0.106	0.025	0.024
12/5/2022 13:59				0.124	0	0.102	0.03	0.107	0.025	0.024
12/5/2022 14:00	12.5	102.5	42.90474;-73.35878	0.124	0	0.102	0.03	0.108	0.025	0.024
12/5/2022 14:01				0.124	0	0.102	0.03	0.109	0.025	0.024
12/5/2022 14:02				0.124	0	0.103	0.03	0.108	0.025	0.43
12/5/2022 14:03				0.124	0	0.103	0.031	0.105	0.025	0.025
12/5/2022 14:04				0.124	0	0.104	0.031	0.106	0.025	0.025
12/5/2022 14:05	12.5	100	42.90476;-73.35874	0.143	0	0.104	0.031	0.119	0.025	0.025
12/5/2022 14:06				0.143	0	0.105	0.031	0.11	0.025	0.025
12/5/2022 14:07				0.143	0	0.106	0.032	0.105	0.026	0.024
12/5/2022 14:08				0.143	0	0.106	0.032	0.103	0.026	0.024
12/5/2022 14:09				0.143	0	0.106	0.032	0.105	0.026	0.024
12/5/2022 14:10	12.5	98.8	42.90477;-73.35879	0.143	0	0.106	0.032	0.106	0.026	0.023

C.T. MALE ASSOCIATES

CAMP FIELD DATA
LIBERTY STREET IRM

Device	Thiamis 2B011155			RAE RS232(A) 2B011155					DustTrak RS232(C) 2B011155	
Timestamp (UTC)	Batt. Voltage (V)	Current (mA)	Location	VOC (Peak) (ppm)	VOC (Low) (ppm)	VOC (STEL) (ppm)	VOC (TWA) (ppm)	VOC (ppm)	Total TWA (mg/m³)	Mass Conc. Total (mg/m³)
12/5/2022 14:11				0.143	0	0.106	0.032	0.105	0.026	0.023
12/5/2022 14:12				0.143	0	0.106	0.033	0.105	0.026	0.023
12/5/2022 14:13				0.143	0	0.106	0.033	0.108	0.026	0.023
12/5/2022 14:14				0.143	0	0.106	0.033	0.104	0.026	0.023
12/5/2022 14:15	12.5	100	42.90471;-73.35877	0.143	0	0.106	0.033	0.107	0.026	0.023
12/5/2022 14:16				0.143	0	0.106	0.034	0.109	0.026	0.023
12/5/2022 14:17				0.143	0	0.106	0.034	0.115	0.026	0.023
12/5/2022 14:18				0.143	0	0.106	0.034	0.109	0.026	0.023
12/5/2022 14:19				0.143	0	0.107	0.034	0.109	0.026	0.023
12/5/2022 14:20	12.5	100	42.90475;-73.3588	0.143	0	0.107	0.034	0.106	0.026	0.023
12/5/2022 14:21				0.143	0	0.106	0.035	0.109	0.026	0.026
12/5/2022 14:22				0.143	0	0.106	0.035	0.112	0.026	0.023
12/5/2022 14:23				0.143	0	0.106	0.035	0.115	0.026	0.023
12/5/2022 14:24				0.143	0	0.107	0.035	0.111	0.026	0.023
12/5/2022 14:25	12.5	97.5	42.90479;-73.35875	0.143	0	0.107	0.036	0.111	0.026	0.412
12/5/2022 14:26				0.143	0	0.107	0.036	0.114	0.026	0.023
12/5/2022 14:27				0.143	0	0.108	0.036	0.114	0.026	0.023
12/5/2022 14:28				0.143	0	0.109	0.036	0.11	0.027	0.023
12/5/2022 14:29				0.143	0	0.109	0.037	0.11	0.027	0.023
12/5/2022 14:30	12.5	113.8	42.90479;-73.35879	0.143	0	0.109	0.037	0.108	0.027	0.023
12/5/2022 14:31				0.143	0	0.109	0.037	0.105	0.027	0.023
12/5/2022 14:32				0.143	0	0.109	0.037	0.108	0.027	0.023
12/5/2022 14:33				0.143	0	0.109	0.037	0.108	0.027	0.023
12/5/2022 14:34				0.143	0	0.109	0.038	0.107	0.027	0.023
12/5/2022 14:35	12.5	102.5	42.90462;-73.35899	0.143	0	0.109	0.038	0.105	0.027	0.023
12/5/2022 14:36				0.143	0	0.109	0.038	0.107	0.027	0.023
12/5/2022 14:37				0.143	0	0.109	0.038	0.111	0.027	0.023
12/5/2022 14:38				0.143	0	0.109	0.039	0.105	0.027	0.023
12/5/2022 14:39				0.143	0	0.109	0.039	0.109	0.027	0.023
12/5/2022 14:40	12.5	102.5	42.90474;-73.35891	0.143	0	0.108	0.039	0.106	0.027	0.023
12/5/2022 14:41				0.143	0	0.108	0.039	0.109	0.027	0.023
12/5/2022 14:42				0.143	0	0.108	0.039	0.108	0.027	0.024
12/5/2022 14:43				0.143	0	0.107	0.04	0.106	0.027	0.023
12/5/2022 14:44				0.143	0	0.107	0.04	0.105	0.027	0.027
12/5/2022 14:45	12.5	107.5	42.90473;-73.35896	0.143	0	0.107	0.04	0.106	0.027	0.023
12/5/2022 14:46				0.143	0	0.106	0.04	0.105	0.027	0.023
12/5/2022 14:47				0.143	0	0.106	0.041	0.106	0.027	0.023
12/5/2022 14:48				0.143	0	0.106	0.041	0.106	0.027	0.023
12/5/2022 14:49				0.143	0	0.106	0.041	0.106	0.028	0.023
12/5/2022 14:50	12.5	97.5	42.90534;-73.35833	0.143	0	0.106	0.041	0.109	0.028	0.413
12/5/2022 14:51				0.143	0	0.106	0.041	0.111	0.028	0.023
12/5/2022 14:52				0.143	0	0.106	0.042	0.109	0.028	0.023
12/5/2022 14:53				0.143	0	0.106	0.042	0.104	0.028	0.023
12/5/2022 14:54				0.143	0	0.106	0.042	0.106	0.028	0.023
12/5/2022 14:55	12.5	100	42.90482;-73.35863	0.143	0	0.106	0.042	0.108	0.028	0.023
12/5/2022 14:56				0.143	0	0.106	0.043	0.108	0.028	0.023
12/5/2022 14:57				0.143	0	0.106	0.043	0.108	0.028	0.43
12/5/2022 14:58				0.143	0	0.106	0.043	0.107	0.028	0.023
12/5/2022 14:59				0.143	0	0.106	0.043	0.111	0.028	0.023
12/5/2022 15:00	12.5	102.5	42.90471;-73.35863	0.143	0	0.107	0.043	0.111	0.028	0.023
12/5/2022 15:01				0.143	0	0.107	0.044	0.109	0.028	0.023
12/5/2022 15:02				0.143	0	0.107	0.044	0.107	0.028	0.023
12/5/2022 15:03				0.143	0	0.107	0.044	0.112	0.028	0.023
12/5/2022 15:04				0.143	0	0.107	0.044	0.112	0.028	0.023
12/5/2022 15:05	12.5	108.8	42.90493;0.0	0.143	0	0.108	0.045	0.107	0.028	0.024
12/5/2022 15:06				0.143	0	0.108	0.045	0.112	0.028	0.023
12/5/2022 15:07				0.143	0	0.108	0.045	0.107	0.028	0.023
12/5/2022 15:08				0.143	0	0.108	0.045	0.11	0.028	0.023
12/5/2022 15:09				0.143	0	0.108	0.045	0.112	0.028	0.024
12/5/2022 15:10	12.5	102.5		0.143	0	0.108	0.046	0.109	0.029	0.023
12/5/2022 15:11				0.143	0	0.108	0.046	0.112	0.029	0.023

C.T. MALE ASSOCIATES

CAMP FIELD DATA
LIBERTY STREET IRM

Device	Thiamis 2B011155			RAE RS232(A) 2B011155					DustTrak RS232(C) 2B011155	
Timestamp (UTC)	Batt. Voltage (V)	Current (mA)	Location	VOC (Peak) (ppm)	VOC (Low) (ppm)	VOC (STEL) (ppm)	VOC (TWA) (ppm)	VOC (ppm)	Total TWA (mg/m³)	Mass Conc. Total (mg/m³)
12/5/2022 15:12				0.143	0	0.108	0.046	0.112	0.029	0.024
12/5/2022 15:13				0.143	0	0.108	0.046	0.109	0.029	0.024
12/5/2022 15:14				0.143	0	0.108	0.047	0.106	0.029	0.023
12/5/2022 15:15	12.5	102.5	42.9049;-73.35846	0.143	0	0.108	0.047	0.104	0.029	0.024
12/5/2022 15:16				0.143	0	0.108	0.047	0.106	0.029	0.024
12/5/2022 15:17				0.143	0	0.108	0.047	0.104	0.029	0.024
12/5/2022 15:18				0.143	0	0.107	0.048	0.108	0.029	0.023
12/5/2022 15:19				0.143	0	0.107	0.048	0.103	0.029	0.024
12/5/2022 15:20	12.5	102.5	42.90483;-73.35879	0.143	0	0.107	0.048	0.104	0.029	0.023
12/5/2022 15:21				0.143	0	0.106	0.048	0.098	0.029	0.023
12/5/2022 15:22				0.143	0	0.106	0.048	0.1	0.029	0.024
12/5/2022 15:23				0.143	0	0.105	0.049	0.102	0.029	0.467
12/5/2022 15:24				0.143	0	0.105	0.049	0.104	0.029	0.023
12/5/2022 15:25	12.5	121.3	42.90478;-73.35873	0.143	0	0.104	0.049	0.101	0.029	0.023
12/5/2022 15:26				0.143	0	0.104	0.049	0.098	0.029	0.023
12/5/2022 15:27				0.143	0	0.103	0.049	0.097	0.029	0.023
12/5/2022 15:28				0.143	0	0.102	0.05	0.101	0.029	0.023
12/5/2022 15:29				0.143	0	0.102	0.05	0.104	0.029	0.023
12/5/2022 15:30	12.5	105	42.90478;-73.35871	0.143	0	0.101	0.05	0.105	0.03	0.023
12/5/2022 15:31				14300000	0.101	0.05		0.101	0.03	0.023
12/5/2022 15:32				0.143	0	0.101	0.05	0.1	0.03	0.023
12/5/2022 15:33				0.143	0	0.101	0.051	0.101	0.03	0.023
12/5/2022 15:34				0.143	0	0.1	0.051	0.101	0.03	0.024
12/5/2022 15:35	12.5	98.8	42.90488;-73.35869	0.143	0	0.1	0.051	0.097	0.03	0.024
12/5/2022 15:36				0.143	0	0.1	0.051	0.098	0.03	0.024
12/5/2022 15:37				0.143	0	0.099	0.051	0.095	0.03	0.024
12/5/2022 15:38				0.143	0	0.099	0.052	0.093	0.03	0.024
12/5/2022 15:39				0.143	0	0.098	0.052	0.092	0.03	0.025
12/5/2022 15:40	12.5	98.8	42.90477;-73.35874	0.143	0	0.098	0.052	0.09	0.03	0.025
12/5/2022 15:41				0.143	0	0.097	0.052	0.093	0.03	0.025
12/5/2022 15:42				0.143	0	0.096	0.052	0.092	0.03	0.028
12/5/2022 15:43				0.143	0	0.096	0.053	0.096	0.03	0.029
12/5/2022 15:44				0.143	0	0.096	0.053	0.092	0.03	0.025
12/5/2022 15:45	12.5	102.5	42.90481;-73.35877	0.143	0	0.095	0.053	0.097	0.03	0.025
12/5/2022 15:46				0.143	0	0.094	0.053	0.091	0.03	0.025
12/5/2022 15:47				0.143	0	0.094	0.053	0.092	0.03	0.026
12/5/2022 15:48				0.143	0	0.093	0.054	0.089	0.03	0.025
12/5/2022 15:49				0.143	0	0.093	0.054	0.093	0.03	0.025
12/5/2022 15:50	12.5	100	42.9048;-73.35872	0.143	0	0.092	0.054	0.09	0.031	0.024
12/5/2022 15:51				0.143	0	0.092	0.054	0.092	0.031	0.024
12/5/2022 15:52				0.143	0	0.091	0.054	0.093	0.031	0.024
12/5/2022 15:53				0.143	0	0.091	0.055	0.094	0.031	0.025
12/5/2022 15:54				0.143	0	0.091	0.055	0.093	0.031	0.023
12/5/2022 15:55	12.5	102.5	42.90475;-73.35876	0.143	0	0.091	0.055	0.092	0.031	0.024
12/5/2022 15:56				0.143	0	0.091	0.055	0.096	0.031	0.024
12/5/2022 15:57				0.143	0	0.092	0.055	0.09	0.031	0.023
12/5/2022 15:58				0.143	0	0.092	0.056	0.092	0.031	0.023
12/5/2022 15:59				0.143	0	0.092	0.056	0.091	0.031	0.413
12/5/2022 16:00	12.5	113.8	42.90482;-73.35867	0.143	0	0.091	0.056	0.094	0.031	0.024
12/5/2022 16:01				0.143	0	0.091	0.056	0.095	0.031	0.023
12/5/2022 16:02				0.143	0	0.091	0.056	0.092	0.031	0.024
12/5/2022 16:03				0.143	0	0.091	0.056	0.092	0.031	0.024
12/5/2022 16:04				0.143	0	0.092	0.057	0.096	0.031	0.024
12/5/2022 16:05	12.5	102.5	42.90475;-73.35875	0.143	0	0.092	0.057	0.099	0.031	0.024
12/5/2022 16:06				0.143	0	0.092	0.057	0.1		0.026
12/5/2022 16:07				0.143	0	0.093	0.057	0.091	0.031	0.431
12/5/2022 16:08				0.143	0	0.093	0.057	0.092	0.031	0.024
12/5/2022 16:09				0.143	0	0.093	0.058	0.099	0.031	0.024
12/5/2022 16:10	12.5	100	42.90483;-73.35883	0.143	0	0.093	0.058	0.099	0.032	0.024
12/5/2022 16:11				0.143	0	0.094	0.058	0.096	0.032	0.024
12/5/2022 16:12				0.143	0	0.094	0.058	0.093	0.032	0.024

C.T. MALE ASSOCIATES

CAMP FIELD DATA
LIBERTY STREET IRM

Device	Thiamis 2B011155			RAE RS232(A) 2B011155					DustTrak RS232(C) 2B011155	
Timestamp (UTC)	Batt. Voltage (V)	Current (mA)	Location	VOC (Peak) (ppm)	VOC (Low) (ppm)	VOC (STEL) (ppm)	VOC (TWA) (ppm)	VOC (ppm)	Total TWA (mg/m³)	Mass Conc. Total (mg/m³)
12/5/2022 16:13				0.143	0	0.094	0.058	0.095	0.032	0.024
12/5/2022 16:14				0.143	0	0.094	0.059	0.094	0.032	0.024
12/5/2022 16:15	12.5	100	42.90474;-73.35876	0.143	0	0.094	0.059	0.092	0.032	0.024
12/5/2022 16:16				0.143	0	0.094	0.059	0.092	0.032	0.026
12/5/2022 16:17				0.143	0	0.094	0.059	0.095	0.032	0.031
12/5/2022 16:18				0.143	0	0.094	0.059	0.093	0.032	0.035
12/5/2022 16:19				0.143	0	0.094	0.06	0.09	0.032	0.025
12/5/2022 16:20	12.5	102.5	42.90476;-73.35873	0.143	0	0.094	0.06	0.091	0.032	0.024
12/5/2022 16:21				0.143	0	0.094	0.06	0.091	0.032	0.024
12/5/2022 16:22				0.143	0	0.093	0.06	0.093	0.032	0.025
12/5/2022 16:23				0.143	0	0.093	0.06	0.096	0.032	0.024
12/6/2022 8:31	13	100								
12/6/2022 8:32				0.055	0	0	0	0	0	
12/6/2022 8:33				0.055	0	0	0	0	0	0.074
12/6/2022 8:34				0.055	0	0	0	0	0	0.078
12/6/2022 8:35	13	97.5		0.055	0	0	0	0	0	0.079
12/6/2022 8:36				0.055	0	0	0	0	0	0.078
12/6/2022 8:37				0.055	0	0	0	0	0	0.08
12/6/2022 8:38				0.055	0	0	0	0	0	0.088
12/6/2022 8:39				0.055	0	0	0	0	0	0.088
12/6/2022 8:40	13	100		0.055	0	0	0	0	0	0.086
12/6/2022 8:41				0.055	0	0	0	0	0	0.082
12/6/2022 8:42				0.055	0	0	0	0	0	0.076
12/6/2022 8:43				0.055	0	0.004	0	0	0	0.079
12/6/2022 8:44				0.055	0	0.004	0	0	0	0.077
12/6/2022 8:45	13	93.8	42.90567;-73.35904	0.055	0	0.003	0	0	0	0.075
12/6/2022 8:46				0.055	0	0	0	0	0	0.068
12/6/2022 8:47				0.055	0	0	0	0	0.002	0.076
12/6/2022 8:48				0.055	0	0	0	0	0.003	0.068
12/6/2022 8:49				0.055	0	0	0	0	0.003	0.068
12/6/2022 8:50	13	97.5	42.90565;-73.35904	0.055	0	0	0	0	0.003	0.067
12/6/2022 8:51				0.055	0	0	0	0	0.003	0.067
12/6/2022 8:52				0.055	0	0	0	0	0.003	0.065
12/6/2022 8:53				0.055	0	0	0	0	0.003	0.053
12/6/2022 8:54				0.055	0	0	0	0	0.003	0.053
12/6/2022 8:55	13	96.3	42.90565;-73.359	0.055	0	0	0	0	0.003	0.062
12/6/2022 8:56				0.055	0	0	0	0	0.004	0.061
12/6/2022 8:57				0.055	0	0	0	0	0.004	0.063
12/6/2022 8:58				0.055	0	0	0	0	0.004	0.061
12/6/2022 8:59				0.055	0	0	0	0	0.004	0.059
12/6/2022 9:00	13	97.5	42.9057;-73.35904	0.055	0	0	0	0	0.004	0.061
12/6/2022 9:01				0.055	0	0	0	0	0.004	0.06
12/6/2022 9:02				0.055	0	0	0	0	0.004	0.06
12/6/2022 9:03				0.055	0	0	0	0	0.005	0.061
12/6/2022 9:04				0.055	0	0	0	0	0.005	0.062
12/6/2022 9:05	13	96.3	42.9057;-73.35896	0.055	0	0	0	0	0.005	0.078
12/6/2022 9:06				0.055	0	0	0	0	0.005	0.071
12/6/2022 9:07				0.055	0	0	0	0	0.005	0.062
12/6/2022 9:08				0.055	0	0	0	0	0.005	0.062
12/6/2022 9:09				0.055	0	0	0	0	0.005	0.059
12/6/2022 9:10	13	97.5	42.90567;-73.35905	0.055	0	0	0	0	0.005	0.059
12/6/2022 9:11				0.055	0	0	0	0	0.006	0.067
12/6/2022 9:12				0.055	0	0	0	0	0.006	0.056
12/6/2022 9:13				0.055	0	0	0	0.012	0.006	0.055
12/6/2022 9:14				0.055	0	0.001	0	0.029	0.006	0.844
12/6/2022 9:15	12.9	98.8	42.90566;-73.35902	0.055	0	0.003	0	0.009	0.006	0.048
12/6/2022 9:16				0.055	0	0.003	0	0	0.006	0.053
12/6/2022 9:17				0.055	0	0.003	0	0	0.006	0.055
12/6/2022 9:18				0.055	0	0.003	0	0	0.006	0.056
12/6/2022 9:19				0.055	0	0.003	0	0	0.006	0.056
12/6/2022 9:20	12.9	97.5	42.90566;-73.35899	0.055	0	0.003	0	0	0.007	0.056

C.T. MALE ASSOCIATES

CAMP FIELD DATA
LIBERTY STREET IRM

Device	Thiamis 2B011155			RAE RS232(A) 2B011155					DustTrak RS232(C) 2B011155	
Timestamp (UTC)	Batt. Voltage (V)	Current (mA)	Location	VOC (Peak) (ppm)	VOC (Low) (ppm)	VOC (STEL) (ppm)	VOC (TWA) (ppm)	VOC (ppm)	Total TWA (mg/m³)	Mass Conc. Total (mg/m³)
12/6/2022 9:21	12.9	98.8	42.90562;-73.35907	0.055	0	0.003	0	0	0.007	0.057
12/6/2022 9:22				0.055	0	0.003	0	0	0.007	0.058
12/6/2022 9:23				0.055	0	0.003	0	0	0.007	0.057
12/6/2022 9:24				0.055	0	0.003	0	0	0.007	0.057
12/6/2022 9:25				0.055	0	0.003	0	0	0.007	0.057
12/6/2022 9:26	12.9	100	42.90567;-73.35892	0.055	0	0.003	0	0	0.007	0.056
12/6/2022 9:27				0.055	0	0.003	0	0	0.007	0.058
12/6/2022 9:28				0.055	0	0.003	0	0	0.008	0.073
12/6/2022 9:29				0.055	0	0.002	0	0	0.008	0.069
12/6/2022 9:30				0.055	0	0	0	0	0.008	0.071
12/6/2022 9:31	12.9	92.5	42.90564;-73.35902	0.055	0	0	0	0	0.008	0.069
12/6/2022 9:32				0.055	0	0	0	0	0.008	0.065
12/6/2022 9:33				0.055	0	0	0	0	0.008	0.061
12/6/2022 9:34				0.055	0	0	0	0	0.008	0.059
12/6/2022 9:35				0.055	0	0	0	0	0.008	0.063
12/6/2022 9:36	12.9	97.5	42.90564;-73.35902	0.055	0	0	0	0	0.009	0.059
12/6/2022 9:37				0.055	0	0	0	0	0.009	0.05
12/6/2022 9:38				0.055	0	0	0	0	0.009	0.055
12/6/2022 9:39				0.055	0	0	0	0	0.009	0.051
12/6/2022 9:40				0.055	0	0	0	0	0.009	0.047
12/6/2022 9:41	12.9	95	42.90559;-73.35905	0.055	0	0	0	0	0.009	0.049
12/6/2022 9:42				0.055	0	0	0	0	0.009	0.05
12/6/2022 9:43				0.055	0	0	0	0	0.009	0.049
12/6/2022 9:44				0.055	0	0	0	0	0.009	0.048
12/6/2022 9:45				0.055	0	0	0	0	0.01	0.047
12/6/2022 9:46	12.9	98.8	42.90555;-73.35906	0.055	0	0	0	0	0.01	0.045
12/6/2022 9:47				0.055	0	0	0	0	0.01	0.045
12/6/2022 9:48				0.055	0	0	0	0	0.01	0.045
12/6/2022 9:49				0.055	0	0	0	0.05	0.01	0.873
12/6/2022 9:50				0.062	0	0.002	0	0	0.01	0.04
12/6/2022 9:51	12.9	93.8	42.90557;-73.35899	0.105	0	0.002	0	0.105	0.01	0.042
12/6/2022 9:52				0.107	0	0.006	0	0.016	0.01	0.037
12/6/2022 9:53				0.17	0	0.011	0	0.001	0.01	0.036
12/6/2022 9:54				0.17	0	0.012	0	0.009	0.01	0.037
12/6/2022 9:55				0.17	0	0.012	0	0.06	0.01	0.035
12/6/2022 9:56	12.9	97.5	42.90556;-73.35905	0.17	0	0.014	0	0.049	0.01	0.032
12/6/2022 9:57				0.17	0	0.016	0	0	0.011	0.031
12/6/2022 9:58				0.276	0	0.018	0	0.114	0.011	0.031
12/6/2022 9:59				0.276	0	0.024	0.001	0.008	0.011	0.028
12/6/2022 10:00				0.276	0	0.028	0.001	0.053	0.011	0.027
12/6/2022 10:01	12.9	98.8	42.90565;-73.35902	0.276	0	0.031	0.001	0	0.011	0.029
12/6/2022 10:02				0.276	0	0.031	0.001	0.026	0.011	0.028
12/6/2022 10:03				0.276	0	0.033	0.001	0.066	0.011	0.026
12/6/2022 10:04				0.276	0	0.037	0.001	0.039	0.011	0.026
12/6/2022 10:05				0.276	0	0.036	0.001	0.015	0.011	0.027
12/6/2022 10:06	12.9	96.3	42.90563;-73.35903	0.276	0	0.037	0.001	0.072	0.011	0.027
12/6/2022 10:07				0.276	0	0.036	0.001	0.107	0.011	0.027
12/6/2022 10:08				0.276	0	0.035	0.001	0.005	0.011	0.027
12/6/2022 10:09				0.276	0	0.034	0.001	0	0.011	0.028
12/6/2022 10:10				0.276	0	0.035	0.001	0.055	0.011	0.027
12/6/2022 10:11	12.9	100	42.90566;-73.359	0.276	0	0.039	0.001	0.057	0.011	0.028
12/6/2022 10:11				0.276	0	0.041	0.002	0.085	0.011	0.027
12/6/2022 10:12				0.276	0	0.041	0.002	0.046	0.011	0.466
12/6/2022 10:13				0.276	0	0.038	0.002	0.013	0.011	0.026
12/6/2022 10:14				0.281	0	0.04	0.002	0.108	0.012	0.026
12/6/2022 10:15	12.9	96.3	42.90563;-73.35903	0.281	0	0.046	0.002	0.091	0.012	0.026
12/6/2022 10:16				0.281	0	0.05	0.002	0.038	0.012	0.026
12/6/2022 10:17				0.281	0	0.049	0.002	0.004	0.012	0.026
12/6/2022 10:18				0.281	0	0.046	0.002	0.037	0.012	0.027
12/6/2022 10:19				0.281	0	0.047	0.002	0.016	0.012	0.027
12/6/2022 10:20	12.9	96.3	42.90563;-73.35903	0.281	0	0.048	0.003	0.05	0.012	0.028

C.T. MALE ASSOCIATES

CAMP FIELD DATA
LIBERTY STREET IRM

Device	Thiamis 2B011155			RAE RS232(A) 2B011155					DustTrak RS232(C) 2B011155	
Timestamp (UTC)	Batt. Voltage (V)	Current (mA)	Location	VOC (Peak) (ppm)	VOC (Low) (ppm)	VOC (STEL) (ppm)	VOC (TWA) (ppm)	VOC (ppm)	Total TWA (mg/m³)	Mass Conc. Total (mg/m³)
12/6/2022 10:21				0.281	0	0.047	0.003	0.037	0.012	0.026
12/6/2022 10:22				0.281	0	0.046	0.003	0.045	0.012	0.026
12/6/2022 10:23				0.281	0	0.048	0.003	0.077	0.012	0.027
12/6/2022 10:24	12.9	100	42.90566;-73.359	0.281	0	0.053	0.003	0.029	0.012	0.027
12/6/2022 10:25				0.281	0	0.051	0.003	0.061	0.012	0.026
12/6/2022 10:26				0.281	0	0.052	0.003	0.059	0.012	0.026
12/6/2022 10:27				0.281	0	0.053	0.003	0.044	0.012	0.026
12/6/2022 10:28				0.281	0	0.055	0.003	0.064	0.012	0.027
12/6/2022 10:29	12.9	93.8	42.9056;-73.35909	0.281	0	0.051	0.004	0.049	0.012	0.026
12/6/2022 10:30				0.281	0	0.047	0.004	0.118	0.012	0.484
12/6/2022 10:31				0.281	0	0.046	0.004	0.05	0.012	0.027
12/6/2022 10:32				0.281	0	0.047	0.004	0.059	0.013	0.027
12/6/2022 10:33				0.281	0	0.05	0.004	0.037	0.013	0.027
12/6/2022 10:34	12.9	96.3	42.90568;-73.35905	0.281	0	0.052	0.004	0.045	0.013	0.027
12/6/2022 10:35				0.281	0	0.054	0.004	0.087	0.013	0.027
12/6/2022 10:36				0.281	0	0.057	0.004	0.063	0.013	0.027
12/6/2022 10:37				0.281	0	0.058	0.004	0.022	0.013	0.027
12/6/2022 10:38				0.281	0	0.06	0.005	0.08	0.013	0.028
12/6/2022 10:39	12.9	98.8	42.90564;-73.35899	0.281	0.061	0.005		0.094	0.013	0.028
12/6/2022 10:40				0.281	0	0.063	0.005	0.192	0	0.029
12/6/2022 10:41				0.281	0	0.066	0.005	0.061	0	0.034
12/6/2022 10:42				0.281	0	0.066	0.005	0.059	0	0.032
12/6/2022 10:43				0.281	0	0.067	0.006	0.077	0	0.031
12/6/2022 10:44	12.9	102.5	42.90575;-73.35893	0.281	0	0.067	0.006	0.059	0	0.03
12/6/2022 10:45				0.281	0	0.066	0.006	0.065	0	0.028
12/6/2022 10:46				0.281	0	0.067	0.006	0.046	0	0.033
12/6/2022 10:47				0.281	0	0.069	0.006	0.07	0	0.028
12/6/2022 10:48				0.281	0	0.072	0.006	0.049	0	0.027
12/6/2022 10:49	12.9	97.5	42.90567;-73.35902	0.281	0	0.071	0.006	0.049	0	0.026
12/6/2022 10:50				0.281	0	0.07	0.006	0.044	0	0.026
12/6/2022 10:51				0.281	0	0.067	0.007	0.176	0	0.027
12/6/2022 10:52				0.281	0	0.072	0.007	0.146	0	0.027
12/6/2022 10:53				0.281	0	0.075	0.007	0.113	0	0.026
12/6/2022 10:54	12.9	112.5	42.90565;-73.35902	0.281	0	0.073	0.007	0.134	0	0.466
12/6/2022 10:55				0.281	0	0.076	0.007	0.054	0.001	0.025
12/6/2022 10:56				0.281	0	0.07	0.008	0.131	0.001	0.026
12/6/2022 10:57				0.281	0	0.072	0.008	0.066	0.001	0.449
12/6/2022 10:58				0.281	0	0.073	0.008	0.047	0.001	0.026
12/6/2022 10:59	12.8	108.8	42.9056;-73.35904	0.281	0	0.074	0.008	0.069	0.001	0.027
12/6/2022 11:00				0.281	0	0.075	0.008	0.083	0.001	0.027
12/6/2022 11:01				0.281	0	0.078	0.008	0.136	0.001	0.028
12/6/2022 11:02				0.281	0	0.078	0.009	0.069	0.001	0.026
12/6/2022 11:03				0.281	0	0.077	0.009	0.069	0.001	0.026
12/6/2022 11:04	12.9	107.5	42.90569;-73.35899	0.281	0	0.077	0.009	0.115	0.001	0.026
12/6/2022 11:05				0.281	0	0.079	0.009	0.074	0.001	0.026
12/6/2022 11:06				0.281	0	0.082	0.009	0.074	0.002	0.026
12/6/2022 11:07				0.281	0	0.079	0.009	0.07	0.002	0.026
12/6/2022 11:08				0.281	0	0.076	0.009	0.043	0.002	0.026
12/6/2022 11:09	12.8	102.5	42.90553;-73.35925	0.281	0	0.074	0.009	0.169	0.002	0.027
12/6/2022 11:10				0.281	0	0.076	0.01	0.117	0.002	0.027
12/6/2022 11:11				0.281	0	0.081	0.01	0.081	0.002	0.026
12/6/2022 11:12				0.281	0	0.08	0.01	0.093	0.002	0.026
12/6/2022 11:13				0.281	0	0.082	0.01	0.09	0.002	0.025
12/6/2022 11:14	12.8	105	42.90566;-73.35905	0.281	0	0.083	0.011	0.104	0.002	0.025
12/6/2022 11:15				0.281	0	0.085	0.011	0.059	0.002	0.026
12/6/2022 11:16				0.281	0	0.085	0.011	0.076	0.002	0.025
12/6/2022 11:17				0.281	0	0.084	0.011	0.061	0.002	0.025
12/6/2022 11:18				0.281	0	0.083	0.011	0.08	0.002	0.025
12/6/2022 11:19	12.8	100	42.90564;-73.35904	0.281	0	0.086	0.011	0.119	0.002	0.026
12/6/2022 11:20				0.281	0	0.088	0.012	0.105	0.002	0.026
12/6/2022 11:21				0.281	0	0.088	0.012	0.106	0.002	0.026

C.T. MALE ASSOCIATES

CAMP FIELD DATA
LIBERTY STREET IRM

Device	Thiamis 2B011155			RAE RS232(A) 2B011155					DustTrak RS232(C) 2B011155	
Timestamp (UTC)	Batt. Voltage (V)	Current (mA)	Location	VOC (Peak) (ppm)	VOC (Low) (ppm)	VOC (STEL) (ppm)	VOC (TWA) (ppm)	VOC (ppm)	Total TWA (mg/m³)	Mass Conc. Total (mg/m³)
12/6/2022 11:22				0.281	0	0.089	0.012	0.119	0.002	0.025
12/6/2022 11:23				0.281	0	0.093	0.012	0.099	0.002	0.025
12/6/2022 11:24	12.8	102.5	42.90565;-73.35918	0.281	0	0.096	0.012	0.118	0.002	0.025
12/6/2022 11:25				0.281	0	0.092	0.013	0.091	0.003	0.026
12/6/2022 11:26				0.281	0	0.09	0.013	0.067	0.003	0.026
12/6/2022 11:27				0.281	0	0.089	0.013	0.069	0.003	0.026
12/6/2022 11:28				0.281	0	0.087	0.013	0.109	0.003	0.026
12/6/2022 11:29	12.8	120	42.90559;-73.35917	0.281	0	0.087	0.013	0.046	0.003	0.027
12/6/2022 11:30				0.281	0	0.085	0.013	0.133	0.003	0.027
12/6/2022 11:31				0.281	0	0.087	0.014	0.153	3	0.028
12/6/2022 11:32				0.281	0	0.091	0.014	0.111	0.003	0.027
12/6/2022 11:33				0.281	0	0.096	0.014	0.148	0.003	0.026
12/6/2022 11:34	12.8	102.5	42.90569;-73.35904	0.281	0	0.099	0.015	0.128	0.003	0.026
12/6/2022 11:35				0.281	0	0.101	0.015	0.136	0.003	0.026
12/6/2022 11:36				0.281	0	0.103	0.015	0.145	0.003	0.026
12/6/2022 11:37				0.281	0	0.107	0.015	0.196	0.003	0.027
12/6/2022 11:38				0.281	0	0.112	0.016	0.186	0.003	0.028
12/6/2022 11:39	12.8	97.5		0.281	0	0.117	0.016	0.147	0.003	0.027
12/6/2022 11:40				0.281	0	0.121	0.016	0.164	0.003	0.027
12/6/2022 11:41				0.281	0	0.126	0.017	0.156	0.003	0.029
12/6/2022 11:42				0.281	0	0.132	0.017	0.116	0.003	0.025
12/6/2022 11:43				0.281	0	0.138	0.017	0.18	0.004	0.025
12/6/2022 11:44	12.8	97.5		0.281	0	0.142	0.018	0.116	0.004	0.025
12/6/2022 11:45				0.281	0	0.145	0.018	0.091	0.004	0.025
12/6/2022 11:46				0.281	0	0.143	0.018	0.116	0.004	0.026
12/6/2022 11:47				0.281	0	0.142	0.018	0.081	0.004	0.025
12/6/2022 11:48				0.281	0	0.139	0.019	0.168	0.004	0.026
12/6/2022 11:49	12.8	96.3	42.90568;-73.35905	0.281	0	0.14	0.019	0.223	0.004	0.027
12/6/2022 11:50				0.281	0	0.145	0.019	0.132	0.004	0.028
12/6/2022 11:51				0.281	0	0.145	0.02	0.123	0.004	0.028
12/6/2022 11:52				0.281	0	0.146	0.02	0.147	0.004	0.027
12/6/2022 11:53				0.281	0	0.142	0.02	0.17	0.004	0.026
12/6/2022 11:54	12.8	97.5	42.9057;-73.35914	0.293	0	0.146	0.021	0.147	0.004	0.027
12/6/2022 11:55				0.293	0	0.146	0.021	0.108	0.004	0.025
12/6/2022 11:56				0.293	0	0.144	0.021	0.157	0.004	0.026
12/6/2022 11:57				0.302	0	0.147	0.022	0.151	0.004	0.027
12/6/2022 11:58				0.302	0	0.146	0.022	0.201	0.004	0.026
12/6/2022 11:59	12.8	98.8		0.302	0	0.147	0.022	0.135	0.004	0.026
12/6/2022 12:00				0.302	0	0.148	0.023	0.158	0.004	0.026
12/6/2022 12:01				0.302	0	0.152	0.023	0.221	0.005	0.026
12/6/2022 12:02				0.302	0	0.157	0.023	0.137	0.005	0.026
12/6/2022 12:03				0.302	0	0.162	0.024	0.171	0.005	0.448
12/6/2022 12:04	12.8	98.8		0.302	0	0.161	0.024	0.177	0.005	0.025
12/6/2022 12:05				0.302	0	0.158	0.024	0.159	0.005	0.024
12/6/2022 12:06				0.302	0	0.161	0.025	0.173	0.005	0.024
12/6/2022 12:07				0.302	0	0.161	0.025	0.229	0.005	0.024
12/6/2022 12:08				0.302	0	0.164	0.025	0.207	0.005	0.025
12/6/2022 12:09	12.8	100		0.384	0	0.163	0.026	0.303	0.005	0.026
12/6/2022 12:10				0.384	0	0.168	0.026	0.285	0.005	0.026
12/6/2022 12:11				0.384	0	0.175	0.027	0.217	0.005	0.025
12/6/2022 12:12				0.384	0	0.175	0.027	0.258	0.005	0.025
12/6/2022 12:13				0.409	0	0.181	0.028	0.21	0.005	0.024
12/6/2022 12:14	12.8	102.5		0.409	0	0.186	0.028	0.163	0.005	0.025
12/6/2022 12:15				0.409	0	0.193	0.029	0.162	0.005	0.024
12/6/2022 12:16				0.409	0	0.194	0.029	0.158	0.005	0.028
12/6/2022 12:17				0.409	0	0.193	0.029	0.205	0.005	0.024
12/6/2022 12:18				0.409	0	0.196	0.03	0.223	0.005	0.025
12/6/2022 12:19	12.8	96.3	42.90608;-73.35876	0.409	0	0.202	0.03	0.212	0.005	0.025
12/6/2022 12:20				0.409	0	0.205	0.031	0.15	0.005	0.025
12/6/2022 12:21				0.409	0	0.204	0.031	0.161	0.006	0.025
12/6/2022 12:22				0.409	0	0.203	0.031	0.184	0.006	0.025

C.T. MALE ASSOCIATES

CAMP FIELD DATA
LIBERTY STREET IRM

Device	Thiamis 2B011155			RAE RS232(A) 2B011155					DustTrak RS232(C) 2B011155	
Timestamp (UTC)	Batt. Voltage (V)	Current (mA)	Location	VOC (Peak) (ppm)	VOC (Low) (ppm)	VOC (STEL) (ppm)	VOC (TWA) (ppm)	VOC (ppm)	Total TWA (mg/m³)	Mass Conc. Total (mg/m³)
12/6/2022 12:23				0.409	0	0.2	0.032	0.169	0.006	0.025
12/6/2022 12:24	12.8	97.5		0.409	0	0.198	0.032	0.253	0.006	0.026
12/6/2022 12:25				0.409	0	0.195	0.032	0.195	0.006	0.027
12/6/2022 12:26				0.409	0	0.193	0.033	0.201	0.006	0.027
12/6/2022 12:27				0.409	0	0.194	0.033	0.221	0.006	0.026
12/6/2022 12:28				0.409	0	0.192	0.034	0.19	0.006	0.026
12/6/2022 12:29	12.8	98.8		0.409	0	0.193	0.034	0.277	0.006	0.026
12/6/2022 12:30				0.409	0	0.196	0.035	0.249	0.006	0.027
12/6/2022 12:31				0.988	0	0.202	0.035	0.424	0.006	0.027
12/6/2022 12:32				0.988	0	0.22	0.036	0.216	0.006	0.027
12/6/2022 12:33				0.988	0	0.224	0.037	0.286	0.006	0.026
12/6/2022 12:34	12.8	98.8		0.988	0	0.228	0.037	0.204	0.006	0.026
12/6/2022 12:35				0.988	0	0.231	0.038	0.273	0.006	0.026
12/6/2022 12:36				0.988	0	0.238	0.039	0.223	0.006	0.026
12/6/2022 12:37				0.988	0	0.24	0.039	0.215	0.006	0.027
12/6/2022 12:38				0.988	0	0.247	0.039	0.273	0.006	0.027
12/6/2022 12:39	12.8	103.8	42.90569;-73.35903	0.988	0	0.254	0.04	0.221	0.007	0.028
12/6/2022 12:40				0.988	0	0.255	0.04	0.242	0.007	0.028
12/6/2022 12:41				0.988	0	0.257	0.041	0.255	0.007	0.031
12/6/2022 12:42				0.988	0	0.259	0.041	0.239	0.007	0.027
12/6/2022 12:43				0.988	0	0.258	0.042	0.227	0.007	0.027
12/8/2022 8:16	12.6	122.5								
12/8/2022 8:17				0	0	0	0	0		
12/8/2022 8:18				0	0	0	0	0	0	0.025
12/8/2022 8:19				0	0	0	0	0	0	0.027
12/8/2022 8:20	12.5	130		0	0	0	0	0	0	0.027
12/8/2022 8:21				0	0	0	0	0	0	0.026
12/8/2022 8:22				0	0	0	0	0	0	0.024
12/8/2022 8:23				0	0	0	0	0	0	0.027
12/8/2022 8:24				0	0	0	0	0	0	0.023
12/8/2022 8:25	12.5	100		0	0	0	0	0	0	0.022
12/8/2022 8:26				0	0	0	0	0	0	0.021
12/8/2022 8:27				0	0	0	0	0	0	0.02
12/8/2022 8:28				0	0	0	0	0	0	0.323
12/8/2022 8:29				0	0	0	0	0	0	0.016
12/8/2022 8:30	12.6	97.5	42.90554;-73.35931	0	0	0	0	0	0	0.015
12/8/2022 8:31				0	0	0	0	0	0	0.014
12/8/2022 8:32				0	0	0	0	0	0	0.013
12/8/2022 8:33				0	0	0	0	0	0.001	0.012
12/8/2022 8:34				0	0	0	0	0	0.001	0.011
12/8/2022 8:35	12.6	97.5	42.90569;-73.35903	0	0	0	0	0	0.001	0.01
12/8/2022 8:36				0	0	0	0	0	0.001	0.01
12/8/2022 8:37				0	0	0	0	0	0.001	0.009
12/8/2022 8:38				0	0	0	0	0	0.001	0.008
12/8/2022 8:39				0	0	0	0	0	0.001	0.008
12/8/2022 8:40	12.6	101.3	42.9057;-73.35903	0	0	0	0	0	0.001	0.007
12/8/2022 8:41				0	0	0	0	0	0.001	0.007
12/8/2022 8:42				0	0	0	0	0	0.001	0.007
12/8/2022 8:43				0	0	0	0	0	0.001	0.007
12/8/2022 8:44				0	0	0	0	0	0.001	0.007
12/8/2022 8:45	12.6	97.5	42.90566;-73.35905	0	0	0	0	0	0.001	0.007
12/8/2022 8:46				0	0	0	0	0	0.001	0.007
12/8/2022 8:47				0	0	0	0	0	0.001	0.01
12/8/2022 8:48				0	0	0	0	0	0.001	0.008
12/8/2022 8:49				0	0	0	0	0	0.001	0.009
12/8/2022 8:50	12.6	98.8	42.90568;-73.35901	0	0	0	0	0	0.001	0.008
12/8/2022 8:51				0	0	0	0	0	0.001	0.008
12/8/2022 8:52				0	0	0	0	0	0.001	0.008
12/8/2022 8:53				0	0	0	0	0	0.001	0.009
12/8/2022 8:54				0	0	0	0	0	0.001	0.008
12/8/2022 8:55	12.6	101.3	42.90567;-73.3591	0	0	0	0	0	0.001	0.008

C.T. MALE ASSOCIATES

CAMP FIELD DATA
LIBERTY STREET IRM

Device	Thiamis 2B011155			RAE RS232(A) 2B011155					DustTrak RS232(C) 2B011155	
Timestamp (UTC)	Batt. Voltage (V)	Current (mA)	Location	VOC (Peak) (ppm)	VOC (Low) (ppm)	VOC (STEL) (ppm)	VOC (TWA) (ppm)	VOC (ppm)	Total TWA (mg/m³)	Mass Conc. Total (mg/m³)
12/8/2022 8:56				0	0	0	0	0	0.001	0.008
12/8/2022 8:57				0	0	0	0	0	0.001	0.009
12/8/2022 8:58				0	0	0	0	0	0.001	0.008
12/8/2022 8:59				0	0	0	0	0	0.001	0.008
12/8/2022 9:00	12.6	101.3	42.9057;-73.35899	0	0	0	0	0	0.001	0.008
12/8/2022 9:01				0	0	0	0	0	0.001	0.007
12/8/2022 9:02				0	0	0	0	0	0.001	0.007
12/8/2022 9:03				0	0	0	0	0	0.001	0.008
12/8/2022 9:04				0	0	0	0	0	0.001	0.008
12/8/2022 9:05	12.6	103.8	42.9057;-73.35897	0	0	0	0	0	0.001	0.008
12/8/2022 9:06				0	0	0	0	0	0.001	0.008
12/8/2022 9:07				0	0	0	0	0	0.001	0.008
12/8/2022 9:08				0	0	0	0	0	0.001	0.007
12/8/2022 9:09				0	0	0	0	0	0.001	0.007
12/8/2022 9:10	12.6	103.8	42.90564;-73.35909	0	0	0	0	0	0.001	0.007
12/8/2022 9:11				0	0	0	0	0	0.001	0.007
12/8/2022 9:12				0	0	0	0	0	0.001	0.007
12/8/2022 9:13				0	0	0	0	0	0.001	0.007
12/8/2022 9:14				0	0	0	0	0	0.001	0.007
12/8/2022 9:15	12.6	101.3	42.90564;-73.35909	0	0	0	0	0	0.001	0.008
12/8/2022 9:16				0	0	0	0	0	0.001	0.008
12/8/2022 9:17				0	0	0	0	0	0.001	0.007
12/8/2022 9:18				0	0	0	0	0	0.001	0.008
12/8/2022 9:19				0	0	0	0	0	0.001	0.009
12/8/2022 9:20	12.6	101.3	42.90567;-73.35904	0	0	0	0	0	0.001	0.161
12/8/2022 9:21				0	0	0	0	0	0.001	0.009
12/8/2022 9:22				0	0	0	0	0	0.001	0.008
12/8/2022 9:23				0	0	0	0	0	0.001	0.009
12/8/2022 9:24				0	0	0	0	0	0.002	0.009
12/8/2022 9:25	12.6	102.5	42.90569;-73.35901	0	0	0	0	0	0.002	0.008
12/8/2022 9:26				0	0	0	0	0	0.002	0.009
12/8/2022 9:27				0.023	0	0	0	0	0.002	0.009
12/8/2022 9:28				0.023	0	0	0	0	0.002	0.008
12/8/2022 9:29				0.023	0	0	0	0	0.002	0.008
12/8/2022 9:30	12.6	105	42.9057;-73.35902	0.023	0	0	0	0	0.002	0.008
12/8/2022 9:31				0.023	0	0	0	0	0.002	0.008
12/8/2022 9:32				0.033	0	0	0	0	0.002	0.007
12/8/2022 9:33				0.033	0	0	0	0	0.002	0.007
12/8/2022 9:34				0.033	0	0	0	0	0.002	0.007
12/8/2022 9:35	12.6	103.8	42.9056;-73.35902	0.033	0	0	0	0	0.002	0.006
12/8/2022 9:36				0.033	0	0	0	0	0.002	0.006
12/8/2022 9:37				0.033	0	0	0	0	0.002	0.006
12/8/2022 9:38				0.033	0	0	0	0	0.002	0.007
12/8/2022 9:39				0.033	0	0	0	0	0.002	0.007
12/8/2022 9:40	12.6	101.3	42.9057;-73.35896	0.033	0	0	0	0	0.002	0.006
12/8/2022 9:41				0.033	0	0	0	0	0.002	0.006
12/8/2022 9:42				0.033	0	0	0	0	0.002	0.007
12/8/2022 9:43				0.033	0	0	0	0	0.002	0.006
12/8/2022 9:44				0.033	0	0	0	0	0.002	0.006
12/8/2022 9:45	12.6	98.8	42.90569;-73.35898	0.033	0	0	0	0	0.002	0.005
12/8/2022 9:46				0.033	0	0	0	0	0.002	0.005
12/8/2022 9:47				0.033	0	0	0	0	0.002	0.006
12/8/2022 9:48				0.033	0	0	0	0	0.002	0.006
12/8/2022 9:49				0.033	0	0	0	0	0.002	0.005
12/8/2022 9:50	12.6	98.8	42.90567;-73.35902	0.033	0	0	0	0	0.002	0.006
12/8/2022 9:51				0.033	0	0	0	0	0.002	0.005
12/8/2022 9:52				0.033	0	0	0	0	0.002	0.005
12/8/2022 9:53				0.033	0	0	0	0	0.002	0.007
12/8/2022 9:54				0.033	0	0	0	0	0.002	0.006
12/8/2022 9:55	12.6	97.5	42.9056;-73.35899	0.033	0	0	0	0	0.002	0.006
12/8/2022 9:56				0.033	0	0	0	0	0.002	0.006

C.T. MALE ASSOCIATES

CAMP FIELD DATA
LIBERTY STREET IRM

Device	Thiamis 2B011155			RAE RS232(A) 2B011155					DustTrak RS232(C) 2B011155	
Timestamp (UTC)	Batt. Voltage (V)	Current (mA)	Location	VOC (Peak) (ppm)	VOC (Low) (ppm)	VOC (STEL) (ppm)	VOC (TWA) (ppm)	VOC (ppm)	Total TWA (mg/m³)	Mass Conc. Total (mg/m³)
12/8/2022 9:57				0.033	0	0	0	0.001	0.002	0.005
12/8/2022 9:58				0.033	0	0	0	0	0.002	0.007
12/8/2022 9:59				0.033	0	0	0	0	0.002	0.005
12/8/2022 10:00	12.5	143.8	42.90572;-73.35898	0.033	0	0	0	0	0.002	0.006
12/8/2022 10:01				0.033	0	0	0	0.002	0.002	0.006
12/8/2022 10:02				0.033	0	0	0	0.007	0.002	0.005
12/8/2022 10:03				0.033	0	0	0	0.006	0.002	0.005
12/8/2022 10:04				0.033	0	0.001	0	0.005	0.002	0.005
12/8/2022 10:05	12.6	96.3	42.90572;-73.35895	0.033	0	0.001	0	0.011	0.002	0.005
12/8/2022 10:06				0.094	0	0.002	0	0.022	0.002	0.005
12/8/2022 10:07				0.094	0	0.004	0	0.015	0.002	0.005
12/8/2022 10:08				0.094	0	0.006	0	0.016	0.002	0.005
12/8/2022 10:09				0.094	0	0.007	0	0.016	0.002	0.004
12/8/2022 10:10	12.6	101.3	42.9057;-73.35905	0.094	0	0.008	0	0.017	0.002	0.005
12/8/2022 10:11				0.094	0	0.009	0	0.017	0.002	0.005
12/8/2022 10:12				0.094	0	0.01	0	0.021	0.002	0.005
12/8/2022 10:13				0.094	0	0.011	0	0.021	0.002	0.004
12/8/2022 10:14				0.094	0	0.013	0	0.022	0.002	0.004
12/8/2022 10:15	12.6	96.3	42.90571;-73.35903	0.094	0	0.014	0	0.026	0.002	0.006
12/8/2022 10:16				0.094	0	0.015	0	0.034	0.002	0.005
12/8/2022 10:17				0.094	0	0.018	0	0.024	0.002	0.005
12/8/2022 10:18				0.094	0	0.019	0	0.026	0.002	0.005
12/8/2022 10:19				0.094	0	0.02	0	0.026	0.002	0.005
12/8/2022 10:20	12.5	102.5	42.90573;-73.35909	0.094	0	0.021	0	0.032	0.002	0.005
12/8/2022 10:21				0.094	0	0.022	0	0.027	0.002	0.005
12/8/2022 10:22				0.094	0	0.022	0	0.035	0.002	0.005
12/8/2022 10:23				0.094	0	0.022	0	0.028	0.002	0.005
12/8/2022 10:24				0.094	0	0.023	0	0.029	0.002	0.005
12/8/2022 10:25	12.5	97.5	42.90572;-73.35902	0.094	0	0.024	0.001	0.035	0.002	0.005
12/8/2022 10:26				9400000	0.025	0.001		0.034	0.002	0.006
12/8/2022 10:27				0.094	0	0.026	0.001	0.035	0.002	0.006
12/8/2022 10:28				0.094	0	0.027	0.001	0.037	0.002	0.006
12/8/2022 10:29				0.094	0	0.028	0.001	0.033	0.002	0.007
12/8/2022 10:30	12.5	110	42.90569;-73.35908	0.094	0	0.029	0.001	0.042	0.002	0.007
12/8/2022 10:31				0.094	0	0.03	0.001	0.04	0.002	0.007
12/8/2022 10:32				0.094	0	0.03	0.001	0.036	0.002	0.007
12/8/2022 10:33				0.094	0	0.031	0.001	0.039	0.002	0.008
12/8/2022 10:34				0.094	0	0.032	0.001	0.036	0.002	0.008
12/8/2022 10:35	12.5	102.5	42.90566;-73.35909	0.094	0	0.033	0.001	0.038	0.002	0.007
12/8/2022 10:36				0.094	0	0.034	0.001	0.039	0.002	0.008
12/8/2022 10:37				0.094	0	0.035	0.001	0.043	0.002	0.007
12/8/2022 10:38				0.094	0	0.035	0.002	0.038	0.002	0.007
12/8/2022 10:39				0.094	0	0.036	0.002	0.039	0.002	0.007
12/8/2022 10:40	12.5	101.3	42.90566;-73.359	0.094	0	0.037	0.002	0.042	0.002	0.007
12/8/2022 10:41				0.094	0	0.037	0.002	0.045	0.002	0.007
12/8/2022 10:42				0.094	0	0.038	0.002	0.047	0.002	0.008
12/8/2022 10:43				0.094	0	0.039	0.002	0.046	0.003	0.008
12/8/2022 10:44				0.094	0	0.039	0.002	0.042	0.003	0.008
12/8/2022 10:45	12.5	100	42.90559;-73.35908	0.094	0	0.04	0.002	0.049	0.003	0.009
12/8/2022 10:46				0.094	0	0.04	0.002	0.072	0.003	0.008
12/8/2022 10:47				0.094	0	0.041	0.002	0.047	0.003	0.008
12/8/2022 10:48				0.094	0	0.042	0.002	0.05	0.003	0.008
12/8/2022 10:49				0.094	0	0.042	0.003	0.049	0.003	0.008
12/8/2022 10:50	12.5	102.5	42.90565;-73.35908	0.094	0	0.043	0.003	0.054	0.003	0.009
12/8/2022 10:51				0.094	0	0.044	0.003	0.047	0.003	0.008
12/8/2022 10:52				0.094	0	0.045	0.003	0.048	0.003	0.009
12/8/2022 10:53				0.094	0	0.045	0.003	0.052	0.003	0.009
12/8/2022 10:54				0.144	0	0.046	0.003	0.085	0.003	0.009
12/8/2022 10:55	12.5	98.8	42.90543;-73.35929	0.144	0	0.049	0.003	0.063	0.003	0.009
12/8/2022 10:56				0.144	0	0.051	0.003	0.053	0.003	0.009
12/8/2022 10:57				0.144	0	0.051	0.004	0.054	0.003	0.01

C.T. MALE ASSOCIATES

CAMP FIELD DATA
LIBERTY STREET IRM

Device	Thiamis 2B011155			RAE RS232(A) 2B011155					DustTrak RS232(C) 2B011155	
Timestamp (UTC)	Batt. Voltage (V)	Current (mA)	Location	VOC (Peak) (ppm)	VOC (Low) (ppm)	VOC (STEL) (ppm)	VOC (TWA) (ppm)	VOC (ppm)	Total TWA (mg/m³)	Mass Conc. Total (mg/m³)
12/8/2022 10:58				0.144	0	0.052	0.004	0.048	0.003	0.009
12/8/2022 10:59				0.144	0	0.052	0.004	0.058	0.003	0.009
12/8/2022 11:00	12.5	102.5	42.90574;-73.35899	0.144	0	0.053	0.004	0.055	0.003	0.009
12/8/2022 11:01				0.144	0	0.054	0.004	0.053	0.003	0.009
12/8/2022 11:02				0.144	0	0.054	0.004	0.06	0.003	0.009
12/8/2022 11:03				0.144	0	0.054	0.004	0.064	0.003	0.008
12/8/2022 11:04				0.144	0	0.055	0.004	0.06	0.003	0.01
12/8/2022 11:05	12.5	100	42.90564;-73.35905	0.144	0	0.056	0.004	0.061	0.003	0.01
12/8/2022 11:06				0.144	0	0.056	0.005	0.061	0.003	0.01
12/8/2022 11:07				0.144	0	0.057	0.005	0.062	0.003	0.009
12/8/2022 11:08				0.144	0	0.058	0.005	0.061	0.003	0.009
12/8/2022 11:09				0.144	0	0.059	0.005	0.064	0.003	0.01
12/8/2022 11:10	12.5	98.8	42.90574;-73.35899	0.144	0	0.057	0.005	0.065	0.003	0.01
12/8/2022 11:11				0.144	0	0.057	0.005	0.065	0.003	0.01
12/8/2022 11:12				0.144	0	0.057	0.005	0.064	0.003	0.011
12/8/2022 11:13				0.144	0	0.058	0.005	0.065	0.003	0.197
12/8/2022 11:14				0.144	0	0.059	0.006	0.065	0.003	0.011
12/8/2022 11:15	12.5	101.3	42.90575;-73.35903	0.144	0	0.06	0.006	0.068	0.003	0.011
12/8/2022 11:16				0.144	0	0.061	0.006	0.069	0.003	0.01
12/8/2022 11:17				0.144	0	0.062	0.006	0.067	0.003	0.01
12/8/2022 11:18				0.144	0	0.063	0.006	0.07	0.003	0.011
12/8/2022 11:19				0.144	0	0.064	0.006	0.07	0.003	0.011
12/8/2022 11:20	12.5	101.3	42.90569;-73.35905	0.144	0	0.064	0.006	0.084	0.003	0.011
12/8/2022 11:21				0.144	0	0.066	0.007	0.075	0.003	0.011
12/8/2022 11:22				0.144	0	0.067	0.007	0.072	0.003	0.011
12/8/2022 11:23				0.144	0	0.067	0.007	0.075	0.003	0.011
12/8/2022 11:24				0.144	0	0.068	0.007	0.077	0.003	0.011
12/8/2022 11:25	12.5	98.8	42.90568;-73.35907	0.144	0	0.069	0.007	0.078	0.003	0.011
12/8/2022 11:26				0.144	0	0.07	0.007	0.078	0.003	0.011
12/8/2022 11:27				0.144	0	0.071	0.008	0.079	0.003	0.012
12/8/2022 11:28				0.144	0	0.072	0.008	0.079	0.003	0.012
12/8/2022 11:29				0.144	0	0.073	0.008	0.08	0.003	0.011
12/8/2022 11:30	12.5	97.5	42.90562;-73.35908	0.144	0	0.074	0.008	0.078	0.003	0.012
12/8/2022 11:31				0.144	0	0.075	0.008	0.08	0.004	0.013
12/8/2022 11:32				0.144	0	0.075	0.008	0.077	0.004	0.012
12/8/2022 11:33				0.144	0	0.076	0.009	0.108	0.004	0.011
12/8/2022 11:34				0.144	0	0.078	0.009	0.09	0.004	0.011
12/8/2022 11:35	12.5	103.8	42.90569;-73.35911	0.144	0	0.08	0.009	0.087	0.004	0.012
12/8/2022 11:36				0.144	0	0.081	0.009	0.084	0.004	0.012
12/8/2022 11:37				0.144	0	0.081	0.009	0.085	0.004	0.014
12/8/2022 11:38				0.144	0	0.082	0.009	0.086	0.004	0.012
12/8/2022 11:39				0.144	0	0.083	0.01	0.088	0.004	0.012
12/8/2022 11:40	12.4	148.8	42.90565;-73.35908	0.144	0	0.083	0.01	0.089	0.004	0.012
12/8/2022 11:41				0.144	0	0.084	0.01	0.093	0.004	0.013
12/8/2022 11:42				0.144	0	0.085	0.01	0.089	0.004	0.012
12/8/2022 11:43				0.144	0	0.086	0.01	0.09	0.004	0.012
12/8/2022 11:44				0.144	0	0.086	0.011	0.089	0.004	0.012
12/8/2022 11:45	12.5	108.8	42.9057;-73.35908	0.144	0	0.087	0.011	0.089	0.004	0.012
12/8/2022 11:46				0.144	0	0.087	0.011	0.091	0.004	0.012
12/8/2022 11:47				0.144	0	0.088	0.011	0.085	0.004	0.012
12/8/2022 11:48				0.144	0	0.089	0.011	0.092	0.004	0.012
12/8/2022 11:49				0.144	0	0.088	0.012	0.094	0.004	0.012
12/8/2022 11:50	12.5	108.8	42.90567;-73.35905	0.144	0	0.088	0.012	0.087	0.004	0.012
12/8/2022 11:51				0.144	0	0.088	0.012	0.092	0.004	0.013
12/8/2022 11:52				0.173	0	0.088	0.012	0.107	0.004	0.013
12/8/2022 11:53				0.173	0	0.09	0.012	0.1	0.004	0.012
12/8/2022 11:54				0.173	0	0.091	0.013	0.103	0.004	0.013
12/8/2022 11:55	12.5	106.3	42.90567;-73.35911	0.173	0	0.092	0.013	0.104	0.004	0.013
12/8/2022 11:56				0.173	0	0.093	0.013	0.099	0.004	0.013
12/8/2022 11:57				0.173	0	0.093	0.013	0.099	0.004	0.012
12/8/2022 11:58				0.173	0	0.094	0.013	0.1	0.004	0.013

C.T. MALE ASSOCIATES

CAMP FIELD DATA
LIBERTY STREET IRM

Device	Thiamis 2B011155			RAE RS232(A) 2B011155					DustTrak RS232(C) 2B011155	
Timestamp (UTC)	Batt. Voltage (V)	Current (mA)	Location	VOC (Peak) (ppm)	VOC (Low) (ppm)	VOC (STEL) (ppm)	VOC (TWA) (ppm)	VOC (ppm)	Total TWA (mg/m³)	Mass Conc. Total (mg/m³)
12/8/2022 11:59				0.173	0	0.095	0.014	0.104	0.004	0.013
12/8/2022 12:00	12.5	105	42.90575;-73.35911	0.173	0	0.096	0.014	0.105	0.004	0.013
12/8/2022 12:01				0.173	0	0.097	0.014	0.107	0.004	0.014
12/8/2022 12:02				0.173	0	0.098	0.014	0.104	0.004	0.014
12/8/2022 12:03				0.173	0	0.099	0.014	0.105	0.004	0.014
12/8/2022 12:04				0.173	0	0.1	0.015	0.108	0.004	0.014
12/8/2022 12:05	12.5	108.8	42.90569;-73.35906	0.173	0	0.101	0.015	0.106	0.004	0.014
12/8/2022 12:06				0.173	0	0.102	0.015	0.108	0.004	0.015
12/8/2022 12:07				0.173	0	0.103	0.015	0.109	0.004	0.015
12/8/2022 12:08				0.173	0	0.103	0.016	0.107	0.004	0.015
12/8/2022 12:09				0.173	0	0.103	0.016	0.11	0.005	0.015
12/8/2022 12:10	12.5	100	42.90574;-73.35907	0.173	0	0.104	0.016	0.102	0.005	0.015
12/8/2022 12:11				0.173	0	0.104	0.016	0.107	0.005	0.015
12/8/2022 12:12				0.173	0	0.105	0.016	0.105	0.005	0.014
12/8/2022 12:13				0.173	0	0.105	0.017	0.105	0.005	0.015
12/8/2022 12:14				0.173	0	0.106	0.017	0.105	0.005	0.015
12/8/2022 12:15	12.5	100	42.90574;-73.35909	0.173	0	0.106	0.017	0.103	0.005	0.015
12/8/2022 12:16				0.173	0	0.106	0.017	0.108	0.005	0.015
12/8/2022 12:17				0.173	0	0.106	0.018	0.107	0.005	0.015
12/8/2022 12:18				0.173	0	0.106	0.018	0.107	0.005	0.016
12/8/2022 12:19				0.173	0	0.106	0.018	0.11	0.005	0.015
12/8/2022 12:20	12.5	98.8	42.90573;-73.35911	0.173	0	0.106	0.018	0.106	0.005	0.016
12/8/2022 12:21				0.173	0	0.106	0.018	0.108	0.005	0.016
12/8/2022 12:22				0.173	0	0.106	0.019	0.108	0.005	0.015
12/8/2022 12:23				0.173	0	0.106	0.019	0.107	0.005	0.287
12/8/2022 12:24				0.173	0	0.106	0.019	0.109	0.005	0.016
12/8/2022 12:25	12.5	100	42.90579;-73.35908	0.173	0	0.106	0.019	0.106	0.005	0.016
12/8/2022 12:26				0.173	0	0.106	0.02	0.107	0.005	0.016
12/8/2022 12:27				0.173	0	0.106	0.02	0.105	0.005	0.016
12/8/2022 12:28				0.173	0	0.106	0.02	0.107	0.005	0.016
12/8/2022 12:29				0.173	0	0.106	0.02	0.108	0.005	0.016
12/8/2022 12:30	12.5	102.5	42.90577;-73.3592	0.173	0	0.106	0.02	0.109	0.005	0.019
12/8/2022 12:31				0.173	0	0.106	0.021	0.106	0.005	0.016
12/8/2022 12:32				0.173	0	0.107	0.021	0.107	0.005	0.016
12/8/2022 12:33				0.173	0	0.107	0.021	0.109	0.005	0.016
12/8/2022 12:34				0.173	0	0.107	0.021	0.107	0.005	0.016
12/8/2022 12:35	12.5	97.5	42.90574;-73.35913	0.173	0	0.107	0.022	0.108	0.005	0.016
12/8/2022 12:36				0.173	0	0.107	0.022	0.11	0.005	0.016
12/8/2022 12:37				0.173	0	0.107	0.022	0.107	0.005	0.016
12/8/2022 12:38				0.173	0	0.107	0.022	0.11	0.005	0.016
12/8/2022 12:39				0.173	0	0.107	0.022	0.112	0.005	0.016
12/8/2022 12:40	12.5	100	42.90562;-73.35912	0.173	0	0.108	0.023	0.116	0.006	0.016
12/8/2022 12:41				0.173	0	0.108	0.023	0.108	0.006	0.016
12/8/2022 12:42				0.173	0	0.108	0.023	0.108	0.006	0.016
12/8/2022 12:43				0.173	0	0.109	0.023	0.104	0.006	0.016
12/8/2022 12:44				0.173	0	0.109	0.024	0.106	0.006	0.016
12/8/2022 12:45	12.5	105	42.9057;-73.35911	0.173	0	0.108	0.024	0.107	0.006	0.016
12/8/2022 12:46				0.173	0	0.108	0.024	0.109	0.006	0.018
12/8/2022 12:47				0.173	0	0.108	0.024	0.137	0.006	0.017
12/8/2022 12:48				0.173	0	0.11	0.025	0.111	0.006	0.016
12/8/2022 12:49				0.173	0	0.11	0.025	0.108	0.006	0.016
12/8/2022 12:50	12.5	102.5	42.90577;-73.35918	0.173	0	0.11	0.025	0.108	0.006	0.016
12/8/2022 12:51				0.173	0	0.11	0.025	0.105	0.006	0.016
12/8/2022 12:52				0.173	0	0.11	0.025	0.109	0.006	0.016
12/8/2022 12:53				0.173	0	0.11	0.026	0.107	0.006	0.016
12/8/2022 12:54				0.173	0	0.109	0.026	0.103	0.006	0.016
12/8/2022 12:55	12.5	103.8	42.90575;-73.35918	0.173	0	0.109	0.026	0.103	0.006	0.016
12/8/2022 12:56				0.173	0	0.108	0.026	0.1	0.006	0.016
12/8/2022 12:57				0.173	0	0.108	0.027	0.105	0.006	0.016
12/8/2022 12:58				0.173	0	0.107	0.027	0.101	0.006	0.016
12/8/2022 12:59				0.173	0	0.107	0.027	0.098	0.006	0.016

C.T. MALE ASSOCIATES

CAMP FIELD DATA
LIBERTY STREET IRM

Device	Thiamis 2B011155			RAE RS232(A) 2B011155					DustTrak RS232(C) 2B011155	
Timestamp (UTC)	Batt. Voltage (V)	Current (mA)	Location	VOC (Peak) (ppm)	VOC (Low) (ppm)	VOC (STEL) (ppm)	VOC (TWA) (ppm)	VOC (ppm)	Total TWA (mg/m³)	Mass Conc. Total (mg/m³)
12/8/2022 13:00	12.5	100	42.90559;-73.35909	0.173	0	0.107	0.027	0.103	0.006	0.016
12/8/2022 13:01				0.173	0	0.106	0.027	0.105	0.006	0.016
12/8/2022 13:02				0.173	0	0.106	0.028	0.102	0.006	0.016
12/8/2022 13:03				0.173	0	0.104	0.028	0.102	0.006	0.287
12/8/2022 13:04				0.173	0	0.103	0.028	0.102	0.006	0.016
12/8/2022 13:05	12.5	106.3	42.9057;-73.35906	0.173	0	0.103	0.028	0.101	0.006	0.016
12/8/2022 13:06				0.173	0	0.103	0.028	0.106	0.006	0.016
12/8/2022 13:07				0.322	0	0.102	0.029	0.13	0.006	0.016
12/8/2022 13:08				0.322	0	0.106	0.029	0.115	0.006	0.016
12/8/2022 13:09				0.322	0	0.107	0.029	0.105	0.006	0.016
12/8/2022 13:10	12.5	97.5	42.90575;-73.35911	0.322	0	0.107	0.029	0.102	0.007	0.016
12/8/2022 13:11				0.322	0	0.107	0.03	0.1	0.007	0.016
12/8/2022 13:12				0.322	0	0.107	0.03	0.103	0.007	0.016
12/8/2022 13:13				0.322	0	0.107	0.03	0.103	0.007	0.016
12/8/2022 13:14				0.322	0	0.107	0.03	0.1	0.007	0.016
12/8/2022 13:15	12.5	100	42.90562;-73.35905	0.322	0	0.107	0.031	0.096	0.007	0.016
12/8/2022 13:16				0.322	0	0.106	0.031	0.102	0.007	0.018
12/8/2022 13:17				0.322	0	0.106	0.031	0.099	0.007	0.015
12/8/2022 13:18				0.322	0	0.106	0.031	0.101	0.007	0.015
12/8/2022 13:19				0.322	0	0.106	0.031	0.1	0.007	0.015
12/8/2022 13:20	12.4	150	42.90558;-73.35915	0.322	0	0.106	0.032	0.099	0.007	0.015
12/8/2022 13:21				0.322	0	0.106	0.032	0.107	0.007	0.015
12/8/2022 13:22				0.322	0	0.106	0.032	0.102	0.007	0.016
12/8/2022 13:23				0.322	0	0.102	0.032	0.103	0.007	0.015
12/8/2022 13:24				0.322	0	0.101	0.032	0.103	0.007	0.015
12/8/2022 13:25	12.5	100	42.90568;-73.35905	0.322	0	0.101	0.033	0.103	0.007	0.016
12/8/2022 13:26				0.322	0	0.1	0.033	0.101	0.007	0.286
12/8/2022 13:27				0.322	0	0.1	0.033	0.101	0.007	0.015
12/8/2022 13:28				0.322	0	0.1	0.033	0.102	0.007	0.016
12/8/2022 13:29				0.322	0	0.101	0.033	0.105	0.007	0.016
12/8/2022 13:30	12.5	100	42.90564;-73.35916	0.322	0	0.101	0.034	0.106	0.007	0.016
12/8/2022 13:31				0.322	0	0.101	0.034	0.103	0.007	0.016
12/8/2022 13:32				0.322	0	0.102	0.034	0.106	0.007	0.016
12/8/2022 13:33				0.322	0	0.102	0.034	0.105	0.007	0.016
12/8/2022 13:34				0.322	0	0.102	0.035	0.109	0.007	0.016
12/8/2022 13:35	12.5	98.8	42.90577;-73.35898	0.322	0	0.103	0.035	0.102	0.007	0.016
12/8/2022 13:36				0.322	0	0.103	0.035	0.097	0.007	0.016
12/8/2022 13:37				0.322	0	0.103	0.035	0.1	0.007	0.287
12/8/2022 13:38				0.322	0	0.102	0.035	0.1	0.007	0.016
12/8/2022 13:39				0.322	0	0.102	0.036	0.099	0.007	0.017
12/8/2022 13:40	12.5	100	42.90572;-73.35902	0.322	0	0.102	0.036	0.1	0.008	0.287
12/8/2022 13:41				0.322	0	0.102	0.036	0.099	0.008	0.016
12/8/2022 13:42				0.322	0	0.102	0.036	0.103	0.008	0.016
12/8/2022 13:43				0.322	0	0.102	0.036	0.103	0.008	0.016
12/8/2022 13:44				0.322	0	0.102	0.037	0.105	0.008	0.016
12/8/2022 13:45	12.5	102.5	42.90557;-73.35908	0.322	0	0.102	0.037	0.104	0.008	0.016
12/8/2022 13:46				0.322	0	0.102	0.037	0.103	0.008	0.016
12/8/2022 13:47				0.322	0	0.101	0.037	0.104	0.008	0.016
12/8/2022 13:48				0.322	0	0.101	0.038	0.103	0.008	0.016
12/8/2022 13:49				0.322	0	0.101	0.038	0.101	0.008	0.016
12/8/2022 13:50	12.5	101.3	42.90543;-73.35925	0.322	0	0.101	0.038	0.104	0.008	0.016
12/8/2022 13:51				0.322	0	0.101	0.038	0.105	0.008	0.016
12/8/2022 13:52				0.322	0	0.101	0.038	0.105	0.008	0.016
12/8/2022 13:53				0.322	0	0.101	0.039	0.109	0.008	0.016
12/8/2022 13:54				0.322	0	0.101	0.039	0.103	0.008	0.016
12/8/2022 13:55	12.5	98.8	42.90567;-73.35913	0.322	0	0.102	0.039	0.105	0.008	0.016
12/8/2022 13:56				0.322	0	0.102	0.039	0.106	0.008	0.016
12/8/2022 13:57				0.322	0	0.102	0.039	0.108	0.008	0.016
12/8/2022 13:58				0.322	0	0.102	0.04	0.109	0.008	0.016
12/8/2022 13:59				0.322	0	0.103	0.04	0.109	0.008	0.016
12/8/2022 14:00	12.5	102.5	42.90589;-73.35902	0.322	0	0.103	0.04	0.109	0.008	0.017

C.T. MALE ASSOCIATES

CAMP FIELD DATA
LIBERTY STREET IRM

Device	Thiamis 2B011155			RAE RS232(A) 2B011155					DustTrak RS232(C) 2B011155	
Timestamp (UTC)	Batt. Voltage (V)	Current (mA)	Location	VOC (Peak) (ppm)	VOC (Low) (ppm)	VOC (STEL) (ppm)	VOC (TWA) (ppm)	VOC (ppm)	Total TWA (mg/m³)	Mass Conc. Total (mg/m³)
12/8/2022 14:01				0.322	0	0.103	0.04	0.109	0.008	0.017
12/8/2022 14:02				0.322	0	0.104	0.041	0.114	0.008	0.017
12/8/2022 14:03				0.322	0	0.104	0.041	0.11	0.008	0.017
12/8/2022 14:04				0.322	0	0.105	0.041	0.11	0.008	0.017
12/8/2022 14:05	12.5	100	42.90569;-73.35905	0.322	0	0.106	0.041	0.112	0.008	0.017
12/8/2022 14:06				0.322	0	0.107	0.042	0.113	0.008	0.017
12/8/2022 14:07				0.322	0	0.107	0.042	0.113	0.008	0.017
12/8/2022 14:08				0.322	0	0.108	0.042	0.112	0.008	0.017
12/8/2022 14:09				0.322	0	0.108	0.042	0.117	0.009	0.017
12/8/2022 14:10	12.5	102.5	42.90572;-73.359	0.322	0	0.109	0.042	0.113	0.009	0.017
12/8/2022 14:11				0.322	0	0.11	0.043	0.121	0.009	0.017
12/8/2022 14:12				0.322	0	0.11	0.043	0.117	0.009	0.017
12/8/2022 14:13				0.322	0	0.111	0.043	0.12	0.009	0.018
12/8/2022 14:14				0.322	0	0.112	0.043	0.131	0.009	0.018
12/8/2022 14:15	12.5	105	42.90568;-73.35899	0.322	0	0.114	0.044	0.127	0.009	0.018
12/8/2022 14:16				0.322	0	0.115	0.044	0.12	0.009	0.019
12/8/2022 14:17				0.322	0	0.116	0.044	0.125	0.009	0.018
12/8/2022 14:18				0.322	0	0.117	0.044	0.123	0.009	0.019
12/8/2022 14:19				0.322	0	0.118	0.045	0.139	0.009	0.018
12/8/2022 14:20	12.5	103.8	42.90557;-73.35905	0.322	0	0.119	0.045	0.133	0.009	0.34
12/8/2022 14:21				0.322	0	0.121	0.045	0.131	0.009	0.019
12/8/2022 14:22				0.322	0	0.122	0.046	0.13	0.009	0.02
12/8/2022 14:23				0.322	0	0.123	0.046	0.134	0.009	0.02
12/8/2022 14:24				0.322	0	0.124	0.046	0.133	0.009	0.02
12/8/2022 14:25	12.5	108.8	42.90572;-73.35902	0.322	0	0.126	0.046	0.133	0.009	0.019
12/8/2022 14:26				0.322	0	0.127	0.047	0.134	0.009	0.02
12/8/2022 14:27				0.322	0	0.128	0.047	0.139	0.009	0.02
12/8/2022 14:28				0.322	0	0.129	0.047	0.137	0.009	0.02
12/8/2022 14:29				0.322	0	0.13	0.048	0.139	0.009	0.021
12/8/2022 14:30	12.5	103.8	42.90575;-73.35905	0.322	0	0.13	0.048	0.134	0.009	0.021
12/8/2022 14:31				0.322	0	0.131	0.048	0.135	0.009	0.021
12/8/2022 14:32				0.322	0	0.132	0.048	0.138	0.009	0.024
12/8/2022 14:33				0.322	0	0.133	0.049	0.132	0.009	0.022
12/8/2022 14:34				0.322	0	0.133	0.049	0.134	0.01	0.021
12/8/2022 14:35	12.5	105	42.90563;-73.35905	0.322	0	0.133	0.049	0.13	0.01	0.022
12/8/2022 14:36				0.322	0	0.133	0.049	0.129	0.01	0.022
12/8/2022 14:37				0.322	0	0.133	0.05	0.127	0.01	0.022
12/8/2022 14:38				0.322	0	0.133	0.05	0.125	0.01	0.022
12/8/2022 14:39				0.322	0	0.132	0.05	0.125	0.01	0.022
12/8/2022 14:40	12.5	101.3	42.90576;-73.35896	0.322	0	0.132	0.051	0.127	0.01	0.022
12/8/2022 14:41				0.322	0	0.132	0.051	0.121	0.01	0.022
12/8/2022 14:42				0.322	0	0.131	0.051	0.116	0.01	0.022
12/8/2022 14:43				0.322	0	0.13	0.051	0.116	0.01	0.377
12/8/2022 14:44				0.322	0	0.129	0.052	0.116	0.01	0.021
12/8/2022 14:45	12.5	105	42.9057;-73.359	0.322	0	0.127	0.052	0.114	0.01	0.021
12/8/2022 14:46				0.322	0	0.126	0.052	0.113	0.01	0.021
12/8/2022 14:47				0.322	0	0.125	0.052	0.111	0.01	0.021
12/8/2022 14:48				0.322	0	0.123	0.053	0.112	0.01	0.024
12/8/2022 14:49				0.322	0	0.122	0.053	0.111	0.01	0.02
12/8/2022 14:50	12.5	102.5	42.90561;-73.35905	0.322	0	0.12	0.053	0.115	0.01	0.021
12/8/2022 14:51				0.322	0	0.119	0.053	0.112	0.01	0.023
12/8/2022 14:52				0.322	0	0.118	0.053	0.107	0.01	0.02
12/8/2022 14:53				0.322	0	0.116	0.054	0.107	0.01	0.02
12/8/2022 14:54				0.322	0	0.115	0.054	0.104	0.01	0.02
12/8/2022 14:55	12.5	98.8	42.90576;-73.359	0.322	0	0.113	0.054	0.103	0.01	0.02
12/8/2022 14:56				0.322	0	0.112	0.054	0.107	0.01	0.02
12/8/2022 14:57				0.322	0	0.111	0.055	0.104	0.011	0.023
12/8/2022 14:58				0.322	0	0.109	0.055	0.103	0.011	0.02
12/8/2022 14:59				0.322	0	0.108	0.055	0.101	0.011	0.019
12/8/2022 15:00	12.4	138.8	42.90576;-73.35905	0.322	0	0.107	0.055	0.098	0.011	0.019
12/8/2022 15:01				0.322	0	0.106	0.055	0.101	0.011	0.019

C.T. MALE ASSOCIATES

CAMP FIELD DATA
LIBERTY STREET IRM

Device	Thiamis 2B011155			RAE RS232(A) 2B011155					DustTrak RS232(C) 2B011155	
Timestamp (UTC)	Batt. Voltage (V)	Current (mA)	Location	VOC (Peak) (ppm)	VOC (Low) (ppm)	VOC (STEL) (ppm)	VOC (TWA) (ppm)	VOC (ppm)	Total TWA (mg/m³)	Mass Conc. Total (mg/m³)
12/8/2022 15:02	12.5	108.8	42.90575;-73.35896	0.322	0	0.105	0.056	0.102	0.011	0.019
12/8/2022 15:03				0.322	0	0.104	0.056	0.097	0.011	0.019
12/8/2022 15:04				0.322	0	0.104	0.056	0.102	0.011	0.019
12/8/2022 15:05				0.322	0	0.103	0.056	0.098	0.011	0.019
12/8/2022 15:06				0.322	0	0.102	0.056	0.102	0.011	0.019
12/8/2022 15:07				0.322	0	0.101	0.057	0.099	0.011	0.019
12/8/2022 15:08				0.322	0	0.101	0.057	0.095	0.011	0.019
12/8/2022 15:09	12.5	101.3	42.90577;-73.35901	0.322	0	0.1	0.057	0.093	0.011	0.019
12/8/2022 15:10				0.322	0	0.099	0.057	0.092	0.011	0.018
12/8/2022 15:11				0.322	0	0.098	0.057	0.091	0.011	0.018
12/8/2022 15:12				0.322	0	0.098	0.058	0.092	0.011	0.018
12/8/2022 15:13				0.322	0	0.097	0.058	0.091	0.011	0.018
12/8/2022 15:14				0.322	0	0.096	0.058	0.092	0.011	0.018
12/8/2022 15:15				0.322	0	0.095	0.058	0.091	0.011	0.018
12/8/2022 15:16	12.5	97.5	42.90572;-73.359	0.322	0	0.095	0.058	0.092	0.011	0.018
12/8/2022 15:17				0.322	0	0.094	0.059	0.088	0.011	0.017
12/9/2022 8:26				0.322	0	0.094	0.059	0.088	0.011	0.017
12/9/2022 8:26	12.8	112.5	42.9043622;-73.3585115	0	0	0	0	0	0	0
12/9/2022 8:27				0	0	0	0	0	0	0.014
12/9/2022 8:28				0	0	0	0	0	0	0.014
12/9/2022 8:29				0	0	0	0	0	0	0.014
12/9/2022 8:30				0	0	0	0	0	0	0.014
12/9/2022 8:31				0	0	0	0	0	0	0.014
12/9/2022 8:32				0	0	0	0	0	0	0.014
12/9/2022 8:33	12.9	101.3	42.90545;-73.35883	0	0	0	0	0	0	0.014
12/9/2022 8:34				0	0	0	0	0	0	0.014
12/9/2022 8:35				0	0	0	0	0	0	0.014
12/9/2022 8:36				0	0	0	0	0	0	0.016
12/9/2022 8:37				0	0	0	0	0	0	0.014
12/9/2022 8:38				0	0	0	0	0	0	0.014
12/9/2022 8:39				0	0	0	0	0	0	0.014
12/9/2022 8:40	12.9	102.5	42.90553;-73.35888	0	0	0	0	0	0	0.014
12/9/2022 8:41				0	0	0	0	0	0	0.014
12/9/2022 8:42				0	0	0	0	0	0	0.014
12/9/2022 8:43				0	0	0	0	0	0	0.014
12/9/2022 8:44				0	0	0	0	0	0	0.014
12/9/2022 8:45				0	0	0	0	0	0.001	0.014
12/9/2022 8:46				0	0	0	0	0	0.001	0.014
12/9/2022 8:47	12.9	100	42.90508;-73.35876	0	0	0	0	0	0.001	0.014
12/9/2022 8:48				0	0	0	0	0	0.001	0.014
12/9/2022 8:49				0	0	0	0	0	0.001	0.014
12/9/2022 8:50				0	0	0	0	0	0.001	0.014
12/9/2022 8:51				0	0	0	0	0	0.001	0.014
12/9/2022 8:52				0	0	0	0	0	0.001	0.014
12/9/2022 8:53				0	0	0	0	0	0.001	0.014
12/9/2022 8:54	12.9	98.8	42.90466;-73.3588	0	0	0	0	0	0.001	0.247
12/9/2022 8:55				0	0	0	0	0	0.001	0.014
12/9/2022 8:56				0	0	0	0	0	0.001	0.014
12/9/2022 8:57				0	0	0	0	0	0.001	0.014
12/9/2022 8:58				0	0	0	0	0	0.001	0.014
12/9/2022 8:59				0	0	0	0	0	0.001	0.014
12/9/2022 9:00				0	0	0	0	0	0.001	0.014
12/9/2022 9:01	12.9	98.8	42.90479;-73.35881	0	0	0	0	0	0.001	0.014
12/9/2022 9:02				0	0	0	0	0	0.001	0.014
12/9/2022 9:03				0	0	0	0	0	0.001	0.014
12/9/2022 9:04				0	0	0	0	0	0.001	0.014
12/9/2022 9:05				0	0	0	0	0	0.001	0.014
12/9/2022 9:06				0	0	0	0	0	0.001	0.014
12/9/2022 9:07				0	0	0	0	0	0.001	0.014
12/9/2022 9:08	12.8	98.8	42.9049;-73.35873	0	0	0	0	0	0.001	0.014
12/9/2022 9:09				0	0	0	0	0	0.001	0.014

C.T. MALE ASSOCIATES

CAMP FIELD DATA
LIBERTY STREET IRM

Device	Thiamis 2B011155			RAE RS232(A) 2B011155					DustTrak RS232(C) 2B011155	
Timestamp (UTC)	Batt. Voltage (V)	Current (mA)	Location	VOC (Peak) (ppm)	VOC (Low) (ppm)	VOC (STEL) (ppm)	VOC (TWA) (ppm)	VOC (ppm)	Total TWA (mg/m³)	Mass Conc. Total (mg/m³)
12/9/2022 9:10	12.8	96.3	42.90531;-73.3587	0	0	0	0	0	0.001	0.014
12/9/2022 9:11				0	0	0	0	0	0.001	0.014
12/9/2022 9:12				0	0	0	0	0	0.001	0.014
12/9/2022 9:13				0	0	0	0	0	0.001	0.014
12/9/2022 9:14				0	0	0	0	0	0.001	0.014
12/9/2022 9:15	12.8	111.3	42.90434;-73.3588	0	0	0	0	0	0.001	0.014
12/9/2022 9:16				0	0	0	0	0	0.001	0.014
12/9/2022 9:17				0	0	0	0	0	0.001	0.251
12/9/2022 9:18				0	0	0	0	0	0.001	0.014
12/9/2022 9:19				0	0	0	0	0	0.002	0.014
12/9/2022 9:20	12.8	101.3	42.90506;-73.35869	0	0	0	0	0	0.002	0.014
12/9/2022 9:21				0	0	0	0	0	0.002	0.014
12/9/2022 9:22				0	0	0	0	0	0.002	0.014
12/9/2022 9:23				0	0	0	0	0	0.002	0.014
12/9/2022 9:24				0	0	0	0	0	0.002	0.014
12/9/2022 9:25	12.8	98.8	42.90439;-73.35895	0	0	0	0	0	0.002	0.014
12/9/2022 9:26				0	0	0	0	0	0.002	0.014
12/9/2022 9:27				0	0	0	0	0	0.002	0.016
12/9/2022 9:28				0	0	0	0	0	0.002	0.014
12/9/2022 9:29				0	0	0	0	0	0.002	0.014
12/9/2022 9:30	12.8	102.5	42.9043;-73.359	0	0	0	0	0	0.002	0.016
12/9/2022 9:31				0	0	0	0	0	0.002	0.014
12/9/2022 9:32				0	0	0	0	0	0.002	0.014
12/9/2022 9:33				0	0	0	0	0	0.002	0.014
12/9/2022 9:34				0	0	0	0	0	0.002	0.014
12/9/2022 9:35	12.8	98.8	42.90386;-73.3592	0	0	0	0	0	0.002	0.014
12/9/2022 9:36				0	0	0	0	0	0.002	0.014
12/9/2022 9:37				0	0	0	0	0	0.002	0.014
12/9/2022 9:38				0	0	0	0	0	0.002	0.014
12/9/2022 9:39				0	0	0	0	0	0.002	0.016
12/9/2022 9:40	12.8	97.5	42.90424;-73.35902	0	0	0	0	0	0.002	0.014
12/9/2022 9:41				0	0	0	0	0	0.002	0.014
12/9/2022 9:42				0	0	0	0	0	0.002	0.014
12/9/2022 9:43				0	0	0	0	0	0.002	0.014
12/9/2022 9:44				0	0	0	0	0	0.002	0.016
12/9/2022 9:45	12.8	101.3	42.9044;-73.35889	0	0	0	0	0	0.002	0.014
12/9/2022 9:46				0	0	0	0	0	0.002	0.014
12/9/2022 9:47				0	0	0	0	0	0.002	0.014
12/9/2022 9:48				0	0	0	0	0	0.002	0.014
12/9/2022 9:49				0	0	0	0	0	0.002	0.014
12/9/2022 9:50	12.8	102.5	42.90458;-73.35887	0	0	0	0	0	0.002	0.014
12/9/2022 9:51				0	0	0	0	0	0.002	0.015
12/9/2022 9:52				0	0	0	0	0	0.002	0.014
12/9/2022 9:53				0	0	0	0	0	0.003	0.015
12/9/2022 9:54				0	0	0	0	0	0.003	0.015
12/9/2022 9:55	12.8	101.3	42.90445;-73.35884	0	0	0	0	0	0.003	0.015
12/9/2022 9:56				0	0	0	0	0	0.003	0.015
12/9/2022 9:57				0	0	0	0	0	0.003	0.015
12/9/2022 9:58				0	0	0	0	0	0.003	0.015
12/9/2022 9:59				0	0	0	0	0	0.003	0.015
12/9/2022 10:00	12.8	96.3	42.90469;-73.35874	0	0	0	0	0	0.003	0.015
12/9/2022 10:01				0	0	0	0	0	0.003	0.015
12/9/2022 10:02				0	0	0	0	0	0.003	0.015
12/9/2022 10:03				0	0	0	0	0	0.003	0.015
12/9/2022 10:04				0	0	0	0	0	0.003	0.015
12/9/2022 10:05	12.8	97.5	42.90464;-73.35875	0	0	0	0	0	0.003	0.015
12/9/2022 10:06				0	0	0	0	0	0.003	0.015
12/9/2022 10:07				0	0	0	0	0	0.003	0.015
12/9/2022 10:08				0	0	0	0	0	0.003	0.015
12/9/2022 10:09				0	0	0	0	0	0.003	0.016
12/9/2022 10:10	12.7	100	42.90477;-73.3588	0	0	0	0	0	0.003	0.015

C.T. MALE ASSOCIATES

CAMP FIELD DATA
LIBERTY STREET IRM

Device	Thiamis 2B011155			RAE RS232(A) 2B011155					DustTrak RS232(C) 2B011155	
Timestamp (UTC)	Batt. Voltage (V)	Current (mA)	Location	VOC (Peak) (ppm)	VOC (Low) (ppm)	VOC (STEL) (ppm)	VOC (TWA) (ppm)	VOC (ppm)	Total TWA (mg/m³)	Mass Conc. Total (mg/m³)
12/9/2022 10:11				0	0	0	0	0	0.003	0.015
12/9/2022 10:12				0	0	0	0	0	0.003	0.015
12/9/2022 10:13				0	0	0	0	0	0.003	0.269
12/9/2022 10:14				0	0	0	0	0	0.003	0.015
12/9/2022 10:15	12.7	92.5	42.90475;-73.35883	0	0	0	0	0	0.003	0.015
12/9/2022 10:16				0	0	0	0	0	0.003	0.015
12/9/2022 10:17				0	0	0	0	0	0.003	0.015
12/9/2022 10:18				0	0	0	0	0	0.003	0.015
12/9/2022 10:19				0	0	0	0	0	0.003	0.016
12/9/2022 10:20	12.7	101.3	42.90493;-73.35883	0	0	0	0	0	0.003	0.269
12/9/2022 10:21				0.001	0	0	0	0	0.003	0.016
12/9/2022 10:22				0.001	0	0	0	0	0.003	0.016
12/9/2022 10:23				0.003	0	0	0	0	0.003	0.018
12/9/2022 10:24				0.003	0	0	0	0.001	0.003	0.016
12/9/2022 10:25	12.7	95	42.90469;-73.3588	0.003	0	0	0	0	0.004	0.016
12/9/2022 10:26				0.003	0	0	0	0.002	0.004	0.016
12/9/2022 10:27				0.008	0	0	0	0.002	0.004	0.016
12/9/2022 10:28				0.008	0	0	0	0.002	0.004	0.016
12/9/2022 10:29				0.008	0	0	0	0.003	0.004	0.016
12/9/2022 10:30	12.7	97.5	42.90464;-73.35885	0.009	0	0	0	0.006	0.004	0.018
12/9/2022 10:31				0.01	0	0.001	0	0.006	0.004	0.016
12/9/2022 10:32				0.01	0	0.001	0	0.006	0.004	0.016
12/9/2022 10:33				0.012	0	0.002	0	0.011	0.004	0.017
12/9/2022 10:34				0.012	0	0.002	0	0.01	0.004	0.016
12/9/2022 10:35	12.7	100	42.90481;-73.35884	0.014	0	0.003	0	0.01	0.004	0.016
12/9/2022 10:36				0.015	0	0.004	0	0.014	0.004	0.016
12/9/2022 10:37				0.016	0	0.004	0	0.014	0.004	0.016
12/9/2022 10:38				0.017	0	0.005	0	0.014	0.004	0.016
12/9/2022 10:39				0.019	0	0.006	0	0.016	0.004	0.016
12/9/2022 10:40	12.7	100	42.90465;-73.35876	0.019	0	0.007	0	0.017	0.004	0.287
12/9/2022 10:41				0.019	0	0.008	0	0.016	0.004	0.016
12/9/2022 10:42				0.019	0	0.009	0	0.016	0.004	0.016
12/9/2022 10:43				0.019	0	0.01	0	0.014	0.004	0.016
12/9/2022 10:44				0.022	0	0.011	0	0.018	0.004	0.016
12/9/2022 10:45	12.7	100	42.90477;-73.35886	0.114	0	0.013	0	0.022	0.004	0.016
12/9/2022 10:46				0.114	0	0.014	0	0.02	0.004	0.016
12/9/2022 10:47				0.114	0	0.015	0	0.026	0.004	0.016
12/9/2022 10:48				0.114	0	0.016	0	0.026	0.004	0.016
12/9/2022 10:49				0.114	0	0.017	0	0.025	0.004	0.287
12/9/2022 10:50	12.7	100	42.90477;-73.35891	0.114	0	0.018	0	0.031	0.004	0.016
12/9/2022 10:51				0.114	0	0.019	0	0.027	0.004	0.018
12/9/2022 10:52				0.114	0	0.021	0	0.026	0.004	0.016
12/9/2022 10:53				0.114	0	0.022	0	0.028	0.004	0.016
12/9/2022 10:54				0.114	0	0.023	0	0.034	0.004	0.016
12/9/2022 10:55	12.7	97.5	42.9047;-73.35892	0.114	0	0.024	0	0.028	0.005	0.016
12/9/2022 10:56				0.114	0	0.025	0.001	0.031	0.005	0.016
12/9/2022 10:57				0.114	0	0.026	0.001	0.029	0.005	0.016
12/9/2022 10:58				0.114	0	0.027	0.001	0.032	0.005	0.016
12/9/2022 10:59				0.114	0	0.028	0.001	0.03	0.005	0.016
12/9/2022 11:00	12.7	101.3	42.90469;-73.35891	0.114	0	0.028	0.001	0.032	0.005	0.016
12/9/2022 11:01				0.114	0	0.028	0.001	0.03	0.005	0.016
12/9/2022 11:02				0.114	0	0.029	0.001	0.037	0.005	0.016
12/9/2022 11:03				0.114	0	0.03	0.001	0.034	0.005	0.016
12/9/2022 11:04				0.114	0	0.03	0.001	0.036	0.005	0.016
12/9/2022 11:05	12.7	98.8	42.90472;-73.35899	0.114	0	0.031	0.001	0.033	0.005	0.016
12/9/2022 11:06				0.114	0	0.031	0.001	0.031	0.005	0.016
12/9/2022 11:07				0.114	0	0.031	0.001	0.034	0.005	0.016
12/9/2022 11:08				0.114	0	0.032	0.001	0.036	0.005	0.016
12/9/2022 11:09				0.114	0	0.032	0.001	0.035	0.005	0.016
12/9/2022 11:10	12.7	102.5	42.90472;-73.35889	0.114	0	0.033	0.002	0.036	0.005	0.016
12/9/2022 11:11				0.114	0	0.033	0.002	0.035	0.005	0.016

C.T. MALE ASSOCIATES

CAMP FIELD DATA
LIBERTY STREET IRM

Device	Thiamis 2B011155			RAE RS232(A) 2B011155					DustTrak RS232(C) 2B011155	
Timestamp (UTC)	Batt. Voltage (V)	Current (mA)	Location	VOC (Peak) (ppm)	VOC (Low) (ppm)	VOC (STEL) (ppm)	VOC (TWA) (ppm)	VOC (ppm)	Total TWA (mg/m³)	Mass Conc. Total (mg/m³)
12/9/2022 11:12	12.7	97.5	42.90475;-73.35908	0.151	0	0.034	0.002	0.044	0.005	0.016
12/9/2022 11:13				0.151	0	0.036	0.002	0.047	0.005	0.016
12/9/2022 11:14				0.151	0	0.037	0.002	0.043	0.005	0.016
12/9/2022 11:15				0.151	0	0.038	0.002	0.042	0.005	0.016
12/9/2022 11:16				0.151	0	0.038	0.002	0.04	0.005	0.016
12/9/2022 11:17	12.7	100	42.90477;-73.35874	0.151	0	0.039	0.002	0.041	0.005	0.016
12/9/2022 11:18				0.151	0	0.039	0.002	0.044	0.005	0.016
12/9/2022 11:19				0.151	0	0.04	0.002	0.045	0.005	0.019
12/9/2022 11:20				0.151	0	0.041	0.002	0.041	0.005	0.016
12/9/2022 11:21				0.151	0	0.041	0.003	0.039	0.005	0.016
12/9/2022 11:22	12.7	91.3	42.90478;-73.35876	0.151	0	0.042	0.003	0.044	0.005	0.018
12/9/2022 11:23				0.151	0	0.042	0.003	0.045	0.005	0.016
12/9/2022 11:24				0.151	0	0.043	0.003	0.044	0.006	0.016
12/9/2022 11:25				0.151	0	0.043	0.003	0.046	0.006	0.016
12/9/2022 11:26				0.151	0	0.043	0.003	0.046	0.006	0.016
12/9/2022 11:27	12.7	103.8	42.90479;-73.35876	0.151	0	0.043	0.003	0.05	0.006	0.016
12/9/2022 11:28				0.151	0	0.044	0.003	0.067	0.006	0.016
12/9/2022 11:29				0.151	0	0.044	0.003	0.046	0.006	0.287
12/9/2022 11:30				0.151	0	0.044	0.003	0.043	0.006	0.016
12/9/2022 11:31				0.151	0	0.044	0.004	0.043	0.006	0.015
12/9/2022 11:32	12.7	102.5	42.90477;-73.35874	0.151	0	0.045	0.004	0.046	0.006	0.015
12/9/2022 11:33				0.151	0	0.045	0.004	0.048	0.006	0.015
12/9/2022 11:34				0.151	0	0.046	0.004	0.046	0.006	0.015
12/9/2022 11:35				0.151	0	0.046	0.004	0.048	0.006	0.015
12/9/2022 11:36				0.151	0	0.046	0.004	0.05	0.006	0.015
12/9/2022 11:37	12.7	100	42.90485;-73.35882	0.151	0	0.047	0.004	0.047	0.006	0.015
12/9/2022 11:38				0.151	0	0.047	0.004	0.047	0.006	0.016
12/9/2022 11:39				0.151	0	0.047	0.004	0.047	0.006	0.015
12/9/2022 11:40				0.151	0	0.048	0.004	0.048	0.006	0.016
12/9/2022 11:41				0.151	0	0.048	0.004	0.046	0.006	0.016
12/9/2022 11:42	12.7	97.5	42.90481;-73.35876	0.151	0	0.048	0.005	0.051	0.006	0.017
12/9/2022 11:43				0.151	0	0.047	0.005	0.048	0.006	0.016
12/9/2022 11:44				0.151	0	0.047	0.005	0.048	0.006	0.016
12/9/2022 11:45				0.151	0	0.047	0.005	0.049	0.006	0.016
12/9/2022 11:46				0.151	0	0.048	0.005	0.057	0.006	0.016
12/9/2022 11:47	12.7	97.5	42.90477;-73.35886	0.151	0	0.048	0.005	0.054	0.006	0.017
12/9/2022 11:48				0.151	0	0.049	0.005	0.057	0.006	0.019
12/9/2022 11:49				0.151	0	0.049	0.005	0.054	0.006	0.017
12/9/2022 11:50				0.151	0	0.05	0.005	0.064	0.006	0.016
12/9/2022 11:51				0.151	0	0.05	0.006	0.058	0.006	0.016
12/9/2022 11:52	12.7	106.3	42.90482;-73.35883	0.151	0	0.051	0.006	0.054	0.006	0.016
12/9/2022 11:53				0.151	0	0.051	0.006	0.056	0.006	0.016
12/9/2022 11:54				0.151	0	0.052	0.006	0.054	0.007	0.016
12/9/2022 11:55				0.151	0	0.052	0.006	0.052	0.007	0.016
12/9/2022 11:56				0.151	0	0.052	0.006	0.052	0.007	0.016
12/9/2022 11:57	12.7	100	42.90484;-73.35888	0.151	0	0.053	0.006	0.055	0.007	0.016
12/9/2022 11:58				0.151	0	0.053	0.006	0.054	0.007	0.016
12/9/2022 11:59				0.151	0	0.053	0.006	0.055	0.007	0.016
12/9/2022 12:00				0.151	0	0.054	0.007	0.056	0.007	0.016
12/9/2022 12:01				0.151	0	0.054	0.007	0.057	0.007	0.016
12/9/2022 12:02	12.7	97.5	42.90482;-73.35883	0.151	0	0.054	0.007	0.055	0.007	0.016
12/9/2022 12:03				0.151	0	0.054	0.007	0.056	0.007	0.016
12/9/2022 12:04				0.151	0	0.054	0.007	0.056	0.007	0.016
12/9/2022 12:05				0.151	0	0.054	0.007	0.062	0.007	0.016
12/9/2022 12:06				0.151	0	0.054	0.007	0.056	0.007	0.017
12/9/2022 12:07	12.7	106.3	42.90484;-73.35888	0.151	0	0.054	0.007	0.055	0.007	0.017
12/9/2022 12:08				0.151	0	0.054	0.007	0.055	0.007	0.017
12/9/2022 12:09				0.151	0	0.054	0.007	0.055	0.007	0.017
12/9/2022 12:10				0.151	0	0.054	0.007	0.055	0.007	0.017
12/9/2022 12:11				0.151	0	0.054	0.007	0.055	0.007	0.017
12/9/2022 12:12	12.7	97.5	42.9049;-73.3589	0.151	0	0.055	0.008	0.057	0.007	0.017
12/9/2022 12:13				0.151	0	0.055	0.008	0.057	0.007	0.017
12/9/2022 12:14				0.151	0	0.055	0.008	0.057	0.007	0.017
12/9/2022 12:15				0.151	0	0.055	0.008	0.057	0.007	0.017
12/9/2022 12:16				0.151	0	0.056	0.008	0.06	0.007	0.017

C.T. MALE ASSOCIATES

CAMP FIELD DATA
LIBERTY STREET IRM

Device	Thiamis 2B011155			RAE RS232(A) 2B011155					DustTrak RS232(C) 2B011155	
Timestamp (UTC)	Batt. Voltage (V)	Current (mA)	Location	VOC (Peak) (ppm)	VOC (Low) (ppm)	VOC (STEL) (ppm)	VOC (TWA) (ppm)	VOC (ppm)	Total TWA (mg/m³)	Mass Conc. Total (mg/m³)
12/9/2022 12:13				0.151	0	0.056	0.008	0.061	0.007	0.017
12/9/2022 12:14				0.151	0	0.056	0.008	0.06	0.007	0.017
12/9/2022 12:15	12.7	105	42.9048;-73.35888	0.151	0	0.057	0.008	0.064	0.007	0.017
12/9/2022 12:16				0.151	0	0.057	0.009	0.059	0.007	0.017
12/9/2022 12:17				0.151	0	0.057	0.009	0.061	0.007	0.017
12/9/2022 12:18				0.151	0	0.058	0.009	0.066	0.007	0.017
12/9/2022 12:19				0.151	0	0.058	0.009	0.065	0.007	0.017
12/9/2022 12:20	12.6	102.5	42.90484;-73.35888	0.151	0	0.059	0.009	0.062	0.007	0.017
12/9/2022 12:21				0.151	0	0.059	0.009	0.063	0.007	0.017
12/9/2022 12:22				0.151	0	0.059	0.009	0.061	0.007	0.017
12/9/2022 12:23				0.151	0	0.06	0.009	0.062	0.008	0.018
12/9/2022 12:24				0.151	0	0.06	0.01	0.065	0.008	0.017
12/9/2022 12:25	12.6	102.5	42.9048;-73.35885	0.151	0	0.061	0.01	0.067	0.008	0.017
12/9/2022 12:26				0.151	0	0.062	0.01	0.062	0.008	0.017
12/9/2022 12:27				0.151	0	0.062	0.01	0.064	0.008	0.019
12/9/2022 12:28				0.151	0	0.062	0.01	0.061	0.008	0.017
12/9/2022 12:29				0.151	0	0.062	0.01	0.065	0.008	0.017
12/9/2022 12:30	12.6	102.5	42.90482;-73.35883	0.151	0	0.062	0.01	0.061	0.008	0.017
12/9/2022 12:31				0.151	0	0.063	0.01	0.064	0.008	0.017
12/9/2022 12:32				0.151	0	0.063	0.011	0.063	0.008	0.017
12/9/2022 12:33				0.151	0	0.063	0.011	0.065	0.008	0.017
12/9/2022 12:34				0.151	0	0.063	0.011	0.067	0.008	0.017
12/9/2022 12:35	12.6	98.8	42.90481;-73.35883	0.151	0	0.063	0.011	0.066	0.008	0.017
12/9/2022 12:36				0.151	0	0.064	0.011	0.065	0.008	0.017
12/9/2022 12:37				0.151	0	0.064	0.011	0.065	0.008	0.017
12/9/2022 12:38				0.151	0	0.064	0.011	0.066	0.008	0.017
12/9/2022 12:39				0.151	0	0.064	0.012	0.066	0.008	0.017
12/9/2022 12:40	12.6	103.8	42.9048;-73.35883	0.151	0	0.064	0.012	0.063	0.008	0.017
12/9/2022 12:41				0.151	0	0.064	0.012	0.064	0.008	0.017
12/9/2022 12:42				0.151	0	0.064	0.012	0.059	0.008	0.017
12/9/2022 12:43				0.151	0	0.064	0.012	0.068	0.008	0.016
12/9/2022 12:44				0.151	0	0.064	0.012	0.065	0.008	0.016
12/9/2022 12:45	12.6	97.5	42.9048;-73.35888	0.151	0	0.064	0.012	0.063	0.008	0.016
12/9/2022 12:46				0.151	0	0.064	0.012	0.065	0.008	0.016
12/9/2022 12:47				0.151	0	0.064	0.013	0.063	0.008	0.016
12/9/2022 12:48				0.151	0	0.064	0.013	0.062	0.008	0.016
12/9/2022 12:49				0.151	0	0.064	0.013	0.063	0.008	0.016
12/9/2022 12:50	12.6	100	42.90484;-73.3588	0.151	0	0.064	0.013	0.067	0.008	0.287
12/9/2022 12:51				0.151	0	0.064	0.013	0.069	0.008	0.016
12/9/2022 12:52				0.151	0	0.064	0.013	0.063	0.009	0.016
12/9/2022 12:53				0.151	0	0.063	0.013	0.064	0.009	0.017
12/9/2022 12:54				0.151	0	0.063	0.014	0.066	0.009	0.017
12/9/2022 12:55	12.6	100	42.90482;-73.35893	0.151	0	0.064	0.014	0.065	0.009	0.016
12/9/2022 12:56				0.151	0	0.064	0.014	0.067	0.009	0.017
12/9/2022 12:57				0.151	0	0.064	0.014	0.065	0.009	0.017
12/9/2022 12:58				0.151	0	0.064	0.014	0.063	0.009	0.016
12/9/2022 12:59				0.151	0	0.063	0.014	0.061	0.009	0.016
12/9/2022 13:00	12.6	102.5	42.90477;-73.35876	0.151	0	0.063	0.014	0.058	0.009	0.017
12/9/2022 13:01				0.151	0	0.063	0.014	0.063	0.009	0.016
12/9/2022 13:02				0.151	0	0.063	0.015	0.065	0.009	0.017
12/9/2022 13:03				0.151	0	0.063	0.015	0.061	0.009	0.016
12/9/2022 13:04				0.151	0	0.063	0.015	0.058	0.009	0.016
12/9/2022 13:05	12.6	101.3	42.90475;-73.35881	0.151	0	0.062	0.015	0.058	0.009	0.016
12/9/2022 13:06				0.151	0	0.062	0.015	0.062	0.009	0.016
12/9/2022 13:07				0.151	0	0.062	0.015	0.061	0.009	0.016
12/9/2022 13:08				0.151	0	0.062	0.015	0.062	0.009	0.017
12/9/2022 13:09				0.151	0	0.062	0.015	0.061	0.009	0.017
12/9/2022 13:10	12.6	98.8	42.90477;-73.35879	0.151	0	0.061	0.016	0.06	0.009	0.017
12/9/2022 13:11				0.151	0	0.061	0.016	0.058	0.009	0.016
12/9/2022 13:12				0.151	0	0.06	0.016	0.062	0.009	0.016
12/9/2022 13:13				0.151	0	0.06	0.016	0.062	0.009	0.017

C.T. MALE ASSOCIATES

CAMP FIELD DATA
LIBERTY STREET IRM

Device	Thiamis 2B011155			RAE RS232(A) 2B011155					DustTrak RS232(C) 2B011155	
Timestamp (UTC)	Batt. Voltage (V)	Current (mA)	Location	VOC (Peak) (ppm)	VOC (Low) (ppm)	VOC (STEL) (ppm)	VOC (TWA) (ppm)	VOC (ppm)	Total TWA (mg/m³)	Mass Conc. Total (mg/m³)
12/9/2022 13:14				0.151	0	0.06	0.016	0.062	0.009	0.016
12/9/2022 13:15	12.6	98.8	42.90482;-73.35883	0.151	0	0.06	0.016	0.062	0.009	0.016
12/9/2022 13:16				0.151	0	0.06	0.016	0.058	0.009	0.016
12/9/2022 13:17				0.151	0	0.06	0.016	0.065	0.009	0.018
12/9/2022 13:18				0.151	0	0.06	0.017	0.062	0.009	0.016
12/9/2022 13:19				0.151	0	0.06	0.017	0.066	0.009	0.016
12/9/2022 13:20	12.6	101.3	42.9049;-73.35878						0.009	0.016
12/9/2022 13:21				0.151	0	0.061	0.017	0.062		
12/9/2022 13:22				0.151	0	0.061	0.017	0.062	0	0.016
12/9/2022 13:23				0.151	0	0.061	0.017	0.062	0	0.016
12/9/2022 13:24				0.151	0	0.061	0.017	0.071	0	0.016
12/9/2022 13:25				0.151	0	0.061	0.017	0.069	0	0.017
12/9/2022 13:26	12.6	97.5	42.90487;-73.35881	0.151	0	0.062	0.018	0.059	0	0.016
12/9/2022 13:27				0.151	0	0.062	0.018	0.06	0	0.016
12/9/2022 13:28				0.151	0	0.062	0.018	0.064	0	0.016
12/9/2022 13:29				0.151	0	0.062	0.018	0.06	0	0.016
12/9/2022 13:30				0.151	0	0.062	0.018	0.06	0	0.016
12/9/2022 13:31	12.6	102.5	42.90483;-73.3588	0.151	0	0.062	0.018	0.061	0	0.016
12/9/2022 13:32				0.151	0	0.062	0.018	0.064	0	0.016
12/9/2022 13:33				0.151	0	0.062	0.018	0.062	0	0.016
12/9/2022 13:34				0.151	0	0.062	0.019	0.062	0	0.016
12/9/2022 13:35				0.151	0	0.062	0.019	0.069	0	0.016
12/9/2022 13:36	12.6	97.5	42.90482;-73.35876	0.151	0	0.062	0.019	0.063	0	0.016
12/9/2022 13:37				0.151	0	0.063	0.019	0.065	0.001	0.016
12/9/2022 13:38				0.151	0	0.063	0.019	0.062	0.001	0.016
12/9/2022 13:39				0.151	0	0.063	0.019	0.068	0.001	0.016
12/9/2022 13:40				0.151	0	0.062	0.019	0.067	0.001	0.287
12/9/2022 13:41	12.6	101.3	42.90473;-73.35873	0.151	0	0.062	0.02	0.063	0.001	0.016
12/9/2022 13:42				0.151	0	0.063	0.02	0.06	0.001	0.016
12/9/2022 13:43				0.151	0	0.063	0.02	0.06	0.001	0.019
12/9/2022 13:44				0.151	0	0.063	0.02	0.067	0.001	0.016
12/9/2022 13:45				0.151	0	0.063	0.02	0.065	0.001	0.016
12/9/2022 13:46	12.6	101.3	42.90476;-73.35878	0.151	0	0.064	0.02	0.063	0.001	0.016
12/9/2022 13:47				0.151	0	0.064	0.02	0.067	0.001	0.016
12/9/2022 13:48				0.151	0	0.064	0.02	0.066	0.001	0.016
12/9/2022 13:49				0.151	0	0.064	0.021	0.069	0.001	0.016
12/9/2022 13:50				0.151	0	0.064	0.021	0.069	0.001	0.016
12/9/2022 13:51	12.6	102.5	42.90477;-73.3588	0.151	0	0.064	0.021	0.067	0.001	0.016
12/9/2022 13:52				0.151	0	0.064	0.021	0.068	0.001	0.016
12/9/2022 13:53				0.151	0	0.065	0.021	0.068	0.001	0.016
12/9/2022 13:54				0.151	0	0.065	0.021	0.062	0.001	0.016
12/9/2022 13:55				0.151	0	0.065	0.021	0.063	0.001	0.016
12/9/2022 13:56	12.6	98.8	42.90479;-73.35883	0.151	0	0.064	0.022	0.063	0.001	0.015
12/9/2022 13:57				0.151	0	0.065	0.022	0.071	0.001	0.016
12/9/2022 13:58				0.151	0	0.065	0.022	0.067	0.001	0.016
12/9/2022 13:59				0.151	0	0.065	0.022	0.07	0.001	0.016
12/9/2022 14:00				0.151	0	0.065	0.022	0.068	0.001	0.015
12/9/2022 14:01	12.6	103.8	42.90478;-73.35883	0.151	0	0.066	0.022	0.066	0.001	0.016
12/9/2022 14:02				0.151	0	0.066	0.022	0.067	0.001	0.016
12/9/2022 14:03				0.151	0	0.066	0.023	0.067	0.001	0.015
12/9/2022 14:04				0.151	0	0.066	0.023	0.064	0.001	0.015
12/9/2022 14:05				0.151	0	0.065	0.023	0.065	0.001	0.015
12/9/2022 14:06	12.5	102.5	42.90476;-73.3588	0.151	0	0.065	0.023	0.066	0.001	0.286
12/9/2022 14:07				0.151	0	0.065	0.023	0.064	0.002	0.015
12/9/2022 14:08				0.151	0	0.065	0.023	0.062	0.002	0.015
12/9/2022 14:09				0.151	0	0.065	0.023	0.07	0.002	0.015
12/9/2022 14:10				0.151	0	0.065	0.023	0.069	0.002	0.015
12/9/2022 14:11	12.5	98.8	42.90482;-73.35878	0.151	0	0.065	0.024	0.067	0.002	0.016
12/9/2022 14:12				0.151	0	0.065	0.024	0.065	0.002	0.286
12/9/2022 14:13				0.151	0	0.065	0.024	0.068	0.002	0.015
12/9/2022 14:14				0.151	0	0.065	0.024	0.07	0.002	0.015

C.T. MALE ASSOCIATES

CAMP FIELD DATA
LIBERTY STREET IRM

Device	Thiamis 2B011155			RAE RS232(A) 2B011155					DustTrak RS232(C) 2B011155	
Timestamp (UTC)	Batt. Voltage (V)	Current (mA)	Location	VOC (Peak) (ppm)	VOC (Low) (ppm)	VOC (STEL) (ppm)	VOC (TWA) (ppm)	VOC (ppm)	Total TWA (mg/m³)	Mass Conc. Total (mg/m³)
12/9/2022 14:15				0.151	0	0.065	0.024	0.066	0.002	0.016
12/9/2022 14:16	12.5	98.8	42.90487;-73.35884	0.151	0	0.065	0.024	0.065	0.002	0.015
12/9/2022 14:17				0.151	0	0.065	0.024	0.064	0.002	0.015
12/9/2022 14:18				0.151	0	0.065	0.025	0.069	0.002	0.015
12/9/2022 14:19				0.151	0	0.065	0.025	0.066	0.002	0.015
12/9/2022 14:20				0.151	0	0.065	0.025	0.069	0.002	0.015
12/9/2022 14:21	12.5	101.3	42.90472;-73.35878	0.151	0	0.065	0.025	0.068	0.002	0.015
12/9/2022 14:22				0.151	0	0.066	0.025	0.069	0.002	0.015
12/9/2022 14:23				0.151	0	0.066	0.025	0.065	0.002	0.015
12/9/2022 14:24				0.151	0	0.066	0.025	0.067	0.002	0.015
12/9/2022 14:25				0.151	0	0.066	0.026	0.069	0.002	0.015
12/9/2022 14:26	12.5	98.8	42.90478;-73.35881	0.151	0	0.066	0.026	0.066	0.002	0.015
12/9/2022 14:27				0.151	0	0.066	0.026	0.068	0.002	0.015
12/9/2022 14:28				0.151	0	0.067	0.026	0.068	0.002	0.015
12/9/2022 14:29										0.015
12/9/2022 14:30				0.151	0	0.067	0.026	0.067		
12/9/2022 14:31				0.151	0	0.067	0.026	0.065		
12/9/2022 14:32	12.5	117.5	42.9048;-73.35882							
12/9/2022 14:33				0.151	0	0.067	0.026	0.066		
12/9/2022 14:34				0.151	0	0.067	0.027	0.064		
12/9/2022 14:35				0.151	0	0.066	0.027	0.064		
12/9/2022 14:36								0.066		
12/9/2022 14:37				0.151	0	0.066	0.027			
12/9/2022 14:38				0.151	0	0.066	0.027	0.068		
12/9/2022 14:39	12.5	100	42.90488;-73.35867							
12/9/2022 14:40				0.151	0	0.067	0.027	0.066		
12/9/2022 14:41				0.151	0	0.066	0.027	0.064		
12/9/2022 14:42				0.151	0	0.066	0.027	0.067		
12/9/2022 14:43				0.151	0	0.066	0.028	0.063		
12/9/2022 14:44				0.151	0	0.066	0.028	0.065		
12/9/2022 14:45	12.5	102.5	42.90479;-73.35873							
12/9/2022 14:46				0.151	0	0.065	0.028	0.065		
12/9/2022 14:47				0.151	0	0.065	0.028	0.068		
12/9/2022 14:48				0.151	0	0.065	0.028	0.07		
12/9/2022 14:49				0.151	0	0.066	0.028	0.067		
12/9/2022 14:50				0.151	0	0.066	0.028	0.065		
12/9/2022 14:51	12.5	103.8	42.90477;-73.35875							
12/9/2022 14:52				0.151	0	0.066	0.028	0.067		
12/9/2022 14:53				0.151	0	0.066	0.029	0.068		
12/9/2022 14:54				0.151	0	0.066	0.029	0.067		
12/9/2022 14:55				0.151	0	0.066	0.029	0.072		
12/9/2022 14:56				0.151	0	0.066	0.029	0.065		
12/9/2022 14:57	12.5	101.3	42.90474;-73.35878							
12/9/2022 14:58				0.151	0	0.066	0.029	0.069		
12/9/2022 14:59				0.151	0	0.066	0.029	0.06		
12/9/2022 15:00				0.151	0	0.066	0.029	0.068		
12/9/2022 15:01								0.065		
12/9/2022 15:02				0.151	0	0.066	0.03			
12/9/2022 15:03				0.151	0	0.066	0.03	0.063		
12/9/2022 15:04	12.5	102.5	42.90476;-73.35877							
12/9/2022 15:05				0.151	0	0.066	0.03	0.063		
12/9/2022 15:06				0.151	0	0.066	0.03	0.062		
12/9/2022 15:07				0.151	0	0.065	0.03	0.061		
12/9/2022 15:08				0.151	0	0.065	0.03	0.06		
12/9/2022 15:09				0.151	0	0.065	0.03	0.062		
12/9/2022 15:10	12.5	101.3	42.90477;-73.35876							
12/9/2022 15:11				0.151	0	0.064	0.03	0.064		
12/9/2022 15:12				0.151	0	0.064	0.031	0.063		
12/9/2022 15:13				0.151	0	0.064	0.031	0.067		
12/9/2022 15:14				0.151	0	0.064	0.031	0.064		
12/9/2022 15:15				0.151	0	0.063	0.031			

C.T. MALE ASSOCIATES

CAMP FIELD DATA
LIBERTY STREET IRM

Device	Thiamis 2B011155			RAE RS232(A) 2B011155					DustTrak RS232(C) 2B011155	
Timestamp (UTC)	Batt. Voltage (V)	Current (mA)	Location	VOC (Peak) (ppm)	VOC (Low) (ppm)	VOC (STEL) (ppm)	VOC (TWA) (ppm)	VOC (ppm)	Total TWA (mg/m³)	Mass Conc. Total (mg/m³)
12/9/2022 15:16								0.063		
12/9/2022 15:17	12.5	101.3	42.90475;-73.35879							
12/9/2022 15:18				0.151	0	0.063	0.031	0.074		
12/9/2022 15:19				0.151	0	0.063	0.031	0.066		
12/9/2022 15:20				0.151	0	0.063	0.031	0.067		
12/9/2022 15:21				0.151	0	0.063	0.032	0.064		
12/9/2022 15:22				0.151	0	0.063	0.032	0.064		
12/9/2022 15:23	12.5	97.5	42.90472;-73.35876							
12/9/2022 15:24				0.151	0	0.063	0.032	0.06		
12/9/2022 15:25				0.151	0	0.063	0.032	0.061		
12/9/2022 15:26				0.151	0	0.063	0.032	0.064		
12/9/2022 15:27				0.151	0	0.063	0.032	0.059		
12/9/2022 15:28				0.151	0	0.063	0.032	0.066		
12/9/2022 15:29	12.5	93.8	42.90472;-73.35876							
12/9/2022 15:30				0.151	0	0.063	0.032	0.065		
12/9/2022 15:31				0.151	0	0.063	0.033	0.062		
12/9/2022 15:32				0.151	0	0.063	0.033	0.068		
12/9/2022 15:33				0.151	0	0.063	0.033			
12/9/2022 15:34								0.077		
12/9/2022 15:35				0.151	0	0.064	0.033	0.069		
12/9/2022 15:36	12.5	110	42.90476;-73.35876							
12/9/2022 15:37				0.151	0	0.064	0.033	0.067		
12/9/2022 15:38				0.151	0	0.063	0.033	0.069		
12/9/2022 15:39				0.151	0	0.063	0.033	0.065		
12/9/2022 15:40				0.151	0	0.063	0.034	0.064		
12/9/2022 15:41				0.151	0	0.064	0.034	0.067		
12/9/2022 15:42	12.5	92.5	42.9048;-73.35873							
12/9/2022 15:43				0.151	0	0.064	0.034	0.071		
12/9/2022 15:44				0.151	0	0.065	0.034	0.065		
12/9/2022 15:45				0.151	0	0.065	0.034	0.063		
12/9/2022 15:46				0.151	0	0.065	0.034	0.06		
12/9/2022 15:47				0.151	0	0.065		0.06		
12/9/2022 15:48							0.034			
12/9/2022 15:49	12.5	97.5	42.9048;-73.3588							
12/9/2022 15:50				0.151	0	0.065	0.035	0.06		
12/9/2022 15:51				0.151	0	0.065	0.035	0.059		
12/9/2022 15:52				0.151	0	0.064	0.035			
12/9/2022 15:53								0.065		
12/9/2022 15:54				0.151	0	0.064	0.035	0.062		
12/9/2022 15:55				0.151	0	0.063	0.035	0.061		
12/9/2022 15:56	12.5	98.8	42.9047;-73.35874							
12/9/2022 15:57				0.151	0	0.063	0.035	0.063		
12/9/2022 15:58				0.151	0	0.063	0.035	0.063		
12/9/2022 15:59				0.151	0	0.062	0.035	0.062		
12/9/2022 16:00				0.151	0	0.062	0.036	0.061		
12/9/2022 16:01				0.151	0	0.062	0.036	0.059		
12/9/2022 16:02	12.5	101.3	42.90471;-73.35877							
12/9/2022 16:03				0.151	0	0.061	0.036	0.059		
12/9/2022 16:04				0.151	0	0.061	0.036	0.062		
12/9/2022 16:05				0.258	0	0.06	0.036	0.258		
12/12/2022 8:52	12.8	100								
12/12/2022 8:52			42.9043671;-73.3586863							
12/12/2022 8:53				0	0	0	0	0	0	
12/12/2022 8:54				0	0	0	0	0	0	0.011
12/12/2022 8:55	12.7	165		0	0	0	0	0	0	0.01
12/12/2022 8:56				0	0	0	0	0	0	0.01
12/12/2022 8:57				0	0	0	0	0	0	0.01
12/12/2022 8:58				0	0	0	0	0	0	0.01
12/12/2022 8:59				0	0	0	0	0	0	0.01
12/12/2022 9:00	12.8	100		0	0	0	0	0	0	0.01
12/12/2022 9:01				0	0	0	0	0	0	0.009

C.T. MALE ASSOCIATES

CAMP FIELD DATA
LIBERTY STREET IRM

Device	Thiamis 2B011155			RAE RS232(A) 2B011155					DustTrak RS232(C) 2B011155	
Timestamp (UTC)	Batt. Voltage (V)	Current (mA)	Location	VOC (Peak) (ppm)	VOC (Low) (ppm)	VOC (STEL) (ppm)	VOC (TWA) (ppm)	VOC (ppm)	Total TWA (mg/m³)	Mass Conc. Total (mg/m³)
12/12/2022 9:02	12.8	100		0	0	0	0	0	0	0.009
12/12/2022 9:03				0	0	0	0	0	0	0.009
12/12/2022 9:04				0	0	0	0	0	0	0.009
12/12/2022 9:05				0	0	0	0	0	0	0.162
12/12/2022 9:06				0	0	0	0	0	0	0.009
12/12/2022 9:07	12.8	98.8		0	0	0	0	0	0	0.009
12/12/2022 9:08				0	0	0	0	0	0	0.009
12/12/2022 9:09				0	0	0	0	0	0	0.009
12/12/2022 9:10				0	0	0	0	0	0	0.009
12/12/2022 9:11				0	0	0	0	0	0	0.009
12/12/2022 9:12	12.8	102.5		0	0	0	0	0	0	0.009
12/12/2022 9:13				0	0	0	0	0	0	0.009
12/12/2022 9:14				0	0	0	0	0	0	0.009
12/12/2022 9:15				0	0	0	0	0	0	0.009
12/12/2022 9:16				0	0	0	0	0	0	0.009
12/12/2022 9:17	12.7	136.3		0	0	0	0	0	0	0.009
12/12/2022 9:18				0	0	0	0	0	0	0.009
12/12/2022 9:19				0	0	0	0	0	0.001	0.009
12/12/2022 9:20				0	0	0	0	0	0.001	0.009
12/12/2022 9:21				0	0	0	0	0	0.001	0.009
12/12/2022 9:22	12.7	102.5		0	0	0	0	0	0.001	0.009
12/12/2022 9:23				0	0	0	0	0	0.001	0.009
12/12/2022 9:24				0	0	0	0	0	0.001	0.009
12/12/2022 9:25				0	0	0	0	0	0.001	0.009
12/12/2022 9:26				0	0	0	0	0	0.001	0.01
12/12/2022 9:27	12.7	100		0	0	0	0	0	0.001	0.009
12/12/2022 9:28				0	0	0	0	0	0.001	0.179
12/12/2022 9:29				0	0	0	0	0	0.001	0.01
12/12/2022 9:30				0	0	0	0	0	0.001	0.01
12/12/2022 9:31				0	0	0	0	0	0.001	0.01
12/12/2022 9:32	12.7	102.5		0	0	0	0	0	0.001	0.01
12/12/2022 9:33				0	0	0	0	0	0.001	0.01
12/12/2022 9:34				0	0	0	0	0	0.001	0.01
12/12/2022 9:35				0	0	0	0	0	0.001	0.01
12/12/2022 9:36				0	0	0	0	0	0.001	0.01
12/12/2022 9:37	12.7	101.3	42.90624;-73.35854	0	0	0	0	0	0.001	0.011
12/12/2022 9:38				0	0	0	0	0	0.001	0.01
12/12/2022 9:39				0	0	0	0	0	0.001	0.01
12/12/2022 9:40				0	0	0	0	0	0.001	0.01
12/12/2022 9:41				0	0	0	0	0	0.001	0.01
12/12/2022 9:42	12.7	101.3	42.90471;-73.35883	0	0	0	0	0	0.001	0.01
12/12/2022 9:43				0	0	0	0	0	0.001	0.01
12/12/2022 9:44				0	0	0	0	0	0.001	0.01
12/12/2022 9:45				0	0	0	0	0	0.001	0.01
12/12/2022 9:46				0	0	0	0	0	0.001	0.01
12/12/2022 9:47	12.7	102.5	42.90474;-73.35905	0	0	0	0	0	0.001	0.01
12/12/2022 9:48				0	0	0	0	0	0.001	0.01
12/12/2022 9:49				0	0	0	0	0	0.001	0.01
12/12/2022 9:50				0	0	0	0	0	0.001	0.01
12/12/2022 9:51				0	0	0	0	0	0.001	0.011
12/12/2022 9:52	12.7	98.8	42.9047;-73.35892	0	0	0	0	0	0.001	0.01
12/12/2022 9:53				0	0	0	0	0	0.001	0.01
12/12/2022 9:54				0	0	0	0	0	0.001	0.01
12/12/2022 9:55				0	0	0	0	0	0.001	0.01
12/12/2022 9:56				0	0	0	0	0	0.001	0.01
12/12/2022 9:57	12.7	100	42.90494;-73.35885	0	0	0	0	0	0.001	0.01
12/12/2022 9:58				0	0	0	0	0	0.001	0.01
12/12/2022 9:59				0	0	0	0	0	0.001	0.01
12/12/2022 10:00				0	0	0	0	0	0.001	0.01
12/12/2022 10:01				0	0	0	0	0	0.001	0.011
12/12/2022 10:02				0	0	0	0	0	0.001	0.011

C.T. MALE ASSOCIATES

CAMP FIELD DATA
LIBERTY STREET IRM

Device	Thiamis 2B011155			RAE RS232(A) 2B011155					DustTrak RS232(C) 2B011155	
Timestamp (UTC)	Batt. Voltage (V)	Current (mA)	Location	VOC (Peak) (ppm)	VOC (Low) (ppm)	VOC (STEL) (ppm)	VOC (TWA) (ppm)	VOC (ppm)	Total TWA (mg/m³)	Mass Conc. Total (mg/m³)
12/12/2022 10:03				0	0	0	0	0	0.001	0.011
12/12/2022 10:04				0	0	0	0	0	0.001	0.01
12/12/2022 10:05	12.7	100	42.90473;-73.3588	0	0	0	0	0	0.001	0.01
12/12/2022 10:06				0	0	0	0	0	0.001	0.011
12/12/2022 10:07				0	0	0	0	0	0.001	0.01
12/12/2022 10:08				0	0	0	0	0	0.002	0.01
12/12/2022 10:09				0	0	0	0	0	0.002	0.011
12/12/2022 10:10	12.7	97.5	42.90442;-73.35876	0	0	0	0	0	0.002	0.011
12/12/2022 10:11				0	0	0	0	0	0.002	0.01
12/12/2022 10:12				0	0	0	0	0	0.002	0.01
12/12/2022 10:13				0	0	0	0	0	0.002	0.01
12/12/2022 10:14				0	0	0	0	0	0.002	0.01
12/12/2022 10:15	12.7	97.5	42.90468;-73.3588	0	0	0	0	0	0.002	0.01
12/12/2022 10:16				0	0	0	0	0	0.002	0.011
12/12/2022 10:17				0	0	0	0	0	0.002	0.011
12/12/2022 10:18				0	0	0	0	0	0.002	0.011
12/12/2022 10:19				0	0	0	0	0	0.002	0.011
12/12/2022 10:20	12.7	91.3	42.90467;-73.35876	0	0	0	0	0	0.002	0.013
12/12/2022 10:21				0	0	0	0	0	0.002	0.011
12/12/2022 10:22				0	0	0	0	0	0.002	0.012
12/12/2022 10:23				0	0	0	0	0	0.002	0.011
12/12/2022 10:24				0	0	0	0	0	0.002	0.011
12/12/2022 10:25	12.7	101.3	42.90465;-73.35884	0	0	0	0	0	0.002	0.012
12/12/2022 10:26				0	0	0	0	0	0.002	0.011
12/12/2022 10:27				0	0	0	0	0	0.002	0.011
12/12/2022 10:28				0	0	0	0	0	0.002	0.011
12/12/2022 10:29				0	0	0	0	0	0.002	0.011
12/12/2022 10:30	12.7	102.5	42.90463;-73.35873	0	0	0	0	0	0.002	0.011
12/12/2022 10:31				0	0	0	0	0	0.002	0.011
12/12/2022 10:32				0	0	0	0	0	0.002	0.011
12/12/2022 10:33				0	0	0	0	0	0.002	0.011
12/12/2022 10:34				0	0	0	0	0	0.002	0.011
12/12/2022 10:35	12.7	100	42.90463;-73.3588	0	0	0	0	0	0.002	0.011
12/12/2022 10:36				0	0	0	0	0	0.002	0.011
12/12/2022 10:37				0	0	0	0	0	0.002	0.011
12/12/2022 10:38				0	0	0	0	0	0.002	0.011
12/12/2022 10:39				0	0	0	0	0	0.002	0.011
12/12/2022 10:40	12.6	91.3	42.90465;-73.35871	0	0	0	0	0	0.002	0.011
12/12/2022 10:41				0	0	0	0	0	0.002	0.011
12/12/2022 10:42				0	0	0	0	0	0.002	0.011
12/12/2022 10:43				0	0	0	0	0	0.002	0.011
12/12/2022 10:44				0	0	0	0	0	0.002	0.011
12/12/2022 10:45	12.6	101.3	42.90472;-73.35877	0.001	0	0	0	0.001	0.002	0.011
12/12/2022 10:46				0.001	0	0	0	0	0.002	0.198
12/12/2022 10:47				0.001	0	0	0	0	0.002	0.011
12/12/2022 10:48				0.001	0	0	0	0	0.002	0.013
12/12/2022 10:49				0.001	0	0	0	0	0.002	0.011
12/12/2022 10:50	12.6	97.5	42.90481;-73.35873	0.001	0	0	0	0	0.002	0.011
12/12/2022 10:51				0.001	0	0	0	0	0.002	0.011
12/12/2022 10:52				0.001	0	0	0	0	0.003	0.011
12/12/2022 10:53				0.001	0	0	0	0	0.003	0.011
12/12/2022 10:54				0.001	0	0	0	0	0.003	0.011
12/12/2022 10:55	12.6	106.3	42.90478;-73.35878	0.001	0	0	0	0	0.003	0.011
12/12/2022 10:56				0.001	0	0	0	0	0.003	0.011
12/12/2022 10:57				0.001	0	0	0	0	0.003	0.011
12/12/2022 10:58				0.001	0	0	0	0	0.003	0.011
12/12/2022 10:59				0.001	0	0	0	0	0.003	0.011
12/12/2022 11:00	12.6	150	42.90477;-73.35879	0.004	0	0	0	0	0.003	0.011
12/12/2022 11:01				0.004	0	0	0	0	0.003	0.011
12/12/2022 11:02				0.004	0	0	0	0	0.003	0.011
12/12/2022 11:03				0.004	0	0	0	0	0.003	0.011

C.T. MALE ASSOCIATES

CAMP FIELD DATA
LIBERTY STREET IRM

Device	Thiamis 2B011155			RAE RS232(A) 2B011155					DustTrak RS232(C) 2B011155	
Timestamp (UTC)	Batt. Voltage (V)	Current (mA)	Location	VOC (Peak) (ppm)	VOC (Low) (ppm)	VOC (STEL) (ppm)	VOC (TWA) (ppm)	VOC (ppm)	Total TWA (mg/m³)	Mass Conc. Total (mg/m³)
12/12/2022 11:04				0.004	0	0	0	0	0.003	0.011
12/12/2022 11:05	12.6	102.5	42.90474;-73.35896	0.004	0	0	0	0	0.003	0.011
12/12/2022 11:06				0.004	0	0	0	0	0.003	0.011
12/12/2022 11:07				0.004	0	0	0	0	0.003	0.011
12/12/2022 11:08				0.004	0	0	0	0	0.003	0.011
12/12/2022 11:09				0.004	0	0	0	0	0.003	0.011
12/12/2022 11:10	12.6	102.5	42.90476;-73.35887	0.004	0	0	0	0	0.003	0.013
12/12/2022 11:11				0.004	0	0	0	0	0.003	0.011
12/12/2022 11:12				0.004	0	0	0	0	0.003	0.011
12/12/2022 11:13				0.004	0	0	0	0	0.003	0.011
12/12/2022 11:14				0.004	0	0	0	0	0.003	0.197
12/12/2022 11:15	12.6	101.3	42.90474;-73.35889	0.004	0	0	0	0	0.003	0.011
12/12/2022 11:16				0.004	0	0	0	0	0.003	0.011
12/12/2022 11:17				0.004	0	0	0	0	0.003	0.011
12/12/2022 11:18				0.004	0	0	0	0	0.003	0.011
12/12/2022 11:19				0.004	0	0	0	0	0.003	0.011
12/12/2022 11:20	12.6	102.5	42.90476;-73.35883	0.004	0	0	0	0	0.003	0.011
12/12/2022 11:21				0.004	0	0	0	0	0.003	0.011
12/12/2022 11:22				0.004	0	0	0	0	0.003	0.011
12/12/2022 11:23				0.004	0	0	0	0	0.003	0.011
12/12/2022 11:24				0.004	0	0	0	0	0.003	0.011
12/12/2022 11:25	12.6	103.8	42.90482;-73.35878	0.004	0	0	0	0	0.003	0.011
12/12/2022 11:26				0.004	0	0	0	0	0.003	0.012
12/12/2022 11:27				0.004	0	0	0	0	0.003	0.012
12/12/2022 11:28				0.004	0	0	0	0	0.003	0.012
12/12/2022 11:29				0.004	0	0	0	0	0.003	0.012
12/12/2022 11:30	12.6	100	42.9048;-73.35878	0.004	0	0	0	0	0.003	0.012
12/12/2022 11:31				0.004	0	0	0	0	0.003	0.012
12/12/2022 11:32				0.004	0	0	0	0	0.003	0.012
12/12/2022 11:33				0.004	0	0	0	0	0.003	0.012
12/12/2022 11:34				0.004	0	0	0	0	0.003	0.012
12/12/2022 11:35	12.6	97.5	42.9048;-73.35873	0.004	0	0	0	0	0.004	0.011
12/12/2022 11:36				0.004	0	0	0	0	0.004	0.012
12/12/2022 11:37				0.004	0	0	0	0	0.004	0.012
12/12/2022 11:38				0.004	0	0	0	0	0.004	0.012
12/12/2022 11:39				0.004	0	0	0	0	0.004	0.012
12/12/2022 11:40	12.6	98.8	42.90474;-73.3588	0.004	0	0	0	0	0.004	0.012
12/12/2022 11:41				0.004	0	0	0	0	0.004	0.012
12/12/2022 11:42				0.004	0	0	0	0	0.004	0.012
12/12/2022 11:43				0.004	0	0	0	0	0.004	0.012
12/12/2022 11:44				0.004	0	0	0	0	0.004	0.012
12/12/2022 11:45	12.6	97.5	42.90481;-73.35876	0.004	0	0	0	0	0.004	0.011
12/12/2022 11:46				0.004	0	0	0	0	0.004	0.011
12/12/2022 11:47				0.004	0	0	0	0	0.004	0.012
12/12/2022 11:48				0.004	0	0	0	0	0.004	0.197
12/12/2022 11:49				0.004	0	0	0	0	0.004	0.011
12/12/2022 11:50	12.6	101.3	42.90483;-73.35877	0.004	0	0	0	0	0.004	0.011
12/12/2022 11:51				0.004	0	0	0	0	0.004	0.012
12/12/2022 11:52				0.004	0	0	0	0	0.004	0.012
12/12/2022 11:53				0.004	0	0	0	0	0.004	0.011
12/12/2022 11:54				0.004	0	0	0	0	0.004	0.011
12/12/2022 11:55	12.6	101.3	42.90475;-73.35877	0.009	0	0	0	0	0.004	0.012
12/12/2022 11:56				0.009	0	0	0	0	0.004	0.012
12/12/2022 11:57				0.009	0	0	0	0	0.004	0.012
12/12/2022 11:58				0.009	0	0	0	0	0.004	0.012
12/12/2022 11:59				0.009	0	0	0	0	0.004	0.012
12/12/2022 12:00	12.6	98.8	42.90478;-73.3588	0.009	0	0	0	0	0.004	0.012
12/12/2022 12:01				0.009	0	0	0	0.001	0.004	0.012
12/12/2022 12:02				0.044	0	0	0	0.041	0.004	0.012
12/12/2022 12:03				0.044	0	0.001	0	0	0.004	0.012
12/12/2022 12:04				0.044	0	0.001	0	0	0.004	0.012

C.T. MALE ASSOCIATES

CAMP FIELD DATA
LIBERTY STREET IRM

Device	Thiamis 2B011155			RAE RS232(A) 2B011155					DustTrak RS232(C) 2B011155	
Timestamp (UTC)	Batt. Voltage (V)	Current (mA)	Location	VOC (Peak) (ppm)	VOC (Low) (ppm)	VOC (STEL) (ppm)	VOC (TWA) (ppm)	VOC (ppm)	Total TWA (mg/m³)	Mass Conc. Total (mg/m³)
12/12/2022 12:05	12.6	102.5	42.90478;-73.3587	0.044	0	0.001	0	0	0.004	0.215
12/12/2022 12:06				0.044	0	0.001	0	0.001	0.004	0.012
12/12/2022 12:07				0.044	0	0.001	0	0.003	0.004	0.012
12/12/2022 12:08				0.044	0	0.001	0	0.006	0.004	0.012
12/12/2022 12:09				0.044	0	0.002	0	0.006	0.004	0.012
12/12/2022 12:10	12.6	102.5	42.90477;-73.3587	0.044	0	0.002	0	0.007	0.004	0.012
12/12/2022 12:11				0.044	0	0.002	0	0.005	0.004	0.012
12/12/2022 12:12				0.044	0	0.002	0	0.001	0.004	0.012
12/12/2022 12:13				0.044	0	0.002	0	0.002	0.004	0.012
12/12/2022 12:14				0.044	0	0.002	0	0	0.004	0.012
12/12/2022 12:15	12.6	102.5	42.90479;-73.35873	0.044	0	0.002	0	0.001	0.005	0.012
12/12/2022 12:16				0.044	0	0.003	0	0.019	0.005	0.012
12/12/2022 12:17				0.044	0	0.003	0	0.006	0.005	0.013
12/12/2022 12:18				0.044	0	0.002	0	0.008	0.005	0.013
12/12/2022 12:19				0.044	0	0.003	0	0.007	0.005	0.013
12/12/2022 12:20	12.6	103.8	42.90482;-73.35876	0.044	0	0.003	0	0.003	0.005	0.012
12/12/2022 12:21				0.044	0	0.003	0	0.01	0.005	0.012
12/12/2022 12:22				0.044	0	0.004	0	0.029	0.005	0.013
12/12/2022 12:23				0.044	0	0.005	0	0.006	0.005	0.013
12/12/2022 12:24				0.044	0	0.005	0	0.013	0.005	0.012
12/12/2022 12:25	12.6	100	42.90481;-73.35871	0.044	0	0.006	0	0.013	0.005	0.012
12/12/2022 12:26				0.044	0	0.007	0	0.008	0.005	0.013
12/12/2022 12:27				0.044	0	0.007	0	0.01	0.005	0.233
12/12/2022 12:28				0.044	0	0.008	0	0.014	0.005	0.013
12/12/2022 12:29				0.044	0	0.009	0	0.01	0.005	0.013
12/12/2022 12:30	12.6	98.8	42.90474;-73.35857	0.044	0	0.009	0	0.011	0.005	0.013
12/12/2022 12:31				0.044	0	0.009	0	0.014	0.005	0.013
12/12/2022 12:32				0.044	0	0.009	0	0.009	0.005	0.014
12/12/2022 12:33				0.044	0	0.01	0	0.01	0.005	0.013
12/12/2022 12:34				0.044	0	0.01	0	0.006	0.005	0.233
12/12/2022 12:35	12.5	97.5	42.90479;-73.3585	0.044	0	0.01	0	0.007	0.005	0.013
12/12/2022 12:36				0.044	0	0.01	0	0.007	0.005	0.013
12/12/2022 12:37				0.044	0	0.01	0	0.014	0.005	0.013
12/12/2022 12:38				0.044	0	0.01	0	0.008	0.005	0.015
12/12/2022 12:39				0.044	0	0.01	0	0.016	0.005	0.013
12/12/2022 12:40	12.5	110	42.90474;-73.35841	0.044	0	0.01	0	0.023	0.005	0.013
12/12/2022 12:41				0.044	0	0.011	0	0.019	0.005	0.013
12/12/2022 12:42				0.044	0	0.011	0	0.014	0.005	0.013
12/12/2022 12:43				0.044	0	0.011	0	0.009	0.005	0.013
12/12/2022 12:44				0.044	0	0.011	0	0.011	0.005	0.013
12/12/2022 12:45	12.5	98.8	42.90478;-73.35855	0.044	0	0.011	0	0.011	0.005	0.013
12/12/2022 12:46				0.044	0	0.011	0	0.013	0.005	0.014
12/12/2022 12:47				0.044	0	0.011	0	0.011	0.005	0.013
12/12/2022 12:48				0.044	0	0.011	0	0.014	0.005	0.013
12/12/2022 12:49				0.044	0	0.012	0	0.014	0.005	0.013
12/12/2022 12:50	12.5	97.5	42.90471;-73.35863	0.044	0	0.012	0	0.011	0.005	0.013
12/12/2022 12:51				0.044	0	0.013	0	0.017	0.005	0.013
12/12/2022 12:52				0.044	0	0.013	0	0.014	0.005	0.013
12/12/2022 12:53				0.044	0	0.013	0	0.011	0.006	0.012
12/12/2022 12:54				0.044	0	0.013	0	0.013	0.006	0.012
12/12/2022 12:55	12.5	102.5	42.90479;-73.35873	0.044	0	0.013	0.001	0.013	0.006	0.014
12/12/2022 12:56				0.044	0	0.013	0.001	0.01	0.006	0.012
12/12/2022 12:57				0.044	0	0.012	0.001	0.009	0.006	0.012
12/12/2022 12:58				0.044	0	0.012	0.001	0.014	0.006	0.012
12/12/2022 12:59				0.044	0	0.013	0.001	0.024	0.006	0.012
12/12/2022 13:00	12.5	98.8	42.90473;-73.35864	0.044	0	0.013	0.001	0.024	0.006	0.013
12/12/2022 13:01				0.044	0	0.014	0.001	0.02	0.006	0.013
12/12/2022 13:02				0.044	0	0.014	0.001	0.018	0.006	0.013
12/12/2022 13:03				0.044	0	0.015	0.001	0.019	0.006	0.013
12/12/2022 13:04				0.044	0	0.015	0.001	0.022	0.006	0.013
12/12/2022 13:05	12.5	102.5	42.90471;-73.35887	0.044	0	0.016	0.001	0.021	0.006	0.013

C.T. MALE ASSOCIATES

CAMP FIELD DATA
LIBERTY STREET IRM

Device	Thiamis 2B011155			RAE RS232(A) 2B011155					DustTrak RS232(C) 2B011155	
Timestamp (UTC)	Batt. Voltage (V)	Current (mA)	Location	VOC (Peak) (ppm)	VOC (Low) (ppm)	VOC (STEL) (ppm)	VOC (TWA) (ppm)	VOC (ppm)	Total TWA (mg/m³)	Mass Conc. Total (mg/m³)
12/12/2022 13:06				0.044	0	0.016	0.001	0.017	0.006	0.013
12/12/2022 13:07				0.044	0	0.016	0.001	0.018	0.006	0.013
12/12/2022 13:08				0.044	0	0.016	0.001	0.019	0.006	0.012
12/12/2022 13:09				0.044	0	0.016	0.001	0.024	0.006	0.012
12/12/2022 13:10	12.5	102.5	42.90484;-73.35875	0.044	0	0.017	0.001	0.031	0.006	0.012
12/12/2022 13:11				0.044	0	0.018	0.001	0.025	0.006	0.013
12/12/2022 13:12				0.044	0	0.019	0.001	0.027	0.006	0.013
12/12/2022 13:13				0.044	0	0.02	0.001	0.026	0.006	0.014
12/12/2022 13:14				0.044	0	0.021	0.001	0.019	0.006	0.013
12/12/2022 13:15	12.5	106.3	42.9047;-73.35884	0.044	0	0.021	0.001	0.024	0.006	0.013
12/12/2022 13:16				0.044	0	0.021	0.001	0.024	0.006	0.013
12/12/2022 13:17				0.044	0	0.021	0.001	0.024	0.006	0.014
12/12/2022 13:18				0.044	0	0.022	0.001	0.024	0.006	0.234
12/12/2022 13:19				0.044	0	0.022	0.002	0.022	0.006	0.015
12/12/2022 13:20	12.5	105	42.90475;-73.35879	0.044	0	0.022	0.002	0.021	0.006	0.015
12/12/2022 13:21				0.044	0	0.022	0.002	0.023	0.006	0.014
12/12/2022 13:22				0.044	0	0.023	0.002	0.024	0.006	0.014
12/12/2022 13:23				0.044	0	0.023	0.002	0.021	0.006	0.013
12/12/2022 13:24				0.044	0	0.023	0.002	0.024	0.006	0.013
12/12/2022 13:25	12.5	97.5	42.90482;-73.35882	0.044	0	0.023	0.002	0.024	0.006	0.013
12/12/2022 13:26				0.044	0	0.023	0.002	0.026	0.006	0.014
12/12/2022 13:27				0.044	0	0.023	0.002	0.027	0.006	0.014
12/12/2022 13:28				0.044	0	0.023	0.002	0.033	0.006	0.013
12/12/2022 13:29				0.044	0	0.023	0.002	0.025	0.007	0.013
12/12/2022 13:30	12.5	106.3	42.90478;-73.35876	0.044	0	0.023	0.002	0.027	0	0.013
12/12/2022 13:31				0.044	0	0.023	0.002	0.031	0	0.013
12/12/2022 13:32				0.044	0	0.024	0.002	0.028	0	0.013
12/12/2022 13:33				0.044	0	0.024	0.002	0.031	0	0.014
12/12/2022 13:34				0.044	0	0.025	0.002	0.026	0	0.014
12/12/2022 13:35	12.5	100	42.90474;-73.35882	0.044	0	0.025	0.002	0.026	0	0.014
12/12/2022 13:36				0.044	0	0.025	0.002	0.028	0	0.013
12/12/2022 13:37				0.044	0	0.025	0.002	0.023	0	0.013
12/12/2022 13:38				0.044	0	0.025	0.003	0.024	0	0.013
12/12/2022 13:39				0.044	0	0.025	0.003	0.026	0	0.013
12/12/2022 13:40	12.5	101.3	42.90479;-73.35878	0.044	0	0.025	0.003	0.024	0	0.013
12/12/2022 13:41				0.044	0	0.025	0.003	0.022	0	0.233
12/12/2022 13:42				0.044	0	0.025	0.003	0.026	0	0.013
12/12/2022 13:43				0.044	0	0.025	0.003	0.022	0	0.013
12/12/2022 13:44				0.044	0	0.025	0.003	0.026	0	0.013
12/12/2022 13:45	12.5	103.8	42.90478;-73.35876	0.044	0	0.025	0.003	0.03	0	0.013
12/12/2022 13:46				0.044	0	0.025	0.003	0.03	0	0.013
12/12/2022 13:47				0.044	0	0.025	0.003	0.028	0	0.013
12/12/2022 13:48				0.044	0	0.025	0.003	0.026	0.001	0.013
12/12/2022 13:49				0.044	0	0.025	0.003	0.034	0.001	0.013
12/12/2022 13:50	12.5	106.3	42.90482;-73.35876	0.044	0	0.025	0.003	0.026	0.001	0.013
12/12/2022 13:51				0.044	0	0.025	0.003	0.026	0.001	0.013
12/12/2022 13:52				0.044	0	0.025	0.003	0.029	0.001	0.013
12/12/2022 13:53				0.06	0	0.026	0.003	0.046	0.001	0.014
12/12/2022 13:54				0.06	0	0.027	0.003	0.04	0.001	0.014
12/12/2022 13:55	12.5	103.8	42.90476;-73.35882	0.06	0	0.028	0.004	0.033	0.001	0.014
12/12/2022 13:56				0.06	0	0.029	0.004	0.031	0.001	0.013
12/12/2022 13:57				0.06	0	0.029	0.004	0.036	0.001	0.013
12/12/2022 13:58				0.06	0	0.03	0.004	0.032	0.001	0.013
12/12/2022 13:59				0.06	0	0.03	0.004	0.029	0.001	0.013
12/12/2022 14:00	12.5	105	42.9049;-73.35877	0.06	0	0.031	0.004	0.038	0.001	0.013
12/12/2022 14:01				0.06	0	0.031	0.004	0.031	0.001	0.015
12/12/2022 14:02				0.06	0	0.031	0.004	0.027	0.001	0.013
12/12/2022 14:03				0.06	0	0.031	0.004	0.027	0.001	0.013
12/12/2022 14:04				0.06	0	0.031	0.004	0.026	0.001	0.012
12/12/2022 14:05	12.5	102.5	42.90454;-73.35894	0.06	0	0.031	0.004	0.026	0.001	0.012
12/12/2022 14:06				0.06	0	0.031	0.004	0.027	0.001	0.012

C.T. MALE ASSOCIATES

CAMP FIELD DATA
LIBERTY STREET IRM

Device	Thiamis 2B011155			RAE RS232(A) 2B011155					DustTrak RS232(C) 2B011155	
Timestamp (UTC)	Batt. Voltage (V)	Current (mA)	Location	VOC (Peak) (ppm)	VOC (Low) (ppm)	VOC (STEL) (ppm)	VOC (TWA) (ppm)	VOC (ppm)	Total TWA (mg/m³)	Mass Conc. Total (mg/m³)
12/12/2022 14:07				0.06	0	0.031	0.004	0.023	0.001	0.013
12/12/2022 14:08				0.06	0	0.03	0.004	0.025	0.001	0.013
12/12/2022 14:09				0.06	0	0.029	0.004	0.025	0.001	0.013
12/12/2022 14:10	12.5	100	42.90483;-73.35876	0.06	0	0.028	0.004	0.026	0.001	0.013
12/12/2022 14:11				0.06	0	0.028	0.004	0.031	0.001	0.013
12/12/2022 14:12				0.06	0	0.027	0.005	0.027	0.001	0.014
12/12/2022 14:13				0.06	0	0.027	0.005	0.028	0.001	0.013
12/12/2022 14:14				0.06	0	0.027	0.005	0.029	0.001	0.013
12/12/2022 14:15	12.5	100	42.90481;-73.35878	0.06	0	0.026	0.005	0.027	0.001	0.013
12/12/2022 14:16				0.06	0	0.026	0.005	0.027	0.001	0.013
12/12/2022 14:17				0.06	0	0.026	0.005	0.028	0.001	0.013
12/12/2022 14:18								0.027	0.001	0.013
12/12/2022 14:18				0.06	0	0.026	0.005			
12/12/2022 14:19				0.06	0	0.026	0.005	0.025	0.001	0.013
12/12/2022 14:20	12.5	102.5	42.90482;-73.35874	0.06	0	0.026	0.005	0.026	0.001	0.013
12/12/2022 14:21				0.06	0	0.026	0.005	0.028	0.001	0.013
12/12/2022 14:22				0.06	0	0.026	0.005	0.028	0.001	0.013
12/12/2022 14:23				0.06	0	0.026	0.005	0.028	0.001	0.013
12/12/2022 14:24				0.06	0	0.026	0.005	0.028	0.001	0.013
12/12/2022 14:25	12.5	102.5	42.90478;-73.35881	0.06	0	0.026	0.005	0.028	0.002	0.013
12/12/2022 14:26				0.06	0	0.026	0.005	0.03	0.002	0.013
12/12/2022 14:27				0.06	0	0.026	0.005	0.027	0.002	0.013
12/12/2022 14:28				0.06	0	0.026	0.005	0.029	0.002	0.013
12/12/2022 14:29				0.06	0	0.026	0.005	0.03	0.002	0.013
12/12/2022 14:30	12.5	102.5	42.90479;-73.35872	0.06	0	0.026	0.006	0.027	0.002	0.013
12/12/2022 14:31				0.06	0	0.026	0.006	0.027	0.002	0.013
12/12/2022 14:32				0.06	0	0.027	0.006	0.024	0.002	0.013
12/12/2022 14:33				0.06	0	0.026	0.006	0.027	0	0.013
12/12/2022 14:34				0.06	0	0.027	0.006	0.028	0	0.013
12/12/2022 14:35	12.5	97.5	42.90487;-73.35878	0.06	0	0.027	0.006	0.028	0	0.013
12/12/2022 14:36				0.06	0	0.027	0.006	0.029	0	0.013
12/12/2022 14:37				0.06	0	0.027	0.006	0.028	0	0.012
12/12/2022 14:38				0.06	0	0.027	0.006	0.027	0	0.015
12/12/2022 14:39				0.06	0	0.027	0.006	0.025		0.013
12/12/2022 14:40	12.5	101.3	42.90478;-73.3588	0.06	0	0.027	0.006	0.026	0	0.013
12/12/2022 14:41				0.06	0	0.027	0.006	0.035	0	0.013
12/12/2022 14:42				0.06	0	0.027	0.006	0.029	0	0.013
12/12/2022 14:43				0.06	0	0.027	0.006	0.027	0	0.013
12/12/2022 14:44				0.06	0	0.027	0.006	0.03	0	0.013
12/12/2022 14:45	12.5	97.5	42.90474;-73.3588	0.06	0	0.028	0.006	0.03	0	0.013
12/12/2022 14:46				0.06	0	0.028	0.006	0.029	0	0.013
12/12/2022 14:47				0.06	0	0.028	0.007	0.03	0	0.013
12/12/2022 14:48				0.06	0	0.028	0.007	0.028	0	0.013
12/12/2022 14:49				0.06	0	0.028	0.007	0.028	0	0.014
12/12/2022 14:50	12.5	98.8	42.9048;-73.35875	0.06	0	0.028	0.007	0.028	0	0.012
12/12/2022 14:51				0.06	0	0.028	0.007	0.031	0	0.012
12/12/2022 14:52				0.06	0	0.028	0.007	0.031	0	0.012
12/12/2022 14:53				0.06	0	0.028	0.007	0.032	0	0.013
12/12/2022 14:54				0.06	0	0.028	0.007	0.027	0	0.013
12/12/2022 14:55	12.5	108.8	42.9048;-73.35878	0.06	0	0.028	0.007	0.03	0	0.013
12/12/2022 14:56				0.06	0	0.028	0.007	0.03	0	0.013
12/12/2022 14:57				0.06	0	0.028	0.007	0.031	0	0.013
12/12/2022 14:58				0.06	0	0.028	0.007	0.027	0	0.013
12/12/2022 14:59				0.06	0	0.028	0.007	0.027	0.001	0.013
12/12/2022 15:00	12.5	97.5	42.90477;-73.35874	0.06	0	0.028	0.007	0.028	0.001	0.013
12/12/2022 15:01				0.06	0	0.028	0.007	0.031	0.001	0.013
12/12/2022 15:02				0.06	0	0.028	0.007	0.032	0.001	0.013
12/12/2022 15:03				0.06	0	0.028	0.007	0.033	0.001	0.013
12/12/2022 15:04				0.06	0	0.029	0.008	0.032	0.001	0.012
12/12/2022 15:05	12.5	107.5	42.90478;-73.35878	0.06	0	0.029	0.008	0.033	0.001	0.012
12/12/2022 15:06				0.06	0	0.029	0.008	0.031	0.001	0.013

C.T. MALE ASSOCIATES

CAMP FIELD DATA
LIBERTY STREET IRM

Device	Thiamis 2B011155			RAE RS232(A) 2B011155					DustTrak RS232(C) 2B011155	
Timestamp (UTC)	Batt. Voltage (V)	Current (mA)	Location	VOC (Peak) (ppm)	VOC (Low) (ppm)	VOC (STEL) (ppm)	VOC (TWA) (ppm)	VOC (ppm)	Total TWA (mg/m³)	Mass Conc. Total (mg/m³)
12/12/2022 15:07				0.06	0	0.029	0.008	0.036	0.001	0.013
12/12/2022 15:08				0.06	0	0.029	0.008	0.029	0.001	0.012
12/12/2022 15:09				0.06	0	0.029	0.008	0.032	0.001	0.012
12/12/2022 15:10	12.5	92.5	42.90479;-73.35876	0.06	0	0.03	0.008	0.036	0.001	0.012
12/12/2022 15:11				0.06	0	0.03	0.008	0.033	0.001	0.012
12/12/2022 15:12				0.06	0	0.03	0.008	0.032	0.001	0.012
12/12/2022 15:13				0.06	0	0.03	0.008	0.035	0.001	0.012
12/12/2022 15:14				0.06	0	0.031	0.008	0.031	0.001	0.012
12/12/2022 15:15	12.5	93.8	42.90476;-73.35872	0.06	0	0.031	0.008	0.033	0.001	0.012
12/12/2022 15:16				0.06	0	0.031	0.008	0.029	0.001	0.012
12/12/2022 15:17				0.06	0	0.031	0.008	0.029	0.001	0.012
12/12/2022 15:18				0.06	0	0.031	0.008	0.036	0.001	0.013
12/12/2022 15:19				0.06	0	0.032	0.009	0.035	0.001	0.015
12/12/2022 15:20	12.5	100	42.90477;-73.35883	0.06	0	0.032	0.009	0.032	0.001	0.013
12/12/2022 15:21				0.06	0	0.032	0.009	0.034	0.001	0.013
12/12/2022 15:22				0.06	0	0.032	0.009	0.034	0.001	0.013
12/12/2022 15:23				0.06	0	0.032	0.009	0.031	0.001	0.013
12/12/2022 15:24				0.06	0	0.032	0.009	0.03	0.001	0.015
12/12/2022 15:25	12.5	95	42.90479;-73.35881	0.06	0	0.032	0.009	0.03	0.001	0.013
12/12/2022 15:26				0.06	0	0.032	0.009	0.032	0.001	0.013
12/12/2022 15:27				0.06	0	0.032	0.009	0.028	0.001	0.013
12/12/2022 15:28				0.06	0	0.032	0.009	0.036	0.001	0.013
12/12/2022 15:29				0.06	0	0.031	0.009	0.03	0.001	0.233
12/12/2022 15:30	12.5	102.5	42.90479;-73.35876	0.06	0	0.031	0.009	0.033	0.001	0.013
12/12/2022 15:31				0.06	0	0.032	0.009	0.029		0.013
12/12/2022 15:32				0.06	0	0.032	0.009	0.031		
12/12/2022 15:33				0.06	0	0.032	0.009	0.031		
12/12/2022 15:34				0.06	0	0.032	0.01	0.036		
12/12/2022 15:35	12.5	95	42.90483;-73.35886							
12/12/2022 15:35				0.06	0	0.032	0.01	0.036		
12/12/2022 15:36				0.06	0	0.032	0.01	0.041		
12/12/2022 15:37				0.06	0	0.032	0.01	0.031		
12/12/2022 15:38				0.06	0	0.032	0.01	0.035		
12/12/2022 15:39				0.06	0	0.032	0.01	0.035		
12/12/2022 15:40	12.5	97.5	42.90474;-73.3588							
12/12/2022 15:41				0.06	0	0.033	0.01	0.035		
12/12/2022 15:42				0.06	0	0.033	0.01	0.037		
12/12/2022 15:43				0.06	0	0.033	0.01	0.036		
12/12/2022 15:44				0.06	0	0.033	0.01	0.033		
12/12/2022 15:45				0.06	0	0.034	0.01	0.034		
12/12/2022 15:45	12.5	92.5	42.90472;-73.35879							
12/12/2022 15:45				0.06	0	0.034	0.01	0.031		
12/12/2022 15:46				0.06	0	0.034	0.01	0.037		
12/12/2022 15:47				0.06	0	0.034	0.01	0.034		
12/12/2022 15:48				0.06	0	0.034	0.011	0.038		
12/12/2022 15:49				0.06	0	0.034	0.011	0.037		
12/12/2022 15:50	12.5	96.3	42.9047;-73.35884							
12/12/2022 15:50				0.06	0	0.034	0.011	0.036		
12/12/2022 15:51				0.06	0	0.034	0.011	0.032		
12/12/2022 15:52				0.06	0	0.034	0.011	0.033		
12/12/2022 15:53				0.06	0	0.034	0.011	0.033		
12/12/2022 15:54				0.06	0	0.034	0.011	0.032		
12/12/2022 15:55	12.5	101.3	42.90473;-73.35883							
12/12/2022 15:55				0.06	0	0.033	0.011	0.034		
12/12/2022 15:56				0.06	0	0.033	0.011	0.034		
12/12/2022 15:57				0.06	0	0.033	0.011	0.037		
12/12/2022 15:58				0.06	0	0.034	0.011	0.041		
12/12/2022 15:59				0.06	0	0.034	0.011	0.033		
12/12/2022 16:00	12.5	106.3	42.90473;-73.35877							
12/12/2022 16:00				0.06	0	0.034	0.011	0.036		
12/12/2022 16:01				0.06	0	0.034	0.012	0.034		

C.T. MALE ASSOCIATES

CAMP FIELD DATA
LIBERTY STREET IRM

Device	Thiamis 2B011155			RAE RS232(A) 2B011155					DustTrak RS232(C) 2B011155	
Timestamp (UTC)	Batt. Voltage (V)	Current (mA)	Location	VOC (Peak) (ppm)	VOC (Low) (ppm)	VOC (STEL) (ppm)	VOC (TWA) (ppm)	VOC (ppm)	Total TWA (mg/m³)	Mass Conc. Total (mg/m³)
12/12/2022 16:02				0.06	0	0.034	0.012	0.035		
12/12/2022 16:03				0.06	0	0.034	0.012	0.031		
12/12/2022 16:04				0.06	0	0.034	0.012	0.036		
12/12/2022 16:05	12.5	101.3	42.9047;-73.35874							
12/12/2022 16:05				0.06	0	0.034	0.012	0.032		
12/13/2022 8:27	13	90								
12/13/2022 8:27			42.904369;-73.3586926							
12/13/2022 8:28				0	0	0	0	0	0	0.042
12/13/2022 8:29				0	0	0	0	0	0	0.041
12/13/2022 8:30	13	96.3		0	0	0	0	0	0	0.044
12/13/2022 8:31				0	0	0	0	0	0	0.043
12/13/2022 8:32				0	0	0	0	0	0	0.043
12/13/2022 8:33				0	0	0	0	0	0	0.043
12/13/2022 8:34				0	0	0	0	0	0	0.043
12/13/2022 8:35	12.9	102.5		0	0	0	0	0	0	0.043
12/13/2022 8:36				0	0	0	0	0	0	0.043
12/13/2022 8:37				0	0	0	0	0	0	0.043
12/13/2022 8:38				0	0	0	0	0	0	0.045
12/13/2022 8:39				0	0	0	0	0	0	0.047
12/13/2022 8:40	13	105		0	0	0	0	0	0	0.047
12/13/2022 8:41				0	0	0	0	0	0	0.047
12/13/2022 8:42				0	0	0	0	0	0	0.046
12/13/2022 8:43				0	0	0	0	0	0.001	0.046
12/13/2022 8:44				0	0	0	0	0	0.002	0.046
12/13/2022 8:45	13	101.3		0	0	0	0	0	0.002	0.045
12/13/2022 8:46				0	0	0	0	0	0.002	0.045
12/13/2022 8:47				0	0	0	0	0	0.002	0.043
12/13/2022 8:48				0	0	0	0	0	0.02	0.043
12/13/2022 8:49				0	0	0	0	0	0.002	0.045
12/13/2022 8:50	12.9	97.5		0	0	0	0	0	0.002	0.043
12/13/2022 8:51				0	0	0	0	0	0.002	0.043
12/13/2022 8:52				0	0	0	0	0	0.002	0.045
12/13/2022 8:53				0	0	0	0	0	0.002	0.044
12/13/2022 8:54				0	0	0	0	0	0.002	0.045
12/13/2022 8:55	12.9	100		0	0	0	0	0	0.003	0.047
12/13/2022 8:56				0	0	0	0	0	0.003	0.046
12/13/2022 8:57				0	0	0	0	0	0.003	0.045
12/13/2022 8:58				0	0	0	0	0	0.003	0.043
12/13/2022 8:59				0	0	0	0	0	0.003	0.049
12/13/2022 9:00	12.9	97.5		0	0	0	0	0	0.003	0.044
12/13/2022 9:01				0	0	0	0	0	0.003	0.043
12/13/2022 9:02				0	0	0	0	0	0.003	0.04
12/13/2022 9:03				0	0	0	0	0	0.003	0.041
12/13/2022 9:04				0	0	0	0	0	0.003	0.039
12/13/2022 9:05	12.9	97.5		0	0	0	0	0	0.003	0.039
12/13/2022 9:06				0	0	0	0	0	0.003	0.042
12/13/2022 9:07				0	0	0	0	0	0.004	0.047
12/13/2022 9:08				0	0	0	0	0	0.004	0.048
12/13/2022 9:09				0	0	0	0	0	0.004	0.048
12/13/2022 9:10	12.9	100		0	0	0	0	0	0.004	0.045
12/13/2022 9:11				0	0	0	0	0	0.004	0.043
12/13/2022 9:12				0	0	0	0	0	0.004	0.042
12/13/2022 9:13				0	0	0	0	0	0.004	0.041
12/13/2022 9:14				0	0	0	0	0	0.004	0.041
12/13/2022 9:15	12.9	108.8		0	0	0	0	0	0.004	0.04
12/13/2022 9:16				0	0	0	0	0	0.004	0.04
12/13/2022 9:17				0	0	0	0	0	0.004	1.36
12/13/2022 9:18				0	0	0	0	0	0.005	0.039
12/13/2022 9:19				0	0	0	0	0	0.005	0.039
12/13/2022 9:20	12.9	98.8		0	0	0	0	0	0.005	0.04
12/13/2022 9:21				0	0	0	0	0	0.005	0.04

C.T. MALE ASSOCIATES

CAMP FIELD DATA
LIBERTY STREET IRM

Device	Thiamis 2B011155			RAE RS232(A) 2B011155					DustTrak RS232(C) 2B011155	
Timestamp (UTC)	Batt. Voltage (V)	Current (mA)	Location	VOC (Peak) (ppm)	VOC (Low) (ppm)	VOC (STEL) (ppm)	VOC (TWA) (ppm)	VOC (ppm)	Total TWA (mg/m³)	Mass Conc. Total (mg/m³)
12/13/2022 9:22				0	0	0	0	0	0.005	0.041
12/13/2022 9:23				0	0	0	0	0	0.005	0.047
12/13/2022 9:24				0	0	0	0	0	0.005	0.041
12/13/2022 9:25	12.9	100		0	0	0	0	0	0.005	0.042
12/13/2022 9:26				0	0	0	0	0	0.005	0.043
12/13/2022 9:27				0	0	0	0	0	0.005	0.043
12/13/2022 9:28				0	0	0	0	0	0.005	0.043
12/13/2022 9:29				0	0	0	0	0	0.006	0.043
12/13/2022 9:30	12.9	105		0	0	0	0	0	0.006	0.049
12/13/2022 9:30			42.9043673;-73.3586859							
12/13/2022 9:31				0	0	0	0	0	0.006	0.044
12/13/2022 9:32				0	0	0	0	0	0.006	0.044
12/13/2022 9:33				0	0	0	0	0	0.006	0.772
12/13/2022 9:34				0	0	0	0	0	0.006	0.045
12/13/2022 9:35	12.9	102.5		0	0	0	0	0	0.006	0.044
12/13/2022 9:36				0	0	0	0	0	0.006	0.044
12/13/2022 9:37				0	0	0	0	0	0.006	0.045
12/13/2022 9:38				0	0	0	0	0	0.006	0.044
12/13/2022 9:39				0	0	0	0	0	0.006	0.044
12/13/2022 9:40	12.9	92.5	42.90485;-73.35876	0	0	0	0	0	0.007	0.044
12/13/2022 9:41				0	0	0	0	0	0.007	0.045
12/13/2022 9:42				0	0	0	0	0	0.007	0.049
12/13/2022 9:43				0	0	0	0	0	0.007	0.052
12/13/2022 9:44				0	0	0	0	0	0.007	0.064
12/13/2022 9:45	12.9	92.5	42.9048;-73.35884	0	0	0	0	0	0.007	0.068
12/13/2022 9:46				0	0	0	0	0	0.007	0.103
12/13/2022 9:47				0	0	0	0	0	0.008	0.1
12/13/2022 9:48				0	0	0	0	0	0.008	0.088
12/13/2022 9:49				0	0	0	0	0	0.008	0.088
12/13/2022 9:50	12.8	93.8	42.90484;-73.35881	0	0	0	0	0	0.008	0.083
12/13/2022 9:51				0	0	0	0	0	0.008	0.084
12/13/2022 9:52				0	0	0	0	0	0.008	0.082
12/13/2022 9:53				0	0	0	0	0	0.009	0.096
12/13/2022 9:54				0	0	0	0	0	0.009	0.097
12/13/2022 9:55	12.8	97.5	42.90479;-73.3588	0	0	0	0	0	0.009	0.064
12/13/2022 9:56				0	0	0	0	0	0.009	0.07
12/13/2022 9:57				0	0	0	0	0	0.009	0.087
12/13/2022 9:58				0	0	0	0	0	0.009	0.086
12/13/2022 9:59				0	0	0	0	0	0.01	0.09
12/13/2022 10:00	12.8	98.8	42.90493;-73.35883	0	0	0	0	0	0.01	0.087
12/13/2022 10:01				0	0	0	0	0	0.01	0.084
12/13/2022 10:02				0	0	0	0	0	0.01	0.07
12/13/2022 10:03				0	0	0	0	0	0.01	0.085
12/13/2022 10:04				0	0	0	0	0	0.011	0.104
12/13/2022 10:05	12.8	96.3	42.90481;-73.35882	0	0	0	0	0	0.011	0.083
12/13/2022 10:06				0	0	0	0	0	0.011	0.054
12/13/2022 10:07				0	0	0	0	0	0.011	0.053
12/13/2022 10:08				0	0	0	0	0	0.011	0.052
12/13/2022 10:09				0	0	0	0	0	0.011	0.051
12/13/2022 10:10	12.8	96.3	42.90479;-73.3588	0	0	0	0	0	0.011	0.053
12/13/2022 10:11				0	0	0	0	0	0.011	0.053
12/13/2022 10:12				0	0	0	0	0	0.011	0.053
12/13/2022 10:13				0	0	0	0	0	0.012	0.052
12/13/2022 10:14				0	0	0	0	0	0.012	0.054
12/13/2022 10:15	12.8	97.5	42.90472;-73.35876	0	0	0	0	0	0.012	0.054
12/13/2022 10:16				0	0	0	0	0	0.012	0.053
12/13/2022 10:17				0	0	0	0	0	0.012	0.052
12/13/2022 10:18				0	0	0	0	0	0.012	0.05
12/13/2022 10:19				0	0	0	0	0	0.012	0.049
12/13/2022 10:20	12.8	102.5	42.90475;-73.35885	0	0	0	0	0	0.012	0.048
12/13/2022 10:21				0	0	0	0	0	0.012	0.048

C.T. MALE ASSOCIATES

CAMP FIELD DATA
LIBERTY STREET IRM

Device	Thiamis 2B011155			RAE RS232(A) 2B011155					DustTrak RS232(C) 2B011155	
Timestamp (UTC)	Batt. Voltage (V)	Current (mA)	Location	VOC (Peak) (ppm)	VOC (Low) (ppm)	VOC (STEL) (ppm)	VOC (TWA) (ppm)	VOC (ppm)	Total TWA (mg/m³)	Mass Conc. Total (mg/m³)
12/13/2022 10:22				0	0	0	0	0	0.013	0.049
12/13/2022 10:23				0	0	0	0	0	0.013	0.049
12/13/2022 10:24				0	0	0	0	0	0.013	0.049
12/13/2022 10:25	12.8	97.5	42.90467;-73.35882	0	0	0	0	0	0.013	0.049
12/13/2022 10:26				0	0	0	0	0	0.013	0.862
12/13/2022 10:27				0	0	0	0	0	0.013	0.049
12/13/2022 10:28				0	0	0	0	0	0.013	0.048
12/13/2022 10:29				0	0	0	0	0	0.013	0.047
12/13/2022 10:30	12.8	96.3	42.90476;-73.35883	0	0	0	0	0	0.013	0.048
12/13/2022 10:31				0	0	0	0	0	0.013	0.049
12/13/2022 10:32				0	0	0	0	0	0.014	0.049
12/13/2022 10:33				0	0	0	0	0	0.014	0.049
12/13/2022 10:34				0	0	0	0	0	0.014	0.048
12/13/2022 10:35	12.8	105	42.90469;-73.35885	0	0	0	0	0	0.014	0.048
12/13/2022 10:36				0	0	0	0	0	0.014	0.048
12/13/2022 10:37				0	0	0	0	0	0.014	0.047
12/13/2022 10:38				0	0	0	0	0	0.014	0.047
12/13/2022 10:39				0	0	0	0	0	0.014	0.048
12/13/2022 10:40	12.8	102.5	42.90475;-73.35885	0	0	0	0	0	0.014	0.049
12/13/2022 10:41				0	0	0	0	0	0.014	0.05
12/13/2022 10:42				0	0	0	0	0	0.015	0.055
12/13/2022 10:43				0	0	0	0	0	0.015	0.048
12/13/2022 10:44				0	0	0	0	0	0.015	0.049
12/13/2022 10:45	12.8	97.5	42.90479;-73.35878	0	0	0	0	0	0.015	0.049
12/13/2022 10:46				0	0	0	0	0	0.015	0.049
12/13/2022 10:47				0	0	0	0	0	0.015	0.049
12/13/2022 10:48				0	0	0	0	0	0.015	0.049
12/13/2022 10:49				0	0	0	0	0	0.015	0.049
12/13/2022 10:50	12.8	96.3	42.90478;-73.35883	0	0	0	0	0	0.015	0.051
12/13/2022 10:51				0	0	0	0	0	0.015	0.059
12/13/2022 10:52				0	0	0	0	0	0.016	0.052
12/13/2022 10:53				0	0	0	0	0	0.016	0.052
12/13/2022 10:54				0	0	0	0	0	0.016	0.05
12/13/2022 10:55	12.8	105	42.90468;-73.35889	0.069	0	0	0	0.051	0.016	0.05
12/13/2022 10:56				0.069	0	0.003	0	0.038	0.016	0.051
12/13/2022 10:57				0.069	0	0.006	0	0.014	0.016	0.058
12/13/2022 10:58				0.069	0	0.008	0	0.016	0.016	0.051
12/13/2022 10:59				0.069	0	0.009	0	0	0.016	0.052
12/13/2022 11:00	12.8	100	42.90473;-73.35882	0.069	0	0.009	0	0	0.016	0.052
12/13/2022 11:01				0.069	0	0.009	0	0	0.017	0.051
12/13/2022 11:02				0.069	0	0.009	0	0.001	0.017	0.052
12/13/2022 11:03				0.069	0	0.009	0	0	0.017	0.949
12/13/2022 11:04				0.069	0	0.009	0	0	0.017	0.05
12/13/2022 11:05	12.8	96.3	42.90478;-73.35881	0.069	0	0.009	0	0	0.017	0.049
12/13/2022 11:06				0.069	0	0.009	0	0	0.017	0.05
12/13/2022 11:07				0.069	0	0.009	0	0	0.017	0.048
12/13/2022 11:08				0.069	0	0.009	0	0	0.017	0.048
12/13/2022 11:09				0.069	0	0.009	0	0.006	0.017	0.048
12/13/2022 11:10	12.8	101.3	42.90479;-73.35879	0.069	0	0.009	0	0.003	0.017	0.05
12/13/2022 11:11				0.069	0	0.006	0	0.003	0.018	0.051
12/13/2022 11:12				0.069	0	0.003	0	0.004	0.018	0.051
12/13/2022 11:13				0.069	0	0.002	0	0.008	0.018	0.051
12/13/2022 11:14				0.069	0	0.001	0	0.024	0.018	0.051
12/13/2022 11:15	12.7	96.3	42.90477;-73.35883	0.069	0	0.002	0	0.01	0.018	0.051
12/13/2022 11:16				0.069	0	0.003	0	0.003	0.018	0.051
12/13/2022 11:17				0.069	0	0.003	0	0.001	0.018	0.051
12/13/2022 11:18				0.069	0	0.003	0	0.008	0.018	0.05
12/13/2022 11:19				0.069	0	0.004	0	0.005	0.018	0.05
12/13/2022 11:20	12.7	102.5	42.90486;-73.35878	0.069	0	0.004	0	0.006	0.019	0.05
12/13/2022 11:21				0.069	0	0.005	0	0.01	0.019	0.049
12/13/2022 11:22				0.069	0	0.005	0	0.004	0.019	0.05

C.T. MALE ASSOCIATES

CAMP FIELD DATA
LIBERTY STREET IRM

Device	Thiamis 2B011155			RAE RS232(A) 2B011155					DustTrak RS232(C) 2B011155	
Timestamp (UTC)	Batt. Voltage (V)	Current (mA)	Location	VOC (Peak) (ppm)	VOC (Low) (ppm)	VOC (STEL) (ppm)	VOC (TWA) (ppm)	VOC (ppm)	Total TWA (mg/m³)	Mass Conc. Total (mg/m³)
12/13/2022 11:23				0.069	0	0.006	0	0.004	0.019	0.049
12/13/2022 11:24				0.069	0	0.006	0	0.002	0.019	0.049
12/13/2022 11:25	12.7	98.8	42.90475;-73.3588	0.069	0	0.006	0	0.005	0.019	0.048
12/13/2022 11:26				0.069	0	0.006	0	0.062	0.019	0.046
12/13/2022 11:27				0.069	0	0.009	0	0.009	0.019	0.046
12/13/2022 11:28				0.069	0	0.009	0	0.007	0.019	0.046
12/13/2022 11:29				0.069	0	0.009	0	0.007	0.019	0.046
12/13/2022 11:30	12.7	107.5	42.90482;-73.35882	0.069	0	0.009	0	0.042	0.02	0.047
12/13/2022 11:31				0.069	0	0.01	0	0.029	0.02	0.046
12/13/2022 11:32				0.069	0	0.011	0	0.018	0.02	0.047
12/13/2022 11:33				0.069	0	0.012	0	0.053	0.02	0.046
12/13/2022 11:34				0.069	0	0.015	0	0.048	0.02	0.047
12/13/2022 11:35	12.7	95	42.90474;-73.35883	0.069	0	0.018	0.001	0.034	0.02	0.047
12/13/2022 11:36				0.069	0	0.02	0.001	0.032	0.02	0.048
12/13/2022 11:37				0.069	0	0.022	0.001	0.048	0.02	0.047
12/13/2022 11:38				0.069	0	0.024	0.001	0.019	0.02	0.047
12/13/2022 11:39				0.069	0	0.026	0.001	0.019	0.02	0.047
12/13/2022 11:40	12.7	97.5	42.90477;-73.35881	0.069	0	0.027	0.001	0.031	0.02	0.047
12/13/2022 11:41				0.069	0	0.028	0.001	0.016	0.021	0.046
12/13/2022 11:42				0.069	0	0.026	0.001	0.02	0.021	0.046
12/13/2022 11:43				0.069	0	0.027	0.001	0.021	0.021	0.047
12/13/2022 11:44				0.069	0	0.028	0.001	0.027	0.021	0.047
12/13/2022 11:45	12.7	97.5	42.90485;-73.35883	0.069	0	0.029	0.001	0.022	0.021	0.048
12/13/2022 11:46				0.069	0	0.028	0.001	0.016	0.021	0.046
12/13/2022 11:47				0.069	0	0.028	0.001	0.017	0.021	0.05
12/13/2022 11:48				0.069	0	0.028	0.001	0.03	0.021	0.047
12/13/2022 11:49				0.069	0	0.026	0.001	0.024	0.021	0.051
12/13/2022 11:50	12.7	103.8	42.90479;-73.35883	0.069	0	0.025	0.001	0.047	0.021	0.049
12/13/2022 11:51				0.069	0	0.025	0.001	0.058	0.022	0.049
12/13/2022 11:52				0.077	0	0.026	0.001	0.045	0.022	0.047
12/13/2022 11:53				0.077	0	0.027	0.002	0.069	0.022	0.047
12/13/2022 11:54				0.077	0	0.029	0.002	0.034	0.022	0.048
12/13/2022 11:55	12.7	103.8	42.9048;-73.35885	0.077	0	0.03	0.002	0.057	0.022	0.049
12/13/2022 11:56				0.089	0	0.031	0.002	0.057	0.022	0.049
12/13/2022 11:57				0.089	0	0.034	0.002	0.037	0.022	0.046
12/13/2022 11:58				0.089	0	0.035	0.002	0.063	0.022	0.047
12/13/2022 11:59				0.089	0	0.038	0.002	0.069	0.022	0.046
12/13/2022 12:00	12.7	102.5	42.90474;-73.35883	0.089	0	0.04	0.002	0.043	0.022	0.046
12/13/2022 12:01				0.089	0	0.042	0.002	0.034	0.023	0.046
12/13/2022 12:02				0.089	0	0.043	0.003	0.031	0.023	0.046
12/13/2022 12:03				0.089	0	0.044	0.003	0.034	0.023	0.045
12/13/2022 12:04				0.089	0	0.044	0.003	0.03	0.023	0.044
12/13/2022 12:05	12.7	97.5	42.90477;-73.35872	0.089	0	0.044	0.003	0.032	0.023	0.043
12/13/2022 12:06				0.089	0	0.044	0.003	0.037	0.023	0.043
12/13/2022 12:07				0.089	0	0.043	0.003	0.032	0.023	0.042
12/13/2022 12:08				0.089	0	0.041	0.003	0.031	0.023	0.044
12/13/2022 12:09				0.089	0	0.039	0.003	0.023	0.023	0.043
12/13/2022 12:10	12.7	102.5	42.90479;-73.35874	0.089	0	0.038	0.003	0.034	0.023	0.043
12/13/2022 12:11				0.089	0	0.037	0.003	0.058	0.023	0.791
12/13/2022 12:12				0.094	0.036	0.003		0.045	0.024	0.044
12/13/2022 12:13				0.094	0	0.038	0.003	0.027	0.024	0.042
12/13/2022 12:14				0.094	0	0.035	0.003	0.029	0.024	0.042
12/13/2022 12:15	12.7	93.8	42.90479;-73.35876	0.094	0	0.033	0.003	0.028	0.024	0.041
12/13/2022 12:16				0.094	0	0.032	0.003	0.028	0.024	0.042
12/13/2022 12:17				0.094	0	0.032	0.004	0.026	0.024	0.043
12/13/2022 12:18				0.094	0	0.032	0.004	0.035	0.024	0.043
12/13/2022 12:19				0.094	0	0.032	0.004	0.037	0.024	0.043
12/13/2022 12:20	12.7	97.5	42.90479;-73.35876	0.094	0	0.032	0.004	0.047	0.024	0.044
12/13/2022 12:21				0.099	0	0.033	0.004	0.054	0.024	0.044
12/13/2022 12:22				0.099	0	0.035	0.004	0.077	0.024	0.043
12/13/2022 12:23				0.099	0	0.037	0.004	0.05	0.025	0.042

C.T. MALE ASSOCIATES

CAMP FIELD DATA
LIBERTY STREET IRM

Device	Thiamis 2B011155			RAE RS232(A) 2B011155					DustTrak RS232(C) 2B011155	
Timestamp (UTC)	Batt. Voltage (V)	Current (mA)	Location	VOC (Peak) (ppm)	VOC (Low) (ppm)	VOC (STEL) (ppm)	VOC (TWA) (ppm)	VOC (ppm)	Total TWA (mg/m³)	Mass Conc. Total (mg/m³)
12/13/2022 12:24				0.099	0	0.04	0.004	0.07	0.025	0.042
12/13/2022 12:25	12.7	102.5	42.90478;-73.3588	0.099	0	0.043	0.004	0.081	0.025	0.043
12/13/2022 12:26				0.099	0	0.047	0.005	0.042	0.025	0.042
12/13/2022 12:27				0.099	0	0.048	0.005	0.054	0.025	0.043
12/13/2022 12:28				0.099	0	0.048	0.005	0.051	0.025	0.043
12/13/2022 12:29				0.099	0	0.05	0.005	0.05	0.025	0.043
12/13/2022 12:30	12.7	102.5	42.9048;-73.35888	0.099	0	0.051	0.005	0.079	0.025	0.042
12/13/2022 12:31				0.099	0	0.053	0.005	0.059	0.025	0.041
12/13/2022 12:32				0.099	0	0.055	0.005	0.042	0.025	0.041
12/13/2022 12:33				0.099	0	0.056	0.005	0.055	0.025	0.041
12/13/2022 12:34				0.099	0	0.057	0.005	0.045	0.026	0.042
12/13/2022 12:35	12.7	103.8	42.90479;-73.3589	0.099	0	0.059	0.006	0.043	0.026	0.041
12/13/2022 12:36				0.099	0	0.059	0.006	0.046	0.026	0.04
12/13/2022 12:37				0.099	0	0.058	0.006	0.076	0.026	0.041
12/13/2022 12:38				0.099	0	0.058	0.006	0.05	0.026	0.041
12/13/2022 12:39				0.099	0	0.057	0.006	0.066	0.026	0.041
12/13/2022 12:40	12.7	97.5	42.90477;-73.35883	0.099	0	0.056	0.006	0.076	0.026	0.04
12/13/2022 12:41				0.099	0	0.056	0.006	0.069	0.026	0.04
12/13/2022 12:42				0.13	0	0.058	0.006	0.082	0.026	0.039
12/14/2022 8:24	12.9	92.5								
12/14/2022 8:25	12.9	82.5								
12/14/2022 8:25			42.9043702;-73.3586972							
12/14/2022 8:26				0	0	0	0	0		
12/14/2022 8:27				0	0	0	0	0		
12/14/2022 8:28				0	0	0	0	0		
12/14/2022 8:29				0	0	0	0	0		
12/14/2022 8:30	12.9	97.5	42.90474;-73.3588	0	0	0	0	0		
12/14/2022 8:31				0	0	0	0	0		
12/14/2022 8:32				0	0	0	0	0		
12/14/2022 8:33				0	0	0	0	0		
12/14/2022 8:34				0	0	0	0	0		
12/14/2022 8:35	12.9	92.5	42.90489;-73.35872	0	0	0	0	0		
12/14/2022 8:36				0	0	0	0	0		
12/14/2022 8:37				0	0	0	0	0		
12/14/2022 8:38				0	0	0	0	0		
12/14/2022 8:39				0	0	0	0	0		
12/14/2022 8:40	12.9	97.5	42.90481;-73.35871	0	0	0	0	0		
12/14/2022 8:41				0	0	0	0	0		
12/14/2022 8:42				0	0	0	0	0		
12/14/2022 8:43				0	0	0	0	0		
12/14/2022 8:44				0	0	0	0	0		
12/14/2022 8:45	12.9	105	42.90467;-73.35883	0	0	0	0	0		
12/14/2022 8:46				0	0	0	0	0		
12/14/2022 8:47				0	0	0	0	0		
12/14/2022 8:48				0	0	0	0	0		
12/14/2022 8:49				0	0	0	0	0		
12/14/2022 8:50	12.9	96.3	42.90471;-73.35879	0	0	0	0	0		
12/14/2022 8:51				0	0	0	0	0		
12/14/2022 8:52				0	0	0	0	0		
12/14/2022 8:53				0	0	0	0	0		
12/14/2022 8:54				0	0	0	0	0		
12/14/2022 8:55	12.9	103.8	42.90467;-73.35882	0	0	0	0	0		
12/14/2022 8:56				0	0	0	0	0		
12/14/2022 8:57				0	0	0	0	0		
12/14/2022 8:58				0	0	0	0	0		
12/14/2022 8:59				0	0	0	0	0		
12/14/2022 9:00	12.9	100	42.9049;-73.3587	0	0	0	0	0		
12/14/2022 9:01				0	0	0	0	0		
12/14/2022 9:02				0	0	0	0	0		
12/14/2022 9:03				0	0	0	0	0		
12/14/2022 9:04				0	0	0	0	0		

C.T. MALE ASSOCIATES

CAMP FIELD DATA
LIBERTY STREET IRM

Device	Thiamis 2B011155			RAE RS232(A) 2B011155					DustTrak RS232(C) 2B011155	
Timestamp (UTC)	Batt. Voltage (V)	Current (mA)	Location	VOC (Peak) (ppm)	VOC (Low) (ppm)	VOC (STEL) (ppm)	VOC (TWA) (ppm)	VOC (ppm)	Total TWA (mg/m³)	Mass Conc. Total (mg/m³)
12/14/2022 9:05	12.9	92.5	42.9047;-73.35883	0	0	0	0	0		
12/14/2022 9:06				0	0	0	0	0		
12/14/2022 9:07				0	0	0	0	0		
12/14/2022 9:08				0	0	0	0	0		
12/14/2022 9:09				0	0	0	0	0		
12/14/2022 9:10	12.8	97.5	42.90472;-73.35882	0	0	0	0	0		
12/14/2022 9:11				0	0	0	0	0		
12/14/2022 9:12				0	0	0	0	0		
12/14/2022 9:13				0	0	0	0	0		
12/14/2022 9:14				0	0	0	0	0		
12/14/2022 9:15	12.8	108.8	42.90481;-73.35872	0	0	0	0	0		
12/14/2022 9:16				0	0	0	0	0		
12/14/2022 9:17				0	0	0	0	0		
12/14/2022 9:18				0	0	0	0	0		
12/14/2022 9:19				0	0	0	0	0		
12/14/2022 9:20	12.8	96.3	42.90473;-73.35883	0	0	0	0	0		
12/14/2022 9:21				0	0	0	0	0		
12/14/2022 9:22				0	0	0	0	0		
12/14/2022 9:23				0	0	0	0	0		
12/14/2022 9:24				0	0	0	0	0		
12/14/2022 9:25	12.8	93.8	42.90465;-73.35881	0	0	0	0	0		
12/14/2022 9:26				0	0	0	0	0		
12/14/2022 9:27				0	0	0	0	0		
12/14/2022 9:28				0	0	0	0	0		
12/14/2022 9:29				0	0	0	0	0		
12/14/2022 9:30	12.7	97.5	42.90468;-73.35883	0	0	0	0	0		
12/14/2022 9:31				0	0	0	0	0		
12/14/2022 9:32				0	0	0	0	0		
12/14/2022 9:33				0	0	0	0	0		
12/14/2022 9:34				0	0	0	0	0		
12/14/2022 9:35	12.7	95	42.90472;-73.35883	0	0	0	0	0		
12/14/2022 9:36				0	0	0	0	0		
12/14/2022 9:37				0	0	0	0	0		
12/14/2022 9:38				0	0	0	0	0		
12/14/2022 9:39				0	0	0	0	0		
12/14/2022 9:40	12.7	92.5	42.9047;-73.35883	0	0	0	0	0		
12/14/2022 9:41				0	0	0	0	0		
12/14/2022 9:42				0	0	0	0	0		
12/14/2022 9:43				0	0	0	0	0		
12/14/2022 9:44				0	0	0	0	0		
12/14/2022 9:45	12.7	95	42.90469;-73.35886	0	0	0	0	0		
12/14/2022 9:46				0	0	0	0	0		
12/14/2022 9:47				0	0	0	0	0		
12/14/2022 9:48				0	0	0	0	0		
12/14/2022 9:49				0	0	0	0	0		
12/14/2022 9:50	12.7	91.3	42.90469;-73.35881	0	0	0	0	0		
12/14/2022 9:51				0	0	0	0	0		
12/14/2022 9:52				0	0	0	0	0		
12/14/2022 9:53				0	0	0	0	0		
12/14/2022 9:54				0	0	0	0	0		
12/14/2022 9:55	12.7	101.3	42.90473;-73.35881	0	0	0	0	0		
12/14/2022 9:56				0	0	0	0	0		
12/14/2022 9:57				0	0	0	0	0		
12/14/2022 9:58				0	0	0	0	0		
12/14/2022 9:59				0	0	0	0	0		
12/14/2022 10:00	12.7	100	42.90477;-73.35879	0	0	0	0	0		
12/14/2022 10:01				0	0	0	0	0		
12/14/2022 10:02				0	0	0	0	0		
12/14/2022 10:03				0	0	0	0	0		
12/14/2022 10:04				0	0	0	0	0		
12/14/2022 10:05	12.7	96.3	42.90477;-73.3588	0	0	0	0	0		

C.T. MALE ASSOCIATES

CAMP FIELD DATA
LIBERTY STREET IRM

Device	Thiamis 2B011155			RAE RS232(A) 2B011155					DustTrak RS232(C) 2B011155	
Timestamp (UTC)	Batt. Voltage (V)	Current (mA)	Location	VOC (Peak) (ppm)	VOC (Low) (ppm)	VOC (STEL) (ppm)	VOC (TWA) (ppm)	VOC (ppm)	Total TWA (mg/m³)	Mass Conc. Total (mg/m³)
12/14/2022 10:06				0	0	0	0	0		
12/14/2022 10:07				0	0	0	0	0		
12/14/2022 10:08				0	0	0	0	0		
12/14/2022 10:09				0	0	0	0	0		
12/14/2022 10:10	12.7	103.8	42.90475;-73.35878	0	0	0	0	0		
12/14/2022 10:11				0	0	0	0	0		
12/14/2022 10:12				0	0	0	0	0		
12/14/2022 10:13				0	0	0	0	0		
12/14/2022 10:14				0	0	0	0	0		
12/14/2022 10:15	12.7	98.8	42.90475;-73.3588	0	0	0	0	0		
12/14/2022 10:16				0	0	0	0	0		
12/14/2022 10:17				0	0	0	0	0		
12/14/2022 10:18				0	0	0	0	0		
12/14/2022 10:19				0	0	0	0	0		
12/14/2022 10:20	12.7	93.8	42.90475;-73.3588	0	0	0	0	0		
12/14/2022 10:21				0	0	0	0	0		
12/14/2022 10:22				0	0	0	0	0		
12/14/2022 10:23				0	0	0	0	0		
12/14/2022 10:24				0	0	0	0	0		
12/14/2022 10:25	12.7	95	42.90475;-73.35879	0	0	0	0	0		
12/14/2022 10:26				0	0	0	0	0		
12/14/2022 10:27				0	0	0	0	0		
12/14/2022 10:28				0	0	0	0	0		
12/14/2022 10:29				0	0	0	0	0		
12/14/2022 10:30	12.7	97.5	42.90477;-73.35876	0	0	0	0	0		
12/14/2022 10:31				0	0	0	0	0		
12/14/2022 10:32				0	0	0	0	0		
12/14/2022 10:33				0	0	0	0	0		
12/14/2022 10:34				0	0	0	0	0		
12/14/2022 10:35	12.7	92.5	42.90469;-73.35876	0	0	0	0	0		
12/14/2022 10:36				0	0	0	0	0		
12/14/2022 10:37				0	0	0	0	0		
12/14/2022 10:38				0	0	0	0	0		
12/14/2022 10:39				0	0	0	0	0		
12/14/2022 10:40	12.7	91.3	42.90473;-73.35883	0	0	0	0	0		
12/14/2022 10:41				0	0	0	0	0		
12/14/2022 10:42				0	0	0	0	0		
12/14/2022 10:43				0	0	0	0	0		
12/14/2022 10:44				0	0	0	0	0		
12/14/2022 10:45	12.6	96.3	42.90474;-73.35877	0	0	0	0	0		
12/14/2022 10:46				0	0	0	0	0		
12/14/2022 10:47				0	0	0	0	0		
12/14/2022 10:48				0	0	0	0	0		
12/14/2022 10:49				0	0	0	0	0		
12/14/2022 10:50	12.6	98.8	42.90474;-73.35882	0	0	0	0	0		
12/14/2022 10:51				0	0	0	0	0		
12/14/2022 10:52				0	0	0	0	0		
12/14/2022 10:53				0	0	0	0	0		
12/14/2022 10:54				0	0	0	0	0		
12/14/2022 10:55	12.6	102.5	42.90477;-73.35885	0	0	0	0	0		
12/14/2022 10:56				0	0	0	0	0		
12/14/2022 10:57				0	0	0	0	0		
12/14/2022 10:58				0	0	0	0	0		
12/14/2022 10:59				0	0	0	0	0		
12/14/2022 11:00	12.6	98.8	42.90471;-73.3588	0	0	0	0	0		
12/14/2022 11:01				0	0	0	0	0		
12/14/2022 11:02				0	0	0	0	0		
12/14/2022 11:03				0	0	0	0	0		
12/14/2022 11:04				0	0	0	0	0		
12/14/2022 11:05	12.6	100	42.90472;-73.3588	0	0	0	0	0		
12/14/2022 11:06				0	0	0	0	0		

C.T. MALE ASSOCIATES

CAMP FIELD DATA
LIBERTY STREET IRM

Device	Thiamis 2B011155			RAE RS232(A) 2B011155					DustTrak RS232(C) 2B011155	
Timestamp (UTC)	Batt. Voltage (V)	Current (mA)	Location	VOC (Peak) (ppm)	VOC (Low) (ppm)	VOC (STEL) (ppm)	VOC (TWA) (ppm)	VOC (ppm)	Total TWA (mg/m³)	Mass Conc. Total (mg/m³)
12/14/2022 11:07				0	0	0	0	0		
12/14/2022 11:08				0	0	0	0	0		
12/14/2022 11:09				0	0	0	0	0		
12/14/2022 11:10	12.6	97.5	42.9048;-73.35884	0	0	0	0	0		
12/14/2022 11:11				0	0	0	0	0		
12/14/2022 11:12				0	0	0	0	0		
12/14/2022 11:13				0	0	0	0	0		
12/14/2022 11:14				0	0	0	0	0		
12/14/2022 11:15	12.6	92.5	42.90483;-73.35886	0.006	0	0	0	0.002		
12/14/2022 11:16				0.006	0	0	0	0		
12/14/2022 11:17				0.006	0	0	0	0		
12/14/2022 11:18				0.006	0	0	0	0		
12/14/2022 11:19				0.006	0	0	0	0		
12/14/2022 11:20	12.6	97.5	42.9048;-73.3588	0.006	0	0	0	0		
12/14/2022 11:21				0.006	0	0	0	0		
12/14/2022 11:22				0.006	0	0	0	0		
12/14/2022 11:23				0.006	0	0	0	0		
12/14/2022 11:24				0.006	0	0	0	0		
12/14/2022 11:25	12.6	102.5	42.90479;-73.35885	0.063	0	0	0	0.016		
12/14/2022 11:26				0.063	0	0.001	0	0.001		
12/14/2022 11:27				0.063	0	0.001	0	0		
12/14/2022 11:28				0.063	0	0.001	0	0		
12/14/2022 11:29				0.063	0	0.001	0	0		
12/14/2022 11:30	12.5	102.5	42.90479;-73.35885	0.063	0	0.001	0	0		
12/14/2022 11:31				0.063	0	0.001	0	0		
12/14/2022 11:32				0.063	0	0.001	0	0		
12/14/2022 11:33				0.063	0	0.001	0	0		
12/14/2022 11:34				0.063	0	0.001	0	0		
12/14/2022 11:35	12.6	96.3	42.90476;-73.35877	0.063	0	0.001	0	0.001		
12/14/2022 11:36				0.063	0	0.001	0	0.002		
12/14/2022 11:37				0.063	0	0.001	0	0.002		
12/14/2022 11:38				0.063	0	0.001	0	0.002		
12/14/2022 11:39				0.063	0	0.001	0	0.009		
12/14/2022 11:40	12.6	97.5	42.90479;-73.3588	0.063	0	0.002	0	0.006		
12/14/2022 11:41				0.063	0	0.001	0	0.006		
12/14/2022 11:42				0.063	0	0.001	0	0.004		
12/14/2022 11:43				0.063	0	0.001	0	0.006		
12/14/2022 11:44				0.063	0	0.002	0	0.008		
12/14/2022 11:45	12.6	97.5	42.90477;-73.35881	0.063	0	0.002	0	0.009		
12/14/2022 11:46				0.063	0	0.003	0	0.012		
12/14/2022 11:47				0.063	0	0.004	0	0.014		
12/14/2022 11:48				0.063	0	0.005	0	0.003		
12/14/2022 11:49				0.063	0	0.005	0	0.011		
12/14/2022 11:50	12.5	101.3	42.90472;-73.35878	0.063	0	0.006	0	0.007		
12/14/2022 11:51				0.063	0	0.006	0	0.014		
12/14/2022 11:52				0.063	0	0.007	0	0.013		
12/14/2022 11:53				0.063	0	0.008	0	0.011		
12/14/2022 11:54				0.063	0	0.008	0	0.01		
12/14/2022 11:55	12.5	105	42.90475;-73.3588	0.063	0	0.009	0	0.02		
12/14/2022 11:56				0.063	0	0.009	0	0.021		
12/14/2022 11:57				0.063	0	0.011	0	0.021		
12/14/2022 11:58				0.063	0	0.012	0	0.016		
12/14/2022 11:59				0.063	0	0.012	0	0.023		
12/14/2022 12:00	12.5	102.5	42.90481;-73.35882	0.063	0	0.013	0	0.023		
12/14/2022 12:01				0.063	0	0.013	0	0.01		
12/14/2022 12:02				0.063	0	0.014	0	0.012		
12/14/2022 12:03				0.063	0	0.014	0	0.01		
12/14/2022 12:04				0.063	0	0.014	0	0.014		
12/14/2022 12:05	12.6	102.5	42.90479;-73.3588	0.063	0	0.014	0	0.009		
12/14/2022 12:06				0.063	0	0.014	0	0.007		
12/14/2022 12:07				0.063	0	0.014	0	0.017		

C.T. MALE ASSOCIATES

CAMP FIELD DATA
LIBERTY STREET IRM

Device	Thiamis 2B011155			RAE RS232(A) 2B011155					DustTrak RS232(C) 2B011155	
Timestamp (UTC)	Batt. Voltage (V)	Current (mA)	Location	VOC (Peak) (ppm)	VOC (Low) (ppm)	VOC (STEL) (ppm)	VOC (TWA) (ppm)	VOC (ppm)	Total TWA (mg/m³)	Mass Conc. Total (mg/m³)
12/14/2022 12:08				0.063	0	0.014	0	0.017		
12/14/2022 12:09				0.063	0	0.015	0	0.016		
12/14/2022 12:10	12.6	101.3	42.90479;-73.35888	0.063	0	0.015	0	0.012		
12/14/2022 12:11				0.063	0	0.015	0	0.018		
12/14/2022 12:12				0.063	0	0.015	0	0.028		
12/14/2022 12:13				0.063	0	0.015	0	0.023		
12/14/2022 12:14				0.063	0	0.015	0.001	0.025		
12/14/2022 12:15	12.6	101.3	42.90479;-73.35886	0.063	0	0.015	0.001	0.049		
12/14/2022 12:16				0.063	0	0.016	0.001	0.047		
12/14/2022 12:17				0.063	0	0.018	0.001	0.029		
12/14/2022 12:18				0.063	0	0.02	0.001	0.02		
12/14/2022 12:19				0.063	0	0.021	0.001	0.02		
12/14/2022 12:20	12.6	97.5	42.9048;-73.3588	0.063	0	0.021	0.001	0.021		
12/14/2022 12:21				0.063	0	0.022	0.001	0.018		
12/14/2022 12:22				0.063	0	0.022	0.001	0.019		
12/14/2022 12:23				0.063	0	0.023	0.001	0.022		
12/14/2022 12:24				0.063	0	0.023	0.001	0.017		
12/14/2022 12:25	12.6	102.5	42.90476;-73.35883	0.063	0	0.023	0.001	0.018		
12/14/2022 12:26				0.063	0	0.023	0.001	0.02		
12/14/2022 12:27				0.063	0	0.023	0.001	0.02		
12/14/2022 12:28				0.063	0	0.023	0.001	0.021		
12/14/2022 12:29				0.063	0	0.023	0.001	0.02		
12/14/2022 12:30	12.6	93.8	42.9047;-73.35878	0.063	0	0.023	0.001	0.023		
12/14/2022 12:31				0.063	0	0.022	0.001	0.025		
12/14/2022 12:32				0.063	0	0.021	0.001	0.026		
12/14/2022 12:33				0.063	0	0.021	0.001	0.022		
12/14/2022 12:34				0.063	0	0.021	0.002	0.024		
12/14/2022 12:35	12.6	97.5	42.90472;-73.35876	0.063	0	0.021	0.002	0.019		
12/14/2022 12:36				0.063	0	0.021	0.002	0.031		
12/14/2022 12:37				0.063	0	0.022	0.002	0.023		
12/14/2022 12:38				0.063	0	0.022	0.002	0.021		
12/14/2022 12:39				0.063	0	0.022	0.002	0.042		
12/14/2022 12:40	12.6	95	42.90474;-73.35877	0.063	0	0.023	0.002	0.027		
12/14/2022 12:41				0.063	0	0.024	0.002	0.025		
12/14/2022 12:42				0.063	0	0.024	0.002	0.022		
12/14/2022 12:43				0.063	0	0.024	0.002	0.02		
12/14/2022 12:44				0.063	0	0.025	0.002	0.023		
12/14/2022 12:45	12.6	101.3	42.90472;-73.35879	0.063	0	0.025	0.002	0.025		
12/14/2022 12:46				0.063	0	0.025	0.002	0.024		
12/14/2022 12:47				0.063	0	0.025	0.002	0.03		
12/14/2022 12:48				0.063	0	0.024	0.002	0.024		
12/14/2022 12:49				0.063	0	0.024	0.002	0.026		
12/14/2022 12:50	12.6	98.8	42.90474;-73.35879	0.063	0	0.024	0.002	0.026		
12/14/2022 12:51				0.063	0	0.024	0.002	0.031		
12/14/2022 12:52				0.063	0	0.024	0.002	0.038		
12/14/2022 12:53				0.063	0	0.025	0.003	0.033		
12/14/2022 12:54				0.063	0	0.026	0.003	0.036		
12/14/2022 12:55	12.6	100	42.90471;-73.35879	0.063	0	0.026	0.003	0.029		
12/14/2022 12:56				0.063	0	0.026	0.003	0.026		
12/14/2022 12:57				0.063	0	0.026	0.003	0.022		
12/14/2022 12:58				0.063	0	0.026	0.003	0.028		
12/14/2022 12:59				0.063	0	0.027	0.003	0.029		
12/14/2022 13:00	12.6	102.5	42.90473;-73.35882	0.063	0	0.027	0.003	0.024		
12/14/2022 13:01				0.063	0	0.027	0.003	0.029		
12/14/2022 13:02				0.063	0	0.027	0.003	0.025		
12/14/2022 13:03				0.063	0	0.027	0.003	0.022		
12/14/2022 13:04				0.063	0	0.027	0.003	0.026		
12/14/2022 13:05	12.6	102.5	42.90472;-73.35881	0.063	0	0.027	0.003	0.034		
12/14/2022 13:06				0.063	0	0.028	0.003	0.03		
12/14/2022 13:07				0.063	0	0.028	0.003	0.024		
12/14/2022 13:08				0.063	0	0.027	0.003	0.029		

C.T. MALE ASSOCIATES

CAMP FIELD DATA
LIBERTY STREET IRM

Device	Thiamis 2B011155			RAE RS232(A) 2B011155					DustTrak RS232(C) 2B011155	
Timestamp (UTC)	Batt. Voltage (V)	Current (mA)	Location	VOC (Peak) (ppm)	VOC (Low) (ppm)	VOC (STEL) (ppm)	VOC (TWA) (ppm)	VOC (ppm)	Total TWA (mg/m³)	Mass Conc. Total (mg/m³)
12/14/2022 13:09				0.063	0	0.027	0.003	0.024		
12/14/2022 13:10	12.6	92.5	42.90472;-73.35882	0.063	0	0.026	0.003	0.026		
12/14/2022 13:11				0.063	0	0.026	0.004	0.026		
12/14/2022 13:12				0.063	0	0.026	0.004	0.026		
12/14/2022 13:13				0.063	0	0.026	0.004	0.03		
12/14/2022 13:14				0.063	0	0.026	0.004	0.027		
12/14/2022 13:15	12.6	97.5	42.90468;-73.35878	0.063	0	0.026	0.004	0.03		
12/14/2022 13:16				0.063	0	0.026	0.004	0.031		
12/14/2022 13:17				0.063	0	0.027	0.004	0.026		
12/14/2022 13:18				0.067	0	0.027	0.004	0.054		
12/14/2022 13:19				0.067	0	0.027	0.004	0.031		
12/14/2022 13:20	12.6	98.8	42.90468;-73.35876	0.067	0	0.028	0.004	0.029		
12/14/2022 13:21				0.067	0	0.028	0.004	0.031		
12/14/2022 13:22				0.067	0	0.028	0.004	0.029		
12/14/2022 13:23				0.067	0	0.028	0.004	0.026		
12/14/2022 13:24				0.067	0	0.028	0.004	0.026		
12/14/2022 13:25	12.6	93.8	42.90472;-73.35876	0.067	0	0.028	0.004	0.028		
12/14/2022 13:26				0.067	0	0.028	0.004	0.027		
12/14/2022 13:27				0.073	0	0.028	0.004	0.072		
12/14/2022 13:28				0.073	0	0.029	0.005	0.048		
12/14/2022 13:29				0.073	0	0.03	0.005	0.036		
12/14/2022 13:30	12.6	95	42.90476;-73.3588	0.073	0	0.031	0.005	0.034		
12/14/2022 13:31				0.073	0	0.031	0.005	0.044		
12/14/2022 13:32				0.087	0	0.031	0.005	0.082		
12/14/2022 13:33				0.09	0	0.033	0.005	0.038		
12/14/2022 13:34				0.09	0	0.035	0.005	0.032		
12/14/2022 13:35	12.6	97.5	42.9048;-73.35878	0.09	0	0.035	0.005	0.031		
12/14/2022 13:36				0.09	0	0.035	0.005	0.036		
12/14/2022 13:37				0.09	0	0.035	0.005	0.034		
12/14/2022 13:38				0.09	0	0.035	0.005	0.029		
12/14/2022 13:39				0.09	0	0.035	0.005	0.028		
12/14/2022 13:40	12.6	93.8	42.9048;-73.35873	0.09	0	0.035	0.005	0.027		
12/14/2022 13:41				0.09	0	0.035	0.006	0.043		
12/14/2022 13:42				0.09	0	0.036	0.006	0.035		
12/14/2022 13:43				0.09	0	0.035	0.006	0.027		
12/14/2022 13:44				0.09	0	0.034	0.006	0.027		
12/14/2022 13:45	12.6	97.5	42.90467;-73.35874	0.09	0	0.034	0.006	0.028		
12/14/2022 13:46				0.09	0	0.033	0.006	0.027		
12/14/2022 13:47				0.09	0	0.033	0.006	0.036		
12/14/2022 13:48				0.09	0	0.031	0.006	0.04		
12/14/2022 13:49				0.09	0	0.03	0.006	0.041		
12/14/2022 13:50	12.5	95	42.90472;-73.35879	0.09	0	0.03	0.006	0.032		
12/14/2022 13:51				0.09	0	0.03	0.006	0.062		
12/14/2022 13:52				0.09	0	0.032	0.006	0.032		
12/14/2022 13:53				0.09	0	0.032	0.006	0.032		
12/14/2022 13:54				0.09	0	0.032	0.006	0.03		
12/14/2022 13:55	12.5	95	42.90459;-73.35871	0.09	0	0.033	0.007	0.029		
12/14/2022 13:56				0.09	0	0.033	0.007	0.027		
12/14/2022 13:57				0.09	0	0.033	0.007	0.03		
12/14/2022 13:58				0.09	0	0.032	0.007	0.063		
12/14/2022 13:59				0.09	0	0.033	0.007	0.033		
12/14/2022 14:00	12.6	97.5	42.90472;-73.35877	0.09	0	0.034	0.007	0.003		
12/14/2022 14:01				0.09	0	0.034	0.007	0.028		
12/14/2022 14:02				0.09	0	0.034	0.007	0.031		
12/14/2022 14:03				0.09	0	0.034	0.007	0.032		
12/14/2022 14:04				0.09	0	0.034	0.007	0.032		
12/14/2022 14:05	12.5	101.3	42.90473;-73.35879	0.09	0	0.033	0.007	0.035		
12/14/2022 14:06				0.09	0	0.033	0.007	0.031		
12/14/2022 14:07				0.09	0	0.032	0.007	0.032		
12/14/2022 14:08				0.09	0	0.031	0.007	0.062		
12/14/2022 14:09				0.09	0	0.032	0.007	0.039		

C.T. MALE ASSOCIATES

CAMP FIELD DATA
LIBERTY STREET IRM

Device	Thiamis 2B011155			RAE RS232(A) 2B011155					DustTrak RS232(C) 2B011155	
Timestamp (UTC)	Batt. Voltage (V)	Current (mA)	Location	VOC (Peak) (ppm)	VOC (Low) (ppm)	VOC (STEL) (ppm)	VOC (TWA) (ppm)	VOC (ppm)	Total TWA (mg/m³)	Mass Conc. Total (mg/m³)
12/14/2022 14:10	12.5	100	42.90479;-73.35876	0.09	0	0.033	0.008	0.031		
12/14/2022 14:11				0.09	0	0.033	0.008	0.029		
12/14/2022 14:12				0.09	0	0.033	0.008	0.026		
12/14/2022 14:13				0.09	0	0.033	0.008	0.033		
12/14/2022 14:14				0.09	0	0.033	0.008	0.03		
12/14/2022 14:15	12.5	102.5	42.9047;-73.3588	0.09	0	0.032	0.008	0.028		
12/14/2022 14:16				0.09	0	0.032	0.008	0.028		
12/14/2022 14:17				0.09	0	0.003	0.008	0.028		
12/14/2022 14:18				0.09	0	0.032	0.008	0.032		
12/14/2022 14:19				0.09	0	0.032	0.008	0.026		
12/14/2022 14:20	12.5	102.5	42.90474;-73.35881	0.09	0	0.031	0.008	0.029		
12/14/2022 14:21				0.09	0	0.031	0.008	0.031		
12/14/2022 14:22				0.09	0	0.031	0.008	0.029		
12/14/2022 14:23				0.09	0	0.031	0.008	0.027		
12/14/2022 14:24				0.09	0	0.03	0.008	0.028		
12/14/2022 14:25	12.5	101.3	42.90474;-73.35879	0.09	0	0.029	0.008	0.032		
12/14/2022 14:26				0.09	0	0.028	0.009	0.028		
12/14/2022 14:27				0.09	0	0.028	0.009	0.029		
12/14/2022 14:28				0.09	0	0.028	0.009	0.028		
12/14/2022 14:29				0.09	0	0.028	0.009	0.023		
12/14/2022 14:30	12.5	96.3	42.90479;-73.35875	0.09	0	0.028	0.009	0.027		
12/14/2022 14:31				0.09	0	0.027	0.009	0.027		
12/14/2022 14:32				0.09	0	0.028	0.009	0.026		
12/14/2022 14:33				0.09	0	0.028	0.009	0.029		
12/14/2022 14:34				0.09	0	0.027	0.009	0.029		
12/14/2022 14:35	12.5	93.8	42.90479;-73.35877	0.09	0	0.027	0.009	0.031		
12/14/2022 14:36				0.09	0	0.027	0.009	0.025		
12/14/2022 14:37				0.09	0	0.027	0.009	0.024		
12/14/2022 14:38				0.09	0	0.027	0.009	0.029		
12/14/2022 14:39				0.09	0	0.027	0.009	0.025		
12/14/2022 14:40	12.5	102.5	42.90481;-73.3588	0.09	0	0.027	0.009	0.025		
12/14/2022 14:41				0.09	0	0.027	0.009	0.027		
12/14/2022 14:42				0.09	0	0.026	0.009	0.034		
12/14/2022 14:43				0.09	0	0.027	0.01	0.034		
12/14/2022 14:44				0.09	0	0.028	0.01	0.026		
12/14/2022 14:45	12.5	102.5	42.90472;-73.35876	0.09	0	0.028	0.01	0.025		
12/14/2022 14:46				0.09	0	0.028	0.01	0.024		
12/14/2022 14:47				0.09	0	0.028	0.01	0.024		
12/14/2022 14:48				0.469	0	0.027	0.01	0.16		
12/14/2022 14:49				0.469	0	0.034	0.01	0.041		
12/14/2022 14:50	12.5	100	42.90475;-73.35871	0.469	0	0.036	0.01	0.034		
12/14/2022 14:51				0.469	0	0.037	0.01	0.06		
12/14/2022 14:52				0.469	0	0.039	0.01	0.036		
12/14/2022 14:53				0.469	0	0.04	0.01	0.034		
12/14/2022 14:54				0.469	0	0.04	0.011	0.029		
12/14/2022 14:55	12.5	97.5	42.9048;-73.35879	0.469	0	0.04	0.011	0.044		
12/14/2022 14:56				0.469	0	0.041	0.011	0.038		
12/14/2022 14:57				0.469	0	0.042	0.011	0.031		
12/14/2022 14:58				0.469	0	0.041	0.011	0.03		
12/14/2022 14:59				0.469	0	0.041	0.011	0.028		
12/14/2022 15:00	12.5	93.8	42.90474;-73.35878	0.469	0	0.04	0.011	0.026		
12/14/2022 15:01				0.469	0	0.041	0.011	0.03		
12/14/2022 15:02				0.469	0	0.041	0.011	0.027		
12/14/2022 15:03				0.469	0	0.041	0.011	0.028		
12/14/2022 15:04				0.469	0	0.035	0.011	0.027		
12/14/2022 15:05	12.5	92.5	42.90475;-73.35876	0.469	0	0.033	0.011	0.036		
12/14/2022 15:06				0.469	0	0.032	0.011	0.035		
12/14/2022 15:07				0.469	0	0.03	0.011	0.031		
12/14/2022 15:08				0.469	0	0.03	0.011	0.03		
12/14/2022 15:09				0.469	0	0.03	0.012	0.03		
12/14/2022 15:10	12.5	95	42.90474;-73.35884	0.469	0	0.03	0.012	0.028		

C.T. MALE ASSOCIATES

CAMP FIELD DATA
LIBERTY STREET IRM

Device	Thiamis 2B011155			RAE RS232(A) 2B011155					DustTrak RS232(C) 2B011155	
Timestamp (UTC)	Batt. Voltage (V)	Current (mA)	Location	VOC (Peak) (ppm)	VOC (Low) (ppm)	VOC (STEL) (ppm)	VOC (TWA) (ppm)	VOC (ppm)	Total TWA (mg/m³)	Mass Conc. Total (mg/m³)
12/15/2022 16:20	12.7	97.5	42.9043699;-73.3586975							
12/15/2022 16:21										
12/15/2022 16:21				0	0	0	0	0		
12/15/2022 16:22				0	0	0	0	0	0	0.004
12/15/2022 16:23				0	0	0	0	0	0	0.004
12/15/2022 16:24			12.6	0	0	0	0	0	0	0.004
12/15/2022 16:25	12.6	97.5		0	0	0	0	0	0	0.004
12/15/2022 16:26				0	0	0	0	0	0	0.004
12/15/2022 16:27				0	0	0	0	0	0	0.004
12/15/2022 16:28				0	0	0	0	0	0	0.003
12/15/2022 16:29			12.6	0	0	0	0	0	0	0.003
12/15/2022 16:30		100		0	0	0	0	0	0	0.002
12/15/2022 16:31				0	0	0	0	0	0	0.002
12/15/2022 16:32				0	0	0	0	0	0	0.002
12/15/2022 16:33				0	0	0	0	0	0	0.001
12/15/2022 16:34			12.6	0	0	0	0	0	0	0.001
12/15/2022 16:35	12.6	102.5		0	0	0	0	0	0	0.001
12/15/2022 16:36				0	0	0	0	0	0	0
12/15/2022 16:37				0	0	0	0	0	0	0
12/15/2022 16:38				0	0	0	0	0	0	0
12/15/2022 16:39			12.6	0	0	0	0	0	0	0
12/15/2022 16:40		100		0	0	0	0	0	0	0
12/15/2022 16:41				0	0	0	0	0	0	0
12/15/2022 16:42				0	0	0	0	0	0	0
12/15/2022 16:43				0	0	0	0	0	0	0
12/15/2022 16:44			12.7	0	0	0	0	0	0	0
12/15/2022 16:45	12.7	102.5		0	0	0	0	0	0	0
12/15/2022 16:46				0	0	0	0	0	0	0
12/15/2022 16:47				0	0	0	0	0	0	0
12/15/2022 16:48				0	0	0	0	0	0	0
12/15/2022 16:49			12.6	0	0	0	0	0	0	-0.001
12/15/2022 16:50	12.6	116.3		0	0	0	0	0	0	-0.001
12/15/2022 16:51				0	0	0	0	0	0	-0.001
12/15/2022 16:52				0	0	0	0	0	0	-0.001
12/15/2022 16:53				0	0	0	0	0	0	-0.002
12/15/2022 16:54			12.7	0	0	0	0	0	0	-0.002
12/15/2022 16:55	12.7	100		0	0	0	0	0	0	-0.002
12/15/2022 16:56				0	0	0	0	0	0	-0.002
12/15/2022 16:57				0	0	0	0	0	0	-0.003
12/15/2022 16:58				0	0	0	0	0	0	-0.003
12/15/2022 16:59			12.7	0	0	0	0	0	0	-0.002
12/15/2022 17:00	12.7	101.3		0	0	0	0	0	0	-0.002
12/15/2022 17:01				0	0	0	0	0	0	-0.003
12/15/2022 17:02				0	0	0	0	0	0	-0.003
12/19/2022 9:31	12.7	120	42.90571;-73.35909							
12/19/2022 9:32				0	0	0	0	0	0	0
12/19/2022 9:33				0	0	0	0	0	0	0
12/19/2022 9:34				0	0	0	0	0	0	0
12/19/2022 9:35	12.7	101.3		0	0	0	0	0	0	0
12/19/2022 9:36			42.90564;-73.35905	0	0	0	0	0	0	0
12/19/2022 9:37				0	0	0	0	0	0	0
12/19/2022 9:38				0	0	0	0	0	0	0
12/19/2022 9:39				0	0	0	0	0	0	0
12/19/2022 9:40	12.7	97.5		0	0	0	0	0	0	0
12/19/2022 9:41			42.90574;-73.35889	0	0	0	0	0	0	0
12/19/2022 9:42				0	0	0	0	0	0	0
12/19/2022 9:43				0	0	0	0	0	0	0
12/19/2022 9:44				0	0	0	0	0	0	0
12/19/2022 9:45	12.7	101.3		0	0	0	0	0	0	0
12/19/2022 9:46				0	0	0	0	0	0	0
12/19/2022 9:47				0	0	0	0	0	0	0

C.T. MALE ASSOCIATES

CAMP FIELD DATA
LIBERTY STREET IRM

Device	Thiamis 2B011155			RAE RS232(A) 2B011155					DustTrak RS232(C) 2B011155	
Timestamp (UTC)	Batt. Voltage (V)	Current (mA)	Location	VOC (Peak) (ppm)	VOC (Low) (ppm)	VOC (STEL) (ppm)	VOC (TWA) (ppm)	VOC (ppm)	Total TWA (mg/m³)	Mass Conc. Total (mg/m³)
12/19/2022 9:48				0	0	0	0	0	0	0
12/19/2022 9:49								0		0
12/19/2022 9:49				0	0	0	0		0	
12/19/2022 9:50	12.7	98.8	42.90583;-73.35887	0	0	0	0	0	0	0
12/19/2022 9:51				0	0	0	0	0	0	0
12/19/2022 9:52				0	0	0	0	0	0	0
12/19/2022 9:53				0	0	0	0	0	0	0.026
12/19/2022 9:54				0	0	0	0	0	0	0.034
12/19/2022 9:55	12.7	101.3	42.90561;-73.35911	0	0	0	0	0	0	0.034
12/19/2022 9:56				0	0	0	0	0	0	0.034
12/19/2022 9:57				0	0	0	0	0	0	0.034
12/19/2022 9:58				0	0	0	0	0	0	0.033
12/19/2022 9:59				0	0	0	0	0	0	0.034
12/19/2022 10:00	12.7	103.8	42.90564;-73.3591	0	0	0	0	0	0	0.033
12/19/2022 10:01				0	0	0	0	0	0	0.033
12/19/2022 10:02				0	0	0	0	0	0	0.033
12/19/2022 10:03				0	0	0	0	0	0	0.033
12/19/2022 10:04				0	0	0	0	0	0	0.033
12/19/2022 10:05	12.7	102.5	42.90582;-73.35891	0	0	0	0	0	0.001	0.033
12/19/2022 10:06				0	0	0	0	0	0.001	0.033
12/19/2022 10:07				0	0	0	0	0	0.001	0.034
12/19/2022 10:08				0	0	0	0	0	0.001	0.034
12/19/2022 10:09				0	0	0	0	0	0.001	0.034
12/19/2022 10:10	12.7	102.5	42.90581;-73.35883	0	0	0	0	0	0.001	0.034
12/19/2022 10:11				0	0	0	0	0	0.001	0.034
12/19/2022 10:12				0	0	0	0	0	0.001	0.034
12/19/2022 10:13				0	0	0	0	0	0.001	0.034
12/19/2022 10:14				0	0	0	0	0	0.002	0.034
12/19/2022 10:15	12.7	101.3	42.9059;-73.35892	0	0	0	0	0	0.002	0.034
12/19/2022 10:16				0	0	0	0	0	0.002	0.035
12/19/2022 10:17				0	0	0	0	0	0.002	0.034
12/19/2022 10:18				0	0	0	0	0	0.002	0.035
12/19/2022 10:19								0	0.002	0.034
12/19/2022 10:20	12.7	96.3	42.9057;-73.35902					0	0.002	0.035
12/19/2022 10:21				0	0	0	0	0	0.002	0.035
12/19/2022 10:22				0	0	0	0	0	0.002	0.034
12/19/2022 10:23				0	0	0	0	0	0.002	0.04
12/19/2022 10:24				0	0	0	0	0	0.002	0.035
12/19/2022 10:25	12.6	100	42.90567;-73.35905	0	0	0	0	0	0.002	0.035
12/19/2022 10:26				0	0	0	0	0	0.002	0.035
12/19/2022 10:27				0	0	0	0	0	0.002	0.035
12/19/2022 10:28				0	0	0	0	0	0.003	0.035
12/19/2022 10:29				0	0	0	0	0	0.003	0.035
12/19/2022 10:30	12.6	97.5	42.90564;-73.35909	0	0	0	0	0	0.003	0.035
12/19/2022 10:31				0	0	0	0	0	0.003	0.035
12/19/2022 10:32				0	0	0	0	0	0.003	0.035
12/19/2022 10:33				0	0	0	0	0	0.003	0.04
12/19/2022 10:34				0	0	0	0	0	0.003	0.035
12/19/2022 10:35	12.6	97.5	42.90573;-73.35899	0	0	0	0	0	0.003	0.035
12/19/2022 10:36				0	0	0	0	0	0.003	0.035
12/19/2022 10:37				0	0	0	0	0	0.003	0.035
12/19/2022 10:38				0	0	0	0	0	0.003	0.035
12/19/2022 10:39				0	0	0	0	0	0.003	0.035
12/19/2022 10:40	12.6	148.8	42.9057;-73.35902	0	0	0	0	0	0.003	0.035
12/19/2022 10:41				0	0	0	0	0	0.003	0.035
12/19/2022 10:42				0	0	0	0	0	0.004	0.035
12/19/2022 10:43				0	0	0	0	0	0.004	0.035
12/19/2022 10:44				0	0	0	0	0	0.004	0.035
12/19/2022 10:45	12.6	101.3	42.90569;-73.35902	0	0	0	0	0	0.004	0.035
12/19/2022 10:46				0	0	0	0	0	0.004	0.628
12/19/2022 10:47				0	0	0	0	0	0.004	0.035

C.T. MALE ASSOCIATES

CAMP FIELD DATA
LIBERTY STREET IRM

Device	Thiamis 2B011155			RAE RS232(A) 2B011155					DustTrak RS232(C) 2B011155	
Timestamp (UTC)	Batt. Voltage (V)	Current (mA)	Location	VOC (Peak) (ppm)	VOC (Low) (ppm)	VOC (STEL) (ppm)	VOC (TWA) (ppm)	VOC (ppm)	Total TWA (mg/m³)	Mass Conc. Total (mg/m³)
12/19/2022 10:48				0	0	0	0	0	0.004	0.035
12/19/2022 10:49				0	0	0	0	0	0.004	0.035
12/19/2022 10:50	12.6	97.5	42.9057;-73.35909	0	0	0	0	0	0.004	0.035
12/19/2022 10:51				0	0	0	0	0	0.004	0.628
12/19/2022 10:52				0	0	0	0	0	0.004	0.036
12/19/2022 10:53				0	0	0	0	0	0.004	0.036
12/19/2022 10:54				0	0	0	0	0	0.004	0.035
12/19/2022 10:55	12.6	102.5	42.90576;-73.35905	0	0	0	0	0	0.005	0.035
12/19/2022 10:56				0	0	0	0	0	0.005	0.035
12/19/2022 10:57				0	0	0	0	0	0.005	0.035
12/19/2022 10:58				0	0	0	0	0	0.005	0.035
12/19/2022 10:59				0	0	0	0	0	0.005	0.036
12/19/2022 11:00	12.6	102.5	42.9056;-73.35905	0	0	0	0	0	0.005	0.035
12/19/2022 11:01				0	0	0	0	0	0.005	0.035
12/19/2022 11:02				0	0	0	0	0	0.005	0.036
12/19/2022 11:03				0	0	0	0	0	0.005	0.036
12/19/2022 11:04				0	0	0	0	0	0.005	0.041
12/19/2022 11:05	12.6	98.8	42.90571;-73.35901	0	0	0	0	0	0.005	0.628
12/19/2022 11:06				0	0	0	0	0	0.005	0.645
12/19/2022 11:07				0	0	0	0	0	0.005	0.035
12/19/2022 11:08				0	0	0	0	0	0.005	0.035
12/19/2022 11:09				0	0	0	0	0	0.006	0.036
12/19/2022 11:10	12.6	105	42.90576;-73.35905	0	0	0	0	0	0.006	0.036
12/19/2022 11:11				0	0	0	0	0	0.006	0.036
12/19/2022 11:12				0	0	0	0	0	0.006	0.036
12/19/2022 11:13				0	0	0	0	0	0.006	0.036
12/19/2022 11:14				0	0	0	0	0	0.006	0.036
12/19/2022 11:15	12.6	101.3	42.90577;-73.35905	0	0	0	0	0	0.006	0.041
12/19/2022 11:16				0	0	0	0	0	0.006	0.036
12/19/2022 11:17				0	0	0	0	0	0.006	0.035
12/19/2022 11:18				0	0	0	0	0	0.006	0.035
12/19/2022 11:19				0	0	0	0	0	0.006	0.041
12/19/2022 11:20	12.6	101.3	42.90571;-73.35902	0	0	0	0	0	0.006	0.035
12/19/2022 11:21				0	0	0	0	0	0.006	0.035
12/19/2022 11:22				0	0	0	0	0	0.007	0.035
12/19/2022 11:23				0	0	0	0	0	0.007	0.035
12/19/2022 11:24				0	0	0	0	0	0.007	0.036
12/19/2022 11:25	12.6	98.8	42.9057;-73.35904	0	0	0	0	0	0.007	0.035
12/19/2022 11:26				0	0	0	0	0	0.007	0.035
12/19/2022 11:27				0	0	0	0	0	0.007	0.035
12/19/2022 11:28				0	0	0	0	0	0.007	0.035
12/19/2022 11:29				0	0	0	0	0	0.007	0.035
12/19/2022 11:30	12.6	98.8	42.90571;-73.35909	0	0	0	0	0	0.007	0.035
12/19/2022 11:31				0	0	0	0	0	0.007	0.035
12/19/2022 11:32				0	0	0	0	0	0.007	0.035
12/19/2022 11:33				0	0	0	0	0	0.007	0.035
12/19/2022 11:34				0	0	0	0	0	0.007	0.035
12/19/2022 11:35	12.6	108.8	42.90572;-73.35909	0	0	0	0	0	0.007	0.035
12/19/2022 11:36				0	0	0	0	0	0.008	0.035
12/19/2022 11:37				0	0	0	0	0	0.008	0.035
12/19/2022 11:38				0	0	0	0	0	0.008	0.035
12/19/2022 11:39				0	0	0	0	0	0.008	0.035
12/19/2022 11:40	12.6	100	42.90568;-73.35904	0	0	0	0	0	0.008	0.628
12/19/2022 11:41				0	0	0	0	0	0.008	0.035
12/19/2022 11:42				0	0	0	0	0	0.008	0.035
12/19/2022 11:43				0	0	0	0	0	0.008	0.035
12/19/2022 11:44				0	0	0	0	0	0.008	0.036
12/19/2022 11:45	12.6	101.3	42.90569;-73.35906	0	0	0	0	0	0.008	0.035
12/19/2022 11:46				0	0	0	0	0	0.008	0.035
12/19/2022 11:47				0	0	0	0	0	0.008	0.035
12/19/2022 11:48				0	0	0	0	0	0.008	0.035

C.T. MALE ASSOCIATES

CAMP FIELD DATA
LIBERTY STREET IRM

Device	Thiamis 2B011155			RAE RS232(A) 2B011155					DustTrak RS232(C) 2B011155	
Timestamp (UTC)	Batt. Voltage (V)	Current (mA)	Location	VOC (Peak) (ppm)	VOC (Low) (ppm)	VOC (STEL) (ppm)	VOC (TWA) (ppm)	VOC (ppm)	Total TWA (mg/m³)	Mass Conc. Total (mg/m³)
12/19/2022 11:49				0	0	0	0	0	0.008	0.035
12/19/2022 11:50	12.6	102.5	42.9056;-73.35896	0	0	0	0	0	0.009	0.035
12/19/2022 11:51				0	0	0	0	0	0.009	0.035
12/19/2022 11:52				0	0	0	0	0	0	0.034
12/19/2022 11:53				0	0	0	0	0	0	0.035
12/19/2022 11:54				0	0	0	0	0	0	0.035
12/19/2022 11:55	12.6	101.3	42.9057;-73.35913	0	0	0	0	0	0	0.041
12/19/2022 11:56				0	0	0	0	0	0	0.036
12/19/2022 11:57				0	0	0	0	0	0	0.037
12/19/2022 11:58				0	0	0	0	0	0	0.037
12/19/2022 11:59				0	0	0	0	0	0	0.036
12/19/2022 12:00	12.6	100	42.90563;-73.359	0	0	0	0	0	0	0.646
12/19/2022 12:01				0	0	0	0	0	0	1.255
12/19/2022 12:02				0	0	0	0	0	0	0.646
12/19/2022 12:03				0	0	0	0	0	0	0.646
12/19/2022 12:04				0	0	0	0	0	0	0.037
12/19/2022 12:05	12.6	97.5	42.90563;-73.35902	0	0	0	0	0	0	0.037
12/19/2022 12:06				0	0	0	0	0	0	0.037
12/19/2022 12:07				0	0	0	0	0	0.001	0.037
12/19/2022 12:08				0	0	0	0	0	0.001	0.036
12/19/2022 12:09				0	0	0	0	0	0.001	0.036
12/19/2022 12:10	12.6	97.5	42.9057;-73.3591	0	0	0	0	0	0.001	0.036
12/19/2022 12:11				0	0	0	0	0	0.001	0.037
12/19/2022 12:12				0	0	0	0	0	0.002	0.037
12/19/2022 12:13				0	0	0	0	0	0.002	0.037
12/19/2022 12:14				0	0	0	0	0	0.002	0.036
12/19/2022 12:15	12.6	105	42.90565;-73.35902	0	0	0	0	0	0.002	0.036
12/19/2022 12:16				0	0	0	0	0	0.002	0.036
12/19/2022 12:17				0	0	0	0	0	0.002	0.037
12/19/2022 12:18				0	0	0	0	0	0.002	0.036
12/19/2022 12:19				0	0	0	0	0	0.002	0.036
12/19/2022 12:20	12.6	116.3	42.9057;-73.3591	0	0	0	0	0	0.002	0.036
12/19/2022 12:21				0	0	0	0	0	0.002	0.036
12/19/2022 12:22				0	0	0	0	0	0.002	0.036
12/19/2022 12:23				0	0	0	0	0	0.002	0.036
12/19/2022 12:24				0	0	0	0	0	0.002	0.036
12/19/2022 12:25	12.6	102.5	42.90575;-73.35899	0	0	0	0	0	0.003	0.036
12/19/2022 12:26				0	0	0	0	0	0.003	0.036
12/19/2022 12:27				0	0	0	0	0	0.003	0.036
12/19/2022 12:28				0	0	0	0	0	0.003	0.036
12/19/2022 12:29				0	0	0	0	0	0.003	0.036
12/19/2022 12:30	12.6	106.3	42.90572;-73.35901	0	0	0	0	0	0.003	0.036
12/19/2022 12:31				0	0	0	0	0	0.003	0.036
12/19/2022 12:32				0	0	0	0	0	0.003	0.041
12/19/2022 12:33				0	0	0	0	0	0.003	0.036
12/19/2022 12:34				0	0	0	0	0	0.003	0.036
12/19/2022 12:35	12.6	101.3	42.90573;-73.35896	0	0	0	0	0	0.003	0.035
12/19/2022 12:36				0	0	0	0	0	0.003	0.036
12/19/2022 12:37				0	0	0	0	0	0.003	0.04
12/19/2022 12:38				0	0	0	0	0	0.004	0.044
12/19/2022 12:39				0	0	0	0	0	0.004	0.037
12/19/2022 12:40	12.6	102.5	42.90577;-73.35885	0	0	0	0	0	0.004	0.036
12/19/2022 12:41				0	0	0	0	0	0.004	0.042
12/19/2022 12:42				0	0	0	0	0	0.004	0.038
12/19/2022 12:43				0	0	0	0	0	0.004	0.036
12/19/2022 12:44				0	0	0	0	0	0.004	0.036
12/19/2022 12:45	12.6	106.3	42.90572;-73.35902	0	0	0	0	0	0.004	0.037
12/19/2022 12:46				0	0	0	0	0	0.004	0.035
12/19/2022 12:47				0	0	0	0	0	0.004	0.035
12/19/2022 12:48				0	0	0	0	0	0.004	0.035
12/19/2022 12:49				0	0	0	0	0	0.004	0.035

C.T. MALE ASSOCIATES

CAMP FIELD DATA
LIBERTY STREET IRM

Device	Thiamis 2B011155			RAE RS232(A) 2B011155					DustTrak RS232(C) 2B011155	
Timestamp (UTC)	Batt. Voltage (V)	Current (mA)	Location	VOC (Peak) (ppm)	VOC (Low) (ppm)	VOC (STEL) (ppm)	VOC (TWA) (ppm)	VOC (ppm)	Total TWA (mg/m³)	Mass Conc. Total (mg/m³)
12/19/2022 12:50	12.6	102.5	42.90576;-73.35891	0	0	0	0	0	0.004	0.035
12/19/2022 12:51				0	0	0	0	0	0	0.027
12/19/2022 12:52				0	0	0	0	0	0	0.036
12/19/2022 12:53				0	0	0	0	0	0	0.933
12/19/2022 12:54				0	0	0	0	0	0	1.133
12/19/2022 12:55	12.6	101.3	42.90572;-73.35902							0.03
12/19/2022 12:55				0	0	0	0	0		
12/19/2022 12:56				0	0	0	0	0		
12/19/2022 12:57				0	0	0	0	0		
12/19/2022 12:58				0	0	0	0	0		
12/19/2022 12:59				0	0	0	0	0		
12/19/2022 13:00	12.6	91.3	42.90579;-73.35899							
12/19/2022 13:00				0	0	0	0	0		
12/19/2022 13:01				0	0	0	0	0		
12/19/2022 13:02				0	0	0	0	0		
12/19/2022 13:03				0	0	0	0	0		
12/19/2022 13:04				0	0	0	0	0		
12/19/2022 13:05	12.6	103.8	42.90574;-73.35896							
12/19/2022 13:05				0	0	0	0	0		
12/19/2022 13:06				0	0	0	0	0		
12/19/2022 13:07				0	0	0	0	0		
12/19/2022 13:08				0	0	0	0	0		
12/19/2022 13:09				0	0	0	0	0		
12/19/2022 13:10	12.6	98.8	42.90572;-73.35899							
12/19/2022 13:11				0	0	0	0	0		
12/19/2022 13:11				0	0	0	0	0		
12/19/2022 13:12				0.001	0	0	0	0		
12/19/2022 13:13				0.001	0	0	0	0.001		
12/19/2022 13:14				0.001	0	0	0	0		
12/19/2022 13:15	12.6	96.3	42.90581;-73.35893							
12/19/2022 13:15				0.002	0	0	0	0		
12/19/2022 13:16				0.003	0	0	0	0		
12/19/2022 13:17				0.003	0	0	0	0		
12/19/2022 13:18				0.003	0	0	0	0		
12/19/2022 13:19				0.003	0	0	0	0		
12/19/2022 13:20	12.6	98.8	42.90571;-73.35905							
12/19/2022 13:20				0.003	0	0	0	0		
12/19/2022 13:21				0.003	0	0	0	0		
12/19/2022 13:22				0.003	0	0	0	0.002		
12/19/2022 13:23				0.003	0	0	0	0		
12/19/2022 13:24				0.005	0	0	0	0.003		
12/19/2022 13:25	12.6	96.3	42.90576;-73.35899							
12/19/2022 13:25				0.007	0	0	0	0		
12/19/2022 13:26				0.007	0	0	0	0		
12/19/2022 13:27				0.007	0	0	0	0.002		
12/19/2022 13:28				0.007	0	0	0	0.002		
12/19/2022 13:29				0.007	0	0	0	0.005		
12/19/2022 13:30	12.6	100	42.9057;-73.35912							
12/19/2022 13:30				0.007	0	0	0	0.002		
12/19/2022 13:31				0.007	0	0	0	0.002		
12/19/2022 13:32				0.007	0	0	0	0.004		
12/19/2022 13:33				0.007	0	0.001	0	0.003		
12/19/2022 13:34				0.007	0	0.001	0	0.002		
12/19/2022 13:35	12.6	97.5	42.90575;-73.35892							
12/19/2022 13:35				0.007	0	0.001	0	0.002		
12/19/2022 13:36				0.007	0	0.001	0	0.001		
12/19/2022 13:37				0.007	0	0.001	0	0.005		
12/19/2022 13:38				0.008	0	0.002	0	0.006		
12/19/2022 13:39				0.012	0	0.002	0	0.005		
12/19/2022 13:40	12.6	106.3	42.90574;-73.35885							
12/19/2022 13:40				0.012	0	0.002	0	0.005		

C.T. MALE ASSOCIATES

CAMP FIELD DATA
LIBERTY STREET IRM

Device	Thiamis 2B011155			RAE RS232(A) 2B011155					DustTrak RS232(C) 2B011155	
Timestamp (UTC)	Batt. Voltage (V)	Current (mA)	Location	VOC (Peak) (ppm)	VOC (Low) (ppm)	VOC (STEL) (ppm)	VOC (TWA) (ppm)	VOC (ppm)	Total TWA (mg/m³)	Mass Conc. Total (mg/m³)
12/19/2022 13:41				0.012	0	0.002	0	0.008		
12/19/2022 13:42				0.012	0	0.003	0	0.004		
12/19/2022 13:43				0.012	0	0.003	0	0.007		
12/19/2022 13:44				0.012	0	0.003	0	0.004		
12/19/2022 13:45	12.6	92.5	42.90572;-73.35896							
12/19/2022 13:45				0.012	0	0.003	0	0.004		
12/19/2022 13:46				0.012	0	0.003	0	0.002		
12/19/2022 13:47				0.012	0	0.003	0	0.007		
12/19/2022 13:48				0.012	0	0.004	0	0.004		
12/19/2022 13:49				0.012	0	0.004	0	0.006		
12/19/2022 13:50	12.6	102.5	42.90569;-73.35902							
12/19/2022 13:50				0.012	0	0.004	0			
12/19/2022 13:50								0.002		
12/19/2022 13:51				0.012	0	0.004	0	0.01		
12/19/2022 13:52				0.012	0	0.004	0	0.005		
12/19/2022 13:53				0.012	0	0.005	0	0.002		
12/19/2022 13:54				0.012	0	0.004	0	0.007		
12/19/2022 13:55	12.6	93.8	42.90572;-73.35902							
12/19/2022 13:56				0.012	0	0.005	0	0.008		
12/19/2022 13:57				0.012	0	0.005	0	0.009		
12/19/2022 13:58				0.012	0	0.005	0	0.006		
12/19/2022 13:58				0.012	0	0.005	0	0.006		
12/19/2022 13:59				0.012	0	0.005	0	0.005		
12/19/2022 14:00	12.6	97.5	42.90569;-73.35901							
12/19/2022 14:00				0.012	0	0.005	0	0.006		
12/19/2022 14:01				0.012	0	0.005	0	0.007		
12/19/2022 14:02				0.012	0	0.005	0	0.005		
12/19/2022 14:03				0.012	0	0.005	0	0.004		
12/19/2022 14:04				0.012	0	0.005	0	0.003		
12/19/2022 14:05	12.6	101.3	42.90572;-73.35899							
12/19/2022 14:05				0.012	0	0.005	0	0.003		
12/19/2022 14:06				0.012	0	0.005	0	0.007		
12/19/2022 14:07				0.012	0	0.005	0	0.008		
12/19/2022 14:08				0.012	0	0.005	0			
12/19/2022 14:09				0.012	0	0.005	0			
12/19/2022 14:10	12.6	96.3	42.90568;-73.35902							
12/19/2022 14:10				0.012	0	0.005	0	0.012		
12/19/2022 14:11								0.005		
12/19/2022 14:12				0.012	0	0.005	0			
12/19/2022 14:12				0.012	0	0.005	0	0.006		
12/19/2022 14:13				0.012	0	0.005	0	0.006		
12/19/2022 14:14				0.012	0	0.005	0	0.007		
12/19/2022 14:15	12.6	102.5	42.90575;-73.35898							
12/19/2022 14:15				0.012	0	0.005	0	0.005		
12/19/2022 14:16				0.012	0	0.005	0	0.009		
12/19/2022 14:17				0.012	0	0.005	0	0.008		
12/19/2022 14:18				0.013	0	0.005	0	0.007		
12/19/2022 14:19				0.013	0	0.005	0	0.005		
12/19/2022 14:20	12.6	95	42.90577;-73.35894							
12/19/2022 14:20				0.013	0	0.005	0	0.005		
12/19/2022 14:21				0.013	0	0.005	0	0.008		
12/19/2022 14:22				0.013	0	0.006	0	0.009		
12/19/2022 14:23				0.013	0	0.006	0	0.004		
12/19/2022 14:24				0.013	0	0.006	0	0.008		
12/19/2022 14:25	12.6	95	42.90578;-73.35898							
12/19/2022 14:25				0.013	0	0.006	0	0.004		
12/19/2022 14:26				0.013	0	0.006	0	0.004		
12/19/2022 14:27				0.013	0	0.005	0	0.004		
12/19/2022 14:28				0.013	0	0.005	0	0.006		
12/19/2022 14:29				0.013	0	0.005	0	0.008		
12/19/2022 14:30	12.6	105	42.90571;-73.35898							

C.T. MALE ASSOCIATES

CAMP FIELD DATA
LIBERTY STREET IRM

Device	Thiamis 2B011155			RAE RS232(A) 2B011155					DustTrak RS232(C) 2B011155	
Timestamp (UTC)	Batt. Voltage (V)	Current (mA)	Location	VOC (Peak) (ppm)	VOC (Low) (ppm)	VOC (STEL) (ppm)	VOC (TWA) (ppm)	VOC (ppm)	Total TWA (mg/m³)	Mass Conc. Total (mg/m³)
12/19/2022 14:30				0.013	0	0.005	0	0.002		
12/19/2022 14:31				0.013	0	0.005	0	0.005		
12/19/2022 14:32				0.013	0	0.005	0	0.008		
12/19/2022 14:33				0.013	0	0.005	0	0.006		
12/19/2022 14:34				0.013	0	0.005	0	0.004		
12/19/2022 14:35	12.6	100	42.90573;-73.35901							
12/19/2022 14:35				0.013	0	0.005	0	0.004		
12/19/2022 14:36				0.013	0	0.005	0	0.004		
12/19/2022 14:37				0.013	0	0.004	0	0.005		
12/19/2022 14:38				0.013	0	0.004	0	0.008		
12/19/2022 14:39				0.013	0	0.004	0	0.007		
12/19/2022 14:40	12.5	102.5	42.9057;-73.35898							
12/19/2022 14:40								0.006		
12/19/2022 14:40				0.013	0	0.004	0			
12/19/2022 14:41				0.013	0	0.005	0	0.01		
12/19/2022 14:42				0.013	0	0.005	0	0.01		
12/19/2022 14:43								0.01		
12/19/2022 14:43				0.013	0	0.005	0			
12/19/2022 14:44				0.013	0	0.005	0	0.007		
12/19/2022 14:45	12.6	97.5	42.90571;-73.35899							
12/19/2022 14:45				0.013	0	0.005	0	0.005		
12/19/2022 14:46				0.013	0	0.006	0	0.008		
12/19/2022 14:47				0.013	0	0.006	0	0.004		
12/19/2022 14:48				0.013	0	0.005	0	0.004		
12/19/2022 14:49				0.013	0	0.005	0	0.006		
12/19/2022 14:50	12.5	100	42.90572;-73.35896							
12/19/2022 14:50				0.013	0	0.005	0	0.004		
12/19/2022 14:51				0.013	0	0.005	0	0.006		
12/19/2022 14:52				0.013	0	0.005	0	0.007		
12/19/2022 14:53				0.013	0	0.005	0	0.005		
12/19/2022 14:54				0.013	0	0.005	0	0.007		
12/19/2022 14:55	12.5	97.5	42.90575;-73.35899							
12/19/2022 14:55				0.013	0	0.005	0	0.013		
12/19/2022 14:56				0.016	0	0.005	0	0.006		
12/19/2022 14:57				0.016	0	0.005	0	0.007		
12/19/2022 14:58				0.016	0	0.005	0	0.008		
12/19/2022 14:59				0.016	0	0.005	0.001	0.011		
12/19/2022 15:00	12.5	101.3	42.90572;-73.35896							
12/19/2022 15:00				0.016	0	0.005	0.001	0.008		
12/19/2022 15:01				0.016	0	0.006	0.001	0.008		
12/19/2022 15:02				0.016	0	0.006	0.001	0.008		
12/19/2022 15:03				0.016	0	0.006	0.001	0.001		
12/19/2022 15:04				0.016	0	0.006	0.001	0.003		
12/19/2022 15:05	12.5	101.3	42.90579;-73.3591							
12/19/2022 15:05				0.016	0	0.006	0.001	0.005		
12/19/2022 15:06				0.016	0	0.006	0.001	0.002		
12/19/2022 15:07				0.016	0	0.006	0.001	0.004		
12/19/2022 15:08				0.016	0	0.006	0.001	0.005		
12/19/2022 15:09				0.016	0	0.006	0.001	0.005		
12/19/2022 15:10	12.5	101.3	42.90575;-73.35894							
12/19/2022 15:10				0.016	0	0.006	0.001	0.007		
12/19/2022 15:11				0.016	0	0.005	0.001	0.004		
12/19/2022 15:12				0.016	0	0.005	0.001	0.003		
12/19/2022 15:13				0.016	0	0.005	0.001	0.007		
12/19/2022 15:14				0.016	0	0.005	0.001	0.005		
12/19/2022 15:15	12.5	100	42.90574;-73.35894							
12/19/2022 15:15				0.016	0	0.005	0.001	0.007		
12/19/2022 15:16				0.016	0	0.005	0.001	0.007		
12/19/2022 15:17				0.016	0	0.005	0.001	0.005		
12/19/2022 15:18				0.016	0	0.004	0.001	0.006		
12/19/2022 15:19				0.016	0	0.005	0.001	0.007		

C.T. MALE ASSOCIATES

CAMP FIELD DATA
LIBERTY STREET IRM

Device	Thiamis 2B011155			RAE RS232(A) 2B011155					DustTrak RS232(C) 2B011155	
Timestamp (UTC)	Batt. Voltage (V)	Current (mA)	Location	VOC (Peak) (ppm)	VOC (Low) (ppm)	VOC (STEL) (ppm)	VOC (TWA) (ppm)	VOC (ppm)	Total TWA (mg/m³)	Mass Conc. Total (mg/m³)
12/19/2022 15:20	12.5	102.5	42.90572;-73.35895							
12/19/2022 15:20				0.016	0	0.005	0.001	0.005		
12/19/2022 15:21				0.016	0	0.005	0.001	0.007		
12/20/2022 14:20	12.4	122.5								
12/20/2022 14:21				0	0	0	0	0	0	0.063
12/20/2022 14:22				0	0	0	0	0	0	0.063
12/20/2022 14:23				0	0	0	0	0	0	0.064
12/20/2022 14:24								0	0	0.064
12/20/2022 14:25	12.5	102.5						0	0	0.064
12/20/2022 14:26				0	0	0	0	0	0	0.062
12/20/2022 14:27				0	0	0	0	0	0	0.061
12/20/2022 14:28				0	0	0	0	0	0	0.06
12/20/2022 14:29				0	0	0	0	0	0	0.059
12/20/2022 14:30	12.5	102.5		0	0	0	0	0	0	0.06
12/20/2022 14:31				0	0	0	0	0	0	0.06
12/20/2022 14:32				0	0	0	0	0	0	0.058
12/20/2022 14:33				0	0	0	0	0	0	0.058
12/20/2022 14:34				0	0	0	0	0	0	0.059
12/20/2022 14:35	12.5	101.3		0	0	0	0	0	0	0.059
12/20/2022 14:36				0	0	0	0	0	0.002	0.058
12/20/2022 14:37				0	0	0	0	0	0.002	0.057
12/20/2022 14:38				0	0	0	0	0	0.002	0.058
12/20/2022 14:39				0	0	0	0	0	0.002	0.057
12/20/2022 14:40	12.5	100		0	0	0	0	0	0.002	0.056
12/20/2022 14:41				0	0	0	0	0		0.058
12/20/2022 14:42				0	0	0	0	0	0.003	0.059
12/20/2022 14:43				0	0	0	0	0	0.003	0.059
12/20/2022 14:44				0	0	0	0	0	0.003	0.058
12/20/2022 14:45	12.5	101.3		0	0	0	0	0	0.003	0.06
12/20/2022 14:46				0	0	0	0	0	0.003	0.061
12/20/2022 14:47				0	0	0	0	0	0.003	0.06
12/20/2022 14:48				0	0	0	0	0	0.003	0.061
12/20/2022 14:49				0	0	0	0	0	0.004	0.06
12/20/2022 14:50	12.5	101.3	42.90495;-73.3587	0	0	0	0	0	0.004	0.06
12/20/2022 14:51				0	0	0	0	0	0.004	0.06
12/20/2022 14:52				0	0	0	0	0	0.004	0.06
12/20/2022 14:53				0	0	0	0	0	0.004	0.06
12/20/2022 14:54				0	0	0	0	0	0.004	0.06
12/20/2022 14:55	12.5	102.5		0	0	0	0	0	0.004	0.059
12/20/2022 14:56				0	0	0	0	0	0.004	0.058
12/20/2022 14:57				0	0	0	0	0	0.005	0.058
12/20/2022 14:58				0	0	0	0	0	0.005	0.059
12/20/2022 14:59				0	0	0	0	0	0.005	0.058
12/20/2022 15:00	12.5	100		0	0	0	0	0	0.005	0.059
12/20/2022 15:01				0	0	0	0	0	0.005	0.057
12/20/2022 15:02				0	0	0	0	0	0.005	0.058
12/20/2022 15:03				0	0	0	0	0	0.005	0.058
12/20/2022 15:04				0	0	0	0	0	0.005	0.057
12/20/2022 15:05	12.5	102.5		0	0	0	0	0	0.005	0.057
12/20/2022 15:06				0	0	0	0	0	0.006	0.056
12/20/2022 15:07				0.001	0	0	0	0	0.006	0.056
12/20/2022 15:08				0.001	0	0	0	0	0.006	0.987
12/20/2022 15:09				0.001	0	0	0	0	0.006	0.055
12/20/2022 15:10	12.5	101.3	42.90441;-73.35883	0.001	0	0	0	0	0.006	0.055
12/20/2022 15:11				0.001	0	0	0	0	0.006	0.054
12/20/2022 15:12				0.001	0	0	0	0	0.006	0.054
12/20/2022 15:13				0.001	0	0	0	0	0.006	0.055
12/20/2022 15:14				0.001	0	0	0	0	0.007	0.056
12/20/2022 15:15	12.5	101.3	42.90461;-73.35883	0.001	0	0	0	0	0.007	0.054
12/20/2022 15:16				0.001	0	0	0	0	0.007	0.055
12/20/2022 15:17				0.001	0	0	0	0	0.007	0.056

CAMP FIELD DATA
LIBERTY STREET IRM

Device	Thiamis 2B011155			RAE RS232(A) 2B011155					DustTrak RS232(C) 2B011155	
Timestamp (UTC)	Batt. Voltage (V)	Current (mA)	Location	VOC (Peak) (ppm)	VOC (Low) (ppm)	VOC (STEL) (ppm)	VOC (TWA) (ppm)	VOC (ppm)	Total TWA (mg/m³)	Mass Conc. Total (mg/m³)
12/20/2022 15:18				0.001	0	0	0	0	0.007	0.054
12/20/2022 15:19				0.001	0	0	0	0	0.007	0.055
12/20/2022 15:20	12.6	100	42.90461;-73.3588	0.001	0	0	0	0	0.007	0.056
12/20/2022 15:21				0.001	0	0	0	0	0.007	0.056
12/20/2022 15:22				0.001	0	0	0	0	0.007	0.055
12/20/2022 15:23				0.001	0	0	0	0	0.008	0.054
12/20/2022 15:24				0.001	0	0	0	0	0.008	0.053
12/20/2022 15:25	12.5	102.5	42.90469;-73.35881	0.001	0	0	0	0	0.008	0.052
12/20/2022 15:26				0.001	0	0	0	0	0.008	0.053
12/20/2022 15:27				0.001	0	0	0	0	0.008	0.053
12/20/2022 15:28				0.001	0	0	0	0	0.008	0.052
12/20/2022 15:29				0.001	0	0	0	0	0.008	0.05
12/20/2022 15:30	12.5	148.8	42.90466;-73.35882	0.001	0	0	0	0	0.008	0.051
12/20/2022 15:31				0.001	0	0	0	0	0.008	0.051
12/20/2022 15:32				0.001	0	0	0	0	0.009	0.053
12/20/2022 15:33				0.001	0	0	0	0	0.009	0.051
12/20/2022 15:34				0.001	0	0	0	0	0.009	0.052
12/20/2022 15:35	12.5	102.5	42.90479;-73.35879	0.001	0	0	0	0	0.009	0.054
12/20/2022 15:36				0.001	0	0	0	0	0.009	0.05
12/20/2022 15:37				0.001	0	0	0	0	0.009	0.049
12/20/2022 15:38				0.001	0	0	0	0	0.009	0.051
12/20/2022 15:39				0.001	0	0	0	0	0.009	0.058
12/20/2022 15:40	12.5	106.3	42.90475;-73.3589	0.001	0	0	0	0	0.009	0.051
12/20/2022 15:41				0.001	0	0	0	0	0.009	0.052
12/20/2022 15:42				0.001	0	0	0	0	0.01	0.055
12/20/2022 15:43				0.001	0	0	0	0	0.01	0.048
12/20/2022 15:44				0.001	0	0	0	0	0.01	0.047
12/20/2022 15:45	12.5	103.8	42.90482;-73.35884	0.001	0	0	0	0	0.01	0.046
12/20/2022 15:46				0.001	0	0	0	0	0.01	0.047
12/20/2022 15:47				0.001	0	0	0	0	0.01	0.046
12/20/2022 15:48				0.001	0	0	0	0	0.01	0.047
12/21/2022 9:21	12.9	97.5								
12/21/2022 9:22									0	0.039
12/21/2022 9:23									0	0.04
12/21/2022 9:24									0	0.04
12/21/2022 9:25	12.8	102.5							0	0.04
12/21/2022 9:26									0	0.04
12/21/2022 9:27									0	0.039
12/21/2022 9:28									0	0.038
12/21/2022 9:29									0	0.039
12/21/2022 9:30	12.7	153.8							0	0.039
12/21/2022 9:31									0	0.039
12/21/2022 9:32									0	0.04
12/21/2022 9:33									0	0.047
12/21/2022 9:34									0	0.044
12/21/2022 9:35	12.8	102.5							0	0.04
12/21/2022 9:36									0	0.039
12/21/2022 9:37									0.001	0.04
12/21/2022 9:38									0.001	0.04
12/21/2022 9:39									0.001	0.04
12/21/2022 9:40	12.8	102.5							0.002	0.04
12/21/2022 9:41									0.002	0.039
12/21/2022 9:42									0.002	0.039
12/21/2022 9:43									0.002	0.038
12/21/2022 9:44									0.002	0.039
12/21/2022 9:45	12.8	98.8							0.002	0.039
12/21/2022 9:46									0.002	0.039
12/21/2022 9:47									0.002	0.039
12/21/2022 9:48									0.002	0.04
12/21/2022 9:49									0.002	0.04
12/21/2022 9:50	12.8	102.5							0.002	0.039

CAMP FIELD DATA
LIBERTY STREET IRM

Device	Thiamis 2B011155			RAE RS232(A) 2B011155					DustTrak RS232(C) 2B011155	
Timestamp (UTC)	Batt. Voltage (V)	Current (mA)	Location	VOC (Peak) (ppm)	VOC (Low) (ppm)	VOC (STEL) (ppm)	VOC (TWA) (ppm)	VOC (ppm)	Total TWA (mg/m³)	Mass Conc. Total (mg/m³)
12/21/2022 9:51	12.8	100							0.002	0.04
12/21/2022 9:52									0.003	0.04
12/21/2022 9:53									0.003	0.04
12/21/2022 9:54									0.003	0.052
12/21/2022 9:55									0.003	0.045
12/21/2022 9:56									0.003	0.042
12/21/2022 9:57									0.003	0.041
12/21/2022 9:58									0.003	0.041
12/21/2022 9:59	12.8	106.3	42.90569;~73.35905						0.003	0.041
12/21/2022 10:00									0.003	0.042
12/21/2022 10:01									0.003	0.042
12/21/2022 10:02									0.003	0.042
12/21/2022 10:03									0.004	0.043
12/21/2022 10:04									0.004	0.049
12/21/2022 10:05									0.004	0.042
12/21/2022 10:06									0.004	0.041
12/21/2022 10:07	12.8	97.5	42.90559;~73.35907						0.004	0.042
12/21/2022 10:08									0.004	0.043
12/21/2022 10:09									0.004	0.044
12/21/2022 10:10									0.004	0.042
12/21/2022 10:11									0.004	0.045
12/21/2022 10:12									0.004	0.043
12/21/2022 10:13									0.004	0.043
12/21/2022 10:14									0.004	0.043
12/21/2022 10:15	12.8	97.5	42.90559;~73.35905						0.005	0.044
12/21/2022 10:16									0.005	0.044
12/21/2022 10:17									0.005	0.044
12/21/2022 10:18									0.005	0.044
12/21/2022 10:19									0.005	0.043
12/21/2022 10:20									0.005	0.045
12/21/2022 10:21									0.005	0.046
12/21/2022 10:22									0.005	0.044
12/21/2022 10:23	12.8	97.5	42.90562;~73.35909						0.005	0.044
12/21/2022 10:24									0.005	0.045
12/21/2022 10:25									0.006	0.044
12/21/2022 10:26									0.006	0.045
12/21/2022 10:27									0.006	0.043
12/21/2022 10:28									0.006	0.043
12/21/2022 10:29									0.006	0.045
12/21/2022 10:30									0.006	0.047
12/21/2022 10:31	12.8	92.5	42.90565;~73.35908						0.006	0.044
12/21/2022 10:32									0.006	0.043
12/21/2022 10:33									0.006	0.043
12/21/2022 10:34									0.006	0.042
12/21/2022 10:35									0.006	0.044
12/21/2022 10:36									0.007	0.05
12/21/2022 10:37									0.007	0.044
12/21/2022 10:38									0.007	0.044
12/21/2022 10:39	12.8	111.3	42.90563;~73.35915						0.007	0.044
12/21/2022 10:40									0.007	0.044
12/21/2022 10:41									0.007	0.044
12/21/2022 10:42									0.007	0.045
12/21/2022 10:43									0.007	0.044
12/21/2022 10:44									0.007	0.044
12/21/2022 10:45									0.007	0.045
12/21/2022 10:46									0.007	0.043
12/21/2022 10:47	12.8	100	42.90564;~73.35915						0.008	0.102
12/21/2022 10:48									0.008	0.08
12/21/2022 10:49									0.008	0.047
12/21/2022 10:50									0.008	0.046
12/21/2022 10:51									0.008	0.044

CAMP FIELD DATA
LIBERTY STREET IRM

[illegible]

CAMP FIELD DATA
LIBERTY STREET IRM

Device	Thiamis 2B011155			RAE RS232(A) 2B011155					DustTrak RS232(C) 2B011155	
Timestamp (UTC)	Batt. Voltage (V)	Current (mA)	Location	VOC (Peak) (ppm)	VOC (Low) (ppm)	VOC (STEL) (ppm)	VOC (TWA) (ppm)	VOC (ppm)	Total TWA (mg/m³)	Mass Conc. Total (mg/m³)
12/21/2022 11:53	12.6	100	42.90567;-73.35919						0.014	0.038
12/21/2022 11:54									0.014	0.038
12/21/2022 11:55									0.014	0.041
12/21/2022 11:56									0.014	0.039
12/21/2022 11:57									0.014	0.037
12/21/2022 11:58	12.6	108.8	42.90569;-73.35916						0.014	0.036
12/21/2022 11:59									0.014	0.036
12/21/2022 12:00									0.014	0.035
12/21/2022 12:01									0.014	0.032
12/21/2022 12:02									0.015	0.029
12/21/2022 12:03	12.6	102.5	42.90564;-73.35907						0.015	0.03
12/21/2022 12:04									0.015	0.031
12/21/2022 12:05									0.015	0.032
12/21/2022 12:06									0.015	0.033
12/21/2022 12:07									0.015	0.034
12/21/2022 12:08	12.6	103.8	42.90563;-73.35909						0.015	0.035
12/21/2022 12:09									0.015	0.033
12/21/2022 12:10									0.015	0.032
12/21/2022 12:11									0.015	0.034
12/21/2022 12:12									0.015	0.038
12/21/2022 12:13	12.6	102.5	42.90562;-73.35907						0.015	0.047
12/21/2022 12:14									0.015	0.045
12/21/2022 12:15									0.016	0.035
12/21/2022 12:16									0.016	0.041
12/21/2022 12:17									0.016	0.042
12/21/2022 12:18	12.6	107.5	42.90569;-73.3591						0.016	0.035
12/21/2022 12:19									0.016	0.035
12/21/2022 12:20									0.016	0.032
12/21/2022 12:21									0.016	0.032
12/21/2022 12:22									0.016	0.033
12/21/2022 12:23	12.6	108.8	42.90563;-73.35907						0.016	0.034
12/21/2022 12:24									0.016	0.034
12/21/2022 12:25									0.016	0.032
12/21/2022 12:26									0.016	0.626
12/21/2022 12:27									0.016	0.033
12/21/2022 12:28	12.7	98.8	42.90562;-73.35902						0.016	0.034
12/21/2022 12:29									0.017	0.033
12/21/2022 12:30									0.017	0.601
12/21/2022 12:31									0.017	0.034
12/21/2022 12:32									0.017	0.036
12/21/2022 12:33	12.7	98.8	42.90557;-73.35909						0.017	0.033
12/21/2022 12:34									0.017	0.031
12/21/2022 12:35									0.017	0.033
12/21/2022 12:36									0.017	0.032
12/21/2022 12:37									0.017	0.032
12/21/2022 12:38	12.7	101.3	42.90562;-73.35905						0.017	0.031
12/21/2022 12:39									0.017	0.031
12/21/2022 12:40									0.017	0.032
12/21/2022 12:41									0.017	0.033
12/21/2022 12:42									0.017	0.031
12/21/2022 12:43	12.7	102.5	42.90565;-73.359						0.017	0.031
12/21/2022 12:44									0.018	0.031
12/21/2022 12:45									0.018	0.031
12/21/2022 12:46									0.018	0.033
12/21/2022 12:47									0.018	0.038
12/21/2022 12:48	12.7	115	42.90571;-73.35904						0.018	0.037
12/21/2022 12:49									0.018	0.034
12/21/2022 12:50									0.018	0.034
12/21/2022 12:51									0.018	0.03
12/21/2022 12:52									0.018	0.034
12/21/2022 12:53									0.018	0.032

CAMP FIELD DATA
LIBERTY STREET IRM

[illegible]

C.T. MALE ASSOCIATES

CAMP FIELD DATA
LIBERTY STREET IRM

Device	Thiamis 2B011155			RAE RS232(A) 2B011155					DustTrak RS232(C) 2B011155	
Timestamp (UTC)	Batt. Voltage (V)	Current (mA)	Location	VOC (Peak) (ppm)	VOC (Low) (ppm)	VOC (STEL) (ppm)	VOC (TWA) (ppm)	VOC (ppm)	Total TWA (mg/m³)	Mass Conc. Total (mg/m³)
12/21/2022 13:55	12.7	98.8	42.90567;-73.35909						0.022	0.029
12/21/2022 13:56									0.022	0.03
12/21/2022 13:57									0.022	0.583
12/21/2022 13:58									0.022	0.024
12/21/2022 13:59									0.022	0.029
12/21/2022 14:00	12.7	100	42.90572;-73.35908						0.022	0.036
12/21/2022 14:01									0.023	0.028
12/21/2022 14:02									0.023	0.025
12/21/2022 14:03									0.023	0.023
12/21/2022 14:04									0.023	0.544
12/21/2022 14:05	12.7	98.8	42.9057;-73.35905						0.023	0.021
12/21/2022 14:06									0.023	0.023
12/21/2022 14:07									0.023	0.034
12/21/2022 14:08									0.023	0.022
12/21/2022 14:09									0.023	0.024
12/21/2022 14:10	12.7	98.8	42.9057;-73.35909						0.023	0.022
12/21/2022 14:11									0.023	0.02
12/21/2022 14:12										0.02
12/21/2022 14:13	12.7	101.3	42.90566;-73.3591							
12/21/2022 14:14	12.7	101.3	42.90565;-73.35909							
12/21/2022 14:15	12.7	108.8	42.90567;-73.35911							
12/21/2022 14:16	12.7	113.8	42.90569;-73.35902							
12/21/2022 14:17	12.7	101.3	42.90562;-73.35907							
12/21/2022 14:18	12.7	97.5	42.90567;-73.35906							
12/21/2022 14:19	12.7	101.3	42.90565;-73.35907							
12/21/2022 14:20	12.7	97.5	42.90562;-73.35909							
12/21/2022 14:21	12.7	100	42.90564;-73.35909							
12/21/2022 14:22	12.7	98.8	42.90565;-73.35905							
12/21/2022 14:23	12.7	97.5	42.90568;-73.35905							
12/21/2022 14:24	12.7	97.5	42.90562;-73.35908							
12/21/2022 14:25	12.7	98.8	42.90561;-73.35903							
12/21/2022 14:26	12.7	95	42.90567;-73.35904							
12/21/2022 14:27	12.7	98.8	42.90572;-73.35908							
12/21/2022 14:28	12.7	98.8	42.90561;-73.35908							
12/21/2022 14:29	12.7	95	42.9057;-73.35905							
12/21/2022 14:30	12.7	96.3	42.90566;-73.35906							
12/21/2022 14:31	12.7	97.5	42.90564;-73.35912							
12/21/2022 14:32	12.7	92.5	42.90565;-73.35905							
12/21/2022 14:33	12.7	97.5	42.90566;-73.35908							
12/21/2022 14:34	12.7	98.8	42.90569;-73.35905							
12/22/2022 10:37	12.8	116.3								
12/22/2022 10:38			42.9043469;-73.358772							
12/22/2022 10:39				0	0	0	0	0		
12/22/2022 10:40	12.8	93.8	42.90487;-73.35883	0	0	0	0	0		
12/22/2022 10:41				0	0	0	0	0		
12/22/2022 10:42				0	0	0	0	0		
12/22/2022 10:43				0	0	0	0	0		
12/22/2022 10:44				0	0	0	0	0		
12/22/2022 10:45	12.8	96.3	42.90485;-73.3588	0	0	0	0	0		
12/22/2022 10:46				0	0	0	0	0		
12/22/2022 10:47				0	0	0	0	0		
12/22/2022 10:48				0	0	0	0	0		
12/22/2022 10:49				0	0	0	0	0		
12/22/2022 10:50	12.7	151.3	42.90479;-73.35878	0	0	0	0	0		
12/22/2022 10:51				0	0	0	0	0		
12/22/2022 10:52				0	0	0	0	0		
12/22/2022 10:53				0	0	0	0	0		
12/22/2022 10:54				0	0	0	0	0		
12/22/2022 10:55	12.8	92.5	42.90477;-73.35882	0	0	0	0	0		
12/22/2022 10:56				0	0	0	0	0		
12/22/2022 10:57				0	0	0	0	0		

C.T. MALE ASSOCIATES

CAMP FIELD DATA
LIBERTY STREET IRM

Device	Thiamis 2B011155			RAE RS232(A) 2B011155					DustTrak RS232(C) 2B011155	
Timestamp (UTC)	Batt. Voltage (V)	Current (mA)	Location	VOC (Peak) (ppm)	VOC (Low) (ppm)	VOC (STEL) (ppm)	VOC (TWA) (ppm)	VOC (ppm)	Total TWA (mg/m³)	Mass Conc. Total (mg/m³)
12/22/2022 10:58				0	0	0	0	0		
12/22/2022 10:59				0	0	0	0	0		
12/22/2022 11:00	12.8	102.5	42.90482;-73.35869	0	0	0	0	0		
12/22/2022 11:01				0	0	0	0	0		
12/22/2022 11:02				0	0	0	0	0		
12/22/2022 11:03				0	0	0	0	0		
12/22/2022 11:04				0	0	0	0	0		
12/22/2022 11:05	12.8	102.5	42.90484;-73.35868	0	0	0	0	0		
12/22/2022 11:06				0	0	0	0	0		
12/22/2022 11:07				0	0	0	0	0		
12/22/2022 11:08				0	0	0	0	0		
12/22/2022 11:09				0	0	0	0	0		
12/22/2022 11:10	12.8	106.3	42.90479;-73.3588	0	0	0	0	0		
12/22/2022 11:11				0	0	0	0	0		
12/22/2022 11:12				0	0	0	0	0		
12/22/2022 11:13				0	0	0	0	0		
12/22/2022 11:14				0	0	0	0	0		
12/22/2022 11:15	12.7	95	42.90482;-73.35874	0	0	0	0	0		
12/22/2022 11:16				0	0	0	0	0		
12/22/2022 11:17				0	0	0	0	0		
12/22/2022 11:18				0	0	0	0	0		
12/22/2022 11:19				0	0	0	0	0		
12/22/2022 11:20	12.7	97.5	42.90474;-73.35876	0	0	0	0	0		
12/22/2022 11:21				0	0	0	0	0		
12/22/2022 11:22				0	0	0	0	0		
12/22/2022 11:23				0	0	0	0	0		
12/22/2022 11:24				0	0	0	0	0		
12/22/2022 11:25	12.7	108.8	42.90477;-73.35876	0	0	0	0	0		
12/22/2022 11:26				0	0	0	0	0		
12/22/2022 11:27				0	0	0	0	0		
12/22/2022 11:28				0	0	0	0	0		
12/22/2022 11:29				0	0	0	0	0		
12/22/2022 11:30	12.7	90	42.90479;-73.35876	0	0	0	0	0		
12/22/2022 11:31				0	0	0	0	0		
12/22/2022 11:32				0	0	0	0	0		
12/22/2022 11:33				0	0	0	0	0		
12/22/2022 11:34				0	0	0	0	0		
12/22/2022 11:35	12.7	92.5	42.90483;-73.35884	0	0	0	0	0		
12/22/2022 11:36				0	0	0	0	0		
12/22/2022 11:37				0	0	0	0	0		
12/22/2022 11:38				0	0	0	0	0		
12/22/2022 11:39				0	0	0	0	0		
12/22/2022 11:40	12.7	103.8	42.90484;-73.35878	0	0	0	0	0		
12/22/2022 11:41				0	0	0	0	0		
12/22/2022 11:42				0	0	0	0	0		
12/22/2022 11:43				0	0	0	0	0		
12/22/2022 11:44				0	0	0	0	0		
12/22/2022 11:45	12.7	106.3	42.90479;-73.35885	0	0	0	0	0		
12/22/2022 11:46				0	0	0	0	0		
12/22/2022 11:47				0	0	0	0	0		
12/22/2022 11:48				0	0	0	0	0		
12/22/2022 11:49				0	0	0	0	0		
12/22/2022 11:50	12.7	103.8	42.90479;-73.35878	0	0	0	0	0		
12/22/2022 11:51				0	0	0	0	0		
12/22/2022 11:52				0	0	0	0	0		
12/22/2022 11:53				0	0	0	0	0		
12/22/2022 11:54				0	0	0	0	0		
12/22/2022 11:55	12.7	95	42.90479;-73.35887	0	0	0	0	0		
12/22/2022 11:56				0	0	0	0	0		
12/22/2022 11:57				0	0	0	0	0		
12/22/2022 11:58				0	0	0	0	0		

C.T. MALE ASSOCIATES

CAMP FIELD DATA
LIBERTY STREET IRM

Device	Thiamis 2B011155			RAE RS232(A) 2B011155					DustTrak RS232(C) 2B011155	
Timestamp (UTC)	Batt. Voltage (V)	Current (mA)	Location	VOC (Peak) (ppm)	VOC (Low) (ppm)	VOC (STEL) (ppm)	VOC (TWA) (ppm)	VOC (ppm)	Total TWA (mg/m³)	Mass Conc. Total (mg/m³)
12/22/2022 11:59				0	0	0	0	0		
12/22/2022 12:00	12.7	91.3	42.90481;-73.35881	0	0	0	0	0		
12/22/2022 12:01				0	0	0	0	0		
12/22/2022 12:02				0	0	0	0	0		
12/22/2022 12:03				0	0	0	0	0		
12/22/2022 12:04				0	0	0	0	0		
12/22/2022 12:05	12.7	92.5	42.9048;-73.35879	0	0	0	0	0		
12/22/2022 12:06				0	0	0	0	0		
12/22/2022 12:07				0	0	0	0	0		
12/22/2022 12:08				0	0	0	0	0		
12/22/2022 12:09				0	0	0	0	0		
12/22/2022 12:10	12.7	93.8	42.9048;-73.35883	0	0	0	0	0		
12/22/2022 12:11				0	0	0	0	0		
12/22/2022 12:12				0	0	0	0	0		
12/22/2022 12:13				0	0	0	0	0		
12/22/2022 12:14				0	0	0	0	0		
12/22/2022 12:15	12.7	92.5	42.9048;-73.35881	0	0	0	0	0		
12/22/2022 12:16				0	0	0	0	0		
12/22/2022 12:17				0	0	0	0	0		
12/22/2022 12:18				0	0	0	0	0		
12/22/2022 12:19				0	0	0	0	0		
12/22/2022 12:20	12.7	93.8	42.90474;-73.3588	0	0	0	0	0		
12/22/2022 12:21				0	0	0	0	0		
12/22/2022 12:22				0	0	0	0	0		
12/22/2022 12:23				0	0	0	0	0		
12/22/2022 12:24				0	0	0	0	0		
12/22/2022 12:25	12.7	97.5	42.90476;-73.35883	0	0	0	0	0		
12/22/2022 12:26				0	0	0	0	0		
12/22/2022 12:27				0	0	0	0	0		
12/22/2022 12:28				0	0	0	0	0		
12/22/2022 12:29				0	0	0	0	0		
12/22/2022 12:30	12.7	111.3	42.90482;-73.35886	0	0	0	0	0		
12/22/2022 12:31				0	0	0	0	0		
12/22/2022 12:32				0	0	0	0	0		
12/22/2022 12:33				0	0	0	0	0		
12/22/2022 12:34				0	0	0	0	0		
12/22/2022 12:35	12.7	96.3	42.90472;-73.35877	0	0	0	0	0		
12/22/2022 12:36				0	0	0	0	0		
12/22/2022 12:37				0	0	0	0	0		
12/22/2022 12:38				0	0	0	0	0		
12/22/2022 12:39				0	0	0	0	0		
12/22/2022 12:40	12.7	97.5	42.90477;-73.3588	0	0	0	0	0		
12/22/2022 12:41				0	0	0	0	0		
12/22/2022 12:42				0	0	0	0	0		
12/22/2022 12:43				0	0	0	0	0		
12/22/2022 12:44				0	0	0	0	0		
12/22/2022 12:45	12.7	97.5	42.90474;-73.35876	0	0	0	0	0		
12/22/2022 12:46				0	0	0	0	0		
12/22/2022 12:47				0	0	0	0	0		
12/22/2022 12:48				0	0	0	0	0		
12/22/2022 12:49				0	0	0	0	0		
12/22/2022 12:50	12.7	97.5	42.90469;-73.35885	0	0	0	0	0		
12/22/2022 12:51				0	0	0	0	0		
12/22/2022 12:52				0	0	0	0	0		
12/22/2022 12:53				0	0	0	0	0		
12/22/2022 12:54				0	0	0	0	0		
12/22/2022 12:55	12.7	97.5	42.90479;-73.35883	0	0	0	0	0		
12/22/2022 12:56				0	0	0	0	0		
12/22/2022 12:57				0	0	0	0	0		
12/22/2022 12:58				0	0	0	0	0		
12/22/2022 12:59				0	0	0	0	0		

C.T. MALE ASSOCIATES

CAMP FIELD DATA
LIBERTY STREET IRM

Device	Thiamis 2B011155			RAE RS232(A) 2B011155					DustTrak RS232(C) 2B011155	
Timestamp (UTC)	Batt. Voltage (V)	Current (mA)	Location	VOC (Peak) (ppm)	VOC (Low) (ppm)	VOC (STEL) (ppm)	VOC (TWA) (ppm)	VOC (ppm)	Total TWA (mg/m³)	Mass Conc. Total (mg/m³)
12/22/2022 13:00	12.7	100	42.9048;-73.35876	0	0	0	0	0		
12/22/2022 13:01				0	0	0	0	0		
12/22/2022 13:02				0	0	0	0	0		
12/22/2022 13:03				0	0	0	0	0		
12/22/2022 13:04				0	0	0	0	0		
12/22/2022 13:05	12.7	102.5	42.90473;-73.35876	0	0	0	0	0		
12/22/2022 13:06				0	0	0	0	0		
12/22/2022 13:07				0	0	0	0	0		
12/22/2022 13:08				0	0	0	0	0		
12/22/2022 13:09				0	0	0	0	0		
12/22/2022 13:10	12.7	102.5	42.90478;-73.35876	0	0	0	0	0		
12/22/2022 13:11				0	0	0	0	0		
12/22/2022 13:12				0	0	0	0	0		
12/22/2022 13:13				0	0	0	0	0		
12/22/2022 13:14				0	0	0	0	0		
12/22/2022 13:15	12.7	97.5	42.90476;-73.35878	0	0	0	0	0		
12/22/2022 13:16				0	0	0	0	0		
12/22/2022 13:17				0	0	0	0	0		
12/22/2022 13:18				0	0	0	0	0		
12/22/2022 13:19				0	0	0	0	0		
12/22/2022 13:20	12.7	92.5	42.9048;-73.35878	0	0	0	0	0		
12/22/2022 13:21				0	0	0	0	0		
12/22/2022 13:22				0	0	0	0	0		
12/22/2022 13:23				0	0	0	0	0		
12/22/2022 13:24				0	0	0	0	0		
12/22/2022 13:25	12.7	100	42.90477;-73.35876	0	0	0	0	0		
12/22/2022 13:26				0	0	0	0	0		
12/22/2022 13:27				0	0	0	0	0		
12/22/2022 13:28				0	0	0	0	0		
12/22/2022 13:29				0	0	0	0	0		
12/22/2022 13:30	12.7	97.5	42.9047;-73.35873	0	0	0	0	0		
12/22/2022 13:31				0	0	0	0	0		
12/22/2022 13:32				0	0	0	0	0		
12/22/2022 13:33				0	0	0	0	0		
12/22/2022 13:34				0	0	0	0	0		
12/22/2022 13:35	12.6	105	42.90478;-73.35876	0	0	0	0	0		
12/22/2022 13:36				0	0	0	0	0		
12/22/2022 13:37				0	0	0	0	0		
12/22/2022 13:38				0	0	0	0	0		
12/22/2022 13:39				0	0	0	0	0		
12/22/2022 13:40	12.6	96.3	42.90476;-73.35877	0	0	0	0	0		
12/22/2022 13:41				0	0	0	0	0		
12/22/2022 13:42				0	0	0	0	0		
12/22/2022 13:43				0	0	0	0	0		
12/22/2022 13:44				0	0	0	0	0		
12/22/2022 13:45	12.6	103.8	42.90472;-73.35876	0	0	0	0	0		
12/22/2022 13:46				0	0	0	0	0		
12/22/2022 13:47				0	0	0	0	0		
12/22/2022 13:48				0	0	0	0	0		
12/22/2022 13:49				0	0	0	0	0		
12/22/2022 13:50	12.6	95	42.90477;-73.35875	0	0	0	0	0		
12/22/2022 13:51				0	0	0	0	0		
12/22/2022 13:52				0	0	0	0	0		
12/22/2022 13:53				0	0	0	0	0		
12/22/2022 13:54				0	0	0	0	0		
12/22/2022 13:55	12.7	93.8	42.90482;-73.35877	0	0	0	0	0		
12/22/2022 13:56				0	0	0	0	0		
12/22/2022 13:57				0	0	0	0	0		
12/22/2022 13:58									0	
12/22/2022 13:59									0	
12/22/2022 14:00	12.6	101.3	42.90472;-73.35877	0	0	0	0	0		

C.T. MALE ASSOCIATES

CAMP FIELD DATA
LIBERTY STREET IRM

Device	Thiamis 2B011155			RAE RS232(A) 2B011155					DustTrak RS232(C) 2B011155	
Timestamp (UTC)	Batt. Voltage (V)	Current (mA)	Location	VOC (Peak) (ppm)	VOC (Low) (ppm)	VOC (STEL) (ppm)	VOC (TWA) (ppm)	VOC (ppm)	Total TWA (mg/m³)	Mass Conc. Total (mg/m³)
12/22/2022 14:01				0	0	0	0	0		
12/22/2022 14:02				0	0	0	0	0		
12/22/2022 14:03				0	0	0	0	0		
12/22/2022 14:04				0	0	0	0	0		
12/22/2022 14:05	12.6	92.5	42.90486;-73.35876	0	0	0	0	0		
12/22/2022 14:06				0	0	0	0	0		
12/22/2022 14:07				0	0	0	0	0		
12/22/2022 14:08				0	0	0	0	0		
12/22/2022 14:09				0	0	0	0	0		
12/22/2022 14:10	12.6	92.5	42.90481;-73.35879	0	0	0	0	0		
12/22/2022 14:11				0	0	0	0	0		
12/22/2022 14:12				0	0	0	0	0		
12/22/2022 14:13				0	0	0	0	0		
12/22/2022 14:14				0	0	0	0	0		
12/22/2022 14:15	12.6	93.8	42.90482;-73.35873	0	0	0	0	0		
12/22/2022 14:16				0	0	0	0	0		
12/22/2022 14:17				0	0	0	0	0		
12/22/2022 14:18				0	0	0	0	0		
12/22/2022 14:19				0	0	0	0	0		
12/22/2022 14:20	12.6	96.3	42.90489;-73.35873	0	0	0	0	0		
12/22/2022 14:21				0	0	0	0	0		
12/22/2022 14:22				0	0	0	0	0		
12/22/2022 14:23				0	0	0	0	0		
12/22/2022 14:24				0	0	0	0	0		
12/22/2022 14:25	12.6	101.3	42.9048;-73.35873	0	0	0	0	0		
12/22/2022 14:26				0	0	0	0	0		
12/22/2022 14:27				0	0	0	0	0		
12/22/2022 14:28				0	0	0	0	0		
12/22/2022 14:29				0	0	0	0	0		
12/22/2022 14:30	12.6	92.5	42.90483;-73.3587	0	0	0	0	0		
12/22/2022 14:31				0	0	0	0	0		
12/22/2022 14:32				0	0	0	0	0		
12/22/2022 14:33				0	0	0	0	0		
12/22/2022 14:34				0	0	0	0	0		
12/22/2022 14:35	12.6	92.5	42.90476;-73.35875	0	0	0	0	0		
12/22/2022 14:36				0	0	0	0	0		
12/22/2022 14:37				0	0	0	0	0		
12/22/2022 14:38				0	0	0	0	0		
12/22/2022 14:39				0	0	0	0	0		
12/22/2022 14:40	12.6	98.8	42.9048;-73.35878	0	0	0	0	0		
12/22/2022 14:41				0	0	0	0	0		
12/22/2022 14:42				0	0	0	0	0		
12/22/2022 14:43				0	0	0	0	0		
12/22/2022 14:44				0	0	0	0	0		
12/22/2022 14:45	12.6	97.5	42.9048;-73.35876	0	0	0	0	0		
12/22/2022 14:46				0	0	0	0	0		
12/22/2022 14:47				0	0	0	0	0		
12/22/2022 14:48				0	0	0	0	0		
12/22/2022 14:49				0	0	0	0	0		
12/22/2022 14:50	12.6	93.8	42.9048;-73.35867	0	0	0	0	0		
12/22/2022 14:51				0	0	0	0	0		
12/22/2022 14:52				0	0	0	0	0		
12/22/2022 14:53				0	0	0	0	0		
12/22/2022 14:54				0	0	0	0	0		
12/22/2022 14:55	12.6	97.5	42.90477;-73.35882	0	0	0	0	0		
12/22/2022 14:56				0	0	0	0	0		
12/22/2022 14:57				0	0	0	0	0		
12/22/2022 14:58				0	0	0	0	0		
12/22/2022 14:59				0	0	0	0	0		
12/22/2022 15:00	12.6	96.3	42.90478;-73.35877	0	0	0	0	0		
12/22/2022 15:01				0	0	0	0	0		

C.T. MALE ASSOCIATES

CAMP FIELD DATA
LIBERTY STREET IRM

Device	Thiamis 2B011155			RAE RS232(A) 2B011155					DustTrak RS232(C) 2B011155	
Timestamp (UTC)	Batt. Voltage (V)	Current (mA)	Location	VOC (Peak) (ppm)	VOC (Low) (ppm)	VOC (STEL) (ppm)	VOC (TWA) (ppm)	VOC (ppm)	Total TWA (mg/m³)	Mass Conc. Total (mg/m³)
12/22/2022 15:02				0	0	0	0	0		
12/22/2022 15:03				0	0	0	0	0		
12/22/2022 15:04				0	0	0	0	0		
12/22/2022 15:05	12.6	101.3	42.9048;-73.35876	0	0	0	0	0		
12/22/2022 15:06				0	0	0	0	0		
12/22/2022 15:07				0	0	0	0	0		
12/22/2022 15:08				0	0	0	0	0		
12/22/2022 15:09				0	0	0	0	0		
12/22/2022 15:10	12.6	98.8	42.90487;-73.35867	0	0	0	0	0		
12/22/2022 15:11				0	0	0	0	0		
12/22/2022 15:12				0	0	0	0	0		
12/22/2022 15:13				0	0	0	0	0		
12/22/2022 15:14				0	0	0	0	0		
12/22/2022 15:15	12.6	101.3	42.90472;-73.35876	0	0	0	0	0		
12/22/2022 15:16				0	0	0	0	0		
12/22/2022 15:17				0	0	0	0	0		
12/22/2022 15:18				0.001	0	0	0	0.001		
12/22/2022 15:19				0.001	0	0	0	0		
12/22/2022 15:20	12.6	92.5	42.90476;-73.35876	0.001	0	0	0	0		
12/22/2022 15:21				0.001	0	0	0	0		
12/22/2022 15:22				0.001	0	0	0	0		
12/22/2022 15:23				0.001	0	0	0	0		
12/22/2022 15:24				0.001	0	0	0	0		
12/22/2022 15:25	12.6	100	42.90482;-73.3588	0.001	0	0	0	0		
12/22/2022 15:26				0.001	0	0	0	0		
12/22/2022 15:27				0.001	0	0	0	0		
12/22/2022 15:28				0.001	0	0	0	0		
12/22/2022 15:29				0.001	0	0	0	0		
12/22/2022 15:30	12.6	97.5	42.90482;-73.35881	0.001	0	0	0	0		
12/22/2022 15:31				0.001	0	0	0	0		
12/22/2022 15:32				0.001	0	0	0	0		
12/22/2022 15:33				0.001	0	0	0	0		
12/22/2022 15:34				0.001	0	0	0	0		
12/22/2022 15:35	12.5	113.8	42.90479;-73.3588	0.001	0	0	0	0		
12/22/2022 15:36				0.001	0	0	0	0		
12/22/2022 15:37				0.001	0	0	0	0		
12/22/2022 15:38				0.001	0	0	0	0		
12/22/2022 15:39				0.001	0	0	0	0		
12/22/2022 15:40	12.5	101.3	42.90482;-73.35877	0.001	0	0	0	0		
12/22/2022 15:41				0.001	0	0	0	0		
12/22/2022 15:42				0.001	0	0	0	0		
12/22/2022 15:43				0.001	0	0	0	0		
12/22/2022 15:44				0.001	0	0	0	0		
12/22/2022 15:45	12.5	101.3	42.90475;-73.35879	0.001	0	0	0	0		
12/22/2022 15:46				0.001	0	0	0	0		
12/22/2022 15:47				0.001	0	0	0	0		
12/22/2022 15:48				0.001	0	0	0	0		
12/22/2022 15:49				0.001	0	0	0	0		
12/22/2022 15:50	12.5	100	42.90478;-73.35877	0.001	0	0	0	0		
12/22/2022 15:51				0.001	0	0	0	0		
12/22/2022 15:52				0.001	0	0	0	0		
12/22/2022 15:53				0.001	0	0	0	0		
12/22/2022 15:54				0.001	0	0	0	0		
12/22/2022 15:55	12.5	105	42.90477;-73.35876	0.001	0	0	0	0		
12/22/2022 15:56				0.001	0	0	0	0		
12/22/2022 15:57				0.001	0	0	0	0		
12/22/2022 15:58				0.001	0	0	0	0		
12/22/2022 15:59				0.001	0	0	0	0		
12/22/2022 16:00	12.5	101.3	42.90479;-73.35879	0.001	0	0	0	0		
12/22/2022 16:01				0.001	0	0	0	0		
12/22/2022 16:02				0.001	0	0	0	0		

CAMP FIELD DATA
LIBERTY STREET IRM

Device	Thiamis 2B011155			RAE RS232(A) 2B011155					DustTrak RS232(C) 2B011155					
Timestamp (UTC)	Batt. Voltage (V)	Current (mA)	Location	VOC (Peak) (ppm)	VOC (Low) (ppm)	VOC (STEL) (ppm)	VOC (TWA) (ppm)	VOC (ppm)	Total TWA (mg/m³)	Mass Conc. Total (mg/m³)				
12/22/2022 16:03	12.5	106.3	42.90472;-73.35878	0.001	0	0	0	0						
12/22/2022 16:04				0.001	0	0	0	0						
12/22/2022 16:05				0.001	0	0	0	0						
12/22/2022 16:06				0.001	0	0	0	0						
12/22/2022 16:07				0.001	0	0	0	0						
12/22/2022 16:08	12.5	111.3	42.90495;-73.35881	0.001	0	0	0	0						
12/22/2022 16:09				0.001	0	0	0	0						
12/22/2022 16:10				0.001	0	0	0	0						
12/22/2022 16:11				0.001	0	0	0	0						
12/22/2022 16:12				0.001	0	0	0	0						
12/22/2022 16:13	12.5	102.5	42.90505;-73.35883	0.001	0	0	0	0						
12/22/2022 16:14				0.001	0	0	0	0						
12/22/2022 16:15				0.001	0	0	0	0						
12/22/2022 16:16				0.001	0	0	0	0						
12/22/2022 16:17				0.001	0	0	0	0						
12/22/2022 16:18	12.5	92.5	42.90477;-73.35883	0.001	0	0	0	0						
12/22/2022 16:19				0.001	0	0	0	0						
12/22/2022 16:20				0.001	0	0	0	0						
12/22/2022 16:21				0.001	0	0	0	0						
12/22/2022 16:22				0.001	0	0	0	0						
12/22/2022 16:23	12.5	97.5	42.90498;-73.35883	0.001	0	0	0	0						
12/22/2022 16:24				0.001	0	0	0	0						
12/22/2022 16:25				0.001	0	0	0	0						
12/22/2022 16:26				0.001	0	0	0	0						
12/22/2022 16:27				0.001	0	0	0	0						
12/22/2022 16:28	12.5	93.8	42.90485;-73.35878	0.001	0	0	0	0						
12/22/2022 16:29				0.001	0	0	0	0						
12/22/2022 16:30				0.001	0	0	0	0						
12/22/2022 16:31				0.001	0	0	0	0						
12/22/2022 16:32				0.001	0	0	0	0						
12/22/2022 16:33	12.5	100	42.90484;-73.35883	0.001	0	0	0	0						
12/22/2022 16:34				0.001	0	0	0	0						
12/22/2022 16:35				0.001	0	0	0	0						
12/22/2022 16:36				0.001	0	0	0	0						
12/22/2022 16:37				0.001	0	0	0	0						
12/22/2022 16:38	12.5	92.5	42.90484;-73.3588	0.001	0	0	0	0						
12/22/2022 16:39				0.001	0	0	0	0						
12/22/2022 16:40				0.001	0	0	0	0						
12/22/2022 16:41				0.001	0	0	0	0						
12/22/2022 16:42				0.001	0	0	0	0						
12/22/2022 16:43	12.5	97.5	42.90478;-73.3588	0.001	0	0	0	0						
12/22/2022 16:44				0.001	0	0	0	0						
12/22/2022 16:45				0.001	0	0	0	0						
12/22/2022 16:46				0.001	0	0	0	0						
12/22/2022 16:47				0.001	0	0	0	0						
12/22/2022 16:48	12.5	95	42.90477;-73.35878	0.001	0	0	0	0						
12/22/2022 16:49				0.001	0	0	0	0						
12/22/2022 16:50				0.001	0	0	0	0						
1/10/2023 10:15				12.5	120								0	0.01
1/10/2023 10:16													0	0.012
1/10/2023 10:17	12.5	98.8							0	0.013				
1/10/2023 10:18									0	0.013				
1/10/2023 10:19									0	0.013				
1/10/2023 10:20									0	0.013				
1/10/2023 10:21									0	0.013				
1/10/2023 10:22	12.5	102.5	42.90564;-73.35905						0	0.014				
1/10/2023 10:23									0	0.014				
1/10/2023 10:24									0	0.014				
1/10/2023 10:25									0	0.014				
1/10/2023 10:26									0	0.014				
1/10/2023 10:27								0	0.014					

CAMP FIELD DATA
LIBERTY STREET IRM

[illegible]

CAMP FIELD DATA
LIBERTY STREET IRM

[illegible]

C.T. MALE ASSOCIATES

CAMP FIELD DATA
LIBERTY STREET IRM

Device	Thiamis 2B011155			RAE RS232(A) 2B011155					DustTrak RS232(C) 2B011155	
Timestamp (UTC)	Batt. Voltage (V)	Current (mA)	Location	VOC (Peak) (ppm)	VOC (Low) (ppm)	VOC (STEL) (ppm)	VOC (TWA) (ppm)	VOC (ppm)	Total TWA (mg/m³)	Mass Conc. Total (mg/m³)
1/10/2023 12:30	12.4	98.8	42.90569;-73.359						0.004	0.017
1/10/2023 12:31									0.004	0.017
1/10/2023 12:32									0.004	0.017
1/10/2023 12:33									0.005	0.017
1/10/2023 12:34									0.005	0.018
1/10/2023 12:35	12.4	102.5	42.90573;-73.35901						0.005	0.018
1/10/2023 12:36									0.005	0.017
1/10/2023 12:37									0.005	0.017
1/10/2023 12:38									0.005	0.017
1/10/2023 12:39									0.005	0.017
1/10/2023 12:40	12.4	101.3	42.9057;-73.35898						0.005	0.018
1/10/2023 12:41									0.005	0.018
1/10/2023 12:42									0.005	0.018
1/10/2023 12:43									0.005	0.018
1/10/2023 12:44									0.005	0.018
1/10/2023 12:45	12.4	107.5	42.9057;-73.35905						0.005	0.018
1/10/2023 12:46									0.005	0.018
1/10/2023 12:47									0.005	0.341
1/10/2023 12:48									0.005	0.019
1/10/2023 12:49									0.005	0.019
1/10/2023 12:50	12.4	100	42.90568;-73.35902						0.005	0.019
1/10/2023 12:51									0.005	0.019
1/10/2023 12:52									0.005	0.018
1/10/2023 12:53									0.005	0.019
1/10/2023 12:54									0.005	0.019
1/10/2023 12:55	12.4	103.8	42.90563;-73.35905						0.005	0.018
1/10/2023 12:56									0.005	0.018
1/10/2023 12:57									0.005	0.018
1/10/2023 12:58									0.005	0.018
1/10/2023 12:59									0.006	0.017
1/10/2023 13:00	12.4	107.5	42.9057;-73.35902						0.006	0.018
1/10/2023 13:01									0.006	0.018
1/10/2023 13:02									0.006	0.018
1/10/2023 13:03									0.006	0.018
1/10/2023 13:04									0.006	0.018
1/10/2023 13:05	12.4	102.5	42.90565;-73.3591						0.006	0.018
1/10/2023 13:06									0.006	0.02
1/10/2023 13:07									0.006	0.019
1/10/2023 13:08									0.006	0.019
1/10/2023 13:09									0.006	0.021
1/10/2023 13:10	12.4	102.5	42.90567;-73.359						0.006	0.019
1/10/2023 13:11									0.006	0.021
1/10/2023 13:12									0.006	0.02
1/10/2023 13:13									0.006	0.018
1/10/2023 13:14									0.006	0.018
1/10/2023 13:15	12.4	101.3	42.90567;-73.35906						0.006	0.021
1/10/2023 13:16									0.006	0.018
1/10/2023 13:17									0.006	0.018
1/10/2023 13:18									0.006	0.018
1/10/2023 13:19									0.006	0.018
1/10/2023 13:20	12.4	105	42.90565;-73.35903						0.006	0.018
1/10/2023 13:21									0.006	0.018
1/10/2023 13:22									0.006	0.019
1/10/2023 13:23									0.006	0.018
1/10/2023 13:24									0.006	0.018
1/10/2023 13:25	12.4	102.5	42.90569;-73.35904						0.007	0.018
1/10/2023 13:26									0.007	0.018
1/10/2023 13:27									0.007	0.019
1/10/2023 13:28									0.007	0.018
1/10/2023 13:29									0.007	0.018
1/10/2023 13:30	12.4	108.8	42.90575;-73.35899						0.007	0.018

CAMP FIELD DATA
LIBERTY STREET IRM

[illegible]

CAMP FIELD DATA
LIBERTY STREET IRM

Device	Thiamis 2B011155			RAE RS232(A) 2B011155					DustTrak RS232(C) 2B011155	
Timestamp (UTC)	Batt. Voltage (V)	Current (mA)	Location	VOC (Peak) (ppm)	VOC (Low) (ppm)	VOC (STEL) (ppm)	VOC (TWA) (ppm)	VOC (ppm)	Total TWA (mg/m³)	Mass Conc. Total (mg/m³)
1/10/2023 14:32	12.4	101.3	42.90598;-73.35857						0.009	0.02
1/10/2023 14:33									0.009	0.02
1/10/2023 14:34									0.009	0.02
1/10/2023 14:35									0.009	0.02
1/10/2023 14:36									0.009	0.364
1/10/2023 14:37									0.009	0.364
1/10/2023 14:38	12.4	101.3	42.90569;-73.35902						0.009	0.02
1/10/2023 14:39									0.009	0.02
1/10/2023 14:40									0.009	0.02
1/10/2023 14:41									0.009	0.02
1/10/2023 14:42									0.009	0.02
1/10/2023 14:43									0.01	0.02
1/10/2023 14:44	12.4	100	42.90556;-73.35904						0.01	0.02
1/10/2023 14:45									0.01	0.021
1/10/2023 14:46									0.01	0.021
1/10/2023 14:47									0.01	0.021
1/10/2023 14:48									0.01	0.021
1/10/2023 14:49									0.01	0.021
1/10/2023 14:50	12.4	102.5	42.90562;-73.35902						0.01	0.021
1/10/2023 14:51									0.01	0.02
1/10/2023 14:52									0.01	0.02
1/10/2023 14:53									0.01	0.021
1/10/2023 14:54									0.01	0.02
1/10/2023 14:55									0.01	0.021
1/10/2023 14:56	12.4	102.5	42.90564;-73.35902						0.01	0.02
1/10/2023 14:57									0.01	0.023
1/10/2023 14:58									0.01	0.02
1/10/2023 14:59									0.01	0.02
1/10/2023 15:00									0.01	0.365
1/10/2023 15:01									0.01	0.02
1/10/2023 15:02	12.4	101.3	42.90578;-73.35886						0.01	0.02
1/10/2023 15:03									0.01	0.02
1/10/2023 15:04									0.01	0.021
1/10/2023 15:05									0.01	0.02
1/10/2023 15:06									0.01	0.024
1/10/2023 15:07									0.011	0.02
1/10/2023 15:08	12.4	102.5	42.90559;-73.359						0.011	0.02
1/10/2023 15:09									0.011	0.021
1/10/2023 15:10									0.011	0.02
1/10/2023 15:11									0.011	0.02
1/10/2023 15:12									0.011	0.02
1/10/2023 15:13									0.011	0.021
1/10/2023 15:14	12.4	101.3	42.90559;-73.35906						0.011	0.023
1/10/2023 15:15									0.011	0.02
1/10/2023 15:16									0.011	0.02
1/10/2023 15:17									0.011	0.02
1/10/2023 15:18									0.011	0.021
1/10/2023 15:19									0.011	0.02
1/10/2023 15:20	12.4	107.5	42.90577;-73.35905						0.011	0.02
1/10/2023 15:21									0.011	0.02
1/10/2023 15:22									0.011	0.021
1/10/2023 15:23									0.011	0.021
1/10/2023 15:24									0.011	0.02
1/10/2023 15:25									0.011	0.02
1/10/2023 15:26	12.4	101.3	42.9054;-73.35906						0.011	0.02
1/10/2023 15:27									0.011	0.02
1/10/2023 15:28									0.011	0.365
1/10/2023 15:29									0.011	0.021
1/10/2023 15:30									0.011	0.021
1/10/2023 15:31									0.012	0.024
1/10/2023 15:32	12.4	102.5	42.90581;-73.35904						0.012	0.021
1/10/2023 15:32									0.012	0.02

CAMP FIELD DATA
LIBERTY STREET IRM

[illegible]

CAMP FIELD DATA
LIBERTY STREET IRM

Device	Thiamis 2B011155			RAE RS232(A) 2B011155					DustTrak RS232(C) 2B011155	
Timestamp (UTC)	Batt. Voltage (V)	Current (mA)	Location	VOC (Peak) (ppm)	VOC (Low) (ppm)	VOC (STEL) (ppm)	VOC (TWA) (ppm)	VOC (ppm)	Total TWA (mg/m³)	Mass Conc. Total (mg/m³)
1/10/2023 16:34	12.3	103.8	42.90576;-73.35911						0.014	0.025
1/10/2023 16:35									0.014	0.022
1/10/2023 16:36									0.014	0.023
1/10/2023 16:37									0.014	0.024
1/10/2023 16:38									0.014	0.025
1/10/2023 16:39	12.3	98.8	42.90573;-73.35911						0.015	0.027
1/10/2023 16:40									0.015	0.028
1/10/2023 16:41									0.015	0.031
1/10/2023 16:42									0.015	0.037
1/10/2023 16:43									0.015	0.032
1/11/2023 8:54	12.8	97.5	42.9043539;-73.3588275							
1/11/2023 8:55	12.8	101.3								
1/11/2023 8:55										
1/11/2023 8:56										
1/11/2023 8:57										
1/11/2023 8:58									0	0.04
1/11/2023 8:59									0	0.041
1/11/2023 9:00									0	0.04
1/11/2023 9:01	12.7	97.5	42.90484;-73.35843						0	0.039
1/11/2023 9:02	12.7	100	42.9048;-73.35869						0	0.037
1/11/2023 9:03									0	0.045
1/11/2023 9:04									0	0.04
1/11/2023 9:05									0	0.042
1/11/2023 9:06									0	0.043
1/11/2023 9:07									0	0.048
1/11/2023 9:08									0	0.048
1/11/2023 9:09									0	0.046
1/11/2023 9:10	12.7	101.3	42.90476;-73.35874						0	0.044
1/11/2023 9:11	12.7	101.3	42.90476;-73.35874						0	0.045
1/11/2023 9:12									0.001	0.046
1/11/2023 9:13									0.001	0.045
1/11/2023 9:14									0.002	0.044
1/11/2023 9:15									0.002	0.046
1/11/2023 9:16	12.6	100	42.9048;-73.35882						0.002	0.045
1/11/2023 9:17									0.002	0.046
1/11/2023 9:18									0.002	0.046
1/11/2023 9:19									0.002	0.052
1/11/2023 9:20									0.002	0.047
1/11/2023 9:21	12.6	100	42.90485;-73.35878						0.002	0.047
1/11/2023 9:22	12.6	100	42.90485;-73.35878						0.002	0.046
1/11/2023 9:23									0.002	0.044
1/11/2023 9:24									0.003	0.044
1/11/2023 9:25									0.003	0.041
1/11/2023 9:26									0.003	0.044
1/11/2023 9:27									0.003	0.047
1/11/2023 9:28									0.003	0.047
1/11/2023 9:29									0.003	0.056
1/11/2023 9:30									0.003	0.047
1/11/2023 9:31	12.6	95	42.90482;-73.35876						0.003	0.047
1/11/2023 9:32	12.6	95	42.90482;-73.35876						0.003	0.043
1/11/2023 9:33									0.003	0.041
1/11/2023 9:34									0.003	0.037
1/11/2023 9:35									0.003	0.038
1/11/2023 9:36									0.004	0.037
1/11/2023 9:37									0.004	0.037
1/11/2023 9:38									0.004	0.037
1/11/2023 9:39									0.004	0.037
1/11/2023 9:40									0.004	0.035
1/11/2023 9:41	12.6	98.8	42.90483;-73.3588						0.004	0.036
1/11/2023 9:42	12.6	98.8	42.90483;-73.3588						0.004	0.035
1/11/2023 9:43									0.004	0.036

CAMP FIELD DATA
LIBERTY STREET IRM

Device	Thiamis 2B011155			RAE RS232(A) 2B011155					DustTrak RS232(C) 2B011155	
Timestamp (UTC)	Batt. Voltage (V)	Current (mA)	Location	VOC (Peak) (ppm)	VOC (Low) (ppm)	VOC (STEL) (ppm)	VOC (TWA) (ppm)	VOC (ppm)	Total TWA (mg/m³)	Mass Conc. Total (mg/m³)
1/11/2023 9:44	12.6	102.5	42.90477;-73.35885						0.004	0.036
1/11/2023 9:45									0.004	0.036
1/11/2023 9:46									0.004	0.036
1/11/2023 9:47									0.005	0.035
1/11/2023 9:48									0.005	0.034
1/11/2023 9:49									0.005	0.034
1/11/2023 9:50	12.5	103.8	42.90477;-73.35879						0.005	0.035
1/11/2023 9:51									0.005	0.034
1/11/2023 9:52									0.005	0.034
1/11/2023 9:53									0.005	0.034
1/11/2023 9:54									0.005	0.033
1/11/2023 9:55									12.5	98.8
1/11/2023 9:56	0.005	0.033								
1/11/2023 9:57	0.005	0.034								
1/11/2023 9:58	0.005	0.034								
1/11/2023 9:59	0.005	0.033								
1/11/2023 10:00	12.5	98.8	42.90474;-73.3588							
1/11/2023 10:01									0.005	0.032
1/11/2023 10:02									0.006	0.032
1/11/2023 10:03									0.006	0.032
1/11/2023 10:04									0.006	0.032
1/11/2023 10:05									12.5	90
1/11/2023 10:06	0.006	0.033								
1/11/2023 10:07	0.006	0.583								
1/11/2023 10:08	0.006	0.032								
1/11/2023 10:09	0.006	0.031								
1/11/2023 10:10	12.5	106.3	42.90468;-73.35883							
1/11/2023 10:11									0.006	0.03
1/11/2023 10:12									0.006	0.031
1/11/2023 10:13									0.006	0.565
1/11/2023 10:14									0.006	0.031
1/11/2023 10:15									12.5	103.8
1/11/2023 10:16	0.006	0.03								
1/11/2023 10:17	0.007	0.03								
1/11/2023 10:18	0.007	0.03								
1/11/2023 10:19	0.007	0.03								
1/11/2023 10:20	12.5	107.5	42.90472;-73.35883							
1/11/2023 10:21									0.007	0.03
1/11/2023 10:22									0.007	0.031
1/11/2023 10:23									0.007	0.031
1/11/2023 10:24									0.007	0.036
1/11/2023 10:25									12.5	102.5
1/11/2023 10:26	0.007	0.035								
1/11/2023 10:27	0.007	0.031								
1/11/2023 10:28	0.007	0.031								
1/11/2023 10:29	0.007	0.565								
1/11/2023 10:30	12.5	102.5	42.90474;-73.35898							
1/11/2023 10:31									0.007	0.031
1/11/2023 10:32				0.007	0.031					
1/11/2023 10:33				0.008	0.031					
1/11/2023 10:34				0.008	0.031					
1/11/2023 10:35				12.5	102.5	42.90477;-73.35893	0.008	0.565		
1/11/2023 10:36	0.008	0.031								
1/11/2023 10:37	0.008	0.031								
1/11/2023 10:38	0.008	0.032								
1/11/2023 10:39	0.008	0.975								
1/11/2023 10:40	12.5	106.3	42.90479;-73.35886				0.008	0.033		
1/11/2023 10:41				0.008	0.039					
1/11/2023 10:42				0.008	0.038					
1/11/2023 10:43				0.008	0.035					
1/11/2023 10:44				0.008	0.036					

C.T. MALE ASSOCIATES

CAMP FIELD DATA
LIBERTY STREET IRM

Device	Thiamis 2B011155			RAE RS232(A) 2B011155					DustTrak RS232(C) 2B011155	
Timestamp (UTC)	Batt. Voltage (V)	Current (mA)	Location	VOC (Peak) (ppm)	VOC (Low) (ppm)	VOC (STEL) (ppm)	VOC (TWA) (ppm)	VOC (ppm)	Total TWA (mg/m³)	Mass Conc. Total (mg/m³)
1/11/2023 10:45	12.5	103.8	42.90476;-73.35887						0.008	0.034
1/11/2023 10:46									0.008	0.034
1/11/2023 10:47									0.009	0.033
1/11/2023 10:48									0.009	0.033
1/11/2023 10:49									0.009	0.036
1/11/2023 10:50	12.5	100	42.90472;-73.35883						0.009	0.036
1/11/2023 10:51									0.009	0.036
1/11/2023 10:52									0.009	0.036
1/11/2023 10:53									0.009	0.036
1/11/2023 10:54									0.009	0.036
1/11/2023 10:55	12.5	102.5	42.90469;-73.35893						0.009	0.037
1/11/2023 10:56									0.009	0.035
1/11/2023 10:57									0	0.033
1/11/2023 10:58									0.009	0.033
1/11/2023 10:59									0.009	0.033
1/11/2023 11:00	12.4	101.3	42.90476;-73.35889						0.01	0.032
1/11/2023 11:01									0.01	0.032
1/11/2023 11:02									0.01	0.032
1/11/2023 11:03									0.01	0.033
1/11/2023 11:04									0.01	0.032
1/11/2023 11:05	12.4	102.5	42.90479;-73.35878						0.01	0.032
1/11/2023 11:06									0.01	0.033
1/11/2023 11:07									0.01	0.034
1/11/2023 11:08									0.01	0.034
1/11/2023 11:09									0.01	0.033
1/11/2023 11:10	12.4	98.8	42.90492;-73.35879						0.01	0.033
1/11/2023 11:11									0.01	0.033
1/11/2023 11:12									0.01	0.033
1/11/2023 11:13									0.01	0.032
1/11/2023 11:14									0.01	0.033
1/11/2023 11:15	12.4	101.3	42.9049;-73.35879						0.011	0.033
1/11/2023 11:16									0.011	0.033
1/11/2023 11:17									0.011	0.033
1/11/2023 11:18									0.011	0.033
1/11/2023 11:19									0.011	0.034
1/11/2023 11:20	12.4	102.5	42.90489;-73.35884						0.011	0.035
1/11/2023 11:21									0.011	0.034
1/11/2023 11:22									0.011	0.031
1/11/2023 11:23									0.011	0.031
1/11/2023 11:24									0.011	0.032
1/11/2023 11:25	12.4	102.5	42.90478;-73.35886						0.011	0.032
1/11/2023 11:26									0.011	0.032
1/11/2023 11:27									0.011	0.032
1/11/2023 11:28									0.011	0.032
1/11/2023 11:29									0.011	0.032
1/11/2023 11:30	12.4	102.5	42.90485;-73.35878						0.012	0.031
1/11/2023 11:31									0.012	0.031
1/11/2023 11:32									0.012	0.031
1/11/2023 11:33									0.012	0.031
1/11/2023 11:34									0.012	0.032
1/11/2023 11:35	12.4	117.5	42.90472;-73.35881						0.012	0.029
1/11/2023 11:36									0.012	0.035
1/11/2023 11:37									0.012	0.029
1/11/2023 11:38									0.012	0.029
1/11/2023 11:39									0.012	0.029
1/11/2023 11:40	12.4	102.5	42.90477;-73.35883						0.012	0.029
1/11/2023 11:41									0.012	0.029
1/11/2023 11:42									0.012	0.03
1/11/2023 11:43									0.012	0.029
1/11/2023 11:44									0.012	0.029
1/11/2023 11:45	12.4	102.5	42.90491;-73.35858						0.012	0.03

CAMP FIELD DATA
LIBERTY STREET IRM

Device	Thiamis 2B011155			RAE RS232(A) 2B011155					DustTrak RS232(C) 2B011155	
Timestamp (UTC)	Batt. Voltage (V)	Current (mA)	Location	VOC (Peak) (ppm)	VOC (Low) (ppm)	VOC (STEL) (ppm)	VOC (TWA) (ppm)	VOC (ppm)	Total TWA (mg/m³)	Mass Conc. Total (mg/m³)
1/11/2023 11:46	12.4	102.5	42.90474;-73.35882						0.013	0.03
1/11/2023 11:47									0.013	0.03
1/11/2023 11:48									0.013	0.029
1/11/2023 11:49									0.013	0.028
1/11/2023 11:50									0.013	0.028
1/11/2023 11:51									0.013	0.027
1/11/2023 11:52									0.013	0.027
1/11/2023 11:53	12.4	103.8	42.90483;-73.35882						0.013	0.028
1/11/2023 11:54									0.013	0.028
1/11/2023 11:55									0.013	0.028
1/11/2023 11:56									0.013	0.028
1/11/2023 11:57									0.013	0.029
1/11/2023 11:58									0.013	0.029
1/11/2023 11:59									0.013	0.028
1/11/2023 12:00	12.4	105	42.90484;-73.35876						0.013	0.029
1/11/2023 12:01									0.013	0.029
1/11/2023 12:02									0.013	0.032
1/11/2023 12:03									0.014	0.03
1/11/2023 12:04									0.014	0.03
1/11/2023 12:05									0.014	0.031
1/11/2023 12:06									0.014	0.03
1/11/2023 12:07	12.4	100	42.90479;-73.3588						0.014	0.029
1/11/2023 12:08									0.014	0.029
1/11/2023 12:09									0.014	0.029
1/11/2023 12:10									0.014	0.03
1/11/2023 12:11									0.014	0.03
1/11/2023 12:12									0.014	0.03
1/11/2023 12:13									0.014	0.032
1/11/2023 12:14	12.4	100	42.90479;-73.3588						0.014	0.029
1/11/2023 12:15									0.014	0.029
1/11/2023 12:16									0.014	0.029
1/11/2023 12:17									0.014	0.029
1/11/2023 12:18									0.014	0.028
1/11/2023 12:19									0.015	0.028
1/11/2023 12:20									0.05	0.028
1/11/2023 12:21	12.3	102.5	42.90488;-73.35879						0.015	0.027
1/11/2023 12:22									0.015	0.027
1/11/2023 12:23									0.015	0.031
1/11/2023 12:24									0.015	0.029
1/11/2023 12:25									0.015	0.029
1/11/2023 12:26									0.015	0.028
1/11/2023 12:27										0.03
1/11/2023 12:28	12.3	103.8	42.90486;-73.35875						0.015	0.028
1/11/2023 12:29									0.015	0.028
1/11/2023 12:30									0.015	0.029
1/11/2023 12:31									0.015	0.028
1/11/2023 12:32									0.015	0.027
1/11/2023 12:33									0.015	0.028
1/11/2023 12:34									0.015	0.028
1/11/2023 12:35	12.3	100	42.90479;-73.35885						0.015	0.028
1/11/2023 12:36									0.016	0.027
1/11/2023 12:37									0.016	0.027
1/11/2023 12:38									0.016	0.027
1/11/2023 12:39									0.016	0.028
1/11/2023 12:40									0.016	0.028
1/11/2023 12:41									0.016	0.028
1/11/2023 12:42	12.3	101.3	42.90479;-73.3588						0.016	0.027
1/11/2023 12:43									0.016	0.027
1/11/2023 12:44									0.016	0.027
1/11/2023 12:45									0.016	0.027
1/11/2023 12:46									0.016	0.026

CAMP FIELD DATA
LIBERTY STREET IRM

[illegible]

CAMP FIELD DATA
LIBERTY STREET IRM

[illegible]

CAMP FIELD DATA
LIBERTY STREET IRM

Device	Thiamis 2B011155			RAE RS232(A) 2B011155					DustTrak RS232(C) 2B011155	
Timestamp (UTC)	Batt. Voltage (V)	Current (mA)	Location	VOC (Peak) (ppm)	VOC (Low) (ppm)	VOC (STEL) (ppm)	VOC (TWA) (ppm)	VOC (ppm)	Total TWA (mg/m³)	Mass Conc. Total (mg/m³)
1/11/2023 14:49	12.2	101.3	42.90494;-73.35878						0.023	0.031
1/11/2023 14:50									0.023	0.03
1/11/2023 14:51									0.023	0.028
1/11/2023 14:52									0.023	0.028
1/11/2023 14:53									0.023	0.029
1/11/2023 14:54									0.023	0.03
1/11/2023 14:55	12.2	155	42.90462;-73.3588						0.024	0.031
1/11/2023 14:56									0.024	0.034
1/11/2023 14:57									0.024	0.03
1/11/2023 14:58									0.024	0.029
1/11/2023 14:59									0.024	0.027
1/11/2023 15:00									0.024	0.031
1/11/2023 15:01	12.2	107.5	42.90483;-73.35868						0.024	0.027
1/11/2023 15:02									0.024	0.028
1/11/2023 15:03									0.024	0.028
1/11/2023 15:04									0.024	0.028
1/11/2023 15:05									0.024	0.028
1/11/2023 15:06									0.024	0.028
1/11/2023 15:07	12.2	110	42.90499;-73.35877						0.024	0.028
1/11/2023 15:08									0.024	0.028
1/11/2023 15:09									0.024	0.029
1/11/2023 15:10									0.024	0.031
1/11/2023 15:11									0.025	0.03
1/11/2023 15:12									0.025	0.032
1/11/2023 15:13	12.2	103.8	42.90483;-73.35879						0.025	0.031
1/11/2023 15:14									0.025	0.029
1/11/2023 15:15									0.025	0.027
1/11/2023 15:16									0.025	0.027
1/11/2023 15:17									0.025	0.027
1/11/2023 15:18									0.025	0.027
1/11/2023 15:19	12.2	102.5	42.9048;-73.35878						0.025	0.027
1/11/2023 15:20									0.025	0.027
1/11/2023 15:21									0.025	0.027
1/11/2023 15:22									0.025	0.027
1/11/2023 15:23									0.025	0.027
1/11/2023 15:24									0.025	0.027
1/11/2023 15:25	12.2	105	42.90473;-73.3587						0.025	0.027
1/11/2023 15:26									0.025	0.027
1/11/2023 15:27									0.025	0.027
1/11/2023 15:28									0.025	0.027
1/11/2023 15:29									0.026	0.027
1/11/2023 15:30									0.026	0.027
1/11/2023 15:31	12.2	105	42.90471;-73.35876						0.026	0.027
1/11/2023 15:32									0.026	0.028
1/11/2023 15:33									0.026	0.03
1/11/2023 15:34									0.026	0.03
1/11/2023 15:35									0.026	0.028
1/11/2023 15:36									0.026	0.027
1/11/2023 15:37	12.2	113.8	42.90484;-73.35873						0.026	0.029
1/11/2023 15:38									0.026	0.03
1/11/2023 15:39									0.026	0.031
1/11/2023 15:40									0.026	0.032
1/11/2023 15:41									0.026	0.032
1/11/2023 15:42									0.026	0.031
1/11/2023 15:43	12.2	108.8	42.9047;-73.35875						0.026	0.031
1/11/2023 15:44									0.026	0.032
1/11/2023 15:45									0.027	0.031
1/11/2023 15:46									0.027	0.031
1/11/2023 15:47									0.027	0.031
1/11/2023 15:48									0.027	0.03
1/11/2023 15:49	12.2	107.5	42.90465;-73.35871						0.027	0.031

C.T. MALE ASSOCIATES

CAMP FIELD DATA
LIBERTY STREET IRM

Device	Thiamis 2B011155			RAE RS232(A) 2B011155					DustTrak RS232(C) 2B011155	
Timestamp (UTC)	Batt. Voltage (V)	Current (mA)	Location	VOC (Peak) (ppm)	VOC (Low) (ppm)	VOC (STEL) (ppm)	VOC (TWA) (ppm)	VOC (ppm)	Total TWA (mg/m³)	Mass Conc. Total (mg/m³)
1/11/2023 15:50	12.2	107.5	42.9048;-73.35876						0.027	0.031
1/11/2023 15:51									0.027	0.03
1/11/2023 15:52									0.027	0.031
1/11/2023 15:53									0.027	0.036
1/11/2023 15:54									0.027	0.031
1/11/2023 15:55	12.1	106.3	42.90484;-73.35876						0.027	0.031
1/11/2023 15:56									0.027	0.031
1/11/2023 15:57									0.027	0.031
1/11/2023 15:58									0.027	0.031
1/11/2023 15:59									0.027	0.031
1/11/2023 16:00	12.1	101.3	42.90482;-73.3588						0.028	0.031
1/11/2023 16:01									0.028	0.582
1/11/2023 16:02									0.028	0.031
1/11/2023 16:03									0.028	0.031
1/11/2023 16:04										0.031
1/11/2023 16:05	12.1	105	42.90484;-73.35874						0	0.029
1/11/2023 16:06									0	0.03
1/11/2023 16:07									0	0.565
1/11/2023 16:08									0	0.031
1/11/2023 16:09									0	0.031
1/11/2023 16:10	12.1	102.5	42.90471;-73.35873						0	0.031
1/11/2023 16:11									0	0.031
1/11/2023 16:12									0	0.03
1/11/2023 16:17	12.2	101.3								
1/11/2023 16:17			42.9043774;-73.3587972							
1/11/2023 16:18									0	0.026
1/11/2023 16:19									0	0.031
1/11/2023 16:20	12.1	107.5							0	0.032
1/11/2023 16:21									0	0.033
1/11/2023 16:22									0	0.032
1/11/2023 16:23									0	0.031
1/11/2023 16:24									0	0.034
1/11/2023 16:25	12.1	113.8							0	0.031
1/11/2023 16:26									0	0.031
1/11/2023 16:27									0	0.031
1/11/2023 16:28									0	0.03
1/11/2023 16:29									0	0.029
1/11/2023 16:30	12.1	105							0	0.03
1/11/2023 16:31									0	0.03
1/11/2023 16:32									0	0.03
1/11/2023 16:33									0.001	0.03
1/11/2023 16:34									0.001	0.029
1/11/2023 16:35	12.1	103.8							0.001	0.03
1/11/2023 16:36									0.001	0.03
1/11/2023 16:37									0.001	0.029
1/26/2023 11:36	12.8	92.5								
1/26/2023 11:36			43.1450995;-77.5490473							
1/26/2023 11:40	12.8	92.5								
1/26/2023 11:45	12.8	97.5								
1/26/2023 11:50	12.8	97.5								
1/26/2023 11:55	12.8	96.3								
1/26/2023 12:00	12.8	96.3								
1/26/2023 12:05	12.8	112.5								

C.T. MALE ASSOCIATES

CAMP FIELD DATA
LIBERTY STREET IRM

Device	Thiamis 2B011696			RAE RS232(A) 2B011696					DustTrak RS232(C) 2B011696	
Timestamp (UTC)	Batt. Voltage (V)	Current (mA)	Location	VOC (Peak) (ppm)	VOC (Low) (ppm)	VOC (STEL) (ppm)	VOC (TWA) (ppm)	VOC (ppm)	Total TWA (mg/m³)	Mass Conc. Total (mg/m³)
11/9/2022 14:02	12.1	110								
11/9/2022 14:03				0.188	0	0	0	0.086		
11/9/2022 14:04				0.188	0	0	0	0.085	0	0.007
11/9/2022 14:05	12.1	108.8	42.9058;-73.35908	0.188	0	0	0	0.094	0	0.008
11/9/2022 14:06				0.188	0	0	0.001	0.105	0	0.008
11/9/2022 14:07				0.188	0	0	0.001	0.101	0	0.009
11/9/2022 14:08				0.188	0	0	0.001	0.1	0	0.007
11/9/2022 14:09				0.188	0	0	0.001	0.103	0	0.007
11/9/2022 14:10	12.1	102.5	42.90566;-73.35907	0.188	0	0	0.002	0.106	0	0.007
11/9/2022 14:11				0.188	0	0	0.002	0.108	0	0.007
11/9/2022 14:12				0.188	0	0	0.002	0.108	0	0.008
11/9/2022 14:13				0.188	0	0	0.002	0.112	0	0.008
11/9/2022 14:14				0.188	0	0.092	0.002	0.118	0	0.008
11/9/2022 14:15	12.2	107.5	42.90575;-73.35909	0.188	0	0.094	0.003	0.118	0	0.008
11/9/2022 14:16				0.188	0	0.096	0.003	0.12	0	0.008
11/9/2022 14:17				0.188	0	0.1	0.003	0.126	0	0.007
11/9/2022 14:18				0.188	0	0.104	0.003	0.118	0	0.007
11/9/2022 14:19				0.188	0	0.106	0.004	0.12	0	0.007
11/9/2022 14:20	12.2	106.3	42.90578;-73.3591	0.188	0	0.109	0.004	0.121	0	0.007
11/9/2022 14:21				0.188	0	0.111	0.004	0.125	0	0.007
11/9/2022 14:22				0.188	0	0.112	0.004	0.126	0	0.007
11/9/2022 14:23				0.188	0	0.114	0.005	0.128	0	0.007
11/9/2022 14:24				0.188	0	0.116	0.005	0.13	0	0.007
11/9/2022 14:25	12.2	102.5	42.90577;-73.35903	0.188	0	0.118	0.005	0.13	0	0.007
11/9/2022 14:26				0.188	0	0.12	0.005	0.131	0	0.007
11/9/2022 14:27				0.188	0	0.121	0.006	0.129	0	0.007
11/9/2022 14:28				0.188	0	0.122	0.006	0.129	0	0.007
11/9/2022 14:29				0.188	0	0.123	0.006	0.129	0	0.108
11/9/2022 14:30	12.2	108.8	42.90577;-73.35904	0.188	0	0.124	0.007	0.132	0	0.006
11/9/2022 14:31				0.188	0	0.125	0.007	0.134	0	0.006
11/9/2022 14:32				0.188	0	0.126	0.007	0.133	0	0.006
11/9/2022 14:33				0.188	0	0.127	0.007	0.136	0	0.006
11/9/2022 14:34				0.188	0	0.128	0.008	0.137	0	0.006
11/9/2022 14:35	12.2	110	42.90573;-73.35902	0.188	0	0.129	0.008	0.141	0	0.007
11/9/2022 14:36				0.188	0	0.13	0.008	0.143	0	0.006
11/9/2022 14:37				0.188	0	0.131	0.009	0.143	0	0.006
11/9/2022 14:38				0.188	0	0.132	0.009	0.146	0	0.008
11/9/2022 14:39				0.188	0	0.134	0.009	0.143	0.001	0.007
11/9/2022 14:40	12.2	111.3	42.90577;-73.35907	0.188	0	0.135	0.009	0.149	0.001	0.006
11/9/2022 14:41				0.188	0	0.136	0.01	0.151	0.001	0.006
11/9/2022 14:42				0.188	0	0.137	0.01	0.154	0.001	0.006
11/9/2022 14:43				0.188	0	0.139	0.01	0.15	0.001	0.006
11/9/2022 14:44				0.188	0	0.14	0.011	0.153	0.001	0.006
11/9/2022 14:45	12.2	107.5	42.90578;-73.35909	0.188	0	0.142	0.011	0.154	0.001	0.006
11/9/2022 14:46				0.188	0	0.143	0.011	0.159	0.001	0.006
11/9/2022 14:47				0.188	0	0.145	0.012	0.156	0.001	0.017
11/9/2022 14:48				0.188	0	0.146	0.012	0.157	0.001	0.006
11/9/2022 14:49				0.188	0	0.148	0.012	0.16	0.001	0.006
11/9/2022 14:50	12.2	111.3	42.90576;-73.35905	0.188	0	0.149	0.013	0.157	0.001	0.006
11/9/2022 14:51				0.188	0	0.151	0.013	0.16	0.001	0.006
11/9/2022 14:52				0.188	0	0.152	0.013	0.16	0.001	0.006
11/9/2022 14:53				0.188	0	0.153	0.014	0.162	0.001	0.006
11/9/2022 14:54				0.188	0	0.155	0.014	0.16	0.001	0.006
11/9/2022 14:55	12.2	108.8	42.90582;-73.35907	0.188	0	0.156	0.014	0.159	0.001	0.006
11/9/2022 14:56				0.188	0	0.156	0.015	0.161	0.001	0.006
11/9/2022 14:57				0.188	0	0.157	0.015	0.159	0.001	0.108
11/9/2022 14:58				0.188	0	0.157	0.015	0.154	0.001	0.006
11/9/2022 14:59				0.188	0	0.157	0.016	0.157	0.001	0.006
11/9/2022 15:00	12.1	108.8	42.90579;-73.35905	0.188	0	0.158	0.016	0.154	0.001	0.006
11/9/2022 15:01				0.188	0	0.158	0.016	0.152	0.001	0.006
11/9/2022 15:02				0.188	0	0.158	0.017	0.154	0.001	0.006

C.T. MALE ASSOCIATES

CAMP FIELD DATA
LIBERTY STREET IRM

Device	Thiamis 2B011696			RAE RS232(A) 2B011696					DustTrak RS232(C) 2B011696	
Timestamp (UTC)	Batt. Voltage (V)	Current (mA)	Location	VOC (Peak) (ppm)	VOC (Low) (ppm)	VOC (STEL) (ppm)	VOC (TWA) (ppm)	VOC (ppm)	Total TWA (mg/m ³)	Mass Conc. Total (mg/m ³)
11/9/2022 15:03				0.188	0	0.157	0.017	0.152	0.001	0.006
11/9/2022 15:04				0.188	0	0.157	0.017	0.149	0.001	0.009
11/9/2022 15:05	12.1	107.5	42.90579;-73.35902	0.188	0	0.156	0.018	0.147	0.001	0.007
11/9/2022 15:06				0.188	0	0.156	0.018	0.149	0.001	0.006
11/9/2022 15:07				0.188	0	0.155	0.018	0.149	0.001	0.006
11/9/2022 15:08				0.188	0	0.154	0.018	0.141	0.001	0.006
11/9/2022 15:09				0.188	0	0.152	0.019	0.139	0.001	0.006
11/9/2022 15:10	12.1	112.5	42.9058;-73.35903	0.188	0	0.151	0.019	0.139	0.001	0.007
11/9/2022 15:11				0.188	0	0.15	0.019	0.141	0.001	0.006
11/9/2022 15:12				0.188	0	0.148	0.02	0.137	0.001	0.006
11/9/2022 15:13				0.188	0	0.147	0.02	0.134	0.001	0.006
11/9/2022 15:14				0.188	0	0.145	0.02	0.132	0.001	0.006
11/9/2022 15:15	12.2	106.3	42.9058;-73.35908	0.188	0	0.144	0.02	0.127	0.001	0.006
11/9/2022 15:16				0.188	0	0.142	0.021	0.125	0.001	0.006
11/9/2022 15:17				0.188	0	0.14	0.021	0.126	0.001	0.006
11/9/2022 15:18				0.188	0	0.138	0.021	0.125	0.001	0.006
11/9/2022 15:19				0.188	0	0.136	0.021	0.122	0.001	0.006
11/9/2022 15:20	12.1	108.8	42.90577;-73.35899	0.188	0	0.135	0.022	0.123	0.001	0.006
11/9/2022 15:21				0.188	0	0.133	0.022	0.127	0.001	0.006
11/9/2022 15:22				0.188	0	0.131	0.022	0.121	0.001	0.006
11/9/2022 15:23				0.188	0	0.13	0.023	0.122	0.001	0.006
11/9/2022 15:24				0.188	0	0.128	0.023	0.121	0.001	0.007
11/9/2022 15:25	12.1	102.5	42.90579;-73.35897	0.188	0	0.127	0.023	0.124	0.001	0.006
11/9/2022 15:26				0.188	0	0.126	0.023	0.119	0.001	0.006
11/9/2022 15:27				0.188	0	0.125	0.024	0.117	0.001	0.008
11/9/2022 15:28				0.188	0	0.123	0.024	0.118	0.001	0.007
11/9/2022 15:29				0.188	0	0.122	0.024	0.119	0.001	0.008
11/9/2022 15:30	12.1	107.5	42.90583;-73.359	0.188	0	0.121	0.024	0.116	0.001	0.006
11/9/2022 15:31				0.188	0	0.12	0.024	0.117	0.001	0.006
11/9/2022 15:32				0.188	0	0.12	0.025	0.117	0.001	0.006
11/9/2022 15:33				0.188	0	0.119	0.025	0.115	0.001	0.006
11/9/2022 15:34				0.188	0	0.118	0.025	0.111	0.001	0.006
11/9/2022 15:35	12.1	107.5	42.90578;-73.35901	0.188	0	0.118	0.025	0.114	0.001	0.007
11/9/2022 15:36				0.188	0	0.117	0.026	0.111	0.001	0.006
11/9/2022 15:37				0.188	0	0.116	0.026	0.117	0.001	0.006
11/9/2022 15:38				0.188	0	0.116	0.026	0.115	0.001	0.007
11/9/2022 15:39				0.188	0	0.115	0.026	0.11	0.001	0.007
11/9/2022 15:40	12.1	110	42.90577;-73.35903	0.188	0	0.115	0.027	0.111	0.001	0.007
11/9/2022 15:41				0.188	0	0.114	0.002	0.114	0.001	0.007
11/9/2022 15:42				0.188	0	0.114	0.027	0.112	0.001	0.142
11/9/2022 15:43				0.188	0	0.113	0.027	0.115	0.001	0.007
11/9/2022 15:44				0.188	0	0.113	0.028	0.11	0.001	0.007
11/9/2022 15:45	12.1	112.5	42.90582;-73.35904	0.188	0	0.113	0.028	0.11	0.001	0.007
11/9/2022 15:46				0.188	0	0.112	0.028	0.108	0.001	0.008
11/9/2022 15:47				0.188	0	0.112	0.028	0.108	0.001	0.007
11/9/2022 15:48				0.188	0	0.112	0.028	0.106	0.001	0.008
11/9/2022 15:49				0.188	0	0.111	0.029	0.11	0.001	0.007
11/9/2022 15:50	12.1	108.8	42.90574;-73.35907	0.188	0	0.111	0.029	0.114	0.001	0.008
11/9/2022 15:51				0.188	0	0.111	0.029	0.106	0.001	0.008
11/9/2022 15:52				0.188	0	0.111	0.029	0.108	0.001	0.008
11/9/2022 15:53				0.188	0	0.11	0.03	0.107	0.002	0.008
11/10/2022 9:42	12.4	128.8								
11/10/2022 9:42			42.903814;-73.3594458							
11/10/2022 9:43				0.232	0	0	0	0.057	0	0.023
11/10/2022 9:44				0.232	0	0	0	0.052	0	0.024
11/10/2022 9:45	12.4	102.5	42.90566;-73.35911	0.232	0	0	0	0.043	0	0.022
11/10/2022 9:46				0.232	0	0	0.001	0.046	0	0.023
11/10/2022 9:47				0.232	0	0	0.001	0.045	0	0.023
11/10/2022 9:48				0.232	0	0	0.001	0.039	0	0.024
11/10/2022 9:49				0.232	0	0	0.001	0.044	0	0.023
11/10/2022 9:50	12.4	108.8	42.90567;-73.35901	0.232	0	0	0.001	0.042	0	0.021

C.T. MALE ASSOCIATES

CAMP FIELD DATA
LIBERTY STREET IRM

Device	Thiamis 2B011696			RAE RS232(A) 2B011696					DustTrak RS232(C) 2B011696	
Timestamp (UTC)	Batt. Voltage (V)	Current (mA)	Location	VOC (Peak) (ppm)	VOC (Low) (ppm)	VOC (STEL) (ppm)	VOC (TWA) (ppm)	VOC (ppm)	Total TWA (mg/m³)	Mass Conc. Total (mg/m³)
11/10/2022 9:51				0.232	0	0	0.001	0.035	0	0.022
11/10/2022 9:52				0.232	0	0	0.001	0.04	0	0.022
11/10/2022 9:53				0.232	0	0	0.001	0.032	0	0.021
11/10/2022 9:54				0.232	0	0.054	0.001	0.03	0	0.02
11/10/2022 9:55	12.4	108.8	42.90574;-73.35902	0.232	0	0.049	0.001	0.032	0	0.02
11/10/2022 9:56				0.232	0	0.045	0.001	0.032	0	0.019
11/10/2022 9:57				0.232	0	0.043	0.001	0.03	0	0.02
11/10/2022 9:58				0.232	0	0.04	0.001	0.034	0.001	0.02
11/10/2022 9:59				0.232	0	0.038	0.002	0.033	0.001	0.022
11/10/2022 10:00	12.4	115	42.90574;-73.35905	0.232	0	0.037	0.002	0.029	0.001	0.02
11/10/2022 10:01				0.232	0	0.036	0.002	0.029	0.001	0.018
11/10/2022 10:02				0.232	0	0.035	0.002	0.035	0.001	0.021
11/10/2022 10:03				0.232	0	0.034	0.002	0.032	0.001	0.017
11/10/2022 10:04				0.232	0	0.033	0.002	0.035	0.001	0.016
11/10/2022 10:05	12.3	102.5	42.90574;-73.35904	0.232	0	0.033	0.002	0.035	0.001	0.016
11/10/2022 10:06				0.232	0	0.032	0.002	0.034	0.001	0.016
11/10/2022 10:07				0.232	0	0.032	0.002	0.038	0.001	0.016
11/10/2022 10:08				0.232	0	0.032	0.002	0.041	0.001	0.016
11/10/2022 10:09				0.232	0	0.032	0.002	0.04	0.001	0.015
11/10/2022 10:10	12.3	108.8	42.90574;-73.35901	0.232	0	0.033	0.002	0.041	0.001	0.269
11/10/2022 10:11				0.232	0	0.034	0.002	0.042	0.001	0.015
11/10/2022 10:12				0.232	0	0.034	0.002	0.047	0.001	0.015
11/10/2022 10:13				0.232	0	0.035	0.003	0.043	0.001	0.016
11/10/2022 10:14				0.232	0	0.036	0.003	0.049	0.001	0.015
11/10/2022 10:15	12.3	107.5	42.90572;-73.35904	0.232	0	0.037	0.003	0.053	0.001	0.015
11/10/2022 10:16				0.232	0	0.038	0.003	0.073	0.001	0.017
11/10/2022 10:17				0.232	0	0.041	0.003	0.06	0.001	0.015
11/10/2022 10:18				0.232	0	0.043	0.003	0.056	0.001	0.014
11/10/2022 10:19				0.232	0	0.045	0.003	0.058	0.001	0.014
11/10/2022 10:20	12.3	108.8	42.90572;-73.35904	0.232	0	0.047	0.003	0.07	0.001	0.251
11/10/2022 10:21				0.232	0	0.049	0.004	0.068	0.001	0.014
11/10/2022 10:22				0.232	0	0.051	0.004	0.068	0.001	0.014
11/10/2022 10:23				0.232	0	0.053	0.004	0.067	0.002	0.014
11/10/2022 10:24				0.232	0	0.055	0.004	0.068	0.002	0.014
11/10/2022 10:25	12.4	105	42.90574;-73.35899	0.232	0	0.056	0.004	0.073	0.002	0.013
11/10/2022 10:26				0.232	0	0.058	0.004	0.09	0.002	0.014
11/10/2022 10:27				0.232	0	0.061	0.004	0.088	0.002	0.014
11/10/2022 10:28				0.232	0	0.064	0.005	0.085	0.002	0.014
11/10/2022 10:29				0.232	0	0.067	0.005	0.082	0.002	0.013
11/10/2022 10:30	12.3	101.3	42.90572;-73.359	0.232	0	0.069	0.005	0.083	0.002	0.013
11/10/2022 10:31				0.232	0	0.071	0.005	0.105	0.002	0.013
11/10/2022 10:32				0.232	0	0.072	0.005	0.117	0.002	0.016
11/10/2022 10:33				0.232	0	0.076	0.006	0.125	0.002	0.017
11/10/2022 10:34				0.232	0	0.08	0.006	0.099	0.002	0.015
11/10/2022 10:35	12.3	103.8	42.90574;-73.35901	0.232	0	0.083	0.006	0.101	0.002	0.017
11/10/2022 10:36				0.232	0	0.086	0.006	0.103	0.002	0.018
11/10/2022 10:37				0.232	0	0.088	0.006	0.103	0.002	0.017
11/10/2022 10:38				0.232	0	0.091	0.007	0.117	0.002	0.013
11/10/2022 10:39				0.232	0	0.094	0.007	0.115	0.002	0.013
11/10/2022 10:40	12.2	102.5	42.90572;-73.35896	0.232	0	0.097	0.007	0.115	0.002	0.012
11/10/2022 10:41				0.232	0	0.1	0.007	0.118	0.002	0.011
11/10/2022 10:42				0.232	0	0.102	0.008	0.122	0.002	0.013
11/10/2022 10:43				0.232	0	0.104	0.008	0.118	0.002	0.011
11/10/2022 10:44				0.232	0	0.107	0.008	0.122	0.002	0.011
11/10/2022 10:45	12.3	105	42.90575;-73.35891	0.232	0	0.109	0.008	0.127	0.002	0.011
11/10/2022 10:46				0.232	0	0.112	0.009	0.125	0.002	0.012
11/10/2022 10:47				0.232	0	0.114	0.009	0.125	0.002	0.011
11/10/2022 10:48				0.232	0	0.115	0.009	0.184	0.002	0.011
11/10/2022 10:49				0.232	0	0.117	0.009	0.15	0.002	0.011
11/10/2022 10:50	12.3	102.5	42.90574;-73.35899	0.232	0	0.12	0.01	0.17	0.002	0.16
11/10/2022 10:51				0.232	0	0.125	0.01	0.149	0.002	0.011

C.T. MALE ASSOCIATES

CAMP FIELD DATA
LIBERTY STREET IRM

Device	Thiamis 2B011696			RAE RS232(A) 2B011696					DustTrak RS232(C) 2B011696	
Timestamp (UTC)	Batt. Voltage (V)	Current (mA)	Location	VOC (Peak) (ppm)	VOC (Low) (ppm)	VOC (STEL) (ppm)	VOC (TWA) (ppm)	VOC (ppm)	Total TWA (mg/m³)	Mass Conc. Total (mg/m³)
11/10/2022 10:52				0.232	0	0.128	0.01	0.144	0.002	0.01
11/10/2022 10:53				0.232	0	0.131	0.011	0.143	0.002	0.012
11/10/2022 10:54				0.232	0	0.133	0.011	0.143	0.002	0.011
11/10/2022 10:55	12.3	103.8	42.90576;-73.35901	0.232	0	0.135	0.011	0.146	0.002	0.009
11/10/2022 10:56				0.232	0	0.137	0.012	0.137	0.002	0.009
11/10/2022 10:57				0.232	0	0.138	0.012	0.15	0.002	0.009
11/10/2022 10:58				0.232	0	0.14	0.012	0.148	0.002	0.01
11/10/2022 10:59				0.232	0	0.142	0.013	0.147	0.002	0.009
11/10/2022 11:00	12.3	106.3	42.90574;-73.35901	0.232	0	0.143	0.013	0.147	0.002	0.011
11/10/2022 11:01				0.232	0	0.145	0.013	0.151	0.002	0.009
11/10/2022 11:02				0.232	0	0.146	0.013	0.168	0.003	0.008
11/10/2022 11:03				0.232	0	0.148	0.014	0.16	0.003	0.009
11/10/2022 11:04				0.232	0	0.148	0.014	0.155	0.003	0.008
11/10/2022 11:05	12.3	103.8	42.90566;-73.35892	0.232	0	0.148	0.014	0.16	0.003	0.01
11/10/2022 11:06				0.232	0	0.148	0.015	0.157	0.003	0.008
11/10/2022 11:07				0.232	0	0.148	0.015	0.154	0.003	0.008
11/10/2022 11:08				0.232	0	0.149	0.015	0.161	0.003	0.008
11/10/2022 11:09				0.232	0	0.15	0.016	0.16	0.003	0.009
11/10/2022 11:10	12.3	110	42.90571;-73.35902	0.232	0	0.151	0.016	0.162	0.003	0.008
11/10/2022 11:11				0.232	0	0.152	0.016	0.163	0.003	0.008
11/10/2022 11:12				0.232	0	0.154	0.017	0.157	0.003	0.008
11/10/2022 11:13				0.232	0	0.155	0.017	0.17	0.003	0.009
11/10/2022 11:14				0.232	0	0.156	0.017	0.185	0.003	0.01
11/10/2022 11:15	12.3	111.3	42.90569;-73.35896	0.232	0	0.159	0.018	0.17	0.003	0.009
11/10/2022 11:16				0.232	0	0.16	0.018	0.17	0.003	0.008
11/10/2022 11:17				0.232	0	0.162	0.019	0.165	0.003	0.008
11/10/2022 11:18				0.232	0	0.163	0.019	0.167	0.003	0.008
11/10/2022 11:19				0.232	0	0.163	0.019	0.17	0.003	0.007
11/10/2022 11:20	12.2	113.8	42.90569;-73.35902	0.232	0	0.164	0.02	0.171	0.003	0.16
11/10/2022 11:21				0.232	0	0.165	0.02	0.172	0.003	0.008
11/10/2022 11:22				0.232	0	0.166	0.02	0.17	0.003	0.008
11/10/2022 11:23				0.232	0	0.167	0.021	0.175	0.003	0.144
11/10/2022 11:24				0.232	0	0.168	0.002	0.177	0.003	0.009
11/10/2022 11:25	12.2	103.8	42.90567;-73.35905	0.232	0	0.169	0.021	0.183	0.003	0.008
11/10/2022 11:26				0.232	0	0.17	0.022	0.187	0.003	0.008
11/10/2022 11:27				0.232	0	0.172	0.022	0.202	0.003	0.008
11/10/2022 11:28				0.232	0	0.174	0.023	0.183	0.003	0.008
11/10/2022 11:29				0.232	0	0.175	0.023	0.185	0.003	0.008
11/10/2022 11:30	12.2	108.8	42.90573;-73.35896	0.232	0	0.176	0.023	0.19	0.003	0.008
11/10/2022 11:31				0.232	0	0.176	0.024	0.19	0.003	0.008
11/10/2022 11:32				0.232	0	0.178	0.024	0.191	0.003	0.008
11/10/2022 11:33				0.232	0	0.18	0.024	0.187	0.003	0.008
11/10/2022 11:34				0.232	0	0.181	0.025	0.19	0.003	0.009
11/10/2022 11:35	12.2	108.8	42.90573;-73.35902	0.232	0	0.182	0.025	0.186	0.003	0.009
11/10/2022 11:36				0.232	0	0.183	0.026	0.19	0.003	0.008
11/10/2022 11:37				0.232	0	0.184	0.026	0.193	0.003	0.008
11/10/2022 11:38				0.232	0	0.185	0.026	0.189	0.003	0.008
11/10/2022 11:39				0.232	0	0.187	0.027	0.196	0.003	0.007
11/10/2022 11:40	12.2	107.5	42.90571;-73.35901	0.232	0	0.188	0.027	0.193	0.003	0.007
11/10/2022 11:41				0.232	0	0.188	0.028	0.215	0.003	0.008
11/10/2022 11:42				0.232	0	0.189	0.028	0.2	0.003	0.008
11/10/2022 11:43				0.232	0	0.19	0.028	0.202	0.003	0.007
11/10/2022 11:44				0.232	0	0.191	0.029	0.21	0.003	0.008
11/10/2022 11:45	12.2	113.8	42.90576;-73.35898	0.277	0	0.192	0.029	0.23	0.003	0.011
11/10/2022 11:46				0.277	0	0.196	0.03	0.211	0.003	0.007
11/10/2022 11:47				0.277	0	0.198	0.03	0.212	0.003	0.007
11/10/2022 11:48				0.277	0	0.199	0.031	0.229	0.003	0.008
11/10/2022 11:49				0.277	0	0.201	0.031	0.211	0.003	0.008
11/10/2022 11:50	12.1	105	42.90574;-73.35896	0.277	0	0.203	0.032	0.208	0.003	0.007
11/10/2022 11:51				0.277	0	0.205	0.032	0.212	0.003	0.007
11/10/2022 11:52				0.277	0	0.206	0.033	0.213	0.003	0.007

C.T. MALE ASSOCIATES

CAMP FIELD DATA
LIBERTY STREET IRM

Device	Thiamis 2B011696			RAE RS232(A) 2B011696					DustTrak RS232(C) 2B011696	
Timestamp (UTC)	Batt. Voltage (V)	Current (mA)	Location	VOC (Peak) (ppm)	VOC (Low) (ppm)	VOC (STEL) (ppm)	VOC (TWA) (ppm)	VOC (ppm)	Total TWA (mg/m³)	Mass Conc. Total (mg/m³)
11/10/2022 11:53				0.277	0	0.207	0.033	0.214	0.003	0.007
11/10/2022 11:54				0.277	0	0.208	0.033	0.211	0.003	0.007
11/10/2022 11:55	12.2	108.8	42.90572;-73.35896	0.277	0	0.21	0.034	0.217	0.003	0.007
11/10/2022 11:56				0.277	0	0.211	0.034	0.215	0.003	0.007
11/10/2022 11:57				0.277	0	0.212	0.035	0.215	0.003	0.008
11/10/2022 11:58				0.277	0	0.213	0.035	0.222	0.003	0.006
11/10/2022 11:59				0.277	0	0.214	0.036	0.227	0.003	0.007
11/10/2022 12:00	12.1	108.8	42.90572;-73.35897	0.277	0	0.215	0.036	0.231	0.003	0.007
11/10/2022 12:01				0.277	0	0.214	0.037	0.224	0.003	0.007
11/10/2022 12:02				0.277	0	0.215	0.037	0.224	0.003	0.007
11/10/2022 12:03				0.277	0	0.216	0.037	0.233	0.004	0.007
11/10/2022 12:04				0.277	0	0.216	0.038	0.233	0.004	0.009
11/10/2022 12:05	12.1	107.5	42.9057;-73.35898	0.277	0	0.218	0.038	0.23	0.004	0.007
11/10/2022 12:06				0.277	0	0.219	0.039	0.233	0.004	0.007
11/10/2022 12:07				0.277	0	0.221	0.039	0.242	0	0.007
11/10/2022 12:08				0.277	0	0.223	0.04	0.232	0.004	0.007
11/10/2022 12:09				0.277	0	0.224	0.04	0.228	0.004	0.007
11/10/2022 12:10	12.1	118.8	42.90565;-73.35896	0.277	0	0.226	0.041	0.232	0.004	0.007
11/10/2022 12:11				0.277	0	0.227	0.041	0.237	0.004	0.007
11/10/2022 12:12				0.277	0	0.228	0.042	0.234	0.004	0.007
11/10/2022 12:13				0.277	0	0.23	0.042	0.239	0.004	0.007
11/10/2022 12:14				0.277	0	0.231	0.043	0.238	0.004	0.007
11/10/2022 12:15	12.2	106.3	42.90568;-73.35893	0.277	0	0.232	0.043	0.237	0.004	0.006
11/10/2022 12:16				0.277	0	0.232	0.044	0.243	0.004	0.007
11/10/2022 12:17				0.277	0	0.233	0.044	0.256	0.004	0.007
11/10/2022 12:18				0.277	0	0.235	0.045	0.256	0.004	0.007
11/10/2022 12:19				0.277	0	0.237	0.045	0.256	0.004	0.007
11/10/2022 12:20	12.2	98.8	42.90569;-73.3591	0.277	0	0.239	0.046	0.256	0.004	0.007
11/10/2022 12:21				0.277	0	0.24	0.046	0.26	0.004	0.007
11/10/2022 12:22				0.277	0	0.242	0.047	0.263	0.004	0.007
11/10/2022 12:23				0.277	0	0.243	0.048	0.258	0.004	0.126
11/10/2022 12:24				0.277	0	0.245	0.048	0.265	0.004	0.007
11/10/2022 12:25	12.2	106.3	42.90569;-73.35911	0.277	0	0.247	0.049	0.275	0.004	0.007
11/10/2022 12:26				0.282	0	0.249	0.049	0.275	0.004	0.008
11/10/2022 12:27				0.285	0	0.252	0.05	0.278	0.004	0.007
11/10/2022 12:28				0.285	0	0.255	0.05	0.265	0.004	0.007
11/10/2022 12:29				0.285	0	0.258	0.051	0.271	0.004	0.007
11/10/2022 12:30	12.2	108.8	42.90576;-73.35908	0.285	0	0.26	0.051	0.273	0.004	0.007
11/10/2022 12:31				0.285	0	0.262	0.052	0.272	0.004	0.007
11/10/2022 12:32				0.285	0	0.264	0.053	0.265	0.004	0.007
11/10/2022 12:33				0.285	0	0.265	0.053	0.267	0.004	0.125
11/10/2022 12:34				0.285	0	0.266	0.054	0.267	0.004	0.007
11/10/2022 12:35	12.2	107.5	42.90561;-73.35901	0.285	0	0.267	0.054	0.269		0.008
11/10/2022 12:36				0.285	0	0.268	0.055	0.278	0.004	0.008
11/10/2022 12:37				0.285	0	0.269	0.055	0.273	0.004	0.007
11/10/2022 12:38				0.296	0	27000000		0.296	0.004	0.007
11/10/2022 12:39				0.301	0	0.271	0.057	0.285	0.004	0.007
11/10/2022 12:40	12.2	108.8	42.90576;-73.35907	0.301	0	0.272	0.057	0.283	0.004	0.007
11/10/2022 12:41				0.301	0	0.274	0.058	0.281	0.004	0.006
11/10/2022 12:42				0.301	0	0.274	0.058	0.286	0.004	0.007
11/10/2022 12:43				0.314	0	0.274	0.059	0.304	0.004	0.008
11/10/2022 12:44				0.314	0	0.276	0.06	0.288	0.004	0.008
11/10/2022 12:45	12.2	108.8	42.90574;-73.35912	0.314	0	0.277	0.06	0.291	0.004	0.008
11/10/2022 12:46				0.314	0	0.278	0.061	0.291	0.004	0.007
11/10/2022 12:47				0.314	0	0.279	0.061	0.29	0.004	0.008
11/10/2022 12:48				0.314	0	0.281	0.062	0.292	0.004	0.007
11/10/2022 12:49				0.314	0	0.283	0.063	0.295	0.004	0.008
11/10/2022 12:50	12.2	113.8	42.90572;-73.35915	0.314	0	0.285	0.063	0.294	0.004	0.007
11/10/2022 12:51				0.314	0	0.287	0.064	0.295	0.004	0.007
11/10/2022 12:52				0.314	0	0.288	0.064	0.297	0.004	0.007
11/10/2022 12:53				0.314	0	0.289	0.065	0.297	0.004	0.008

C.T. MALE ASSOCIATES

CAMP FIELD DATA
LIBERTY STREET IRM

Device	Thiamis 2B011696			RAE RS232(A) 2B011696					DustTrak RS232(C) 2B011696	
Timestamp (UTC)	Batt. Voltage (V)	Current (mA)	Location	VOC (Peak) (ppm)	VOC (Low) (ppm)	VOC (STEL) (ppm)	VOC (TWA) (ppm)	VOC (ppm)	Total TWA (mg/m³)	Mass Conc. Total (mg/m³)
11/10/2022 12:54	12.2	108.8	42.90573;-73.35906	0.314	0	0.29	0.066	0.299	0.004	0.008
11/10/2022 12:55				0.314	0	0.291	0.066	0.296	0.004	0.007
11/10/2022 12:56				0.314	0	0.292	0.067	0.298	0.004	0.007
11/10/2022 12:57				0.314	0	0.293	0.068	0.294	0.004	0.007
11/10/2022 12:58				0.314	0	0.294	0.068	0.298	0.004	0.007
11/10/2022 12:59	12.1	108.8	42.90571;-73.35906	0.314	0	0.294	0.069	0.296	0.004	0.007
11/10/2022 13:00				0.314	0	0.294	0.069	0.296	0.004	0.007
11/10/2022 13:01				0.314	0	0.295	0.07	0.298	0.004	0.007
11/10/2022 13:02				0.314	0	0.295	0.071	0.296	0.004	0.007
11/10/2022 13:03				0.314	0	0.296	0.071	0.299	0.004	0.007
11/10/2022 13:04	12.1	110	42.9057;-73.35905	0.314	0	0.296	0.072	0.3	0.004	0.007
11/10/2022 13:05				0.314	0	0.296	0.072	0.3	0.004	0.007
11/10/2022 13:06				0.314	0	0.296	0.073	0.295	0.004	0.006
11/10/2022 13:07				0.314	0	0.297	0.074	0.296	0.004	0.006
11/10/2022 13:08				0.314	0	0.297	0.074	0.295	0.004	0.007
11/10/2022 13:09	12.1	108.8	42.9057;-73.35904	0.314	0	0.296	0.075	0.298	0.004	0.007
11/10/2022 13:10				0.314	0	0.296	0.076	0.296	0.004	0.007
11/10/2022 13:11				0.314	0	0.296	0.076	0.298	0.005	0.007
11/10/2022 13:12				0.314	0	0.296	0.077	0.308	0.005	0.007
11/10/2022 13:13				0.314	0	0.297	0.077	0.302	0.005	0.007
11/10/2022 13:14	12.1	108.8	42.9057;-73.35905	0.314	0	0.297	0.078	0.296	0.005	0.006
11/10/2022 13:15				0.314	0	0.297	0.079	0.295	0.005	0.006
11/10/2022 13:16				0.314	0	0.297	0.079	0.296	0.005	0.007
11/10/2022 13:17				0.326	0	0.297	0.08	0.326	0.005	0.007
11/10/2022 13:18				0.333	0	0.298	0.081	0.319	0.005	0.007
11/10/2022 13:19	12.1	106.3	42.90569;-73.35904	0.333	0	0.299	0.081	0.325	0.005	0.007
11/10/2022 13:20				0.333	0	0.3	0.082	0.305	0.005	0.007
11/10/2022 13:21				0.333	0	0.301	0.083	0.307	0.005	0.007
11/10/2022 13:22				0.333	0	0.302	0.083	0.303	0.005	0.007
11/10/2022 13:23				0.333	0	0.302	0.084	0.306	0.005	0.006
11/10/2022 13:24	12.1	108.8	42.9057;-73.35906	0.333	0	0.303	0.084	0.306	0.005	0.006
11/10/2022 13:25				0.333	0	0.304	0.085	0.312	0.005	0.007
11/10/2022 13:26				0.333	0	0.304	0.086	0.322	0.005	0.007
11/10/2022 13:27				0.333	0	0.305	0.086	0.324	0.005	0.007
11/10/2022 13:28				0.333	0	0.307	0.087	0.311	0.005	0.007
11/10/2022 13:29	12.1	103.8	42.90573;-73.35907	0.333	0	0.307	0.088	0.308	0.005	0.007
11/10/2022 13:30				0.333	0	0.308	0.088	0.311	0.005	0.008
11/10/2022 13:31				0.333	0	0.309	0.089	0.306	0.005	0.008
11/10/2022 13:32				0.333	0	0.31	0.09	0.307	0.005	0.008
11/10/2022 13:33				0.333	0	0.309	0.09	0.31	0.005	0.007
11/10/2022 13:34	12.1	108.8	42.90569;-73.35909	0.333	0	0.308	0.091	0.312	0.005	0.006
11/10/2022 13:35				0.333	0	0.308	0.091	0.312	0.005	0.006
11/10/2022 13:36				0.333	0	0.308	0.092	0.317	0.005	0.007
11/10/2022 13:37				0.333	0	0.308	0.093	0.316	0.005	0.007
11/10/2022 13:38				0.333	0	0.309	0.093	0.316	0.005	0.007
11/10/2022 13:39	12.1	102.5	42.90574;-73.35907	0.333	0	0.31	0.094	0.315	0.005	0.007
11/10/2022 13:40				0.333	0	0.31	0.095	0.316	0.005	0.007
11/10/2022 13:41				0.333	0	0.311	0.095	0.32	0.005	0.007
11/10/2022 13:42				0.333	0	0.311	0.096	0.319	0.005	0.007
11/10/2022 13:43				0.333	0	0.311	0.097	0.322	0.005	0.007
11/10/2022 13:44	12.1	108.8	42.90573;-73.3591	0.333	0	0.312	0.097	0.326	0.005	0.007
11/10/2022 13:45				0.333	0	0.313	0.098	0.324	0.005	0.007
11/10/2022 13:46				0.333	0	0.314	0.099	0.325	0.005	0.007
11/10/2022 13:47				0.333	0	0.315	0.099	0.326	0.005	0.007
11/10/2022 13:48				0.333	0	0.316	0.1	0.327	0.005	0.007
11/10/2022 13:49	12.1	103.8	42.90569;-73.35905	0.333	0	0.317	0.101	0.326	0.005	0.007
11/10/2022 13:50				0.333	0	0.319	0.101	0.318	0.005	0.007
11/10/2022 13:51				0.355	0	0.319	0.102	0.328	0.005	0.007
11/10/2022 13:52				0.355	0	0.32	0.103	0.325	0.005	0.007
11/10/2022 13:53				0.355	0	0.321	0.104	0.346	0.005	0.006
11/10/2022 13:54				0.356	0	0.322	0.104	0.345	0.005	0.007

C.T. MALE ASSOCIATES

CAMP FIELD DATA
LIBERTY STREET IRM

Device	Thiamis 2B011696			RAE RS232(A) 2B011696					DustTrak RS232(C) 2B011696	
Timestamp (UTC)	Batt. Voltage (V)	Current (mA)	Location	VOC (Peak) (ppm)	VOC (Low) (ppm)	VOC (STEL) (ppm)	VOC (TWA) (ppm)	VOC (ppm)	Total TWA (mg/m³)	Mass Conc. Total (mg/m³)
11/10/2022 13:55	12	111.3	42.90571;-73.35909	0.356	0	0.325	0.105	0.336	0.005	0.007
11/10/2022 13:56				0.356	0	0.326	0.106	0.337	0.005	0.007
11/10/2022 13:57				0.356	0	0.328	0.106	0.34	0.005	0.007
11/10/2022 13:58				0.356	0	0.329	0.107	0.335	0.005	0.007
11/10/2022 13:59				0.356	0	0.33	0.108	0.331	0.005	0.007
11/10/2022 14:00	12	105	42.90575;-73.35909	0.356	0	0.331	0.108	0.326	0.005	0.007
11/10/2022 14:01				0.356	0	0.331	0.109	0.33	0.005	0.007
11/10/2022 14:02				0.356	0	0.332	0.11	0.34	0.005	0.008
11/10/2022 14:03				0.356	0	0.332	0.111	0.338	0.005	0.008
11/10/2022 14:04				0.356	0	0.333	0.111	0.341	0.005	0.008
11/10/2022 14:05	12	103.8	42.90576;-73.35908	0.358	0	0.334	0.112	0.356	0.005	0.007
11/10/2022 14:06				0.358	0	0.336	0.113	0.351	0.005	0.007
11/10/2022 14:07				0.358	0	0.337	0.113	0.341	0.005	0.008
11/10/2022 14:08				0.358	0	0.337	0.114	0.328	0.005	0.007
11/10/2022 14:09				0.358	0	0.337	0.115	0.33	0.005	0.006
11/10/2022 14:10	12	102.5	42.90572;-73.35909	0.358	0	0.336	0.115	0.331	0.005	0.007
11/10/2022 14:11				0.358	0	0.336	0.116	0.334	0.005	0.007
11/10/2022 14:12				0.358	0	0.335	0.117	0.328	0.005	0.006
11/10/2022 14:13				0.358	0	0.334	0.118	0.326	0.005	0.006
11/10/2022 14:14				0.358	0	0.334	0.118	0.322	0.005	0.006
11/10/2022 14:15	12	107.5	42.90575;-73.35915	0.358	0	0.334	0.119	0.327	0.005	0.006
11/10/2022 14:16				0.358	0	0.333	0.12	0.328	0.005	0.006
11/10/2022 14:17				0.358	0	0.333	0.12	0.338	0.005	0.006
11/10/2022 14:18				0.358	0	0.333	0.121	0.332	0.005	0.006
11/10/2022 14:19				0.358	0	0.333	0.122	0.326	0.005	0.006
11/10/2022 14:20	12	103.8	42.90575;-73.35912	0.358	0	0.332	0.122	0.325	0.005	0.006
11/10/2022 14:21				0.358	0	0.331	0.123	0.339	0.005	0.007
11/10/2022 14:22				0.358	0	0.331	0.124	0.332	0.006	0.006
11/10/2022 14:23				0.358	0	0.33	0.124	0.328	0.006	0.006
11/10/2022 14:24				0.358	0	0.33	0.125	0.332	0.006	0.007
11/10/2022 14:25	12	107.5	42.90574;-73.35904	0.358	0	0.33	0.126	0.343	0.006	0.008
11/10/2022 14:26				0.358	0	0.331	0.126	0.345	0.006	0.009
11/10/2022 14:27				0.358	0	0.331	0.127	0.341	0.006	0.006
11/10/2022 14:28				0.358	0	0.332	0.128	0.342	0.006	0.007
11/10/2022 14:29				0.358	0	0.333	0.129	0.337	0.006	0.006
11/10/2022 14:30	12	108.8	42.90574;-73.35905	0.358	0	0.333	0.129	0.334	0.006	0.006
11/10/2022 14:31				0.358	0	0.334	0.13	0.344	0.006	0.007
11/10/2022 14:32				0.358	0	0.335	0.131	0.346	0.006	0.007
11/10/2022 14:33				0.358	0	0.335	0.131	0.346	0.006	0.007
11/10/2022 14:34				0.358	0	0.336	0.132	0.354	0.006	0.007
11/10/2022 14:35	12	106.3	42.90574;-73.3591	0.358	0	0.337	0.133	0.352	0.006	0.006
11/10/2022 14:36				0.36	0	0.339	0.134	0.345	0.006	0.007
11/10/2022 14:37				0.36	0	0.339	0.134	0.336	0.006	0.006
11/10/2022 14:38				0.36	0	0.34	0.135	0.331	0.006	0.007
11/10/2022 14:39				0.36	0	0.34	0.136	0.332	0.006	0.007
11/10/2022 14:40	12	107.5	42.90577;-73.35907	0.36	0	0.34	0.136	0.33	0.006	0.007
11/10/2022 14:41				0.36	0	0.34	0.137	0.329	0.006	0.007
11/10/2022 14:42				0.36	0	0.339	0.138	0.33	0.006	0.008
11/10/2022 14:43				0.36	0	0.338	0.138	0.329	0.006	0.012
11/10/2022 14:44				0.36	0	0.337	0.139	0.327	0.006	0.019
11/10/2022 14:45	11.9	168.8	42.90575;-73.35903	0.36	0	0.337	0.14	0.327	0.006	0.012
11/10/2022 14:46				0.36	0	0.336	0.141	0.324	0.006	0.008
11/10/2022 14:47				0.36	0	0.335	0.141	0.323	0.006	0.007
11/10/2022 14:48				0.36	0	0.334	0.142	0.323	0.006	0.007
11/10/2022 14:49				0.36	0	0.333	0.143	0.317	0.006	0.009
11/10/2022 14:50	12	107.5	42.90574;-73.35909	0.36	0	0.331	0.143	0.316	0.006	0.009
11/10/2022 14:51				0.36	0	0.329	0.144	0.315	0.006	0.008
11/10/2022 14:52				0.36	0	0.326	0.145	0.308	0.006	0.007
11/10/2022 14:53				0.36	0	0.324	0.145	0.308	0.006	0.007
11/10/2022 14:54				0.36	0	0.323	0.146	0.303	0.006	0.006
11/10/2022 14:55	12	110	42.90573;-73.3591	0.36	0	0.321	0.146	0.302	0.006	0.006

C.T. MALE ASSOCIATES

CAMP FIELD DATA
LIBERTY STREET IRM

Device	Thiamis 2B011696			RAE RS232(A) 2B011696					DustTrak RS232(C) 2B011696	
Timestamp (UTC)	Batt. Voltage (V)	Current (mA)	Location	VOC (Peak) (ppm)	VOC (Low) (ppm)	VOC (STEL) (ppm)	VOC (TWA) (ppm)	VOC (ppm)	Total TWA (mg/m³)	Mass Conc. Total (mg/m³)
11/10/2022 14:56				0.36	0	0.319	0.147	0.298	0.006	0.006
11/10/2022 14:57				0.36	0	0.317	0.148	0.296	0.006	0.005
11/10/2022 14:58				0.36	0	0.315	0.148	0.292	0.006	0.005
11/10/2022 14:59				0.36	0	0.313	0.149	0.287	0.006	0.006
11/10/2022 15:00	11.9	111.3	42.90572;-73.35905	0.36	0	0.31	0.15	0.282	0.006	0.006
11/10/2022 15:01				0.36	0	0.307	0.15	0.292	0.006	0.006
11/10/2022 15:02				0.36	0	0.305	0.151	0.28	0.006	0.006
11/10/2022 15:03				0.36	0	0.302	0.151	0.277	0.006	0.09
11/10/2022 15:04				0.36	0	0.299	0.152	0.271	0.006	0.006
11/10/2022 15:05	11.9	108.8	42.90578;-73.35905	0.36	0	0.296	0.152	0.27	0.006	0.005
11/10/2022 15:06				0.36	0	0.293	0.153	0.264	0.006	0.006
11/10/2022 15:07				0.36	0	0.289	0.154	0.266	0.006	0.005
11/10/2022 15:08				0.36	0	0.286	0.154	0.261	0.006	0.005
11/10/2022 15:09				0.36	0	0.283	0.155	0.258	0.006	0.006
11/10/2022 15:10	12	105	42.90578;-73.35896	0.36	0	0.28	0.155	0.257	0.006	0.015
11/10/2022 15:11				0.36	0	0.277	0.156	0.254	0.006	0.009
11/10/2022 15:12				0.36	0	0.274	0.156	0.258	0.006	0.005
11/10/2022 15:13				0.36	0	0.271	0.157	0.254	0.006	0.005
11/10/2022 15:14				0.36	0	0.269	0.157	0.252	0.006	0.005
11/10/2022 15:15	12	110	42.90576;-73.35896	0.36	0	0.266	0.158	0.25	0.006	0.005
11/10/2022 15:16				0.36	0	0.264	0.158	0.243	0.006	0.005
11/10/2022 15:17				0.36	0	0.261	0.159	0.243	0.006	0.005
11/10/2022 15:18				0.36	0	0.258	0.159	0.242	0.006	0.005
11/10/2022 15:19				0.36	0	0.255	0.16	0.238	0.006	0.005
11/10/2022 15:20	12	113.8	42.90575;-73.35896	0.36	0	0.253	0.16	0.239	0.006	0.005
11/10/2022 15:21				0.36	0	0.251	0.161	0.238	0.006	0.006
11/10/2022 15:22				0.36	0	0.249	0.161	0.232	0.006	0.006
11/10/2022 15:23				0.36	0	0.247	0.162	0.23	0.006	0.005
11/10/2022 15:24				0.36	0	0.245	0.162	0.231	0.006	0.005
11/10/2022 15:25	11.9	106.3	42.90577;-73.35893	0.36	0	0.243	0.163	0.226	0.006	0.005
11/10/2022 15:26				0.36	0	0.241	0.163	0.22	0.006	0.006
11/10/2022 15:27				0.36	0	0.239	0.164	0.219	0.006	0.005
11/10/2022 15:28				0.36	0	0.237	0.164	0.219	0.006	0.006
11/10/2022 15:29				0.36	0	0.234	0.165	0.218	0.006	0.006
11/10/2022 15:30	11.9	107.5	42.90576;-73.35891	0.36	0	0.232	0.165	0.215	0.006	0.005
11/10/2022 15:31				0.36	0	0.23	0.166	0.214	0.006	0.005
11/10/2022 15:32				0.36	0	0.228	0.166	0.213	0.006	0.005
11/10/2022 15:33				0.36	0	0.226	0.167	0.216	0.006	0.006
11/10/2022 15:34				0.36	0	0.224	0.167	0.212	0.007	0.007
11/10/2022 15:35	11.9	110	42.9057;-73.35896	0.36	0	0.222	0.167	0.214	0.007	0.005
11/10/2022 15:36				0.36	0	0.221	0.168	0.209	0.007	0.006
11/10/2022 15:37				0.36	0	0.219	0.168	0.211	0.007	0.007
11/10/2022 15:38				0.36	0	0.217	0.169	0.208	0.007	0.005
11/10/2022 15:39				0.36	0	0.216	0.169	0.211	0.007	0.005
11/10/2022 15:40	11.9	105	42.90571;-73.35899	0.36	0	0.215	0.17	0.208	0.007	0.005
11/10/2022 15:41				0.36	0	0.213	0.17	0.207	0.007	0.006
11/10/2022 15:42				0.36	0	0.212	0.17	0.205	0.007	0.006
11/10/2022 15:43				0.36	0	0.211	0.171	0.207	0.007	0.006
11/10/2022 15:44				0.36	0	0.21	0.171	0.206	0.007	0.006
11/10/2022 15:45	11.9	106.3	42.90574;-73.35898	0.36	0	0.209	0.172	0.205	0.007	0.005
11/10/2022 15:46				0.36	0	0.208	0.172	0.205	0.007	0.006
11/10/2022 15:47				0.36	0	0.207	0.173	0.205	0.007	0.006
11/10/2022 15:48				0.36	0	0.207	0.173	0.2	0.007	0.006
11/10/2022 15:49				0.36	0	0.206	0.173	0.2	0.007	0.005
11/10/2022 15:50	11.9	106.3	42.90574;-73.35899	0.36	0	0.205	0.174	0.198	0.007	0.005
11/10/2022 15:51				0.36	0	0.204	0.174	0.195	0.007	0.107
11/10/2022 15:52				0.36	0	0.204	0.175	0.193	0.007	0.005
11/10/2022 15:53				0.36	0	0.203	0.175	0.196	0.007	0.005
11/10/2022 15:54				0.36	0	0.202	0.175	0.194	0.007	0.005
11/10/2022 15:55	11.9	112.5	42.90572;-73.35905	0.36	0	0.201	0.176	0.195	0.007	0.005
11/10/2022 15:56				0.36	0	0.2	0.176	0.194	0.007	0.005

C.T. MALE ASSOCIATES

CAMP FIELD DATA
LIBERTY STREET IRM

Device	Thiamis 2B011696			RAE RS232(A) 2B011696					DustTrak RS232(C) 2B011696	
Timestamp (UTC)	Batt. Voltage (V)	Current (mA)	Location	VOC (Peak) (ppm)	VOC (Low) (ppm)	VOC (STEL) (ppm)	VOC (TWA) (ppm)	VOC (ppm)	Total TWA (mg/m³)	Mass Conc. Total (mg/m³)
11/10/2022 15:57				0.36	0	0.199	0.177	0.193	0.007	0.005
11/10/2022 15:58				0.36	0	0.198	0.177	0.19	0.007	0.005
11/10/2022 15:59				0.36	0	0.197	0.177	0.189	0.007	0.006
11/10/2022 16:00	11.9	100	42.9057;-73.35905	0.36	0	0.196	0.178	0.188	0.007	0.005
11/10/2022 16:01				0.36	0	0.195	0.178	0.187	0.007	0.006
11/10/2022 16:02				0.36	0	0.194	0.179	0.191	0.007	0.005
11/10/2022 16:03				0.36	0	0.193	0.179	0.188	0.007	0.006
11/10/2022 16:04				0.36	0	0.192	0.179	0.193	0.007	0.006
11/10/2022 16:05	11.9	106.3	42.90576;-73.35901	0.36	0	0.192	0.18	0.187	0.007	0.005
11/10/2022 16:06				0.36	0	0.191	0.18	0.183	0.007	0.005
11/10/2022 16:07				0.36	0	0.19	0.181	0.184	0.007	0.007
11/10/2022 16:08				0.036	0	0.189	0.181	0.182	0.007	0.006
11/10/2022 16:09				0.36	0	0.189	0.181	0.185	0.007	0.005
11/10/2022 16:10	11.9	107.5	42.90568;-73.35904	0.36	0	0.188	0.182	0.184	0.007	0.005
11/10/2022 16:11				0.36	0	0.187	0.182	0.191	0.007	0.005
11/10/2022 16:12				0.36	0	0.187	0.183	0.189	0.007	0.005
11/10/2022 16:13				0.36	0	0.187	0.183	0.239	0.007	0.013
11/10/2022 16:14				0.36	0	0.188	0.183	0.185	0.007	0.01
11/10/2022 16:15	11.9	112.5	42.90575;-73.35901	0.36	0	0.189	0.184	0.183	0.007	0.005
11/10/2022 16:16				0.36	0	0.188	0.184	0.19	0.007	0.005
11/10/2022 16:17				0.36	0	0.188	0.185	0.188	0.007	0.022
11/10/2022 16:18				0.36	0	0.189	0.185	0.187	0.007	0.028
11/10/2022 16:19				0.36	0	0.189	0.185	0.187	0.007	0.009
11/10/2022 16:20	11.9	111.3	42.90574;-73.35904	0.36	0	0.188	0.186	0.18	0.007	0.007
11/10/2022 16:21				0.36	0	0.188	0.186	0.179	0.007	0.005
11/10/2022 16:22				0.36	0	0.188	0.186	0.2	0.007	0.005
11/10/2022 16:23				0.36	0	0.188	0.187	0.183	0.007	0.005
11/10/2022 16:24				0.36	0	0.188	0.187	0.176	0.007	0.006
11/10/2022 16:25	11.9	107.5	42.90571;-73.3591	0.36	0	0.188	0.188	0.178	0.007	0.005
11/10/2022 16:26				0.36	0	0.188	0.188	0.186	0.007	0.006
11/10/2022 16:27				0.36	0	0.188	0.188	0.185	0.007	0.006
11/10/2022 16:28				0.36	0	0.188	0.189	0.186	0.007	0.006
11/10/2022 16:29				0.36	0	0.186	0.189	0.187	0.007	0.007
11/10/2022 16:30	11.9	111.3	42.90576;-73.35902	0.36	0	0.185	0.19	0.184	0.007	0.006
11/10/2022 16:31				0.36	0	0.185	0.19	0.178	0.007	0.006
11/10/2022 16:32				0.36	0	0.185	0.19	0.178	0.007	0.006
11/10/2022 16:33				0.36	0	0.184	0.191	0.178	0.007	0.008
11/10/2022 16:34				0.36	0	0.184	0.191	0.173	0.007	0.019
11/10/2022 16:35	11.8	112.5	42.90577;-73.35902	0.36	0	0.183	0.191	0.177	0.007	0.017
11/14/2022 9:28	12.3	128.8								
11/14/2022 9:29				0.214	0	0	0	0.052		
11/14/2022 9:29			42.9059254;-73.3589072							
11/14/2022 9:30	12.4	103.8	42.9057;-73.359	0.214	0	0	0	0.037	0	0.004
11/14/2022 9:31				0.214	0	0	0	0.035	0	0.004
11/14/2022 9:32				0.214	0	0	0	0.031	0	0.005
11/14/2022 9:33				0.214	0	0	0	0.031	0	0.004
11/14/2022 9:34				0.214	0	0	0	0.025	0	0.005
11/14/2022 9:35	12.3	151.3	42.90567;-73.35909	0.214	0	0	0	0.019	0	0.005
11/14/2022 9:36				0.214	0	0	0	0.025	0	0.005
11/14/2022 9:37				0.214	0	0	0	0.019	0	0.005
11/14/2022 9:38				0.214	0	0	0.001	0.017	0	0.004
11/14/2022 9:39				0.214	0	0	0.001	0.016	0	0.004
11/14/2022 9:40	12.4	103.8	42.9057;-73.35899	0.214	0	0	0.001	0.016	0	0.004
11/14/2022 9:41				0.214	0	0.035	0.001	0.017	0	0.004
11/14/2022 9:42				0.214	0	0.031	0.001	0.017	0	0.004
11/14/2022 9:43				0.214	0	0.027	0.001	0.016	0	0.004
11/14/2022 9:44				0.214	0	0.024	0.001	0.012	0	0.004
11/14/2022 9:45	12.4	115	42.90573;-73.35902	0.214	0	0.022	0.001	0.01	0	0.004
11/14/2022 9:46				0.214	0	0.02	0.001	0.012	0	0.004
11/14/2022 9:47				0.214	0	0.019	0.001	0.015	0	0.004
11/14/2022 9:48				0.214	0	0.017	0.001	0.012	0	0.004

C.T. MALE ASSOCIATES

CAMP FIELD DATA
LIBERTY STREET IRM

Device	Thiamis 2B011696			RAE RS232(A) 2B011696					DustTrak RS232(C) 2B011696	
Timestamp (UTC)	Batt. Voltage (V)	Current (mA)	Location	VOC (Peak) (ppm)	VOC (Low) (ppm)	VOC (STEL) (ppm)	VOC (TWA) (ppm)	VOC (ppm)	Total TWA (mg/m³)	Mass Conc. Total (mg/m³)
11/14/2022 9:49				0.214	0	0.016	0.001	0.007	0	0.004
11/14/2022 9:50	12.4	107.5	42.90566;-73.35901	0.214	0	0.015	0.001	0.007	0	0.004
11/14/2022 9:51				0.214	0	0.014	0.001	0.007	0	0.004
11/14/2022 9:52				0.214	0	0.013	0.001	0.007	0	0.004
11/14/2022 9:53				0.214	0	0.012	0.001	0.007	0	0.005
11/14/2022 9:54				0.214	0	0.012	0.001	0.008	0	0.004
11/14/2022 9:55	12.4	112.5	42.90574;-73.35904	0.214	0	0.011	0.001	0.008	0	0.004
11/14/2022 9:56				0.214	0	0.01	0.001	0.013	0	0.005
11/14/2022 9:57				0.214	0	0.01	0.001	0.011	0	0.004
11/14/2022 9:58				0.214	0	0.009	0.001	0.009	0	0.005
11/14/2022 9:59				0.214	0	0.009	0.001	0.008	0	0.004
11/14/2022 10:00	12.4	110	42.90574;-73.35903	0.214	0	0.009	0.001	0.005	0	0.004
11/14/2022 10:01				0.214	0	0.008	0.001	0.007	0	0.004
11/14/2022 10:02				0.214	0	0.008	0.001	0.013	0	0.004
11/14/2022 10:03				0.214	0	0.008	0.001	0.012	0	0.072
11/14/2022 10:04				0.214	0	0.008	0.001	0.008	0	0.004
11/14/2022 10:05	12.4	110	42.90571;-73.35899	0.214	0	0.008	0.001	0.006	0	0.004
11/14/2022 10:06				0.214	0	0.008	0.001	0.016	0	0.004
11/14/2022 10:07				0.214	0	0.009	0.001	0.016	0	0.004
11/14/2022 10:08				0.214	0	0.009	0.001	0.013	0	0.004
11/14/2022 10:09				0.214	0	0.01	0.001	0.014	0	0.004
11/14/2022 10:10	12.4	103.8	42.90572;-73.35899	0.214	0	0.01	0.001	0.014	0	0.004
11/14/2022 10:11				0.214	0	0.01	0.001	0.016	0	0.004
11/14/2022 10:12				0.214	0	0.01	0.001	0.016	0	0.004
11/14/2022 10:13				0.214	0	0.01	0.001	0.015	0	0.004
11/14/2022 10:14				0.214	0	0.011	0.001	0.015	0	0.005
11/14/2022 10:15	12.3	103.8	42.90568;-73.35901	0.214	0	0.011	0.001	0.018	0	0.005
11/14/2022 10:16				0.214	0	0.012	0.001	0.016	0	0.004
11/14/2022 10:17				0.214	0	0.013	0.001	0.022	0	0.004
11/14/2022 10:18				0.214	0	0.013	0.002	0.021	0	0.005
11/14/2022 10:19				0.214	0	0.014	0.002	0.022	0	0.004
11/14/2022 10:20	12.3	102.5	42.90571;-73.35903	0.214	0	0.015	0.002	0.02	0	0.004
11/14/2022 10:21				0.214	0	0.016	0.002	0.023	0	0.004
11/14/2022 10:22				0.214	0	0.016	0.002	0.024	0	0.004
11/14/2022 10:23				0.214	0	0.017	0.002	0.024	0	0.072
11/14/2022 10:24				0.214	0	0.018	0.002	0.027	0	0.004
11/14/2022 10:25	12.3	105	42.90572;-73.35898	0.214	0	0.019	0.002	0.033	0	0.004
11/14/2022 10:26				0.214	0	0.02	0.002	0.027	0	0.004
11/14/2022 10:27				0.214	0	0.021	0.002	0.032	0.001	0.004
11/14/2022 10:28				0.214	0	0.022	0.002	0.034	0.001	0.005
11/14/2022 10:29				0.214	0	0.023	0.002	0.035	0.001	0.004
11/14/2022 10:30	12.3	103.8	42.90568;-73.35899	0.214	0	0.024	0.002	0.032	0.001	0.004
11/14/2022 10:31				0.214	0	0.026	0.002	0.033	0.001	0.004
11/14/2022 10:32				0.214	0	0.027	0.002	0.029	0.001	0.006
11/14/2022 10:33				0.214	0	0.027	0.002	0.031	0.001	0.004
11/14/2022 10:34				0.214	0	0.028	0.002	0.028	0.001	0.004
11/14/2022 10:35	12.3	107.5	42.9057;-73.359	0.214	0	0.029	0.003	0.032	0.001	0.004
11/14/2022 10:36				0.214	0	0.029	0.003	0.033	0.001	0.004
11/14/2022 10:37				0.214	0	0.03	0.003	0.038	0.001	0.004
11/14/2022 10:38				0.214	0	0.031	0.003	0.039	0.001	0.004
11/14/2022 10:39				0.214	0	0.032	0.003	0.038	0.001	0.004
11/14/2022 10:40	12.3	103.8	42.90568;-73.359	0.214	0	0.032	0.003	0.038	0.001	0.004
11/14/2022 10:41				0.214	0	0.033	0.003	0.04	0.001	0.004
11/14/2022 10:42				0.214	0	0.034	0.003	0.039	0.001	0.004
11/14/2022 10:43				0.214	0	0.034	0.003	0.04	0.001	0.004
11/14/2022 10:44				0.214	0	0.035	0.003	0.047	0.001	0.004
11/14/2022 10:45	12.3	103.8	42.90569;-73.35902	0.214	0	0.035	0.003	0.046	0.001	0.004
11/14/2022 10:46				0.214	0	0.036	0.003	0.049	0.001	0.004
11/14/2022 10:47				0.214	0	0.037	0.003	0.049	0.001	0.004
11/14/2022 10:48				0.214	0	0.038	0.004	0.051	0.001	0.004
11/14/2022 10:49				0.214	0	0.039	0.004	0.05	0.001	0.004

C.T. MALE ASSOCIATES

CAMP FIELD DATA
LIBERTY STREET IRM

Device	Thiamis 2B011696			RAE RS232(A) 2B011696					DustTrak RS232(C) 2B011696	
Timestamp (UTC)	Batt. Voltage (V)	Current (mA)	Location	VOC (Peak) (ppm)	VOC (Low) (ppm)	VOC (STEL) (ppm)	VOC (TWA) (ppm)	VOC (ppm)	Total TWA (mg/m³)	Mass Conc. Total (mg/m³)
11/14/2022 10:50	12.3	108.8	42.90565;-73.359	0.214	0	0.041	0.004	0.052	0.001	0.004
11/14/2022 10:51				0.214	0	0.042	0.004	0.048	0.001	0.004
11/14/2022 10:52				0.214	0	0.043	0.004	0.051	0.001	0.004
11/14/2022 10:53				0.214	0	0.044	0.004	0.053	0.001	0.004
11/14/2022 10:54				0.214	0	0.045	0.004	0.052	0.001	0.004
11/14/2022 10:55	12.3	100	42.90567;-73.35901	0.214	0	0.046	0.004	0.054	0.001	0.005
11/14/2022 10:56				0.214	0	0.047	0.004	0.055	0.001	0.004
11/14/2022 10:57				0.214	0	0.048	0.005	0.059	0.001	0.004
11/14/2022 10:58				0.214	0	0.049	0.005	0.057	0.001	0.004
11/14/2022 10:59				0.214	0	0.05	0.005	0.06	0.001	0.004
11/14/2022 11:00	12.3	102.5	42.90562;-73.359	0.214	0	0.051	0.005	0.058	0.001	0.004
11/14/2022 11:01				0.214	0	0.052	0.005	0.059	0.001	0.004
11/14/2022 11:02				0.214	0	0.052	0.005	0.061	0.001	0.004
11/14/2022 11:03				0.214	0	0.053	0.005	0.059	0.001	0.004
11/14/2022 11:04				0.214	0	0.054	0.005	0.059	0.001	0.004
11/14/2022 11:05	12.3	105	42.90564;-73.35902	0.214	0	0.054	0.006	0.063	0.001	0.004
11/14/2022 11:06				0.214	0	0.055	0.006	0.059	0.001	0.005
11/14/2022 11:07				0.214	0	0.056	0.006	0.063	0.001	0.004
11/14/2022 11:08				0.214	0	0.057	0.006	0.064	0.001	0.004
11/14/2022 11:09				0.214	0	0.058	0.006	0.063	0.001	0.004
11/14/2022 11:10	12.3	107.5	42.90563;-73.35897	0.214	0	0.058	0.006	0.062	0.001	0.004
11/14/2022 11:11				0.214	0	0.059	0.006	0.061	0.001	0.004
11/14/2022 11:12				0.214	0	0.06	0.006	0.063	0.001	0.004
11/14/2022 11:13				0.214	0	0.06	0.007	0.063	0.001	0.005
11/14/2022 11:14				0.214	0	0.06	0.007	0.061	0.001	0.011
11/14/2022 11:15	12.3	102.5	42.90561;-73.35903	0.214	0	0.06	0.007	0.064	0.001	0.004
11/14/2022 11:16				0.214	0	0.061	0.007	0.065	0.001	0.004
11/14/2022 11:17				0.214	0	0.061	0.007	0.066	0.001	0.021
11/14/2022 11:18				0.214	0	0.061	0.007	0.068	0.001	0.004
11/14/2022 11:19				0.214	0	0.062	0.007	0.072	0.001	0.004
11/14/2022 11:20	12.2	103.8	42.90564;-73.35903	0.214	0	0.063	0.007	0.072	0.001	0.004
11/14/2022 11:21				0.214	0	0.063	0.008	0.075	0.001	0.004
11/14/2022 11:22				0.214	0	0.064	0.008	0.074	0.001	0.004
11/14/2022 11:23				0.214	0	0.065	0.008	0.077	0.001	0.004
11/14/2022 11:24				0.214	0	0.066	0.008	0.075	0.001	0.004
11/14/2022 11:25	12.3	105	42.90567;-73.35899	0.214	0	0.067	0.008	0.075	0.001	0.004
11/14/2022 11:26				0.214	0	0.068	0.008	0.079	0.001	0.004
11/14/2022 11:27				0.214	0	0.069	0.009	0.079	0.001	0.004
11/14/2022 11:28				0.214	0	0.07	0.009	0.08	0.001	0.004
11/14/2022 11:29				0.214	0	0.071	0.009	0.079	0.001	0.004
11/14/2022 11:30	12.2	101.3	42.90567;-73.35901	0.214	0	0.072	0.009	0.083	0.001	0.004
11/14/2022 11:31				0.214	0	0.073	0.009	0.084	0.001	0.005
11/14/2022 11:32				0.214	0	0.075	0.009	0.083	0.001	0.072
11/14/2022 11:33				0.214	0	0.076	0.01	0.083	0.001	0.004
11/14/2022 11:34				0.214	0	0.077	0.01	0.085	0.001	0.004
11/14/2022 11:35	12.2	105	42.90568;-73.35901	0.214	0	0.078	0.01	0.084	0.001	0.004
11/14/2022 11:36				0.214	0	0.079	0.01	0.087	0.001	0.004
11/14/2022 11:37				0.214	0	0.08	0.01	0.086	0.001	0.005
11/14/2022 11:38				0.214	0	0.08	0.01	0.088	0.001	0.004
11/14/2022 11:39				0.214	0	0.081	0.011	0.09	0.001	0.004
11/14/2022 11:40	12.2	108.8	42.90568;-73.35897	0.214	0	0.082	0.011	0.094	0.001	0.004
11/14/2022 11:41				0.214	0	0.083	0.011	0.095	0.001	0.005
11/14/2022 11:42				0.214	0	0.084	0.011	0.095	0.001	0.004
11/14/2022 11:43				0.214	0	0.085	0.011	0.098	0.001	0.004
11/14/2022 11:44				0.214	0	0.087	0.012	0.098	0.001	0.004
11/14/2022 11:45	12.2	103.8	42.90571;-73.35893	0.214	0	0.088	0.012	0.098	0.001	0.004
11/14/2022 11:46				0.214	0	0.089	0.012	0.099	0.001	0.004
11/14/2022 11:47				0.214	0	0.09	0.012	0.1	0.001	0.004
11/14/2022 11:48				0.214	0	0.091	0.012	0.102	0.001	0.004
11/14/2022 11:49				0.214	0	0.092	0.013	0.105	0.001	0.004
11/14/2022 11:50	12.2	98.8	42.90572;-73.35901	0.214	0	0.094	0.013	0.109	0.001	0.004

C.T. MALE ASSOCIATES

CAMP FIELD DATA
LIBERTY STREET IRM

Device	Thiamis 2B011696			RAE RS232(A) 2B011696					DustTrak RS232(C) 2B011696	
Timestamp (UTC)	Batt. Voltage (V)	Current (mA)	Location	VOC (Peak) (ppm)	VOC (Low) (ppm)	VOC (STEL) (ppm)	VOC (TWA) (ppm)	VOC (ppm)	Total TWA (mg/m³)	Mass Conc. Total (mg/m³)
11/14/2022 11:51				0.214	0	0.095	0.013	0.112	0.001	0.004
11/14/2022 11:52				0.214	0	0.097	0.013	0.109	0.001	0.004
11/14/2022 11:53				0.214	0	0.099	0.014	0.111	0.001	0.005
11/14/2022 11:54				0.214	0	0.1	0.014	0.115	0.001	0.089
11/14/2022 11:55	12.2	108.8	42.90567;-73.35905	0.214	0	0.102	0.014	0.118	0.001	0.004
11/14/2022 11:56				0.214	0	0.104	0.014	0.114	0.001	0.004
11/14/2022 11:57				0.214	0	0.105	0.015	0.117	0.001	0.004
11/14/2022 11:58				0.214	0	0.106	0.015	0.122	0.001	0.004
11/14/2022 11:59				0.214	0	0.108	0.015	0.129	0.001	0.004
11/14/2022 12:00	12.2	107.5	42.9057;-73.35901	0.214	0	0.11	0.015	0.131	0.001	0.004
11/14/2022 12:01				0.214	0	0.113	0.016	0.131	0.001	0.004
11/14/2022 12:02				0.214	0	0.115	0.016	0.13	0.001	0.004
11/14/2022 12:03				0.214	0	0.116	0.016	0.13	0.001	0.004
11/14/2022 12:04				0.214	0	0.118	0.016	0.129	0.001	0.004
11/14/2022 12:05	12.1	106.3	42.9057;-73.35908	0.214	0	0.119	0.017	0.127	0.001	0.004
11/14/2022 12:06				0.214	0	0.121	0.017	0.133	0.001	0.004
11/14/2022 12:07				0.214	0	0.122	0.017	0.133	0.001	0.004
11/14/2022 12:08				0.214	0	0.123	0.017	0.137	0.001	0.004
11/14/2022 12:09				0.214	0	0.125	0.018	0.135	0.001	0.004
11/14/2022 12:10	12.1	105	42.90572;-73.35909	0.214	0	0.126	0.018	0.135	0.001	0.004
11/14/2022 12:11				0.214	0	0.128	0.018	0.143	0.001	0.004
11/14/2022 12:12				0.214	0	0.129	0.019	0.143	0.001	0.004
11/14/2022 12:13				0.214	0	0.131	0.019	0.15	0.001	0.003
11/14/2022 12:14				0.214	0	0.132	0.019	0.014	0.001	0.054
11/14/2022 12:15	12.1	110	42.90571;-73.35906	0.214	0	0.134	0.019	0.151	0.001	0.004
11/14/2022 12:16				0.214	0	0.135	0.02	0.152	0.001	0.004
11/14/2022 12:17				0.214	0	0.136	0.02	0.152	0.001	0.004
11/14/2022 12:18				0.214	0	0.138	0.02	0.156	0.001	0.005
11/14/2022 12:19				0.214	0	0.139	0.021	0.157	0.001	0.005
11/14/2022 12:20	11.7	113.8	42.90564;-73.35907	0.214	0	0.141	0.021	0.157	0.001	0.005
11/14/2022 12:21				0.214	0	0.143	0.021	0.155	0.002	0.004
11/14/2022 12:22				0.214	0	0.145	0.022	0.156	0.002	0.004
11/14/2022 12:23				0.214	0	0.146	0.022	0.153	0.002	0.004
11/14/2022 12:24				0.214	0	0.148	0.022	0.157	0.002	0.004
11/14/2022 12:25	11.7	113.8	42.90567;-73.35905	0.214	0	0.149	0.023	0.156	0.002	0.004
11/14/2022 12:26				0.214	0	0.151	0.023	0.147	0.002	0.004
11/14/2022 12:27				0.214	0	0.151	0.023	0.145	0.002	0.004
11/14/2022 12:28				0.214	0	0.152	0.024	0.15	0.002	0.004
11/14/2022 12:29										0.003
11/14/2022 12:29				0.214	0	0.152	0.024	0.154		
11/14/2022 12:30	11.7	111.3	42.9056;-73.35912	0.214	0	0.152	0.024	0.155	0	0.003
11/14/2022 12:31				0.214	0	0.153	0.025	0.156	0	0.003
11/14/2022 12:32				0.214	0	0.153	0.025	0.161	0	0.003
11/14/2022 12:33				0.214	0	0.154	0.025	0.165	0	0.003
11/14/2022 12:34				0.214	0	0.154	0.026	0.166	0	0.003
11/14/2022 12:35	11.7	111.3	42.90565;-73.35908	0.214	0	0.155	0.026	0.168	0	0.003
11/14/2022 12:36				0.214	0	0.156	0.026	0.165	0	0.003
11/14/2022 12:37				0.214	0	0.156	0.027	0.164	0	0.003
11/14/2022 12:38				0.214	0	0.157	0.027	0.166	0	0.003
11/14/2022 12:39				0.214	0	0.158	0.027	0.168	0	0.003
11/14/2022 12:40	11.7	117.5	42.90564;-73.3591	0.214	0	0.159	0.028	0.167	0	0.003
11/14/2022 12:41				0.214	0	0.159	0.028	0.169	0	0.003
11/14/2022 12:42				0.214	0	0.16	0.028	0.172	0	0.003
11/14/2022 12:43				0.214	0	0.162	0.029	0.174	0	0.003
11/14/2022 12:44				0.214	0	0.163	0.029	0.171	0	0.003
11/14/2022 12:45	11.9	108.8	42.90562;-73.35908	0.214	0	0.164	0.029	0.172	0	0.003
11/14/2022 12:46				0.214	0	0.165	0.03	0.17	0	0.003
11/14/2022 12:47				0.214	0	0.166	0.03	0.165	0	0.004
11/14/2022 12:48				0.214	0	0.167	0.03	0.166	0	0.003
11/14/2022 12:49				0.214	0	0.167	0.031	0.17	0	0.003
11/14/2022 12:50	11.7	111.3	42.90562;-73.35903	0.214	0	0.168	0.031	0.171	0	0.003

C.T. MALE ASSOCIATES

CAMP FIELD DATA
LIBERTY STREET IRM

Device	Thiamis 2B011696			RAE RS232(A) 2B011696					DustTrak RS232(C) 2B011696	
Timestamp (UTC)	Batt. Voltage (V)	Current (mA)	Location	VOC (Peak) (ppm)	VOC (Low) (ppm)	VOC (STEL) (ppm)	VOC (TWA) (ppm)	VOC (ppm)	Total TWA (mg/m³)	Mass Conc. Total (mg/m³)
11/14/2022 12:51				0.214	0	0.168	0.032	0.172	0	0.003
11/14/2022 12:52				0.214	0	0.168	0.032	0.169	0	0.003
11/14/2022 12:53				0.214	0	0.169	0.032	0.169	0	0.003
11/14/2022 12:54				0.214	0	0.169	0.033	0.171	0	0.004
11/14/2022 12:55	11.7	112.5	42.90567;-73.35903	0.214	0	0.169	0.033	0.168	0	0.004
11/14/2022 12:56				0.214	0	0.169	0.033	0.171	0	0.003
11/14/2022 12:57				0.214	0	0.17	0.034	0.169	0	0.003
11/14/2022 12:58				0.214	0	0.17	0.034	0.173	0	0.003
11/14/2022 12:59				0.214	0	0.17	0.034	0.172	0	0.003
11/14/2022 13:00	11.6	108.8	42.90562;-73.35905	0.214	0	0.17	0.035	0.174	0	0.003
11/14/2022 13:01				0.214	0	0.17	0.035	0.171	0	0.003
11/14/2022 13:02				0.214	0	0.17	0.035	0.173	0	0.003
11/14/2022 13:03				0.214	0	0.17	0.036	0.174	0	0.054
11/14/2022 13:04				0.214	0	0.171	0.036	0.17	0	0.003
11/14/2022 13:05	11.6	108.8	42.90564;-73.35906	0.214	0	0.171	0.037	0.175	0	0.003
11/14/2022 13:06				0.214	0	0.171	0.037	0.174	0	0.003
11/14/2022 13:07				0.021	0	0.171	0.037	0.175	0	0.003
11/14/2022 13:08				0.214	0	0.171	0.038	0.172	0	0.003
11/14/2022 13:09				0.214	0	0.171	0.038	0.175	0	0.003
11/14/2022 13:10	12	105	42.90567;-73.35902	0.214	0	0.172	0.038	0.177	0	0.003
11/14/2022 13:11				0.214	0	0.172	0.039	0.173	0	0.003
11/14/2022 13:12				0.214	0	0.172	0.039	0.175	0	0.003
11/14/2022 13:13				0.214	0	0.172	0.039	0.177	0	0.003
11/14/2022 13:14				0.214	0	0.173	0.04	0.175	0	0.003
11/14/2022 13:15	12.1	108.8	42.90564;-73.35905	0.214	0	0.173	0.04	0.177	0	0.003
11/14/2022 13:16				0.214	0	0.173	0.041	0.179	0	0.003
11/14/2022 13:17				0.214	0	0.173	0.041	0.177	0	0.003
11/14/2022 13:18				0.214	0	0.174	0.041	0.173	0	0.003
11/14/2022 13:19				0.214	0	0.174	0.042	0.175	0	0.003
11/14/2022 13:20	12.1	103.8	42.90571;-73.35909	0.214	0	0.174	0.042	0.173	0	0.003
11/14/2022 13:21				0.214	0	0.174	0.042	0.174	0	0.003
11/14/2022 13:22				0.214	0	0.174	0.043	0.175	0	0.003
11/14/2022 13:23				0.214	0	0.174	0.043	0.176	0	0.003
11/14/2022 13:24				0.214	0	0.174	0.043	0.178	0	0.003
11/14/2022 13:25	12.1	106.3	42.90572;-73.35899	0.214	0	0.174	0.044	0.177	0	0.003
11/14/2022 13:26				0.214	0	0.174	0.044	0.174	0	0.003
11/14/2022 13:27				0.214	0	0.174	0.045	0.175	0	0.003
11/14/2022 13:28				0.214	0	0.174	0.045	0.178	0	0.003
11/14/2022 13:29				0.214	0	0.174	0.045	0.178	0	0.003
11/14/2022 13:30	12	108.8	42.9057;-73.35905	0.214	0	0.175	0.046	0.175	0	0.003
11/14/2022 13:31				0.214	0	0.175	0.046	0.174	0	0.054
11/14/2022 13:32				0.214	0	0.174	0.046	0.179	0	0.003
11/14/2022 13:33				0.214	0	0.174	0.047	0.178	0	0.003
11/14/2022 13:34				0.214	0	0.175	0.047	0.179	0	0.003
11/14/2022 13:35	12	108.8	42.90571;-73.35905	0.214	0	0.175	0.047	0.181	0	0.003
11/14/2022 13:36				0.214	0	0.175	0.048	0.183	0	0.003
11/14/2022 13:37				0.214	0	0.176	0.048	0.182	0	0.003
11/14/2022 13:38				0.214	0	0.176	0.049	0.182	0	0.003
11/14/2022 13:39				0.214	0	0.177	0.049	0.182	0	0.004
11/14/2022 13:40	12	105	42.90569;-73.35904	0.214	0	0.177	0.049	0.18	0	0.003
11/14/2022 13:41				0.214	0	0.178	0.05	0.18	0	0.003
11/14/2022 13:42				0.214	0	0.178	0.05	0.182	0	0.003
11/14/2022 13:43				0.214	0	0.178	0.05	0.182	0	0.003
11/14/2022 13:44				0.214	0	0.179	0.051	0.181	0	0.003
11/14/2022 13:45	12	108.8	42.90571;-73.35909	0.214	0	0.179	0.051	0.179	0	0.003
11/14/2022 13:46				0.214	0	0.179	0.052	0.181	0	0.003
11/14/2022 13:47				0.214	0	0.179	0.052	0.18	0	0.003
11/14/2022 13:48				0.214	0	0.18	0.052	0.177	0	0.003
11/14/2022 13:49				0.214	0	0.18	0.053	0.181	0.001	0.003
11/14/2022 13:50	12	101.3	42.90571;-73.35907	0.214	0	0.18	0.053	0.179	0.001	0.003
11/14/2022 13:51				0.214	0	0.18	0.053	0.182	0.001	0.003

C.T. MALE ASSOCIATES

CAMP FIELD DATA
LIBERTY STREET IRM

Device	Thiamis 2B011696			RAE RS232(A) 2B011696					DustTrak RS232(C) 2B011696	
Timestamp (UTC)	Batt. Voltage (V)	Current (mA)	Location	VOC (Peak) (ppm)	VOC (Low) (ppm)	VOC (STEL) (ppm)	VOC (TWA) (ppm)	VOC (ppm)	Total TWA (mg/m³)	Mass Conc. Total (mg/m³)
11/14/2022 13:52				0.214	0	0.18	0.054	0.18	0.001	0.003
11/14/2022 13:53				0.214	0	0.18	0.054	0.183	0.001	0.003
11/14/2022 13:54				0.214	0	0.18	0.055	0.183	0.001	0.003
11/14/2022 13:55	12	105	42.90564;-73.35902	0.214	0	0.18	0.055	0.183	0.001	0.003
11/14/2022 13:56				0.214	0	0.18	0.055	0.183	0.001	0.003
11/14/2022 13:57				0.214	0	0.18	0.056	0.182	0.001	0.003
11/14/2022 13:58				0.214	0	0.18	0.056	0.186	0.001	0.003
11/14/2022 13:59				0.214	0	0.18	0.056	0.187	0.001	0.003
11/14/2022 14:00	12	112.5	42.90566;-73.35907	0.214	0	0.18	0.057	0.19	0.001	0.003
11/14/2022 14:01				0.214	0	0.181	0.057	0.185	0.001	0.003
11/14/2022 14:02				0.214	0	0.181	0.058	0.185	0.001	0.003
11/14/2022 14:03				0.214	0	0.181	0.058	0.184	0.001	0.003
11/14/2022 14:04				0.214	0	0.182	0.058	0.181	0.001	0.003
11/14/2022 14:05	11.9	155	42.90567;-73.359	0.214	0	0.182	0.059	0.183	0.001	0.003
11/14/2022 14:06				0.214	0	0.182	0.059	0.185	0.001	0.003
11/14/2022 14:07				0.214	0	0.183	0.06	0.186	0.001	0.003
11/14/2022 14:08				0.214	0	0.183	0.06	0.185	0.001	0.003
11/14/2022 14:09				0.214	0	0.184	0.06	0.19	0.001	0.003
11/14/2022 14:10	12	108.8	42.90567;-73.35902	0.214	0	0.184	0.061	0.192	0.001	0.003
11/14/2022 14:11				0.214	0	0.185	0.061	0.19	0.001	0.003
11/14/2022 14:12				0.214	0	0.185	0.062	0.189	0.001	0.003
11/14/2022 14:13				0.214	0	0.185	0.062	0.187	0.001	0.003
11/14/2022 14:14				0.214	0	0.186	0.062	0.193	0.001	0.003
11/14/2022 14:15	12	103.8	42.90566;-73.35904	0.214	0	0.186	0.063	0.194	0.001	0.003
11/14/2022 14:16				0.214	0	0.187	0.063	0.191	0.001	0.003
11/14/2022 14:17				0.214	0	0.187	0.063	0.196	0.001	0.003
11/14/2022 14:18				0.214	0	0.188	0.064	0.192	0.001	0.003
11/14/2022 14:19				0.214	0	0.188	0.064	0.185	0.001	0.003
11/14/2022 14:20	12	107.5	42.90573;-73.35916	0.214	0	0.188	0.065	0.188	0.001	0.003
11/14/2022 14:21				0.214	0	0.188	0.065	0.188	0.001	0.003
11/14/2022 14:22				0.214	0	0.189	0.065	0.192	0.001	0.003
11/14/2022 14:23				0.214	0	0.189	0.066	0.191	0.001	0.003
11/14/2022 14:24				0.214	0	0.189	0.066	0.19	0.001	0.003
11/14/2022 14:25	11.9	110	42.90571;-73.35915	0.214	0	0.189	0.067	0.189	0.001	0.003
11/14/2022 14:26				0.214	0	0.189	0.067	0.191	0.001	0.003
11/14/2022 14:27				0.214	0	0.189	0.067	0.195	0.001	0.003
11/14/2022 14:28				0.214	0	0.189	0.068	0.193	0.001	0.003
11/14/2022 14:29				0.214	0	0.189	0.068	0.193	0.001	0.003
11/14/2022 14:30	11.9	110	42.9057;-73.35915	0.214	0	0.19	0.069	0.192	0.001	0.003
11/14/2022 14:31				0.214	0	0.189	0.069	0.192	0.001	0.003
11/14/2022 14:32				0.214	0	0.189	0.069	0.191	0.001	0.003
11/14/2022 14:33				0.214	0	0.189	0.07	0.191	0.001	0.003
11/14/2022 14:34				0.214	0	0.189	0.07	0.191	0.001	0.002
11/14/2022 14:35	11.9	110	42.90572;-73.35915	0.214	0	0.189	0.071	0.191	0.001	0.002
11/14/2022 14:36				0.214	0	0.19	0.071	0.195	0.001	0.002
11/14/2022 14:37				0.214	0	0.19	0.071	0.196	0.001	0.002
11/14/2022 14:38				0.214	0	0.19	0.072	0.199	0.001	0.003
11/14/2022 14:39				0.214	0	0.191	0.072	0.196	0.001	0.003
11/14/2022 14:40	11.9	105	42.90566;-73.35905	0.214	0	0.192	0.073	0.199	0.001	0.002
11/14/2022 14:41				0.214	0	0.192	0.073	0.199	0.001	0.003
11/14/2022 14:42				0.214	0	0.193	0.073	0.198	0.001	0.004
11/14/2022 14:43				0.214	0	0.193	0.074	0.196	0.001	0.003
11/14/2022 14:44				0.214	0	0.193	0.074	0.196	0.001	0.002
11/14/2022 14:45	11.9	108.8	42.90569;-73.35905	0.214	0	0.194	0.075	0.195	0.001	0.003
11/14/2022 14:46				0.214	0	0.194	0.075	0.198	0.001	0.002
11/14/2022 14:47				0.214	0	0.194	0.076	0.195	0.001	0.003
11/14/2022 14:48				0.214	0	0.195	0.076	0.2	0.001	0.002
11/14/2022 14:49				0.214	0	0.195	0.076	0.198	0.001	0.002
11/14/2022 14:50	11.9	108.8	42.90567;-73.35904	0.214	0	0.196	0.077	0.196	0.001	0.002
11/14/2022 14:51				0.214	0	0.196	0.077	0.196	0.001	0.002
11/14/2022 14:52				0.214	0	0.196	0.078	0.199	0.001	0.003

C.T. MALE ASSOCIATES

CAMP FIELD DATA
LIBERTY STREET IRM

Device	Thiamis 2B011696			RAE RS232(A) 2B011696					DustTrak RS232(C) 2B011696	
Timestamp (UTC)	Batt. Voltage (V)	Current (mA)	Location	VOC (Peak) (ppm)	VOC (Low) (ppm)	VOC (STEL) (ppm)	VOC (TWA) (ppm)	VOC (ppm)	Total TWA (mg/m³)	Mass Conc. Total (mg/m³)
11/14/2022 14:53				0.214	0	0.197	0.078	0.196	0.001	0.002
11/14/2022 14:54				0.214	0	0.197	0.078	0.198	0.001	0.002
11/14/2022 14:55	11.9	103.8	42.90572;-73.35914	0.214	0	0.197	0.079	0.196	0.001	0.002
11/14/2022 14:56				0.214	0	0.197	0.079	0.194	0.001	0.002
11/14/2022 14:57				0.214	0	0.196	0.08	0.194	0.001	0.002
11/14/2022 14:58				0.214	0	0.196	0.08	0.194	0.001	0.002
11/14/2022 14:59				0.214	0	0.196	0.08	0.194	0.001	0.002
11/14/2022 15:00	11.9	110	42.90572;-73.35906	0.214	0	0.196	0.081	0.193	0.001	0.003
11/14/2022 15:01				0.214	0	0.195	0.081	0.195	0.001	0.002
11/14/2022 15:02				0.214	0	0.195	0.082	0.194	0.001	0.002
11/14/2022 15:03				0.214	0	0.195	0.082	0.189	0.001	0.002
11/14/2022 15:04				0.214	0	0.194	0.082	0.19	0.001	0.002
11/14/2022 15:05	11.9	112.5	42.90569;-73.35906	0.214	0	0.194	0.083	0.191	0.001	0.002
11/14/2022 15:06				0.214	0	0.194	0.083	0.191	0.001	0.002
11/14/2022 15:07				0.214	0	0.193	0.084	0.192	0.001	0.003
11/14/2022 15:08				0.214	0	0.193	0.084	0.192	0.001	0.003
11/14/2022 15:09				0.214	0	0.192	0.084	0.192	0.001	0.002
11/14/2022 15:10	11.8	115	42.9057;-73.35902	0.214	0	0.192	0.085	0.192	0.001	0.002
11/14/2022 15:11				0.214	0	0.192	0.085	0.192	0.001	0.003
11/14/2022 15:12				0.214	0	0.191	0.086	0.193	0.001	0.002
11/14/2022 15:13				0.214	0	0.191	0.086	0.191	0.001	0.003
11/14/2022 15:14				0.214	0	0.191	0.086	0.19	0.001	0.002
11/14/2022 15:15	11.8	113.8	42.90567;-73.35907	0.214	0	0.191	0.087	0.192	0.001	0.002
11/14/2022 15:16				0.214	0	0.191	0.087	0.191	0.001	0.002
11/14/2022 15:17				0.214	0	0.191	0.088	0.188	0.001	0.002
11/14/2022 15:18				0.214	0	0.191	0.088	0.189	0.001	0.002
11/14/2022 15:19				0.214	0	0.19	0.088	0.188	0.001	0.002
11/14/2022 15:20	11.8	108.8	42.90569;-73.35899	0.214	0	0.19	0.089	0.189	0.001	0.003
11/14/2022 15:21				0.214	0	0.19	0.089	0.185	0.001	0.003
11/14/2022 15:22				0.214	0	0.19	0.09	0.186	0.001	0.003
11/14/2022 15:23				0.214	0	0.189	0.09	0.184	0.001	0.002
11/14/2022 15:24				0.214	0	0.189	0.09	0.186	0.001	0.003
11/14/2022 15:25	11.8	111.3	42.90575;-73.35899	0.214	0	0.188	0.091	0.184	0.001	0.002
11/14/2022 15:26				0.214	0	0.188	0.091	0.18	0.001	0.002
11/14/2022 15:27				0.214	0	0.187	0.091	0.184	0.001	0.002
11/14/2022 15:28				0.214	0	0.186	0.092	0.179	0.001	0.002
11/14/2022 15:29				0.214	0	0.185	0.092	0.183	0.001	0.002
11/14/2022 15:30	11.8	108.8	42.90577;-73.35899	0.214	0	0.185	0.093	0.176	0.001	0.002
11/14/2022 15:31				0.214	0	0.184	0.093	0.181	0.001	0.002
11/14/2022 15:32				0.214	0	0.183	0.093	0.178	0.001	0.003
11/14/2022 15:33				0.214	0	0.182	0.094	0.178	0.001	0.002
11/14/2022 15:34				0.214	0	0.182	0.094	0.177	0.001	0.003
11/14/2022 15:35	11.8	117.5	42.90567;-73.35902	0.214	0	0.181	0.094	0.174	0.001	0.002
11/14/2022 15:36				0.214	0	0.18	0.095	0.171	0.001	0.002
11/14/2022 15:37				0.214	0	0.179	0.095	0.172	0.001	0.003
11/14/2022 15:38				0.214	0	0.178	0.096	0.171	0.001	0.003
11/14/2022 15:39				0.214	0	0.177	0.096	0.171	0.001	0.036
11/14/2022 15:40	11.8	113.8	42.90566;-73.35899	0.214	0	0.177	0.096	0.169	0.001	0.003
11/14/2022 15:41				0.214	0	0.176	0.097	0.166	0.001	0.003
11/14/2022 15:42				0.214	0	0.175	0.097	0.167	0.001	0.003
11/14/2022 15:43				0.214	0	0.174	0.097	0.168	0.001	0.003
11/14/2022 15:44				0.214	0	0.173	0.098	0.166	0.001	0.003
11/14/2022 15:45	11.8	110	42.90562;-73.35903	0.214	0	0.172	0.098	0.169	0.001	0.003
11/14/2022 15:46				0.214	0	0.171	0.098	0.163	0.001	0.003
11/14/2022 15:47				0.214	0	0.17	0.099	0.161	0.001	0.003
11/14/2022 15:48				0.214	0	0.169	0.099	0.161	0.001	0.003
11/14/2022 15:49				0.214	0	0.168	0.099	0.157	0.001	0.003
11/14/2022 15:50	11.8	107.5	42.90568;-73.35902	0.214	0	0.167	0.1	0.158	0.001	0.003
11/14/2022 15:51				0.214	0	0.166	0.1	0.157	0.001	0.003
11/14/2022 15:52				0.214	0	0.165	0.1	0.157	0.001	0.003
11/14/2022 15:53				0.214	0	0.164	0.101	0.156	0.001	0.003

C.T. MALE ASSOCIATES

CAMP FIELD DATA
LIBERTY STREET IRM

Device	Thiamis 2B011696			RAE RS232(A) 2B011696					DustTrak RS232(C) 2B011696	
Timestamp (UTC)	Batt. Voltage (V)	Current (mA)	Location	VOC (Peak) (ppm)	VOC (Low) (ppm)	VOC (STEL) (ppm)	VOC (TWA) (ppm)	VOC (ppm)	Total TWA (mg/m³)	Mass Conc. Total (mg/m³)
11/14/2022 15:54				0.214	0	0.163	0.101	0.154	0.001	0.003
11/14/2022 15:55	11.8	105	42.90578;-73.35906	0.214	0	0.162	0.101	0.152	0.001	0.003
11/14/2022 15:56				0.214	0	0.161	0.102	0.153	0.001	0.003
11/14/2022 15:57				0.214	0	0.159	0.102	0.152	0.001	0.003
11/14/2022 15:58				0.214	0	0.158	0.102	0.152	0.001	0.003
11/14/2022 15:59				0.214	0	0.157	0.103	0.15	0.001	0.003
11/14/2022 16:00	11.7	106.3	42.90575;-73.35904	0.214	0	0.156	0.103	0.147	0.001	0.003
11/14/2022 16:01				0.214	0	0.155	0.103	0.148	0.001	0.003
11/14/2022 16:02				0.214	0	0.154	0.103	0.144	0.001	0.003
11/14/2022 16:03				0.214	0	0.152	0.104	0.144	0.001	0.003
11/14/2022 16:04				0.214	0	0.151	0.104	0.148	0.001	0.054
11/14/2022 16:05	11.7	108.8	42.90574;-73.35902	0.214	0	0.151	0.104	0.146	0.001	0.003
11/15/2022 9:18	12.4	106.3								
11/15/2022 9:18			42.90385;-73.359443							
11/15/2022 9:19									0	0.018
11/15/2022 9:20	12.4	105							0	0.019
11/15/2022 9:21									0	0.018
11/15/2022 9:22									0	0.018
11/15/2022 9:23									0	0.018
11/15/2022 9:24									0	0.018
11/15/2022 9:25	12.4	105	42.90479;-73.35876						0	0.018
11/15/2022 9:26									0	0.019
11/15/2022 9:27									0	0.019
11/15/2022 9:28									0	0.019
11/15/2022 9:29									0	0.019
11/15/2022 9:30	12.4	107.5	42.90473;-73.35877						0	0.018
11/15/2022 9:31									0	0.018
11/15/2022 9:32									0	0.018
11/15/2022 9:33									0	0.019
11/15/2022 9:34									0.001	0.019
11/15/2022 9:35	12.4	108.8	42.9048;-73.35881						0.001	0.017
11/15/2022 9:36									0.001	0.017
11/15/2022 9:37									0.001	0.017
11/15/2022 9:38									0.001	0.017
11/15/2022 9:39									0.001	0.017
11/15/2022 9:40	12.4	103.8	42.90477;-73.35876						0.001	0.017
11/15/2022 9:41									0.001	0.016
11/15/2022 9:42									0.001	0.305
11/15/2022 9:43									0.001	0.017
11/15/2022 9:44									0.001	0.017
11/15/2022 9:45	12.4	106.3	42.90474;-73.35879						0.001	0.017
11/15/2022 9:46									0.001	0.017
11/15/2022 9:47									0.001	0.017
11/15/2022 9:48									0.001	0.017
11/15/2022 9:49									0.001	0.017
11/15/2022 9:50	12.4	106.3	42.90473;-73.35876						0.001	0.018
11/15/2022 9:51									0.001	0.017
11/15/2022 9:52									0.001	0.017
11/15/2022 9:53									0.001	0.017
11/15/2022 9:54									0.001	0.017
11/15/2022 9:55	12.4	106.3	42.90472;-73.35874						0.001	0.018
11/15/2022 9:56									0.001	0.017
11/15/2022 9:57									0.001	0.018
11/15/2022 9:58									0.001	0.019
11/15/2022 9:59									0.001	0.018
11/15/2022 10:00	12.4	106.3	42.90475;-73.35876						0.002	0.018
11/15/2022 10:01									0.002	0.017
11/15/2022 10:02									0.002	0.017
11/15/2022 10:03									0.002	0.017
11/15/2022 10:04									0.002	0.017
11/15/2022 10:05	12.4	108.8	42.90479;-73.35876						0.002	0.017

CAMP FIELD DATA
LIBERTY STREET IRM

[illegible]

CAMP FIELD DATA
LIBERTY STREET IRM

Device	Thiamis 2B011696			RAE RS232(A) 2B011696					DustTrak RS232(C) 2B011696													
Timestamp (UTC)	Batt. Voltage (V)	Current (mA)	Location	VOC (Peak) (ppm)	VOC (Low) (ppm)	VOC (STEL) (ppm)	VOC (TWA) (ppm)	VOC (ppm)	Total TWA (mg/m³)	Mass Conc. Total (mg/m³)												
11/15/2022 11:19	12	107.5	42.9049;-73.35871						0	0.009												
11/15/2022 11:20									0.001	0.009												
11/15/2022 11:21									0.001	0.008												
11/15/2022 11:22									0.001	0.009												
11/15/2022 11:23									0.001	0.01												
11/15/2022 11:24	12	102.5	42.90484;-73.35869						0.001	0.009												
11/15/2022 11:25									0.001	0.009												
11/15/2022 11:26									0.001	0.009												
11/15/2022 11:27									0.001	0.008												
11/15/2022 11:28									0.001	0.007												
11/15/2022 11:29	12	101.3	42.90462;-73.35877						0.001	0.008												
11/15/2022 11:30									0.001	0.008												
11/15/2022 11:31									0.001	0.009												
11/15/2022 11:32									0.001	0.009												
11/15/2022 11:33									0.001	0.01												
11/15/2022 11:34	12	107.5	42.90477;-73.3587						0.001	0.009												
11/15/2022 11:35									0.001	0.007												
11/15/2022 11:36									0.001	0.009												
11/15/2022 11:37									0.001	0.007												
11/15/2022 11:38									0.001	0.006												
11/15/2022 11:39	12	120	42.90482;-73.35872						0.001	0.008												
11/15/2022 11:40									0.001	0.012												
11/15/2022 11:41									0.001	0.01												
11/15/2022 11:42									0.001	0.009												
11/15/2022 11:43									0.001	0.164												
11/15/2022 11:44	12	102.5	42.90474;-73.35874						0.001	0.009												
11/15/2022 11:45									0.001	0.01												
11/15/2022 11:46									0.001	0.007												
11/15/2022 11:47									0.001	0.007												
11/15/2022 11:48									0.001	0.007												
11/15/2022 11:49	12	102.5	42.90468;-73.35873						0.001	0.005												
11/15/2022 11:50									0.001	0.006												
11/15/2022 11:51									0.001	0.008												
11/15/2022 11:52									0.001	0.007												
11/15/2022 11:53									0.001	0.007												
11/15/2022 11:54	12	108.8	42.90479;-73.35873						0.001	0.006												
11/15/2022 11:55									0.001	0.006												
11/15/2022 12:00									12	128.8	42.903863;-73.3594127											
11/15/2022 12:00									12	108.8							42.90496;-73.35861					
11/15/2022 12:01																						
11/15/2022 12:02	0	0.006																				
11/15/2022 12:03	0	0.006																				
11/15/2022 12:04	0	0.005																				
11/15/2022 12:05	12	108.8	42.90496;-73.35861						0	0.006												
11/15/2022 12:06									0	0.005												
11/15/2022 12:07									0	0.005												
11/15/2022 12:08									0	0.006												
11/15/2022 12:09									0	0.006												
11/15/2022 12:10	12	107.5	42.90498;-73.35867						0	0.006												
11/15/2022 12:11									0	0.006												
11/15/2022 12:12									0	0.006												
11/15/2022 12:13									0	0.006												
11/15/2022 12:14									0	0.006												
11/15/2022 12:15	12	111.3	42.90479;-73.35873						0	0.006												
11/15/2022 12:16									0	0.006												
11/15/2022 12:17									0	0.008												
11/15/2022 12:18									0	0.012												
11/15/2022 12:19									0	0.006												
11/15/2022 12:20	12	108.8	42.90467;-73.35878						0	0.005												
11/15/2022 12:21									0	0.005												
11/15/2022 12:22									0	0.005												

CAMP FIELD DATA
LIBERTY STREET IRM

[illegible]

CAMP FIELD DATA
LIBERTY STREET IRM

[illegible]

C.T. MALE ASSOCIATES

CAMP FIELD DATA
LIBERTY STREET IRM

Device	Thiamis 2B011696			RAE RS232(A) 2B011696					DustTrak RS232(C) 2B011696	
Timestamp (UTC)	Batt. Voltage (V)	Current (mA)	Location	VOC (Peak) (ppm)	VOC (Low) (ppm)	VOC (STEL) (ppm)	VOC (TWA) (ppm)	VOC (ppm)	Total TWA (mg/m³)	Mass Conc. Total (mg/m³)
11/15/2022 14:25	11.9	103.8	42.90484;-73.35885						0.001	0.006
11/15/2022 14:26									0.001	0.007
11/15/2022 14:27									0.001	0.007
11/15/2022 14:28									0.001	0.007
11/15/2022 14:29									0.002	0.007
11/15/2022 14:30	11.9	105	42.90479;-73.3588						0.002	0.007
11/15/2022 14:31									0.002	0.007
11/15/2022 14:32									0.002	0.007
11/15/2022 14:33									0.002	0.007
11/15/2022 14:34									0.002	0.007
11/15/2022 14:35	11.8	108.8	42.90485;-73.35885						0.002	0.007
11/15/2022 14:36									0.002	0.007
11/15/2022 14:37									0.002	0.007
11/15/2022 14:38									0.002	0.007
11/15/2022 14:39									0.002	0.007
11/15/2022 14:40	11.8	105	42.90484;-73.35886						0.002	0.008
11/15/2022 14:41									0.002	0.007
11/15/2022 14:42									0.002	0.007
11/15/2022 14:43									0.002	0.007
11/15/2022 14:44									0.002	0.009
11/15/2022 14:45	11.8	128.8	42.90483;-73.35885						0.002	0.01
11/15/2022 14:46									0.002	0.01
11/15/2022 14:47									0.002	0.01
11/15/2022 14:48									0.002	0.008
11/15/2022 14:49									0.002	0.008
11/15/2022 14:50	11.8	108.8	42.90483;-73.35876						0.002	0.146
11/15/2022 14:51									0.02	0.008
11/15/2022 14:52									0.002	0.008
11/15/2022 14:53									0.002	0.008
11/15/2022 14:54									0.002	0.008
11/15/2022 14:55	11.8	107.5	42.90483;-73.35877						0.002	0.009
11/15/2022 14:56									0.002	0.008
11/15/2022 14:57									0.002	0.008
11/15/2022 14:58									0.002	0.008
11/15/2022 14:59									0.002	0.008
11/15/2022 15:00	11.8	101.3	42.90483;-73.3587						0.002	0.008
11/15/2022 15:01									0.002	0.008
11/15/2022 15:02									0.002	0.008
11/15/2022 15:03									0.002	0.008
11/15/2022 15:04									0.002	0.008
11/15/2022 15:05	11.8	101.3	42.90482;-73.35881						0.002	0.008
11/15/2022 15:06									0.002	0.008
11/15/2022 15:07									0.002	0.008
11/15/2022 15:08									0.002	0.009
11/15/2022 15:09									0.002	0.009
11/15/2022 15:10	11.8	112.5	42.90485;-73.35877						0.002	0.008
11/15/2022 15:11									0.002	0.009
11/15/2022 15:12									0.002	0.008
11/15/2022 15:13									0.002	0.008
11/15/2022 15:14									0.002	0.008
11/15/2022 15:15	11.8	107.5	42.9048;-73.35877						0.002	0.008
11/15/2022 15:16									0.002	0.008
11/15/2022 15:17									0.002	0.008
11/15/2022 15:18									0.002	0.008
11/15/2022 15:19									0.002	0.008
11/15/2022 15:20	11.8	107.5	42.90478;-73.35873						0.002	0.008
11/15/2022 15:21									0.002	0.008
11/15/2022 15:22									0.002	0.008
11/15/2022 15:23									0.002	0.008
11/15/2022 15:24									0.002	0.008
11/15/2022 15:25	11.8	107.5	42.90479;-73.35878						0.002	0.008

C.T. MALE ASSOCIATES

CAMP FIELD DATA
LIBERTY STREET IRM

Device	Thiamis 2B011696			RAE RS232(A) 2B011696					DustTrak RS232(C) 2B011696	
Timestamp (UTC)	Batt. Voltage (V)	Current (mA)	Location	VOC (Peak) (ppm)	VOC (Low) (ppm)	VOC (STEL) (ppm)	VOC (TWA) (ppm)	VOC (ppm)	Total TWA (mg/m ³)	Mass Conc. Total (mg/m ³)
11/15/2022 15:26									0.002	0.008
11/15/2022 15:27									0.002	0.008
11/15/2022 15:28									0.002	0.008
11/15/2022 15:29									0.003	0.01
11/15/2022 15:30	11.7	108.8	42.90481;-73.35875						0.003	0.012
11/15/2022 15:31									0.003	0.013
11/15/2022 15:32									0.003	0.01
11/15/2022 15:33									0.003	0.01
11/15/2022 15:34									0.003	0.01
11/15/2022 15:35	11.7	110	42.90478;-73.35881						0.003	0.009
11/15/2022 15:36									0.003	0.009
11/15/2022 15:37									0.003	0.007
11/15/2022 15:38									0.003	0.007
11/15/2022 15:39									0.003	0.007
11/15/2022 15:40	11.7	123.8	42.90479;-73.35886						0.003	0.007
11/15/2022 15:41									0.003	0.007
11/15/2022 15:42									0.003	0.007
11/15/2022 15:43									0.003	0.007
11/15/2022 15:44									0.003	0.008
11/15/2022 15:45	11.7	107.5	42.9048;-73.35874						0.003	0.008
11/15/2022 15:46									0.003	0.008
11/15/2022 15:47									0.003	0.008
11/18/2022 10:09	12.3	167.5								
11/18/2022 10:10	12.3	115		0	0	0	0	0		
11/18/2022 10:11				0	0	0	0	0	0	0.012
11/18/2022 10:12				0	0	0	0	0	0	0.012
11/18/2022 10:13				0	0	0	0	0	0	0.012
11/18/2022 10:14				0	0	0	0	0	0	0.012
11/18/2022 10:15	12.4	107.5	42.90474;-73.3588	0	0	0	0	0	0	0.012
11/18/2022 10:16				0	0	0	0	0	0	0.012
11/18/2022 10:17				0	0	0	0	0	0	0.012
11/18/2022 10:18				0	0	0	0	0	0	0.012
11/18/2022 10:19				0	0	0	0	0	0	0.013
11/18/2022 10:20	12.3	126.3	42.90468;-73.35877	0	0	0	0	0	0	0.014
11/18/2022 10:21				0	0	0	0	0	0	0.014
11/18/2022 10:22				0	0	0	0	0	0	0.014
11/18/2022 10:23				0	0	0	0	0	0	0.014
11/18/2022 10:24				0	0	0	0	0	0	
11/18/2022 10:25	12.3	105	42.90473;-73.35873	0	0	0	0	0	0	0.014
11/18/2022 10:26				0	0	0	0	0	0	0.014
11/18/2022 10:27				0	0	0	0	0	0	0.014
11/18/2022 10:28				0	0	0	0	0	0	0.014
11/18/2022 10:29				0	0	0	0	0	0.001	0.013
11/18/2022 10:30	12.3	107.5	42.90463;-73.35876	0	0	0	0	0	0.001	0.013
11/18/2022 10:31				0	0	0	0	0	0.001	0.234
11/18/2022 10:32				0	0	0	0	0	0.001	0.031
11/18/2022 10:33				0	0	0	0	0	0.001	0.021
11/18/2022 10:34				0	0	0	0	0	0.001	0.014
11/18/2022 10:35	12.3	106.3	42.90471;-73.35873	0	0	0	0	0	0.001	0.02
11/18/2022 10:36				0	0	0	0	0	0.001	0.015
11/18/2022 10:37				0	0	0	0	0	0.001	0.014
11/18/2022 10:38				0	0	0	0	0	0.001	
11/18/2022 10:39				0	0	0	0	0	0.001	0.014
11/18/2022 10:40	12.3	133.8	42.90468;-73.35875	0	0	0	0	0	0.001	0.013
11/18/2022 10:41				0	0	0	0	0	0.001	0.014
11/18/2022 10:42				0	0	0	0	0	0.001	0.018
11/18/2022 10:43				0	0	0	0	0	0.001	0.032
11/18/2022 10:44				0	0	0	0	0	0.001	0.024
11/18/2022 10:45	12.1	103.8	42.90469;-73.35878	0	0	0	0	0	0.001	0.018
11/18/2022 10:46				0	0	0	0	0	0.001	0.017
11/18/2022 10:47				0	0	0	0	0	0.001	0.021

C.T. MALE ASSOCIATES

CAMP FIELD DATA
LIBERTY STREET IRM

Device	Thiamis 2B011696			RAE RS232(A) 2B011696					DustTrak RS232(C) 2B011696	
Timestamp (UTC)	Batt. Voltage (V)	Current (mA)	Location	VOC (Peak) (ppm)	VOC (Low) (ppm)	VOC (STEL) (ppm)	VOC (TWA) (ppm)	VOC (ppm)	Total TWA (mg/m³)	Mass Conc. Total (mg/m³)
11/18/2022 10:48				0	0	0	0	0	0.001	0.015
11/18/2022 10:49				0	0	0	0	0	0.001	0.014
11/18/2022 10:50	11.9	111.3	42.9047;-73.35875	0	0	0	0	0	0.001	0.014
11/18/2022 10:51				0	0	0	0	0	0.001	0.014
11/18/2022 10:52				0	0	0	0	0	0.001	0.015
11/18/2022 10:53				0	0	0	0	0	0.001	0.234
11/18/2022 10:54				0	0	0	0	0	0.001	0.023
11/18/2022 10:55	11.7	160	42.90469;-73.35874	0	0	0	0	0	0.001	0.018
11/18/2022 10:56				0	0	0	0	0	0.002	0.031
11/18/2022 10:57				0	0	0	0		0.002	0.023
11/18/2022 10:58				0	0	0	0		0.002	0.023
11/18/2022 10:59				0	0	0	0	0	0.002	0.016
11/18/2022 11:00	11.9	142.5	42.9047;-73.35874	0	0	0	0	0	0.002	0.049
11/18/2022 11:01				0	0	0	0	0	0.002	0.026
11/18/2022 11:02				0	0	0	0	0	0.002	0.017
11/18/2022 11:03				0	0	0	0	0	0.002	0.014
11/18/2022 11:04				0	0	0	0	0	0.002	0.014
11/18/2022 11:05	11.7	157.5	42.90467;-73.35874	0	0	0	0	0	0.002	0.015
11/18/2022 11:06				0	0	0	0	0	0.002	
11/18/2022 11:07				0	0	0	0	0		0.075
11/18/2022 11:08				0	0	0	0	0	0.002	0.044
11/18/2022 11:09				0	0	0	0	0	0.002	0.019
11/18/2022 11:10	12	107.5	42.90464;-73.3587	0	0	0	0	0	0.002	0.017
11/18/2022 11:11				0	0	0	0	0	0.002	0.015
11/18/2022 11:12				0	0	0	0	0	0.002	0.027
11/18/2022 11:13				0	0	0	0	0	0.002	0.019
11/18/2022 11:14				0	0	0	0	0	0.002	0.017
11/18/2022 11:15	11.9	107.5	42.90464;-73.35873	0	0	0	0	0	0.002	0.017
11/18/2022 11:16				0	0	0	0	0	0.003	0.015
11/18/2022 11:17				0	0	0	0	0	0.003	0.014
11/18/2022 11:18				0	0	0	0	0	0.003	0.014
11/18/2022 11:19				0	0	0	0	0	0.003	0.015
11/18/2022 11:20	12.2	102.5	42.90472;-73.3588	0	0	0	0	0	0.003	0.014
11/18/2022 11:21				0	0	0	0	0	0.003	0.014
11/18/2022 11:22				0	0	0	0	0	0.003	0.014
11/18/2022 11:23				0	0	0	0	0	0.003	0.015
11/18/2022 11:24				0	0	0	0	0	0.003	0.015
11/18/2022 11:25	11.9	108.8	42.90469;-73.35873	0	0	0	0	0	0.003	0.016
11/18/2022 11:26				0	0	0	0	0	0.003	0.014
11/18/2022 11:27				0	0	0	0	0	0.003	0.02
11/18/2022 11:28				0	0	0	0	0	0.003	0.017
11/18/2022 11:29				0	0	0	0	0	0.003	0.015
11/18/2022 11:30	11.9	108.8	42.90486;-73.35878	0	0	0	0	0	0.003	0.016
11/18/2022 11:31				0	0	0	0	0	0.003	0.016
11/18/2022 11:32				0	0	0	0	0	0.003	0.017
11/18/2022 11:33				0	0	0	0	0	0.003	0.021
11/18/2022 11:34				0	0	0	0	0	0.003	0.015
11/18/2022 11:35	12	102.5	42.90474;-73.35876	0	0	0	0	0	0.003	0.015
11/18/2022 11:36				0	0	0	0	0	0.003	0.015
11/18/2022 11:37				0	0	0	0	0	0.003	0.015
11/18/2022 11:38				0	0	0	0	0	0.003	0.015
11/18/2022 11:39				0	0	0	0	0	0.003	0.015
11/18/2022 11:40	11.9	106.3	42.90476;-73.3588	0	0	0	0	0	0.003	0.015
11/18/2022 11:41				0	0	0	0	0	0.003	0.015
11/18/2022 11:42				0	0	0	0	0	0.003	0.016
11/18/2022 11:43				0	0	0	0	0	0.003	0.015
11/18/2022 11:44				0	0	0	0	0	0.003	0.015
11/18/2022 11:45	12	111.3	42.90474;-73.35878	0	0	0	0	0	0.003	0.015
11/18/2022 11:46				0	0	0	0	0	0.003	0.017
11/18/2022 11:47				0	0	0	0	0	0.004	0.017
11/18/2022 11:48				0	0	0	0	0	0.004	0.016

C.T. MALE ASSOCIATES

CAMP FIELD DATA
LIBERTY STREET IRM

Device	Thiamis 2B011696			RAE RS232(A) 2B011696					DustTrak RS232(C) 2B011696	
Timestamp (UTC)	Batt. Voltage (V)	Current (mA)	Location	VOC (Peak) (ppm)	VOC (Low) (ppm)	VOC (STEL) (ppm)	VOC (TWA) (ppm)	VOC (ppm)	Total TWA (mg/m³)	Mass Conc. Total (mg/m³)
11/18/2022 11:49				0	0	0	0	0	0.004	0.016
11/18/2022 11:50	11.8	110	42.90467;-73.35874	0	0	0	0	0	0.004	0.015
11/18/2022 11:51				0	0	0	0	0	0.004	0.016
11/18/2022 11:52				0	0	0	0	0	0.004	0.015
11/18/2022 11:53				0	0	0	0	0	0.004	0.015
11/18/2022 11:54				0	0	0	0	0	0.004	0.015
11/18/2022 11:55	12	108.8	42.90476;-73.35871	0	0	0	0	0	0.004	0.015
11/18/2022 11:56				0	0	0	0	0	0.004	0.015
11/18/2022 11:57				0	0	0	0	0	0.004	0.015
11/18/2022 11:58				0	0	0	0	0	0.004	0.015
11/18/2022 11:59				0	0	0	0	0	0.004	0.016
11/18/2022 12:00	11.8	108.8	42.90474;-73.3587	0	0	0	0	0	0.004	0.015
11/18/2022 12:01				0	0	0	0	0	0.004	0.016
11/18/2022 12:02				0	0	0	0	0	0.004	0.016
11/18/2022 12:03				0	0	0	0	0	0.004	0.015
11/18/2022 12:04				0	0	0	0	0	0.004	0.015
11/18/2022 12:05	12.2	102.5	42.90477;-73.35881	0	0	0	0	0	0.004	0.015
11/18/2022 12:06				0	0	0	0	0	0.004	0.017
11/18/2022 12:07				0	0	0	0	0	0.004	0.015
11/18/2022 12:08				0	0	0	0	0	0.004	0.015
11/18/2022 12:09				0	0	0	0	0	0.004	0.015
11/18/2022 12:10	12.2	108.8	42.90469;-73.35876	0	0	0	0	0	0.004	0.015
11/18/2022 12:11				0	0	0	0	0	0.004	0.015
11/18/2022 12:12				0	0	0	0	0	0.004	0.015
11/18/2022 12:13				0	0	0	0	0	0.004	0.016
11/18/2022 12:14				0	0	0	0	0	0.004	0.018
11/18/2022 12:15	12.2	105	42.90472;-73.35877	0	0	0	0	0	0.004	0.015
11/18/2022 12:16				0	0	0	0	0	0.004	0.016
11/18/2022 12:17				0	0	0	0	0	0.004	0.019
11/18/2022 12:18				0	0	0	0	0	0.005	0.02
11/18/2022 12:19				0	0	0	0	0	0.005	0.019
11/18/2022 12:20	12.2	103.8	42.9047;-73.35878	0	0	0	0	0	0.005	0.015
11/18/2022 12:21				0	0	0	0	0	0.005	0.016
11/18/2022 12:22				0	0	0	0	0	0.005	0.015
11/18/2022 12:23				0	0	0	0	0	0.005	0.015
11/18/2022 12:24				0	0	0	0	0	0.005	0.015
11/18/2022 12:25	12.1	106.3	42.90474;-73.35877	0	0	0	0	0	0.005	0.016
11/18/2022 12:26				0	0	0	0	0	0.005	0.015
11/18/2022 12:27				0	0	0	0	0	0.005	0.015
11/18/2022 12:28				0	0	0	0	0	0.005	0.015
11/18/2022 12:29				0	0	0	0	0	0.005	0.019
11/18/2022 12:30	12.1	106.3	42.90476;-73.35875	0	0	0	0	0	0.005	0.016
11/18/2022 12:31								0	0.005	0.02
11/18/2022 12:32								0	0.005	0.015
11/18/2022 12:33				0	0	0	0	0	0.005	0.016
11/18/2022 12:34				0	0	0	0	0	0.005	0.017
11/18/2022 12:35	12.1	108.8	42.90471;-73.35876	0	0	0	0	0	0.005	0.016
11/18/2022 12:36				0	0	0	0	0	0.005	0.015
11/18/2022 12:37				0	0	0	0	0	0.005	0.015
11/18/2022 12:38				0	0	0	0	0	0.005	0.019
11/18/2022 12:39				0	0	0	0	0	0.005	0.017
11/18/2022 12:40	12.1	108.8	42.90473;-73.35879	0	0	0	0	0	0.005	0.022
11/18/2022 12:41				0	0	0	0	0	0.005	0.02
11/18/2022 12:42				0	0	0	0	0	0.005	0.019
11/18/2022 12:43				0	0	0	0	0	0.005	0.019
11/18/2022 12:44				0	0	0	0	0	0.005	0.015
11/18/2022 12:45	12.1	107.5	42.90475;-73.35872	0	0	0	0	0	0.005	0.014
11/18/2022 12:46				0	0	0	0	0	0.005	0.014
11/18/2022 12:47				0	0	0	0	0	0.006	0.014
11/18/2022 12:48				0	0	0	0	0	0.006	0.014
11/18/2022 12:49				0	0	0	0	0	0.006	0.014

C.T. MALE ASSOCIATES

CAMP FIELD DATA
LIBERTY STREET IRM

Device	Thiamis 2B011696			RAE RS232(A) 2B011696					DustTrak RS232(C) 2B011696	
Timestamp (UTC)	Batt. Voltage (V)	Current (mA)	Location	VOC (Peak) (ppm)	VOC (Low) (ppm)	VOC (STEL) (ppm)	VOC (TWA) (ppm)	VOC (ppm)	Total TWA (mg/m³)	Mass Conc. Total (mg/m³)
11/18/2022 12:50	12	163.8	42.90472;-73.35877	0	0	0	0	0	0.006	0.014
11/18/2022 12:51				0	0	0	0	0	0.006	0.014
11/18/2022 12:52				0	0	0	0	0	0.006	0.014
11/18/2022 12:53				0	0	0	0	0		0.014
11/18/2022 12:54				0	0	0	0	0	0.006	0.014
11/18/2022 12:55	12.1	113.8	42.90473;-73.35878	0	0	0	0	0	0.006	0.014
11/18/2022 12:56				0	0	0	0	0	0.006	0.014
11/18/2022 12:57				0	0	0	0	0	0.006	0.013
11/18/2022 12:58				0	0	0	0	0	0.006	0.014
11/18/2022 12:59				0	0	0	0	0	0.006	0.014
11/18/2022 13:00	12.1	103.8	42.90475;-73.35876	0	0	0	0	0	0.006	0.014
11/18/2022 13:01				0	0	0	0	0	0.006	0.017
11/18/2022 13:02				0	0	0	0	0	0.006	0.014
11/18/2022 13:03				0	0	0	0	0	0.006	0.014
11/18/2022 13:04				0	0	0	0	0	0.006	0.014
11/18/2022 13:05	12.1	103.8	42.90473;-73.35876	0	0	0	0	0	0.006	0.014
11/18/2022 13:06				0	0	0	0	0	0.006	0.014
11/18/2022 13:07				0	0	0	0	0	0.006	0.014
11/18/2022 13:08				0	0	0	0	0	0.006	0.017
11/18/2022 13:09				0	0	0	0	0	0.006	0.014
11/18/2022 13:10	12.1	105	42.90475;-73.35873	0	0	0	0	0	0.006	0.022
11/18/2022 13:11				0	0	0	0	0	0.006	0.017
11/18/2022 13:12				0	0	0	0	0	0.006	0.013
11/18/2022 13:13				0	0	0	0	0	0.006	0.014
11/18/2022 13:14				0	0	0	0	0	0.006	0.014
11/18/2022 13:15	12	111.3	42.90477;-73.35877	0	0	0	0	0	0.006	0.014
11/18/2022 13:16				0	0	0	0	0	0.006	0.015
11/18/2022 13:17				0	0	0	0	0	0.006	0.016
11/18/2022 13:18				0	0	0	0	0	0.006	0.02
11/18/2022 13:19				0	0	0	0	0	0.006	0.015
11/18/2022 13:20	11.9	115	42.90474;-73.35873	0	0	0	0	0	0.007	0.014
11/18/2022 13:21				0	0	0	0	0	0.007	0.019
11/18/2022 13:22				0	0	0	0	0	0.007	0.017
11/18/2022 13:23				0	0	0	0	0	0.007	0.234
11/18/2022 13:24				0	0	0	0	0	0.007	0.013
11/18/2022 13:25	11.9	112.5	42.90475;-73.35876	0	0	0	0	0	0.007	0.013
11/18/2022 13:26				0	0	0	0	0	0.007	0.014
11/18/2022 13:27				0	0	0	0	0	0.007	0.014
11/18/2022 13:28				0	0	0	0	0	0.007	0.013
11/18/2022 13:29				0	0	0	0	0	0.007	0.013
11/18/2022 13:30	11.8	113.8	42.90472;-73.3587	0	0	0	0	0	0.007	0.013
11/18/2022 13:31				0	0	0	0	0	0.007	0.014
11/18/2022 13:32				0	0	0	0	0	0.007	0.015
11/18/2022 13:33				0	0	0	0	0	0.007	0.014
11/18/2022 13:34				0	0	0	0	0	0.007	0.017
11/18/2022 13:35	11.6	113.8	42.90472;-73.35875	0	0	0	0	0	0.007	0.015
11/18/2022 13:36				0	0	0	0	0	0.007	0.015
11/18/2022 13:37				0	0	0	0	0	0.007	0.013
11/18/2022 13:38				0	0	0	0	0	0.007	0.013
11/18/2022 13:39				0	0	0	0	0	0.007	0.235
11/18/2022 13:40	11.8	110	42.90476;-73.35874	0	0	0	0	0	0.007	0.014
11/18/2022 13:41				0	0	0	0	0	0.007	0.014
11/18/2022 13:42				0	0	0	0	0	0.007	0.017
11/18/2022 13:43				0	0	0	0	0	0.007	0.014
11/18/2022 13:44				0	0	0	0	0	0.007	0.017
11/18/2022 13:45	11.6	112.5	42.90478;-73.35878	0	0	0	0	0	0.007	0.017
11/18/2022 13:46				0	0	0	0	0	0.007	0.014
11/18/2022 13:47				0	0	0	0	0	0.007	0.013
11/18/2022 13:48				0	0	0	0	0	0.007	0.013
11/18/2022 13:49				0	0	0	0	0	0.007	0.014
11/18/2022 13:50	11.7	110	42.90477;-73.3587	0	0	0	0	0	0.007	0.016

C.T. MALE ASSOCIATES

CAMP FIELD DATA
LIBERTY STREET IRM

Device	Thiamis 2B011696			RAE RS232(A) 2B011696					DustTrak RS232(C) 2B011696	
Timestamp (UTC)	Batt. Voltage (V)	Current (mA)	Location	VOC (Peak) (ppm)	VOC (Low) (ppm)	VOC (STEL) (ppm)	VOC (TWA) (ppm)	VOC (ppm)	Total TWA (mg/m ³)	Mass Conc. Total (mg/m ³)
11/18/2022 13:51				0	0	0	0	0	0.007	0.013
11/18/2022 13:52				0	0	0	0	0	0.007	0.013
11/18/2022 13:53				0	0	0	0	0	0.008	0.013
11/18/2022 13:54				0	0	0	0	0	0.008	0.013
11/18/2022 13:55	11.6	113.8	42.90477;-73.35873	0	0	0	0	0	0.008	0.013
11/18/2022 13:56				0	0	0	0	0	0.008	0.013
11/18/2022 13:57				0	0	0	0	0	0.008	0.013
11/18/2022 13:58				0	0	0	0	0	0.008	0.014
11/18/2022 13:59				0	0	0	0	0	0.008	0.014
11/18/2022 14:00	11.7	111.3	42.9048;-73.35884	0	0	0	0	0	0.008	0.014
11/18/2022 14:01				0	0	0	0	0	0.008	0.013
11/18/2022 14:02				0	0	0	0	0	0.008	0.013
11/18/2022 14:03				0	0	0	0	0	0.008	0.014
11/18/2022 14:04				0	0	0	0	0	0.008	0.013
11/18/2022 14:05	11.8	111.3	42.90477;-73.35878	0	0	0	0	0	0.008	0.013
11/18/2022 14:06				0	0	0	0	0	0.008	0.013
11/18/2022 14:07				0	0	0	0	0	0.008	0.014
11/18/2022 14:08				0	0	0	0	0	0.008	0.013
11/18/2022 14:09				0	0	0	0	0	0.008	0.013
11/18/2022 14:10	11.8	110	42.90478;-73.35881	0	0	0	0	0	0.008	0.014
11/18/2022 14:11				0	0	0	0	0	0.008	0.014
11/18/2022 14:12				0	0	0	0	0	0.008	0.013
11/18/2022 14:13				0	0	0	0	0	0.008	0.012
11/18/2022 14:14				0	0	0	0	0	0.008	0.012
11/18/2022 14:15	11.6	111.3	42.90478;-73.35876	0	0	0	0	0	0.008	0.012
11/18/2022 14:16				0	0	0	0	0	0.008	0.013
11/18/2022 14:17				0	0	0	0	0	0.008	0.013
11/18/2022 14:18				0	0	0	0	0	0.008	0.013
11/18/2022 14:19				0	0	0	0	0	0.008	0.013
11/18/2022 14:20	11.6	107.5	42.90476;-73.3588	0	0	0	0	0	0.008	0.013
11/18/2022 14:21				0	0	0	0	0	0.008	0.013
11/18/2022 14:22				0	0	0	0	0	0.008	0.013
11/18/2022 14:23				0	0	0	0	0	0.008	0.012
11/18/2022 14:24				0	0	0	0	0	0.008	0.013
11/18/2022 14:25	11.6	108.8	42.90471;-73.35885	0	0	0	0	0	0.008	0.013
11/18/2022 14:26				0	0	0	0	0	0.008	0.015
11/18/2022 14:27				0	0	0	0	0	0.008	0.014
11/18/2022 14:28				0	0	0	0	0	0.008	0.013
11/18/2022 14:29				0	0	0	0	0	0.009	0.013
11/18/2022 14:30	11.5	155	42.90474;-73.35873	0	0	0	0	0	0.009	0.013
11/18/2022 14:31				0	0	0	0	0	0.009	0.013
11/18/2022 14:32				0	0	0	0	0	0.009	0.013
11/18/2022 14:33				0	0	0	0	0	0.009	0.013
11/18/2022 14:34				0	0	0	0	0	0.009	0.013
11/18/2022 14:35	11.7	115	42.90476;-73.35873	0	0	0	0	0	0.009	0.013
11/18/2022 14:36				0	0	0	0	0	0.009	0.013
11/18/2022 14:37				0	0	0	0	0	0.009	0.013
11/18/2022 14:38				0	0	0	0	0	0.009	0.016
11/18/2022 14:39				0	0	0	0	0	0.009	0.013
11/18/2022 14:40	11.5	110	42.90483;-73.3587	0	0	0	0	0	0.009	0.013
11/18/2022 14:41				0	0	0	0	0	0.009	0.014
11/18/2022 14:42				0	0	0	0	0	0.009	0.017
11/18/2022 14:43				0	0	0	0	0	0.009	0.014
11/18/2022 14:44				0	0	0	0	0	0.009	0.015
11/18/2022 14:45	11.6	110	42.90473;-73.3588	0	0	0	0	0	0.009	0.013
11/18/2022 14:46				0	0	0	0	0	0.009	0.013
11/18/2022 14:47				0	0	0	0	0	0.009	0.013
11/18/2022 14:48				0	0	0	0	0	0.009	0.012
11/18/2022 14:49				0	0	0	0	0	0.009	0.233
11/18/2022 14:50	11.6	106.3	42.90473;-73.35876	0	0	0	0	0	0.009	0.013
11/18/2022 14:51				0	0	0	0	0	0.009	0.012

C.T. MALE ASSOCIATES

CAMP FIELD DATA
LIBERTY STREET IRM

Device	Thiamis 2B011696			RAE RS232(A) 2B011696					DustTrak RS232(C) 2B011696	
Timestamp (UTC)	Batt. Voltage (V)	Current (mA)	Location	VOC (Peak) (ppm)	VOC (Low) (ppm)	VOC (STEL) (ppm)	VOC (TWA) (ppm)	VOC (ppm)	Total TWA (mg/m³)	Mass Conc. Total (mg/m³)
11/18/2022 14:52				0	0	0	0	0	0.009	0.013
11/18/2022 14:53				0	0	0	0	0	0.009	0.013
11/18/2022 14:54				0	0	0	0	0	0.009	0.013
11/18/2022 14:55	11.7	108.8	42.90478;-73.35865	0	0	0	0	0	0.009	0.013
11/18/2022 14:56				0	0	0		0	0.009	0.013
11/18/2022 14:57				0	0	0	0	0	0.009	0.013
11/18/2022 14:58				0	0	0	0	0	0.009	0.013
11/18/2022 14:59				0	0	0	0	0	0.009	0.014
11/18/2022 15:00	11.6	108.8	42.90481;-73.35873	0	0	0	0	0	0.009	0.013
11/18/2022 15:01				0	0	0	0	0	0.009	0.014
11/18/2022 15:02				0	0	0	0	0	0.009	0.014
11/18/2022 15:03				0	0	0	0	0	0.009	0.014
11/18/2022 15:04				0	0	0	0	0	0.009	0.014
11/18/2022 15:05	11.4	113.8	42.90481;-73.35886	0	0	0	0	0	0.01	0.014
11/18/2022 15:06				0	0	0	0	0	0.01	0.014
11/18/2022 15:07				0	0	0	0	0	0.01	0.014
11/18/2022 15:08				0	0	0	0	0	0.01	0.014
11/18/2022 15:09				0	0	0	0	0	0.01	0.014
11/18/2022 15:10	11.5	113.8	42.90482;-73.35874	0	0	0	0	0	0.01	0.014
11/18/2022 15:11				0	0	0	0	0	0.01	0.015
11/18/2022 15:12				0	0	0	0	0	0.01	0.014
11/18/2022 15:13				0	0	0	0	0	0.01	0.014
11/18/2022 15:14				0	0	0	0	0	0.01	0.014
11/18/2022 15:15	11.4	108.8	42.90479;-73.35878	0	0	0	0	0	0	0.014
11/18/2022 15:16				0	0	0	0	0	0.01	0.014
11/18/2022 15:17				0	0	0	0	0	0.01	0.014
11/18/2022 15:18				0	0	0	0	0	0.01	0.013
11/18/2022 15:19				0	0	0	0	0	0.01	0.013
11/18/2022 15:20	11.5	102.5	42.9048;-73.3588	0	0	0	0	0	0.01	0.013
11/18/2022 15:21				0	0	0	0	0	0.01	0.013
11/18/2022 15:22				0	0	0	0	0	0.01	0.013
11/18/2022 15:23				0	0	0	0	0	0.01	0.013
11/18/2022 15:24				0	0	0	0	0	0.01	0.013
11/18/2022 15:25	11.4	111.3	42.90475;-73.35881	0	0	0	0	0	0.01	0.013
11/18/2022 15:26				0	0	0	0	0	0.01	0.013
11/18/2022 15:27				0	0	0	0	0	0.01	0.013
11/18/2022 15:28				0	0	0	0	0	0.01	0.013
11/18/2022 15:29				0	0	0	0	0	0.01	0.013
11/18/2022 15:30	11.6	108.8	42.90478;-73.3588	0	0	0	0	0	0.01	0.013
11/18/2022 15:31				0	0	0	0	0	0.01	0.014
11/18/2022 15:32				0	0	0	0	0	0.01	0.013
11/18/2022 15:33				0	0	0	0	0	0.01	0.014
11/18/2022 15:34				0	0	0	0	0	0.01	0.013
11/18/2022 15:35	11.5	108.8	42.90474;-73.35876	0	0	0	0	0	0.01	0.013
11/18/2022 15:36				0	0	0	0	0	0.01	0.014
11/18/2022 15:37				0	0	0	0	0	0.01	0.014
11/18/2022 15:38				0	0	0	0	0	0.01	0.014
11/18/2022 15:39				0	0	0	0	0	0.01	0.014
11/18/2022 15:40	11.6	113.8	42.90474;-73.35871	0	0	0	0	0		0.014
11/18/2022 15:41				0	0	0	0	0	0.011	0.014
11/18/2022 15:42				0	0	0	0	0	0.011	0.014
11/18/2022 15:43				0	0	0	0	0	0.011	0.014
11/18/2022 15:44				0	0	0	0	0	0.011	0.27
11/18/2022 15:45	11.6	108.8	42.90472;-73.35876	0	0	0	0	0	0.011	0.016
11/18/2022 15:46				0	0	0	0	0	0.011	0.018
11/18/2022 15:47				0	0	0	0	0	0.011	0.018
11/18/2022 15:48				0	0	0	0	0	0.011	0.018
11/18/2022 15:49				0	0	0	0	0	0.011	0.019
11/18/2022 15:50	11.5	110	42.90474;-73.35875	0	0	0	0	0	0.011	0.015
11/18/2022 15:51				0	0	0	0	0	0.011	0.013
11/18/2022 15:52				0	0	0	0	0	0.011	0.014

C.T. MALE ASSOCIATES

CAMP FIELD DATA
LIBERTY STREET IRM

Device	Thiamis 2B011696			RAE RS232(A) 2B011696					DustTrak RS232(C) 2B011696	
Timestamp (UTC)	Batt. Voltage (V)	Current (mA)	Location	VOC (Peak) (ppm)	VOC (Low) (ppm)	VOC (STEL) (ppm)	VOC (TWA) (ppm)	VOC (ppm)	Total TWA (mg/m³)	Mass Conc. Total (mg/m³)
11/18/2022 15:53				0	0	0	0	0	0.011	0.251
11/18/2022 15:54				0	0	0	0	0	0.011	0.013
11/18/2022 15:55	11.5	108.8	42.90475;-73.3588	0	0	0	0	0	0.011	0.015
11/18/2022 15:56				0	0	0	0	0	0.011	0.014
11/18/2022 15:57				0	0	0	0	0	0.011	0.014
11/21/2022 10:35	12.4	101.3								
11/21/2022 10:36				0	0	0	0	0	0	0.006
11/21/2022 10:37				0	0	0	0	0	0	0.008
11/21/2022 10:38				0	0	0	0	0	0	0.008
11/21/2022 10:39				0	0	0	0	0	0	0.008
11/21/2022 10:40	12.4	102.5	42.89336;-73.35623	0	0	0	0	0	0	0.008
11/21/2022 10:41				0	0	0	0	0	0	0.009
11/21/2022 10:42				0	0	0	0	0	0	0.007
11/21/2022 10:43				0	0	0	0	0	0	0.007
11/21/2022 10:44				0	0	0	0	0	0	0.007
11/21/2022 10:45	12.4	105	42.89322;-73.35635	0	0	0	0	0	0	0.007
11/21/2022 10:46				0	0	0	0	0	0	0.008
11/21/2022 10:47				0	0	0	0	0	0	0.007
11/21/2022 10:48				0	0	0	0	0	0	0.008
11/21/2022 10:49				0	0	0	0	0	0	0.007
11/21/2022 10:50	12.4	103.8	42.89317;-73.35625	0	0	0	0	0	0	0.008
11/21/2022 10:51				0	0	0	0	0	0	0.008
11/21/2022 10:52				0	0	0	0	0	0	0.008
11/21/2022 10:53				0	0	0	0	0	0	0.008
11/21/2022 10:54				0	0	0	0	0	0	0.007
11/21/2022 10:55	12.4	107.5	42.89328;-73.35628	0	0	0	0	0	0	0.008
11/21/2022 10:56				0	0	0	0	0	0	0.007
11/21/2022 10:57				0	0	0	0	0	0	0.007
11/21/2022 10:58				0	0	0	0	0	0	0.007
11/21/2022 10:59				0	0	0	0	0	0	0.007
11/21/2022 11:00	12.4	106.3	42.8932;-73.35628	0	0	0	0	0	0	0.007
11/21/2022 11:01				0	0	0	0	0	0	0.007
11/21/2022 11:02				0	0	0	0	0	0	0.007
11/21/2022 11:03				0	0	0	0	0	0	0.007
11/21/2022 11:04				0	0	0	0	0	0	0.007
11/21/2022 11:05	12.4	102.5	42.89334;-73.35626	0	0	0	0	0	0	0.007
11/21/2022 11:06				0	0	0	0	0	0	0.008
11/21/2022 11:07				0	0	0	0	0	0	0.007
11/21/2022 11:08				0	0	0	0	0	0	0.007
11/21/2022 11:09				0	0	0	0	0	0	0.007
11/21/2022 11:10	12.4	106.3	42.8933;-73.35632	0	0	0	0	0	0.001	0.007
11/21/2022 11:11				0	0	0	0	0	0.001	0.007
11/21/2022 11:12				0	0	0	0	0	0.001	0.007
11/21/2022 11:13				0	0	0	0	0	0.001	0.007
11/21/2022 11:14				0	0	0	0	0	0.001	0.007
11/21/2022 11:15	12.4	102.5	42.8933;-73.35642	0	0	0	0	0	0.001	0.126
11/21/2022 11:16				0	0	0	0	0	0.001	0.007
11/21/2022 11:17				0	0	0	0	0	0.001	0.008
11/21/2022 11:18				0	0	0	0	0	0.001	0.007
11/21/2022 11:19				0	0	0	0	0	0.001	0.007
11/21/2022 11:20	12.3	98.8	42.89323;-73.35635	0	0	0	0	0	0.001	0.007
11/21/2022 11:21				0	0	0	0	0	0.001	0.126
11/21/2022 11:22				0	0	0	0	0	0.001	0.007
11/21/2022 11:23				0	0	0	0	0	0.001	0.007
11/21/2022 11:24				0	0	0	0	0	0.001	0.007
11/21/2022 11:25	12.4	103.8	42.89315;-73.35633	0	0	0	0	0	0.001	0.126
11/21/2022 11:26				0	0	0	0	0	0.001	0.007
11/21/2022 11:27				0	0	0	0	0	0.001	0.007
11/21/2022 11:28				0	0	0	0	0	0.001	0.007
11/21/2022 11:29				0	0	0	0	0	0.001	0.007
11/21/2022 11:30	12.4	101.3	42.89317;-73.35635	0	0	0	0	0	0.001	0.007

C.T. MALE ASSOCIATES

CAMP FIELD DATA
LIBERTY STREET IRM

Device	Thiamis 2B011696			RAE RS232(A) 2B011696					DustTrak RS232(C) 2B011696	
Timestamp (UTC)	Batt. Voltage (V)	Current (mA)	Location	VOC (Peak) (ppm)	VOC (Low) (ppm)	VOC (STEL) (ppm)	VOC (TWA) (ppm)	VOC (ppm)	Total TWA (mg/m ³)	Mass Conc. Total (mg/m ³)
11/21/2022 11:31				0	0	0	0	0	0.001	0.007
11/21/2022 11:32				0	0	0	0	0	0.001	0.007
11/21/2022 11:33				0	0	0	0	0	0.001	0.007
11/21/2022 11:34				0	0	0	0	0	0.001	0.007
11/21/2022 11:35	12.3	102.5	42.89322;-73.35629	0	0	0	0	0	0.001	0.007
11/21/2022 11:36				0	0	0	0	0	0.001	0.008
11/21/2022 11:37				0	0	0	0	0	0.001	0.007
11/21/2022 11:38				0	0	0	0	0	0.001	0.007
11/21/2022 11:39				0	0	0	0	0	0.001	0.007
11/21/2022 11:40	12.3	106.3	42.89339;-73.35619	0	0	0	0	0	0.001	0.007
11/21/2022 11:41				0	0	0	0	0	0.001	0.008
11/21/2022 11:42				0	0	0	0	0	0.001	0.008
11/21/2022 11:43				0	0	0	0	0	0.001	0.008
11/21/2022 11:44				0	0	0	0	0	0.001	0.008
11/21/2022 11:45	12.3	102.5	42.89322;-73.3563	0	0	0	0	0	0.001	0.008
11/21/2022 11:46				0	0	0	0	0		0.008
11/21/2022 11:47				0	0	0	0	0	0.001	0.009
11/21/2022 11:48				0	0	0	0	0	0.001	0.007
11/21/2022 11:49				0	0	0	0	0	0.001	0.007
11/21/2022 11:50	12.3	100	42.89313;-73.35641	0	0	0	0	0	0.001	0.007
11/21/2022 11:51				0	0	0	0	0	0.001	0.008
11/21/2022 11:52				0	0	0	0	0	0.001	0.008
11/21/2022 11:53				0	0	0	0	0	0.001	0.009
11/21/2022 11:54				0	0	0	0	0	0.001	0.008
11/21/2022 11:55	12.3	108.8	42.89321;-73.35633	0	0	0	0	0	0.001	0.008
11/21/2022 11:56				0	0	0	0	0	0.001	0.008
11/21/2022 11:57				0	0	0	0	0	0.001	0.008
11/21/2022 11:58				0	0	0	0	0	0.001	0.145
11/21/2022 11:59				0	0	0	0	0	0.001	0.008
11/21/2022 12:00	12.3	100	42.89316;-73.35636	0	0	0	0	0	0.001	0.009
11/21/2022 12:01				0	0	0	0	0	0.001	0.008
11/21/2022 12:02				0	0	0	0	0	0.001	0.008
11/21/2022 12:03				0	0	0	0	0	0.001	0.008
11/21/2022 12:04				0	0	0	0	0	0.001	0.008
11/21/2022 12:05	12.3	102.5	42.89321;-73.35632	0	0	0	0	0	0.001	0.008
11/21/2022 12:06				0	0	0	0	0	0.001	0.008
11/21/2022 12:07				0	0	0	0	0	0.001	0.008
11/21/2022 12:08				0	0	0	0	0	0.001	0.008
11/21/2022 12:09				0	0	0	0	0	0.001	0.008
11/21/2022 12:10	12.3	102.5	42.89319;-73.35629	0	0	0	0	0	0.001	0.008
11/21/2022 12:11				0	0	0	0	0	0.001	0.008
11/21/2022 12:12				0	0	0	0	0	0.001	0.008
11/21/2022 12:13				0	0	0	0	0	0.001	0.008
11/21/2022 12:14				0	0	0	0	0	0.002	0.008
11/21/2022 12:15	12.3	107.5	42.89322;-73.35637	0	0	0	0	0	0.002	0.008
11/21/2022 12:16				0	0	0	0	0	0.002	0.146
11/21/2022 12:17				0	0	0	0	0	0.002	0.008
11/21/2022 12:18				0	0	0	0	0	0.002	0.008
11/21/2022 12:19				0	0	0	0	0	0.002	0.008
11/21/2022 12:20	12.3	103.8	42.89317;-73.35632	0	0	0	0	0	0.002	0.008
11/21/2022 12:21				0	0	0	0	0	0.002	0.008
11/21/2022 12:22				0	0	0	0	0	0.002	0.008
11/21/2022 12:23				0	0	0	0	0	0.002	0.007
11/21/2022 12:24				0	0	0	0	0	0.002	0.008
11/21/2022 12:25	12.3	102.5	42.89323;-73.35633	0	0	0	0	0	0.002	0.009
11/21/2022 12:26				0	0	0	0	0		0.008
11/21/2022 12:27				0	0	0	0	0	0.002	0.008
11/21/2022 12:28				0	0	0	0	0	0.002	0.008
11/21/2022 12:29				0	0	0	0	0	0.002	0.007
11/21/2022 12:30	12.2	103.8	42.89317;-73.35631	0	0	0	0	0	0.002	0.007
11/21/2022 12:31				0	0	0	0	0	0.002	0.007

C.T. MALE ASSOCIATES

CAMP FIELD DATA
LIBERTY STREET IRM

Device	Thiamis 2B011696			RAE RS232(A) 2B011696					DustTrak RS232(C) 2B011696	
Timestamp (UTC)	Batt. Voltage (V)	Current (mA)	Location	VOC (Peak) (ppm)	VOC (Low) (ppm)	VOC (STEL) (ppm)	VOC (TWA) (ppm)	VOC (ppm)	Total TWA (mg/m³)	Mass Conc. Total (mg/m³)
11/21/2022 12:32				0	0	0	0	0	0.002	0.008
11/21/2022 12:33				0	0	0	0	0	0.002	0.007
11/21/2022 12:34				0	0	0	0	0	0.002	0.007
11/21/2022 12:35	12.3	105	42.89316;-73.35628	0	0	0	0	0	0.002	0.007
11/21/2022 12:36				0	0	0	0	0	0.002	0.007
11/21/2022 12:37				0	0	0	0	0	0.002	0.007
11/21/2022 12:38				0	0	0	0	0	0.002	0.007
11/21/2022 12:39				0	0	0	0	0	0.002	0.007
11/21/2022 12:40	12.2	105	42.89323;-73.35635	0	0	0	0	0	0.002	0.007
11/21/2022 12:41				0	0	0	0	0	0.002	0.007
11/21/2022 12:42				0	0	0	0	0	0.002	0.143
11/21/2022 12:43				0	0	0	0	0	0.002	0.007
11/21/2022 12:44				0	0	0	0	0	0.002	0.007
11/21/2022 12:45	12.2	103.8	42.8932;-73.35633	0	0	0	0	0	0.002	0.007
11/21/2022 12:46				0	0	0	0	0	0.002	0.007
11/21/2022 12:47				0	0	0	0	0	0.002	0.007
11/21/2022 12:48				0	0	0	0	0	0.002	0.007
11/21/2022 12:49				0	0	0	0	0	0.002	0.007
11/21/2022 12:50	12.2	105	42.89329;-73.35632	0	0	0	0	0	0.002	0.007
11/21/2022 12:51				0	0	0	0	0	0.002	0.007
11/21/2022 12:52				0	0	0	0	0	0.002	0.007
11/21/2022 12:53				0	0	0	0	0	0.002	0.008
11/21/2022 12:54				0	0	0	0	0	0.002	0.007
11/21/2022 12:55	12.2	102.5	42.89317;-73.35631	0	0	0	0	0	0.002	0.128
11/21/2022 12:56				0	0	0	0	0	0.002	0.008
11/21/2022 12:57				0	0	0	0	0	0.002	0.007
11/21/2022 12:58				0	0	0	0	0	0.002	0.007
11/21/2022 12:59				0	0	0	0	0	0.002	0.007
11/21/2022 13:00	12.2	106.3	42.89318;-73.35634	0	0	0	0	0	0.002	0.007
11/21/2022 13:01				0	0	0	0	0	0.002	0.007
11/21/2022 13:02				0	0	0	0	0	0.002	0.008
11/21/2022 13:03				0	0	0	0	0	0.002	0.007
11/21/2022 13:04				0	0	0	0	0	0.002	0.007
11/21/2022 13:05	12.1	167.5	42.89318;-73.35633	0	0	0	0	0	0.002	0.008
11/21/2022 13:06				0	0	0	0	0	0.002	0.007
11/21/2022 13:07				0	0	0	0	0	0.002	0.007
11/21/2022 13:08				0	0	0	0	0	0.002	0.007
11/21/2022 13:09				0	0	0	0	0	0.002	0.007
11/21/2022 13:10	12.2	106.3	42.89322;-73.35632	0	0	0	0	0	0.002	0.007
11/21/2022 13:11				0	0	0	0	0	0.002	0.008
11/21/2022 13:12				0	0	0	0	0	0.002	0.007
11/21/2022 13:13				0	0	0	0	0	0.002	0.007
11/21/2022 13:14				0	0	0	0	0	0.002	0.007
11/21/2022 13:15	12.2	108.8	42.89322;-73.35638	0	0	0	0	0	0.002	0.128
11/21/2022 13:16				0	0	0	0	0	0.002	0.007
11/21/2022 13:17				0	0	0	0	0	0.002	0.007
11/21/2022 13:18				0	0	0	0	0	0.002	0.007
11/21/2022 13:19				0	0	0	0	0	0.002	0.008
11/21/2022 13:20	12.2	112.5	42.89318;-73.35641	0	0	0	0	0	0.003	0.007
11/21/2022 13:21				0	0	0	0	0	0.003	0.007
11/21/2022 13:22				0	0	0	0	0	0.003	0.007
11/21/2022 13:23				0	0	0	0	0	0.003	0.007
11/21/2022 13:24				0	0	0	0	0	0.003	0.007
11/21/2022 13:25	12.2	110	42.89326;-73.35641	0	0	0	0	0	0.003	0.007
11/21/2022 13:26				0	0	0	0	0	0.003	0.007
11/21/2022 13:27				0	0	0	0	0	0.003	0.007
11/21/2022 13:28				0	0	0	0	0	0.003	0.007
11/21/2022 13:29				0	0	0	0	0	0.003	0.007
11/21/2022 13:30	12.1	108.8	42.89323;-73.35632	0	0	0	0	0	0.003	0.007
11/21/2022 13:31				0	0	0	0	0	0.003	0.008
11/21/2022 13:32				0	0	0	0	0	0.003	0.008

C.T. MALE ASSOCIATES

CAMP FIELD DATA
LIBERTY STREET IRM

Device	Thiamis 2B011696			RAE RS232(A) 2B011696					DustTrak RS232(C) 2B011696	
Timestamp (UTC)	Batt. Voltage (V)	Current (mA)	Location	VOC (Peak) (ppm)	VOC (Low) (ppm)	VOC (STEL) (ppm)	VOC (TWA) (ppm)	VOC (ppm)	Total TWA (mg/m³)	Mass Conc. Total (mg/m³)
11/21/2022 13:33				0	0	0	0	0	0.003	0.008
11/21/2022 13:34				0	0	0	0	0	0.003	0.008
11/21/2022 13:35	12.1	111.3	42.89324;-73.35632	0	0	0	0	0	0.003	0.008
11/21/2022 13:36				0	0	0	0	0	0.003	0.008
11/21/2022 13:37				0	0	0	0	0	0.003	0.008
11/21/2022 13:38				0	0	0	0	0	0.003	0.008
11/21/2022 13:39				0	0	0	0	0	0.003	0.008
11/21/2022 13:40	12.1	113.8	42.89323;-73.35634	0	0	0	0	0	0.003	0.008
11/21/2022 13:41				0	0	0	0	0	0.003	0.008
11/21/2022 13:42				0	0	0	0	0	0.003	0.008
11/21/2022 13:43				0	0	0	0	0	0.003	0.008
11/21/2022 13:44				0	0	0	0	0	0.003	0.008
11/21/2022 13:45	12.1	108.8	42.89322;-73.35632	0	0	0	0	0	0.003	0.008
11/21/2022 13:46				0	0	0	0	0	0.003	0.008
11/21/2022 13:47				0	0	0	0	0	0.003	0.008
11/21/2022 13:48				0	0	0	0	0	0.003	0.008
11/21/2022 13:49				0	0	0	0	0	0.003	0.008
11/21/2022 13:50	12.1	106.3	42.8932;-73.35641	0	0	0	0	0	0.003	0.008
11/21/2022 13:51				0	0	0	0	0	0.003	0.008
11/21/2022 13:52				0	0	0	0	0	0.003	0.008
11/21/2022 13:53				0	0	0	0	0	0.003	0.008
11/21/2022 13:54				0	0	0	0	0		0.008
11/21/2022 13:55	12.1	108.8	42.89323;-73.35631	0	0	0	0	0	0.003	0.008
11/21/2022 13:56				0	0	0	0	0	0.003	0.008
11/21/2022 13:57				0	0	0	0	0	0.003	0.008
11/21/2022 13:58				0	0	0	0	0	0.003	0.008
11/21/2022 13:59				0	0	0	0	0	0.003	0.008
11/21/2022 14:00	12.1	110	42.89317;-73.35638	0	0	0	0	0	0.003	0.008
11/21/2022 14:01				0	0	0	0	0	0.003	0.008
11/21/2022 14:02				0	0	0	0	0	0.003	0.008
11/21/2022 14:03				0	0	0	0	0	0.003	0.008
11/21/2022 14:04				0	0	0	0	0	0.003	0.008
11/21/2022 14:05	12.1	106.3	42.89318;-73.3563	0	0	0	0	0	0.003	0.008
11/21/2022 14:06				0	0	0	0	0	0.003	0.008
11/21/2022 14:07				0	0	0	0	0	0.003	0.008
11/21/2022 14:08				0	0	0	0	0	0.003	0.008
11/21/2022 14:09				0	0	0	0	0	0.003	0.009
11/21/2022 14:10	12.1	108.8	42.89327;-73.35636	0	0	0	0	0	0.003	0.008
11/21/2022 14:11				0	0	0	0	0	0.003	0.008
11/21/2022 14:12				0	0	0	0	0	0.003	0.008
11/21/2022 14:13				0	0	0	0	0	0.003	0.008
11/21/2022 14:14				0	0	0	0	0	0.003	0.008
11/21/2022 14:15	12.1	107.5	42.8932;-73.35639	0	0	0	0	0	0.003	0.143
11/21/2022 14:16								0	0.003	0.008
11/21/2022 14:17								0	0.003	0.008
11/21/2022 14:18				0	0	0	0	0	0.003	0.008
11/21/2022 14:19				0	0	0	0	0	0.003	0.008
11/21/2022 14:20	12.1	105	42.89315;-73.35635	0	0	0	0	0	0.003	0.008
11/21/2022 14:21				0	0	0	0	0	0.003	0.008
11/21/2022 14:22				0	0	0	0	0	0.004	0.008
11/21/2022 14:23				0	0	0	0	0	0.004	0.008
11/21/2022 14:24				0	0	0	0	0	0.004	0.008
11/21/2022 14:25	12.1	105	42.89323;-73.35644	0	0	0	0	0	0.004	0.008
11/21/2022 14:26				0	0	0	0	0	0.004	0.008
11/21/2022 14:27				0	0	0	0	0	0.004	0.008
11/21/2022 14:28				0	0	0	0	0	0.004	0.008
11/21/2022 14:29				0	0	0	0	0	0.004	0.008
11/21/2022 14:30	12	107.5	42.8931;-73.35658	0	0	0	0	0	0.004	0.008
11/21/2022 14:31				0	0	0	0	0	0.004	0.008
11/21/2022 14:32				0	0	0	0	0	0.004	0.008
11/21/2022 14:33				0	0	0	0	0	0.004	0.008

C.T. MALE ASSOCIATES

CAMP FIELD DATA
LIBERTY STREET IRM

Device	Thiamis 2B011696			RAE RS232(A) 2B011696					DustTrak RS232(C) 2B011696	
Timestamp (UTC)	Batt. Voltage (V)	Current (mA)	Location	VOC (Peak) (ppm)	VOC (Low) (ppm)	VOC (STEL) (ppm)	VOC (TWA) (ppm)	VOC (ppm)	Total TWA (mg/m³)	Mass Conc. Total (mg/m³)
11/21/2022 14:34				0	0	0	0	0	0.004	0.008
11/21/2022 14:35	12.1	108.8	42.89325;-73.35633	0	0	0	0	0	0.004	0.008
11/21/2022 14:36				0	0	0	0	0	0.004	0.008
11/21/2022 14:37				0	0	0	0	0	0.004	0.008
11/21/2022 14:38				0	0	0	0	0	0.004	0.008
11/21/2022 14:39				0	0	0	0	0	0.004	0.009
11/21/2022 14:40	12	108.8	42.89322;-73.35638	0	0	0	0	0	0.004	0.008
11/21/2022 14:41				0	0	0	0	0	0.004	0.008
11/21/2022 14:42				0	0	0	0	0	0.004	0.008
11/21/2022 14:43				0	0	0	0	0	0.004	0.008
11/21/2022 14:44				0	0	0	0	0	0.004	0.143
11/21/2022 14:45	11.9	168.8	42.8932;-73.35633	0	0	0	0	0	0.004	0.008
11/21/2022 14:46				0	0	0	0	0	0.004	0.008
11/21/2022 14:47				0	0	0	0	0	0.004	0.008
11/21/2022 14:48				0	0	0	0	0	0.004	0.008
11/21/2022 14:49				0	0	0	0	0	0.004	0.008
11/21/2022 14:50	12	105	42.89314;-73.35638	0	0	0	0	0	0.004	0.008
11/21/2022 14:51				0	0	0	0	0	0.004	0.008
11/21/2022 14:52				0	0	0	0	0	0.004	0.008
11/21/2022 14:53				0	0	0	0	0	0.004	0.008
11/21/2022 14:54				0	0	0	0	0	0.004	0.008
11/21/2022 14:55	12	108.8	42.89325;-73.35632	0	0	0	0	0	0.004	0.008
11/21/2022 14:56				0	0	0	0	0	0.004	0.008
11/21/2022 14:57				0	0	0	0	0	0.004	0.008
11/21/2022 14:58				0	0	0	0	0	0.004	0.008
11/21/2022 14:59				0	0	0	0	0	0.004	0.008
11/21/2022 15:00	12	106.3	42.89323;-73.35633	0	0	0	0	0	0.004	0.009
11/21/2022 15:01				0	0	0	0	0	0.004	0.008
11/21/2022 15:02				0	0	0	0	0	0.004	0.008
11/21/2022 15:03				0	0	0	0	0	0.004	0.008
11/21/2022 15:04				0	0	0	0	0	0.004	0.008
11/21/2022 15:05	12	106.3	42.8932;-73.3564							0.008
11/21/2022 15:05				0	0	0	0	0		
11/21/2022 15:06				0	0	0	0	0	0	0.008
11/21/2022 15:07				0	0	0	0	0	0	0.008
11/21/2022 15:08				0	0	0	0	0	0	0.008
11/21/2022 15:09				0	0	0	0	0	0	0.008
11/21/2022 15:10	12	108.8	42.89319;-73.35629	0	0	0	0	0	0	0.008
11/21/2022 15:11				0	0	0	0	0	0	0.009
11/21/2022 15:12				0	0	0	0	0	0	0.009
11/21/2022 15:13				0	0	0	0	0	0	0.008
11/21/2022 15:14				0	0	0	0	0	0	0.008
11/21/2022 15:15	12	105	42.89322;-73.35636	0	0	0	0	0	0	0.008
11/21/2022 15:16				0	0	0	0	0	0	0.008
11/21/2022 15:17				0	0	0	0	0	0	0.009
11/21/2022 15:18				0	0	0	0	0	0	0.008
11/21/2022 15:19				0	0	0	0	0	0	0.008
11/21/2022 15:20	12	105	42.89317;-73.35636	0	0	0	0	0	0	0.008
11/21/2022 15:21				0	0	0	0	0	0	0.008
11/21/2022 15:22				0	0	0	0	0	0	0.008
11/21/2022 15:23				0	0	0	0	0	0	0.008
11/21/2022 15:24				0	0	0	0	0	0	0.008
11/21/2022 15:25	11.9	111.3	42.89324;-73.35626	0	0	0	0	0	0	0.008
11/21/2022 15:26				0	0	0	0	0	0	0.008
11/21/2022 15:27				0	0	0	0	0	0	0.008
11/21/2022 15:28				0	0	0	0	0	0	0.008
11/21/2022 15:29				0	0	0	0	0	0	0.008
11/21/2022 15:30	11.9	107.5	42.89322;-73.35638	0	0	0	0	0	0	0.009
11/21/2022 15:31				0	0	0	0	0	0	0.008
11/21/2022 15:32				0	0	0	0	0	0	0.008
11/21/2022 15:33				0	0	0	0	0	0	0.008

C.T. MALE ASSOCIATES

CAMP FIELD DATA
LIBERTY STREET IRM

Device	Thiamis 2B011696			RAE RS232(A) 2B011696					DustTrak RS232(C) 2B011696	
Timestamp (UTC)	Batt. Voltage (V)	Current (mA)	Location	VOC (Peak) (ppm)	VOC (Low) (ppm)	VOC (STEL) (ppm)	VOC (TWA) (ppm)	VOC (ppm)	Total TWA (mg/m³)	Mass Conc. Total (mg/m³)
11/21/2022 15:34				0	0	0	0	0	0	0.008
11/21/2022 15:35	11.9	102.5	42.89313;-73.35632	0	0	0	0	0	0	0.008
11/21/2022 15:36				0	0	0	0	0	0.001	0.008
11/29/2022 8:30	12.2	120								
11/29/2022 8:32				0	0	0	0	0	0	0.003
11/29/2022 8:33				0	0	0	0	0	0	0.003
11/29/2022 8:34				0	0	0	0	0	0	0.003
11/29/2022 8:35	12.2	105		0	0	0	0	0	0	0.054
11/29/2022 8:36				0	0	0	0	0	0	0.003
11/29/2022 8:37				0	0	0	0	0	0	0.004
11/29/2022 8:38				0	0	0	0	0	0	0.004
11/29/2022 8:39				0	0	0	0	0	0	0.004
11/29/2022 8:40	12.2	112.5	42.90482;-73.35883	0	0	0	0	0	0	0.004
11/29/2022 8:41				0	0	0	0	0	0	0.004
11/29/2022 8:42				0	0	0	0	0	0	0.003
11/29/2022 8:43				0	0	0	0	0	0	0.003
11/29/2022 8:44				0	0	0	0	0	0	0.003
11/29/2022 8:45	12.2	102.5	42.90481;-73.3587	0	0	0	0	0	0	0.003
11/29/2022 8:46				0	0	0	0	0	0	0.003
11/29/2022 8:47				0	0	0	0	0	0	0.003
11/29/2022 8:48				0	0	0	0	0	0	0.003
11/29/2022 8:49				0	0	0	0	0	0	0.004
11/29/2022 8:50	12.2	105	42.90472;-73.35869	0	0	0	0	0	0	0.007
11/29/2022 8:51				0	0	0	0	0	0	0.006
11/29/2022 8:52				0	0	0	0	0	0	0.005
11/29/2022 8:53				0	0	0	0	0	0	0.004
11/29/2022 8:54				0	0	0	0	0	0	0.004
11/29/2022 8:55	12.2	107.5	42.90483;-73.35875	0	0	0	0	0	0	0.003
11/29/2022 8:56				0	0	0	0	0	0	0.003
11/29/2022 8:57				0	0	0	0	0	0	0.004
11/29/2022 8:58				0	0	0	0	0	0	0.003
11/29/2022 8:59				0	0	0	0	0	0	0.003
11/29/2022 9:00	12.2	106.3	42.90472;-73.35875	0	0	0	0	0	0	0.003
11/29/2022 9:01				0	0	0	0	0	0	0.003
11/29/2022 9:02				0	0	0	0	0	0	0.003
11/29/2022 9:03				0	0	0	0	0	0	0.003
11/29/2022 9:04				0	0	0	0	0	0	0.003
11/29/2022 9:05	12.2	102.5	42.90474;-73.35873	0	0	0	0	0	0	0.004
11/29/2022 9:06				0	0	0	0	0	0	0.003
11/29/2022 9:07				0	0	0	0	0	0	0.003
11/29/2022 9:08				0	0	0	0	0	0	0.004
11/29/2022 9:09				0	0	0	0	0	0	0.004
11/29/2022 9:10	12.2	108.8	42.90465;-73.35878	0	0	0	0	0	0	0.004
11/29/2022 9:11				0	0	0	0	0	0	0.004
11/29/2022 9:12				0	0	0	0	0	0	0.004
11/29/2022 9:13				0	0	0	0	0	0	0.004
11/29/2022 9:14				0	0	0	0	0	0	0.004
11/29/2022 9:15	12.2	110	42.90472;-73.35876	0	0	0	0	0	0	0.004
11/29/2022 9:16				0	0	0	0	0	0	0.003
11/29/2022 9:17				0	0	0	0	0	0	0.003
11/29/2022 9:18				0	0	0	0	0	0	0.003
11/29/2022 9:19				0	0	0	0	0	0	0.004
11/29/2022 9:20	12.2	116.3	42.90469;-73.35876	0	0	0	0	0	0	0.003
11/29/2022 9:21				0	0	0	0	0	0	0.003
11/29/2022 9:22				0	0	0	0	0	0	0.003
11/29/2022 9:23				0	0	0	0	0	0	0.003
11/29/2022 9:24				0	0	0	0	0	0	0.003
11/29/2022 9:25	12.2	110	42.90475;-73.35868	0	0	0	0	0	0	0.003
11/29/2022 9:26				0	0	0	0	0	0	0.003
11/29/2022 9:27				0	0	0	0	0	0	0.003
11/29/2022 9:28				0	0	0	0	0	0	0.003

C.T. MALE ASSOCIATES

CAMP FIELD DATA
LIBERTY STREET IRM

Device	Thiamis 2B011696			RAE RS232(A) 2B011696					DustTrak RS232(C) 2B011696	
Timestamp (UTC)	Batt. Voltage (V)	Current (mA)	Location	VOC (Peak) (ppm)	VOC (Low) (ppm)	VOC (STEL) (ppm)	VOC (TWA) (ppm)	VOC (ppm)	Total TWA (mg/m³)	Mass Conc. Total (mg/m³)
11/29/2022 9:29				0	0	0	0	0	0	0.003
11/29/2022 9:30	12.2	105	42.90478;-73.35867	0	0	0	0	0	0	0.003
11/29/2022 9:31				0	0	0	0	0	0	0.003
11/29/2022 9:32				0	0	0	0	0	0	0.003
11/29/2022 9:33				0	0	0	0	0	0	0.003
11/29/2022 9:34				0	0	0	0	0	0	0.004
11/29/2022 9:35	12.2	110	42.90472;-73.35876	0	0	0	0	0	0	0.004
11/29/2022 9:36				0	0	0	0	0	0	0.004
11/29/2022 9:37				0	0	0	0	0	0	0.004
11/29/2022 9:38				0	0	0	0	0	0	0.003
11/29/2022 9:39				0	0	0	0	0	0	0.004
11/29/2022 9:40	12.2	108.8	42.90474;-73.35876	0	0	0	0	0	0.001	0.004
11/29/2022 9:41				0	0	0	0	0	0.001	0.004
11/29/2022 9:42				0	0	0	0	0	0.001	0.004
11/29/2022 9:43				0	0	0	0	0	0.001	0.004
11/29/2022 9:44				0	0	0	0	0	0.001	0.004
11/29/2022 9:45	12.2	106.3	42.90477;-73.35874	0	0	0	0	0	0.001	0.004
11/29/2022 9:46				0	0	0	0	0	0.001	0.004
11/29/2022 9:47				0	0	0	0	0	0.001	0.072
11/29/2022 9:48				0	0	0	0	0	0.001	0.004
11/29/2022 9:49				0	0	0	0	0	0.001	0.004
11/29/2022 9:50	12.1	108.8	42.9047;-73.3587	0	0	0	0	0	0.001	0.004
11/29/2022 9:51				0	0	0	0	0	0.001	0.004
11/29/2022 9:52				0	0	0	0	0	0.001	0.004
11/29/2022 9:53				0	0	0	0	0	0.001	0.004
11/29/2022 9:54				0	0	0	0	0	0.001	0.004
11/29/2022 9:55	12.1	107.5	42.90479;-73.35876	0	0	0	0	0	0.001	0.004
11/29/2022 9:56				0	0	0	0	0	0.001	0.004
11/29/2022 9:57				0	0	0	0	0	0.001	0.004
11/29/2022 9:58				0	0	0	0	0	0.001	0.004
11/29/2022 9:59				0	0	0	0	0	0.001	0.004
11/29/2022 10:00	12.1	103.8	42.90483;-73.35875	0	0	0	0	0	0.001	0.004
11/29/2022 10:01				0	0	0	0	0	0.001	0.004
11/29/2022 10:02				0	0	0	0	0	0.001	0.004
11/29/2022 10:03				0	0	0	0	0	0.001	0.004
11/29/2022 10:04				0	0	0	0	0	0.001	0.004
11/29/2022 10:05	12.1	105	42.90474;-73.35876	0	0	0	0	0	0.001	0.072
11/29/2022 10:06				0	0	0	0	0	0.001	0.004
11/29/2022 10:07				0	0	0	0	0	0.001	0.004
11/29/2022 10:08				0	0	0	0	0	0.001	0.004
11/29/2022 10:09				0	0	0	0	0	0.001	0.004
11/29/2022 10:10	12.1	106.3	42.90475;-73.35874	0	0	0	0	0	0.001	0.005
11/29/2022 10:11				0	0	0	0	0	0.001	0.005
11/29/2022 10:11				0	0	0	0	0	0.001	0.004
11/29/2022 10:12				0	0	0	0	0	0.001	0.004
11/29/2022 10:13				0	0	0	0	0	0.001	0.005
11/29/2022 10:14	12.1	118.8	42.90477;-73.35873	0	0	0	0	0	0.001	0.107
11/29/2022 10:15				0	0	0	0	0	0.001	0.004
11/29/2022 10:16				0	0	0	0	0	0.001	0.004
11/29/2022 10:17				0	0	0	0	0	0.001	0.004
11/29/2022 10:18				0	0	0	0	0	0.001	0.006
11/29/2022 10:19	12.1	106.3	42.90484;-73.35872	0	0	0	0	0	0.001	0.006
11/29/2022 10:20				0	0	0	0	0	0.001	0.005
11/29/2022 10:21				0	0	0	0	0	0.001	0.005
11/29/2022 10:22				0	0	0	0	0	0.001	0.005
11/29/2022 10:23				0	0	0	0	0	0.001	0.005
11/29/2022 10:24	12.1	108.8	42.90482;-73.3587	0	0	0	0	0	0.001	0.004
11/29/2022 10:25				0	0	0	0	0	0.001	0.004
11/29/2022 10:26				0	0	0	0	0	0.001	0.004
11/29/2022 10:27				0	0	0	0	0	0.001	0.004
11/29/2022 10:28				0	0	0	0	0	0.001	0.004

C.T. MALE ASSOCIATES

CAMP FIELD DATA
LIBERTY STREET IRM

Device	Thiamis 2B011696			RAE RS232(A) 2B011696					DustTrak RS232(C) 2B011696	
Timestamp (UTC)	Batt. Voltage (V)	Current (mA)	Location	VOC (Peak) (ppm)	VOC (Low) (ppm)	VOC (STEL) (ppm)	VOC (TWA) (ppm)	VOC (ppm)	Total TWA (mg/m³)	Mass Conc. Total (mg/m³)
11/29/2022 10:29	12.1	103.8	42.90478;-73.3587	0	0	0	0	0	0.001	0.005
11/29/2022 10:30				0	0	0	0	0	0.001	0.004
11/29/2022 10:31				0	0	0	0	0	0.001	0.004
11/29/2022 10:32				0	0	0	0	0	0.001	0.005
11/29/2022 10:33				0	0	0	0	0	0.001	0.004
11/29/2022 10:34	12.1	108.8	42.90482;-73.35875	0.019	0	0	0	0.002	0.001	0.004
11/29/2022 10:35				0.019	0	0	0	0	0.001	0.004
11/29/2022 10:36				0.019	0	0	0	0	0.001	0.005
11/29/2022 10:37				0.019	0	0	0	0	0.001	0.005
11/29/2022 10:38				0.019	0	0	0	0	0.001	0.005
11/29/2022 10:39	12.1	105	42.90475;-73.35873	0.019	0	0	0	0	0.001	0.005
11/29/2022 10:40				0.019	0	0	0	0	0.001	0.005
11/29/2022 10:41				0.019	0	0	0	0	0.001	0.006
11/29/2022 10:42				0.019	0	0	0	0	0.001	0.004
11/29/2022 10:43				0.019	0	0	0	0	0.001	0.004
11/29/2022 10:44	12.1	103.8	42.90482;-73.35872	0.019	0	0	0	0	0.001	0.004
11/29/2022 10:45				0.019	0	0	0	0	0.001	0.004
11/29/2022 10:46				0.019	0	0	0	0	0.001	0.004
11/29/2022 10:47				0.019	0	0	0	0	0.001	0.005
11/29/2022 10:48				0.019	0	0	0	0	0.001	0.005
11/29/2022 10:49	12	110	42.90486;-73.35873	0.019	0	0	0	0	0.001	0.006
11/29/2022 10:50				0.019	0	0	0	0	0.001	0.005
11/29/2022 10:51				0.019	0	0	0	0	0.001	0.005
11/29/2022 10:52				0.019	0	0	0	0	0.001	0.005
11/29/2022 10:53				0.019	0	0	0	0	0.001	0.005
11/29/2022 10:54	12	105	42.9047;-73.35866	0.019	0	0	0	0	0.001	0.005
11/29/2022 10:55				0.231	0	0	0	0.085	0.001	0.004
11/29/2022 10:56				0.231	0	0.006	0	0	0.001	0.005
11/29/2022 10:57				0.231	0	0.006	0	0	0.001	0.005
11/29/2022 10:58				0.231	0	0.006	0	0	0.001	0.004
11/29/2022 10:59	12	103.8	42.90472;-73.35865	0.231	0	0.006	0	0	0.001	0.004
11/29/2022 11:00				0.231	0	0.006	0	0	0.001	0.004
11/29/2022 11:01				0.231	0	0.006	0	0	0.001	0.004
11/29/2022 11:02				0.231	0	0.006	0	0	0.001	0.072
11/29/2022 11:03				0.231	0	0.006	0	0	0.001	0.01
11/29/2022 11:04	12	106.3	42.90482;-73.35876	0.231	0	0.006	0	0	0.001	0.006
11/29/2022 11:05				0.231	0	0.006	0	0		0.006
11/29/2022 11:06				0.231	0	0.006	0	0	0.001	0.005
11/29/2022 11:07				0.231	0	0.006	0	0	0.001	0.004
11/29/2022 11:08				0.231	0	0.006	0	0	0.001	0.005
11/29/2022 11:09	12	120	42.90476;-73.35871	0.231	0	0.006	0	0	0.001	0.005
11/29/2022 11:10				0.231	0	0.006	0	0	0.001	0.089
11/29/2022 11:11				0.231	0	0	0	0.085	0.001	0.004
11/29/2022 11:12				0.231	0	0.004	0	0	0.001	0.004
11/29/2022 11:13				0.231	0	0.008	0	0	0.001	0.005
11/29/2022 11:14	12	103.8	42.90489;-73.35871	0.231	0	0.008	0	0	0.001	0.004
11/29/2022 11:15				0.231	0	0.008	0	0	0.001	0.004
11/29/2022 11:16				0.231	0	0.008	0	0	0.001	0.004
11/29/2022 11:17				0.231	0	0.008	0	0	0.001	0.004
11/29/2022 11:18				0.231	0	0.008	0	0	0.001	0.004
11/29/2022 11:19	12	102.5	42.90495;-73.35874	0.231	0	0.008	0	0	0.001	0.004
11/29/2022 11:20				0.231	0	0.008	0	0	0.001	0.005
11/29/2022 11:21				0.231	0	0.008	0	0	0.001	0.005
11/29/2022 11:22				0.231	0	0.008	0	0	0.001	0.004
11/29/2022 11:23				0.231	0	0.008	0	0	0.001	0.004
11/29/2022 11:24	12	102.5	42.90495;-73.35875	0.231	0	0.008	0	0	0.001	0.005
11/29/2022 11:25				0.231	0	0.008	0	0	0.001	0.004
11/29/2022 11:26				0.231	0	0.008	0	0	0.001	0.004
11/29/2022 11:27				0.231	0	0.003	0	0	0.001	0.004
11/29/2022 11:28				0.231	0	0	0	0	0.002	0.072
11/29/2022 11:29	12	117.5	42.90489;-73.35878	0.231	0	0	0	0	0.002	0.004

C.T. MALE ASSOCIATES

CAMP FIELD DATA
LIBERTY STREET IRM

Device	Thiamis 2B011696			RAE RS232(A) 2B011696					DustTrak RS232(C) 2B011696	
Timestamp (UTC)	Batt. Voltage (V)	Current (mA)	Location	VOC (Peak) (ppm)	VOC (Low) (ppm)	VOC (STEL) (ppm)	VOC (TWA) (ppm)	VOC (ppm)	Total TWA (mg/m³)	Mass Conc. Total (mg/m³)
11/29/2022 11:30				0.231	0	0	0	0	0.002	0.005
11/29/2022 11:31				0.231	0	0	0	0	0.002	0.004
11/29/2022 11:32				0.231	0	0	0	0	0.002	0.004
11/29/2022 11:33				0.231	0	0	0	0	0.002	0.004
11/29/2022 11:34	12	105	42.90485;-73.35871	0.231	0	0	0	0	0.002	0.004
11/29/2022 11:35				0.231	0	0	0	0	0.002	0.004
11/29/2022 11:36				0.231	0	0	0	0	0.002	0.005
11/29/2022 11:37				0.231	0	0	0	0	0.002	0.004
11/29/2022 11:38				0.231	0	0	0	0	0.002	0.004
11/29/2022 11:39	11.9	108.8	42.90483;-73.35873	0.231	0	0	0	0	0.002	0.004
11/29/2022 11:40				0.231	0	0	0	0	0.002	0.004
11/29/2022 11:41				0.231	0	0	0	0	0.002	0.004
11/29/2022 11:42				0.231	0	0	0	0	0.002	0.004
11/29/2022 11:43				0.231	0	0	0	0	0.002	0.072
11/29/2022 11:44	11.9	108.8	42.9048;-73.3587	0.231	0	0	0	0	0.002	0.004
11/29/2022 11:45				0.231	0	0	0	0	0.002	0.004
11/29/2022 11:46				0.231	0	0	0	0	0.002	0.004
11/29/2022 11:47				0.231	0	0	0	0	0.002	0.005
11/29/2022 11:48				0.274	0	0.003	0	0	0.002	0.004
11/29/2022 11:49	11.9	108.8	42.90486;-73.35865	0.274	0	0.009	0	0	0.002	0.004
11/29/2022 11:50				0.274	0	0.009	0	0	0.002	0.004
11/29/2022 11:51				0.274	0	0.009	0	0	0.002	0.004
11/29/2022 11:52				0.274	0	0.009	0	0	0.002	0.004
11/29/2022 11:53				0.274	0	0.009	0	0	0.002	0.004
11/29/2022 11:54	11.9	138.8	42.90477;-73.3587	0.274	0	0.009	0	0	0.002	0.004
11/29/2022 11:55				0.274	0	0.009	0	0	0.002	0.004
11/29/2022 11:56				0.274	0	0.009	0	0	0.002	0.005
11/29/2022 11:57				0.274	0	0.009	0	0	0.002	0.004
11/29/2022 11:58				0.274	0	0.009	0	0	0.002	0.004
11/29/2022 11:59	11.9	108.8	42.90477;-73.35867	0.274	0	0.009	0	0	0.002	0.004
11/29/2022 12:00				0.274	0	0.009	0	0	0.002	0.004
11/29/2022 12:01				0.274	0	0.009	0	0	0.002	0.004
11/29/2022 12:02				0.274	0	0.009	0	0	0.002	0.005
11/29/2022 12:03				0.274	0	0.006	0	0	0.002	0.005
11/29/2022 12:04	11.9	118.8	42.90473;-73.35873	0.274	0	0	0	0	0.002	0.005
11/29/2022 12:04				0.274	0	0	0	0	0.002	0.005
11/29/2022 12:05				0.274	0	0	0	0	0.002	0.004
11/29/2022 12:06				0.274	0	0	0	0	0.002	0.004
11/29/2022 12:07				0.274	0	0	0	0	0.002	0.004
11/29/2022 12:08	11.9	113.8	42.90477;-73.35867	0.274	0	0	0	0	0.002	0.004
11/29/2022 12:09				0.274	0	0	0	0	0.002	0.004
11/29/2022 12:10				0.274	0	0	0	0	0.002	0.005
11/29/2022 12:11				0.274	0	0	0	0	0.002	0.004
11/29/2022 12:12				0.274	0	0	0	0	0.002	0.004
11/29/2022 12:13	11.9	113.8	42.90476;-73.3587	0.274	0	0	0	0	0.002	0.004
11/29/2022 12:14				0.274	0	0	0	0	0.002	0.004
11/29/2022 12:15				0.274	0	0	0	0	0.002	0.004
11/29/2022 12:16				0.274	0	0	0	0	0.002	0.004
11/29/2022 12:17				0.274	0	0	0	0	0.002	0.004
11/29/2022 12:18	11.9	108.8	42.90469;-73.35873	0.274	0	0	0	0	0.002	0.004
11/29/2022 12:19				0.274	0	0	0	0	0.002	0.004
11/29/2022 12:20				0.274	0	0	0	0	0.002	0.004
11/29/2022 12:21				0.274	0	0	0	0	0.002	0.004
11/29/2022 12:22				0.274	0	0	0	0	0.002	0.004
11/29/2022 12:23	11.9	106.3	42.90478;-73.35873	0.274	0	0	0	0	0.002	0.004
11/29/2022 12:24				0.274	0	0	0	0	0.002	0.005
11/29/2022 12:25				0.274	0	0	0	0	0.002	0.005
11/29/2022 12:26				0.274	0	0	0	0	0.002	0.005
11/29/2022 12:27				0.274	0	0	0	0	0.002	0.005
11/29/2022 12:28	11.9	113.8	42.90477;-73.35869	0.274	0	0	0	0	0.002	0.005
11/29/2022 12:29				0.274	0	0	0	0	0.002	0.005

C.T. MALE ASSOCIATES

CAMP FIELD DATA
LIBERTY STREET IRM

Device	Thiamis 2B011696			RAE RS232(A) 2B011696					DustTrak RS232(C) 2B011696	
Timestamp (UTC)	Batt. Voltage (V)	Current (mA)	Location	VOC (Peak) (ppm)	VOC (Low) (ppm)	VOC (STEL) (ppm)	VOC (TWA) (ppm)	VOC (ppm)	Total TWA (mg/m³)	Mass Conc. Total (mg/m³)
11/29/2022 12:30				0.274	0	0	0	0	0.002	0.005
11/29/2022 12:31				0.274	0	0	0	0	0.002	0.005
11/29/2022 12:32				0.274	0	0	0	0	0.002	0.005
11/29/2022 12:33	11.8	111.3	42.90476;-73.35873	0.274	0	0	0	0	0.002	0.005
11/29/2022 12:34				0.274	0	0	0	0	0.002	0.006
11/29/2022 12:35				0.274	0	0	0	0	0.002	0.005
11/29/2022 12:36				0.274	0	0	0	0	0.002	0.005
11/29/2022 12:37				0.274	0	0	0	0	0.002	0.005
11/29/2022 12:38	11.8	108.8	42.90475;-73.35878	0.274	0	0	0	0	0.002	0.005
11/29/2022 12:39				0.274	0	0	0	0	0.002	0.005
11/29/2022 12:40				0.274	0	0	0	0	0.002	0.005
11/29/2022 12:41				0.274	0	0	0	0	0.002	0.005
11/29/2022 12:42				0.274	0	0	0	0	0.002	0.005
11/29/2022 12:43	11.8	110	42.90475;-73.35867	0.274	0	0	0	0	0.002	0.005
11/29/2022 12:44				0.274	0	0	0	0	0.002	0.005
11/29/2022 12:45				0.274	0	0	0	0	0.002	0.005
11/29/2022 12:46				0.274	0	0	0	0	0.002	0.005
11/29/2022 12:47				0.274	0	0	0	0	0.002	0.005
11/29/2022 12:48	11.8	106.3	42.90472;-73.3588	0.274	0	0	0	0	0.002	0.005
11/29/2022 12:49				0.274	0	0	0	0	0.002	0.005
11/29/2022 12:50				0.274	0	0	0	0	0.002	0.005
11/29/2022 12:51				0.274	0	0	0	0	0.002	0.005
11/29/2022 12:52				0.274	0	0	0	0	0.002	0.005
11/29/2022 12:53	11.8	108.8	42.90476;-73.35872	0.274	0	0	0	0	0.002	0.005
11/29/2022 12:54				0.274	0	0	0	0	0.002	0.005
11/29/2022 12:55				0.274	0	0	0	0	0.002	0.005
11/29/2022 12:56				0.274	0	0	0	0	0.002	0.006
11/29/2022 12:57				0.274	0	0	0	0	0.002	0.005
11/29/2022 12:58	11.8	113.8	42.9048;-73.35867	0.274	0	0	0	0	0.002	0.005
11/29/2022 12:59				0.274	0	0	0	0	0.002	0.005
11/29/2022 13:00				0.274	0	0	0	0	0.002	0.005
11/29/2022 13:01				0.274	0	0	0	0	0.002	0.005
11/29/2022 13:02				0.274	0	0	0	0	0.002	0.005
11/29/2022 13:03	11.8	106.3	42.90475;-73.35865	0.274	0	0	0	0	0.002	0.005
11/29/2022 13:04				0.274	0	0	0	0	0.002	0.005
11/29/2022 13:05				0.274	0	0	0	0	0.002	0.005
11/29/2022 13:06				0.274	0	0	0	0	0.002	0.005
11/29/2022 13:07				0.274	0	0	0	0	0.002	0.005
11/29/2022 13:08	11.8	108.8	42.90473;-73.3588	0.274	0	0	0	0	0.002	0.005
11/29/2022 13:09				0.274	0	0	0	0	0.002	0.005
11/29/2022 13:10				0.274	0	0	0	0	0.002	0.005
11/29/2022 13:11				0.274	0	0	0	0	0.003	0.005
11/29/2022 13:12				0.274	0	0	0	0	0.003	0.007
11/29/2022 13:13	11.8	108.8	42.90468;-73.35887	0.274	0	0	0	0	0.003	0.006
11/29/2022 13:14				0.274	0	0	0	0	0.003	0.005
11/29/2022 13:15				0.274	0	0	0	0	0.003	0.008
11/29/2022 13:16				0.274	0	0	0	0	0.003	0.005
11/29/2022 13:17				0.274	0	0	0	0	0.003	0.005
11/29/2022 13:18	11.7	163.8	42.90472;-73.35869	0.274	0	0	0	0	0.003	0.005
11/29/2022 13:19				0.274	0	0	0	0	0.003	0.005
11/29/2022 13:20				0.274	0	0	0	0	0.003	0.005
11/29/2022 13:21				0.274	0	0	0	0	0.003	0.005
11/29/2022 13:22				0.274	0	0	0	0	0.003	0.005
11/29/2022 13:23	11.8	108.8	42.90468;-73.35872	0.274	0	0	0	0	0.003	0.005
11/29/2022 13:24				0.274	0	0	0	0	0.003	0.006
11/29/2022 13:25				0.274	0	0	0	0	0.003	0.005
11/29/2022 13:26				0.274	0	0	0	0	0.003	0.005
11/29/2022 13:27				0.274	0	0	0	0	0.003	0.006
11/29/2022 13:28	11.8	107.5	42.90474;-73.35875	0.274	0	0	0	0	0.003	0.006
11/29/2022 13:29				0.274	0	0	0	0	0.003	0.006
11/29/2022 13:30				0.274	0	0	0	0	0.003	0.006

C.T. MALE ASSOCIATES

CAMP FIELD DATA
LIBERTY STREET IRM

Device	Thiamis 2B011696			RAE RS232(A) 2B011696					DustTrak RS232(C) 2B011696	
Timestamp (UTC)	Batt. Voltage (V)	Current (mA)	Location	VOC (Peak) (ppm)	VOC (Low) (ppm)	VOC (STEL) (ppm)	VOC (TWA) (ppm)	VOC (ppm)	Total TWA (mg/m³)	Mass Conc. Total (mg/m³)
11/29/2022 13:31				0.274	0	0	0	0	0.003	0.006
11/29/2022 13:32				0.274	0	0	0	0	0.003	0.008
11/29/2022 13:33	11.7	108.8	42.90478;-73.35876	0.274	0	0	0	0	0.003	0.016
11/29/2022 13:34				0.274	0	0	0	0	0.003	0.012
11/29/2022 13:35				0.274	0	0	0	0	0.003	0.006
11/29/2022 13:36				0.274	0	0	0	0	0.003	0.006
11/29/2022 13:37				0.274	0	0	0	0	0.003	0.006
11/29/2022 13:38	11.7	111.3	42.90458;-73.35877	0.274	0	0	0	0	0.003	0.006
11/29/2022 13:39				0.274	0	0	0	0	0.003	0.006
11/29/2022 13:40				0.274	0	0	0	0	0.003	0.006
11/29/2022 13:41				0.274	0	0	0	0	0.003	0.006
11/29/2022 13:42				0.274	0	0	0	0	0.003	0.006
11/29/2022 13:43	11.7	108.8	42.90462;0.0	0.274	0	0	0	0	0.003	0.006
11/29/2022 13:44				0.274	0	0	0	0	0.003	0.006
11/29/2022 13:45				0.274	0	0	0	0	0.003	0.006
11/29/2022 13:46				0.274	0	0	0	0	0.003	0.006
11/29/2022 13:47				0.274	0	0	0	0	0.003	0.006
11/29/2022 13:48	11.7	113.8	42.90474;-73.35873	0.274	0	0	0	0	0.003	0.006
11/29/2022 13:49				0.274	0	0	0	0	0.003	0.006
11/29/2022 13:50				0.274	0	0	0	0	0.003	0.006
11/29/2022 13:51				0.274	0	0	0	0	0.003	0.006
11/29/2022 13:52				0.274	0	0	0	0	0.003	0.006
11/29/2022 13:53	11.7	108.8	42.90474;-73.35867	0.274	0	0	0	0	0.003	0.007
11/29/2022 13:54				0.274	0	0	0	0	0.003	0.007
11/29/2022 13:55				0.274	0	0	0	0	0.003	0.006
11/29/2022 13:56				0.274	0	0	0	0	0.003	0.006
11/29/2022 13:57				0.274	0	0	0	0	0.003	0.006
11/29/2022 13:58	11.7	108.8	42.90471;-73.35872	0.274	0	0	0	0	0.003	0.006
11/29/2022 13:59				0.274	0	0	0	0	0.003	0.007
11/29/2022 14:00				0.274	0	0	0	0	0.003	0.007
11/29/2022 14:01				0.274	0	0	0	0	0.003	0.008
11/29/2022 14:02				0.274	0	0	0	0	0.003	0.008
11/29/2022 14:03	11.7	108.8	42.90469;-73.35888	0.274	0	0	0	0	0.003	0.01
11/29/2022 14:04				0.274	0	0	0	0	0.003	0.008
11/29/2022 14:05				0.274	0	0	0	0	0.003	0.008
11/29/2022 14:06				0.274	0	0	0	0	0.003	0.006
11/29/2022 14:07				0.274	0	0	0	0	0.003	0.007
11/29/2022 14:08	11.7	112.5	42.90472;-73.35877	0.274	0	0	0	0	0.003	0.007
11/29/2022 14:09				0.274	0	0	0	0	0.003	0.007
11/29/2022 14:10				0.274	0	0	0	0	0.003	0.007
11/29/2022 14:11				0.274	0	0	0	0	0.003	0.007
11/29/2022 14:12				0.274	0	0	0	0	0.003	0.007
11/29/2022 14:13	11.7	102.5	42.90467;-73.35876	0.274	0	0	0	0	0.003	0.007
11/29/2022 14:14				0.274	0	0	0	0	0.003	0.007
11/29/2022 14:15				0.274	0	0	0	0	0.003	0.007
11/29/2022 14:16				0.274	0	0	0	0	0.003	0.007
11/29/2022 14:17				0.274	0	0	0	0	0.003	0.007
11/29/2022 14:18	11.7	108.8	42.90473;-73.35871	0.274	0	0	0	0	0.003	0.007
11/29/2022 14:19				0.274	0	0	0	0	0.003	0.007
11/29/2022 14:20				0.274	0	0	0	0	0.003	0.008
11/29/2022 14:21				0.274	0	0	0	0	0.003	0.006
11/29/2022 14:22				0.274	0	0	0	0	0.003	0.007
11/29/2022 14:23	11.7	107.5	42.90473;-73.35882	0.274	0	0	0	0	0.003	0.007
12/1/2022 8:12	12	118.8								
12/1/2022 8:13				0	0	0	0	0	0	0.009
12/1/2022 8:14				0	0	0	0	0	0	0.009
12/1/2022 8:15	12	107.5	42.90574;-73.359	0	0	0	0	0	0	0.009
12/1/2022 8:16				0	0	0	0	0	0	0.009
12/1/2022 8:17				0	0	0	0	0	0	0.009
12/1/2022 8:18				0	0	0	0	0	0	0.009
12/1/2022 8:19				0	0	0	0	0	0	0.161

C.T. MALE ASSOCIATES

CAMP FIELD DATA
LIBERTY STREET IRM

Device	Thiamis 2B011696			RAE RS232(A) 2B011696					DustTrak RS232(C) 2B011696	
Timestamp (UTC)	Batt. Voltage (V)	Current (mA)	Location	VOC (Peak) (ppm)	VOC (Low) (ppm)	VOC (STEL) (ppm)	VOC (TWA) (ppm)	VOC (ppm)	Total TWA (mg/m³)	Mass Conc. Total (mg/m³)
12/1/2022 8:20	12.1	115	42.90574;-73.35906	0	0	0	0	0	0	0.01
12/1/2022 8:21				0	0	0	0	0	0	0.009
12/1/2022 8:22				0	0	0	0	0	0	0.009
12/1/2022 8:23				0	0	0	0	0	0	0.009
12/1/2022 8:24				0	0	0	0	0	0	0.009
12/1/2022 8:25	12.1	112.5	42.90575;-73.359	0	0	0	0	0	0	0.009
12/1/2022 8:26				0	0	0	0	0	0	0.009
12/1/2022 8:27				0	0	0	0	0	0	0.009
12/1/2022 8:28				0	0	0	0	0	0	0.009
12/1/2022 8:29				0	0	0	0	0	0	0.009
12/1/2022 8:30	12.1	101.3	42.90575;-73.35903	0	0	0	0	0	0	0.009
12/1/2022 8:31				0	0	0	0	0	0	0.009
12/1/2022 8:32				0	0	0	0	0	0	0.009
12/1/2022 8:33				0	0	0	0	0	0	0.009
12/1/2022 8:34				0	0	0	0	0	0	0.009
12/1/2022 8:35	12.1	107.5	42.90573;-73.35902	0	0	0	0	0	0	0.01
12/1/2022 8:36				0	0	0	0	0	0	0.009
12/1/2022 8:37				0	0	0	0	0	0	0.009
12/1/2022 8:38				0	0	0	0	0	0	0.009
12/1/2022 8:39				0	0	0	0	0	0	0.009
12/1/2022 8:40	12.1	102.5	42.90572;-73.35903	0	0	0	0	0	0.001	0.009
12/1/2022 8:41				0	0	0	0	0	0.001	0.009
12/1/2022 8:42				0	0	0	0	0	0.001	0.009
12/1/2022 8:43				0	0	0	0	0	0.001	0.01
12/1/2022 8:44				0	0	0	0	0	0.001	0.009
12/1/2022 8:45	11.9	181.3	42.90574;-73.35902	0	0	0	0	0	0.001	0.01
12/1/2022 8:46				0	0	0	0	0	0.001	0.009
12/1/2022 8:47				0	0	0	0	0	0.001	0.009
12/1/2022 8:48				0	0	0	0	0	0.001	0.009
12/1/2022 8:49				0	0	0	0	0	0.001	0.009
12/1/2022 8:50	12.1	106.3	42.90572;-73.35905	0	0	0	0	0	0.001	0.009
12/1/2022 8:51				0	0	0	0	0	0.001	0.009
12/1/2022 8:52				0	0	0	0	0	0.001	0.009
12/1/2022 8:53				0	0	0	0	0	0.001	0.009
12/1/2022 8:54				0	0	0	0	0	0.001	0.009
12/1/2022 8:55	12.1	102.5	42.90575;-73.35901	0	0	0	0	0	0.001	0.009
12/1/2022 8:56				0	0	0	0	0	0.001	0.009
12/1/2022 8:57				0	0	0	0	0	0.001	0.009
12/1/2022 8:58				0	0	0	0	0	0.001	0.009
12/1/2022 8:59				0	0	0	0	0	0.001	0.009
12/1/2022 9:00	12	106.3	42.90574;-73.35902	0	0	0	0	0	0.001	0.009
12/1/2022 9:01				0	0	0	0	0	0.001	0.009
12/1/2022 9:02				0	0	0	0	0	0.001	0.009
12/1/2022 9:03				0	0	0	0	0	0.001	0.009
12/1/2022 9:04				0	0	0	0	0	0.001	0.01
12/1/2022 9:05	12	108.8	42.90577;-73.35905	0	0	0	0	0	0.001	0.009
12/1/2022 9:06				0	0	0	0	0	0.001	0.009
12/1/2022 9:07				0	0	0	0	0	0.001	0.009
12/1/2022 9:08				0	0	0	0	0	0.001	0.009
12/1/2022 9:09				0	0	0	0	0	0.001	0.009
12/1/2022 9:10	12.1	102.5	42.90571;-73.35902	0	0	0	0	0	0.001	0.009
12/1/2022 9:11				0	0	0	0	0	0.001	0.009
12/1/2022 9:12				0	0	0	0	0	0.001	0.009
12/1/2022 9:13				0	0	0	0	0	0.001	0.161
12/1/2022 9:14				0	0	0	0	0	0.001	0.009
12/1/2022 9:15	12	106.3	42.90571;-73.35901	0	0	0	0	0	0.001	0.009
12/1/2022 9:16				0	0	0	0	0	0.001	0.009
12/1/2022 9:17				0	0	0	0	0	0.001	0.008
12/1/2022 9:18				0	0	0	0	0	0.001	0.009
12/1/2022 9:19				0	0	0	0	0	0.001	0.009
12/1/2022 9:20	12	106.3	42.90574;-73.35899	0	0	0	0	0	0.001	0.008

C.T. MALE ASSOCIATES

CAMP FIELD DATA
LIBERTY STREET IRM

Device	Thiamis 2B011696			RAE RS232(A) 2B011696					DustTrak RS232(C) 2B011696	
Timestamp (UTC)	Batt. Voltage (V)	Current (mA)	Location	VOC (Peak) (ppm)	VOC (Low) (ppm)	VOC (STEL) (ppm)	VOC (TWA) (ppm)	VOC (ppm)	Total TWA (mg/m³)	Mass Conc. Total (mg/m³)
12/1/2022 9:21				0	0	0	0	0	0.001	0.009
12/1/2022 9:22				0	0	0	0	0	0.001	0.009
12/1/2022 9:23				0	0	0	0	0	0.001	0.008
12/1/2022 9:24				0	0	0	0	0	0.001	0.009
12/1/2022 9:25	12	110	42.90573;-73.35901	0	0	0	0	0	0.001	0.009
12/1/2022 9:26				0	0	0	0	0	0.001	0.009
12/1/2022 9:27				0	0	0	0	0	0.001	0.009
12/1/2022 9:28				0	0	0	0	0	0.001	0.009
12/1/2022 9:29				0	0	0	0	0	0.001	0.009
12/1/2022 9:30	12	107.5	42.90574;-73.35905	0	0	0	0	0	0.001	0.008
12/1/2022 9:31				0	0	0	0	0	0.001	0.009
12/1/2022 9:32				0	0	0	0	0	0.001	0.009
12/1/2022 9:33				0	0	0	0	0	0.001	0.009
12/1/2022 9:34				0	0	0	0	0	0.002	0.009
12/1/2022 9:35	12	102.5	42.90569;-73.35903	0	0	0	0	0	0.002	0.009
12/1/2022 9:36				0	0	0	0	0	0.002	0.009
12/1/2022 9:37				0	0	0	0	0	0.002	0.01
12/1/2022 9:38				0	0	0	0	0	0.002	0.009
12/1/2022 9:39				0	0	0	0	0	0.002	0.009
12/1/2022 9:40	12	106.3	42.90572;-73.35903	0	0	0	0	0	0.002	0.009
12/1/2022 9:41								0	0.002	0.145
12/1/2022 9:42								0	0.002	0.009
12/1/2022 9:43				0	0	0	0	0	0.002	0.009
12/1/2022 9:44				0	0	0	0	0	0.002	0.009
12/1/2022 9:45	12	110	42.9057;-73.35905	0	0	0	0	0	0.002	0.009
12/1/2022 9:46				0	0	0	0	0	0.002	0.01
12/1/2022 9:47				0	0	0	0	0	0.002	0.009
12/1/2022 9:48				0	0	0	0	0	0.002	0.008
12/1/2022 9:49				0	0	0	0	0	0.002	0.009
12/1/2022 9:50	11.9	106.3	42.90566;-73.35902	0	0	0	0	0	0.002	0.009
12/1/2022 9:51				0	0	0	0	0	0.002	0.01
12/1/2022 9:52				0	0	0	0	0	0.002	0.011
12/1/2022 9:53				0	0	0	0	0	0.002	0.009
12/1/2022 9:54				0	0	0	0	0	0.002	0.009
12/1/2022 9:55	11.9	102.5	42.90569;-73.35906	0	0	0	0	0	0.002	0.009
12/1/2022 9:56				0	0	0	0	0	0.002	0.011
12/1/2022 9:57				0	0	0	0	0	0.002	0.01
12/1/2022 9:58				0	0	0	0	0	0.002	0.008
12/1/2022 9:59				0	0	0	0	0	0.002	0.009
12/1/2022 10:00	11.9	108.8	42.90566;-73.35914	0	0	0	0	0	0.002	0.008
12/1/2022 10:01				0	0	0	0	0	0.002	0.008
12/1/2022 10:02				0	0	0	0	0	0.002	0.007
12/1/2022 10:03				0	0	0	0	0	0.002	0.007
12/1/2022 10:04				0	0	0	0	0	0.002	0.007
12/1/2022 10:05	11.9	108.8	42.90561;-73.35913	0	0	0	0	0	0.002	0.008
12/1/2022 10:06				0	0	0	0	0	0.002	0.008
12/1/2022 10:07				0	0	0	0	0	0.002	0.007
12/1/2022 10:08				0	0	0	0	0	0.002	0.007
12/1/2022 10:09				0	0	0	0	0	0.002	0.007
12/1/2022 10:10	11.9	111.3	42.90569;-73.359	0	0	0	0	0	0.002	0.008
12/1/2022 10:11				0	0	0	0	0	0.002	0.007
12/1/2022 10:12				0	0	0	0	0	0.002	0.007
12/1/2022 10:13				0	0	0	0	0	0.002	0.007
12/1/2022 10:14				0	0	0	0	0	0.002	0.008
12/1/2022 10:15	11.9	112.5	42.90563;-73.35913	0	0	0	0	0	0.002	0.007
12/1/2022 10:16				0	0	0	0	0	0.002	0.007
12/1/2022 10:17				0	0	0	0	0	0.002	0.007
12/1/2022 10:18				0	0	0	0	0	0.002	0.008
12/1/2022 10:19				0	0	0	0	0	0.002	0.007
12/1/2022 10:20	11.9	102.5	42.90572;-73.35906	0	0	0	0	0	0.002	0.007
12/1/2022 10:21				0	0	0	0	0	0.002	0.007

C.T. MALE ASSOCIATES

CAMP FIELD DATA
LIBERTY STREET IRM

Device	Thiamis 2B011696			RAE RS232(A) 2B011696					DustTrak RS232(C) 2B011696	
Timestamp (UTC)	Batt. Voltage (V)	Current (mA)	Location	VOC (Peak) (ppm)	VOC (Low) (ppm)	VOC (STEL) (ppm)	VOC (TWA) (ppm)	VOC (ppm)	Total TWA (mg/m³)	Mass Conc. Total (mg/m³)
12/1/2022 10:22				0	0	0	0	0	0.002	0.007
12/1/2022 10:23				0	0	0	0	0	0.002	0.007
12/1/2022 10:24				0	0	0	0	0	0.002	0.007
12/1/2022 10:25	11.9	107.5	42.90566;-73.3591	0	0	0	0	0	0.002	0.007
12/1/2022 10:26				0	0	0	0	0	0.002	0.007
12/1/2022 10:27				0	0	0	0	0	0.002	0.007
12/1/2022 10:28				0	0	0	0	0	0.002	0.007
12/1/2022 10:29				0	0	0	0	0	0.002	0.007
12/1/2022 10:30	11.9	108.8	42.90573;-73.35897	0	0	0	0	0	0.002	0.006
12/1/2022 10:31				0	0	0	0	0	0.002	0.006
12/1/2022 10:32				0	0	0	0	0	0.002	0.007
12/1/2022 10:33				0	0	0	0	0	0.002	0.007
12/1/2022 10:34				0	0	0	0	0	0.003	0.006
12/1/2022 10:35	11.9	106.3	42.90566;-73.35909	0	0	0	0	0	0.003	0.007
12/1/2022 10:36				0	0	0	0	0	0.003	0.007
12/1/2022 10:37				0	0	0	0	0	0.003	0.007
12/1/2022 10:38				0	0	0	0	0	0.003	0.006
12/1/2022 10:39				0	0	0	0	0	0.003	0.007
12/1/2022 10:40	11.8	113.8	42.90575;-73.35907	0	0	0	0	0	0.003	0.006
12/1/2022 10:41				0	0	0	0	0	0.003	0.006
12/1/2022 10:42				0	0	0	0	0	0.003	0.006
12/1/2022 10:43				0	0	0	0	0	0.003	0.006
12/1/2022 10:44				0	0	0	0	0	0.003	0.007
12/1/2022 10:45	11.8	115	42.90572;-73.35917	0	0	0	0	0	0.003	0.007
12/1/2022 10:46				0	0	0	0	0	0.003	0.007
12/1/2022 10:47				0	0	0	0	0	0.003	0.125
12/1/2022 10:48				0	0	0	0	0	0.003	0.006
12/1/2022 10:49				0	0	0	0	0	0.003	0.006
12/1/2022 10:50	11.8	108.8	42.90571;-73.35905	0	0	0	0	0	0.003	0.006
12/1/2022 10:51				0	0	0	0	0	0.003	0.006
12/1/2022 10:52				0	0	0	0	0	0.003	0.008
12/1/2022 10:53				0	0	0	0	0	0.003	0.007
12/1/2022 10:54				0	0	0	0	0	0.003	0.007
12/1/2022 10:55	11.8	113.8	42.90573;-73.35902	0	0	0	0	0	0.003	0.006
12/1/2022 10:56				0	0	0	0	0	0.003	0.006
12/1/2022 10:57				0	0	0	0	0	0.003	0.007
12/1/2022 10:58				0	0	0	0	0	0.003	0.007
12/1/2022 10:59				0	0	0	0	0	0.003	0.007
12/1/2022 11:00	11.8	111.3	42.90573;-73.35901	0	0	0	0	0	0.003	0.006
12/1/2022 11:01				0	0	0	0	0	0.003	0.006
12/1/2022 11:02				0	0	0	0	0	0.003	0.007
12/1/2022 11:03				0	0	0	0	0	0.003	0.006
12/1/2022 11:04				0	0	0	0	0	0.003	0.006
12/1/2022 11:05	11.8	113.8	42.90566;-73.35909	0	0	0	0	0	0.003	0.007
12/1/2022 11:06				0	0	0	0	0	0.003	0.006
12/1/2022 11:07				0	0	0	0	0	0.003	0.006
12/1/2022 11:08				0	0	0	0	0	0.003	0.006
12/1/2022 11:09				0	0	0	0	0	0.003	0.006
12/1/2022 11:10	11.8	113.8	42.90572;-73.35905	0	0	0	0	0	0.003	0.006
12/1/2022 11:11				0	0	0	0	0		0.007
12/1/2022 11:12				0	0	0	0	0	0.003	0.006
12/1/2022 11:13				0	0	0	0	0	0.003	0.006
12/1/2022 11:14				0	0	0	0	0	0.003	0.006
12/1/2022 11:15	11.7	111.3	42.90569;-73.35904	0	0	0	0	0	0.003	0.006
12/1/2022 11:16				0	0	0	0	0	0.003	0.007
12/1/2022 11:17				0	0	0	0	0	0.003	0.007
12/1/2022 11:18				0	0	0	0	0	0.003	0.007
12/1/2022 11:19				0	0	0	0	0	0.003	0.006
12/1/2022 11:20	11.7	113.8	42.9057;-73.3591	0	0	0	0	0	0.003	0.006
12/1/2022 11:21				0	0	0	0	0	0.003	0.007
12/1/2022 11:22				0	0	0	0	0	0.003	0.007

C.T. MALE ASSOCIATES

CAMP FIELD DATA
LIBERTY STREET IRM

Device	Thiamis 2B011696			RAE RS232(A) 2B011696					DustTrak RS232(C) 2B011696	
Timestamp (UTC)	Batt. Voltage (V)	Current (mA)	Location	VOC (Peak) (ppm)	VOC (Low) (ppm)	VOC (STEL) (ppm)	VOC (TWA) (ppm)	VOC (ppm)	Total TWA (mg/m ³)	Mass Conc. Total (mg/m ³)
12/1/2022 11:23				0	0	0	0	0	0.003	0.007
12/1/2022 11:24				0	0	0	0	0	0.003	0.007
12/1/2022 11:25	11.8	110	42.90579;-73.35911	0	0	0	0	0	0.003	0.006
12/1/2022 11:26				0	0	0	0	0	0.003	0.006
12/1/2022 11:27				0	0	0	0	0	0.003	0.006
12/1/2022 11:28				0	0	0	0	0	0.003	0.006
12/1/2022 11:29				0	0	0	0	0	0.003	0.09
12/1/2022 11:30	11.8	106.3	42.90573;-73.3591	0	0	0	0	0	0.003	0.005
12/1/2022 11:31				0	0	0	0	0	0.003	0.09
12/1/2022 11:32				0	0	0	0	0	0.003	0.006
12/1/2022 11:33				0	0	0	0	0	0.003	0.006
12/1/2022 11:34				0	0	0	0	0	0.003	0.006
12/1/2022 11:35	11.7	111.3	42.90571;-73.35911	0	0	0	0	0	0.003	0.006
12/1/2022 11:36				0	0	0	0	0	0.003	0.005
12/1/2022 11:37				0	0	0	0	0	0.003	0.006
12/1/2022 11:38				0	0	0	0	0	0.003	0.005
12/1/2022 11:39				0	0	0	0	0	0.003	0.006
12/1/2022 11:40	11.7	110	42.90574;-73.35908	0	0	0	0	0	0	0.005
12/1/2022 11:41				0	0	0	0	0	0.003	0.005
12/1/2022 11:42				0	0	0	0	0	0.003	0.006
12/1/2022 11:43				0	0	0	0	0	0.003	0.005
12/1/2022 11:44				0	0	0	0	0	0.003	0.005
12/1/2022 11:45	11.7	108.8	42.90575;-73.35909	0	0	0	0	0	0.003	0.005
12/1/2022 11:46				0	0	0	0	0	0.003	0.005
12/1/2022 11:47				0	0	0	0	0	0.003	0.006
12/1/2022 11:48				0	0	0	0	0	0.003	0.005
12/1/2022 11:49				0	0	0	0	0	0.003	0.005
12/1/2022 11:50	11.6	160	42.90575;-73.35905	0	0	0	0	0	0.003	0.005
12/1/2022 11:51				0	0	0	0	0	0.004	0.005
12/1/2022 11:52				0	0	0	0	0	0.004	0.005
12/1/2022 11:53				0	0	0	0	0	0.004	0.005
12/1/2022 11:54				0	0	0	0	0	0.004	0.005
12/1/2022 11:55	11.7	116.3	42.90574;-73.35905	0	0	0	0	0	0.004	0.005
12/1/2022 11:56				0	0	0	0	0	0.004	0.005
12/1/2022 11:57				0	0	0	0	0	0.004	0.005
12/1/2022 11:58				0	0	0	0	0	0.004	0.005
12/1/2022 11:59				0	0	0	0	0	0.004	0.005
12/1/2022 12:00	11.7	111.3	42.90576;-73.35907	0	0	0	0	0	0.004	0.005
12/1/2022 12:01				0	0	0	0	0	0.004	0.005
12/1/2022 12:02				0	0	0	0	0	0.004	0.005
12/1/2022 12:03				0	0	0	0	0	0.004	0.006
12/1/2022 12:04				0	0	0	0	0	0.004	0.005
12/1/2022 12:05	11.7	108.8	42.90575;-73.35907	0	0	0	0	0	0.004	0.005
12/1/2022 12:06				0	0	0	0	0	0.004	0.005
12/1/2022 12:07				0	0	0	0	0	0.004	0.005
12/1/2022 12:08				0	0	0	0	0	0.004	0.005
12/1/2022 12:09				0	0	0	0	0	0.004	0.005
12/1/2022 12:10	11.7	108.8	42.90578;-73.35905	0	0	0	0	0	0.004	0.005
12/1/2022 12:11				0	0	0	0	0	0.004	0.005
12/1/2022 12:12				0	0	0	0	0	0.004	0.005
12/1/2022 12:13				0	0	0	0	0	0.004	0.005
12/1/2022 12:14				0	0	0	0	0	0.004	0.005
12/1/2022 12:15	11.6	107.5	42.90577;-73.35908	0	0	0	0	0	0.004	0.005
12/1/2022 12:16				0	0	0	0	0	0.004	0.005
12/1/2022 12:17				0	0	0	0	0	0.004	0.09
12/1/2022 12:18				0	0	0	0	0	0.004	0.005
12/1/2022 12:19				0	0	0	0	0	0.004	0.005
12/1/2022 12:20	11.6	110	42.90575;-73.35907	0	0	0	0	0	0.004	0.005
12/1/2022 12:21				0	0	0	0	0	0.004	0.005
12/1/2022 12:22				0	0	0	0	0	0.004	0.005
12/1/2022 12:23				0	0	0	0	0	0.004	0.005

C.T. MALE ASSOCIATES

CAMP FIELD DATA
LIBERTY STREET IRM

Device	Thiamis 2B011696			RAE RS232(A) 2B011696					DustTrak RS232(C) 2B011696	
Timestamp (UTC)	Batt. Voltage (V)	Current (mA)	Location	VOC (Peak) (ppm)	VOC (Low) (ppm)	VOC (STEL) (ppm)	VOC (TWA) (ppm)	VOC (ppm)	Total TWA (mg/m³)	Mass Conc. Total (mg/m³)
12/1/2022 12:24				0	0	0	0	0	0.004	0.005
12/1/2022 12:25	11.6	110	42.90579;-73.35905	0	0	0	0	0	0.004	0.005
12/1/2022 12:26				0	0	0	0	0	0.004	0.005
12/1/2022 12:27				0	0	0	0	0	0.004	0.005
12/1/2022 12:28				0	0	0	0	0	0.004	0.005
12/1/2022 12:29				0	0	0	0	0	0.004	0.005
12/1/2022 12:30	11.6	115	42.90575;-73.3591	0	0	0	0	0	0.004	0.006
12/1/2022 12:31				0	0	0	0	0	0.004	0.005
12/1/2022 12:32				0	0	0	0	0	0.004	0.005
12/1/2022 12:33				0	0	0	0	0	0.004	0.005
12/1/2022 12:34				0	0	0	0	0	0.004	0.005
12/1/2022 12:35	11.6	108.8	42.90578;-73.35909	0	0	0	0	0	0.004	0.005
12/1/2022 12:36				0	0	0	0	0	0.004	0.005
12/1/2022 12:37				0	0	0	0	0	0.004	0.005
12/1/2022 12:38				0	0	0	0	0	0.004	0.006
12/1/2022 12:39				0	0	0	0	0	0.004	0.005
12/1/2022 12:40	11.6	108.8	42.90576;-73.35911	0	0	0	0	0	0.004	0.005
12/1/2022 12:41				0	0	0	0	0	0.004	0.005
12/1/2022 12:42				0	0	0	0	0	0.004	0.005
12/1/2022 12:43				0	0	0	0	0	0.004	0.005
12/1/2022 12:44				0	0	0	0	0	0.004	0.005
12/1/2022 12:45	11.6	110	42.90578;-73.35908	0	0	0	0	0	0.004	0.005
12/1/2022 12:46				0	0	0	0	0	0.004	0.005
12/1/2022 12:47				0	0	0	0	0	0.004	0.006
12/1/2022 12:48				0	0	0	0	0	0.004	0.005
12/1/2022 12:49				0	0	0	0	0	0.004	0.005
12/1/2022 12:50	11.6	108.8	42.90576;-73.35909	0	0	0	0	0	0.004	0.005
12/1/2022 12:51				0	0	0	0	0	0.004	0.005
12/1/2022 12:52				0	0	0	0	0	0.004	0.005
12/1/2022 12:53				0	0	0	0	0	0.004	0.006
12/1/2022 12:54				0	0	0	0	0	0.004	0.006
12/1/2022 12:55	11.6	111.3	42.90574;-73.35906	0	0	0	0	0	0.004	0.005
12/1/2022 12:56				0	0	0	0	0	0.004	0.005
12/1/2022 12:57				0	0	0	0	0	0.004	0.005
12/1/2022 12:58				0	0	0	0	0	0.004	0.005
12/1/2022 12:59				0	0	0	0	0	0.004	0.005
12/1/2022 13:00	11.5	106.3	42.90572;-73.35902	0	0	0	0	0	0.004	0.107
12/1/2022 13:01				0	0	0	0	0	0.004	0.006
12/1/2022 13:02				0	0	0	0	0	0.004	0.006
12/1/2022 13:03				0	0	0	0	0	0.004	0.005
12/1/2022 13:04				0	0	0	0	0	0.004	0.006
12/1/2022 13:05	11.5	108.8	42.90573;-73.35915	0	0	0	0	0	0.004	0.005
12/1/2022 13:06				0	0	0	0	0	0.004	0.005
12/1/2022 13:07				0	0	0	0	0	0.004	0.005
12/1/2022 13:08				0	0	0	0	0	0.004	0.005
12/1/2022 13:09				0	0	0	0	0	0.004	0.107
12/1/2022 13:10	11.5	111.3	42.90576;-73.35905	0	0	0	0	0	0.004	0.005
12/1/2022 13:11				0	0	0	0	0	0.004	0.006
12/1/2022 13:12				0	0	0	0	0	0.004	0.005
12/1/2022 13:13				0	0	0	0	0	0.004	0.108
12/1/2022 13:14				0	0	0	0	0	0.004	0.005
12/1/2022 13:15	11.5	123.8	42.90576;-73.35906	0	0	0	0	0	0.004	0.005
12/1/2022 13:16				0	0	0	0	0	0.004	0.006
12/1/2022 13:17				0	0	0	0	0	0.004	0.005
12/1/2022 13:18				0	0	0	0	0	0.004	0.005
12/1/2022 13:19				0	0	0	0	0	0.004	0.005
12/1/2022 13:20	11.5	113.8	42.90571;-73.35912	0	0	0	0	0	0.004	0.005
12/1/2022 13:21				0	0	0	0	0	0.004	0.005
12/1/2022 13:22				0	0	0	0	0	0.004	0.006
12/1/2022 13:23				0	0	0	0	0	0.004	0.005
12/1/2022 13:24				0	0	0	0	0	0.005	0.005

C.T. MALE ASSOCIATES

CAMP FIELD DATA
LIBERTY STREET IRM

Device	Thiamis 2B011696			RAE RS232(A) 2B011696					DustTrak RS232(C) 2B011696	
Timestamp (UTC)	Batt. Voltage (V)	Current (mA)	Location	VOC (Peak) (ppm)	VOC (Low) (ppm)	VOC (STEL) (ppm)	VOC (TWA) (ppm)	VOC (ppm)	Total TWA (mg/m³)	Mass Conc. Total (mg/m³)
12/1/2022 13:25	11.5	116.3	42.90576;-73.35903	0	0	0	0	0	0.005	0.006
12/1/2022 13:26				0	0	0	0	0	0.005	0.005
12/1/2022 13:27				0	0	0	0	0	0.005	0.005
12/1/2022 13:28				0	0	0	0	0	0.005	0.005
12/1/2022 13:29				0	0	0	0	0	0.005	0.006
12/1/2022 13:30	11.5	108.8	42.90572;-73.359	0	0	0	0	0	0.005	0.005
12/1/2022 13:31				0	0	0	0	0	0.005	0.005
12/1/2022 13:32				0	0	0	0	0	0.005	0.006
12/1/2022 13:33				0	0	0	0	0	0.005	0.005
12/1/2022 13:34				0	0	0	0	0	0.005	0.005
12/1/2022 13:35	11.5	108.8	42.90572;-73.35905	0	0	0	0	0	0.005	0.005
12/1/2022 13:36				0	0	0	0	0	0.005	0.005
12/1/2022 13:37				0	0	0	0	0	0.005	0.005
12/1/2022 13:38				0	0	0	0	0	0.005	0.005
12/1/2022 13:39				0	0	0	0	0	0.005	0.005
12/1/2022 13:40	11.5	117.5	42.90571;-73.35902	0	0	0	0	0	0.005	0.005
12/1/2022 13:41				0	0	0	0	0	0.005	0.005
12/1/2022 13:42				0	0	0	0	0	0.005	0.005
12/1/2022 13:43				0	0	0	0	0	0.005	0.006
12/1/2022 13:44				0	0	0	0	0	0.005	0.006
12/1/2022 13:45	11.4	113.8	42.90575;-73.35911	0	0	0	0	0	0.005	0.005
12/1/2022 13:46				0	0	0	0	0	0.005	0.005
12/1/2022 13:47				0	0	0	0	0	0.005	0.005
12/1/2022 13:48				0	0	0	0	0	0.005	0.005
12/1/2022 13:49								0	0.005	0.006
12/1/2022 13:50	11.4	118.8	42.90573;-73.35906					0	0.005	0.006
12/1/2022 13:51				0	0	0	0	0	0.005	0.005
12/1/2022 13:52				0	0	0	0	0	0.005	0.005
12/1/2022 13:53				0	0	0	0	0	0.005	0.005
12/1/2022 13:54				0	0	0	0	0	0.005	0.005
12/1/2022 13:55	11.4	117.5	42.90574;-73.35905	0	0	0	0	0	0.005	0.005
12/1/2022 13:56				0	0	0	0	0	0.005	0.005
12/1/2022 13:57				0	0	0	0	0	0.005	0.005
12/1/2022 13:58				0	0	0	0	0	0.005	0.005
12/1/2022 13:59				0	0	0	0	0	0.005	0.005
12/1/2022 14:00	11.4	113.8	42.90574;-73.35904	0	0	0	0	0	0.005	0.005
12/1/2022 14:01				0	0	0	0	0	0.005	0.005
12/1/2022 14:02				0	0	0	0	0	0.005	0.005
12/1/2022 14:03				0	0	0	0	0	0.005	0.005
12/1/2022 14:04				0	0	0	0	0	0.005	0.006
12/1/2022 14:05	11.4	105	42.90571;-73.35905	0	0	0	0	0	0.005	0.005
12/1/2022 14:06				0	0	0	0	0	0.005	0.005
12/1/2022 14:07				0	0	0	0	0	0.005	0.005
12/1/2022 14:08				0	0	0	0	0	0.005	0.005
12/1/2022 14:09				0	0	0	0	0	0.005	0.005
12/1/2022 14:10	11.4	113.8	42.90572;-73.359	0	0	0	0	0	0.005	0.006
12/1/2022 14:11				0	0	0	0	0	0.005	0.005
12/1/2022 14:12				0	0	0	0	0	0.005	0.005
12/1/2022 14:13				0	0	0	0	0	0.005	0.005
12/1/2022 14:14				0	0	0	0	0	0.005	0.005
12/1/2022 14:15	11.4	106.3	42.90572;-73.35901	0	0	0	0	0	0.005	0.005
12/1/2022 14:16				0	0	0	0	0	0.005	0.005
12/1/2022 14:17				0	0	0	0	0	0.005	0.005
12/1/2022 14:18				0	0	0	0	0	0.005	0.005
12/1/2022 14:19				0	0	0	0	0	0.005	0.005
12/1/2022 14:20	11.4	111.3	42.90574;-73.35899	0	0	0	0	0	0.005	0.005
12/1/2022 14:21				0	0	0	0	0	0.005	0.005
12/1/2022 14:22				0	0	0	0	0	0.005	0.005
12/1/2022 14:23				0	0	0	0	0	0.005	0.005
12/1/2022 14:24				0	0	0	0	0	0.005	0.005
12/1/2022 14:25	11.4	112.5	42.90571;-73.35902	0	0	0	0	0	0.005	0.005

C.T. MALE ASSOCIATES

CAMP FIELD DATA
LIBERTY STREET IRM

Device	Thiamis 2B011696			RAE RS232(A) 2B011696					DustTrak RS232(C) 2B011696	
Timestamp (UTC)	Batt. Voltage (V)	Current (mA)	Location	VOC (Peak) (ppm)	VOC (Low) (ppm)	VOC (STEL) (ppm)	VOC (TWA) (ppm)	VOC (ppm)	Total TWA (mg/m³)	Mass Conc. Total (mg/m³)
12/1/2022 14:26				0	0	0	0	0	0.005	0.089
12/1/2022 14:27				0	0	0	0	0	0.005	0.006
12/1/2022 14:28				0	0	0	0	0	0.005	0.005
12/1/2022 14:29				0	0	0	0	0	0.005	0.006
12/1/2022 14:30	11.4	111.3	42.90578;-73.35902	0	0	0	0	0	0.005	0.006
12/1/2022 14:31				0	0	0	0	0	0.005	0.005
12/1/2022 14:32				0	0	0	0	0	0.005	0.005
12/1/2022 14:33				0	0	0	0	0	0.005	0.089
12/1/2022 14:34				0	0	0	0	0	0.005	0.005
12/1/2022 14:35	11.4	108.8	42.90574;-73.35901	0	0	0	0	0	0.005	0.005
12/1/2022 14:36				0	0	0	0	0	0.005	0.005
12/1/2022 14:37				0	0	0	0	0	0.005	0.012
12/1/2022 14:38				0	0	0	0	0	0.005	0.005
12/1/2022 14:39				0	0	0	0	0	0.005	0.004
12/1/2022 14:40	11.4	113.8	42.90565;-73.35907	0	0	0	0	0	0.005	0.005
12/1/2022 14:41				0	0	0	0	0	0.005	0.005
12/1/2022 14:42				0	0	0	0	0	0.005	0.005
12/1/2022 14:43				0	0	0	0	0	0.005	0.005
12/1/2022 14:44				0	0	0	0	0	0.005	0.005
12/1/2022 14:45	11.3	113.8	42.90569;-73.35904	0	0	0	0	0	0.005	0.005
12/1/2022 14:46				0	0	0	0	0	0.005	0.005
12/1/2022 14:47				0	0	0	0	0	0.005	0.005
12/1/2022 14:48				0	0	0	0	0	0.005	0.005
12/1/2022 14:49				0	0	0	0	0	0.005	0.006
12/1/2022 14:50	11.4	112.5	42.90567;-73.3591	0	0	0	0	0	0.005	0.005
12/1/2022 14:51				0	0	0	0	0	0.005	0.005
12/1/2022 14:52				0	0	0	0	0	0.005	0.005
12/1/2022 14:53				0	0	0	0	0	0.005	0.005
12/1/2022 14:54				0	0	0	0	0	0.005	0.005
12/1/2022 14:55	11.4	112.5	42.90572;-73.35912	0	0	0	0	0	0.005	0.005
12/1/2022 14:56				0	0	0	0	0	0.005	0.005
12/1/2022 14:57				0	0	0	0	0	0.005	0.09
12/1/2022 14:58				0	0	0	0	0	0.005	0.005
12/1/2022 14:59				0	0	0	0	0	0.006	0.09
12/1/2022 15:00	11.4	108.8	42.90566;-73.3591	0	0	0	0	0	0.006	0.005
12/1/2022 15:01				0	0	0	0	0	0.006	0.005
12/1/2022 15:02				0	0	0	0	0	0.006	0.005
12/1/2022 15:03				0	0	0	0	0	0.006	0.072
12/1/2022 15:04				0	0	0	0	0	0.006	0.004
12/1/2022 15:05	11.4	113.8	42.90565;-73.35904	0	0	0	0	0	0.006	0.005
12/1/2022 15:06				0	0	0	0	0	0.006	0.005
12/1/2022 15:07				0	0	0	0	0	0.006	0.005
12/1/2022 15:08				0	0	0	0	0	0.006	0.004
12/1/2022 15:09				0	0	0	0	0	0.006	0.004
12/1/2022 15:10	11.3	115	42.90569;-73.35907	0	0	0	0	0	0.006	0.005
12/1/2022 15:11				0	0	0	0	0	0.006	0.005
12/1/2022 15:12				0	0	0	0	0	0.006	0.004
12/1/2022 15:13				0	0	0	0	0	0.006	0.005
12/1/2022 15:14				0	0	0	0	0	0.006	0.005
12/1/2022 15:15	11.4	108.8	42.90566;-73.35909	0	0	0	0	0	0.006	0.005
12/1/2022 15:16				0	0	0	0	0	0.006	0.005
12/1/2022 15:17				0	0	0	0	0	0.006	0.005
12/1/2022 15:18				0	0	0	0	0	0.006	0.005
12/1/2022 15:19				0	0	0	0	0	0.006	0.005
12/1/2022 15:20	11.3	108.8	42.90569;-73.35901	0	0	0	0	0	0.006	0.089
12/1/2022 15:21				0	0	0	0	0	0.006	0.005
12/1/2022 15:22				0	0	0	0	0	0.006	0.005
12/1/2022 15:23				0	0	0	0	0	0.006	0.005
12/1/2022 15:24				0	0	0	0	0	0.006	0.005
12/1/2022 15:25	11.3	111.3	42.90566;-73.35909	0	0	0	0	0	0.006	0.004
12/1/2022 15:26				0	0	0	0	0	0.006	0.005

C.T. MALE ASSOCIATES

CAMP FIELD DATA
LIBERTY STREET IRM

Device	Thiamis 2B011696			RAE RS232(A) 2B011696					DustTrak RS232(C) 2B011696	
Timestamp (UTC)	Batt. Voltage (V)	Current (mA)	Location	VOC (Peak) (ppm)	VOC (Low) (ppm)	VOC (STEL) (ppm)	VOC (TWA) (ppm)	VOC (ppm)	Total TWA (mg/m³)	Mass Conc. Total (mg/m³)
12/1/2022 15:27				0	0	0	0	0	0.006	0.005
12/1/2022 15:28				0	0	0	0	0	0.006	0.005
12/1/2022 15:29				0	0	0	0	0	0.006	0.005
12/1/2022 15:30	11.3	113.8	42.90568;-73.35909	0	0	0	0	0	0.006	0.004
12/1/2022 15:31				0	0	0	0	0	0.006	0.005
12/1/2022 15:32				0	0	0	0	0	0.006	0.005
12/1/2022 15:33				0	0	0	0	0	0.006	0.005
12/1/2022 15:34				0	0	0	0	0	0.006	0.005
12/1/2022 15:35	11.3	112.5	42.90567;-73.35905	0	0	0	0	0	0.006	0.005
12/1/2022 15:36				0	0	0	0	0	0.006	0.005
12/1/2022 15:37				0	0	0	0	0	0.006	0.005
12/1/2022 15:38				0	0	0	0	0	0.006	0.005
12/1/2022 15:39				0	0	0	0	0	0.006	0.004
12/1/2022 15:40	11.3	113.8	42.90569;-73.35902	0	0	0	0	0	0.006	0.005
12/1/2022 15:41				0	0	0	0	0	0.006	0.004
12/1/2022 15:42				0	0	0	0	0	0.006	0.004
12/1/2022 15:43				0	0	0	0	0	0.006	0.005
12/1/2022 15:44				0	0	0	0	0	0.006	0.004
12/1/2022 15:45	11.3	113.8	42.90566;-73.35907	0	0	0	0	0	0.006	0.005
12/1/2022 15:46				0	0	0	0	0	0.006	0.005
12/1/2022 15:47				0	0	0	0	0	0.006	0.004
12/1/2022 15:48				0	0	0	0	0	0.006	0.005
12/1/2022 15:49				0	0	0	0	0	0.006	0.004
12/1/2022 15:50	11.3	110	42.90569;-73.35903	0	0	0	0	0	0.006	0.004
12/1/2022 15:51				0	0	0	0	0	0.006	0.004
12/1/2022 15:52				0	0	0	0	0	0.006	0.004
12/1/2022 15:53				0	0	0	0	0	0.006	0.004
12/1/2022 15:54				0	0	0	0	0	0.006	0.004
12/1/2022 15:55	11.3	113.8	42.90568;-73.35902	0	0	0	0	0	0.006	0.005
12/1/2022 15:56				0	0	0	0	0	0.006	0.004
12/1/2022 15:57				0	0	0	0	0	0.006	0.004
12/1/2022 15:58				0	0	0	0	0	0.006	0.004
12/1/2022 15:59				0	0	0	0	0	0.006	0.004
12/1/2022 16:00	11.3	113.8	42.90571;-73.35904	0	0	0	0	0	0.006	0.004
12/1/2022 16:01				0	0	0	0	0	0.006	0.004
12/1/2022 16:02				0	0	0	0	0	0.006	0.004
12/1/2022 16:03				0	0	0	0	0	0.006	0.004
12/1/2022 16:04				0	0	0	0	0	0.006	0.004
12/1/2022 16:05	11.3	115	42.90571;-73.35898	0	0	0	0	0	0.006	0.004
12/1/2022 16:06				0	0	0	0	0	0.006	0.004
12/1/2022 16:07				0	0	0	0	0	0.006	0.004
12/1/2022 16:08				0	0	0	0	0	0.006	0.005
12/1/2022 16:09				0	0	0	0	0	0.006	0.005
12/1/2022 16:10	11.3	112.5	42.90568;-73.35893	0	0	0	0	0	0.006	0.004
12/1/2022 16:11				0	0	0	0	0	0.006	0.004
12/1/2022 16:12				0	0	0	0	0	0.006	0.004
12/1/2022 16:13				0	0	0	0	0	0.006	0.004
12/1/2022 16:14				0	0	0	0	0	0.006	0.004
12/1/2022 16:15	11.3	111.3	42.90566;-73.35901	0	0	0	0	0	0.006	0.005
12/1/2022 16:16				0	0	0	0	0	0.006	0.004
12/1/2022 16:17				0	0	0	0	0	0.006	0.005
12/1/2022 16:18				0	0	0	0	0	0.006	0.005
12/1/2022 16:19				0	0	0	0	0	0.006	0.004
12/1/2022 16:20	11.3	138.8	42.90572;-73.35901	0	0	0	0	0	0.006	0.005
12/1/2022 16:21				0	0	0	0	0	0.006	0.004
12/1/2022 16:22				0	0	0	0	0	0.006	0.005
12/1/2022 16:23				0	0	0	0	0	0.006	0.072
12/1/2022 16:24				0	0	0	0	0	0.006	0.005
12/1/2022 16:25	11.3	117.5	42.90569;-73.35898	0	0	0	0	0	0.006	0.005
12/1/2022 16:26				0	0	0	0	0	0.006	0.005
12/1/2022 16:27				0	0	0	0	0	0.006	0.005

C.T. MALE ASSOCIATES

CAMP FIELD DATA
LIBERTY STREET IRM

Device	Thiamis 2B011696			RAE RS232(A) 2B011696					DustTrak RS232(C) 2B011696	
Timestamp (UTC)	Batt. Voltage (V)	Current (mA)	Location	VOC (Peak) (ppm)	VOC (Low) (ppm)	VOC (STEL) (ppm)	VOC (TWA) (ppm)	VOC (ppm)	Total TWA (mg/m³)	Mass Conc. Total (mg/m³)
12/1/2022 16:28				0	0	0	0	0	0.006	0.005
12/1/2022 16:29				0	0	0	0	0	0.006	0.004
12/1/2022 16:30	11.3	115	42.90569;-73.35902	0	0	0	0	0	0.006	0.005
12/1/2022 16:31				0	0	0	0	0	0.006	0.09
12/1/2022 16:32				0	0	0	0	0	0.006	0.005
12/1/2022 16:33				0	0	0	0	0	0.006	0.004
12/1/2022 16:34				0	0	0	0	0	0.006	0.004
12/1/2022 16:35	11.3	115	42.9057;-73.35902	0	0	0	0	0	0.006	0.004
12/1/2022 16:36				0	0	0	0	0	0.006	0.004
12/1/2022 16:37				0	0	0	0	0	0.006	0.005
12/1/2022 16:38				0	0	0	0	0	0.006	0.004
12/1/2022 16:39				0	0	0	0	0	0.006	0.005
12/1/2022 16:40	11.3	116.3	42.90569;-73.35905	0	0	0	0	0	0.006	0.005
12/1/2022 16:41				0	0	0	0	0	0.006	0.004
12/1/2022 16:42				0	0	0	0	0	0.006	0.005
12/1/2022 16:43				0	0	0	0	0	0.006	0.004
12/1/2022 16:44				0	0	0	0	0	0.006	0.005
12/1/2022 16:45	11.3	123.8	42.9057;-73.35902	0	0	0	0	0	0.006	0.005
12/2/2022 8:17	12.3	108.8								
12/2/2022 8:17			42.904426;-73.3585377							
12/2/2022 8:18				0	0	0	0	0	0	0.013
12/2/2022 8:19				0	0	0	0	0	0	0.012
12/2/2022 8:20	12.3	108.8	42.9048;-73.35883	0	0	0	0	0	0	0.012
12/2/2022 8:21				0	0	0	0	0	0	0.198
12/2/2022 8:22				0	0	0	0	0	0	0.012
12/2/2022 8:23				0	0	0	0	0	0	0.012
12/2/2022 8:24				0	0	0	0	0	0	0.012
12/2/2022 8:25	12.3	107.5	42.90466;-73.35894	0	0	0	0	0	0	0.012
12/2/2022 8:26				0	0	0	0	0	0	0.012
12/2/2022 8:27				0	0	0	0	0	0	0.012
12/2/2022 8:28				0	0	0	0	0	0	0.012
12/2/2022 8:29				0	0	0	0	0	0	0.012
12/2/2022 8:30	12.2	112.5	42.90472;-73.35873	0	0	0	0	0	0	0.012
12/2/2022 8:31				0	0	0	0	0	0	0.012
12/2/2022 8:32				0	0	0	0	0	0	0.012
12/2/2022 8:33				0	0	0	0	0	0	0.012
12/2/2022 8:34				0	0	0	0	0	0	0.012
12/2/2022 8:35	12.2	108.8	42.90479;-73.35882	0	0	0	0	0	0	0.012
12/2/2022 8:36				0	0	0	0	0	0	0.232
12/2/2022 8:37				0	0	0	0	0	0	0.012
12/2/2022 8:38				0	0	0	0	0	0	0.013
12/2/2022 8:39				0	0	0	0	0	0.001	0.013
12/2/2022 8:40	12.2	105	42.90471;-73.35883	0	0	0	0	0	0.001	0.012
12/2/2022 8:41				0	0	0	0	0	0.001	0.012
12/2/2022 8:42				0	0	0	0	0	0.001	0.012
12/2/2022 8:43				0	0	0	0	0	0.001	0.013
12/2/2022 8:44				0	0	0	0	0	0.001	0.013
12/2/2022 8:45	12.2	112.5	42.90476;-73.35881	0	0	0	0	0	0.001	0.013
12/2/2022 8:46				0	0	0	0	0	0.001	0.013
12/2/2022 8:47				0	0	0	0	0	0.001	0.014
12/2/2022 8:48				0	0	0	0	0	0.001	0.016
12/2/2022 8:49				0	0	0	0	0	0.001	0.015
12/2/2022 8:50	12.2	105	42.90475;-73.35888	0	0	0	0	0	0.001	0.014
12/2/2022 8:51				0	0	0	0	0	0.001	0.013
12/2/2022 8:52				0	0	0	0	0	0.001	0.013
12/2/2022 8:53				0	0	0	0	0	0.001	0.013
12/2/2022 8:54				0	0	0	0	0	0.001	0.013
12/2/2022 8:55	12.2	107.5	42.90472;-73.35887	0	0	0	0	0	0.001	0.013
12/2/2022 8:56				0	0	0	0	0	0.001	0.013
12/2/2022 8:57				0	0	0	0	0	0.001	0.013
12/2/2022 8:58				0	0	0	0	0	0.001	0.234

C.T. MALE ASSOCIATES

CAMP FIELD DATA
LIBERTY STREET IRM

Device	Thiamis 2B011696			RAE RS232(A) 2B011696					DustTrak RS232(C) 2B011696	
Timestamp (UTC)	Batt. Voltage (V)	Current (mA)	Location	VOC (Peak) (ppm)	VOC (Low) (ppm)	VOC (STEL) (ppm)	VOC (TWA) (ppm)	VOC (ppm)	Total TWA (mg/m³)	Mass Conc. Total (mg/m³)
12/2/2022 8:59				0	0	0	0	0	0.001	0.015
12/2/2022 9:00	12.2	107.5	42.90472;-73.35879	0	0	0	0	0	0.001	0.014
12/2/2022 9:01				0	0	0	0	0	0.001	0.015
12/2/2022 9:02				0	0	0	0	0	0.001	0.014
12/2/2022 9:03				0	0	0	0	0	0.001	0.013
12/2/2022 9:04				0	0	0	0	0	0.001	0.015
12/2/2022 9:05	12.2	100	42.9047;-73.35875	0	0	0	0	0	0.001	0.015
12/2/2022 9:06				0	0	0	0	0	0.001	0.015
12/2/2022 9:07				0	0	0	0	0	0.001	0.015
12/2/2022 9:08				0	0	0	0	0	0.001	0.015
12/2/2022 9:09				0	0	0	0	0	0.001	0.015
12/2/2022 9:10	12.2	107.5	42.9048;-73.35884	0	0	0	0	0	0.001	0.015
12/2/2022 9:11				0	0	0	0	0	0.001	0.017
12/2/2022 9:12				0	0	0	0	0	0.001	0.014
12/2/2022 9:13				0	0	0	0	0	0.002	0.014
12/2/2022 9:14				0	0	0	0	0	0.002	0.014
12/2/2022 9:15	12.2	101.3	42.90477;-73.35882	0	0	0	0	0	0.002	0.014
12/2/2022 9:16				0	0	0	0	0	0.002	0.015
12/2/2022 9:17				0	0	0	0	0	0.002	0.015
12/2/2022 9:18				0	0	0	0	0	0.002	0.015
12/2/2022 9:19				0	0	0	0	0	0.002	0.015
12/2/2022 9:20	12.2	107.5	42.90471;-73.35888	0	0	0	0	0	0.002	0.015
12/2/2022 9:21				0	0	0	0	0	0.002	0.015
12/2/2022 9:22				0	0	0	0	0	0.002	0.014
12/2/2022 9:23				0	0	0	0	0	0.002	0.014
12/2/2022 9:24				0	0	0	0	0	0.002	0.014
12/2/2022 9:25	12.1	110	42.90468;-73.35881	0	0	0	0	0	0.002	0.014
12/2/2022 9:26				0	0	0	0	0	0.002	0.014
12/2/2022 9:27				0	0	0	0	0	0.002	0.014
12/2/2022 9:28				0	0	0	0	0	0.002	0.015
12/2/2022 9:29				0	0	0	0	0	0.002	0.014
12/2/2022 9:30	12.1	105	42.90472;-73.35888	0	0	0	0	0	0.002	0.015
12/2/2022 9:31				0	0	0	0	0	0.002	0.017
12/2/2022 9:32				0	0	0	0	0	0.002	0.015
12/2/2022 9:33				0	0	0	0	0	0.002	0.015
12/2/2022 9:34				0	0	0	0	0	0.002	0.015
12/2/2022 9:35	12.1	102.5	42.90472;-73.35881	0	0	0	0	0	0.002	0.269
12/2/2022 9:36				0	0	0	0	0	0.002	0.016
12/2/2022 9:37				0	0	0	0	0	0.002	0.016
12/2/2022 9:38				0	0	0	0	0	0.002	0.015
12/2/2022 9:39				0	0	0	0	0	0.002	0.015
12/2/2022 9:40	12.1	102.5	42.90464;-73.35879	0	0	0	0	0	0.002	0.017
12/2/2022 9:41				0	0	0	0	0	0.002	0.016
12/2/2022 9:42				0	0	0	0	0	0.002	0.016
12/2/2022 9:43				0	0	0	0	0	0.002	0.018
12/2/2022 9:44				0	0	0	0	0	0.002	0.017
12/2/2022 9:45	12.1	106.3	42.90469;-73.35876	0	0	0	0	0	0.003	0.019
12/2/2022 9:46				0	0	0	0	0	0.003	0.019
12/2/2022 9:47				0	0	0	0	0	0.003	0.019
12/2/2022 9:48				0	0	0	0	0	0.003	0.019
12/2/2022 9:49				0	0	0	0	0	0.003	0.018
12/2/2022 9:50	12.1	105	42.90469;-73.35888	0	0	0	0	0	0.003	0.018
12/2/2022 9:51				0	0	0	0	0	0.003	0.018
12/2/2022 9:52				0	0	0	0	0	0.003	0.019
12/2/2022 9:53				0	0	0	0	0	0.003	0.019
12/2/2022 9:54				0	0	0	0	0	0.003	0.019
12/2/2022 9:55	12.1	108.8	42.90475;-73.35883	0	0	0	0	0	0.003	0.019
12/2/2022 9:56				0	0	0	0	0	0.003	0.018
12/2/2022 9:57				0	0	0	0	0	0.003	0.018
12/2/2022 9:58				0	0	0	0	0	0.003	0.019
12/2/2022 9:59				0	0	0	0	0	0.003	0.018

C.T. MALE ASSOCIATES

CAMP FIELD DATA
LIBERTY STREET IRM

Device	Thiamis 2B011696			RAE RS232(A) 2B011696					DustTrak RS232(C) 2B011696	
Timestamp (UTC)	Batt. Voltage (V)	Current (mA)	Location	VOC (Peak) (ppm)	VOC (Low) (ppm)	VOC (STEL) (ppm)	VOC (TWA) (ppm)	VOC (ppm)	Total TWA (mg/m³)	Mass Conc. Total (mg/m³)
12/2/2022 10:00	12	106.3	42.90476;-73.35882	0	0	0	0	0	0.003	0.018
12/2/2022 10:01				0	0	0	0	0	0.003	0.018
12/2/2022 10:02				0	0	0	0	0	0.003	0.018
12/2/2022 10:03				0	0	0	0	0	0.003	0.018
12/2/2022 10:04				0	0	0	0	0	0.003	0.019
12/2/2022 10:05	12.1	106.3	42.90469;-73.35872	0	0	0	0	0	0.003	0.016
12/2/2022 10:06				0	0	0	0	0	0.003	0.014
12/2/2022 10:07				0	0	0	0	0	0.003	0.015
12/2/2022 10:08				0	0	0	0	0	0.003	0.017
12/2/2022 10:09				0	0	0	0	0	0.003	0.014
12/2/2022 10:10	12	122.5	42.90472;-73.35869	0	0	0	0	0	0.003	0.014
12/2/2022 10:11				0	0	0	0	0	0.003	0.014
12/2/2022 10:12				0	0	0	0	0	0.003	0.014
12/2/2022 10:13				0	0	0	0	0	0.004	0.015
12/2/2022 10:14				0	0	0	0	0	0.004	0.015
12/2/2022 10:15	12	105	42.90472;-73.35879	0	0	0	0	0	0.004	0.015
12/2/2022 10:16				0	0	0	0	0	0.004	0.015
12/2/2022 10:17				0	0	0	0	0	0.004	0.015
12/2/2022 10:18				0	0	0	0	0	0.004	0.015
12/2/2022 10:19				0	0	0	0	0	0.004	0.015
12/2/2022 10:20	12	108.8	42.90472;-73.35888	0	0	0	0	0	0.004	0.015
12/2/2022 10:21				0	0	0	0	0	0.004	0.014
12/2/2022 10:22				0	0	0	0	0	0.004	0.014
12/2/2022 10:23				0	0	0	0	0	0.004	0.014
12/2/2022 10:24				0	0	0	0	0	0.004	0.014
12/2/2022 10:25	12	103.8	42.90487;-73.35876	0	0	0	0	0	0.004	0.015
12/2/2022 10:26				0	0	0	0	0	0.004	0.013
12/2/2022 10:27				0	0	0	0	0	0.004	0.013
12/2/2022 10:28				0	0	0	0	0	0.004	0.014
12/2/2022 10:29				0	0	0	0	0	0.004	0.015
12/2/2022 10:30	12	103.8	42.90475;-73.35888	0	0	0	0	0	0.004	0.015
12/2/2022 10:31				0	0	0	0	0	0.004	0.019
12/2/2022 10:32				0	0	0	0	0	0.004	0.018
12/2/2022 10:33				0	0	0	0	0	0.004	0.013
12/2/2022 10:34				0	0	0	0	0	0.004	0.013
12/2/2022 10:35	12	107.5	42.90475;-73.35881	0	0	0	0	0	0.004	0.013
12/2/2022 10:36				0	0	0	0	0	0.004	0.013
12/2/2022 10:37				0	0	0	0	0	0.004	0.013
12/2/2022 10:38				0	0	0	0	0	0.004	0.013
12/2/2022 10:39				0	0	0	0	0	0.004	0.013
12/2/2022 10:40	12	102.5	42.90476;-73.35874	0	0	0	0	0	0.004	0.013
12/2/2022 10:41				0	0	0	0	0	0.004	0.013
12/2/2022 10:42				0	0	0	0	0	0.004	0.233
12/2/2022 10:43				0	0	0	0	0	0.004	0.013
12/2/2022 10:44				0	0	0	0	0	0.004	0.013
12/2/2022 10:45	12	110	42.90472;-73.35883	0	0	0	0	0	0.004	0.216
12/2/2022 10:46				0	0	0	0	0	0.005	0.013
12/2/2022 10:47				0	0	0	0	0	0.005	0.012
12/2/2022 10:48				0	0	0	0	0	0.005	0.012
12/2/2022 10:49				0	0	0	0	0	0.005	0.016
12/2/2022 10:50	12	110	42.90471;-73.35884	0	0	0	0	0	0.005	0.015
12/2/2022 10:51				0	0	0	0	0	0.005	0.013
12/2/2022 10:52				0	0	0	0	0	0.005	0.013
12/2/2022 10:53				0	0	0	0	0	0.005	0.012
12/2/2022 10:54				0	0	0	0	0	0.005	0.014
12/2/2022 10:55	12	108.8	42.90479;-73.35886	0	0	0	0	0	0.005	0.043
12/2/2022 10:56				0	0	0	0	0	0.005	0.018
12/2/2022 10:57				0	0	0	0	0	0.005	0.016
12/2/2022 10:58				0	0	0	0	0	0.005	0.015
12/2/2022 10:59				0	0	0	0	0	0.005	0.014
12/2/2022 11:00	12	108.8	42.9048;-73.35875	0	0	0	0	0	0.005	0.012

C.T. MALE ASSOCIATES

CAMP FIELD DATA
LIBERTY STREET IRM

Device	Thiamis 2B011696			RAE RS232(A) 2B011696					DustTrak RS232(C) 2B011696	
Timestamp (UTC)	Batt. Voltage (V)	Current (mA)	Location	VOC (Peak) (ppm)	VOC (Low) (ppm)	VOC (STEL) (ppm)	VOC (TWA) (ppm)	VOC (ppm)	Total TWA (mg/m³)	Mass Conc. Total (mg/m³)
12/2/2022 11:01				0	0	0	0	0	0.005	0.011
12/2/2022 11:02				0	0	0	0	0	0.005	0.015
12/2/2022 11:03				0	0	0	0	0	0.005	0.014
12/2/2022 11:04				0	0	0	0	0	0.005	0.01
12/2/2022 11:05	12	111.3	42.90475;-73.35881	0	0	0	0	0	0.005	0.01
12/2/2022 11:06				0	0	0	0	0	0.005	0.01
12/2/2022 11:07				0	0	0	0	0	0.005	0.01
12/2/2022 11:08				0	0	0	0	0	0.005	0.01
12/2/2022 11:09				0	0	0	0	0	0.005	0.01
12/2/2022 11:10	12	123.8	42.90472;-73.35883	0	0	0	0	0	0.005	0.011
12/2/2022 11:11				0	0	0	0	0	0.005	0.01
12/2/2022 11:12				0	0	0	0	0	0.005	0.01
12/2/2022 11:13				0	0	0	0	0	0.005	0.02
12/2/2022 11:14				0	0	0	0	0	0.005	0.013
12/2/2022 11:15	12	108.8	42.90479;-73.35882	0	0	0	0	0	0.005	0.017
12/2/2022 11:16				0	0	0	0	0	0.005	0.011
12/2/2022 11:17				0	0	0	0	0	0.005	0.011
12/2/2022 11:18				0	0	0	0	0	0.005	0.011
12/2/2022 11:19				0	0	0	0	0	0.005	0.01
12/2/2022 11:20	11.9	111.3	42.90483;-73.35875	0	0	0	0	0	0.005	0.01
12/2/2022 11:21				0	0	0	0	0	0.005	0.01
12/2/2022 11:22				0	0	0	0	0	0.006	0.01
12/2/2022 11:23				0	0	0	0	0	0.006	0.01
12/2/2022 11:24				0	0	0	0	0	0.006	0.01
12/2/2022 11:25	11.9	106.3	42.90469;-73.35884	0	0	0	0	0	0.006	0.01
12/2/2022 11:26				0	0	0	0	0	0.006	0.011
12/2/2022 11:27				0	0	0	0	0	0.006	0.011
12/2/2022 11:28				0	0	0	0	0	0.006	0.01
12/2/2022 11:29				0	0	0	0	0	0.006	0.01
12/2/2022 11:30	11.9	121.3	42.90477;-73.35876	0	0	0	0	0	0.006	0.01
12/2/2022 11:31				0	0	0	0	0	0.006	0.011
12/2/2022 11:32				0	0	0	0	0	0.006	0.011
12/2/2022 11:33				0	0	0	0	0	0.006	0.01
12/2/2022 11:34				0	0	0	0	0	0.006	0.012
12/2/2022 11:35	11.8	181.3	42.90475;-73.35875	0	0	0	0	0	0.006	0.015
12/2/2022 11:36				0	0	0	0	0	0.006	0.017
12/2/2022 11:37				0	0	0	0	0	0.006	0.012
12/2/2022 11:38				0	0	0	0	0	0.006	0.013
12/2/2022 11:39				0	0	0	0	0	0.006	0.009
12/2/2022 11:40	11.9	102.5	42.90476;-73.35873	0	0	0	0	0	0.006	0.011
12/2/2022 11:41				0	0	0	0	0	0.006	0.009
12/2/2022 11:42				0	0	0	0	0	0.006	0.009
12/2/2022 11:43				0	0	0	0	0	0.006	0.009
12/2/2022 11:44				0	0	0	0	0	0.006	0.01
12/2/2022 11:45	11.9	107.5	42.90473;-73.35887	0	0	0	0	0	0.006	0.019
12/2/2022 11:46				0	0	0	0	0	0.006	0.01
12/2/2022 11:47				0	0	0	0	0	0.006	0.01
12/2/2022 11:48				0	0	0	0	0	0.006	0.01
12/2/2022 11:49				0	0	0	0	0	0.006	0.01
12/2/2022 11:50	11.9	107.5	42.90477;-73.35888	0	0	0	0	0	0.006	0.18
12/2/2022 11:51				0	0	0	0	0	0.006	0.015
12/2/2022 11:52				0	0	0	0	0	0.006	0.014
12/2/2022 11:53				0	0	0	0	0	0.006	0.016
12/2/2022 11:54				0	0	0	0	0	0.006	0.01
12/2/2022 11:55	11.9	108.8	42.90482;-73.35886	0	0	0	0	0	0.006	0.01
12/2/2022 11:56				0	0	0	0	0	0.006	0.011
12/2/2022 11:57				0	0	0	0	0	0.006	0.011
12/2/2022 11:58				0	0	0	0	0	0.006	0.009
12/2/2022 11:59				0	0	0	0	0	0.006	0.009
12/2/2022 12:00	11.8	110	42.90471;-73.35876	0	0	0	0	0	0.006	0.009
12/2/2022 12:01				0	0	0	0	0	0.006	0.01

C.T. MALE ASSOCIATES

CAMP FIELD DATA
LIBERTY STREET IRM

Device	Thiamis 2B011696			RAE RS232(A) 2B011696					DustTrak RS232(C) 2B011696	
Timestamp (UTC)	Batt. Voltage (V)	Current (mA)	Location	VOC (Peak) (ppm)	VOC (Low) (ppm)	VOC (STEL) (ppm)	VOC (TWA) (ppm)	VOC (ppm)	Total TWA (mg/m³)	Mass Conc. Total (mg/m³)
12/2/2022 12:02				0	0	0	0	0	0.006	0.009
12/2/2022 12:03				0	0	0	0	0	0.006	0.012
12/2/2022 12:04				0	0	0	0	0	0.006	0.014
12/2/2022 12:05	11.9	103.8	42.9048;-73.3588	0	0	0	0	0	0.006	0.012
12/2/2022 12:06				0	0	0	0	0	0.007	0.022
12/2/2022 12:07				0	0	0	0	0	0.007	0.013
12/2/2022 12:08				0	0	0	0	0	0.007	0.009
12/2/2022 12:09				0	0	0	0	0	0.007	0.162
12/2/2022 12:10	11.8	102.5	42.90475;-73.35862	0	0	0	0	0	0.007	0.009
12/2/2022 12:11				0	0	0	0	0	0.007	0.02
12/2/2022 12:12				0	0	0	0	0	0.007	0.01
12/2/2022 12:13				0	0	0	0	0	0.007	0.017
12/2/2022 12:14				0	0	0	0	0	0.007	0.013
12/2/2022 12:15	11.9	108.8	42.90472;-73.35878	0	0	0	0	0	0.007	0.011
12/2/2022 12:16				0	0	0	0	0	0.007	0.011
12/2/2022 12:17				0	0	0	0	0	0.007	0.024
12/2/2022 12:18				0	0	0	0	0	0.007	0.012
12/2/2022 12:19				0	0	0	0	0	0.007	0.01
12/2/2022 12:20	11.9	105	42.90479;-73.35882	0	0	0	0	0	0.007	0.01
12/2/2022 12:21				0	0	0	0	0	0.007	0.009
12/2/2022 12:22				0	0	0	0	0	0.007	0.009
12/2/2022 12:23				0	0	0	0	0	0.007	0.009
12/2/2022 12:24				0	0	0	0	0	0.007	0.009
12/2/2022 12:25	11.8	108.8	42.90481;-73.35877	0	0	0	0	0	0.007	0.009
12/2/2022 12:26				0	0	0	0	0	0.007	0.01
12/2/2022 12:27				0	0	0	0	0	0.007	0.013
12/2/2022 12:28				0	0	0	0	0	0.007	0.009
12/2/2022 12:29				0	0	0	0	0	0.007	0.009
12/2/2022 12:30	11.8	112.5	42.90478;-73.3588	0	0	0	0	0	0.007	0.009
12/2/2022 12:31				0	0	0	0	0	0.007	0.162
12/2/2022 12:32				0	0	0	0	0	0.007	0.009
12/2/2022 12:33				0	0	0	0	0	0.007	0.009
12/2/2022 12:34				0	0	0	0	0	0.007	0.009
12/2/2022 12:35	11.8	112.5	42.9048;-73.35889	0	0	0	0	0	0.007	0.009
12/2/2022 12:36				0	0	0	0	0	0.007	0.009
12/2/2022 12:37				0	0	0	0	0	0.007	0.009
12/2/2022 12:38				0	0	0	0	0	0.007	0.009
12/2/2022 12:39				0	0	0	0	0	0.007	0.01
12/2/2022 12:40	11.8	102.5	42.90482;-73.35887	0	0	0	0	0	0.007	0.01
12/2/2022 12:41				0	0	0	0	0	0.007	0.011
12/2/2022 12:42				0	0	0	0	0	0.007	0.012
12/2/2022 12:43				0	0	0	0	0	0.007	0.012
12/2/2022 12:44				0	0	0	0	0	0.007	0.011
12/2/2022 12:45	11.8	108.8	42.90477;-73.35878	0	0	0	0	0	0.007	0.01
12/2/2022 12:46				0	0	0	0	0	0.007	0.011
12/2/2022 12:47				0	0	0	0	0	0.007	0.009
12/2/2022 12:48				0	0	0	0	0	0.007	0.009
12/2/2022 12:49				0	0	0	0	0	0.007	0.009
12/2/2022 12:50	11.8	103.8	42.90477;-73.35882	0	0	0	0	0	0.008	0.008
12/2/2022 12:51				0	0	0	0	0	0.008	0.01
12/2/2022 12:52				0	0	0	0	0	0.008	0.008
12/2/2022 12:53				0	0	0	0	0	0.08	0.009
12/2/2022 12:54				0	0	0	0	0	0.008	0.009
12/2/2022 12:55	11.8	110	42.90471;-73.35876	0	0	0	0	0	0.008	0.009
12/2/2022 12:56				0	0	0	0	0	0.008	0.008
12/2/2022 12:57				0	0	0	0	0	0.008	0.008
12/2/2022 12:58				0	0	0	0	0	0.008	0.008
12/2/2022 12:59				0	0	0	0	0	0.008	0.008
12/2/2022 13:00	11.8	108.8	42.90472;-73.35881	0	0	0	0	0	0.008	0.009
12/2/2022 13:01				0	0	0	0	0	0.008	0.008
12/2/2022 13:02				0	0	0	0	0	0.008	0.009

C.T. MALE ASSOCIATES

CAMP FIELD DATA
LIBERTY STREET IRM

Device	Thiamis 2B011696			RAE RS232(A) 2B011696					DustTrak RS232(C) 2B011696	
Timestamp (UTC)	Batt. Voltage (V)	Current (mA)	Location	VOC (Peak) (ppm)	VOC (Low) (ppm)	VOC (STEL) (ppm)	VOC (TWA) (ppm)	VOC (ppm)	Total TWA (mg/m³)	Mass Conc. Total (mg/m³)
12/2/2022 13:03				0	0	0	0	0	0.008	0.008
12/2/2022 13:04				0	0	0	0	0	0.008	0.008
12/2/2022 13:05	11.8	108.8	42.90477;-73.35884	0	0	0	0	0	0.008	0.008
12/2/2022 13:06				0	0	0	0	0	0.008	0.008
12/2/2022 13:07				0	0	0	0	0	0.008	0.008
12/2/2022 13:08				0	0	0	0	0	0.008	0.028
12/2/2022 13:09				0	0	0	0	0	0.008	0.01
12/2/2022 13:10	11.8	108.8	42.9048;-73.35885	0	0	0	0	0	0.008	0.008
12/2/2022 13:11				0	0	0	0	0	0.008	0.008
12/2/2022 13:12				0	0	0	0	0	0.008	0.008
12/2/2022 13:13				0	0	0	0	0	0.008	0.008
12/2/2022 13:14				0	0	0	0	0	0.008	0.008
12/2/2022 13:15	11.8	108.8	42.90476;-73.35882	0	0	0	0	0	0.008	0.008
12/2/2022 13:16				0	0	0	0	0	0.008	0.009
12/2/2022 13:17				0	0	0	0	0	0.008	0.008
12/2/2022 13:18				0	0	0	0	0	0.008	0.008
12/2/2022 13:19				0	0	0	0	0	0.008	0.008
12/2/2022 13:20	11.7	113.8	42.90476;-73.35878	0	0	0	0	0	0.008	0.008
12/2/2022 13:21				0	0	0	0	0	0.008	0.008
12/2/2022 13:22				0	0	0	0	0	0.008	0.008
12/2/2022 13:23				0	0	0	0	0	0.008	0.008
12/2/2022 13:24				0	0	0	0	0	0.008	0.008
12/2/2022 13:25	11.7	111.3	42.90474;-73.35881	0	0	0	0	0	0.008	0.009
12/2/2022 13:26				0	0	0	0	0	0.008	0.008
12/2/2022 13:27				0	0	0	0	0	0.008	0.009
12/2/2022 13:28				0	0	0	0	0	0.008	0.008
12/2/2022 13:29				0	0	0	0	0	0.008	0.008
12/2/2022 13:30	11.7	108.8	42.90479;-73.35882	0	0	0	0	0	0.008	0.008
12/2/2022 13:31				0	0	0	0	0	0.008	0.008
12/2/2022 13:32				0	0	0	0	0	0.008	0.009
12/2/2022 13:33				0	0	0	0	0	0.008	0.009
12/2/2022 13:34				0	0	0	0	0	0.008	0.011
12/2/2022 13:35	11.7	113.8	42.90476;-73.35877	0	0	0	0	0	0.008	0.008
12/2/2022 13:36				0	0	0	0	0	0.008	0.008
12/2/2022 13:37				0	0	0	0	0	0.008	0.01
12/2/2022 13:38				0	0	0	0	0	0.008	0.01
12/2/2022 13:39				0	0	0	0	0	0.008	0.008
12/2/2022 13:40	11.7	110	42.90474;-73.35876	0	0	0	0	0	0.008	0.009
12/2/2022 13:41				0	0	0	0	0	0.008	0.008
12/2/2022 13:42				0	0	0	0	0	0.008	0.008
12/2/2022 13:43				0	0	0	0	0	0.008	0.008
12/2/2022 13:44				0	0	0	0	0	0.008	0.008
12/2/2022 13:45	11.7	110	42.90473;-73.3588	0	0	0	0	0	0.009	0.008
12/2/2022 13:46				0	0	0	0	0	0.009	0.008
12/2/2022 13:47				0	0	0	0	0	0.009	0.008
12/2/2022 13:48				0	0	0	0	0	0.009	0.007
12/2/2022 13:49				0	0	0	0	0	0.009	0.007
12/2/2022 13:50	11.7	113.8	42.90471;-73.35881	0	0	0	0	0	0.009	0.008
12/2/2022 13:51				0	0	0	0	0	0.009	0.007
12/2/2022 13:52				0	0	0	0	0	0.009	0.008
12/2/2022 13:53				0	0	0	0	0	0.009	0.008
12/2/2022 13:54				0	0	0	0	0	0.009	0.008
12/2/2022 13:55	11.7	115	42.90474;-73.3587	0	0	0	0	0	0.009	0.007
12/2/2022 13:56				0	0	0	0	0	0.009	0.007
12/2/2022 13:57				0	0	0	0	0	0.009	0.007
12/2/2022 13:58				0	0	0	0	0	0.009	0.007
12/2/2022 13:59				0	0	0	0	0	0.009	0.008
12/2/2022 14:00	11.7	116.3	42.90472;-73.35879	0	0	0	0	0	0.009	0.008
12/2/2022 14:01				0	0	0	0	0	0.009	0.007
12/2/2022 14:02				0	0	0	0	0	0.009	0.007
12/2/2022 14:03				0	0	0	0	0	0.009	0.008

C.T. MALE ASSOCIATES

CAMP FIELD DATA
LIBERTY STREET IRM

Device	Thiamis 2B011696			RAE RS232(A) 2B011696					DustTrak RS232(C) 2B011696	
Timestamp (UTC)	Batt. Voltage (V)	Current (mA)	Location	VOC (Peak) (ppm)	VOC (Low) (ppm)	VOC (STEL) (ppm)	VOC (TWA) (ppm)	VOC (ppm)	Total TWA (mg/m³)	Mass Conc. Total (mg/m³)
12/2/2022 14:04				0	0	0	0	0	0.009	0.007
12/2/2022 14:05	11.6	106.3	42.90477;-73.35881	0	0	0	0	0	0.009	0.007
12/2/2022 14:06				0	0	0	0	0	0.009	0.007
12/2/2022 14:07				0	0	0	0	0	0.009	0.007
12/2/2022 14:08				0	0	0	0	0	0.009	0.007
12/2/2022 14:09				0	0	0	0	0	0.009	0.007
12/2/2022 14:10	11.6	112.5	42.90479;-73.35867	0	0	0	0	0	0.009	0.007
12/2/2022 14:11				0	0	0	0	0	0.009	0.008
12/2/2022 14:12				0	0	0	0	0	0.009	0.007
12/2/2022 14:13				0	0	0	0	0	0.009	0.01
12/2/2022 14:14				0	0	0	0	0	0.009	0.007
12/2/2022 14:15	11.7	108.8	42.90475;-73.35878	0	0	0	0	0	0.009	0.007
12/2/2022 14:16				0	0	0	0	0	0.009	0.009
12/2/2022 14:17				0	0	0	0	0	0.009	0.008
12/2/2022 14:18				0	0	0	0	0	0.009	0.008
12/2/2022 14:19				0	0	0	0	0	0.009	0.007
12/2/2022 14:20	11.6	110	42.90476;-73.35874	0	0	0	0	0	0.009	0.006
12/2/2022 14:21				0	0	0	0	0	0.009	0.007
12/2/2022 14:22				0	0	0	0	0	0.009	0.006
12/2/2022 14:23				0	0	0	0	0	0.009	0.006
12/2/2022 14:24				0	0	0	0	0	0.009	0.006
12/2/2022 14:25	11.6	105	42.90474;-73.35873	0	0	0	0	0	0.009	0.006
12/2/2022 14:26				0	0	0	0	0	0.009	0.006
12/2/2022 14:27				0	0	0	0	0	0.009	0.006
12/2/2022 14:28				0	0	0	0	0	0.009	0.007
12/2/2022 14:29				0	0	0	0	0	0.009	0.006
12/2/2022 14:30	11.6	111.3	42.9048;-73.35873	0	0	0	0	0	0.009	0.006
12/2/2022 14:31				0	0	0	0	0	0.009	0.007
12/2/2022 14:32				0	0	0	0	0	0.009	0.008
12/2/2022 14:33				0	0	0	0	0	0.009	0.126
12/2/2022 14:34				0	0	0	0	0	0.009	0.011
12/2/2022 14:35	11.3	113.8	42.90479;-73.35879	0	0	0	0	0	0.009	0.009
12/2/2022 14:36				0	0	0	0	0	0.009	0.011
12/2/2022 14:37				0	0	0	0	0	0.009	0.009
12/2/2022 14:38				0	0	0	0	0	0.009	0.02
12/2/2022 14:39				0	0	0	0	0	0.009	0.007
12/2/2022 14:40	11.3	136.3	42.90473;-73.35867	0	0	0	0	0	0.009	0.007
12/2/2022 14:41				0	0	0	0	0	0.009	0.011
12/2/2022 14:42				0	0	0	0	0	0.009	0.018
12/2/2022 14:43				0	0	0	0	0	0.009	0.007
12/2/2022 14:44				0	0	0	0	0	0.009	0.011
12/2/2022 14:45	11.3	112.5	42.90476;-73.35873	0	0	0	0	0	0.01	0.01
12/2/2022 14:46				0	0	0	0	0	0.01	0.006
12/2/2022 14:47				0	0	0	0	0	0.01	0.01
12/2/2022 14:48				0	0	0	0	0	0.01	0.007
12/2/2022 14:49				0	0	0	0	0	0.01	0.006
12/2/2022 14:50	11.3	111.3	42.9048;-73.35886	0	0	0	0	0	0.01	0.006
12/2/2022 14:51				0	0	0	0	0	0.01	0.006
12/2/2022 14:52				0	0	0	0	0	0.01	0.006
12/2/2022 14:53				0	0	0	0	0	0.01	0.108
12/2/2022 14:54				0	0	0	0	0	0.01	0.006
12/2/2022 14:55	11.4	113.8	42.90474;-73.35875	0	0	0	0	0	0.01	0.006
12/2/2022 14:56				0	0	0	0	0	0.01	0.006
12/2/2022 14:57				0	0	0	0	0	0.01	0.007
12/2/2022 14:58				0	0	0	0	0	0.01	0.007
12/2/2022 14:59				0	0	0	0	0	0.01	0.006
12/2/2022 15:00	11.4	111.3	42.90477;-73.35877	0	0	0	0	0	0.01	0.007
12/2/2022 15:01				0	0	0	0	0	0.01	0.006
12/2/2022 15:02				0	0	0	0	0	0.01	0.006
12/2/2022 15:03				0	0	0	0	0	0.01	0.006
12/2/2022 15:04				0	0	0	0	0	0.01	0.006

C.T. MALE ASSOCIATES

CAMP FIELD DATA
LIBERTY STREET IRM

Device	Thiamis 2B011696			RAE RS232(A) 2B011696					DustTrak RS232(C) 2B011696	
Timestamp (UTC)	Batt. Voltage (V)	Current (mA)	Location	VOC (Peak) (ppm)	VOC (Low) (ppm)	VOC (STEL) (ppm)	VOC (TWA) (ppm)	VOC (ppm)	Total TWA (mg/m³)	Mass Conc. Total (mg/m³)
12/2/2022 15:05	11.4	110	42.90476;-73.35886	0	0	0	0	0	0.01	0.01
12/2/2022 15:06								0	0.01	0.011
12/2/2022 15:07								0	0.01	0.007
12/2/2022 15:08				0	0	0	0	0	0.01	0.006
12/2/2022 15:09				0	0	0	0	0	0.01	0.006
12/2/2022 15:10	11.4	111.3	42.90474;-73.3588	0	0	0	0	0	0.01	0.007
12/2/2022 15:11				0	0	0	0	0	0.01	0.011
12/2/2022 15:12				0	0	0	0	0	0.01	0.008
12/2/2022 15:13				0	0	0	0	0	0.01	0.008
12/2/2022 15:14				0	0	0	0	0	0.01	0.007
12/2/2022 15:15	11.4	111.3	42.90478;-73.35886	0	0	0	0	0	0.01	0.01
12/2/2022 15:16				0	0	0	0	0	0.01	0.007
12/2/2022 15:17				0	0	0	0	0	0.01	0.006
12/2/2022 15:18				0	0	0	0	0	0.01	0.006
12/2/2022 15:19				0	0	0	0	0	0.01	0.006
12/2/2022 15:20	11.4	111.3	42.90472;-73.3588	0	0	0	0	0	0.01	0.007
12/2/2022 15:21				0	0	0	0	0	0.01	0.006
12/2/2022 15:22				0	0	0	0	0		0.006
12/2/2022 15:23				0	0	0	0	0	0.01	0.01
12/2/2022 15:24				0	0	0	0	0	0.01	0.009
12/2/2022 15:25	11.3	115	42.90477;-73.35886	0	0	0	0	0	0.01	0.007
12/2/2022 15:26				0	0	0	0	0	0.01	0.006
12/2/2022 15:27				0	0	0	0	0	0.01	0.007
12/5/2022 15:15	11.7	111.3	42.9057;-73.35898	0.368	0	0	0.001	0	0.004	0.01
12/5/2022 15:16				0.368	0	0.001	0.001	0	0.004	0.222
12/5/2022 15:17				0.368	0	0.001	0.001	0	0.004	0.01
12/5/2022 15:18				0.368	0	0.001	0.001	0.013	0.004	0.01
12/5/2022 15:19				0.368	0	0.001	0.001	0.009	0.004	0.01
12/5/2022 15:20	11.7	111.3	42.90571;-73.35899	0.368	0	0.001	0.001	0	0.004	0.01
12/5/2022 15:21				0.368	0	0.001	0.001	0	0.004	0.01
12/5/2022 15:22				0.368	0	0.002	0.001	0.046	0.004	0.01
12/5/2022 15:23				0.368	0	0.004	0.001	0.024	0.004	0.01
12/5/2022 15:24				0.368	0	0.004	0.001	0	0.004	0.009
12/5/2022 15:25	11.7	112.5	42.90568;-73.35894	0.368	0	0.005	0.001	0.001	0.004	0.01
12/5/2022 15:26				0.368	0	0.005	0.001	0	0.004	0.01
12/5/2022 15:27				0.368	0	0.005	0.001	0	0.004	0.01
12/5/2022 15:28				0.368	0	0.007	0.001	0.001	0.004	0.01
12/5/2022 15:29				0.368	0	0.007	0.001	0.011	0.004	0.01
12/5/2022 15:30	11.7	111.3	42.90571;-73.35894	0.036	0	0.008	0.001	0	0.004	0.01
12/5/2022 15:31				0.368	0	0.008	0.001	0	0.004	0.009
12/5/2022 15:32				0.368	0	0.008	0.001	0	0.004	0.01
12/5/2022 15:33				0.368	0	0.007	0.001	0	0.004	0.01
12/5/2022 15:34				0.368	0	0.007	0.001	0	0.004	0.01
12/5/2022 15:35	11.7	112.5	42.90568;-73.35897	0.368	0.006	0.001			0.004	0.012
12/5/2022 15:36				0.368	0	0.006	0.001		0.004	0.021
12/5/2022 15:37				0.368	0	0.006	0.001	0	0.004	0.02
12/5/2022 15:38				0.368	0	0.005	0.001	0.006	0.004	0.012
12/5/2022 15:39				0.368	0	0.005	0.001	0	0.004	0.013
12/5/2022 15:40	11.7	117.5	42.90574;-73.35892	0.368	0	0.004	0.001	0.042	0.004	0.015
12/5/2022 15:41				0.368	0	0.005	0.001	0	0.004	0.012
12/5/2022 15:42				0.368	0	0.004	0.001	0	0.004	0.012
12/5/2022 15:43				0.368	0	0.002	0.001	0	0.004	0.011
12/5/2022 15:44				0.368	0	0.002	0.001	0	0.004	0.012
12/5/2022 15:45	11.7	112.5	42.9057;-73.35894	0.368	0	0.002	0.001	0	0.004	0.014
12/5/2022 15:46				0.368	0	0.002	0.001	0	0.004	0.013
12/5/2022 15:47				0.368	0	0.002	0.001	0	0.004	0.012
12/5/2022 15:48				0.368	0	0.002	0.001	0	0.004	0.013
12/5/2022 15:49				0.368	0	0.002	0.001	0	0.004	0.013
12/5/2022 15:50	11.7	103.8	42.90565;-73.359	0.368	0	0.002	0.001	0	0.004	0.013
12/5/2022 15:51				0.368	0	0.001	0.001	0	0.004	0.014
12/5/2022 15:52				0.368	0	0.001	0.001	0	0.004	0.015

C.T. MALE ASSOCIATES

CAMP FIELD DATA
LIBERTY STREET IRM

Device	Thiamis 2B011696			RAE RS232(A) 2B011696					DustTrak RS232(C) 2B011696	
Timestamp (UTC)	Batt. Voltage (V)	Current (mA)	Location	VOC (Peak) (ppm)	VOC (Low) (ppm)	VOC (STEL) (ppm)	VOC (TWA) (ppm)	VOC (ppm)	Total TWA (mg/m³)	Mass Conc. Total (mg/m³)
12/5/2022 15:53				0.368	0	0.001	0.001	0	0.004	0.011
12/5/2022 15:54				0.368	0	0.001	0.001	0	0.004	0.016
12/5/2022 15:55	11.6	110	42.90572;-73.35899	0.368	0	0.001	0.001	0	0.005	0.013
12/5/2022 15:56				0.368	0	0	0.001	0.017	0.005	0.012
12/5/2022 15:57				0.368	0	0	0.001	0	0.005	0.011
12/5/2022 15:58				0.368	0	0	0.001	0.001	0.005	0.013
12/5/2022 15:59				0.368	0	0	0.001	0	0.005	0.01
12/5/2022 16:00	11.6	110	42.90572;-73.35899	0.368	0	0.001	0.001	0.001	0.005	0.011
12/5/2022 16:01				0.368	0	0.001	0.001	0.022	0.005	0.011
12/5/2022 16:02				0.368	0	0.002	0.001	0	0.005	0.018
12/5/2022 16:03				0.368	0	0.002	0.001	0	0.005	0.012
12/5/2022 16:04				0.368	0	0.002	0.001	0	0.005	0.011
12/5/2022 16:05	11.6	108.8	42.90568;-73.35898	0.368	0	0.002	0.001	0	0.005	0.011
12/5/2022 16:06				0.368	0	0.002	0.001	0	0.005	0.011
12/5/2022 16:07				0.368	0	0.002	0.001	0	0.005	0.013
12/5/2022 16:08				0.368	0	0.002	0.001	0	0.005	0.016
12/5/2022 16:09				0.368	0	0.002	0.001	0	0.005	0.014
12/5/2022 16:10	11.6	110	42.9057;-73.35896	0.368	0	0.002	0.001	0	0.005	0.014
12/5/2022 16:11				0.368	0	0.002	0.001		0.005	0.015
12/5/2022 16:12				0.368	0	0.001	0.001		0.005	0.01
12/5/2022 16:13				0.368	0	0.001	0.001	0	0.005	0.011
12/5/2022 16:14				0.368	0	0.001	0.001	0	0.005	0.01
12/5/2022 16:15	11.6	105	42.90572;-73.35894	0.368	0	0.001	0.001	0	0.005	0.01
12/5/2022 16:16				0.368	0	0	0.001	0	0.005	0.01
12/5/2022 16:17				0.368	0	0	0.001	0	0.005	0.011
12/5/2022 16:18				0.368	0	0	0.001	0	0.005	0.014
12/5/2022 16:19				0.368	0	0	0.001	0	0.005	0.013
12/5/2022 16:20	11.6	108.8	42.90573;-73.35899	0.368	0	0	0.001	0	0.005	0.012
12/5/2022 16:21				0.368	0	0	0.001	0	0.005	0.012
12/6/2022 8:28	12.4	125								
12/6/2022 8:28			42.9044318;-73.358482							
12/6/2022 8:29				0	0	0	0	0	0	
12/6/2022 8:30	12.4	165	42.90477;-73.35878	0	0	0	0	0	0	0.069
12/6/2022 8:31				0	0	0	0	0	0	0.073
12/6/2022 8:32				0	0	0	0	0	0	0.07
12/6/2022 8:33				0	0	0	0	0	0	0.067
12/6/2022 8:34				0	0	0	0	0	0	0.067
12/6/2022 8:35	12.5	108.8	42.90474;-73.3588	0	0	0	0	0	0	0.07
12/6/2022 8:36				0	0	0	0	0	0	0.069
12/6/2022 8:37				0	0	0	0	0	0	0.069
12/6/2022 8:38				0	0	0	0	0	0	0.075
12/6/2022 8:39				0	0	0	0	0	0	0.078
12/6/2022 8:40	12.5	110	42.90475;-73.35875	0	0	0	0	0	0	0.071
12/6/2022 8:41				0	0	0	0	0	0	0.067
12/6/2022 8:42				0	0	0	0	0	0	0.065
12/6/2022 8:43				0	0	0	0	0	0	0.063
12/6/2022 8:44				0	0	0	0	0	0.002	0.07
12/6/2022 8:45	12.4	106.3	42.90471;-73.35876	0	0	0	0	0	0.002	0.058
12/6/2022 8:46				0	0	0	0	0	0.002	0.06
12/6/2022 8:47				0	0	0	0	0	0.003	0.061
12/6/2022 8:48				0	0	0	0	0	0.003	0.064
12/6/2022 8:49				0	0	0	0	0	0.003	0.062
12/6/2022 8:50	12.4	108.8	42.90474;-73.35879	0	0	0	0	0	0.003	0.063
12/6/2022 8:51				0	0	0	0	0	0.003	0.064
12/6/2022 8:52				0	0	0	0	0	0.003	0.062
12/6/2022 8:53				0	0	0	0	0	0.003	0.055
12/6/2022 8:54				0	0	0	0	0	0.003	0.057
12/6/2022 8:55	12.4	107.5	42.90466;-73.35875	0	0	0	0	0	0.004	0.06
12/6/2022 8:56				0	0	0	0		0.004	0.061
12/6/2022 8:57				0	0	0	0		0.004	0.054
12/6/2022 8:58				0	0	0	0	0	0.004	0.052

C.T. MALE ASSOCIATES

CAMP FIELD DATA
LIBERTY STREET IRM

Device	Thiamis 2B011696			RAE RS232(A) 2B011696					DustTrak RS232(C) 2B011696	
Timestamp (UTC)	Batt. Voltage (V)	Current (mA)	Location	VOC (Peak) (ppm)	VOC (Low) (ppm)	VOC (STEL) (ppm)	VOC (TWA) (ppm)	VOC (ppm)	Total TWA (mg/m³)	Mass Conc. Total (mg/m³)
12/6/2022 8:59				0	0	0	0	0	0.004	0.054
12/6/2022 9:00	12.4	103.8	42.90472;-73.35873	0	0	0	0	0	0.004	0.056
12/6/2022 9:01				0	0	0	0	0	0.004	0.055
12/6/2022 9:02				0	0	0	0	0	0.004	0.055
12/6/2022 9:03				0	0	0	0	0	0.004	0.056
12/6/2022 9:04				0	0	0	0	0	0.005	0.055
12/6/2022 9:05	12.4	106.3	42.90473;-73.35874	0	0	0	0	0	0.005	0.056
12/6/2022 9:06				0	0	0	0	0	0.005	0.056
12/6/2022 9:07				0	0	0	0	0	0.005	0.053
12/6/2022 9:08				0	0	0	0	0	0.005	0.055
12/6/2022 9:09				0	0	0	0	0	0.005	0.053
12/6/2022 9:10	12.4	108.8	42.90471;-73.35881	0	0	0	0	0	0.005	0.057
12/6/2022 9:11				0	0	0	0	0	0.005	0.054
12/6/2022 9:12				0	0	0	0	0	0.005	0.053
12/6/2022 9:13				0	0	0	0	0	0.006	0.05
12/6/2022 9:14				0	0	0	0	0	0.006	0.861
12/6/2022 9:15	12.4	105	42.90476;-73.35876	0	0	0	0	0	0.006	0.966
12/6/2022 9:16				0	0	0	0	0	0.006	0.048
12/6/2022 9:17				0	0	0	0	0	0.006	0.044
12/6/2022 9:18				0	0	0	0	0	0.006	0.03
12/6/2022 9:19				0	0	0	0	0	0.006	0.029
12/6/2022 9:20	12.4	103.8	42.90472;-73.35877	0	0	0	0	0	0.006	0.03
12/6/2022 9:21				0	0	0	0	0	0.006	0.03
12/6/2022 9:22				0	0	0	0	0	0.006	0.035
12/6/2022 9:23				0	0	0	0	0	0.006	0.041
12/6/2022 9:24				0	0	0	0	0	0.006	0.044
12/6/2022 9:25	12.4	102.5	42.90479;-73.35874	0	0	0	0	0	0.007	0.048
12/6/2022 9:26				0	0	0	0	0	0.007	0.033
12/6/2022 9:27				0	0	0	0	0	0	0.034
12/6/2022 9:28				0	0	0	0	0	0	0.033
12/6/2022 9:29				0	0	0	0	0	0	0.033
12/6/2022 9:30	12.4	96.3	42.90473;-73.35876	0	0	0	0	0	0	0.035
12/6/2022 9:31				0	0	0	0	0	0	0.038
12/6/2022 9:32				0	0	0	0	0	0	0.039
12/6/2022 9:33				0	0	0	0	0	0	0.036
12/6/2022 9:34				0	0	0	0	0	0	0.033
12/6/2022 9:35	12.4	115	42.90482;-73.35878	0	0	0	0	0	0	0.032
12/6/2022 9:36				0	0	0	0	0	0	0.5
12/6/2022 9:37				0	0	0	0	0	0	0.024
12/6/2022 9:38				0	0	0	0	0	0	0.021
12/6/2022 9:39				0	0	0	0	0	0	0.02
12/6/2022 9:40	12.4	102.5	42.90474;-73.35876	0	0	0	0	0	0	0.02
12/6/2022 9:41				0	0	0	0	0	0	0.019
12/6/2022 9:42				0	0	0	0	0	0.001	0.018
12/6/2022 9:43				0	0	0	0	0	0.001	0.018
12/6/2022 9:44				0	0	0	0	0	0.001	0.017
12/6/2022 9:45	12.4	105	42.90471;-73.3588	0	0	0	0	0	0.001	0.018
12/6/2022 9:46				0	0	0	0	0	0.001	0.018
12/6/2022 9:47				0	0	0	0	0	0.001	0.019
12/6/2022 9:48				0	0	0	0	0	0.001	0.018
12/6/2022 9:49				0	0	0	0	0	0.001	0.013
12/6/2022 9:50	12.4	106.3	42.90474;-73.35873	0	0	0	0	0	0.001	0.014
12/6/2022 9:51				0	0	0	0	0	0.001	0.013
12/6/2022 9:52				0	0	0	0	0	0.001	0.012
12/6/2022 9:53				0	0	0	0	0	0.001	0.011
12/6/2022 9:54				0	0	0	0	0	0.001	0.011
12/6/2022 9:55	12.3	106.3	42.90473;-73.35876	0	0	0	0	0	0.001	0.012
12/6/2022 9:56				0	0	0	0	0	0.001	0.01
12/6/2022 9:57				0	0	0	0	0	0.001	0.01
12/6/2022 9:58				0	0	0	0	0	0.001	0.01
12/6/2022 9:59				0	0	0	0	0	0.001	0.01

C.T. MALE ASSOCIATES

CAMP FIELD DATA
LIBERTY STREET IRM

Device	Thiamis 2B011696			RAE RS232(A) 2B011696					DustTrak RS232(C) 2B011696	
Timestamp (UTC)	Batt. Voltage (V)	Current (mA)	Location	VOC (Peak) (ppm)	VOC (Low) (ppm)	VOC (STEL) (ppm)	VOC (TWA) (ppm)	VOC (ppm)	Total TWA (mg/m³)	Mass Conc. Total (mg/m³)
12/6/2022 10:00	12.3	103.8	42.90472;-73.35876	0	0	0	0	0	0.001	0.009
12/6/2022 10:01				0	0	0	0	0	0.001	0.009
12/6/2022 10:02				0	0	0	0	0	0.001	0.009
12/6/2022 10:03				0	0	0	0	0	0.001	0.009
12/6/2022 10:04				0	0	0	0	0	0.002	0.009
12/6/2022 10:05	12.3	111.3	42.90474;-73.35877	0	0	0	0	0	0.002	0.009
12/6/2022 10:06				0	0	0	0	0	0.002	0.009
12/6/2022 10:07				0	0	0	0	0	0.002	0.01
12/6/2022 10:08				0	0	0	0	0	0.002	0.01
12/6/2022 10:09				0	0	0	0	0	0.002	0.009
12/6/2022 10:10	12.3	108.8	42.90476;-73.3588	0	0	0	0	0	0.002	0.161
12/6/2022 10:11				0	0	0	0	0	0.002	0.009
12/6/2022 10:12				0	0	0	0	0	0.002	0.009
12/6/2022 10:13				0	0	0	0	0	0.002	0.009
12/6/2022 10:14				0	0	0	0	0	0.002	0.01
12/6/2022 10:15	12.3	103.8	42.90471;-73.35881	0	0	0	0	0	0.002	0.009
12/6/2022 10:16				0	0	0	0	0	0.002	0.009
12/6/2022 10:17				0	0	0	0	0	0.002	0.009
12/6/2022 10:18				0	0	0	0	0	0.002	0.009
12/6/2022 10:19				0	0	0	0	0	0.002	0.009
12/6/2022 10:20	12.3	105	42.90469;-73.35885	0	0	0	0	0	0.002	0.009
12/6/2022 10:21				0	0	0	0	0	0.002	0.009
12/6/2022 10:22				0	0	0	0	0	0.002	0.009
12/6/2022 10:23				0	0	0	0	0	0.002	0.009
12/6/2022 10:24				0	0	0	0	0	0.002	0.009
12/6/2022 10:25	12.3	106.3	42.90473;-73.35882	0	0	0	0	0	0.002	0.009
12/6/2022 10:26				0	0	0	0	0	0.002	0.009
12/6/2022 10:27				0	0	0	0	0	0.002	0.009
12/6/2022 10:28				0	0	0	0	0	0.002	0.009
12/6/2022 10:29				0	0	0	0	0	0.002	0.009
12/6/2022 10:30	12.3	105	42.90471;-73.35883	0	0	0	0	0	0.002	0.009
12/6/2022 10:31				0	0	0	0	0	0.002	0.009
12/6/2022 10:32				0	0	0	0	0	0.002	0.009
12/6/2022 10:33				0	0	0	0	0	0.002	0.009
12/6/2022 10:34				0	0	0	0	0	0.002	0.009
12/6/2022 10:35	12.3	103.8	42.90482;-73.3588	0	0	0	0	0	0.002	0.009
12/6/2022 10:36				0	0	0	0	0	0.002	0.009
12/6/2022 10:37				0	0	0	0	0	0.002	0.009
12/6/2022 10:38				0	0	0	0	0	0.002	0.01
12/6/2022 10:39				0	0	0	0	0	0.002	0.011
12/6/2022 10:40	12.2	102.5	42.90477;-73.35883	0	0	0	0	0	0.002	0.017
12/6/2022 10:41				0	0	0	0	0	0.002	0.383
12/6/2022 10:42				0	0	0	0	0	0.002	0.022
12/6/2022 10:43				0	0	0	0	0	0.002	0.022
12/6/2022 10:44				0	0	0	0	0	0.002	0.017
12/6/2022 10:45	12.2	107.5	42.90479;-73.3588	0	0	0	0	0	0.002	0.013
12/6/2022 10:46				0	0	0	0	0	0.002	0.012
12/6/2022 10:47				0	0	0	0	0	0.002	0.013
12/6/2022 10:48				0	0	0	0	0	0.002	0.013
12/6/2022 10:49				0	0	0	0	0	0.003	0.013
12/6/2022 10:50	12.2	110	42.90468;-73.35878	0	0	0	0	0	0.003	0.011
12/6/2022 10:51				0	0	0	0	0	0.003	0.01
12/6/2022 10:52				0	0	0	0	0	0.003	0.01
12/6/2022 10:53				0	0	0	0	0	0.003	0.011
12/6/2022 10:54				0	0	0	0	0	0.003	0.009
12/6/2022 10:55	12.2	105	42.90478;-73.35879	0	0	0	0	0	0.003	0.009
12/6/2022 10:56				0	0	0	0	0	0.003	0.009
12/6/2022 10:57				0	0	0	0	0	0.003	0.008
12/6/2022 10:58				0	0	0	0	0	0.003	0.008
12/6/2022 10:59				0	0	0	0	0	0.003	0.008
12/6/2022 11:00	12.2	110	42.90473;-73.35879	0	0	0	0	0	0.003	0.009

C.T. MALE ASSOCIATES

CAMP FIELD DATA
LIBERTY STREET IRM

Device	Thiamis 2B011696			RAE RS232(A) 2B011696					DustTrak RS232(C) 2B011696	
Timestamp (UTC)	Batt. Voltage (V)	Current (mA)	Location	VOC (Peak) (ppm)	VOC (Low) (ppm)	VOC (STEL) (ppm)	VOC (TWA) (ppm)	VOC (ppm)	Total TWA (mg/m³)	Mass Conc. Total (mg/m³)
12/6/2022 11:01				0	0	0	0	0	0.003	0.009
12/6/2022 11:02				0	0	0	0	0	0.003	0.009
12/6/2022 11:03				0	0	0	0	0	0.003	0.009
12/6/2022 11:04				0	0	0	0	0	0.003	0.009
12/6/2022 11:05	12.2	103.8	42.90475;-73.35876	0	0	0	0	0	0.003	0.009
12/6/2022 11:06				0	0	0	0	0	0.003	0.009
12/6/2022 11:07				0	0	0	0	0	0.003	0.01
12/6/2022 11:08				0	0	0	0	0	0.003	0.01
12/6/2022 11:09				0	0	0	0	0	0.003	0.009
12/6/2022 11:10	12.2	112.5	42.90477;-73.35881	0	0	0	0	0	0.003	0.009
12/6/2022 11:11				0	0	0	0	0	0.003	0.009
12/6/2022 11:12				0	0	0	0	0	0.003	0.008
12/6/2022 11:13				0	0	0	0	0	0.003	0.008
12/6/2022 11:14				0	0	0	0	0	0.003	0.008
12/6/2022 11:15	12.2	106.3	42.90475;-73.3588	0	0	0	0	0	0.003	0.009
12/6/2022 11:16				0	0	0	0	0	0.003	0.009
12/6/2022 11:17				0	0	0	0	0	0.003	0.009
12/6/2022 11:18				0	0	0	0	0	0.003	0.008
12/6/2022 11:19				0	0	0	0	0	0.003	0.009
12/6/2022 11:20	12.2	105	42.9048;-73.35878	0	0	0	0	0	0.003	0.009
12/6/2022 11:21				0	0	0	0	0	0.003	0.009
12/6/2022 11:22				0	0	0	0	0	0.003	0.009
12/6/2022 11:23				0	0	0	0	0	0.003	0.009
12/6/2022 11:24				0	0	0	0	0	0.003	0.009
12/6/2022 11:25	12.1	111.3	42.9048;-73.35879	0	0	0	0	0	0.003	0.009
12/6/2022 11:26				0	0	0	0	0	0.003	0.01
12/6/2022 11:27				0	0	0	0	0	0.003	0.01
12/6/2022 11:28				0	0	0	0	0	0.003	0.01
12/6/2022 11:29				0	0	0	0	0	0.003	0.01
12/6/2022 11:30	12.1	108.8	42.90481;-73.35881	0	0	0	0	0	0.003	0.009
12/6/2022 11:31				0	0	0	0	0	0.003	0.01
12/6/2022 11:32				0	0	0	0	0	0.003	0.011
12/6/2022 11:33				0	0	0	0	0	0.003	0.01
12/6/2022 11:34				0	0	0	0	0	0.003	0.009
12/6/2022 11:35	12.1	110	42.90483;-73.35877	0	0	0	0	0	0.003	0.01
12/6/2022 11:36				0	0	0	0	0	0.003	0.012
12/6/2022 11:37				0	0	0	0	0	0.003	0.013
12/6/2022 11:38				0	0	0	0	0	0.003	0.009
12/6/2022 11:39				0	0	0	0	0	0.003	0.011
12/6/2022 11:40	12.1	108.8	42.90479;-73.3588	0	0	0	0	0	0.003	0.009
12/6/2022 11:41				0	0	0	0	0	0.004	0.009
12/6/2022 11:42				0	0	0	0	0	0.004	0.008
12/6/2022 11:43				0	0	0	0	0	0.004	0.009
12/6/2022 11:44				0	0	0	0	0	0.004	0.008
12/6/2022 11:45	12.1	110	42.90477;-73.35877	0	0	0	0	0	0.004	0.008
12/6/2022 11:46				0	0	0	0	0	0.004	0.009
12/6/2022 11:47				0	0	0	0	0	0.004	0.009
12/6/2022 11:48				0	0	0	0	0	0.004	0.009
12/6/2022 11:49				0	0	0	0	0	0.004	0.011
12/6/2022 11:50	12.1	108.8	42.90483;-73.35879	0	0	0	0	0	0.004	0.012
12/6/2022 11:51				0	0	0	0	0	0.004	0.012
12/6/2022 11:52				0	0	0	0	0	0.004	0.01
12/6/2022 11:53				0	0	0	0	0	0.004	0.008
12/6/2022 11:54				0	0	0	0	0	0.004	0.009
12/6/2022 11:55	12.1	108.8	42.90482;-73.35876	0	0	0	0	0	0.004	0.01
12/6/2022 11:56				0	0	0	0	0	0.004	0.01
12/6/2022 11:57				0	0	0	0	0	0.004	0.008
12/6/2022 11:58				0	0	0	0	0	0.004	0.009
12/6/2022 11:59				0	0	0	0	0	0.004	0.009
12/6/2022 12:00	12.1	108.8	42.90484;-73.35876	0	0	0	0	0	0.004	0.009
12/6/2022 12:01				0	0	0	0	0	0.004	0.011

C.T. MALE ASSOCIATES

CAMP FIELD DATA
LIBERTY STREET IRM

Device	Thiamis 2B011696			RAE RS232(A) 2B011696					DustTrak RS232(C) 2B011696	
Timestamp (UTC)	Batt. Voltage (V)	Current (mA)	Location	VOC (Peak) (ppm)	VOC (Low) (ppm)	VOC (STEL) (ppm)	VOC (TWA) (ppm)	VOC (ppm)	Total TWA (mg/m³)	Mass Conc. Total (mg/m³)
12/6/2022 12:02				0	0	0	0	0	0.004	0.01
12/6/2022 12:03				0	0	0	0	0	0.004	0.009
12/6/2022 12:04				0	0	0	0		0.004	0.008
12/6/2022 12:04								0		
12/6/2022 12:05	12.1	108.8	42.90492;-73.35869	0	0	0	0	0	0.004	0.008
12/6/2022 12:06				0	0	0	0	0	0.004	0.008
12/6/2022 12:07				0	0	0	0	0	0.004	0.007
12/6/2022 12:08				0	0	0	0	0	0.004	0.007
12/6/2022 12:09				0	0	0	0	0	0.004	0.007
12/6/2022 12:10	12.1	107.5	42.90486;-73.35879	0	0	0	0	0	0.004	0.008
12/6/2022 12:11				0	0	0	0	0	0.004	0.008
12/6/2022 12:12				0	0	0	0	0	0.004	0.008
12/6/2022 12:13				0	0	0	0	0	0.004	0.007
12/6/2022 12:14				0	0	0	0	0	0.004	0.007
12/6/2022 12:15	12.1	101.3	42.90487;-73.35881	0	0	0	0	0	0.004	0.007
12/6/2022 12:16				0	0	0	0	0	0.004	0.007
12/6/2022 12:17				0	0	0	0	0	0.004	0.007
12/6/2022 12:18				0	0	0	0	0	0.004	0.008
12/6/2022 12:19				0	0	0	0	0	0.004	0.007
12/6/2022 12:20	12	108.8	42.9049;-73.35879	0	0	0	0	0	0.004	0.008
12/6/2022 12:21				0	0	0	0	0	0.004	0.008
12/6/2022 12:22				0	0	0	0	0	0.004	0.008
12/6/2022 12:23				0	0	0	0	0	0.004	0.008
12/6/2022 12:24				0	0	0	0	0	0.004	0.009
12/6/2022 12:25	12	110	42.90475;-73.35879	0	0	0	0	0	0.004	0.009
12/6/2022 12:26				0	0	0	0	0	0.004	0.009
12/6/2022 12:27				0	0	0	0	0	0.004	0.01
12/6/2022 12:28				0	0	0	0	0	0.004	0.009
12/6/2022 12:29				0	0	0	0	0	0.004	0.009
12/6/2022 12:30	12	108.8	42.90483;-73.3588	0	0	0	0	0	0.004	0.01
12/6/2022 12:31				0	0	0	0	0	0.004	0.01
12/6/2022 12:32				0	0	0	0	0	0.004	0.009
12/6/2022 12:33				0	0	0	0	0	0.004	0.009
12/6/2022 12:34				0	0	0	0	0	0.004	0.009
12/6/2022 12:35	12	115	42.90485;-73.3587	0	0	0	0	0	0.004	0.01
12/6/2022 12:36				0	0	0	0	0	0.005	0.01
12/6/2022 12:37				0	0	0	0	0	0.005	0.01
12/6/2022 12:38				0	0	0	0	0	0.005	0.01
12/6/2022 12:39				0	0	0	0	0	0.005	0.01
12/6/2022 12:40	12	106.3	42.90488;-73.35877	0	0	0	0	0	0.005	0.011
12/6/2022 12:41				0	0	0	0	0	0.005	0.011
12/6/2022 12:42				0	0	0	0	0	0.005	0.01
12/8/2022 8:12	12.1	145								
12/8/2022 8:12			42.9043817;-73.3585182							
12/8/2022 8:13				0	0	0	0	0	0	0.005
12/8/2022 8:14				0	0	0	0	0	0	0.005
12/8/2022 8:15	12.2	112.5	42.90476;-73.3588	0	0	0	0	0	0	0.005
12/8/2022 8:16				0	0	0	0	0	0	0.005
12/8/2022 8:17				0	0	0	0	0	0	0.006
12/8/2022 8:18				0	0	0	0	0	0	0.005
12/8/2022 8:19				0	0	0	0	0	0	0.005
12/8/2022 8:20	12.2	102.5	42.90475;-73.35877	0	0	0	0	0	0	0.005
12/8/2022 8:21				0	0	0	0	0	0	0.005
12/8/2022 8:22				0	0	0	0	0	0	0.005
12/8/2022 8:23				0	0	0	0	0	0	0.005
12/8/2022 8:24				0	0	0	0	0	0	0.005
12/8/2022 8:25	12.2	105	42.90476;-73.35881	0	0	0	0	0	0	0.005
12/8/2022 8:26				0	0	0	0	0	0	0.005
12/8/2022 8:27				0	0	0	0	0	0	0.005
12/8/2022 8:28				0	0	0	0	0	0	0.005
12/8/2022 8:29				0	0	0	0	0	0	0.005

C.T. MALE ASSOCIATES

CAMP FIELD DATA
LIBERTY STREET IRM

Device	Thiamis 2B011696			RAE RS232(A) 2B011696					DustTrak RS232(C) 2B011696	
Timestamp (UTC)	Batt. Voltage (V)	Current (mA)	Location	VOC (Peak) (ppm)	VOC (Low) (ppm)	VOC (STEL) (ppm)	VOC (TWA) (ppm)	VOC (ppm)	Total TWA (mg/m³)	Mass Conc. Total (mg/m³)
12/8/2022 8:30	12.2	102.5	42.90474;-73.35876	0	0	0	0	0	0	0.005
12/8/2022 8:31				0	0	0	0	0	0	0.005
12/8/2022 8:32				0	0	0	0	0	0	0.005
12/8/2022 8:33				0	0	0	0	0	0	0.005
12/8/2022 8:34				0	0	0	0	0	0	0.005
12/8/2022 8:35	12.2	106.3	42.90472;-73.35878	0	0	0	0	0	0	0.005
12/8/2022 8:36				0	0	0	0	0	0	0.005
12/8/2022 8:37				0	0	0	0	0	0	0.005
12/8/2022 8:38				0	0	0	0	0	0	0.006
12/8/2022 8:39				0	0	0	0	0	0	0.108
12/8/2022 8:40	12.2	108.8	42.90478;-73.35879	0	0	0	0	0	0	0.005
12/8/2022 8:41				0	0	0	0	0	0	0.006
12/8/2022 8:42				0	0	0	0	0	0	0.005
12/8/2022 8:43				0	0	0	0	0	0	0.005
12/8/2022 8:44				0	0	0	0	0	0	0.006
12/8/2022 8:45	12.2	108.8	42.90481;-73.35885	0	0	0	0	0	0	0.006
12/8/2022 8:46				0	0	0	0	0	0	0.005
12/8/2022 8:47				0	0	0	0	0	0	0.006
12/8/2022 8:48				0	0	0	0	0	0	0.006
12/8/2022 8:49				0	0	0	0	0	0	0.007
12/8/2022 8:50	12.2	108.8	42.90474;-73.35875	0	0	0	0	0	0	0.007
12/8/2022 8:51				0	0	0	0	0	0	0.006
12/8/2022 8:52				0	0	0	0	0	0	0.006
12/8/2022 8:53				0	0	0	0	0	0	0.006
12/8/2022 8:54				0	0	0	0	0	0	0.006
12/8/2022 8:55	12.2	108.8	42.90465;-73.35869	0	0	0	0	0	0	0.006
12/8/2022 8:56				0	0	0	0	0	0	0.006
12/8/2022 8:57				0	0	0	0	0	0.001	0.023
12/8/2022 8:58				0	0	0	0	0	0.001	0.006
12/8/2022 8:59				0	0	0	0	0	0.001	0.006
12/8/2022 9:00	12.2	103.8	42.90471;-73.35873	0	0	0	0	0	0.001	0.006
12/8/2022 9:01				0	0	0	0	0	0.001	0.006
12/8/2022 9:02				0	0	0	0	0	0.001	0.006
12/8/2022 9:03				0	0	0	0	0	0.001	0.007
12/8/2022 9:04				0	0	0	0	0	0.001	0.007
12/8/2022 9:05	12.2	106.3	42.9047;-73.35873	0	0	0	0	0	0.001	0.006
12/8/2022 9:06				0	0	0	0	0	0.001	0.006
12/8/2022 9:07				0	0	0	0	0	0.001	0.007
12/8/2022 9:08				0	0	0	0	0	0.001	0.007
12/8/2022 9:09				0	0	0	0	0	0.001	0.006
12/8/2022 9:10	12.2	103.8	42.90472;-73.35888	0	0	0	0	0	0.001	0.006
12/8/2022 9:11				0	0	0	0	0	0.001	0.007
12/8/2022 9:12				0	0	0	0	0	0.001	0.006
12/8/2022 9:13				0	0	0	0	0	0.001	0.006
12/8/2022 9:14				0	0	0	0	0	0.001	0.006
12/8/2022 9:15	12.2	107.5	42.90473;-73.35874	0	0	0	0	0	0.001	0.006
12/8/2022 9:16				0	0	0	0	0	0.001	0.006
12/8/2022 9:17				0	0	0	0	0	0.001	0.006
12/8/2022 9:18				0	0	0	0	0	0.001	0.006
12/8/2022 9:19				0	0	0	0	0	0.001	0.006
12/8/2022 9:20	12.2	113.8	42.90472;-73.35873	0	0	0	0	0	0.001	0.006
12/8/2022 9:21				0	0	0	0	0	0.001	0.007
12/8/2022 9:22				0	0	0	0	0	0.001	0.007
12/8/2022 9:23				0	0	0	0	0	0.001	0.007
12/8/2022 9:24				0	0	0	0	0	0.001	0.007
12/8/2022 9:25	12.2	101.3	42.90471;-73.3587	0	0	0	0	0	0.001	0.007
12/8/2022 9:26				0	0	0	0	0	0.001	0.007
12/8/2022 9:27				0	0	0	0	0	0.001	0.007
12/8/2022 9:28				0	0	0	0	0	0.001	0.006
12/8/2022 9:29				0	0	0	0	0	0.001	0.006
12/8/2022 9:30	12.2	105	42.90472;-73.3588	0	0	0	0	0	0.001	0.006

C.T. MALE ASSOCIATES

CAMP FIELD DATA
LIBERTY STREET IRM

Device	Thiamis 2B011696			RAE RS232(A) 2B011696					DustTrak RS232(C) 2B011696	
Timestamp (UTC)	Batt. Voltage (V)	Current (mA)	Location	VOC (Peak) (ppm)	VOC (Low) (ppm)	VOC (STEL) (ppm)	VOC (TWA) (ppm)	VOC (ppm)	Total TWA (mg/m³)	Mass Conc. Total (mg/m³)
12/8/2022 9:31				0	0	0	0	0	0.001	0.007
12/8/2022 9:32				0	0	0	0	0	0.001	0.006
12/8/2022 9:33				0	0	0	0	0	0.001	0.007
12/8/2022 9:34				0	0	0	0	0	0.001	0.006
12/8/2022 9:35	12.1	105	42.90487;-73.35883	0	0	0	0	0	0.001	0.006
12/8/2022 9:36				0	0	0	0	0	0.001	0.006
12/8/2022 9:37				0	0	0	0	0	0.001	0.005
12/8/2022 9:38				0	0	0	0	0	0.001	0.005
12/8/2022 9:39				0	0	0	0	0	0.001	0.107
12/8/2022 9:40	12.2	116.3	42.90482;-73.3588	0	0	0	0	0	0.001	0.006
12/8/2022 9:41				0	0	0	0	0	0.001	0.005
12/8/2022 9:42				0	0	0	0	0	0.001	0.005
12/8/2022 9:43				0	0	0	0	0	0.001	0.006
12/8/2022 9:44				0	0	0	0	0	0.001	0.005
12/8/2022 9:45	12.1	102.5	42.90482;-73.35883	0	0	0	0	0	0.001	0.005
12/8/2022 9:46				0	0	0	0	0	0.001	0.005
12/8/2022 9:47				0	0	0	0	0	0.001	0.09
12/8/2022 9:48				0	0	0	0	0	0.001	0.005
12/8/2022 9:49				0	0	0	0	0	0.001	0.005
12/8/2022 9:50	12.1	108.8	42.90479;-73.35883	0	0	0	0	0	0.001	0.005
12/8/2022 9:51				0	0	0	0	0	0.001	0.09
12/8/2022 9:52				0	0	0	0	0	0.001	0.005
12/8/2022 9:53				0	0	0	0	0	0.001	0.005
12/8/2022 9:54				0	0	0	0	0	0.001	0.005
12/8/2022 9:55	12.1	102.5	42.90481;-73.35876	0	0	0	0	0	0.001	0.005
12/8/2022 9:56				0	0	0	0	0	0.001	0.005
12/8/2022 9:57				0	0	0	0	0	0.001	0.005
12/8/2022 9:58				0	0	0	0	0	0.001	0.005
12/8/2022 9:59				0	0	0	0	0	0.001	0.006
12/8/2022 10:00	12.1	100	42.90483;-73.35875	0	0	0	0	0	0.001	0.005
12/8/2022 10:01				0	0	0	0	0	0.001	0.005
12/8/2022 10:02				0	0	0	0	0	0.001	0.005
12/8/2022 10:03				0	0	0	0	0	0.001	0.004
12/8/2022 10:04				0	0	0	0	0	0.001	0.005
12/8/2022 10:05	12.1	102.5	42.90471;-73.3588	0	0	0	0	0	0.001	0.004
12/8/2022 10:06				0	0	0	0	0	0.001	0.004
12/8/2022 10:07				0	0	0	0	0	0.001	0.004
12/8/2022 10:08				0	0	0	0	0	0.001	0.005
12/8/2022 10:09				0	0	0	0	0	0.001	0.004
12/8/2022 10:10	12.1	103.8	42.90471;-73.3588	0	0	0	0	0	0.001	0.004
12/8/2022 10:11				0	0	0	0	0	0.001	0.004
12/8/2022 10:12				0	0	0	0	0	0.001	0.004
12/8/2022 10:13				0	0	0	0	0	0.001	0.004
12/8/2022 10:14				0	0	0	0	0	0.001	0.005
12/8/2022 10:15	12.1	102.5	42.90474;-73.35879	0	0	0	0	0	0.001	0.004
12/8/2022 10:16				0	0	0	0	0	0.001	0.005
12/8/2022 10:17				0	0	0	0	0	0.001	0.004
12/8/2022 10:18				0	0	0	0	0	0.001	0.004
12/8/2022 10:19				0	0	0	0	0	0.001	0.004
12/8/2022 10:20	12.1	107.5	42.90482;-73.35879	0	0	0	0	0	0.001	0.004
12/8/2022 10:21				0	0	0	0	0	0.001	0.004
12/8/2022 10:22				0	0	0	0	0	0.002	0.004
12/8/2022 10:23				0	0	0	0	0	0.002	0.004
12/8/2022 10:24				0	0	0	0	0	0.002	0.004
12/8/2022 10:25	12.1	102.5	42.90484;-73.3587	0	0	0	0	0	0.002	0.004
12/8/2022 10:26				0	0	0	0	0	0.002	0.004
12/8/2022 10:27				0	0	0	0	0	0.002	0.004
12/8/2022 10:28				0	0	0	0	0	0.002	0.004
12/8/2022 10:29				0	0	0	0	0	0.002	0.004
12/8/2022 10:30	12	108.8	42.9048;-73.3588	0	0	0	0	0	0.002	0.004
12/8/2022 10:31				0	0	0	0	0	0.002	0.004

C.T. MALE ASSOCIATES

CAMP FIELD DATA
LIBERTY STREET IRM

Device	Thiamis 2B011696			RAE RS232(A) 2B011696					DustTrak RS232(C) 2B011696	
Timestamp (UTC)	Batt. Voltage (V)	Current (mA)	Location	VOC (Peak) (ppm)	VOC (Low) (ppm)	VOC (STEL) (ppm)	VOC (TWA) (ppm)	VOC (ppm)	Total TWA (mg/m³)	Mass Conc. Total (mg/m³)
12/8/2022 10:32				0	0	0	0	0	0.002	0.005
12/8/2022 10:33				0	0	0	0	0	0.002	0.004
12/8/2022 10:34				0	0	0	0	0	0.002	0.004
12/8/2022 10:35	12.1	108.8	42.90475;-73.35883	0	0	0	0	0	0.002	0.004
12/8/2022 10:36				0	0	0	0	0	0.002	0.004
12/8/2022 10:37				0	0	0	0	0	0.002	0.004
12/8/2022 10:38				0	0	0	0	0	0.002	0.004
12/8/2022 10:39				0	0	0	0	0	0.002	0.072
12/8/2022 10:40	12	102.5	42.90472;-73.35884	0	0	0	0	0	0.002	0.004
12/8/2022 10:41				0	0	0	0	0	0.002	0.004
12/8/2022 10:42				0	0	0	0	0	0.002	0.004
12/8/2022 10:43				0	0	0	0	0	0.002	0.004
12/8/2022 10:44				0	0	0	0	0	0.002	0.005
12/8/2022 10:45	12	108.8	42.90467;-73.35885	0	0	0	0	0	0.002	0.005
12/8/2022 10:46				0	0	0	0	0	0.002	0.005
12/8/2022 10:47				0	0	0	0	0	0.002	0.005
12/8/2022 10:48				0	0	0	0	0	0.002	0.005
12/8/2022 10:49				0	0	0	0	0	0.002	0.005
12/8/2022 10:50	12	105	42.90461;-73.35882	0	0	0	0	0	0.002	0.107
12/8/2022 10:51				0	0	0	0	0	0.002	0.005
12/8/2022 10:52				0	0	0	0	0	0.002	0.005
12/8/2022 10:53				0	0	0	0	0	0.002	0.005
12/8/2022 10:54				0	0	0	0	0	0.002	0.006
12/8/2022 10:55	12	107.5	42.90467;-73.35882	0	0	0	0	0	0.002	0.005
12/8/2022 10:56				0	0	0	0	0	0.002	0.005
12/8/2022 10:57				0	0	0	0	0	0.002	0.005
12/8/2022 10:58				0	0	0	0	0	0.002	0.005
12/8/2022 10:59				0	0	0	0	0	0.002	0.004
12/8/2022 11:00	12	106.3	42.90467;-73.35879	0	0	0	0	0	0.002	0.006
12/8/2022 11:01				0	0	0	0	0	0.002	0.005
12/8/2022 11:02				0	0	0	0	0	0.002	0.004
12/8/2022 11:03				0	0	0	0	0	0.002	0.005
12/8/2022 11:04				0	0	0	0	0	0.002	0.005
12/8/2022 11:05	12	102.5	42.90473;-73.35883	0	0	0	0	0	0.002	0.004
12/8/2022 11:06				0	0	0	0	0	0.002	0.004
12/8/2022 11:07				0	0	0	0	0	0.002	0.004
12/8/2022 11:08				0	0	0	0	0	0.002	0.005
12/8/2022 11:09				0	0	0	0	0	0.002	0.005
12/8/2022 11:10	12	101.3	42.90471;-73.35889	0	0	0	0	0	0.002	0.006
12/8/2022 11:11				0	0	0	0	0	0.002	0.005
12/8/2022 11:12				0	0	0	0	0	0.002	0.005
12/8/2022 11:13				0	0	0	0	0	0.002	0.004
12/8/2022 11:14				0	0	0	0	0	0.002	0.005
12/8/2022 11:15	12	108.8	42.90468;-73.3588	0	0	0	0	0	0.002	0.005
12/8/2022 11:16				0	0	0	0	0	0.002	0.005
12/8/2022 11:17				0	0	0	0	0	0.002	0.005
12/8/2022 11:18				0	0	0	0	0	0.002	0.004
12/8/2022 11:19				0	0	0	0	0	0.002	0.005
12/8/2022 11:20	12	111.3	42.90467;-73.35883	0.056	0	0	0	0	0.002	0.008
12/8/2022 11:21				0.056	0	0	0	0	0.002	0.006
12/8/2022 11:22				0.056	0	0	0	0	0.002	0.005
12/8/2022 11:23				0.056	0	0	0	0	0.002	0.004
12/8/2022 11:24				0.056	0	0	0	0	0.002	0.004
12/8/2022 11:25	12	110	42.90475;-73.35878	0.056	0	0	0	0	0.002	0.004
12/8/2022 11:26				0.056	0	0	0	0	0.002	0.005
12/8/2022 11:27				0.056	0	0	0	0	0.002	0.004
12/8/2022 11:28				0.056	0	0	0	0	0.002	0.005
12/8/2022 11:29				0.056	0	0	0	0	0.002	0.005
12/8/2022 11:30	12	111.3	42.90467;-73.35884	0.056	0	0	0	0	0.002	0.005
12/8/2022 11:31				0.056	0	0	0	0	0.002	0.004
12/8/2022 11:32				0.056	0	0	0	0	0.002	0.004

C.T. MALE ASSOCIATES

CAMP FIELD DATA
LIBERTY STREET IRM

Device	Thiamis 2B011696			RAE RS232(A) 2B011696					DustTrak RS232(C) 2B011696	
Timestamp (UTC)	Batt. Voltage (V)	Current (mA)	Location	VOC (Peak) (ppm)	VOC (Low) (ppm)	VOC (STEL) (ppm)	VOC (TWA) (ppm)	VOC (ppm)	Total TWA (mg/m³)	Mass Conc. Total (mg/m³)
12/8/2022 11:33				0.056	0	0	0	0	0.002	0.003
12/8/2022 11:34				0.056	0	0	0	0	0.002	0.003
12/8/2022 11:35	12	108.8	42.9048;-73.35886	0.056	0	0	0	0	0.002	0.004
12/8/2022 11:36				0.056	0	0	0	0	0.002	0.004
12/8/2022 11:37				0.056	0	0	0	0	0.002	0.003
12/8/2022 11:38				0.056	0	0	0	0	0.002	0.004
12/8/2022 11:39				0.056	0	0	0	0	0.002	0.003
12/8/2022 11:40	12	107.5	42.90471;-73.35883	0.056	0	0	0	0	0.002	0.003
12/8/2022 11:41				0.056	0	0	0	0	0.002	0.003
12/8/2022 11:42				0.056	0	0	0	0	0.002	0.003
12/8/2022 11:43				0.056	0	0	0	0	0.002	0.003
12/8/2022 11:44				0.056	0	0	0	0	0.002	0.004
12/8/2022 11:45	11.9	105	42.90473;-73.35877	0.056	0	0	0	0	0.002	0.004
12/8/2022 11:46				0.056	0	0	0	0	0.002	0.003
12/8/2022 11:47				0.056	0	0	0	0	0.002	0.003
12/8/2022 11:48				0.056	0	0	0	0	0.002	0.003
12/8/2022 11:49				0.056	0	0	0	0	0.002	0.003
12/8/2022 11:50	11.9	107.5	42.90484;-73.35878	0.056	0	0	0	0	0.002	0.003
12/8/2022 11:51				0.056	0	0	0	0	0.002	0.003
12/8/2022 11:52				0.056	0	0	0	0	0.002	0.004
12/8/2022 11:53				0.056	0	0	0	0	0.002	0.004
12/8/2022 11:54				0.056	0	0	0	0	0.002	0.005
12/8/2022 11:55	11.9	108.8	42.90476;-73.35878	0.056	0	0	0	0	0.002	0.003
12/8/2022 11:56				0.056	0	0	0	0	0.002	0.003
12/8/2022 11:57				0.056	0	0	0	0	0.002	0.003
12/8/2022 11:58				0.056	0	0	0	0	0.002	0.003
12/8/2022 11:59				0.056	0	0	0	0	0.002	0.003
12/8/2022 12:00	11.8	175	42.90474;-73.35882	0.056	0	0	0	0	0.002	0.004
12/8/2022 12:01								0	0.002	0.003
12/8/2022 12:01				0.056	0	0	0			
12/8/2022 12:02				0.056	0	0	0	0	0.002	0.003
12/8/2022 12:03				0.056	0	0	0	0	0.002	0.003
12/8/2022 12:04				0.056	0	0	0	0	0.002	0.003
12/8/2022 12:05	11.9	110	42.90477;-73.3588	0.056	0	0	0	0	0.002	0.003
12/8/2022 12:06				0.056	0	0	0	0	0.002	0.003
12/8/2022 12:07				0.056	0	0	0	0	0.002	0.003
12/8/2022 12:08				0.056	0	0	0	0	0.002	0.003
12/8/2022 12:09				0.056	0	0	0	0	0.002	0.004
12/8/2022 12:10	11.9	106.3	42.90473;-73.3588	0.056	0	0	0	0	0.002	0.003
12/8/2022 12:11				0.056	0	0	0	0	0.002	0.003
12/8/2022 12:12				0.056	0	0	0	0	0.002	0.003
12/8/2022 12:13				0.056	0	0	0	0	0.002	0.003
12/8/2022 12:14				0.056	0	0	0	0	0.002	0.003
12/8/2022 12:15	11.9	102.5	42.90475;-73.35883	0.056	0	0	0	0	0.002	0.004
12/8/2022 12:16				0.056	0	0	0	0	0.002	0.004
12/8/2022 12:17				0.056	0	0	0	0	0.003	0.004
12/8/2022 12:18				0.056	0	0	0	0	0.003	0.004
12/8/2022 12:19				0.056	0	0	0	0	0.003	0.004
12/8/2022 12:20	11.9	108.8	42.90476;-73.35883	0.056	0	0	0	0	0.003	0.004
12/8/2022 12:21				0.056	0	0	0	0	0.003	0.004
12/8/2022 12:22				0.056	0	0	0	0	0.003	0.004
12/8/2022 12:23				0.056	0	0	0	0	0.003	0.004
12/8/2022 12:24				0.056	0	0	0	0	0.003	0.004
12/8/2022 12:25	11.9	102.5	2.90474;-307689120.	0.056	0	0	0	0	0.003	0.004
12/8/2022 12:26				0.056	0	0	0	0	0.003	0.004
12/8/2022 12:27				0.056	0	0	0	0	0.003	0.004
12/8/2022 12:28				0.056	0	0	0	0	0.003	0.004
12/8/2022 12:29				0.056	0	0	0	0	0.003	0.004
12/8/2022 12:30	11.9	106.3	42.90474;-73.35886	0.056	0	0	0	0	0.003	0.004
12/8/2022 12:31				0.056	0	0	0	0	0.003	0.004
12/8/2022 12:32				0.056	0	0	0	0	0.003	0.004

C.T. MALE ASSOCIATES

CAMP FIELD DATA
LIBERTY STREET IRM

Device	Thiamis 2B011696			RAE RS232(A) 2B011696					DustTrak RS232(C) 2B011696	
Timestamp (UTC)	Batt. Voltage (V)	Current (mA)	Location	VOC (Peak) (ppm)	VOC (Low) (ppm)	VOC (STEL) (ppm)	VOC (TWA) (ppm)	VOC (ppm)	Total TWA (mg/m³)	Mass Conc. Total (mg/m³)
12/8/2022 12:33				0.056	0	0	0	0	0.003	0.004
12/8/2022 12:34				0.056	0	0	0	0	0.003	0.004
12/8/2022 12:35	11.9	106.3	42.90471;-73.35879	0.056	0	0	0	0	0.003	0.004
12/8/2022 12:36				0.056	0	0	0	0	0.003	0.004
12/8/2022 12:37				0.056	0	0	0	0	0.003	0.004
12/8/2022 12:38				0.056	0	0	0	0	0.003	0.004
12/8/2022 12:39				0.056	0	0	0	0	0.003	0.004
12/8/2022 12:40	11.9	106.3	42.90471;-73.35879	0.056	0	0	0	0	0.003	0.072
12/8/2022 12:41				0.056	0	0	0	0	0.003	0.004
12/8/2022 12:42				0.056	0	0	0	0	0.003	0.004
12/8/2022 12:43				0.056	0	0	0	0	0.003	0.004
12/8/2022 12:44				0.056	0	0	0	0	0.003	0.004
12/8/2022 12:45	11.9	105	42.90476;-73.35889	0.056	0	0	0	0	0.003	0.004
12/8/2022 12:46				0.056	0	0	0	0	0.003	0.004
12/8/2022 12:47				0.056	0	0	0	0	0.003	0.004
12/8/2022 12:48				0.056	0	0	0	0	0.003	0.004
12/8/2022 12:49				0.056	0	0	0	0	0.003	0.004
12/8/2022 12:50	11.8	115	42.90483;-73.35881	0.056	0	0	0	0	0.003	0.004
12/8/2022 12:51				0.056	0	0	0	0	0.003	0.004
12/8/2022 12:52				0.056	0	0	0	0	0.003	0.005
12/8/2022 12:53				0.056	0	0	0	0	0.003	0.004
12/8/2022 12:54				0.056	0	0	0	0	0.003	0.004
12/8/2022 12:55	11.8	103.8	42.90478;-73.35884	0.056	0	0	0	0	0.003	0.004
12/8/2022 12:56				0.056	0	0	0	0	0.003	0.004
12/8/2022 12:57				0.056	0	0	0	0	0.003	0.004
12/8/2022 12:58				0.056	0	0	0	0	0.003	0.004
12/8/2022 12:59				0.056	0	0	0	0	0.003	0.004
12/8/2022 13:00	11.8	106.3	42.90478;-73.35883	0.056	0	0	0	0	0.003	0.004
12/8/2022 13:01				0.056	0	0	0	0	0.003	0.004
12/8/2022 13:02				0.056	0	0	0	0	0.003	0.004
12/8/2022 13:03				0.056	0	0	0	0	0.003	0.004
12/8/2022 13:04				0.056	0	0	0	0	0.003	0.004
12/8/2022 13:05	11.8	102.5	42.90475;-73.35885	0.056	0	0	0	0	0.003	0.005
12/8/2022 13:06				0.056	0	0	0	0	0.003	0.004
12/8/2022 13:07				0.056	0	0	0	0	0.003	0.004
12/8/2022 13:08				0.056	0	0	0	0	0.003	0.004
12/8/2022 13:09				0.056	0	0	0	0	0.003	0.004
12/8/2022 13:10	11.8	102.5	42.90483;-73.35894	0.056	0	0	0	0	0.003	0.004
12/8/2022 13:11				0.056	0	0	0	0	0.003	0.004
12/8/2022 13:12				0.056	0	0	0	0	0.003	0.004
12/8/2022 13:13				0.056	0	0	0	0	0.003	0.004
12/8/2022 13:14				0.056	0	0	0	0	0.003	0.004
12/8/2022 13:15	11.8	108.8	42.9048;-73.35887	0.056	0	0	0	0	0.003	0.004
12/8/2022 13:16				0.056	0	0	0	0	0.003	0.004
12/8/2022 13:17				0.056	0	0	0	0	0.003	0.004
12/8/2022 13:18				0.056	0	0	0	0	0.003	0.004
12/8/2022 13:19				0.056	0	0	0	0	0.003	0.004
12/8/2022 13:20	11.8	111.3	42.90482;-73.35878	0.056	0	0	0	0	0.003	0.004
12/8/2022 13:21				0.056	0	0	0	0	0.003	0.004
12/8/2022 13:22				0.056	0	0	0	0	0.003	0.004
12/8/2022 13:23				0.056	0	0	0	0	0.003	0.004
12/8/2022 13:24				0.056	0	0	0	0	0.003	0.004
12/8/2022 13:25	11.8	105	42.9048;-73.35889	0.056	0	0	0	0	0.003	0.004
12/8/2022 13:25				0.056	0	0	0	0		
12/8/2022 13:26				0.056	0	0	0	0	0.003	0.004
12/8/2022 13:27				0.056	0	0	0	0	0.003	0.004
12/8/2022 13:28				0.056	0	0	0	0	0.003	0.004
12/8/2022 13:29				0.056	0	0	0	0	0.003	0.004
12/8/2022 13:30	11.8	107.5	42.90477;-73.35885	0.056	0	0	0	0	0.003	0.005
12/8/2022 13:31				0.056	0	0	0	0	0.003	0.004
12/8/2022 13:32				0.056	0	0	0	0	0.003	0.004

C.T. MALE ASSOCIATES

CAMP FIELD DATA
LIBERTY STREET IRM

Device	Thiamis 2B011696			RAE RS232(A) 2B011696					DustTrak RS232(C) 2B011696	
Timestamp (UTC)	Batt. Voltage (V)	Current (mA)	Location	VOC (Peak) (ppm)	VOC (Low) (ppm)	VOC (STEL) (ppm)	VOC (TWA) (ppm)	VOC (ppm)	Total TWA (mg/m³)	Mass Conc. Total (mg/m³)
12/8/2022 13:33				0.056	0	0	0	0	0.003	0.004
12/8/2022 13:34				0.056	0	0	0	0	0.003	0.004
12/8/2022 13:35	11.8	113.8	42.90479;-73.3588	0.056	0	0	0	0	0.003	0.004
12/8/2022 13:36				0.056	0	0	0	0	0.003	0.004
12/8/2022 13:37				0.056	0	0	0	0	0.003	0.004
12/8/2022 13:38				0.056	0	0	0	0	0.003	0.004
12/8/2022 13:39				0.056	0	0	0	0	0.003	0.004
12/8/2022 13:40	11.8	102.5	42.90483;-73.35883	0.056	0	0	0	0	0.003	0.005
12/8/2022 13:41				0.056	0	0	0	0	0.003	0.004
12/8/2022 13:42				0.056	0	0	0	0	0.003	0.004
12/8/2022 13:43				0.056	0	0	0	0	0.003	0.004
12/8/2022 13:44				0.056	0	0	0	0	0.003	0.004
12/8/2022 13:45	11.7	108.8	42.90478;-73.35876	0.056	0	0	0	0	0.003	0.004
12/8/2022 13:46				0.056	0	0	0	0	0.003	0.004
12/8/2022 13:47				0.056	0	0	0	0	0.003	0.004
12/8/2022 13:48				0.056	0	0	0	0	0.003	0.004
12/8/2022 13:49				0.056	0	0	0	0	0.003	0.004
12/8/2022 13:50	11.7	111.3	42.90475;-73.35877	0.056	0	0	0	0	0.003	0.004
12/8/2022 13:51				0.056	0	0	0	0	0.003	0.004
12/8/2022 13:52				0.056	0	0	0	0	0.003	0.004
12/8/2022 13:53				0.056	0	0	0	0	0.003	0.004
12/8/2022 13:54				0.056	0	0	0	0	0.003	0.004
12/8/2022 13:55	11.7	108.8	42.90475;-73.35877	0.056	0	0	0	0	0.003	0.004
12/8/2022 13:56				0.056	0	0	0	0	0.003	0.004
12/8/2022 13:57				0.056	0	0	0	0	0.003	0.004
12/8/2022 13:58				0.056	0	0	0	0	0.003	0.004
12/8/2022 13:59				0.056	0	0	0	0	0.003	0.004
12/8/2022 14:00	11.7	107.5	42.90479;-73.35875	0.056	0	0	0	0	0.003	0.004
12/8/2022 14:01				0.056	0	0	0	0	0.003	0.004
12/8/2022 14:02				0.056	0	0	0	0	0.003	0.004
12/8/2022 14:03				0.056	0	0	0	0	0.003	0.004
12/8/2022 14:04				0.056	0	0	0	0	0.003	0.004
12/8/2022 14:05	11.7	108.8	42.90479;-73.35873	0.056	0	0	0	0	0.003	0.004
12/8/2022 14:06				0.056	0	0	0	0	0.003	0.004
12/8/2022 14:07				0.056	0	0	0	0	0.003	0.004
12/8/2022 14:08				0.056	0	0	0	0	0.003	0.004
12/8/2022 14:09				0.056	0	0	0	0	0.003	0.004
12/8/2022 14:10	11.7	108.8	42.90475;-73.35879	0.056	0	0	0	0	0.003	0.005
12/8/2022 14:11				0.056	0	0	0	0	0.003	0.005
12/8/2022 14:12				0.056	0	0	0	0	0.003	0.004
12/8/2022 14:13				0.056	0	0	0	0	0.003	0.004
12/8/2022 14:14				0.056	0	0	0	0	0.003	0.004
12/8/2022 14:15	11.7	115	42.90479;-73.35885	0.056	0	0	0		0.003	0.005
12/8/2022 14:15								0		
12/8/2022 14:16				0.056	0	0	0	0	0.004	0.004
12/8/2022 14:17				0.056	0	0	0	0	0.004	0.004
12/8/2022 14:18				0.056	0	0	0	0	0.004	0.004
12/8/2022 14:19				0.056	0	0	0	0	0.004	0.004
12/8/2022 14:20	11.7	110	42.9049;-73.35873	0.056	0	0	0	0	0.004	0.004
12/8/2022 14:21				0.056	0	0	0	0	0.004	0.004
12/8/2022 14:22				0.056	0	0	0	0	0.004	0.004
12/8/2022 14:23				0.056	0	0	0	0	0.004	0.004
12/8/2022 14:24				0.056	0	0	0	0	0.004	0.004
12/8/2022 14:25	11.7	108.8	42.90475;-73.3588	0.056	0	0	0	0	0.004	0.004
12/8/2022 14:26				0.056	0	0	0	0	0.004	0.004
12/8/2022 14:27				0.056	0	0	0	0	0.004	0.004
12/8/2022 14:28				0.056	0	0	0	0	0.004	0.004
12/8/2022 14:29				0.056	0	0	0	0	0.004	0.004
12/8/2022 14:30	11.7	107.5	42.90484;-73.35885	0.056	0	0	0	0	0.004	0.072
12/8/2022 14:31				0.056	0	0	0	0	0.004	0.004
12/8/2022 14:32				0.056	0	0	0	0	0.004	0.004

C.T. MALE ASSOCIATES

CAMP FIELD DATA
LIBERTY STREET IRM

Device	Thiamis 2B011696			RAE RS232(A) 2B011696					DustTrak RS232(C) 2B011696	
Timestamp (UTC)	Batt. Voltage (V)	Current (mA)	Location	VOC (Peak) (ppm)	VOC (Low) (ppm)	VOC (STEL) (ppm)	VOC (TWA) (ppm)	VOC (ppm)	Total TWA (mg/m ³)	Mass Conc. Total (mg/m ³)
12/8/2022 14:33				0.056	0	0	0	0	0.004	0.004
12/8/2022 14:34				0.056	0	0	0	0	0.004	0.004
12/8/2022 14:35	11.7	108.8	42.90479;-73.35883	0.056	0	0	0	0	0.004	0.004
12/8/2022 14:36				0.056	0	0	0	0	0.004	0.004
12/8/2022 14:37				0.056	0	0	0	0	0.004	0.005
12/8/2022 14:38				0.056	0	0	0	0	0.004	0.004
12/8/2022 14:39				0.056	0	0	0	0	0.004	0.004
12/8/2022 14:40	11.6	113.8	42.90478;-73.35876	0.056	0	0	0	0	0.004	0.004
12/8/2022 14:41				0.056	0	0	0	0	0.004	0.004
12/8/2022 14:42				0.056	0	0	0	0	0.004	0.004
12/8/2022 14:43				0.056	0	0	0	0	0.004	0.004
12/8/2022 14:44				0.056	0	0	0	0	0.004	0.004
12/8/2022 14:45	11.6	112.5	42.90481;-73.35886	0.056	0	0	0	0	0.004	0.004
12/8/2022 14:46				0.056	0	0	0	0	0.004	0.004
12/8/2022 14:47				0.056	0	0	0	0	0.004	0.072
12/8/2022 14:48				0.056	0	0	0	0	0.004	0.004
12/8/2022 14:49				0.056	0	0	0	0	0.004	0.072
12/8/2022 14:50	11.6	110	42.90474;-73.35878	0.056	0	0	0	0	0.004	0.005
12/8/2022 14:51				0.056	0	0	0	0	0.004	0.005
12/8/2022 14:52				0.056	0	0	0	0	0.004	0.004
12/8/2022 14:53				0.056	0	0	0	0	0.004	0.005
12/8/2022 14:54				0.056	0	0	0	0	0.004	0.004
12/8/2022 14:55	11.6	108.8	42.90481;-73.35884	0.056	0	0	0	0	0.004	0.004
12/8/2022 14:56				0.056	0	0	0	0	0.004	0.004
12/8/2022 14:57				0.056	0	0	0	0	0.004	0.004
12/8/2022 14:58				0.056	0	0	0	0	0.004	0.004
12/8/2022 14:59				0.056	0	0	0	0	0.004	0.004
12/8/2022 15:00	11.6	108.8	42.90477;-73.35882	0.056	0	0	0	0	0.004	0.004
12/8/2022 15:01				0.056	0	0	0	0	0.004	0.004
12/8/2022 15:02				0.056	0	0	0	0	0.004	0.004
12/8/2022 15:03				0.056	0	0	0	0	0.004	0.004
12/8/2022 15:04				0.056	0	0	0	0	0.004	0.004
12/8/2022 15:05	11.6	108.8	42.90472;-73.35881	0.056	0	0	0	0	0.004	0.004
12/8/2022 15:06				0.056	0	0	0	0	0.004	0.005
12/8/2022 15:07				0.056	0	0	0	0	0.004	0.004
12/8/2022 15:08				0.056	0	0	0	0	0.004	0.005
12/8/2022 15:09				0.056	0	0	0	0	0.004	0.004
12/8/2022 15:10	11.6	108.8	42.90474;-73.35883	0.056	0	0	0	0	0.004	0.005
12/8/2022 15:11				0.056	0	0	0	0	0.004	0.004
12/8/2022 15:12				0.056	0	0	0	0	0.004	0.004
12/8/2022 15:13				0.056	0	0	0	0	0.004	0.005
12/8/2022 15:14				0.056	0	0	0	0	0.004	0.005
12/8/2022 15:15	11.5	108.8	42.90477;-73.35882	0.056	0	0	0	0	0.004	0.005
12/8/2022 15:16				0.056	0	0	0	0	0.004	0.005
12/8/2022 15:17				0.056	0	0	0	0	0.004	0.005
12/8/2022 15:18				0.056	0	0	0	0	0.004	0.005
12/8/2022 15:19				0.056	0	0	0	0	0.004	0.005
12/8/2022 15:20	11.5	108.8	42.90473;-73.35883	0.056	0	0	0	0	0.004	0.005
12/8/2022 15:21				0.056	0	0	0	0	0.004	0.005
12/8/2022 15:22				0.056	0	0	0	0	0.004	0.005
12/8/2022 15:23				0.056	0	0	0	0	0.004	0.09
12/8/2022 15:24				0.056	0	0	0	0	0.004	0.005
12/8/2022 15:25	11.5	106.3	42.90479;-73.35883	0.056	0	0	0	0	0.004	0.005
12/8/2022 15:26				0.056	0	0	0	0	0.004	0.005
12/8/2022 15:27				0.056	0	0	0	0	0.004	0.005
12/9/2022 8:29	12.3	105								
12/9/2022 8:30	12.3	106.3		0	0	0	0	0	0	0.006
12/9/2022 8:31				0	0	0	0	0	0	0.006
12/9/2022 8:32				0	0	0	0	0	0	0.006
12/9/2022 8:33				0	0	0	0	0	0	0.006
12/9/2022 8:34				0	0	0	0	0	0	0.006

C.T. MALE ASSOCIATES

CAMP FIELD DATA
LIBERTY STREET IRM

Device	Thiamis 2B011696			RAE RS232(A) 2B011696					DustTrak RS232(C) 2B011696	
Timestamp (UTC)	Batt. Voltage (V)	Current (mA)	Location	VOC (Peak) (ppm)	VOC (Low) (ppm)	VOC (STEL) (ppm)	VOC (TWA) (ppm)	VOC (ppm)	Total TWA (mg/m³)	Mass Conc. Total (mg/m³)
12/9/2022 8:35	12.2	108.8	42.90576;-73.35891	0	0	0	0	0	0	0.007
12/9/2022 8:36				0	0	0	0	0	0	0.006
12/9/2022 8:37				0	0	0	0	0	0	0.006
12/9/2022 8:38				0	0	0	0	0	0	0.006
12/9/2022 8:39				0	0	0	0	0	0	0.006
12/9/2022 8:40	12.3	108.8	42.90575;-73.35899	0	0	0	0	0	0	0.006
12/9/2022 8:41				0	0	0	0	0	0	0.006
12/9/2022 8:42				0	0	0	0	0	0	0.006
12/9/2022 8:43				0	0	0	0	0	0	0.007
12/9/2022 8:44				0	0	0	0	0	0	0.007
12/9/2022 8:45	12.3	103.8	42.90575;-73.35901	0	0	0	0	0	0	0.007
12/9/2022 8:46				0	0	0	0	0	0	0.007
12/9/2022 8:47				0	0	0	0	0	0	0.007
12/9/2022 8:48				0	0	0	0	0	0	0.007
12/9/2022 8:49				0	0	0	0	0	0	0.007
12/9/2022 8:50	12.3	105	42.90575;-73.35899	0	0	0	0	0	0	0.007
12/9/2022 8:51				0	0	0	0	0	0	0.007
12/9/2022 8:52				0	0	0	0	0	0	0.007
12/9/2022 8:53				0	0	0	0	0	0	0.007
12/9/2022 8:54				0	0	0	0	0	0	0.007
12/9/2022 8:55	12.3	106.3	42.90572;-73.35904	0	0	0	0	0	0	0.007
12/9/2022 8:56				0	0	0	0	0	0	0.007
12/9/2022 8:57				0	0	0	0	0	0	0.007
12/9/2022 8:58				0	0	0	0	0	0	0.007
12/9/2022 8:59				0	0	0	0	0	0	0.007
12/9/2022 9:00	12.2	103.8	42.90575;-73.35899	0	0	0	0	0	0	0.008
12/9/2022 9:01				0	0	0	0	0	0	0.007
12/9/2022 9:02				0	0	0	0	0	0	0.007
12/9/2022 9:03				0	0	0	0	0	0	0.125
12/9/2022 9:04				0	0	0	0	0	0	0.007
12/9/2022 9:05	12.2	102.5	42.9057;-73.35903	0	0	0	0	0	0	0.007
12/9/2022 9:06				0	0	0	0	0	0	0.007
12/9/2022 9:07				0	0	0	0	0	0.001	0.008
12/9/2022 9:08				0	0	0	0	0	0.001	0.007
12/9/2022 9:09				0	0	0	0	0	0.001	0.007
12/9/2022 9:10	12.2	102.5	42.90571;-73.35902	0	0	0	0	0	0.001	0.007
12/9/2022 9:11				0	0	0	0	0	0.001	0.007
12/9/2022 9:12				0	0	0	0	0	0.001	0.007
12/9/2022 9:13				0	0	0	0	0	0.001	0.008
12/9/2022 9:14				0	0	0	0	0	0.001	0.007
12/9/2022 9:15	12.2	103.8	42.90567;-73.35902	0	0	0	0	0	0.001	0.007
12/9/2022 9:16				0	0	0	0	0	0.001	0.007
12/9/2022 9:17				0	0	0	0	0	0.001	0.007
12/9/2022 9:18				0	0	0	0	0	0.001	0.007
12/9/2022 9:19				0	0	0	0	0	0.001	0.007
12/9/2022 9:20	12.2	98.8	42.90571;-73.35897	0	0	0	0	0	0.001	0.007
12/9/2022 9:21				0	0	0	0	0	0.001	0.007
12/9/2022 9:22				0	0	0	0	0	0.001	0.007
12/9/2022 9:23				0	0	0	0	0	0.001	0.007
12/9/2022 9:24				0	0	0	0	0	0.001	0.007
12/9/2022 9:25	12.2	107.5	42.9057;-73.35897	0	0	0	0	0	0.001	0.007
12/9/2022 9:26				0	0	0	0	0	0.001	0.007
12/9/2022 9:27				0	0	0	0	0	0.001	0.007
12/9/2022 9:28				0	0	0	0	0	0.001	0.007
12/9/2022 9:29				0	0	0	0	0	0.001	0.007
12/9/2022 9:30	12.2	107.5	42.90565;-73.35903	0	0	0	0	0	0.001	0.007
12/9/2022 9:31				0	0	0	0	0	0.001	0.008
12/9/2022 9:32				0	0	0	0	0	0.001	0.007
12/9/2022 9:33				0	0	0	0	0	0.001	0.007
12/9/2022 9:34				0	0	0	0	0	0.001	0.008
12/9/2022 9:35	12.2	112.5	42.90567;-73.35905	0	0	0	0	0	0.001	0.126

C.T. MALE ASSOCIATES

CAMP FIELD DATA
LIBERTY STREET IRM

Device	Thiamis 2B011696			RAE RS232(A) 2B011696					DustTrak RS232(C) 2B011696	
Timestamp (UTC)	Batt. Voltage (V)	Current (mA)	Location	VOC (Peak) (ppm)	VOC (Low) (ppm)	VOC (STEL) (ppm)	VOC (TWA) (ppm)	VOC (ppm)	Total TWA (mg/m³)	Mass Conc. Total (mg/m³)
12/9/2022 9:36				0	0	0	0	0	0.001	0.007
12/9/2022 9:37				0	0	0	0	0	0.001	0.007
12/9/2022 9:38				0	0	0	0	0	0.001	0.007
12/9/2022 9:39				0	0	0	0	0	0.001	0.007
12/9/2022 9:40	12.1	102.5	42.90572;-73.35897	0	0	0	0	0	0.001	0.126
12/9/2022 9:41				0	0	0	0	0	0.001	0.007
12/9/2022 9:42				0	0	0	0	0	0.001	0.007
12/9/2022 9:43				0	0	0	0	0	0.001	0.007
12/9/2022 9:44				0	0	0	0	0	0.001	0.007
12/9/2022 9:45	12.1	102.5	42.90571;-73.35894	0	0	0	0	0	0.001	0.007
12/9/2022 9:46				0	0	0	0	0	0.001	0.007
12/9/2022 9:47				0	0	0	0	0	0.001	0.007
12/9/2022 9:48				0	0	0	0	0	0.001	0.007
12/9/2022 9:49				0	0	0	0	0	0.001	0.008
12/9/2022 9:50	12	108.8	42.90569;-73.35902	0	0	0	0	0	0.001	0.008
12/9/2022 9:51				0	0	0	0	0	0.001	0.008
12/9/2022 9:52				0	0	0	0	0	0.001	0.007
12/9/2022 9:53				0	0	0	0	0	0.001	0.007
12/9/2022 9:54				0	0	0	0	0	0.001	0.126
12/9/2022 9:55	12	102.5	42.90574;-73.359	0	0	0	0	0	0.001	0.143
12/9/2022 9:56				0	0	0	0	0	0.001	0.007
12/9/2022 9:57				0	0	0	0	0	0.001	0.007
12/9/2022 9:58				0	0	0	0	0	0.001	0.007
12/9/2022 9:59				0	0	0	0	0	0.001	0.007
12/9/2022 10:00	12	102.5	42.90569;-73.359	0	0	0	0	0	0.001	0.007
12/9/2022 10:01				0	0	0	0	0	0.001	0.008
12/9/2022 10:02				0	0	0	0	0	0.001	0.008
12/9/2022 10:03				0	0	0	0	0	0.001	0.008
12/9/2022 10:04				0	0	0	0	0	0.001	0.008
12/9/2022 10:05	11.9	113.8	42.90567;-73.35902	0	0	0	0	0	0.001	0.007
12/9/2022 10:06				0	0	0	0	0	0.001	0.008
12/9/2022 10:07				0	0	0	0	0	0.001	0.008
12/9/2022 10:08				0	0	0	0	0	0.001	0.008
12/9/2022 10:09				0	0	0	0	0	0.001	0.009
12/9/2022 10:10	11.9	136.3	42.90564;-73.35902	0	0	0	0	0	0.001	0.008
12/9/2022 10:11				0	0	0	0	0	0.001	0.008
12/9/2022 10:12				0	0	0	0	0	0.001	0.008
12/9/2022 10:13				0	0	0	0	0	0.001	0.008
12/9/2022 10:14				0	0	0	0	0	0.002	0.008
12/9/2022 10:15	12	108.8	42.90569;-73.35901	0	0	0	0	0	0.002	0.008
12/9/2022 10:16				0	0	0	0	0	0.002	0.008
12/9/2022 10:17				0	0	0	0	0	0.002	0.008
12/9/2022 10:18				0	0	0	0	0	0.002	0.008
12/9/2022 10:19				0	0	0	0	0	0.002	0.008
12/9/2022 10:20	12	106.3	42.90569;-73.35902	0	0	0	0	0	0.002	0.008
12/9/2022 10:21				0	0	0	0	0	0.002	0.008
12/9/2022 10:22				0	0	0	0	0	0.002	0.008
12/9/2022 10:23				0	0	0	0	0	0.002	0.008
12/9/2022 10:24				0	0	0	0	0	0.002	0.008
12/9/2022 10:25	12	108.8	42.90564;-73.35902	0	0	0	0	0	0.002	0.008
12/9/2022 10:26				0	0	0	0	0	0.002	0.008
12/9/2022 10:27				0	0	0	0	0	0.002	0.008
12/9/2022 10:28				0	0	0	0	0	0.002	0.008
12/9/2022 10:29				0	0	0	0	0	0.002	0.008
12/9/2022 10:30	12	107.5	42.9057;-73.359	0	0	0	0	0	0.002	0.008
12/9/2022 10:31				0	0	0	0	0	0.002	0.008
12/9/2022 10:32				0	0	0	0	0	0.002	0.008
12/9/2022 10:33				0	0	0	0	0	0.002	0.008
12/9/2022 10:34				0	0	0	0	0	0.002	0.008
12/9/2022 10:35	12	110	42.90566;-73.35905	0	0	0	0	0	0.002	0.008
12/9/2022 10:36				0	0	0	0	0	0.002	0.008

C.T. MALE ASSOCIATES

CAMP FIELD DATA
LIBERTY STREET IRM

Device	Thiamis 2B011696			RAE RS232(A) 2B011696					DustTrak RS232(C) 2B011696	
Timestamp (UTC)	Batt. Voltage (V)	Current (mA)	Location	VOC (Peak) (ppm)	VOC (Low) (ppm)	VOC (STEL) (ppm)	VOC (TWA) (ppm)	VOC (ppm)	Total TWA (mg/m³)	Mass Conc. Total (mg/m³)
12/9/2022 10:37				0	0	0	0	0	0.002	0.008
12/9/2022 10:38				0	0	0	0	0	0.002	0.008
12/9/2022 10:39				0	0	0	0	0	0.002	0.008
12/9/2022 10:40	12	108.8	42.90571;-73.3591	0	0	0	0	0	0.002	0.009
12/9/2022 10:41				0	0	0	0	0	0.002	0.008
12/9/2022 10:42				0	0	0	0	0	0.002	0.008
12/9/2022 10:43				0	0	0	0	0	0.002	0.008
12/9/2022 10:44				0	0	0	0	0	0.002	0.008
12/9/2022 10:45	12	102.5	42.90571;-73.35912	0	0	0	0	0	0.002	0.008
12/9/2022 10:46				0	0	0	0	0	0.002	0.008
12/9/2022 10:47				0	0	0	0	0	0.002	0.008
12/9/2022 10:48				0	0	0	0	0	0.002	0.008
12/9/2022 10:49				0	0	0	0	0	0.002	0.008
12/9/2022 10:50	11.9	108.8	42.90572;-73.3591	0	0	0	0	0	0.002	0.008
12/9/2022 10:51				0	0	0	0	0	0.002	0.008
12/9/2022 10:52				0	0	0	0	0	0.002	0.008
12/9/2022 10:53				0	0	0	0	0	0.002	0.008
12/9/2022 10:54				0	0	0	0	0	0.002	0.01
12/9/2022 10:55	12	105	42.90574;-73.35913	0	0	0	0	0	0.002	0.008
12/9/2022 10:56				0	0	0	0	0	0.002	0.008
12/9/2022 10:57				0	0	0	0	0	0.002	0.008
12/9/2022 10:58				0	0	0	0	0	0.002	0.008
12/9/2022 10:59				0	0	0	0	0	0.002	0.008
12/9/2022 11:00	12	111.3	42.90574;-73.3591	0	0	0	0	0	0.002	0.008
12/9/2022 11:01				0	0	0	0	0	0.002	0.008
12/9/2022 11:02				0	0	0	0	0	0.002	0.008
12/9/2022 11:03				0	0	0	0	0	0.002	0.008
12/9/2022 11:04				0	0	0	0	0	0.002	0.008
12/9/2022 11:05	12	111.3	42.9057;-73.35903	0	0	0	0	0	0.002	0.008
12/9/2022 11:06				0	0	0	0	0	0.002	0.008
12/9/2022 11:07				0	0	0	0	0	0.002	0.008
12/9/2022 11:08				0	0	0	0	0	0.002	0.008
12/9/2022 11:09				0	0	0	0	0	0.002	0.008
12/9/2022 11:10	12	111.3	42.90572;-73.35904	0	0	0	0	0	0.002	0.009
12/9/2022 11:11				0	0	0	0	0	0.002	0.008
12/9/2022 11:12				0	0	0	0	0	0.002	0.008
12/9/2022 11:13				0	0	0	0	0	0.003	0.008
12/9/2022 11:14				0	0	0	0	0	0.003	0.008
12/9/2022 11:15	12	107.5	42.90574;-73.35904	0	0	0	0	0	0.003	0.008
12/9/2022 11:16				0	0	0	0	0	0.003	0.008
12/9/2022 11:17				0	0	0	0	0	0.003	0.009
12/9/2022 11:18				0	0	0	0	0	0.003	0.008
12/9/2022 11:19				0	0	0	0	0	0.003	0.008
12/9/2022 11:20	12	112.5	42.90571;-73.35909	0	0	0	0	0	0.003	0.008
12/9/2022 11:21				0	0	0	0	0	0.003	0.008
12/9/2022 11:22				0	0	0	0	0	0.003	0.008
12/9/2022 11:23				0	0	0	0	0	0.003	0.008
12/9/2022 11:24				0	0	0	0	0	0.003	0.008
12/9/2022 11:25	11.9	105	42.90577;-73.35902	0	0	0	0	0	0.003	0.007
12/9/2022 11:26				0	0	0	0	0	0.003	0.008
12/9/2022 11:27				0	0	0	0	0	0.003	0.007
12/9/2022 11:28				0	0	0	0	0	0.003	0.008
12/9/2022 11:29				0	0	0	0	0	0.003	0.007
12/9/2022 11:30	11.9	106.3	42.90574;-73.35899	0	0	0	0	0	0.003	0.007
12/9/2022 11:31				0	0	0	0	0	0.003	0.007
12/9/2022 11:32				0	0	0	0	0	0.003	0.007
12/9/2022 11:33				0	0	0	0	0	0.003	0.007
12/9/2022 11:34				0	0	0	0	0	0.003	0.007
12/9/2022 11:35	11.9	120	42.90578;-73.35905	0	0	0	0	0	0.003	0.007
12/9/2022 11:36				0	0	0	0	0	0.003	0.007
12/9/2022 11:37				0	0	0	0	0	0.003	0.007

C.T. MALE ASSOCIATES

CAMP FIELD DATA
LIBERTY STREET IRM

Device	Thiamis 2B011696			RAE RS232(A) 2B011696					DustTrak RS232(C) 2B011696	
Timestamp (UTC)	Batt. Voltage (V)	Current (mA)	Location	VOC (Peak) (ppm)	VOC (Low) (ppm)	VOC (STEL) (ppm)	VOC (TWA) (ppm)	VOC (ppm)	Total TWA (mg/m³)	Mass Conc. Total (mg/m³)
12/9/2022 11:38				0	0	0	0	0	0.003	0.007
12/9/2022 11:39				0	0	0	0	0	0.003	0.007
12/9/2022 11:40	11.9	105	42.90574;-73.35905	0	0	0	0	0	0.003	0.007
12/9/2022 11:41				0	0	0	0	0	0.003	0.007
12/9/2022 11:42				0	0	0	0	0	0.003	0.007
12/9/2022 11:43				0	0	0	0	0	0.003	0.007
12/9/2022 11:44				0	0	0	0	0	0.003	0.009
12/9/2022 11:45	11.9	116.3	42.90575;-73.35907	0	0	0	0	0	0.003	0.007
12/9/2022 11:46				0	0	0	0	0	0.003	0.008
12/9/2022 11:47				0	0	0	0	0	0.003	0.008
12/9/2022 11:48				0	0	0	0	0	0.003	0.008
12/9/2022 11:49				0	0	0	0	0	0.003	0.008
12/9/2022 11:50	11.9	108.8	42.90574;-73.35913	0	0	0	0	0	0.003	0.008
12/9/2022 11:51				0	0	0	0	0	0.003	0.008
12/9/2022 11:52				0	0	0	0	0	0.003	0.008
12/9/2022 11:53				0	0	0	0	0	0.003	0.008
12/9/2022 11:54				0	0	0	0	0	0.003	0.008
12/9/2022 11:55	11.9	106.3	42.90576;-73.35905	0	0	0	0	0	0.003	0.008
12/9/2022 11:56				0	0	0	0	0	0.003	0.008
12/9/2022 11:57				0	0	0	0	0	0.003	0.008
12/9/2022 11:58				0	0	0	0	0	0.003	0.008
12/9/2022 11:59				0	0	0	0	0	0.003	0.008
12/9/2022 12:00	11.9	103.8	42.90575;-73.35905	0	0	0	0	0	0.003	0.008
12/9/2022 12:01				0	0	0	0	0	0.003	0.008
12/9/2022 12:02				0	0	0	0	0	0.003	0.008
12/9/2022 12:03				0	0	0	0	0	0.003	0.008
12/9/2022 12:04				0	0	0	0	0	0.003	0.008
12/9/2022 12:05	11.9	110	42.9057;-73.35912	0	0	0	0	0	0.003	0.008
12/9/2022 12:06				0	0	0	0	0	0.003	0.008
12/9/2022 12:07				0	0	0	0	0	0.003	0.008
12/9/2022 12:08				0	0	0	0	0	0.003	0.008
12/9/2022 12:09				0	0	0	0	0	0.003	0.009
12/9/2022 12:10	11.9	108.8	42.90578;-73.35909	0	0	0	0	0	0.003	0.008
12/9/2022 12:11				0	0	0	0	0	0.003	0.008
12/9/2022 12:12				0	0	0	0	0	0.003	0.008
12/9/2022 12:13				0	0	0	0	0	0.003	0.008
12/9/2022 12:14				0	0	0	0	0	0.003	0.008
12/9/2022 12:15	11.9	107.5	42.90577;-73.35912	0	0	0	0	0	0.004	0.008
12/9/2022 12:16				0	0	0	0	0	0.004	0.009
12/9/2022 12:17				0	0	0	0	0	0.004	0.009
12/9/2022 12:18				0	0	0	0	0	0.004	0.009
12/9/2022 12:19				0	0	0	0	0	0.004	0.009
12/9/2022 12:20	11.8	123.8	42.90575;-73.35909	0	0	0	0	0	0.004	0.009
12/9/2022 12:21				0	0	0	0	0	0.004	0.009
12/9/2022 12:22				0	0	0	0	0	0.004	0.009
12/9/2022 12:23				0	0	0	0	0	0.004	0.008
12/9/2022 12:24				0	0	0	0	0	0.004	0.008
12/9/2022 12:25	11.8	101.3	42.90577;-73.35915	0	0	0	0	0	0.004	0.008
12/9/2022 12:26				0	0	0	0	0	0.004	0.008
12/9/2022 12:27				0	0	0	0	0	0.004	0.008
12/9/2022 12:28				0	0	0	0	0	0.004	0.008
12/9/2022 12:29				0	0	0	0	0	0.004	0.008
12/9/2022 12:30	11.8	105	42.9057;-73.35909	0	0	0	0	0	0.004	0.008
12/9/2022 12:31				0	0	0	0	0	0.004	0.009
12/9/2022 12:32				0	0	0	0	0	0.004	0.009
12/9/2022 12:33				0	0	0	0	0	0.004	0.008
12/9/2022 12:34				0	0	0	0	0	0.004	0.008
12/9/2022 12:35	11.8	107.5	42.90572;-73.35905	0	0	0	0	0	0.004	0.009
12/9/2022 12:36				0	0	0	0	0	0.004	0.008
12/9/2022 12:37				0	0	0	0	0	0.004	0.008
12/9/2022 12:38				0	0	0	0	0	0.004	0.008

C.T. MALE ASSOCIATES

CAMP FIELD DATA
LIBERTY STREET IRM

Device	Thiamis 2B011696			RAE RS232(A) 2B011696					DustTrak RS232(C) 2B011696	
Timestamp (UTC)	Batt. Voltage (V)	Current (mA)	Location	VOC (Peak) (ppm)	VOC (Low) (ppm)	VOC (STEL) (ppm)	VOC (TWA) (ppm)	VOC (ppm)	Total TWA (mg/m³)	Mass Conc. Total (mg/m³)
12/9/2022 12:39				0	0	0	0	0	0.004	0.008
12/9/2022 12:40	11.8	113.8	42.90576;-73.35907	0	0	0	0	0	0.004	0.008
12/9/2022 12:41				0	0	0		0	0	0.008
12/9/2022 12:42				0	0	0	0	0	0.004	0.008
12/9/2022 12:43				0	0	0	0	0	0.004	0.008
12/9/2022 12:44				0	0	0	0	0	0.004	0.008
12/9/2022 12:45	11.8	108.8	42.90574;-73.35905	0	0	0	0	0	0.004	0.008
12/9/2022 12:46				0	0	0	0	0	0.004	0.008
12/9/2022 12:47				0	0	0	0	0	0.004	0.008
12/9/2022 12:48				0	0	0	0	0	0.004	0.008
12/9/2022 12:49				0	0	0	0	0	0.004	0.008
12/9/2022 12:50	11.8	107.5	42.90576;-73.35905	0	0	0	0	0	0.004	0.008
12/9/2022 12:51				0	0	0	0	0	0.004	0.008
12/9/2022 12:52				0	0	0	0	0	0.004	0.008
12/9/2022 12:53				0	0	0	0	0	0.004	0.008
12/9/2022 12:54				0	0	0	0	0	0.004	0.008
12/9/2022 12:55	11.8	108.8	42.90575;-73.35913	0	0	0	0	0	0.004	0.008
12/9/2022 12:56				0	0	0	0	0	0.004	0.008
12/9/2022 12:57				0	0	0	0	0	0.004	0.009
12/9/2022 12:58				0	0	0	0	0	0.004	0.008
12/9/2022 12:59				0	0	0	0	0	0.004	0.008
12/9/2022 13:00	11.7	113.8	42.90575;-73.35908	0	0	0	0	0	0.004	0.008
12/9/2022 13:01				0	0	0	0	0	0.004	0.008
12/9/2022 13:02				0	0	0	0	0	0.004	0.009
12/9/2022 13:03				0	0	0	0	0	0.004	0.008
12/9/2022 13:04				0	0	0	0	0	0.004	0.009
12/9/2022 13:05	11.8	108.8	42.90572;-73.35896	0	0	0	0	0	0.004	0.008
12/9/2022 13:06				0	0	0	0	0	0.004	0.008
12/9/2022 13:07				0	0	0	0	0	0.004	0.008
12/9/2022 13:08				0	0	0	0	0	0.004	0.008
12/9/2022 13:09				0	0	0	0	0	0.004	0.008
12/9/2022 13:10	11.7	115	42.90574;-73.35902	0	0	0	0	0	0.004	0.009
12/9/2022 13:11				0	0	0	0	0	0.004	0.008
12/9/2022 13:12				0	0	0	0	0	0.004	0.008
12/9/2022 13:13				0	0	0	0	0	0.004	0.008
12/9/2022 13:14				0	0	0	0	0	0.005	0.008
12/9/2022 13:15	11.8	108.8	42.90575;-73.35902	0	0	0	0	0	0.005	0.008
12/9/2022 13:16				0	0	0	0	0	0.005	0.008
12/9/2022 13:17				0	0	0	0	0	0.005	0.008
12/9/2022 13:18				0	0	0	0	0	0.005	0.008
12/9/2022 13:19				0	0	0	0	0	0.005	0.008
12/9/2022 13:20	11.7	110	42.90574;-73.35899	0	0	0	0	0	0.005	0.008
12/9/2022 13:21				0	0	0	0	0	0.005	0.008
12/9/2022 13:22				0	0	0	0	0	0.005	0.008
12/9/2022 13:23				0	0	0	0	0	0.005	0.008
12/9/2022 13:24				0	0	0	0	0	0.005	0.008
12/9/2022 13:25	11.7	110	42.90574;-73.35901	0	0	0	0	0	0.005	0.008
12/9/2022 13:26				0	0	0	0	0	0.005	0.008
12/9/2022 13:27				0	0	0	0	0	0.005	0.008
12/9/2022 13:28				0	0	0	0	0	0.005	0.008
12/9/2022 13:29				0	0	0		0	0.05	0.008
12/9/2022 13:30	11.7	115	42.90577;-73.359	0	0	0	0	0	0.005	0.008
12/9/2022 13:31				0	0	0	0	0	0.005	0.008
12/9/2022 13:32				0	0	0	0	0	0.005	0.008
12/9/2022 13:33				0	0	0	0	0	0.005	0.008
12/9/2022 13:34				0	0	0	0	0	0.005	0.008
12/9/2022 13:35	11.7	121.3	42.90576;-73.359	0	0	0	0	0	0.005	0.008
12/9/2022 13:36				0	0	0	0	0	0.005	0.008
12/9/2022 13:37				0	0	0	0	0	0.005	0.008
12/9/2022 13:38				0	0	0	0	0	0.005	0.008
12/9/2022 13:39				0	0	0	0	0	0.005	0.008

C.T. MALE ASSOCIATES

CAMP FIELD DATA
LIBERTY STREET IRM

Device	Thiamis 2B011696			RAE RS232(A) 2B011696					DustTrak RS232(C) 2B011696	
Timestamp (UTC)	Batt. Voltage (V)	Current (mA)	Location	VOC (Peak) (ppm)	VOC (Low) (ppm)	VOC (STEL) (ppm)	VOC (TWA) (ppm)	VOC (ppm)	Total TWA (mg/m³)	Mass Conc. Total (mg/m³)
12/9/2022 13:40	11.7	110	42.90574;-73.35902	0	0	0	0	0	0.005	0.008
12/9/2022 13:41				0	0	0	0	0	0.005	0.008
12/9/2022 13:42				0	0	0	0	0	0.005	0.008
12/9/2022 13:43				0	0	0	0	0	0.005	0.008
12/9/2022 13:44				0	0	0	0	0	0.005	0.008
12/9/2022 13:45	11.7	110	42.90578;-73.35899	0	0	0	0	0	0.005	0.008
12/9/2022 13:46				0	0	0	0	0	0.005	0.008
12/9/2022 13:47				0	0	0	0	0	0.005	0.008
12/9/2022 13:48				0	0	0	0	0	0.005	0.008
12/9/2022 13:49				0	0	0	0	0	0.005	0.008
12/9/2022 13:50	11.7	112.5	42.90577;-73.35904	0	0	0	0	0	0.005	0.008
12/9/2022 13:51				0	0	0	0	0	0.005	0.008
12/9/2022 13:52				0	0	0	0	0	0.005	0.008
12/9/2022 13:53				0	0	0	0	0	0.005	0.008
12/9/2022 13:54				0	0	0	0	0	0.005	0.007
12/9/2022 13:55	11.7	111.3	42.90574;-73.35905	0	0	0	0	0	0.005	0.008
12/9/2022 13:56				0	0	0	0	0	0.005	0.008
12/9/2022 13:57				0	0	0	0	0	0.005	0.008
12/9/2022 13:58				0	0	0	0	0	0.005	0.008
12/9/2022 13:59				0	0	0	0	0	0.005	0.008
12/9/2022 14:00	11.7	110	42.90575;-73.35903	0	0	0	0	0	0.005	0.007
12/9/2022 14:01				0	0	0	0	0	0.005	0.008
12/9/2022 14:02				0	0	0	0	0	0.005	0.007
12/9/2022 14:03				0	0	0	0	0	0.005	0.007
12/9/2022 14:04				0	0	0	0	0	0.005	0.007
12/9/2022 14:05	11.7	116.3	42.90569;-73.359	0	0	0	0	0	0.005	0.008
12/9/2022 14:06				0	0	0	0	0	0.005	0.007
12/9/2022 14:07				0	0	0	0	0	0.005	0.007
12/9/2022 14:08				0	0	0	0	0	0.005	0.007
12/9/2022 14:09				0	0	0	0	0	0.005	0.008
12/9/2022 14:10	11.7	110	42.90575;-73.35909	0	0	0	0	0	0.005	0.008
12/9/2022 14:11								0	0.005	0.007
12/9/2022 14:12								0	0.005	0.007
12/9/2022 14:13				0	0	0	0	0	0.005	0.008
12/9/2022 14:14				0	0	0	0	0	0.005	0.007
12/9/2022 14:15	11.6	108.8	42.90575;-73.35905	0	0	0	0	0	0.005	0.007
12/9/2022 14:16				0	0	0	0	0	0.006	0.007
12/9/2022 14:17				0	0	0	0	0	0.006	0.007
12/9/2022 14:18				0	0	0	0	0	0.006	0.007
12/9/2022 14:19				0	0	0	0	0	0.006	0.007
12/9/2022 14:20	11.6	112.5	42.90572;-73.35905	0	0	0	0	0	0.006	0.007
12/9/2022 14:21				0	0	0	0	0	0.006	0.007
12/9/2022 14:22				0	0	0	0	0	0.006	0.007
12/9/2022 14:23				0	0	0	0	0	0.006	0.007
12/9/2022 14:24				0	0	0	0	0	0.006	0.007
12/9/2022 14:25	11.6	102.5	42.90573;-73.35906	0	0	0	0	0	0.006	0.007
12/9/2022 14:26				0	0	0	0	0	0.006	0.007
12/9/2022 14:27				0	0	0	0	0	0.006	0.007
12/9/2022 14:28				0	0	0	0	0	0.006	0.007
12/9/2022 14:29				0	0	0	0	0	0.006	0.007
12/9/2022 14:30	11.6	113.8	42.90572;-73.35898	0	0	0	0	0	0.006	0.007
12/9/2022 14:31				0	0	0	0	0	0.006	0.007
12/9/2022 14:32				0	0	0	0	0	0.006	0.007
12/9/2022 14:33				0	0	0	0	0	0.006	0.007
12/9/2022 14:34				0	0	0	0	0	0.006	0.007
12/9/2022 14:35	11.6	105	42.90574;-73.35896	0	0	0	0	0	0.006	0.007
12/9/2022 14:36				0	0	0	0	0	0.006	0.007
12/9/2022 14:37				0	0	0	0	0	0.006	0.007
12/9/2022 14:38				0	0	0	0	0	0.006	0.008
12/9/2022 14:39				0	0	0	0	0	0.006	0.007
12/9/2022 14:40	11.6	121.3	42.90573;-73.35894	0	0	0	0	0	0.006	0.007

C.T. MALE ASSOCIATES

CAMP FIELD DATA
LIBERTY STREET IRM

Device	Thiamis 2B011696			RAE RS232(A) 2B011696					DustTrak RS232(C) 2B011696	
Timestamp (UTC)	Batt. Voltage (V)	Current (mA)	Location	VOC (Peak) (ppm)	VOC (Low) (ppm)	VOC (STEL) (ppm)	VOC (TWA) (ppm)	VOC (ppm)	Total TWA (mg/m³)	Mass Conc. Total (mg/m³)
12/9/2022 14:41				0	0	0	0	0	0.006	0.007
12/9/2022 14:42				0	0	0	0	0	0.006	0.007
12/9/2022 14:43				0	0	0		0	0.006	0.007
12/9/2022 14:44				0	0	0	0	0	0.006	0.008
12/9/2022 14:45	11.6	105	42.90574;-73.35901	0	0	0	0	0	0.006	0.007
12/9/2022 14:46				0	0	0	0	0	0.006	0.007
12/9/2022 14:47				0	0	0	0	0	0.006	0.007
12/9/2022 14:48				0	0	0	0	0	0.006	0.007
12/9/2022 14:49				0	0	0	0	0	0.006	0.007
12/9/2022 14:50	11.6	110	42.9057;-73.35902	0	0	0	0	0	0.006	0.007
12/9/2022 14:51				0	0	0	0	0	0.006	0.007
12/9/2022 14:52				0	0	0	0	0	0.006	0.007
12/9/2022 14:53				0	0	0	0	0	0.006	0.007
12/9/2022 14:54				0	0	0	0	0	0.006	0.007
12/9/2022 14:55	11.6	107.5	42.9057;-73.35898	0	0	0	0	0	0.006	0.007
12/9/2022 14:56				0	0	0	0	0	0.006	0.007
12/9/2022 14:57				0	0	0	0	0	0.006	0.126
12/9/2022 14:58				0	0	0	0	0	0.006	0.007
12/9/2022 14:59				0	0	0	0	0	0.006	0.007
12/9/2022 15:00	11.5	111.3	42.90572;-73.359	0	0	0	0	0	0.006	0.007
12/9/2022 15:01				0	0	0	0	0	0.006	0.007
12/9/2022 15:02				0	0	0	0	0	0.006	0.007
12/9/2022 15:03				0	0	0	0	0	0.006	0.007
12/9/2022 15:04				0	0	0	0	0	0.006	0.007
12/9/2022 15:05	11.6	111.3	42.90567;-73.35904	0	0	0	0	0	0.006	0.007
12/9/2022 15:06				0	0	0	0	0	0.006	0.007
12/9/2022 15:07				0	0	0	0	0	0.006	0.007
12/9/2022 15:08				0	0	0	0	0	0.006	0.126
12/9/2022 15:09				0	0	0	0	0	0.006	0.007
12/9/2022 15:10	11.6	107.5	42.9057;-73.35899	0	0	0	0	0	0.006	0.007
12/9/2022 15:11				0	0	0	0	0	0.006	0.007
12/9/2022 15:12				0	0	0	0	0	0.006	0.007
12/9/2022 15:13				0	0	0	0	0	0.006	0.007
12/9/2022 15:14				0	0	0	0	0	0.006	0.007
12/9/2022 15:15	11.5	112.5	42.9057;-73.35898	0	0	0	0	0	0.006	0.007
12/9/2022 15:16				0	0	0	0	0	0.006	0.007
12/9/2022 15:17				0	0	0	0	0	0.006	0.008
12/9/2022 15:18				0	0	0	0	0	0.006	0.008
12/9/2022 15:19				0	0	0	0	0	0.006	0.008
12/9/2022 15:20	11.5	108.8	42.90567;-73.35892	0	0	0	0	0	0.006	0.009
12/9/2022 15:21				0	0	0	0	0	0.006	0.008
12/9/2022 15:22				0	0	0	0	0	0.006	0.008
12/9/2022 15:23				0	0	0	0	0	0.007	0.008
12/9/2022 15:24				0	0	0	0	0	0.007	0.008
12/9/2022 15:25	11.5	111.3	42.90563;-73.35898	0	0	0	0	0	0.007	0.008
12/9/2022 15:26				0	0	0	0	0	0.007	0.008
12/9/2022 15:27				0	0	0	0	0	0.007	0.01
12/9/2022 15:28				0	0	0	0	0	0.007	0.009
12/9/2022 15:29				0	0	0	0	0	0.007	0.008
12/9/2022 15:30	11.5	111.3	42.90567;-73.35896	0	0	0	0	0	0.007	0.009
12/9/2022 15:31				0	0	0	0	0	0.007	0.009
12/9/2022 15:32				0	0	0	0	0	0.007	0.009
12/9/2022 15:33				0	0	0	0	0	0.007	0.008
12/9/2022 15:34				0	0	0	0	0	0.007	0.009
12/9/2022 15:35	11.5	106.3	42.9057;-73.35899	0	0	0	0	0	0.007	0.008
12/9/2022 15:36				0	0	0	0	0	0.007	0.008
12/9/2022 15:37				0	0	0	0	0	0.007	0.009
12/9/2022 15:38				0	0	0	0	0	0.007	0.009
12/12/2022 8:56	12.3	108.8								
12/12/2022 8:57				0	0	0	0	0		
12/12/2022 8:58				0	0	0	0	0	0	0.011

C.T. MALE ASSOCIATES

CAMP FIELD DATA
LIBERTY STREET IRM

Device	Thiamis 2B011696			RAE RS232(A) 2B011696					DustTrak RS232(C) 2B011696	
Timestamp (UTC)	Batt. Voltage (V)	Current (mA)	Location	VOC (Peak) (ppm)	VOC (Low) (ppm)	VOC (STEL) (ppm)	VOC (TWA) (ppm)	VOC (ppm)	Total TWA (mg/m³)	Mass Conc. Total (mg/m³)
12/12/2022 8:59				0	0	0	0	0	0	0.011
12/12/2022 9:00	12.3	105	42.90567;-73.35905	0	0	0	0	0	0	0.012
12/12/2022 9:01				0	0	0	0	0	0	0.215
12/12/2022 9:02				0	0	0	0	0	0	0.012
12/12/2022 9:03				0	0	0	0	0	0	0.012
12/12/2022 9:04				0	0	0	0	0	0	0.012
12/12/2022 9:05	12.3	105	42.90569;-73.35904	0	0	0	0	0	0	0.012
12/12/2022 9:06				0	0	0	0	0	0	0.012
12/12/2022 9:07				0	0	0	0	0	0	0.012
12/12/2022 9:08				0	0	0	0	0	0	0.013
12/12/2022 9:09				0	0	0	0	0	0	0.012
12/12/2022 9:10	12.3	105	42.90568;-73.35896	0	0	0	0	0	0	0.012
12/12/2022 9:11				0	0	0	0	0	0	0.012
12/12/2022 9:12				0	0	0	0	0	0	0.013
12/12/2022 9:13				0	0	0	0	0	0	0.012
12/12/2022 9:14				0	0	0	0	0	0	0.013
12/12/2022 9:15	12.2	170	42.90568;-73.35898	0	0	0	0	0	0	0.013
12/12/2022 9:16				0	0	0	0	0	0	0.013
12/12/2022 9:17				0	0	0	0	0	0.001	0.013
12/12/2022 9:18				0	0	0	0	0	0.001	0.015
12/12/2022 9:19				0	0	0	0	0	0.001	0.013
12/12/2022 9:20	12.3	100	42.90566;-73.35904	0	0	0	0	0	0.001	0.013
12/12/2022 9:21				0	0	0	0	0	0.001	0.013
12/12/2022 9:22				0	0	0	0	0	0.001	0.014
12/12/2022 9:23				0	0	0	0	0	0.001	0.013
12/12/2022 9:24				0	0	0	0	0	0.001	0.013
12/12/2022 9:25	12.3	107.5	42.90569;-73.35899	0	0	0	0	0	0.001	0.014
12/12/2022 9:26				0	0	0	0	0	0.001	0.014
12/12/2022 9:27				0	0	0	0	0	0.001	0.013
12/12/2022 9:28				0	0	0	0	0	0.001	0.014
12/12/2022 9:29				0	0	0	0	0	0.001	0.014
12/12/2022 9:30	12.3	100	42.90567;-73.35902	0	0	0	0	0	0.001	0.014
12/12/2022 9:31				0	0	0	0	0	0.001	0.014
12/12/2022 9:32				0	0	0	0	0	0.001	0.014
12/12/2022 9:33				0	0	0	0	0	0.001	0.014
12/12/2022 9:34				0	0	0	0	0	0.001	0.014
12/12/2022 9:35	12.3	105	42.90568;-73.35898	0	0	0	0	0	0.001	0.014
12/12/2022 9:36				0	0	0	0	0	0.001	0.014
12/12/2022 9:37				0	0	0	0	0	0.001	0.016
12/12/2022 9:38				0	0	0	0	0	0.001	0.014
12/12/2022 9:39				0	0	0	0	0	0.001	0.016
12/12/2022 9:40	12.2	102.5	42.90567;-73.35902	0	0	0	0	0	0.001	0.014
12/12/2022 9:41				0	0	0	0	0	0.001	0.014
12/12/2022 9:42				0	0	0	0	0	0.001	0.015
12/12/2022 9:43				0	0	0	0	0	0.001	0.014
12/12/2022 9:44				0	0	0	0	0	0.001	0.014
12/12/2022 9:45	12.3	102.5	42.90569;-73.35898	0	0	0	0	0	0.001	0.015
12/12/2022 9:46				0	0	0	0	0	0.001	0.014
12/12/2022 9:47				0	0	0	0	0	0.001	0.015
12/12/2022 9:48				0	0	0	0	0	0.001	0.015
12/12/2022 9:49				0	0	0	0	0	0.001	0.015
12/12/2022 9:50	12.2	106.3	42.90564;-73.35899	0	0	0	0	0	0.001	0.015
12/12/2022 9:51				0	0	0	0	0	0.001	0.015
12/12/2022 9:52				0	0	0	0	0	0.002	0.016
12/12/2022 9:53				0	0	0	0	0	0.002	0.015
12/12/2022 9:54				0	0	0	0	0	0.002	0.016
12/12/2022 9:55	12.3	106.3	42.90559;-73.359	0	0	0	0	0	0.002	0.016
12/12/2022 9:56				0	0	0	0	0	0.002	0.018
12/12/2022 9:57				0	0	0	0	0	0.002	0.016
12/12/2022 9:58				0	0	0	0	0	0.002	0.016
12/12/2022 9:59				0	0	0	0	0	0.002	0.016

C.T. MALE ASSOCIATES

CAMP FIELD DATA
LIBERTY STREET IRM

Device	Thiamis 2B011696			RAE RS232(A) 2B011696					DustTrak RS232(C) 2B011696	
Timestamp (UTC)	Batt. Voltage (V)	Current (mA)	Location	VOC (Peak) (ppm)	VOC (Low) (ppm)	VOC (STEL) (ppm)	VOC (TWA) (ppm)	VOC (ppm)	Total TWA (mg/m³)	Mass Conc. Total (mg/m³)
12/12/2022 10:00	12.2	108.8	42.90564;-73.35902	0	0	0	0	0	0.002	0.016
12/12/2022 10:01				0	0	0	0	0	0.002	0.016
12/12/2022 10:02				0	0	0	0	0	0.002	0.016
12/12/2022 10:03				0	0	0	0	0	0.002	0.016
12/12/2022 10:04				0	0	0	0	0	0.002	0.016
12/12/2022 10:05	12	111.3	42.9056;-73.359	0	0	0	0	0	0.002	0.016
12/12/2022 10:06				0	0	0	0	0	0.002	0.016
12/12/2022 10:07				0	0	0	0	0	0.002	0.016
12/12/2022 10:08				0	0	0	0	0	0.002	0.016
12/12/2022 10:09				0	0	0	0	0	0.002	0.016
12/12/2022 10:10	12.2	106.3	42.90557;-73.35905	0	0	0	0	0	0.002	0.016
12/12/2022 10:11				0	0	0	0	0	0.002	0.017
12/12/2022 10:12				0	0	0	0	0	0.002	0.017
12/12/2022 10:13				0	0	0	0	0	0.002	0.017
12/12/2022 10:14				0	0	0	0	0	0.002	0.017
12/12/2022 10:15	12.2	103.8	42.90556;-73.35898	0	0	0	0	0	0.002	0.017
12/12/2022 10:16				0	0	0	0	0	0.002	0.017
12/12/2022 10:17				0	0	0	0	0	0.002	0.016
12/12/2022 10:18				0	0	0	0	0	0.002	0.017
12/12/2022 10:19				0	0	0	0	0	0.002	0.017
12/12/2022 10:20	12.2	108.8	42.90559;-73.35899	0	0	0	0	0	0.002	0.017
12/12/2022 10:21				0	0	0	0	0	0.003	0.017
12/12/2022 10:22				0	0	0	0	0	0.003	0.017
12/12/2022 10:23				0	0	0	0	0	0.003	0.017
12/12/2022 10:24				0	0	0	0	0	0.003	0.017
12/12/2022 10:25	12.2	106.3	42.90567;-73.35899	0	0	0	0	0	0.003	0.017
12/12/2022 10:26				0	0	0	0	0	0.003	0.017
12/12/2022 10:27				0	0	0	0	0	0.003	0.017
12/12/2022 10:28				0	0	0	0	0	0.003	0.017
12/12/2022 10:29				0	0	0	0	0	0.003	0.017
12/12/2022 10:30	12.1	106.3	42.90567;-73.35904	0	0	0	0	0	0.003	0.017
12/12/2022 10:31				0	0	0	0	0	0.003	0.017
12/12/2022 10:32				0	0	0	0	0	0.003	0.017
12/12/2022 10:33				0	0	0	0	0	0.003	0.017
12/12/2022 10:34				0	0	0	0	0	0.003	0.017
12/12/2022 10:35	12.2	107.5	42.9058;-73.35889	0	0	0	0	0	0.003	0.017
12/12/2022 10:36				0	0	0	0	0	0.003	0.017
12/12/2022 10:37				0	0	0	0	0	0.003	0.017
12/12/2022 10:38				0	0	0	0	0	0.003	0.017
12/12/2022 10:39				0	0	0	0	0	0.003	0.017
12/12/2022 10:40	12.2	107.5	42.90568;-73.35905	0	0	0	0	0	0.003	0.017
12/12/2022 10:41				0	0	0	0	0	0.003	0.017
12/12/2022 10:42				0	0	0	0	0	0.003	0.017
12/12/2022 10:43				0	0	0	0	0	0.003	0.288
12/12/2022 10:44				0	0	0	0	0	0.003	0.017
12/12/2022 10:45	12.2	110	42.90567;-73.35899	0	0	0	0	0	0.003	0.017
12/12/2022 10:46				0	0	0	0	0	0.003	0.017
12/12/2022 10:47				0	0	0	0	0	0.003	0.017
12/12/2022 10:48				0	0	0	0	0	0.003	0.017
12/12/2022 10:49				0	0	0	0	0	0.004	0.018
12/12/2022 10:50	12.1	106.3	42.90568;-73.35899	0	0	0	0	0	0.004	0.018
12/12/2022 10:51				0	0	0	0	0	0.004	0.017
12/12/2022 10:52				0	0	0	0	0	0.004	0.018
12/12/2022 10:53				0	0	0	0	0	0.004	0.018
12/12/2022 10:54				0	0	0	0	0	0.004	0.017
12/12/2022 10:55	12.1	103.8	42.90569;-73.35902	0	0	0	0	0	0.004	0.017
12/12/2022 10:56				0	0	0	0	0	0.004	0.017
12/12/2022 10:57				0	0	0	0	0	0.004	0.018
12/12/2022 10:58				0	0	0	0	0	0.004	0.018
12/12/2022 10:59				0	0	0	0	0	0.004	0.018
12/12/2022 11:00	12.1	107.5	42.90568;-73.35899	0	0	0	0	0	0.004	0.018

C.T. MALE ASSOCIATES

CAMP FIELD DATA
LIBERTY STREET IRM

Device	Thiamis 2B011696			RAE RS232(A) 2B011696					DustTrak RS232(C) 2B011696	
Timestamp (UTC)	Batt. Voltage (V)	Current (mA)	Location	VOC (Peak) (ppm)	VOC (Low) (ppm)	VOC (STEL) (ppm)	VOC (TWA) (ppm)	VOC (ppm)	Total TWA (mg/m³)	Mass Conc. Total (mg/m³)
12/12/2022 11:01				0	0	0	0	0	0.004	0.322
12/12/2022 11:02				0	0	0	0	0	0.004	0.018
12/12/2022 11:03				0	0	0	0	0	0.004	0.018
12/12/2022 11:04				0	0	0	0	0	0.004	0.018
12/12/2022 11:05	12.1	108.8	42.90568;-73.35899	0	0	0	0	0	0.004	0.018
12/12/2022 11:06				0	0	0	0	0	0.004	0.018
12/12/2022 11:07				0	0	0	0	0	0.004	0.018
12/12/2022 11:08				0	0	0	0	0	0.004	0.018
12/12/2022 11:09				0	0	0	0	0	0.004	0.017
12/12/2022 11:10	12.1	103.8	42.90571;-73.35896	0	0	0	0	0	0.004	0.018
12/12/2022 11:11				0	0	0	0	0	0.004	0.018
12/12/2022 11:12				0	0	0	0	0	0.004	0.018
12/12/2022 11:13				0	0	0	0	0	0.004	0.018
12/12/2022 11:14				0	0	0	0	0	0.004	0.018
12/12/2022 11:15	12.1	106.3	42.9057;-73.359	0	0	0	0	0	0.004	0.018
12/12/2022 11:16				0	0	0	0	0	0.005	0.018
12/12/2022 11:17				0	0	0	0	0	0.005	0.018
12/12/2022 11:18				0	0	0	0	0	0.005	0.018
12/12/2022 11:19				0	0	0	0	0	0.005	0.018
12/12/2022 11:20	12.1	107.5	42.90572;-73.35902	0	0	0	0	0	0.005	0.018
12/12/2022 11:21				0	0	0	0	0	0.005	0.018
12/12/2022 11:22				0	0	0	0	0	0.005	0.018
12/12/2022 11:23				0	0	0	0	0	0.005	0.018
12/12/2022 11:24				0	0	0	0	0	0.005	0.018
12/12/2022 11:25	12.1	102.5	42.90572;-73.35895	0	0	0	0	0	0.005	0.019
12/12/2022 11:26				0	0	0	0	0	0.005	0.019
12/12/2022 11:27				0	0	0	0	0	0.005	0.019
12/12/2022 11:28				0	0	0	0	0	0.005	0.019
12/12/2022 11:29				0	0	0	0	0	0.005	0.019
12/12/2022 11:30	12.1	108.8	42.90568;-73.35903	0	0	0	0	0	0.005	0.018
12/12/2022 11:31				0	0	0	0	0	0.005	0.019
12/12/2022 11:32				0	0	0	0	0	0.005	0.019
12/12/2022 11:33				0	0	0	0	0	0	0.019
12/12/2022 11:34				0	0	0	0	0	0.005	0.019
12/12/2022 11:35	12.1	103.8	42.90568;-73.35905	0	0	0	0	0	0.005	0.019
12/12/2022 11:36				0	0	0	0	0	0.005	0.019
12/12/2022 11:37				0	0	0	0	0	0.005	0.019
12/12/2022 11:38				0	0	0	0	0	0.005	0.019
12/12/2022 11:39				0	0	0	0	0	0.005	0.019
12/12/2022 11:40	12	103.8	42.90569;-73.35902	0	0	0	0	0	0.005	0.019
12/12/2022 11:41				0	0	0	0	0	0.005	0.02
12/12/2022 11:42				0	0	0	0	0	0.006	0.019
12/12/2022 11:43				0	0	0	0	0	0.006	0.019
12/12/2022 11:44				0	0	0	0	0	0.006	0.019
12/12/2022 11:45	12	111.3	42.90568;-73.35903	0	0	0	0	0	0.006	0.019
12/12/2022 11:46				0	0	0	0	0	0.006	0.019
12/12/2022 11:47				0	0	0	0	0	0.006	0.02
12/12/2022 11:48				0	0	0	0	0	0.006	0.019
12/12/2022 11:49				0	0	0	0	0	0.006	0.02
12/12/2022 11:50	12	108.8	42.90573;-73.35912	0	0	0	0	0	0.006	0.02
12/12/2022 11:51				0	0	0	0	0	0.006	0.02
12/12/2022 11:52				0	0	0	0	0	0.006	0.019
12/12/2022 11:53				0	0	0	0	0	0.006	0.02
12/12/2022 11:54				0	0	0	0	0	0.006	0.019
12/12/2022 11:55	12	108.8	42.90574;-73.3591	0	0	0	0	0	0.006	0.019
12/12/2022 11:56				0	0	0	0	0	0.006	0.019
12/12/2022 11:57				0	0	0	0	0	0.006	0.02
12/12/2022 11:58				0	0	0	0	0	0.006	0.019
12/12/2022 11:59				0	0	0	0	0	0.006	0.02
12/12/2022 12:00	12	107.5	42.90573;-73.35904	0	0	0	0	0	0.006	0.019
12/12/2022 12:01				0	0	0	0	0	0.006	0.02

C.T. MALE ASSOCIATES

CAMP FIELD DATA
LIBERTY STREET IRM

Device	Thiamis 2B011696			RAE RS232(A) 2B011696					DustTrak RS232(C) 2B011696	
Timestamp (UTC)	Batt. Voltage (V)	Current (mA)	Location	VOC (Peak) (ppm)	VOC (Low) (ppm)	VOC (STEL) (ppm)	VOC (TWA) (ppm)	VOC (ppm)	Total TWA (mg/m ³)	Mass Conc. Total (mg/m ³)
12/12/2022 12:02				0	0	0	0	0	0.006	0.019
12/12/2022 12:03				0	0	0	0	0	0.006	0.02
12/12/2022 12:04				0	0	0	0	0	0.006	0.02
12/12/2022 12:05	12	106.3	42.90575;-73.35907	0	0	0	0	0	0.006	0.02
12/12/2022 12:06				0	0	0	0	0	0.006	0.02
12/12/2022 12:07				0	0	0	0	0	0.007	0.02
12/12/2022 12:08				0	0	0	0	0	0.007	0.02
12/12/2022 12:09				0	0	0	0	0	0.007	0.02
12/12/2022 12:10	12	107.5	42.90575;-73.35903	0	0	0	0	0	0.007	0.02
12/12/2022 12:11				0	0	0	0	0	0.007	0.02
12/12/2022 12:12				0	0	0	0	0	0.007	0.02
12/12/2022 12:13				0	0	0	0	0	0.007	0.02
12/12/2022 12:14				0	0	0	0	0	0.007	0.02
12/12/2022 12:15	12	108.8	42.90575;-73.35915	0	0	0	0	0	0.007	0.02
12/12/2022 12:16				0	0	0	0	0	0.007	0.02
12/12/2022 12:17				0	0	0	0	0	0.007	0.02
12/12/2022 12:18				0	0	0	0	0	0.007	0.02
12/12/2022 12:19				0	0	0	0	0	0.007	0.02
12/12/2022 12:20	11.8	155	42.90575;-73.35908	0	0	0	0	0	0.007	0.02
12/12/2022 12:21				0	0	0	0	0	0.007	0.02
12/12/2022 12:22				0	0	0	0	0	0.007	0.02
12/12/2022 12:23				0	0	0	0	0	0.007	0.02
12/12/2022 12:24				0	0	0	0	0	0.007	0.02
12/12/2022 12:25	11.9	103.8	42.90575;-73.35905	0	0	0	0	0	0.007	0.02
12/12/2022 12:26				0	0	0	0	0	0.007	0.02
12/12/2022 12:27				0	0	0	0	0	0.007	0.02
12/12/2022 12:28				0	0	0	0	0	0.007	0.02
12/12/2022 12:29				0	0	0	0	0	0.007	0.02
12/12/2022 12:30	12	107.5	42.90572;-73.35911	0	0	0	0	0	0.007	0.02
12/12/2022 12:31				0	0	0	0	0	0.008	0.02
12/12/2022 12:32				0	0	0	0	0	0.008	0.02
12/12/2022 12:33				0	0	0	0	0	0.008	0.019
12/12/2022 12:34				0	0	0	0	0	0.008	0.02
12/12/2022 12:35	11.9	108.8	42.90574;-73.35905	0	0	0	0	0	0.008	0.019
12/12/2022 12:36				0	0	0	0	0	0.008	0.02
12/12/2022 12:37				0	0	0	0	0	0.008	0.02
12/12/2022 12:38				0	0	0	0	0	0.008	0.02
12/12/2022 12:39				0	0	0	0	0	0.008	0.02
12/12/2022 12:40	11.9	103.8	42.90572;-73.35893	0	0	0	0	0	0.008	0.02
12/12/2022 12:41				0	0	0	0	0	0.008	0.02
12/12/2022 12:42				0	0	0	0	0	0.008	0.02
12/12/2022 12:43				0	0	0	0	0	0.008	0.019
12/12/2022 12:44				0	0	0	0	0	0.008	0.019
12/12/2022 12:45	11.9	108.8	42.90574;-73.35896	0	0	0	0	0	0.008	0.02
12/12/2022 12:46				0	0	0	0	0	0.008	0.02
12/12/2022 12:47				0	0	0	0	0	0.008	0.02
12/12/2022 12:48				0	0	0	0	0	0.008	0.02
12/12/2022 12:49				0	0	0	0	0	0.008	0.02
12/12/2022 12:50	11.9	108.8	42.9057;-73.35889	0	0	0	0	0	0.008	0.02
12/12/2022 12:51				0	0	0	0	0	0.008	0.02
12/12/2022 12:52				0	0	0	0	0	0.008	0.02
12/12/2022 12:53				0	0	0	0	0	0.008	0.019
12/12/2022 12:54				0	0	0	0	0	0.008	0.02
12/12/2022 12:55	11.9	107.5	42.90569;-73.35883	0	0	0	0	0	0.009	0.02
12/12/2022 12:56				0	0	0	0	0	0.009	0.02
12/12/2022 12:57				0	0	0	0	0	0.009	0.02
12/12/2022 12:58				0	0	0	0	0	0.009	0.02
12/12/2022 12:59				0	0	0	0	0	0.009	0.02
12/12/2022 13:00	11.9	108.8	42.90574;-73.35896	0	0	0	0	0	0.009	0.02
12/12/2022 13:01				0	0	0	0	0	0.009	0.02
12/12/2022 13:02				0	0	0	0	0	0.009	0.02

C.T. MALE ASSOCIATES

CAMP FIELD DATA
LIBERTY STREET IRM

Device	Thiamis 2B011696			RAE RS232(A) 2B011696					DustTrak RS232(C) 2B011696	
Timestamp (UTC)	Batt. Voltage (V)	Current (mA)	Location	VOC (Peak) (ppm)	VOC (Low) (ppm)	VOC (STEL) (ppm)	VOC (TWA) (ppm)	VOC (ppm)	Total TWA (mg/m³)	Mass Conc. Total (mg/m³)
12/12/2022 13:03				0	0	0	0	0	0.009	0.019
12/12/2022 13:04				0	0	0	0	0	0.009	0.019
12/12/2022 13:05	11.9	107.5	42.90574;-73.35905	0	0	0	0	0	0.009	0.019
12/12/2022 13:06				0	0	0	0	0	0.009	0.019
12/12/2022 13:07				0	0	0	0	0	0.009	0.019
12/12/2022 13:08				0	0	0	0	0	0.009	0.019
12/12/2022 13:09				0	0	0	0	0	0.009	0.019
12/12/2022 13:10	11.9	110	42.90572;-73.35896	0	0	0	0	0	0.009	0.019
12/12/2022 13:11				0	0	0	0	0	0.009	0.019
12/12/2022 13:12				0	0	0	0	0	0.009	0.019
12/12/2022 13:13				0	0	0	0	0	0.009	0.019
12/12/2022 13:14				0	0	0	0	0	0.009	0.019
12/12/2022 13:15	11.9	111.3	42.90572;-73.3591	0	0	0	0	0	0.009	0.019
12/12/2022 13:16				0	0	0	0	0	0.009	0.019
12/12/2022 13:17				0	0	0	0	0	0.009	0.018
12/12/2022 13:18				0	0	0	0	0	0.009	0.018
12/12/2022 13:19				0	0	0	0	0	0.009	0.018
12/12/2022 13:20	11.9	106.3	42.90569;-73.35899	0	0	0	0	0	0.009	0.018
12/12/2022 13:21				0	0	0	0	0	0.01	0.018
12/12/2022 13:22				0	0	0	0	0	0.01	0.018
12/12/2022 13:23				0	0	0	0	0	0.01	0.017
12/12/2022 13:24				0	0	0	0	0	0.01	0.305
12/12/2022 13:25	11.8	108.8	42.90572;-73.35905					0	0.01	0.017
12/12/2022 13:26								0	0.01	0.017
12/12/2022 13:27				0	0	0	0	0	0.01	0.016
12/12/2022 13:28				0	0	0	0	0	0.01	0.016
12/12/2022 13:29				0	0	0	0	0	0.01	0.015
12/12/2022 13:30	11.8	110	42.9057;-73.35912	0	0	0	0	0	0.01	0.016
12/12/2022 13:31				0	0	0	0	0	0.01	0.015
12/12/2022 13:32				0	0	0	0	0	0.01	0.015
12/12/2022 13:33				0	0	0	0	0	0.01	0.015
12/12/2022 13:34				0	0	0	0	0	0.01	0.014
12/12/2022 13:35	11.8	113.8	42.90574;-73.35907	0	0	0	0	0	0.01	0.014
12/12/2022 13:36				0	0	0	0	0	0.01	0.014
12/12/2022 13:37				0	0	0	0	0	0.01	0.014
12/12/2022 13:38				0	0	0	0	0	0.01	0.014
12/12/2022 13:39				0	0	0	0	0	0.01	0.013
12/12/2022 13:40	11.8	108.8	42.90575;-73.35905	0	0	0	0	0	0.01	0.013
12/12/2022 13:41				0	0	0	0	0	0.01	0.013
12/12/2022 13:42				0	0	0	0	0	0.01	0.013
12/12/2022 13:43				0	0	0	0	0	0.01	0.014
12/12/2022 13:44				0	0	0	0	0	0.01	0.014
12/12/2022 13:45	11.8	146.3	42.90575;-73.35912	0	0	0	0	0	0.01	0.014
12/12/2022 13:46				0	0	0	0	0	0.01	0.014
12/12/2022 13:47				0	0	0	0	0	0.01	0.014
12/12/2022 13:48				0	0	0	0	0	0.01	0.013
12/12/2022 13:49				0	0	0	0	0	0.01	0.014
12/12/2022 13:50	11.8	108.8	42.90568;-73.3591	0	0	0	0	0	0.01	0.013
12/12/2022 13:51				0	0	0	0	0	0.01	0.013
12/12/2022 13:52				0	0	0	0	0	0.01	0.233
12/12/2022 13:53				0	0	0	0	0	0.011	0.013
12/12/2022 13:54				0	0	0	0	0	0.011	0.013
12/12/2022 13:55	11.8	107.5	42.90576;-73.3591	0	0	0	0	0	0.011	0.013
12/12/2022 13:56				0	0	0	0	0	0.011	0.014
12/12/2022 13:57				0	0	0	0	0	0.011	0.014
12/12/2022 13:58				0	0	0	0	0	0.011	0.014
12/12/2022 13:59				0	0	0	0	0	0.011	0.014
12/12/2022 14:00	11.8	102.5	42.90573;-73.35905	0	0	0	0	0	0.011	0.014
12/12/2022 14:01				0	0	0	0	0	0.011	0.014
12/12/2022 14:02				0	0	0	0	0	0.011	0.014
12/12/2022 14:03				0	0	0	0	0	0.011	0.015

C.T. MALE ASSOCIATES

CAMP FIELD DATA
LIBERTY STREET IRM

Device	Thiamis 2B011696			RAE RS232(A) 2B011696					DustTrak RS232(C) 2B011696	
Timestamp (UTC)	Batt. Voltage (V)	Current (mA)	Location	VOC (Peak) (ppm)	VOC (Low) (ppm)	VOC (STEL) (ppm)	VOC (TWA) (ppm)	VOC (ppm)	Total TWA (mg/m³)	Mass Conc. Total (mg/m³)
12/12/2022 14:04				0	0	0	0	0	0.011	0.015
12/12/2022 14:05	11.8	120	42.90573;-73.35909	0	0	0	0	0	0.011	0.015
12/12/2022 14:06				0	0	0	0	0	0.011	0.015
12/12/2022 14:07				0	0	0	0	0	0.011	0.015
12/12/2022 14:08				0	0	0	0	0	0.011	0.015
12/12/2022 14:09				0	0	0	0	0	0.011	0.016
12/12/2022 14:10	11.8	103.8	42.90572;-73.35905	0	0	0	0	0	0.011	0.015
12/12/2022 14:11				0	0	0	0	0	0.011	0.015
12/12/2022 14:12				0	0	0	0	0	0.011	0.015
12/12/2022 14:13				0	0	0	0	0	0.011	0.015
12/12/2022 14:14				0	0	0	0	0	0.011	0.017
12/12/2022 14:15	11.8	105	42.90575;-73.35903	0	0	0	0	0	0.011	0.016
12/12/2022 14:16				0	0	0	0	0	0.011	0.016
12/12/2022 14:17				0	0	0	0	0	0.011	0.015
12/12/2022 14:18				0	0	0	0	0	0.011	0.015
12/12/2022 14:19				0	0	0	0	0	0.011	0.317
12/12/2022 14:20	11.8	107.5	42.90574;-73.35903	0	0	0	0	0	0.011	0.015
12/12/2022 14:21				0	0	0	0	0	0.011	0.015
12/12/2022 14:22				0	0	0	0	0	0.011	0.015
12/12/2022 14:23				0	0	0	0	0	0.011	0.015
12/12/2022 14:24				0	0	0	0	0	0.011	0.015
12/12/2022 14:25	11.8	102.5	42.9057;-73.35899	0	0	0	0	0	0.011	0.015
12/12/2022 14:26				0	0	0	0	0	0.012	0.015
12/12/2022 14:27				0	0	0	0	0	0.012	0.015
12/12/2022 14:28				0	0	0	0	0	0.012	0.015
12/12/2022 14:29				0	0	0	0	0	0.012	0.015
12/12/2022 14:30	11.7	105	42.90571;-73.35902	0	0	0	0	0	0.012	0.015
12/12/2022 14:31				0	0	0	0	0	0.012	0.015
12/12/2022 14:32				0	0	0	0	0	0.012	0.015
12/12/2022 14:33				0	0	0	0	0	0.012	0.015
12/12/2022 14:34				0	0	0	0	0	0.012	0.015
12/12/2022 14:35	11.7	108.8	42.90569;-73.35902	0	0	0	0	0	0.012	0.015
12/12/2022 14:36				0	0	0	0	0	0.012	0.015
12/12/2022 14:37								0	0.012	0.015
12/12/2022 14:37				0	0	0	0			
12/12/2022 14:38				0	0	0	0	0	0	0.015
12/12/2022 14:39				0	0	0	0	0	0	0.015
12/12/2022 14:40	11.7	105	42.90574;-73.35894	0	0	0	0	0	0	0.015
12/12/2022 14:41				0	0	0	0	0	0	0.015
12/12/2022 14:42				0	0	0	0	0	0	0.015
12/12/2022 14:43				0	0	0	0	0	0	0.015
12/12/2022 14:44				0	0	0	0	0	0	0.015
12/12/2022 14:45	11.7	108.8	42.90571;-73.35895	0	0	0	0	0	0	0.015
12/12/2022 14:46				0	0	0	0	0	0	0.014
12/12/2022 14:47				0	0	0	0	0	0	0.015
12/12/2022 14:48				0	0	0	0	0	0	0.015
12/12/2022 14:49				0	0	0	0	0	0	0.015
12/12/2022 14:50	11.7	107.5	42.90571;-73.35892	0	0	0	0	0	0	0.015
12/12/2022 14:51				0	0	0	0	0	0	0.015
12/12/2022 14:52				0	0	0	0	0	0	0.015
12/12/2022 14:53				0	0	0	0	0	0	0.016
12/12/2022 14:54				0	0	0	0	0	0.001	0.015
12/12/2022 14:55	11.7	107.5	42.9057;-73.35899	0	0	0	0	0	0.001	0.015
12/12/2022 14:56				0	0	0	0	0	0.001	0.014
12/12/2022 14:57				0	0	0	0	0	0.001	0.017
12/12/2022 14:58				0	0	0	0	0	0.001	0.014
12/12/2022 14:59				0	0	0	0	0	0.001	0.014
12/12/2022 15:00	11.7	107.5	42.90569;-73.35902	0	0	0	0	0	0.001	0.269
12/12/2022 15:01				0	0	0	0	0	0.001	0.015
12/12/2022 15:02				0	0	0	0	0	0.001	0.015
12/12/2022 15:03				0	0	0	0	0	0.001	0.015

C.T. MALE ASSOCIATES

CAMP FIELD DATA
LIBERTY STREET IRM

Device	Thiamis 2B011696			RAE RS232(A) 2B011696					DustTrak RS232(C) 2B011696	
Timestamp (UTC)	Batt. Voltage (V)	Current (mA)	Location	VOC (Peak) (ppm)	VOC (Low) (ppm)	VOC (STEL) (ppm)	VOC (TWA) (ppm)	VOC (ppm)	Total TWA (mg/m³)	Mass Conc. Total (mg/m³)
12/12/2022 15:04				0	0	0	0	0	0.001	0.015
12/12/2022 15:05	11.7	106.3	42.90573;-73.35905	0	0	0	0	0	0.001	0.015
12/12/2022 15:06				0	0	0	0	0	0.001	0.015
12/12/2022 15:07				0	0	0	0	0	0.001	0.269
12/12/2022 15:08				0	0	0	0	0	0.001	0.015
12/12/2022 15:09				0	0	0	0	0	0.001	0.015
12/12/2022 15:10	11.7	102.5	42.90572;-73.35903	0	0	0	0	0	0.001	0.015
12/12/2022 15:11				0	0	0	0	0	0.001	0.015
12/12/2022 15:12				0	0	0	0	0	0.001	0.016
12/12/2022 15:13				0	0	0	0	0	0.001	0.015
12/12/2022 15:14				0	0	0	0	0	0.001	0.015
12/12/2022 15:15	11.6	107.5	42.90571;-73.35898	0	0	0	0	0	0.001	0.015
12/12/2022 15:16				0	0	0	0	0	0.001	0.015
12/12/2022 15:17				0	0	0	0	0	0.001	0.014
12/12/2022 15:18				0	0	0	0	0	0.001	0.014
12/12/2022 15:19				0	0	0	0	0	0.001	0.014
12/12/2022 15:20	11.6	108.8	42.90573;-73.35898	0	0	0	0	0	0.001	0.014
12/12/2022 15:21				0	0	0	0	0	0.001	0.015
12/12/2022 15:22				0	0	0	0	0	0.001	0.015
12/12/2022 15:23				0	0	0	0	0	0.001	0.015
12/12/2022 15:24				0	0	0	0	0	0.001	0.015
12/12/2022 15:25	11.5	156.3	42.90569;-73.35902	0	0	0	0	0	0.001	0.015
12/12/2022 15:26				0	0	0	0	0	0.001	0.015
12/12/2022 15:27				0	0	0	0	0	0.002	0.015
12/12/2022 15:28				0	0	0	0	0	0.002	0.016
12/12/2022 15:29				0	0	0	0	0	0.002	0.015
12/12/2022 15:30	11.6	112.5	42.90566;-73.35905	0	0	0	0	0	0.002	0.015
12/12/2022 15:31				0	0	0	0	0	0.002	0.015
12/12/2022 15:32				0	0	0	0	0	0.002	0.015
12/12/2022 15:33				0	0	0	0	0	0.002	0.015
12/12/2022 15:34				0	0	0	0	0	0.002	0.014
12/12/2022 15:35	11.6	108.8	42.90569;-73.35902	0	0	0	0	0	0.002	0.014
12/12/2022 15:36				0	0	0	0	0	0.002	0.014
12/12/2022 15:37				0	0	0	0	0	0.002	0.014
12/12/2022 15:38				0	0	0	0	0	0.002	0.014
12/12/2022 15:39				0	0	0	0	0	0.002	0.014
12/12/2022 15:40	11.6	110	42.90572;-73.35903	0	0	0	0	0	0.002	0.014
12/12/2022 15:41				0	0	0	0	0	0.002	0.014
12/12/2022 15:42				0	0	0	0	0	0.002	0.013
12/12/2022 15:43				0	0	0	0	0	0.002	0.013
12/12/2022 15:44				0	0	0	0	0	0.002	0.014
12/12/2022 15:45	11.6	111.3	42.90564;-73.35899	0	0	0	0	0	0.002	0.013
12/12/2022 15:46				0	0	0	0	0	0.002	0.013
12/12/2022 15:47				0	0	0	0	0	0.002	0.013
12/12/2022 15:48				0	0	0	0	0	0.002	0.013
12/12/2022 15:49				0	0	0	0	0	0.002	0.013
12/12/2022 15:50	11.6	115	42.90572;-73.35902	0	0	0	0	0	0.002	0.013
12/12/2022 15:51				0	0	0	0	0	0.002	0.013
12/12/2022 15:52				0	0	0	0	0	0.002	0.013
12/12/2022 15:53				0	0	0	0	0	0.002	0.013
12/12/2022 15:54				0	0	0	0	0	0.002	0.013
12/12/2022 15:55	11.5	111.3	42.90566;-73.35883	0	0	0	0	0	0.002	0.013
12/12/2022 15:56				0	0	0	0	0	0.002	0.013
12/12/2022 15:57				0	0	0	0	0	0.002	0.014
12/12/2022 15:58				0	0	0	0	0	0.002	0.014
12/12/2022 15:59				0	0	0	0	0	0.002	0.014
12/12/2022 16:00	11.5	113.8	42.9057;-73.35902	0	0	0	0	0	0.002	0.014
12/12/2022 16:01				0	0	0	0	0	0.002	0.014
12/12/2022 16:02				0	0	0	0	0	0.003	0.013
12/13/2022 8:31	12.2	142.5								
12/13/2022 8:32			42.9067053;-73.358659	0	0	0	0	0		

C.T. MALE ASSOCIATES

CAMP FIELD DATA
LIBERTY STREET IRM

Device	Thiamis 2B011696			RAE RS232(A) 2B011696					DustTrak RS232(C) 2B011696	
Timestamp (UTC)	Batt. Voltage (V)	Current (mA)	Location	VOC (Peak) (ppm)	VOC (Low) (ppm)	VOC (STEL) (ppm)	VOC (TWA) (ppm)	VOC (ppm)	Total TWA (mg/m³)	Mass Conc. Total (mg/m³)
12/13/2022 8:33				0	0	0	0	0	0	0.036
12/13/2022 8:34				0	0	0	0	0	0	0.037
12/13/2022 8:35	12.3	106.3	42.90576;-73.3591	0	0	0	0	0	0	0.037
12/13/2022 8:36				0	0	0	0	0	0	0.037
12/13/2022 8:37				0	0	0	0	0	0	0.038
12/13/2022 8:38				0	0	0	0	0	0	0.037
12/13/2022 8:39				0	0	0	0	0	0	0.038
12/13/2022 8:40	12.3	110	42.90573;-73.35905	0	0	0	0	0	0	0.039
12/13/2022 8:41				0	0	0	0	0	0	0.041
12/13/2022 8:42				0	0	0	0	0	0	0.051
12/13/2022 8:43				0	0	0	0	0	0	0.054
12/13/2022 8:44				0	0	0	0	0	0	0.064
12/13/2022 8:45	12.3	108.8	42.90572;-73.35904	0	0	0	0	0	0	0.053
12/13/2022 8:46				0	0	0	0	0	0	0.053
12/13/2022 8:47				0	0	0	0	0	0	0.052
12/13/2022 8:48				0	0	0	0	0	0.001	0.048
12/13/2022 8:49				0	0	0	0	0	0.002	0.044
12/13/2022 8:50	12.3	107.5	42.90567;-73.35905	0	0	0	0	0	0.002	0.045
12/13/2022 8:51				0	0	0	0	0	0.002	0.04
12/13/2022 8:52				0	0	0	0	0	0.002	0.038
12/13/2022 8:53				0	0	0	0	0	0.002	0.039
12/13/2022 8:54				0	0	0	0	0	0.002	0.04
12/13/2022 8:55	12.3	105	42.90568;-73.35904	0	0	0	0	0	0.002	0.039
12/13/2022 8:56				0	0	0	0	0	0.002	0.039
12/13/2022 8:57				0	0	0	0	0	0.002	0.038
12/13/2022 8:58				0	0	0	0	0	0.002	0.052
12/13/2022 8:59				0	0	0	0	0	0.002	0.048
12/13/2022 9:00	12.3	102.5	42.9057;-73.35901	0	0	0	0	0	0.003	0.041
12/13/2022 9:01				0	0	0	0	0	0.003	0.039
12/13/2022 9:02				0	0	0	0	0	0.003	0.682
12/13/2022 9:03				0	0	0	0	0	0.003	0.039
12/13/2022 9:04				0	0	0	0	0	0.003	0.039
12/13/2022 9:05	12.2	110	42.90564;-73.35903	0	0	0	0	0	0.003	0.037
12/13/2022 9:06				0	0	0	0	0	0.003	0.036
12/13/2022 9:07				0	0	0	0	0	0.003	0.036
12/13/2022 9:08				0	0	0	0	0	0.003	0.04
12/13/2022 9:09				0	0	0	0	0	0.003	0.041
12/13/2022 9:10	12.3	103.8	42.90559;-73.35901	0	0	0	0	0	0.003	0.039
12/13/2022 9:11				0	0	0	0	0	0.003	0.038
12/13/2022 9:12				0	0	0	0	0	0.003	0.037
12/13/2022 9:13				0	0	0	0	0	0.004	0.036
12/13/2022 9:14				0	0	0	0	0	0.004	0.037
12/13/2022 9:15	12.2	106.3	42.90565;-73.35901	0	0	0	0	0	0.004	0.035
12/13/2022 9:16				0	0	0	0	0	0.004	0.038
12/13/2022 9:17				0	0	0	0	0	0.004	0.036
12/13/2022 9:18				0	0	0	0	0	0.004	0.035
12/13/2022 9:19				0	0	0	0	0	0.004	0.036
12/13/2022 9:20	12.3	103.8	42.90562;-73.35908	0	0	0	0	0	0.004	0.036
12/13/2022 9:21				0	0	0	0	0	0.004	0.034
12/13/2022 9:22				0	0	0	0	0	0.004	0.034
12/13/2022 9:23				0	0	0	0	0	0.004	0.032
12/13/2022 9:24				0	0	0	0	0	0.004	0.033
12/13/2022 9:25	12.3	108.8	42.90567;-73.35904	0	0	0	0	0	0.004	0.033
12/13/2022 9:26				0	0	0	0	0	0.004	0.033
12/13/2022 9:27				0	0	0	0	0	0.005	0.036
12/13/2022 9:28				0	0	0	0	0	0.005	0.036
12/13/2022 9:29				0	0	0	0	0	0.005	0.039
12/13/2022 9:30	12.3	106.3	42.90565;-73.35905	0	0	0	0	0	0.005	0.039
12/13/2022 9:31				0	0	0	0	0	0.005	0.035
12/13/2022 9:32				0	0	0	0	0	0.005	0.036
12/13/2022 9:33				0	0	0	0	0	0.005	0.037

C.T. MALE ASSOCIATES

CAMP FIELD DATA
LIBERTY STREET IRM

Device	Thiamis 2B011696			RAE RS232(A) 2B011696					DustTrak RS232(C) 2B011696	
Timestamp (UTC)	Batt. Voltage (V)	Current (mA)	Location	VOC (Peak) (ppm)	VOC (Low) (ppm)	VOC (STEL) (ppm)	VOC (TWA) (ppm)	VOC (ppm)	Total TWA (mg/m ³)	Mass Conc. Total (mg/m ³)
12/13/2022 9:34				0	0	0	0	0	0.005	0.04
12/13/2022 9:35	12.3	103.8	42.90568;-73.35902	0	0	0	0	0	0.005	0.041
12/13/2022 9:36				0	0	0	0	0	0.005	0.041
12/13/2022 9:37				0	0	0	0	0	0.005	0.041
12/13/2022 9:38				0	0	0	0	0	0.005	0.043
12/13/2022 9:39				0	0	0	0	0	0.006	0.043
12/13/2022 9:40	12.2	158.8	42.90573;-73.3589	0	0	0	0	0	0.006	0.044
12/13/2022 9:41				0	0	0	0	0	0.006	0.044
12/13/2022 9:42				0	0	0	0	0	0.006	0.044
12/13/2022 9:43				0	0	0	0	0	0.006	0.046
12/13/2022 9:44				0	0	0	0	0	0.006	0.051
12/13/2022 9:45	12.2	102.5	42.9057;-73.35899	0	0	0	0	0	0.006	0.052
12/13/2022 9:46				0	0	0	0	0	0.006	0.052
12/13/2022 9:47				0	0	0	0	0	0.006	0.054
12/13/2022 9:48				0	0	0	0	0	0.006	0.049
12/13/2022 9:49				0	0	0	0	0	0.007	0.049
12/13/2022 9:50	12.2	105	42.90568;-73.35905	0	0	0	0	0	0.007	0.048
12/13/2022 9:51				0	0	0	0	0	0.007	0.046
12/13/2022 9:52				0	0	0	0	0	0.007	0.045
12/13/2022 9:53				0	0	0	0	0	0.007	0.046
12/13/2022 9:54				0	0	0	0	0	0.007	0.045
12/13/2022 9:55	12.1	150	42.90565;-73.35901	0	0	0	0	0	0.007	0.043
12/13/2022 9:56				0	0	0	0	0	0.007	0.042
12/13/2022 9:57				0	0	0	0	0	0.007	0.041
12/13/2022 9:58				0	0	0	0	0	0.007	0.042
12/13/2022 9:59				0	0	0	0	0	0.007	0.043
12/13/2022 10:00	12.2	102.5	42.90567;-73.35902	0	0	0	0	0	0.008	0.045
12/13/2022 10:01				0	0	0	0	0	0.008	0.047
12/13/2022 10:02				0	0	0	0	0	0.008	0.052
12/13/2022 10:03				0	0	0	0	0	0.008	0.052
12/13/2022 10:04				0	0	0	0	0	0.008	0.064
12/13/2022 10:05	12.2	108.8	42.90569;-73.35897	0	0	0	0	0	0.008	0.075
12/13/2022 10:06				0	0	0	0	0	0.008	0.079
12/13/2022 10:07				0	0	0	0	0	0.008	0.077
12/13/2022 10:08				0	0	0	0	0	0.009	0.076
12/13/2022 10:09				0	0	0	0	0	0.009	0.075
12/13/2022 10:10	12.2	103.8	42.90569;-73.35906	0	0	0	0	0	0.009	0.061
12/13/2022 10:11				0	0	0	0	0	0.009	0.056
12/13/2022 10:12				0	0	0	0	0	0.009	0.051
12/13/2022 10:13				0	0	0	0	0	0.009	0.047
12/13/2022 10:14				0	0	0	0	0		0.045
12/13/2022 10:15	12.2	102.5	42.90568;-73.35903	0	0	0	0	0	0.009	0.06
12/13/2022 10:16				0	0	0	0	0	0.01	0.069
12/13/2022 10:17				0	0	0	0	0	0.01	0.048
12/13/2022 10:18				0	0	0	0	0	0.01	0.04
12/13/2022 10:19				0	0	0	0	0	0.01	0.053
12/13/2022 10:20	12.2	101.3	42.90571;-73.35904	0	0	0	0	0	0.01	0.051
12/13/2022 10:21				0	0	0	0	0	0.01	0.042
12/13/2022 10:22				0	0	0	0	0	0.01	0.039
12/13/2022 10:23				0	0	0	0	0	0.01	0.038
12/13/2022 10:24				0	0	0	0	0	0.01	0.041
12/13/2022 10:25	12.1	102.5	42.90573;-73.35902	0	0	0	0	0	0.01	0.042
12/13/2022 10:26				0	0	0	0	0	0.011	0.045
12/13/2022 10:27				0	0	0	0	0	0.011	0.045
12/13/2022 10:28				0	0	0	0	0	0.011	0.052
12/13/2022 10:29				0	0	0	0	0	0.011	0.046
12/13/2022 10:30	12.1	108.8	42.90577;-73.35899	0	0	0	0	0	0.011	0.044
12/13/2022 10:31				0	0	0	0	0	0.011	0.045
12/13/2022 10:32				0	0	0	0	0	0.011	0.045
12/13/2022 10:33				0	0	0	0	0	0.011	0.045
12/13/2022 10:34				0	0	0	0	0	0.011	0.044

C.T. MALE ASSOCIATES

CAMP FIELD DATA
LIBERTY STREET IRM

Device	Thiamis 2B011696			RAE RS232(A) 2B011696					DustTrak RS232(C) 2B011696	
Timestamp (UTC)	Batt. Voltage (V)	Current (mA)	Location	VOC (Peak) (ppm)	VOC (Low) (ppm)	VOC (STEL) (ppm)	VOC (TWA) (ppm)	VOC (ppm)	Total TWA (mg/m ³)	Mass Conc. Total (mg/m ³)
12/13/2022 10:35	12.1	102.5	42.90576;-73.35897	0	0	0	0	0	0.011	0.045
12/13/2022 10:36				0	0	0	0	0	0.011	0.041
12/13/2022 10:37				0	0	0	0	0	0.012	0.05
12/13/2022 10:38				0	0	0	0	0	0.012	0.044
12/13/2022 10:39				0	0	0	0	0	0.012	0.044
12/13/2022 10:40	12	108.8	42.90567;-73.35901	0	0	0	0	0	0.012	0.043
12/13/2022 10:41				0	0	0	0	0	0.012	0.041
12/13/2022 10:42				0	0	0	0	0	0.012	0.042
12/13/2022 10:43				0	0	0	0	0	0.012	0.044
12/13/2022 10:44				0	0	0	0	0	0.012	0.045
12/13/2022 10:45	12	103.8	42.90568;-73.35907	0	0	0	0	0	0.012	0.05
12/13/2022 10:46				0	0	0	0	0	0.012	0.047
12/13/2022 10:47				0	0	0	0	0	0.012	0.045
12/13/2022 10:48				0	0	0	0	0	0.013	0.045
12/13/2022 10:49				0	0	0	0	0	0.013	0.044
12/13/2022 10:50	12	108.8	42.90572;-73.35903	0	0	0	0	0	0.013	0.045
12/13/2022 10:51				0	0	0	0	0	0.013	0.045
12/13/2022 10:52				0	0	0	0	0	0.013	0.046
12/13/2022 10:53				0	0	0	0	0	0.013	0.046
12/13/2022 10:54				0	0	0	0	0	0.013	0.046
12/13/2022 10:55	12	110	42.90569;-73.35909	0	0	0	0	0	0.013	0.044
12/13/2022 10:56				0	0	0	0	0	0.013	0.044
12/13/2022 10:57				0	0	0	0	0	0.013	0.043
12/13/2022 10:58				0	0	0	0	0	0.014	0.044
12/13/2022 10:59				0	0	0	0	0	0.014	0.045
12/13/2022 11:00	12	111.3	42.9057;-73.3591	0	0	0	0	0	0.014	0.045
12/13/2022 11:01				0	0	0	0	0	0.014	0.045
12/13/2022 11:02				0	0	0	0	0	0.014	0.736
12/13/2022 11:03				0	0	0	0	0	0.014	0.735
12/13/2022 11:04				0	0	0	0	0	0.014	0.039
12/13/2022 11:05	12	110	42.90571;-73.35899	0	0	0	0	0	0.014	0.039
12/13/2022 11:06				0	0	0	0	0	0.014	0.039
12/13/2022 11:07				0	0	0	0	0	0.014	0.04
12/13/2022 11:08				0	0	0	0	0	0.014	0.042
12/13/2022 11:09				0	0	0	0	0	0.014	0.042
12/13/2022 11:10	11.9	107.5	42.90571;-73.35906	0	0	0	0	0	0.015	0.044
12/13/2022 11:11				0	0	0	0	0	0.015	0.043
12/13/2022 11:12				0	0	0	0	0	0.015	0.043
12/13/2022 11:13				0	0	0	0	0	0.015	0.042
12/13/2022 11:14				0	0	0	0	0	0.015	0.043
12/13/2022 11:15	12	108.8	42.9057;-73.35903	0	0	0	0	0	0.015	0.04
12/13/2022 11:16				0	0	0	0	0	0.015	0.039
12/13/2022 11:17				0	0	0	0	0	0.015	0.038
12/13/2022 11:18				0	0	0	0	0	0.015	0.038
12/13/2022 11:19				0	0	0	0	0	0.015	0.039
12/13/2022 11:20	12	118.8	42.90572;-73.35909	0	0	0	0	0	0.015	0.039
12/13/2022 11:21				0	0	0	0	0	0.015	0.039
12/13/2022 11:22				0	0	0	0	0	0.016	0.039
12/13/2022 11:23				0	0	0	0	0	0.016	0.039
12/13/2022 11:24				0	0	0	0	0	0.016	0.039
12/13/2022 11:25	12	108.8	42.90574;-73.35905	0	0	0	0	0	0.016	0.039
12/13/2022 11:26				0	0	0	0	0	0.016	0.038
12/13/2022 11:27				0	0	0	0	0	0.016	0.038
12/13/2022 11:28				0	0	0	0	0	0.016	0.038
12/13/2022 11:29				0	0	0	0	0	0.016	0.038
12/13/2022 11:30	12	102.5	42.90574;-73.35902	0	0	0	0	0	0.016	0.039
12/13/2022 11:31				0	0	0	0	0	0.016	0.039
12/13/2022 11:32				0	0	0	0	0	0.016	0.04
12/13/2022 11:33				0	0	0	0	0	0.016	0.04
12/13/2022 11:34				0	0	0	0	0	0.017	0.044
12/13/2022 11:35	12	108.8	42.90577;-73.35905	0	0	0	0	0	0.017	0.04

C.T. MALE ASSOCIATES

CAMP FIELD DATA
LIBERTY STREET IRM

Device	Thiamis 2B011696			RAE RS232(A) 2B011696					DustTrak RS232(C) 2B011696	
Timestamp (UTC)	Batt. Voltage (V)	Current (mA)	Location	VOC (Peak) (ppm)	VOC (Low) (ppm)	VOC (STEL) (ppm)	VOC (TWA) (ppm)	VOC (ppm)	Total TWA (mg/m³)	Mass Conc. Total (mg/m³)
12/13/2022 11:36				0	0	0	0	0	0.017	0.038
12/13/2022 11:37				0	0	0	0	0	0.017	0.038
12/13/2022 11:38				0	0	0	0	0	0.017	0.039
12/13/2022 11:39				0	0	0	0	0	0.017	0.04
12/13/2022 11:40	12	111.3	42.90579;-73.35916	0	0	0	0	0	0.017	0.038
12/13/2022 11:41				0	0	0	0	0	0.017	0.038
12/13/2022 11:42				0	0	0	0	0	0.017	0.039
12/13/2022 11:43				0	0	0	0	0	0.017	0.039
12/13/2022 11:44				0	0	0	0	0	0.017	0.039
12/13/2022 11:45	12	117.5	42.90575;-73.35894	0	0	0	0	0	0.017	0.039
12/13/2022 11:46				0	0	0	0	0	0.018	0.038
12/13/2022 11:47				0	0	0	0	0	0.018	0.038
12/13/2022 11:48				0	0	0	0	0	0.018	0.04
12/13/2022 11:49				0	0	0	0	0	0.018	0.041
12/13/2022 11:50	12	107.5	42.9057;-73.35899	0	0	0	0	0	0.018	0.04
12/13/2022 11:51				0	0	0	0	0	0.018	0.04
12/13/2022 11:52				0	0	0	0	0	0.018	0.039
12/13/2022 11:53				0	0	0	0	0	0.018	0.039
12/13/2022 11:54				0	0	0	0	0	0.018	0.04
12/13/2022 11:55	12	106.3	42.90577;-73.35911	0	0	0	0	0	0.018	0.039
12/13/2022 11:56								0	0.018	0.039
12/13/2022 11:57								0	0.018	0.039
12/13/2022 11:58				0	0	0	0	0	0.019	0.038
12/13/2022 11:59				0	0	0	0	0	0.019	0.037
12/13/2022 12:00	11.9	110	42.90572;-73.35906	0	0	0	0	0	0.019	0.038
12/13/2022 12:01				0	0	0	0	0	0.019	0.038
12/13/2022 12:02				0	0	0	0	0	0.019	0.037
12/13/2022 12:03				0	0	0	0	0	0.019	0.036
12/13/2022 12:04				0	0	0	0	0	0.019	0.036
12/13/2022 12:05	11.9	108.8	42.90571;-73.35915	0	0	0	0	0	0.019	0.035
12/13/2022 12:06				0	0	0	0	0	0.019	0.034
12/13/2022 12:07				0	0	0	0	0	0.019	0.627
12/13/2022 12:08				0	0	0	0	0	0.019	0.035
12/13/2022 12:09				0	0	0	0	0	0.019	0.035
12/13/2022 12:10	11.9	105	42.90578;-73.35911	0	0	0	0	0	0.019	0.035
12/13/2022 12:11				0	0	0	0	0	0.019	0.034
12/13/2022 12:12				0	0	0	0	0	0.02	0.034
12/13/2022 12:13				0	0	0	0	0	0.02	0.034
12/13/2022 12:14				0	0	0	0	0	0.02	0.034
12/13/2022 12:15	11.9	108.8	42.90575;-73.35907	0	0	0	0	0	0.02	0.034
12/13/2022 12:16				0	0	0	0	0	0.02	0.034
12/13/2022 12:17				0	0	0	0	0	0.02	0.034
12/13/2022 12:18				0	0	0	0	0	0.02	0.035
12/13/2022 12:19				0	0	0	0	0	0.02	0.036
12/13/2022 12:20	11.9	103.8	42.9057;-73.35899	0	0	0	0	0	0.02	0.035
12/13/2022 12:21				0	0	0	0	0	0.02	0.035
12/13/2022 12:22				0	0	0	0	0	0.02	0.036
12/13/2022 12:23				0	0	0	0	0	0.02	0.036
12/13/2022 12:24				0	0	0	0	0	0.02	0.037
12/13/2022 12:25	11.9	110	42.90565;-73.35888	0	0	0	0	0	0.02	0.035
12/13/2022 12:26				0	0	0	0	0	0.021	0.034
12/13/2022 12:27				0	0	0	0	0	0.021	0.034
12/13/2022 12:28				0	0	0	0	0	0.021	0.035
12/13/2022 12:29				0	0	0	0	0	0.021	0.61
12/13/2022 12:30	11.9	105	42.90569;-73.35906	0	0	0	0	0	0.021	0.034
12/13/2022 12:31				0	0	0	0	0	0.021	0.032
12/13/2022 12:32				0	0	0	0	0	0.021	0.038
12/13/2022 12:33				0	0	0	0	0	0.021	0.033
12/13/2022 12:34				0	0	0	0	0	0.021	0.033
12/13/2022 12:35	11.9	106.3	42.90572;-73.35918	0	0	0	0	0	0.021	0.033
12/13/2022 12:36				0	0	0	0	0	0.021	0.033

C.T. MALE ASSOCIATES

CAMP FIELD DATA
LIBERTY STREET IRM

Device	Thiamis 2B011696			RAE RS232(A) 2B011696					DustTrak RS232(C) 2B011696	
Timestamp (UTC)	Batt. Voltage (V)	Current (mA)	Location	VOC (Peak) (ppm)	VOC (Low) (ppm)	VOC (STEL) (ppm)	VOC (TWA) (ppm)	VOC (ppm)	Total TWA (mg/m³)	Mass Conc. Total (mg/m³)
12/13/2022 12:37				0	0	0	0	0	0.021	0.033
12/13/2022 12:38				0	0	0	0	0	0.021	0.591
12/14/2022 8:20	12.3	150								
12/14/2022 8:20			42.9066081;-73.3586238							
12/14/2022 8:21				0	0	0	0	0	0	
12/14/2022 8:22				0	0	0	0	0	0	0.007
12/14/2022 8:23				0	0	0	0	0	0	0.006
12/14/2022 8:24				0	0	0	0	0	0	0.007
12/14/2022 8:25	12.4	105	42.90572;-73.35909	0	0	0	0	0	0	0.007
12/14/2022 8:26				0	0	0	0	0	0	0.007
12/14/2022 8:27				0	0	0	0	0	0	0.007
12/14/2022 8:28				0	0	0	0	0	0	0.006
12/14/2022 8:29				0	0	0	0	0	0	0.006
12/14/2022 8:30	12.4	101.3	42.90574;-73.35909	0	0	0	0	0	0	0.006
12/14/2022 8:31				0	0	0	0	0	0	0.007
12/14/2022 8:32				0	0	0	0	0	0	0.006
12/14/2022 8:33				0	0	0	0	0	0	0.008
12/14/2022 8:34				0	0	0	0	0	0	0.008
12/14/2022 8:35	12.4	102.5	42.9057;-73.3591	0	0	0	0	0	0	0.008
12/14/2022 8:36				0	0	0	0	0	0	0.009
12/14/2022 8:37				0	0	0	0	0	0	0.009
12/14/2022 8:38				0	0	0	0	0	0	0.008
12/14/2022 8:39				0	0	0	0	0	0	0.143
12/14/2022 8:40	12.4	102.5	42.9057;-73.35902	0	0	0	0	0	0	0.007
12/14/2022 8:41				0	0	0	0	0	0	0.007
12/14/2022 8:42				0	0	0	0	0	0	0.006
12/14/2022 8:43				0	0	0	0	0	0	0.006
12/14/2022 8:44				0	0	0	0	0	0	0.006
12/14/2022 8:45	12.4	102.5	42.90567;-73.35907	0	0	0	0	0	0	0.006
12/14/2022 8:46				0	0	0	0	0	0	0.006
12/14/2022 8:47				0	0	0	0	0	0	0.007
12/14/2022 8:48				0	0	0	0	0	0	0.008
12/14/2022 8:49				0	0	0	0	0	0	0.007
12/14/2022 8:50	12.3	98.8	42.90569;-73.359	0	0	0	0	0	0	0.008
12/14/2022 8:51				0	0	0	0	0	0	0.008
12/14/2022 8:52				0	0	0	0	0	0	0.009
12/14/2022 8:53				0	0	0	0	0	0	0.011
12/14/2022 8:54				0	0	0	0	0	0.001	0.011
12/14/2022 8:55	12.3	103.8	42.90571;-73.35908	0	0	0	0	0	0.001	0.011
12/14/2022 8:56				0	0	0	0	0	0.001	0.011
12/14/2022 8:57				0	0	0	0	0	0.001	0.008
12/14/2022 8:58				0	0	0	0	0	0.001	0.007
12/14/2022 8:59				0	0	0	0	0	0.001	0.007
12/14/2022 9:00	12.3	108.8	42.90568;-73.35909	0	0	0	0	0	0.001	0.007
12/14/2022 9:01				0	0	0	0	0	0.001	0.007
12/14/2022 9:02				0	0	0	0	0	0.001	0.007
12/14/2022 9:03				0	0	0	0	0	0.001	0.007
12/14/2022 9:04				0	0	0	0	0	0.001	0.007
12/14/2022 9:05	12.3	108.8	42.90564;-73.35906	0	0	0	0	0	0.001	0.007
12/14/2022 9:06				0	0	0	0	0	0.001	0.006
12/14/2022 9:07				0	0	0	0	0	0.001	0.011
12/14/2022 9:08				0	0	0	0	0	0.001	0.007
12/14/2022 9:09				0	0	0	0	0	0.001	0.006
12/14/2022 9:10	12.3	106.3	42.90566;-73.35902	0	0	0	0	0	0.001	0.006
12/14/2022 9:11				0	0	0	0	0	0.001	0.006
12/14/2022 9:12				0	0	0	0	0	0.001	0.006
12/14/2022 9:13				0	0	0	0	0	0.001	0.006
12/14/2022 9:14				0	0	0	0	0	0.001	0.007
12/14/2022 9:15	12.3	107.5	42.90565;-73.35911	0	0	0	0	0	0.001	0.007
12/14/2022 9:16				0	0	0	0	0	0.001	0.108
12/14/2022 9:17				0	0	0	0	0	0.001	0.007

C.T. MALE ASSOCIATES

CAMP FIELD DATA
LIBERTY STREET IRM

Device	Thiamis 2B011696			RAE RS232(A) 2B011696					DustTrak RS232(C) 2B011696	
Timestamp (UTC)	Batt. Voltage (V)	Current (mA)	Location	VOC (Peak) (ppm)	VOC (Low) (ppm)	VOC (STEL) (ppm)	VOC (TWA) (ppm)	VOC (ppm)	Total TWA (mg/m³)	Mass Conc. Total (mg/m³)
12/14/2022 9:18				0	0	0	0	0	0.001	0.007
12/14/2022 9:19				0	0	0	0	0	0.001	0.007
12/14/2022 9:20	12.3	108.8	42.90565;-73.35908	0	0	0	0	0	0.001	0.007
12/14/2022 9:21				0	0	0	0	0	0.001	0.007
12/14/2022 9:22				0	0	0	0	0	0.001	0.008
12/14/2022 9:23				0	0	0	0	0	0.001	0.007
12/14/2022 9:24				0	0	0	0	0	0.001	0.008
12/14/2022 9:25	12.3	108.8	42.90565;-73.35906	0	0	0	0	0	0.001	0.007
12/14/2022 9:26				0	0	0	0	0	0.001	0.007
12/14/2022 9:27				0	0	0	0	0	0.001	0.007
12/14/2022 9:28				0	0	0	0	0	0.001	0.007
12/14/2022 9:29				0	0	0	0	0	0.001	0.007
12/14/2022 9:30	12.2	110	42.90567;-73.35903	0	0	0	0	0	0.001	0.007
12/14/2022 9:31				0	0	0	0	0	0.001	0.007
12/14/2022 9:32				0	0	0	0	0	0.001	0.007
12/14/2022 9:33				0	0	0	0	0	0.001	0.007
12/14/2022 9:34				0	0	0	0	0	0.001	0.006
12/14/2022 9:35	12.2	108.8	42.90565;-73.35902	0	0	0	0	0	0.001	0.006
12/14/2022 9:36				0	0	0	0	0	0.001	0.006
12/14/2022 9:37				0	0	0	0	0	0.001	0.006
12/14/2022 9:38				0	0	0	0	0	0.001	0.006
12/14/2022 9:39				0	0	0	0	0	0.001	0.006
12/14/2022 9:40	12.2	103.8	42.90571;-73.35903	0	0	0	0	0	0.001	0.017
12/14/2022 9:41				0	0	0	0	0	0.001	0.006
12/14/2022 9:42				0	0	0	0	0	0.001	0.007
12/14/2022 9:43				0	0	0	0	0	0.001	0.006
12/14/2022 9:44				0	0	0	0	0	0.001	0.006
12/14/2022 9:45	12.2	103.8	42.90568;-73.35903	0	0	0	0	0	0.001	0.006
12/14/2022 9:46				0	0	0	0	0	0.001	0.007
12/14/2022 9:47				0	0	0	0	0	0.001	0.006
12/14/2022 9:48				0	0	0	0	0	0.001	0.006
12/14/2022 9:49				0	0	0	0	0	0.001	0.006
12/14/2022 9:50	12.2	105	42.90569;-73.35899	0	0	0	0	0	0.001	0.006
12/14/2022 9:51				0	0	0	0	0	0.001	0.006
12/14/2022 9:52				0	0	0	0	0	0.001	0.006
12/14/2022 9:53				0	0	0	0	0	0.001	0.006
12/14/2022 9:54				0	0	0	0	0	0.001	0.006
12/14/2022 9:55	12.2	102.5	42.90571;-73.35902	0	0	0	0	0	0.001	0.006
12/14/2022 9:56				0	0	0	0	0	0.001	0.006
12/14/2022 9:57				0	0	0	0	0	0.001	0.108
12/14/2022 9:58				0	0	0	0	0	0.001	0.007
12/14/2022 9:59				0	0	0	0	0	0.001	0.006
12/14/2022 10:00	12.1	101.3	42.90571;-73.35899	0	0	0	0	0	0.001	0.006
12/14/2022 10:01				0	0	0	0	0	0.001	0.007
12/14/2022 10:02				0	0	0	0	0	0.001	0.007
12/14/2022 10:03				0	0	0	0	0	0.001	0.007
12/14/2022 10:04				0	0	0	0	0	0.002	0.008
12/14/2022 10:05	12.2	111.3	42.9057;-73.35902	0	0	0	0	0	0.002	0.007
12/14/2022 10:06				0	0	0	0	0	0.002	0.007
12/14/2022 10:07				0	0	0	0	0	0.002	0.007
12/14/2022 10:08				0	0	0	0	0	0.002	0.007
12/14/2022 10:09				0	0	0	0	0	0.002	0.008
12/14/2022 10:10	12.2	105	42.90572;-73.35904	0	0	0	0	0	0.002	0.008
12/14/2022 10:11				0	0	0	0	0	0.002	0.01
12/14/2022 10:12				0	0	0	0	0	0.002	0.008
12/14/2022 10:13				0	0	0	0	0	0.002	0.007
12/14/2022 10:14				0	0	0	0	0	0.002	0.008
12/14/2022 10:15	12.2	103.8	42.9057;-73.35906	0	0	0	0	0	0.002	0.007
12/14/2022 10:16				0	0	0	0	0	0.002	0.007
12/14/2022 10:17				0	0	0	0	0	0.002	0.008
12/14/2022 10:18				0	0	0	0	0	0.002	0.008

C.T. MALE ASSOCIATES

CAMP FIELD DATA
LIBERTY STREET IRM

Device	Thiamis 2B011696			RAE RS232(A) 2B011696					DustTrak RS232(C) 2B011696	
Timestamp (UTC)	Batt. Voltage (V)	Current (mA)	Location	VOC (Peak) (ppm)	VOC (Low) (ppm)	VOC (STEL) (ppm)	VOC (TWA) (ppm)	VOC (ppm)	Total TWA (mg/m³)	Mass Conc. Total (mg/m³)
12/14/2022 10:19				0	0	0	0	0	0.002	0.008
12/14/2022 10:20	12.1	133.8	42.90571;-73.35909	0	0	0	0	0	0.002	0.008
12/14/2022 10:21				0	0	0	0	0	0.002	0.007
12/14/2022 10:22				0	0	0	0	0	0.002	0.007
12/14/2022 10:23				0	0	0	0	0	0.002	0.007
12/14/2022 10:24				0	0	0	0	0	0.002	0.007
12/14/2022 10:25	12.2	103.8	42.90569;-73.35899	0	0	0	0	0	0.002	0.007
12/14/2022 10:26				0	0	0	0	0	0.002	0.007
12/14/2022 10:27				0	0	0	0	0	0.002	0.007
12/14/2022 10:28				0	0	0	0	0	0.002	0.007
12/14/2022 10:29				0	0	0	0	0	0.002	0.007
12/14/2022 10:30	12.1	111.3	42.90578;-73.35899	0	0	0	0	0	0.002	0.007
12/14/2022 10:31				0	0	0	0	0	0.002	0.008
12/14/2022 10:32				0	0	0	0	0	0.002	0.007
12/14/2022 10:33				0	0	0	0	0	0.002	0.007
12/14/2022 10:34				0	0	0	0	0	0.002	0.008
12/14/2022 10:35	12.1	102.5	42.90575;-73.35902	0	0	0	0	0	0.002	0.007
12/14/2022 10:36				0	0	0	0	0	0.002	0.007
12/14/2022 10:37				0	0	0	0	0	0.002	0.009
12/14/2022 10:38				0	0	0	0	0	0.002	0.008
12/14/2022 10:39				0	0	0	0	0	0.002	0.007
12/14/2022 10:40	12.1	107.5	42.90565;-73.35902	0	0	0	0	0	0.002	0.007
12/14/2022 10:41				0	0	0	0	0	0.002	0.007
12/14/2022 10:42				0	0	0	0	0	0.002	0.006
12/14/2022 10:43				0	0	0	0	0	0.002	0.007
12/14/2022 10:44				0	0	0	0	0	0.002	0.008
12/14/2022 10:45	12.1	103.8	42.90576;-73.35901	0	0	0	0	0	0.002	0.007
12/14/2022 10:46				0	0	0	0	0	0.002	0.006
12/14/2022 10:47				0	0	0	0	0	0.002	0.006
12/14/2022 10:48				0	0	0	0	0	0.002	0.006
12/14/2022 10:49				0	0	0	0	0	0.002	0.006
12/14/2022 10:50	12.1	100	42.90577;-73.35902	0	0	0	0	0	0.002	0.006
12/14/2022 10:51				0	0	0	0	0	0.002	0.006
12/14/2022 10:52				0	0	0	0	0	0.002	0.006
12/14/2022 10:53				0	0	0	0	0	0.002	0.006
12/14/2022 10:54				0	0	0	0	0	0.002	0.006
12/14/2022 10:55	12.1	102.5	42.90573;-73.359	0	0	0	0	0	0.002	0.006
12/14/2022 10:56				0	0	0	0	0	0.002	0.006
12/14/2022 10:57				0	0	0	0	0	0.002	0.006
12/14/2022 10:58				0	0	0	0	0	0.002	0.006
12/14/2022 10:59				0	0	0	0	0	0.002	0.006
12/14/2022 11:00	12.1	102.5	42.90571;-73.3591	0	0	0	0	0	0.002	0.006
12/14/2022 11:01				0	0	0	0	0	0.002	0.006
12/14/2022 11:02				0	0	0	0	0	0.002	0.006
12/14/2022 11:03				0	0	0	0	0	0.002	0.006
12/14/2022 11:04				0	0	0	0	0	0.002	0.006
12/14/2022 11:05	12.1	100	42.90574;-73.35902	0	0	0	0	0	0.002	0.006
12/14/2022 11:06				0	0	0	0	0	0.002	0.006
12/14/2022 11:07				0	0	0	0	0	0.002	0.006
12/14/2022 11:08				0	0	0	0	0	0.002	0.006
12/14/2022 11:09				0	0	0	0	0	0.002	0.006
12/14/2022 11:10	12.1	105	42.90571;-73.35905	0	0	0	0	0	0.002	0.006
12/14/2022 11:11				0	0	0	0	0	0.002	0.006
12/14/2022 11:12				0	0	0	0	0	0.002	0.006
12/14/2022 11:13				0	0	0	0	0	0.002	0.006
12/14/2022 11:14				0	0	0	0	0	0.002	0.006
12/14/2022 11:15	12.1	105	42.90572;-73.35899	0	0	0	0	0	0.002	0.006
12/14/2022 11:16				0	0	0	0	0	0.003	0.006
12/14/2022 11:17				0	0	0	0	0	0.003	0.007
12/14/2022 11:18				0	0	0	0	0	0.003	0.006
12/14/2022 11:19				0	0	0	0	0	0.003	0.006

C.T. MALE ASSOCIATES

CAMP FIELD DATA
LIBERTY STREET IRM

Device	Thiamis 2B011696			RAE RS232(A) 2B011696					DustTrak RS232(C) 2B011696	
Timestamp (UTC)	Batt. Voltage (V)	Current (mA)	Location	VOC (Peak) (ppm)	VOC (Low) (ppm)	VOC (STEL) (ppm)	VOC (TWA) (ppm)	VOC (ppm)	Total TWA (mg/m³)	Mass Conc. Total (mg/m³)
12/14/2022 11:20	12.1	108.8	42.90573;-73.35908	0	0	0	0	0	0.003	0.006
12/14/2022 11:21				0	0	0	0	0	0.003	0.006
12/14/2022 11:22				0	0	0	0	0	0.003	0.006
12/14/2022 11:23				0	0	0	0	0	0.003	0.007
12/14/2022 11:24				0	0	0	0	0	0.003	0.006
12/14/2022 11:25	12.1	106.3	42.90571;-73.35906	0	0	0	0	0	0.003	0.006
12/14/2022 11:26				0	0	0	0	0	0.003	0.006
12/14/2022 11:27				0	0	0	0	0	0.003	0.006
12/14/2022 11:28				0	0	0	0	0	0.003	0.006
12/14/2022 11:29				0	0	0	0	0	0.003	0.006
12/14/2022 11:30	12.1	102.5	42.90574;-73.35906	0	0	0	0	0	0.003	0.006
12/14/2022 11:31				0	0	0	0	0	0.003	0.006
12/14/2022 11:32				0	0	0	0	0	0.003	0.006
12/14/2022 11:33				0	0	0	0	0	0.003	0.006
12/14/2022 11:34				0	0	0	0	0	0.003	0.006
12/14/2022 11:35	12	103.8	42.90574;-73.35912	0	0	0	0	0	0.003	0.006
12/14/2022 11:36				0	0	0	0	0	0.003	0.006
12/14/2022 11:37				0	0	0	0	0	0.003	0.006
12/14/2022 11:38				0	0	0	0	0	0.003	0.006
12/14/2022 11:39				0	0	0	0	0	0.003	0.006
12/14/2022 11:40	12	113.8	42.90576;-73.35909	0	0	0	0	0	0.003	0.006
12/14/2022 11:41				0	0	0	0	0	0.003	0.006
12/14/2022 11:42				0	0	0	0	0	0.003	0.006
12/14/2022 11:43				0	0	0	0	0	0.003	0.006
12/14/2022 11:44				0	0	0	0	0	0.003	0.006
12/14/2022 11:45	12	128.8	42.90575;-73.35905	0	0	0	0	0	0.003	0.006
12/14/2022 11:46				0	0	0	0	0	0.003	0.006
12/14/2022 11:47				0	0	0	0	0	0.003	0.006
12/14/2022 11:48				0	0	0	0	0	0.003	0.006
12/14/2022 11:49				0	0	0	0	0	0.003	0.006
12/14/2022 11:50	12	113.8	42.90577;-73.35912	0	0	0	0	0	0.003	0.006
12/14/2022 11:51				0	0	0	0	0	0.003	0.006
12/14/2022 11:52				0	0	0	0	0	0.003	0.006
12/14/2022 11:53				0	0	0	0	0	0.003	0.005
12/14/2022 11:54				0	0	0	0	0	0.003	0.006
12/14/2022 11:55	12	110	42.9058;-73.35905	0	0	0	0	0	0.003	0.005
12/14/2022 11:56				0	0	0	0	0	0.003	0.006
12/14/2022 11:57				0	0	0	0	0	0.003	0.005
12/14/2022 11:58				0	0	0	0	0	0.003	0.005
12/14/2022 11:59				0	0	0	0	0	0.003	0.005
12/14/2022 12:00	12	111.3	42.90574;-73.35911	0	0	0	0	0	0.003	0.005
12/14/2022 12:01				0	0	0	0	0	0.003	0.005
12/14/2022 12:02				0	0	0	0	0	0.003	0.005
12/14/2022 12:03				0	0	0	0	0	0.003	0.005
12/14/2022 12:04				0	0	0	0	0	0.003	0.005
12/14/2022 12:05	12	106.3	42.90578;-73.35909	0	0	0	0	0	0.003	0.006
12/14/2022 12:06				0	0	0	0	0	0.003	0.005
12/14/2022 12:07				0	0	0	0	0	0.003	0.005
12/14/2022 12:08				0	0	0	0	0	0.003	0.005
12/14/2022 12:09				0	0	0	0	0	0.003	0.005
12/14/2022 12:10	12	107.5	42.90579;-73.35919	0	0	0	0	0	0.003	0.005
12/14/2022 12:11				0	0	0	0	0	0.003	0.005
12/14/2022 12:12				0	0	0	0	0	0.003	0.005
12/14/2022 12:13				0	0	0	0	0	0.003	0.009
12/14/2022 12:14				0	0	0	0	0	0.003	0.005
12/14/2022 12:15	12	107.5	42.90572;-73.35906	0	0	0	0	0	0.003	0.006
12/14/2022 12:16				0	0	0	0	0	0.003	0.006
12/14/2022 12:17				0	0	0	0	0	0.003	0.005
12/14/2022 12:18				0	0	0	0	0	0.003	0.005
12/14/2022 12:19				0	0	0	0	0	0.003	0.005
12/14/2022 12:20	12	113.8	42.90572;-73.35911	0	0	0	0	0	0.003	0.006

C.T. MALE ASSOCIATES

CAMP FIELD DATA
LIBERTY STREET IRM

Device	Thiamis 2B011696			RAE RS232(A) 2B011696					DustTrak RS232(C) 2B011696	
Timestamp (UTC)	Batt. Voltage (V)	Current (mA)	Location	VOC (Peak) (ppm)	VOC (Low) (ppm)	VOC (STEL) (ppm)	VOC (TWA) (ppm)	VOC (ppm)	Total TWA (mg/m³)	Mass Conc. Total (mg/m³)
12/14/2022 12:21				0	0	0	0	0	0.003	0.007
12/14/2022 12:22				0	0	0	0	0	0.003	0.005
12/14/2022 12:23				0	0	0	0	0	0.003	0.006
12/14/2022 12:24				0	0	0	0	0	0.003	0.09
12/14/2022 12:25	12	115	42.90565;-73.35911	0	0	0	0	0	0.003	0.005
12/14/2022 12:26				0	0	0	0	0	0.003	0.005
12/14/2022 12:27				0	0	0	0	0	0.003	0.005
12/14/2022 12:28				0	0	0	0	0	0.003	0.005
12/14/2022 12:29				0	0	0	0	0	0.003	0.006
12/14/2022 12:30	12	110	42.90569;-73.35912	0	0	0	0	0	0.003	0.007
12/14/2022 12:31				0	0	0	0	0	0.003	0.006
12/14/2022 12:32				0	0	0	0	0	0.003	0.005
12/14/2022 12:33				0	0	0	0	0	0.003	0.005
12/14/2022 12:34				0	0	0	0	0	0.003	0.005
12/14/2022 12:35	12	103.8	42.90567;-73.35897	0	0	0	0	0	0.003	0.005
12/14/2022 12:36				0	0	0	0	0	0.003	0.09
12/14/2022 12:37				0	0	0	0	0	0.003	0.005
12/14/2022 12:38				0	0	0	0	0	0.003	0.005
12/14/2022 12:39				0	0	0	0	0	0.003	0.005
12/14/2022 12:40	11.9	107.5	42.90568;-73.35904	0	0	0	0	0	0.003	0.005
12/14/2022 12:41				0	0	0	0	0	0.003	0.005
12/14/2022 12:42				0	0	0	0	0	0.004	0.005
12/14/2022 12:43				0	0	0	0	0	0.004	0.005
12/14/2022 12:44				0	0	0	0	0	0.004	0.005
12/14/2022 12:45	11.9	107.5	42.90567;-73.35905	0	0	0	0	0	0.004	0.005
12/14/2022 12:46				0	0	0	0	0	0.004	0.005
12/14/2022 12:47				0	0	0	0	0	0.004	0.005
12/14/2022 12:48				0	0	0	0	0	0.004	0.005
12/14/2022 12:49				0	0	0	0	0	0.004	0.005
12/14/2022 12:50	11.9	105	42.90565;-73.35907	0	0	0	0	0	0.004	0.005
12/14/2022 12:51				0	0	0	0	0	0.004	0.005
12/14/2022 12:52				0	0	0	0	0	0.004	0.005
12/14/2022 12:53				0	0	0	0	0	0.004	0.005
12/14/2022 12:54				0	0	0	0	0	0.004	0.005
12/14/2022 12:55	11.9	108.8	42.90568;-73.35899	0	0	0	0	0	0.004	0.005
12/14/2022 12:56				0	0	0	0	0	0.004	0.005
12/14/2022 12:57				0	0	0	0	0	0.004	0.005
12/14/2022 12:58				0	0	0	0	0	0.004	0.005
12/14/2022 12:59				0	0	0	0	0	0.004	0.005
12/14/2022 13:00	11.9	106.3	42.90568;-73.35896	0	0	0	0	0	0.004	0.006
12/14/2022 13:01				0	0	0	0	0	0.004	0.005
12/14/2022 13:02				0	0	0	0	0	0.004	0.005
12/14/2022 13:03				0	0	0	0	0	0.004	0.005
12/14/2022 13:04				0	0	0	0	0	0.004	0.005
12/14/2022 13:05	11.9	106.3	42.9057;-73.35902	0	0	0	0	0	0.004	0.005
12/14/2022 13:06				0	0	0	0	0	0.004	0.005
12/14/2022 13:07				0	0	0	0	0	0.004	0.005
12/14/2022 13:08				0	0	0	0	0	0.004	0.005
12/14/2022 13:09				0	0	0	0	0	0.004	0.005
12/14/2022 13:10	11.9	108.8	42.90568;-73.35899	0	0	0	0	0	0.004	0.005
12/14/2022 13:11				0	0	0	0	0	0.004	0.005
12/14/2022 13:12				0	0	0	0	0	0.004	0.004
12/14/2022 13:13				0	0	0	0	0	0.004	0.004
12/14/2022 13:14				0	0	0	0	0	0.004	0.004
12/14/2022 13:15	11.9	105	42.90571;-73.35907	0	0	0	0	0	0.004	0.005
12/14/2022 13:16				0	0	0	0	0	0.004	0.005
12/14/2022 13:17				0	0	0	0	0	0.004	0.089
12/14/2022 13:18				0	0	0	0	0	0.004	0.005
12/14/2022 13:19				0	0	0	0	0	0.004	0.004
12/14/2022 13:20	11.9	101.3	42.90566;-73.35906	0	0	0	0	0	0.004	0.006
12/14/2022 13:21				0	0	0	0	0	0.004	0.004

C.T. MALE ASSOCIATES

CAMP FIELD DATA
LIBERTY STREET IRM

Device	Thiamis 2B011696			RAE RS232(A) 2B011696					DustTrak RS232(C) 2B011696	
Timestamp (UTC)	Batt. Voltage (V)	Current (mA)	Location	VOC (Peak) (ppm)	VOC (Low) (ppm)	VOC (STEL) (ppm)	VOC (TWA) (ppm)	VOC (ppm)	Total TWA (mg/m³)	Mass Conc. Total (mg/m³)
12/14/2022 13:22				0	0	0	0	0	0.004	0.004
12/14/2022 13:23				0	0	0	0	0	0.004	0.005
12/14/2022 13:24				0	0	0	0	0	0.004	0.004
12/14/2022 13:25	11.9	105	42.90572;-73.35894	0	0	0	0	0	0.004	0.004
12/14/2022 13:26				0	0	0	0	0	0.004	0.004
12/14/2022 13:27				0	0	0	0	0	0.004	0.005
12/14/2022 13:28				0	0	0	0	0	0.004	0.005
12/14/2022 13:29				0	0	0	0	0	0.004	0.004
12/14/2022 13:30	11.9	105	42.90569;-73.35892	0	0	0	0	0	0.004	0.072
12/14/2022 13:31				0	0	0	0	0	0.004	0.004
12/14/2022 13:32				0	0	0	0	0	0.004	0.004
12/14/2022 13:33				0	0	0	0	0	0.004	0.004
12/14/2022 13:34				0	0	0	0	0	0.004	0.004
12/14/2022 13:35	11.9	106.3	42.90567;-73.35904	0	0	0	0	0	0.004	0.004
12/14/2022 13:36				0	0	0	0	0	0.004	0.004
12/14/2022 13:37				0	0	0	0	0	0.004	0.005
12/14/2022 13:38				0	0	0	0	0	0.004	0.005
12/14/2022 13:39				0	0	0	0	0	0.004	0.005
12/14/2022 13:40	11.8	111.3	42.90569;-73.35902	0	0	0	0	0	0.004	0.004
12/14/2022 13:41				0	0	0	0	0	0.004	0.004
12/14/2022 13:42				0	0	0	0	0	0.004	0.072
12/14/2022 13:43				0	0	0	0	0		0.004
12/14/2022 13:44				0	0	0	0	0	0.004	0.004
12/14/2022 13:45	11.8	108.8	42.90564;-73.35902	0	0	0	0	0	0.004	0.004
12/14/2022 13:46				0	0	0	0	0	0.004	0.004
12/14/2022 13:47				0	0	0	0	0	0.004	0.004
12/14/2022 13:48				0	0	0	0	0	0.004	0.004
12/14/2022 13:49				0	0	0	0	0	0.004	0.004
12/14/2022 13:50	11.8	107.5	42.90567;-73.35899	0	0	0	0	0	0.004	0.004
12/14/2022 13:51				0	0	0	0	0	0.004	0.006
12/14/2022 13:52				0	0	0	0	0	0.004	0.005
12/14/2022 13:53				0	0	0	0	0	0.004	0.004
12/14/2022 13:54				0	0	0	0	0	0.004	0.005
12/14/2022 13:55	11.8	111.3	42.90564;-73.35896	0	0	0	0	0	0.004	0.005
12/14/2022 13:56				0	0	0	0	0	0.004	0.004
12/14/2022 13:57				0	0	0	0	0	0.004	0.004
12/14/2022 13:58				0	0	0	0	0	0.004	0.004
12/14/2022 13:59				0	0	0	0	0	0.004	0.004
12/14/2022 14:00	11.8	102.5	42.90563;-73.35907	0	0	0	0	0	0.004	0.004
12/14/2022 14:01				0	0	0	0	0	0.004	0.004
12/14/2022 14:02				0	0	0	0	0	0.004	0.004
12/14/2022 14:03				0	0	0	0	0	0.004	0.004
12/14/2022 14:04				0	0	0	0	0	0.004	0.072
12/14/2022 14:05	11.8	108.8	42.90567;-73.35906	0	0	0	0	0	0.004	0.004
12/14/2022 14:06				0	0	0	0	0	0.004	0.004
12/14/2022 14:07				0	0	0	0	0	0.004	0.004
12/14/2022 14:08				0	0	0	0	0	0.004	0.005
12/14/2022 14:09				0	0	0	0	0	0.004	0.004
12/14/2022 14:10	11.8	105	42.90562;-73.35903	0	0	0	0	0	0.004	0.004
12/14/2022 14:11				0	0	0	0	0	0.004	0.004
12/14/2022 14:12				0	0	0	0	0	0.004	0.004
12/14/2022 14:13				0	0	0	0	0	0.004	0.004
12/14/2022 14:14				0	0	0	0	0	0.004	0.004
12/14/2022 14:15	11.8	108.8	42.90567;-73.35905	0	0	0	0	0	0.004	0.004
12/14/2022 14:16				0	0	0	0	0	0.004	0.004
12/14/2022 14:17				0	0	0	0	0	0.004	0.005
12/14/2022 14:18				0	0	0	0	0	0.004	0.005
12/14/2022 14:19				0	0	0	0	0	0.004	0.004
12/14/2022 14:20	11.8	107.5	42.90572;-73.35903	0	0	0	0	0	0.004	0.004
12/14/2022 14:21				0	0	0	0	0	0.004	0.004
12/14/2022 14:22				0	0	0	0	0	0.004	0.004

C.T. MALE ASSOCIATES

CAMP FIELD DATA
LIBERTY STREET IRM

Device	Thiamis 2B011696			RAE RS232(A) 2B011696					DustTrak RS232(C) 2B011696	
Timestamp (UTC)	Batt. Voltage (V)	Current (mA)	Location	VOC (Peak) (ppm)	VOC (Low) (ppm)	VOC (STEL) (ppm)	VOC (TWA) (ppm)	VOC (ppm)	Total TWA (mg/m³)	Mass Conc. Total (mg/m³)
12/14/2022 14:23				0	0	0	0	0	0.004	0.004
12/14/2022 14:24				0	0	0	0	0	0.004	0.004
12/14/2022 14:25	11.8	112.5	42.90568;-73.35901	0	0	0	0	0	0.004	0.004
12/14/2022 14:26				0	0	0	0	0	0.004	0.004
12/14/2022 14:27				0	0	0	0	0	0.004	0.004
12/14/2022 14:28				0	0	0	0	0	0.004	0.004
12/14/2022 14:29				0	0	0	0	0	0.004	0.004
12/14/2022 14:30	11.8	107.5	42.90567;-73.35899	0	0	0	0	0	0.005	0.072
12/14/2022 14:31				0	0	0	0	0	0.005	0.004
12/14/2022 14:32				0	0	0	0	0	0.005	0.004
12/14/2022 14:33				0	0	0	0	0	0.005	0.004
12/14/2022 14:34				0	0	0	0	0	0.005	0.004
12/14/2022 14:35	11.8	111.3	42.90566;-73.35902	0	0	0	0	0	0.005	0.004
12/14/2022 14:36				0	0	0	0	0	0.005	0.004
12/14/2022 14:37				0	0	0	0	0	0.005	0.004
12/14/2022 14:38				0	0	0	0	0	0.005	0.004
12/14/2022 14:39				0	0	0	0	0	0.005	0.005
12/14/2022 14:40	11.8	113.8	42.90566;-73.35901	0	0	0	0	0	0.005	0.004
12/14/2022 14:41				0	0	0	0	0	0.005	0.005
12/14/2022 14:42				0	0	0	0	0	0.005	0.005
12/14/2022 14:43				0	0	0	0	0	0.005	0.005
12/14/2022 14:44				0	0	0	0	0	0.005	0.005
12/14/2022 14:45	11.7	111.3	42.90566;-73.35901	0	0	0	0	0	0.005	0.005
12/14/2022 14:46				0	0	0	0	0	0.005	0.005
12/14/2022 14:47				0	0	0	0	0	0.005	0.005
12/14/2022 14:48				0	0	0	0	0	0.005	0.005
12/14/2022 14:49				0	0	0	0	0	0.005	0.005
12/14/2022 14:50	11.7	142.5	42.90564;-73.35896	0	0	0	0	0	0.005	0.005
12/14/2022 14:51				0	0	0	0	0	0.005	0.005
12/14/2022 14:52				0	0	0	0	0	0.005	0.005
12/14/2022 14:53				0	0	0	0	0	0.005	0.005
12/14/2022 14:54				0	0	0	0	0	0.005	0.005
12/14/2022 14:55	11.7	112.5	42.90562;-73.35901	0	0	0	0	0	0.005	0.005
12/14/2022 14:56				0	0	0	0	0	0.005	0.005
12/14/2022 14:57				0	0	0	0	0	0.005	0.005
12/14/2022 14:58				0	0	0	0	0	0.005	0.005
12/14/2022 14:59				0	0	0	0	0	0.005	0.005
12/14/2022 15:00	11.7	110	42.90567;-73.35905	0	0	0	0	0	0.005	0.006
12/14/2022 15:01				0	0	0	0	0	0.005	0.005
12/14/2022 15:02				0	0	0	0	0	0.005	0.005
12/14/2022 15:03				0	0	0	0	0	0.005	0.005
12/14/2022 15:04				0	0	0	0	0	0.005	0.005
12/14/2022 15:05	11.7	105	42.90574;-73.35898	0	0	0	0	0	0.005	0.005
12/14/2022 15:06				0	0	0	0	0	0.005	0.005
12/14/2022 15:07				0	0	0	0	0	0.005	0.005
12/15/2022 16:17	12.3	106.3								
12/15/2022 16:18				0	0	0	0	0		
12/15/2022 16:19				0	0	0	0	0	0	0.008
12/15/2022 16:20	12.3	102.5	42.90548;-73.3593	0	0	0	0	0	0	0.008
12/15/2022 16:21				0	0	0	0	0	0	0.01
12/15/2022 16:22				0	0	0	0	0	0	0.011
12/15/2022 16:23				0	0	0	0	0	0	0.008
12/15/2022 16:24				0	0	0	0	0	0	0.008
12/15/2022 16:25	12.3	100	42.90552;-73.35925	0	0	0	0	0	0	0.008
12/15/2022 16:26				0	0	0	0	0	0	0.007
12/15/2022 16:27				0	0	0	0	0	0	0.007
12/15/2022 16:28				0	0	0	0	0	0	0.007
12/15/2022 16:29				0.054	0	0	0	0.054	0	0.009
12/15/2022 16:30	12.3	102.5	42.90552;-73.35927	0.054	0	0	0	0	0	0.009
12/15/2022 16:31				0.054	0	0	0	0	0	0.007
12/15/2022 16:32				0.054	0	0	0	0	0	0.007

C.T. MALE ASSOCIATES

CAMP FIELD DATA
LIBERTY STREET IRM

Device	Thiamis 2B011696			RAE RS232(A) 2B011696					DustTrak RS232(C) 2B011696	
Timestamp (UTC)	Batt. Voltage (V)	Current (mA)	Location	VOC (Peak) (ppm)	VOC (Low) (ppm)	VOC (STEL) (ppm)	VOC (TWA) (ppm)	VOC (ppm)	Total TWA (mg/m³)	Mass Conc. Total (mg/m³)
12/15/2022 16:33				0.054	0	0	0	0	0	0.007
12/15/2022 16:34				0.054	0	0	0	0	0	0.108
12/15/2022 16:35	12.3	126.3	42.90553;-73.35929	0.054	0	0	0	0	0	0.006
12/15/2022 16:36				0.054	0	0	0	0	0	0.006
12/15/2022 16:37				0.054	0	0	0	0	0	0.007
12/15/2022 16:38				0.054	0	0	0	0	0	0.108
12/15/2022 16:39				0.054	0	0	0	0	0	0.007
12/15/2022 16:40	12.3	100	42.90549;-73.35931	0.054	0	0	0	0	0	0.007
12/15/2022 16:41				0.054	0	0	0	0	0	0.006
12/15/2022 16:42				0.054	0	0	0	0	0	0.01
12/15/2022 16:43				0.054	0	0	0	0	0	0.007
12/15/2022 16:44				0.054	0	0	0	0	0	0.008
12/15/2022 16:45	12.3	108.8	42.90551;-73.35928	0.054	0	0	0	0	0	0.007
12/15/2022 16:46				0.054	0	0	0	0	0	0.007
12/15/2022 16:47				0.054	0	0	0	0	0	0.108
12/15/2022 16:48				0.054	0	0	0	0	0	0.007
12/15/2022 16:49				0.054	0	0	0	0	0	0.008
12/15/2022 16:50	12.3	110	42.90551;-73.35928	0.054	0	0	0	0	0	0.007
12/15/2022 16:51				0.054	0	0	0	0	0	0.007
12/15/2022 16:52				0.054	0	0	0	0	0	0.007
12/15/2022 16:53				0.054	0	0	0	0	0	0.007
12/15/2022 16:54				0.054	0	0	0	0	0	0.009
12/15/2022 16:55	12.3	105	42.90551;-73.35927	0.054	0	0	0	0	0	0.009
12/15/2022 16:56				0.054	0	0	0	0	0	0.009
12/15/2022 16:57				0.054	0	0	0	0	0	0.009
12/15/2022 16:58				0.054	0	0	0	0	0	0.008
12/15/2022 16:59				0.054	0	0	0	0	0	0.007
12/15/2022 17:00	12.3	107.5	42.90553;-73.35923	0.054	0	0	0	0	0	0.007
12/19/2022 9:26	12	170								
12/19/2022 9:26			42.9043447;-73.3588299							
12/19/2022 9:27				0	0	0	0	0	0	0.01
12/19/2022 9:28				0	0	0	0	0	0	0.011
12/19/2022 9:29				0	0	0	0	0	0	0.011
12/19/2022 9:30	12.1	103.8	42.90482;-73.35881	0	0	0	0	0	0	0.011
12/19/2022 9:31				0	0	0	0	0	0	0.011
12/19/2022 9:32				0	0	0	0	0	0	0.011
12/19/2022 9:33				0	0	0	0	0	0	0.011
12/19/2022 9:34				0	0	0	0	0	0	0.011
12/19/2022 9:35	12.2	105	42.90475;-73.35883	0	0	0	0	0	0	0.011
12/19/2022 9:36				0	0	0	0	0	0	0.011
12/19/2022 9:37				0	0	0	0	0	0	0.011
12/19/2022 9:38				0	0	0	0	0	0	0.011
12/19/2022 9:39				0	0	0	0	0	0	0.011
12/19/2022 9:40	12.2	102.5	42.90477;-73.35886	0	0	0	0	0	0	0.011
12/19/2022 9:41				0	0	0	0	0	0	0.011
12/19/2022 9:42				0	0	0	0	0	0	0.011
12/19/2022 9:43				0	0	0	0	0	0	0.011
12/19/2022 9:44				0	0	0	0	0	0	0.011
12/19/2022 9:45	12.1	137.5	42.90477;-73.35885	0	0	0	0	0	0	0.011
12/19/2022 9:46				0	0	0	0	0	0	0.011
12/19/2022 9:47				0	0	0	0	0	0	0.011
12/19/2022 9:48				0	0	0	0	0	0	0.011
12/19/2022 9:49				0	0	0	0	0	0.001	0.011
12/19/2022 9:50	12.2	106.3	42.90477;-73.35889	0	0	0	0	0	0.001	0.012
12/19/2022 9:51				0	0	0	0	0	0.001	0.012
12/19/2022 9:52				0	0	0	0	0	0.001	0.013
12/19/2022 9:53				0	0	0	0	0	0.001	0.215
12/19/2022 9:54				0	0	0	0	0	0.001	0.013
12/19/2022 9:55	12.2	111.3	42.90477;-73.35889	0	0	0	0	0	0.001	0.013
12/19/2022 9:56				0	0	0	0	0	0.001	0.012
12/19/2022 9:57				0	0	0	0	0	0.001	0.012

C.T. MALE ASSOCIATES

CAMP FIELD DATA
LIBERTY STREET IRM

Device	Thiamis 2B011696			RAE RS232(A) 2B011696					DustTrak RS232(C) 2B011696	
Timestamp (UTC)	Batt. Voltage (V)	Current (mA)	Location	VOC (Peak) (ppm)	VOC (Low) (ppm)	VOC (STEL) (ppm)	VOC (TWA) (ppm)	VOC (ppm)	Total TWA (mg/m³)	Mass Conc. Total (mg/m³)
12/19/2022 9:58				0	0	0	0	0	0.001	0.012
12/19/2022 9:59				0	0	0	0	0	0.001	0.012
12/19/2022 10:00	12.2	108.8	42.90476;-73.35886	0	0	0	0	0	0.001	0.012
12/19/2022 10:01				0	0	0	0	0	0.001	0.012
12/19/2022 10:02				0	0	0	0	0	0.001	0.013
12/19/2022 10:03				0	0	0	0	0	0.001	0.012
12/19/2022 10:04				0	0	0	0	0	0.001	0.012
12/19/2022 10:05	12.2	110	42.90478;-73.35883	0	0	0	0	0	0.001	0.012
12/19/2022 10:06				0	0	0	0	0	0.001	0.215
12/19/2022 10:07				0	0	0	0	0	0.001	0.012
12/19/2022 10:08				0	0	0	0	0	0.001	0.012
12/19/2022 10:09				0	0	0	0	0	0.001	0.012
12/19/2022 10:10	12.2	107.5	42.90481;-73.35885	0	0	0	0	0	0.001	0.012
12/19/2022 10:11				0	0	0	0	0	0.001	0.012
12/19/2022 10:12				0	0	0	0	0	0.001	0.012
12/19/2022 10:13				0	0	0	0	0	0.001	0.012
12/19/2022 10:14				0	0	0	0	0	0.001	0.013
12/19/2022 10:15	12.2	108.8	42.90476;-73.35882	0	0	0	0	0	0.001	0.012
12/19/2022 10:16				0	0	0	0	0	0.001	0.012
12/19/2022 10:17				0	0	0	0	0	0.001	0.012
12/19/2022 10:18				0	0	0	0	0	0.001	0.012
12/19/2022 10:19				0	0	0	0	0	0.001	0.013
12/19/2022 10:20	12.2	107.5	42.9048;-73.35879	0	0	0	0	0	0.001	0.012
12/19/2022 10:21				0	0	0	0	0	0.001	0.013
12/19/2022 10:22				0	0	0	0	0	0.001	0.013
12/19/2022 10:23				0	0	0	0	0	0.001	0.013
12/19/2022 10:24				0	0	0	0	0	0.001	0.013
12/19/2022 10:25	12.1	111.3	42.9047;-73.3588	0	0	0	0	0	0.001	0.013
12/19/2022 10:26				0	0	0	0	0	0.001	0.013
12/19/2022 10:27				0	0	0	0	0	0.001	0.012
12/19/2022 10:28				0	0	0	0	0	0.002	0.015
12/19/2022 10:29				0	0	0	0	0	0.002	0.013
12/19/2022 10:30	12.2	103.8	42.90477;-73.35878	0	0	0	0	0	0.002	0.013
12/19/2022 10:31				0	0	0	0	0	0.002	0.017
12/19/2022 10:32				0	0	0	0	0	0.002	0.018
12/19/2022 10:33				0	0	0	0	0	0.002	0.233
12/19/2022 10:34				0	0	0	0	0	0.002	0.013
12/19/2022 10:35	12.1	105	42.9048;-73.35883	0	0	0	0	0	0.002	0.013
12/19/2022 10:36				0	0	0	0	0	0.002	0.013
12/19/2022 10:37				0	0	0	0	0	0.002	0.013
12/19/2022 10:38				0	0	0	0	0	0.002	0.013
12/19/2022 10:39				0	0	0	0	0	0.002	0.013
12/19/2022 10:40	12.1	105	42.90479;-73.35883	0	0	0	0	0	0.002	0.013
12/19/2022 10:41										0.013
12/19/2022 10:41				0	0	0	0	0		
12/19/2022 10:42				0	0	0	0	0	0	0.012
12/19/2022 10:43				0	0	0	0	0	0	0.013
12/19/2022 10:44				0	0	0	0	0	0	0.013
12/19/2022 10:45	12.1	105	42.90482;-73.35883	0	0	0	0	0	0	0.013
12/19/2022 10:46				0	0	0	0	0	0	0.013
12/19/2022 10:47				0	0	0	0	0	0	0.013
12/19/2022 10:48				0	0	0	0	0	0	0.013
12/19/2022 10:49				0	0	0	0	0	0	0.013
12/19/2022 10:50	12.1	102.5	42.90475;-73.35878	0	0	0	0	0	0	0.013
12/19/2022 10:51				0	0	0	0	0	0	0.013
12/19/2022 10:52				0	0	0	0	0	0	0.013
12/19/2022 10:53				0	0	0	0	0	0	0.013
12/19/2022 10:54				0	0	0	0	0	0	0.013
12/19/2022 10:55	12.1	105	42.90481;-73.35883	0	0	0	0	0	0	0.013
12/19/2022 10:56				0	0	0	0	0	0	0.013
12/19/2022 10:57				0	0	0	0	0	0	0.013

C.T. MALE ASSOCIATES

CAMP FIELD DATA
LIBERTY STREET IRM

Device	Thiamis 2B011696			RAE RS232(A) 2B011696					DustTrak RS232(C) 2B011696	
Timestamp (UTC)	Batt. Voltage (V)	Current (mA)	Location	VOC (Peak) (ppm)	VOC (Low) (ppm)	VOC (STEL) (ppm)	VOC (TWA) (ppm)	VOC (ppm)	Total TWA (mg/m³)	Mass Conc. Total (mg/m³)
12/19/2022 10:58				0	0	0	0	0	0	0.013
12/19/2022 10:59				0	0	0	0	0	0	0.013
12/19/2022 11:00	12.1	100	42.9048;-73.35873	0	0	0	0	0	0	0.013
12/19/2022 11:01				0	0	0	0	0	0.001	0.013
12/19/2022 11:02				0	0	0	0	0	0.001	0.013
12/19/2022 11:03				0	0	0	0	0	0.001	0.014
12/19/2022 11:04				0	0	0	0	0	0.001	0.013
12/19/2022 11:05	12.1	103.8	42.90506;-73.35857	0	0	0	0	0	0.001	0.013
12/19/2022 11:06				0	0	0	0	0	0.001	0.014
12/19/2022 11:07				0	0	0	0	0	0.001	0.014
12/19/2022 11:08				0	0	0	0	0	0.001	0.013
12/19/2022 11:09				0	0	0	0	0	0.001	0.014
12/19/2022 11:10	12.1	105	42.90518;-73.35856	0	0	0	0	0	0.001	0.014
12/19/2022 11:11				0	0	0	0	0	0.001	0.014
12/19/2022 11:12				0	0	0	0	0	0.001	0.014
12/19/2022 11:13				0	0	0	0	0	0.001	0.014
12/19/2022 11:14				0	0	0	0	0	0.001	0.014
12/19/2022 11:15	12.1	103.8	42.90499;-73.35861	0	0	0	0	0	0.001	0.014
12/19/2022 11:16				0	0	0	0	0	0.001	0.013
12/19/2022 11:17				0	0	0	0	0	0.001	0.014
12/19/2022 11:18				0	0	0	0	0	0.001	0.014
12/19/2022 11:19				0	0	0	0	0	0.001	0.014
12/19/2022 11:20	12.1	103.8	42.90485;-73.35872	0	0	0	0	0	0.001	0.014
12/19/2022 11:21				0	0	0	0	0	0.001	0.014
12/19/2022 11:22				0	0	0	0	0	0.001	0.014
12/19/2022 11:23				0	0	0	0	0	0.001	0.014
12/19/2022 11:24				0	0	0	0	0	0.001	0.014
12/19/2022 11:25	12	105	42.90471;-73.3588	0	0	0	0	0	0.001	0.014
12/19/2022 11:26				0	0	0	0	0	0.001	0.014
12/19/2022 11:27				0	0	0	0	0	0.001	0.013
12/19/2022 11:28				0	0	0	0	0	0.001	0.014
12/19/2022 11:29				0	0	0	0	0	0.001	0.013
12/19/2022 11:30	12	106.3	42.90479;-73.35873	0	0	0	0	0	0.001	0.014
12/19/2022 11:31				0	0	0	0	0	0.001	0.014
12/19/2022 11:32				0	0	0	0	0	0.001	0.014
12/19/2022 11:33				0.001	0	0	0	0	0.001	0.014
12/19/2022 11:34				0.001	0	0	0	0	0.001	0.014
12/19/2022 11:35	12	105	42.90479;-73.35873	0.001	0	0	0	0	0.001	0.016
12/19/2022 11:36				0.001	0	0	0	0	0.002	0.014
12/19/2022 11:37				0.001	0	0	0	0	0.002	0.014
12/19/2022 11:38				0.001	0	0	0	0	0.002	0.014
12/19/2022 11:39				0.001	0	0	0	0	0.002	0.014
12/19/2022 11:40	12	106.3	42.90479;-73.35872	0.001	0	0	0	0	0.002	0.014
12/19/2022 11:41				0.001	0	0	0	0	0.002	0.014
12/19/2022 11:42				0.001	0	0	0	0	0.002	0.014
12/19/2022 11:43				0.001	0	0	0	0	0.002	0.014
12/19/2022 11:44				0.001	0	0	0	0	0.002	0.014
12/19/2022 11:45	12	107.5	42.90482;-73.35872	0.001	0	0	0	0	0.002	0.014
12/19/2022 11:46				0.001	0	0	0	0	0.002	0.014
12/19/2022 11:47				0.001	0	0	0	0	0.002	0.014
12/19/2022 11:48				0.001	0	0	0	0	0.002	0.014
12/19/2022 11:49				0.001	0	0	0	0	0.002	0.014
12/19/2022 11:50	12	107.5	42.90475;-73.35873	0.001	0	0	0	0	0.002	0.014
12/19/2022 11:51				0.001	0	0	0	0	0.002	0.016
12/19/2022 11:52				0.001	0	0	0	0	0.002	0.014
12/19/2022 11:53				0.001	0	0	0	0	0.002	0.014
12/19/2022 11:54				0.001	0	0	0	0	0.002	0.014
12/19/2022 11:55	11.9	112.5	42.90471;-73.3587	0.001	0	0	0	0	0.002	0.014
12/19/2022 11:56				0.001	0	0	0	0	0.002	0.014
12/19/2022 11:57				0.001	0	0	0	0	0.002	0.015
12/19/2022 11:58				0.001	0	0	0	0	0.002	0.303

C.T. MALE ASSOCIATES

CAMP FIELD DATA
LIBERTY STREET IRM

Device	Thiamis 2B011696			RAE RS232(A) 2B011696					DustTrak RS232(C) 2B011696	
Timestamp (UTC)	Batt. Voltage (V)	Current (mA)	Location	VOC (Peak) (ppm)	VOC (Low) (ppm)	VOC (STEL) (ppm)	VOC (TWA) (ppm)	VOC (ppm)	Total TWA (mg/m³)	Mass Conc. Total (mg/m³)
12/19/2022 11:59				0.001	0	0	0	0	0.002	0.015
12/19/2022 12:00	11.9	105	42.9049;-73.3587	0.001	0	0	0	0	0.002	0.015
12/19/2022 12:01				0.001	0	0	0	0	0.002	0.014
12/19/2022 12:02				0.001	0	0	0	0	0.002	0.014
12/19/2022 12:03				0.001	0	0	0	0	0.002	0.014
12/19/2022 12:04				0.001	0	0	0	0	0.002	0.015
12/19/2022 12:05	11.9	106.3	42.90481;-73.35881	0.001	0	0	0	0	0.002	0.015
12/19/2022 12:06				0.005	0	0	0	0	0.002	0.015
12/19/2022 12:07				0.005	0	0	0	0	0.002	0.015
12/19/2022 12:08				0.005	0	0	0	0	0.002	0.015
12/19/2022 12:09				0.005	0	0	0	0	0.003	0.015
12/19/2022 12:10	11.9	108.8	42.90477;-73.35878	0.005	0	0	0		0.003	0.014
12/19/2022 12:11				0.005	0	0	0		0.003	0.014
12/19/2022 12:12				0.005	0	0	0	0	0.003	0.014
12/19/2022 12:13				0.005	0	0	0	0	0.003	0.014
12/19/2022 12:14				0.005	0	0	0	0	0.003	0.014
12/19/2022 12:15	11.9	103.8	42.90472;-73.35878	0.005	0	0	0	0	0.003	0.014
12/19/2022 12:16				0.005	0	0	0	0	0.003	0.014
12/19/2022 12:17				0.005	0	0	0	0	0.003	0.014
12/19/2022 12:18				0.005	0	0	0	0	0.003	0.014
12/19/2022 12:19				0.005	0	0	0	0	0.003	0.014
12/19/2022 12:20	11.9	106.3	42.90475;-73.35879	0.005	0	0	0	0	0.003	0.014
12/19/2022 12:21				0.005	0	0	0	0	0.003	0.017
12/19/2022 12:22				0.005	0	0	0	0	0.003	0.014
12/19/2022 12:23				0.005	0	0	0	0	0.003	0.014
12/19/2022 12:24				0.005	0	0	0	0	0.003	0.014
12/19/2022 12:25	11.9	105	42.90475;-73.35876	0.005	0	0	0	0	0.003	0.014
12/19/2022 12:26				0.005	0	0	0	0	0.003	0.014
12/19/2022 12:27				0.005	0	0	0	0	0.003	0.014
12/19/2022 12:28				0.005	0	0	0	0	0.003	0.014
12/19/2022 12:29				0.005	0	0	0	0	0.003	0.014
12/19/2022 12:30	11.9	102.5	42.90477;-73.35878	0.005	0	0	0	0	0.003	0.014
12/19/2022 12:31				0.005	0	0	0	0	0.003	0.014
12/19/2022 12:32				0.005	0	0	0	0	0.003	0.015
12/19/2022 12:33				0.005	0	0	0	0	0.003	0.018
12/19/2022 12:34				0.005	0	0	0	0	0.003	0.251
12/19/2022 12:35	11.9	105	42.90472;-73.35874	0.005	0	0	0	0	0.003	0.014
12/19/2022 12:36				0.005	0	0	0	0	0.003	0.017
12/19/2022 12:37				0.005	0	0	0	0	0.003	0.031
12/19/2022 12:38				0.005	0	0	0	0	0.003	0.039
12/19/2022 12:39				0.005	0	0	0	0	0.004	0.025
12/19/2022 12:40	11.9	108.8	42.90476;-73.35889	0.005	0	0	0	0	0.004	0.018
12/19/2022 12:41				0.005	0	0	0	0	0.004	0.022
12/19/2022 12:42				0.005	0	0	0	0	0.004	0.018
12/19/2022 12:43				0.005	0	0	0	0	0.004	0.018
12/19/2022 12:44				0.005	0	0	0	0	0.004	0.018
12/19/2022 12:45	11.9	108.8	42.90473;-73.35884	0.005	0	0	0	0	0.004	0.015
12/19/2022 12:46				0.005	0	0	0	0	0.004	0.014
12/19/2022 12:47				0.005	0	0	0	0	0.004	0.013
12/19/2022 12:48				0.005	0	0	0	0	0.004	0.013
12/19/2022 12:49				0.005	0	0	0	0	0.004	0.013
12/19/2022 12:50	11.9	113.8	42.90469;-73.35876	0.005	0	0	0	0	0.004	0.013
12/19/2022 12:51				0.005	0	0	0	0	0.004	0.013
12/19/2022 12:52				0.005	0	0	0	0	0.004	0.013
12/19/2022 12:53				0.005	0	0	0	0	0.004	0.013
12/19/2022 12:54				0.005	0	0	0	0	0.004	0.013
12/19/2022 12:55	11.9	113.8	42.90479;-73.35887	0.005	0	0	0	0	0.004	0.013
12/19/2022 12:56				0.005	0	0	0	0	0.004	0.013
12/19/2022 12:57				0.005	0	0	0	0	0.004	0.013
12/19/2022 12:58				0.005	0	0	0	0	0.004	0.013
12/19/2022 12:59				0.005	0	0	0	0	0.004	0.013

C.T. MALE ASSOCIATES

CAMP FIELD DATA
LIBERTY STREET IRM

Device	Thiamis 2B011696			RAE RS232(A) 2B011696					DustTrak RS232(C) 2B011696	
Timestamp (UTC)	Batt. Voltage (V)	Current (mA)	Location	VOC (Peak) (ppm)	VOC (Low) (ppm)	VOC (STEL) (ppm)	VOC (TWA) (ppm)	VOC (ppm)	Total TWA (mg/m³)	Mass Conc. Total (mg/m³)
12/19/2022 13:00	11.9	111.3	42.90477;-73.35883	0.005	0	0	0	0	0.004	0.013
12/19/2022 13:01				0.005	0	0	0	0	0.004	0.013
12/19/2022 13:02				0.005	0	0	0	0	0.004	0.013
12/19/2022 13:03				0.005	0	0	0	0	0.004	0.013
12/19/2022 13:04				0.005	0	0	0	0	0.004	0.013
12/19/2022 13:05	11.9	113.8	42.90477;-73.3588	0.005	0	0	0	0	0.004	0.014
12/19/2022 13:06				0.005	0	0	0	0	0.004	0.015
12/19/2022 13:07				0.005	0	0	0	0		0.013
12/19/2022 13:08				0.005	0	0	0	0	0.004	0.014
12/19/2022 13:09				0.005	0	0	0	0	0.004	0.014
12/19/2022 13:10	11.9	111.3	42.90472;-73.35884	0.005	0	0	0	0	0.004	0.014
12/19/2022 13:11				0.005	0	0	0	0	0.004	0.013
12/19/2022 13:12				0.005	0	0	0	0	0.004	0.013
12/19/2022 13:13				0.005	0	0	0	0	0.005	0.013
12/19/2022 13:14				0.005	0	0	0	0	0.005	0.013
12/19/2022 13:15	11.9	103.8	42.90477;-73.35883	0.005	0	0	0	0	0.005	0.013
12/19/2022 13:16				0.005	0	0	0	0	0.005	0.013
12/19/2022 13:17				0.005	0	0	0	0	0.005	0.013
12/19/2022 13:18				0.005	0	0	0	0	0.005	0.013
12/19/2022 13:19				0.005	0	0	0	0	0.005	0.013
12/19/2022 13:20	11.9	108.8	42.90475;-73.35882	0.005	0	0	0	0	0.005	0.215
12/19/2022 13:21				0.005	0	0	0	0	0.005	0.012
12/19/2022 13:22				0.005	0	0	0	0	0.005	0.012
12/19/2022 13:23				1.529	0	0.001	0	0.296	0.005	0.012
12/19/2022 13:24				1.529	0	0.022	0	0	0.005	0.012
12/19/2022 13:25	11.9	107.5	42.90486;-73.35863	1.529	0	0.022	0	0	0.005	0.012
12/19/2022 13:26				1.529	0	0.022	0	0	0.005	0.012
12/19/2022 13:27				1.529	0	0.022	0	0	0.005	0.014
12/19/2022 13:28				1.529	0	0.022	0	0	0.005	0.012
12/19/2022 13:29				1.529	0	0.022	0	0	0.005	0.012
12/19/2022 13:30	11.9	106.3	42.90476;-73.3588	1.529	0	0.022	0	0	0.005	0.012
12/19/2022 13:31				1.529	0	0.022	0	0	0.005	0.012
12/19/2022 13:32				1.529	0	0.022	0	0	0.005	0.012
12/19/2022 13:33				1.529	0	0.022	0	0	0.005	0.012
12/19/2022 13:34				1.529	0	0.022	0	0	0.005	0.012
12/19/2022 13:35	11.9	113.8	42.90473;-73.3588	1.529	0	0.022	0	0	0.005	0.012
12/19/2022 13:36				1.529	0	0.022	0	0	0.005	0.012
12/19/2022 13:37				1.529	0	0.022	0	0	0.005	0.012
12/19/2022 13:38				1.529	0	0.02	0	0	0.005	0.012
12/19/2022 13:39				1.529	0	0	0	0	0.005	0.012
12/19/2022 13:40	11.8	112.5	42.90482;-73.35871	1.529	0	0	0	0	0.005	0.012
12/19/2022 13:41				1.529	0	0	0	0	0.005	0.012
12/19/2022 13:42				1.529	0	0	0	0	0.005	0.012
12/19/2022 13:43				1.529	0	0	0	0	0.005	0.012
12/19/2022 13:44				1.529	0	0	0	0	0.005	0.012
12/19/2022 13:45	11.9	103.8	42.90479;-73.35881	1.529	0	0	0	0	0.005	0.012
12/19/2022 13:46				1.529	0	0	0	0	0.005	0.012
12/19/2022 13:47				1.529	0	0	0	0	0.005	0.012
12/19/2022 13:48				1.529	0	0	0	0	0.005	0.012
12/19/2022 13:49				1.529	0	0	0	0	0.005	0.012
12/19/2022 13:50	11.9	110	42.9048;-73.35875	1.529	0	0	0	0	0.005	0.012
12/19/2022 13:51				1.529	0	0	0	0	0.005	0.012
12/19/2022 13:52				1.529	0	0	0	0	0.006	0.012
12/19/2022 13:53				1.529	0	0	0	0	0.006	0.012
12/19/2022 13:54				1.529	0	0	0	0	0.006	0.012
12/19/2022 13:55	11.8	108.8	42.90487;-73.35882	1.529	0	0	0	0	0.006	0.012
12/19/2022 13:56				1.529	0	0	0	0	0.006	0.012
12/19/2022 13:57				1.529	0	0	0	0	0.006	0.012
12/19/2022 13:58				1.529	0	0	0	0	0.006	0.012
12/19/2022 13:59				1.529	0	0	0	0	0.006	0.014
12/19/2022 14:00	11.8	108.8	42.90487;-73.35892	1.529	0	0	0	0	0.006	0.012

C.T. MALE ASSOCIATES

CAMP FIELD DATA
LIBERTY STREET IRM

Device	Thiamis 2B011696			RAE RS232(A) 2B011696					DustTrak RS232(C) 2B011696	
Timestamp (UTC)	Batt. Voltage (V)	Current (mA)	Location	VOC (Peak) (ppm)	VOC (Low) (ppm)	VOC (STEL) (ppm)	VOC (TWA) (ppm)	VOC (ppm)	Total TWA (mg/m³)	Mass Conc. Total (mg/m³)
12/19/2022 14:01				1.529	0	0	0	0	0.006	0.012
12/19/2022 14:02				1.529	0	0	0	0	0.006	0.012
12/19/2022 14:03				1.529	0	0	0	0	0.006	0.013
12/19/2022 14:04				1.529	0	0	0	0	0.006	0.012
12/19/2022 14:05	11.8	106.3	42.90475;-73.35882	1.529	0	0	0	0	0.006	0.012
12/19/2022 14:06				1.529	0	0	0	0	0.006	0.011
12/19/2022 14:07				1.529	0	0	0	0	0.006	0.011
12/19/2022 14:08				1.529	0	0	0	0	0.006	0.011
12/19/2022 14:09				1.529	0	0	0	0	0.006	0.011
12/19/2022 14:10	11.8	107.5	42.90485;-73.35889	1.529	0	0	0	0	0.006	0.011
12/19/2022 14:11				1.529	0	0	0	0	0.006	0.012
12/19/2022 14:12				1.529	0	0	0	0	0.006	0.011
12/19/2022 14:13				1.529	0	0	0	0	0.006	0.011
12/19/2022 14:14				1.529	0	0	0	0	0.006	0.013
12/19/2022 14:15	11.8	128.8	42.90475;-73.3588	1.529	0	0	0	0	0.006	0.011
12/19/2022 14:16				1.529	0	0	0	0	0.006	0.011
12/19/2022 14:17				1.529	0	0	0	0	0.006	0.011
12/19/2022 14:18				1.529	0	0	0	0	0.006	0.011
12/19/2022 14:19				1.529	0	0	0	0	0.006	0.011
12/19/2022 14:20	11.8	111.3	42.90487;-73.35887	1.529	0	0	0	0	0.006	0.011
12/19/2022 14:21				1.529	0	0	0	0	0.006	0.011
12/19/2022 14:22				1.529	0	0	0	0	0.006	0.011
12/19/2022 14:23				1.529	0	0	0	0	0.006	0.011
12/19/2022 14:24				1.529	0	0	0	0	0.006	0.011
12/19/2022 14:25	11.8	106.3	42.90481;-73.3588	1.529	0	0	0	0	0.006	0.011
12/19/2022 14:26				1.529	0	0	0	0	0.006	0.011
12/19/2022 14:27				1.529	0	0	0	0	0.006	0.011
12/19/2022 14:28				1.529	0	0	0	0	0.006	0.011
12/19/2022 14:29				1.529	0	0	0	0	0.006	0.011
12/19/2022 14:30	11.8	105	42.90479;-73.3588	1.529	0	0	0	0	0.006	0.011
12/19/2022 14:31				1.529	0	0	0	0	0.006	0.011
12/19/2022 14:32				1.529	0	0	0	0	0.006	0.011
12/19/2022 14:33				1.529	0	0	0	0	0.006	0.011
12/19/2022 14:34				1.529	0	0	0	0	0.006	0.011
12/19/2022 14:35	11.8	108.8	42.90479;-73.35881	1.529	0	0	0	0	0.007	0.011
12/19/2022 14:36				1.529	0	0	0	0	0.007	0.011
12/19/2022 14:37				1.529	0	0	0	0	0.007	0.011
12/19/2022 14:38				1.529	0	0	0	0	0.007	0.011
12/19/2022 14:39				1.529	0	0	0	0	0.007	0.011
12/19/2022 14:40	11.8	108.8	42.90479;-73.35881	1.529	0	0	0	0	0.007	0.011
12/19/2022 14:41				1.529	0	0	0	0	0.007	0.011
12/19/2022 14:42				1.529	0	0	0	0	0.007	0.011
12/19/2022 14:43				1.529	0	0	0	0	0.007	0.011
12/19/2022 14:44				1.529	0	0	0	0	0.007	0.011
12/19/2022 14:45	11.8	103.8	42.90477;-73.35883	1.529	0	0	0	0	0.007	0.011
12/19/2022 14:46				1.529	0	0	0	0	0.007	0.011
12/19/2022 14:47				1.529	0	0	0	0	0.007	0.011
12/19/2022 14:48				1.529	0	0	0	0	0.007	0.012
12/19/2022 14:49				1.529	0	0	0	0	0.007	0.012
12/19/2022 14:50	11.8	103.8	42.90481;-73.3588	1.529	0	0	0	0	0.007	0.014
12/19/2022 14:51				1.529	0	0	0	0	0.007	0.013
12/19/2022 14:52				1.529	0	0	0	0	0.007	0.013
12/19/2022 14:53				1.529	0	0	0	0	0.007	0.014
12/19/2022 14:54				1.529	0	0	0	0	0.007	0.014
12/19/2022 14:55	11.8	106.3	42.90484;-73.35886	1.529	0	0	0	0	0.007	0.012
12/19/2022 14:56				1.529	0	0	0	0	0.007	0.011
12/19/2022 14:57				1.529	0	0	0	0	0.007	0.011
12/19/2022 14:58				1.529	0	0	0	0	0.007	0.011
12/19/2022 14:59				1.529	0	0	0	0	0.007	0.011
12/19/2022 15:00	11.8	107.5	42.90482;-73.3588	1.529	0	0	0	0	0.007	0.011
12/19/2022 15:01				1.529	0	0	0	0	0.007	0.011

C.T. MALE ASSOCIATES

CAMP FIELD DATA
LIBERTY STREET IRM

Device	Thiamis 2B011696			RAE RS232(A) 2B011696					DustTrak RS232(C) 2B011696	
Timestamp (UTC)	Batt. Voltage (V)	Current (mA)	Location	VOC (Peak) (ppm)	VOC (Low) (ppm)	VOC (STEL) (ppm)	VOC (TWA) (ppm)	VOC (ppm)	Total TWA (mg/m³)	Mass Conc. Total (mg/m³)
12/19/2022 15:02				1.529	0	0	0	0	0.007	0.011
12/19/2022 15:03				1.529	0	0	0	0	0.007	0.011
12/19/2022 15:04				1.529	0	0	0	0	0.007	0.011
12/19/2022 15:05	11.7	110	42.90471;-73.35871	1.529	0	0	0	0	0.007	0.011
12/19/2022 15:06				1.529	0	0	0	0	0.007	0.011
12/19/2022 15:07				1.529	0	0	0	0	0.007	0.011
12/19/2022 15:08				1.529	0	0	0	0	0.007	0.011
12/19/2022 15:09				1.529	0	0	0	0	0.007	0.011
12/19/2022 15:10	11.7	110	42.90483;-73.3589	1.529	0	0	0	0	0.007	0.199
12/19/2022 15:11				1.529	0	0	0	0	0.007	0.011
12/19/2022 15:12				1.529	0	0	0	0	0.007	0.011
12/19/2022 15:13				1.529	0	0	0	0	0.007	0.011
12/19/2022 15:14				1.529	0	0	0	0	0.007	0.011
12/19/2022 15:15	11.7	111.3	42.90462;-73.35867	1.529	0	0	0	0	0.007	0.012
12/19/2022 15:16				1.529	0	0	0	0	0.007	0.01
12/19/2022 15:17				1.529	0	0	0	0	0.008	0.01
12/19/2022 15:18				1.529	0	0	0	0	0.008	0.01
12/19/2022 15:19				1.529	0	0	0	0	0.008	0.01
12/19/2022 15:20	11.7	108.8	42.90482;-73.35883	1.529	0	0	0	0	0.008	0.01
12/19/2022 15:21				1.529	0	0	0	0	0.008	0.011
12/19/2022 15:22				1.529	0	0	0	0	0.008	0.01
12/19/2022 15:23				1.529	0	0	0	0	0.008	0.011
12/19/2022 15:24				1.529	0	0	0	0	0.008	0.011
12/20/2022 14:15	12.3	100								
12/20/2022 14:16				0	0	0	0	0	0	0.008
12/20/2022 14:17				0	0	0	0	0	0	0.009
12/20/2022 14:18				0	0	0	0	0	0	0.009
12/20/2022 14:19				0	0	0	0	0	0	0.009
12/20/2022 14:20	12.3	102.5	42.90569;-73.35901	0	0	0	0	0	0	0.008
12/20/2022 14:21				0	0	0	0	0	0	0.009
12/20/2022 14:22				0	0	0	0	0	0	0.01
12/20/2022 14:23				0	0	0	0	0	0	0.198
12/20/2022 14:24				0	0	0	0	0	0	0.013
12/20/2022 14:25	12.3	97.5	42.90571;-73.359	0	0	0	0	0	0	0.009
12/20/2022 14:26				0	0	0	0	0	0	0.009
12/20/2022 14:27				0	0	0	0	0	0	0.009
12/20/2022 14:28				0	0	0	0	0	0	0.008
12/20/2022 14:29				0	0	0	0	0	0	0.009
12/20/2022 14:30	12.3	100	42.9057;-73.35898	0	0	0	0	0	0	0.009
12/20/2022 14:31				0	0	0	0	0	0	0.009
12/20/2022 14:32				0	0	0	0	0	0	0.008
12/20/2022 14:33				0	0	0	0	0	0	0.008
12/20/2022 14:34				0	0	0	0	0	0	0.009
12/20/2022 14:35	12.3	113.8	42.90571;-73.35898	0	0	0	0	0	0	0.008
12/20/2022 14:36				0	0	0	0	0	0	0.144
12/20/2022 14:37				0	0	0	0	0	0	0.008
12/20/2022 14:38				0	0	0	0	0	0	0.008
12/20/2022 14:39				0	0	0	0	0	0	0.008
12/20/2022 14:40	12.3	101.3	42.9057;-73.35902	0	0	0	0	0	0	0.008
12/20/2022 14:41				0	0	0	0	0	0	0.009
12/20/2022 14:42				0	0	0	0	0	0	0.009
12/20/2022 14:43				0	0	0	0	0	0.001	0.009
12/20/2022 14:44				0	0	0	0	0	0.001	0.009
12/20/2022 14:45	12.3	102.5	42.90578;-73.35898	0	0	0	0	0	0.001	0.009
12/20/2022 14:46				0	0	0	0	0	0.001	0.009
12/20/2022 14:47				0	0	0	0	0	0.001	0.008
12/20/2022 14:48				0	0	0	0	0	0.001	0.008
12/20/2022 14:49				0	0	0	0	0	0.001	0.008
12/20/2022 14:50	12.3	101.3	42.90575;-73.35903	0	0	0	0	0	0.001	0.008
12/20/2022 14:51				0	0	0	0	0	0.001	0.008
12/20/2022 14:52				0	0	0	0	0	0.001	0.01

C.T. MALE ASSOCIATES

CAMP FIELD DATA
LIBERTY STREET IRM

Device	Thiamis 2B011696			RAE RS232(A) 2B011696					DustTrak RS232(C) 2B011696	
Timestamp (UTC)	Batt. Voltage (V)	Current (mA)	Location	VOC (Peak) (ppm)	VOC (Low) (ppm)	VOC (STEL) (ppm)	VOC (TWA) (ppm)	VOC (ppm)	Total TWA (mg/m³)	Mass Conc. Total (mg/m³)
12/20/2022 14:53				0	0	0	0	0	0.001	0.009
12/20/2022 14:54				0	0	0	0	0	0.001	0.008
12/20/2022 14:55	12.3	102.5	42.90573;-73.35903	0	0	0	0	0	0.001	0.008
12/20/2022 14:56				0	0	0	0	0	0.001	0.008
12/20/2022 14:57				0	0	0	0	0	0.001	0.009
12/20/2022 14:58				0	0	0	0	0	0.001	0.008
12/20/2022 14:59				0	0	0	0	0	0.001	0.008
12/20/2022 15:00	12.3	101.3	42.90576;-73.35913	0	0	0	0	0	0.001	0.008
12/20/2022 15:01				0	0	0	0	0	0.001	0.008
12/20/2022 15:02				0	0	0	0	0	0.001	0.008
12/20/2022 15:03				0	0	0	0	0	0.001	0.009
12/20/2022 15:04				0	0	0	0	0	0.001	0.161
12/20/2022 15:05	12.3	102.5	42.90572;-73.3591	0	0	0	0	0	0.001	0.008
12/20/2022 15:06				0	0	0	0	0	0.001	0.008
12/20/2022 15:07				0	0	0	0	0	0.001	0.008
12/20/2022 15:08				0	0	0	0	0	0.001	0.009
12/20/2022 15:09				0	0	0	0	0	0.001	0.008
12/20/2022 15:10	12.3	102.5	42.90577;-73.35909	0	0	0	0	0	0.001	0.009
12/20/2022 15:11				0	0	0	0	0	0.001	0.008
12/20/2022 15:12				0	0	0	0	0	0.001	0.009
12/20/2022 15:13				0	0	0	0	0	0.001	0.009
12/20/2022 15:14				0	0	0	0	0	0.001	0.009
12/20/2022 15:15	12.3	106.3	42.90578;-73.35912	0	0	0	0	0	0.001	0.009
12/20/2022 15:16				0	0	0	0	0	0.001	0.01
12/20/2022 15:17				0	0	0	0	0	0.001	0.009
12/20/2022 15:18				0	0	0	0	0	0.001	0.009
12/20/2022 15:19				0	0	0	0	0	0.001	0.009
12/20/2022 15:20	12.3	105	42.90568;-73.35915	0	0	0	0	0	0.001	0.01
12/20/2022 15:21				0	0	0	0	0	0.001	0.01
12/20/2022 15:22				0	0	0	0	0	0.001	0.009
12/20/2022 15:23				0	0	0	0	0	0.001	0.009
12/20/2022 15:24				0	0	0	0	0	0.001	0.009
12/20/2022 15:25	12.3	108.8	42.90574;-73.35918	0	0	0	0	0	0.001	0.009
12/20/2022 15:26				0	0	0	0	0	0.001	0.009
12/20/2022 15:27				0	0	0	0	0	0.001	0.009
12/20/2022 15:28				0	0	0	0	0	0.001	0.009
12/20/2022 15:29				0	0	0	0	0	0.001	0.009
12/20/2022 15:30	12.3	106.3	42.90574;-73.35912	0	0	0	0	0	0.001	0.009
12/20/2022 15:31				0	0	0	0	0	0.001	0.009
12/20/2022 15:32				0	0	0	0	0	0.001	0.01
12/20/2022 15:33				0	0	0	0	0	0.001	0.01
12/20/2022 15:34				0	0	0	0	0	0.001	0.009
12/20/2022 15:35	12.3	106.3	42.90569;-73.35903	0	0	0	0	0	0.001	0.009
12/20/2022 15:36				0	0	0	0	0	0.001	0.008
12/20/2022 15:37				0	0	0	0	0	0.001	0.008
12/20/2022 15:38				0	0	0	0	0	0.002	0.008
12/20/2022 15:39				0	0	0	0	0	0.002	0.01
12/20/2022 15:40	12.3	105	42.90569;-73.35908	0	0	0	0	0	0.002	0.01
12/20/2022 15:41				0	0	0	0	0	0.002	0.009
12/20/2022 15:42				0	0	0	0	0	0.002	0.01
12/20/2022 15:43				0	0	0	0	0	0.002	0.009
12/20/2022 15:44				0	0	0	0	0	0.002	0.009
12/20/2022 15:45	12.3	106.3	42.9057;-73.35903	0	0	0	0	0	0.002	0.009
12/20/2022 15:46				0	0	0	0	0	0.002	0.008
12/21/2022 9:16	12.4	108.8								
12/21/2022 9:16			42.9043145;-73.3587298							
12/21/2022 9:17				0	0	0	0	0	0	0.036
12/21/2022 9:18				0	0	0	0	0	0	0.036
12/21/2022 9:19				0	0	0	0	0	0	0.03
12/21/2022 9:20	12.4	100	42.90477;-73.35879	0	0	0	0	0	0	0.028
12/21/2022 9:21				0	0	0	0	0	0	0.027

C.T. MALE ASSOCIATES

CAMP FIELD DATA
LIBERTY STREET IRM

Device	Thiamis 2B011696			RAE RS232(A) 2B011696					DustTrak RS232(C) 2B011696	
Timestamp (UTC)	Batt. Voltage (V)	Current (mA)	Location	VOC (Peak) (ppm)	VOC (Low) (ppm)	VOC (STEL) (ppm)	VOC (TWA) (ppm)	VOC (ppm)	Total TWA (mg/m³)	Mass Conc. Total (mg/m³)
12/21/2022 9:22				0	0	0	0	0	0	0.028
12/21/2022 9:23				0	0	0	0	0	0	0.028
12/21/2022 9:24				0	0	0	0	0	0	0.028
12/21/2022 9:25	12.3	102.5	42.90476;-73.35876	0	0	0	0	0	0	0.026
12/21/2022 9:26				0	0	0	0	0	0	0.024
12/21/2022 9:27				0	0	0	0	0	0	0.025
12/21/2022 9:28				0	0	0	0	0	0	0.026
12/21/2022 9:29				0	0	0	0	0	0	0.026
12/21/2022 9:30	12.3	106.3	42.90472;-73.35876	0	0	0	0	0	0	0.025
12/21/2022 9:31				0	0	0	0	0	0	0.449
12/21/2022 9:32				0	0	0	0	0	0	0.028
12/21/2022 9:33				0	0	0	0	0	0.001	0.03
12/21/2022 9:34				0	0	0	0	0	0.001	0.027
12/21/2022 9:35	12.3	102.5	42.90473;-73.35888	0	0	0	0	0	0.001	0.025
12/21/2022 9:36				0	0	0	0	0	0.001	0.03
12/21/2022 9:37				0	0	0	0	0	0.001	0.027
12/21/2022 9:38				0	0	0	0	0	0.001	0.026
12/21/2022 9:39				0	0	0	0	0	0.001	0.026
12/21/2022 9:40	12.3	107.5	42.90476;-73.35878	0	0	0	0	0	0.001	0.026
12/21/2022 9:41				0	0	0	0	0	0.001	0.025
12/21/2022 9:42				0	0	0	0	0	0.001	0.024
12/21/2022 9:43				0	0	0	0	0	0.001	0.025
12/21/2022 9:44				0	0	0	0	0	0.002	0.025
12/21/2022 9:45	12.3	101.3	42.90488;-73.35882	0	0	0	0	0	0.002	0.026
12/21/2022 9:46				0	0	0	0	0	0.002	0.025
12/21/2022 9:47				0	0	0	0	0	0.002	0.025
12/21/2022 9:48				0	0	0	0	0	0.002	0.026
12/21/2022 9:49				0	0	0	0	0	0.002	0.025
12/21/2022 9:50	12.3	102.5	42.90481;-73.35876	0	0	0	0	0	0.002	0.025
12/21/2022 9:51				0	0	0	0	0	0.002	0.025
12/21/2022 9:52				0	0	0	0	0	0.002	0.025
12/21/2022 9:53				0	0	0	0	0	0.002	0.025
12/21/2022 9:54				0	0	0	0	0	0.002	0.024
12/21/2022 9:55	12.3	106.3	42.90471;-73.35882	0	0	0	0	0	0.002	0.025
12/21/2022 9:56				0	0	0	0	0	0.002	0.025
12/21/2022 9:57				0	0	0	0	0	0.002	0.025
12/21/2022 9:58				0	0	0	0	0	0.002	0.029
12/21/2022 9:59				0	0	0	0	0	0.002	0.026
12/21/2022 10:00	12.3	102.5	42.90475;-73.35879	0	0	0	0	0	0.002	0.026
12/21/2022 10:01				0	0	0	0	0	0.002	0.026
12/21/2022 10:02				0	0	0	0	0	0.002	0.026
12/21/2022 10:03				0	0	0	0	0	0.003	0.026
12/21/2022 10:04				0	0	0	0	0	0.003	0.025
12/21/2022 10:05	12.2	106.3	42.90475;-73.35883	0	0	0	0	0	0.003	0.025
12/21/2022 10:06				0	0	0	0	0	0.003	0.025
12/21/2022 10:07				0	0	0	0	0	0.003	0.026
12/21/2022 10:08				0	0	0	0	0	0.003	0.025
12/21/2022 10:09				0	0	0	0	0	0.003	0.025
12/21/2022 10:10	12.2	101.3	42.90479;-73.35888	0	0	0	0	0	0.003	0.025
12/21/2022 10:11				0	0	0	0	0	0.003	0.025
12/21/2022 10:12				0	0	0	0	0	0.003	0.025
12/21/2022 10:13				0	0	0	0	0	0.003	0.027
12/21/2022 10:14				0	0	0	0	0	0.003	0.484
12/21/2022 10:15	12.2	102.5	42.90474;-73.35888						0.003	0.027
12/21/2022 10:15				0	0	0	0	0		
12/21/2022 10:16				0	0	0	0	0	0.003	0.026
12/21/2022 10:17				0	0	0	0	0	0.003	0.026
12/21/2022 10:18				0	0	0	0	0	0.003	0.026
12/21/2022 10:19				0	0	0	0	0	0.003	0.026
12/21/2022 10:20	12.2	106.3	42.90474;-73.35882	0	0	0	0	0	0.003	0.025
12/21/2022 10:21				0	0	0	0	0	0.003	0.025

C.T. MALE ASSOCIATES

CAMP FIELD DATA
LIBERTY STREET IRM

Device	Thiamis 2B011696			RAE RS232(A) 2B011696					DustTrak RS232(C) 2B011696	
Timestamp (UTC)	Batt. Voltage (V)	Current (mA)	Location	VOC (Peak) (ppm)	VOC (Low) (ppm)	VOC (STEL) (ppm)	VOC (TWA) (ppm)	VOC (ppm)	Total TWA (mg/m³)	Mass Conc. Total (mg/m³)
12/21/2022 10:22				0	0	0	0	0	0.004	0.025
12/21/2022 10:23				0	0	0	0	0	0.004	0.025
12/21/2022 10:24				0	0	0	0	0	0.004	0.025
12/21/2022 10:25	12.2	128.8	42.90472;-73.35879	0	0	0	0	0	0.004	0.025
12/21/2022 10:26				0	0	0	0	0	0.004	0.025
12/21/2022 10:27				0	0	0	0	0	0.004	0.025
12/21/2022 10:28				0	0	0	0	0	0.004	0.025
12/21/2022 10:29				0	0	0	0	0	0.004	0.026
12/21/2022 10:30	12.2	108.8	42.90474;-73.35878	0	0	0	0	0	0.004	0.025
12/21/2022 10:31				0	0	0	0	0	0.004	0.025
12/21/2022 10:32				0	0	0	0	0	0.004	0.025
12/21/2022 10:33				0	0	0	0	0	0.004	0.025
12/21/2022 10:34				0	0	0	0	0	0.004	0.025
12/21/2022 10:35	12.2	105	42.90475;-73.35876	0	0	0	0	0	0.004	0.025
12/21/2022 10:36				0	0	0	0	0	0.004	0.025
12/21/2022 10:37				0	0	0	0	0	0.004	0.026
12/21/2022 10:38				0	0	0	0	0	0.004	0.026
12/21/2022 10:39				0	0	0	0	0	0.004	0.026
12/21/2022 10:40	12.2	107.5	42.90475;-73.35878	0	0	0	0	0	0.004	0.026
12/21/2022 10:41				0	0	0	0	0	0.005	0.026
12/21/2022 10:42				0	0	0	0	0	0.005	0.026
12/21/2022 10:43				0	0	0	0	0	0.005	0.026
12/21/2022 10:44				0	0	0	0	0	0.005	0.026
12/21/2022 10:45	12.2	110	42.90475;-73.3588	0	0	0	0	0	0.005	0.025
12/21/2022 10:46				0	0	0	0	0	0.005	0.025
12/21/2022 10:47				0	0	0	0	0	0.005	0.025
12/21/2022 10:48				0	0	0	0	0	0.005	0.025
12/21/2022 10:49				0	0	0	0	0	0.005	0.025
12/21/2022 10:50	12.2	107.5	42.90475;-73.35882	0	0	0	0	0	0.005	0.025
12/21/2022 10:51				0	0	0	0	0	0.005	0.025
12/21/2022 10:52				0	0	0	0	0	0.005	0.024
12/21/2022 10:53				0	0	0	0	0	0.005	0.024
12/21/2022 10:54				0	0	0	0	0	0.005	0.024
12/21/2022 10:55	12.1	106.3	42.90477;-73.35876	0	0	0	0	0	0.005	0.024
12/21/2022 10:56				0	0	0	0	0	0.005	0.024
12/21/2022 10:57				0	0	0	0	0	0	0.023
12/21/2022 10:58				0	0	0	0	0	0	0.024
12/21/2022 10:59				0	0	0	0	0	0	0.024
12/21/2022 11:00	12.1	103.8	42.90482;-73.35874	0	0	0	0	0	0	0.024
12/21/2022 11:01				0	0	0	0	0	0	0.024
12/21/2022 11:02				0	0	0	0	0	0	0.024
12/21/2022 11:03				0	0	0	0	0	0	0.024
12/21/2022 11:04				0	0	0	0	0	0	0.024
12/21/2022 11:05	12.1	111.3	42.9048;-73.35876	0	0	0	0	0	0	0.024
12/21/2022 11:06				0	0	0	0	0	0	0.024
12/21/2022 11:07				0	0	0	0	0	0	0.024
12/21/2022 11:08				0	0	0	0	0	0	0.024
12/21/2022 11:09				0	0	0	0	0	0	0.024
12/21/2022 11:10	12.1	107.5	42.90474;-73.35878	0	0	0	0	0	0	0.024
12/21/2022 11:11				0	0	0	0	0	0	0.023
12/21/2022 11:12				0	0	0	0		0.001	0.027
12/21/2022 11:13				0	0	0	0		0.001	0.026
12/21/2022 11:14				0	0	0	0	0	0.001	0.023
12/21/2022 11:15	12.1	106.3	42.90481;-73.35879	0	0	0	0	0	0.001	0.023
12/21/2022 11:16				0	0	0	0	0	0.001	0.023
12/21/2022 11:17				0	0	0	0	0	0.001	0.023
12/21/2022 11:18				0	0	0	0	0	0.001	0.024
12/21/2022 11:19				0	0	0	0	0	0.001	0.024
12/21/2022 11:20	12.1	102.5	42.90476;-73.35879	0	0	0	0	0	0.001	0.028
12/21/2022 11:21				0	0	0	0	0	0.001	0.024
12/21/2022 11:22				0	0	0	0	0	0.001	0.024

C.T. MALE ASSOCIATES

CAMP FIELD DATA
LIBERTY STREET IRM

Device	Thiamis 2B011696			RAE RS232(A) 2B011696					DustTrak RS232(C) 2B011696	
Timestamp (UTC)	Batt. Voltage (V)	Current (mA)	Location	VOC (Peak) (ppm)	VOC (Low) (ppm)	VOC (STEL) (ppm)	VOC (TWA) (ppm)	VOC (ppm)	Total TWA (mg/m³)	Mass Conc. Total (mg/m³)
12/21/2022 11:23				0	0	0	0	0	0.001	0.023
12/21/2022 11:24				0	0	0	0	0	0.001	0.023
12/21/2022 11:25	12.1	102.5	42.90478;-73.35881	0	0	0	0	0	0.001	0.023
12/21/2022 11:26				0	0	0	0	0	0.001	0.023
12/21/2022 11:27				0	0	0	0	0	0.001	0.022
12/21/2022 11:28				0	0	0	0	0	0.002	0.395
12/21/2022 11:29				0	0	0	0	0	0.002	0.022
12/21/2022 11:30	12.1	108.8	42.90475;-73.35879	0	0	0	0	0	0.002	0.022
12/21/2022 11:31				0	0	0	0	0	0.002	0.022
12/21/2022 11:32				0	0	0	0	0	0.002	0.022
12/21/2022 11:33				0	0	0	0	0	0.002	0.023
12/21/2022 11:34				0	0	0	0	0	0.002	0.023
12/21/2022 11:35	12.1	108.8	42.90487;-73.35882	0	0	0	0	0	0.002	0.023
12/21/2022 11:36				0	0	0	0	0	0.002	0.022
12/21/2022 11:37				0	0	0	0	0	0.002	0.022
12/21/2022 11:38				0	0	0	0	0	0.002	0.022
12/21/2022 11:39				0	0	0	0	0	0.002	0.022
12/21/2022 11:40	12.1	106.3	42.90489;-73.35882	0	0	0	0	0	0.002	0.022
12/21/2022 11:41				0	0	0	0	0	0.002	0.022
12/21/2022 11:42				0	0	0	0	0	0.002	0.022
12/21/2022 11:43				0	0	0	0	0	0.002	0.022
12/21/2022 11:44				0	0	0	0	0	0.002	0.023
12/21/2022 11:45	12.1	103.8	42.90488;-73.35875	0	0	0	0	0	0.002	0.022
12/21/2022 11:46				0	0	0	0	0	0.002	0.021
12/21/2022 11:47				0	0	0	0	0	0.002	0.021
12/21/2022 11:48				0	0	0	0	0	0.002	0.022
12/21/2022 11:49				0	0	0	0	0	0.003	0.022
12/21/2022 11:50	12	166.3	42.90487;-73.35871	0	0	0	0	0	0.003	0.021
12/21/2022 11:51				0	0	0	0	0	0.003	0.022
12/21/2022 11:52				0	0	0	0	0	0.003	0.022
12/21/2022 11:53				0	0	0	0	0	0.003	0.022
12/21/2022 11:54				0	0	0	0	0	0.003	0.022
12/21/2022 11:55	12.1	108.8	42.90489;-73.35882	0	0	0	0	0	0.003	0.021
12/21/2022 11:56				0	0	0	0	0	0.003	0.02
12/21/2022 11:57				0	0	0	0	0	0.003	0.018
12/21/2022 11:58				0	0	0	0	0	0.003	0.015
12/21/2022 11:59				0	0	0	0	0	0.003	0.015
12/21/2022 12:00	12	102.5	42.90477;-73.35883	0	0	0	0	0	0.003	0.016
12/21/2022 12:01				0	0	0	0	0	0.003	0.015
12/21/2022 12:02				0	0	0	0	0	0.003	0.016
12/21/2022 12:03				0	0	0	0	0	0.003	0.015
12/21/2022 12:04				0	0	0	0	0	0.003	0.015
12/21/2022 12:05	12	105	42.90481;-73.35876	0	0	0	0	0	0.003	0.016
12/21/2022 12:06				0	0	0	0	0	0.003	0.017
12/21/2022 12:07				0	0	0	0	0	0.003	0.016
12/21/2022 12:08				0	0	0	0	0	0.003	0.016
12/21/2022 12:09				0	0	0	0	0	0.003	0.016
12/21/2022 12:10	12	103.8	42.90479;-73.35875	0	0	0	0	0	0.003	0.016
12/21/2022 12:11				0	0	0	0	0	0.003	0.016
12/21/2022 12:12				0	0	0	0	0	0.003	0.016
12/21/2022 12:13				0	0	0	0	0	0.003	0.016
12/21/2022 12:14				0	0	0	0	0	0.003	0.016
12/21/2022 12:15	12	108.8	42.90485;-73.35886	0	0	0	0	0	0.003	0.016
12/21/2022 12:16				0	0	0	0	0	0.003	0.016
12/21/2022 12:17				0	0	0	0	0	0.004	0.016
12/21/2022 12:18				0	0	0	0	0	0.004	0.016
12/21/2022 12:19				0	0	0	0	0	0.004	0.019
12/21/2022 12:20	12	102.5	42.90483;-73.35876	0	0	0	0	0	0.004	0.016
12/21/2022 12:21				0	0	0	0	0	0.004	0.017
12/21/2022 12:22				0	0	0	0	0	0.004	0.017
12/21/2022 12:23				0	0	0	0	0	0.004	0.017

C.T. MALE ASSOCIATES

CAMP FIELD DATA
LIBERTY STREET IRM

Device	Thiamis 2B011696			RAE RS232(A) 2B011696					DustTrak RS232(C) 2B011696	
Timestamp (UTC)	Batt. Voltage (V)	Current (mA)	Location	VOC (Peak) (ppm)	VOC (Low) (ppm)	VOC (STEL) (ppm)	VOC (TWA) (ppm)	VOC (ppm)	Total TWA (mg/m ³)	Mass Conc. Total (mg/m ³)
12/21/2022 12:24				0	0	0	0	0	0.004	0.017
12/21/2022 12:25	12	113.8	42.90482;-73.35882	0	0	0	0	0	0.004	0.017
12/21/2022 12:26				0	0	0	0	0	0.004	0.016
12/21/2022 12:27				0	0	0	0	0	0.004	0.018
12/21/2022 12:28				0	0	0	0	0	0.004	0.018
12/21/2022 12:29				0	0	0	0	0	0.004	0.017
12/21/2022 12:30	12	105	42.90479;-73.35883	0	0	0	0	0	0.004	0.017
12/21/2022 12:31				0	0	0	0	0	0.004	0.017
12/21/2022 12:32				0	0	0	0	0	0.004	0.304
12/21/2022 12:33				0	0	0	0	0	0.004	0.016
12/21/2022 12:34				0	0	0	0	0	0.004	0.016
12/21/2022 12:35	12	106.3	42.90479;-73.35876	0	0	0	0	0	0.004	0.018
12/21/2022 12:36				0	0	0	0	0	0.004	0.017
12/21/2022 12:37				0	0	0	0	0	0.004	0.016
12/21/2022 12:38				0	0	0	0	0	0.004	0.017
12/21/2022 12:39				0	0	0	0	0	0.004	0.017
12/21/2022 12:40	12	103.8	42.90484;-73.35882	0	0	0	0	0	0.004	0.016
12/21/2022 12:41				0	0	0	0	0	0.004	0.016
12/21/2022 12:42				0	0	0	0	0	0.004	0.016
12/21/2022 12:43				0	0	0	0	0	0.004	0.016
12/21/2022 12:44				0	0	0	0	0	0.004	0.016
12/21/2022 12:45	12	105	42.90483;-73.35882	0	0	0	0	0	0.004	0.015
12/21/2022 12:46				0	0	0	0	0	0.005	0.036
12/21/2022 12:47				0	0	0	0	0	0.005	0.016
12/21/2022 12:48				0	0	0	0	0	0.005	0.016
12/21/2022 12:49				0	0	0	0	0	0.005	0.015
12/21/2022 12:50	12	102.5	42.90483;-73.3588	0	0	0	0	0	0.005	0.015
12/21/2022 12:51				0	0	0	0	0	0.005	0.015
12/21/2022 12:52				0	0	0	0	0	0.005	0.015
12/21/2022 12:53				0	0	0	0	0	0.005	0.014
12/21/2022 12:54				0	0	0	0	0	0.005	0.015
12/21/2022 12:55	12	107.5	42.90483;-73.35875	0	0	0	0	0	0.005	0.015
12/21/2022 12:56										0.015
12/21/2022 12:56				0	0	0	0	0	0.005	
12/21/2022 12:57				0	0	0	0	0	0.005	0.014
12/21/2022 12:58				0	0	0	0	0	0.005	0.014
12/21/2022 12:59				0	0	0	0	0	0.005	0.015
12/21/2022 13:00	12	106.3	42.90483;-73.35868	0	0	0	0	0	0.005	0.015
12/21/2022 13:01				0	0	0	0	0	0.005	0.014
12/21/2022 13:02				0	0	0	0	0	0.005	0.014
12/21/2022 13:03				0	0	0	0	0	0.005	0.014
12/21/2022 13:04				0	0	0	0	0	0.005	0.014
12/21/2022 13:05	11.9	110	42.90491;-73.35869	0	0	0	0	0	0.005	0.014
12/21/2022 13:06				0	0	0	0	0	0.005	0.014
12/21/2022 13:07				0	0	0	0	0	0.005	0.014
12/21/2022 13:08				0	0	0	0	0	0.005	0.014
12/21/2022 13:09				0	0	0	0	0	0.005	0.015
12/21/2022 13:10	11.9	107.5	42.90492;-73.35876	0	0	0	0	0	0.005	0.015
12/21/2022 13:11				0	0	0	0	0	0.005	0.015
12/21/2022 13:12				0	0	0	0	0	0.005	0.015
12/21/2022 13:13				0	0	0	0	0	0.005	0.015
12/21/2022 13:14				0	0	0	0	0	0.005	0.015
12/21/2022 13:15	11.9	107.5	42.90488;-73.35879	0	0	0	0	0	0.005	0.015
12/21/2022 13:16				0	0	0	0	0	0.005	0.014
12/21/2022 13:17				0	0	0	0	0	0.006	0.014
12/21/2022 13:18				0	0	0	0	0	0.006	0.014
12/21/2022 13:19				0	0	0	0	0	0.006	0.015
12/21/2022 13:20	11.9	111.3	42.90473;-73.35871	0	0	0	0	0	0.006	0.015
12/21/2022 13:21				0	0	0	0	0	0.006	0.014
12/21/2022 13:22				0	0	0	0	0	0.006	0.015
12/21/2022 13:23				0	0	0	0	0	0.006	0.015

C.T. MALE ASSOCIATES

CAMP FIELD DATA
LIBERTY STREET IRM

Device	Thiamis 2B011696			RAE RS232(A) 2B011696					DustTrak RS232(C) 2B011696	
Timestamp (UTC)	Batt. Voltage (V)	Current (mA)	Location	VOC (Peak) (ppm)	VOC (Low) (ppm)	VOC (STEL) (ppm)	VOC (TWA) (ppm)	VOC (ppm)	Total TWA (mg/m³)	Mass Conc. Total (mg/m³)
12/21/2022 13:24				0	0	0	0	0	0.006	0.014
12/21/2022 13:25	11.9	108.8	42.90477;-73.35886	0	0	0	0	0	0.006	0.014
12/21/2022 13:26				0	0	0	0	0	0.006	0.015
12/21/2022 13:27				0	0	0	0	0	0.006	0.015
12/21/2022 13:28				0	0	0	0	0	0.006	0.015
12/21/2022 13:29				0	0	0	0	0	0.006	0.015
12/21/2022 13:30	11.9	108.8	42.90485;-73.3587	0	0	0	0	0	0.006	0.015
12/21/2022 13:31				0	0	0	0	0	0.006	0.269
12/21/2022 13:32				0	0	0	0	0	0.006	0.015
12/21/2022 13:33				0	0	0	0	0	0.006	0.015
12/21/2022 13:34				0	0	0	0	0	0.006	0.015
12/21/2022 13:35	11.9	115	42.90473;-73.35879	0	0	0	0	0	0.006	0.014
12/21/2022 13:36				0	0	0	0	0	0.006	0.014
12/21/2022 13:37				0	0	0	0	0	0.006	0.014
12/21/2022 13:38				0	0	0	0	0	0.006	0.016
12/21/2022 13:39				0	0	0	0	0	0.006	0.02
12/21/2022 13:40	11.9	112.5	42.90476;-73.35886	0	0	0	0	0	0.006	0.015
12/21/2022 13:41				0	0	0	0	0	0.006	0.017
12/21/2022 13:42				0	0	0	0	0	0.006	0.015
12/21/2022 13:43				0	0	0	0	0	0.006	0.016
12/21/2022 13:44				0	0	0	0	0	0.006	0.016
12/21/2022 13:45	11.9	112.5	42.90484;-73.35885	0	0	0	0	0	0.006	0.015
12/21/2022 13:46				0	0	0	0	0	0.006	0.015
12/21/2022 13:47				0	0	0	0	0	0.006	0.018
12/21/2022 13:48				0	0	0	0	0	0.006	0.016
12/21/2022 13:49				0	0	0	0	0	0.007	0.016
12/21/2022 13:50	11.9	110	42.90485;-73.35872	0	0	0	0	0	0.007	0.016
12/21/2022 13:51				0	0	0	0	0	0.007	0.015
12/21/2022 13:52				0	0	0	0	0	0.007	0.018
12/21/2022 13:53				0	0	0	0	0	0.007	0.027
12/21/2022 13:54				0	0	0	0	0	0.007	0.016
12/21/2022 13:55	11.8	115	42.90478;-73.35872	0	0	0	0	0	0.007	0.015
12/21/2022 13:56				0	0	0	0	0	0.007	0.015
12/21/2022 13:57				0	0	0	0	0	0.007	0.015
12/21/2022 13:58				0	0	0	0	0	0.007	0.015
12/21/2022 13:59				0	0	0	0	0	0.007	0.015
12/21/2022 14:00	11.8	102.5	42.90484;-73.35876	0	0	0	0	0	0.007	0.015
12/21/2022 14:01				0	0	0	0	0	0.007	0.017
12/21/2022 14:02				0	0	0	0	0	0.007	0.015
12/21/2022 14:03				0	0	0	0	0	0.007	0.015
12/21/2022 14:04				0	0	0	0	0	0.007	0.015
12/21/2022 14:05	11.8	108.8	42.90477;-73.3588	0	0	0	0	0	0.007	0.015
12/21/2022 14:06				0	0	0	0	0	0.007	0.015
12/21/2022 14:07				0	0	0	0	0	0.007	0.015
12/21/2022 14:08				0	0	0	0	0	0.007	0.015
12/21/2022 14:09				0	0	0	0	0	0.007	0.017
12/21/2022 14:10	11.8	102.5	42.90472;-73.35878	0	0	0	0	0	0.007	0.015
12/21/2022 14:11				0	0	0	0	0	0.007	0.016
12/21/2022 14:12				0	0	0	0	0	0.007	0.015
12/21/2022 14:13				0	0	0	0	0	0.007	0.015
12/21/2022 14:14				0	0	0	0	0	0.007	0.015
12/21/2022 14:15	11.8	106.3	42.90476;-73.35875	0	0	0	0	0	0.007	0.015
12/21/2022 14:16				0	0	0	0	0	0.007	0.015
12/21/2022 14:17				0	0	0	0	0	0.007	0.015
12/21/2022 14:18				0	0	0	0	0	0.007	0.015
12/21/2022 14:19				0	0	0	0	0	0.008	0.015
12/21/2022 14:20	11.8	106.3	42.90478;-73.35878	0	0	0	0	0	0.008	0.016
12/21/2022 14:21				0	0	0	0	0	0.008	0.015
12/21/2022 14:22				0	0	0	0	0	0.008	0.016
12/21/2022 14:23				0	0	0	0	0	0.008	0.016
12/21/2022 14:24				0	0	0	0	0	0.008	0.015

C.T. MALE ASSOCIATES

CAMP FIELD DATA
LIBERTY STREET IRM

Device	Thiamis 2B011696			RAE RS232(A) 2B011696					DustTrak RS232(C) 2B011696	
Timestamp (UTC)	Batt. Voltage (V)	Current (mA)	Location	VOC (Peak) (ppm)	VOC (Low) (ppm)	VOC (STEL) (ppm)	VOC (TWA) (ppm)	VOC (ppm)	Total TWA (mg/m³)	Mass Conc. Total (mg/m³)
12/21/2022 14:25	11.8	103.8	42.9048;-73.35873	0	0	0	0	0	0.008	0.015
12/21/2022 14:26				0	0	0	0	0	0.008	0.015
12/21/2022 14:27				0	0	0	0	0	0.008	0.021
12/21/2022 14:28				0	0	0	0	0	0.008	0.017
12/21/2022 14:29				0	0	0	0	0	0.008	0.016
12/21/2022 14:30	11.8	108.8	42.90478;-73.35876	0	0	0	0	0	0.008	0.017
12/21/2022 14:31				0	0	0	0	0	0.008	0.016
12/21/2022 14:32				0	0	0	0	0	0.008	0.016
12/21/2022 14:33				0	0	0	0	0	0.008	0.016
12/21/2022 14:34				0	0	0	0	0	0.008	0.015
12/21/2022 14:35	11.8	108.8	42.90473;-73.35871	0	0	0	0	0	0.008	0.02
12/21/2022 14:36				0	0	0	0	0	0.008	0.016
12/21/2022 14:37				0	0	0	0	0	0.008	0.022
12/21/2022 14:38				0	0	0	0	0	0.008	0.019
12/21/2022 14:39				0	0	0	0	0	0.008	0.017
12/21/2022 14:40	11.8	108.8	42.90477;-73.35876	0	0	0	0	0	0.008	0.016
12/21/2022 14:41				0	0	0	0	0	0.008	0.016
12/21/2022 14:42				0	0	0	0	0	0.008	0.016
12/21/2022 14:43				0	0	0	0	0	0.008	0.015
12/21/2022 14:44				0	0	0	0	0	0.008	0.015
12/21/2022 14:45	11.7	107.5	42.90485;-73.35877	0	0	0	0	0	0.008	0.041
12/21/2022 14:46				0	0	0	0	0	0.009	0.041
12/21/2022 14:47				0	0	0	0	0	0.009	0.017
12/21/2022 14:48				0	0	0	0	0	0.009	0.016
12/21/2022 14:49				0	0	0	0	0	0.009	0.016
12/21/2022 14:50	11.7	108.8	42.90475;-73.3587	0	0	0	0	0	0.009	0.016
12/21/2022 14:51				0	0	0	0	0	0.009	0.025
12/21/2022 14:52				0	0	0	0	0	0.009	0.019
12/21/2022 14:53				0	0	0	0	0	0.009	0.016
12/21/2022 14:54				0	0	0	0	0	0.009	0.016
12/21/2022 14:55	11.7	125	42.90478;-73.35871	0	0	0	0	0	0.009	0.016
12/21/2022 14:56				0	0	0	0	0	0.009	0.016
12/21/2022 14:57				0	0	0	0	0	0.009	0.016
12/21/2022 14:58				0	0	0	0	0	0.009	0.016
12/21/2022 14:59				0	0	0	0	0	0.009	0.016
12/21/2022 15:00	11.7	102.5	42.90475;-73.3588	0	0	0	0	0	0.009	0.016
12/21/2022 15:01				0	0	0	0	0	0.009	0.016
12/21/2022 15:02				0	0	0	0	0	0.009	0.016
12/21/2022 15:03				0	0	0	0	0	0.009	0.016
12/21/2022 15:04				0	0	0	0	0	0.009	0.016
12/21/2022 15:05	11.7	106.3	42.90485;-73.35885	0	0	0	0	0	0.009	0.019
12/21/2022 15:06				0	0	0	0	0	0.009	0.016
12/21/2022 15:07				0	0	0	0	0	0.009	0.016
12/21/2022 15:08				0	0	0	0	0	0.009	0.016
12/21/2022 15:09				0	0	0	0	0	0.009	0.016
12/21/2022 15:10	11.7	108.8	42.90477;-73.35874	0	0	0	0	0	0.009	0.016
12/21/2022 15:11				0	0	0	0	0	0.009	0.016
12/21/2022 15:12				0	0	0	0	0	0.009	0.017
12/21/2022 15:13				0	0	0	0	0	0.009	0.27
12/21/2022 15:14				0	0	0	0	0	0.009	0.016
12/21/2022 15:15	11.7	102.5	42.90474;-73.35875	0	0	0	0	0	0.01	0.016
12/21/2022 15:16				0	0	0	0	0	0.01	0.016
12/21/2022 15:17				0	0	0	0	0	0.01	0.016
12/21/2022 15:18				0	0	0	0	0	0.01	0.016
12/21/2022 15:19				0	0	0	0	0	0.01	0.016
12/21/2022 15:20	11.7	108.8	42.9048;-73.35881	0	0	0	0	0	0.01	0.016
12/21/2022 15:21				0	0	0	0	0	0.01	0.016
12/21/2022 15:22				0	0	0	0	0	0.01	0.016
12/21/2022 15:23				0	0	0	0	0	0.01	0.016
12/21/2022 15:24				0	0	0	0	0	0.01	0.016
12/21/2022 15:25	11.6	102.5	42.90469;-73.3588	0	0	0	0	0	0.01	0.016

C.T. MALE ASSOCIATES

CAMP FIELD DATA
LIBERTY STREET IRM

Device	Thiamis 2B011696			RAE RS232(A) 2B011696					DustTrak RS232(C) 2B011696	
Timestamp (UTC)	Batt. Voltage (V)	Current (mA)	Location	VOC (Peak) (ppm)	VOC (Low) (ppm)	VOC (STEL) (ppm)	VOC (TWA) (ppm)	VOC (ppm)	Total TWA (mg/m³)	Mass Conc. Total (mg/m³)
12/21/2022 15:26				0	0	0	0	0	0.01	0.016
12/21/2022 15:27				0	0	0	0	0	0.01	0.016
12/21/2022 15:28				0	0	0	0	0	0.01	0.016
12/21/2022 15:29				0	0	0	0	0	0.01	0.016
12/21/2022 15:30	11.6	107.5	42.90482;-73.35884	0	0	0	0	0	0.01	0.016
12/21/2022 15:31				0	0	0	0	0	0.01	0.016
12/21/2022 15:32				0	0	0	0	0	0.01	0.016
12/21/2022 15:33				0	0	0	0	0	0.01	0.016
12/21/2022 15:34				0	0	0	0	0	0.01	0.016
12/21/2022 15:35	11.7	108.8	42.90481;-73.35882	0	0	0	0	0	0.01	0.016
12/21/2022 15:36				0	0	0	0	0	0.01	0.015
12/21/2022 15:37				0	0	0	0	0	0.01	0.016
12/21/2022 15:38				0	0	0	0	0	0.01	0.287
12/21/2022 15:39				0	0	0	0	0	0.01	0.015
12/21/2022 15:40	11.6	106.3	42.90476;-73.35879	0	0	0	0	0	0.01	0.015
12/21/2022 15:41				0	0	0	0	0	0.01	0.015
12/21/2022 15:42				0	0	0	0	0	0.01	0.015
12/21/2022 15:43				0	0	0	0	0	0.01	0.016
12/21/2022 15:44				0	0	0	0	0	0.01	0.017
12/21/2022 15:45	11.6	106.3	42.90483;-73.35879	0	0	0	0	0	0.011	0.015
12/21/2022 15:46				0	0	0	0	0	0.011	0.015
12/21/2022 15:47				0	0	0	0	0	0.011	0.015
12/21/2022 15:48				0	0	0	0	0	0.011	0.015
12/21/2022 15:49				0	0	0	0	0	0.011	0.015
12/21/2022 15:50	11.6	105	42.90464;-73.35879	0	0	0	0	0	0.011	0.015
12/21/2022 15:51				0	0	0	0	0	0.011	0.015
12/21/2022 15:52				0	0	0	0	0	0.011	0.031
12/21/2022 15:53				0	0	0	0	0	0.011	0.025
12/21/2022 15:54				0	0	0	0	0	0.011	0.02
12/21/2022 15:55	11.6	108.8	42.90472;-73.35873	0	0	0	0	0	0.011	0.018
12/21/2022 15:56				0	0	0	0	0	0.011	0.016
12/21/2022 15:57				0	0	0	0	0	0.011	0.016
12/21/2022 15:58				0	0	0	0	0	0.011	0.016
12/21/2022 15:59				0	0	0	0	0	0.011	0.016
12/21/2022 16:00	11.6	106.3	42.90484;-73.35876	0	0	0	0	0	0.011	0.016
12/21/2022 16:01				0	0	0	0	0	0.011	0.016
12/21/2022 16:02				0	0	0	0	0	0.011	0.017
12/21/2022 16:03				0	0	0	0	0	0.011	0.017
12/21/2022 16:04				0	0	0	0	0	0.011	0.017
12/21/2022 16:05	11.6	106.3	42.90496;-73.35876	0	0	0	0	0	0.011	0.02
12/21/2022 16:06				0	0	0	0	0	0.011	0.024
12/22/2022 10:34	12.3	171.3								
12/22/2022 10:34			42.9067151;-73.3585559							
12/22/2022 10:35	12.4	97.5	42.90566;-73.35909	0	0	0	0	0	0	0.04
12/22/2022 10:36								0	0	0.067
12/22/2022 10:37								0	0	0.059
12/22/2022 10:38				0	0	0	0	0	0	0.944
12/22/2022 10:39				0	0	0	0	0	0	0.056
12/22/2022 10:40	12.4	97.5	42.90571;-73.35905	0	0	0	0	0	0	0.05
12/22/2022 10:41				0	0	0	0	0	0	0.053
12/22/2022 10:42				0	0	0	0	0	0	0.057
12/22/2022 10:43				0	0	0	0	0	0	0.046
12/22/2022 10:44				0	0	0	0	0	0	0.045
12/22/2022 10:45	12.4	102.5	42.9057;-73.35905	0	0	0	0	0	0	0.038
12/22/2022 10:46				0	0	0	0	0	0	0.037
12/22/2022 10:47				0	0	0	0	0	0	0.051
12/22/2022 10:48				0	0	0	0	0	0	0.044
12/22/2022 10:49				0	0	0	0	0	0	0.038
12/22/2022 10:50	12.4	103.8	42.90571;-73.35907	0	0	0	0	0	0.002	0.042
12/22/2022 10:51				0	0	0	0	0	0.002	0.059
12/22/2022 10:52				0	0	0	0	0	0.002	0.043

C.T. MALE ASSOCIATES

CAMP FIELD DATA
LIBERTY STREET IRM

Device	Thiamis 2B011696			RAE RS232(A) 2B011696					DustTrak RS232(C) 2B011696	
Timestamp (UTC)	Batt. Voltage (V)	Current (mA)	Location	VOC (Peak) (ppm)	VOC (Low) (ppm)	VOC (STEL) (ppm)	VOC (TWA) (ppm)	VOC (ppm)	Total TWA (mg/m ³)	Mass Conc. Total (mg/m ³)
12/22/2022 10:53				0	0	0	0	0	0.002	0.044
12/22/2022 10:54				0	0	0	0	0	0.002	0.044
12/22/2022 10:55	12.4	103.8	42.90572;-73.35905	0	0	0	0	0	0.002	0.051
12/22/2022 10:56				0	0	0	0	0	0.002	0.046
12/22/2022 10:57				0	0	0	0	0	0.002	0.042
12/22/2022 10:58				0	0	0	0	0	0.002	0.04
12/22/2022 10:59				0	0	0	0	0	0.002	0.041
12/22/2022 11:00	12.3	158.8	42.90572;-73.35906	0	0	0	0	0	0.002	0.04
12/22/2022 11:01				0	0	0	0	0	0.003	0.042
12/22/2022 11:02				0	0	0	0	0	0.003	0.042
12/22/2022 11:03				0	0	0	0	0	0.003	0.041
12/22/2022 11:04				0	0	0	0	0	0.003	0.038
12/22/2022 11:05	12.4	102.5	42.90572;-73.35911	0	0	0	0	0	0.003	0.044
12/22/2022 11:06				0	0	0	0	0	0.003	0.036
12/22/2022 11:07				0	0	0	0	0	0.003	0.036
12/22/2022 11:08				0	0	0	0	0	0.003	0.035
12/22/2022 11:09				0	0	0	0	0	0.003	0.034
12/22/2022 11:10	12.3	102.5	42.90577;-73.35908	0	0	0	0	0	0.003	0.036
12/22/2022 11:11				0	0	0	0	0	0.003	0.033
12/22/2022 11:12				0	0	0	0	0	0.003	0.033
12/22/2022 11:13				0	0	0	0	0	0.003	0.033
12/22/2022 11:14				0	0	0	0	0	0.004	0.034
12/22/2022 11:15	12.3	100	42.90577;-73.35899	0	0	0	0	0	0.004	0.032
12/22/2022 11:16				0	0	0	0	0	0.004	0.033
12/22/2022 11:17				0	0	0	0	0	0.004	0.032
12/22/2022 11:18				0	0	0	0	0	0.004	0.034
12/22/2022 11:19				0	0	0	0	0	0.004	0.036
12/22/2022 11:20	12.3	97.5	42.90572;-73.35902	0	0	0	0	0	0.004	0.034
12/22/2022 11:21				0	0	0	0	0	0.004	0.038
12/22/2022 11:22				0	0	0	0	0	0.004	0.039
12/22/2022 11:23				0	0	0	0	0	0.004	0.034
12/22/2022 11:24				0	0	0	0	0	0.004	0.035
12/22/2022 11:25	12.3	105	42.90577;-73.35905	0	0	0	0	0	0.004	0.035
12/22/2022 11:26				0	0	0	0	0	0.004	0.034
12/22/2022 11:27				0	0	0	0	0	0.004	0.036
12/22/2022 11:28				0	0	0	0	0	0.005	0.039
12/22/2022 11:29				0	0	0	0	0	0.005	0.038
12/22/2022 11:30	12.3	105	42.90566;-73.35899	0	0	0	0	0	0.005	0.037
12/22/2022 11:31				0	0	0	0	0	0.005	0.035
12/22/2022 11:32				0	0	0	0	0	0.005	0.034
12/22/2022 11:33				0	0	0	0	0	0.005	0.034
12/22/2022 11:34				0	0	0	0	0	0.005	0.034
12/22/2022 11:35	12.3	103.8	42.90574;-73.35903	0	0	0	0	0	0.005	0.035
12/22/2022 11:36				0	0	0	0	0	0.005	0.035
12/22/2022 11:37				0	0	0	0	0	0.005	0.034
12/22/2022 11:38				0	0	0	0	0	0.005	0.034
12/22/2022 11:39				0	0	0	0	0	0.005	0.035
12/22/2022 11:40	12.3	105	42.90576;-73.35907	0	0	0	0	0	0.005	0.047
12/22/2022 11:41				0	0	0	0	0	0.006	0.038
12/22/2022 11:42				0	0	0	0	0	0.006	0.038
12/22/2022 11:43				0	0	0	0	0	0.006	0.037
12/22/2022 11:44				0	0	0	0	0	0.006	0.044
12/22/2022 11:45	12.3	100	42.90574;-73.35905	0	0	0	0	0	0.006	0.038
12/22/2022 11:46				0	0	0	0	0	0.006	0.036
12/22/2022 11:47				0	0	0	0	0	0.006	0.036
12/22/2022 11:48				0	0	0	0	0	0.006	0.037
12/22/2022 11:49				0	0	0	0	0	0.006	0.037
12/22/2022 11:50	12.3	105	42.90572;-73.35906	0	0	0	0	0	0.006	0.037
12/22/2022 11:51				0	0	0	0	0	0.006	0.038
12/22/2022 11:52				0	0	0	0	0	0.006	0.044
12/22/2022 11:53				0	0	0	0	0	0.006	0.039

C.T. MALE ASSOCIATES

CAMP FIELD DATA
LIBERTY STREET IRM

Device	Thiamis 2B011696			RAE RS232(A) 2B011696					DustTrak RS232(C) 2B011696	
Timestamp (UTC)	Batt. Voltage (V)	Current (mA)	Location	VOC (Peak) (ppm)	VOC (Low) (ppm)	VOC (STEL) (ppm)	VOC (TWA) (ppm)	VOC (ppm)	Total TWA (mg/m³)	Mass Conc. Total (mg/m³)
12/22/2022 11:54				0	0	0	0	0	0.007	0.04
12/22/2022 11:55	12.3	97.5	42.90571;-73.359	0	0	0	0	0	0.007	0.04
12/22/2022 11:56				0	0	0	0	0	0.007	0.042
12/22/2022 11:57				0	0	0	0	0	0.007	0.04
12/22/2022 11:58				0	0	0	0	0	0.007	0.04
12/22/2022 11:59				0	0	0	0	0	0.007	0.039
12/22/2022 12:00	12.3	101.3	42.90572;-73.35899	0	0	0	0	0	0.007	0.039
12/22/2022 12:01				0	0	0	0	0	0.007	0.04
12/22/2022 12:02				0	0	0	0	0	0.007	0.041
12/22/2022 12:03				0	0	0	0	0	0.007	0.042
12/22/2022 12:04				0	0	0	0	0	0.007	0.042
12/22/2022 12:05	12.3	111.3	42.90575;-73.35896	0	0	0	0	0	0.007	0.045
12/22/2022 12:06				0	0	0	0	0	0.008	0.045
12/22/2022 12:07				0	0	0	0	0	0.008	0.044
12/22/2022 12:08				0	0	0	0	0	0.008	0.842
12/22/2022 12:09				0	0	0	0	0	0.008	0.044
12/22/2022 12:10	12.3	102.5	42.90572;-73.35896	0	0	0	0	0	0.008	0.045
12/22/2022 12:11				0	0	0	0	0	0.008	0.047
12/22/2022 12:12				0	0	0	0	0	0.008	0.047
12/22/2022 12:13				0	0	0	0	0	0.008	0.048
12/22/2022 12:14				0	0	0	0	0	0.008	0.049
12/22/2022 12:15	12.2	102.5	42.90574;-73.35898	0	0	0	0	0	0.008	0.898
12/22/2022 12:16				0	0	0	0	0	0.009	0.051
12/22/2022 12:17				0	0	0	0	0	0.009	0.049
12/22/2022 12:18				0	0	0	0	0	0.009	0.048
12/22/2022 12:19				0	0	0	0	0	0.009	0.048
12/22/2022 12:20	12.2	105	42.90575;-73.35898	0	0	0	0	0	0.009	0.048
12/22/2022 12:21				0	0	0	0	0	0.009	0.048
12/22/2022 12:22				0	0	0	0	0	0.009	0.048
12/22/2022 12:23				0	0	0	0	0	0.009	0.049
12/22/2022 12:24				0	0	0	0	0	0.009	0.05
12/22/2022 12:25	12.2	123.8	42.9057;-73.35902	0	0	0	0	0	0.009	0.052
12/22/2022 12:26				0	0	0	0	0	0.01	0.05
12/22/2022 12:27				0	0	0	0	0	0.01	0.049
12/22/2022 12:28				0	0	0	0	0	0.01	0.049
12/22/2022 12:29				0	0	0	0	0	0.01	0.049
12/22/2022 12:30	12.2	107.5	42.90573;-73.35903	0	0	0	0	0	0.01	0.05
12/22/2022 12:31				0	0	0	0	0	0.01	0.049
12/22/2022 12:32				0	0	0	0	0	0.01	0.049
12/22/2022 12:33				0	0	0	0	0	0.01	0.05
12/22/2022 12:34				0	0	0	0	0	0.01	0.05
12/22/2022 12:35	12.2	108.8	42.90566;-73.35899	0	0	0	0	0	0.01	0.049
12/22/2022 12:36				0	0	0	0	0	0.011	0.049
12/22/2022 12:37				0	0	0	0	0	0.011	0.049
12/22/2022 12:38				0	0	0	0	0	0.011	0.049
12/22/2022 12:39				0	0	0	0	0	0.011	0.049
12/22/2022 12:40	12.2	105	42.90571;-73.35899	0	0	0	0	0	0.011	0.049
12/22/2022 12:41				0	0	0	0	0	0.011	0.048
12/22/2022 12:42				0	0	0	0	0		0.046
12/22/2022 12:43				0	0	0	0	0	0.011	0.058
12/22/2022 12:44				0	0	0	0	0	0.011	0.05
12/22/2022 12:45	12.2	110	42.90568;-73.35902	0	0	0	0	0	0.011	0.045
12/22/2022 12:46				0	0	0	0	0	0.012	0.049
12/22/2022 12:47				0	0	0	0	0	0.012	0.049
12/22/2022 12:48				0	0	0	0	0	0.012	0.044
12/22/2022 12:49				0	0	0	0	0	0.012	0.027
12/22/2022 12:50	12.2	115	42.9057;-73.35901	0	0	0	0	0	0.012	0.037
12/22/2022 12:51				0	0	0	0	0	0.012	0.034
12/22/2022 12:52				0	0	0	0	0	0.012	0.021
12/22/2022 12:53				0	0	0	0	0	0.012	0.017
12/22/2022 12:54				0	0	0	0	0	0.012	0.015

C.T. MALE ASSOCIATES

CAMP FIELD DATA
LIBERTY STREET IRM

Device	Thiamis 2B011696			RAE RS232(A) 2B011696					DustTrak RS232(C) 2B011696	
Timestamp (UTC)	Batt. Voltage (V)	Current (mA)	Location	VOC (Peak) (ppm)	VOC (Low) (ppm)	VOC (STEL) (ppm)	VOC (TWA) (ppm)	VOC (ppm)	Total TWA (mg/m³)	Mass Conc. Total (mg/m³)
12/22/2022 12:55	12.2	112.5	42.90571;-73.35899					0	0.012	0.016
12/22/2022 12:56								0	0.012	0.017
12/22/2022 12:57				0	0	0	0	0	0.012	0.016
12/22/2022 12:58				0	0	0	0	0	0.012	0.014
12/22/2022 12:59				0	0	0	0	0	0.012	0.013
12/22/2022 13:00	12.2	108.8	42.9057;-73.35903	0	0	0	0	0	0.012	0.019
12/22/2022 13:01				0	0	0	0	0	0.012	0.014
12/22/2022 13:02				0	0	0	0	0	0.012	0.014
12/22/2022 13:03				0	0	0	0	0	0.012	0.013
12/22/2022 13:04				0	0	0	0	0	0.012	0.014
12/22/2022 13:05	12.2	107.5	42.90571;-73.359	0	0	0	0	0	0.012	0.216
12/22/2022 13:06				0	0	0	0	0	0.012	0.011
12/22/2022 13:07				0	0	0	0	0	0.012	0.011
12/22/2022 13:08				0	0	0	0	0	0.013	0.011
12/22/2022 13:09				0	0	0	0	0	0.013	0.013
12/22/2022 13:10	12.2	105	42.90564;-73.35903	0	0	0	0	0	0.013	0.011
12/22/2022 13:11				0	0	0	0	0	0.013	0.233
12/22/2022 13:12				0	0	0	0	0	0.013	0.013
12/22/2022 13:13				0	0	0	0	0	0.013	0.013
12/22/2022 13:14				0	0	0	0	0	0.013	0.012
12/22/2022 13:15	12.1	103.8	42.90566;-73.35899	0	0	0	0	0	0.013	0.012
12/22/2022 13:16				0	0	0	0	0	0.013	0.011
12/22/2022 13:17				0	0	0	0	0	0.013	0.011
12/22/2022 13:18				0	0	0	0	0	0.013	0.011
12/22/2022 13:19				0	0	0	0	0	0.013	0.011
12/22/2022 13:20	12.1	105	42.90568;-73.35904	0	0	0	0	0	0.13	0.011
12/22/2022 13:21				0	0	0	0	0	0.013	0.011
12/22/2022 13:22				0	0	0	0	0	0.013	0.011
12/22/2022 13:23				0	0	0	0	0	0.013	0.011
12/22/2022 13:24				0	0	0	0	0	0.013	0.011
12/22/2022 13:25	12.1	106.3	42.90567;-73.359	0	0	0	0	0	0.013	0.011
12/22/2022 13:26				0	0	0	0	0	0.013	0.011
12/22/2022 13:27				0	0	0	0	0	0.013	0.011
12/22/2022 13:28				0	0	0	0	0	0.013	0.011
12/22/2022 13:29				0	0	0	0	0	0.013	0.011
12/22/2022 13:30	12.1	108.8	42.90562;-73.35892	0	0	0	0	0	0.013	0.012
12/22/2022 13:31				0	0	0	0	0	0.013	0.011
12/22/2022 13:32				0	0	0	0	0	0.013	0.011
12/22/2022 13:33				0	0	0	0	0	0.013	0.011
12/22/2022 13:34				0	0	0	0	0	0.013	0.012
12/22/2022 13:35	12.1	108.8	42.90565;-73.35898	0	0	0	0	0	0.013	0.012
12/22/2022 13:36				0	0	0	0	0	0.013	0.012
12/22/2022 13:37				0	0	0	0	0	0.013	0.012
12/22/2022 13:38				0	0	0	0	0	0.013	0.011
12/22/2022 13:39				0	0	0	0	0	0.013	0.018
12/22/2022 13:40	12.1	107.5	42.90561;-73.35901	0	0	0	0	0	0.013	0.019
12/22/2022 13:41				0	0	0	0	0	0.013	0.015
12/22/2022 13:42				0	0	0	0	0	0.013	0.016
12/22/2022 13:43				0	0	0	0	0	0.013	0.015
12/22/2022 13:44				0	0	0	0	0	0.013	0.016
12/22/2022 13:45	12.1	105	42.90564;-73.35899	0	0	0	0	0	0.013	0.016
12/22/2022 13:46				0	0	0	0	0	0.013	0.012
12/22/2022 13:47				0	0	0	0	0	0.014	0.012
12/22/2022 13:48				0	0	0	0	0	0.014	0.013
12/22/2022 13:49				0	0	0	0	0	0.014	0.015
12/22/2022 13:50	12.1	106.3	42.90567;-73.35895	0	0	0	0	0	0.014	0.011
12/22/2022 13:51				0	0	0	0	0	0.014	0.011
12/22/2022 13:52				0	0	0	0	0	0.014	0.011
12/22/2022 13:53				0	0	0	0	0	0.014	0.01
12/22/2022 13:54				0	0	0	0	0	0.014	0.01
12/22/2022 13:55	12.1	107.5	42.90561;-73.35897	0	0	0	0	0	0.014	0.01

C.T. MALE ASSOCIATES

CAMP FIELD DATA
LIBERTY STREET IRM

Device	Thiamis 2B011696			RAE RS232(A) 2B011696					DustTrak RS232(C) 2B011696	
Timestamp (UTC)	Batt. Voltage (V)	Current (mA)	Location	VOC (Peak) (ppm)	VOC (Low) (ppm)	VOC (STEL) (ppm)	VOC (TWA) (ppm)	VOC (ppm)	Total TWA (mg/m³)	Mass Conc. Total (mg/m³)
12/22/2022 13:56				0	0	0	0	0	0.014	0.01
12/22/2022 13:57				0	0	0	0	0	0.014	0.01
12/22/2022 13:58				0	0	0	0	0	0.014	0.011
12/22/2022 13:59				0	0	0	0	0	0.014	0.011
12/22/2022 14:00	12.1	105	42.90564;-73.35899	0	0	0	0	0	0.014	0.01
12/22/2022 14:01				0	0	0	0	0	0.014	0.011
12/22/2022 14:02				0	0	0	0	0	0.014	0.01
12/22/2022 14:03				0	0	0	0	0	0.014	0.011
12/22/2022 14:04				0	0	0	0	0	0.014	0.011
12/22/2022 14:05	12.1	128.8	42.90559;-73.35897	0	0	0	0	0	0.014	0.011
12/22/2022 14:06				0	0	0	0	0	0.014	0.01
12/22/2022 14:07				0	0	0	0	0	0.014	0.01
12/22/2022 14:08				0	0	0	0	0	0.014	0.011
12/22/2022 14:09				0	0	0	0	0	0.014	0.01
12/22/2022 14:10	12.1	112.5	42.90562;-73.35904	0	0	0	0	0	0.014	0.01
12/22/2022 14:11				0	0	0	0	0	0.014	0.01
12/22/2022 14:12				0	0	0	0	0	0.014	0.011
12/22/2022 14:13				0	0	0	0	0	0.014	0.011
12/22/2022 14:14				0	0	0	0	0	0.014	0.011
12/22/2022 14:15	12.1	106.3	42.90559;-73.35902	0	0	0	0	0	0.014	0.011
12/22/2022 14:16				0	0	0	0	0	0.014	0.012
12/22/2022 14:17				0	0	0	0	0	0.014	0.011
12/22/2022 14:18				0	0	0	0	0	0.014	0.011
12/22/2022 14:19				0	0	0	0	0	0.014	0.011
12/22/2022 14:20	12.1	103.8	42.90564;-73.35905	0	0	0	0	0	0.014	0.011
12/22/2022 14:21				0	0	0	0	0	0.014	0.01
12/22/2022 14:22				0	0	0	0	0	0.014	0.012
12/22/2022 14:23				0	0	0	0	0	0.014	0.012
12/22/2022 14:24				0	0	0	0	0	0.014	0.01
12/22/2022 14:25	12	102.5	42.90565;-73.35898	0	0	0	0	0	0.014	0.01
12/22/2022 14:26				0	0	0	0	0	0.014	0.01
12/22/2022 14:27				0	0	0	0	0	0.014	0.01
12/22/2022 14:28				0	0	0	0	0	0.014	0.01
12/22/2022 14:29				0	0	0	0	0	0.014	0.01
12/22/2022 14:30	12	110	42.90569;-73.35901	0	0	0	0	0	0.014	0.162
12/22/2022 14:31				0	0	0	0	0	0.015	0.011
12/22/2022 14:32				0	0	0	0	0	0.015	0.01
12/22/2022 14:33				0	0	0	0	0	0.015	0.01
12/22/2022 14:34				0	0	0	0	0	0.015	0.009
12/22/2022 14:35	12	106.3	42.90566;-73.35899	0	0	0	0	0	0.015	0.009
12/22/2022 14:36				0	0	0	0	0	0.015	0.009
12/22/2022 14:37				0	0	0	0	0	0.015	0.01
12/22/2022 14:38				0	0	0	0	0	0.015	0.011
12/22/2022 14:39				0	0	0	0	0	0.015	0.009
12/22/2022 14:40	12	102.5	42.90566;-73.35899	0	0	0	0	0	0.015	0.179
12/22/2022 14:41				0	0	0	0	0	0.015	0.009
12/22/2022 14:42				0	0	0	0	0	0.015	0.009
12/22/2022 14:43				0	0	0	0	0	0.015	0.014
12/22/2022 14:44				0	0	0	0	0	0.015	0.009
12/22/2022 14:45	12	105	42.90572;-73.35904	0	0	0	0	0	0.015	0.01
12/22/2022 14:46				0	0	0	0	0	0.015	0.009
12/22/2022 14:47				0	0	0	0	0	0.015	0.009
12/22/2022 14:48				0	0	0	0	0	0.015	0.01
12/22/2022 14:49				0	0	0	0	0	0.015	0.009
12/22/2022 14:50	12	103.8	42.90568;-73.35896	0	0	0	0	0	0.015	0.162
12/22/2022 14:51				0	0	0	0	0		0.01
12/22/2022 14:52				0	0	0	0	0	0	0.009
12/22/2022 14:53				0	0	0	0	0	0	0.009
12/22/2022 14:54				0	0	0	0	0	0	0.009
12/22/2022 14:55	12	118.8	42.90565;-73.35899	0	0	0	0	0	0	0.009
12/22/2022 14:56				0	0	0	0	0	0	0.009

C.T. MALE ASSOCIATES

CAMP FIELD DATA
LIBERTY STREET IRM

Device	Thiamis 2B011696			RAE RS232(A) 2B011696					DustTrak RS232(C) 2B011696	
Timestamp (UTC)	Batt. Voltage (V)	Current (mA)	Location	VOC (Peak) (ppm)	VOC (Low) (ppm)	VOC (STEL) (ppm)	VOC (TWA) (ppm)	VOC (ppm)	Total TWA (mg/m³)	Mass Conc. Total (mg/m³)
12/22/2022 14:57				0	0	0	0	0	0	0.008
12/22/2022 14:58				0	0	0	0	0	0	0.008
12/22/2022 14:59				0	0	0	0	0	0	0.009
12/22/2022 15:00	12	103.8	42.90577;-73.35906	0	0	0	0	0	0	0.009
12/22/2022 15:01				0	0	0	0	0	0	0.009
12/22/2022 15:02				0	0	0	0	0	0	0.008
12/22/2022 15:03				0	0	0	0	0	0	0.01
12/22/2022 15:04				0	0	0	0	0	0	0.009
12/22/2022 15:05	12	105	42.90572;-73.35907	0	0	0	0	0	0	0.009
12/22/2022 15:06				0	0	0	0	0	0	0.009
12/22/2022 15:07				0	0	0	0	0	0	0.009
12/22/2022 15:08				0	0	0	0	0	0	0.011
12/22/2022 15:09				0	0	0	0	0	0	0.015
12/22/2022 15:10	12	113.8	42.9057;-73.35902	0	0	0	0	0	0	0.011
12/22/2022 15:11				0	0	0	0	0	0	0.009
12/22/2022 15:12				0	0	0	0	0	0	0.01
12/22/2022 15:13				0	0	0	0	0	0	0.013
12/22/2022 15:14				0	0	0	0	0	0	0.345
12/22/2022 15:15	12	108.8	42.90574;-73.35905	0	0	0	0	0	0.001	0.014
12/22/2022 15:16				0	0	0	0	0	0.001	0.016
12/22/2022 15:17				0	0	0	0	0	0.001	0.01
12/22/2022 15:18				0	0	0	0	0	0.001	0.011
12/22/2022 15:19								0	0.001	0.021
12/22/2022 15:19				0	0	0	0			
12/22/2022 15:20	12	107.5	42.90575;-73.35912	0	0	0	0	0	0.001	0.022
12/22/2022 15:21				0	0	0	0	0	0.001	0.012
12/22/2022 15:22				0	0	0	0	0	0.001	0.012
12/22/2022 15:23				0	0	0	0	0	0.001	0.011
12/22/2022 15:24				0	0	0	0	0	0.001	0.011
12/22/2022 15:25	11.9	106.3	42.90572;-73.35883	0	0	0	0	0	0.001	0.01
12/22/2022 15:26				0	0	0	0	0	0.001	0.011
12/22/2022 15:27				0	0	0	0	0	0.001	0.01
12/22/2022 15:28				0	0	0	0	0	0.001	0.179
12/22/2022 15:29				0	0	0	0	0	0.001	0.01
12/22/2022 15:30	11.9	137.5	42.9057;-73.35886	0	0	0	0	0	0.001	0.01
12/22/2022 15:31				0	0	0	0	0	0.001	0.011
12/22/2022 15:32				0	0	0	0	0	0.001	0.011
12/22/2022 15:33				0	0	0	0	0	0.001	0.011
12/22/2022 15:34				0	0	0	0	0	0.001	0.01
12/22/2022 15:35	11.9	107.5	42.90569;-73.35902	0	0	0	0	0	0.001	0.011
12/22/2022 15:36				0	0	0	0	0	0.001	0.01
12/22/2022 15:37				0	0	0	0	0	0.001	0.011
12/22/2022 15:38				0	0	0	0	0	0.001	0.01
12/22/2022 15:39				0	0	0	0	0	0.001	0.011
12/22/2022 15:40	11.9	108.8	42.90576;-73.35902	0	0	0	0	0	0.001	0.011
12/22/2022 15:41				0	0	0	0	0	0.001	0.011
12/22/2022 15:42				0	0	0	0	0	0.001	0.011
12/22/2022 15:43				0	0	0	0	0	0.001	0.011
12/22/2022 15:44				0	0	0	0	0	0.001	0.011
12/22/2022 15:45	11.9	108.8	42.90575;-73.35904	0	0	0	0	0	0.001	0.011
12/22/2022 15:46				0	0	0	0	0	0.001	0.011
12/22/2022 15:47				0	0	0	0	0	0.001	0.012
12/22/2022 15:48				0	0	0	0	0	0.001	0.013
12/22/2022 15:49				0	0	0	0	0	0.001	0.013
12/22/2022 15:50	11.9	110	42.9057;-73.35902	0	0	0	0	0	0.001	0.013
12/22/2022 15:51				0	0	0	0	0	0.001	0.013
12/22/2022 15:52				0	0	0	0	0	0.001	0.012
12/22/2022 15:53				0	0	0	0	0		0.012
12/22/2022 15:54				0	0	0	0	0	0.001	0.012
12/22/2022 15:55	11.9	105	42.90568;-73.35895	0	0	0	0	0	0.001	0.012
12/22/2022 15:56				0	0	0	0	0	0.002	0.012

C.T. MALE ASSOCIATES

CAMP FIELD DATA
LIBERTY STREET IRM

Device	Thiamis 2B011696			RAE RS232(A) 2B011696					DustTrak RS232(C) 2B011696	
Timestamp (UTC)	Batt. Voltage (V)	Current (mA)	Location	VOC (Peak) (ppm)	VOC (Low) (ppm)	VOC (STEL) (ppm)	VOC (TWA) (ppm)	VOC (ppm)	Total TWA (mg/m³)	Mass Conc. Total (mg/m³)
12/22/2022 15:57				0	0	0	0	0	0.002	0.012
12/22/2022 15:58				0	0	0	0	0	0.002	0.012
12/22/2022 15:59				0	0	0	0	0	0.002	0.012
12/22/2022 16:00	11.9	115	42.90578;-73.35901	0	0	0	0	0	0.002	0.012
12/22/2022 16:01				0	0	0	0	0	0.002	0.012
12/22/2022 16:02				0	0	0	0	0	0.002	0.013
12/22/2022 16:03				0	0	0	0	0	0.002	0.013
12/22/2022 16:04				0	0	0	0	0	0.002	0.012
12/22/2022 16:05	11.9	103.8	42.90577;-73.35898	0	0	0	0	0	0.002	0.012
12/22/2022 16:06				0	0	0	0	0	0.002	0.012
12/22/2022 16:07				0	0	0	0	0	0.002	0.012
12/22/2022 16:08				0	0	0	0	0	0.002	0.012
12/22/2022 16:09				0	0	0	0	0	0.002	0.216
12/22/2022 16:10	11.9	106.3	42.90576;-73.35905	0	0	0	0	0	0.002	0.012
12/22/2022 16:11				0	0	0	0	0	0.002	0.012
12/22/2022 16:12				0	0	0	0	0	0.002	0.012
12/22/2022 16:13				0	0	0	0	0	0.002	0.012
12/22/2022 16:14				0	0	0	0	0	0.002	0.012
12/22/2022 16:15	11.8	107.5	42.90577;-73.35908	0	0	0	0	0	0.002	0.012
12/22/2022 16:16				0	0	0	0	0	0.002	0.012
12/22/2022 16:17				0	0	0	0	0	0.002	0.012
12/22/2022 16:18				0	0	0	0	0	0.002	0.012
12/22/2022 16:19				0	0	0	0	0	0.002	0.012
12/22/2022 16:20	11.8	107.5	42.90576;-73.35905	0	0	0	0	0	0.002	0.011
12/22/2022 16:21				0	0	0	0	0	0.002	0.011
12/22/2022 16:22				0	0	0	0	0	0.002	0.011
12/22/2022 16:23				0	0	0	0	0	0.002	0.011
12/22/2022 16:24				0	0	0	0	0	0.002	0.012
12/22/2022 16:25	11.8	105	42.90577;-73.35909	0	0	0	0	0	0.002	0.014
12/22/2022 16:26				0	0	0	0	0	0.002	0.012
12/22/2022 16:27				0	0	0	0	0	0.002	0.012
12/22/2022 16:28				0	0	0	0	0	0.002	0.012
12/22/2022 16:29				0	0	0	0	0	0.002	0.012
12/22/2022 16:30	11.8	106.3	42.90575;-73.35903	0	0	0	0	0	0.002	0.012
12/22/2022 16:31				0	0	0	0	0	0.002	0.011
12/22/2022 16:32				0	0	0	0	0	0.002	0.012
12/22/2022 16:33				0	0	0	0	0	0.002	0.012
12/22/2022 16:34				0	0	0	0	0	0.002	0.012
12/22/2022 16:35	11.8	107.5	42.90575;-73.35901	0	0	0	0	0	0.002	0.012
12/22/2022 16:36				0	0	0	0	0	0.003	0.012
12/22/2022 16:37				0	0	0	0	0	0.003	0.012
12/22/2022 16:38				0	0	0	0	0	0.003	0.013
12/22/2022 16:39				0	0	0	0	0	0.003	0.012
12/22/2022 16:40	11.8	105	42.90578;-73.35904	0	0	0	0	0	0.003	0.012
12/22/2022 16:41				0	0	0	0	0	0.003	0.012
12/22/2022 16:42				0	0	0	0	0	0.003	0.012
12/22/2022 16:43				0	0	0	0	0	0.003	0.012
12/22/2022 16:44				0	0	0	0	0	0.003	0.012
12/22/2022 16:45	11.8	103.8	42.90577;-73.35899	0	0	0	0	0	0.003	0.012
12/22/2022 16:46				0	0	0	0	0	0.003	0.013
12/22/2022 16:47				0	0	0	0	0	0.003	0.013
1/9/2023 9:40	12.1	162.5								
1/9/2023 9:41				0	0	0	0	0	0	0.039
1/9/2023 9:42				0	0	0	0	0	0	0.041
1/9/2023 9:43				0	0	0	0	0	0	0.043
1/9/2023 9:44				0	0	0	0	0	0	0.044
1/9/2023 9:45	12.2	107.5	42.90477;-73.35881	0	0	0	0	0	0	0.044
1/9/2023 9:46				0	0	0	0	0	0	0.043
1/9/2023 9:47				0	0	0	0	0	0	0.043
1/9/2023 9:48				0	0	0	0	0	0	0.043
1/9/2023 9:49				0	0	0	0	0	0	0.043

C.T. MALE ASSOCIATES

CAMP FIELD DATA
LIBERTY STREET IRM

Device	Thiamis 2B011696			RAE RS232(A) 2B011696					DustTrak RS232(C) 2B011696	
Timestamp (UTC)	Batt. Voltage (V)	Current (mA)	Location	VOC (Peak) (ppm)	VOC (Low) (ppm)	VOC (STEL) (ppm)	VOC (TWA) (ppm)	VOC (ppm)	Total TWA (mg/m³)	Mass Conc. Total (mg/m³)
1/9/2023 9:50	12.2	108.8	42.90481;-73.35878	0	0	0	0	0	0	0.045
1/9/2023 9:51				0	0	0	0	0	0	0.044
1/9/2023 9:52				0	0	0	0	0	0	0.043
1/9/2023 9:53				0	0	0	0	0	0	0.043
1/9/2023 9:54				0	0	0	0	0	0	0.043
1/9/2023 9:55	12.2	103.8	42.90477;-73.35876	0	0	0	0	0	0	0.043
1/9/2023 9:56				0	0	0	0	0	0.001	0.045
1/9/2023 9:57				0	0	0	0	0	0.001	0.043
1/9/2023 9:58				0	0	0	0	0	0.002	0.042
1/9/2023 9:59				0	0	0	0	0	0.002	0.043
1/9/2023 10:00	12.2	112.5	42.90473;-73.35882	0	0	0	0	0	0.002	0.049
1/9/2023 10:01				0	0	0	0	0	0.002	0.064
1/9/2023 10:02				0	0	0	0	0	0.002	0.043
1/9/2023 10:03				0	0	0	0	0	0.002	0.044
1/9/2023 10:04				0	0	0	0	0	0.002	0.044
1/9/2023 10:05	12.2	106.3	42.90474;-73.3588	0	0	0	0	0	0.002	0.045
1/9/2023 10:06				0	0	0	0	0	0.002	0.045
1/9/2023 10:07				0	0	0	0	0	0.002	0.046
1/9/2023 10:08				0	0	0	0	0		0.046
1/9/2023 10:09				0	0	0	0	0	0.003	0.047
1/9/2023 10:10	12.2	106.3	42.90474;-73.3588	0	0	0	0	0	0.003	0.046
1/9/2023 10:11				0	0	0	0	0	0.003	0.053
1/9/2023 10:12				0.101	0	0	0	0.042	0.004	0.594
1/9/2023 10:13				0.101	0	0	0	0	0.004	0.077
1/9/2023 10:14				0.101	0	0	0	0	0.004	0.048
1/9/2023 10:15	12.2	102.5	42.90478;-73.3588	0.101	0	0	0	0	0.004	0.046
1/9/2023 10:16				0.101	0	0	0	0	0.004	0.045
1/9/2023 10:17				0.101	0	0	0	0	0.005	0.049
1/9/2023 10:18				0.101	0	0	0	0	0.005	0.047
1/9/2023 10:19				0.101	0	0	0	0	0.005	0.048
1/9/2023 10:20	12.2	103.8	42.90479;-73.3588	0.101	0	0	0	0	0.005	0.047
1/9/2023 10:21				0.101	0	0	0	0	0.005	0.047
1/9/2023 10:22				0.101	0	0	0	0	0.005	0.048
1/9/2023 10:23				0.101	0	0	0	0	0.005	0.048
1/9/2023 10:24				0.101	0	0	0	0	0.005	0.047
1/9/2023 10:25	12.2	102.5	42.90477;-73.35883	0.101	0	0	0	0	0.005	0.047
1/9/2023 10:26				0.101	0	0	0	0	0.005	0.047
1/9/2023 10:27				0.101	0	0	0	0	0.006	0.053
1/9/2023 10:28				0.101	0	0	0	0	0.006	0.055
1/9/2023 10:29				0.101	0	0	0	0	0.006	0.052
1/9/2023 10:30	12.2	102.5	42.90473;-73.35889	0.101	0	0	0	0	0.006	0.054
1/9/2023 10:31				0.101	0	0	0	0	0.006	0.053
1/9/2023 10:32				0.101	0	0	0	0	0.006	0.055
1/9/2023 10:33				0.101	0	0	0	0	0.006	0.055
1/9/2023 10:34				0.101	0	0	0	0	0.006	0.054
1/9/2023 10:35	12.2	121.3	42.90481;-73.35886	0.101	0	0	0	0	0.006	0.06
1/9/2023 10:36				0.101	0	0	0	0	0.007	0.052
1/9/2023 10:37				0.101	0	0	0	0	0.007	0.053
1/9/2023 10:38				0.101	0	0		0	0.007	0.052
1/9/2023 10:39				0.101	0	0	0	0	0.007	0.052
1/9/2023 10:40	12.2	105	42.9048;-73.35888	0.101	0	0	0	0	0.007	0.054
1/9/2023 10:41				0.101	0	0	0	0	0.007	0.053
1/9/2023 10:42				0.101	0	0	0	0	0.007	0.053
1/9/2023 10:43				0.101	0	0	0	0	0.007	0.053
1/9/2023 10:44				0.101	0	0	0	0	0.007	0.053
1/9/2023 10:45	12.2	106.3	42.90482;-73.35892	0.101	0	0	0	0	0.008	0.054
1/9/2023 10:46				0.101	0	0	0	0	0.008	0.054
1/9/2023 10:47				0.101	0	0	0	0	0.008	0.052
1/9/2023 10:48				0.101	0	0	0	0	0.008	0.051
1/9/2023 10:49				0.101	0	0	0	0	0.008	0.051
1/9/2023 10:50	12.2	103.8	42.90482;-73.35884	0.101	0	0	0	0	0.008	0.045

C.T. MALE ASSOCIATES

CAMP FIELD DATA
LIBERTY STREET IRM

Device	Thiamis 2B011696			RAE RS232(A) 2B011696					DustTrak RS232(C) 2B011696	
Timestamp (UTC)	Batt. Voltage (V)	Current (mA)	Location	VOC (Peak) (ppm)	VOC (Low) (ppm)	VOC (STEL) (ppm)	VOC (TWA) (ppm)	VOC (ppm)	Total TWA (mg/m³)	Mass Conc. Total (mg/m³)
1/9/2023 10:51				0.101	0	0	0	0	0.008	0.05
1/9/2023 10:52				0.101	0	0	0	0	0.008	0.045
1/9/2023 10:53				0.101	0	0	0	0	0.008	0.043
1/9/2023 10:54				0.101	0	0	0	0	0.008	0.046
1/9/2023 10:55	12.2	102.5	42.90482;-73.35889	0.101	0	0	0	0	0.009	0.04
1/9/2023 10:56				0.101	0	0	0	0	0.009	0.042
1/9/2023 10:57				0.101	0	0	0	0	0.009	0.041
1/9/2023 10:58				0.101	0	0	0	0	0.009	0.041
1/9/2023 10:59				0.101	0	0	0	0	0.009	0.719
1/9/2023 11:00	12.2	103.8	42.90478;-73.35896	0.101	0	0	0	0	0.009	0.039
1/9/2023 11:01				0.101	0	0	0	0	0.009	0.038
1/9/2023 11:02				0.101	0	0	0	0	0.009	0.034
1/9/2023 11:03				0.101	0	0	0	0	0.009	0.035
1/9/2023 11:04				0.101	0	0	0	0	0.009	0.034
1/9/2023 11:05	12.2	103.8	42.90479;-73.3589	0.101	0	0	0	0	0.009	0.034
1/9/2023 11:06				0.101	0	0	0	0	0.009	0.032
1/9/2023 11:07				0.101	0	0	0	0	0.009	0.033
1/9/2023 11:08				0.101	0	0	0	0	0.01	0.033
1/9/2023 11:09				0.101	0	0	0	0	0.01	0.574
1/9/2023 11:10	12.2	98.8	42.90479;-73.35886	0.101	0	0	0	0	0.01	0.032
1/9/2023 11:11				0.101	0	0	0	0	0.01	0.029
1/9/2023 11:12				0.101	0	0	0	0	0.01	0.028
1/9/2023 11:13				0.101	0	0	0	0	0.01	0.028
1/9/2023 11:14				0.101	0	0	0	0	0.01	0.026
1/9/2023 11:15	12.2	105	42.9048;-73.35892	0.101	0	0	0	0	0.01	0.027
1/9/2023 11:16				0.101	0	0	0	0	0.01	0.025
1/9/2023 11:17				0.101	0	0	0	0	0.01	0.025
1/9/2023 11:18				0.101	0	0	0	0	0.01	0.024
1/9/2023 11:19				0.101	0	0	0	0	0.01	0.024
1/9/2023 11:20	12.2	105	42.90474;-73.35883	0.101	0	0	0	0	0.01	0.024
1/9/2023 11:21				0.101	0	0	0	0	0.01	0.024
1/9/2023 11:22				0.101	0	0	0	0	0.01	0.027
1/9/2023 11:23				0.101	0	0	0	0	0.01	0.024
1/9/2023 11:24				0.101	0	0	0	0	0.01	0.024
1/9/2023 11:25	12.1	111.3	42.90475;-73.35874	0.101	0	0	0	0	0.01	0.43
1/9/2023 11:26				0.101	0	0	0	0	0.011	0.024
1/9/2023 11:27				0.101	0	0	0	0	0.011	0.024
1/9/2023 11:28				0.101	0	0	0	0	0.011	0.024
1/9/2023 11:29				0.101	0	0	0	0	0.011	0.024
1/9/2023 11:30	12.1	123.8	42.90479;-73.3588	0.101	0	0	0	0	0.011	0.024
1/9/2023 11:31				0.101	0	0	0	0	0.011	0.024
1/9/2023 11:32				0.101	0	0	0	0	0.011	0.024
1/9/2023 11:33				0.101	0	0	0	0	0.011	0.024
1/9/2023 11:34				0.101	0	0	0	0	0.011	0.024
1/9/2023 11:35	12.1	106.3	42.9048;-73.35871	0.101	0	0	0	0	0.011	0.025
1/9/2023 11:36				0.101	0	0	0	0	0.011	0.025
1/9/2023 11:37				0.101	0	0	0	0	0.011	0.025
1/9/2023 11:38				0.101	0	0	0	0	0.011	0.025
1/9/2023 11:39				0.101	0	0	0	0	0.011	0.025
1/9/2023 11:40	12.1	107.5	42.90481;-73.35878	0.101	0	0	0	0	0.011	0.028
1/9/2023 11:41				0.101	0	0	0	0	0.011	0.026
1/9/2023 11:42				0.101	0	0	0	0	0.011	0.024
1/9/2023 11:43				0.101	0	0	0	0	0.011	0.024
1/9/2023 11:44				0.101	0	0	0	0	0.011	0.028
1/9/2023 11:45	12.1	102.5	42.90481;-73.35885	0.101	0	0	0	0	0.012	0.024
1/9/2023 11:46				0.101	0	0	0	0	0.012	0.025
1/9/2023 11:47				0.101	0	0	0	0	0.012	0.024
1/9/2023 11:48				0.101	0	0	0	0	0.012	0.024
1/9/2023 11:49				0.101	0	0	0	0	0.012	0.024
1/9/2023 11:50	12.1	103.8	42.90481;-73.35884	0.101	0	0	0	0	0.012	0.431
1/9/2023 11:51				0.101	0	0	0	0	0.012	0.024

C.T. MALE ASSOCIATES

CAMP FIELD DATA
LIBERTY STREET IRM

Device	Thiamis 2B011696			RAE RS232(A) 2B011696					DustTrak RS232(C) 2B011696	
Timestamp (UTC)	Batt. Voltage (V)	Current (mA)	Location	VOC (Peak) (ppm)	VOC (Low) (ppm)	VOC (STEL) (ppm)	VOC (TWA) (ppm)	VOC (ppm)	Total TWA (mg/m³)	Mass Conc. Total (mg/m³)
1/9/2023 11:52				0.101	0	0	0	0	0.012	0.024
1/9/2023 11:53				0.101	0	0	0	0	0.012	0.024
1/9/2023 11:54				0.101	0	0	0	0	0.012	0.024
1/9/2023 11:55	12.1	110	42.90479;-73.35891	0.101	0	0	0	0	0.012	0.024
1/9/2023 11:56				0.101	0	0	0	0	0.012	0.024
1/9/2023 11:57				0.101	0	0	0	0	0.012	0.023
1/9/2023 11:58				0.101	0	0	0	0	0.012	0.024
1/9/2023 11:59				0.101	0	0	0	0	0.012	0.024
1/9/2023 12:00	12.1	111.3	42.90491;-73.3586	0.101	0	0	0	0	0.012	0.024
1/9/2023 12:01				0.101	0	0	0	0	0.012	0.024
1/9/2023 12:02				0.101	0	0	0	0	0.012	0.024
1/9/2023 12:03				0.101	0	0	0	0	0.012	0.024
1/9/2023 12:04				0.101	0	0	0	0	0.012	0.024
1/9/2023 12:05	12.1	106.3	42.90488;-73.35878	0.101	0	0	0	0	0.012	0.024
1/9/2023 12:06				0.101	0	0	0	0	0.013	0.026
1/9/2023 12:07				0.101	0	0	0	0	0.013	0.024
1/9/2023 12:08				0.101	0	0	0	0	0.013	0.024
1/9/2023 12:09				0.101	0	0	0	0	0.013	0.024
1/9/2023 12:10	12.1	111.3	42.90482;-73.35883	0.101	0	0	0	0	0.013	0.025
1/9/2023 12:11				0.101	0	0	0	0	0.013	0.025
1/9/2023 12:12				0.101	0	0	0	0	0.013	0.026
1/9/2023 12:13				0.101	0	0	0	0	0.013	0.026
1/9/2023 12:14				0.101	0	0	0	0	0.013	0.432
1/9/2023 12:15	12.1	112.5	42.90483;-73.3588	0.101	0	0	0	0	0.013	0.024
1/9/2023 12:16				0.101	0	0	0	0	0.013	0.43
1/9/2023 12:17				0.101	0	0	0	0	0.013	0.024
1/9/2023 12:18				0.101	0	0	0	0	0.013	0.024
1/9/2023 12:19				0.101	0	0	0	0	0.013	0.024
1/9/2023 12:20	12.1	105	42.90481;-73.35876	0.101	0	0	0	0	0.013	0.024
1/9/2023 12:21				0.101	0	0	0	0	0.013	0.024
1/9/2023 12:22				0.101	0	0	0	0	0.013	0.024
1/9/2023 12:23				0.101	0	0	0	0	0.013	0.024
1/9/2023 12:24				0.101	0	0	0	0	0.013	0.024
1/9/2023 12:25	12.1	108.8	42.90479;-73.35877	0.101	0	0	0	0	0.014	0.024
1/9/2023 12:26				0.101	0	0	0	0	0.014	0.024
1/9/2023 12:27				0.101	0	0	0	0	0.014	0.027
1/9/2023 12:28				0.101	0	0	0	0	0.014	0.024
1/9/2023 12:29				0.101	0	0	0	0	0.014	0.024
1/9/2023 12:30	12.1	107.5	42.90485;-73.35873	0.101	0	0	0	0	0.014	0.024
1/9/2023 12:31				0.101	0	0	0	0	0.014	0.024
1/9/2023 12:32				0.101	0	0	0	0	0.014	0.024
1/9/2023 12:33				0.101	0	0	0	0	0.014	0.024
1/9/2023 12:34				0.101	0	0	0	0	0.014	0.024
1/9/2023 12:35	12	113.8	42.90483;-73.35878	0.101	0	0	0	0	0.014	0.024
1/9/2023 12:36				0.101	0	0	0	0	0.014	0.023
1/9/2023 12:37				0.101	0	0	0	0	0.014	0.631
1/9/2023 12:38				0.101	0	0	0	0	0.014	0.025
1/9/2023 12:39				0.101	0	0	0	0	0.014	0.023
1/9/2023 12:40	12	113.8	42.90485;-73.35886	0.101	0	0	0	0	0.014	0.43
1/9/2023 12:41				0.101	0	0	0	0	0.014	0.024
1/9/2023 12:42				0.101	0	0	0	0	0.014	0.024
1/9/2023 12:43				0.101	0	0	0	0	0.015	0.024
1/9/2023 12:44				0.101	0	0	0	0	0.015	0.023
1/9/2023 12:45	12	107.5	42.90485;-73.35881	0.101	0	0	0	0	0.015	0.024
1/9/2023 12:46				0.101	0	0	0	0	0.015	0.024
1/9/2023 12:47				0.101	0	0	0	0	0.015	0.024
1/9/2023 12:48				0.101	0	0	0	0	0.015	0.024
1/9/2023 12:49				0.101	0	0	0	0	0.015	0.024
1/9/2023 12:50	12	106.3	42.90487;-73.3587	0.101	0	0	0	0	0.015	0.024
1/9/2023 12:51				0.101	0	0	0	0	0.015	0.053
1/9/2023 12:52				0.101	0	0	0	0	0.015	0.151

C.T. MALE ASSOCIATES

CAMP FIELD DATA
LIBERTY STREET IRM

Device	Thiamis 2B011696			RAE RS232(A) 2B011696					DustTrak RS232(C) 2B011696	
Timestamp (UTC)	Batt. Voltage (V)	Current (mA)	Location	VOC (Peak) (ppm)	VOC (Low) (ppm)	VOC (STEL) (ppm)	VOC (TWA) (ppm)	VOC (ppm)	Total TWA (mg/m³)	Mass Conc. Total (mg/m³)
1/9/2023 12:53				0.101	0	0	0	0	0.015	0.035
1/9/2023 12:54				0.101	0	0	0	0	0.015	0.031
1/9/2023 12:55	12	116.3	42.90487;-73.35881	0.101	0	0	0	0	0.015	0.025
1/9/2023 12:56				0.101	0	0	0	0	0.016	0.025
1/9/2023 12:57				0.101	0	0	0	0	0.016	0.024
1/9/2023 12:58				0.101	0	0	0	0	0.016	0.023
1/9/2023 12:59				0.101	0	0	0	0	0.016	0.023
1/9/2023 13:00	12	102.5	42.90482;-73.35885	0.101	0	0	0	0	0.016	0.028
1/9/2023 13:01				0.101	0	0	0	0	0.016	0.031
1/9/2023 13:02				0.101	0	0	0	0	0.016	0.03
1/9/2023 13:03				0.101	0	0	0	0	0.016	0.024
1/9/2023 13:04				0.101	0	0	0	0	0.016	0.024
1/9/2023 13:05	12	106.3	42.90482;-73.35875	0.101	0	0	0	0	0.016	0.43
1/9/2023 13:06				0.101	0	0	0	0	0.016	0.024
1/9/2023 13:07				0.101	0	0	0	0	0.016	0.024
1/9/2023 13:08				0.101	0	0	0	0	0.016	0.024
1/9/2023 13:09				0.101	0	0	0	0	0.016	0.025
1/9/2023 13:10	12	107.5	42.90476;-73.3588	0.101	0	0	0	0	0.016	0.032
1/9/2023 13:11				0.101	0	0	0	0	0.016	0.03
1/9/2023 13:12				0.101	0	0	0	0	0.016	0.036
1/9/2023 13:13				0.101	0	0	0	0	0.016	0.036
1/9/2023 13:14				0.101	0	0	0	0	0.017	0.03
1/9/2023 13:15	12	107.5	42.90474;-73.3587	0.101	0	0	0	0	0.017	0.025
1/9/2023 13:16				0.101	0	0	0	0	0.017	0.025
1/9/2023 13:17				0.101	0	0	0	0	0.017	0.055
1/9/2023 13:18				0.101	0	0	0	0	0.017	0.035
1/9/2023 13:19				0.101	0	0	0	0	0.017	0.028
1/9/2023 13:20	12	105	42.90489;-73.35879	0.101	0	0	0	0	0.017	0.032
1/9/2023 13:21				0.101	0	0	0	0	0.017	0.064
1/9/2023 13:22				0.101	0	0	0	0	0.017	0.03
1/9/2023 13:23				0.101	0	0	0	0	0.017	0.024
1/9/2023 13:24				0.101	0	0	0	0	0.017	0.024
1/9/2023 13:25	12	107.5	42.90483;-73.3588	0.101	0	0	0	0	0.017	0.025
1/9/2023 13:26				0.101	0	0	0	0	0.017	0.026
1/9/2023 13:27				0.101	0	0	0	0	0.017	0.025
1/9/2023 13:28				0.101	0	0	0	0	0.017	0.025
1/9/2023 13:29				0.101	0	0	0	0	0.018	0.025
1/9/2023 13:30	12	106.3	42.90484;-73.35882	0.101	0	0	0	0	0.018	0.025
1/9/2023 13:31				0.101	0	0	0	0	0.018	0.026
1/9/2023 13:32				0.101	0	0	0	0	0.018	0.024
1/9/2023 13:33				0.101	0	0	0	0	0.018	0.024
1/9/2023 13:34				0.101	0	0	0	0	0.018	0.024
1/9/2023 13:35	12	101.3	42.90477;-73.35875	0.101	0	0	0	0	0.018	0.024
1/9/2023 13:36				0.101	0	0	0	0	0.018	0.027
1/9/2023 13:37				0.101	0	0	0	0	0.018	0.026
1/9/2023 13:38				0.101	0	0	0	0	0.018	0.025
1/9/2023 13:39				0.101	0	0	0	0	0.018	0.025
1/9/2023 13:40	12	108.8	42.90481;-73.35873	0.101	0	0	0	0	0.018	0.024
1/9/2023 13:41				0.101	0	0	0	0	0.018	0.025
1/9/2023 13:42				0.101	0	0	0	0	0.018	0.024
1/9/2023 13:43				0.101	0	0	0	0	0.018	0.024
1/9/2023 13:44				0.101	0	0	0	0	0.018	0.024
1/9/2023 13:45	11.9	110	42.90477;-73.3587	0.101	0	0	0	0	0.018	0.025
1/9/2023 13:46				0.101	0	0	0	0	0.018	0.025
1/9/2023 13:47				0.101	0	0	0	0	0.018	0.025
1/9/2023 13:48				0.101	0	0	0	0	0.019	0.023
1/9/2023 13:49				0.101	0	0	0	0	0.019	0.023
1/9/2023 13:50	11.9	102.5	42.90477;-73.35876	0.101	0	0	0	0	0.019	0.024
1/9/2023 13:51				0.101	0	0	0	0	0.019	0.023
1/9/2023 13:52				0.101	0	0	0	0	0.019	0.025
1/9/2023 13:53				0.101	0	0	0	0	0.019	0.024

C.T. MALE ASSOCIATES

CAMP FIELD DATA
LIBERTY STREET IRM

Device	Thiamis 2B011696			RAE RS232(A) 2B011696					DustTrak RS232(C) 2B011696	
Timestamp (UTC)	Batt. Voltage (V)	Current (mA)	Location	VOC (Peak) (ppm)	VOC (Low) (ppm)	VOC (STEL) (ppm)	VOC (TWA) (ppm)	VOC (ppm)	Total TWA (mg/m³)	Mass Conc. Total (mg/m³)
1/9/2023 13:54				0.101	0	0	0	0	0.019	0.025
1/9/2023 13:55	11.9	108.8	42.90475;-73.35882	0.101	0	0	0	0	0.019	0.025
1/9/2023 13:56				0.101	0	0	0	0	0.019	0.024
1/9/2023 13:57				0.101	0	0	0	0	0.019	0.023
1/9/2023 13:58				0.101	0	0	0	0	0.019	0.024
1/9/2023 13:59				0.101	0	0	0	0	0.019	0.024
1/9/2023 14:00	11.9	108.8	42.90477;-73.35878	0.101	0	0	0	0	0.019	0.023
1/9/2023 14:01				0.101	0	0	0	0	0.019	0.024
1/9/2023 14:02				0.101	0	0	0	0	0.019	0.024
1/9/2023 14:03				0.101	0	0	0	0	0.019	0.024
1/9/2023 14:04				0.101	0	0	0	0	0.019	0.023
1/9/2023 14:05	11.9	103.8	42.90469;-73.35888	0.101	0	0	0	0	0.019	0.023
1/9/2023 14:06				0.101	0	0	0	0	0.019	0.023
1/9/2023 14:07				0.101	0	0	0	0	0.019	0.024
1/9/2023 14:08				0.101	0	0	0	0	0.02	0.025
1/9/2023 14:09				0.101	0	0	0	0	0.02	0.024
1/9/2023 14:10	11.9	102.5	42.90475;-73.35888	0.101	0	0	0	0	0.02	0.024
1/9/2023 14:11				0.101	0	0	0	0	0.02	0.024
1/9/2023 14:12				0.101	0	0	0	0	0.02	0.024
1/9/2023 14:13				0.101	0	0	0	0	0.02	0.024
1/9/2023 14:14				0.101	0	0	0	0	0.02	0.024
1/9/2023 14:15	11.9	103.8	42.90479;-73.35877	0.101	0	0	0	0	0.02	0.024
1/9/2023 14:16				0.101	0	0	0	0	0.02	0.026
1/9/2023 14:17				0.101	0	0	0	0	0.02	0.517
1/9/2023 14:18				0.101	0	0	0	0	0.02	0.027
1/9/2023 14:19				0.101	0	0	0	0	0.02	0.026
1/9/2023 14:20	11.9	105	42.90468;-73.35888	0.101	0	0	0	0	0.02	0.024
1/9/2023 14:21				0.101	0	0	0	0	0.02	0.024
1/9/2023 14:22				0.101	0	0	0	0	0.02	0.024
1/9/2023 14:23				0.101	0	0	0	0	0.02	0.024
1/9/2023 14:24				0.101	0	0	0	0	0.02	0.023
1/9/2023 14:25	11.9	105	42.90471;-73.35876	0.101	0	0	0	0	0.02	0.027
1/9/2023 14:26				0.101	0	0	0	0	0.02	0.024
1/9/2023 14:27				0.101	0	0	0	0	0.02	0.024
1/9/2023 14:28				0.101	0	0	0	0	0.021	0.024
1/9/2023 14:29				0.101	0	0	0	0	0.021	0.024
1/9/2023 14:30	11.9	106.3	42.90484;-73.35879	0.101	0	0	0	0	0.021	0.024
1/9/2023 14:31				0.101	0	0	0	0	0.021	0.024
1/9/2023 14:32				0.101	0	0	0	0	0.021	0.024
1/9/2023 14:33				0.101	0	0	0	0	0.021	0.027
1/9/2023 14:34				0.101	0	0	0	0	0.021	0.025
1/9/2023 14:35	11.9	107.5	42.90475;-73.35876	0.101	0	0	0	0	0.021	0.027
1/9/2023 14:36				0.101	0	0	0	0	0.021	0.024
1/9/2023 14:37				0.101	0	0	0	0	0.021	0.027
1/9/2023 14:38				0.101	0	0	0	0	0.021	0.024
1/9/2023 14:39				0.101	0	0	0	0	0.021	0.024
1/9/2023 14:40	11.8	123.8	42.90479;-73.35878	0.101	0	0	0	0	0.021	0.024
1/9/2023 14:41				0.101	0	0	0	0	0.021	0.024
1/9/2023 14:42				0.101	0	0	0	0	0.021	0.024
1/9/2023 14:43				0.101	0	0	0	0	0.021	0.024
1/9/2023 14:44				0.101	0	0	0	0	0.021	0.023
1/9/2023 14:45	11.8	103.8	42.90482;-73.35879	0.101	0	0	0	0	0.021	0.024
1/9/2023 14:46				0.101	0	0	0	0	0.021	0.024
1/9/2023 14:47				0.101	0	0	0	0	0.021	0.024
1/9/2023 14:48				0.101	0	0	0	0	0.022	0.024
1/9/2023 14:49				0.101	0	0	0	0	0.022	0.024
1/9/2023 14:50	11.8	108.8	42.90483;-73.35872	0.101	0	0	0	0	0.022	0.024
1/9/2023 14:51				0.101	0	0	0	0	0.022	0.024
1/9/2023 14:52				0.101	0	0	0	0	0.022	0.03
1/9/2023 14:53				0.101	0	0	0	0	0.022	0.032
1/9/2023 14:54				0.101	0	0	0	0	0.022	0.025

C.T. MALE ASSOCIATES

CAMP FIELD DATA
LIBERTY STREET IRM

Device	Thiamis 2B011696			RAE RS232(A) 2B011696					DustTrak RS232(C) 2B011696	
Timestamp (UTC)	Batt. Voltage (V)	Current (mA)	Location	VOC (Peak) (ppm)	VOC (Low) (ppm)	VOC (STEL) (ppm)	VOC (TWA) (ppm)	VOC (ppm)	Total TWA (mg/m³)	Mass Conc. Total (mg/m³)
1/9/2023 14:55	11.8	111.3	42.90469;-73.35876	0.101	0	0	0	0	0.022	0.025
1/9/2023 14:56				0.101	0	0	0	0	0.022	0.031
1/9/2023 14:57				0.101	0	0	0	0	0.022	0.029
1/9/2023 14:58				0.101	0	0	0	0	0.022	0.024
1/9/2023 14:59				0.101	0	0	0	0	0.022	0.025
1/9/2023 15:00	11.8	110	42.90481;-73.35878	0.101	0	0	0	0	0.022	0.025
1/9/2023 15:01				0.101	0	0	0	0	0.022	0.024
1/9/2023 15:02				0.101	0	0	0	0	0.022	0.024
1/9/2023 15:03				0.101	0	0	0	0	0.022	0.024
1/9/2023 15:04				0.101	0	0	0	0	0.022	0.024
1/9/2023 15:05	11.8	107.5	42.90477;-73.35873	0.101	0	0	0	0	0.022	0.024
1/9/2023 15:06				0.101	0	0	0	0	0.022	0.023
1/9/2023 15:07				0.101	0	0	0	0	0.023	0.024
1/9/2023 15:08				0.101	0	0	0	0	0.023	0.024
1/9/2023 15:09				0.101	0	0	0	0	0.023	0.024
1/9/2023 15:10	11.8	108.8	42.90476;-73.35881	0.101	0	0	0	0	0.023	0.024
1/9/2023 15:11				0.101	0	0	0	0	0.023	0.024
1/9/2023 15:12				0.101	0	0	0	0	0.023	0.026
1/9/2023 15:13				0.101	0	0	0	0	0.023	0.024
1/9/2023 15:14				0.101	0	0	0	0	0.023	0.025
1/9/2023 15:15	11.8	110	42.90473;-73.35876	0.101	0	0	0	0	0.023	0.03
1/9/2023 15:16				0.101	0	0	0	0	0.023	0.029
1/9/2023 15:17				0.101	0	0	0	0	0.023	0.029
1/9/2023 15:18				0.101	0	0	0	0	0.023	0.027
1/9/2023 15:19				0.101	0	0	0	0	0.023	0.026
1/9/2023 15:20	11.8	107.5	42.90475;-73.35881	0.101	0	0	0	0	0.023	0.026
1/9/2023 15:21				0.101	0	0	0	0	0.023	0.025
1/9/2023 15:22				0.101	0	0	0	0	0.023	0.027
1/9/2023 15:23				0.101	0	0	0	0	0.023	0.03
1/9/2023 15:24				0.101	0	0	0	0	0.023	0.025
1/9/2023 15:25	11.8	108.8	42.90472;-73.35871	0.101	0	0	0	0	0.023	0.025
1/9/2023 15:26				0.101	0	0	0	0	0.024	0.025
1/9/2023 15:27				0.101	0	0	0	0	0.024	0.025
1/9/2023 15:28				0.101	0	0	0	0	0.024	0.026
1/9/2023 15:29				0.101	0	0	0	0	0.024	0.025
1/9/2023 15:30	11.8	101.3	42.9048;-73.35873	0.101	0	0	0	0	0.024	0.025
1/9/2023 15:31				0.101	0	0	0	0	0.024	0.025
1/9/2023 15:32				0.101	0	0	0	0	0.024	0.025
1/9/2023 15:33				0.101	0	0	0	0	0.024	0.025
1/9/2023 15:34				0.101	0	0	0	0	0.024	0.03
1/9/2023 15:35	11.8	108.8	42.90477;-73.35868	0.101	0	0	0	0	0.024	0.043
1/9/2023 15:36				0.101	0	0	0	0	0.024	0.025
1/9/2023 15:37				0.101	0	0	0	0	0.024	0.025
1/9/2023 15:38				0.101	0	0	0	0	0.024	0.033
1/9/2023 15:39				0.101	0	0	0	0	0.024	0.029
1/9/2023 15:40	11.8	108.8	42.9048;-73.35873	0.101	0	0	0	0	0.024	0.029
1/9/2023 15:41				0.101	0	0	0	0	0.024	0.027
1/9/2023 15:42				0.101	0	0	0	0	0.024	0.025
1/9/2023 15:43				0.101	0	0	0	0	0.025	0.026
1/9/2023 15:44				0.101	0	0	0	0	0.025	0.026
1/9/2023 15:45	11.8	108.8	42.90476;-73.3587	0.101	0	0	0	0	0.025	0.025
1/9/2023 15:46				0.101	0	0	0	0	0.025	0.027
1/9/2023 15:47				0.101	0	0	0	0	0.025	0.025
1/9/2023 15:48				0.101	0	0	0	0	0.025	0.025
1/9/2023 15:49				0.101	0	0	0	0	0.025	0.025
1/9/2023 15:50	11.8	105	42.90474;-73.35875	10100000	0	0	0	0	0.025	0.025
1/9/2023 15:51				0.101	0	0	0	0	0.025	0.025
1/9/2023 15:52				0.101	0	0	0	0	0.025	0.025
1/9/2023 15:53				0.101	0	0	0	0	0.025	0.025
1/9/2023 15:54				0.101	0	0	0	0	0.025	0.025
1/9/2023 15:55	11.7	107.5	42.90477;-73.35887	0.101	0	0	0	0	0.025	0.025

C.T. MALE ASSOCIATES

CAMP FIELD DATA
LIBERTY STREET IRM

Device	Thiamis 2B011696			RAE RS232(A) 2B011696					DustTrak RS232(C) 2B011696	
Timestamp (UTC)	Batt. Voltage (V)	Current (mA)	Location	VOC (Peak) (ppm)	VOC (Low) (ppm)	VOC (STEL) (ppm)	VOC (TWA) (ppm)	VOC (ppm)	Total TWA (mg/m³)	Mass Conc. Total (mg/m³)
1/9/2023 15:56				0.101	0	0	0	0	0.025	0.036
1/9/2023 15:57				0.101	0	0	0	0	0.025	0.034
1/9/2023 15:58				0.101	0	0	0	0	0.025	0.028
1/9/2023 15:59				0.101	0	0	0	0	0.025	0.029
1/9/2023 16:00	11.7	126.3	42.90478;-73.35876	0.101	0	0	0	0	0.025	0.034
1/9/2023 16:01				0.101	0	0	0	0	0.026	0.031
1/9/2023 16:02				0.101	0	0	0	0	0.026	0.027
1/9/2023 16:03				0.101	0	0	0	0		0.028
1/9/2023 16:04				0.101	0	0	0	0	0.026	0.027
1/9/2023 16:05	11.7	110	42.90477;-73.35883	0.101	0	0	0	0	0.026	0.026
1/9/2023 16:06				0.101	0	0	0	0	0.026	0.027
1/9/2023 16:07				0.101	0	0	0	0	0.026	0.049
1/9/2023 16:08				0.101	0	0	0	0	0.026	0.043
1/9/2023 16:09				0.101	0	0	0	0	0.026	0.034
1/9/2023 16:10	11.7	112.5	42.90478;-73.35876	0.101	0	0	0	0	0.026	0.03
1/9/2023 16:11				0.101	0	0	0	0	0.026	0.029
1/9/2023 16:12				0.101	0	0	0	0	0.026	0.032
1/9/2023 16:13				0.101	0	0	0	0	0.026	0.033
1/9/2023 16:14				0.101	0	0	0	0	0.026	0.038
1/9/2023 16:15	11.7	106.3	42.90484;-73.3588	0.101	0	0	0	0	0.027	0.046
1/9/2023 16:16				0.101	0	0	0	0	0.027	0.032
1/9/2023 16:17				0.101	0	0	0	0	0.027	0.028
1/9/2023 16:18				0.101	0	0	0	0	0.027	0.03
1/9/2023 16:19				0.101	0	0	0	0	0.027	0.032
1/9/2023 16:20	11.7	110	42.90484;-73.35876	0.101	0	0	0	0	0.027	0.035
1/9/2023 16:21				0.101	0	0	0	0	0.027	0.036
1/9/2023 16:22				0.101	0	0	0	0	0.027	0.03
1/9/2023 16:23				0.101	0	0	0	0	0.027	0.028
1/9/2023 16:24				0.101	0	0	0	0	0.027	0.027
1/9/2023 16:25	11.7	108.8	42.90471;-73.35878	0.101	0	0	0	0	0.027	0.027
1/9/2023 16:26				0.101	0	0	0	0	0.027	0.027
1/9/2023 16:27				0.101	0	0	0	0	0.027	0.027
1/9/2023 16:28				0.101	0	0	0	0	0.027	0.027
1/9/2023 16:29				0.101	0	0	0	0	0.027	0.027
1/9/2023 16:30	11.7	105	42.90475;-73.35873	0.101	0	0	0	0	0.027	0.027
1/9/2023 16:31				0.101	0	0	0	0	0.027	0.029
1/9/2023 16:32				0.101	0	0	0	0	0.028	0.028
1/9/2023 16:33				0.101	0	0	0	0	0.028	0.028
1/9/2023 16:34				0.101	0	0	0	0	0.028	0.028
1/9/2023 16:35	11.7	108.8	42.90475;-73.35874	0.101	0	0	0	0	0.028	0.028
1/9/2023 16:36				0.101	0	0	0	0	0.028	0.028
1/9/2023 16:37				0.101	0	0	0	0	0.028	0.028
1/9/2023 16:38				0.101	0	0	0	0	0.028	0.028
1/9/2023 16:39				0.101	0	0	0	0	0.028	0.028
1/9/2023 16:40	11.6	102.5	42.90484;-73.35881	0.101	0	0	0	0	0.028	0.028
1/9/2023 16:41				0.101	0	0	0	0	0.028	0.502
1/9/2023 16:42				0.101	0	0	0	0	0.028	0.027
1/9/2023 16:43				0.101	0	0	0	0	0.028	0.027
1/9/2023 16:44				0.101	0	0	0	0	0.028	0.028
1/9/2023 16:45	11.6	107.5	42.90486;-73.35876	0.101	0	0	0	0	0.028	0.028
1/9/2023 16:46				0.101	0	0	0	0	0.028	0.028
1/9/2023 16:47				0.101	0	0	0	0	0.028	0.032
1/9/2023 16:48				0.101	0	0	0	0	0.028	0.028
1/9/2023 16:49				0.101	0	0	0	0	0.029	0.028
1/9/2023 16:50	11.6	112.5	42.90478;-73.3588	0.101	0	0	0	0	0.029	0.028
1/9/2023 16:51				0.101	0	0	0	0	0.029	0.029
1/9/2023 16:52				0.101	0	0	0	0	0.029	0.027
1/9/2023 16:53				0.101	0	0	0	0	0.029	0.027
1/9/2023 16:54				0.101	0	0	0	0	0.029	0.027
1/9/2023 16:55	11.6	107.5	42.90476;-73.3588	0.101	0	0	0	0	0.029	0.027
1/9/2023 16:56				0.101	0	0	0	0	0.029	0.027

C.T. MALE ASSOCIATES

CAMP FIELD DATA
LIBERTY STREET IRM

Device	Thiamis 2B011696			RAE RS232(A) 2B011696					DustTrak RS232(C) 2B011696	
Timestamp (UTC)	Batt. Voltage (V)	Current (mA)	Location	VOC (Peak) (ppm)	VOC (Low) (ppm)	VOC (STEL) (ppm)	VOC (TWA) (ppm)	VOC (ppm)	Total TWA (mg/m³)	Mass Conc. Total (mg/m³)
1/9/2023 16:57				0.101	0	0		0	0.029	0.027
1/9/2023 16:57							0			
1/9/2023 16:58				0.101	0	0	0	0	0.029	0.027
1/9/2023 16:59				0.101	0	0	0	0	0.029	0.028
1/9/2023 17:00	11.6	105	42.90475;-73.35881	0.101	0	0	0	0	0.029	0.028
1/9/2023 17:01				0.101	0	0	0	0	0.029	0.028
1/9/2023 17:02				0.101	0	0	0	0	0.029	0.028
1/9/2023 17:03				0.101	0	0	0	0	0.029	0.027
1/9/2023 17:04				0.101	0	0	0	0	0.029	0.027
1/9/2023 17:05	11.6	106.3	42.90481;-73.35869	0.101	0	0	0	0	0.029	0.027
1/9/2023 17:06				0.101	0	0	0	0	0.03	0.027
1/9/2023 17:07				0.101	0	0	0	0	0.03	0.027
1/9/2023 17:08				0.101	0	0	0	0	0.03	0.028
1/9/2023 17:09				0.101	0	0	0	0	0.03	0.028
1/9/2023 17:10	11.6	113.8	42.90472;-73.35874	0.101	0	0	0	0	0.03	0.502
1/9/2023 17:11				0.101	0	0	0	0	0.03	0.028
1/9/2023 17:12				0.101	0	0	0	0	0.03	0.028
1/9/2023 17:13				0.101	0	0	0	0	0.03	0.028
1/9/2023 17:14				0.101	0	0	0	0	0.03	0.028
1/9/2023 17:15	11.6	112.5	42.90482;-73.35877	0.101	0	0	0	0	0.03	0.028
1/9/2023 17:16				0.101	0	0	0	0	0.03	0.029
1/9/2023 17:17				0.101	0	0	0	0	0.03	0.03
1/9/2023 17:18				0.101	0	0	0	0	0.03	0.029
1/9/2023 17:19				0.101	0	0	0	0	0.03	0.029
1/9/2023 17:20	11.6	108.8	42.90474;-73.35883	0.101	0	0	0	0	0.03	0.03
1/9/2023 17:21				0.101	0	0	0	0	0.03	0.03
1/9/2023 17:22				0.101	0	0	0	0	0.03	0.03
1/9/2023 17:23				0.101	0	0	0	0	0.031	0.03
1/9/2023 17:24				0.101	0	0	0	0	0.031	0.03
1/9/2023 17:25	11.6	107.5	42.90477;-73.35888	0.101	0	0	0	0	0.031	0.029
1/9/2023 17:26				0.101	0	0	0	0	0.031	0.028
1/9/2023 17:27				0.101	0	0	0	0	0.031	0.028
1/9/2023 17:28				0.101	0	0	0	0	0.031	0.028
1/9/2023 17:29				0.101	0	0	0	0	0.031	0.029
1/9/2023 17:30	11.5	108.8	42.90479;-73.35879	0.101	0	0	0	0	0.031	0.029
1/9/2023 17:31				0.101	0	0	0	0	0.031	0.029
1/10/2023 10:02	12.2	176.3								
1/10/2023 10:03				0	0	0	0	0	0	0.002
1/10/2023 10:04				0	0	0	0	0	0	0.005
1/10/2023 10:05	12.4	107.5	42.90483;-73.35885	0	0	0	0	0	0	0.003
1/10/2023 10:06				0	0	0	0	0	0	0.003
1/10/2023 10:07				0	0	0	0	0	0	0.003
1/10/2023 10:08				0	0	0	0	0	0	0.003
1/10/2023 10:09				0	0	0	0	0	0	0.002
1/10/2023 10:10	12.4	100	42.90481;-73.35883	0	0	0	0	0	0	0.002
1/10/2023 10:11				0	0	0	0	0	0	0.002
1/10/2023 10:12				0	0	0	0	0	0	0.002
1/10/2023 10:13				0	0	0	0	0	0	0.002
1/10/2023 10:14				0	0	0	0	0	0	0.003
1/10/2023 10:15	12.4	107.5	42.90487;-73.35886	0	0	0	0	0	0	0.002
1/10/2023 10:16				0	0	0	0	0	0	0.003
1/10/2023 10:17				0	0	0	0	0	0	0.003
1/10/2023 10:18				0	0	0	0	0	0	0.003
1/10/2023 10:19				0	0	0	0	0	0	0.003
1/10/2023 10:20	12.4	105	42.90487;-73.35888	0	0	0	0	0	0	0.003
1/10/2023 10:21				0	0	0	0	0	0	0.003
1/10/2023 10:22				0	0	0	0	0	0	0.003
1/10/2023 10:23				0	0	0	0	0	0	0.003
1/10/2023 10:24				0	0	0	0	0	0	0.003
1/10/2023 10:25	12.4	103.8	42.90488;-73.35886	0	0	0	0	0	0	0.003
1/10/2023 10:26				0	0	0	0	0	0	0.003

C.T. MALE ASSOCIATES

CAMP FIELD DATA
LIBERTY STREET IRM

Device	Thiamis 2B011696			RAE RS232(A) 2B011696					DustTrak RS232(C) 2B011696	
Timestamp (UTC)	Batt. Voltage (V)	Current (mA)	Location	VOC (Peak) (ppm)	VOC (Low) (ppm)	VOC (STEL) (ppm)	VOC (TWA) (ppm)	VOC (ppm)	Total TWA (mg/m³)	Mass Conc. Total (mg/m³)
1/10/2023 10:27				0	0	0	0	0	0	0.003
1/10/2023 10:28				0	0	0	0	0	0	0.011
1/10/2023 10:29				0	0	0	0	0	0	0.039
1/10/2023 10:30	12.4	106.3	42.90485;-73.3589	0	0	0	0	0	0	0.003
1/10/2023 10:31				0	0	0	0	0	0	0.003
1/10/2023 10:32				0	0	0	0	0	0	0.003
1/10/2023 10:33				0	0	0	0	0	0	0.003
1/10/2023 10:34				0	0	0	0	0	0	0.003
1/10/2023 10:35	12.4	98.8	42.90485;-73.35893	0	0	0	0	0	0	0.003
1/10/2023 10:36				0	0	0	0	0	0	0.003
1/10/2023 10:37				0	0	0	0	0	0	0.003
1/10/2023 10:38				0	0	0	0	0	0	0.003
1/10/2023 10:39				0	0	0	0	0	0	0.003
1/10/2023 10:40	12.4	106.3	42.90483;-73.35892	0	0	0	0	0	0	0.003
1/10/2023 10:41				0	0	0	0	0	0	0.003
1/10/2023 10:42				0	0	0	0	0	0	0.003
1/10/2023 10:43				0	0	0	0	0	0	0.003
1/10/2023 10:44				0	0	0	0	0	0	0.003
1/10/2023 10:45	12.4	102.5	42.90486;-73.35889	0	0	0	0	0	0	0.003
1/10/2023 10:46				0	0	0	0	0	0	0.003
1/10/2023 10:47				0	0	0	0	0	0	0.003
1/10/2023 10:48				0	0	0	0	0	0	0.003
1/10/2023 10:49				0	0	0	0	0	0	0.003
1/10/2023 10:50	12.4	98.8	42.90482;-73.35886	0	0	0	0	0	0	0.003
1/10/2023 10:51				0	0	0	0	0	0	0.003
1/10/2023 10:52				0	0	0	0	0	0	0.003
1/10/2023 10:53				0	0	0	0	0	0	0.003
1/10/2023 10:54				0	0	0	0	0	0	0.003
1/10/2023 10:55	12.3	102.5	42.90482;-73.35885	0	0	0	0	0	0	0.004
1/10/2023 10:56				0	0	0	0	0	0	0.007
1/10/2023 10:57				0	0	0	0	0	0	0.005
1/10/2023 10:58				0	0	0	0	0	0	0.004
1/10/2023 10:59				0	0	0	0	0	0	0.004
1/10/2023 11:00	12.4	100	42.90483;-73.35884	0	0	0	0	0	0	0.003
1/10/2023 11:01				0	0	0	0	0	0	0.004
1/10/2023 11:02				0	0	0	0	0	0	0.004
1/10/2023 11:03				0	0	0	0	0	0	0.004
1/10/2023 11:04				0	0	0	0	0	0	0.004
1/10/2023 11:05	12.3	102.5	42.90486;-73.35885	0	0	0	0	0	0	0.003
1/10/2023 11:06				0	0	0	0	0	0.001	0.003
1/10/2023 11:07				0	0	0	0	0	0.001	0.003
1/10/2023 11:08				0	0	0	0	0	0.001	0.003
1/10/2023 11:09				0	0	0	0	0	0.001	0.003
1/10/2023 11:10	12.3	111.3	42.90479;-73.35889	0	0	0	0	0	0.001	0.003
1/10/2023 11:11				0	0	0	0	0	0.001	0.003
1/10/2023 11:12				0	0	0	0	0	0.001	0.004
1/10/2023 11:13				0	0	0	0	0	0.001	0.004
1/10/2023 11:14				0	0	0	0	0	0.001	0.005
1/10/2023 11:15	12.3	102.5	42.90482;-73.35884	0	0	0	0	0	0.001	0.014
1/10/2023 11:16				0	0	0	0	0	0.001	0.005
1/10/2023 11:17				0	0	0	0	0	0.001	0.004
1/10/2023 11:18				0	0	0	0	0	0.001	0.004
1/10/2023 11:19				0	0	0	0	0	0.001	0.004
1/10/2023 11:20	12.3	112.5	42.90479;-73.35883	0	0	0	0	0	0.001	0.004
1/10/2023 11:21				0	0	0	0	0	0.001	0.004
1/10/2023 11:22				0	0	0	0	0	0.001	0.004
1/10/2023 11:23				0	0	0	0	0	0.001	0.004
1/10/2023 11:24				0	0	0	0	0	0.001	0.004
1/10/2023 11:25	12.3	101.3	42.90479;-73.35876	0	0	0	0	0	0.001	0.005
1/10/2023 11:26				0	0	0	0	0	0.001	0.005
1/10/2023 11:27				0	0	0	0	0	0.001	0.005

C.T. MALE ASSOCIATES

CAMP FIELD DATA
LIBERTY STREET IRM

Device	Thiamis 2B011696			RAE RS232(A) 2B011696					DustTrak RS232(C) 2B011696	
Timestamp (UTC)	Batt. Voltage (V)	Current (mA)	Location	VOC (Peak) (ppm)	VOC (Low) (ppm)	VOC (STEL) (ppm)	VOC (TWA) (ppm)	VOC (ppm)	Total TWA (mg/m³)	Mass Conc. Total (mg/m³)
1/10/2023 11:28				0	0	0	0	0	0.001	0.005
1/10/2023 11:29				0	0	0	0	0	0.001	0.005
1/10/2023 11:30	12.3	103.8	42.9048;-73.35883	0	0	0	0	0	0.001	0.005
1/10/2023 11:31				0	0	0	0	0	0.001	0.005
1/10/2023 11:32				0	0	0	0	0	0.001	0.006
1/10/2023 11:33				0	0	0	0	0	0.001	0.005
1/10/2023 11:34				0	0	0	0	0	0.001	0.005
1/10/2023 11:35	12.3	101.3	42.90483;-73.35867	0	0	0	0	0	0.001	0.006
1/10/2023 11:36				0	0	0	0	0	0.001	0.006
1/10/2023 11:37				0	0	0	0	0	0.001	0.006
1/10/2023 11:38				0	0	0	0	0	0.001	0.006
1/10/2023 11:39				0.096	0	0	0	0.034	0.001	0.008
1/10/2023 11:40	12.3	101.3	42.90481;-73.35867	0.096	0	0	0	0	0.001	0.009
1/10/2023 11:41				0.096	0	0	0	0	0.001	0.006
1/10/2023 11:42				0.096	0	0	0	0	0.001	0.006
1/10/2023 11:43				0.096	0	0	0	0	0.001	0.007
1/10/2023 11:44				0.096	0	0	0	0	0.001	0.006
1/10/2023 11:45	12.2	107.5	42.90481;-73.35871	0.096	0	0	0	0	0.001	0.007
1/10/2023 11:46				0.096	0	0	0	0	0.001	0.007
1/10/2023 11:47				0.096	0	0	0	0	0.001	0.008
1/10/2023 11:48				0.096	0	0	0	0	0.001	0.007
1/10/2023 11:49				0.096	0	0	0	0	0.001	0.007
1/10/2023 11:50	12.3	103.8	42.90474;-73.35876	0.096	0	0	0	0	0.001	0.006
1/10/2023 11:51				0.096	0	0	0	0	0.001	0.007
1/10/2023 11:52				0.096	0	0	0	0	0.001	0.008
1/10/2023 11:53				0.096	0	0	0	0	0.001	0.008
1/10/2023 11:54				0.096	0	0	0	0	0.001	0.008
1/10/2023 11:55	12.2	103.8	42.90477;-73.35876	0.096	0	0	0	0	0.001	0.007
1/10/2023 11:56				0.096	0	0	0	0	0.001	0.007
1/10/2023 11:57				0.096	0	0	0	0	0.001	0.007
1/10/2023 11:58				0.096	0	0	0	0	0.001	0.007
1/10/2023 11:59				0.096	0	0	0	0	0.001	0.007
1/10/2023 12:00	12.2	102.5	42.9048;-73.35878	0.096	0	0	0	0	0.001	0.006
1/10/2023 12:01				0.096	0	0	0	0	0.001	0.007
1/10/2023 12:02				0.096	0	0	0	0	0.001	0.007
1/10/2023 12:03				0.096	0	0	0	0	0.001	0.006
1/10/2023 12:04				0.096	0	0	0	0	0.001	0.007
1/10/2023 12:05	12.2	97.5	42.90479;-73.35873	0.096	0	0	0	0	0.001	0.006
1/10/2023 12:06				0.096	0	0	0	0	0.001	0.006
1/10/2023 12:07				0.096	0	0	0	0	0.001	0.006
1/10/2023 12:08				0.096	0	0	0	0	0.001	0.006
1/10/2023 12:09				0.096	0	0	0	0	0.001	0.006
1/10/2023 12:10	12.2	102.5	42.90479;-73.35871	0.096	0	0	0	0	0.001	0.006
1/10/2023 12:11				0.096	0	0	0	0	0.001	0.006
1/10/2023 12:12				0.096	0	0	0	0	0.001	0.006
1/10/2023 12:13				0.096	0	0	0	0	0.001	0.006
1/10/2023 12:14				0.096	0	0	0	0	0.001	0.006
1/10/2023 12:15	12.2	100	42.90469;-73.35867	0.096	0	0	0	0	0.001	0.006
1/10/2023 12:16				0.096	0	0	0	0	0.001	0.006
1/10/2023 12:17				0.096	0	0	0	0	0.001	0.006
1/10/2023 12:18				0.096	0	0	0	0	0.001	0.006
1/10/2023 12:19				0.096	0	0	0	0	0.001	0.006
1/10/2023 12:20	12.2	103.8	42.90485;-73.3588	0.096	0	0	0	0	0.001	0.006
1/10/2023 12:21				0.096	0	0	0	0	0.001	0.006
1/10/2023 12:22				0.096	0	0	0	0	0.001	0.006
1/10/2023 12:23				0.096	0	0	0	0	0.001	0.006
1/10/2023 12:24				0.096	0	0	0	0	0.001	0.006
1/10/2023 12:25	12.2	102.5	42.90484;-73.35873	0.096	0	0	0	0	0.001	0.006
1/10/2023 12:26				0.096	0	0	0	0	0.001	0.006
1/10/2023 12:27				0.096	0	0	0	0	0.002	0.006
1/10/2023 12:28				0.096	0	0	0	0	0.002	0.007

C.T. MALE ASSOCIATES

CAMP FIELD DATA
LIBERTY STREET IRM

Device	Thiamis 2B011696			RAE RS232(A) 2B011696					DustTrak RS232(C) 2B011696	
Timestamp (UTC)	Batt. Voltage (V)	Current (mA)	Location	VOC (Peak) (ppm)	VOC (Low) (ppm)	VOC (STEL) (ppm)	VOC (TWA) (ppm)	VOC (ppm)	Total TWA (mg/m ³)	Mass Conc. Total (mg/m ³)
1/10/2023 12:28								0		
1/10/2023 12:29				0.096	0	0	0	0	0	0.006
1/10/2023 12:30	12.2	113.8	42.90483;-73.35885	0.096	0	0	0	0	0	0.006
1/10/2023 12:31				0.096	0	0	0	0	0	0.006
1/10/2023 12:32				0.096	0	0	0	0	0	0.007
1/10/2023 12:33				0.096	0	0	0	0	0	0.007
1/10/2023 12:34				0.096	0	0	0	0	0	0.006
1/10/2023 12:35	12.2	108.8	42.90479;-73.35877	0.096	0	0	0	0	0	0.006
1/10/2023 12:36				0.096	0	0	0	0	0	0.006
1/10/2023 12:37				0.096	0	0	0	0	0	0.006
1/10/2023 12:38				0.096	0	0	0	0	0	0.006
1/10/2023 12:39				0.096	0	0	0	0	0	0.007
1/10/2023 12:40	12.2	111.3	42.90471;-73.35869	0.096	0	0	0	0	0	0.007
1/10/2023 12:41				0.096	0	0	0	0	0	0.007
1/10/2023 12:42				0.096	0	0	0	0	0	0.007
1/10/2023 12:43				0.096	0	0	0	0	0	0.008
1/10/2023 12:44				0.096	0	0	0	0	0	0.007
1/10/2023 12:45	12.2	107.5	42.90481;-73.3587	0.096	0	0	0	0	0	0.007
1/10/2023 12:46				0.096	0	0	0	0	0	0.008
1/10/2023 12:47				0.096	0	0	0	0	0	0.007
1/10/2023 12:48				0.096	0	0	0	0	0	0.007
1/10/2023 12:49				0.096	0	0	0	0	0	0.007
1/10/2023 12:50	12.1	111.3	42.9048;-73.35873	0.096	0	0	0	0	0	0.007
1/10/2023 12:51				0.096	0	0	0	0	0	0.007
1/10/2023 12:52				0.096	0	0	0	0	0	0.007
1/10/2023 12:53				0.096	0	0	0	0	0	0.007
1/10/2023 12:54				0.096	0	0	0	0	0	0.007
1/10/2023 12:55	12.1	111.3	42.90476;-73.35862	0.096	0	0	0	0	0	0.008
1/10/2023 12:56				0.096	0	0	0	0	0	0.007
1/10/2023 12:57				0.096	0	0	0	0	0	0.006
1/10/2023 12:58				0.096	0	0	0	0	0	0.006
1/10/2023 12:59				0.096	0	0	0	0	0	0.006
1/10/2023 13:00	12.1	108.8	42.90476;-73.35871	0.096	0	0	0	0	0	0.006
1/10/2023 13:01				0.096	0	0	0	0	0	0.006
1/10/2023 13:02				0.096	0	0	0	0	0	0.006
1/10/2023 13:03				0.096	0	0	0	0	0	0.006
1/10/2023 13:04				0.096	0	0	0	0	0	0.006
1/10/2023 13:05	12.1	105	42.90472;-73.35861	0.096	0	0	0	0	0	0.006
1/10/2023 13:06				0.096	0	0	0	0	0.001	0.143
1/10/2023 13:07				0.096	0	0	0	0	0.001	0.008
1/10/2023 13:08				0.096	0	0	0	0	0.001	0.008
1/10/2023 13:09				0.096	0	0	0	0	0.001	0.009
1/10/2023 13:10	12.1	108.8	42.9048;-73.35873	0.096	0	0	0	0	0.001	0.009
1/10/2023 13:11				0.096	0	0	0	0	0.001	0.009
1/10/2023 13:12				0.096	0	0	0	0	0.001	0.009
1/10/2023 13:13				0.096	0	0	0	0	0.001	0.009
1/10/2023 13:14				0.096	0	0	0	0	0.001	0.007
1/10/2023 13:15	12.1	110	42.90482;-73.35867	0.096	0	0	0	0	0.001	0.007
1/10/2023 13:16				0.096	0	0	0	0	0.001	0.007
1/10/2023 13:17				0.096	0	0	0	0	0.001	0.007
1/10/2023 13:18				0.096	0	0	0	0	0.001	0.007
1/10/2023 13:19				0.096	0	0	0	0	0.001	0.008
1/10/2023 13:20	12.1	108.8	42.90481;-73.35876	0.096	0	0	0	0	0.001	0.007
1/10/2023 13:21				0.096	0	0	0	0	0.001	0.007
1/10/2023 13:22				0.096	0	0	0	0	0.001	0.007
1/10/2023 13:23				0.096	0	0	0	0	0.001	0.008
1/10/2023 13:24				0.096	0	0	0	0	0.001	0.007
1/10/2023 13:25	12.1	107.5	42.90488;-73.35868	0.096	0	0	0	0	0.001	0.006
1/10/2023 13:26				0.096	0	0	0	0	0.001	0.007
1/10/2023 13:27				0.096	0	0	0	0	0.001	0.006
1/10/2023 13:28				0.096	0	0	0	0	0.001	0.007

C.T. MALE ASSOCIATES

CAMP FIELD DATA
LIBERTY STREET IRM

Device	Thiamis 2B011696			RAE RS232(A) 2B011696					DustTrak RS232(C) 2B011696	
Timestamp (UTC)	Batt. Voltage (V)	Current (mA)	Location	VOC (Peak) (ppm)	VOC (Low) (ppm)	VOC (STEL) (ppm)	VOC (TWA) (ppm)	VOC (ppm)	Total TWA (mg/m³)	Mass Conc. Total (mg/m³)
1/10/2023 13:29				0.096	0	0	0	0	0.001	0.007
1/10/2023 13:30	12.1	103.8	42.90485;-73.35864	0.096	0	0	0	0	0.001	0.006
1/10/2023 13:31				0.096	0	0	0	0	0.001	0.007
1/10/2023 13:32				0.096	0	0	0	0	0.001	0.008
1/10/2023 13:33				0.096	0	0	0	0	0.001	0.007
1/10/2023 13:34				0.096	0	0	0	0	0.001	0.007
1/10/2023 13:35	12.1	121.3	42.90476;-73.3587	0.096	0	0	0	0	0.001	0.007
1/10/2023 13:36				0.096	0	0	0	0	0.001	0.007
1/10/2023 13:37				0.096	0	0	0	0	0.001	0.007
1/10/2023 13:38				0.096	0	0	0	0	0.001	0.007
1/10/2023 13:39				0.096	0	0	0	0	0.001	0.006
1/10/2023 13:40	12.1	106.3	42.90477;-73.35867	0.096	0	0	0	0	0.001	0.006
1/10/2023 13:41				0.096	0	0	0	0	0.001	0.006
1/10/2023 13:42				0.096	0	0	0	0	0.001	0.006
1/10/2023 13:43				0.096	0	0	0	0	0.001	0.006
1/10/2023 13:44				0.096	0	0	0	0	0.001	0.006
1/10/2023 13:45	12	108.8	42.90481;-73.35863	0.096	0	0	0	0	0.001	0.006
1/10/2023 13:46				0.096	0	0	0	0	0.001	0.006
1/10/2023 13:47				0.096	0	0	0	0	0.001	0.006
1/10/2023 13:48				0.096	0	0	0	0	0.001	0.006
1/10/2023 13:49				0.096	0	0	0	0	0.001	0.006
1/10/2023 13:50	12	106.3	42.90477;-73.35862	0.096	0	0	0	0	0.001	0.006
1/10/2023 13:51				0.096	0	0	0	0	0.001	0.006
1/10/2023 13:52				0.096	0	0	0	0	0.001	0.007
1/10/2023 13:53				0.096	0	0	0	0	0.001	0.006
1/10/2023 13:54				0.096	0	0	0	0	0.001	0.006
1/10/2023 13:55	12	102.5	42.90474;-73.35857	0.096	0	0	0	0	0.001	0.006
1/10/2023 13:56				0.096	0	0	0	0	0.001	0.006
1/10/2023 13:57				0.096	0	0	0	0	0.001	0.006
1/10/2023 13:58				0.096	0	0	0	0	0.001	0.006
1/10/2023 13:59				0.096	0	0	0	0	0.001	0.006
1/10/2023 14:00	12	101.3	42.90477;-73.35857	0.096	0	0	0	0	0.001	0.006
1/10/2023 14:01				0.096	0	0	0	0	0.001	0.006
1/10/2023 14:02				0.096	0	0	0	0	0.001	0.006
1/10/2023 14:03				0.096	0	0	0	0	0.001	0.006
1/10/2023 14:04				0.096	0	0	0	0	0.001	0.006
1/10/2023 14:05	12	107.5	42.90478;-73.35854	0.096	0	0	0	0	0.001	0.007
1/10/2023 14:06				0.096	0	0	0	0	0.001	0.126
1/10/2023 14:07				0.096	0	0	0	0	0.001	0.006
1/10/2023 14:08				0.096	0	0	0	0	0.001	0.006
1/10/2023 14:09				0.096	0	0	0	0	0.001	0.009
1/10/2023 14:10	12	106.3	42.90479;-73.3585	0.096	0	0	0	0	0.001	0.007
1/10/2023 14:11				0.096	0	0	0	0	0.001	0.007
1/10/2023 14:12				0.096	0	0	0	0	0.001	0.006
1/10/2023 14:13				0.096	0	0	0	0	0.001	0.006
1/10/2023 14:14				0.096	0	0	0	0	0.001	0.006
1/10/2023 14:15	12	102.5	42.9048;-73.35857	0.096	0	0	0	0	0.001	0.006
1/10/2023 14:16				0.096	0	0	0	0	0.001	0.006
1/10/2023 14:17				0.096	0	0	0	0	0.002	0.007
1/10/2023 14:18				0.096	0	0	0	0	0.002	0.007
1/10/2023 14:19				0.096	0	0	0	0	0.002	0.007
1/10/2023 14:20	12	108.8	42.90475;-73.3587	0.096	0	0	0	0	0.002	0.007
1/10/2023 14:21				0.096	0	0	0	0	0.002	0.006
1/10/2023 14:22				0.096	0	0	0	0	0.002	0.006
1/10/2023 14:23				0.096	0	0	0	0	0.002	0.006
1/10/2023 14:24				0.096	0	0	0	0	0.002	0.006
1/10/2023 14:25	12	105	42.90483;-73.35861	0.096	0	0	0	0	0.002	0.006
1/10/2023 14:26				0.096	0	0	0	0	0.002	0.006
1/10/2023 14:27				0.096	0	0	0	0	0.002	0.006
1/10/2023 14:28				0.096	0	0	0	0	0.002	0.007
1/10/2023 14:29				0.096	0	0	0	0	0.002	0.007

C.T. MALE ASSOCIATES

CAMP FIELD DATA
LIBERTY STREET IRM

Device	Thiamis 2B011696			RAE RS232(A) 2B011696					DustTrak RS232(C) 2B011696	
Timestamp (UTC)	Batt. Voltage (V)	Current (mA)	Location	VOC (Peak) (ppm)	VOC (Low) (ppm)	VOC (STEL) (ppm)	VOC (TWA) (ppm)	VOC (ppm)	Total TWA (mg/m³)	Mass Conc. Total (mg/m³)
1/10/2023 14:30	12	103.8	42.90484;-73.35871	0.096	0	0	0	0	0.002	0.007
1/10/2023 14:31				0.096	0	0	0	0	0.002	0.006
1/10/2023 14:32				0.096	0	0	0	0	0.002	0.006
1/10/2023 14:33				0.096	0	0	0	0	0.002	0.006
1/10/2023 14:34				0.096	0	0	0	0	0.002	0.006
1/10/2023 14:35	12	107.5	42.90477;-73.35867	0.096	0	0	0	0	0.002	0.006
1/10/2023 14:36				0.096	0	0	0	0	0.002	0.006
1/10/2023 14:37				0.096	0	0	0	0	0.002	0.006
1/10/2023 14:38				0.096	0	0	0	0	0.002	0.006
1/10/2023 14:39				0.096	0	0	0	0	0.002	0.006
1/10/2023 14:40	12	103.8	42.90475;-73.3588	0.096	0	0	0	0	0.002	0.006
1/10/2023 14:41				0.096	0	0	0	0	0.002	0.007
1/10/2023 14:42				0.096	0	0	0	0	0.002	0.006
1/10/2023 14:43				0.096	0	0	0	0	0.002	0.006
1/10/2023 14:44				0.096	0	0	0	0	0.002	0.006
1/10/2023 14:45	12	101.3	42.90481;-73.35873	0.096	0	0	0	0	0.002	0.006
1/10/2023 14:46				0.096	0	0	0	0	0.002	0.006
1/10/2023 14:47				0.096	0	0	0	0	0.002	0.007
1/10/2023 14:48				0.096	0	0	0	0	0.002	0.007
1/10/2023 14:49				0.096	0	0	0	0	0.002	0.006
1/10/2023 14:50	11.9	105	42.90479;-73.3588	0.096	0	0	0	0	0.002	0.007
1/10/2023 14:51				0.096	0	0	0	0	0.002	0.108
1/10/2023 14:52				0.096	0	0	0	0	0.002	0.006
1/10/2023 14:53				0.096	0	0	0	0	0.002	0.007
1/10/2023 14:54				0.096	0	0	0	0	0.002	0.007
1/10/2023 14:55	11.9	108.8	42.90475;-73.35881	0.096	0	0	0	0	0.002	0.006
1/10/2023 14:56				0.096	0	0	0	0	0.002	0.007
1/10/2023 14:57				0.096	0	0	0	0	0.002	0.007
1/10/2023 14:58				0.096	0	0	0	0	0.002	0.006
1/10/2023 14:59				0.096	0	0	0	0	0.002	0.007
1/10/2023 15:00	11.9	108.8	42.9048;-73.3588	0.096	0	0	0	0	0.002	0.007
1/10/2023 15:01				0.096	0	0	0	0	0.002	0.006
1/10/2023 15:02				0.096	0	0	0	0	0.002	0.006
1/10/2023 15:03				0.096	0	0	0	0	0.002	0.009
1/10/2023 15:04				0.096	0	0	0	0	0.002	0.01
1/10/2023 15:05	11.9	108.8	42.90481;-73.35877	0.096	0	0	0	0	0.002	0.008
1/10/2023 15:06				0.096	0	0	0	0	0.002	0.007
1/10/2023 15:07				0.096	0	0	0	0	0.002	0.006
1/10/2023 15:08				0.096	0	0	0	0	0.002	0.006
1/10/2023 15:09				0.096	0	0	0	0	0.002	0.006
1/10/2023 15:10	11.9	103.8	42.90477;-73.35878	0.096	0	0	0	0	0.002	0.006
1/10/2023 15:11				0.096	0	0	0	0	0.002	0.006
1/10/2023 15:12				0.096	0	0	0	0	0.002	0.125
1/10/2023 15:13				0.096	0	0	0	0	0.002	0.007
1/10/2023 15:14				0.096	0	0	0	0	0.002	0.007
1/10/2023 15:15	11.9	108.8	42.90475;-73.3588	0.096	0	0	0	0	0.002	0.007
1/10/2023 15:16				0.096	0	0	0	0	0.002	0.006
1/10/2023 15:17				0.096	0	0	0	0	0.002	0.006
1/10/2023 15:18				0.096	0	0	0	0	0.002	0.007
1/10/2023 15:19				0.096	0	0	0	0	0.002	0.007
1/10/2023 15:20	11.9	112.5	42.90482;-73.35877	0.096	0	0	0	0	0.002	0.006
1/10/2023 15:21				0.096	0	0	0	0	0.002	0.007
1/10/2023 15:22				0.096	0	0	0	0	0.002	0.007
1/10/2023 15:23				0.096	0	0	0	0	0.002	0.006
1/10/2023 15:24				0.096	0	0		0	0.002	0.006
1/10/2023 15:25	11.9	110	42.90484;-73.35878	0.096	0	0	0	0	0.002	0.006
1/10/2023 15:26				0.096	0	0	0	0	0.002	0.006
1/10/2023 15:27				0.096	0	0	0	0	0.002	0.007
1/10/2023 15:28				0.096	0	0	0	0	0.002	0.006
1/10/2023 15:29				0.096	0	0	0	0	0.002	0.006
1/10/2023 15:30	11.9	111.3	42.9048;-73.35871	0.096	0	0	0	0	0.002	0.007

C.T. MALE ASSOCIATES

CAMP FIELD DATA
LIBERTY STREET IRM

Device	Thiamis 2B011696			RAE RS232(A) 2B011696					DustTrak RS232(C) 2B011696	
Timestamp (UTC)	Batt. Voltage (V)	Current (mA)	Location	VOC (Peak) (ppm)	VOC (Low) (ppm)	VOC (STEL) (ppm)	VOC (TWA) (ppm)	VOC (ppm)	Total TWA (mg/m³)	Mass Conc. Total (mg/m³)
1/10/2023 15:31				0.096	0	0	0	0	0.003	0.007
1/10/2023 15:32				0.096	0	0	0	0	0.003	0.007
1/10/2023 15:33				0.096	0	0	0	0	0.003	0.007
1/10/2023 15:34				0.096	0	0	0	0	0.003	0.007
1/10/2023 15:35	11.9	108.8	42.9048;-73.35876	0.096	0	0	0	0	0.003	0.006
1/10/2023 15:36				0.096	0	0	0	0	0.003	0.006
1/10/2023 15:37				0.096	0	0	0	0	0.003	0.007
1/10/2023 15:38				0.096	0	0	0	0	0.003	0.006
1/10/2023 15:39				0.096	0	0	0	0	0.003	0.007
1/10/2023 15:40	11.8	113.8	42.9048;-73.35875	0.096	0	0	0	0	0.003	0.007
1/10/2023 15:41				0.096	0	0	0	0	0.003	0.007
1/10/2023 15:42				0.096	0	0	0	0	0.003	0.007
1/10/2023 15:43				0.096	0	0	0	0	0.003	0.007
1/10/2023 15:44				0.096	0	0	0	0	0.003	0.007
1/10/2023 15:45	11.8	126.3	42.90479;-73.35876	0.096	0	0	0	0	0.003	0.007
1/10/2023 15:46				0.096	0	0	0	0	0.003	0.007
1/10/2023 15:47				0.096	0	0	0	0	0.003	0.007
1/10/2023 15:48				0.096	0	0	0	0	0.003	0.007
1/10/2023 15:49				0.096	0	0	0	0	0.003	0.007
1/10/2023 15:50	11.8	108.8	42.90477;-73.35871	0.096	0	0	0	0	0.003	0.007
1/10/2023 15:51				0.096	0	0	0	0	0.003	0.007
1/10/2023 15:52				0.096	0	0	0	0	0.003	0.007
1/10/2023 15:53				0.096	0	0	0	0	0.003	0.007
1/10/2023 15:54				0.096	0	0	0	0	0.003	0.007
1/10/2023 15:55	11.8	108.8	42.9048;-73.35878	0.096	0	0	0	0	0.003	0.007
1/10/2023 15:56				0.096	0	0	0	0	0.003	0.007
1/10/2023 15:57				0.006	0	0	0	0	0.003	0.007
1/10/2023 15:58				0.096	0	0	0	0	0.003	0.007
1/10/2023 15:59				0.096	0	0	0	0	0.003	0.008
1/10/2023 16:00	11.8	112.5	42.90477;-73.35876	0.096	0	0	0	0	0.003	0.008
1/10/2023 16:01				0.096	0	0	0	0	0.003	0.007
1/10/2023 16:02				0.096	0	0	0	0	0.003	0.007
1/10/2023 16:03				0.096	0	0	0	0	0.003	0.007
1/10/2023 16:04				0.096	0	0	0	0	0.003	0.007
1/10/2023 16:05	11.8	112.5	42.90478;-73.35876	0.096	0	0	0	0	0.003	0.01
1/10/2023 16:06				0.096	0	0	0	0	0.003	0.009
1/10/2023 16:07				0.096	0	0	0	0	0.003	0.008
1/10/2023 16:08				0.096	0	0	0	0	0.003	0.008
1/10/2023 16:09				0.096	0	0	0	0	0.003	0.008
1/10/2023 16:10	11.8	105	42.90474;-73.3587	0.096	0	0	0	0	0.003	0.008
1/10/2023 16:11				0.096	0	0	0	0	0.003	0.008
1/10/2023 16:12				0.096	0	0	0	0	0.003	0.007
1/10/2023 16:13				0.096	0	0	0	0	0.003	0.008
1/10/2023 16:14				0.096	0	0	0	0	0.003	0.007
1/10/2023 16:15	11.8	108.8	42.90477;-73.35881	0.096	0	0	0	0	0.003	0.007
1/10/2023 16:16				0.096	0	0	0	0	0.003	0.007
1/10/2023 16:17				0.096	0	0	0	0	0.003	0.007
1/10/2023 16:18				0.096	0	0	0	0	0.003	0.007
1/10/2023 16:19				0.096	0	0	0	0	0.003	0.126
1/10/2023 16:20	11.7	103.8	42.90482;-73.35876	0.096	0	0	0	0	0.003	0.007
1/10/2023 16:21				0.096	0	0	0	0	0.003	0.007
1/10/2023 16:22				0.096	0	0	0	0	0.003	0.007
1/10/2023 16:23				0.096	0	0	0	0	0.003	0.007
1/10/2023 16:24				0.096	0	0	0	0	0.003	0.008
1/10/2023 16:25	11.7	107.5	42.90472;-73.35868	0.096	0	0	0	0	0.003	0.01
1/10/2023 16:26				0.096	0	0	0	0	0.003	0.009
1/10/2023 16:27				0.096	0	0	0	0	0.003	0.01
1/10/2023 16:28				0.096	0	0	0	0	0.003	0.009
1/10/2023 16:29				0.096	0	0	0	0	0.003	0.009
1/10/2023 16:30	11.7	106.3	42.90477;-73.3588	0.096	0	0	0	0	0.003	0.009
1/10/2023 16:31				0.096	0	0	0	0	0.003	0.009

C.T. MALE ASSOCIATES

CAMP FIELD DATA
LIBERTY STREET IRM

Device	Thiamis 2B011696			RAE RS232(A) 2B011696					DustTrak RS232(C) 2B011696	
Timestamp (UTC)	Batt. Voltage (V)	Current (mA)	Location	VOC (Peak) (ppm)	VOC (Low) (ppm)	VOC (STEL) (ppm)	VOC (TWA) (ppm)	VOC (ppm)	Total TWA (mg/m³)	Mass Conc. Total (mg/m³)
1/10/2023 16:32				0.096	0	0	0	0	0.003	0.01
1/10/2023 16:33				0.096	0	0	0	0	0.003	0.009
1/10/2023 16:34				0.096	0	0	0	0	0.003	0.009
1/10/2023 16:35	11.7	107.5	42.90486;-73.35869	0.096	0	0	0	0	0.004	0.009
1/10/2023 16:36				0.096	0	0	0	0	0.004	0.01
1/10/2023 16:37				0.096	0	0	0	0	0.004	0.009
1/10/2023 16:38				0.096	0	0	0	0	0.004	0.01
1/10/2023 16:39				0.096	0	0	0	0	0.004	0.013
1/10/2023 16:40	11.7	137.5	42.90479;-73.35876	0.096	0	0	0	0	0.004	0.015
1/10/2023 16:41				0.096	0	0	0	0	0.004	0.013
1/10/2023 16:42				0.096	0	0	0	0	0.004	0.012
1/10/2023 16:43				0.096	0	0	0	0	0.004	0.013
1/10/2023 16:44				0.096	0	0	0	0	0.004	0.011
1/10/2023 16:45	11.7	108.8	42.90483;-73.35877	0.096	0	0	0	0	0.004	0.01
1/10/2023 16:46				0.096	0	0	0	0	0.004	0.01
1/11/2023 8:59	12.3	177.5								
1/11/2023 9:00	12.3	111.3	42.9057;-73.35911	0	0	0	0	0	0	0.026
1/11/2023 9:01				0	0	0	0	0	0	0.03
1/11/2023 9:02				0	0	0	0	0	0	0.041
1/11/2023 9:03				0	0	0	0	0	0	0.04
1/11/2023 9:04				0	0	0	0	0	0	0.04
1/11/2023 9:05	12.4	108.8	42.90567;-73.35913	0	0	0	0	0	0	0.042
1/11/2023 9:06				0	0	0	0	0	0	0.045
1/11/2023 9:07				0	0	0	0	0	0	0.043
1/11/2023 9:08				0	0	0	0	0	0	0.038
1/11/2023 9:09				0	0	0	0	0	0	0.034
1/11/2023 9:10	12.3	111.3	42.9057;-73.35913	0	0	0	0	0	0	0.034
1/11/2023 9:11				0	0	0	0	0	0	0.034
1/11/2023 9:12				0	0	0	0	0	0	0.034
1/11/2023 9:13				0	0	0	0	0	0	0.033
1/11/2023 9:14				0	0	0	0	0	0	0.037
1/11/2023 9:15	12.4	102.5	42.90573;-73.35909	0	0	0	0	0	0.001	0.036
1/11/2023 9:16				0	0	0	0	0	0.001	0.627
1/11/2023 9:17				0	0	0	0	0	0.001	0.035
1/11/2023 9:18				0	0	0	0	0	0.001	0.035
1/11/2023 9:19				0	0	0	0	0	0.001	0.035
1/11/2023 9:20	12.3	108.8	42.90573;-73.35905	0	0	0	0	0	0.002	0.036
1/11/2023 9:21				0	0	0	0	0	0.002	0.038
1/11/2023 9:22				0	0	0	0	0	0.002	0.037
1/11/2023 9:23				0	0	0	0	0	0.002	0.035
1/11/2023 9:24				0	0	0	0	0	0.002	0.035
1/11/2023 9:25	12.3	102.5	42.9057;-73.35899	0	0	0	0	0	0.002	0.03
1/11/2023 9:26				0	0	0	0	0	0.002	0.033
1/11/2023 9:27				0	0	0	0	0	0.002	0.036
1/11/2023 9:28				0	0	0	0	0	0.002	0.036
1/11/2023 9:29				0	0	0	0	0	0.002	0.038
1/11/2023 9:30	12.3	105	42.90566;-73.35905	0	0	0	0	0	0.002	0.036
1/11/2023 9:31				0	0	0	0	0	0.002	0.033
1/11/2023 9:32				0	0	0	0	0	0.002	0.035
1/11/2023 9:33				0	0	0	0	0	0.002	0.028
1/11/2023 9:34				0	0	0	0	0	0.003	0.024
1/11/2023 9:35	12.3	106.3	42.90569;-73.359	0	0	0	0	0	0.003	0.026
1/11/2023 9:36				0	0	0	0	0	0.003	0.027
1/11/2023 9:37				0	0	0	0	0	0.003	0.027
1/11/2023 9:38				0	0	0	0	0	0.003	0.027
1/11/2023 9:39				0	0	0	0	0	0.003	0.028
1/11/2023 9:40	12.3	102.5	42.90563;-73.35909	0	0	0	0	0	0.003	0.029
1/11/2023 9:41				0	0	0	0	0	0.003	0.029
1/11/2023 9:42				0	0	0	0	0	0.003	0.029
1/11/2023 9:43				0	0	0	0	0	0.003	0.03
1/11/2023 9:44				0	0	0	0	0	0.003	0.03

C.T. MALE ASSOCIATES

CAMP FIELD DATA
LIBERTY STREET IRM

Device	Thiamis 2B011696			RAE RS232(A) 2B011696					DustTrak RS232(C) 2B011696	
Timestamp (UTC)	Batt. Voltage (V)	Current (mA)	Location	VOC (Peak) (ppm)	VOC (Low) (ppm)	VOC (STEL) (ppm)	VOC (TWA) (ppm)	VOC (ppm)	Total TWA (mg/m³)	Mass Conc. Total (mg/m³)
1/11/2023 9:45	12.3	105	42.90565;-73.35902	0	0	0	0	0	0.003	0.029
1/11/2023 9:46				0	0	0	0	0	0.003	0.029
1/11/2023 9:47				0	0	0	0	0	0.003	0.028
1/11/2023 9:48				0	0	0	0	0	0.003	0.028
1/11/2023 9:49				0	0	0	0	0	0.003	0.027
1/11/2023 9:50	12.2	121.3	42.90559;-73.35912	0	0	0	0	0	0.003	0.026
1/11/2023 9:51				0	0	0	0	0	0.004	0.027
1/11/2023 9:52				0	0	0	0	0	0.004	0.028
1/11/2023 9:53				0	0	0	0	0	0.004	0.028
1/11/2023 9:54				0	0	0	0	0	0.004	0.026
1/11/2023 9:55	12.2	108.8	42.90569;-73.3591	0	0	0	0	0	0.004	0.026
1/11/2023 9:56				0	0	0	0	0	0.004	0.026
1/11/2023 9:57				0	0	0	0	0	0.004	0.026
1/11/2023 9:58				0	0	0	0	0	0.004	0.026
1/11/2023 9:59				0	0	0	0	0	0.004	0.028
1/11/2023 10:00	12.2	106.3	42.90568;-73.35906	0	0	0	0	0	0.004	0.027
1/11/2023 10:01				0	0	0	0	0	0.004	0.025
1/11/2023 10:02				0	0	0	0	0	0.004	0.025
1/11/2023 10:03				0	0	0	0	0	0.004	0.022
1/11/2023 10:04				0	0	0	0	0	0.004	0.023
1/11/2023 10:05	12.2	108.8	42.90571;-73.35915	0	0	0	0	0	0.004	0.024
1/11/2023 10:06				0	0	0	0	0	0.004	0.026
1/11/2023 10:07				0	0	0	0	0	0.004	0.026
1/11/2023 10:08				0	0	0	0	0	0.004	0.026
1/11/2023 10:09				0	0	0	0	0	0.004	0.026
1/11/2023 10:10	12.2	107.5	42.90568;-73.35908	0	0	0	0	0	0.005	0.03
1/11/2023 10:11				0	0	0	0	0	0.005	0.026
1/11/2023 10:12				0	0	0	0	0	0.005	0.026
1/11/2023 10:13				0	0	0	0	0	0.005	0.026
1/11/2023 10:14				0	0	0	0	0	0.005	0.026
1/11/2023 10:15	12.2	107.5	42.90569;-73.35899	0	0	0	0	0	0.005	0.027
1/11/2023 10:16				0	0	0	0	0	0.005	0.026
1/11/2023 10:17				0	0	0	0	0	0.005	0.025
1/11/2023 10:18				0	0	0	0	0	0.005	0.025
1/11/2023 10:19				0	0	0	0	0	0.005	0.025
1/11/2023 10:20	12.2	100	42.90568;-73.359	0	0	0	0	0	0.005	0.026
1/11/2023 10:21				0	0	0	0	0	0.005	0.025
1/11/2023 10:22				0	0	0	0	0	0.005	0.027
1/11/2023 10:23				0	0	0	0	0	0.005	0.028
1/11/2023 10:24				0	0	0	0	0	0.005	0.028
1/11/2023 10:25	12.1	102.5	42.90574;-73.35919	0	0	0	0	0	0.005	0.028
1/11/2023 10:26				0	0	0	0	0	0.005	0.028
1/11/2023 10:27				0	0	0	0	0	0.005	0.027
1/11/2023 10:28				0	0	0	0	0	0.006	0.027
1/11/2023 10:29				0	0	0	0	0	0.006	0.027
1/11/2023 10:30	12.2	107.5	42.9057;-73.35907	0	0	0	0	0	0.006	0.028
1/11/2023 10:31				0	0	0	0	0	0.006	0.028
1/11/2023 10:32				0	0	0	0	0	0.006	0.028
1/11/2023 10:33				0	0	0	0	0	0.006	0.028
1/11/2023 10:34				0	0	0	0	0	0.006	0.027
1/11/2023 10:35	12.2	103.8	42.90569;-73.35899	0	0	0	0	0	0.006	0.027
1/11/2023 10:36				0	0	0	0	0	0.006	0.028
1/11/2023 10:37				0	0	0	0	0	0.006	0.028
1/11/2023 10:38				0	0	0	0	0	0.006	0.029
1/11/2023 10:39				0	0	0	0	0	0.006	0.029
1/11/2023 10:40	12.2	103.8	42.90567;-73.35892	0	0	0	0	0	0.006	0.029
1/11/2023 10:41				0	0	0	0	0	0.006	0.029
1/11/2023 10:42				0	0	0	0	0	0.006	0.029
1/11/2023 10:43				0	0	0	0	0	0.006	0.029
1/11/2023 10:44				0	0	0	0	0	0.006	0.028
1/11/2023 10:45	12.1	105	42.90567;-73.35898	0	0	0	0	0	0.007	0.03

C.T. MALE ASSOCIATES

CAMP FIELD DATA
LIBERTY STREET IRM

Device	Thiamis 2B011696			RAE RS232(A) 2B011696					DustTrak RS232(C) 2B011696	
Timestamp (UTC)	Batt. Voltage (V)	Current (mA)	Location	VOC (Peak) (ppm)	VOC (Low) (ppm)	VOC (STEL) (ppm)	VOC (TWA) (ppm)	VOC (ppm)	Total TWA (mg/m³)	Mass Conc. Total (mg/m³)
1/11/2023 10:46				0	0	0	0	0	0.007	0.032
1/11/2023 10:47				0	0	0	0	0	0.007	0.031
1/11/2023 10:48				0	0	0	0	0	0.007	0.031
1/11/2023 10:49				0	0	0	0	0	0.007	0.031
1/11/2023 10:50	12.1	105	42.9056;-73.35896	0	0	0	0	0	0.007	0.03
1/11/2023 10:51				0	0	0	0	0	0.007	0.031
1/11/2023 10:52				0	0	0	0	0	0.007	0.03
1/11/2023 10:53				0	0	0	0	0	0.007	0.031
1/11/2023 10:54				0	0	0	0	0	0.007	0.03
1/11/2023 10:55	12.1	105	42.90563;-73.35894	0	0	0	0	0	0.007	0.029
1/11/2023 10:56				0	0	0	0	0	0.007	0.52
1/11/2023 10:57				0	0	0	0	0	0.007	0.028
1/11/2023 10:58				0	0	0	0	0	0.007	0.028
1/11/2023 10:59				0	0	0	0	0	0.007	0.027
1/11/2023 11:00	12.1	97.5	42.90568;-73.35887	0	0	0	0	0	0.007	0.026
1/11/2023 11:01				0	0	0	0	0	0.008	0.026
1/11/2023 11:02				0	0	0	0	0	0.008	0.027
1/11/2023 11:03				0	0	0	0	0	0.008	0.029
1/11/2023 11:04				0	0	0	0	0	0.008	0.027
1/11/2023 11:05	12.1	108.8	42.90562;-73.35892	0	0	0	0	0	0.008	0.027
1/11/2023 11:06				0	0	0	0	0	0.008	0.027
1/11/2023 11:07				0	0	0	0	0	0.008	0.026
1/11/2023 11:08				0	0	0	0	0	0.008	0.027
1/11/2023 11:09				0	0	0	0	0	0.008	0.027
1/11/2023 11:10	12.1	102.5	42.90565;-73.35891	0	0	0	0	0	0.008	0.025
1/11/2023 11:11				0	0	0	0	0	0.008	0.023
1/11/2023 11:12				0	0	0		0	0.008	0.024
1/11/2023 11:13				0	0	0	0	0	0.008	0.024
1/11/2023 11:14				0	0	0	0	0	0.008	0.025
1/11/2023 11:15	12.1	105	42.90564;-73.35892	0	0	0	0	0	0.008	0.026
1/11/2023 11:16				0	0	0	0	0	0.008	0.026
1/11/2023 11:17				0	0	0	0	0	0.008	0.025
1/11/2023 11:18				0	0	0	0	0	0.008	0.025
1/11/2023 11:19				0	0	0	0	0	0.008	0.028
1/11/2023 11:20	12.1	105	42.90568;-73.35898	0	0	0	0	0	0.009	0.024
1/11/2023 11:21				0	0	0	0	0	0.009	0.024
1/11/2023 11:22				0	0	0	0	0	0.009	0.022
1/11/2023 11:23				0	0	0	0	0	0.009	0.025
1/11/2023 11:24				0	0	0	0	0	0.009	0.022
1/11/2023 11:25	12.1	102.5	42.90564;-73.35897	0	0	0	0	0	0.009	0.022
1/11/2023 11:26				0	0	0	0	0	0.009	0.022
1/11/2023 11:27				0	0	0	0	0	0.009	0.022
1/11/2023 11:28				0	0	0	0	0	0.009	0.024
1/11/2023 11:29				0	0	0	0	0	0.009	0.024
1/11/2023 11:30	12.1	107.5	42.90567;-73.35898	0	0	0	0	0	0.009	0.028
1/11/2023 11:31				0	0	0	0	0	0.009	0.025
1/11/2023 11:32				0	0	0	0	0	0.009	0.024
1/11/2023 11:33				0	0	0	0	0	0.009	0.022
1/11/2023 11:34				0	0	0	0	0	0.009	0.022
1/11/2023 11:35	12	110	42.90562;-73.35898	0	0	0	0	0	0.009	0.022
1/11/2023 11:36				0	0	0	0	0	0.009	0.023
1/11/2023 11:37				0	0	0	0	0	0.009	0.023
1/11/2023 11:38				0	0	0	0	0	0.009	0.022
1/11/2023 11:39				0	0	0	0	0	0.009	0.413
1/11/2023 11:40	12.1	107.5	42.90571;-73.35899	0	0	0	0	0	0.009	0.022
1/11/2023 11:41				0	0	0	0	0	0.01	0.022
1/11/2023 11:42				0	0	0	0	0	0.01	0.022
1/11/2023 11:43				0	0	0	0	0	0.01	0.022
1/11/2023 11:44				0	0	0	0	0	0.01	0.022
1/11/2023 11:45	12	103.8	42.9057;-73.35898	0	0	0	0	0	0.01	0.022
1/11/2023 11:46				0	0	0	0	0	0.01	0.022

C.T. MALE ASSOCIATES

CAMP FIELD DATA
LIBERTY STREET IRM

Device	Thiamis 2B011696			RAE RS232(A) 2B011696					DustTrak RS232(C) 2B011696	
Timestamp (UTC)	Batt. Voltage (V)	Current (mA)	Location	VOC (Peak) (ppm)	VOC (Low) (ppm)	VOC (STEL) (ppm)	VOC (TWA) (ppm)	VOC (ppm)	Total TWA (mg/m³)	Mass Conc. Total (mg/m³)
1/11/2023 11:47				0	0	0	0	0	0.01	0.025
1/11/2023 11:48				0	0	0	0	0	0.01	0.022
1/11/2023 11:49				0	0	0	0	0	0.01	0.021
1/11/2023 11:50	12	102.5	42.90567;-73.35895	0	0	0	0	0	0.01	0.021
1/11/2023 11:51				0	0	0	0	0	0.01	0.021
1/11/2023 11:52				0	0	0	0	0	0.01	0.021
1/11/2023 11:53				0	0	0	0	0	0.01	0.024
1/11/2023 11:54				0	0	0	0	0	0.01	0.02
1/11/2023 11:55	12	100	42.90568;-73.35903	0	0	0	0	0	0.01	0.021
1/11/2023 11:56				0	0	0	0	0	0.01	0.021
1/11/2023 11:57				0	0	0	0	0	0.01	0.021
1/11/2023 11:58				0	0	0	0	0	0.01	0.022
1/11/2023 11:59				0	0	0	0	0	0.01	0.021
1/11/2023 12:00	12	106.3	42.90572;-73.35905	0	0	0	0	0	0.01	0.022
1/11/2023 12:01				0	0	0	0	0	0.01	0.023
1/11/2023 12:02				0	0	0	0	0	0.01	0.026
1/11/2023 12:03				0	0	0	0	0	0.011	0.022
1/11/2023 12:04				0	0	0	0	0	0.011	0.022
1/11/2023 12:05	12	106.3	42.90565;-73.35896	0	0	0	0	0	0.011	0.022
1/11/2023 12:06				0	0	0	0	0	0.011	0.022
1/11/2023 12:07				0	0	0	0	0	0.011	0.022
1/11/2023 12:08				0	0	0	0	0	0.011	0.022
1/11/2023 12:09				0	0	0	0	0	0.011	0.024
1/11/2023 12:10	12	108.8	42.90566;-73.35896	0	0	0	0	0	0.011	0.024
1/11/2023 12:11				0	0	0	0	0	0.011	0.023
1/11/2023 12:12				0	0	0	0	0	0.011	0.023
1/11/2023 12:13				0	0	0	0	0	0.011	0.022
1/11/2023 12:14				0	0	0	0	0	0.011	0.022
1/11/2023 12:15	12	106.3	42.90569;-73.35898	0	0	0	0	0	0.011	0.023
1/11/2023 12:16				0	0	0	0	0	0.011	0.022
1/11/2023 12:17				0	0	0	0	0	0.011	0.021
1/11/2023 12:18				0	0	0	0	0	0.011	0.02
1/11/2023 12:19				0	0	0	0	0	0.011	0.02
1/11/2023 12:20	12	108.8	42.90574;-73.35907	0	0	0	0	0	0.011	0.02
1/11/2023 12:21				0	0	0	0	0	0.011	0.02
1/11/2023 12:22				0	0	0	0	0	0.011	0.021
1/11/2023 12:23				0	0	0	0	0	0.011	0.02
1/11/2023 12:24				0	0	0	0	0	0.011	0.02
1/11/2023 12:25	12	111.3	42.90564;-73.35901	0	0	0	0	0	0.012	0.02
1/11/2023 12:26				0	0	0	0	0	0.012	0.02
1/11/2023 12:27				0	0	0	0	0	0.012	0.02
1/11/2023 12:28				0	0	0	0	0	0.012	0.021
1/11/2023 12:29				0	0	0	0	0	0.012	0.02
1/11/2023 12:30	12	111.3	42.90568;-73.35904	0	0	0	0	0	0.012	0.02
1/11/2023 12:31				0	0	0	0	0	0.012	0.021
1/11/2023 12:32				0	0	0	0	0	0.012	0.023
1/11/2023 12:33				0	0	0	0	0	0.012	0.02
1/11/2023 12:34				0	0	0	0	0	0.012	0.02
1/11/2023 12:35	12	107.5	42.90564;-73.35905	0	0	0	0	0	0.012	0.021
1/11/2023 12:36				0	0	0	0	0	0.012	0.022
1/11/2023 12:37				0	0	0	0	0	0.12	0.02
1/11/2023 12:38				0	0	0	0	0	0.012	0.022
1/11/2023 12:39				0	0	0	0	0	0.012	0.02
1/11/2023 12:40	11.9	108.8	42.90567;-73.35904	0	0	0	0	0	0.012	0.02
1/11/2023 12:41				0	0	0	0	0	0.012	0.02
1/11/2023 12:42				0	0	0	0	0	0.012	0.02
1/11/2023 12:43				0	0	0	0	0	0.012	0.02
1/11/2023 12:44				0	0	0	0	0	0.012	0.02
1/11/2023 12:45	11.9	111.3	42.90565;-73.35899	0	0	0	0	0	0.012	0.019
1/11/2023 12:46				0	0	0	0	0	0.012	0.019
1/11/2023 12:47				0	0	0	0	0	0.012	0.019

C.T. MALE ASSOCIATES

CAMP FIELD DATA
LIBERTY STREET IRM

Device	Thiamis 2B011696			RAE RS232(A) 2B011696					DustTrak RS232(C) 2B011696	
Timestamp (UTC)	Batt. Voltage (V)	Current (mA)	Location	VOC (Peak) (ppm)	VOC (Low) (ppm)	VOC (STEL) (ppm)	VOC (TWA) (ppm)	VOC (ppm)	Total TWA (mg/m³)	Mass Conc. Total (mg/m³)
1/11/2023 12:48				0	0	0	0	0	0.012	0.02
1/11/2023 12:49				0	0	0	0	0	0.013	0.019
1/11/2023 12:50	11.9	105	42.90564;-73.35899	0	0	0	0	0	0.013	0.018
1/11/2023 12:51				0	0	0	0	0	0.013	0.34
1/11/2023 12:52				0	0	0	0	0	0.013	0.018
1/11/2023 12:53				0	0	0	0	0	0.013	0.019
1/11/2023 12:54				0	0	0	0	0	0.013	0.018
1/11/2023 12:55	11.9	118.8	42.90569;-73.35902	0	0	0	0	0	0.013	0.017
1/11/2023 12:56				0	0	0	0	0	0.013	0.018
1/11/2023 12:57				0	0	0	0	0	0.013	0.017
1/11/2023 12:58				0	0	0	0	0	0.013	0.016
1/11/2023 12:59				0	0	0	0	0	0.013	0.016
1/11/2023 13:00	11.9	106.3	42.90567;-73.35903	0	0	0	0	0	0.013	0.017
1/11/2023 13:01				0	0	0	0	0	0.013	0.017
1/11/2023 13:02				0	0	0	0	0	0.013	0.017
1/11/2023 13:03				0	0	0	0	0	0.013	0.018
1/11/2023 13:04				0	0	0	0	0	0.013	0.02
1/11/2023 13:05	11.9	107.5	42.90568;-73.3591	0	0	0	0	0	0.013	0.019
1/11/2023 13:06				0	0	0	0	0	0.013	0.019
1/11/2023 13:07				0	0	0	0	0	0.013	0.019
1/11/2023 13:08				0	0	0	0	0	0.013	0.019
1/11/2023 13:09				0	0	0	0	0	0.013	0.019
1/11/2023 13:10	11.9	110	42.90567;-73.35899	0	0	0	0	0	0.013	0.019
1/11/2023 13:11				0	0	0	0	0	0.013	0.019
1/11/2023 13:12				0	0	0	0	0	0.013	0.02
1/11/2023 13:13				0	0	0	0	0	0.013	0.02
1/11/2023 13:14				0	0	0	0	0	0.013	0.021
1/11/2023 13:15	11.9	103.8	42.90569;-73.35898	0	0	0	0	0	0.014	0.021
1/11/2023 13:16				0	0	0	0	0	0.014	0.021
1/11/2023 13:17				0	0	0	0	0	0.014	0.022
1/11/2023 13:18				0	0	0	0	0	0.014	0.412
1/11/2023 13:19				0	0	0	0	0	0.014	0.022
1/11/2023 13:20	11.9	106.3	42.90562;-73.35902	0	0	0	0	0	0.014	0.022
1/11/2023 13:21				0	0	0	0	0	0.014	0.02
1/11/2023 13:22				0	0	0	0	0	0.014	0.019
1/11/2023 13:23				0	0	0	0	0	0.014	0.018
1/11/2023 13:24				0	0	0	0	0	0.014	0.017
1/11/2023 13:25	11.9	107.5	42.90569;-73.35899	0	0	0	0	0	0.014	0.018
1/11/2023 13:26				0	0	0	0	0	0.014	0.018
1/11/2023 13:27				0	0	0	0	0	0.014	0.017
1/11/2023 13:28				0	0	0	0	0	0.014	0.017
1/11/2023 13:29				0	0	0	0	0	0.014	0.017
1/11/2023 13:30	11.9	121.3	42.90569;-73.35905	0	0	0	0	0	0.014	0.017
1/11/2023 13:31				0	0	0	0	0	0.014	0.017
1/11/2023 13:32				0	0	0	0	0	0.014	0.018
1/11/2023 13:33				0	0	0	0	0	0.014	0.017
1/11/2023 13:34				0	0	0	0	0	0.014	0.017
1/11/2023 13:35	11.9	107.5	42.9057;-73.35905	0	0	0	0	0	0.014	0.02
1/11/2023 13:36				0	0	0	0	0	0.014	0.019
1/11/2023 13:37				0	0	0	0	0	0.014	0.019
1/11/2023 13:38				0	0	0	0	0	0.014	0.019
1/11/2023 13:39				0	0	0	0	0	0.014	0.019
1/11/2023 13:40	11.8	113.8	42.90572;-73.35903	0	0	0	0	0	0.014	0.022
1/11/2023 13:41				0	0	0	0	0	0.015	0.02
1/11/2023 13:42				0	0	0	0	0	0.015	0.02
1/11/2023 13:43				0	0	0	0	0	0.015	0.019
1/11/2023 13:44				0	0	0	0	0	0.015	0.018
1/11/2023 13:45	11.8	107.5	42.90571;-73.35904	0	0	0	0	0	0.015	0.019
1/11/2023 13:46				0	0	0	0	0	0.015	0.019
1/11/2023 13:47				0	0	0	0	0	0.015	0.019
1/11/2023 13:48				0	0	0	0	0	0.015	0.019

C.T. MALE ASSOCIATES

CAMP FIELD DATA
LIBERTY STREET IRM

Device	Thiamis 2B011696			RAE RS232(A) 2B011696					DustTrak RS232(C) 2B011696	
Timestamp (UTC)	Batt. Voltage (V)	Current (mA)	Location	VOC (Peak) (ppm)	VOC (Low) (ppm)	VOC (STEL) (ppm)	VOC (TWA) (ppm)	VOC (ppm)	Total TWA (mg/m³)	Mass Conc. Total (mg/m³)
1/11/2023 13:49				0	0	0	0	0	0.015	0.022
1/11/2023 13:50	11.8	108.8	42.9057;-73.35902	0	0	0	0	0	0.015	0.022
1/11/2023 13:51				0	0	0	0	0	0.015	0.019
1/11/2023 13:52				0	0	0	0	0	0.015	0.02
1/11/2023 13:53				0	0	0	0	0	0.015	0.019
1/11/2023 13:54				0	0	0	0	0	0.015	0.019
1/11/2023 13:55	11.8	108.8	42.90569;-73.35905	0	0	0	0	0	0.015	0.018
1/11/2023 13:56				0	0	0	0	0	0.015	0.02
1/11/2023 13:57				0	0	0	0	0	0.015	0.019
1/11/2023 13:58				0	0	0	0	0	0.015	0.019
1/11/2023 13:59				0	0	0	0	0	0.015	0.019
1/11/2023 14:00	11.8	106.3	42.90568;-73.35905	0	0	0	0	0	0.015	0.022
1/11/2023 14:01				0	0	0	0	0	0.015	0.019
1/11/2023 14:02				0	0	0	0	0	0.015	0.019
1/11/2023 14:03				0	0	0	0	0	0.015	0.019
1/11/2023 14:04				0	0	0	0	0	0.015	0.019
1/11/2023 14:05	11.8	108.8	42.9057;-73.35909	0	0	0	0	0	0.015	0.019
1/11/2023 14:06				0	0	0	0	0	0.016	0.377
1/11/2023 14:07				0	0	0	0	0	0.016	0.019
1/11/2023 14:08				0	0	0	0	0	0.016	0.018
1/11/2023 14:09				0	0	0	0	0	0.016	0.019
1/11/2023 14:10	11.8	108.8	42.90572;-73.35904	0	0	0	0	0	0.016	0.018
1/11/2023 14:11				0	0	0	0	0	0.016	0.019
1/11/2023 14:12				0	0	0	0	0	0.016	0.019
1/11/2023 14:13				0	0	0	0	0	0.016	0.019
1/11/2023 14:14				0	0	0	0	0	0.016	0.024
1/11/2023 14:15	11.8	108.8	42.90567;-73.35907	0	0	0	0	0	0.016	0.359
1/11/2023 14:16				0	0	0	0	0	0.016	0.02
1/11/2023 14:17				0	0	0	0	0	0.016	0.02
1/11/2023 14:18				0	0	0	0	0	0.016	0.019
1/11/2023 14:19				0	0	0	0	0	0.016	0.019
1/11/2023 14:20	11.7	125	42.90571;-73.35905	0	0	0	0	0	0.016	0.018
1/11/2023 14:21				0	0	0	0	0	0.016	0.018
1/11/2023 14:22				0	0	0	0	0	0.016	0.019
1/11/2023 14:23				0	0	0	0	0	0.016	0.02
1/11/2023 14:24				0	0	0	0	0	0.016	0.021
1/11/2023 14:25	11.7	112.5	42.9057;-73.35907	0	0	0	0	0	0.016	0.02
1/11/2023 14:26				0	0	0	0	0	0.016	0.022
1/11/2023 14:27				0	0	0	0	0	0.016	0.019
1/11/2023 14:28				0	0	0	0	0	0.016	0.02
1/11/2023 14:29				0	0	0	0	0	0.016	0.019
1/11/2023 14:30	11.7	112.5	42.90571;-73.35899	0	0	0	0	0	0.016	0.019
1/11/2023 14:31				0	0	0	0	0	0.017	0.02
1/11/2023 14:32				0	0	0	0	0	0.017	0.021
1/11/2023 14:33				0	0	0	0	0	0.017	0.022
1/11/2023 14:34				0	0	0	0	0	0.017	0.021
1/11/2023 14:35	11.7	108.8	42.90569;-73.35899	0	0	0	0	0	0.017	0.021
1/11/2023 14:36				0	0	0	0	0	0.017	0.02
1/11/2023 14:37				0	0	0	0	0	0.017	0.019
1/11/2023 14:38				0	0	0	0	0	0.017	0.019
1/11/2023 14:39				0	0	0	0	0	0.017	0.019
1/11/2023 14:40	11.7	110	42.90572;-73.35896	0	0	0	0	0	0.017	0.02
1/11/2023 14:41				0	0	0	0	0	0.017	0.018
1/11/2023 14:42				0	0	0	0	0	0.017	0.018
1/11/2023 14:43				0	0	0	0	0	0.017	0.018
1/11/2023 14:44				0	0	0	0	0	0.017	0.019
1/11/2023 14:45	11.7	113.8	42.9057;-73.35892	0	0	0	0	0	0.017	0.022
1/11/2023 14:46				0	0	0	0	0	0.017	0.021
1/11/2023 14:47				0	0	0	0	0	0.017	0.019
1/11/2023 14:48				0	0	0	0	0	0.017	0.019
1/11/2023 14:49				0	0	0	0	0	0.017	0.02

C.T. MALE ASSOCIATES

CAMP FIELD DATA
LIBERTY STREET IRM

Device	Thiamis 2B011696			RAE RS232(A) 2B011696					DustTrak RS232(C) 2B011696	
Timestamp (UTC)	Batt. Voltage (V)	Current (mA)	Location	VOC (Peak) (ppm)	VOC (Low) (ppm)	VOC (STEL) (ppm)	VOC (TWA) (ppm)	VOC (ppm)	Total TWA (mg/m³)	Mass Conc. Total (mg/m³)
1/11/2023 14:50	11.7	113.8	42.90567;-73.35899	0	0	0	0	0	0.017	0.02
1/11/2023 14:51				0	0	0	0	0	0.017	0.019
1/11/2023 14:52				0	0	0	0	0	0.017	0.019
1/11/2023 14:53				0	0	0	0	0	0.017	0.018
1/11/2023 14:54				0	0	0	0	0	0.017	0.019
1/11/2023 14:55	11.7	110	42.90565;-73.35903	0	0	0	0	0	0.017	0.019
1/11/2023 14:56				0	0	0	0	0	0.018	0.018
1/11/2023 14:57				0	0	0	0	0	0.018	0.022
1/11/2023 14:58				0	0	0	0	0	0.018	0.02
1/11/2023 14:59				0	0	0	0	0	0.018	0.021
1/11/2023 15:00	11.7	113.8	42.90567;-73.35902	0	0	0	0	0	0.018	0.026
1/11/2023 15:01				0	0	0	0	0	0.018	0.023
1/11/2023 15:02				0	0	0	0	0	0.018	0.017
1/11/2023 15:03				0	0	0	0	0	0.018	0.018
1/11/2023 15:04				0	0	0	0	0	0.018	0.018
1/11/2023 15:05	11.6	112.5	42.90568;-73.35902	0	0	0	0	0	0.018	0.018
1/11/2023 15:06				0	0	0	0	0	0.018	0.018
1/11/2023 15:07				0	0	0	0	0	0.018	0.017
1/11/2023 15:08				0	0	0	0	0	0.018	0.018
1/11/2023 15:09				0	0	0	0	0	0.018	0.018
1/11/2023 15:10	11.6	108.8	42.90573;-73.35899	0	0	0	0	0	0.018	0.018
1/11/2023 15:11				0	0	0	0	0	0.018	0.018
1/11/2023 15:12				0	0	0	0	0	0.018	0.018
1/11/2023 15:13				0	0	0	0	0	0.018	0.018
1/11/2023 15:14				0	0	0	0	0	0.018	0.018
1/11/2023 15:15	11.6	108.8	42.9057;-73.35903	0	0	0	0	0	0.018	0.323
1/11/2023 15:16				0	0	0	0	0	0.018	0.019
1/11/2023 15:17				0	0	0	0	0	0.018	0.019
1/11/2023 15:18				0	0	0	0	0	0.018	0.019
1/11/2023 15:19				0	0	0	0	0	0.018	0.018
1/11/2023 15:20	11.6	132.5	42.9057;-73.35902	0	0	0	0	0	0.018	0.019
1/11/2023 15:21				0	0	0	0	0	0.019	0.019
1/11/2023 15:22				0	0	0	0	0	0.019	0.017
1/11/2023 15:23				0	0	0	0	0	0.019	0.017
1/11/2023 15:24				0	0	0	0	0	0.019	0.017
1/11/2023 15:25	11.6	107.5	42.9057;0.0	0	0	0	0	0	0.019	0.017
1/11/2023 15:26				0	0	0	0	0	0.019	0.017
1/11/2023 15:27				0	0	0	0	0	0.019	0.017
1/11/2023 15:28				0	0	0	0	0	0.019	0.017
1/11/2023 15:29				0	0	0	0	0	0.019	0.017
1/11/2023 15:30	11.6	113.8	42.90571;-73.35904	0	0	0	0	0	0.019	0.017
1/11/2023 15:31				0	0	0	0	0	0.019	0.017
1/11/2023 15:32				0	0	0	0	0	0.019	0.017
1/11/2023 15:33				0	0	0	0	0	0.019	0.017
1/11/2023 15:34				0	0	0	0	0	0.019	0.017
1/11/2023 15:35	11.6	107.5	42.90571;-73.35905	0	0	0	0	0	0.019	0.018
1/11/2023 15:36				0	0	0	0	0	0.019	0.019
1/11/2023 15:37				0	0	0	0	0	0.019	0.02
1/11/2023 15:38				0	0	0	0	0	0.019	0.021
1/11/2023 15:39				0	0	0	0	0	0.019	0.022
1/11/2023 15:40	11.6	112.5	42.9057;-73.35902	0	0	0	0	0	0.019	0.022
1/11/2023 15:41				0	0	0	0	0	0.019	0.021
1/11/2023 15:42				0	0	0	0	0	0.019	0.021
1/11/2023 15:43				0	0	0	0	0	0.019	0.021
1/11/2023 15:44				0	0	0	0	0	0.019	0.021
1/11/2023 15:45	11.6	110	42.90565;-73.35905	0	0	0	0	0	0.019	0.021
1/11/2023 15:46				0	0	0	0	0	0.02	0.021
1/11/2023 15:47				0	0	0	0	0	0.02	0.021
1/11/2023 15:48				0	0	0	0	0	0.02	0.021
1/11/2023 15:49				0	0	0	0	0	0.02	0.021
1/11/2023 15:50	11.6	112.5	42.90565;-73.35902	0	0	0	0	0	0.02	0.021

C.T. MALE ASSOCIATES

CAMP FIELD DATA
LIBERTY STREET IRM

Device	Thiamis 2B011696			RAE RS232(A) 2B011696					DustTrak RS232(C) 2B011696	
Timestamp (UTC)	Batt. Voltage (V)	Current (mA)	Location	VOC (Peak) (ppm)	VOC (Low) (ppm)	VOC (STEL) (ppm)	VOC (TWA) (ppm)	VOC (ppm)	Total TWA (mg/m³)	Mass Conc. Total (mg/m³)
1/11/2023 15:51				0	0	0	0	0	0.02	0.022
1/11/2023 15:52				0	0	0	0	0	0.02	0.021
1/11/2023 15:53				0	0	0	0	0	0.02	0.021
1/11/2023 15:54				0	0	0	0	0	0.02	0.022
1/11/2023 15:55	11.6	106.3	42.90567;-73.35907	0	0	0	0	0	0.02	0.021
1/11/2023 15:56				0	0	0	0	0	0.02	0.021
1/11/2023 15:57				0	0	0	0	0	0.02	0.021
1/11/2023 15:58				0	0	0	0	0	0.02	0.021
1/11/2023 15:59				0	0	0	0	0	0.02	0.021
1/11/2023 16:00	11.5	108.8	42.90568;-73.35902	0	0	0	0	0	0.02	0.021
1/11/2023 16:01				0	0	0	0	0	0.02	0.021
1/11/2023 16:02				0	0	0	0	0	0.02	0.022
1/11/2023 16:03				0	0	0	0	0	0.02	0.022
1/11/2023 16:04				0	0	0	0	0	0.02	0.022
1/11/2023 16:05	11.5	113.8	42.9057;-73.35898	0	0	0	0	0	0.02	0.022
1/11/2023 16:06				0	0	0	0	0	0.02	0.021
1/11/2023 16:07				0	0	0	0	0	0.02	0.021
1/11/2023 16:08				0	0	0	0	0	0.02	0.022
1/11/2023 16:09				0	0	0	0	0	0.021	0.022
1/11/2023 16:10	11.5	108.8	42.90569;-73.35909	0	0	0	0	0	0.021	0.022
1/11/2023 16:11				0	0	0	0	0	0.021	0.021
1/11/2023 16:12				0	0	0	0	0	0.021	0.021
1/11/2023 16:13				0	0	0	0	0	0.021	0.022
1/11/2023 16:14				0	0	0	0	0	0.021	0.022
1/11/2023 16:15	11.5	108.8	42.90564;-73.35909	0	0	0	0	0	0.021	0.022
1/11/2023 16:16				0	0	0	0	0	0.021	0.022
1/11/2023 16:17				0	0	0	0	0	0.021	0.023
1/11/2023 16:18				0	0	0	0	0	0.021	0.023
1/11/2023 16:19				0	0	0	0	0	0.021	0.028
1/11/2023 16:20	11.5	111.3	42.90569;-73.35905	0	0	0	0	0	0.021	0.024
1/11/2023 16:21				0	0	0	0	0	0.021	0.419
1/11/2023 16:22				0	0	0	0	0	0.021	0.023
1/11/2023 16:23				0	0	0	0	0	0.021	0.026
1/11/2023 16:24				0	0	0	0	0	0.021	0.023
1/11/2023 16:25	11.5	108.8	42.90562;-73.35913	0	0	0	0	0	0.021	0.022
1/11/2023 16:26				0	0	0	0	0	0.021	0.021
1/11/2023 16:27				0	0	0	0	0	0.021	0.021
1/11/2023 16:28				0	0	0	0	0	0.021	0.021
1/11/2023 16:29				0	0	0	0	0	0.021	0.021
1/11/2023 16:30	11.5	112.5	42.90562;-73.35905	0	0	0	0	0	0.021	0.021
1/11/2023 16:31				0	0	0	0	0	0.022	0.021
1/11/2023 16:32				0	0	0	0	0	0.022	0.021
1/11/2023 16:33				0	0	0	0	0	0.022	0.021
1/11/2023 16:34				0	0	0	0	0	0.022	0.021
1/11/2023 16:35	11.4	113.8	42.90566;-73.35902	0	0	0	0	0	0.022	0.022
1/26/2023 11:35	12.9	150								
1/26/2023 11:35			43.1451036;-77.5490529							
1/26/2023 11:40	12.9	111.3								
1/26/2023 11:45	12.8	102.5								
1/26/2023 11:50	12.8	97.5								
1/26/2023 11:55	12.8	96.3								
1/26/2023 12:00	12.8	100								

Appendix E
Summary of Imported Material Testing

Appendix F

Post-Cleaning and Construction Video Logs

Pre-Cleaning Videos
Photo Log



CU-1-1.png



CU-1-2.png



CU-1-3.png



CU-1-4.png






CU-2-3.png



CU-2-4.png



CU-3-1.png

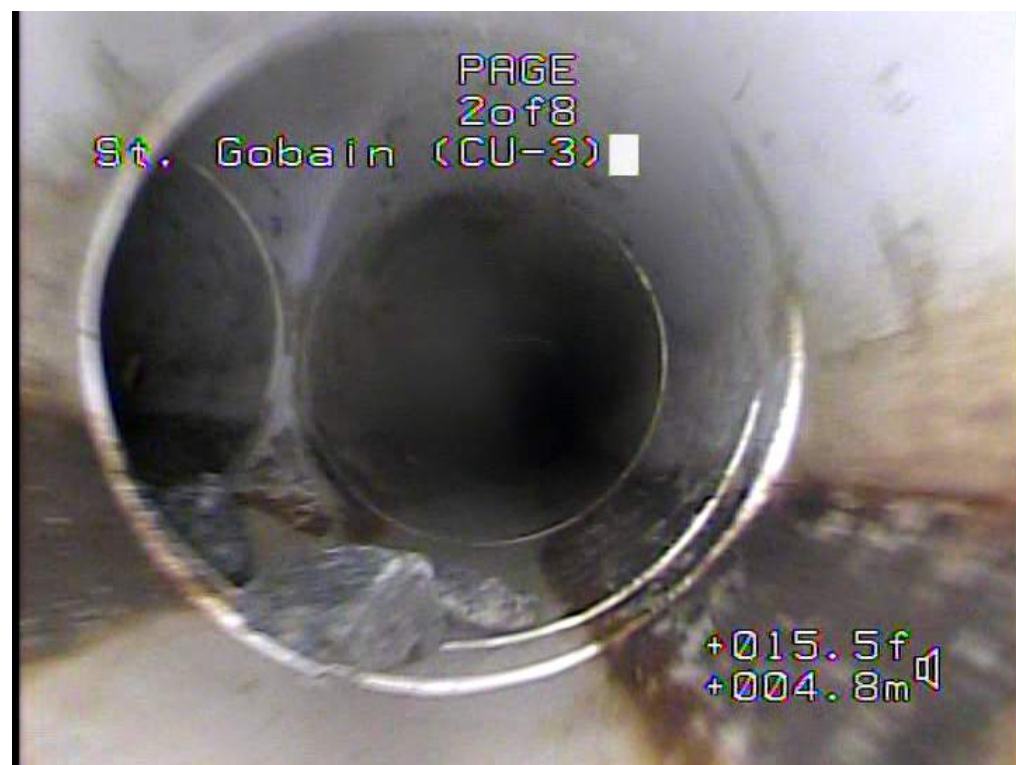

CU-3-2.png

PAGE
2 of 8
St. Gobain (CU-3)

+049.5f
+015.0m

CU-3-3.png

PAGE
2 of 8
St. Gobain (CU-3)

+039.0f
+011.8m

CU-3-4.png

PAGE
2 of 8
St. Gobain (CU-4)

+011.0f
+003.4m

CU-4-1.png

PAGE
2 of 8
St. Gobain (CU-4)

+023.0f
+007.0m

CU-4-2.png



CU-4-3.png



CU-4-4.png



CU-5-1.png



CU-5-2.png



PAGE
2 of 8
St. Gobain (CU-6)

+032.5f
+010.0m

CU-6-2.png

PAGE
2 of 8
St. Gobain (CU-6)

+049.0f
+014.8m

CU-6-3.png

PAGE
2 of 8
St. Gobain (CU-6)

+070.0f
+021.2m

CU-6-4.png

PAGE
2 of 8
St. Gobain (CU-6)

+022.0f
+006.6m


CU-6-5.png



CU-7-1.png



CU-7-2.png

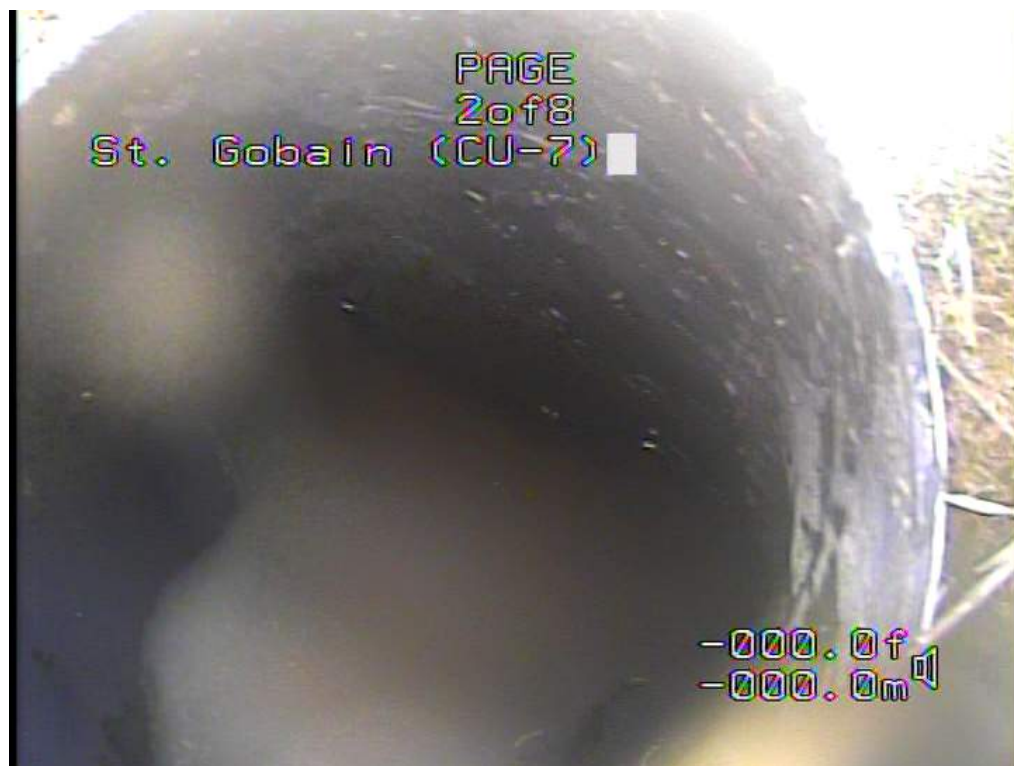

CU-7-3.png



CU-8-1.png



CU-8-2.png



CU-8-3.png



CU-8-4.png



CU-9-1.png



CU-9-2.png



CU-9-3.png



CU-9-4.png



CU-10-1.png




CU-10-2.png



CU-10-3.png



CU-10-4.png

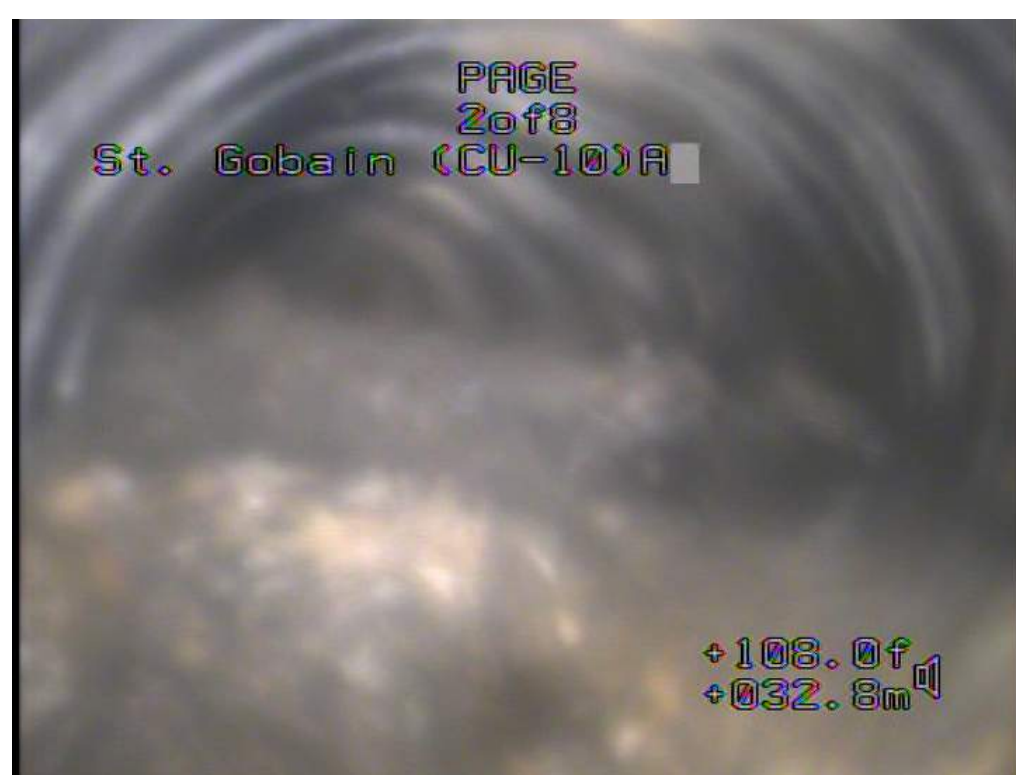

CU-10-5.png





CU-12-1.png



CU-12-2.png



CU-12-3.png



CU-13-1.png



CU-13-2.png



CU-13-3.png



CU-14-1.png



CU-14-2.png

PAGE
2 of 8
ST Gobain (CU-15)

+000.0f
+000.0m

CU-15-1.png

PAGE
2 of 8
ST Gobain (CU-15)

+004.0f
+001.2m

CU-15-2.png

PAGE
2 of 8
ST Gobain (CU-15)


+023.0f
+007.0m

CU-15-3.png

PAGE
2 of 8
ST Gobain (CU-16)

-000.5f
-000.0m

CU-16-1.png

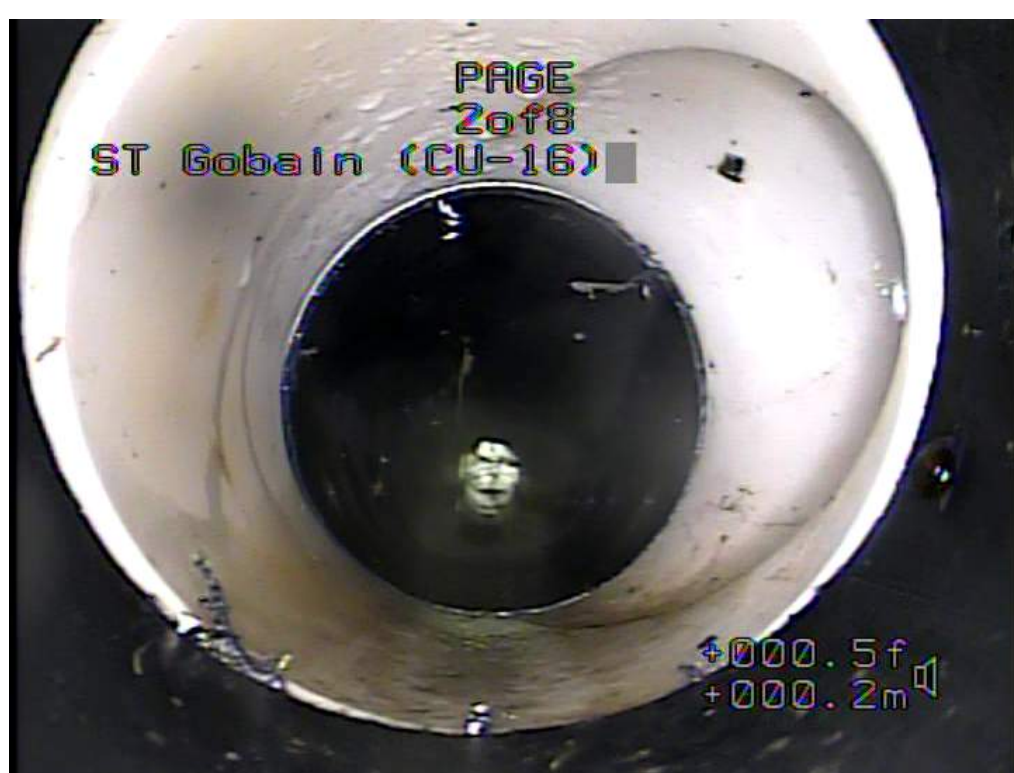

CU-16-2.png



CU-16-3.png



CU-16-4.png



CU-17-1.png



CU-17-2.png



CU-17-3.png



CU-18-1.png



CU-18-2.png




CU-18-3.png




CU-19-1.png



CU-19-2.png

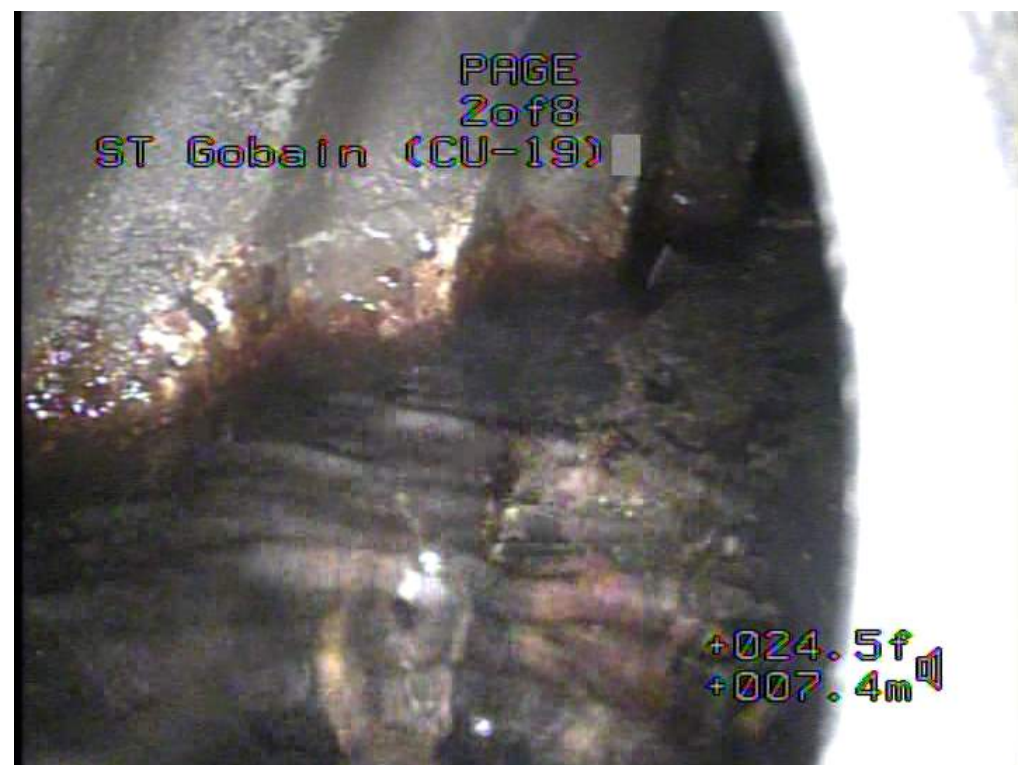

CU-19-3.png

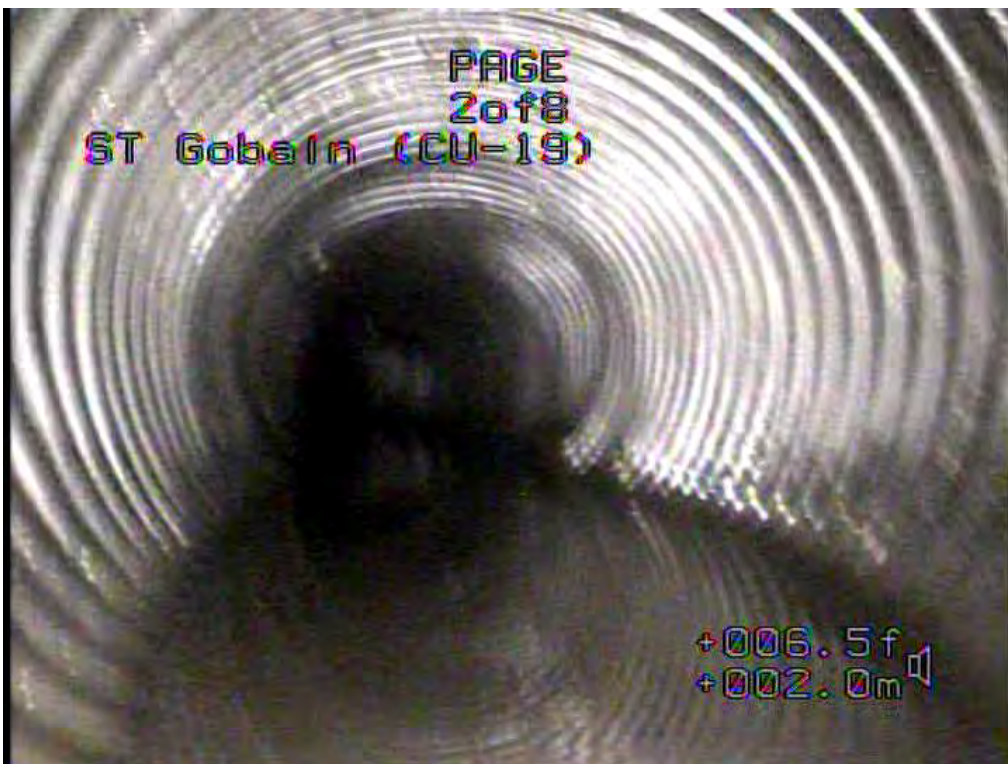

CU-19-4.png



CU-20-1.png




CU-20-2.png




CU-20-3.png




CU-22-1.png

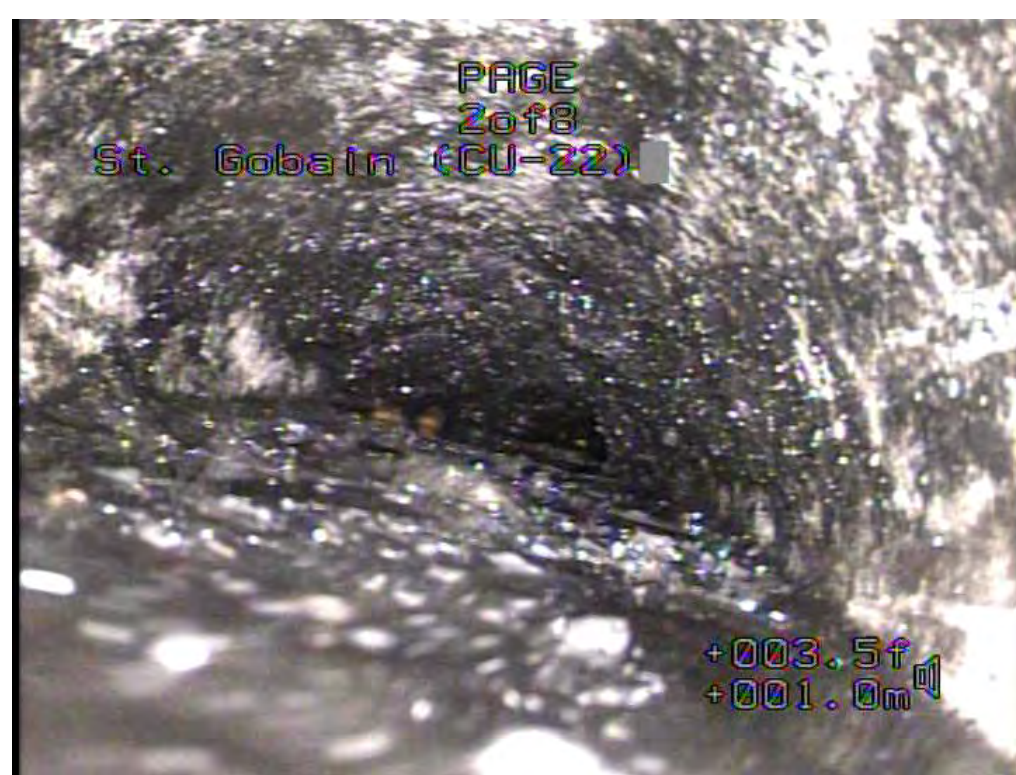

CU-22-2.png

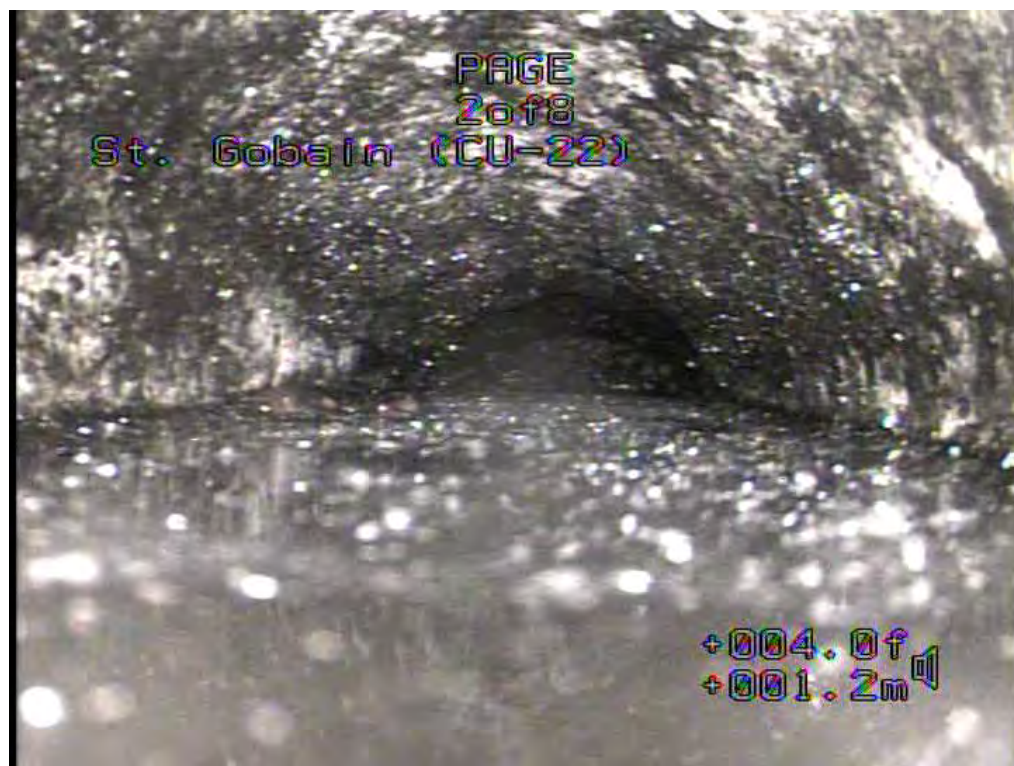

CU-22-3.png

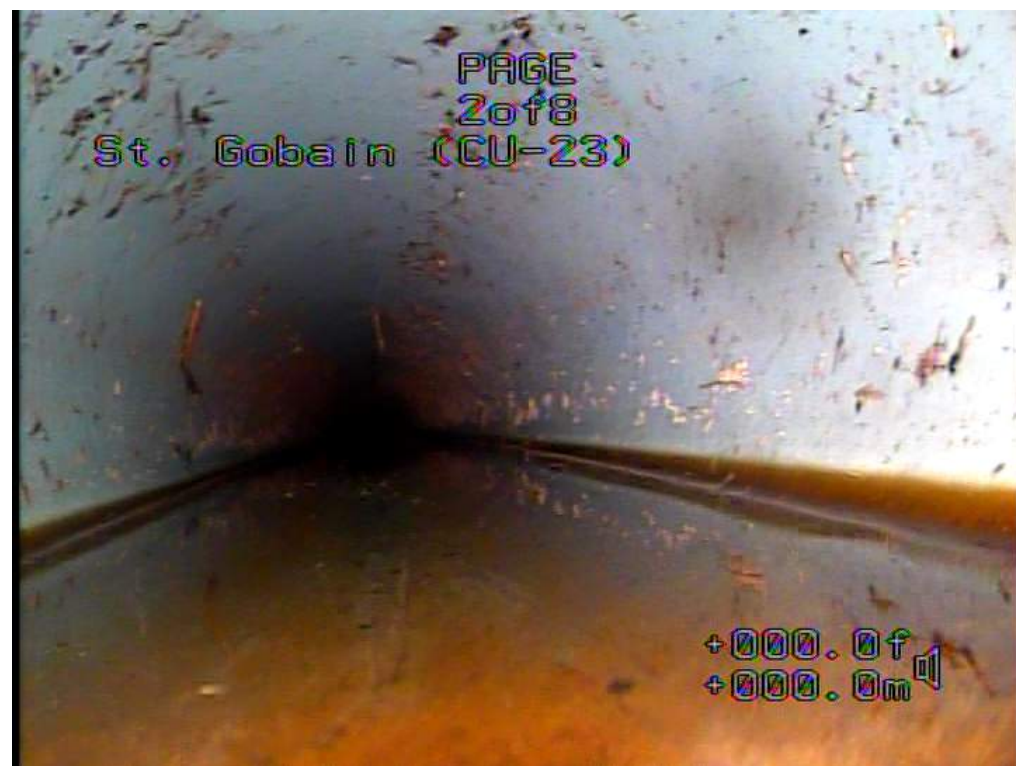

CU-23-1.png

PAGE
2 of 8
St. Gobain (CU-23)

+008.0f
+002.4m

CU-23-2.png

PAGE
2 of 8
St. Gobain (CU-23)

+017.5f
+005.2m

CU-23-3.png

PAGE
2 of 8
St. Gobain (CU-23)

+046.5f
+014.0m

CU-23-4.png

PAGE
2 of 8
St. Gobain (CU-26)

+041.0f
+012.4m

CU-25-1.png



CU-25-2.png



CU-25-3.png



CU-25-4.png



CU-25-5.png

PAGE
2 of 8
St. Gobain (CU-27)

+000.0f
+000.0m

CU-26-1.png

PAGE
2 of 8
St. Gobain (CU-27)

+008.0f
+002.4m

CU-26-2.png

PAGE
2 of 8
St. Gobain (CU-27)

+011.0f
+003.4m

CU-26-3.png

PAGE
2 of 8
St Gobain (CU-29)

+000.0f
+000.0m


CU-29-1.png

PAGE
2 of 8
St Gobain (CU-29)


+001.0f
+000.2m

CU-29-2.png


Post Cleaning Videos Photo Log

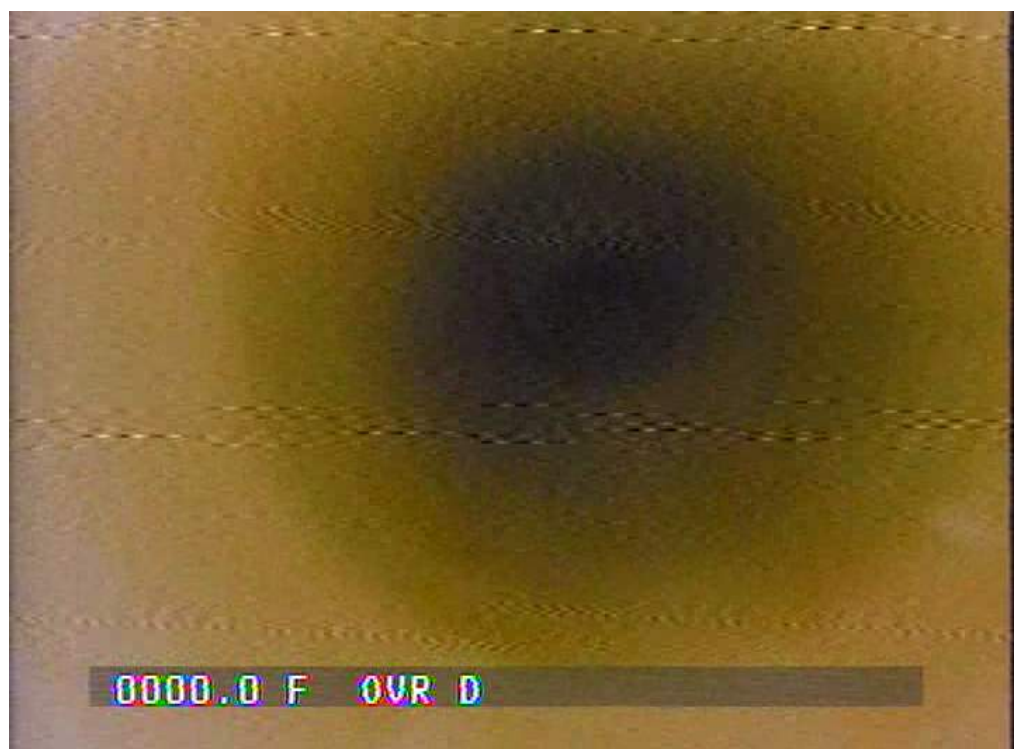

CU-1-1.png

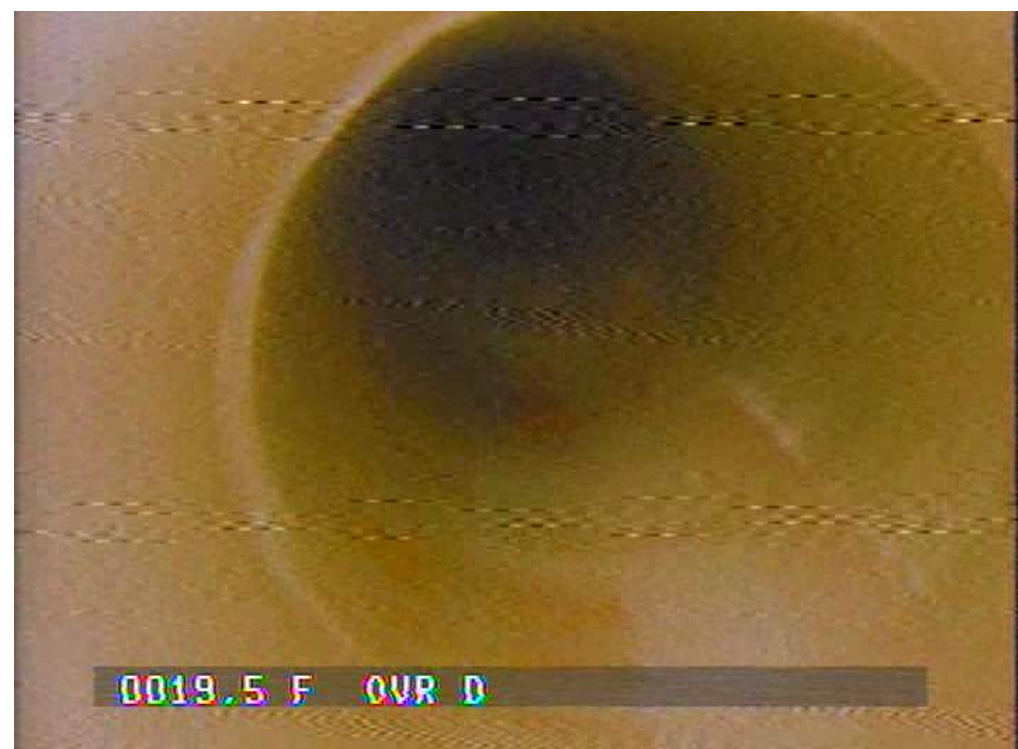


CU-1-2.png

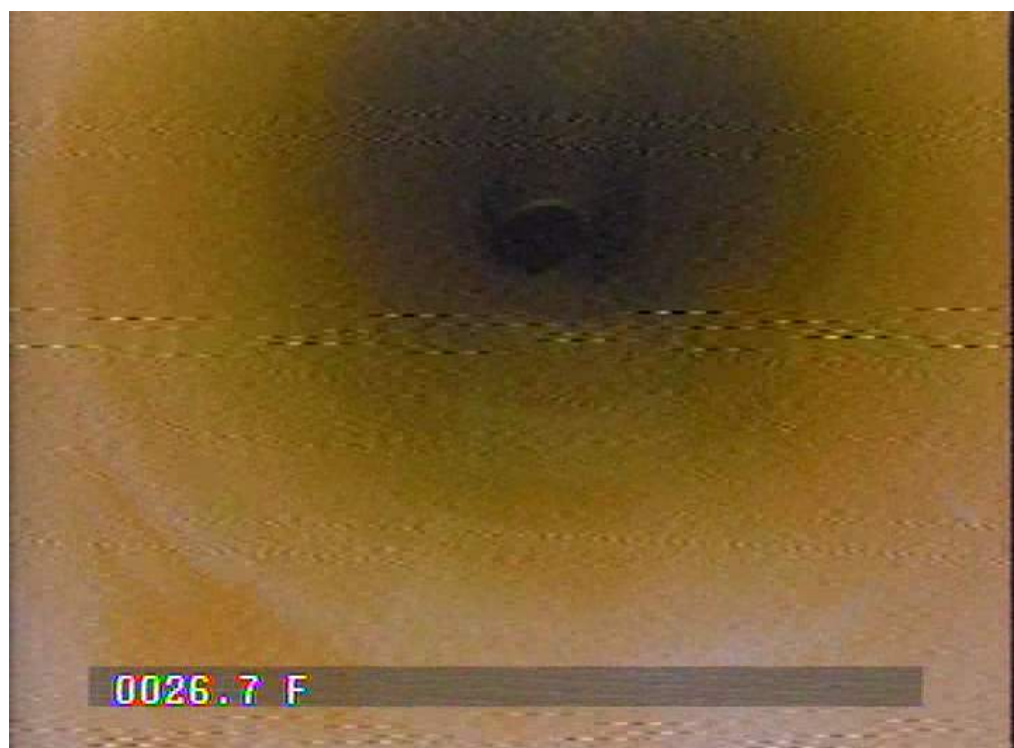

CU-1-3.png



CU-1-4.png

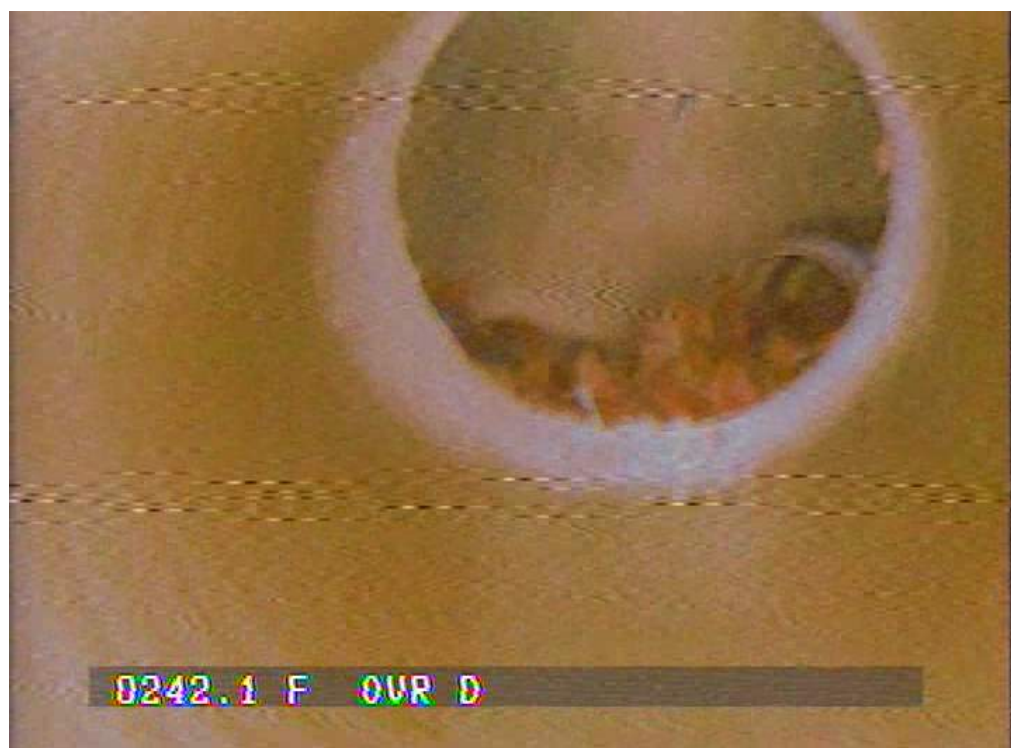


CU-1-5.png



CU-2-1.png



CU-2-2.png

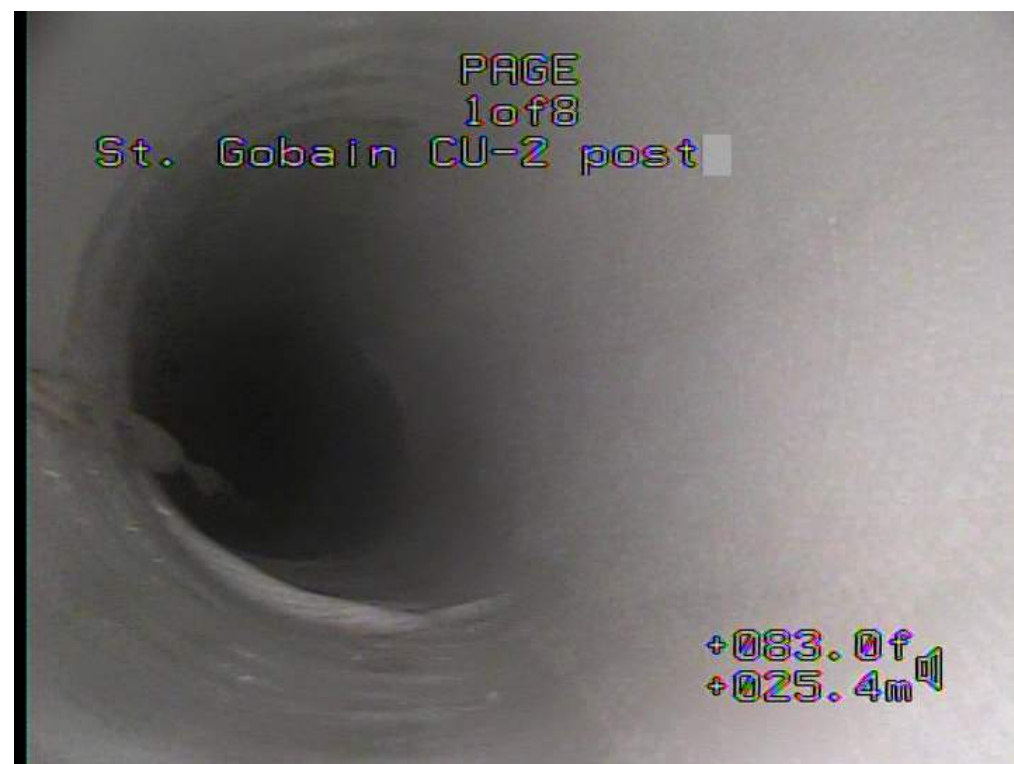

CU-2-3.png

PAGE
2 of 8
St. Gobain (CU-3)

+000.0f
+000.0m

CU-3-1.png

PAGE
2 of 8
St. Gobain (CU-3)

+011.5f
+003.4m

CU-3-2.png

PAGE
2 of 8
St. Gobain (CU-3)

+015.5f
+004.8m

CU-3-3.png

PAGE
2 of 8
St. Gobain (CU-3)


+028.0f
+008.6m

CU-3-4.png

PAGE
2 of 8
St. Gobain (CU-3)

+049.5f
+015.0m

CU-3-5.png

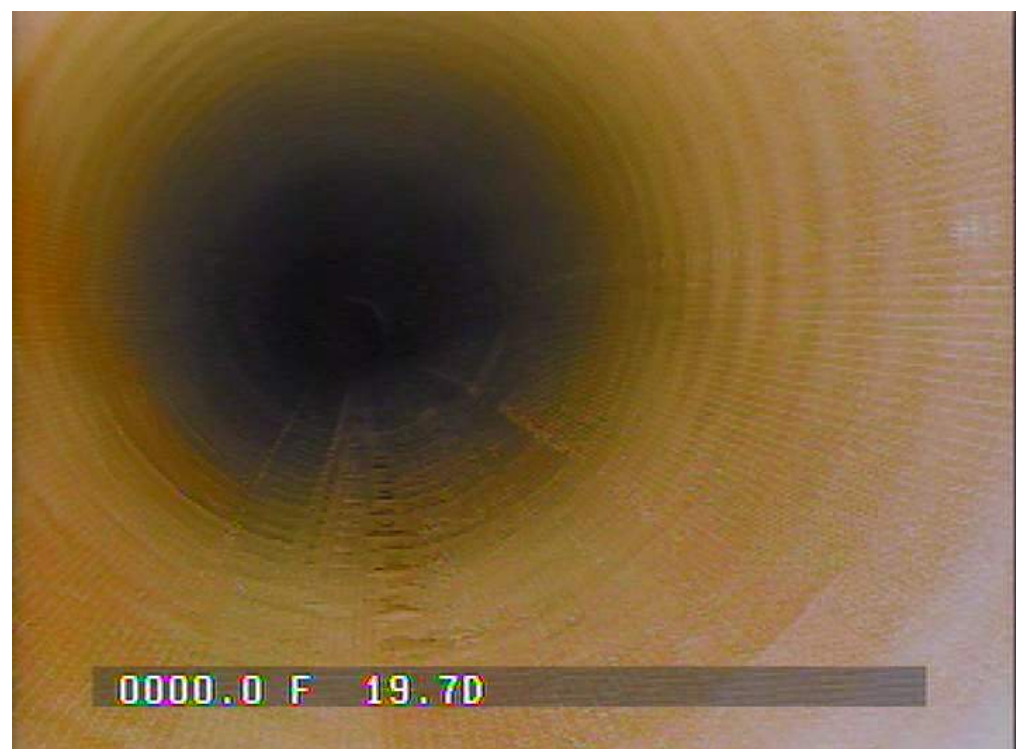

0000.0 F 19.70

CU-5-1.png




0018.7 F OVR D

CU-5-2.png



0050.5 F OVR D

CU-5-3.png

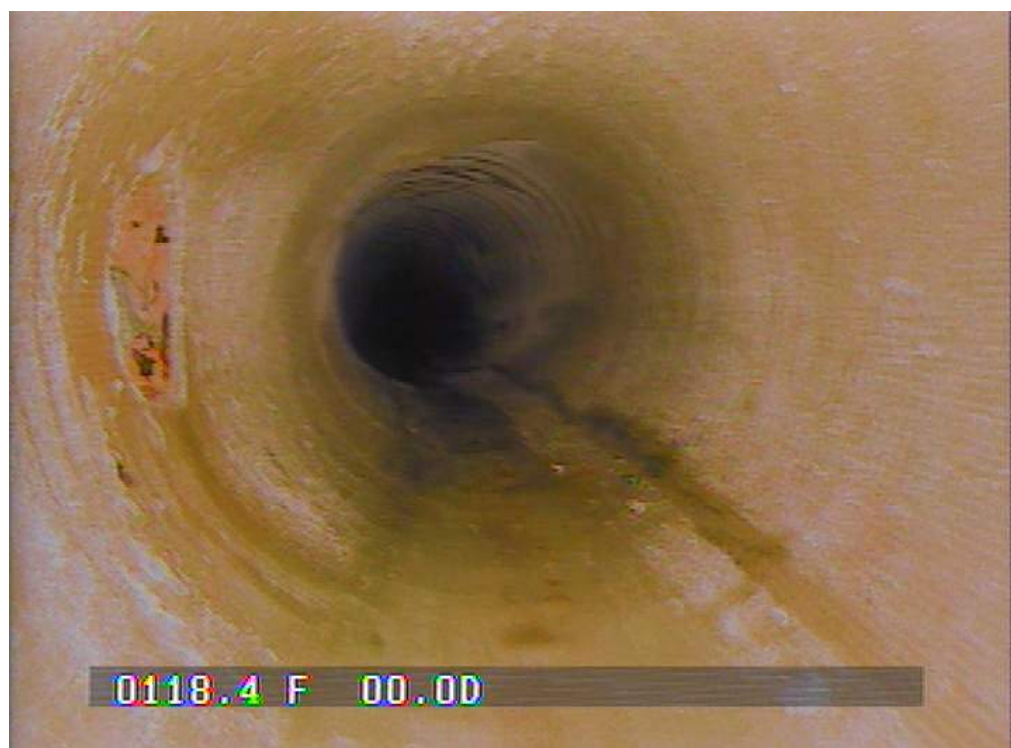

CU-5-4.png



CU-5-5.png



CU-6-1.png



CU-6-2.png

PAGE
1 of 8
Saint Gobain (ES-3)

-000.0f
-000.0m

CU-6-3.png

PAGE
1 of 8
Saint Gobain (ES-3)

-000.0f
-000.0m

CU-6-4.png

PAGE
1 of 8
Saint Gobain (ES-3) PostClean

-000.0f
-000.0m

CU-6-5.png



St. Gobain CU-8 (post clean)

16:42:21 17-OCT-2022

2.00'

CU-8-1.png



CU-8-2.png



CU-8-3.png



CU-8-4.png



CU-9-1.png




CU-9-2.png



CU-9-3.png



CU-9-4.png

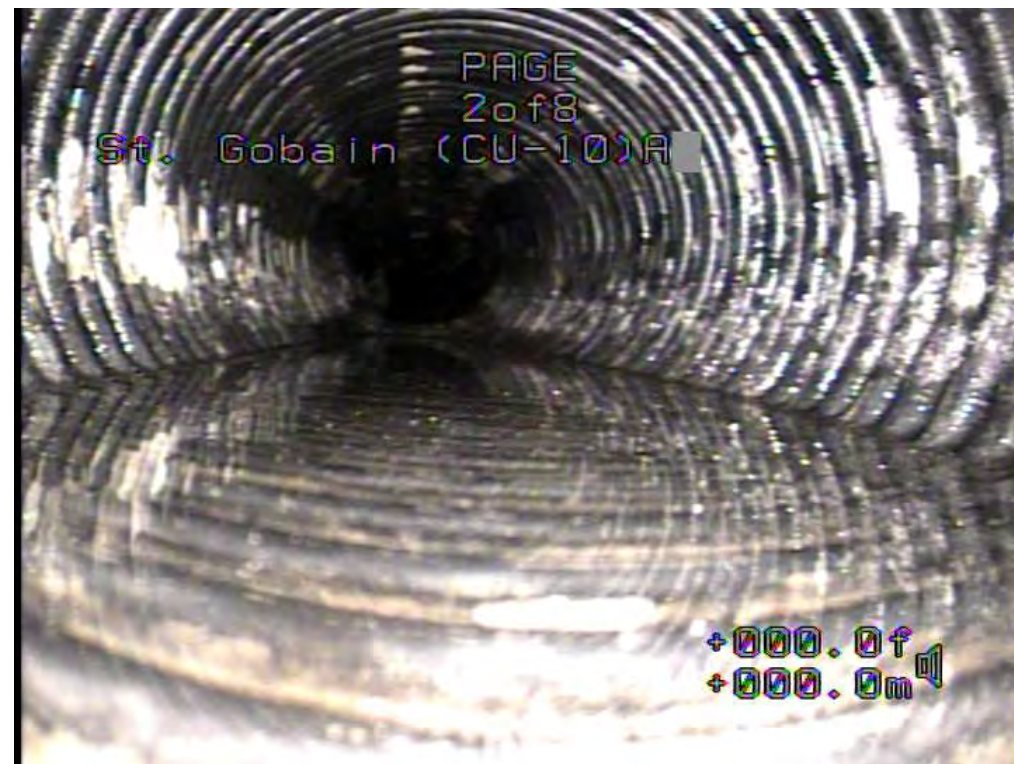


CU-10-1.png



CU-10-2.png



CU-10-3.png

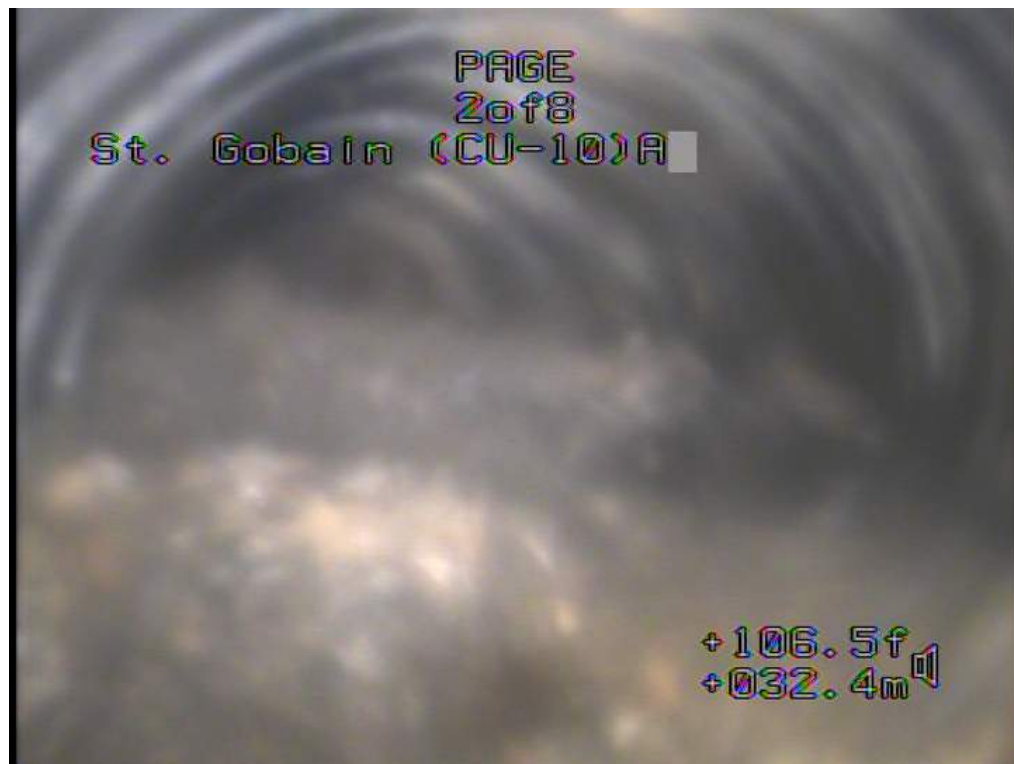

CU-10-4.png



CU-11-1.png




CU-11-2.png



CU-11-3.png



CU-12-1.png

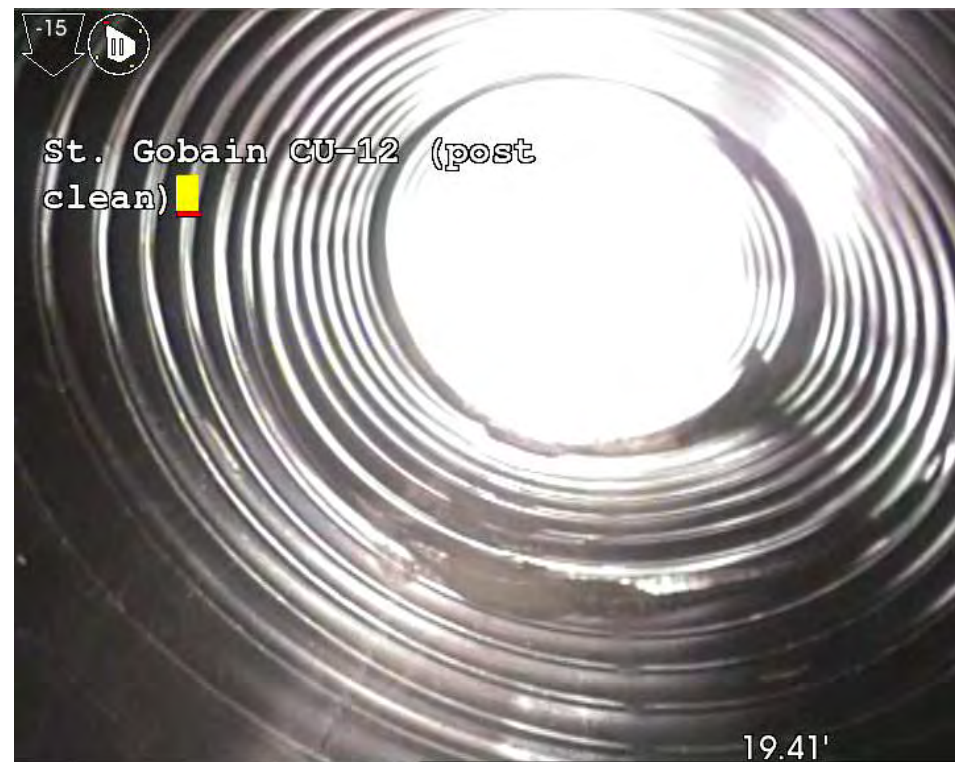

CU-12-2.png



CU-12-3.png



CU-12-4.png



CU-13-1.png



CU-13-2.png



CU-13-3.png



CU-13-4.png



CU-14-1.png



CU-14-2.png




CU-14-3.png



CU-14-4.png



CU-15-1.png

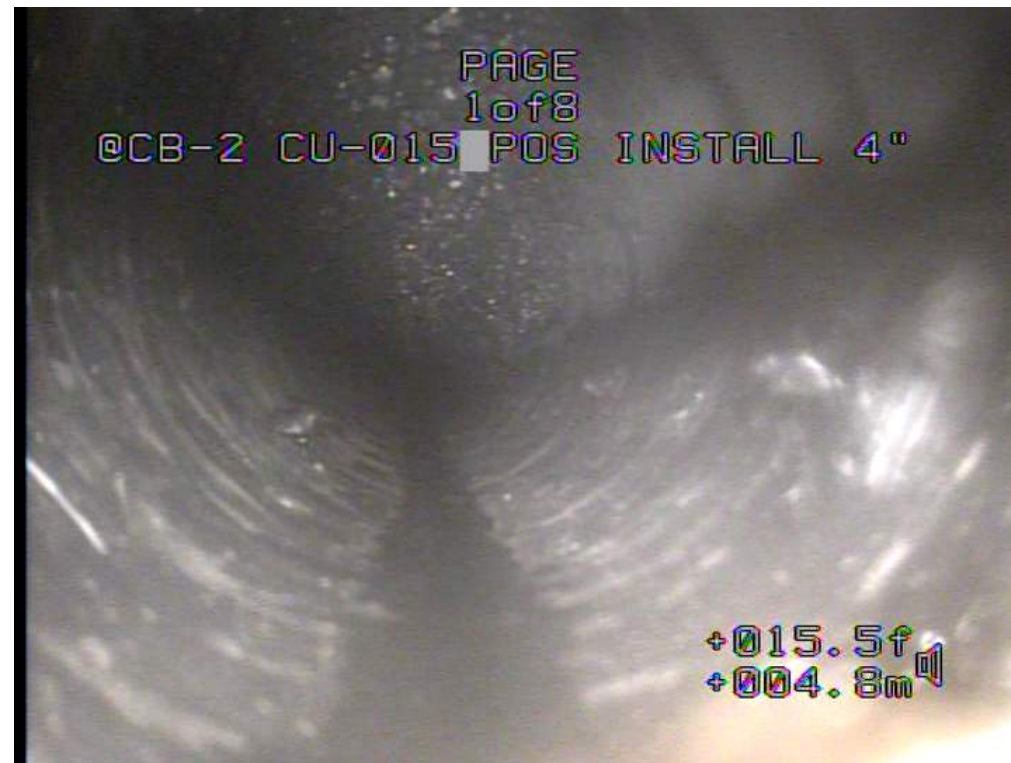

CU-15-2.png

PAGE
1 of 8
@CB-2 CU-015 POS INSTALL 4"

+024.0f
+007.4m

CU-15-3.png

PAGE
1 of 8
@CB-2 CU-015 POS INSTALL 4"

+030.5f
+009.4m

CU-15-4.png

PAGE
1 of 8
@CB-2 CU-017 POSTINSTALL 4"

+000.5f
+000.2m

CU-17-1.png

PAGE
1 of 8
@CB-2 CU-017 POSTINSTALL 4"

+004.5f
+001.4m

CU-17-2.png

PAGE
1 of 8
@CB-2 CU-017 POSTINSTALL 4"

+015.0f
+004.6m

CU-17-3.png

PAGE
1 of 8
@CB-2 CU-017 POSTINSTALL 4"

+033.0f
+010.0m

CU-17-4.png

PAGE
1 of 8
@CB-2 CU-018 POSTINSTALL 4"

+000.0f
+000.0m

CU-18-1.png

PAGE
1 of 8
@CB-2 CU-018 POSTINSTALL 4"

+003.5f
+001.0m

CU-18-2.png

PAGE
1 of 8
@CB-2 CU-018 POSTINSTALL 4"

+008.0f
+002.4m

CU-18-3.png

PAGE
1 of 8
@CB-2 CU-018 POSTINSTALL 4"

+030.0f
+009.2m

CU-18-4.png

PAGE
1 of 8
@CB-2 CU-019 POS INSTALL 6"

+000.0f
+000.0m

CU-19-1.png

PAGE
1 of 8
@CB-2 CU-019 POS INSTALL 6"

+009.0f
+002.8m

CU-19-2.png

PAGE
1 of 8
@CB-2 CU-019 POS INSTALL 6"

+024.0f
+007.2m

CU-19-3.png

PAGE
1 of 8
@CB-2 CU-019 POS INSTALL 6"

+025.0f
+007.6m

CU-19-4.png

@CB-6 CU- 23 POST INSTALL

0.00'

CU-23-1.png

@CB-6 CU- 23 POST INSTALL

12.08'

CU-23-2.png



CU-23-3.png



CU-23-4.png




CU-25-1.png



CU-25-2.png



CU-25-3.png

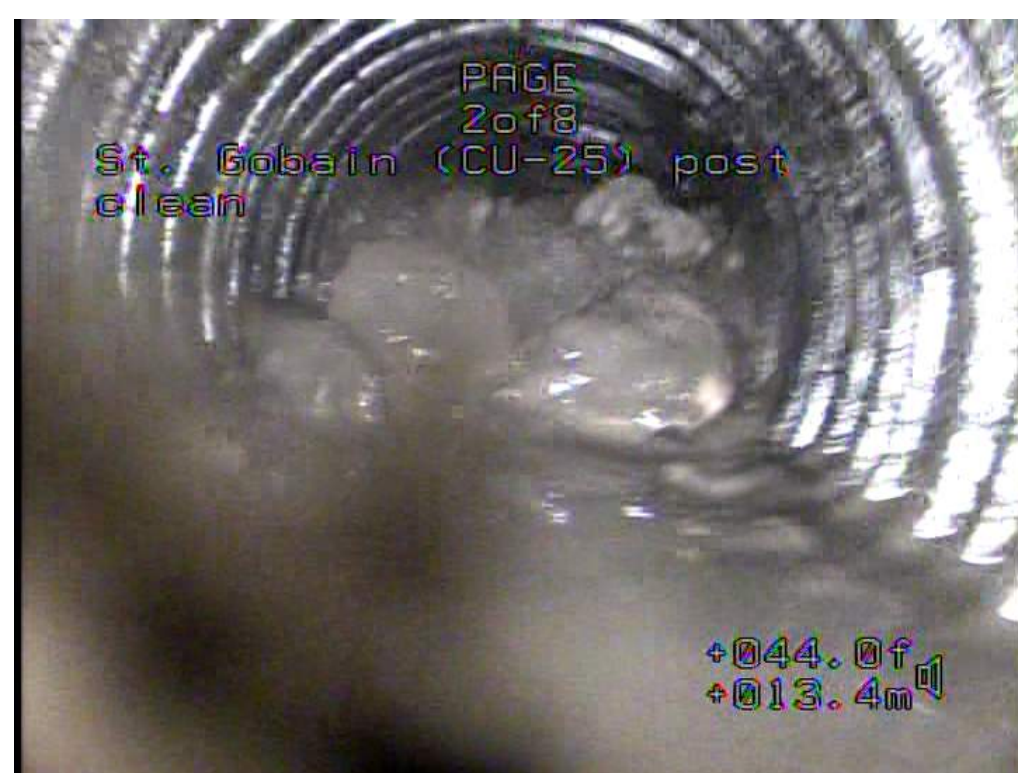

CU-25-4.png



CU-28-1.png



CU-28-2.png



Appendix G
IRM Derived Solid Waste Disposal Data



Monday, December 12, 2022

Attn: Scott Kramer
Precision Industrial Maint.
1710 Erie Blvd
Schenectady, NY 12308

Project ID: SAINT GOBAIN HOOSICK FALLS
SDG ID: GCM89905
Sample ID#s: CM89905

This laboratory is in compliance with the NELAC requirements of procedures used except where indicated.

This report contains results for the parameters tested, under the sampling conditions described on the Chain Of Custody, as received by the laboratory. This report is incomplete unless all pages indicated in the pagination at the bottom of the page are included.

A scanned version of the COC form accompanies the analytical report and is an exact duplicate of the original.

If you are the client above and have any questions concerning this testing, please do not hesitate to contact Phoenix Client Services at ext.200. The contents of this report cannot be discussed with anyone other than the client listed above without their written consent.

Sincerely yours,

A handwritten signature in black ink, appearing to read "Phyllis Shiller".

Phyllis Shiller

Laboratory Director

NELAC - #NY11301
CT Lab Registration #PH-0618
MA Lab Registration #M-CT007
ME Lab Registration #CT-007
NH Lab Registration #213693-A,B

NJ Lab Registration #CT-003
NY Lab Registration #11301
PA Lab Registration #68-03530
RI Lab Registration #63
VT Lab Registration #VT11301



Environmental Laboratories, Inc.
587 East Middle Turnpike, P.O.Box 370, Manchester, CT 06045
Tel. (860) 645-1102 Fax (860) 645-0823



Sample Id Cross Reference

December 12, 2022

SDG I.D.: GCM89905

Project ID: SAINT GOBAIN HOOSICK FALLS

Client Id	Lab Id	Matrix
001	CM89905	SOIL



Environmental Laboratories, Inc.
587 East Middle Turnpike, P.O.Box 370, Manchester, CT 06045
Tel. (860) 645-1102 Fax (860) 645-0823



Analysis Report

December 12, 2022

FOR: Attn: Scott Kramer
Precision Industrial Maint.
1710 Erie Blvd
Schenectady, NY 12308

Sample Information

Matrix: SOIL
Location Code: PREINDST
Rush Request: Standard
P.O.#:

Custody Information

Collected by:
Received by: LB
Analyzed by: see "By" below

Date Time
11/18/22 11:00
11/21/22 17:12

Laboratory Data

SDG ID: GCM89905
Phoenix ID: CM89905

Project ID: SAINT GOBAIN HOOSICK FALLS
Client ID: 001

Parameter	Result	RL/ PQL	Units	Dilution	Date/Time	By	Reference
TCLP Silver	< 0.10	0.10	mg/L	1	11/23/22	TH	SW846 1311/6010
TCLP Arsenic	< 0.10	0.10	mg/L	1	11/23/22	TH	SW846 1311/6010
TCLP Barium	0.91	0.10	mg/L	1	11/23/22	TH	SW846 1311/6010
TCLP Cadmium	< 0.050	0.050	mg/L	1	11/23/22	TH	SW846 1311/6010
TCLP Chromium	< 0.10	0.10	mg/L	1	11/23/22	TH	SW846 1311/6010
TCLP Mercury	< 0.0002	0.0002	mg/L	1	11/22/22	IE	SW846 1311/7470
TCLP Lead	< 0.10	0.10	mg/L	1	11/23/22	TH	SW846 1311/6010
TCLP Selenium	< 0.10	0.10	mg/L	1	11/23/22	TH	SW846 1311/6010D
TCLP Metals Digestion	Completed				11/22/22	AB/AB	SW3010A
TCLP Digestion Mercury	Completed				11/22/22	KL/AB	SW7470A
TCLP Extraction for Metals	Completed				11/21/22	AB	SW1311
TCLP Extraction for Organics	Completed				11/21/22	AB	SW1311
TCLP Semi-Volatile Extraction	Completed				11/23/22	I/AP/II/AP	SW3510C
TCLP Extraction Volatiles	Completed				11/22/22	HT	SW1311

TCLP Volatiles

1,1-Dichloroethene	ND	50	ug/L	10	11/23/22	HM	SW846 1311/8260
1,2-Dichloroethane	ND	50	ug/L	10	11/23/22	HM	SW846 1311/8260
Benzene	ND	50	ug/L	10	11/23/22	HM	SW846 1311/8260
Carbon tetrachloride	ND	50	ug/L	10	11/23/22	HM	SW846 1311/8260
Chlorobenzene	ND	50	ug/L	10	11/23/22	HM	SW846 1311/8260
Chloroform	ND	50	ug/L	10	11/23/22	HM	SW846 1311/8260
Methyl ethyl ketone	ND	50	ug/L	10	11/23/22	HM	SW846 1311/8260
Tetrachloroethene	ND	50	ug/L	10	11/23/22	HM	SW846 1311/8260
Trichloroethene	ND	50	ug/L	10	11/23/22	HM	SW846 1311/8260
Vinyl chloride	ND	50	ug/L	10	11/23/22	HM	SW846 1311/8260

QA/QC Surrogates

Parameter	Result	RL/ PQL	Units	Dilution	Date/Time	By	Reference
% 1,2-dichlorobenzene-d4 (10x)	99		%	10	11/23/22	HM	70 - 130 %
% Bromofluorobenzene (10x)	98		%	10	11/23/22	HM	70 - 130 %
% Dibromofluoromethane (10x)	103		%	10	11/23/22	HM	70 - 130 %
% Toluene-d8 (10x)	99		%	10	11/23/22	HM	70 - 130 %

TCLP Acid/Base-Neutral

1,4-Dichlorobenzene	ND	83	ug/L	1	11/25/22	WB	SW-846 1311/8270
2,4,5-Trichlorophenol	ND	83	ug/L	1	11/25/22	WB	SW-846 1311/8270
2,4,6-Trichlorophenol	ND	83	ug/L	1	11/25/22	WB	SW-846 1311/8270
2,4-Dinitrotoluene	ND	83	ug/L	1	11/25/22	WB	SW-846 1311/8270
2-Methylphenol (o-cresol)	ND	83	ug/L	1	11/25/22	WB	SW-846 1311/8270
3&4-Methylphenol (m&p-Cresol)	ND	83	ug/L	1	11/25/22	WB	SW-846 1311/8270
Hexachlorobenzene	ND	83	ug/L	1	11/25/22	WB	SW-846 1311/8270
Hexachlorobutadiene	ND	83	ug/L	1	11/25/22	WB	SW-846 1311/8270
Hexachloroethane	ND	83	ug/L	1	11/25/22	WB	SW-846 1311/8270
Nitrobenzene	ND	83	ug/L	1	11/25/22	WB	SW-846 1311/8270
Pentachlorophenol	ND	83	ug/L	1	11/25/22	WB	SW-846 1311/8270
Pyridine	ND	83	ug/L	1	11/25/22	WB	SW-846 1311/8270

QA/QC Surrogates

% 2,4,6-Tribromophenol	79		%	1	11/25/22	WB	15 - 110 %
% 2-Fluorobiphenyl	72		%	1	11/25/22	WB	30 - 130 %
% 2-Fluorophenol	65		%	1	11/25/22	WB	15 - 110 %
% Nitrobenzene-d5	72		%	1	11/25/22	WB	30 - 130 %
% Phenol-d5	64		%	1	11/25/22	WB	15 - 110 %
% Terphenyl-d14	81		%	1	11/25/22	WB	30 - 130 %

RL/PQL=Reporting/Practical Quantitation Level (Equivalent to NELAC LOQ, Limit of Quantitation) ND=Not Detected at RL/PQL
BRL=Below Reporting Level L=Biased Low

QA/QC Surrogates: Surrogates are compounds (preceded with a %) added by the lab to determine analysis efficiency. Surrogate results(%) listed in the report are not "detected" compounds.

Comments:

*See attached

If you are the client above and have any questions concerning this testing, please do not hesitate to contact Phoenix Client Services at ext.200.
The contents of this report cannot be discussed with anyone other than the client listed above without their written consent.



Phyllis Shiller, Laboratory Director

December 12, 2022

Reviewed and Released by: Rashmi Makol, Project Manager



Environmental Laboratories, Inc.
587 East Middle Turnpike, P.O.Box 370, Manchester, CT 06045
Tel. (860) 645-1102 Fax (860) 645-0823



QA/QC Report

December 12, 2022

QA/QC Data

SDG I.D.: GCM89905

Parameter	Blank	Blk RL	Sample Result	Dup Result	Dup RPD	LCS %	LCSD %	LCS RPD	MS %	MSD %	MS RPD	% Rec Limits	% RPD Limits
-----------	-------	-----------	------------------	---------------	------------	----------	-----------	------------	---------	----------	-----------	--------------------	--------------------

QA/QC Batch 653082 (mg/L), QC Sample No: CM89905 (CM89905)

Mercury - Water	BRL	0.0002	<0.0002	<0.0002	NC	110			105			80 - 120	20
-----------------	-----	--------	---------	---------	----	-----	--	--	-----	--	--	----------	----

Comment:

Additional Mercury criteria: LCS acceptance range for waters is 80-120% and for soils is 70-130%. MS acceptance range is 75-125%.

QA/QC Batch 653085 (mg/L), QC Sample No: CM85973 (CM89905)

ICP Metals - TCLP Extraction

Arsenic	BRL	0.10	<0.10	<0.10	NC	106	105	0.9	96.9			80 - 120	20
Barium	BRL	0.10	0.42	0.44	NC	100	99.1	0.9	97.2			80 - 120	20
Cadmium	BRL	0.050	<0.050	<0.050	NC	98.6	96.9	1.7	96.6			80 - 120	20
Chromium	BRL	0.10	<0.10	<0.10	NC	100	98.8	1.2	98.2			80 - 120	20
Lead	BRL	0.10	0.15	0.17	NC	101	99.0	2.0	98.1			80 - 120	20
Selenium	BRL	0.10	<0.10	<0.10	NC	119	119	0.0	108			80 - 120	20
Silver	BRL	0.10	<0.10	<0.10	NC	114	113	0.9	104			80 - 120	20

Comment:

Additional Criteria: LCS acceptance range is 80-120% MS acceptance range 75-125%.



Environmental Laboratories, Inc.
587 East Middle Turnpike, P.O.Box 370, Manchester, CT 06045
Tel. (860) 645-1102 Fax (860) 645-0823



QA/QC Report

December 12, 2022

QA/QC Data

SDG I.D.: GCM89905

Parameter	Blank	Blk RL	LCS %	LCSD %	LCS RPD	MS %	MSD %	MS RPD	% Rec Limits	% RPD Limits
QA/QC Batch 653340 (ug/L), QC Sample No: CM90722 (CM89905)										
<u>Semivolatiles - TCLP</u>										
1,4-Dichlorobenzene	ND	17	49	51	4.0	48			40 - 140	20
2,4,5-Trichlorophenol	ND	17	71	85	17.9	77			40 - 140	20
2,4,6-Trichlorophenol	ND	17	66	80	19.2	73			30 - 130	20
2,4-Dinitrotoluene	ND	58	74	98	27.9	86			30 - 130	20
2-Methylphenol (o-cresol)	ND	17	92	106	14.1	95			40 - 140	20
3&4-Methylphenol (m&p-cresol)	ND	17	64	73	13.1	67			30 - 130	20
Hexachlorobenzene	ND	58	56	69	20.8	64			40 - 140	20
Hexachlorobutadiene	ND	58	55	59	7.0	55			40 - 140	20
Hexachloroethane	ND	58	47	48	2.1	45			40 - 140	20
Nitrobenzene	ND	58	59	69	15.6	62			40 - 140	20
Pentachlorophenol	ND	58	43	58	29.7	49			30 - 130	20
Pyridine	ND	83	58	60	3.4	59			40 - 140	20
% 2,4,6-Tribromophenol	76	%	64	76	17.1	70			15 - 110	20
% 2-Fluorobiphenyl	68	%	59	71	18.5	64			30 - 130	20
% 2-Fluorophenol	58	%	56	56	0.0	54			15 - 110	20
% Nitrobenzene-d5	68	%	54	65	18.5	57			30 - 130	20
% Phenol-d5	59	%	54	57	5.4	52			15 - 110	20
% Terphenyl-d14	81	%	65	81	21.9	71			30 - 130	20

Comment:

Additional 8270 criteria: 20% of compounds can be outside of acceptance criteria as long as recovery is at least 10%. (Acid surrogates acceptance range for aqueous samples: 15-110%, for soils 30-130%)

QA/QC Batch 653525 (ug/L), QC Sample No: CM89905 (CM89905 (10X))

Volatiles - TCLP

1,1-Dichloroethene	ND	5.0	106	105	0.9	122	118	3.3	70 - 130	30
1,2-Dichloroethane	ND	0.60	104	106	1.9	114	110	3.6	70 - 130	30
Benzene	ND	0.70	104	102	1.9	115	110	4.4	70 - 130	30
Carbon tetrachloride	ND	5.0	124	108	13.8	117	117	0.0	70 - 130	30
Chlorobenzene	ND	1.0	104	103	1.0	110	107	2.8	70 - 130	30
Chloroform	ND	5.0	104	105	1.0	115	112	2.6	70 - 130	30
Methyl ethyl ketone	ND	5.0	96	100	4.1	114	108	5.4	70 - 130	30
Tetrachloroethene	ND	1.0	107	106	0.9	117	115	1.7	70 - 130	30
Trichloroethene	ND	5.0	102	101	1.0	115	109	5.4	70 - 130	30
Vinyl chloride	ND	5.0	107	108	0.9	124	120	3.3	70 - 130	30
% 1,2-dichlorobenzene-d4	98	%	101	102	1.0	100	101	1.0	70 - 130	30
% Bromofluorobenzene	96	%	101	100	1.0	100	99	1.0	70 - 130	30
% Dibromofluoromethane	103	%	98	100	2.0	102	100	2.0	70 - 130	30
% Toluene-d8	99	%	100	100	0.0	101	99	2.0	70 - 130	30

Comment:

Additional 8260 criteria: 10% of LCS/LCSD compounds can be outside of acceptance criteria as long as recovery is 40-160%, 25-160% for Chloroethane-HL and Trichlorofluoromethane-HL.

QA/QC Data

SDG I.D.: GCM89905

Parameter	Blk		LCS %	LCSD %	LCS RPD	MS %	MSD %	MS RPD	% Rec Limits	% RPD Limits
	Blank	RL								

r = This parameter is outside laboratory RPD specified recovery limits.

If there are any questions regarding this data, please call Phoenix Client Services at extension 200.

RPD - Relative Percent Difference

LCS - Laboratory Control Sample


LCSD - Laboratory Control Sample Duplicate

MS - Matrix Spike

MS Dup - Matrix Spike Duplicate

NC - No Criteria

Intf - Interference

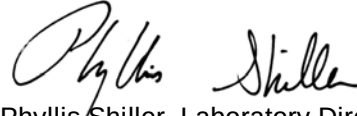

Phyllis Shiller, Laboratory Director
December 12, 2022

Monday, December 12, 2022

Criteria: None
State: NY

Sample Criteria Exceedances Report
GCM89905 - PREINDST

SampNo	Acode	Phoenix Analyte	Criteria	Result	RL	Criteria	RL Criteria	Analysis Units
--------	-------	-----------------	----------	--------	----	----------	----------------	-------------------

*** No Data to Display ***

Phoenix Laboratories does not assume responsibility for the data contained in this exceedance report. It is provided as an additional tool to identify requested criteria exceedences. All efforts are made to ensure the accuracy of the data (obtained from appropriate agencies). A lack of exceedence information does not necessarily suggest conformance to the criteria. It is ultimately the site professional's responsibility to determine appropriate compliance.



Environmental Laboratories, Inc.
587 East Middle Turnpike, P.O.Box 370, Manchester, CT 06045
Tel. (860) 645-1102 Fax (860) 645-0823



Analysis Comments

December 12, 2022

SDG I.D.: GCM89905

The following analysis comments are made regarding exceptions to criteria not already noted in the Analysis Report or QA/QC Report:

SVOA Narration

CHEM07 11/25/22-1: CM89905

For 8270 full list, the DDT breakdown and pentachlorophenol & benzidine peak tailing were evaluated in the DFTPP tune and were found to be in control.

For 8270 BN list, benzidine peak tailing was evaluated in the DFTPP tune and was found to be in control.

The following Initial Calibration compounds did not meet recommended response factors: % 2,4,6-Tribromophenol 0.044 (0.05), Hexachlorobenzene 0.078 (0.1)

The following Initial Calibration compounds did not meet minimum response factors: % 2,4,6-Tribromophenol 0.044 (0.05)

The following Continuing Calibration compounds did not meet recommended response factors: % 2,4,6-Tribromophenol 0.045 (0.05), Hexachlorobenzene 0.067 (0.1)

The following Continuing Calibration compounds did not meet minimum response factors: None.

Up to eight compounds can be outside of ICAL %RSD criteria and up to sixteen compounds can be outside of CCAL %Dev criteria if less than 40%.



Environmental Laboratories, Inc.
587 East Middle Turnpike, P.O.Box 370, Manchester, CT 06045
Tel. (860) 645-1102 Fax (860) 645-0823



NY Temperature Narration

December 12, 2022

SDG I.D.: GCM89905

The samples in this delivery group were received at 1.1°C.
(Note acceptance criteria for relevant matrices is above freezing up to 6°C)

Loreen Fay

From: Loreen Fay
Sent: Friday, December 9, 2022 4:06 PM
To: Scott Kramer
Subject: RE: Phoenix Labs - GCM89905, SAINT GOBAIN HOOSICK FALLS - COC Acknowledgement

Scott,

While inquiring about the ETA on this PFAS, we were notified today that this sample was not run by the outside lab and is now past hold. We have record of delivering the sample but there is a disconnect with the sub lab as to why it was received but not run within hold time. I apologize for this, let me know if you need bottles for resampling. Thanks-
Loreen

Loreen Fay
Executive Assistant to the Vice President
Client Services - Project Manager
Phoenix Environmental Laboratories, Inc.
587 East Middle Turnpike
Manchester, CT 06040
Ph: 860-645-3513
Fax: 860-645-0823
www.phoenixlabs.com

From: Scott Kramer <skramer@pim-inc.com>
Sent: Thursday, December 8, 2022 10:57 AM
To: Loreen Fay <loreen@phoenixlabs.com>
Subject: RE: Phoenix Labs - GCM89905, SAINT GOBAIN HOOSICK FALLS - COC Acknowledgement

Hi Loreen,

Okay I thought it was a few more day for the standard TAT. But we are over 15 currently. Do you anticipate much longer?

Thank you

-Scott Kramer
Sr. Project Manager

1710 Erie Blvd Schenectady, NY 12308
O – (518) 346-5800 X-215
F – (518) 346-6077
C – (518) 817-5408
E – skramer@pim-inc.com

From: Loreen Fay <loreen@phoenixlabs.com>
Sent: Wednesday, December 7, 2022 3:54 PM
To: Scott Kramer <skramer@pim-inc.com>
Subject: RE: Phoenix Labs - GCM89905, SAINT GOBAIN HOOSICK FALLS - COC Acknowledgement

Hi Scott,
We do subcontract PFAS and the standard TAT is 10-15 business days. Thanks, Loreen

Loreen Fay
Executive Assistant to the Vice President
Client Services - Project Manager
Phoenix Environmental Laboratories, Inc.
587 East Middle Turnpike
Manchester, CT 06040
Ph: 860-645-3513
Fax: 860-645-0823
www.phoenixlabs.com

From: Scott Kramer <skramer@pim-inc.com>
Sent: Wednesday, December 7, 2022 3:46 PM
To: Loreen Fay <loreen@phoenixlabs.com>
Subject: FW: Phoenix Labs - GCM89905, SAINT GOBAIN HOOSICK FALLS - COC Acknowledgement

Hello Loreen,

Can you let me know the standing of this analysis? I see it was received 11/21. And I know you sub-contract out the PFAS but thought I might see results by now.

Thank you

-Scott Kramer
Sr. Project Manager

1710 Erie Blvd Schenectady, NY 12308
O – (518) 346-5800 X-215
F – (518) 346-6077
C – (518) 817-5408
E – skramer@pim-inc.com

From: SampleReceiving@phoenixlabs.com <SampleReceiving@phoenixlabs.com>
Sent: Monday, November 21, 2022 7:10 PM
To: Scott Kramer <skramer@pim-inc.com>
Subject: Phoenix Labs - GCM89905, SAINT GOBAIN HOOSICK FALLS - COC Acknowledgement

This is an automated sample acknowledgement.

If you were issued a Phoenix Price Quote # for this SDG and it was not listed on the chain, please email client services with the quote number so we can ensure proper invoicing. If no quote was issued, no further action is required.

If you have a PO# that is required for this SDG, and you need it listed on your invoice please email client services so we can be sure to get the PO# listed on the invoice. If no PO# is required, no further action is required.

Samples Will Be Disposed After: 30 Days

GCM89905 Criteria:
None.

Please email client services only if you require criteria different than what is listed.

Delivery group GCM89905 (SAINT GOBAIN HOOSICK FALLS) has been logged in for the following samples:

Phoenix Id	Client Id
CM89905	001

The samples in this delivery group were received at 1.1°C. (Note acceptance criteria for relevant matrices is above freezing up to 6°C)

If there are any questions regarding this submittal, please call Phoenix Client Services at extension 200.

Thank you for your business,

Phoenix Environmental Laboratories, Inc.
587 East Middle Turnpike
P.O. Box 370
Manchester, CT 06374
Tel. (860) 645-1102
Fax. (860) 645-0823
www.phoenixlabs.com

Please do not reply to this email.
cc'dskramer@pim-inc.com



Tuesday, December 27, 2022

Attn: Scott Kramer
Precision Industrial Maint.
1710 Erie Blvd
Schenectady, NY 12308

Project ID: SAINT GOBAIN LIBERTY ST.
SDG ID: GCN05019
Sample ID#s: CN05019

This laboratory is in compliance with the NELAC requirements of procedures used except where indicated.

This report contains results for the parameters tested, under the sampling conditions described on the Chain Of Custody, as received by the laboratory. This report is incomplete unless all pages indicated in the pagination at the bottom of the page are included.

All soils, solids and sludges are reported on a dry weight basis unless otherwise noted in the sample comments.

A scanned version of the COC form accompanies the analytical report and is an exact duplicate of the original.

If you are the client above and have any questions concerning this testing, please do not hesitate to contact Phoenix Client Services at ext.200. The contents of this report cannot be discussed with anyone other than the client listed above without their written consent.

Sincerely yours,

A handwritten signature in black ink, appearing to read "Phyllis Shiller".

Phyllis Shiller

Laboratory Director

NELAC - #NY11301
CT Lab Registration #PH-0618
MA Lab Registration #M-CT007
ME Lab Registration #CT-007
NH Lab Registration #213693-A,B

NJ Lab Registration #CT-003
NY Lab Registration #11301
PA Lab Registration #68-03530
RI Lab Registration #63
VT Lab Registration #VT11301



Environmental Laboratories, Inc.
587 East Middle Turnpike, P.O.Box 370, Manchester, CT 06045
Tel. (860) 645-1102 Fax (860) 645-0823



Sample Id Cross Reference

December 27, 2022

SDG I.D.: GCN05019

Project ID: SAINT GOBAIN LIBERTY ST.

Client Id	Lab Id	Matrix
001	CN05019	SOIL



Environmental Laboratories, Inc.
587 East Middle Turnpike, P.O.Box 370, Manchester, CT 06045
Tel. (860) 645-1102 Fax (860) 645-0823



Analysis Report

December 27, 2022

FOR: Attn: Scott Kramer
Precision Industrial Maint.
1710 Erie Blvd
Schenectady, NY 12308

Sample Information

Matrix: SOIL
Location Code: PREINDST
Rush Request: 72 Hour
P.O.#:

Custody Information

Collected by:
Received by: LB
Analyzed by: see "By" below

Date Time
12/14/22 9:00
12/14/22 17:16

Laboratory Data

SDG ID: GCN05019
Phoenix ID: CN05019

Project ID: SAINT GOBAIN LIBERTY ST.
Client ID: 001

Parameter	Result	RL/ PQL	LOD/ MDL	Units	Dilution	Date/Time	By	Reference	
Percent Solid	76.2	0.100		%		12/20/22	***	SM 2540G	C
PFAS (21)	Completed					12/16/22	***	EPA 537m	C

PFAS (21)

1H,1H,2H,2H-Perfluorodecanesulfonic acid	ND	0.316	0.0323	ng/g	1	12/21/22	***	EPA 537m	C
1H,1H,2H,2H-Perfluorooctanesulfonic acid	ND	0.316	0.0833	ng/g	1	12/21/22	***	EPA 537m	C
NEtFOSAA	ND	0.316	0.132	ng/g	1	12/21/22	***	EPA 537m	C
NMeFOSAA	ND	0.316	0.132	ng/g	1	12/21/22	***	EPA 537m	C
Perfluoro-1-decanesulfonic acid (PFDS)	ND	0.316	0.0646	ng/g	1	12/21/22	***	EPA 537m	C
Perfluoro-1-heptanesulfonic acid (PFHpS)	ND	0.316	0.0622	ng/g	1	12/21/22	***	EPA 537m	C
Perfluoro-1-octanesulfonamide (FOSA)	ND	0.316	0.0590	ng/g	1	12/21/22	***	EPA 537m	C
Perfluorobutanesulfonic acid (PFBS)	ND	0.316	0.253	ng/g	1	12/21/22	***	EPA 537m	C
Perfluorodecanoic acid (PFDA)	ND	0.316	0.0646	ng/g	1	12/21/22	***	EPA 537m	C
Perfluorododecanoic acid (PFDoA)	ND	0.316	0.0947	ng/g	1	12/21/22	***	EPA 537m	C
Perfluoroheptanoic acid (PFHpA)	ND	0.316	0.0574	ng/g	1	12/21/22	***	EPA 537m	C
Perfluorohexanesulfonic Acid (PFHxS)	ND	0.316	0.0391	ng/g	1	12/21/22	***	EPA 537m	C
Perfluorohexanoic acid (PFHxA)	ND	0.316	0.0832	ng/g	1	12/21/22	***	EPA 537m	C
Perfluoro-n-butanoic acid (PFBA)	ND	0.316	0.231	ng/g	1	12/21/22	***	EPA 537m	C
Perfluorononanoic acid (PFNA)	ND	0.316	0.0755	ng/g	1	12/21/22	***	EPA 537m	C
Perfluorooctanesulfonic Acid (PFOS)	ND	0.316	0.0553	ng/g	1	12/21/22	***	EPA 537m	C
Perfluorooctanoic acid (PFOA)	ND	0.316	0.0975	ng/g	1	12/21/22	***	EPA 537m	C
Perfluoropentanoic acid (PFPeA)	ND	0.316	0.116	ng/g	1	12/21/22	***	EPA 537m	C
Perfluorotetradecanoic acid (PFTA)	ND	0.316	0.0943	ng/g	1	12/21/22	***	EPA 537m	C
Perfluorotridecanoic acid (PFTrDA)	ND	0.316	0.0549	ng/g	1	12/21/22	***	EPA 537m	C
Perfluoroundecanoic acid (PFUnA)	ND	0.316	0.147	ng/g	1	12/21/22	***	EPA 537m	C

QA/QC Surrogates

% d3-N-MeFOSAA	34.0			%	1	12/21/22	***	25 - 150 %	C
% d5-NEtFOSA	30.6			%	1	12/21/22	***	25 - 150 %	C

Parameter	Result	RL/ PQL	LOD/ MDL	Units	Dilution	Date/Time	By	Reference	
% M2-6:2FTS	73.3			%	1	12/21/22	***	25 - 200 %	C
% M2-8:2FTS	51.4			%	1	12/21/22	***	25 - 200 %	C
% M2PFTeDA	31.9			%	1	12/21/22	***	10 - 150 %	C
% M3PFBS	51.4			%	1	12/21/22	***	25 - 150 %	C
% M3PFHxS	63.5			%	1	12/21/22	***	25 - 150 %	C
% M4PFHpA	66.0			%	1	12/21/22	***	25 - 150 %	C
% M5PFHxA	70.1			%	1	12/21/22	***	25 - 150 %	C
% M5PFPeA	70.9			%	1	12/21/22	***	25 - 150 %	C
% M6PFDA	49.1			%	1	12/21/22	***	25 - 150 %	C
% M7PFUdA	30.8			%	1	12/21/22	***	25 - 150 %	C
% M8FOSA	25.3			%	1	12/21/22	***	10 - 150 %	C
% M8PFOA	68.5			%	1	12/21/22	***	25 - 150 %	C
% M8PFOS	42.8			%	1	12/21/22	***	25 - 150 %	C
% M9PFNA	63.9			%	1	12/21/22	***	25 - 150 %	C
% MPFBA	66.1			%	1	12/21/22	***	25 - 150 %	C
% MPFDoA	24.4			%	1	12/21/22	***	25 - 150 %	C,3

3 = This parameter exceeds laboratory specified limits.

C = This parameter is subcontracted.

RL/PQL=Reporting/Practical Quantitation Level (Equivalent to NELAC LOQ, Limit of Quantitation) ND=Not Detected at RL/PQL

BRL=Below Reporting Level L=Biased Low LOD=Limit of Detection MDL=Method Detection Limit1

QA/QC Surrogates: Surrogates are compounds (preceded with a %) added by the lab to determine analysis efficiency. Surrogate results(%) listed in the report are not "detected" compounds.

Comments:

*See attached

All soils, solids and sludges are reported on a dry weight basis unless otherwise noted in the sample comments.

Percent Solid (SM 2540G), PFAS (21) (EPA 537m), PFOA/PFOS - Soil Extraction (EPA 537m) were analyzed by NY certified lab #12058.

If you are the client above and have any questions concerning this testing, please do not hesitate to contact Phoenix Client Services at ext.200. The contents of this report cannot be discussed with anyone other than the client listed above without their written consent.



Phyllis Shiller, Laboratory Director

December 27, 2022

Reviewed and Released by: Anil Makol, Project Manager



Environmental Laboratories, Inc.
587 East Middle Turnpike, P.O.Box 370, Manchester, CT 06045
Tel. (860) 645-1102 Fax (860) 645-0823



QA/QC Report

December 27, 2022

QA/QC Data

SDG I.D.: GCN05019

Parameter	Blank	Blk RL	LCS %	LCSD %	LCS RPD	MS %	MSD %	MS RPD	% Rec Limits	% RPD Limits
QA/QC Batch 657164 (ng/L), QC Sample No: CN05019 (CN05019)										
PFOA & PFOS										
1H,1H,2H,2H-Perfluorodecanesulfo	ND	0.228	128			107			50 - 200	
1H,1H,2H,2H-Perfluorooctanesulfo	ND	0.228	134			100			50 - 200	
NEtFOSAA	ND	0.228	79.2			81.0			50 - 130	
NMeFOSAA	ND	0.228	76.5			89.6			50 - 130	
Perfluoro-1-decanesulfonic acid (P	ND	0.228	56.9			50.5			50 - 130	
Perfluoro-1-heptanesulfonic acid (P	ND	0.228	90.1			107			50 - 130	
Perfluoro-1-octanesulfonamide (FO	ND	0.228	101			104			50 - 130	
Perfluorobutanesulfonic Acid (PFB	ND	0.228	105			110			50 - 130	
Perfluorodecanoic Acid (PFDA)	ND	0.228	99.9			102			50 - 130	
Perfluorododecanoic Acid (PFDoA)	ND	0.228	86.9			89.3			50 - 130	
Perfluoroheptanoic Acid (PFHpA)	ND	0.228	117			118			50 - 130	
Perfluorohexanesulfonic Acid (PFH	ND	0.228	94.5			95.5			50 - 130	
Perfluorohexanoic Acid (PFHxA)	ND	0.228	104			98.8			50 - 130	
Perfluoro-n-butanoic acid (PFBA)	ND	0.228	99.0			101			50 - 130	
Perfluorononanoic Acid (PFNA)	ND	0.228	82.6			89.9			50 - 130	
Perfluorooctanesulfonic Acid (PFO	ND	0.228	80.5			28.9			50 - 130	
Perfluorooctanoic Acid (PFOA)	ND	0.228	98.9			98.0			50 - 130	
Perfluoropentanoic acid (PFPeA)	ND	0.228	97.5			103			50 - 130	
Perfluorotetradecanoic Acid (PFTA	ND	0.228	95.6			96.8			50 - 130	
Perfluorotridecanoic Acid (PFTrDA)	ND	0.228	121			NR			50 - 130	
Perfluoroundecanoic Acid (PFUnA)	ND	0.228	107			NR			50 - 130	
% d3-N-MeFOSAA	44.2	0.0457	56.4			36.6			25 - 150	
% d5-NEtFOSA	56.5	0.0457	62.1			36.8			25 - 150	
% M2-6:2FTS	89.3	0.0457	94.9			269			25 - 200	m
% M2-8:2FTS	84.4	0.0457	97.3			151			25 - 200	
% M2PFTEDA	50.1	0.0457	58.7			21.9			10 - 150	
% M3PFBS	72.6	0.0457	88.7			69.9			25 - 150	
% M3PFHxS	74.0	0.0457	94.5			78.0			25 - 150	
% M4PFHpA	79.6	0.0457	77.7			54.9			25 - 150	
% M5PFHxA	79.8	0.0457	94.1			65.1			25 - 150	
% M5PFPEA	86.7	0.0457	100			73.1			25 - 150	
% M6PFDA	63.7	0.0457	65.6			37.2			25 - 150	
% M7PFUDA	46.4	0.0457	48.5			30.9			25 - 150	
% M8FOSA	41.3	0.0457	43.9			18.9			10 - 150	
% M8PFOA	83.0	0.0457	92.4			58.0			25 - 150	
% M8PFOS	60.0	0.0457	79.5			61.3			25 - 150	
% M9PFNA	72.8	0.0457	84.1			51.4			25 - 150	
% MPFBA	81.0	0.0457	91.2			81.5			25 - 150	
% MPFDOA	46.3	0.0457	58.2			27.8			25 - 150	

Comment:

Sample CN05019 was not used for MS due to insufficient volume.

QA/QC Data

SDG I.D.: GCN05019

Parameter	Blk		LCS %	LCSD %	LCS RPD	MS %	MSD %	MS RPD	% Rec Limits	% RPD Limits
	Blank	RL								

m = This parameter is outside laboratory MS/MSD specified recovery limits.

If there are any questions regarding this data, please call Phoenix Client Services at extension 200.

RPD - Relative Percent Difference

LCS - Laboratory Control Sample


LCSD - Laboratory Control Sample Duplicate

MS - Matrix Spike

MS Dup - Matrix Spike Duplicate

NC - No Criteria

Intf - Interference

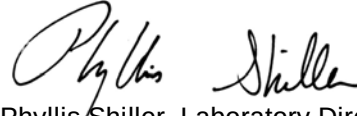

Phyllis Shiller, Laboratory Director
December 27, 2022

Criteria: None
State: NY

Sample Criteria Exceedances Report
GCN05019 - PREINDST

SampNo	Acode	Phoenix Analyte	Criteria	Result	RL	Criteria	RL Criteria	Analysis Units
--------	-------	-----------------	----------	--------	----	----------	----------------	-------------------

*** No Data to Display ***

Phoenix Laboratories does not assume responsibility for the data contained in this exceedance report. It is provided as an additional tool to identify requested criteria exceedences. All efforts are made to ensure the accuracy of the data (obtained from appropriate agencies). A lack of exceedence information does not necessarily suggest conformance to the criteria. It is ultimately the site professional's responsibility to determine appropriate compliance.



Environmental Laboratories, Inc.
587 East Middle Turnpike, P.O.Box 370, Manchester, CT 06045
Tel. (860) 645-1102 Fax (860) 645-0823



Analysis Comments

December 27, 2022

SDG I.D.: GCN05019

The following analysis comments are made regarding exceptions to criteria not already noted in the Analysis Report or QA/QC Report: None.



Environmental Laboratories, Inc.
587 East Middle Turnpike, P.O.Box 370, Manchester, CT 06045
Tel. (860) 645-1102 Fax (860) 645-0823



NY Temperature Narration

December 27, 2022

SDG I.D.: GCN05019

The samples in this delivery group were received at 1.4°C.
(Note acceptance criteria for relevant matrices is above freezing up to 6°C)



Technical Report for Emerging Contaminants

prepared for:

Phoenix Environmental Laboratories, Inc.

P.O. Box 370, 587 East Middle Turnpike

Manchester CT, 06040

Attention: Helen Geoghegan

Report Date: 12/21/2022

Client Project ID: CN05019

York Project (SDG) No.: 22L1003

CT Cert. No. PH-0723

New Jersey Cert. No. CT005 and NY037



New York Cert. Nos. 10854 and 12058

PA Cert. No. 68-04440

120 RESEARCH DRIVE
www.YORKLAB.com

STRATFORD, CT 06615
(203) 325-1371

132-02 89th AVENUE
FAX (203) 357-0166

RICHMOND HILL, NY 11418
ClientServices@yorklab.com

Report Date: 12/21/2022
Client Project ID: CN05019
York Project (SDG) No.: 22L1003

Phoenix Environmental Laboratories, Inc.
P.O. Box 370, 587 East Middle Turnpike
Manchester CT, 06040
Attention: Helen Geoghegan

Purpose and Results

This report contains the analytical data for the sample(s) identified on the attached chain-of-custody received in our laboratory on December 16, 2022 and listed below. The project was identified as your project: **CN05019**.

The analyses were conducted utilizing appropriate EPA methods as detailed in the data summary tables.

All samples were received in proper condition meeting the customary acceptance requirements for environmental samples except those indicated under the Sample and Analysis Qualifiers section of this report.

All analyses met the method and laboratory standard operating procedure requirements except as indicated by any data flags, the meaning of which are explained in the Sample and Data Qualifiers Relating to This Work Order section of this report and case narrative if applicable.

Please contact Client Services at 203.325.1371 with any questions regarding this report or e-mail clientservices@yorklab.com.

<u>York Sample ID</u>	<u>Client Sample ID</u>	<u>Matrix</u>	<u>Date Collected</u>	<u>Date Received</u>
22L1003-01	CN05019	Soil	12/14/2022	12/16/2022

General Notes for York Project (SDG) No.: 22L1003


1. The RLs and MDLs (Reporting Limit and Method Detection Limit respectively) reported are adjusted for any dilution necessary due to the levels of target and/or non-target analytes and matrix interference. The RL(REPORTING LIMIT) is based upon the lowest standard utilized for the calibration where applicable.
2. Samples are retained for a period of thirty days after submittal of report, unless other arrangements are made.
3. York's liability for the above data is limited to the dollar value paid to York for the referenced project.
4. This report shall not be reproduced without the written approval of York Analytical Laboratories, Inc.
5. All analyses conducted met method or Laboratory SOP requirements. See the Sample and Data Qualifiers Section for further information.
6. It is noted that no analyses reported herein were subcontracted to another laboratory, unless noted in the report.
7. This report reflects results that relate only to the samples submitted on the attached chain-of-custody form(s) received by York.
8. Analyses conducted at York Analytical Laboratories, Inc. Stratford, CT are indicated by NY Cert. No. 10854; those conducted at York Analytical Laboratories, Inc., Richmond Hill, NY are indicated by NY Cert. No. 12058.

Approved By:



Cassie L. Mosher
Laboratory Manager

Date: 12/21/2022

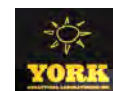



Sample Information

Client Sample ID: CN05019

York Sample ID: 22L1003-01

York Project (SDG) No.
22L1003

Client Project ID
CN05019

Matrix
Soil

Collection Date/Time
December 14, 2022 9:00 am

Date Received
12/16/2022

PFAS by EPA 537 m

Log-in Notes:

Sample Notes:

Sample Prepared by Method: SPE PFAS Extraction-Soil-EPA 537m

CAS No.	Parameter	Result	Flag	Maximum Contaminant Level MCL	Units	Reported to LOQ	Reference Method	Date/Time Prep/Anal	Analyst
375-73-5	* Perfluorobutanesulfonic acid (PFBS)	ND		0	ug/kg dry	0.316	EPA 537m	12/16/2022 17:25 12/21/2022 01:10	WEL
307-24-4	* Perfluorohexanoic acid (PFHxA)	ND		0	ug/kg dry	0.316	EPA 537m	12/16/2022 17:25 12/21/2022 01:10	WEL
375-85-9	* Perfluoroheptanoic acid (PFHpA)	ND		0	ug/kg dry	0.316	EPA 537m	12/16/2022 17:25 12/21/2022 01:10	WEL
355-46-4	* Perfluorohexanesulfonic acid (PFHxS)	ND		0	ug/kg dry	0.316	EPA 537m	12/16/2022 17:25 12/21/2022 01:10	WEL
335-67-1	* Perfluorooctanoic acid (PFOA)	ND		0	ug/kg dry	0.316	EPA 537m	12/16/2022 17:25 12/21/2022 01:10	WEL
1763-23-1	* Perfluorooctanesulfonic acid (PFOS)	ND		0	ug/kg dry	0.316	EPA 537m	12/16/2022 17:25 12/21/2022 01:10	WEL
375-95-1	* Perfluorononanoic acid (PFNA)	ND		0	ug/kg dry	0.316	EPA 537m	12/16/2022 17:25 12/21/2022 01:10	WEL
335-76-2	* Perfluorodecanoic acid (PFDA)	ND		0	ug/kg dry	0.316	EPA 537m	12/16/2022 17:25 12/21/2022 01:10	WEL
2058-94-8	* Perfluoroundecanoic acid (PFUnA)	ND	PF-CCV-L	0	ug/kg dry	0.316	EPA 537m	12/16/2022 17:25 12/21/2022 01:10	WEL
307-55-1	* Perfluorododecanoic acid (PFDoA)	ND	PF-CCV-L	0	ug/kg dry	0.316	EPA 537m	12/16/2022 17:25 12/21/2022 01:10	WEL
72629-94-8	* Perfluorotridecanoic acid (PFTrDA)	ND		0	ug/kg dry	0.316	EPA 537m	12/16/2022 17:25 12/21/2022 01:10	WEL
376-06-7	* Perfluorotetradecanoic acid (PFTA)	ND	PF-CCV-L	0	ug/kg dry	0.316	EPA 537m	12/16/2022 17:25 12/21/2022 01:10	WEL
2355-31-9	* N-MeFOSAA	ND	PF-CCV-L	0	ug/kg dry	0.316	EPA 537m	12/16/2022 17:25 12/21/2022 01:10	WEL
2991-50-6	* N-EtFOSAA	ND	PF-CCV-L	0	ug/kg dry	0.316	EPA 537m	12/16/2022 17:25 12/21/2022 01:10	WEL
2706-90-3	* Perfluoropentanoic acid (PFPeA)	ND		0	ug/kg dry	0.316	EPA 537m	12/16/2022 17:25 12/21/2022 01:10	WEL
754-91-6	* Perfluoro-1-octanesulfonamide (FOSA)	ND	PF-CCV-L	0	ug/kg dry	0.316	EPA 537m	12/16/2022 17:25 12/21/2022 01:10	WEL
375-92-8	* Perfluoro-1-heptanesulfonic acid (PFHpS)	ND		0	ug/kg dry	0.316	EPA 537m	12/16/2022 17:25 12/21/2022 01:10	WEL
335-77-3	* Perfluoro-1-decanesulfonic acid (PFDS)	ND	PF-CCV-L	0	ug/kg dry	0.316	EPA 537m	12/16/2022 17:25 12/21/2022 01:10	WEL
27619-97-2	* 1H,1H,2H,2H-Perfluorooctanesulfonic acid (6:2 FTS)	ND		0	ug/kg dry	0.316	EPA 537m	12/16/2022 17:25 12/21/2022 01:10	WEL
39108-34-4	* 1H,1H,2H,2H-Perfluorodecanesulfonic acid (8:2 FTS)	ND		0	ug/kg dry	0.316	EPA 537m	12/16/2022 17:25 12/21/2022 01:10	WEL
375-22-4	* Perfluoro-n-butanoic acid (PFBA)	ND		0	ug/kg dry	0.316	EPA 537m	12/16/2022 17:25 12/21/2022 01:10	WEL



Sample Information

Client Sample ID: CN05019

York Sample ID: 22L1003-01

York Project (SDG) No.
22L1003

Client Project ID
CN05019

Matrix
Soil

Collection Date/Time
December 14, 2022 9:00 am

Date Received
12/16/2022

PFAS by EPA 537 m

Log-in Notes:

Sample Notes:

Sample Prepared by Method: SPE PFAS Extraction-Soil-EPA 537m

CAS No.	Parameter	Result	Flag	Maximum Contaminant Level		Units	Reported to LOQ	Reference Method	Date/Time Prep/Anal	Analyst
				MCL						
	Surrogate Recoveries	Result		Acceptance Range						
	Surrogate: M3PFBS	51.4 %		25-150						
	Surrogate: M5PFHxA	70.1 %		25-150						
	Surrogate: M4PFHpA	66.0 %		25-150						
	Surrogate: M3PFHxS	63.5 %		25-150						
	Surrogate: Perfluoro-n-[13C8]octanoic acid (M8PFOA)	68.5 %		25-150						
	Surrogate: M6PFDA	49.1 %		25-150						
	Surrogate: M7PFUdA	30.8 %		25-150						
	Surrogate: Perfluoro-n-[1,2-13C2]dodecanoic acid (MPFDoA)	24.4 %	PFSu-L	25-150						
	Surrogate: M2PFTeDA	31.9 %		10-150						
	Surrogate: Perfluoro-n-[13C4]butanoic acid (MPFBA)	66.1 %		25-150						
	Surrogate: Perfluoro-1-[13C8]octanesulfonic acid (M8PFOS)	42.8 %		25-150						
	Surrogate: Perfluoro-n-[13C5]pentanoic acid (M5PFPeA)	70.9 %		25-150						
	Surrogate: Perfluoro-1-[13C8]octanesulfonamide (M8FOSA)	25.3 %		10-150						
	Surrogate: d3-N-MeFOSAA	34.0 %		25-150						
	Surrogate: d5-N-EtFOSAA	30.6 %		25-150						
	Surrogate: M2-6:2 FTS	73.3 %		25-200						
	Surrogate: M2-8:2 FTS	51.4 %		25-200						
	Surrogate: M9PFNA	63.9 %		25-150						

Total Solids

Log-in Notes:

Sample Notes:

Sample Prepared by Method: % Solids Prep

CAS No.	Parameter	Result	Flag	Maximum Contaminant Level		Units	Reported to LOQ	Reference Method	Date/Time Prep/Anal	Analyst
				MCL						
solids	* % Solids	76.2		100		%	0.100	SM 2540G	12/20/2022 17:15	YR
						Certifications:	CTDOH-PH-0723		12/20/2022 17:20	



Analytical Batch Summary

Batch ID: BL21000 **Preparation Method:** SPE PFAS Extraction-Soil-EPA 537m **Prepared By:** WJH

YORK Sample ID	Client Sample ID	Preparation Date
22L1003-01	CN05019	12/16/22
BL21000-BLK1	Blank	12/16/22
BL21000-BS1	LCS	12/16/22
BL21000-MS1	Matrix Spike	12/16/22
BL21000-MSD1	Matrix Spike Dup	12/16/22

Batch ID: BL21084 **Preparation Method:** % Solids Prep **Prepared By:** YR

YORK Sample ID	Client Sample ID	Preparation Date
22L1003-01	CN05019	12/20/22
BL21084-DUP1	Duplicate	12/20/22
BL21084-DUP2	Duplicate	12/20/22
BL21084-DUP3	Duplicate	12/20/22
BL21084-DUP4	Duplicate	12/20/22



PFAS Target compounds by LC/MS-MS - Quality Control Data

York Analytical Laboratories, Inc. - Stratford

Analyte	Result	Reporting Limit	Units	Spike Level	Source* Result	%REC	%REC Limits	Flag	RPD	Limit	Flag
---------	--------	-----------------	-------	-------------	----------------	------	-------------	------	-----	-------	------

Batch BL21000 - SPE PFAS Extraction-Soil-EPA 537m

Blank (BL21000-BLK1)

Prepared: 12/16/2022 Analyzed: 12/20/2022

Perfluorobutanesulfonic acid (PFBS)	ND	0.228	ug/kg wet								
Perfluorohexanoic acid (PFHxA)	ND	0.228	"								
Perfluoroheptanoic acid (PFHpA)	ND	0.228	"								
Perfluorohexanesulfonic acid (PFHxS)	ND	0.228	"								
Perfluorooctanoic acid (PFOA)	ND	0.228	"								
Perfluorooctanesulfonic acid (PFOS)	ND	0.228	"								
Perfluorononanoic acid (PFNA)	ND	0.228	"								
Perfluorodecanoic acid (PFDA)	ND	0.228	"								
Perfluoroundecanoic acid (PFUnA)	ND	0.228	"								
Perfluorododecanoic acid (PFDoA)	ND	0.228	"								
Perfluorotridecanoic acid (PFTriDA)	ND	0.228	"								
Perfluorotetradecanoic acid (PFTA)	ND	0.228	"								
N-MeFOSAA	ND	0.228	"								
N-EtFOSAA	ND	0.228	"								
Perfluoropentanoic acid (PFPeA)	ND	0.228	"								
Perfluoro-1-octanesulfonamide (FOSA)	ND	0.228	"								
Perfluoro-1-heptanesulfonic acid (PFHpS)	ND	0.228	"								
Perfluoro-1-decanesulfonic acid (PFDS)	ND	0.228	"								
1H,1H,2H,2H-Perfluorooctanesulfonic acid (6:2 FTS)	ND	0.228	"								
1H,1H,2H,2H-Perfluorodecanesulfonic acid (8:2 FTS)	ND	0.228	"								
Perfluoro-n-butanoic acid (PFBA)	ND	0.228	"								
Surrogate: M3PFBS	3.08		"	4.24		72.6	25-150				
Surrogate: M5PFHxA	3.65		"	4.57		79.8	25-150				
Surrogate: M4PFHpA	3.64		"	4.57		79.6	25-150				
Surrogate: M3PFHxS	3.20		"	4.32		74.0	25-150				
Surrogate: Perfluoro-n-[13C8]octanoic acid (M8PFOA)	3.79		"	4.57		83.0	25-150				
Surrogate: M6PFDA	2.91		"	4.57		63.7	25-150				
Surrogate: M7PFUdA	2.12		"	4.57		46.4	25-150				
Surrogate: Perfluoro-n-[1,2-13C2]dodecanoic acid (MPFDaA)	2.12		"	4.57		46.3	25-150				
Surrogate: M2PFTeDA	2.29		"	4.57		50.1	10-150				
Surrogate: Perfluoro-n-[13C4]butanoic acid (MPFBA)	3.70		"	4.57		81.0	25-150				
Surrogate: Perfluoro-1-[13C8]octanesulfonic acid (M8PFOS)	2.62		"	4.37		60.0	25-150				
Surrogate: Perfluoro-n-[13C5]pentanoic acid (M5PFPeA)	3.96		"	4.57		86.7	25-150				
Surrogate: Perfluoro-1-[13C8]octanesulfonamide (M8FOSA)	1.89		"	4.57		41.3	10-150				
Surrogate: d3-N-MeFOSAA	2.02		"	4.57		44.2	25-150				
Surrogate: d5-N-EtFOSAA	2.58		"	4.57		56.5	25-150				
Surrogate: M2-6:2 FTS	3.87		"	4.33		89.3	25-200				
Surrogate: M2-8:2 FTS	3.69		"	4.37		84.4	25-200				
Surrogate: M9PFNA	3.33		"	4.57		72.8	25-150				



PFAS Target compounds by LC/MS-MS - Quality Control Data

York Analytical Laboratories, Inc. - Stratford

Analyte	Result	Reporting Limit	Units	Spike Level	Source* Result	%REC	%REC Limits	Flag	RPD	Limit	Flag
---------	--------	-----------------	-------	-------------	----------------	------	-------------	------	-----	-------	------

Batch BL21000 - SPE PFAS Extraction-Soil-EPA 537m

LCS (BL21000-BS1)

Prepared: 12/16/2022 Analyzed: 12/20/2022

Perfluorobutanesulfonic acid (PFBS)	4.29	0.230	ug/kg wet	4.08		105	50-130				
Perfluorohexanoic acid (PFHxA)	4.81	0.230	"	4.61		104	50-130				
Perfluoroheptanoic acid (PFHpA)	5.39	0.230	"	4.61		117	50-130				
Perfluorohexanesulfonic acid (PFHxS)	3.96	0.230	"	4.19		94.5	50-130				
Perfluorooctanoic acid (PFOA)	4.56	0.230	"	4.61		98.9	50-130				
Perfluorooctanesulfonic acid (PFOS)	3.43	0.230	"	4.26		80.5	50-130				
Perfluorononanoic acid (PFNA)	3.80	0.230	"	4.61		82.6	50-130				
Perfluorodecanoic acid (PFDA)	4.60	0.230	"	4.61		99.9	50-130				
Perfluoroundecanoic acid (PFUnA)	4.93	0.230	"	4.61		107	50-130				
Perfluorododecanoic acid (PFDoA)	4.00	0.230	"	4.61		86.9	50-130				
Perfluorotridecanoic acid (PFTrDA)	5.60	0.230	"	4.61		121	50-130				
Perfluorotetradecanoic acid (PFTA)	4.40	0.230	"	4.61		95.6	50-130				
N-MeFOSAA	3.53	0.230	"	4.61		76.5	50-130				
N-EtFOSAA	3.65	0.230	"	4.61		79.2	50-130				
Perfluoropentanoic acid (PFPeA)	4.50	0.230	"	4.61		97.5	50-130				
Perfluoro-1-octanesulfonamide (FOSA)	4.64	0.230	"	4.61		101	50-130				
Perfluoro-1-heptanesulfonic acid (PFHpS)	3.97	0.230	"	4.40		90.1	50-130				
Perfluoro-1-decanesulfonic acid (PFDS)	2.53	0.230	"	4.45		56.9	50-130				
1H,1H,2H,2H-Perfluorooctanesulfonic acid (6:2 FTS)	5.89	0.230	"	4.38		134	50-200				
1H,1H,2H,2H-Perfluorodecanesulfonic acid (8:2 FTS)	5.68	0.230	"	4.42		128	50-200				
Perfluoro-n-butanoic acid (PFBA)	4.56	0.230	"	4.61		99.0	50-130				
Surrogate: M3PFBS	3.80		"	4.28		88.7	25-150				
Surrogate: M5PFHxA	4.34		"	4.61		94.1	25-150				
Surrogate: M4PFHpA	3.58		"	4.61		77.7	25-150				
Surrogate: M3PFHxS	4.12		"	4.36		94.5	25-150				
Surrogate: Perfluoro-n-[13C8]octanoic acid (M8PFOA)	4.26		"	4.61		92.4	25-150				
Surrogate: M6PFDA	3.02		"	4.61		65.6	25-150				
Surrogate: M7PFUdA	2.24		"	4.61		48.5	25-150				
Surrogate: Perfluoro-n-[1,2-13C2]dodecanoic acid (MPFDoA)	2.68		"	4.61		58.2	25-150				
Surrogate: M2PFTeDA	2.71		"	4.61		58.7	10-150				
Surrogate: Perfluoro-n-[13C4]butanoic acid (MPFBA)	4.20		"	4.61		91.2	25-150				
Surrogate: Perfluoro-1-[13C8]octanesulfonic acid (M8PFOS)	3.51		"	4.41		79.5	25-150				
Surrogate: Perfluoro-n-[13C5]pentanoic acid (M5PFPeA)	4.62		"	4.61		100	25-150				
Surrogate: Perfluoro-1-[13C8]octanesulfonamide (M8FOSA)	2.02		"	4.61		43.9	10-150				
Surrogate: d3-N-MeFOSAA	2.60		"	4.61		56.4	25-150				
Surrogate: d5-N-EtFOSAA	2.86		"	4.61		62.1	25-150				
Surrogate: M2-6:2 FTS	4.15		"	4.37		94.9	25-200				
Surrogate: M2-8:2 FTS	4.30		"	4.41		97.3	25-200				
Surrogate: M9PFNA	3.87		"	4.61		84.1	25-150				



PFAS Target compounds by LC/MS-MS - Quality Control Data

York Analytical Laboratories, Inc. - Stratford

Analyte	Result	Reporting Limit	Units	Spike Level	Source* Result	%REC	%REC Limits	Flag	RPD	Limit	Flag
---------	--------	-----------------	-------	-------------	----------------	------	-------------	------	-----	-------	------

Batch BL21000 - SPE PFAS Extraction-Soil-EPA 537m

Matrix Spike (BL21000-MS1)		*Source sample: 22L0493-23 (Matrix Spike)					Prepared: 12/16/2022 Analyzed: 12/21/2022				
Perfluorobutanesulfonic acid (PFBS)	5.08	0.261	ug/kg dry	4.63	ND	110	25-150				
Perfluorohexanoic acid (PFHxA)	5.53	0.261	"	5.23	0.366	98.8	25-150				
Perfluoroheptanoic acid (PFHpA)	6.62	0.261	"	5.23	0.447	118	25-150				
Perfluorooctanesulfonic acid (PFHxS)	5.41	0.261	"	4.76	0.871	95.5	25-150				
Perfluorooctanoic acid (PFOA)	5.57	0.261	"	5.23	0.446	98.0	25-150				
Perfluorooctanesulfonic acid (PFOS)	13.2	0.261	"	4.83	11.8	28.9	25-150				
Perfluorononanoic acid (PFNA)	5.60	0.261	"	5.23	0.903	89.9	25-150				
Perfluorodecanoic acid (PFDA)	6.61	0.261	"	5.23	1.28	102	25-150				
Perfluoroundecanoic acid (PFUnA)	12.4	0.261	"	5.23	12.6	NR	25-150	Low Bias			
Perfluorododecanoic acid (PFDoA)	6.09	0.261	"	5.23	1.42	89.3	25-150				
Perfluorotridecanoic acid (PFTriDA)	7.35	0.261	"	5.23	8.20	NR	25-150	Low Bias			
Perfluorotetradecanoic acid (PFTA)	5.42	0.261	"	5.23	0.365	96.8	25-150				
N-MeFOSAA	4.68	0.261	"	5.23	ND	89.6	25-150				
N-EtFOSAA	4.23	0.261	"	5.23	ND	81.0	25-150				
Perfluoropentanoic acid (PFPeA)	5.36	0.261	"	5.23	ND	103	25-150				
Perfluoro-1-octanesulfonamide (FOSA)	5.46	0.261	"	5.23	ND	104	25-150				
Perfluoro-1-heptanesulfonic acid (PFHpS)	5.44	0.261	"	4.99	0.0951	107	25-150				
Perfluoro-1-decanesulfonic acid (PFDS)	2.55	0.261	"	5.04	ND	50.5	25-150				
1H,1H,2H,2H-Perfluorooctanesulfonic acid (6:2 FTS)	5.27	0.261	"	4.96	0.304	100	25-200				
1H,1H,2H,2H-Perfluorodecanesulfonic acid (8:2 FTS)	6.27	0.261	"	5.02	0.923	107	25-200				
Perfluoro-n-butanoic acid (PFBA)	5.26	0.261	"	5.23	ND	101	25-150				
Surrogate: M3PFBS	3.39		"	4.86		69.9	25-150				
Surrogate: M5PFHxA	3.40		"	5.23		65.1	25-150				
Surrogate: M4PFHpA	2.87		"	5.23		54.9	25-150				
Surrogate: M3PFHxS	3.86		"	4.94		78.0	25-150				
Surrogate: Perfluoro-n-[13C8]octanoic acid (M8PFOA)	3.03		"	5.23		58.0	25-150				
Surrogate: M6PFDA	1.94		"	5.23		37.2	25-150				
Surrogate: M7PFUdA	1.62		"	5.23		30.9	25-150				
Surrogate: Perfluoro-n-[1,2-13C2]dodecanoic acid (MPFDoA)	1.45		"	5.23		27.8	25-150				
Surrogate: M2PFTeDA	1.14		"	5.23		21.9	10-150				
Surrogate: Perfluoro-n-[13C4]butanoic acid (MPFBA)	4.26		"	5.23		81.5	25-150				
Surrogate: Perfluoro-1-[13C8]octanesulfonic acid (M8PFOS)	3.06		"	5.00		61.3	25-150				
Surrogate: Perfluoro-n-[13C5]pentanoic acid (M5PFPeA)	3.82		"	5.23		73.1	25-150				
Surrogate: Perfluoro-1-[13C8]octanesulfonamide (M8FOSA)	0.987		"	5.23		18.9	10-150				
Surrogate: d3-N-MeFOSAA	1.91		"	5.23		36.6	25-150				
Surrogate: d5-N-EtFOSAA	1.92		"	5.23		36.8	25-150				
Surrogate: M2-6:2 FTS	13.3		"	4.96		269	25-200				
Surrogate: M2-8:2 FTS	7.58		"	5.01		151	25-200				
Surrogate: M9PFNA	2.69		"	5.23		51.4	25-150				



PFAS Target compounds by LC/MS-MS - Quality Control Data

York Analytical Laboratories, Inc. - Stratford

Analyte	Result	Reporting Limit	Units	Spike Level	Source* Result	%REC	%REC Limits	Flag	RPD	RPD Limit	Flag
---------	--------	-----------------	-------	-------------	----------------	------	-------------	------	-----	-----------	------

Batch BL21000 - SPE PFAS Extraction-Soil-EPA 537m

Matrix Spike Dup (BL21000-MSD1)	*Source sample: 22L0493-23 (Matrix Spike Dup)				Prepared: 12/16/2022 Analyzed: 12/21/2022						
Perfluorobutanesulfonic acid (PFBS)	5.51	0.273	ug/kg dry	4.83	ND	114	25-150		8.07	35	
Perfluorohexanoic acid (PFHxA)	6.14	0.273	"	5.46	0.366	106	25-150		10.5	35	
Perfluoroheptanoic acid (PFHpA)	7.51	0.273	"	5.46	0.447	130	25-150		12.6	35	
Perfluorohexanesulfonic acid (PFHxS)	5.76	0.273	"	4.96	0.871	98.4	25-150		6.16	35	
Perfluorooctanoic acid (PFOA)	5.85	0.273	"	5.46	0.446	99.0	25-150		4.93	35	
Perfluorooctanesulfonic acid (PFOS)	19.7	0.273	"	5.05	11.8	157	25-150	High Bias	39.6	35	Non-dir.
Perfluorononanoic acid (PFNA)	5.87	0.273	"	5.46	0.903	91.0	25-150		4.62	35	
Perfluorodecanoic acid (PFDA)	6.49	0.273	"	5.46	1.28	95.6	25-150		1.71	35	
Perfluoroundecanoic acid (PFUnA)	15.4	0.273	"	5.46	12.6	50.7	25-150		21.2	35	
Perfluorododecanoic acid (PFDoA)	6.70	0.273	"	5.46	1.42	96.8	25-150		9.57	35	
Perfluorotridecanoic acid (PFTriDA)	14.7	0.273	"	5.46	8.20	119	25-150		66.9	35	Non-dir.
Perfluorotetradecanoic acid (PFTA)	5.31	0.273	"	5.46	0.365	90.7	25-150		2.07	35	
N-MeFOSAA	4.87	0.273	"	5.46	ND	89.2	25-150		3.88	35	
N-EtFOSAA	5.03	0.273	"	5.46	ND	92.2	25-150		17.1	35	
Perfluoropentanoic acid (PFPeA)	5.64	0.273	"	5.46	ND	103	25-150		5.14	35	
Perfluoro-1-octanesulfonamide (FOSA)	5.50	0.273	"	5.46	ND	101	25-150		0.729	35	
Perfluoro-1-heptanesulfonic acid (PFHpS)	5.67	0.273	"	5.21	0.0951	107	25-150		4.17	35	
Perfluoro-1-decanesulfonic acid (PFDS)	3.60	0.273	"	5.26	ND	68.3	25-150		34.2	35	
1H,1H,2H,2H-Perfluorooctanesulfonic acid (6:2 FTS)	5.34	0.273	"	5.18	0.304	97.2	25-200		1.32	35	
1H,1H,2H,2H-Perfluorodecanesulfonic acid (8:2 FTS)	5.34	0.273	"	5.24	0.923	84.3	25-200		16.0	35	
Perfluoro-n-butanoic acid (PFBA)	5.25	0.273	"	5.46	ND	96.1	25-150		0.281	35	
Surrogate: M3PFBS	4.54		"	5.07		89.6	25-150				
Surrogate: M5PFHxA	3.96		"	5.46		72.6	25-150				
Surrogate: M4PFHpA	3.17		"	5.46		58.1	25-150				
Surrogate: M3PFHxS	4.86		"	5.16		94.1	25-150				
Surrogate: Perfluoro-n-[13C8]octanoic acid (M8PFOA)	3.40		"	5.46		62.4	25-150				
Surrogate: M6PFDA	3.03		"	5.46		55.6	25-150				
Surrogate: M7PFUdA	2.31		"	5.46		42.4	25-150				
Surrogate: Perfluoro-n-[1,2-13C2]dodecanoic acid (MPFDaA)	2.25		"	5.46		41.3	25-150				
Surrogate: M2PFTeDA	1.58		"	5.46		28.9	10-150				
Surrogate: Perfluoro-n-[13C4]butanoic acid (MPFBA)	5.38		"	5.46		98.6	25-150				
Surrogate: Perfluoro-1-[13C8]octanesulfonic acid (M8PFOS)	3.34		"	5.22		64.1	25-150				
Surrogate: Perfluoro-n-[13C5]pentanoic acid (M5PFPeA)	4.73		"	5.46		86.8	25-150				
Surrogate: Perfluoro-1-[13C8]octanesulfonamide (M8FOSA)	1.36		"	5.46		24.9	10-150				
Surrogate: d3-N-MeFOSAA	2.67		"	5.46		48.9	25-150				
Surrogate: d5-N-EtFOSAA	2.53		"	5.46		46.4	25-150				
Surrogate: M2-6:2 FTS	17.9		"	5.18		346	25-200				
Surrogate: M2-8:2 FTS	13.5		"	5.23		258	25-200				
Surrogate: M9PFNA	3.14		"	5.46		57.6	25-150				



Miscellaneous Physical Parameters - Quality Control Data

York Analytical Laboratories, Inc. - Stratford

Analyte	Result	Reporting Limit	Units	Spike Level	Source* Result	%REC	%REC Limits	Flag	RPD	RPD Limit	Flag
---------	--------	--------------------	-------	----------------	-------------------	------	----------------	------	-----	--------------	------

Batch BL21084 - % Solids Prep

Duplicate (BL21084-DUP1)	*Source sample: 22L0286-01 (Duplicate)						Prepared & Analyzed: 12/20/2022				
% Solids	96.5	0.100	%		96.0				0.474	20	
Duplicate (BL21084-DUP2)	*Source sample: 22L0602-14 (Duplicate)						Prepared & Analyzed: 12/20/2022				
% Solids	89.0	0.100	%		89.0				0.0526	20	
Duplicate (BL21084-DUP3)	*Source sample: 22L0758-07 (Duplicate)						Prepared & Analyzed: 12/20/2022				
% Solids	89.1	0.100	%		88.8				0.415	20	
Duplicate (BL21084-DUP4)	*Source sample: 22L0377-15 (Duplicate)						Prepared & Analyzed: 12/20/2022				
% Solids	94.2	0.100	%		93.6				0.651	20	





Sample and Data Qualifiers Relating to This Work Order

PFSu-L	The isotopically labeled surrogate recovered below lab control limits due to a matrix effect. Isotope Dilution was applied.
PF-CCV-L	The CCV recovery was slightly below acceptable limits for the qualified compound. However, sample results are not biased low because results are corrected for isotope recovery.

Definitions and Other Explanations

*	Analyte is not certified or the state of the samples origination does not offer certification for the Analyte.
ND	NOT DETECTED - the analyte is not detected at the Reported to level (LOQ/RL or LOD/MDL)
RL	REPORTING LIMIT - the minimum reportable value based upon the lowest point in the analyte calibration curve.
LOQ	LIMIT OF QUANTITATION - the minimum concentration of a target analyte that can be reported within a specified degree of confidence. This is the lowest point in an analyte calibration curve that has been subjected to all steps of the processing/analysis and verified to meet defined criteria. This is based upon NELAC 2009 Standards and applies to all analyses.
LOD	LIMIT OF DETECTION - a verified estimate of the minimum concentration of a substance in a given matrix that an analytical process can reliably detect. This is based upon NELAC 2009 Standards and applies to all analyses conducted under the auspices of EPA SW-846.
MDL	METHOD DETECTION LIMIT - a statistically derived estimate of the minimum amount of a substance an analytical system can reliably detect with a 99% confidence that the concentration of the substance is greater than zero. This is based upon 40 CFR Part 136 Appendix B and applies only to EPA 600 and 200 series methods.
Reported to	This indicates that the data for a particular analysis is reported to either the LOD/MDL, or the LOQ/RL. In cases where the "Reported to" is located above the LOD/MDL, any value between this and the LOQ represents an estimated value which is "J" flagged accordingly. This applies to volatile and semi-volatile target compounds only.
NR	Not reported
RPD	Relative Percent Difference
Wet	The data has been reported on an as-received (wet weight) basis
Low Bias	Low Bias flag indicates that the recovery of the flagged analyte is below the laboratory or regulatory lower control limit. The data user should take note that this analyte may be biased low but should evaluate multiple lines of evidence including the LCS and site-specific MS/MSD data to draw bias conclusions. In cases where no site-specific MS/MSD was requested, only the LCS data can be used to evaluate such bias.
High Bias	High Bias flag indicates that the recovery of the flagged analyte is above the laboratory or regulatory upper control limit. The data user should take note that this analyte may be biased high but should evaluate multiple lines of evidence including the LCS and site-specific MS/MSD data to draw bias conclusions. In cases where no site-specific MS/MSD was requested, only the LCS data can be used to evaluate such bias.
Non-Dir.	Non-dir. flag (Non-Directional Bias) indicates that the Relative Percent Difference (RPD) (a measure of precision) among the MS and MSD data is outside the laboratory or regulatory control limit. This alerts the data user where the MS and MSD are from site-specific samples that the RPD is high due to either non-homogeneous distribution of target analyte between the MS/MSD or indicates poor reproducibility for other reasons.
MCL	This is the Maximum Contaminant Level in ng/L (ppt) established by the NYSDOH for these compounds where an MCL is reported. Exceedences are flagged accordingly.



#187-57,058

NON-HAZARDOUS WASTE MANIFEST		1. Generator ID Number NYD 000 829 598	2. Page 1 of 1	3. Emergency Response Phone (800) 255-3924	4. Waste Tracking Number 1002
5. Generator's Name and Mailing Address 1 LIBERTY STREET HOOSICK FALLS, NY 12090 Generator's Phone: (518) 886-6254					
6. Generator's EPA Address (if different from mailing address)					
6. Transporter 1 Company Name EQ			U.S. EPA ID Number		
7. Transporter 2 Company Name			U.S. EPA ID Number		
8. Designated Facility Name and Address WAYNE DISPOSAL, INC. SITE #2 LANDFILL 49360 N J-94 SERVICE DRIVE BELLEVILLE, MI 48111 Facility's Phone: (800) 692-5489			U.S. EPA ID Number MID 048 090 633		
9. Waste Shipping Name and Description		10. Containers		11. Total Quantity	12. U.S. HW Vol.
		No.	Type		
Non-RCRA, Non-DOT Regulated solid		001	CM	007 - T (271)	
2					
3					
4					
13. Special Handling Instructions and Additional Information 1. A23-0304-WD / EXCESS IRM SOIL - SOLIDS					
14. GENERATOR'S/OFFEROR'S CERTIFICATION: I hereby declare that the contents of this consignment are fully and accurately described above by the proper shipping name, and are classified, packaged, marked and labeled, packaged, and are in all respects in proper condition for transport according to applicable international and national governmental regulations.					
Generator's Officer's Printed/Typed Name Brandi Smith		Signature [Signature]		Month Day Year 3 06 23	
15. International Shipments ☐ Export to U.S. ☐ Export from U.S. ☐ Port of entry/exit: ☐ Date leaving U.S.:					
16. Transporter's Acknowledgment of Receipt of Materials					
Transporter 1 Printed/Typed Name Chris T. Markish		Signature [Signature]		Month Day Year 03 06 23	
Transporter 2 Printed/Typed Name		Signature		Month Day Year	
17. Discrepancy					
17a. Discrepancy Indication Space ☐ Quantity ☐ Type ☐ Packing ☐ Partial Rejection ☐ Full Rejection					
Manifest Reference Number:					
17b. Alternate Facility (or Generator)					
Facility's Phone: 1.8.					
17c. Signature of Alternate Facility (or Generator)					
18. Designated Facility (Owner or Operator) Certificate of receipt of materials covered by the manifest except as noted in Item 17a.					
Printed/Typed Name D. Anderson		Signature SA		Month Day Year 3 7 23	

DESIGNATED FACILITY TO GENERATOR

USEC **CERTIFICATE OF DISPOSAL**

FORM #REC-FM-029-BEL

The electronic version of this document is the controlled version. Each user is responsible for ensuring that any document being used is the current version.

6/12/17

This certificate is to verify the wastes specified on Manifest # 1002
have been properly disposed of in accordance with all local, state and federal regulation.

"Disposed of" means either: 1) Burial or 2) Processed as specified in 40CFR et seq.

FACILITY NAME:
(Please check one)

☐ Michigan Disposal Waste Treatment Plant
(EPA I.D. # MID000724831)

☒ Wayne Disposal, Inc.
(EPA I.D. # MID0048090633)

ADDRESS:

49350 N. I-94 Service Drive
Bellville, Michigan 48111

PHONE NUMBER:

1-800-592-5489

FAX NUMBER:

1-800-593-5329

Authorized Signature: _____

#187-53,180

NON-HAZARDOUS WASTE MANIFEST		1. Generator ID Number NYD 000 829 598	2. Page 1 of 1	3. Emergency Response Phone (800) 255-3924	4. Waste Tracking Number RT 878
5. Generator Name and Mailing Address 1 LIBERTY STREET HOOSICK FALLS, NY 12090 Generator's Phone: (618) 688-6254					
6. Transporter 1 Company Name Eco Northeast INC.			U.S. EPA ID Number MAD 084 B14 136		
7. Transporter 2 Company Name			U.S. EPA ID Number		
8. Designated Facility Name and Site Address WAYNE DISPOSAL, INC. SITE #2 LANDFI 49360 N I-94 SERVICE DRIVE BELLEVILLE, MI 48111 Facility's Phone: (800) 592-5489			U.S. EPA ID Number MID 048 090 633		
9. Waste Shipping Name and Description 1. Non-RCRA, Non-DOT Regulated solid		10. Containers		11. Total Quantity 256 Bbl	12. Unit WU/Vol. T
		No.	Type		
2.					
3.					
4.					
13. Special Handling Instructions and Additional Information 1. A23-0304-WD1 / EXCESS IRM SOIL - SOLIDS					
14. GENERATOR/OFFEROR'S CERTIFICATION: I hereby declare that the contents of this consignment are fully and accurately described above by the proper shipping name, and are classified, packaged, marked and labeled accurately, and are in all respects in proper condition for transport according to applicable international and national governmental regulations. Generator/Offeror's Printed/Typed Name: Brandi Smith Signature: [Signature] Month Day Year: 13 06 12					
15. International Shipments ☐ Import to U.S. ☐ Export from U.S. Port of embarkment: Date leaving U.S.:					
16. Transporter Acknowledgment of Receipt of Materials Transporter 1 Printed/Typed Name: Chris T. [Signature] Signature: [Signature] Month Day Year: 03 05 12					
17. Discrepancy 17a. Discrepancy Indication Space ☐ Quantity ☐ Type ☐ Residue ☐ Partial Rejection ☐ Full Rejection Manifest Reference Number: 17b. Alternate Facility (or Generator) Facility's Phone: 17c. Signature of Alternate Facility (or Generator) Month Day Year:					
18. Designated Facility Owner or Operator: Certification of receipt of materials covered by the manifest except as noted in item 17a Designated Facility Owner's Printed/Typed Name: Sonelia Anderson Signature: SA Month Day Year: 13 09 12					



USECOLOGY CERTIFICATE OF DISPOSAL

FORM #REC-FM-019-BEL

The electronic version of this document is the controlled version. Each user is responsible for ensuring that any document being used is the current version.

0/12/17

This certificate is to verify the wastes specified on Manifest # RT878
have been properly disposed of in accordance with all local, state and federal regulation.
"Disposed of" means either: 1) Burial or 2) Processed as specified in 40CFR et seq.

FACILITY NAME:
(Please check one)

☐ Michigan Disposal Waste Treatment Plant
(EPA I.D. # MID000724831)

☒ Wayne Disposal, Inc.
(EPA I.D. # MID048090633)

ADDRESS:

49350 N. I-94 Service Drive
Bellville, Michigan 48111

PHONE NUMBER:

1-800-592-5489

FAX NUMBER:

1-800-593-5329

Authorized Signature: _____

#187-62,970

NONHAZARDOUS WASTE MANIFEST		1. Generator ID Number NYD 000 829 698	2. Page 1 of 1	3. Emergency Response Phone (800) 255-3924	4. Waste Tracking Number RT3470
5. Generator's Name and Mailing Address SAINT GOBAIN 1 LIBERTY STREET HOOSICK FALLS, NY 12090 Generator's Phone: (518) 686-8254					
6. Transporter 1 Company Name Ed Northeast				U.S. EPA ID Number MA084814136	
7. Transporter 2 Company Name				U.S. EPA ID Number	
8. Designated Facility Name and Site Address WAYNE DISPOSAL, INC. SITE #2 LANDFI 49350 N J-94 SERVICE DRIVE BELLEVILLE, MI 48111 Facility's Phone: (800) 692-5489				U.S. EPA ID Number MID 048 090 633	
9. Waste Shipping Name and Description		10. Containers		11. Total Quantity	12. U.S. Wt./Vol.
		No.	Type		
1. Non-RCRA, Non-DOT Regulated solid		001	CM	010 - T EST	
2.					
3.					
4.					
13. Special Handling Instructions and Additional Information 1. A23-0304-WDI / EXCESS IRM SOIL - SOLIDS					
14. GENERATOR'S/OFFEROR'S CERTIFICATION: I hereby declare that the contents of this consignment are fully and accurately described above by the proper shipping name, and are classified, packaged, marked and labeled/placarded, and are in all respects in proper condition for transport according to applicable international and national governmental regulations.					
Generator's/Offeror's Printed Name Brandi Smith		Signature <i>[Signature]</i>		Month Day Year 13 16 13	
15. International Shipments ☐ Import to U.S. ☐ Export from U.S.		Port of entry/exit Date leaving U.S.:			
16. Transporter Acknowledgment of Receipt of Materials Transporter 1 Printed Name Chris T. Morken		Signature <i>[Signature]</i>		Month Day Year 03 10 13	
Transporter 2 Printed Name		Signature		Month Day Year	
17. Discrepancy					
17a. Discrepancy Indication Space ☐ Quantity ☐ Type ☐ Residue ☐ Partial Rejection ☐ Full Rejection					
17b. Alternate Facility (or Generator) Manifest Reference Number: U.S. EPA ID Number					
Facility's Phone					
17c. Signature of Alternate Facility (or Generator) Month Day Year					
18. Designated Facility Owner or Operator: Certification of receipt of materials covered by the manifest except as noted in item 17a Printed Name Tracy M. Lizarowski					
Signature <i>[Signature]</i>				Month Day Year 3 13 13	



USECology CERTIFICATE OF DISPOSAL

FORM #REC-FM-009-BEL

The electronic version of this document is the controlled version. Each user is responsible for ensuring that any document being used is the current version.

5/12/17

This certificate is to verify the wastes specified on Manifest # RT 3470
have been properly disposed of in accordance with all local, state and federal regulation.
"Disposed of" means either: 1) Burial or 2) Processed as specified in 40CFR et seq.

FACILITY NAME:
(Please check one)☐ Michigan Disposal Waste Treatment Plant
(EPA I.D. # MID000724831)☒ Wayne Disposal, Inc.
(EPA I.D. # MID048090633)

ADDRESS:

49350 N. I-94 Service Drive
Bellville, Michigan 48111

PHONE NUMBER:

1-800-592-5489

FAX NUMBER:

1-800-593-5329

Authorized Signature: _____

Roll-off #4 #187 72,770 lbs

NONHAZARDOUS WASTE MANIFEST		1. Generator ID Number NYD 000 829 698		2. Page 1 of 1		3. Emergency Response Phone (800) 255-3824		4. Waste Tracking Number 3574	
5. Generator's Name and Mailing Address 1 LIBERTY STREET HOOSICK FALLS, NY 12090 Generator's Phone: (618) 686-6254									
6. Generator's Site Address (if different than mailing address)									
6. Transporter 1 Company Name EQ Northeast Inc.					U.S. EPA ID Number MAG 054 814 136				
7. Transporter 2 Company Name					U.S. EPA ID Number				
8. Designated Facility Name and Site Address WAYNE DISPOSAL, INC. SITE #2 LANDFI 49350 N I-84 SERVICE DRIVE BELLEVILLE, MI 48111 Facility's Phone: (800) 592-5489					U.S. EPA ID Number MID 048 090 633				
9. Waste Shipping Name and Description Non-RCRA, Non-DOT Regulated solid				10. Containers		11. Total Quantity 05	12. Unit T		
				No.	Type				
1				001	CM				
2									
3									
4									
13. Special Handling Instructions and Additional Information 1. A23-0304-WD1 / EXCESS IRM SOIL - SOLIDS									
14. GENERATOR'S/OFFEROR'S CERTIFICATION: I hereby declare that the contents of this consignment are fully and accurately described above by the proper shipping name, and are classified, packaged, marked and labeled/placarded, and are in all respects in proper condition for transport according to applicable international and national governmental regulations.									
Generator's/Officer's Printed/Typed Name Brandi Smith				Signature 		Month Day Year 3 16 23			
15. International Shipments ☐ Import to U.S. ☐ Export from U.S. Port of export: Transporter's Signature (for exports only): Date leaving U.S.:									
16. Transporter Acknowledgment of Receipt of Materials Transporter 1 Signature: Transporter 2 Signature:									
17. Discrepancy 17a. Discrepancy Indication Space ☐ Quantity ☐ Type ☐ Residue ☐ Partial Rejection ☐ Full Rejection									
17b. Alternate Facility (or Generator) Manifest Reference Number: U.S. EPA ID Number:									
Facility's Phone:									
17c. Signature of Alternate Facility (or Generator) Month Day Year									
18. Designated Facility Owner or Operator Certification of receipt of materials covered by the manifest except as noted in item 17a Printed Name: Month Day Year: 3 21 23									



USECology CERTIFICATE OF DISPOSAL

FORM #REC-FM-028-BEL

The electronic version of this document is the controlled version. Each user is responsible for ensuring that any document being used is the current version.

6/12/17

This certificate is to verify the wastes specified on Manifest # 3574
have been properly disposed of in accordance with all local, state and federal regulation.
"Disposed of" means either: 1) Burial or 2) Processed as specified in 40CFR et seq.

FACILITY NAME:
(Please check one)

☐ Michigan Disposal Waste Treatment Plant
(EPA I.D. # MID000724831)

☒ Wayne Disposal, Inc.
(EPA I.D. # MID048090633)

ADDRESS: 49350 N. I-94 Service Drive
Belville, Michigan 48111

PHONE NUMBER: 1-800-592-5489

FAX NUMBER: 1-800-593-5329

Authorized Signature: _____

#187-77240

Roll off #5

NON-HAZARDOUS WASTE MANIFEST		1. Generator ID Number NYD 000 829 598	2. Page 1 of 1	3. Emergency Response Phone (800) 255-3924	4. Waste Tracking Number 2342
5. Generator's Name and Mailing Address 1 LIBERTY STREET HOOSICK FALLS, NY 12090 Generator's Phone: (518) 686-6254					
6. Generator's Site Address (if different than mailing address)					
6. Transporter 1 Company Name EQ Northeast Inc			U.S. EPA ID Number MD 084 814 126		
7. Transporter 2 Company Name			U.S. EPA ID Number		
8. Designated Facility Name and Site Address WAYNE DISPOSAL, INC. SITE #2 LANDF 49350 N I-94 SERVICE DRIVE BELLEVILLE, MI 48111 Facility's Phone: (800) 592-5489			U.S. EPA ID Number MID 048 090 633		
9. Waste's Shipping Name and Description Non-RCRA, Non-DOT Regulated solid		10. Containers		11. Total Quantity	12. Unit WUWd.
		No.	Type		
1		001	CM	266	T
2					
3					
4					
13. Special Handling Instructions and Additional Information 1. A23-0304-WDI / EXCESS IRM SOIL - SOLIDS					
14. GENERATOR'S OFFEROR'S CERTIFICATION: I hereby declare that the contents of this consignment are fully and accurately described above by the proper shipping name, and are classified, packaged, marked and labeled/cleaned, and are in all respects in proper condition for transport according to applicable federal and national governmental regulations.					
Generator's/Owner's Printed/Typed Name Brandi Smith		Signature <i>[Signature]</i>		Month Day Year 3 16 123	
15. International Shipments ☐ Import to U.S. ☐ Export from U.S.		Port of departure: Date leaving U.S.:			
16. Transporter Acknowledgment of Receipt of Materials					
Transporter 1 Printed/Typed Name Chris T. Hubert		Signature <i>[Signature]</i>		Month Day Year 03 12 23	
Transporter 2 Printed/Typed Name		Signature		Month Day Year	
17. Discrepancy					
17a. Discrepancy Indication Space ☐ Quantity ☐ Type ☐ Residue ☐ Partial Rejection ☐ Full Rejection					
Manifest Reference Number:					
17b. Alternate Facility (for Generator)					
Facility's Phone:					
17c. Signature of Alternate Facility (for Generator)					
Month Day Year					
18. Designated Facility Owner or Operator: Certification of receipt of materials covered by the manifest except as noted in item 17a					
Printed/Typed Name Raymond Salce Jr.		Signature <i>[Signature]</i>		Month Day Year 10 5 12 23	

Invoice: 915663

Receipt 03-00 1382867

Cod COD #3



USEC **ecology** **CERTIFICATE OF DISPOSAL**

FORM #REC-FM-023-BEL

This certificate is to verify the wastes specified on Manifest # 2342
have been properly disposed of in accordance with all local, state and federal regulation.
"Disposed of" means either: 1) Burial or 2) Processed as specified in 40CFR et seq.

FACILITY NAME:
(Please check one)

☐ Michigan Disposal Waste Treatment Plant
(EPA I.D. # MID000724831)

☒ Wayne Disposal, Inc.
(EPA I.D. # MID048090633)

ADDRESS: 49350 N. I-94 Service Drive
Bellville, Michigan 48111

PHONE NUMBER: 1-800-592-5489

FAX NUMBER: 1-800-593-5329

Authorized Signature: _____

The electronic version of this document is the controlled version. Each user is responsible for ensuring that any document being used is the current version.

6/12/17

Roll off #6 064/ 70,000

NON-HAZARDOUS WASTE MANIFEST		1. Generator ID Number NYD 000 829 598	2. Page 1 of 1	3. Emergency Response Phone (800) 255-3924	4. Waste Tracking Number 2009R
5. Generator's Name and Mailing Address 1 LIBERTY STREET SAINT GOBAIN HOOSICK FALLS, NY 12090 Generator's Phone: (518) 686-6254					
6. Generator's Site Address (if different than mailing address)					
6. Transporter 1 Company Name EQ NORTHWEST INC.			U.S. EPA ID Number MAD 084 814 136		
7. Transporter 2 Company Name			U.S. EPA ID Number		
8. Designated Facility Name and Site Address WAYNE DISPOSAL, INC. SITE #2 LANDFILL 49350 N I-94 SERVICE DRIVE BELLEVILLE, MI 48111 Facility's Phone: (800) 592-5489					
U.S. EPA ID Number MID 048 090 633					
GENERATOR	9. Waste Shipping Name and Description		10. Containers		11. Total Quantity
			No.	Type	12. Unit Vol./Vol.
	1. Non-RCRA, Non-DOT Regulated solid		001	CM	013 B01
	2.				
	3.				
4.					
13. Special Handling Instructions and Additional Information 1. A23-0304-WDI / EXCESS IRM SOIL - SOLIDS					
14. GENERATOR'S/OFFEROR'S CERTIFICATION: I hereby declare that the contents of this consignment are fully and accurately described above by the proper shipping name, and are classified, packaged, marked and labeled/placarded, and are in all respects in proper condition for transport according to applicable international and national governmental regulations.					
Generator's/Officer's Printed/Typed Name Brandi Smith					
Signature [Signature]					
Month Day Year 10 31 12					
15. International Shipments ☐ Import to U.S. ☐ Export from U.S. Port of entry/exit: Date leaving U.S.:					
16. Transporter Acknowledgment of Receipt of Materials					
Transporter 1 Printed/Typed Name Chris M. [Signature]					
Signature [Signature]					
Month Day Year 09 03 12					
Transporter 2 Printed/Typed Name					
Signature					
Month Day Year					
17. Discrepancy					
17a. Discrepancy Indication Space ☐ Quantity ☐ Type ☐ Residue ☐ Partial Rejection ☐ Full Rejection					
Manifest Reference Number:					
17b. Alternate Facility (or Generator)					
U.S. EPA ID Number					
Facility's Phone:					
17c. Signature of Alternate Facility (or Generator)					
Month Day Year					
18. Designated Facility Owner or Operator: Certification of receipt of materials covered by the manifest except as noted in Item 17a					
Printed/Typed Name Randall Morn					
Signature [Signature]					
Month Day Year 11 14 12					

CERTIFICATE OF DISPOSAL



This certificate is to verify the wastes specified on Manifest # 2009 R
have been properly disposed of in accordance with all local, state and federal regulation.

"Disposed of" means either: 1) Burial or 2) Processed as specified in 40CFR et seq.

FACILITY NAME:
(Please check one)

☐ Michigan Disposal Waste Treatment Plant
(EPA I.D. # MID000724831)

☒ Wayne Disposal, Inc.
(EPA I.D. # MID048090633)

ADDRESS:

49350 N. I-94 Service Drive
Bellville, Michigan 48111

PHONE NUMBER:

1-800-592-5489

FAX NUMBER:

1-800-593-5329

Authorized Signature: _____

A handwritten signature in black ink, appearing to be "CB" followed by a stylized flourish.

Invoice: 915663

Workorder 15-00 14331404

Attachment WAYNE DISPOSAL RECEIPT

6

Wayne Disposal, Inc.
49350 N I-94 SERVICE DRIVE, BELLEVILLE, MI 48111 USA

Customer Account:
PRECISION INDUSTRIAL MAINTENANCE INC
1710 ERIE BLVD
SCHEENECTADY, NY 12308, USA

Generator Site Address:
NYD000828588, SAINT GOBAIN
1 LIBERTY STREET
HOOSICK FALLS, NY, 12080, USA

Receipt

Receipt ID: 1862867
Customer ID: 10116
Manifest / BOL: 2342
Transporter: EQ NORTHEAST, INC.
Transporter EPA ID: MAD084014138
Truck#: 187
Date: 03/23/2023
Time In: 8:47 AM
Time Out: 9:44 AM

Line	Description	Qty. Unit
	Generator	
1	A23-0304-WDI - EXCESS IRM SOIL - SOLIDS	17.360 YONS
NYD000828588 SAINT GOBAIN		
Gross: 78,240 lbs. Tare: 44,520 lbs. Net: 34,720 lbs.		

NO SALVAGING ON PREMISES
Page 1 of 1

Invoice: 913284

Workorder 15-00 14331403

Attachment WAYNE DISPOSAL RECEIPT

Wayne Disposal, Inc.
49360 N I-94 SERVICE DRIVE, BELLEVILLE, MI 48111 USA

Customer Account:
PRECISION INDUSTRIAL MAINTENANCE INC
1710 ERIE BLVD
SCHEENECTADY, NY 12309, USA

Receipt

Receipt ID: 1382749
Customer ID: 10116
Manifest / BOL: 3574
Transporter: EQ NORTHEAST, INC.
Transporter EPA ID: MAD064814136
Truck#: 187
Date: 03/21/2023
Time In: 8:49 AM
Time Out: 10:36 AM

Generator Site Address:
NYD000028598, SAINT GOBAIN
1 LIBERTY STREET
HOOSICK FALLS, NY, 12088, USA

Line	Description	Qty, Unit
	Generator	
1	A23-0304-WDI - EXCESS IRM SOIL - SOLIDS	13.165 TONS
NYD000028598 SAINT GOBAIN		
Gross: 72,710 lbs. Tare: 48,380 lbs. Net: 28,330 lbs.		

NO SALVAGING ON PREMISES
Page 1 of 1

Invoice: 915563

Workorder 16-00 14331402

Attachment WAYNE DISPOSAL RECPEIPT PRI

Wayne Disposal, Inc.
49350 N I-94 SERVICE DRIVE, BELLEVILLE, MI 48111 USA

Customer Account
PRECISION INDUSTRIAL MAINTENANCE INC
1710 ERIE BLVD
SCHEENECTADY, NY 12308, USA

Generator Site Address:
NYD000029598, SAINT GOBAIN
1 LIBERTY STREET
HOOSICK FALLS, NY, 12090, USA

Receipt Preview

Receipt ID: 1362402
Customer ID: 10116
Manifest / BOL: RT3470
Transporter: EQ NORTHEAST, INC.
Transporter EPA ID: MAD004814138
Truck#: 167
Date: 03/13/2023
Time In: 7:09 AM
Time Out: 8:18 AM

Line	Description	Qty, Unit
	Generator	
1	A23-0304-WDI - EXCESS IRM SOIL - SOLIDS	10.155 TONS
	NYD000029598 SAINT GOBAIN	
	Gross: 62,970 lbs. Total: 42,650 lbs. Net: 20,310 lbs.	
2	A23-0304-WDI-TONS Additional charge due to load maximum	1.845 TONS
	NYD000029598 SAINT GOBAIN	
	Gross: 62,970 lbs. Total: 42,650 lbs. Net: 20,310 lbs.	

Charge relates to: RT3470 - 1

NO SALVAGING ON PREMISES
Page 1 of 1

Wayne Disposal, Inc.
49350 N I-94 SERVICE DRIVE, BELLEVILLE , MI 48111 USA

Customer Account:

PRECISION INDUSTRIAL MAINTENANCE INC
1710 ERIE BLVD
SCHENECTADY, NY 12308, USA

Weight Ticket

Generator Site Address:

NYD000829598, SAINT GOBAIN
1 LIBERTY STREET
HOOSICK FALLS, NY, 12090, USA

Receipt ID: 1382349

Customer ID: 10115

Manifest / BOL: RT878

Transporter: EQ NORTHEAST, INC.

Transporter EPA ID: MAD084814136

Truck#: 187

Date: 03/09/2023

Time In: 8:29 AM

Time Out: 9:26 AM

Line	Description Generator	Qty. Unit
1	A23-0304-WDI - EXCESS IRM SOIL - SOLIDS	5.420 TONS
NYD000829598 SAINT GOBAIN		
Gross: 53,180 lbs. Tare: 42,340 lbs. Net: 10,840 lbs.		

NO SALVAGING ON PREMISES

Page 1 of 1

Wayne Disposal, Inc.
49350 N I-94 SERVICE DRIVE, BELLEVILLE , MI 48111 USA

Customer Account:

PRECISION INDUSTRIAL MAINTENANCE INC
1710 ERIE BLVD
SCHENECTADY, NY 12308, USA

Weight Ticket

Receipt ID: 1382250

Customer ID: 10115

Manifest / BOL: 1002

Transporter: EQ NORTHEAST, INC.

Transporter EPA ID: MAD084814136

Truck#: 187

Date: 03/07/2023

Time In: 8:51 AM

Time Out: 9:59 AM

Generator Site Address:

NYD000829598, SAINT GOBAIN
1 LIBERTY STREET
HOOSICK FALLS, NY, 12090, USA

Line	Description Generator	Qty. Unit
1	A23-0304-WDI - EXCESS IRM SOIL - SOLIDS	5.738 TONS
NYD000829598 SAINT GOBAIN		
Gross: 51,055 lbs. Tare: 39,580 lbs. Net: 11,475 lbs.		

NO SALVAGING ON PREMISES

Wayne Disposal, Inc.
49350 N I-94 SERVICE DRIVE, BELLEVILLE , MI 48111 USA

Customer Account:

PRECISION INDUSTRIAL MAINTENANCE INC
1710 ERIE BLVD
SCHENECTADY, NY 12308, USA

Generator Site Address:

NYD000829598, SAINT GOBAIN
1 LIBERTY STREET
HOOSICK FALLS, NY, 12090, USA

Weight Ticket

Receipt ID: 1383323

Customer ID: 10115

Manifest / BOL: 2009R

Transporter: EQ NORTHEAST, INC.

Transporter EPA ID: MAD084814136

Truck#: 564

Date: 04/04/2023


Time In: 8:29 AM

Time Out: 9:20 AM

Line	Description Generator	Qty. Unit
1	A23-0304-WDI - EXCESS IRM SOIL - SOLIDS	12.805 TONS
NYD000829598 SAINT GOBAIN		
Gross: 70,050 lbs. Tare: 44,440 lbs. Net: 25,610 lbs.		

NO SALVAGING ON PREMISES


Appendix H
Record Plan Drawings

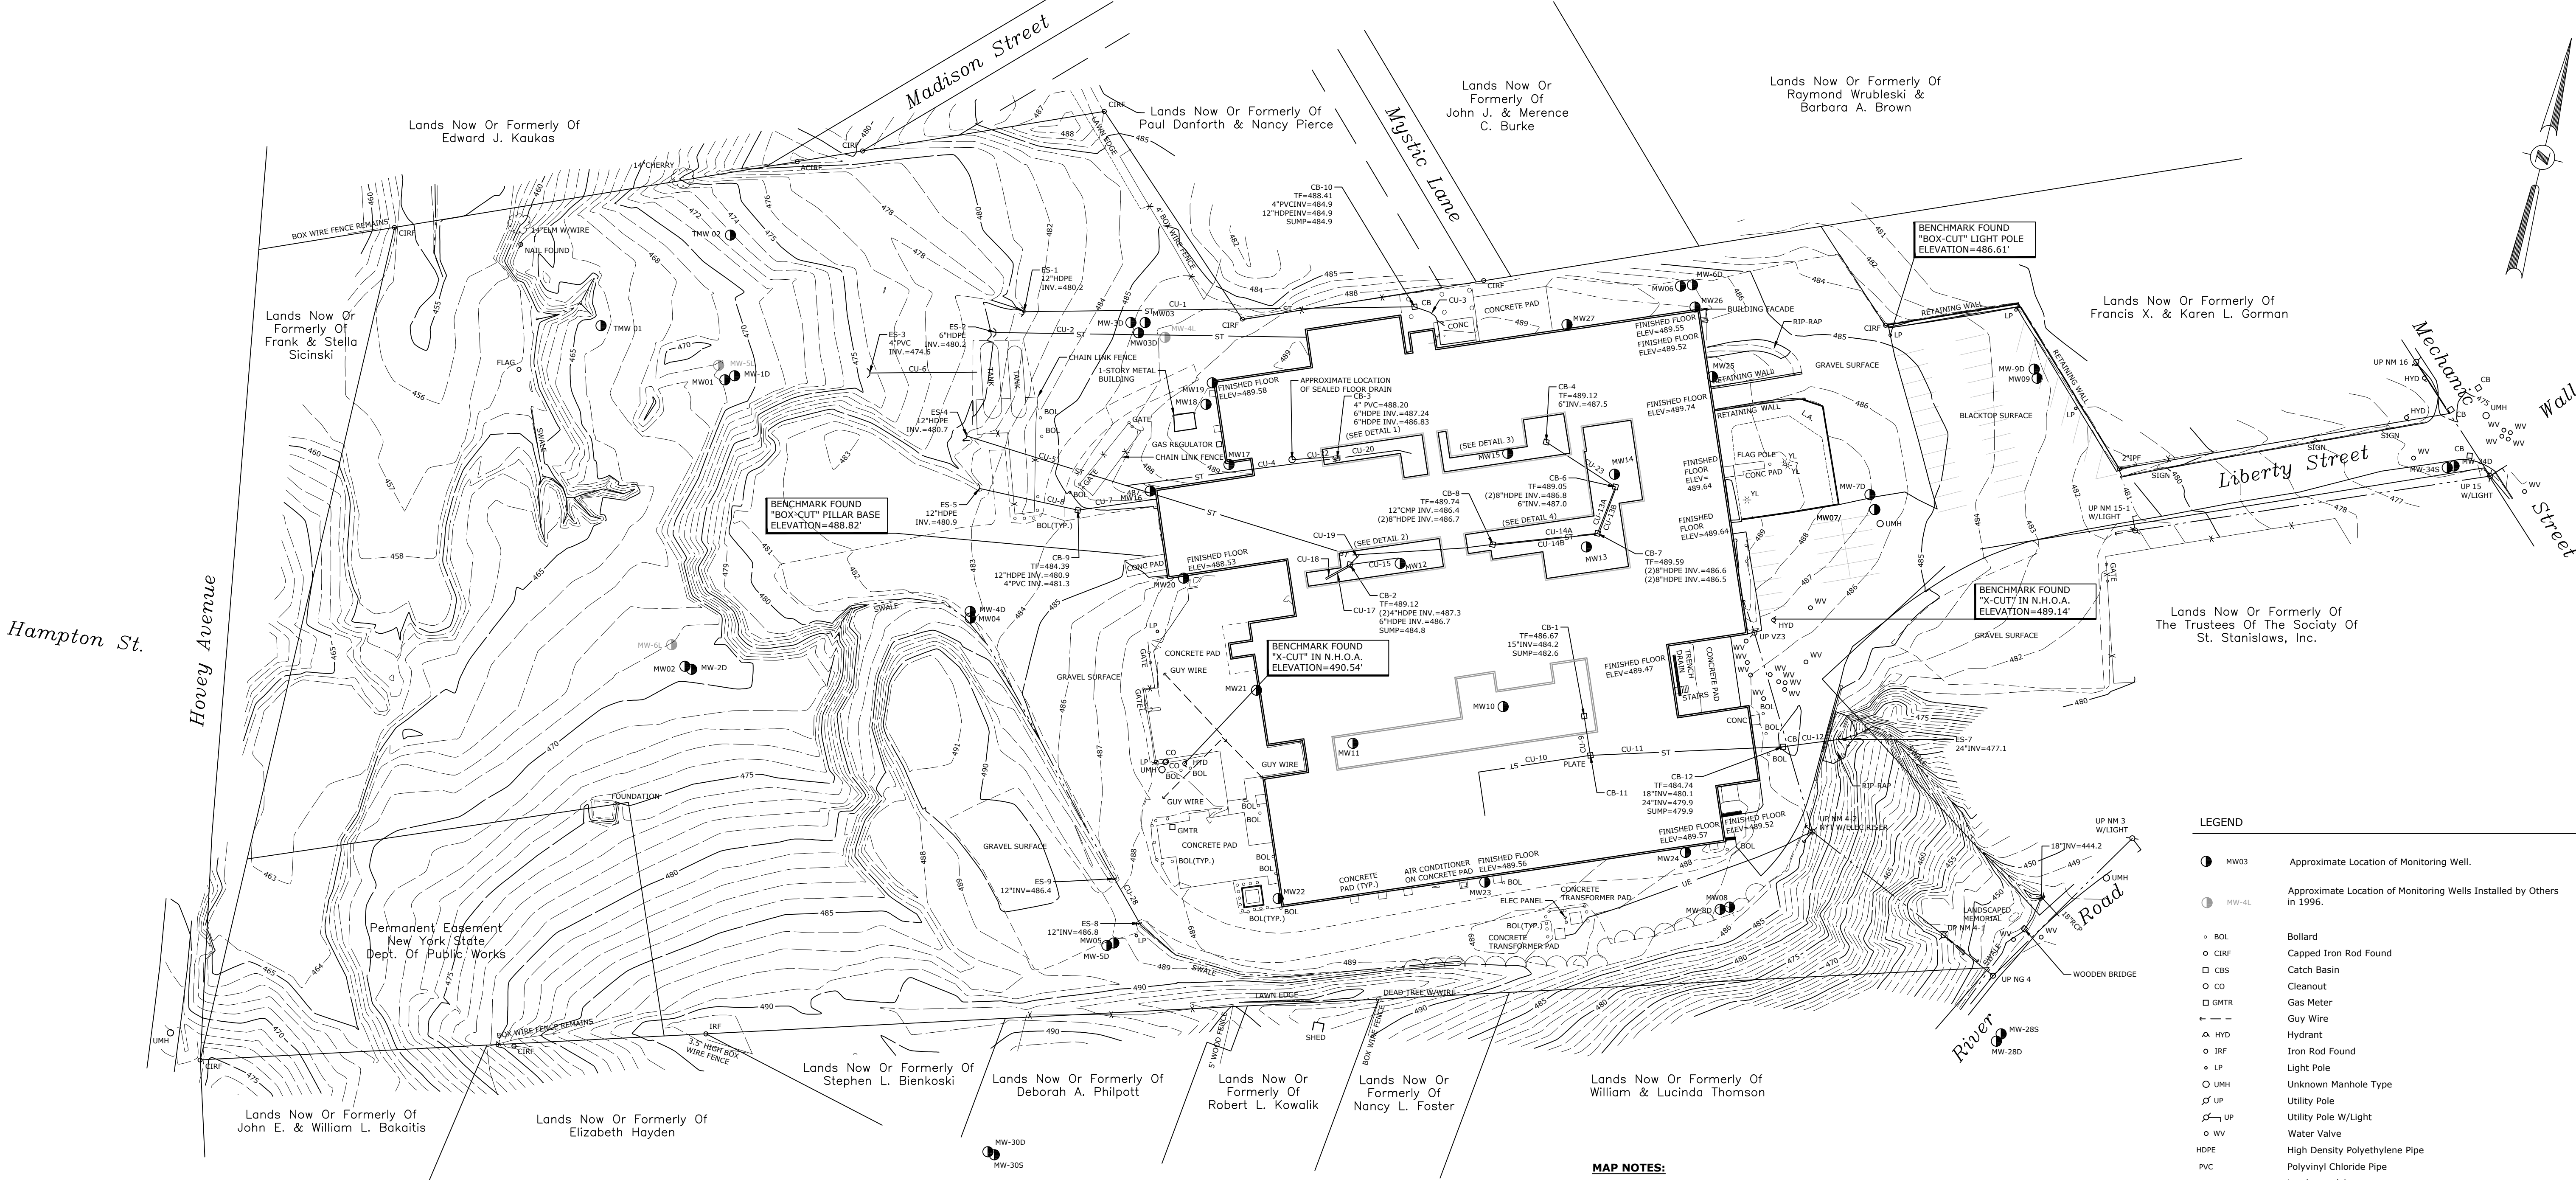

CULVERT	SIZE	TYPE	INLET LOCATION	OUTLET LOCATION
CU-1	12"	HDPE	CB-10	ES-1
CU-2	6"	HDPE	AT BUILDING LINE	ES-2
CU-3	4"	PVC	AT BUILDING LINE	CB-10
CU-4	6"	HDPE	CB-3	CU-5
CU-5	12"	CMP-HDPE	CB-8	ES-4
CU-6	4"	PVC	UNDER PROPANE TANKS	ES-3
CU-7	4"	PVC	AT BUILDING LINE	CB-9
CU-8	12"	CMP-HDPE	CB-9	ES-5
CU-9	15"	HDPE	CB-10	CB-11
CU-10	6"	HDPE	UNDER BUILDING	CB-11
CU-11	18"	HDPE	CB-11	CB-12
CU-12	24"	HDPE	CB-12	ES-7
CU-13A	8"	HDPE	CB-6	CB-7
CU-13B	8"	HDPE	CB-6	CB-7
CU-14A	8"	HDPE	CB-7	CB-8
CU-14B	8"	HDPE	CB-7	CB-8
CU-15	4"	PVC	UNKNOWN	CB-2
CU-17	4"	HDPE	UNDER BUILDING	CB-2
CU-18	4"	HDPE	UNDER BUILDING	CB-2
CU-19	6"	HDPE	CB-2	CU-5
CU-20	6"	HDPE	CB-5	CB-3
CU-22	4"	PVC	SEALED FLOOR DRAIN	CB-3
CU-23	6"	HDPE	CB-04	CB-06
CU-28	12"	HDPE	ES-8	ES-9

NOTE: CU-16, CU-21 & CU-24 - CU-27 ELIMINATED DURING THE IMPLEMENTATION OF THE DRAINAGE IMPROVEMENT PLAN (MAP REFERENCE NO. 2)

EXISTING STORMWATER CULVERT SECTIONS CHART

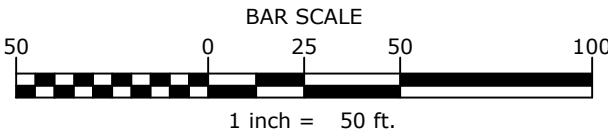

MAP NOTES:

- This drawing represents improvements made to the Stormwater Drainage System completed in January 2023 per map reference no. 2. Catch basin and culvert information shown hereon was compiled from an actual field survey conducted April 4 and 6, 2023.
- Topographic information shown within site courtyards was compiled from an actual field survey conducted on April 4 and 6, 2023.
- All site conditions shown outside of courtyards and Stormwater Drainage System are per map reference no. 1 and are shown for illustration purposes only.
- North orientation is Grid North based on the New York State Plane Coordinate System, East Zone, NAD83.
- Vertical datum shown hereon is NAVD 88 (Geoid 18) and was obtained from RTK GPS observations using the VTBE CORS as a base station.
- Underground facilities, structures, and utilities have been plotted from data obtained from previous maps and record drawings. Surface features such as catch basin rims, manhole covers, water valves, gas valves, etc. are the result of field survey unless noted otherwise. There may be other underground utilities, the existence of which is not known to the undersigned. Size and location of all underground utilities and structures must be verified by the appropriate authorities. Dig Safely New York must be notified prior to conducting test borings, excavation, and construction.

MAP REFERENCES:

- "Topographic Survey Saint-Gobain Performance Plastics 1 Liberty Street, Village of Hoosick Falls, Rensselaer County, New York" prepared by C.T. Male Associates Engineering, Surveying, Architecture, Landscape Architecture & Geology, D.P.C., dated October 12, 2016. Project No. 16.6132, Dwg. No. 16-610.
- "Stormwater System Site Plan Saint-Gobain Performance Plastics Drainage Improvements, Village of Hoosick Falls, Rensselaer County, New York" prepared by C.T. Male Associates Engineering, Surveying, Architecture, Landscape Architecture & Geology, D.P.C., dated June 20, 2022, last revised August 24, 2022. Project No. 16.6132, Dwg. No. 22-319.

LEGEND	
	MW03 Approximate Location of Monitoring Well.
	MW-4L Approximate Location of Monitoring Wells Installed by Others in 1996.
	BOL Bollard
	CIRF Capped Iron Rod Found
	CBS Catch Basin
	CO Cleanout
	GMR Gas Meter
	GW Guy Wire
	HYD Hydrant
	IRF Iron Rod Found
	LP Light Pole
	UMH Unknown Manhole Type
	UP Utility Pole
	UP W/Light Utility Pole W/Light
	WV Water Valve
	HDPE High Density Polyethylene Pipe
	PVC Polyvinyl Chloride Pipe
	LA Landscaped Area
	Overhead Wires
	ST Storm Line
	UE Underground Electric

RECORD PLAN

DRAINAGE IMPROVEMENTS PLAN - AS BUILT SURVEY

SAINT-GOBAIN PERFORMANCE PLASTICS

1 LIBERTY STREET

VILLAGE OF HOOSICK FALLS

RENSSELAER COUNTY, NEW YORK

C.T. MALE ASSOCIATES


Engineering, Surveying, Architecture & Landscape Architecture, D.P.C.

50 CENTURY HILL DRIVE, LATHAM, NY 12110

518.786.7400 * FAX 518.786.7299

SHEET 1 OF 3

DWG. NO: 23-255

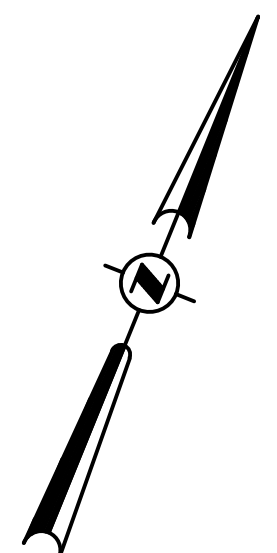

DETAIL 1
SCALE 1"=5'

NOTE: CU-16, CU-21 & CU-24 - CU-27 ELIMINATED DURING THE IMPLEMENTATION OF THE DRAINAGE IMPROVEMENT PLAN (MAP REFERENCE No. 2)

BAR SCALE

5 0 2.5 5 10

1 inch = 5 ft.



- | Approximate Location of Test Boring and Monitoring Well | |
|---|--------------------------------|
| ◉ BGL | Bollard |
| ◊ CIRF | Capped Iron Rod Found |
| ◊ CBS | Catch Basin |
| ◊ CO | Cleanout |
| ◻ GMR | Gas Meter |
| ⊕ — — | Guy Wire |
| Δ HYD | Hydrant |
| ◊ IRF | Iron Rod Found |
| ◊ LP | Light Pole |
| ◊ UMH | Unknown Manhole Type |
| ⌒ UP | Utility Pole |
| ⌒ WP | Utility Pole W/Light |
| ◊ WV | Water Valve |
| HDPE | High Density Polyethylene Pipe |
| PVC | Polyvinyl Chloride Pipe |
| L.A. | Landscaped Area |
| — — — — — | Overhead Wires |
| — ST — | Storm Line |
| — UE — | Underground Electric |

RECORD PLAN

1 LIBERTY STREET

VILLAGE OF HOOSICK FALLS

RENSSELAER COUNTY, NEW YORK


C.T. MALE ASSOCIATES
Engineering, Surveying, Architecture, Landscape Architecture & Geology, D.P.C.
50 CENTURY HILL DRIVE, LATHAM, NY 12110 PH 518.786.7400
COBLESKILL, NY • GLENS FALLS, NY • POUGHKEEPSIE, NY
JOHNSTOWN, NY • RED HOOK, NY • SYRACUSE, NY



SHEET 2 OF 3

DWG. NO: 23-25

"ONLY COPIES OF THIS MAP SIGNED IN RED INK AND EMBOSSED WITH THE SEAL OF AN OFFICER OF C.T. MALE ASSOCIATES OR A DESIGNATED REPRESENTATIVE SHALL BE CONSIDERED TO BE A VALID TRUE COPY".

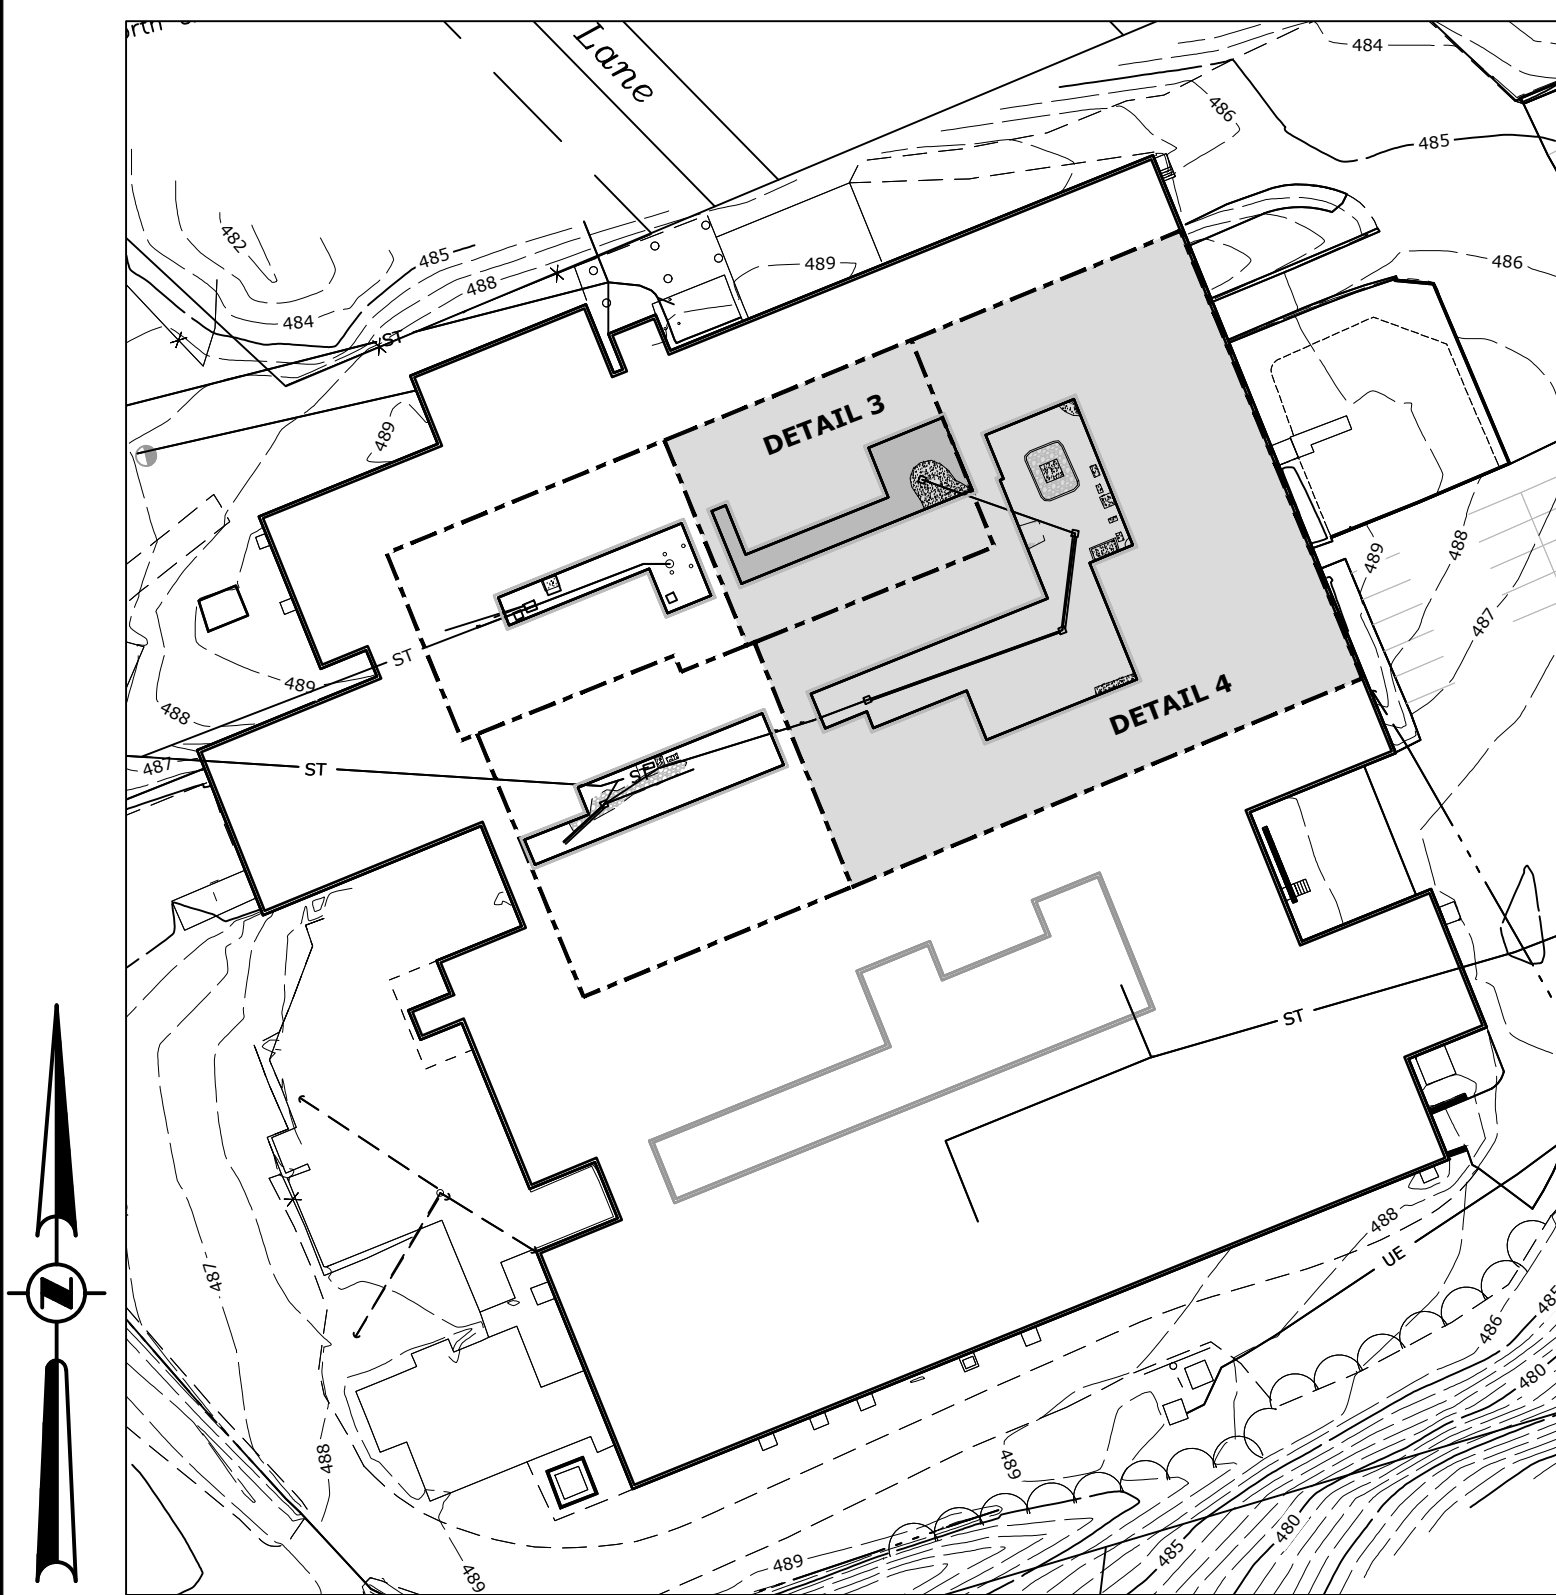

DETAIL AREAS KEY MAP
SCALE 1"=60'

LEGEND



- MW03 Approximate Location of Test Boring and Monitoring Well.
- BOL Bollard
- CIRF Capped Iron Rod Found
- CBS Catch Basin
- CO Cleanout
- GMTR Gas Meter
- Guy Wire
- HYD Hydrant
- IRF Iron Rod Found
- LP Light Pole
- UMH Unknown Manhole Type
- UP Utility Pole
- UP Utility Pole W/Light
- WV Water Valve
- HDPE High Density Polyethylene Pipe
- PVC Polyvinyl Chloride Pipe
- L.A. Landscaped Area
- Overhead Wires
- ST Storm Line
- UE Underground Electric

CULVERT	SIZE	TYPE	INLET LOCATION	OUTLET LOCATION
CU-1	12"	HDPE	CB-10	ES-1
CU-2	6"	HDPE	AT BUILDING LINE	ES-2
CU-3	4"	PVC	AT BUILDING LINE	CB-10
CU-4	6"	HDPE	CB-3	CU-5
CU-5	12"	CMP-HDPE	CB-8	ES-4
CU-6	4"	PVC	UNDER PROPANE TANKS	ES-3
CU-7	4"	PVC	AT BUILDING LINE	CB-9
CU-8	12"	CMP-HDPE	CB-9	ES-5
CU-9	15"	HDPE	CB-10	CB-11
CU-10	6"	HDPE	UNDER BUILDING	CB-11
CU-11	18"	HDPE	CB-11	CB-12
CU-12	24"	HDPE	CB-12	ES-7
CU-13A	8"	HDPE	CB-6	CB-7
CU-13B	8"	HDPE	CB-6	CB-7
CU-14A	8"	HDPE	CB-7	CB-8
CU-14B	8"	HDPE	CB-7	CB-8
CU-15	4"	PVC	UNKNOWN	CB-2
CU-17	4"	HDPE	UNDER BUILDING	CB-2
CU-18	4"	HDPE	UNDER BUILDING	CB-2
CU-19	6"	HDPE	CB-2	CU-5
CU-20	6"	HDPE	CB-5	CB-3
CU-22	4"	PVC	SEALED FLOOR DRAIN	CB-3
CU-23	6"	HDPE	CB-04	CB-06
CU-28	12"	HDPE	ES-8	ES-9


NOTE: CU-16, CU-21 & CU-24 - CU-27 ELIMINATED DURING THE IMPLEMENTATION OF THE DRAINAGE IMPROVEMENT PLAN (MAP REFERENCE No. 2)

EXISTING STORMWATER CULVERT SECTIONS CHART


"ONLY COPIES OF THIS MAP SIGNED IN RED INK AND EMBOSSED WITH THE SEAL OF AN OFFICER OF C.T. MALE ASSOCIATES OR A DESIGNATED REPRESENTATIVE SHALL BE CONSIDERED TO BE A VALID TRUE COPY".

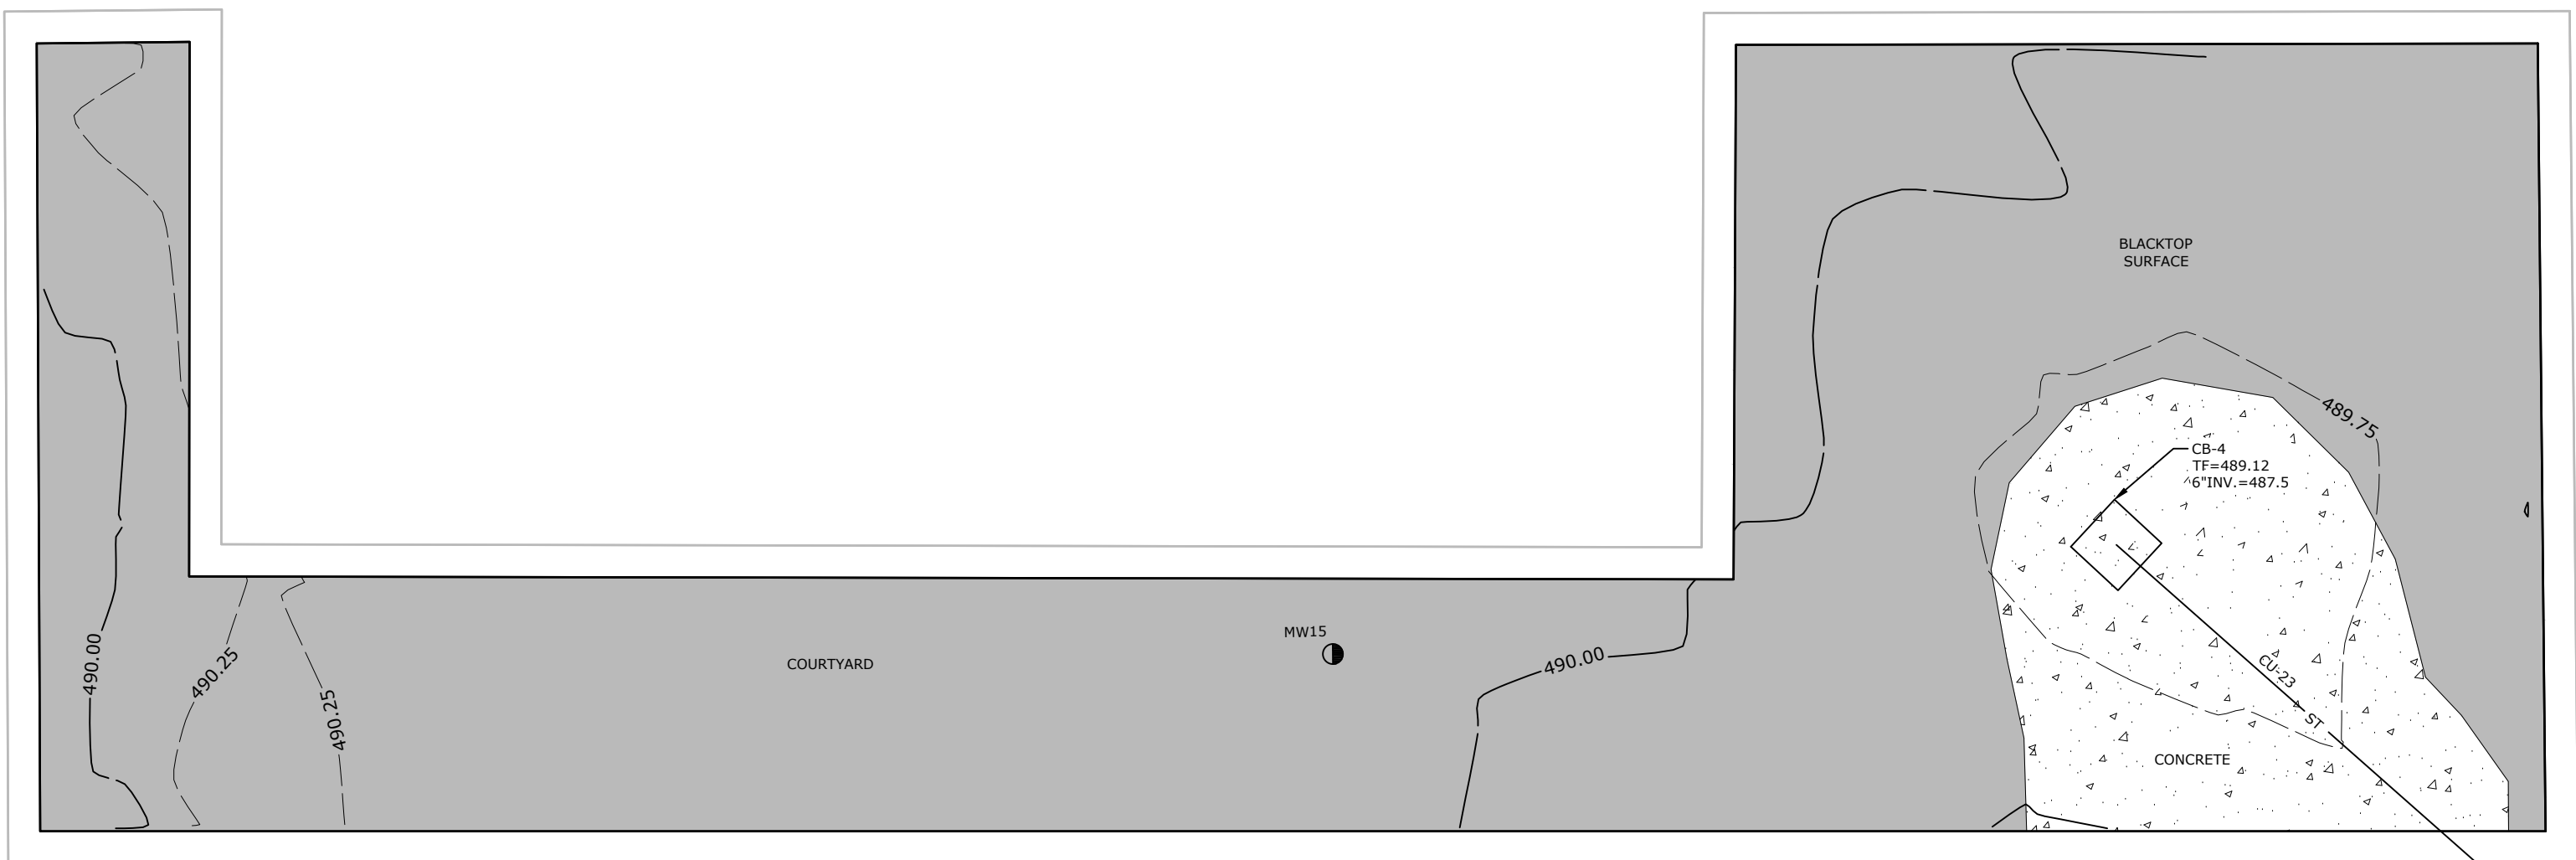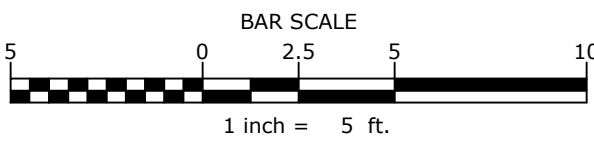

DETAIL 3
SCALE 1"=5'

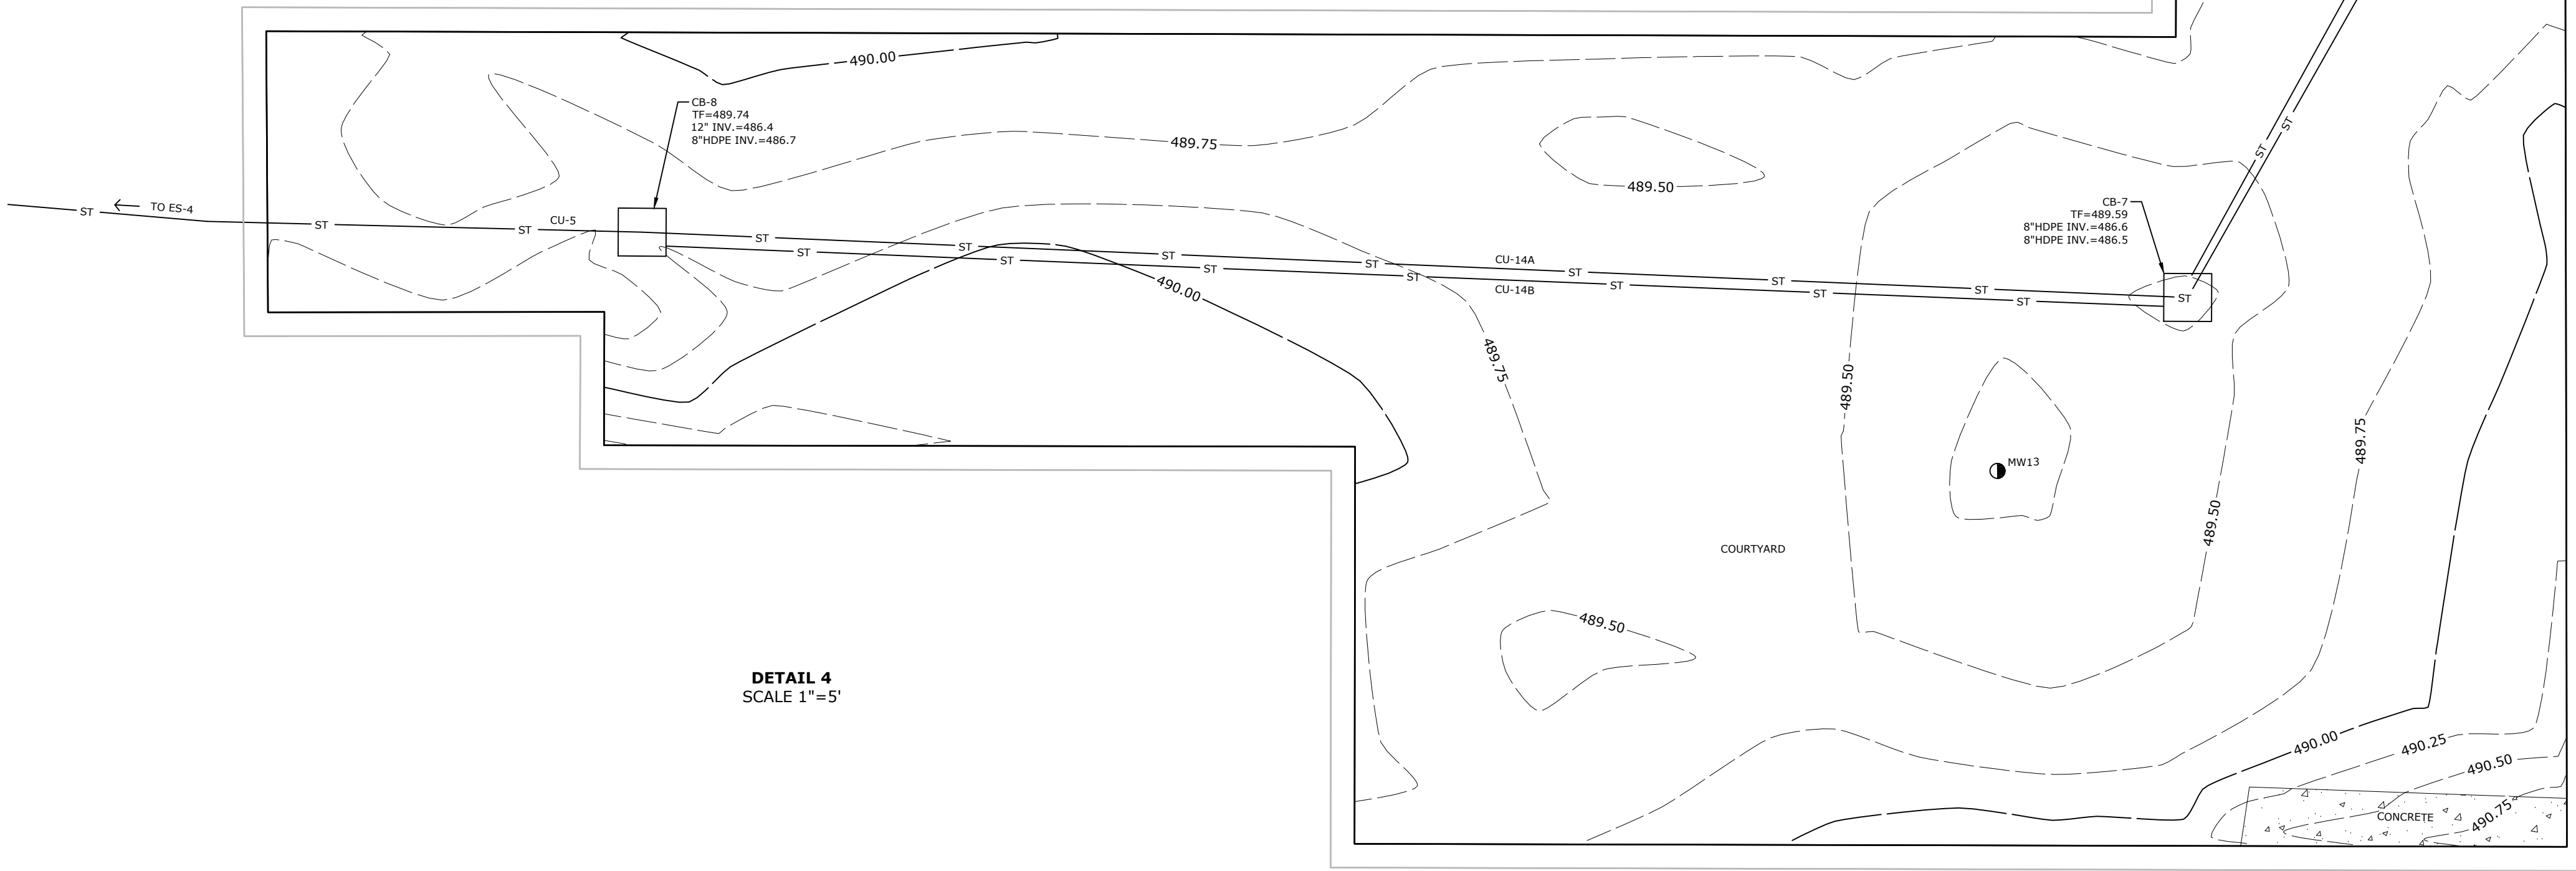

DETAIL 4
SCALE 1"=5'

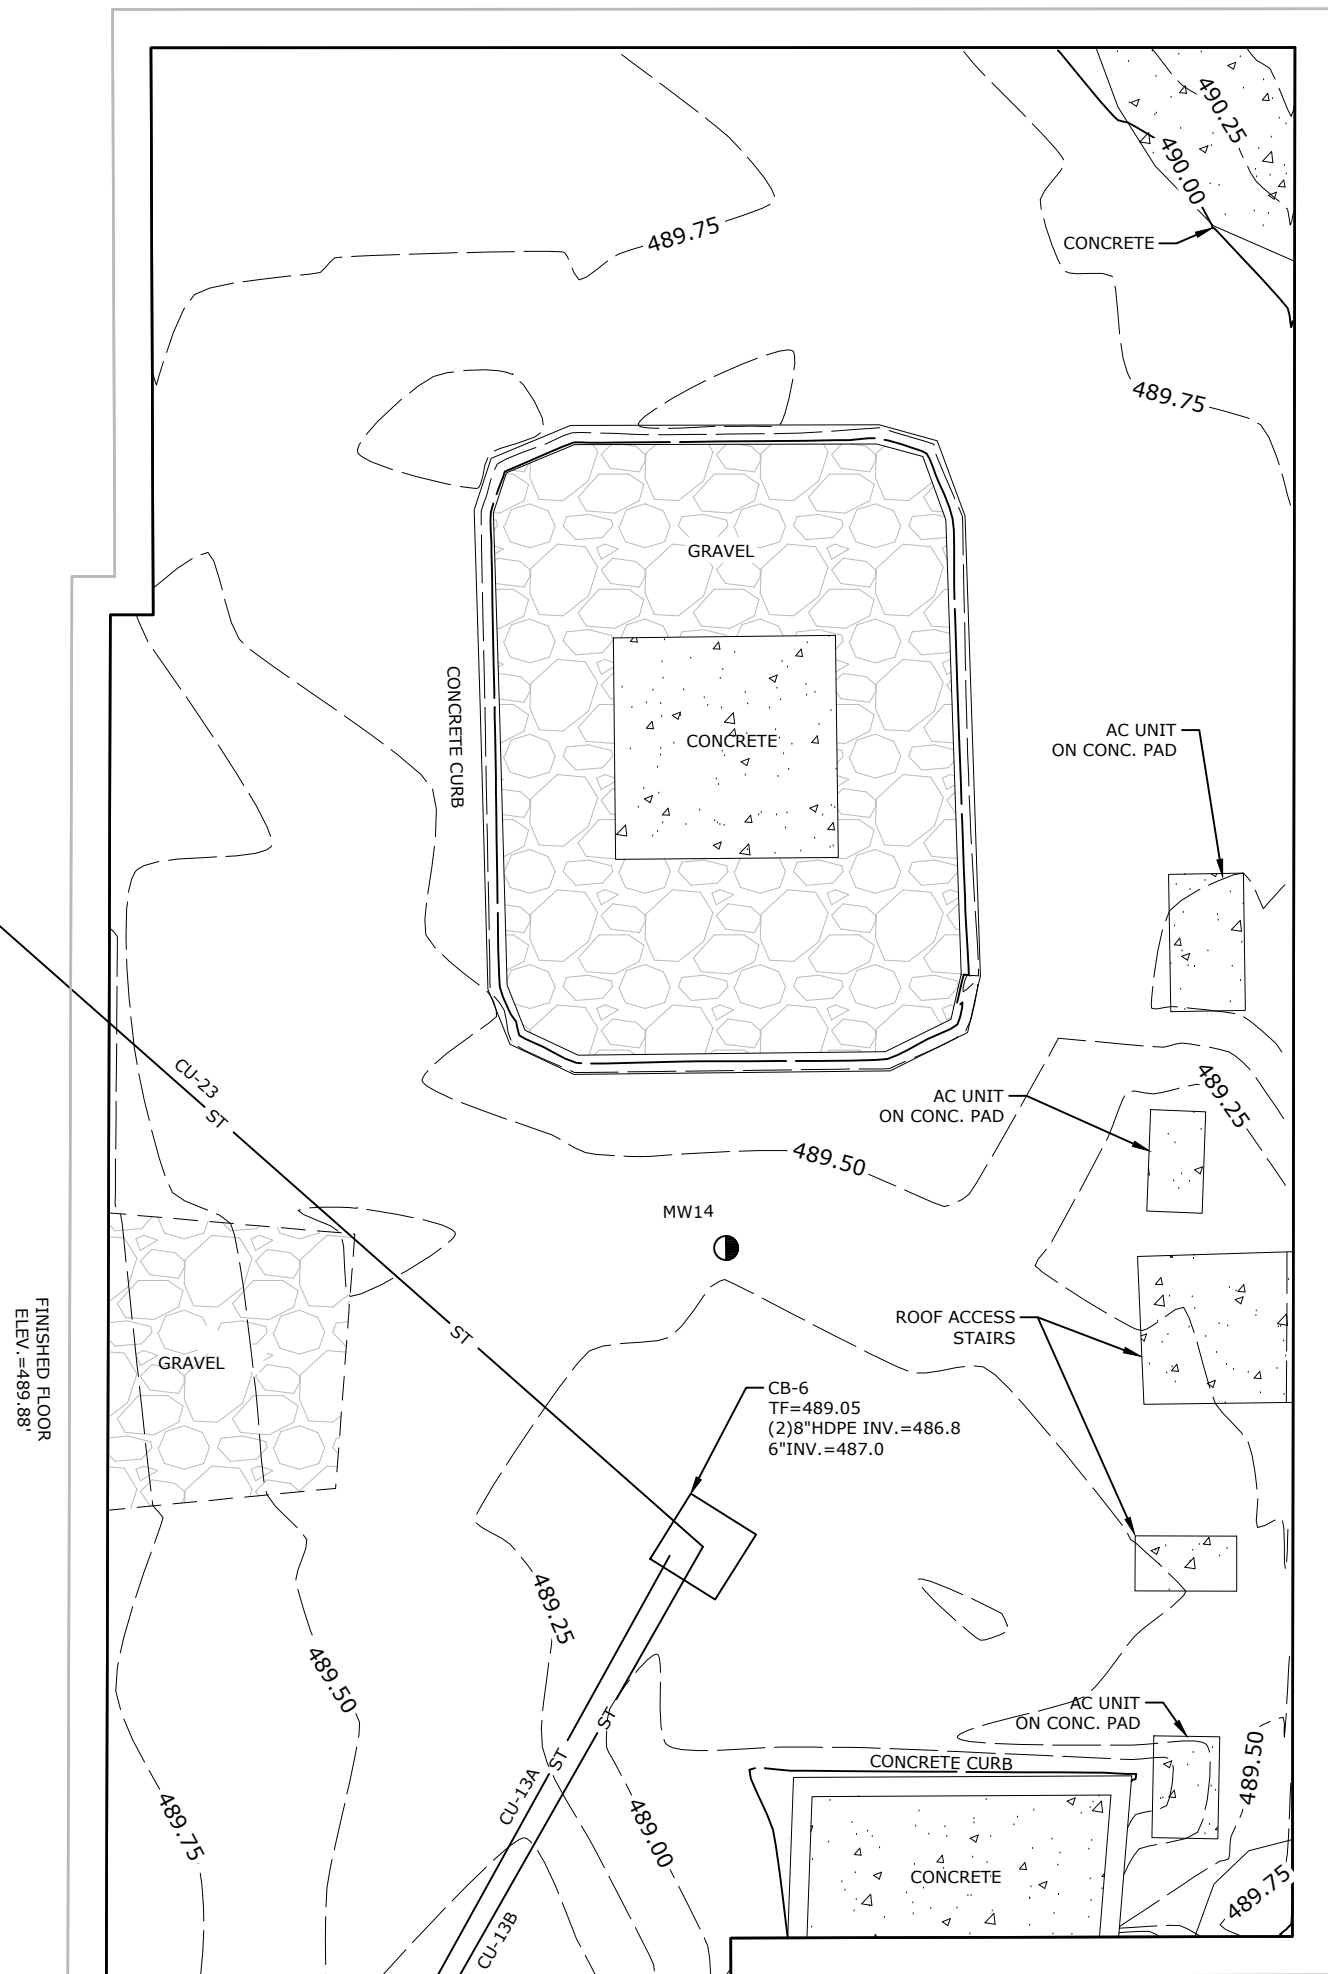

RECORD PLAN

DATE	REVISIONS RECORD/DESCRIPTION	DRAFTER	CHECK	APPR.

DRAINAGE IMPROVEMENTS PLAN - AS BUILT SURVEY
SAINT-GOBAIN PERFORMANCE PLASTICS
1 LIBERTY STREET

VILLAGE OF HOOSICK FALLS
RENSSELAER COUNTY, NEW YORK

C.T. MALE ASSOCIATES
Engineering, Surveying, Architecture, Landscape Architecture & Geology, D.P.C.
50 CENTURY HILL DRIVE, LATHAM, NY 12110 PH 518.786.7400
COBLESKILL, NY • GLENS FALLS, NY • POUGHKEEPSIE, NY
JOHNSTOWN, NY • RED HOOK, NY • SYRACUSE, NY

APPROVED:
DRAFTED : KEC
CHECKED : MPN
PROJ. NO : 16.6132
SCALE : 1"=5'
DATE : APRIL 6, 2023

SHEET 3 OF 3
DWG. NO: 23-255