

July 26, 2011

**REMEDIAL INVESTIGATION REPORT/
ALTERNATIVES ANALYSIS REPORT/
REMEDIAL ACTION WORK PLAN**

**900 Old Country Road
Garden City, Nassau County, New York**

Prepared for

**EQUITY ONE (NORTHEAST PORTFOLIO) INC.
650 Fifth Avenue, 24th Floor
New York, New York 10019**

ROUX ASSOCIATES, INC.

Environmental Consulting & Management



209 Shafter Street, Islandia, New York 11749 ♦ 631-232-2600

TABLE OF CONTENTS

CERTIFICATION	v
1.0 INTRODUCTION	1
1.1 Purpose and Objectives.....	1
2.0 SITE BACKGROUND.....	3
2.1 Site Description.....	3
2.2 Site History	3
2.3 Site Environmental Conditions.....	3
2.4 Areas of Concern	4
3.0 REMEDIAL INVESTIGATION – SAMPLING RESULTS	7
3.1 Radiological Screening Survey.....	7
3.1.1 Radiological Screening Methodology.....	7
3.1.2 Radiological Screening Results	8
3.2 Gore Soil Vapor Module Sampling	8
3.2.1 Gore Module Sampling Methodology	8
3.2.2 Gore Module Results	9
3.3 Soil Sampling.....	10
3.3.1 Soil Sampling Methodology	11
3.3.2 Cendant Building	11
3.3.3 Manufacturing Building.....	13
3.3.4 Drywells and Leaching Pools	14
3.3.5 Additional Site Characterization Borings	16
3.4 Groundwater Sampling	17
3.4.1 Monitoring Well Installation and Development.....	17
3.4.2 Groundwater Sampling Methodology.....	18
3.4.3 Groundwater Sampling Results	19
3.5 Soil Vapor Sampling	20
3.5.1 Soil Vapor Point Installation.....	20
3.5.2 Soil Vapor Sampling Methodology	20
3.5.3 Soil Vapor Sampling Results	21
4.0 REMEDIAL GOALS, SCGS AND REMEDIAL ACTION OBJECTIVES	24
4.1 Remedial Goals.....	24
4.2 Standards, Criteria and Guidance	25
4.3 Remedial Action Objective.....	26
5.0 SOIL REMEDY SELECTION PROCESS.....	28
5.1 Summary of Interim Remedial Measure for Soil: Track 1 Cleanup.....	28
5.1.1 Proposed Cendant Building Excavations.....	29
5.1.2 Proposed Manufacturing Building Excavations	29
5.1.3 Drywell/Leaching Pools.....	29
5.1.4 Proposed 0-2 inch Asphalt Removal Excavation.....	30
5.2 Evaluation Criteria	30
5.2.1 Overall Protection of Human Health and the Environment.....	31
5.2.2 Compliance with Remedial Goals, SCGs and RAOs	31
5.2.3 Long-term Effectiveness and Permanence.....	32

TABLE OF CONTENTS

(Continued)

5.2.4	Reduction in Toxicity, Mobility or Volume through Treatment	32
5.2.5	Short-term Effectiveness.....	32
5.2.6	Implementability	33
5.2.7	Cost	33
5.2.8	Compatibility with Land Use.....	34
5.2.9	Community Acceptance.....	34
5.3	OnSite Soil Remedial Track 4 Alternative: Excavation and Off-Site Disposal of Soil Exceeding the Restricted Commercial Use Criteria as an IRM.....	35
5.3.1	Description.....	35
5.3.2	Evaluation	36
5.3.2.1	Overall Protection of Human Health and the Environment.....	36
5.3.2.2	Compliance with Remedial Goals, SCGs and RAOs	36
5.3.2.3	Long-Term Effectiveness and Permanence	36
5.3.2.4	Reduction in Toxicity, Mobility or Volume through Treatment	37
5.3.2.5	Short-term Effectiveness.....	37
5.3.2.6	Implementability	37
5.3.2.7	Cost	37
5.3.2.8	Compatibility with Land Use.....	38
5.3.3	Community Acceptance.....	38
6.0	GROUNDWATER REMEDY SELECTION PROCESS	39
6.1	Remedial Alternatives Analysis.....	39
6.1.1	Pump and Treat	39
6.1.2	AS/SVE.....	39
6.1.3	<i>In Situ</i> Chemical Oxidation.....	40
6.1.4	<i>In Situ</i> Metal Immobilization	41
6.2	Proposed Groundwater Remedy	42
6.3	Evaluation of Proposed Groundwater Remedy.....	43
6.3.1	Overall Protection of Human Health and the Environment.....	43
6.3.2	Compliance with Applicable Regulatory Standards, Criteria and Guidelines.....	43
6.3.3	Short-Term Impacts and Effectiveness.....	44
6.3.4	Long-Term Effectiveness and Permanence	44
6.3.5	Reduction of Toxicity, Mobility, and Volume.....	44
6.3.6	Implementability	44
6.3.7	Cost	44
6.3.8	Compatibility with Land Use.....	45
7.0	PROPOSED GROUNDWATER REMEDY IMPLEMENTATION PLAN.....	46
7.1	ISCO Injections.....	46
7.2	MRC™ Injections.....	47
7.3	Groundwater Monitoring	47
7.3.1	Baseline Sampling	48
7.3.2	Performance Monitoring.....	48
8.0	PROPOSED SOIL VAPOR REMEDY	50
8.1	Summary of Soil Vapor Work	50

TABLE OF CONTENTS

(Continued)

8.2 Evaluation of Proposed Soil Vapor Remedy	50
8.2.1 Overall Protection of Human Health and the Environment.....	50
8.2.2 Compliance with Applicable Regulatory Standards, Criteria and Guidelines.....	51
8.2.3 Short-Term Impacts and Effectiveness.....	51
8.2.4 Long-Term Effectiveness and Permanence	51
8.2.5 Reduction of Toxicity, Mobility, and Volume.....	51
8.2.6 Implementability	51
8.2.7 Cost	51
8.2.8 Compatibility with Land Use.....	52
8.2.9 Community Acceptance.....	52
8.3 Installation of Vapor Barrier	52
8.4 Installation of Sub-Slab Depressurization System.....	52
8.4.1 Soil Vapor Intrusion Monitoring	53
9.0 FINAL ENGINEERING REPORT	55
10.0 OPERATION, MAINTENANCE AND MONITORING	56
11.0 CITIZEN PARTICIPATION PLAN	57
12.0 SCHEDULE.....	58
13.0 REFERENCES	59

TABLES

1. Summary of VOC Concentrations in Soil
2. Summary of SVOC Concentrations in Soil
3. Summary of Metals Concentrations in Soil
4. Summary of Polychlorinated Biphenyl Concentrations in Soil
5. Summary of Pesticides Concentrations in Soil
6. Summary of Total Petroleum Hydrocarbon Concentrations in Soil
7. Summary of Water-Level Data
8. Summary of VOC Concentrations in Groundwater
9. Summary of SVOC Concentrations in Groundwater
10. Summary of Metals Concentrations in Groundwater
11. Summary of Polychlorinated Biphenyl Concentrations in Groundwater
12. Summary of Pesticides Concentrations in Groundwater
13. Summary of Total Petroleum Hydrocarbon Concentrations in Groundwater
14. Summary of General Chemistry in Groundwater
15. Summary of VOC Concentrations in Soil Vapor

TABLE OF CONTENTS

(Continued)

FIGURES

1. Site Location Map
2. Gore Module Sample Locations
3. Groundwater Elevation Contours
4. Proposed Excavation Areas
5. Groundwater and Soil Vapor Remedial Actions

APPENDICES

- A. Environmental Dimensions, inc. Radiological Screening Survey Report
- B. W.L. Gore & Associates, Inc. Gore Survey Final Report
- C. Soil Boring Logs
- D. *In Situ* Injection Technical Information
- E. Vapor Barrier Specifications

PLATES

1. Soil Sample Results
2. Drywell / Leaching Pool Sample Results
3. Additional Site Characterization Soil Sample Results
4. Groundwater Sample Results
5. Soil Vapor Sample Results
6. Passive Sub-Slab Depressurization System For Retail D and E – Bldg A
7. Passive Sub-Slab Depressurization System For Retail F – Bldg B

CERTIFICATION

I, Charles J. McGuckin, P.E., am currently a registered professional engineer licensed by the State of New York. I have primary direct responsibility for implementation of the remedial program for the Former Avis Headquarters Property, located at 900 Old Country Road, Garden City, New York (BCP Site Number C130206).

I certify that the Site description presented in this RAWP is identical to the Site descriptions presented in the Brownfield Cleanup Agreement for the Former Avis Headquarters Property and related amendments.

I certify that this plan includes proposed use restrictions, Institutional Controls, Engineering Controls, and plans for all operation and maintenance requirements applicable to the Site and provision for development of an Environmental Easement to be created and recorded pursuant ECL 71-3605 [if Track 1 is not achieved]. This RAWP requires that all affected local governments, as defined in ECL 71-3603, will be notified that such Easement has been recorded. This RAWP requires that a Site Management Plan must be submitted by the Applicant for the continual and proper operation, maintenance, and monitoring of all Engineering Controls employed at the Site, including the proper maintenance of all remaining monitoring wells, for approval by the Department [if Track 1 is not achieved].

I certify that this RAWP has a plan for transport and disposal of all soil, fill, fluids and other material removed from the property under this Plan, and that all transport and disposal will be performed in accordance with all local, State and Federal laws and requirements. All exported material will be taken to facilities licensed to accept this material in full compliance with all Federal, State, and local laws.

I certify that this RAWP has a plan for import of all soils and other material from off-Site and that all activities of this type will be in accordance with all local, State and Federal laws and requirements.

I certify that that this RAWP has a plan for nuisance control during the remediation and all invasive development work, including a dust, odor and vector suppression plan and that such plan is sufficient to control dust, odors and vectors and will prevent nuisances from occurring.

I certify that all information and statements in this certification are true. I understand that a false statement made herein is punishable as Class "A" misdemeanor, pursuant to Section 210.45 of the Penal Law.

Charles J. McGuckin, P.E.
NYS Professional Engineer #069509

July 26, 2011
Date



It is a violation of Article 130 of New York State Education Law for any person to alter this document in any way without the express written verification of adoption by any New York State licensed engineer in accordance with Section 7209(2), Article 130, New York State Education Law.

1.0 INTRODUCTION

Roux Associates, Inc., and its associated firm, Remedial Engineering, P.C., (Roux Associates) have prepared this Remedial Investigation Report/Alternatives Analysis Report/Remedial Action Work Plan (RI/AAR/RAWP) on behalf of Equity One (Northeast Portfolio) Inc. (Equity One) to detail the results of the Remedial Investigation (RI) and the proposed Remedial Action for the property (Site) located at 900 Old Country Road in Garden City, New York (Figure 1). This site is in the New York State Department of Environmental Conservation (NYSDEC) Brownfield Cleanup Program, Site No. 130206.

1.1 Purpose and Objectives

The purpose of this RI/AAR/RAWP is to provide a summary of the recent remedial investigation, and to describe the proposed remedies to address onsite soil vapor and groundwater impacts while taking into consideration the construction activities related to the redevelopment of the site (e.g., excavation and foundation installation). The primary objective of the proposed remedy is to mitigate the volatile organic compound (VOC) concentrations in Site groundwater and soil vapor delineated during the RI and described herein. Onsite soil impacts delineated during the RI will be addressed by the Interim Remedial Measure (IRM) Work Plan and the IRM Work Plan Addendum (IRMWP-Addendum) which details hotspot soil excavation and cleanout of impacted drywells and leaching pools present at the site. The IRM Work Plan and IRMWP-Addendum were submitted to the NYSDEC on March 25, 2011 and May 27, 2011, respectively.

This RI/AAR/RAWP includes a description of the remedy selection process for each media of concern in Sections 5, 6 and 8 of this document. As required under the BCP, a minimum of two remedial alternatives (one being an unrestricted use scenario) were evaluated for the onsite soil remedy as discussed in Section 5. The remainder of this document consists of:

Section 1: Introduction

Section 2: Site Background

Section 3: Remedial Investigation – Soil Sampling Results

Section 4: Remedial Goals, SCGS, and Remedial Action Objectives

Section 5: Soil Remedy Selection Process

Section 6: Groundwater Remedy Selection Process

Section 7: Proposed Groundwater Remedy Implementation Plan

Section 8: Proposed Soil Vapor Remedy

Section 9: Remedial Action Report

Section 10: Operation, Maintenance and Monitoring

Section 11: Citizen Participation Plan

Section 12: Schedule

Section 13: References

2.0 SITE BACKGROUND

Relevant Site background information is presented in this section.

2.1 Site Description

The Site is located in Garden City, in the County of Nassau, New York and is identified as Section 44, Block 67, Lots 26, 27 and 28 on the Nassau County Tax Map. A United States Geological Survey (USGS) topographical quadrangle map (Figure 1) shows the Site location. The Site includes approximately 22-acres bounded by Old Country Road to the north, commercial/industrial properties to the south, Zeckendorf Boulevard to the east, and East Gate Boulevard to the west (Figure 2). Five buildings existed on the Site including a 3-story former office building (Avis Building), a former 1.5-story garage which also contained office space (Cendant Building), a former 1-story Manufacturing Building, a former 1.5-story Storage Building and an active 1-story furniture store. All of these buildings were slab on grade structures that have been demolished, with the exception of the furniture store, which is also planned for demolition prior to redevelopment of the Site.

The remainder of the Site consists of paved parking areas and some limited landscape areas.

2.2 Site History

The Site was originally part of the former Hazelhurst Airfield and formerly contained at least four airplane hangars. By the late 40s, the Site was occupied by the American Bosch Arma Corp., which conducted manufacturing and testing of sonar and defense systems guidance instrumentation. American Bosch Arma operated in the same buildings currently found at the Site until approximately 1968. American Machine and Foundry (AMF) operated at the site from 1970 to approximately 1980. From 1980 until 2001, Avis Rent-A-Car leased the property from the Simon Group for use as its world headquarters. The Site has been vacant since 2001, with the exception of an active furniture store (Thomasville Home Furnishings) located in the northwest corner of the property.

2.3 Site Environmental Conditions

Previous investigations performed at the Site over the past decade have documented the existence of several Areas of Concern (AOCs). In 1993 and 1994, Tyree Brothers

Environmental Services, Inc. (Tyree) cleaned and permanently closed a floor drain system in the Cendant Building. In 2005 and 2006, Oxford Engineering Company (OEC) performed Phase I and Phase II investigations, along with the closure and removal of three underground storage tanks (USTs) at the Site. In 2009, Soil Mechanics Environmental Services (Soil Mechanics) performed a Phase II investigation that included the installation and sampling of 21 monitoring wells, 15 soil borings, sampling of 12 dry wells and leach pools, and the collection of four soil vapor samples. Also in 2009, Apex Companies, LLC (Apex) performed Phase I and Phase II investigations including seven soil borings, sampling of 12 dry wells and leach pools, and groundwater sampling of the same 21 monitoring wells installed by Soil Mechanics. Details of all of these historical investigations are included in the RI Work Plan submitted to NYSDEC in January 2011.

The contaminants of concern (COCs) identified in Site soils include polychlorinated biphenyls (PCBs), metals, and semi-volatile organic compounds (SVOCs). Although no source has been determined in Site soils, VOCs have been detected in groundwater and soil vapor samples collected from the southeastern section of the Site.

2.4 Areas of Concern

This RI report addresses sampling of soil, soil vapor and groundwater from areas of impact that have been delineated through the RI in the following locations.

Cendant Building/Avis Building

These buildings have been abandoned since approximately 2001 and little or no information is available to describe building construction or operation. Historical information indicated that soil borings were not warranted in the Avis Building since this building was only used as office space, did not house any manufacturing or industrial activities and did not contain any floor drains or USTs; however, the Cendant Building once contained a floor drain system, a leach pit and reported drum storage areas, a small electrical substation containing six large batteries with associated fluids, and was also the site of historical manufacturing activities. Roux Associates has not encountered any drums, electrical substations or batteries during Site reconnaissance activities. Soil samples collected by Apex in 2009 showed no exceedances of VOCs, SVOCs, metals or PCBs beneath the Avis Building and the Cendant Building. During the RI, Roux

Associates advanced 12 soil borings in the Cendant Building and one soil boring south of the Cendant Building.

Manufacturing Building

The exact timeframe in which active operations in the Manufacturing Building ceased is unknown; however, it is suspected that the building was used only for storage by Avis, which occupied the Site from approximately 1980 until 2001. Similar to the Avis Building and the Cendant Building, no as-built drawings or building plans of the Manufacturing Building were available for review. Previous investigations in this portion of the Site included three soil borings and the successful clean closure of a previously unidentified UST located off the southwestern corner of the Manufacturing Building. During the RI, Roux Associates advanced three soil borings inside the Manufacturing Building and two soil borings outside the building to the west.

Storage Building

The Storage Building is the smallest of the five buildings located on the Site. The roof of this building has collapsed along with partial collapse of some interior support structures. Based on historical information and Roux Associates' site reconnaissance, the Storage Building is not an AOC.

Drywells and Leaching Pools

There are a total of nine drywells with open grates that handle stormwater runoff in the northern parking area and twenty-nine covered leaching pools in the western, eastern, and southern parking areas that handled former septic waste at the Site. Previous investigations have shown up to twenty-one of these structures to contain soil contaminated with SVOCs, metals, and/or PCBs. During the RI, Roux Associates sampled all drywells and leaching pools at the Site.

Site-wide

Groundwater Sampling

There are a total of 21 existing groundwater monitoring wells at the Site that were installed during the previous investigations conducted at the Site. Roux Associates installed

three additional monitoring wells (MW-17A, MW-20, and MW-21) in accordance with the approved RIWP.

Soil Vapor Sampling

Soil vapor impacts were detected in the southeastern portion of the Site during the Phase II investigation conducted by Soil Mechanics. Four soil vapor samples were collected which showed that the impacts were limited to this area. During the RI, Roux Associates performed a Gore Module passive soil gas sampling survey along with the collection of nine soil vapor samples to further delineate these historical findings.

3.0 REMEDIAL INVESTIGATION – SAMPLING RESULTS

From January 31 to February 11, 2011, Roux Associates conducted the RI at the Site in accordance with the approved RIWP submitted to NYSDEC in January 2011. From May 31 to June 3, 2011, Roux Associates conducted additional RI tasks in accordance with the approved IRMWP-Addendum submitted to NYSDEC in May 2011. The results of all of the RI surveying and sampling activities are provided in the graphics and tables presented in this section.

3.1 Radiological Screening Survey

There is no indication that luminous aircraft dials were ever manufactured at the Site using radium. This includes the lack of permits, shipping records or Department of Energy records which would have been generated in the 1950s and 1960s when Bosch Arma was operating. Nonetheless, on November 16, 2010, a radiological screening survey was conducted by Environmental Dimensions, inc. (EDi), of Oak Ridge, Tennessee, on the western, eastern, and southern exterior perimeters of the Cendant Building, the interior of the Cendant Building, the perimeter and interior of the Storage Building and the Manufacturing Building to eliminate the possibility that radium was used in the manufacturing conducted at the Site.

3.1.1 Radiological Screening Methodology

To evaluate the potential presence of radium, the survey was conducted using an unshielded Ludlum Model 44-10 2"x2" Sodium Iodide Detector coupled to a Ludlum Model 2221 Ratemeter/Scaler (set in the Ratemeter Mode). This instrument allows for the effective measurement of high energy photons such as those emanating from Radium-226 (Radon-222) daughter's Lead and Bismuth-214.

The detector is a solid crystal of sodium iodide which creates a pulse of light when radiation interacts with it. This pulse of light is converted to an electrical signal by a photomultiplier tube (PMT), which gives a reading on the instrument meter. The pulse of light is proportional to the amount of light and the energy deposited in the crystal. This instrument has upper and lower energy discriminator circuits to provide information on the gamma energy and identify the radioactive material. Radium-226 concentrations can be inferred using a broad array of gamma rays from radon-222 daughter's Lead-214 and Bismuth-214. Readily resolved energies include 295.2 keV (19.2 %), 351.9 keV (37.2%), 609.3 keV (46.3 %), 1120 keV (15.1 %), and

1764 keV (15.8%). The instrument has a speaker and the pulses give an audible click, which assists the technician in pinpointing areas that show elevated count rates.

All survey instruments were calibrated and source checked daily prior to field use. Calibration Data Sheets accompanied the instrumentation and Daily Source Checks were performed and recorded along with data collection survey forms of the findings.

3.1.2 Radiological Screening Results

No significant findings were noted in any of these survey areas and EDi concluded there was no need to conduct any additional radiological sampling. A summary report of EDi's findings is included in Appendix A.

3.2 Gore Soil Vapor Module Sampling

Gore Modules were used to screen and characterize soil vapor concentrations beneath the slab of the Cendant Building, the Manufacturing Building and the surrounding outdoor portions of the Site. A discussion of the Gore Module sample screening that took place during the RI is described in the following sections.

3.2.1 Gore Module Sampling Methodology

The passive soil vapor sampling technology used by the Gore Modules is ideally suited to identify and locate sources of volatile organic vapors over a broad area that would be otherwise difficult to find. Forty Gore Module locations were installed. These were placed in approximately 125 foot on-center spacing within the Cendant Building and approximately one in each quadrant of the Manufacturing Building. One module in the Cendant Building was placed near a pit in the floor of the southern section of the building, and one module was placed near a pit in the floor of the Manufacturing Building to determine if discharges to these pits have impacted the soil beneath the slab. Additional Gore Modules were placed in the surrounding outdoor areas of the buildings, near associated former leaching structures, and areas of previous soil investigation (Figure 2).

Gore Modules were installed at the Site on November 11 and 12, 2010 for characterization and screening purposes and the results were submitted to NYSDEC on December 29, 2010. The

results are presented again in the following section and the Gore report is provided in Appendix B. The Gore results that are presented in Appendix B include tabulated results of all quantified VOCs with results presented in both parts per billion by volume (ppbv) and micrograms per cubic meter ($\mu\text{g}/\text{m}^3$). Additionally, five color-coded maps provided in Appendix B depict soil vapor concentrations for the following parameters and parameter groups: benzene/toluene/ethyl benzene/xylene (BTEX); naphthalene/2-methylnaphthalene; total petroleum hydrocarbons (TPH); trichloroethene (TCE); and tetrachloroethene (PCE). Elevated concentrations of each parameter are shown in shades of orange, red, magenta, and purple. Areas shown in yellow/green/blue reflect marginal to background concentrations of the mapped parameter. The concentration scale for each plot is shown on the right side of the figure and is specific to the range of concentrations of the represented compound for each plot.

3.2.2 Gore Module Results

Cendant Building

A total of 15 Gore Modules were installed beneath the concrete floor slab of the Cendant Building.

A review of the parameter-specific results under the Cendant Building is presented in the table below:

Parameter / Parameter Group	Detected Concentration	Gore Module Locations
TPH	Low to elevated	G-04, G-32, G-33
Naphthalene and 2-Methylnaphthalene	Low to moderately elevated	G-07, G-32, G-33
BTEX	Moderately elevated	G-04
TCE	Low to moderately elevated	G-05, G-08, G-10, G-32
PCE	Low to moderately elevated	G-10, G-30

To evaluate these results, a soil boring was advanced within five feet of each of these Gore Module locations. Additionally, three soil vapor sampling points were installed (V-7, V-8, and V-9) and sampled using summa canisters following NYSDOH sampling protocols. Soil and soil vapor sample results are discussed in Sections 3.3 and 3.5, respectively.

Manufacturing Building

A total of four Gore Modules were installed beneath the concrete floor slab of the Manufacturing Building. Six Gore Modules were installed beneath the asphalt in the courtyard area between the Manufacturing Building and the Storage Building, as well as north and south of the Manufacturing Building.

A review of the parameter-specific results under the Manufacturing Building and the surrounding areas in the southeast corner of the Site is presented in the table below:

Parameter	Detected Concentration	Gore Module Locations
TCE	Low	G-13
PCE	Moderately elevated	G-12, G-13, G-14, G-15, G-17, G-18, G-44

To evaluate these results, three soil borings were advanced in the Manufacturing Building, two within five feet of Gore Module locations G-12 and G-13, and a third approximately midway between these locations. Additionally, three soil borings were advanced within five feet of Gore Module locations G-17, G-18, and G-44 in the outdoor courtyard areas. Four soil vapor sampling points (V-1 through V-4) were installed in the southeast corner of the Site to evaluate and delineate both these Gore Module results and the historical soil vapor sample results that have been collected from the Site.

Site-wide Gore Module Locations

A total of 15 Gore Modules were installed in the outdoor portions of the Site near former leaching pools, along the eastern, western and southern borders of the Cendant Building, along the southern boundary and in the northwest corner of the Site. None of these Gore Modules yielded significant detections of any of the contaminants of concern, however; additional soil borings were advanced in these locations as part of the site characterization activities.

3.3 Soil Sampling

A summary of the soil sampling program conducted during the RI is described in the following sections.

3.3.1 Soil Sampling Methodology

Soil borings were advanced using a Geoprobe[®] track-mounted direct-push drill rig. Samples of the soil profile were collected in continuous five-foot increments using a 2-inch-diameter macrocore sampler to a maximum depth of 21-24 feet below grade, which is the approximate depth to the water table. Each soil core was field-screened with a photo-ionization detector (PID) and the lithology recorded.

Following field screening, soil samples were packed into laboratory supplied containers and stored on ice. Soil samples were analyzed by Test America Laboratories, Inc. (TestAmerica), an Environmental Laboratory Approval Program (ELAP) certified laboratory (Lab ID # 10602), and Accutest Laboratories (ELAP Lab ID # 10983), for Target Compound List (TCL) plus 30/ Target Analyte List (TCL + 30/TAL) (which includes TCL Volatile Organic Compounds [VOCs] + 10, TCL Base neutral acids [BNA], [SVOCs] + 20, TCL Pesticides, TCL polychlorinated biphenyls [PCBs], TAL Metals [including hexavalent chromium], and Total Cyanide), and TPH. Analytical data was provided in NYSDEC ASP Category B deliverable packages with case narratives describing how closely the data met the quality objectives as described by the NYSDEC ASP.

Analytical results for soil samples were compared to NYSDEC Unrestricted Use and Restricted Commercial Soil Cleanup Objectives (SCOs) for the Protection of Public Health presented in 6 NYCRR Subpart 375-6. These SCOs were selected based on the future use of the Site, as well as the anticipated BCP cleanup tracks for soil remediation that are proposed as part of the IRM Work Plan. The locations of the soil borings are shown on Plates 1, 2 and 3, along with their respective summarized soil sample results. Exceedances of the Unrestricted Use Criteria (UUC) are shown in black, and exceedances of the Restricted Commercial Criteria (RCC) are shown in red. Complete soil sample results are summarized in Tables 1 through 6. Soil boring logs are provided in Appendix C.

3.3.2 Cendant Building

A total of twelve soil borings were advanced in the Cendant Building, eight at former Gore Module locations (GSB-04, GSB-05, GSB-07, GSB-08, GSB-10, GSB-30, GSB-32, GSB-33),

and four additional delineation borings around GSB-32. One soil boring was advanced outside to the south of the Cendant Building (GSB-18).

A total of four soil samples were collected from each soil boring location. At all locations, soil samples were collected from the 0-2 and 2-4 foot below grade intervals and analyzed for the parameter groups previously listed. Soil samples were also collected from the 8-10 foot interval and the water table interface, and held at the laboratory pending results from the shallower sample intervals.

In general, there were no VOCs detected in exceedance of either the UUCs or RCCs in the soil samples collected from beneath the Cendant Building, with the exception of acetone in samples from GSB-32 and GSB-33, both in the 2-4 foot interval, and GSB-05 in the 0-2 foot interval. These two samples contained detections of acetone exceeding the UUCs, but neither exceeded the RCCs. Eight boring locations contained multiple SVOCs detected above the UUCs and RCCs in samples collected from the 0-2 and 2-4 foot below grade intervals. One location (GSB-30) also had exceedances of SVOCs in the sample collected from 8-10 feet below grade. Seven of the borings contained detections of 4,4'-DDT above the UUCs in samples collected from the 0-2 and 2-4 foot below grade intervals, but none of these exceeded the RCCs. Three of the borings contained detections of mercury above the UUC in samples collected from the 0-2 and 2-4 foot below grade intervals; none of these exceeded the RCCs. There were no PCBs detected in any of the samples analyzed from beneath the Cendant Building.

At location GSB-32, a PID reading of 30.8 parts per million (ppm) was measured during field screening of the 8-10 foot interval, which triggered this sample for immediate laboratory analysis. Based on the field screening result, four delineation borings were advanced around this location (GSB-32N, GSB-32E, GSB-32S and GSB-32W). As shown on Plate 1, laboratory analysis showed the only exceedance in GSB-32 to be 1.8 mg/kg of hexavalent chromium in the 2-4 foot interval, and 52 µg/kg of acetone in the 2-4 foot interval, which was also detected in the associated blank and therefore is considered to be a laboratory contaminant. At GSB-32E, the 4-6 foot interval was sampled in lieu of the 2-4 foot interval due to a PID reading of 2.5 ppm, and at GSB-32W the 10-12 foot interval was sampled in lieu of the 8-10 foot interval due to a PID reading of 2.6 ppm. No exceedances were detected in any of the four delineation borings.

Review of these soil sample results shows a close correlation with the Gore Module data collected in November 2010. For example, in Gore location G-32, a moderately elevated concentration of TCE was detected by the Gore Module as discussed in Section 3.2.2. The soil sample results from this location showed a concentration of TCE of 7.8 ppb in the 8-10 foot sample interval and a concentration of 15 ppb in the duplicate sample from this location. Although these concentrations are well below the UUC of 470 ppb for this compound and do not require any action, they clearly show that the Gore Module accurately detected the presence of this compound. Additionally, as discussed in Section 3.5.3, the sub-slab soil vapor sample that was collected from this location (V-9) also confirmed the presence of TCE. The remainder of the Gore Module results are also consistent the soil sample results.

3.3.3 Manufacturing Building

A total of three soil borings were advanced in the Manufacturing Building, two at former Gore Module locations (GSB-12 and GSB-13), and one additional boring approximately midway between the two locations (GSB-13A). A total of four soil samples were collected from each soil boring location. At all locations, soil samples were collected from the 0-2 and 2-4 foot below grade intervals and analyzed for the previously specified parameters. Soil samples were also collected from the 8-10 foot interval and the water table interface, and held at the laboratory pending results from the shallower sample intervals.

Similar to the Cendant Building results, there were no exceedances of VOCs in any of the soil samples that were analyzed from beneath the Manufacturing Building. Two SVOCs were detected slightly above the UUCs in soil samples collected from the 0-2 foot below grade interval: dibenzo[a,h]anthracene in GSB-12 and GSB-13; and indeno[1,2,3-cd]pyrene in GSB-12 and GSB-13A. Two of the borings had UUC exceedances of pesticides in the 0-2 foot interval: 4,4'-DDE and dieldrin in GSB-13; and 4,4'-DDE and 4,4'-DDT in GSB-12. The only UUC exceedance detected for metals was mercury in GSB-13 in the 0-2 foot interval. The only RCC exceedance within the Manufacturing Building was for PCBs in the sample collected from the 0-2 foot interval from GSB-13. PCBs did not exceed RCCs or UUCs in the other two soil borings.

Similar to the Cendant Building results, the Gore Module results were consistent with the soil sample results collected from the Manufacturing Building.

3.3.4 Drywells and Leaching Pools

A total of nine drywells and twenty-nine leaching pools were sampled as part of the RI. The locations of the drywells and leaching pools are shown on Plate 2 along with their respective soil sample results.

Drywells

All of the nine drywells are located in the northern parking areas of the Site, and all but one (DW-15) were sampled both by Roux Associates during the RI and by previous consulting firms during Phase II investigations in 2009. Soil samples were collected using a Geoprobe® track-mounted direct-push drill rig which was advanced through the open top of the drywell. The depths to the bottom of the drywells varied significantly from one and a half feet below grade in DW-16 and DW-22, to sixteen feet below grade in DW-20.

Soil samples have been collected from at least three intervals from each dry well, with the exception of DW-15, which was only sampled by Roux Associates at two intervals. Intervals to be sent for laboratory analysis were determined in the field based on previous sample intervals, PID readings and visual observation of the soil cores. Roux Associates sampled intervals deeper than those sampled during previous investigations to delineate the vertical impacts within each drywell.

Based on the soil sample results, it appears that the majority of these locations are solely impacted with SVOCs exceeding the UUCs and RCCs, metals exceeding the UUCs, and only two (DW-2 and DW-20) are impacted with pesticides exceeding the UUCs. Drywells DW-2 and DW-20 contain SVOC impacts that extend to a depth of approximately twenty feet below grade. Drywell DW-21 is impacted by SVOCs and metals to a depth of approximately thirteen feet below grade. Drywells DW-14, DW-15, and DW-16 contain primarily SVOC impacts extending to a depth of approximately twelve feet below grade. Drywells DW-1, DW-19, and DW-22 are impacted by metals and SVOCs to depths of eight, eleven and nine feet below grade, respectively.

Leaching Pools

The twenty-nine leaching pools are located east, south and southwest of the Cendant Building as shown on Plate 2. All leaching pools were sampled by Roux Associates during the RI, and thirteen of these were also sampled during previous investigations at the site. Soil borings were advanced using a Geoprobe® track-mounted direct-push drill rig which was advanced through the asphalt and concrete covers of the drywells. The bottoms of the leaching pools were encountered at approximately ten feet below grade at each location, with the exception of LP-2 and LP-11, in which the bottoms were encountered at seven and thirteen feet below grade, respectively. A minimum of two soil samples were collected from each leaching pool for vertical delineation purposes.

Seven leaching pools were found to have no exceedances of any of the compounds in the analytical suite (LP-1, LP-3, LP-8, LP-11, LP-16, LP-17, and LP-18). No VOCs were detected above UUCs in any of the soil samples analyzed from the leaching pools.

A total of sixteen leaching pools contained detections of pesticides exceeding the UUCs. Four leaching pools (LP-5, LP-6, LP-7, and LP-13) contained UUC exceedances of pesticides only, including the following compounds: 4,4'-DDT, 4,4'-DDE, and beta-BHC. Impacts in these locations were confined to the 10-12 and 14-16 foot below grade intervals, with the exception of LP-13, where the impact was detected in the 15-17 foot below grade interval. No pesticides were detected in excess of the RCCs.

Thirteen leaching pools contained detections of metals exceeding the UUCs, with only three of these containing one or more metal detections exceeding the RCCs (LP-22, LP-21, and LP-28). In six of these locations, impacts are restricted to the 12-13 foot below grade interval or shallower. Leaching pool LP-27 contains chromium exceeding the UUCs in the 14-16 foot below grade interval and LP-28 and LP-29 contain silver exceeding the UUCs in the 14-16 and 18-20 below grade intervals, respectively. Two leaching pools (LP-9 and LP-19) are impacted by UUC exceedances of chromium only, in the 10-12 foot interval in LP-9 and in the 14-16 foot interval in LP-19.

Three leaching pools (LP-20, LP-21, and LP-27) are impacted with multiple SVOCs exceeding the UUCs, and with benzo[a]pyrene exceeding the RCC in LP-21 and LP-27. SVOC impacts in LP-20 are restricted to the 10-12 foot interval and in LP-21 and LP-27 are restricted to the 12-13 foot interval.

Thirteen leaching pools are impacted with PCBs exceeding the UUCs, and of these, five contain exceedances of the RCCs (LP-22 through LP-26). These PCB impacts are detected in the 12-13 foot below grade interval, or shallower, in four of the five locations, and are detected in the 14-16 foot below grade interval in LP-26. In LP-22 through LP-25, there are UUC exceedances of PCBs detected in the 14-16 foot interval.

3.3.5 Additional Site Characterization Borings

A total of sixteen additional site characterization soil borings were sampled in accordance with the IRMWP- Addendum from May 31 through June 3, 2011 (GSB-19 through GSB-21, GSB-23 through GSB-26, GSB-34, GSB-36 through GSB-42 and GSB-45; named after the respective Gore Module location). At all locations, soil samples were collected from the following intervals: 0-2 inch (immediately below pavement), 1-3 foot, 3-5 foot, 8-10 foot below grade and the water table interface. All samples were analyzed for the full analytical suite previously listed above. Soil sample results for the additional site characterization borings are summarized below and presented on Tables 1 through 6 and Plate 3.

Four soil borings were found to have no exceedances of any of the compounds in the analytical suite (GSB-34, GSB-36, GSB-38, and GSB-40). No VOCs were detected above UUCs in any of the soil samples analyzed from the site characterization borings.

A total of nine soil borings were found to have exceedances of SVOCs. Seven soil borings were found to have UUC exceedances of SVOCs only, and in the 0-2 inch (immediately below pavement) interval only (GSB-19, GSB-20, GSB-21, GSB-23, GSB-24, GSB-39, and GSB-41). These impacts are primarily Polycyclic Aromatic Hydrocarbons (PAHs) indicative of asphalt pavement. Six of these also contained SVOC detections exceeding the RCCs. No other interval in these seven borings contained any SVOC exceedances. One soil boring (GSB-25) was found to have minor UUC exceedances of two SVOCs only (dibenzo[a,h]anthracene and

indeno[1,2,3-cd]pyrene) in the 0-2 inch, 1-3 foot, 3-5 foot and 8-10 foot below grade intervals. One soil boring (GSB-26) was found to have UUC and RCC exceedances of SVOCs in the 0-2 inch and 1-3 foot below grade intervals.

Four soil borings contained UUC exceedances of metals, with no exceedance occurring deeper than five feet below grade (GSB-26, GSB-37, GSB-42, and GSB-45). One soil boring (GSB-26) was found to have an RCC exceedance of one compound (arsenic in the 0-2 inch interval only). GSB-26 also contained a minor UUC exceedance of lead only in the 1-3 foot below grade interval. One soil boring had a minor UUC exceedance of mercury only in the 0-2 inch interval (GSB-37). GSB-42 contained a minor UUC exceedance of mercury only in the 1-3 foot interval and a minor UUC exceedance of hexavalent chromium only in the 3-5 foot interval. GSB-45 contained a minor UUC exceedance of trivalent chromium only in the 3-5 foot interval.

Two soil borings were found to have UUC exceedances of pesticides (GSB-25 and GSB-26). In GSB-25 these UUC exceedances were detected in the 0-2 inch, 3-5 foot and 8-10 foot below grade intervals. In GSB-26 these UUC exceedances were detected in the 0-2 inch, 1-3 foot, and 3-5 foot below grade intervals.

One soil boring (GSB-26) was found to have a RCC exceedance of PCBs in the 0-2 inch interval and an UUC exceedance of PCBs in the 1-3 foot interval. No other soil borings contained any exceedances of PCBs.

3.4 Groundwater Sampling

A summary of the groundwater sampling program conducted during the RI is described in the following sections.

3.4.1 Monitoring Well Installation and Development

Following soil sampling activities, monitoring wells were installed at soil boring locations MW-17A and MW-20 to a depth of approximately 50 feet bls, and at MW-21 to a depth of approximately 33 feet bls. Monitoring wells were constructed of 2-inch-inside-diameter, Schedule 40 polyvinyl chloride (PVC) casing and, 0.020-inch slot, machined screen. Well screens are 10 feet long, and were installed from approximately 40 to 50 feet bls in MW-17A and

MW-20, and from approximately 20 to 30 feet in MW-21. A sand pack was placed around the well screen, extending two feet above the top of the screened zone. A minimum two-foot-thick bentonite pellet seal was placed above the sand pack. Once the pellets were allowed to hydrate, a cement-bentonite grout was pumped into the remaining annular space from the bottom up using a tremie pipe lowered to just above the bentonite seal. The wells are completed using locking well plugs, and flush mounted, bolt down, watertight, manhole covers cemented into place.

Each well was developed to ensure good hydraulic connection and to reduce/eliminate turbidity of the water. The wells were developed using a submersible pump, and surged periodically until well yield was consistent and had a turbidity below 50 nephelometric turbidity units (NTUs), if possible.

All monitoring wells were surveyed to obtain horizontal and vertical survey coordinates, and water level elevations were calculated for each well and included on Table 7. Figure 3 shows the groundwater elevation contours. Groundwater at the Site is approximately 20 feet below grade and groundwater flow is to the southwest.

3.4.2 Groundwater Sampling Methodology

Following well development, one round of groundwater samples was collected and analyzed for:

- Target Compound List plus 30/ Target Analyte (TCL + 30/TAL) (which includes TCL VOA + ID TICS, TCL BNA, (SVOCs) + 20, TCL Pesticides, TCL PCBs, TAL Metals (both total and dissolved), and Total Cyanide); and
- TPH.

A total of twenty-one monitoring wells were sampled from February 8 through February 11, 2011. During the attempt to sample monitoring well MW-9A, it was discovered to be destroyed. Monitoring well MW-6 was unable to be located and MW-16 was inaccessible due to safety concerns regarding a large snow pile and ground stability concerns adjacent to a former UST excavation.

Field parameters, including temperature, pH, conductivity, turbidity, and dissolved oxygen concentration, were also collected during well sampling. Prior to sampling, depth to water was measured at each well using an electronic water level indicator with an accuracy of +/-0.01 feet.

At each groundwater sampling location, groundwater samples were collected using low-flow (minimal drawdown) procedures. Prior to sample collection, each point was purged at low-flow evacuation rates of 0.1 to 0.5 liters per minute (L/min) using a peristaltic pump. Groundwater samples were collected at the same flow rate as purging using the same device as was used for purging. All groundwater samples were placed in the laboratory-supplied containers and transported to the laboratory under chain of custody procedures in accordance with Roux Associates' SOPs.

The locations of the monitoring wells are shown on Plate 4, along with their respective summarized groundwater sample results. Exceedances of the NYSDEC Ambient Water Quality Standards and Guidance Values (AWQSGVs) Technical and Operational Guidance Series (TOGs) are shown in black. Complete groundwater sample results are summarized in Tables 8 through 14.

3.4.3 Groundwater Sampling Results

There were no exceedances of SVOCs or PCBs in any of the twenty-one monitoring wells sampled during the RI.

Four monitoring wells exhibited exceedances of VOCs. MW-9 and MW-17 contained exceedances of PCE at concentrations of 32 parts per billion (ppb) and 25 ppb, respectively. MW-11 contained TCE at a concentration of 15 ppb. MW-7 contained chloroform at a concentration of 8.9 ppb, only 1.9 ppb over the respective AWQSGV of 7ppb.

Most site monitoring wells contained AWQSGV exceedances of sodium, which is attributable to regional groundwater quality and the use of road salt during winter months, this year in particular, with record snowfalls. These results are consistent with prior groundwater samples collected at the Site. Other inorganic exceedances included MW-12 with an exceedance of manganese, which was consistent with prior groundwater samples collected from this well. MW-2 contained an exceedance of hexavalent chromium at a concentration of 73 ppb, which is 23 ppb over the respective AWQSGV of 50 ppb for this compound.

Four wells exhibited AWQSGV exceedances of pesticides. MW-2 and MW-3 contained exceedances of gamma-chlordane at estimated concentrations of 0.014 ppb and 0.017 ppb, respectively. The AWQSGV for gamma-chlordane is zero. MW-18 and MW-20 contained exceedances of dieldrin at estimated concentrations of 0.012 ppb and 0.032 ppb, respectively, above the AWQSGV of 0.004 ppb for this compound.

3.5 Soil Vapor Sampling

Soil vapor samples were collected from nine locations at the Site. A summary of the soil vapor sampling program conducted during the RI is provided in the following sections. The complete soil vapor sampling results are shown on Plate 5 and summarized in Table 15.

3.5.1 Soil Vapor Point Installation

Temporary soil vapor points were installed using a Geoprobe[®] rig to the target depth of five feet. For the six outdoor soil vapor samples, a Geoprobe[®] rod equipped with a Geoprobe[®] soil vapor sampling connector and a disposable drive point was advanced 4.5 to 5 feet into the ground. At each location, a temporary soil vapor sampling port consisting of a six-inch long stainless steel screen was advanced to the bottom of the Geoprobe[®] rod with a Teflon-lined sampling tube running to the surface. The annular space around the screen was filled with sand and a surface seal consisting of bentonite clay was installed to prevent ambient air intrusion. The end of the sampling tube was fitted with Master-Flex flexible tubing and tied off to prevent ambient air and/or water from entering the tubing prior to sample collection.

3.5.2 Soil Vapor Sampling Methodology

Prior to sample collection at each location, the sample tubing was connected to a pre-evacuated SUMMA canister with a laboratory calibrated regulator set to collect a sample over a one-hour interval. Prior to sample collection, the Teflon[™]-lined tubing was purged of approximately two volumes of the tubing using a vacuum pump set at a rate of 0.2 liters per minute. A tracer gas (i.e., laboratory grade helium) was used to enrich the atmosphere in the immediate vicinity of the sampling location in order to test the borehole seal and verify that ambient air was not being drawn into the sample. Following purging and verification with the tracer gas, the soil vapor sample was collected in the laboratory supplied six-liter SUMMA canister. In addition to the soil vapor samples, one ambient air sample was also collected in the vicinity of the soil vapor

locations to provide background results. Soil vapor samples and the ambient air sample were submitted for laboratory analysis under chain of custody procedures for analysis using USEPA Method TO-15 for VOCs.

Soil vapor points V-7, V-8, and V-9 were installed to evaluate elevated Gore Module results detected in the Cendant Building. Soil Vapor points V-1 through V-4 were installed to evaluate elevated Gore Module results and historical soil vapor sample results in the southeastern corner of the Site near the Manufacturing Building. Soil vapor points V-5 and V-6 were installed south of the Thomasville Home Furnishings Building to evaluate the potential for leaks from historical refrigeration facilities within the building.

3.5.3 Soil Vapor Sampling Results

Soil vapor sample concentrations were compared to the NYSDOH Center for Environmental Health (CEH) Bureau of Environmental Exposure Investigation (BEEI) Final Guidance for Evaluating Soil Vapor Intrusion in the State of New York, October 2006. Matrix 1, which considers TCE and carbon tetrachloride, and Matrix 2, which considers PCE and 1,1,1 trichloroethane (1,1,1-TCA) establish the conditions that require a response (i.e., monitoring, mitigation, or source identification) based on an evaluation of indoor air concentrations and sub-slab vapor concentrations. Because indoor air sampling was not possible given the condition of the existing buildings, this report has only used the matrices sub-slab values here for evaluating soil vapor sampling results. For TCE, concentrations above 50 micrograms per cubic meter ($\mu\text{g}/\text{m}^3$) require monitoring and concentrations over $250 \mu\text{g}/\text{m}^3$ require mitigation, regardless of indoor air sampling results. Similarly, for PCE, sub-slab concentrations over $100 \mu\text{g}/\text{m}^3$ were considered to require monitoring and over $1,000 \mu\text{g}/\text{m}^3$ were considered to require mitigation, regardless of indoor air sampling results.

Cendant Building

Two soil vapor samples (V-8 and V-7) had no detections of any of the four Matrix 1 and Matrix 2 compounds. The soil vapor sample collected from V-9 contained TCE at a concentration of $93 \mu\text{g}/\text{m}^3$, which is above the Matrix 1 monitoring guideline of $50 \mu\text{g}/\text{m}^3$ for this compound. This was the only soil vapor sample that contained TCE.

Manufacturing Building

All four soil vapor samples collected from the southeastern corner of the Site (V-1 through V-4) contained detections of PCE, ranging in concentration from 420 $\mu\text{g}/\text{m}^3$ in V-2 to 64 $\mu\text{g}/\text{m}^3$ in V-3. Only the sample collected from V-2 had a PCE concentration that was above the Matrix 2 monitoring guideline of 100 $\mu\text{g}/\text{m}^3$.

Soil vapor samples from these four locations (V-1 through V-4) also contained detections of 1,1,1-TCA ranging in concentration from 73 $\mu\text{g}/\text{m}^3$ in V-3 to 3.1 $\mu\text{g}/\text{m}^3$ in V-2, with none of these exceeding the Matrix 2 guideline of 100 $\mu\text{g}/\text{m}^3$ for monitoring.

The accumulated soil vapor data conclusively delineates the extent of soil vapor impacts to be limited to the southeast corner of the Site. Soil vapor results from V-7 to the northwest show no exceedances of Matrix 1 or Matrix 2 compounds. To the north, Gore Module locations G-09, G-11, G-24, G-25, G-27 and G-28 show no detections of elevated Matrix 1 or Matrix 2 compounds above background levels. To the west, Gore Module locations G-19, G-20 and G-42 are all at or below background levels for the Matrix 1 and Matrix 2 compounds.

Review of the soil vapor sampling results shows that the results are consistent with the Gore Module results. For example, the TCE detection of 93 $\mu\text{g}/\text{m}^3$ in the soil vapor sample collected from V-9 is consistent with both the moderately elevated Gore Module result and the soil sample result of 7.8 ppb in the 8-10 foot sample interval and a concentration of 15 ppb in the duplicate sample from this location. In V-7 there were no detections of any of the Matrix 1 or Matrix 2 compounds, which is consistent with the Gore Module data from G-04 that showed this location to have no detections. The remainder of the Gore Module results are also consistent the soil vapor sample results.

Thomasville Home Furnishings

Soil vapor samples collected from south of the Thomasville Home Furnishings Building (V-5 and V-6) contained detections of trichlorofluoromethane at concentrations of 2 $\mu\text{g}/\text{m}^3$ and 7.8 $\mu\text{g}/\text{m}^3$, respectively. These are not considered to be significant concentrations of this compound, as this compound was detected in every sample collected (with the exception of V-8), ranging in concentration from 2 $\mu\text{g}/\text{m}^3$ in V-5 to 91 $\mu\text{g}/\text{m}^3$ in V-7. Trichlorofluoromethane was

also detected at a concentration of $1.2 \mu\text{g}/\text{m}^3$ in the ambient sample. No other compounds associated with refrigeration were detected in the soil vapor samples collected from V-5 and V-6.

PCE was also detected in the soil vapor samples collected from V-5 and V-6, at concentrations of $2.8 \mu\text{g}/\text{m}^3$ and $4.2 \mu\text{g}/\text{m}^3$, respectively. These concentrations are well below the Matrix 2 monitoring guideline of $100 \mu\text{g}/\text{m}^3$ for this compound. PCE was also the only compound detected of the four included in Matrix 1 and Matrix 2.

In addition to the small detection of PCE detected in the ambient air sample as mentioned above, there was also minor detection of carbon tetrachloride at a concentration of $0.41 \mu\text{g}/\text{m}^3$.

4.0 REMEDIAL GOALS, SCGS AND REMEDIAL ACTION OBJECTIVES

Although the future use of the Site will be commercial, the proposed remedy will achieve a Track 1 cleanup and allow unrestricted use of the Site. In the event that a Track 1 cleanup is not achievable based on unexpected conditions encountered during remedial activities, the Applicant will pursue a Track 4 cleanup that will be protective of human health and the environment.

4.1 Remedial Goals

As described in Section 4.1 of the Draft BCP Guide, “the goal of the remedy selection process in the BCP is to select a remedy for a site that is fully protective of public health and the environment, taking into account the current, intended, and reasonably anticipated future land use of the site.”

The remedial goals for soil at the Site are to meet the unrestricted use criteria, as described in 6 NYCRR Part 375. The remedial goals for groundwater are to obtain mass reductions of VOCs in onsite groundwater to NYSDEC Water Quality Standards for Class GA groundwater, to the extent practicable. With the removal of contamination in soil and groundwater, the proposed remedy would also eliminate soil vapor contamination.

For Track 1 cleanup remedies:

- 6 NYCRR Part 375 and the Final Commissioner Policy-51 dated October 21, 2010 (CP-51) set forth soil cleanup objectives for unrestricted use remedies which allow the property to be put to any use;
- Restrictions on the use of the site are not permitted;
- Contaminated soil that generally exceeds the unrestricted use limits should be removed or treated; and
- Reliance upon institutional control/engineering controls to address exposure and achieve the RAOs for the site is not allowed, except one that allows for a groundwater use restriction if a Volunteer has taken steps to reduce groundwater contamination to asymptotic levels.

For Track 4 cleanup remedies:

- 6 NYCRR Part 375 and CP-51 set forth soil cleanup objectives for commercial and industrial use remedies;

- Restrictions can be placed on the use of the site as commercial or industrial and on the use of site groundwater;
- Reliance upon institutional control/engineering controls to address soil exposure and achieve the RAOs for the site is allowed; and
- A groundwater use restriction may be placed upon the site.

4.2 Standards, Criteria and Guidance

SCGs are promulgated requirements (“standards” and “criteria”) and non-promulgated guidance (“guidance”) that govern activities that may affect the environment and are used by the DER at various stages in the investigation and remediation of a site. SCGs incorporate both the Comprehensive Environmental Response, Compensation, and Liability Act of 1980, as amended by the Superfund Amendments and Reauthorization Act of 1986 (CERCLA), concept of “applicable or relevant and appropriate requirements” (ARARs) and the United States Environmental Protection Agency’s (USEPA) “to be considered” (TBCs) category of non-enforceable criteria or guidance. SCGs applicable to the Site are as follows:

SCGs for Soil

The proposed remedy would achieve a Track 1 cleanup and remove all soils about the UUCs set forth in 6 NYCRR Part 375. In the event that a Track 1 cleanup is not achievable based on conditions encountered during remedial activities, the Applicant will pursue a Track 4 cleanup and would establish site-specific SCOs based on the intended future use at the Site.

SCOs for the protection of groundwater and the protection of ecological resources were considered, but were determined not to be applicable based on site-specific conditions. In accordance with the Part 375 Regulations, the protection of groundwater soil cleanup objectives may not be applicable where:

1. The groundwater standard contravention is the result of an onsite source which is addressed by the remedial program;
2. An environmental easement will be put in place which provides for a groundwater use restriction on the site as set forth in paragraph 375-1.8(h)(2);

3. The Department determines that contaminated groundwater at the site:
 - a. Is not migrating, or likely to migrate, off-site; or
 - b. Is migrating, or is likely to migrate, off-site, however, the remedy includes controls or treatment to address off-site migration; and
4. The Department determines the groundwater quality will improve over time.

In this situation, all of these conditions will be met and therefore, use of SCOs for protection of groundwater is not applicable.

In accordance with the Part 375 Regulations, protection of ecological resources soil cleanup objectives do not and/or will not apply to sites or portions of sites where the condition of the land (e.g., paved, covered by impervious surfaces, buildings and other structures) precludes the existence of an ecological resource that constitutes an important component of the environment. The majority of the Site has been and will be paved or covered by buildings as part of the proposed future development; therefore, use of SCOs for protection of ecological resources is not applicable.

SCGs for Groundwater

Based upon the evaluation of the current groundwater data, as described in Section 3.0, the following SCGs for the groundwater were identified:

- New York State Groundwater Quality Standards – 6 NYCRR Part 703; and
- NYSDEC AWQSGVs – TOGS 1.1.1.

SCGs for Soil Vapor

NYSDOH's Final Guidance for Evaluating Soil Vapor Intrusion in the State of New York, October 2006 employs two Matrices to determine whether monitoring or mitigation of soil vapor levels are warranted, based on concentrations present in sub-slab and indoor air samples. Matrix 1 applies to TCE and carbon tetrachloride and Matrix 2 applies to PCE and 1,1,1 trichloroethane (1,1,1-TCA).

4.3 Remedial Action Objective

The RAO for the Site is established for the protection of public health and the environment and is developed based on the SCGs, described above.

As specified in DER-10, Section 4.1(c), RAOs are to be established by the following:

1. Identifying contaminants exceeding applicable SCGs and the environmental media impacted by the contaminants;
2. Identifying applicable SCGs, taking into consideration the current and, where applicable, future land use for the Site; and
3. Identifying all actual or potential public health and/or environmental exposures resulting from contaminants in environmental media at, or impacted by, the Site.

Based upon the identification of the contaminants and impacted media, as described in previous investigation reports and summarized in Section 3.0, identification of the applicable SCGs, taking into consideration current and potential future land use and identification of the actual or potential public health and/or environmental exposures, the appropriate RAOs for the proposed remedial action for soil are to (1) prevent ingestion/direct contact with impacted soil and (2) source removal. The RAOs for the proposed remedial action for the groundwater are to obtain mass reductions of VOCs in onsite groundwater to the NYSDEC Water Quality Standards for Class GA groundwater, to the extent practicable. With the removal of contamination in soil and groundwater, the proposed remedy would also eliminate soil vapor contamination.

5.0 SOIL REMEDY SELECTION PROCESS

5.1 Summary of Interim Remedial Measure for Soil: Track 1 Cleanup

Soil contamination at the Site will be addressed in accordance with the IRM Work Plan and IRMW-Addendum approved by NYSDEC and NYSDOH. Figure 4 shows the areas to be addressed under the IRM Work Plan, which includes the following remedial elements:

- Mobilization and Site Preparation;
- Storm Water Management and Erosion Control;
- Dust Control;
- Excavation and off-site disposal of soil exceeding the unrestricted use criteria presented in the Part 375 Regulations at any depth above the water table for soil impacted from historic releases;
- Temporary Staging and Stockpiling;
- Waste Characterization Sampling;
- Traffic Control;
- Off-site Disposal and Equipment Decontamination;
- Post-Excavation Sampling;
- Site Restoration; and
- Health and Safety and Community Air Monitoring.

Each of these elements is discussed in greater detail in the IRM Work Plan and IRMW-Addendum.

All soil exceeding UUCs will be excavated during the IRM from three areas listed below and as shown on Figure 4:

- AOCs identified and delineated under and adjacent to the Cendant Building;
- AOCs identified and delineated under the Manufacturing Building; and
- AOCs identified and delineated within dry wells and leach pools.

All soil exceeding the UUCs from the AOCs identified and delineated immediately beneath asphalt pavement will be excavated during the Remedial Action.

5.1.1 Proposed Cendant Building Excavations

Proposed excavations of 10 feet by 10 feet by 5 feet deep will be conducted around each of the eight AOCs located in the former Cendant Building footprint. Following each excavation, five endpoint soil samples will be collected, one from the bottom of the excavation and one from the bottom of each sidewall. Based on soil sample results from the RI, endpoint soil samples from all excavations in the former Cendant Building footprint will only be analyzed for SVOCs and pesticides.

5.1.2 Proposed Manufacturing Building Excavations

Because PCBs are only found in conjunction with SVOCs and pesticides at GSB-13, this area will be addressed separately by excavating a 5 feet by 5 feet by 3 feet deep area around this boring. To address to address pesticide and SVOC contamination in the remainder of the Manufacturing Building, an area of approximately 100 feet by 26 feet by 3 feet deep will be excavated in the area of soil borings GSB-12, GSB-13 and GSB-13A. Following each excavation, endpoint soil samples will be collected. From the smaller GSB-13 excavation, five endpoint samples will be collected, one from the bottom and one from the bottom of each sidewall. From the larger excavation (which encompasses GSB-13 as shown on Figure 4), a total of 12 endpoint samples will be collected, three bottom samples (including the one from the GSB-13 excavation) and nine from the bottom of the sidewalls at approximate intervals of 30 feet as per DER-10 (including two from the GSB-13 excavation). The endpoint soil samples will be analyzed for SVOCs, PCBs and pesticides for all locations. Soil samples collected from the GSB-13 excavation will also be analyzed for mercury.

5.1.3 Drywell/Leaching Pools

Previously delineated impacted soil will be removed from the drywells and leaching pools using a guzzler truck or clamshell, as appropriate. Soil will be removed to the depth indicated by the results of the delineation sampling. In general, the top three to seven feet of soil will be removed from each location. In DW-16, DW-22, LP-13, and LP-26 the top 11, 9, 8, and 8 feet of soil will be removed, respectively. DW-2 and LP-29 will require deeper excavation (to approximately 20 feet below land surface[bls]) that may include the removal of the drywell or leaching pool structure and will be part of the excavations planned for the former Cendant Building footprint.

A confirmation soil sample will be collected from the endpoint within each drywell and leaching pool. Additionally, a Geoprobe[®] boring will be advanced outside the concrete ring and a second confirmation sample will be collected from the same depth as the impacted soil. The concrete rings that comprise the drywells/leaching pools will be removed during demolition and handled as construction debris.

All endpoint samples collected during the IRM activities will be compared to Part 375 UUCs. In locations where samples exceed UUCs, additional excavation will be performed and subsequent endpoint samples will be collected for those parameters that were in exceedance. For any sidewall sample exceedance, the additional excavation will proceed horizontally in that direction increments of 5 ft, similar to a “box” shape, where the corner location in which the sidewall sample was collected becomes the center of the 5 ft by 10 ft “box.” For any bottom sample exceedance, the excavation will proceed vertically an additional 2 ft.

5.1.4 Proposed 0-2 inch Asphalt Removal Excavation

As described in Section 3, soil exceeding the UUCs for SVOCs (primarily PAHs) was delineated in the 0-2 inch interval immediately below the asphalt pavement in seven locations at the Site. The PAHs are associated with the asphalt pavement material and not unexpected for any paved site. The absence of PAHs in the next sampling depth interval of 1-3 feet demonstrates the PAHs are not present in the subsurface soil beyond the asphalt subbase. These shallow subbase locations will be addressed as part of the site re-development, wherein all asphalt pavement (including the 0-2 inch subbase layer immediately beneath the pavement) will be removed from the site. The asphalt pavement milling operation will necessarily remove a minimum of 2 inches of subbase layer material as an integral part of the process.

5.2 Evaluation Criteria

The IRM was developed and approved based on the following nine evaluation criteria presented in Section 4.1 of the DER-10 Technical Guidance, 6 NYCRR Part 375-1.8(f), and/or the Draft BCP Guide:

- Overall protection of public health and the environment;
- Compliance with SCGs;

- Long-term effectiveness and permanence;
- Reduction of toxicity, mobility, or volume with treatment;
- Short-term effectiveness;
- Implementability;
- Cost-effectiveness;
- Compatibility with land use; and
- Community acceptance.

Each of the criteria is described below.

5.2.1 Overall Protection of Human Health and the Environment

From DER-10: “This criterion is an evaluation of the remedy’s ability to protect public health and the environment, assessing how risks posed through each existing or potential pathway of exposure are eliminated, reduced, or controlled through removal, treatment, engineering controls, or institutional controls. The remedy’s ability to achieve each of the RAOs is evaluated.”

The IRM will be protective of human health and the environment by eliminating the concentrations in soil of constituents due to the historic releases through source removal. The potential for human and environmental exposure to these constituents onsite will be eliminated by excavation of the impacted materials, disposing of impacted material off site and backfilling the area with material meeting the unrestricted use criteria.

5.2.2 Compliance with Remedial Goals, SCGs and RAOs

From DER-10: “Compliance with SCGs addresses whether or not a remedy will meet applicable environmental laws, regulations, standards, and guidance. All SCGs for the site will be listed along with a discussion of whether or not the remedy will achieve compliance. For those SCGs that will not be met, provide a discussion and evaluation of the impacts of each and whether waivers are necessary.”

The IRM will achieve compliance with the unrestricted use criteria for onsite areas, in conjunction with the selected groundwater remedy using in-situ treatment technologies.

Construction is scheduled to begin immediately following the completion of the IRM. Backfilling of the excavations will take place as part of the construction process. The excavations will be backfilled with material meeting the Track 1 UUCs presented in the Part 375 Regulations.

5.2.3 Long-term Effectiveness and Permanence

From DER-10: “This criteria evaluates the long-term effectiveness of the remedy after implementation. If wastes or treated residuals remain on site after the selected remedy has been implemented, the following items are evaluated:

- The magnitude of the remaining risks (i.e., will there be any significant threats, exposure pathways, or risks to the community and environment from the remaining wastes or treated residuals);
- The adequacy of the engineering and institutional controls intended to limit the risk;
- The reliability of these controls; and
- The ability of the remedy to continue to meet RAOs in the future.”

The IRM removes all soil that was impacted by the historic releases. Therefore, incremental risk from impacts from the historic releases is eliminated, engineering and institutional controls are not necessary, and the remedy will continue to meet RAOs in the future, thus providing a permanent long-term solution for the Site.

5.2.4 Reduction in Toxicity, Mobility or Volume through Treatment

From DER-10: “The remedy’s ability to reduce the toxicity, mobility or volume of site contamination is evaluated. Preference should be given to remedies that permanently and significantly reduce the toxicity, mobility, or volume of the wastes at the Site.”

By removing all soil with concentrations that exceeded the unrestricted use criteria, the IRM will permanently eliminate the toxicity, mobility, and volume of contaminants within the Site.

5.2.5 Short-term Effectiveness

From DER-10: “The potential short-term adverse impacts and risks of the remedy upon the community, the workers, and the environment during the construction and/or implementation are

evaluated. A discussion of how the identified adverse impacts and health risks to the community or workers at the site will be controlled and the effectiveness of the controls should be presented. Provide a discussion of engineering controls that will be used to mitigate short-term impacts (i.e., dust control measures). The length of time needed to achieve the remedial objectives is also estimated.”

The health and environmental risks associated with implementation of the IRM are minimal. The remedy implementation time (one month) is relatively short and the potential adverse impacts to the community and workers (e.g., increased traffic or exposure to contaminants during soil excavation and transportation) can be mitigated with engineering controls. These potential impacts will be addressed in the Site-specific HASP and CAMP, which also detail monitoring during the construction, and will be mitigated through the implementation of engineering controls as necessary (e.g., dust suppression and traffic control).

5.2.6 Implementability

From DER-10: “The technical and administrative feasibility of implementing the remedy is evaluated. Technical feasibility includes the difficulties associated with the construction and the ability to monitor the effectiveness of the remedy. For administrative feasibility, the availability of the necessary personnel and material is evaluated along with potential difficulties in obtaining specific operating approvals, access for construction, etc.”

The materials, equipment, and personnel associated with the implementation of the IRM are commercially available and have been proven effective and reliable for remediation of the media of concern under similar circumstances. It is not anticipated that future remedial action following the remedial construction will be required.

5.2.7 Cost

From DER-10: “Capital, operation, maintenance and monitoring costs are estimated for the remedy and presented on a present worth basis.”

The construction and equipment costs associated with Alternative 1 are estimated at approximately \$260,000. The following assumptions were made to develop this cost estimate:

- It is anticipated that long-term Operation, Maintenance and Monitoring (OM&M) are not required due to the nature of the remedy, which is anticipated to achieve the unrestricted use goal;
- Excavations depths will be up to 20 ft bls; and
- The excavated volume is estimated to be at least 950 cubic yards.

5.2.8 Compatibility with Land Use

From the Draft BCP Guide: “Preliminary information regarding the land use factor was submitted as part of the application. The Department accepted this initial determination of use by approval of the application. This preliminary determination is confirmed and updated as necessary during the remedy selection process. Current, intended, or reasonably anticipated future land uses of the site and its surroundings must be considered in the selection of the remedy.”

The current and anticipated future zoning of onsite areas is commercial. The future use of the Site is a commercial strip mall. Following implementation of the IRM, the backfilled area will be restored to unrestricted use conditions, thereby exceeding the requirements for compatibility with future land use.

5.2.9 Community Acceptance

From the DER-10: “ Any public comment relative to these criteria will be considered by DER after the close of the public comment period. Documentation of the public comments received is to be consistent with the citizen participation plan identified for a remedial program in accordance with applicable DEC policy.”

The comment period for the IRM expired on May 2, 2011. The remainder of the proposed remedy set forth herein will subject to public notice and comment, per the requirements of the BCP.

5.3 OnSite Soil Remedial Track 4 Alternative: Excavation and Off-Site Disposal of Soil Exceeding the Restricted Commercial Use Criteria as an IRM

In the event that a Track 1 cleanup is not achievable based on conditions encountered during remedial activities, the Applicant will pursue a Track 4 cleanup. The following sections provide a description of the Track 4 Alternative. An evaluation based on the specific evaluation criteria is also presented below.

5.3.1 Description

Excavation under the Track 4 Alternative would occur in the same areas and to the same minimum depth as the approved IRM (as shown on Figure 4), but residual contamination in excess of the UUCs would remain beyond the area of excavation. This alternative would achieve remediation in accordance with the restricted commercial use SCOs set forth in 6 NYCRR Part 375. Thus, the Track 4 Alternative includes the same remedial elements as the approved IRM:

- Mobilization and Site Preparation;
- Storm Water Management and Erosion Control;
- Dust Control;
- Excavation and off-site disposal of soil exceeding the restricted commercial use criteria for onsite areas impacted from historic releases associated with the former buildings;
- Temporary Staging and Stockpiling;
- Waste Characterization Sampling;
- Traffic Control;
- Off-site Disposal and Equipment Decontamination;
- Post-Excavation Sampling;
- Backfill of the excavated areas with imported soil meeting the unrestricted criteria, as an added measure of protection;
- Site Restoration;
- Health and Safety and Community Air Monitoring; and
- Implementation of Institutional Controls in the form of restricted commercial use.

Under the Track 4 Alternative, the areas of residual contamination will need to be capped or covered to prevent future exposure.

5.3.2 Evaluation

The following sections provide a detailed evaluation of the Track 4 Alternative based on the specific evaluation criteria.

5.3.2.1 Overall Protection of Human Health and the Environment

The Track 4 Alternative will be protective of human health and the environment by removing the soil above the water table that was impacted above the restricted commercial criteria by the historic onsite releases. The potential for human and environmental exposure to these constituents onsite will be reduced by excavation of the impacted materials to the water table, disposing of impacted material off site and backfilling the area with material meeting the unrestricted criteria, as an added measure of protection. Furthermore, based on the proposed construction for the Site, the Site will be covered with asphalt pavement and buildings providing additional protection for human and environmental exposure.

5.3.2.2 Compliance with Remedial Goals, SCGs and RAOs

SCGs for the proposed remedy are presented in Section 4.0. The Track 4 Alternative will achieve compliance with the restricted commercial criteria at all depths above the water table, as required in Section 4.6 of the Draft BCP Guide. In conjunction with the selected groundwater remedy, contamination below the water table that cannot be excavated will be treated using in-situ treatment technologies.

The excavation will be backfilled with material meeting the unrestricted use criteria presented in the Part 375 Regulations, as an added measure of protection.

5.3.2.3 Long-Term Effectiveness and Permanence

The Track 4 Alternative removes all soil onsite that was impacted above the restricted commercial criteria by the historic releases. The Track 4 Alternative returns the Site to conditions that are compatible with the zoning and future use of the Site as a commercial strip mall. Therefore, the incremental risk from impacts from the historic releases is eliminated, engineering

controls are not necessary, and the remedy will continue to meet RAOs in the future, thus providing a permanent long-term solution for the Site.

5.3.2.4 Reduction in Toxicity, Mobility or Volume through Treatment

By removing all soil above the water table impacted above the restricted commercial use criteria, the Track 4 Alternative will permanently reduce the toxicity, mobility, and volume of contaminants at the Site.

5.3.2.5 Short-term Effectiveness

The health and environmental risks associated with implementation of the Track 4 Alternative are minimal. The remedy implementation time is relatively short (three weeks) and the potential adverse impacts to the community and workers (e.g., increased traffic and exposure to contaminants during soil excavation and transportation) can be mitigated with engineering controls. These potential impacts will be addressed in the site-specific HASP and CAMP, which also detail monitoring during the construction. These risks will be mitigated through the implementation of engineering controls as necessary (i.e., dust suppression and traffic control).

5.3.2.6 Implementability

The materials, equipment, and personnel associated with the implementation of the Track 4 Alternative are commercially available and have been proven effective and reliable for remediation of the media of concern at the Site under similar circumstances. Although proximity of utilities is still a concern, the Track 4 Alternative is feasible. It is not anticipated that future remedial action following the remedial construction will be required.

5.3.2.7 Cost

The construction and equipment costs associated with the Track 4 Alternative are estimated at approximately \$215,000. The following assumptions were made to develop this cost estimate:

- It is anticipated that long-term Operation, Maintenance and Monitoring (OM&M) are not required due to the nature of the remedy; and
- Excavations will be slightly less than proposed in the IRM, to meet the restricted commercial use criteria for all post-excavation samples. It has been assumed that the excavated volume will be approximately 800 cubic yards.

5.3.2.8 Compatibility with Land Use

The current and future zoning of the Site is commercial. The future use of the Site is a commercial strip mall. Following implementation of the remedy, the Site will be restored to commercial use conditions, thereby retaining compatibility with future land use.

5.3.3 Community Acceptance

The comment period for the IRM expired on May 2, 2011. The remainder of the proposed remedy set forth herein will subject to public notice and comment, per the requirements of the BCP.

6.0 GROUNDWATER REMEDY SELECTION PROCESS

The following is a detailed description of the alternatives analysis and remedy selection process for onsite groundwater.

6.1 Remedial Alternatives Analysis

Several potential remedial technologies have been considered for the impacted groundwater that may be applicable for the Site based on the results of the RI. The potential remedial technologies that will be evaluated for the Site are (1) pump and treat, (2) air sparging/soil vapor extraction (AS/SVE), (3) *in situ* chemical oxidation (ISCO), and (4) *in situ* metal immobilization. The following sections discuss an overview of each remedial technology.

6.1.1 Pump and Treat

Pump and treat is a proven ex-situ remedial technology to hydraulically contain and treat contaminated groundwater. Pump and treat consists of the removal of impacted groundwater from the subsurface, aboveground treatment for the contaminants of concern, and discharge of treated water to a surface water body or Publicly Owned Treatment Works (POTW). The impacted groundwater is pumped to a treatment building via underground piping for treatment. Due to the concentration and type of VOCs in the groundwater, air stripping would be used for treatment. Air stripping uses countercurrent flows of air and water for removal of VOCs from the groundwater. Any dissolved metals (i.e., chromium) in the groundwater would require additional treatment system components.

Due to the limited areas onsite that require groundwater treatment and the implementation of an IRMWP to remove potential source areas of soil contamination, a pump and treat system would not be cost effective or practicable. The capital expenditure for such a system would not be justified for the limited mass removal of contaminants that would be achieved. In addition, a pump and treat system requires onsite equipment, long term operation and maintenance (O&M) activities and significant power usage.

6.1.2 AS/SVE

AS/SVE are proven remedial technologies which are used to remediate VOCs. Air sparging is an *in situ* mass transfer technology that can remove VOCs that are dissolved in groundwater,

adsorbed to saturated zone soils, and trapped in soil pores. Removal of VOCs by air sparging is achieved by injecting compressed air into the saturated zone through one or more air sparging wells. During contact with the groundwater and the adsorbed (residual) phases, VOCs are transferred (stripped) to the vapor phase. Soil vapor extraction removes VOCs from the unsaturated zone by collecting VOC vapors in the soil and the VOCs from the unsaturated zone as a result of the volatilization caused by air sparging. The contaminants in the extracted soil vapors are then removed or destroyed by an off-gas treatment unit prior to discharge to the atmosphere. When used in combination, AS/SVE forms an effective system for remediation of VOCs in the subsurface.

The AS/SVE technology would be effective for the VOCs in the groundwater, but not the metal contamination. The applicability of AS/SVE for the treatment of VOCs at the Site is also dependent upon the type of soil. The ability of AS/SVE is greatly influenced by the ability to achieve significant air distribution within the target zone. Air distribution is controlled by aquifer hydraulic conductivity and homogeneity. The sandy soils at the Site are amenable to AS/SVE because they require lower air entry pressures and enable greater air distribution that allows for an increased radius of influence that will yield greater mass transfer efficiencies. However, due to the limited areas onsite that require groundwater treatment and the implementation of an IRMWP to remove potential source areas of soil contamination, an AS/SVE system would not be cost effective or practicable. The capital expenditure for an AS/SVE system would only be warranted if there was a need to address a larger area of impact or volume of soil with higher level of contamination. In addition, AS/SVE would not be effective to address chromium.

6.1.3 *In Situ* Chemical Oxidation

In Situ chemical oxidation (ISCO) is the process of adding an oxidizing agent (e.g., potassium permanganate) to chemically transform a contaminant through oxidation-reduction reactions. During the oxidation-reduction reaction, an exchange of electrons affects the oxidation state of the contaminant and as a result, double carbon bonds are broken. The double carbon bonds that characterize chlorinated ethenes are far more reactive than the single carbon bonds of chlorinated ethanes. The contaminant is either completely destroyed or converted to smaller, less hazardous

compounds. These compounds may also be oxidized to eventually yield carbon dioxide, water and chloride:



There are chemical compounds in groundwater and the saturated soil that may be oxidized in addition to the contaminant. In the subsurface, the oxidant reacts with naturally occurring organic and inorganic compounds (i.e., metals) or natural oxidant demand (NOD). The demand for these reactions has to be accommodated to calculate the overall amount of reagent required. Typically, more permeable soil (i.e., sandy) soil contains low amounts of organic compounds and thus would not require several injections of an oxidant just to overcome the NOD without reacting with the VOCs. ISCO is an appropriate technology for this Site to address the chlorinated ethenes, since the technology is commonly applied in high permeable zones, areas of impacted groundwater are relatively limited and the NOD is not expected to be prohibitive.

The chemical oxidant that will be used is RegenOx™ manufactured by Regenesis, Inc (Regenesis). RegenOx™ is a solid alkaline oxidant that uses two parts: a sodium percarbonate complex and a multi-part catalytic formula (activator). The two parts are combined and mixed with water to produce an effective oxidant. A product brochure of RegenOx™ is provided in Appendix D.

6.1.4 In Situ Metal Immobilization


The primary metal of concern in groundwater at the Site is chromium. The presence of elevated chromium in groundwater is limited to one small area (MW-2) of the Site. Chromium can be immobilized in groundwater using in-situ treatment techniques. A description of the metals immobilization technology appropriate for the Site is provided below.

Regenesis has also developed an *in situ* metals remediation compound (MRC™) which is used for the treatment of metals in groundwater. MRC™ is an organosulfur compound with a lactate compound to immobilize metals from groundwater. The technology is based on the microbial reduction of hexavalent chromium [Cr(VI)] to trivalent chromium [Cr(III)]. This reduction process yields significant remedial benefits because trivalent chromium [Cr(III)] is less toxic,

less mobile, and precipitates more readily than hexavalent chromium [Cr(VI)]. A product brochure for MRC™ is provided in Appendix D.

The microbial reduction of hexavalent chromium can be promoted by injecting MRC™ into the impacted saturated zone through an injection point. The lactate compound acts as the electron donor and carbon source and is readily degraded by the indigenous heterotrophic microorganisms present in the aquifer.

This metabolic degradation process utilizes the available dissolved oxygen contained in the groundwater. Depletion of the available oxygen present in the groundwater causes reducing conditions to develop. As a result, the hexavalent chromium Cr(VI) is reduced to trivalent chromium Cr(III):

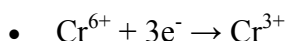

The trivalent chromium then reacts with naturally occurring hydroxides available in the aquifer to form chromium hydroxide $[\text{Cr}(\text{OH})_3]_{(s)}$ which readily precipitates out of solution under alkaline to moderately acidic conditions:



The chromium hydroxide has an extremely low solubility and very little is expected to remain in solution, rather, the precipitate will be immobilized by the soil matrix of the aquifer. This process is analogous to technologies used for aboveground metals removal (precipitation/settling). Precipitation of sulfides is considered the dominant mechanism to remove other dissolved heavy metals, such as chromium, from the groundwater.

6.2 Proposed Groundwater Remedy

In addition to the screening analysis above, the selection of remedial alternatives has also considered other factors such as industry experience in the various technologies' application, NYSDEC acceptance of the technologies, and logistics (e.g., construction for future commercial use of property). Based on the technology screening process, and to complement the implementation of an IRM to remove source areas of soil contamination above the water table,

the proposed groundwater remedy includes ISCO and *in situ* metal immobilization (*in situ* injections) to address the onsite groundwater impacts.

The ISCO will be injected in three areas near monitoring wells MW-9, MW-11, MW-12, and MW-17 along the property boundary (Figure 5). The ISCO solutions will be injected into groundwater using a Geoprobe™ unit. The implementation procedures for the proposed groundwater remedy are further discussed in Section 7.0.

The *in situ* metals immobilization will be performed in the area of MW-2 as shown on Figure 5. The MRC™ compound will be injected into groundwater using a Geoprobe™ unit and as further discussed in Section 7.0.

6.3 Evaluation of Proposed Groundwater Remedy

The purpose of this engineering evaluation is to demonstrate that the proposed remedy can achieve the cleanup objectives for the Site. This section fulfills the requirements stipulated in the Draft BCP Guide by evaluating the proposed remedy against the factors given in 6 NYCRR 375-1.8(f).

6.3.1 Overall Protection of Human Health and the Environment

The groundwater impacts will be reduced onsite to the NYSDEC Water Quality Standards Class GA groundwater, to the extent possible, by the *in situ* injections combined with groundwater monitoring. The *in situ* injections agents will accelerate the destruction of VOCs and immobilization of chromium in the groundwater, while the groundwater monitoring will ensure the effectiveness of the remedy.

6.3.2 Compliance with Applicable Regulatory Standards, Criteria and Guidelines

The proposed remedy will utilize the *in situ* injections with groundwater monitoring to reduce concentrations in the groundwater onsite and to mitigate off-site impacts to NYSDEC Water Quality Standards Class GA groundwater, to the extent practicable, beyond the Site boundary.

6.3.3 Short-Term Impacts and Effectiveness

The risks posed to the community, workers and environment due to the implementation of the proposed remedy are minimal:

- The *in situ* injections will be performed onsite within a defined construction zone. The RegenOx™ and MRC™ agents will temporarily stored within containers and injected into groundwater below land surface, thus minimizing the exposure to the injected agents.
- It is possible that workers on the Site will be exposed to the groundwater during the *in situ* injections. Other potential risks include material handling, electrical shock, off-gas vapor inhalation, general trip hazards, and noise. The workers will be required to review a HASP prepared for the Site.

6.3.4 Long-Term Effectiveness and Permanence

During the ISCO injections, the VOCs are either completely destroyed or converted to smaller less hazardous compounds. The *in situ* metals injections will form very stable and insoluble precipitates.

Upon completion of the remedy, no significant threats, exposure pathways, or risks to the public or environment will be present at the Site.

6.3.5 Reduction of Toxicity, Mobility, and Volume

The ISCO and *in situ* metal immobilization processes will be irreversible, and will be maintained to the extent practicable.

6.3.6 Implementability

Environmental contractors and personnel have experience in applications utilizing RegenOx™ and MRC™. Additional expertise in the *in situ* injections is readily available through product suppliers, literature, and local contractors. The supplies for the *in situ* injections are readily available.

6.3.7 Cost

The implementation and monitoring costs associated with the groundwater remedy are estimated at approximately \$100,000. It is anticipated that long-term OM&M is not required due to the temporary injection point procedures and the *in situ* nature of the remedy.

6.3.8 Compatibility with Land Use

Following implementation of the remedy, the injection points are temporary, thereby retaining compatibility with future land use.

6.3.9 Community Acceptance

The proposed remedy set forth herein will subject to public notice and comment, per the requirements of the BCP.

7.0 PROPOSED GROUNDWATER REMEDY IMPLEMENTATION PLAN

The proposed groundwater remedy implementation plan provides a more detailed description of the proposed groundwater remedy and how the selected remedial technologies will be implemented to meet the RAOs discussed in Section 4.0. The ISCO and MRC™ injections will be performed concurrently.

7.1 ISCO Injections

To completely oxidize the VOCs in the groundwater, approximately 20 pounds of RegenOx™ will be needed for each pound of VOC based on theoretical calculations. A portion of the RegenOx™ injected would be used to overcome the natural organic demand (NOD) in soil (i.e., approximately one pound of oxidant per 1,000 pounds of soil to account for NOD). The NOD was estimated using 20 pounds of RegenOx™ per foot injection intervals as recommended by Regensis. The temporary injection point spacing is approximately 20 feet apart as shown on Figure 5. Based on the groundwater data from the RI, a total of 20 temporary injection points will be needed. The amount of RegenOx™ required for this application was estimated to be approximately 4,000 pounds for one injection event (2,000 pounds of Part A and 2,000 pounds of Part B). Technical information and calculations for the RegenOx™ are provided in Appendix D.

The RegenOx™ comes in Part A (oxidant complex) and Part B (activator complex). Part A and Part B are shipped in separate 5-gallon buckets with a net material weight of 30 pounds each bucket. Part A is a fine white powder and Part B is a liquid gel. In order to prepare 5% solution, 68 gallons of water will be needed for each 5-gallon bucket of material. The RegenOx™ will be applied over two injection events. The second injection would occur approximately one month following the first injection event.

To achieve mixing of the RegenOx™ in the subsurface while minimizing displacement of the groundwater (i.e., spreading the contamination), the RegenOx™ will be delivered to the subsurface at a controlled rate as a 5 percent (by weight) solution. For each injection event, 2,000 pounds of Part A (or Part B) will need a total of 4,500 gallons of water to prepare a total of 5,000 gallons of injection solution (approximately 5% Part A or Part B solution). This equates to approximately 250 gallons of the Part A or Part B solution that will be used per injection point over a 10-foot vertical interval or 25 gallons of Part A or Part B solution per foot per point.

The oxidant and activator will be injected using an injection pump and ancillary equipment (oxidant mixing tanks etc.). The injection pump should be rated at pressures of 200 to 800 pounds per square inch (psi), and minimum flow rates of 5 gallons per minute (gpm). During the injection process, the injection pressure should be maintained below 20 psi to allow the aquifer to naturally dissipate any hydrostatic pressure build up. Personnel working with or in areas with potential contact with the RegenOx™ will be using personal protective equipment consisting of eye protection, dust respirator, neoprene gloves and long sleeve shirts and long pant legs.

7.2 MRC™ Injections

The amount of MRC™ required for this application, to immobilize the chromium, was estimated to be approximately 360 pounds of MRC™ for one injection event. The temporary injection point spacing is approximately 20 feet apart. Based on the groundwater data from the RI, a total of 4 temporary injection points will be needed in the area of MW-2. Technical information and calculations for the MRC™ are provided in Appendix D.

In order to assist with the injections, the MRC™ will be heated in a hot water bath to a temperature of 95 degrees Fahrenheit. For each injection point, approximately 8 pounds will be injected over a 10-foot vertical interval.

The MRC™ will be injected using an injection pump and ancillary equipment. The injection pump should be rated at pressures of 200 to 800 pounds per square inch (psi), and minimum flowrates of 5 gallons per minute (gpm). During the injection process, the injection pressure should be maintained below 20 psi to allow the aquifer to naturally dissipate any hydrostatic pressure build up. Personnel working with or in areas with potential contact with the MRC™ will be using personal protective equipment consisting of eye protection, neoprene gloves and long sleeve shirts and long pant legs.

7.3 Groundwater Monitoring

To assess the performance of the *in situ* injections, a groundwater monitoring program will be established. The groundwater monitoring program will include two components: baseline sampling and performance monitoring. The sampling, sample handling, decontamination and

field instrument calibration procedures will be performed as per the Site procedures used during the RI.

7.3.1 Baseline Sampling

Prior to initiation of the *in situ* injections, baseline groundwater sampling will be performed to evaluate levels of VOCs, metals, and naturally occurring biogeochemical conditions in the groundwater zone. During the baseline testing, existing monitoring wells MW-9, MW-11, MW-12, MW-12A, and MW-17 will be sampled and analyzed for VOCs.

Existing monitoring well MW-2 will be analyzed for metals and inorganic parameters (total organic carbon [TOC], sulfate, nitrate, iron and manganese) to evaluate the biogeochemical environment in the groundwater around MW-2. Prior to sample and data collection, the monitoring well MW-2 will be purged via low-flow means using a submersible pump. Samples and parameter readings will be collected using a low flow-through cell to prevent sample contact with atmospheric air.

All laboratory samples will be submitted to TestAmerica Laboratories of Shelton, Connecticut for analysis. Purge water from the sampling will be containerized so that it can be characterized and properly disposed off-site.

7.3.2 Performance Monitoring

Following initiation of the *in situ* injections, performance monitoring samples will be collected from monitoring wells MW-2, MW-9, MW-11, MW-12, MW-12A, and MW-17 one month and two months following the first injection event. The wells will be sampled for the same parameters outlined in the baseline sampling. The need for a second injection event will be evaluated based on the performance monitoring results which will be compared to the AWQSGVs. If the groundwater results do not decrease to a concentration at or below the AWQSGVs, a second injection event will be required and additional performance sampling will be conducted at one month and two months following the second injection event. If necessary, based on the second round of performance samples, a third round of injection will be conducted. After the injection events and the performance monitoring have been completed, Roux Associates will evaluate the results of the injections to determine the effectiveness of the

injections at reducing the residual VOC and chromium concentrations in the groundwater. The evaluation will be summarized in the Final Engineering Report and submitted to the NYSDEC.

Performance monitoring will be continued on a quarterly basis for one year to verify that remediation is complete. A recommendation to discontinue the groundwater monitoring program will be made when groundwater is in compliance with AWQSGVs or asymptotic levels have been reached. Any modification to the sampling schedule and any decision to discontinue groundwater monitoring at any location(s) will be subject to NYSDEC and NYSDOH approval.

8.0 PROPOSED SOIL VAPOR REMEDY

As noted above, if a Track 1 cleanup is achieved, the proposed remedy would also eliminate soil vapor contamination. However, in the event that a Track 1 cleanup cannot be achieved and the Track 4 Alternative is pursued, the buildings to be constructed on the Site will be designed to address potential soil vapor issues. Thus, if a Track 1 cleanup is achieved, the construction elements discussed above would serve as short-term engineering controls during the period of performance monitoring discussed in Section 8.4.1. If the Track 4 Alternative is pursued, these elements would be considered long-term engineering controls to be implemented through a Site Management Plan and environmental easement.

8.1 Summary of Soil Vapor Work

A vapor barrier and a passive sub-slab depressurization system (SSDS) or a ventilated garage will be incorporated into the final construction design, which would prevent the potential for soil vapor intrusion into above-grade commercial structures as follows:

1. A passive SSDS beneath the proposed foundation slab in retail spaces D, E, and F (see Figure 5, Plate 6 and Plate 7) coupled with a quarterly sub slab vapor monitoring program;
2. Installation of a vapor barrier beneath the foundations of Buildings A and B; and
3. The majority of the commercial retail space in Building B will be built on top of a parking garage, except for the slab on grade in retail space F. A vehicular exhaust venting system will be operated at all times in the parking garage in accordance with applicable local building codes. Self-closing doors and/or vented stairwells will be used in the garage elevator shafts and stairwells to prevent migration of vehicular exhaust from the garage space into the commercial.

8.2 Evaluation of Proposed Soil Vapor Remedy

The purpose of this engineering evaluation is to demonstrate that, if a Track 4 Alternative is pursued, the proposed soil vapor remedy will be protective of human health. This section fulfills the requirements stipulated in the Draft BCP Guide by evaluating the proposed remedy against the factors given in 6 NYCRR 375-1.8(f).

8.2.1 Overall Protection of Human Health and the Environment

The potential for soil vapor will be reduced by the engineering controls (vapor barrier and/or passive SSDS or ventilated garage).

8.2.2 Compliance with Applicable Regulatory Standards, Criteria and Guidelines

The proposed remedy will utilize the vapor barrier and passive SSDS or ventilated garage to mitigate the potential for soil vapor above the NYSDOH guidance values (Matrices 1 and 2) to be present in the commercial retail buildings.

8.2.3 Short-Term Impacts and Effectiveness

The risks posed to the community, workers and environment due to the implementation of the proposed remedy are minimal:

- It is possible that workers on the Site will be exposed to soil vapor during the vapor barrier and passive SSDS installations. Other potential risks include material handling, electrical shock, off-gas vapor inhalation, general trip hazards, and noise. The workers will be required to review a HASP prepared for the Site.

8.2.4 Long-Term Effectiveness and Permanence

The vapor barrier and passive SSDS will be constructed of durable material are not expected to degrade over time, therefore, no significant threats, exposure pathways or risks to the public or environment will be present at the Site. The ventilated parking garage will be a permanent feature of the proposed building.

8.2.5 Reduction of Toxicity, Mobility, and Volume

The soil vapor remedy will mitigate the potential for soil vapor to enter the commercial buildings to be constructed at the Site.

8.2.6 Implementability

By placing the vapor barrier and passive SSDS below the concrete slab, implementation of the proposed remedy is not anticipated to encounter any significant difficulties. Roux Associates and Remedial Engineering personnel have experience in the oversight of the vapor barrier and passive SSDS installations.

8.2.7 Cost

The implementation and monitoring costs associated with the vapor barrier and passive SSDS are estimated at approximately \$100,000. It is anticipated that long-term OM&M are not required due to the passive nature of the remedy.

8.2.8 Compatibility with Land Use

Following implementation of the remedy, there will be no compatibility issues with the commercial retail buildings due to the vapor barrier, as it will be below the concrete slab. The above-slab components of the passive SSDS will be placed in utility closets and/or mechanical rooms, thereby retaining compatibility with commercial use. As the Site will be commercial retail, the ventilated parking garage will be a permanent feature of the proposed building and is consistent with such a use.

8.2.9 Community Acceptance

The proposed remedy set forth herein will be subject to public notice and comment, per the requirements of the BCP.

8.3 Installation of Vapor Barrier

A 15-mil vapor barrier will cover the entire footprint of Buildings A and B and will also be used over the vapor collection piping network for the passive SSDS, thereby providing secondary protection against the potential upward vapor migration into the retail spaces. Technical information on the vapor barrier is provided in Appendix E.

8.4 Installation of Sub-Slab Depressurization System

The passive SSDS will be constructed below the floor slab in retail spaces D, E, and F as shown on Plates 5 and 6. The SSDS will prevent the accumulation and lateral/vertical migration of soil vapors from below the slab. The SSDS will be installed prior to pouring the concrete slab for the retail spaces D, E and F and will consist of a series of four-inch diameter perforated PVC collection pipes embedded in a 12-inch thick gravel layer. The collection pipes will be connected to a 6-inch diameter steel discharge (riser) pipe that will convey air flow from the gravel layer below the slab to the atmosphere above the roofline of the commercial buildings. A wind driven turbine ventilator will be attached to each discharge riser pipe.

The collection pipe network will be covered by a vapor barrier membrane, consisting of a vapor-resistant 15-mil thick polyethylene sheeting or equivalent.

8.4.1 Soil Vapor Intrusion Monitoring

Following construction of the commercial buildings, a one year soil vapor intrusion (SVI) monitoring program will be conducted at retail spaces D, E, and F to confirm that vapor intrusion is not occurring. This program will include the collection of soil vapor samples from five permanent soil vapor monitoring locations (as shown on the passive SSDS design drawings – Plates 5 and 6) in retail spaces D, E and F along with the collection of concurrent indoor air quality samples in same three retail spaces.

The sub-slab soil vapor monitoring points shall follow the permanent point construction protocol as per the NYSDOH guidance. To sample the soil vapor monitoring points, six-liter SUMMA canisters fitted with a one-hour flow controller and an in-line filter will be affixed to the soil vapor point tubing. Prior to collection of the samples, the vapor points will be purged of a minimum of one well volume. Upon opening the SUMMA canister valve, the vacuum present within the canister will extract the soil vapor from the subsurface into the canister. Based on a volume of six liters and a sample time of one hour, soil vapor will be extracted at a flow rate of 0.1 liters per minute.

Indoor air quality samples will be collected in accordance with NYSDOH guidance. This will include the use of six liter SUMMA canisters fitted with an eight hour flow controller. The canister will be placed four to five feet above the ground in the normal breathing zone.

Following collection of the soil vapor samples, the samples will be shipped following proper chain-of-custody procedures to an NYSDOH ELAP-certified laboratory for analysis of VOCs in accordance with EPA Method TO-15.

The soil vapor intrusion monitoring program will occur on a quarterly basis for one year, after which the need for continued sampling and the sampling frequency will be re-evaluated. Sub-slab and indoor air sampling results will be compared to guidance values for TCE in Matrix 1 and for PCE in Matrix 2. If warranted, based on the results, conversion of the passive SSDS to an active system will be evaluated. If after one year of monitoring no sub-slab soil vapor

impacts or potential soil vapor intrusion is demonstrated, including during the heating season, ending the soil vapor intrusion monitoring program will be recommended. Any modification to the sampling schedule and any decision to discontinue soil vapor monitoring at any location(s) will be subject to NYSDEC and NYSDOH approval.

9.0 FINAL ENGINEERING REPORT

The Final Engineering Report (FER) will be prepared following completion of the remedial activities in accordance with Section 5.8 of DER-10. The FER will describe the work performed as part of the remediation and will include:

- Disposal documentation for all material removed from the Site, including excavated impacted soil, solid waste, and fluids (if any).
- Survey drawings and site maps including, but not limited to, excavation areas and injection point locations.
- A certification by a New York professional engineer that all construction activities completed during the remediation were performed in accordance with the specifications provided in this RI/AAR/RAWP, as approved by the NYSDEC, and that the activities were personally witnessed by a person under the direct supervision of the professional engineer.
- Any changes or modifications to the work, as well as any problems encountered during construction and their resolution, will be documented.
- A list of all remediation standards applied and results of the post-excavation sampling compared to the restricted commercial criteria and unrestricted criteria for onsite and off-site, respectively.
- A certification that the post-excavation sampling data was usable and met the remedial requirements.
- A description of all backfill material used for site restoration, including source and quality.

10.0 OPERATION, MAINTENANCE AND MONITORING

The RAOs for Site soil will be met upon completion of the proposed remedy. Therefore, an operation, maintenance and monitoring (OM&M) plan for only groundwater and periodic indoor air and soil vapor sampling will be developed. A formal OM&M Plan will be submitted with the FER to describe the minimal OM&M activities required.

In the event that the Track 1 Alternative is not achieved, long term engineering controls (ECs) and institutional controls (ICs) would be required as part of the Track 4 Alternative. These engineering and institutional controls would be detailed in a Site Management Plan (SMP), compliance with which would be required by an environmental easement. The SMP and easement would limit the use of the Site to restricted commercial use, require that the Site to be capped or covered (i.e., clean fill, asphalt pavement and/or buildings), require the installation of the vapor barrier system, restrict future groundwater use and require annual inspections and certifications of all such EC/ICs.

11.0 CITIZEN PARTICIPATION PLAN

A Citizen Participation Plan (CPP) has been prepared in accordance with Section 2.10 and Section 8 of the Draft BCP Guide (NYSDEC 2004). The CPP was submitted and approved under separate cover.

The citizen participation activities relevant to approval and implementation of this RI/AAR/RAWP, which are outlined in the CPP, include:

- Transmittal of a public notice and fact sheet regarding the availability of a draft RI/AAR/RAWP to the Brownfield Site Contact List presented in the CPP.
- Placement of the RI/AAR/RAWP in the Site's document repository.
- Forty-five day comment period on the RI/AAR/RAWP.

12.0 SCHEDULE

It is anticipated that the remedial construction will commence as soon as practicable following completion of the public comment period. Completion of the soil IRM excavation will take approximately one month and the in-situ injection will take approximately eight to twelve weeks. The vapor barrier and the SSDS will be installed during the construction of the proposed buildings. The FER will be submitted within 90 days of completion of the work.

13.0 REFERENCES

- NYSDEC, 1992. New York State Department of Environmental Conservation Spill Technology and Remediation Series (STARS) Memo #1:Petroleum-Contaminated Soil Guidance Policy, 1992.
- NYSDEC, 1994. New York State Department of Environmental Conservation Recommended Soil Cleanup Objectives (RSCOs), Technical and Administrative Guidance Memorandum (TAGM) 4046, 1994.
- NYSDEC, 2000. Memorandum: Division of Water Technical and Operational Guidance Series (1.1.1) Ambient Water Quality Standards and Guidance Values (AWQSGVs). Original date: October 22, 1993. Reissued: June, 1998. Addendum: April 2000.
- NYSDEC, 2005. New York State Department of Environmental Conservation Draft 6 NYCRR Part 375 Environmental Remediation Program Document, 2005.
- NYSDOH, 2005. Guidance for Evaluating Soil Vapor Intrusion in the State of New York. Public Comment Draft, February 2005.
- Roux Associates, 2010. Interim Remedial Work Plan, NYSDEC BCP Site No. C130206, Garden City, New York, February 25, 2011.

**Remedial Investigation Report/
Alternatives Analysis Report/
Remedial Action Work Plan**

TABLES

Table 1. Summary of Volatile Organic Compounds in Soil, Former Avis Headquarters, 900 Old Country Road, Garden City, New York

Parameter (Concentrations in µg/kg)	NYSDEC	NYSDEC	Sample Designation: Sample Date: Sample Depth (ft bls):	DW-1	DW-1	DW-2	DW-2	DW-2	DW-2
	Part 375	Part 375							
	Unrestricted	Restricted		11/17/2010	11/17/2010	11/17/2010	2/4/2011	11/17/2010	2/4/2011
	Use	Commercial		14.5-16.5	8.5-10.5	9-11	9-11	15-17	15-17
1,1,1-Trichloroethane	680	500000		5.4 U	5.5 U	5.6 U	5.7 U	5.7 U	5.5 U
1,1,2,2-Tetrachloroethane	--	--		5.4 U	5.5 U	5.6 U	5.7 U	5.7 U	5.5 U
1,1,2-Trichloroethane	--	--		5.4 U	5.5 U	5.6 U	5.7 U	5.7 U	5.5 U
1,1-Dichloroethane	270	240000		5.4 U	5.5 U	5.6 U	5.7 U	5.7 U	5.5 U
1,1-Dichloroethene	330	500000		5.4 U	5.5 U	5.6 U	5.7 U	5.7 U	5.5 U
1,2,4-Trichlorobenzene	--	--		5.4 U	5.5 U	5.6 U	5.7 U	5.7 U	5.5 U
1,2-Dibromo-3-Chloropropane	--	--		11 U	11 U	11 U	11 U	11 U	11 U
1,2-Dibromoethane	--	--		5.4 U	5.5 U	5.6 U	5.7 U	5.7 U	5.5 U
1,2-Dichlorobenzene	1100	500000		5.4 U	5.5 U	5.6 U	5.7 U	5.7 U	5.5 U
1,2-Dichloroethane	20	30000		5.4 U	5.5 U	5.6 U	5.7 U	5.7 U	5.5 U
1,2-Dichloropropane	--	--		5.4 U	5.5 U	5.6 U	5.7 U	5.7 U	5.5 U
1,3-Dichlorobenzene	2400	280000		5.4 U	5.5 U	5.6 U	5.7 U	5.7 U	5.5 U
1,4-Dichlorobenzene	1800	130000		5.4 U	5.5 U	5.6 U	5.7 U	5.7 U	5.5 U
2-Butanone (MEK)	120	500000		11 U	11 U	11 U	11 U	11 U	11 U
2-Hexanone	--	--		11 U	11 U	11 U	11 U	11 U	11 U
4-Methyl-2-pentanone (MIBK)	--	--		5.4 U	5.5 U	5.6 U	5.7 U	5.7 U	5.5 U
Acetone	50	500000		22 U	22 U	23 U	6.4 J B	23 U	9.7 J B
Benzene	60	44000		5.4 U	5.5 U	5.6 U	5.7 U	5.7 U	5.5 U
Bromodichloromethane	--	--		5.4 U	5.5 U	5.6 U	5.7 U	5.7 U	5.5 U
Bromoform	--	--		5.4 U	5.5 U	5.6 U	5.7 U	5.7 U	5.5 U
Bromomethane	--	--		5.4 U	5.5 U	5.6 U	5.7 U	5.7 U	5.5 U
Carbon disulfide	--	--		5.4 U *	5.5 U *	5.6 U *	5.7 U	5.7 U *	5.5 U
Carbon tetrachloride	760	22000		5.4 U	5.5 U	5.6 U	5.7 U	5.7 U	5.5 U
Chlorobenzene	1100	500000		5.4 U	5.5 U	5.6 U	5.7 U	5.7 U	5.5 U
Chloroethane	--	--		5.4 U	5.5 U	5.6 U	5.7 U	5.7 U	5.5 U
Chloroform	370	350000		5.4 U	5.5 U	5.6 U	5.7 U	5.7 U	5.5 U
Chloromethane	--	--		5.4 U	5.5 U	5.6 U	5.7 U	5.7 U	5.5 U
cis-1,2-Dichloroethene	250	500000		5.4 U	5.5 U	5.6 U	5.7 U	5.7 U	5.5 U
cis-1,3-Dichloropropene	--	--		5.4 U	5.5 U	5.6 U	5.7 U	5.7 U	5.5 U
Cyclohexane	--	--		5.4 U *	5.5 U *	5.6 U *	5.7 U	5.7 U *	5.5 U
Dibromochloromethane	--	--		5.4 U	5.5 U	5.6 U	5.7 U	5.7 U	5.5 U
Dichlorodifluoromethane	--	--		5.4 U	5.5 U	5.6 U	5.7 U *	5.7 U	5.5 U *
Ethylbenzene	1000	390000		5.4 U	5.5 U	5.6 U	5.7 U	5.7 U	5.5 U
Freon 113	--	--		5.4 U	5.5 U	5.6 U	5.7 U	5.7 U	5.5 U

Table 1. Summary of Volatile Organic Compounds in Soil, Former Avis Headquarters, 900 Old Country Road, Garden City, New York

Parameter (Concentrations in µg/kg)	NYSDEC Part 375 Unrestricted Use	NYSDEC Part 375 Restricted Commercial	Sample Designation:	DW-1	DW-1	DW-2	DW-2	DW-2	DW-2
			Sample Date:	11/17/2010	11/17/2010	11/17/2010	2/4/2011	11/17/2010	2/4/2011
			Sample Depth (ft bls):	14.5-16.5	8.5-10.5	9-11	9-11	15-17	15-17
Isopropylbenzene	--	--		5.4 U	5.5 U	5.6 U	5.7 U	5.7 U	5.5 U
Methyl acetate	--	--		5.4 U	5.5 U	5.6 U	5.7 U	5.7 U	5.5 U
Methylcyclohexane	--	--		5.4 U	5.5 U	5.6 U	5.7 U	5.7 U	5.5 U
Methylene chloride	50	500000		4.6 J B	3.6 J B	4.4 J B	4 J B	3.2 J B	3.9 J B
MTBE	930	500000		5.4 U	5.5 U	5.6 U	5.7 U	5.7 U	5.5 U
Styrene	--	--		5.4 U	5.5 U	5.6 U	5.7 U	5.7 U	5.5 U
Tetrachloroethene	1300	150000		5.4 U	5.5 U	5.6 U	5.7 U	5.7 U	5.5 U
Toluene	700	500000		5.4 U	5.5 U	5.6 U	5.7 U	5.7 U	5.5 U
trans-1,2-Dichloroethene	190	500000		5.4 U	5.5 U	5.6 U	5.7 U	5.7 U	5.5 U
trans-1,3-Dichloropropene	--	--		5.4 U	5.5 U	5.6 U	5.7 U	5.7 U	5.5 U
Trichloroethene	470	200000		5.4 U	5.5 U	5.6 U	5.7 U	5.7 U	5.5 U
Trichlorofluoromethane	--	--		5.4 U	5.5 U	5.6 U	5.7 U	5.7 U	5.5 U
Vinyl chloride	20	13000		5.4 U	5.5 U	5.6 U	5.7 U	5.7 U	5.5 U
Xylenes (total)	260	500000		5.4 U	5.5 U	5.6 U	5.7 U	5.7 U	5.5 U

J - Estimated value

U - Indicates that the compound was analyzed for but not detected

B - The analyte was found in an associated blank, as well as in the sample.

*- Laboratory Control Sample (LCS) or LCS Duplicate exceeds the control limits

DUP - Duplicate sample

µg/kg - Micrograms per kilogram

ft bls - Feet below land surface

NYSDEC - New York State Department of Environmental Conservation

-- No NYSDEC Part 375 Standards available

Bold data indicates that parameter was detected above the NYSDEC Part 375

Unrestricted Use Standards

Shaded data indicates that parameter was detected above the NYSDEC Part 375

Restricted Commercial Standards

Table 1. Summary of Volatile Organic Compounds in Soil, Former Avis Headquarters, 900 Old Country Road, Garden City, New York

Parameter (Concentrations in µg/kg)	NYSDEC Part 375 Unrestricted Use	NYSDEC Part 375 Restricted Commercial	Sample Designation:	DW-2	DW-14	DW-14	DW-15	DW-15	DW-16
			Sample Date:	2/4/2011	11/17/2010	11/17/2010	11/17/2010	11/17/2010	11/17/2010
			Sample Depth (ft bls):	18-20	10-12	14-16	10-12	14-16	12-14
1,1,1-Trichloroethane	680	500000		5.4 U	5.7 U	5.4 U	5.7 U	5.8 U	5.3 U
1,1,2,2-Tetrachloroethane	--	--		5.4 U	5.7 U	5.4 U	5.7 U	5.8 U	5.3 U
1,1,2-Trichloroethane	--	--		5.4 U	5.7 U	5.4 U	5.7 U	5.8 U	5.3 U
1,1-Dichloroethane	270	240000		5.4 U	5.7 U	5.4 U	5.7 U	5.8 U	5.3 U
1,1-Dichloroethene	330	500000		5.4 U	5.7 U	5.4 U	5.7 U	5.8 U	5.3 U
1,2,4-Trichlorobenzene	--	--		5.4 U	5.7 U	5.4 U	5.7 U	5.8 U	5.3 U
1,2-Dibromo-3-Chloropropane	--	--		11 U	11 U	11 U	11 U	12 U	11 U
1,2-Dibromoethane	--	--		5.4 U	5.7 U	5.4 U	5.7 U	5.8 U	5.3 U
1,2-Dichlorobenzene	1100	500000		5.4 U	5.7 U	5.4 U	5.7 U	5.8 U	5.3 U
1,2-Dichloroethane	20	30000		5.4 U	5.7 U	5.4 U	5.7 U	5.8 U	5.3 U
1,2-Dichloropropane	--	--		5.4 U	5.7 U	5.4 U	5.7 U	5.8 U	5.3 U
1,3-Dichlorobenzene	2400	280000		5.4 U	5.7 U	5.4 U	5.7 U	5.8 U	5.3 U
1,4-Dichlorobenzene	1800	130000		5.4 U	5.7 U	5.4 U	5.7 U	5.8 U	5.3 U
2-Butanone (MEK)	120	500000		11 U	11 U	11 U	11 U	12 U	11 U
2-Hexanone	--	--		11 U	11 U	11 U	11 U	12 U	11 U
4-Methyl-2-pentanone (MIBK)	--	--		5.4 U	5.7 U	5.4 U	5.7 U	5.8 U	5.3 U
Acetone	50	500000		5.3 J B	23 U	22 U	23 U	23 U	21 U
Benzene	60	44000		5.4 U	5.7 U	5.4 U	5.7 U	5.8 U	5.3 U
Bromodichloromethane	--	--		5.4 U	5.7 U	5.4 U	5.7 U	5.8 U	5.3 U
Bromoform	--	--		5.4 U	5.7 U	5.4 U	5.7 U	5.8 U	5.3 U
Bromomethane	--	--		5.4 U	5.7 U	5.4 U	5.7 U	5.8 U	5.3 U
Carbon disulfide	--	--		5.4 U	5.7 U *	5.4 U *	5.7 U *	5.8 U *	5.3 U *
Carbon tetrachloride	760	22000		5.4 U	5.7 U	5.4 U	5.7 U	5.8 U	5.3 U
Chlorobenzene	1100	500000		5.4 U	5.7 U	5.4 U	5.7 U	5.8 U	5.3 U
Chloroethane	--	--		5.4 U	5.7 U	5.4 U	5.7 U	5.8 U	5.3 U
Chloroform	370	350000		5.4 U	5.7 U	5.4 U	5.7 U	5.8 U	5.3 U
Chloromethane	--	--		5.4 U	5.7 U	5.4 U	5.7 U	5.8 U	5.3 U
cis-1,2-Dichloroethene	250	500000		5.4 U	5.7 U	5.4 U	5.7 U	5.8 U	5.3 U
cis-1,3-Dichloropropene	--	--		5.4 U	5.7 U	5.4 U	5.7 U	5.8 U	5.3 U
Cyclohexane	--	--		5.4 U	5.7 U *	5.4 U *	5.7 U *	5.8 U *	5.3 U *
Dibromochloromethane	--	--		5.4 U	5.7 U	5.4 U	5.7 U	5.8 U	5.3 U
Dichlorodifluoromethane	--	--		5.4 U *	5.7 U	5.4 U	5.7 U	5.8 U	5.3 U
Ethylbenzene	1000	390000		5.4 U	5.7 U	5.4 U	5.7 U	5.8 U	5.3 U
Freon 113	--	--		5.4 U	5.7 U	5.4 U	5.7 U	5.8 U	5.3 U

Table 1. Summary of Volatile Organic Compounds in Soil, Former Avis Headquarters, 900 Old Country Road, Garden City, New York

Parameter (Concentrations in µg/kg)	NYSDEC Part 375 Unrestricted Use	NYSDEC Part 375 Restricted Commercial	Sample Designation:	DW-2	DW-14	DW-14	DW-15	DW-15	DW-16
			Sample Date:	2/4/2011	11/17/2010	11/17/2010	11/17/2010	11/17/2010	11/17/2010
			Sample Depth (ft bls):	18-20	10-12	14-16	10-12	14-16	12-14
Isopropylbenzene	--	--		5.4 U	5.7 U	5.4 U	5.7 U	5.8 U	5.3 U
Methyl acetate	--	--		5.4 U	5.7 U	5.4 U	5.7 U	5.8 U	5.3 U
Methylcyclohexane	--	--		5.4 U	5.7 U	5.4 U	5.7 U	5.8 U	5.3 U
Methylene chloride	50	500000		3.9 J B	3.7 J B	5 J B	5.5 J B	5.9 J B	3.2 J B
MTBE	930	500000		5.4 U	5.7 U	5.4 U	5.7 U	5.8 U	5.3 U
Styrene	--	--		5.4 U	5.7 U	5.4 U	5.7 U	5.8 U	5.3 U
Tetrachloroethene	1300	150000		5.4 U	5.7 U	5.4 U	5.7 U	5.8 U	5.3 U
Toluene	700	500000		5.4 U	5.7 U	5.4 U	5.7 U	5.8 U	5.3 U
trans-1,2-Dichloroethene	190	500000		5.4 U	5.7 U	5.4 U	5.7 U	5.8 U	5.3 U
trans-1,3-Dichloropropene	--	--		5.4 U	5.7 U	5.4 U	5.7 U	5.8 U	5.3 U
Trichloroethene	470	200000		5.4 U	5.7 U	5.4 U	5.7 U	5.8 U	5.3 U
Trichlorofluoromethane	--	--		5.4 U	5.7 U	5.4 U	5.7 U	5.8 U	5.3 U
Vinyl chloride	20	13000		5.4 U	5.7 U	5.4 U	5.7 U	5.8 U	5.3 U
Xylenes (total)	260	500000		5.4 U	5.7 U	5.4 U	5.7 U	5.8 U	5.3 U

J - Estimated value

U - Indicates that the compound was analyzed for but not detected

B - The analyte was found in an associated blank, as well as in the sample.

*- Laboratory Control Sample (LCS) or LCS Duplicate exceeds the control limits

DUP - Duplicate sample

µg/kg - Micrograms per kilogram

ft bls - Feet below land surface

NYSDEC - New York State Department of Environmental Conservation

-- No NYSDEC Part 375 Standards available

Bold data indicates that parameter was detected above the NYSDEC Part 375

Unrestricted Use Standards

Shaded data indicates that parameter was detected above the NYSDEC Part 375

Restricted Commercial Standards

Table 1. Summary of Volatile Organic Compounds in Soil, Former Avis Headquarters, 900 Old Country Road, Garden City, New York

Parameter (Concentrations in µg/kg)	NYSDEC Part 375 Unrestricted Use	NYSDEC Part 375 Restricted Commercial	Sample Designation:	DW-16	DW-19	DW-19	DW-20	DW-20	DW-21	DW-21
			Sample Date:	11/17/2010	2/4/2011	2/4/2011	2/4/2011	2/4/2011	2/4/2011	2/4/2011
			Sample Depth (ft bls):	6-8	13-14	18-19	19-20	24-25	14-15	19-20
1,1,1-Trichloroethane	680	500000		5.3 U	5.8 U	5.6 U	5.8 U	5.7 U	5.6 U	5.7 U
1,1,2,2-Tetrachloroethane	--	--		5.3 U	5.8 U	5.6 U	5.8 U	5.7 U	5.6 U	5.7 U
1,1,2-Trichloroethane	--	--		5.3 U	5.8 U	5.6 U	5.8 U	5.7 U	5.6 U	5.7 U
1,1-Dichloroethane	270	240000		5.3 U	5.8 U	5.6 U	5.8 U	5.7 U	5.6 U	5.7 U
1,1-Dichloroethene	330	500000		5.3 U	5.8 U	5.6 U	5.8 U	5.7 U	5.6 U	5.7 U
1,2,4-Trichlorobenzene	--	--		5.3 U	5.8 U	5.6 U	5.8 U	5.7 U	5.6 U	5.7 U
1,2-Dibromo-3-Chloropropane	--	--		11 U	12 U	11 U	12 U	11 U	11 U	11 U
1,2-Dibromoethane	--	--		5.3 U	5.8 U	5.6 U	5.8 U	5.7 U	5.6 U	5.7 U
1,2-Dichlorobenzene	1100	500000		5.3 U	5.8 U	5.6 U	5.8 U	5.7 U	5.6 U	5.7 U
1,2-Dichloroethane	20	30000		5.3 U	5.8 U	5.6 U	5.8 U	5.7 U	5.6 U	5.7 U
1,2-Dichloropropane	--	--		5.3 U	5.8 U	5.6 U	5.8 U	5.7 U	5.6 U	5.7 U
1,3-Dichlorobenzene	2400	280000		5.3 U	5.8 U	5.6 U	5.8 U	5.7 U	5.6 U	5.7 U
1,4-Dichlorobenzene	1800	130000		5.3 U	5.8 U	5.6 U	5.8 U	5.7 U	5.6 U	5.7 U
2-Butanone (MEK)	120	500000		11 U	12 U	11 U	12 U	11 U	11 U	11 U
2-Hexanone	--	--		11 U	12 U	11 U	12 U	11 U	11 U	11 U
4-Methyl-2-pentanone (MIBK)	--	--		5.3 U	5.8 U	5.6 U	5.8 U	5.7 U	5.6 U	5.7 U
Acetone	50	500000		21 U	9.9 J B	8.1 J B	6.5 J B	6.3 J B	8.2 J B	8.5 J B
Benzene	60	44000		5.3 U	5.8 U	5.6 U	5.8 U	5.7 U	5.6 U	5.7 U
Bromodichloromethane	--	--		5.3 U	5.8 U	5.6 U	5.8 U	5.7 U	5.6 U	5.7 U
Bromoform	--	--		5.3 U	5.8 U	5.6 U	5.8 U	5.7 U	5.6 U	5.7 U
Bromomethane	--	--		5.3 U	5.8 U	5.6 U	5.8 U	5.7 U	5.6 U	5.7 U
Carbon disulfide	--	--		5.3 U *	5.8 U	5.6 U	5.8 U	5.7 U	5.6 U	5.7 U
Carbon tetrachloride	760	22000		5.3 U	5.8 U	5.6 U	5.8 U	5.7 U	5.6 U	5.7 U
Chlorobenzene	1100	500000		5.3 U	5.8 U	5.6 U	5.8 U	5.7 U	5.6 U	5.7 U
Chloroethane	--	--		5.3 U	5.8 U	5.6 U	5.8 U	5.7 U	5.6 U	5.7 U
Chloroform	370	350000		5.3 U	5.8 U	5.6 U	5.8 U	5.7 U	5.6 U	5.7 U
Chloromethane	--	--		5.3 U	5.8 U	5.6 U	5.8 U	5.7 U	5.6 U	5.7 U
cis-1,2-Dichloroethene	250	500000		5.3 U	5.8 U	5.6 U	5.8 U	5.7 U	5.6 U	5.7 U
cis-1,3-Dichloropropene	--	--		5.3 U	5.8 U	5.6 U	5.8 U	5.7 U	5.6 U	5.7 U
Cyclohexane	--	--		5.3 U *	5.8 U	5.6 U	5.8 U	5.7 U	5.6 U	5.7 U
Dibromochloromethane	--	--		5.3 U	5.8 U	5.6 U	5.8 U	5.7 U	5.6 U	5.7 U
Dichlorodifluoromethane	--	--		5.3 U	5.8 U *	5.6 U *	5.8 U *	5.7 U *	5.6 U *	5.7 U *
Ethylbenzene	1000	390000		5.3 U	5.8 U	5.6 U	5.8 U	5.7 U	5.6 U	5.7 U
Freon 113	--	--		5.3 U	5.8 U	5.6 U	5.8 U	5.7 U	5.6 U	5.7 U

Table 1. Summary of Volatile Organic Compounds in Soil, Former Avis Headquarters, 900 Old Country Road, Garden City, New York

Parameter (Concentrations in µg/kg)	NYSDEC Part 375 Unrestricted Use	NYSDEC Part 375 Restricted Commercial	Sample Designation:	DW-16	DW-19	DW-19	DW-20	DW-20	DW-21	DW-21
			Sample Date:	11/17/2010	2/4/2011	2/4/2011	2/4/2011	2/4/2011	2/4/2011	2/4/2011
			Sample Depth (ft bls):	6-8	13-14	18-19	19-20	24-25	14-15	19-20
Isopropylbenzene	--	--		5.3 U	5.8 U	5.6 U	5.8 U	5.7 U	5.6 U	5.7 U
Methyl acetate	--	--		5.3 U	5.8 U	5.6 U	5.8 U	5.7 U	5.6 U	5.7 U
Methylcyclohexane	--	--		5.3 U	5.8 U	5.6 U	5.8 U	5.7 U	5.6 U	5.7 U
Methylene chloride	50	500000		4.5 J B	4.4 J B	3.9 J B	5.1 J B	5.1 J B	4.8 J B	5.5 J B
MTBE	930	500000		5.3 U	5.8 U	5.6 U	5.8 U	5.7 U	5.6 U	5.7 U
Styrene	--	--		5.3 U	5.8 U	5.6 U	5.8 U	5.7 U	5.6 U	5.7 U
Tetrachloroethene	1300	150000		5.3 U	5.8 U	5.6 U	5.8 U	5.7 U	5.6 U	5.7 U
Toluene	700	500000		5.3 U	5.8 U	5.6 U	5.8 U	5.7 U	5.6 U	5.7 U
trans-1,2-Dichloroethene	190	500000		5.3 U	5.8 U	5.6 U	5.8 U	5.7 U	5.6 U	5.7 U
trans-1,3-Dichloropropene	--	--		5.3 U	5.8 U	5.6 U	5.8 U	5.7 U	5.6 U	5.7 U
Trichloroethene	470	200000		5.3 U	5.8 U	5.6 U	5.8 U	5.7 U	5.6 U	5.7 U
Trichlorofluoromethane	--	--		5.3 U	5.8 U	5.6 U	5.8 U	5.7 U	5.6 U	5.7 U
Vinyl chloride	20	13000		5.3 U	5.8 U	5.6 U	5.8 U	5.7 U	5.6 U	5.7 U
Xylenes (total)	260	500000		5.3 U	5.8 U	5.6 U	5.8 U	5.7 U	5.6 U	5.7 U

J - Estimated value

U - Indicates that the compound was analyzed for but not detected

B - The analyte was found in an associated blank, as well as in the sample.

*- Laboratory Control Sample (LCS) or LCS Duplicate exceeds the control limits

DUP - Duplicate sample

µg/kg - Micrograms per kilogram

ft bls - Feet below land surface

NYSDEC - New York State Department of Environmental Conservation

-- No NYSDEC Part 375 Standards available

Bold data indicates that parameter was detected above the NYSDEC Part 375

Unrestricted Use Standards

Shaded data indicates that parameter was detected above the NYSDEC Part 375

Restricted Commercial Standards

Table 1. Summary of Volatile Organic Compounds in Soil, Former Avis Headquarters, 900 Old Country Road, Garden City, New York

Parameter (Concentrations in µg/kg)	NYSDEC Part 375 Unrestricted Use	NYSDEC Part 375 Restricted Commercial	Sample Designation: Sample Date: Sample Depth (ft bls):	DW-22 11/17/2010 10-12	DW-22 11/17/2010 14-16	GSB-4 2/1/2011 0-2	GSB-4 2/1/2011 2-4	GSB-05 2/1/2011 0-2	GSB-05 2/1/2011 2-4
1,1,1-Trichloroethane	680	500000		5.3 U	5.4 U	5.9 U	6.1 U	5.8 U	5.9 U
1,1,2,2-Tetrachloroethane	--	--		5.3 U	5.4 U	5.9 U	6.1 U	5.8 U	5.9 U
1,1,2-Trichloroethane	--	--		5.3 U	5.4 U	5.9 U	6.1 U	5.8 U	5.9 U
1,1-Dichloroethane	270	240000		5.3 U	5.4 U	5.9 U	6.1 U	5.8 U	5.9 U
1,1-Dichloroethene	330	500000		5.3 U	5.4 U	5.9 U	6.1 U	5.8 U	5.9 U
1,2,4-Trichlorobenzene	--	--		5.3 U	5.4 U	5.9 U	6.1 U	5.8 U	5.9 U
1,2-Dibromo-3-Chloropropane	--	--		11 U	11 U	12 U	12 U	12 U	12 U
1,2-Dibromoethane	--	--		5.3 U	5.4 U	5.9 U	6.1 U	5.8 U	5.9 U
1,2-Dichlorobenzene	1100	500000		5.3 U	5.4 U	5.9 U	6.1 U	5.8 U	5.9 U
1,2-Dichloroethane	20	30000		5.3 U	5.4 U	5.9 U	6.1 U	5.8 U	5.9 U
1,2-Dichloropropane	--	--		5.3 U	5.4 U	5.9 U	6.1 U	5.8 U	5.9 U
1,3-Dichlorobenzene	2400	280000		5.3 U	5.4 U	5.9 U	6.1 U	5.8 U	5.9 U
1,4-Dichlorobenzene	1800	130000		5.3 U	5.4 U	5.9 U	6.1 U	5.8 U	5.9 U
2-Butanone (MEK)	120	500000		11 U	11 U	12 U	12 U	29	12 U
2-Hexanone	--	--		11 U	11 U	12 U	12 U	12 U	12 U
4-Methyl-2-pentanone (MIBK)	--	--		5.3 U	5.4 U	5.9 U	6.1 U	5.8 U	5.9 U
Acetone	50	500000		21 U	22 U	5.7 J B	24 U	120 B	4.5 J B
Benzene	60	44000		5.3 U	5.4 U	5.9 U	6.1 U	5.8 U	5.9 U
Bromodichloromethane	--	--		5.3 U	5.4 U	5.9 U	6.1 U	5.8 U	5.9 U
Bromoform	--	--		5.3 U	5.4 U	5.9 U	6.1 U	5.8 U	5.9 U
Bromomethane	--	--		5.3 U	5.4 U	5.9 U	6.1 U	5.8 U	5.9 U
Carbon disulfide	--	--		5.3 U *	5.4 U *	5.9 U	6.1 U	5.8 U	5.9 U
Carbon tetrachloride	760	22000		5.3 U	5.4 U	5.9 U	6.1 U	5.8 U	5.9 U
Chlorobenzene	1100	500000		5.3 U	5.4 U	5.9 U	6.1 U	5.8 U	5.9 U
Chloroethane	--	--		5.3 U	5.4 U	5.9 U	6.1 U	5.8 U	5.9 U
Chloroform	370	350000		5.3 U	5.4 U	5.9 U	6.1 U	5.8 U	5.9 U
Chloromethane	--	--		5.3 U	5.4 U	5.9 U	6.1 U	5.8 U	5.9 U
cis-1,2-Dichloroethene	250	500000		5.3 U	5.4 U	5.9 U	6.1 U	5.8 U	5.9 U
cis-1,3-Dichloropropene	--	--		5.3 U	5.4 U	5.9 U	6.1 U	5.8 U	5.9 U
Cyclohexane	--	--		5.3 U *	5.4 U *	5.9 U	6.1 U	5.8 U	5.9 U
Dibromochloromethane	--	--		5.3 U	5.4 U	5.9 U	6.1 U	5.8 U	5.9 U
Dichlorodifluoromethane	--	--		5.3 U	5.4 U	5.9 U	6.1 U	5.8 U	5.9 U
Ethylbenzene	1000	390000		5.3 U	5.4 U	5.9 U	6.1 U	5.8 U	5.9 U
Freon 113	--	--		5.3 U	5.4 U	5.9 U	6.1 U	5.8 U	5.9 U

Table 1. Summary of Volatile Organic Compounds in Soil, Former Avis Headquarters, 900 Old Country Road, Garden City, New York

Parameter (Concentrations in µg/kg)	NYSDEC Part 375 Unrestricted Use	NYSDEC Part 375 Restricted Commercial	Sample Designation:	DW-22	DW-22	GSB-4	GSB-4	GSB-05	GSB-05
			Sample Date:	11/17/2010	11/17/2010	2/1/2011	2/1/2011	2/1/2011	2/1/2011
			Sample Depth (ft bls):	10-12	14-16	0-2	2-4	0-2	2-4
Isopropylbenzene	--	--		5.3 U	5.4 U	5.9 U	6.1 U	5.8 U	5.9 U
Methyl acetate	--	--		5.3 U	5.4 U	5.9 U	6.1 U	5.8 U	5.9 U
Methylcyclohexane	--	--		5.3 U	5.4 U	5.9 U	6.1 U	5.8 U	5.9 U
Methylene chloride	50	500000		8.1 J B	3.4 J B	6.4 J B	6.7 J B	6.8 J B	6.6 J B
MTBE	930	500000		5.3 U	5.4 U	5.9 U	6.1 U	5.8 U	5.9 U
Styrene	--	--		5.3 U	5.4 U	5.9 U	6.1 U	5.8 U	5.9 U
Tetrachloroethene	1300	150000		5.3 U	5.4 U	5.9 U	6.1 U	5.8 U	5.9 U
Toluene	700	500000		5.3 U	5.4 U	5.9 U	6.1 U	5.8 U	5.9 U
trans-1,2-Dichloroethene	190	500000		5.3 U	5.4 U	5.9 U	6.1 U	5.8 U	5.9 U
trans-1,3-Dichloropropene	--	--		5.3 U	5.4 U	5.9 U	6.1 U	5.8 U	5.9 U
Trichloroethene	470	200000		5.3 U	5.4 U	5.9 U	6.1 U	5.8 U	2.5 J
Trichlorofluoromethane	--	--		5.3 U	5.4 U	5.9 U	6.1 U	5.8 U	5.9 U
Vinyl chloride	20	13000		5.3 U	5.4 U	5.9 U	6.1 U	5.8 U	5.9 U
Xylenes (total)	260	500000		5.3 U	5.4 U	5.9 U	6.1 U	5.8 U	5.9 U

J - Estimated value

U - Indicates that the compound was analyzed for but not detected

B - The analyte was found in an associated blank, as well as in the sample.

*- Laboratory Control Sample (LCS) or LCS Duplicate exceeds the control limits

DUP - Duplicate sample

µg/kg - Micrograms per kilogram

ft bls - Feet below land surface

NYSDEC - New York State Department of Environmental Conservation

-- No NYSDEC Part 375 Standards available

Bold data indicates that parameter was detected above the NYSDEC Part 375

Unrestricted Use Standards

Shaded data indicates that parameter was detected above the NYSDEC Part 375

Restricted Commercial Standards

Table 1. Summary of Volatile Organic Compounds in Soil, Former Avis Headquarters, 900 Old Country Road, Garden City, New York

Parameter (Concentrations in µg/kg)	NYSDEC Part 375 Unrestricted Use	NYSDEC Part 375 Restricted Commercial	Sample Designation:	GSB-7	GSB-7	GSB-08	GSB-08	GSB-10	GSB-10	GSB-12
			Sample Date:	2/1/2011	2/1/2011	2/2/2011	2/2/2011	2/1/2011	2/1/2011	1/31/2011
			Sample Depth (ft bls):	0-2	2-4	0-2	2-4	0-2	2-4	0-2
1,1,1-Trichloroethane	680	500000		5.6 U	5.5 U	5.6 U	5.8 U	5.3 U	5.2 U	5.3 U
1,1,2,2-Tetrachloroethane	--	--		5.6 U	5.5 U	5.6 U	5.8 U	5.3 U	5.2 U	5.3 U
1,1,2-Trichloroethane	--	--		5.6 U	5.5 U	5.6 U	5.8 U	5.3 U	5.2 U	5.3 U
1,1-Dichloroethane	270	240000		5.6 U	5.5 U	5.6 U	5.8 U	5.3 U	5.2 U	5.3 U
1,1-Dichloroethene	330	500000		5.6 U	5.5 U	5.6 U	5.8 U	5.3 U	5.2 U	5.3 U
1,2,4-Trichlorobenzene	--	--		5.6 U	5.5 U	5.6 U	5.8 U	5.3 U	5.2 U	5.3 U
1,2-Dibromo-3-Chloropropane	--	--		11 U	11 U	11 U	12 U	11 U	10 U	11 U
1,2-Dibromoethane	--	--		5.6 U	5.5 U	5.6 U	5.8 U	5.3 U	5.2 U	5.3 U
1,2-Dichlorobenzene	1100	500000		5.6 U	5.5 U	5.6 U	5.8 U	5.3 U	5.2 U	5.3 U
1,2-Dichloroethane	20	30000		5.6 U	5.5 U	5.6 U	5.8 U	5.3 U	5.2 U	5.3 U
1,2-Dichloropropane	--	--		5.6 U	5.5 U	5.6 U	5.8 U	5.3 U	5.2 U	5.3 U
1,3-Dichlorobenzene	2400	280000		5.6 U	5.5 U	5.6 U	5.8 U	5.3 U	5.2 U	5.3 U
1,4-Dichlorobenzene	1800	130000		5.6 U	5.5 U	5.6 U	5.8 U	5.3 U	5.2 U	5.3 U
2-Butanone (MEK)	120	500000		11 U	11 U	11 U	12 U	11 U	10 U	11 U
2-Hexanone	--	--		11 U	11 U	11 U	12 U	11 U	10 U	11 U
4-Methyl-2-pentanone (MIBK)	--	--		5.6 U	5.5 U	5.6 U	5.8 U	5.3 U	5.2 U	5.3 U
Acetone	50	500000		4.6 J B	4.4 J B	6.1 J	23 U	4.4 J B	4.8 J B	21 U
Benzene	60	44000		5.6 U	5.5 U	5.6 U	5.8 U	5.3 U	5.2 U	5.3 U
Bromodichloromethane	--	--		5.6 U	5.5 U	5.6 U	5.8 U	5.3 U	5.2 U	5.3 U
Bromoform	--	--		5.6 U	5.5 U	5.6 U	5.8 U	5.3 U	5.2 U	5.3 U
Bromomethane	--	--		5.6 U	5.5 U	5.6 U	5.8 U	5.3 U	5.2 U	5.3 U
Carbon disulfide	--	--		5.6 U	5.5 U	5.6 U	5.8 U	5.3 U	5.2 U	5.3 U
Carbon tetrachloride	760	22000		5.6 U	5.5 U	5.6 U	5.8 U	5.3 U	5.2 U	5.3 U
Chlorobenzene	1100	500000		5.6 U	5.5 U	5.6 U	5.8 U	5.3 U	5.2 U	5.3 U
Chloroethane	--	--		5.6 U	5.5 U	5.6 U	5.8 U	5.3 U	5.2 U	5.3 U
Chloroform	370	350000		5.6 U	5.5 U	5.6 U	5.8 U	5.3 U	5.2 U	5.3 U
Chloromethane	--	--		5.6 U	5.5 U	5.6 U	5.8 U	5.3 U	5.2 U	5.3 U
cis-1,2-Dichloroethene	250	500000		5.6 U	5.5 U	5.6 U	5.8 U	5.3 U	5.2 U	5.3 U
cis-1,3-Dichloropropene	--	--		5.6 U	5.5 U	5.6 U	5.8 U	5.3 U	5.2 U	5.3 U
Cyclohexane	--	--		5.6 U	5.5 U	5.6 U	5.8 U	5.3 U	5.2 U	5.3 U
Dibromochloromethane	--	--		5.6 U	5.5 U	5.6 U	5.8 U	5.3 U	5.2 U	5.3 U
Dichlorodifluoromethane	--	--		5.6 U	5.5 U	5.6 U *	5.8 U *	5.3 U	5.2 U	5.3 U *
Ethylbenzene	1000	390000		5.6 U	5.5 U	5.6 U	5.8 U	5.3 U	5.2 U	5.3 U
Freon 113	--	--		5.6 U	5.5 U	5.6 U	5.8 U	5.3 U	5.2 U	5.3 U

Table 1. Summary of Volatile Organic Compounds in Soil, Former Avis Headquarters, 900 Old Country Road, Garden City, New York

Parameter (Concentrations in µg/kg)	NYSDEC Part 375 Unrestricted Use	NYSDEC Part 375 Restricted Commercial	Sample Designation:	GSB-7	GSB-7	GSB-08	GSB-08	GSB-10	GSB-10	GSB-12
	Use	Commercial	Sample Date:	2/1/2011	2/1/2011	2/2/2011	2/2/2011	2/1/2011	2/1/2011	1/31/2011
			Sample Depth (ft bls):	0-2	2-4	0-2	2-4	0-2	2-4	0-2
Isopropylbenzene	--	--		5.6 U	5.5 U	5.6 U	5.8 U	5.3 U	5.2 U	5.3 U
Methyl acetate	--	--		5.6 U	5.5 U	5.6 U *	5.8 U *	5.3 U	5.2 U	5.3 U *
Methylcyclohexane	--	--		5.6 U	5.5 U	5.6 U	5.8 U	5.3 U	5.2 U	5.3 U
Methylene chloride	50	500000		5.8 J B	6.2 J B	5.1 J B	5.4 J B	5.9 J B	5.8 J B	5.8 J B
MTBE	930	500000		5.6 U	5.5 U	5.6 U	5.8 U	5.3 U	5.2 U	5.3 U
Styrene	--	--		5.6 U	5.5 U	5.6 U	5.8 U	5.3 U	5.2 U	5.3 U
Tetrachloroethene	1300	150000		5.6 U	5.5 U	5.6 U	5.8 U	3.4 J	2.2 J	3.4 J
Toluene	700	500000		5.6 U	5.5 U	5.6 U	5.8 U	5.3 U	5.2 U	5.3 U
trans-1,2-Dichloroethene	190	500000		5.6 U	5.5 U	5.6 U	5.8 U	5.3 U	5.2 U	5.3 U
trans-1,3-Dichloropropene	--	--		5.6 U	5.5 U	5.6 U	5.8 U	5.3 U	5.2 U	5.3 U
Trichloroethene	470	200000		5.6 U	5.5 U	5.6 U	5.8 U	1 J	5.2 U	5.3 U
Trichlorofluoromethane	--	--		5.6 U	5.5 U	5.6 U	5.8 U	5.3 U	5.2 U	5.3 U
Vinyl chloride	20	13000		5.6 U	5.5 U	5.6 U	5.8 U	5.3 U	5.2 U	5.3 U
Xylenes (total)	260	500000		5.6 U	5.5 U	5.6 U	5.8 U	5.3 U	5.2 U	5.3 U

J - Estimated value

U - Indicates that the compound was analyzed for but not detected

B - The analyte was found in an associated blank, as well as in the sample.

*- Laboratory Control Sample (LCS) or LCS Duplicate exceeds the control limits

DUP - Duplicate sample

µg/kg - Micrograms per kilogram

ft bls - Feet below land surface

NYSDEC - New York State Department of Environmental Conservation

-- No NYSDEC Part 375 Standards available

Bold data indicates that parameter was detected above the NYSDEC Part 375

Unrestricted Use Standards

Shaded data indicates that parameter was detected above the NYSDEC Part 375

Restricted Commercial Standards

Table 1. Summary of Volatile Organic Compounds in Soil, Former Avis Headquarters, 900 Old Country Road, Garden City, New York

Parameter (Concentrations in µg/kg)	NYSDEC Part 375 Unrestricted Use	NYSDEC Part 375 Restricted Commercial	Sample Designation: Sample Date: Sample Depth (ft bls):	GSB-12 1/31/2011 2-4	GSB-13 1/31/2011 0-2	GSB-13 1/31/2011 2-4	GSB-13A 1/31/2011 0-2	GSB-13A 1/31/2011 2-4	GSB-17 1/31/2011 0-2
1,1,1-Trichloroethane	680	500000		5.1 U	5.3 U	5.1 U	5.3 U	5.1 U	5.1 U
1,1,2,2-Tetrachloroethane	--	--		5.1 U	5.3 U	5.1 U	5.3 U	5.1 U	5.1 U
1,1,2-Trichloroethane	--	--		5.1 U	5.3 U	5.1 U	5.3 U	5.1 U	5.1 U
1,1-Dichloroethane	270	240000		5.1 U	5.3 U	5.1 U	5.3 U	5.1 U	5.1 U
1,1-Dichloroethene	330	500000		5.1 U	5.3 U	5.1 U	5.3 U	5.1 U	5.1 U
1,2,4-Trichlorobenzene	--	--		5.1 U	5.3 U	5.1 U	5.3 U	5.1 U	5.1 U
1,2-Dibromo-3-Chloropropane	--	--		10 U	11 U	10 U	11 U	10 U	10 U
1,2-Dibromoethane	--	--		5.1 U	5.3 U	5.1 U	5.3 U	5.1 U	5.1 U
1,2-Dichlorobenzene	1100	500000		5.1 U	5.3 U	5.1 U	5.3 U	5.1 U	5.1 U
1,2-Dichloroethane	20	30000		5.1 U	5.3 U	5.1 U	5.3 U	5.1 U	5.1 U
1,2-Dichloropropane	--	--		5.1 U	5.3 U	5.1 U	5.3 U	5.1 U	5.1 U
1,3-Dichlorobenzene	2400	280000		5.1 U	5.3 U	5.1 U	5.3 U	5.1 U	5.1 U
1,4-Dichlorobenzene	1800	130000		5.1 U	5.3 U	5.1 U	5.3 U	5.1 U	5.1 U
2-Butanone (MEK)	120	500000		10 U	11 U	10 U	11 U	10 U	10 U
2-Hexanone	--	--		10 U	11 U	10 U	11 U	10 U	10 U
4-Methyl-2-pentanone (MIBK)	--	--		5.1 U	5.3 U	5.1 U	5.3 U	5.1 U	5.1 U
Acetone	50	500000		2.8 J	4.6 J	7.2 J	21 U	20 U	20 U
Benzene	60	44000		5.1 U	5.3 U	5.1 U	5.3 U	5.1 U	5.1 U
Bromodichloromethane	--	--		5.1 U	5.3 U	5.1 U	5.3 U	5.1 U	5.1 U
Bromoform	--	--		5.1 U	5.3 U	5.1 U	5.3 U	5.1 U	5.1 U
Bromomethane	--	--		5.1 U	5.3 U	5.1 U	5.3 U	5.1 U	5.1 U
Carbon disulfide	--	--		5.1 U	5.3 U	5.1 U	5.3 U	5.1 U	5.1 U
Carbon tetrachloride	760	22000		5.1 U	5.3 U	5.1 U	5.3 U	5.1 U	5.1 U
Chlorobenzene	1100	500000		5.1 U	5.3 U	5.1 U	5.3 U	5.1 U	5.1 U
Chloroethane	--	--		5.1 U	5.3 U	5.1 U	5.3 U	5.1 U	5.1 U
Chloroform	370	350000		5.1 U	5.3 U	5.1 U	5.3 U	5.1 U	5.1 U
Chloromethane	--	--		5.1 U	5.3 U	5.1 U	5.3 U	5.1 U	5.1 U
cis-1,2-Dichloroethene	250	500000		5.1 U	5.3 U	5.1 U	5.3 U	5.1 U	5.1 U
cis-1,3-Dichloropropene	--	--		5.1 U	5.3 U	5.1 U	5.3 U	5.1 U	5.1 U
Cyclohexane	--	--		5.1 U	5.3 U	5.1 U	5.3 U	5.1 U	5.1 U
Dibromochloromethane	--	--		5.1 U	5.3 U	5.1 U	5.3 U	5.1 U	5.1 U
Dichlorodifluoromethane	--	--		5.1 U *	5.3 U *	5.1 U *	5.3 U *	5.1 U *	5.1 U *
Ethylbenzene	1000	390000		5.1 U	5.3 U	5.1 U	5.3 U	5.1 U	5.1 U
Freon 113	--	--		5.1 U	5.3 U	5.1 U	5.3 U	5.1 U	5.1 U

Table 1. Summary of Volatile Organic Compounds in Soil, Former Avis Headquarters, 900 Old Country Road, Garden City, New York

Parameter (Concentrations in µg/kg)	NYSDEC Part 375 Unrestricted Use	NYSDEC Part 375 Restricted Commercial	Sample Designation:	GSB-12	GSB-13	GSB-13	GSB-13A	GSB-13A	GSB-17
			Sample Date:	1/31/2011	1/31/2011	1/31/2011	1/31/2011	1/31/2011	1/31/2011
			Sample Depth (ft bls):	2-4	0-2	2-4	0-2	2-4	0-2
Isopropylbenzene	--	--		5.1 U	5.3 U	5.1 U	5.3 U	5.1 U	5.1 U
Methyl acetate	--	--		5.1 U *	5.3 U *	5.1 U *	5.3 U *	5.1 U *	5.1 U *
Methylcyclohexane	--	--		5.1 U	5.3 U	5.1 U	5.3 U	5.1 U	5.1 U
Methylene chloride	50	500000		6 J B	8 J B	7.8 J B	5.1 J B	5.8 J B	4.5 J B
MTBE	930	500000		5.1 U	5.3 U	5.1 U	7.3	5.1 U	5.1 U
Styrene	--	--		5.1 U	5.3 U	5.1 U	5.3 U	5.1 U	5.1 U
Tetrachloroethene	1300	150000		5.1 U	320	31	97	4.1 J	5.1 U
Toluene	700	500000		5.1 U	0.42 J	5.1 U	0.36 J	5.1 U	5.1 U
trans-1,2-Dichloroethene	190	500000		5.1 U	5.3 U	5.1 U	5.3 U	5.1 U	5.1 U
trans-1,3-Dichloropropene	--	--		5.1 U	5.3 U	5.1 U	5.3 U	5.1 U	5.1 U
Trichloroethene	470	200000		5.1 U	12	5.1 U	2.5 J	5.1 U	5.1 U
Trichlorofluoromethane	--	--		5.1 U	5.3 U	5.1 U	5.3 U	5.1 U	5.1 U
Vinyl chloride	20	13000		5.1 U	5.3 U	5.1 U	5.3 U	5.1 U	5.1 U
Xylenes (total)	260	500000		5.1 U	5.3 U	5.1 U	5.3 U	5.1 U	5.1 U

J - Estimated value

U - Indicates that the compound was analyzed for but not detected

B - The analyte was found in an associated blank, as well as in the sample.

*- Laboratory Control Sample (LCS) or LCS Duplicate exceeds the control limits

DUP - Duplicate sample

µg/kg - Micrograms per kilogram

ft bls - Feet below land surface

NYSDEC - New York State Department of Environmental Conservation

-- No NYSDEC Part 375 Standards available

Bold data indicates that parameter was detected above the NYSDEC Part 375

Unrestricted Use Standards

Shaded data indicates that parameter was detected above the NYSDEC Part 375

Restricted Commercial Standards

Table 1. Summary of Volatile Organic Compounds in Soil, Former Avis Headquarters, 900 Old Country Road, Garden City, New York

Parameter (Concentrations in µg/kg)	NYSDEC Part 375	NYSDEC Part 375	Sample Designation:	GSB-17	GSB-18	GSB-18	GSB-19	GSB-19	GSB-19
	Unrestricted	Restricted	Sample Date:	1/31/2011	2/3/2011	2/3/2011	5/31/2011	5/31/2011	5/31/2011
	Use	Commercial	Sample Depth (ft bls):	2-4	0-2	2-4	0-2 inch	1-3	3-5
1,1,1-Trichloroethane	680	500000		5.1 U	5.5 U	5.2 U	5.4 U	5.7 U	5.4 U
1,1,2,2-Tetrachloroethane	--	--		5.1 U	5.5 U	5.2 U	5.4 U	5.7 U	5.4 U
1,1,2-Trichloroethane	--	--		5.1 U	5.5 U	5.2 U	5.4 U	5.7 U	5.4 U
1,1-Dichloroethane	270	240000		5.1 U	5.5 U	5.2 U	5.4 U	5.7 U	5.4 U
1,1-Dichloroethene	330	500000		5.1 U	5.5 U	5.2 U	5.4 U	5.7 U	5.4 U
1,2,4-Trichlorobenzene	--	--		5.1 U	5.5 U	5.2 U	5.4 U	5.7 U	5.4 U
1,2-Dibromo-3-Chloropropane	--	--		10 U	11 U	10 U	11 U	11 U	11 U
1,2-Dibromoethane	--	--		5.1 U	5.5 U	5.2 U	5.4 U	5.7 U	5.4 U
1,2-Dichlorobenzene	1100	500000		5.1 U	5.5 U	5.2 U	5.4 U	5.7 U	5.4 U
1,2-Dichloroethane	20	30000		5.1 U	5.5 U	5.2 U	5.4 U	5.7 U	5.4 U
1,2-Dichloropropane	--	--		5.1 U	5.5 U	5.2 U	5.4 U	5.7 U	5.4 U
1,3-Dichlorobenzene	2400	280000		5.1 U	5.5 U	5.2 U	5.4 U	5.7 U	5.4 U
1,4-Dichlorobenzene	1800	130000		5.1 U	5.5 U	5.2 U	5.4 U	5.7 U	5.4 U
2-Butanone (MEK)	120	500000		10 U	11 U	10 U	11 U	11 U	11 U
2-Hexanone	--	--		10 U	11 U	10 U	11 U	11 U	11 U
4-Methyl-2-pentanone (MIBK)	--	--		5.1 U	5.5 U	5.2 U	5.4 U	5.7 U	5.4 U
Acetone	50	500000		20 U	18 J B	8.8 J B	3.5 J B	23 U	21 U
Benzene	60	44000		5.1 U	5.5 U	5.2 U	5.4 U	5.7 U	5.4 U
Bromodichloromethane	--	--		5.1 U	5.5 U	5.2 U	5.4 U	5.7 U	5.4 U
Bromoform	--	--		5.1 U	5.5 U	5.2 U	5.4 U	5.7 U	5.4 U
Bromomethane	--	--		5.1 U	5.5 U	5.2 U	5.4 U	5.7 U	5.4 U
Carbon disulfide	--	--		5.1 U	5.5 U	5.2 U	5.4 U	5.7 U	5.4 U
Carbon tetrachloride	760	22000		5.1 U	5.5 U	5.2 U	5.4 U	5.7 U	5.4 U
Chlorobenzene	1100	500000		5.1 U	5.5 U	5.2 U	5.4 U	5.7 U	5.4 U
Chloroethane	--	--		5.1 U	5.5 U	5.2 U	5.4 U *	5.7 U *	5.4 U *
Chloroform	370	350000		5.1 U	5.5 U	5.2 U	5.4 U	5.7 U	5.4 U
Chloromethane	--	--		5.1 U	5.5 U	5.2 U	5.4 U	5.7 U	5.4 U
cis-1,2-Dichloroethene	250	500000		5.1 U	5.5 U	5.2 U	5.4 U	5.7 U	5.4 U
cis-1,3-Dichloropropene	--	--		5.1 U	5.5 U	5.2 U	5.4 U	5.7 U	5.4 U
Cyclohexane	--	--		5.1 U	5.5 U	5.2 U	5.4 U	5.7 U	5.4 U
Dibromochloromethane	--	--		5.1 U	5.5 U	5.2 U	5.4 U	5.7 U	5.4 U
Dichlorodifluoromethane	--	--		5.1 U *	5.5 U *	5.2 U *	5.4 U	5.7 U	5.4 U
Ethylbenzene	1000	390000		5.1 U	5.5 U	5.2 U	5.4 U	5.7 U	5.4 U
Freon 113	--	--		5.1 U	5.5 U	5.2 U	5.4 U	5.7 U	5.4 U

Table 1. Summary of Volatile Organic Compounds in Soil, Former Avis Headquarters, 900 Old Country Road, Garden City, New York

Parameter (Concentrations in µg/kg)	NYSDEC Part 375 Unrestricted Use	NYSDEC Part 375 Restricted Commercial	Sample Designation:	GSB-17	GSB-18	GSB-18	GSB-19	GSB-19	GSB-19
			Sample Date:	1/31/2011	2/3/2011	2/3/2011	5/31/2011	5/31/2011	5/31/2011
			Sample Depth (ft bls):	2-4	0-2	2-4	0-2 inch	1-3	3-5
Isopropylbenzene	--	--		5.1 U	5.5 U	5.2 U	5.4 U	5.7 U	5.4 U
Methyl acetate	--	--		5.1 U *	5.5 U	5.2 U	5.4 U *	5.7 U *	5.4 U *
Methylcyclohexane	--	--		5.1 U	5.5 U	5.2 U	5.4 U	5.7 U	5.4 U
Methylene chloride	50	500000		5.1 J B	4.8 J B	4.5 J B	8 J B	7.8 J B	6.5 J B
MTBE	930	500000		5.1 U	5.5 U	5.2 U	5.4 U	5.7 U	5.4 U
Styrene	--	--		5.1 U	5.5 U	5.2 U	5.4 U	5.7 U	5.4 U
Tetrachloroethene	1300	150000		5.1 U	5.5 U	5.2 U	5.4 U	5.7 U	5.4 U
Toluene	700	500000		5.1 U	0.29 J	5.2 U	5.4 U	5.7 U	5.4 U
trans-1,2-Dichloroethene	190	500000		5.1 U	5.5 U	5.2 U	5.4 U	5.7 U	5.4 U
trans-1,3-Dichloropropene	--	--		5.1 U	5.5 U	5.2 U	5.4 U	5.7 U	5.4 U
Trichloroethene	470	200000		5.1 U	5.5 U	5.2 U	5.4 U	5.7 U	5.4 U
Trichlorofluoromethane	--	--		5.1 U	5.5 U	5.2 U	5.4 U	5.7 U	5.4 U
Vinyl chloride	20	13000		5.1 U	5.5 U	5.2 U	5.4 U	5.7 U	5.4 U
Xylenes (total)	260	500000		5.1 U	0.62 J	5.2 U	5.4 U	5.7 U	5.4 U

J - Estimated value

U - Indicates that the compound was analyzed for but not detected

B - The analyte was found in an associated blank, as well as in the sample.

*- Laboratory Control Sample (LCS) or LCS Duplicate exceeds the control limits

DUP - Duplicate sample

µg/kg - Micrograms per kilogram

ft bls - Feet below land surface

NYSDEC - New York State Department of Environmental Conservation

-- No NYSDEC Part 375 Standards available

Bold data indicates that parameter was detected above the NYSDEC Part 375

Unrestricted Use Standards

Shaded data indicates that parameter was detected above the NYSDEC Part 375

Restricted Commercial Standards

Table 1. Summary of Volatile Organic Compounds in Soil, Former Avis Headquarters, 900 Old Country Road, Garden City, New York

Parameter (Concentrations in µg/kg)	NYSDEC Part 375 Unrestricted Use	NYSDEC Part 375 Restricted Commercial	Sample Designation:	GSB-19 5/31/2011 8-10	GSB-19 5/31/2011 17-19	GSB-20 6/1/2011 0-2 inches	GSB-20 6/1/2011 1-3	GSB-20 6/1/2011 3-5	GSB-20 6/1/2011 8-10	GSB-20 6/1/2011 17-19
			Sample Date:							
			Sample Depth (ft bls):							
1,1,1-Trichloroethane	680	500000		5.2 U	5.2 U	5.4 U	6.3 U	5.6 U	5.1 U	5.3 U
1,1,2,2-Tetrachloroethane	--	--		5.2 U	5.2 U	5.4 U	6.3 U	5.6 U	5.1 U	5.3 U
1,1,2-Trichloroethane	--	--		5.2 U	5.2 U	5.4 U	6.3 U	5.6 U	5.1 U	5.3 U
1,1-Dichloroethane	270	240000		5.2 U	5.2 U	5.4 U	6.3 U	5.6 U	5.1 U	5.3 U
1,1-Dichloroethene	330	500000		5.2 U	5.2 U	5.4 U	6.3 U	5.6 U	5.1 U	5.3 U
1,2,4-Trichlorobenzene	--	--		5.2 U	5.2 U	5.4 U	6.3 U	5.6 U	5.1 U	5.3 U
1,2-Dibromo-3-Chloropropane	--	--		10 U	10 U	11 U	13 U	11 U	10 U	11 U
1,2-Dibromoethane	--	--		5.2 U	5.2 U	5.4 U	6.3 U	5.6 U	5.1 U	5.3 U
1,2-Dichlorobenzene	1100	500000		5.2 U	5.2 U	5.4 U	6.3 U	5.6 U	5.1 U	5.3 U
1,2-Dichloroethane	20	30000		5.2 U	5.2 U	5.4 U	6.3 U	5.6 U	5.1 U	5.3 U
1,2-Dichloropropane	--	--		5.2 U	5.2 U	5.4 U	6.3 U	5.6 U	5.1 U	5.3 U
1,3-Dichlorobenzene	2400	280000		5.2 U	5.2 U	5.4 U	6.3 U	5.6 U	5.1 U	5.3 U
1,4-Dichlorobenzene	1800	130000		5.2 U	5.2 U	5.4 U	6.3 U	5.6 U	5.1 U	5.3 U
2-Butanone (MEK)	120	500000		10 U	10 U	11 U	13 U	11 U	10 U	11 U
2-Hexanone	--	--		10 U	10 U	11 U	13 U	11 U	10 U	11 U
4-Methyl-2-pentanone (MIBK)	--	--		5.2 U	5.2 U	5.4 U	6.3 U	5.6 U	5.1 U	5.3 U
Acetone	50	500000		3.8 J B	12 J B	8.7 J B	4 J	3.4 J	2.5 J	21 U
Benzene	60	44000		5.2 U	5.2 U	5.4 U	6.3 U	5.6 U	5.1 U	5.3 U
Bromodichloromethane	--	--		5.2 U	5.2 U	5.4 U	6.3 U	5.6 U	5.1 U	5.3 U
Bromoform	--	--		5.2 U	5.2 U	5.4 U	6.3 U	5.6 U	5.1 U	5.3 U
Bromomethane	--	--		5.2 U	5.2 U	5.4 U	6.3 U	5.6 U	5.1 U	5.3 U
Carbon disulfide	--	--		5.2 U	5.2 U	5.4 U *	6.3 U *	5.6 U *	5.1 U *	5.3 U *
Carbon tetrachloride	760	22000		5.2 U	5.2 U	5.4 U	6.3 U	5.6 U	5.1 U	5.3 U
Chlorobenzene	1100	500000		5.2 U	5.2 U	5.4 U	6.3 U	5.6 U	5.1 U	5.3 U
Chloroethane	--	--		5.2 U *	5.2 U *	5.4 U	6.3 U *	5.6 U *	5.1 U *	5.3 U *
Chloroform	370	350000		5.2 U	5.2 U	5.4 U	6.3 U	5.6 U	5.1 U	5.3 U
Chloromethane	--	--		5.2 U	5.2 U	5.4 U	6.3 U	5.6 U	5.1 U	5.3 U
cis-1,2-Dichloroethene	250	500000		5.2 U	5.2 U	5.4 U	6.3 U	5.6 U	5.1 U	5.3 U
cis-1,3-Dichloropropene	--	--		5.2 U	5.2 U	5.4 U	6.3 U	5.6 U	5.1 U	5.3 U
Cyclohexane	--	--		5.2 U	5.2 U	5.4 U	6.3 U	5.6 U	5.1 U	5.3 U
Dibromochloromethane	--	--		5.2 U	5.2 U	5.4 U	6.3 U	5.6 U	5.1 U	5.3 U
Dichlorodifluoromethane	--	--		5.2 U	5.2 U	5.4 U *	6.3 U	5.6 U	5.1 U	5.3 U
Ethylbenzene	1000	390000		5.2 U	5.2 U	5.4 U	6.3 U	5.6 U	5.1 U	5.3 U
Freon 113	--	--		5.2 U	5.2 U	5.4 U	6.3 U	5.6 U	5.1 U	5.3 U

Table 1. Summary of Volatile Organic Compounds in Soil, Former Avis Headquarters, 900 Old Country Road, Garden City, New York

Parameter (Concentrations in µg/kg)	NYSDEC Part 375 Unrestricted Use	NYSDEC Part 375 Restricted Commercial	Sample Designation:	GSB-19	GSB-19	GSB-20	GSB-20	GSB-20	GSB-20	GSB-20
			Sample Date:	5/31/2011	5/31/2011	6/1/2011	6/1/2011	6/1/2011	6/1/2011	6/1/2011
			Sample Depth (ft bls):	8-10	17-19	0-2 inches	1-3	3-5	8-10	17-19
Isopropylbenzene	--	--		5.2 U	5.2 U	5.4 U	6.3 U	5.6 U	5.1 U	5.3 U
Methyl acetate	--	--		5.2 U *	5.2 U *	5.4 U *	6.3 U *	5.6 U *	5.1 U *	5.3 U *
Methylcyclohexane	--	--		5.2 U	5.2 U	5.4 U	6.3 U	5.6 U	5.1 U	5.3 U
Methylene chloride	50	500000		7.2 J B	6.8 J B	5.4 J B	7.8 J B	7.5 J B	6.4 J B	6.4 J B
MTBE	930	500000		5.2 U	5.2 U	5.4 U	6.3 U	5.6 U	5.1 U	5.3 U
Styrene	--	--		5.2 U	5.2 U	5.4 U	6.3 U	5.6 U	5.1 U	5.3 U
Tetrachloroethene	1300	150000		5.2 U	5.2 U	5.4 U	6.3 U	5.6 U	5.1 U	5.3 U
Toluene	700	500000		5.2 U	5.2 U	5.4 U	6.3 U	5.6 U	5.1 U	5.3 U
trans-1,2-Dichloroethene	190	500000		5.2 U	5.2 U	5.4 U	6.3 U	5.6 U	5.1 U	5.3 U
trans-1,3-Dichloropropene	--	--		5.2 U	5.2 U	5.4 U	6.3 U	5.6 U	5.1 U	5.3 U
Trichloroethene	470	200000		5.2 U	5.2 U	5.4 U	6.3 U	5.6 U	5.1 U	5.3 U
Trichlorofluoromethane	--	--		5.2 U	5.2 U	5.4 U	6.3 U	5.6 U	5.1 U	5.3 U
Vinyl chloride	20	13000		5.2 U	5.2 U	5.4 U	6.3 U	5.6 U	5.1 U	5.3 U
Xylenes (total)	260	500000		5.2 U	5.2 U	5.4 U	6.3 U	5.6 U	5.1 U	5.3 U

J - Estimated value

U - Indicates that the compound was analyzed for but not detected

B - The analyte was found in an associated blank, as well as in the sample.

*- Laboratory Control Sample (LCS) or LCS Duplicate exceeds the control limits

DUP - Duplicate sample

µg/kg - Micrograms per kilogram

ft bls - Feet below land surface

NYSDEC - New York State Department of Environmental Conservation

-- No NYSDEC Part 375 Standards available

Bold data indicates that parameter was detected above the NYSDEC Part 375

Unrestricted Use Standards

Shaded data indicates that parameter was detected above the NYSDEC Part 375

Restricted Commercial Standards

Table 1. Summary of Volatile Organic Compounds in Soil, Former Avis Headquarters, 900 Old Country Road, Garden City, New York

Parameter (Concentrations in µg/kg)	NYSDEC Part 375 Unrestricted Use	NYSDEC Part 375 Restricted Commercial	Sample Designation: Sample Date: Sample Depth (ft bls):	GSB-20 DUP 6/1/2011 17-19	GSB-21 6/1/2011 0-2 inches	GSB-21 6/1/2011 1-3	GSB-21 6/1/2011 3-5	GSB-21 6/1/2011 8-10	GSB-21 6/1/2011 17-19
1,1,1-Trichloroethane	680	500000		5.4 U	5.3 U	5.8 U	5.4 U	5.2 U	5.2 U
1,1,2,2-Tetrachloroethane	--	--		5.4 U	5.3 U	5.8 U	5.4 U	5.2 U	5.2 U
1,1,2-Trichloroethane	--	--		5.4 U	5.3 U	5.8 U	5.4 U	5.2 U	5.2 U
1,1-Dichloroethane	270	240000		5.4 U	5.3 U	5.8 U	5.4 U	5.2 U	5.2 U
1,1-Dichloroethene	330	500000		5.4 U	5.3 U	5.8 U	5.4 U	5.2 U	5.2 U
1,2,4-Trichlorobenzene	--	--		5.4 U	5.3 U	5.8 U	5.4 U	5.2 U	5.2 U
1,2-Dibromo-3-Chloropropane	--	--		11 U	11 U	12 U	11 U	10 U	10 U
1,2-Dibromoethane	--	--		5.4 U	5.3 U	5.8 U	5.4 U	5.2 U	5.2 U
1,2-Dichlorobenzene	1100	500000		5.4 U	5.3 U	5.8 U	5.4 U	5.2 U	5.2 U
1,2-Dichloroethane	20	30000		5.4 U	5.3 U	5.8 U	5.4 U	5.2 U	5.2 U
1,2-Dichloropropane	--	--		5.4 U	5.3 U	5.8 U	5.4 U	5.2 U	5.2 U
1,3-Dichlorobenzene	2400	280000		5.4 U	5.3 U	5.8 U	5.4 U	5.2 U	5.2 U
1,4-Dichlorobenzene	1800	130000		5.4 U	5.3 U	5.8 U	5.4 U	5.2 U	5.2 U
2-Butanone (MEK)	120	500000		11 U	11 U	12 U	11 U	10 U	10 U
2-Hexanone	--	--		11 U	11 U	12 U	11 U	10 U	10 U
4-Methyl-2-pentanone (MIBK)	--	--		5.4 U	5.3 U	5.8 U	5.4 U	5.2 U	5.2 U
Acetone	50	500000		8.1 J	21 U	3.1 J	12 J	4.3 J	7.9 J B
Benzene	60	44000		5.4 U	5.3 U	5.8 U	5.4 U	5.2 U	5.2 U
Bromodichloromethane	--	--		5.4 U	5.3 U	5.8 U	5.4 U	5.2 U	5.2 U
Bromoform	--	--		5.4 U	5.3 U	5.8 U	5.4 U	5.2 U	5.2 U
Bromomethane	--	--		5.4 U	5.3 U	5.8 U	5.4 U	5.2 U	5.2 U
Carbon disulfide	--	--		5.4 U *	5.3 U *	5.8 U *	5.4 U *	5.2 U *	5.2 U *
Carbon tetrachloride	760	22000		5.4 U	5.3 U	5.8 U	5.4 U	5.2 U	5.2 U
Chlorobenzene	1100	500000		5.4 U	5.3 U	5.8 U	5.4 U	5.2 U	5.2 U
Chloroethane	--	--		5.4 U *	5.3 U *	5.8 U *	5.4 U *	5.2 U *	5.2 U
Chloroform	370	350000		5.4 U	5.3 U	5.8 U	5.4 U	5.2 U	5.2 U
Chloromethane	--	--		5.4 U	5.3 U	5.8 U	5.4 U	5.2 U	5.2 U
cis-1,2-Dichloroethene	250	500000		5.4 U	5.3 U	5.8 U	5.4 U	5.2 U	5.2 U
cis-1,3-Dichloropropene	--	--		5.4 U	5.3 U	5.8 U	5.4 U	5.2 U	5.2 U
Cyclohexane	--	--		5.4 U	5.3 U	5.8 U	5.4 U	5.2 U	5.2 U
Dibromochloromethane	--	--		5.4 U	5.3 U	5.8 U	5.4 U	5.2 U	5.2 U
Dichlorodifluoromethane	--	--		5.4 U	5.3 U	5.8 U	5.4 U	5.2 U	5.2 U *
Ethylbenzene	1000	390000		5.4 U	5.3 U	5.8 U	5.4 U	5.2 U	5.2 U
Freon 113	--	--		5.4 U	5.3 U	5.8 U	5.4 U	5.2 U	5.2 U

Table 1. Summary of Volatile Organic Compounds in Soil, Former Avis Headquarters, 900 Old Country Road, Garden City, New York

Parameter (Concentrations in µg/kg)	NYSDEC Part 375 Unrestricted Use	NYSDEC Part 375 Restricted Commercial	Sample Designation:	GSB-20 DUP	GSB-21	GSB-21	GSB-21	GSB-21	GSB-21
			Sample Date:	6/1/2011	6/1/2011	6/1/2011	6/1/2011	6/1/2011	6/1/2011
			Sample Depth (ft bls):	17-19	0-2 inches	1-3	3-5	8-10	17-19
Isopropylbenzene	--	--		5.4 U	5.3 U	5.8 U	5.4 U	5.2 U	5.2 U
Methyl acetate	--	--		5.4 U *	5.3 U *	5.8 U *	5.4 U *	5.2 U *	5.2 U *
Methylcyclohexane	--	--		5.4 U	5.3 U	5.8 U	5.4 U	5.2 U	5.2 U
Methylene chloride	50	500000		6.9 J B	9.3 J B	10 J B	8.2 J B	7.3 J B	5.2 J B
MTBE	930	500000		5.4 U	5.3 U	5.8 U	5.4 U	5.2 U	5.2 U
Styrene	--	--		5.4 U	5.3 U	5.8 U	5.4 U	5.2 U	5.2 U
Tetrachloroethene	1300	150000		5.4 U	5.3 U	5.8 U	5.4 U	5.2 U	5.2 U
Toluene	700	500000		5.4 U	5.3 U	5.8 U	5.4 U	5.2 U	5.2 U
trans-1,2-Dichloroethene	190	500000		5.4 U	5.3 U	5.8 U	5.4 U	5.2 U	5.2 U
trans-1,3-Dichloropropene	--	--		5.4 U	5.3 U	5.8 U	5.4 U	5.2 U	5.2 U
Trichloroethene	470	200000		5.4 U	5.3 U	1 J	5.4 U	5.2 U	5.2 U
Trichlorofluoromethane	--	--		5.4 U	5.3 U	5.8 U	5.4 U	5.2 U	5.2 U
Vinyl chloride	20	13000		5.4 U	5.3 U	5.8 U	5.4 U	5.2 U	5.2 U
Xylenes (total)	260	500000		5.4 U	5.3 U	5.8 U	5.4 U	5.2 U	5.2 U

J - Estimated value

U - Indicates that the compound was analyzed for but not detected

B - The analyte was found in an associated blank, as well as in the sample.

*- Laboratory Control Sample (LCS) or LCS Duplicate exceeds the control limits

DUP - Duplicate sample

µg/kg - Micrograms per kilogram

ft bls - Feet below land surface

NYSDEC - New York State Department of Environmental Conservation

-- No NYSDEC Part 375 Standards available

Bold data indicates that parameter was detected above the NYSDEC Part 375

Unrestricted Use Standards

Shaded data indicates that parameter was detected above the NYSDEC Part 375

Restricted Commercial Standards

Table 1. Summary of Volatile Organic Compounds in Soil, Former Avis Headquarters, 900 Old Country Road, Garden City, New York

Parameter (Concentrations in µg/kg)	NYSDEC Part 375 Unrestricted Use	NYSDEC Part 375 Restricted Commercial	Sample Designation: Sample Date: Sample Depth (ft bls):	GSB-23 5/31/2011 0-2 inch	GSB-23 5/31/2011 1-3	GSB-23 5/31/2011 3-5	GSB-23 5/31/2011 8-10	GSB-23 5/31/2011 18-20	GSB-24 5/31/2011 0-2 inch
1,1,1-Trichloroethane	680	500000		5.4 U	5.2 U	5.1 U	5.2 U	5.5 U	5.3 U
1,1,2,2-Tetrachloroethane	--	--		5.4 U	5.2 U	5.1 U	5.2 U	5.5 U	5.3 U
1,1,2-Trichloroethane	--	--		5.4 U	5.2 U	5.1 U	5.2 U	5.5 U	5.3 U
1,1-Dichloroethane	270	240000		5.4 U	5.2 U	5.1 U	5.2 U	5.5 U	5.3 U
1,1-Dichloroethene	330	500000		5.4 U	5.2 U	5.1 U	5.2 U	5.5 U	5.3 U
1,2,4-Trichlorobenzene	--	--		5.4 U	5.2 U	5.1 U	5.2 U	5.5 U	5.3 U
1,2-Dibromo-3-Chloropropane	--	--		11 U	10 U	10 U	10 U	11 U	11 U
1,2-Dibromoethane	--	--		5.4 U	5.2 U	5.1 U	5.2 U	5.5 U	5.3 U
1,2-Dichlorobenzene	1100	500000		5.4 U	5.2 U	5.1 U	5.2 U	5.5 U	5.3 U
1,2-Dichloroethane	20	30000		5.4 U	5.2 U	5.1 U	5.2 U	5.5 U	5.3 U
1,2-Dichloropropane	--	--		5.4 U	5.2 U	5.1 U	5.2 U	5.5 U	5.3 U
1,3-Dichlorobenzene	2400	280000		5.4 U	5.2 U	5.1 U	5.2 U	5.5 U	5.3 U
1,4-Dichlorobenzene	1800	130000		5.4 U	5.2 U	5.1 U	5.2 U	5.5 U	5.3 U
2-Butanone (MEK)	120	500000		11 U	10 U	10 U	10 U	11 U	11 U
2-Hexanone	--	--		11 U	10 U	10 U	10 U	11 U	11 U
4-Methyl-2-pentanone (MIBK)	--	--		5.4 U	5.2 U	5.1 U	5.2 U	5.5 U	5.3 U
Acetone	50	500000		21 U	3.4 J B	3.3 J B	3.4 J B	4.5 J B	3.9 J B
Benzene	60	44000		5.4 U	5.2 U	5.1 U	5.2 U	5.5 U	5.3 U
Bromodichloromethane	--	--		5.4 U	5.2 U	5.1 U	5.2 U	5.5 U	5.3 U
Bromoform	--	--		5.4 U	5.2 U	5.1 U	5.2 U	5.5 U	5.3 U
Bromomethane	--	--		5.4 U	5.2 U	5.1 U	5.2 U	5.5 U	5.3 U
Carbon disulfide	--	--		5.4 U	5.2 U	5.1 U	5.2 U	5.5 U	5.3 U
Carbon tetrachloride	760	22000		5.4 U	5.2 U	5.1 U	5.2 U	5.5 U	5.3 U
Chlorobenzene	1100	500000		5.4 U	5.2 U	5.1 U	5.2 U	5.5 U	5.3 U
Chloroethane	--	--		5.4 U *	5.2 U *	5.1 U *	5.2 U *	5.5 U *	5.3 U *
Chloroform	370	350000		5.4 U	5.2 U	5.1 U	5.2 U	5.5 U	5.3 U
Chloromethane	--	--		5.4 U	5.2 U	5.1 U	5.2 U	5.5 U	5.3 U
cis-1,2-Dichloroethene	250	500000		5.4 U	5.2 U	5.1 U	5.2 U	5.5 U	5.3 U
cis-1,3-Dichloropropene	--	--		5.4 U	5.2 U	5.1 U	5.2 U	5.5 U	5.3 U
Cyclohexane	--	--		5.4 U	5.2 U	5.1 U	5.2 U	5.5 U	5.3 U
Dibromochloromethane	--	--		5.4 U	5.2 U	5.1 U	5.2 U	5.5 U	5.3 U
Dichlorodifluoromethane	--	--		5.4 U	5.2 U	5.1 U	5.2 U	5.5 U	5.3 U *
Ethylbenzene	1000	390000		5.4 U	5.2 U	5.1 U	5.2 U	5.5 U	5.3 U
Freon 113	--	--		5.4 U	5.2 U	5.1 U	5.2 U	5.5 U	5.3 U

Table 1. Summary of Volatile Organic Compounds in Soil, Former Avis Headquarters, 900 Old Country Road, Garden City, New York

Parameter (Concentrations in µg/kg)	NYSDEC Part 375 Unrestricted Use	NYSDEC Part 375 Restricted Commercial	Sample Designation:	GSB-23	GSB-23	GSB-23	GSB-23	GSB-23	GSB-24
			Sample Date:	5/31/2011	5/31/2011	5/31/2011	5/31/2011	5/31/2011	5/31/2011
			Sample Depth (ft bls):	0-2 inch	1-3	3-5	8-10	18-20	0-2 inch
Isopropylbenzene	--	--		5.4 U	5.2 U	5.1 U	5.2 U	5.5 U	5.3 U
Methyl acetate	--	--		5.4 U *	5.2 U *	5.1 U *	5.2 U *	5.5 U *	5.3 U *
Methylcyclohexane	--	--		5.4 U	5.2 U	5.1 U	5.2 U	5.5 U	5.3 U
Methylene chloride	50	500000		5.8 J B	5.8 J B	5.5 J B	5.7 J B	8 J B	8.3 J B
MTBE	930	500000		5.4 U	5.2 U	5.1 U	5.2 U	5.5 U	5.3 U
Styrene	--	--		5.4 U	5.2 U	5.1 U	5.2 U	5.5 U	5.3 U
Tetrachloroethene	1300	150000		5.4 U	5.2 U	5.1 U	5.2 U	5.5 U	5.3 U
Toluene	700	500000		5.4 U	5.2 U	5.1 U	5.2 U	5.5 U	5.3 U
trans-1,2-Dichloroethene	190	500000		5.4 U	5.2 U	5.1 U	5.2 U	5.5 U	5.3 U
trans-1,3-Dichloropropene	--	--		5.4 U	5.2 U	5.1 U	5.2 U	5.5 U	5.3 U
Trichloroethene	470	200000		5.4 U	5.2 U	5.1 U	5.2 U	5.5 U	5.3 U
Trichlorofluoromethane	--	--		5.4 U	5.2 U	5.1 U	5.2 U	5.5 U	5.3 U
Vinyl chloride	20	13000		5.4 U	5.2 U	5.1 U	5.2 U	5.5 U	5.3 U
Xylenes (total)	260	500000		5.4 U	5.2 U	5.1 U	5.2 U	5.5 U	5.3 U

J - Estimated value

U - Indicates that the compound was analyzed for but not detected

B - The analyte was found in an associated blank, as well as in the sample.

*- Laboratory Control Sample (LCS) or LCS Duplicate exceeds the control limits

DUP - Duplicate sample

µg/kg - Micrograms per kilogram

ft bls - Feet below land surface

NYSDEC - New York State Department of Environmental Conservation

-- No NYSDEC Part 375 Standards available

Bold data indicates that parameter was detected above the NYSDEC Part 375

Unrestricted Use Standards

Shaded data indicates that parameter was detected above the NYSDEC Part 375

Restricted Commercial Standards

Table 1. Summary of Volatile Organic Compounds in Soil, Former Avis Headquarters, 900 Old Country Road, Garden City, New York

Parameter (Concentrations in µg/kg)	NYSDEC Part 375 Unrestricted Use	NYSDEC Part 375 Restricted Commercial	Sample Designation: Sample Date: Sample Depth (ft bls):	GSB-24 5/31/2011 1-3	GSB-24 5/31/2011 3-5	GSB-24 5/31/2011 8-10	GSB-24 5/31/2011 17-19	GSB-25 5/31/2011 0-2 inch	GSB-25 5/31/2011 1-3
1,1,1-Trichloroethane	680	500000		5.5 U	5.2 U	5.2 U	5.3 U	5.3 U	5.3 U
1,1,2,2-Tetrachloroethane	--	--		5.5 U	5.2 U	5.2 U	5.3 U	5.3 U	5.3 U
1,1,2-Trichloroethane	--	--		5.5 U	5.2 U	5.2 U	5.3 U	5.3 U	5.3 U
1,1-Dichloroethane	270	240000		5.5 U	5.2 U	5.2 U	5.3 U	5.3 U	5.3 U
1,1-Dichloroethene	330	500000		5.5 U	5.2 U	5.2 U	5.3 U	5.3 U	5.3 U
1,2,4-Trichlorobenzene	--	--		5.5 U	5.2 U	5.2 U	5.3 U	5.3 U	5.3 U
1,2-Dibromo-3-Chloropropane	--	--		11 U	10 U	10 U	11 U	11 U	11 U
1,2-Dibromoethane	--	--		5.5 U	5.2 U	5.2 U	5.3 U	5.3 U	5.3 U
1,2-Dichlorobenzene	1100	500000		5.5 U	5.2 U	5.2 U	5.3 U	5.3 U	5.3 U
1,2-Dichloroethane	20	30000		5.5 U	5.2 U	5.2 U	5.3 U	5.3 U	5.3 U
1,2-Dichloropropane	--	--		5.5 U	5.2 U	5.2 U	5.3 U	5.3 U	5.3 U
1,3-Dichlorobenzene	2400	280000		5.5 U	5.2 U	5.2 U	5.3 U	5.3 U	5.3 U
1,4-Dichlorobenzene	1800	130000		5.5 U	5.2 U	5.2 U	5.3 U	5.3 U	5.3 U
2-Butanone (MEK)	120	500000		11 U	10 U	10 U	11 U	11 U	11 U
2-Hexanone	--	--		11 U	10 U	10 U	11 U	11 U	11 U
4-Methyl-2-pentanone (MIBK)	--	--		5.5 U	5.2 U	5.2 U	5.3 U	5.3 U	5.3 U
Acetone	50	500000		8.2 J B	3.9 J B	5.2 J B	4.3 J B	21 U	10 J B
Benzene	60	44000		5.5 U	5.2 U	5.2 U	5.3 U	5.3 U	5.3 U
Bromodichloromethane	--	--		5.5 U	5.2 U	5.2 U	5.3 U	5.3 U	5.3 U
Bromoform	--	--		5.5 U	5.2 U	5.2 U	5.3 U	5.3 U	5.3 U
Bromomethane	--	--		5.5 U	5.2 U	5.2 U	5.3 U	5.3 U	5.3 U
Carbon disulfide	--	--		5.5 U	5.2 U	5.2 U	5.3 U	5.3 U	5.3 U
Carbon tetrachloride	760	22000		5.5 U	5.2 U	5.2 U	5.3 U	5.3 U	5.3 U
Chlorobenzene	1100	500000		5.5 U	5.2 U	5.2 U	5.3 U	5.3 U	5.3 U
Chloroethane	--	--		5.5 U *	5.2 U *	5.2 U *	5.3 U *	5.3 U *	5.3 U *
Chloroform	370	350000		5.5 U	5.2 U	5.2 U	5.3 U	5.3 U	5.3 U
Chloromethane	--	--		5.5 U	5.2 U	5.2 U	5.3 U	5.3 U	5.3 U
cis-1,2-Dichloroethene	250	500000		5.5 U	5.2 U	5.2 U	5.3 U	5.3 U	5.3 U
cis-1,3-Dichloropropene	--	--		5.5 U	5.2 U	5.2 U	5.3 U	5.3 U	5.3 U
Cyclohexane	--	--		5.5 U	5.2 U	5.2 U	5.3 U	5.3 U	5.3 U
Dibromochloromethane	--	--		5.5 U	5.2 U	5.2 U	5.3 U	5.3 U	5.3 U
Dichlorodifluoromethane	--	--		5.5 U *	5.2 U *	5.2 U	5.3 U	5.3 U *	5.3 U *
Ethylbenzene	1000	390000		5.5 U	5.2 U	5.2 U	5.3 U	5.3 U	5.3 U
Freon 113	--	--		5.5 U	5.2 U	5.2 U	5.3 U	5.3 U	5.3 U

Table 1. Summary of Volatile Organic Compounds in Soil, Former Avis Headquarters, 900 Old Country Road, Garden City, New York

Parameter (Concentrations in µg/kg)	NYSDEC Part 375 Unrestricted Use	NYSDEC Part 375 Restricted Commercial	Sample Designation:	GSB-24	GSB-24	GSB-24	GSB-24	GSB-25	GSB-25
			Sample Date:	5/31/2011	5/31/2011	5/31/2011	5/31/2011	5/31/2011	5/31/2011
			Sample Depth (ft bls):	1-3	3-5	8-10	17-19	0-2 inch	1-3
Isopropylbenzene	--	--		5.5 U	5.2 U	5.2 U	5.3 U	5.3 U	5.3 U
Methyl acetate	--	--		5.5 U *	5.2 U *	5.2 U *	5.3 U *	5.3 U *	5.3 U *
Methylcyclohexane	--	--		5.5 U	5.2 U	5.2 U	5.3 U	5.3 U	5.3 U
Methylene chloride	50	500000		8.8 J B	7 J B	5.9 J B	5.9 J B	9.1 J B	11 J B
MTBE	930	500000		5.5 U	5.2 U	5.2 U	5.3 U	5.3 U	5.3 U
Styrene	--	--		5.5 U	5.2 U	5.2 U	5.3 U	5.3 U	5.3 U
Tetrachloroethene	1300	150000		5.5 U	5.2 U	5.2 U	5.3 U	5.3 U	5.3 U
Toluene	700	500000		5.5 U	5.2 U	5.2 U	5.3 U	5.3 U	0.32 J
trans-1,2-Dichloroethene	190	500000		5.5 U	5.2 U	5.2 U	5.3 U	5.3 U	5.3 U
trans-1,3-Dichloropropene	--	--		5.5 U	5.2 U	5.2 U	5.3 U	5.3 U	5.3 U
Trichloroethene	470	200000		5.5 U	5.2 U	5.2 U	5.3 U	5.3 U	5.3 U
Trichlorofluoromethane	--	--		5.5 U	5.2 U	5.2 U	5.3 U	5.3 U	5.3 U
Vinyl chloride	20	13000		5.5 U	5.2 U	5.2 U	5.3 U	5.3 U	5.3 U
Xylenes (total)	260	500000		5.5 U	5.2 U	5.2 U	5.3 U	5.3 U	5.3 U

J - Estimated value

U - Indicates that the compound was analyzed for but not detected

B - The analyte was found in an associated blank, as well as in the sample.

*- Laboratory Control Sample (LCS) or LCS Duplicate exceeds the control limits

DUP - Duplicate sample

µg/kg - Micrograms per kilogram

ft bls - Feet below land surface

NYSDEC - New York State Department of Environmental Conservation

-- No NYSDEC Part 375 Standards available

Bold data indicates that parameter was detected above the NYSDEC Part 375

Unrestricted Use Standards

Shaded data indicates that parameter was detected above the NYSDEC Part 375

Restricted Commercial Standards

Table 1. Summary of Volatile Organic Compounds in Soil, Former Avis Headquarters, 900 Old Country Road, Garden City, New York

Parameter (Concentrations in µg/kg)	NYSDEC Part 375 Unrestricted Use	NYSDEC Part 375 Restricted Commercial	Sample Designation:	GSB-25 5/31/2011	GSB-25 5/31/2011	GSB-25 5/31/2011	GSB-26 6/3/2011	GSB-26 6/3/2011	GSB-26 6/3/2011
			Sample Date:						
			Sample Depth (ft bls):	3-5	8-10	18-20	0-2 inches	1-3	3-5
1,1,1-Trichloroethane	680	500000		5.3 U	5.3 U	5.4 U	6.7 U	6.8 U	6 U
1,1,2,2-Tetrachloroethane	--	--		5.3 U	5.3 U	5.4 U	6.7 U	6.8 U	6 U
1,1,2-Trichloroethane	--	--		5.3 U	5.3 U	5.4 U	6.7 U	6.8 U	6 U
1,1-Dichloroethane	270	240000		5.3 U	5.3 U	5.4 U	6.7 U	6.8 U	6 U
1,1-Dichloroethene	330	500000		5.3 U	5.3 U	5.4 U	6.7 U	6.8 U	6 U
1,2,4-Trichlorobenzene	--	--		5.3 U	5.3 U	5.4 U	6.7 U	6.8 U	6 U
1,2-Dibromo-3-Chloropropane	--	--		11 U	11 U	11 U	13 U	14 U	12 U
1,2-Dibromoethane	--	--		5.3 U	5.3 U	5.4 U	6.7 U	6.8 U	6 U
1,2-Dichlorobenzene	1100	500000		5.3 U	5.3 U	5.4 U	6.7 U	6.8 U	6 U
1,2-Dichloroethane	20	30000		5.3 U	5.3 U	5.4 U	6.7 U	6.8 U	6 U
1,2-Dichloropropane	--	--		5.3 U	5.3 U	5.4 U	6.7 U	6.8 U	6 U
1,3-Dichlorobenzene	2400	280000		5.3 U	5.3 U	5.4 U	6.7 U	6.8 U	6 U
1,4-Dichlorobenzene	1800	130000		5.3 U	5.3 U	5.4 U	6.7 U	6.8 U	6 U
2-Butanone (MEK)	120	500000		11 U	11 U	11 U	13 U	14 U	12 U
2-Hexanone	--	--		11 U	11 U	11 U	13 U	14 U	12 U
4-Methyl-2-pentanone (MIBK)	--	--		5.3 U	5.3 U	5.4 U	6.7 U	6.8 U	6 U
Acetone	50	500000		6.1 J B	14 J B	10 J B	27 U	27 U	24 U
Benzene	60	44000		5.3 U	5.3 U	5.4 U	6.7 U	6.8 U	6 U
Bromodichloromethane	--	--		5.3 U	5.3 U	5.4 U	6.7 U	6.8 U	6 U
Bromoform	--	--		5.3 U	5.3 U	5.4 U	6.7 U	6.8 U	6 U
Bromomethane	--	--		5.3 U	5.3 U	5.4 U	6.7 U	6.8 U	6 U
Carbon disulfide	--	--		5.3 U	5.3 U	5.4 U	6.7 U	6.8 U	6 U
Carbon tetrachloride	760	22000		5.3 U	5.3 U	5.4 U	6.7 U	6.8 U	6 U
Chlorobenzene	1100	500000		5.3 U	5.3 U	5.4 U	6.7 U	6.8 U	6 U
Chloroethane	--	--		5.3 U *	5.3 U *	5.4 U *	6.7 U	6.8 U	6 U
Chloroform	370	350000		5.3 U	5.3 U	5.4 U	6.7 U	6.8 U	6 U
Chloromethane	--	--		5.3 U	5.3 U	5.4 U	6.7 U	6.8 U	6 U
cis-1,2-Dichloroethene	250	500000		5.3 U	5.3 U	5.4 U	6.7 U	6.8 U	6 U
cis-1,3-Dichloropropene	--	--		5.3 U	5.3 U	5.4 U	6.7 U	6.8 U	6 U
Cyclohexane	--	--		5.3 U	5.3 U	5.4 U	6.7 U	6.8 U	6 U
Dibromochloromethane	--	--		5.3 U	5.3 U	5.4 U	6.7 U	6.8 U	6 U
Dichlorodifluoromethane	--	--		5.3 U *	5.3 U *	5.4 U *	6.7 U	6.8 U	6 U
Ethylbenzene	1000	390000		5.3 U	5.3 U	5.4 U	6.7 U	6.8 U	6 U
Freon 113	--	--		5.3 U	5.3 U	5.4 U	6.7 U	6.8 U	6 U

Table 1. Summary of Volatile Organic Compounds in Soil, Former Avis Headquarters, 900 Old Country Road, Garden City, New York

Parameter (Concentrations in µg/kg)	NYSDEC Part 375 Unrestricted Use	NYSDEC Part 375 Restricted Commercial	Sample Designation:	GSB-25	GSB-25	GSB-25	GSB-26	GSB-26	GSB-26
			Sample Date:	5/31/2011	5/31/2011	5/31/2011	6/3/2011	6/3/2011	6/3/2011
			Sample Depth (ft bls):	3-5	8-10	18-20	0-2 inches	1-3	3-5
Isopropylbenzene	--	--		5.3 U	5.3 U	5.4 U	6.7 U	6.8 U	6 U
Methyl acetate	--	--		5.3 U *	5.3 U *	5.4 U *	6.7 U	6.8 U	6 U
Methylcyclohexane	--	--		5.3 U	5.3 U	5.4 U	6.7 U	6.8 U	6 U
Methylene chloride	50	500000		11 J B	10 J B	9.5 J B	13 J B	13 J B	13 J B
MTBE	930	500000		5.3 U	5.3 U	5.4 U	6.7 U	6.8 U	6 U
Styrene	--	--		5.3 U	5.3 U	5.4 U	6.7 U	6.8 U	6 U
Tetrachloroethene	1300	150000		5.3 U	5.3 U	5.4 U	6.7 U	6.8 U	6 U
Toluene	700	500000		0.17 J	0.24 J	5.4 U	6.7 U	6.8 U	6 U
trans-1,2-Dichloroethene	190	500000		5.3 U	5.3 U	5.4 U	6.7 U	6.8 U	6 U
trans-1,3-Dichloropropene	--	--		5.3 U	5.3 U	5.4 U	6.7 U	6.8 U	6 U
Trichloroethene	470	200000		5.3 U	5.3 U	5.4 U	6.7 U	6.8 U	6 U
Trichlorofluoromethane	--	--		5.3 U	5.3 U	5.4 U	6.7 U	6.8 U	6 U
Vinyl chloride	20	13000		5.3 U	5.3 U	5.4 U	6.7 U	6.8 U	6 U
Xylenes (total)	260	500000		5.3 U	5.3 U	5.4 U	6.7 U	6.8 U	6 U

J - Estimated value

U - Indicates that the compound was analyzed for but not detected

B - The analyte was found in an associated blank, as well as in the sample.

*- Laboratory Control Sample (LCS) or LCS Duplicate exceeds the control limits

DUP - Duplicate sample

µg/kg - Micrograms per kilogram

ft bls - Feet below land surface

NYSDEC - New York State Department of Environmental Conservation

-- No NYSDEC Part 375 Standards available

Bold data indicates that parameter was detected above the NYSDEC Part 375

Unrestricted Use Standards

Shaded data indicates that parameter was detected above the NYSDEC Part 375

Restricted Commercial Standards

Table 1. Summary of Volatile Organic Compounds in Soil, Former Avis Headquarters, 900 Old Country Road, Garden City, New York

	NYSDEC Part 375	NYSDEC Part 375	Sample Designation:	GSB-26	GSB-26	GSB-30	GSB-30	GSB-30DUP	GSB-32	GSB-32
Parameter	Unrestricted	Restricted	Sample Date:	6/3/2011	6/3/2011	2/1/2011	2/1/2011	2/1/2011	2/1/2011	2/1/2011
(Concentrations in µg/kg)	Use	Commercial	Sample Depth (ft bls):	8-10	18-20	0-2	2-4	2-4	0-2	2-4
1,1,1-Trichloroethane	680	500000		5.6 U	5.3 U	5.5 U	5.6 U	5.5 U	5.7 U	5.3 U
1,1,2,2-Tetrachloroethane	--	--		5.6 U	5.3 U	5.5 U	5.6 U	5.5 U	5.7 U	5.3 U
1,1,2-Trichloroethane	--	--		5.6 U	5.3 U	5.5 U	5.6 U	5.5 U	5.7 U	5.3 U
1,1-Dichloroethane	270	240000		5.6 U	5.3 U	5.5 U	5.6 U	5.5 U	5.7 U	5.3 U
1,1-Dichloroethene	330	500000		5.6 U	5.3 U	5.5 U	5.6 U	5.5 U	5.7 U	5.3 U
1,2,4-Trichlorobenzene	--	--		5.6 U	5.3 U	5.5 U	5.6 U	5.5 U	5.7 U	5.3 U
1,2-Dibromo-3-Chloropropane	--	--		11 U	11 U	11 U	11 U	11 U	11 U	11 U
1,2-Dibromoethane	--	--		5.6 U	5.3 U	5.5 U	5.6 U	5.5 U	5.7 U	5.3 U
1,2-Dichlorobenzene	1100	500000		5.6 U	5.3 U	5.5 U	5.6 U	5.5 U	5.7 U	5.3 U
1,2-Dichloroethane	20	30000		5.6 U	5.3 U	5.5 U	5.6 U	5.5 U	5.7 U	5.3 U
1,2-Dichloropropane	--	--		5.6 U	5.3 U	5.5 U	5.6 U	5.5 U	5.7 U	5.3 U
1,3-Dichlorobenzene	2400	280000		5.6 U	5.3 U	5.5 U	5.6 U	5.5 U	5.7 U	5.3 U
1,4-Dichlorobenzene	1800	130000		5.6 U	5.3 U	5.5 U	5.6 U	5.5 U	5.7 U	5.3 U
2-Butanone (MEK)	120	500000		11 U	11 U	11 U	11 U	11 U	11 U	11 U
2-Hexanone	--	--		11 U	11 U	11 U	11 U	11 U	11 U	11 U
4-Methyl-2-pentanone (MIBK)	--	--		5.6 U	5.3 U	5.5 U	5.6 U	5.5 U	5.7 U	5.3 U
Acetone	50	500000		3.9 J B	21 U	4.7 J B	4.4 J B	22 U	47 B	52 B
Benzene	60	44000		5.6 U	5.3 U	5.5 U	5.6 U	5.5 U	5.7 U	5.3 U
Bromodichloromethane	--	--		5.6 U	5.3 U	5.5 U	5.6 U	5.5 U	5.7 U	5.3 U
Bromoform	--	--		5.6 U	5.3 U	5.5 U	5.6 U	5.5 U	5.7 U	5.3 U
Bromomethane	--	--		5.6 U	5.3 U	5.5 U	5.6 U	5.5 U	5.7 U	5.3 U
Carbon disulfide	--	--		5.6 U	5.3 U	5.5 U	5.6 U	5.5 U	5.7 U	5.3 U
Carbon tetrachloride	760	22000		5.6 U	5.3 U	5.5 U	5.6 U	5.5 U	5.7 U	5.3 U
Chlorobenzene	1100	500000		5.6 U	5.3 U	5.5 U	5.6 U	5.5 U	5.7 U	5.3 U
Chloroethane	--	--		5.6 U	5.3 U	5.5 U	5.6 U	5.5 U	5.7 U	5.3 U
Chloroform	370	350000		5.6 U	5.3 U	5.5 U	5.6 U	5.5 U	5.7 U	5.3 U
Chloromethane	--	--		5.6 U	5.3 U	5.5 U	5.6 U	5.5 U	5.7 U	5.3 U
cis-1,2-Dichloroethene	250	500000		5.6 U	5.3 U	5.5 U	5.6 U	5.5 U	5.7 U	5.3 U
cis-1,3-Dichloropropene	--	--		5.6 U	5.3 U	5.5 U	5.6 U	5.5 U	5.7 U	5.3 U
Cyclohexane	--	--		5.6 U	5.3 U	5.5 U	5.6 U	5.5 U	5.7 U	5.3 U
Dibromochloromethane	--	--		5.6 U	5.3 U	5.5 U	5.6 U	5.5 U	5.7 U	5.3 U
Dichlorodifluoromethane	--	--		5.6 U	5.3 U	5.5 U	5.6 U	5.5 U	5.7 U *	5.3 U
Ethylbenzene	1000	390000		5.6 U	5.3 U	5.5 U	5.6 U	5.5 U	5.7 U	5.3 U
Freon 113	--	--		5.6 U	5.3 U	5.5 U	5.6 U	5.5 U	5.7 U	5.3 U

Table 1. Summary of Volatile Organic Compounds in Soil, Former Avis Headquarters, 900 Old Country Road, Garden City, New York

Parameter (Concentrations in µg/kg)	NYSDEC Part 375 Unrestricted Use	NYSDEC Part 375 Restricted Commercial	Sample Designation:	GSB-26	GSB-26	GSB-30	GSB-30	GSB-30DUP	GSB-32	GSB-32
			Sample Date:	6/3/2011	6/3/2011	2/1/2011	2/1/2011	2/1/2011	2/1/2011	2/1/2011
			Sample Depth (ft bls):	8-10	18-20	0-2	2-4	2-4	0-2	2-4
Isopropylbenzene	--	--		5.6 U	5.3 U	5.5 U	5.6 U	5.5 U	5.7 U	5.3 U
Methyl acetate	--	--		5.6 U	5.3 U	5.5 U	5.6 U	5.5 U	5.7 U	5.3 U
Methylcyclohexane	--	--		5.6 U	5.3 U	5.5 U	5.6 U	5.5 U	5.7 U	5.3 U
Methylene chloride	50	500000		11 J B	8.8 J B	5.2 J B	6.4 J B	6.1 J B	4.5 J B	4.7 J B
MTBE	930	500000		5.6 U	5.3 U	5.5 U	5.6 U	5.5 U	5.7 U	5.3 U
Styrene	--	--		5.6 U	5.3 U	5.5 U	5.6 U	5.5 U	5.7 U	5.3 U
Tetrachloroethene	1300	150000		5.6 U	5.3 U	5.5 U	5.6 U	5.5 U	5.7 U	5.3 U
Toluene	700	500000		5.6 U	5.3 U	5.5 U	5.6 U	5.5 U	5.7 U	5.3 U
trans-1,2-Dichloroethene	190	500000		5.6 U	5.3 U	5.5 U	5.6 U	5.5 U	5.7 U	5.3 U
trans-1,3-Dichloropropene	--	--		5.6 U	5.3 U	5.5 U	5.6 U	5.5 U	5.7 U	5.3 U
Trichloroethene	470	200000		5.6 U	5.3 U	5.5 U	5.6 U	5.5 U	5.7 U	5.3 U
Trichlorofluoromethane	--	--		5.6 U	5.3 U	5.5 U	5.6 U	5.5 U	5.7 U	5.3 U
Vinyl chloride	20	13000		5.6 U	5.3 U	5.5 U	5.6 U	5.5 U	5.7 U	5.3 U
Xylenes (total)	260	500000		5.6 U	5.3 U	5.5 U	5.6 U	5.5 U	5.7 U	5.3 U

J - Estimated value

U - Indicates that the compound was analyzed for but not detected

B - The analyte was found in an associated blank, as well as in the sample.

*- Laboratory Control Sample (LCS) or LCS Duplicate exceeds the control limits

DUP - Duplicate sample

µg/kg - Micrograms per kilogram

ft bls - Feet below land surface

NYSDEC - New York State Department of Environmental Conservation

-- No NYSDEC Part 375 Standards available

Bold data indicates that parameter was detected above the NYSDEC Part 375

Unrestricted Use Standards

Shaded data indicates that parameter was detected above the NYSDEC Part 375

Restricted Commercial Standards

Table 1. Summary of Volatile Organic Compounds in Soil, Former Avis Headquarters, 900 Old Country Road, Garden City, New York

Parameter (Concentrations in µg/kg)	NYSDEC Part 375 Unrestricted Use	NYSDEC Part 375 Restricted Commercial	Sample Designation:	GSB-32	GSB-32DUP	GSB-32E	GSB-32E	GSB-32N	GSB-32N
			Sample Date:	2/1/2011	2/1/2011	2/2/2011	2/2/2011	2/2/2011	2/2/2011
			Sample Depth (ft bls):	8-10	8-10	0-2	4-6	0-2	2-4
1,1,1-Trichloroethane	680	500000		5.7 U	5.8 U	5.6 U	5.5 U	5.5 U	5.6 U
1,1,2,2-Tetrachloroethane	--	--		5.7 U	5.8 U	5.6 U	5.5 U	5.5 U	5.6 U
1,1,2-Trichloroethane	--	--		5.7 U	5.8 U	5.6 U	5.5 U	5.5 U	5.6 U
1,1-Dichloroethane	270	240000		5.7 U	5.8 U	5.6 U	5.5 U	5.5 U	5.6 U
1,1-Dichloroethene	330	500000		5.7 U	5.8 U	5.6 U	5.5 U	5.5 U	5.6 U
1,2,4-Trichlorobenzene	--	--		5.7 U	5.8 U	5.6 U	5.5 U	5.5 U	5.6 U
1,2-Dibromo-3-Chloropropane	--	--		11 U	12 U	11 U	11 U	11 U	11 U
1,2-Dibromoethane	--	--		5.7 U	5.8 U	5.6 U	5.5 U	5.5 U	5.6 U
1,2-Dichlorobenzene	1100	500000		5.7 U	5.8 U	5.6 U	5.5 U	5.5 U	5.6 U
1,2-Dichloroethane	20	30000		5.7 U	5.8 U	5.6 U	5.5 U	5.5 U	5.6 U
1,2-Dichloropropane	--	--		5.7 U	5.8 U	5.6 U	5.5 U	5.5 U	5.6 U
1,3-Dichlorobenzene	2400	280000		5.7 U	5.8 U	5.6 U	5.5 U	5.5 U	5.6 U
1,4-Dichlorobenzene	1800	130000		5.7 U	5.8 U	5.6 U	5.5 U	5.5 U	5.6 U
2-Butanone (MEK)	120	500000		11 U	12 U	11 U	11 U	11 U	11 U
2-Hexanone	--	--		11 U	12 U	11 U	11 U	11 U	11 U
4-Methyl-2-pentanone (MIBK)	--	--		5.7 U	5.8 U	5.6 U	5.5 U	5.5 U	5.6 U
Acetone	50	500000		15 J B	16 J B	45	11 J	22 U	22 U
Benzene	60	44000		5.7 U	5.8 U	5.6 U	5.5 U	5.5 U	5.6 U
Bromodichloromethane	--	--		5.7 U	5.8 U	5.6 U	5.5 U	5.5 U	5.6 U
Bromoform	--	--		5.7 U	5.8 U	5.6 U	5.5 U	5.5 U	5.6 U
Bromomethane	--	--		5.7 U	5.8 U	5.6 U	5.5 U	5.5 U	5.6 U
Carbon disulfide	--	--		5.7 U	5.8 U	5.6 U	5.5 U	5.5 U	5.6 U
Carbon tetrachloride	760	22000		5.7 U	5.8 U	5.6 U	5.5 U	5.5 U	5.6 U
Chlorobenzene	1100	500000		5.7 U	5.8 U	5.6 U	5.5 U	5.5 U	5.6 U
Chloroethane	--	--		5.7 U	5.8 U	5.6 U	5.5 U	5.5 U	5.6 U
Chloroform	370	350000		5.7 U	5.8 U	5.6 U	5.5 U	5.5 U	5.6 U
Chloromethane	--	--		5.7 U	5.8 U	5.6 U	5.5 U	5.5 U	5.6 U
cis-1,2-Dichloroethene	250	500000		5.7 U	5.8 U	3.1 J	5.5 U	5.5 U	5.6 U
cis-1,3-Dichloropropene	--	--		5.7 U	5.8 U	5.6 U	5.5 U	5.5 U	5.6 U
Cyclohexane	--	--		5.7 U	5.8 U	5.6 U	5.5 U	5.5 U	5.6 U
Dibromochloromethane	--	--		5.7 U	5.8 U	5.6 U	5.5 U	5.5 U	5.6 U
Dichlorodifluoromethane	--	--		5.7 U	5.8 U	5.6 U *	5.5 U *	5.5 U *	5.6 U *
Ethylbenzene	1000	390000		5.7 U	5.8 U	5.6 U	5.5 U	5.5 U	5.6 U
Freon 113	--	--		5.7 U	5.8 U	5.6 U	5.5 U	5.5 U	5.6 U

Table 1. Summary of Volatile Organic Compounds in Soil, Former Avis Headquarters, 900 Old Country Road, Garden City, New York

Parameter (Concentrations in µg/kg)	NYSDEC Part 375 Unrestricted Use	NYSDEC Part 375 Restricted Commercial	Sample Designation:	GSB-32	GSB-32DUP	GSB-32E	GSB-32E	GSB-32N	GSB-32N
			Sample Date:	2/1/2011	2/1/2011	2/2/2011	2/2/2011	2/2/2011	2/2/2011
			Sample Depth (ft bls):	8-10	8-10	0-2	4-6	0-2	2-4
Isopropylbenzene	--	--		5.7 U	5.8 U	5.6 U	5.5 U	5.5 U	5.6 U
Methyl acetate	--	--		5.7 U	5.8 U	5.6 U *	5.5 U *	5.5 U *	5.6 U *
Methylcyclohexane	--	--		5.7 U	5.8 U	5.6 U	5.5 U	5.5 U	5.6 U
Methylene chloride	50	500000		5.1 J B	5.7 J B	5.1 J B	5.3 J B	5 J B	4.9 J B
MTBE	930	500000		5.7 U	5.8 U	5.6 U	5.5 U	5.5 U	5.6 U
Styrene	--	--		5.7 U	5.8 U	5.6 U	5.5 U	5.5 U	5.6 U
Tetrachloroethene	1300	150000		5.7 U	5.8 U	5.6 U	5.5 U	5.5 U	5.6 U
Toluene	700	500000		5.7 U	5.8 U	5.6 U	5.5 U	5.5 U	5.6 U
trans-1,2-Dichloroethene	190	500000		5.7 U	5.8 U	5.6 U	5.5 U	5.5 U	5.6 U
trans-1,3-Dichloropropene	--	--		5.7 U	5.8 U	5.6 U	5.5 U	5.5 U	5.6 U
Trichloroethene	470	200000		7.8	15	6	5.1 J	2.3 J	2.5 J
Trichlorofluoromethane	--	--		5.7 U	5.8 U	5.6 U	5.5 U	5.5 U	5.6 U
Vinyl chloride	20	13000		5.7 U	5.8 U	5.6 U	5.5 U	5.5 U	5.6 U
Xylenes (total)	260	500000		5.7 U	5.8 U	5.6 U	5.5 U	5.5 U	5.6 U

J - Estimated value

U - Indicates that the compound was analyzed for but not detected

B - The analyte was found in an associated blank, as well as in the sample.

*- Laboratory Control Sample (LCS) or LCS Duplicate exceeds the control limits

DUP - Duplicate sample

µg/kg - Micrograms per kilogram

ft bls - Feet below land surface

NYSDEC - New York State Department of Environmental Conservation

-- No NYSDEC Part 375 Standards available

Bold data indicates that parameter was detected above the NYSDEC Part 375

Unrestricted Use Standards

Shaded data indicates that parameter was detected above the NYSDEC Part 375

Restricted Commercial Standards

Table 1. Summary of Volatile Organic Compounds in Soil, Former Avis Headquarters, 900 Old Country Road, Garden City, New York

Parameter (Concentrations in µg/kg)	NYSDEC Part 375 Unrestricted Use	NYSDEC Part 375 Restricted Commercial	Sample Designation: Sample Date: Sample Depth (ft bls):	GSB-32S 2/2/2011 0-2	GSB-32S 2/2/2011 2-4	GSB-32W 2/3/2011 0-2	GSB-32W 2/3/2011 10-12	GSB-32W 2/3/2011 2-4
1,1,1-Trichloroethane	680	500000		5.2 U	5.8 U	5.4 U	5.4 U	5.7 U
1,1,2,2-Tetrachloroethane	--	--		5.2 U	5.8 U	5.4 U	5.4 U	5.7 U
1,1,2-Trichloroethane	--	--		5.2 U	5.8 U	5.4 U	5.4 U	5.7 U
1,1-Dichloroethane	270	240000		5.2 U	5.8 U	5.4 U	5.4 U	5.7 U
1,1-Dichloroethene	330	500000		5.2 U	5.8 U	5.4 U	5.4 U	5.7 U
1,2,4-Trichlorobenzene	--	--		5.2 U	5.8 U	5.4 U	5.4 U	5.7 U
1,2-Dibromo-3-Chloropropane	--	--		10 U	12 U	11 U	11 U	11 U
1,2-Dibromoethane	--	--		5.2 U	5.8 U	5.4 U	5.4 U	5.7 U
1,2-Dichlorobenzene	1100	500000		5.2 U	5.8 U	5.4 U	5.4 U	5.7 U
1,2-Dichloroethane	20	30000		5.2 U	5.8 U	5.4 U	5.4 U	5.7 U
1,2-Dichloropropane	--	--		5.2 U	5.8 U	5.4 U	5.4 U	5.7 U
1,3-Dichlorobenzene	2400	280000		5.2 U	5.8 U	5.4 U	5.4 U	5.7 U
1,4-Dichlorobenzene	1800	130000		5.2 U	5.8 U	5.4 U	5.4 U	5.7 U
2-Butanone (MEK)	120	500000		10 U	12 U	11 U	11 U	11 U
2-Hexanone	--	--		10 U	12 U	11 U	11 U	11 U
4-Methyl-2-pentanone (MIBK)	--	--		5.2 U	5.8 U	5.4 U	5.4 U	5.7 U
Acetone	50	500000		21 U	23 U	4.1 J B	27 B	9.9 J B
Benzene	60	44000		5.2 U	5.8 U	5.4 U	5.4 U	5.7 U
Bromodichloromethane	--	--		5.2 U	5.8 U	5.4 U	5.4 U	5.7 U
Bromoform	--	--		5.2 U	5.8 U	5.4 U	5.4 U	5.7 U
Bromomethane	--	--		5.2 U	5.8 U	5.4 U	5.4 U	5.7 U
Carbon disulfide	--	--		5.2 U	5.8 U	5.4 U	5.4 U	5.7 U
Carbon tetrachloride	760	22000		5.2 U	5.8 U	5.4 U	5.4 U	5.7 U
Chlorobenzene	1100	500000		5.2 U	5.8 U	5.4 U	5.4 U	5.7 U
Chloroethane	--	--		5.2 U	5.8 U	5.4 U	5.4 U	5.7 U
Chloroform	370	350000		5.2 U	5.8 U	5.4 U	5.4 U	5.7 U
Chloromethane	--	--		5.2 U	5.8 U	5.4 U	5.4 U	5.7 U
cis-1,2-Dichloroethene	250	500000		5.2 U	5.8 U	5.4 U	5.4 U	0.56 J
cis-1,3-Dichloropropene	--	--		5.2 U	5.8 U	5.4 U	5.4 U	5.7 U
Cyclohexane	--	--		5.2 U	5.8 U	5.4 U	5.4 U	5.7 U
Dibromochloromethane	--	--		5.2 U	5.8 U	5.4 U	5.4 U	5.7 U
Dichlorodifluoromethane	--	--		5.2 U *	5.8 U *	5.4 U *	5.4 U *	5.7 U *
Ethylbenzene	1000	390000		5.2 U	5.8 U	5.4 U	5.4 U	5.7 U
Freon 113	--	--		5.2 U	5.8 U	5.4 U	5.4 U	5.7 U

Table 1. Summary of Volatile Organic Compounds in Soil, Former Avis Headquarters, 900 Old Country Road, Garden City, New York

Parameter (Concentrations in µg/kg)	NYSDEC Part 375 Unrestricted Use	NYSDEC Part 375 Restricted Commercial	Sample Designation:	GSB-32S	GSB-32S	GSB-32W	GSB-32W	GSB-32W
			Sample Date:	2/2/2011	2/2/2011	2/3/2011	2/3/2011	2/3/2011
			Sample Depth (ft bls):	0-2	2-4	0-2	10-12	2-4
Isopropylbenzene	--	--		5.2 U	5.8 U	5.4 U	5.4 U	5.7 U
Methyl acetate	--	--		5.2 U *	5.8 U *	5.4 U	5.4 U	5.7 U
Methylcyclohexane	--	--		5.2 U	5.8 U	5.4 U	5.4 U	5.7 U
Methylene chloride	50	500000		4.5 J B	5.2 J B	4.8 J B	5.4 J B	5.4 J B
MTBE	930	500000		5.2 U	5.8 U	5.4 U	5.4 U	5.7 U
Styrene	--	--		5.2 U	5.8 U	5.4 U	5.4 U	5.7 U
Tetrachloroethene	1300	150000		5.2 U	5.8 U	5.4 U	5.4 U	5.7 U
Toluene	700	500000		5.2 U	5.8 U	5.4 U	5.4 U	5.7 U
trans-1,2-Dichloroethene	190	500000		5.2 U	5.8 U	5.4 U	5.4 U	5.7 U
trans-1,3-Dichloropropene	--	--		5.2 U	5.8 U	5.4 U	5.4 U	5.7 U
Trichloroethene	470	200000		5.2 U	6.4	5.4 U	4.8 J	18
Trichlorofluoromethane	--	--		5.2 U	5.8 U	5.4 U	5.4 U	5.7 U
Vinyl chloride	20	13000		5.2 U	5.8 U	5.4 U	5.4 U	5.7 U
Xylenes (total)	260	500000		5.2 U	5.8 U	5.4 U	5.4 U	5.7 U

J - Estimated value

U - Indicates that the compound was analyzed for but not detected

B - The analyte was found in an associated blank, as well as in the sample.

*- Laboratory Control Sample (LCS) or LCS Duplicate exceeds the control limits

DUP - Duplicate sample

µg/kg - Micrograms per kilogram

ft bls - Feet below land surface

NYSDEC - New York State Department of Environmental Conservation

-- No NYSDEC Part 375 Standards available

Bold data indicates that parameter was detected above the NYSDEC Part 375

Unrestricted Use Standards

Shaded data indicates that parameter was detected above the NYSDEC Part 375

Restricted Commercial Standards

Table 1. Summary of Volatile Organic Compounds in Soil, Former Avis Headquarters, 900 Old Country Road, Garden City, New York

Parameter (Concentrations in µg/kg)	NYSDEC Part 375 Unrestricted Use	NYSDEC Part 375 Restricted Commercial	Sample Designation: Sample Date: Sample Depth (ft bls):	GSB-33 2/2/2011 0-2	GSB-33 2/2/2011 2-4	GSB-34 6/3/2011 0-2 inches	GSB-34 DUP 6/3/2011 0-2 inches	GSB-34 6/3/2011 1-3
1,1,1-Trichloroethane	680	500000		5.5 U	5.5 U	5.4 U	5.4 U	5.4 U
1,1,2,2-Tetrachloroethane	--	--		5.5 U	5.5 U	5.4 U	5.4 U	5.4 U
1,1,2-Trichloroethane	--	--		5.5 U	5.5 U	5.4 U	5.4 U	5.4 U
1,1-Dichloroethane	270	240000		5.5 U	5.5 U	5.4 U	5.4 U	5.4 U
1,1-Dichloroethene	330	500000		5.5 U	5.5 U	5.4 U	5.4 U	5.4 U
1,2,4-Trichlorobenzene	--	--		5.5 U	5.5 U	5.4 U	5.4 U	5.4 U
1,2-Dibromo-3-Chloropropane	--	--		11 U	11 U	11 U	11 U	11 U
1,2-Dibromoethane	--	--		5.5 U	5.5 U	5.4 U	5.4 U	5.4 U
1,2-Dichlorobenzene	1100	500000		5.5 U	5.5 U	5.4 U	5.4 U	5.4 U
1,2-Dichloroethane	20	30000		5.5 U	5.5 U	5.4 U	5.4 U	5.4 U
1,2-Dichloropropane	--	--		5.5 U	5.5 U	5.4 U	5.4 U	5.4 U
1,3-Dichlorobenzene	2400	280000		5.5 U	5.5 U	5.4 U	5.4 U	5.4 U
1,4-Dichlorobenzene	1800	130000		5.5 U	5.5 U	5.4 U	5.4 U	5.4 U
2-Butanone (MEK)	120	500000		11 U	35	11 U	11 U	11 U
2-Hexanone	--	--		11 U	11 U	11 U	11 U	11 U
4-Methyl-2-pentanone (MIBK)	--	--		5.5 U	5.5 U	5.4 U	5.4 U	5.4 U
Acetone	50	500000		12 J	130	5.6 J B	4.6 J B	4.4 J B
Benzene	60	44000		5.5 U	5.5 U	5.4 U	5.4 U	5.4 U
Bromodichloromethane	--	--		5.5 U	5.5 U	5.4 U	5.4 U	5.4 U
Bromoform	--	--		5.5 U	5.5 U	5.4 U	5.4 U	5.4 U
Bromomethane	--	--		5.5 U	5.5 U	5.4 U	5.4 U	5.4 U
Carbon disulfide	--	--		5.5 U	5.5 U	5.4 U	5.4 U	5.4 U
Carbon tetrachloride	760	22000		5.5 U	5.5 U	5.4 U	5.4 U	5.4 U
Chlorobenzene	1100	500000		5.5 U	5.5 U	5.4 U	5.4 U	5.4 U
Chloroethane	--	--		5.5 U	5.5 U	5.4 U	5.4 U	5.4 U
Chloroform	370	350000		5.5 U	5.5 U	5.4 U	5.4 U	5.4 U
Chloromethane	--	--		5.5 U	5.5 U	5.4 U	5.4 U	5.4 U
cis-1,2-Dichloroethene	250	500000		5.5 U	5.5 U	5.4 U	5.4 U	5.4 U
cis-1,3-Dichloropropene	--	--		5.5 U	5.5 U	5.4 U	5.4 U	5.4 U
Cyclohexane	--	--		5.5 U	5.5 U	5.4 U	5.4 U	5.4 U
Dibromochloromethane	--	--		5.5 U	5.5 U	5.4 U	5.4 U	5.4 U
Dichlorodifluoromethane	--	--		5.5 U *	5.5 U *	5.4 U	5.4 U	5.4 U
Ethylbenzene	1000	390000		5.5 U	5.5 U	5.4 U	5.4 U	5.4 U
Freon 113	--	--		5.5 U	5.5 U	5.4 U	5.4 U	5.4 U

Table 1. Summary of Volatile Organic Compounds in Soil, Former Avis Headquarters, 900 Old Country Road, Garden City, New York

Parameter (Concentrations in µg/kg)	NYSDEC Part 375 Unrestricted Use	NYSDEC Part 375 Restricted Commercial	Sample Designation:	GSB-33	GSB-33	GSB-34	GSB-34 DUP	GSB-34
			Sample Date:	2/2/2011	2/2/2011	6/3/2011	6/3/2011	6/3/2011
			Sample Depth (ft bls):	0-2	2-4	0-2 inches	0-2 inches	1-3
Isopropylbenzene	--	--		5.5 U	5.5 U	5.4 U	5.4 U	5.4 U
Methyl acetate	--	--		5.5 U *	5.5 U *	5.4 U	5.4 U	5.4 U
Methylcyclohexane	--	--		5.5 U	5.5 U	5.4 U	5.4 U	5.4 U
Methylene chloride	50	500000		4.5 J B	5.7 J B	13 J B	13 J B	13 J B
MTBE	930	500000		5.5 U	5.5 U	5.4 U	5.4 U	5.4 U
Styrene	--	--		5.5 U	5.5 U	5.4 U	5.4 U	5.4 U
Tetrachloroethene	1300	150000		5.5 U	5.5 U	5.4 U	5.4 U	5.4 U
Toluene	700	500000		5.5 U	5.5 U	0.21 J	0.16 J	5.4 U
trans-1,2-Dichloroethene	190	500000		5.5 U	5.5 U	5.4 U	5.4 U	5.4 U
trans-1,3-Dichloropropene	--	--		5.5 U	5.5 U	5.4 U	5.4 U	5.4 U
Trichloroethene	470	200000		5.5 U	5.5 U	5.4 U	5.4 U	5.4 U
Trichlorofluoromethane	--	--		5.5 U	5.5 U	5.4 U	5.4 U	5.4 U
Vinyl chloride	20	13000		5.5 U	5.5 U	5.4 U	5.4 U	5.4 U
Xylenes (total)	260	500000		5.5 U	5.5 U	5.4 U	5.4 U	5.4 U

J - Estimated value

U - Indicates that the compound was analyzed for but not detected

B - The analyte was found in an associated blank, as well as in the sample.

*- Laboratory Control Sample (LCS) or LCS Duplicate exceeds the control limits

DUP - Duplicate sample

µg/kg - Micrograms per kilogram

ft bls - Feet below land surface

NYSDEC - New York State Department of Environmental Conservation

-- No NYSDEC Part 375 Standards available

Bold data indicates that parameter was detected above the NYSDEC Part 375

Unrestricted Use Standards

Shaded data indicates that parameter was detected above the NYSDEC Part 375

Restricted Commercial Standards

Table 1. Summary of Volatile Organic Compounds in Soil, Former Avis Headquarters, 900 Old Country Road, Garden City, New York

Parameter (Concentrations in µg/kg)	NYSDEC Part 375 Unrestricted Use	NYSDEC Part 375 Restricted Commercial	Sample Designation: Sample Date: Sample Depth (ft bls):	GSB-34 6/3/2011 3-5	GSB-34 6/3/2011 8-10	GSB-34 6/3/2011 17-19	GSB-36 6/2/2011 0-2 inches	GSB-36 6/2/2011 1-3
1,1,1-Trichloroethane	680	500000		5.3 U	5.5 U	5.2 U	5.2 U	5.5 U
1,1,2,2-Tetrachloroethane	--	--		5.3 U	5.5 U	5.2 U	5.2 U	5.5 U
1,1,2-Trichloroethane	--	--		5.3 U	5.5 U	5.2 U	5.2 U	5.5 U
1,1-Dichloroethane	270	240000		5.3 U	5.5 U	5.2 U	5.2 U	5.5 U
1,1-Dichloroethene	330	500000		5.3 U	5.5 U	5.2 U	5.2 U	5.5 U
1,2,4-Trichlorobenzene	--	--		5.3 U	5.5 U	5.2 U	5.2 U	5.5 U
1,2-Dibromo-3-Chloropropane	--	--		11 U	11 U	10 U	10 U	11 U
1,2-Dibromoethane	--	--		5.3 U	5.5 U	5.2 U	5.2 U	5.5 U
1,2-Dichlorobenzene	1100	500000		5.3 U	5.5 U	5.2 U	5.2 U	5.5 U
1,2-Dichloroethane	20	30000		5.3 U	5.5 U	5.2 U	5.2 U	5.5 U
1,2-Dichloropropane	--	--		5.3 U	5.5 U	5.2 U	5.2 U	5.5 U
1,3-Dichlorobenzene	2400	280000		5.3 U	5.5 U	5.2 U	5.2 U	5.5 U
1,4-Dichlorobenzene	1800	130000		5.3 U	5.5 U	5.2 U	5.2 U	5.5 U
2-Butanone (MEK)	120	500000		11 U	11 U	10 U	10 U	11 U
2-Hexanone	--	--		11 U	11 U	10 U	10 U	11 U
4-Methyl-2-pentanone (MIBK)	--	--		5.3 U	5.5 U	5.2 U	5.2 U	5.5 U
Acetone	50	500000		21 U	3.3 J B	21 U	21 U	2.9 J B
Benzene	60	44000		5.3 U	5.5 U	5.2 U	5.2 U	5.5 U
Bromodichloromethane	--	--		5.3 U	5.5 U	5.2 U	5.2 U	5.5 U
Bromoform	--	--		5.3 U	5.5 U	5.2 U	5.2 U	5.5 U
Bromomethane	--	--		5.3 U	5.5 U	5.2 U	5.2 U	5.5 U
Carbon disulfide	--	--		5.3 U	5.5 U	5.2 U	5.2 U	5.5 U
Carbon tetrachloride	760	22000		5.3 U	5.5 U	5.2 U	5.2 U	5.5 U
Chlorobenzene	1100	500000		5.3 U	5.5 U	5.2 U	5.2 U	5.5 U
Chloroethane	--	--		5.3 U	5.5 U	5.2 U	5.2 U	5.5 U
Chloroform	370	350000		5.3 U	5.5 U	5.2 U	5.2 U	5.5 U
Chloromethane	--	--		5.3 U	5.5 U	5.2 U	5.2 U	5.5 U
cis-1,2-Dichloroethene	250	500000		5.3 U	5.5 U	5.2 U	5.2 U	5.5 U
cis-1,3-Dichloropropene	--	--		5.3 U	5.5 U	5.2 U	5.2 U	5.5 U
Cyclohexane	--	--		5.3 U	5.5 U	5.2 U	5.2 U	5.5 U
Dibromochloromethane	--	--		5.3 U	5.5 U	5.2 U	5.2 U	5.5 U
Dichlorodifluoromethane	--	--		5.3 U	5.5 U	5.2 U	5.2 U	5.5 U
Ethylbenzene	1000	390000		5.3 U	5.5 U	5.2 U	5.2 U	5.5 U
Freon 113	--	--		5.3 U	5.5 U	5.2 U	5.2 U	5.5 U

Table 1. Summary of Volatile Organic Compounds in Soil, Former Avis Headquarters, 900 Old Country Road, Garden City, New York

Parameter (Concentrations in µg/kg)	NYSDEC Part 375 Unrestricted Use	NYSDEC Part 375 Restricted Commercial	Sample Designation: Sample Date: Sample Depth (ft bls):	GSB-34 6/3/2011 3-5	GSB-34 6/3/2011 8-10	GSB-34 6/3/2011 17-19	GSB-36 6/2/2011 0-2 inches	GSB-36 6/2/2011 1-3
Isopropylbenzene	--	--		5.3 U	5.5 U	5.2 U	5.2 U	5.5 U
Methyl acetate	--	--		5.3 U	5.5 U	5.2 U	5.2 U	5.5 U
Methylcyclohexane	--	--		5.3 U	5.5 U	5.2 U	5.2 U	5.5 U
Methylene chloride	50	500000		10 J B	9.4 J B	7.5 J B	5.2 J B	10 J B
MTBE	930	500000		5.3 U	5.5 U	5.2 U	5.2 U	5.5 U
Styrene	--	--		5.3 U	5.5 U	5.2 U	5.2 U	5.5 U
Tetrachloroethene	1300	150000		5.3 U	5.5 U	5.2 U	5.2 U	5.5 U
Toluene	700	500000		5.3 U	5.5 U	5.2 U	5.2 U	5.5 U
trans-1,2-Dichloroethene	190	500000		5.3 U	5.5 U	5.2 U	5.2 U	5.5 U
trans-1,3-Dichloropropene	--	--		5.3 U	5.5 U	5.2 U	5.2 U	5.5 U
Trichloroethene	470	200000		5.3 U	5.5 U	5.2 U	5.2 U	5.5 U
Trichlorofluoromethane	--	--		5.3 U	5.5 U	5.2 U	5.2 U	5.5 U
Vinyl chloride	20	13000		5.3 U	5.5 U	5.2 U	5.2 U	5.5 U
Xylenes (total)	260	500000		5.3 U	5.5 U	5.2 U	5.2 U	5.5 U

J - Estimated value

U - Indicates that the compound was analyzed for but not detected

B - The analyte was found in an associated blank, as well as in the sample.

*- Laboratory Control Sample (LCS) or LCS Duplicate exceeds the control limits

DUP - Duplicate sample

µg/kg - Micrograms per kilogram

ft bls - Feet below land surface

NYSDEC - New York State Department of Environmental Conservation

-- No NYSDEC Part 375 Standards available

Bold data indicates that parameter was detected above the NYSDEC Part 375

Unrestricted Use Standards

Shaded data indicates that parameter was detected above the NYSDEC Part 375

Restricted Commercial Standards

Table 1. Summary of Volatile Organic Compounds in Soil, Former Avis Headquarters, 900 Old Country Road, Garden City, New York

	NYSDEC Part 375	NYSDEC Part 375	Sample Designation:	GSB-36	GSB-36	GSB-36	GSB-37	GSB-37	GSB-37
Parameter	Unrestricted	Restricted	Sample Date:	6/2/2011	6/2/2011	6/2/2011	6/2/2011	6/2/2011	6/2/2011
(Concentrations in µg/kg)	Use	Commercial	Sample Depth (ft bls):	3-5	8-10	16-18	0-2 inches	1-3	3-5
1,1,1-Trichloroethane	680	500000		5.2 U	5.2 U	5.4 U	5.9 U	5.7 U	5.5 U
1,1,2,2-Tetrachloroethane	--	--		5.2 U	5.2 U	5.4 U	5.9 U	5.7 U	5.5 U
1,1,2-Trichloroethane	--	--		5.2 U	5.2 U	5.4 U	5.9 U	5.7 U	5.5 U
1,1-Dichloroethane	270	240000		5.2 U	5.2 U	5.4 U	5.9 U	5.7 U	5.5 U
1,1-Dichloroethene	330	500000		5.2 U	5.2 U	5.4 U	5.9 U	5.7 U	5.5 U
1,2,4-Trichlorobenzene	--	--		5.2 U	5.2 U	5.4 U	5.9 U	5.7 U	5.5 U
1,2-Dibromo-3-Chloropropane	--	--		10 U	10 U	11 U	12 U	11 U	11 U
1,2-Dibromoethane	--	--		5.2 U	5.2 U	5.4 U	5.9 U	5.7 U	5.5 U
1,2-Dichlorobenzene	1100	500000		5.2 U	5.2 U	5.4 U	5.9 U	5.7 U	5.5 U
1,2-Dichloroethane	20	30000		5.2 U	5.2 U	5.4 U	5.9 U	5.7 U	5.5 U
1,2-Dichloropropane	--	--		5.2 U	5.2 U	5.4 U	5.9 U	5.7 U	5.5 U
1,3-Dichlorobenzene	2400	280000		5.2 U	5.2 U	5.4 U	5.9 U	5.7 U	5.5 U
1,4-Dichlorobenzene	1800	130000		5.2 U	5.2 U	5.4 U	5.9 U	5.7 U	5.5 U
2-Butanone (MEK)	120	500000		10 U	10 U	11 U	12 U	11 U	11 U
2-Hexanone	--	--		10 U	10 U	11 U	12 U	11 U	11 U
4-Methyl-2-pentanone (MIBK)	--	--		5.2 U	5.2 U	5.4 U	5.9 U	5.7 U	5.5 U
Acetone	50	500000		3.8 J B	6.1 J B	12 J B	23 U	23 U	8.9 J B
Benzene	60	44000		5.2 U	5.2 U	5.4 U	5.9 U	5.7 U	5.5 U
Bromodichloromethane	--	--		5.2 U	5.2 U	5.4 U	5.9 U	5.7 U	5.5 U
Bromoform	--	--		5.2 U	5.2 U	5.4 U	5.9 U	5.7 U	5.5 U
Bromomethane	--	--		5.2 U	5.2 U	5.4 U	5.9 U	5.7 U	5.5 U
Carbon disulfide	--	--		5.2 U	5.2 U	5.4 U	5.9 U	5.7 U	5.5 U
Carbon tetrachloride	760	22000		5.2 U	5.2 U	5.4 U	5.9 U	5.7 U	5.5 U
Chlorobenzene	1100	500000		5.2 U	5.2 U	5.4 U	5.9 U	5.7 U	5.5 U
Chloroethane	--	--		5.2 U	5.2 U	5.4 U	5.9 U	5.7 U	5.5 U
Chloroform	370	350000		5.2 U	5.2 U	5.4 U	5.9 U	5.7 U	5.5 U
Chloromethane	--	--		5.2 U	5.2 U	5.4 U	5.9 U	5.7 U	5.5 U
cis-1,2-Dichloroethene	250	500000		5.2 U	5.2 U	5.4 U	5.9 U	5.7 U	5.5 U
cis-1,3-Dichloropropene	--	--		5.2 U	5.2 U	5.4 U	5.9 U	5.7 U	5.5 U
Cyclohexane	--	--		5.2 U	5.2 U	5.4 U	5.9 U	5.7 U	5.5 U
Dibromochloromethane	--	--		5.2 U	5.2 U	5.4 U	5.9 U	5.7 U	5.5 U
Dichlorodifluoromethane	--	--		5.2 U	5.2 U	5.4 U	5.9 U	5.7 U	5.5 U
Ethylbenzene	1000	390000		5.2 U	5.2 U	5.4 U	5.9 U	5.7 U	5.5 U
Freon 113	--	--		5.2 U	5.2 U	5.4 U	5.9 U	5.7 U	5.5 U

Table 1. Summary of Volatile Organic Compounds in Soil, Former Avis Headquarters, 900 Old Country Road, Garden City, New York

Parameter (Concentrations in µg/kg)	NYSDEC Part 375 Unrestricted Use	NYSDEC Part 375 Restricted Commercial	Sample Designation:	GSB-36	GSB-36	GSB-36	GSB-37	GSB-37	GSB-37
			Sample Date:	6/2/2011	6/2/2011	6/2/2011	6/2/2011	6/2/2011	6/2/2011
			Sample Depth (ft bls):	3-5	8-10	16-18	0-2 inches	1-3	3-5
Isopropylbenzene	--	--		5.2 U	5.2 U	5.4 U	5.9 U	5.7 U	5.5 U
Methyl acetate	--	--		5.2 U	5.2 U	5.4 U	5.9 U	5.7 U	5.5 U
Methylcyclohexane	--	--		5.2 U	5.2 U	5.4 U	5.9 U	5.7 U	5.5 U
Methylene chloride	50	500000		10 J B	4.9 J B	5.4 J B	7.1 J B	6.1 J B	5.8 J B
MTBE	930	500000		5.2 U	5.2 U	5.4 U	5.9 U	5.7 U	5.5 U
Styrene	--	--		5.2 U	5.2 U	5.4 U	5.9 U	5.7 U	5.5 U
Tetrachloroethene	1300	150000		5.2 U	5.2 U	5.4 U	5.9 U	5.7 U	5.5 U
Toluene	700	500000		5.2 U	5.2 U	5.4 U	5.9 U	5.7 U	5.5 U
trans-1,2-Dichloroethene	190	500000		5.2 U	5.2 U	5.4 U	5.9 U	5.7 U	5.5 U
trans-1,3-Dichloropropene	--	--		5.2 U	5.2 U	5.4 U	5.9 U	5.7 U	5.5 U
Trichloroethene	470	200000		5.2 U	5.2 U	5.4 U	5.9 U	5.7 U	5.5 U
Trichlorofluoromethane	--	--		5.2 U	5.2 U	5.4 U	5.9 U	5.7 U	5.5 U
Vinyl chloride	20	13000		5.2 U	5.2 U	5.4 U	5.9 U	5.7 U	5.5 U
Xylenes (total)	260	500000		5.2 U	5.2 U	5.4 U	5.9 U	5.7 U	5.5 U

J - Estimated value

U - Indicates that the compound was analyzed for but not detected

B - The analyte was found in an associated blank, as well as in the sample.

*- Laboratory Control Sample (LCS) or LCS Duplicate exceeds the control limits

DUP - Duplicate sample

µg/kg - Micrograms per kilogram

ft bls - Feet below land surface

NYSDEC - New York State Department of Environmental Conservation

-- No NYSDEC Part 375 Standards available

Bold data indicates that parameter was detected above the NYSDEC Part 375

Unrestricted Use Standards

Shaded data indicates that parameter was detected above the NYSDEC Part 375

Restricted Commercial Standards

Table 1. Summary of Volatile Organic Compounds in Soil, Former Avis Headquarters, 900 Old Country Road, Garden City, New York

Parameter (Concentrations in µg/kg)	NYSDEC Part 375 Unrestricted Use	NYSDEC Part 375 Restricted Commercial	Sample Designation:	GSB-37 6/2/2011 8-10	GSB-37 6/2/2011 16-18	GSB-38 6/2/2011 0-2 inches	GSB-38 DUP 6/2/2011 0-2	GSB-38 6/2/2011 1-3	GSB-38 6/2/2011 3-5
			Sample Date:						
			Sample Depth (ft bls):						
1,1,1-Trichloroethane	680	500000		5.2 U	5.4 U	5.4 U	5.3 U	6 U	5.5 U
1,1,2,2-Tetrachloroethane	--	--		5.2 U	5.4 U	5.4 U	5.3 U	6 U	5.5 U
1,1,2-Trichloroethane	--	--		5.2 U	5.4 U	5.4 U	5.3 U	6 U	5.5 U
1,1-Dichloroethane	270	240000		5.2 U	5.4 U	5.4 U	5.3 U	6 U	5.5 U
1,1-Dichloroethene	330	500000		5.2 U	5.4 U	5.4 U	5.3 U	6 U	5.5 U
1,2,4-Trichlorobenzene	--	--		5.2 U	5.4 U	5.4 U	5.3 U	6 U	5.5 U
1,2-Dibromo-3-Chloropropane	--	--		10 U	11 U	11 U	11 U	12 U	11 U
1,2-Dibromoethane	--	--		5.2 U	5.4 U	5.4 U	5.3 U	6 U	5.5 U
1,2-Dichlorobenzene	1100	500000		5.2 U	5.4 U	5.4 U	5.3 U	6 U	5.5 U
1,2-Dichloroethane	20	30000		5.2 U	5.4 U	5.4 U	5.3 U	6 U	5.5 U
1,2-Dichloropropane	--	--		5.2 U	5.4 U	5.4 U	5.3 U	6 U	5.5 U
1,3-Dichlorobenzene	2400	280000		5.2 U	5.4 U	5.4 U	5.3 U	6 U	5.5 U
1,4-Dichlorobenzene	1800	130000		5.2 U	5.4 U	5.4 U	5.3 U	6 U	5.5 U
2-Butanone (MEK)	120	500000		10 U	11 U	11 U	11 U	12 U	11 U
2-Hexanone	--	--		10 U	11 U	11 U	11 U	12 U	11 U
4-Methyl-2-pentanone (MIBK)	--	--		5.2 U	5.4 U	5.4 U	5.3 U	6 U	5.5 U
Acetone	50	500000		5.7 J B	3.6 J B	21 U	21 U	24 U	4.2 J B
Benzene	60	44000		5.2 U	5.4 U	5.4 U	5.3 U	6 U	5.5 U
Bromodichloromethane	--	--		5.2 U	5.4 U	5.4 U	5.3 U	6 U	5.5 U
Bromoform	--	--		5.2 U	5.4 U	5.4 U	5.3 U	6 U	5.5 U
Bromomethane	--	--		5.2 U	5.4 U	5.4 U	5.3 U	6 U	5.5 U
Carbon disulfide	--	--		5.2 U	5.4 U	5.4 U	5.3 U	6 U	5.5 U
Carbon tetrachloride	760	22000		5.2 U	5.4 U	5.4 U	5.3 U	6 U	5.5 U
Chlorobenzene	1100	500000		5.2 U	5.4 U	5.4 U	5.3 U	6 U	5.5 U
Chloroethane	--	--		5.2 U	5.4 U	5.4 U	5.3 U	6 U	5.5 U
Chloroform	370	350000		5.2 U	5.4 U	5.4 U	5.3 U	6 U	5.5 U
Chloromethane	--	--		5.2 U	5.4 U	5.4 U	5.3 U	6 U	5.5 U
cis-1,2-Dichloroethene	250	500000		5.2 U	5.4 U	5.4 U	5.3 U	6 U	5.5 U
cis-1,3-Dichloropropene	--	--		5.2 U	5.4 U	5.4 U	5.3 U	6 U	5.5 U
Cyclohexane	--	--		5.2 U	5.4 U	5.4 U	5.3 U	6 U	5.5 U
Dibromochloromethane	--	--		5.2 U	5.4 U	5.4 U	5.3 U	6 U	5.5 U
Dichlorodifluoromethane	--	--		5.2 U	5.4 U	5.4 U	5.3 U	6 U	5.5 U
Ethylbenzene	1000	390000		5.2 U	5.4 U	5.4 U	5.3 U	6 U	5.5 U
Freon 113	--	--		5.2 U	5.4 U	5.4 U	5.3 U	6 U	5.5 U

Table 1. Summary of Volatile Organic Compounds in Soil, Former Avis Headquarters, 900 Old Country Road, Garden City, New York

Parameter (Concentrations in µg/kg)	NYSDEC Part 375 Unrestricted Use	NYSDEC Part 375 Restricted Commercial	Sample Designation:	GSB-37	GSB-37	GSB-38	GSB-38 DUP	GSB-38	GSB-38
			Sample Date:	6/2/2011	6/2/2011	6/2/2011	6/2/2011	6/2/2011	6/2/2011
			Sample Depth (ft bls):	8-10	16-18	0-2 inches	0-2	1-3	3-5
Isopropylbenzene	--	--		5.2 U	5.4 U	5.4 U	5.3 U	6 U	5.5 U
Methyl acetate	--	--		5.2 U	5.4 U	5.4 U	5.3 U	6 U	5.5 U
Methylcyclohexane	--	--		5.2 U	5.4 U	5.4 U	5.3 U	6 U	5.5 U
Methylene chloride	50	500000		4.8 J B	7.5 J B	5.1 J B	4.2 J B	12 J B	16 J B
MTBE	930	500000		5.2 U	5.4 U	5.4 U	5.3 U	6 U	5.5 U
Styrene	--	--		5.2 U	5.4 U	5.4 U	5.3 U	6 U	5.5 U
Tetrachloroethene	1300	150000		5.2 U	5.4 U	5.4 U	5.3 U	6 U	5.5 U
Toluene	700	500000		5.2 U	5.4 U	5.4 U	5.3 U	6 U	5.5 U
trans-1,2-Dichloroethene	190	500000		5.2 U	5.4 U	5.4 U	5.3 U	6 U	5.5 U
trans-1,3-Dichloropropene	--	--		5.2 U	5.4 U	5.4 U	5.3 U	6 U	5.5 U
Trichloroethene	470	200000		5.2 U	5.4 U	5.4 U	5.3 U	6 U	5.5 U
Trichlorofluoromethane	--	--		5.2 U	5.4 U	5.4 U	5.3 U	6 U	5.5 U
Vinyl chloride	20	13000		5.2 U	5.4 U	5.4 U	5.3 U	6 U	5.5 U
Xylenes (total)	260	500000		5.2 U	5.4 U	5.4 U	5.3 U	6 U	5.5 U

J - Estimated value

U - Indicates that the compound was analyzed for but not detected

B - The analyte was found in an associated blank, as well as in the sample.

*- Laboratory Control Sample (LCS) or LCS Duplicate exceeds the control limits

DUP - Duplicate sample

µg/kg - Micrograms per kilogram

ft bls - Feet below land surface

NYSDEC - New York State Department of Environmental Conservation

-- No NYSDEC Part 375 Standards available

Bold data indicates that parameter was detected above the NYSDEC Part 375

Unrestricted Use Standards

Shaded data indicates that parameter was detected above the NYSDEC Part 375

Restricted Commercial Standards

Table 1. Summary of Volatile Organic Compounds in Soil, Former Avis Headquarters, 900 Old Country Road, Garden City, New York

Parameter (Concentrations in µg/kg)	NYSDEC Part 375 Unrestricted Use	NYSDEC Part 375 Restricted Commercial	Sample Designation: Sample Date: Sample Depth (ft bls):	GSB-38 6/2/2011 8-10	GSB-38 6/2/2011 17.5-19.5	GSB-39 6/1/2011 0-2 inches	GSB-39 6/1/2011 1-3	GSB-39 6/1/2011 3-5	GSB-39 6/1/2011 8-10	GSB-39 6/1/2011 18-20
1,1,1-Trichloroethane	680	500000		5.2 U	5.5 U	5.4 U	5.4 U	5.1 U	5.2 U	5.3 U
1,1,2,2-Tetrachloroethane	--	--		5.2 U	5.5 U	5.4 U	5.4 U	5.1 U	5.2 U	5.3 U
1,1,2-Trichloroethane	--	--		5.2 U	5.5 U	5.4 U	5.4 U	5.1 U	5.2 U	5.3 U
1,1-Dichloroethane	270	240000		5.2 U	5.5 U	5.4 U	5.4 U	5.1 U	5.2 U	5.3 U
1,1-Dichloroethene	330	500000		5.2 U	5.5 U	5.4 U	5.4 U	5.1 U	5.2 U	5.3 U
1,2,4-Trichlorobenzene	--	--		5.2 U	5.5 U	5.4 U	5.4 U	5.1 U	5.2 U	5.3 U
1,2-Dibromo-3-Chloropropane	--	--		10 U	11 U	11 U	11 U	10 U	10 U	11 U
1,2-Dibromoethane	--	--		5.2 U	5.5 U	5.4 U	5.4 U	5.1 U	5.2 U	5.3 U
1,2-Dichlorobenzene	1100	500000		5.2 U	5.5 U	5.4 U	5.4 U	5.1 U	5.2 U	5.3 U
1,2-Dichloroethane	20	30000		5.2 U	5.5 U	5.4 U	5.4 U	5.1 U	5.2 U	5.3 U
1,2-Dichloropropane	--	--		5.2 U	5.5 U	5.4 U	5.4 U	5.1 U	5.2 U	5.3 U
1,3-Dichlorobenzene	2400	280000		5.2 U	5.5 U	5.4 U	5.4 U	5.1 U	5.2 U	5.3 U
1,4-Dichlorobenzene	1800	130000		5.2 U	5.5 U	5.4 U	5.4 U	5.1 U	5.2 U	5.3 U
2-Butanone (MEK)	120	500000		10 U	11 U	11 U	11 U	10 U	10 U	11 U
2-Hexanone	--	--		10 U	11 U	11 U	11 U	10 U	10 U	11 U
4-Methyl-2-pentanone (MIBK)	--	--		5.2 U	5.5 U	5.4 U	5.4 U	5.1 U	5.2 U	5.3 U
Acetone	50	500000		21 U	9.6 J B	21 U	10 J	21 U	21 U	21 U
Benzene	60	44000		5.2 U	5.5 U	5.4 U	5.4 U	5.1 U	5.2 U	5.3 U
Bromodichloromethane	--	--		5.2 U	5.5 U	5.4 U	5.4 U	5.1 U	5.2 U	5.3 U
Bromoform	--	--		5.2 U	5.5 U	5.4 U	5.4 U	5.1 U	5.2 U	5.3 U
Bromomethane	--	--		5.2 U	5.5 U	5.4 U	5.4 U	5.1 U	5.2 U	5.3 U
Carbon disulfide	--	--		5.2 U	5.5 U	5.4 U *	5.4 U *	5.1 U *	5.2 U *	5.3 U *
Carbon tetrachloride	760	22000		5.2 U	5.5 U	5.4 U	5.4 U	5.1 U	5.2 U	5.3 U
Chlorobenzene	1100	500000		5.2 U	5.5 U	5.4 U	5.4 U	5.1 U	5.2 U	5.3 U
Chloroethane	--	--		5.2 U	5.5 U	5.4 U	5.4 U *	5.1 U *	5.2 U *	5.3 U *
Chloroform	370	350000		5.2 U	5.5 U	5.4 U	5.4 U	5.1 U	5.2 U	5.3 U
Chloromethane	--	--		5.2 U	5.5 U	5.4 U	5.4 U	5.1 U	5.2 U	5.3 U
cis-1,2-Dichloroethene	250	500000		5.2 U	5.5 U	5.4 U	5.4 U	5.1 U	5.2 U	5.3 U
cis-1,3-Dichloropropene	--	--		5.2 U	5.5 U	5.4 U	5.4 U	5.1 U	5.2 U	5.3 U
Cyclohexane	--	--		5.2 U	5.5 U	5.4 U	5.4 U	5.1 U	5.2 U	5.3 U
Dibromochloromethane	--	--		5.2 U	5.5 U	5.4 U	5.4 U	5.1 U	5.2 U	5.3 U
Dichlorodifluoromethane	--	--		5.2 U	5.5 U	5.4 U *	5.4 U	5.1 U	5.2 U	5.3 U
Ethylbenzene	1000	390000		5.2 U	5.5 U	5.4 U	5.4 U	5.1 U	5.2 U	5.3 U
Freon 113	--	--		5.2 U	5.5 U	5.4 U	5.4 U	5.1 U	5.2 U	5.3 U

Table 1. Summary of Volatile Organic Compounds in Soil, Former Avis Headquarters, 900 Old Country Road, Garden City, New York

Parameter (Concentrations in µg/kg)	NYSDEC Part 375 Unrestricted Use	NYSDEC Part 375 Restricted Commercial	Sample Designation:	GSB-38	GSB-38	GSB-39	GSB-39	GSB-39	GSB-39	GSB-39
			Sample Date:	6/2/2011	6/2/2011	6/1/2011	6/1/2011	6/1/2011	6/1/2011	6/1/2011
			Sample Depth (ft bls):	8-10	17.5-19.5	0-2 inches	1-3	3-5	8-10	18-20
Isopropylbenzene	--	--		5.2 U	5.5 U	5.4 U	5.4 U	5.1 U	5.2 U	5.3 U
Methyl acetate	--	--		5.2 U	5.5 U	5.4 U *	5.4 U *	5.1 U *	5.2 U *	5.3 U *
Methylcyclohexane	--	--		5.2 U	5.5 U	5.4 U	5.4 U	5.1 U	5.2 U	5.3 U
Methylene chloride	50	500000		11 J B	17 J B	15 J B	12 J B	10 J B	9.8 J B	9.3 J B
MTBE	930	500000		5.2 U	5.5 U	5.4 U	5.4 U	5.1 U	5.2 U	5.3 U
Styrene	--	--		5.2 U	5.5 U	5.4 U	5.4 U	5.1 U	5.2 U	5.3 U
Tetrachloroethene	1300	150000		5.2 U	5.5 U	5.4 U	5.4 U	5.1 U	5.2 U	5.3 U
Toluene	700	500000		5.2 U	5.5 U	5.4 U	5.4 U	5.1 U	5.2 U	5.3 U
trans-1,2-Dichloroethene	190	500000		5.2 U	5.5 U	5.4 U	5.4 U	5.1 U	5.2 U	5.3 U
trans-1,3-Dichloropropene	--	--		5.2 U	5.5 U	5.4 U	5.4 U	5.1 U	5.2 U	5.3 U
Trichloroethene	470	200000		5.2 U	5.5 U	5.4 U	5.4 U	5.1 U	5.2 U	5.3 U
Trichlorofluoromethane	--	--		5.2 U	5.5 U	5.4 U	5.4 U	5.1 U	5.2 U	5.3 U
Vinyl chloride	20	13000		5.2 U	5.5 U	5.4 U	5.4 U	5.1 U	5.2 U	5.3 U
Xylenes (total)	260	500000		5.2 U	5.5 U	5.4 U	5.4 U	5.1 U	5.2 U	5.3 U

J - Estimated value

U - Indicates that the compound was analyzed for but not detected

B - The analyte was found in an associated blank, as well as in the sample.

*- Laboratory Control Sample (LCS) or LCS Duplicate exceeds the control limits

DUP - Duplicate sample

µg/kg - Micrograms per kilogram

ft bls - Feet below land surface

NYSDEC - New York State Department of Environmental Conservation

-- No NYSDEC Part 375 Standards available

Bold data indicates that parameter was detected above the NYSDEC Part 375

Unrestricted Use Standards

Shaded data indicates that parameter was detected above the NYSDEC Part 375

Restricted Commercial Standards

Table 1. Summary of Volatile Organic Compounds in Soil, Former Avis Headquarters, 900 Old Country Road, Garden City, New York

	NYSDEC Part 375	NYSDEC Part 375	Sample Designation:	GSB-40	GSB-40 DUP	GSB-40	GSB-40	GSB-40	GSB-40
Parameter	Unrestricted	Restricted	Sample Date:	6/1/2011	6/1/2011	6/1/2011	6/1/2011	6/1/2011	6/1/2011
(Concentrations in µg/kg)	Use	Commercial	Sample Depth (ft bls):	0-2 inches	0-2	1-3	3-5	8-10	17-19
1,1,1-Trichloroethane	680	500000		5.4 U	5.4 U	5.3 U	5.1 U	5.2 U	5.2 U
1,1,2,2-Tetrachloroethane	--	--		5.4 U	5.4 U	5.3 U	5.1 U	5.2 U	5.2 U
1,1,2-Trichloroethane	--	--		5.4 U	5.4 U	5.3 U	5.1 U	5.2 U	5.2 U
1,1-Dichloroethane	270	240000		5.4 U	5.4 U	5.3 U	5.1 U	5.2 U	5.2 U
1,1-Dichloroethene	330	500000		5.4 U	5.4 U	5.3 U	5.1 U	5.2 U	5.2 U
1,2,4-Trichlorobenzene	--	--		5.4 U	5.4 U	5.3 U	5.1 U	5.2 U	5.2 U
1,2-Dibromo-3-Chloropropane	--	--		11 U	11 U	11 U	10 U	10 U	10 U
1,2-Dibromoethane	--	--		5.4 U	5.4 U	5.3 U	5.1 U	5.2 U	5.2 U
1,2-Dichlorobenzene	1100	500000		5.4 U	5.4 U	5.3 U	5.1 U	5.2 U	5.2 U
1,2-Dichloroethane	20	30000		5.4 U	5.4 U	5.3 U	5.1 U	5.2 U	5.2 U
1,2-Dichloropropane	--	--		5.4 U	5.4 U	5.3 U	5.1 U	5.2 U	5.2 U
1,3-Dichlorobenzene	2400	280000		5.4 U	5.4 U	5.3 U	5.1 U	5.2 U	5.2 U
1,4-Dichlorobenzene	1800	130000		5.4 U	5.4 U	5.3 U	5.1 U	5.2 U	5.2 U
2-Butanone (MEK)	120	500000		11 U	11 U	11 U	10 U	10 U	10 U
2-Hexanone	--	--		11 U	11 U	11 U	10 U	10 U	10 U
4-Methyl-2-pentanone (MIBK)	--	--		5.4 U	5.4 U	5.3 U	5.1 U	5.2 U	5.2 U
Acetone	50	500000		3.5 J B	22 U	2.9 J	21 U	2.6 J	21 U
Benzene	60	44000		5.4 U	5.4 U	5.3 U	5.1 U	5.2 U	5.2 U
Bromodichloromethane	--	--		5.4 U	5.4 U	5.3 U	5.1 U	5.2 U	5.2 U
Bromoform	--	--		5.4 U	5.4 U	5.3 U	5.1 U	5.2 U	5.2 U
Bromomethane	--	--		5.4 U	5.4 U	5.3 U	5.1 U	5.2 U	5.2 U
Carbon disulfide	--	--		5.4 U *	5.4 U *	5.3 U *	5.1 U *	5.2 U *	5.2 U *
Carbon tetrachloride	760	22000		5.4 U	5.4 U	5.3 U	5.1 U	5.2 U	5.2 U
Chlorobenzene	1100	500000		5.4 U	5.4 U	5.3 U	5.1 U	5.2 U	5.2 U
Chloroethane	--	--		5.4 U	5.4 U *	5.3 U *	5.1 U *	5.2 U *	5.2 U
Chloroform	370	350000		5.4 U	5.4 U	5.3 U	5.1 U	5.2 U	5.2 U
Chloromethane	--	--		5.4 U	5.4 U	5.3 U	5.1 U	5.2 U	5.2 U
cis-1,2-Dichloroethene	250	500000		5.4 U	5.4 U	5.3 U	5.1 U	5.2 U	5.2 U
cis-1,3-Dichloropropene	--	--		5.4 U	5.4 U	5.3 U	5.1 U	5.2 U	5.2 U
Cyclohexane	--	--		5.4 U	5.4 U	5.3 U	5.1 U	5.2 U	5.2 U
Dibromochloromethane	--	--		5.4 U	5.4 U	5.3 U	5.1 U	5.2 U	5.2 U
Dichlorodifluoromethane	--	--		5.4 U *	5.4 U	5.3 U	5.1 U	5.2 U	5.2 U *
Ethylbenzene	1000	390000		5.4 U	5.4 U	5.3 U	5.1 U	5.2 U	5.2 U
Freon 113	--	--		5.4 U	5.4 U	5.3 U	5.1 U	5.2 U	5.2 U

Table 1. Summary of Volatile Organic Compounds in Soil, Former Avis Headquarters, 900 Old Country Road, Garden City, New York

Parameter (Concentrations in µg/kg)	NYSDEC Part 375 Unrestricted Use	NYSDEC Part 375 Restricted Commercial	Sample Designation:	GSB-40	GSB-40 DUP	GSB-40	GSB-40	GSB-40	GSB-40
			Sample Date:	6/1/2011	6/1/2011	6/1/2011	6/1/2011	6/1/2011	6/1/2011
			Sample Depth (ft bls):	0-2 inches	0-2	1-3	3-5	8-10	17-19
Isopropylbenzene	--	--		5.4 U	5.4 U	5.3 U	5.1 U	5.2 U	5.2 U
Methyl acetate	--	--		5.4 U *	5.4 U *	5.3 U *	5.1 U *	5.2 U *	5.2 U *
Methylcyclohexane	--	--		5.4 U	5.4 U	5.3 U	5.1 U	5.2 U	5.2 U
Methylene chloride	50	500000		5.6 J B	11 J B	9.5 J B	8.6 J B	8.8 J B	5.3 J B
MTBE	930	500000		5.4 U	5.4 U	5.3 U	5.1 U	5.2 U	5.2 U
Styrene	--	--		5.4 U	5.4 U	5.3 U	5.1 U	5.2 U	5.2 U
Tetrachloroethene	1300	150000		5.4 U	5.4 U	5.3 U	5.1 U	5.2 U	5.2 U
Toluene	700	500000		5.4 U	5.4 U	5.3 U	5.1 U	5.2 U	5.2 U
trans-1,2-Dichloroethene	190	500000		5.4 U	5.4 U	5.3 U	5.1 U	5.2 U	5.2 U
trans-1,3-Dichloropropene	--	--		5.4 U	5.4 U	5.3 U	5.1 U	5.2 U	5.2 U
Trichloroethene	470	200000		5.4 U	5.4 U	5.3 U	5.1 U	5.2 U	5.2 U
Trichlorofluoromethane	--	--		5.4 U	5.4 U	5.3 U	5.1 U	5.2 U	5.2 U
Vinyl chloride	20	13000		5.4 U	5.4 U	5.3 U	5.1 U	5.2 U	5.2 U
Xylenes (total)	260	500000		5.4 U	5.4 U	5.3 U	5.1 U	5.2 U	5.2 U

J - Estimated value

U - Indicates that the compound was analyzed for but not detected

B - The analyte was found in an associated blank, as well as in the sample.

*- Laboratory Control Sample (LCS) or LCS Duplicate exceeds the control limits

DUP - Duplicate sample

µg/kg - Micrograms per kilogram

ft bls - Feet below land surface

NYSDEC - New York State Department of Environmental Conservation

-- No NYSDEC Part 375 Standards available

Bold data indicates that parameter was detected above the NYSDEC Part 375

Unrestricted Use Standards

Shaded data indicates that parameter was detected above the NYSDEC Part 375

Restricted Commercial Standards

Table 1. Summary of Volatile Organic Compounds in Soil, Former Avis Headquarters, 900 Old Country Road, Garden City, New York

	NYSDEC	NYSDEC								
	Part 375	Part 375	Sample Designation:	GSB-41	GSB-41	GSB-41	GSB-41	GSB-41	GSB-42	GSB-42
Parameter	Unrestricted	Restricted	Sample Date:	6/1/2011	6/1/2011	6/1/2011	6/1/2011	6/1/2011	6/2/2011	6/2/2011
(Concentrations in µg/kg)	Use	Commercial	Sample Depth (ft bls):	0-2 inches	1-3	3-5	8-10	18-20	0-2 inches	1-3
1,1,1-Trichloroethane	680	500000		5.4 U	5.2 U	5.4 U	5.2 U	5.2 U	5.5 U	6.2 U
1,1,2,2-Tetrachloroethane	--	--		5.4 U	5.2 U	5.4 U	5.2 U	5.2 U	5.5 U	6.2 U
1,1,2-Trichloroethane	--	--		5.4 U	5.2 U	5.4 U	5.2 U	5.2 U	5.5 U	6.2 U
1,1-Dichloroethane	270	240000		5.4 U	5.2 U	5.4 U	5.2 U	5.2 U	5.5 U	6.2 U
1,1-Dichloroethene	330	500000		5.4 U	5.2 U	5.4 U	5.2 U	5.2 U	5.5 U	6.2 U
1,2,4-Trichlorobenzene	--	--		5.4 U	5.2 U	5.4 U	5.2 U	5.2 U	5.5 U	6.2 U
1,2-Dibromo-3-Chloropropane	--	--		11 U	10 U	11 U	10 U	10 U	11 U	12 U
1,2-Dibromoethane	--	--		5.4 U	5.2 U	5.4 U	5.2 U	5.2 U	5.5 U	6.2 U
1,2-Dichlorobenzene	1100	500000		5.4 U	5.2 U	5.4 U	5.2 U	5.2 U	5.5 U	6.2 U
1,2-Dichloroethane	20	30000		5.4 U	5.2 U	5.4 U	5.2 U	5.2 U	5.5 U	6.2 U
1,2-Dichloropropane	--	--		5.4 U	5.2 U	5.4 U	5.2 U	5.2 U	5.5 U	6.2 U
1,3-Dichlorobenzene	2400	280000		5.4 U	5.2 U	5.4 U	5.2 U	5.2 U	5.5 U	6.2 U
1,4-Dichlorobenzene	1800	130000		5.4 U	5.2 U	5.4 U	5.2 U	5.2 U	5.5 U	6.2 U
2-Butanone (MEK)	120	500000		11 U	10 U	11 U	10 U	10 U	11 U	12 U
2-Hexanone	--	--		11 U	10 U	11 U	10 U	10 U	11 U	12 U
4-Methyl-2-pentanone (MIBK)	--	--		5.4 U	5.2 U	5.4 U	5.2 U	5.2 U	5.5 U	6.2 U
Acetone	50	500000		22 U	5.5 J B	4.2 J B	21 U	21 U	22 U	3.6 J B
Benzene	60	44000		5.4 U	5.2 U	5.4 U	5.2 U	5.2 U	5.5 U	6.2 U
Bromodichloromethane	--	--		5.4 U	5.2 U	5.4 U	5.2 U	5.2 U	5.5 U	6.2 U
Bromoform	--	--		5.4 U	5.2 U	5.4 U	5.2 U	5.2 U	5.5 U	6.2 U
Bromomethane	--	--		5.4 U	5.2 U	5.4 U	5.2 U	5.2 U	5.5 U	6.2 U
Carbon disulfide	--	--		5.4 U *	5.2 U *	5.4 U *	5.2 U *	5.2 U *	5.5 U	6.2 U
Carbon tetrachloride	760	22000		5.4 U	5.2 U	5.4 U	5.2 U	5.2 U	5.5 U	6.2 U
Chlorobenzene	1100	500000		5.4 U	5.2 U	5.4 U	5.2 U	5.2 U	5.5 U	6.2 U
Chloroethane	--	--		5.4 U	5.2 U	5.4 U	5.2 U	5.2 U	5.5 U	6.2 U
Chloroform	370	350000		5.4 U	5.2 U	5.4 U	5.2 U	5.2 U	5.5 U	6.2 U
Chloromethane	--	--		5.4 U	5.2 U	5.4 U	5.2 U	5.2 U	5.5 U	6.2 U
cis-1,2-Dichloroethene	250	500000		5.4 U	5.2 U	5.4 U	5.2 U	5.2 U	5.5 U	6.2 U
cis-1,3-Dichloropropene	--	--		5.4 U	5.2 U	5.4 U	5.2 U	5.2 U	5.5 U	6.2 U
Cyclohexane	--	--		5.4 U	5.2 U	5.4 U	5.2 U	5.2 U	5.5 U	6.2 U
Dibromochloromethane	--	--		5.4 U	5.2 U	5.4 U	5.2 U	5.2 U	5.5 U	6.2 U
Dichlorodifluoromethane	--	--		5.4 U *	5.2 U *	5.4 U *	5.2 U *	5.2 U *	5.5 U	6.2 U
Ethylbenzene	1000	390000		5.4 U	5.2 U	5.4 U	5.2 U	5.2 U	5.5 U	6.2 U
Freon 113	--	--		5.4 U	5.2 U	5.4 U	5.2 U	5.2 U	5.5 U	6.2 U

Table 1. Summary of Volatile Organic Compounds in Soil, Former Avis Headquarters, 900 Old Country Road, Garden City, New York

Parameter (Concentrations in µg/kg)	NYSDEC Part 375 Unrestricted Use	NYSDEC Part 375 Restricted Commercial	Sample Designation:	GSB-41	GSB-41	GSB-41	GSB-41	GSB-41	GSB-42	GSB-42
			Sample Date:	6/1/2011	6/1/2011	6/1/2011	6/1/2011	6/1/2011	6/2/2011	6/2/2011
			Sample Depth (ft bls):	0-2 inches	1-3	3-5	8-10	18-20	0-2 inches	1-3
Isopropylbenzene	--	--		5.4 U	5.2 U	5.4 U	5.2 U	5.2 U	5.5 U	6.2 U
Methyl acetate	--	--		5.4 U *	5.2 U *	5.4 U *	5.2 U *	5.2 U *	5.5 U	6.2 U
Methylcyclohexane	--	--		5.4 U	5.2 U	5.4 U	5.2 U	5.2 U	5.5 U	6.2 U
Methylene chloride	50	500000		6 J B	5.2 J B	5.1 J B	5.4 J B	4.9 J B	4.3 J B	4.8 J B
MTBE	930	500000		5.4 U	5.2 U	5.4 U	5.2 U	5.2 U	5.5 U	6.2 U
Styrene	--	--		5.4 U	5.2 U	5.4 U	5.2 U	5.2 U	5.5 U	6.2 U
Tetrachloroethene	1300	150000		5.4 U	5.2 U	5.4 U	5.2 U	5.2 U	5.5 U	6.2 U
Toluene	700	500000		5.4 U	5.2 U	5.4 U	5.2 U	5.2 U	5.5 U	6.2 U
trans-1,2-Dichloroethene	190	500000		5.4 U	5.2 U	5.4 U	5.2 U	5.2 U	5.5 U	6.2 U
trans-1,3-Dichloropropene	--	--		5.4 U	5.2 U	5.4 U	5.2 U	5.2 U	5.5 U	6.2 U
Trichloroethene	470	200000		5.4 U	5.2 U	5.4 U	5.2 U	5.2 U	5.5 U	6.2 U
Trichlorofluoromethane	--	--		5.4 U	5.2 U	5.4 U	5.2 U	5.2 U	5.5 U	6.2 U
Vinyl chloride	20	13000		5.4 U	5.2 U	5.4 U	5.2 U	5.2 U	5.5 U	6.2 U
Xylenes (total)	260	500000		5.4 U	5.2 U	5.4 U	5.2 U	5.2 U	5.5 U	6.2 U

J - Estimated value

U - Indicates that the compound was analyzed for but not detected

B - The analyte was found in an associated blank, as well as in the sample.

*- Laboratory Control Sample (LCS) or LCS Duplicate exceeds the control limits

DUP - Duplicate sample

µg/kg - Micrograms per kilogram

ft bls - Feet below land surface

NYSDEC - New York State Department of Environmental Conservation

-- No NYSDEC Part 375 Standards available

Bold data indicates that parameter was detected above the NYSDEC Part 375

Unrestricted Use Standards

Shaded data indicates that parameter was detected above the NYSDEC Part 375

Restricted Commercial Standards

Table 1. Summary of Volatile Organic Compounds in Soil, Former Avis Headquarters, 900 Old Country Road, Garden City, New York

Parameter (Concentrations in µg/kg)	NYSDEC Part 375 Unrestricted Use	NYSDEC Part 375 Restricted Commercial	Sample Designation: Sample Date: Sample Depth (ft bls):	GSB-42 6/2/2011 3-5	GSB-42 6/2/2011 8-10	GSB-42 6/2/2011 17-19	GSB-44 1/31/2011 0-2	GSB-44 1/31/2011 2-4	GSB-45 6/2/2011 0-2 inches
1,1,1-Trichloroethane	680	500000		5.7 U	5.1 U	5.2 U	5.5 U	5.3 U	5.3 U
1,1,2,2-Tetrachloroethane	--	--		5.7 U	5.1 U	5.2 U	5.5 U	5.3 U	5.3 U
1,1,2-Trichloroethane	--	--		5.7 U	5.1 U	5.2 U	5.5 U	5.3 U	5.3 U
1,1-Dichloroethane	270	240000		5.7 U	5.1 U	5.2 U	5.5 U	5.3 U	5.3 U
1,1-Dichloroethene	330	500000		5.7 U	5.1 U	5.2 U	5.5 U	5.3 U	5.3 U
1,2,4-Trichlorobenzene	--	--		5.7 U	5.1 U	5.2 U	5.5 U	5.3 U	5.3 U
1,2-Dibromo-3-Chloropropane	--	--		11 U	10 U	10 U	11 U	11 U	11 U
1,2-Dibromoethane	--	--		5.7 U	5.1 U	5.2 U	5.5 U	5.3 U	5.3 U
1,2-Dichlorobenzene	1100	500000		5.7 U	5.1 U	5.2 U	5.5 U	5.3 U	5.3 U
1,2-Dichloroethane	20	30000		5.7 U	5.1 U	5.2 U	5.5 U	5.3 U	5.3 U
1,2-Dichloropropane	--	--		5.7 U	5.1 U	5.2 U	5.5 U	5.3 U	5.3 U
1,3-Dichlorobenzene	2400	280000		5.7 U	5.1 U	5.2 U	5.5 U	5.3 U	5.3 U
1,4-Dichlorobenzene	1800	130000		5.7 U	5.1 U	5.2 U	5.5 U	5.3 U	5.3 U
2-Butanone (MEK)	120	500000		11 U	10 U	10 U	11 U	11 U	11 U
2-Hexanone	--	--		11 U	10 U	10 U	11 U	11 U	11 U
4-Methyl-2-pentanone (MIBK)	--	--		5.7 U	5.1 U	5.2 U	5.5 U	5.3 U	5.3 U
Acetone	50	500000		2.6 J B	2.8 J B	21 U	22 U	21 U	21 U
Benzene	60	44000		5.7 U	5.1 U	5.2 U	5.5 U	5.3 U	5.3 U
Bromodichloromethane	--	--		5.7 U	5.1 U	5.2 U	5.5 U	5.3 U	5.3 U
Bromoform	--	--		5.7 U	5.1 U	5.2 U	5.5 U	5.3 U	5.3 U
Bromomethane	--	--		5.7 U	5.1 U	5.2 U	5.5 U	5.3 U	5.3 U
Carbon disulfide	--	--		5.7 U	5.1 U	5.2 U	5.5 U	5.3 U	5.3 U
Carbon tetrachloride	760	22000		5.7 U	5.1 U	5.2 U	5.5 U	5.3 U	5.3 U
Chlorobenzene	1100	500000		5.7 U	5.1 U	5.2 U	5.5 U	5.3 U	5.3 U
Chloroethane	--	--		5.7 U	5.1 U	5.2 U	5.5 U	5.3 U	5.3 U
Chloroform	370	350000		5.7 U	5.1 U	5.2 U	5.5 U	5.3 U	5.3 U
Chloromethane	--	--		5.7 U	5.1 U	5.2 U	5.5 U	5.3 U	5.3 U
cis-1,2-Dichloroethene	250	500000		5.7 U	5.1 U	5.2 U	5.5 U	5.3 U	5.3 U
cis-1,3-Dichloropropene	--	--		5.7 U	5.1 U	5.2 U	5.5 U	5.3 U	5.3 U
Cyclohexane	--	--		5.7 U	5.1 U	5.2 U	5.5 U	5.3 U	5.3 U
Dibromochloromethane	--	--		5.7 U	5.1 U	5.2 U	5.5 U	5.3 U	5.3 U
Dichlorodifluoromethane	--	--		5.7 U	5.1 U	5.2 U	5.5 U *	5.3 U *	5.3 U
Ethylbenzene	1000	390000		5.7 U	5.1 U	5.2 U	5.5 U	5.3 U	5.3 U
Freon 113	--	--		5.7 U	5.1 U	5.2 U	5.5 U	5.3 U	5.3 U

Table 1. Summary of Volatile Organic Compounds in Soil, Former Avis Headquarters, 900 Old Country Road, Garden City, New York

Parameter (Concentrations in µg/kg)	NYSDEC Part 375 Unrestricted Use	NYSDEC Part 375 Restricted Commercial	Sample Designation:	GSB-42	GSB-42	GSB-42	GSB-44	GSB-44	GSB-45
			Sample Date:	6/2/2011	6/2/2011	6/2/2011	1/31/2011	1/31/2011	6/2/2011
			Sample Depth (ft bls):	3-5	8-10	17-19	0-2	2-4	0-2 inches
Isopropylbenzene	--	--		5.7 U	5.1 U	5.2 U	5.5 U	5.3 U	5.3 U
Methyl acetate	--	--		5.7 U	5.1 U	5.2 U	5.5 U *	5.3 U *	5.3 U
Methylcyclohexane	--	--		5.7 U	5.1 U	5.2 U	5.5 U	5.3 U	5.3 U
Methylene chloride	50	500000		4.6 J B	4 J B	3.5 J B	8.4 J B	7.7 J B	4.3 J B
MTBE	930	500000		5.7 U	5.1 U	5.2 U	5.5 U	5.3 U	5.3 U
Styrene	--	--		5.7 U	5.1 U	5.2 U	5.5 U	5.3 U	5.3 U
Tetrachloroethene	1300	150000		5.7 U	5.1 U	5.2 U	3.1 J	8	5.3 U
Toluene	700	500000		5.7 U	5.1 U	5.2 U	5.5 U	5.3 U	5.3 U
trans-1,2-Dichloroethene	190	500000		5.7 U	5.1 U	5.2 U	5.5 U	5.3 U	5.3 U
trans-1,3-Dichloropropene	--	--		5.7 U	5.1 U	5.2 U	5.5 U	5.3 U	5.3 U
Trichloroethene	470	200000		5.7 U	5.1 U	5.2 U	5.5 U	5.3 U	5.3 U
Trichlorofluoromethane	--	--		5.7 U	5.1 U	5.2 U	5.5 U	5.3 U	5.3 U
Vinyl chloride	20	13000		5.7 U	5.1 U	5.2 U	5.5 U	5.3 U	5.3 U
Xylenes (total)	260	500000		5.7 U	5.1 U	5.2 U	5.5 U	5.3 U	5.3 U

J - Estimated value

U - Indicates that the compound was analyzed for but not detected

B - The analyte was found in an associated blank, as well as in the sample.

*- Laboratory Control Sample (LCS) or LCS Duplicate exceeds the control limits

DUP - Duplicate sample

µg/kg - Micrograms per kilogram

ft bls - Feet below land surface

NYSDEC - New York State Department of Environmental Conservation

-- No NYSDEC Part 375 Standards available

Bold data indicates that parameter was detected above the NYSDEC Part 375

Unrestricted Use Standards

Shaded data indicates that parameter was detected above the NYSDEC Part 375

Restricted Commercial Standards

Table 1. Summary of Volatile Organic Compounds in Soil, Former Avis Headquarters, 900 Old Country Road, Garden City, New York

Parameter (Concentrations in µg/kg)	NYSDEC Part 375 Unrestricted Use	NYSDEC Part 375 Restricted Commercial	Sample Designation:	GSB-45	GSB-45	GSB-45	GSB-45	LP-1	LP-1
			Sample Date:	6/2/2011	6/2/2011	6/2/2011	6/2/2011	11/15/2010	11/15/2010
			Sample Depth (ft bls):	1-3	3-5	8-10	16-18	10-12	14-16
1,1,1-Trichloroethane	680	500000		5.5 U	5.2 U	5.2 U	5.3 U	5.2 U *	5.2 U *
1,1,2,2-Tetrachloroethane	--	--		5.5 U	5.2 U	5.2 U	5.3 U	5.2 U	5.2 U
1,1,2-Trichloroethane	--	--		5.5 U	5.2 U	5.2 U	5.3 U	5.2 U	5.2 U
1,1-Dichloroethane	270	240000		5.5 U	5.2 U	5.2 U	5.3 U	5.2 U	5.2 U
1,1-Dichloroethene	330	500000		5.5 U	5.2 U	5.2 U	5.3 U	5.2 U	5.2 U
1,2,4-Trichlorobenzene	--	--		5.5 U	5.2 U	5.2 U	5.3 U	5.2 U	5.2 U
1,2-Dibromo-3-Chloropropane	--	--		11 U	10 U	10 U	11 U	10 U	10 U
1,2-Dibromoethane	--	--		5.5 U	5.2 U	5.2 U	5.3 U	5.2 U	5.2 U
1,2-Dichlorobenzene	1100	500000		5.5 U	5.2 U	5.2 U	5.3 U	5.2 U	5.2 U
1,2-Dichloroethane	20	30000		5.5 U	5.2 U	5.2 U	5.3 U	5.2 U	5.2 U
1,2-Dichloropropane	--	--		5.5 U	5.2 U	5.2 U	5.3 U	5.2 U	5.2 U
1,3-Dichlorobenzene	2400	280000		5.5 U	5.2 U	5.2 U	5.3 U	5.2 U	5.2 U
1,4-Dichlorobenzene	1800	130000		5.5 U	5.2 U	5.2 U	5.3 U	5.2 U	5.2 U
2-Butanone (MEK)	120	500000		11 U	10 U	10 U	11 U	10 U	10 U
2-Hexanone	--	--		11 U	10 U	10 U	11 U	10 U	10 U
4-Methyl-2-pentanone (MIBK)	--	--		5.5 U	5.2 U	5.2 U	5.3 U	5.2 U	5.2 U
Acetone	50	500000		4.2 J B	7.4 J B	12 J B	10 J B	21 U	21 U
Benzene	60	44000		5.5 U	5.2 U	5.2 U	5.3 U	5.2 U	5.2 U
Bromodichloromethane	--	--		5.5 U	5.2 U	5.2 U	5.3 U	5.2 U *	5.2 U *
Bromoform	--	--		5.5 U	5.2 U	5.2 U	5.3 U	5.2 U	5.2 U
Bromomethane	--	--		5.5 U	5.2 U	5.2 U	5.3 U	5.2 U	5.2 U
Carbon disulfide	--	--		5.5 U	5.2 U	5.2 U	5.3 U	5.2 U	5.2 U
Carbon tetrachloride	760	22000		5.5 U	5.2 U	5.2 U	5.3 U	5.2 U *	5.2 U *
Chlorobenzene	1100	500000		5.5 U	5.2 U	5.2 U	5.3 U	5.2 U	5.2 U
Chloroethane	--	--		5.5 U	5.2 U	5.2 U	5.3 U	5.2 U	5.2 U
Chloroform	370	350000		5.5 U	5.2 U	5.2 U	5.3 U	5.2 U	5.2 U
Chloromethane	--	--		5.5 U	5.2 U	5.2 U	5.3 U	5.2 U	5.2 U
cis-1,2-Dichloroethene	250	500000		5.5 U	5.2 U	5.2 U	5.3 U	5.2 U	5.2 U
cis-1,3-Dichloropropene	--	--		5.5 U	5.2 U	5.2 U	5.3 U	5.2 U	5.2 U
Cyclohexane	--	--		5.5 U	5.2 U	5.2 U	5.3 U	5.2 U *	5.2 U *
Dibromochloromethane	--	--		5.5 U	5.2 U	5.2 U	5.3 U	5.2 U	5.2 U
Dichlorodifluoromethane	--	--		5.5 U	5.2 U	5.2 U	5.3 U	5.2 U	5.2 U
Ethylbenzene	1000	390000		5.5 U	5.2 U	5.2 U	5.3 U	5.2 U	5.2 U
Freon 113	--	--		5.5 U	5.2 U	5.2 U	5.3 U	5.2 U	5.2 U

Table 1. Summary of Volatile Organic Compounds in Soil, Former Avis Headquarters, 900 Old Country Road, Garden City, New York

Parameter (Concentrations in µg/kg)	NYSDEC Part 375 Unrestricted Use	NYSDEC Part 375 Restricted Commercial	Sample Designation:	GSB-45 6/2/2011	GSB-45 6/2/2011	GSB-45 6/2/2011	GSB-45 6/2/2011	LP-1 11/15/2010	LP-1 11/15/2010
			Sample Date:						
			Sample Depth (ft bls):	1-3	3-5	8-10	16-18	10-12	14-16
Isopropylbenzene	--	--		5.5 U	5.2 U	5.2 U	5.3 U	5.2 U	5.2 U
Methyl acetate	--	--		5.5 U	5.2 U	5.2 U	5.3 U	5.2 U	5.2 U
Methylcyclohexane	--	--		5.5 U	5.2 U	5.2 U	5.3 U	5.2 U	5.2 U
Methylene chloride	50	500000		6.3 J B	11 J B	4.4 J B	5.3 J B	4.3 J B	4 J B
MTBE	930	500000		5.5 U	5.2 U	5.2 U	5.3 U	5.2 U	5.2 U
Styrene	--	--		5.5 U	5.2 U	5.2 U	5.3 U	5.2 U	5.2 U
Tetrachloroethene	1300	150000		5.5 U	5.2 U	5.2 U	5.3 U	5.2 U	5.2 U
Toluene	700	500000		5.5 U	0.33 J	5.2 U	5.3 U	0.23 J B	0.18 J B
trans-1,2-Dichloroethene	190	500000		5.5 U	5.2 U	5.2 U	5.3 U	5.2 U	5.2 U
trans-1,3-Dichloropropene	--	--		5.5 U	5.2 U	5.2 U	5.3 U	5.2 U	5.2 U
Trichloroethene	470	200000		5.5 U	5.2 U	5.2 U	5.3 U	5.2 U	5.2 U
Trichlorofluoromethane	--	--		5.5 U	5.2 U	5.2 U	5.3 U	5.2 U	5.2 U
Vinyl chloride	20	13000		5.5 U	5.2 U	5.2 U	5.3 U	5.2 U	5.2 U
Xylenes (total)	260	500000		5.5 U	5.2 U	5.2 U	5.3 U	5.2 U	5.2 U

J - Estimated value

U - Indicates that the compound was analyzed for but not detected

B - The analyte was found in an associated blank, as well as in the sample.

*- Laboratory Control Sample (LCS) or LCS Duplicate exceeds the control limits

DUP - Duplicate sample

µg/kg - Micrograms per kilogram

ft bls - Feet below land surface

NYSDEC - New York State Department of Environmental Conservation

-- No NYSDEC Part 375 Standards available

Bold data indicates that parameter was detected above the NYSDEC Part 375

Unrestricted Use Standards

Shaded data indicates that parameter was detected above the NYSDEC Part 375

Restricted Commercial Standards

Table 1. Summary of Volatile Organic Compounds in Soil, Former Avis Headquarters, 900 Old Country Road, Garden City, New York

Parameter (Concentrations in µg/kg)	NYSDEC Part 375 Unrestricted Use	NYSDEC Part 375 Restricted Commercial	Sample Designation:	LP-2	LP-2	LP-3	LP-3	LP-4	LP-4
			Sample Date:	11/15/2010	11/15/2010	11/15/2010	11/15/2010	2/3/2011	11/15/2010
			Sample Depth (ft bls):	10-12	14-16	10-12	14-16	10-11	14-16
1,1,1-Trichloroethane	680	500000		5.2 U *	5.2 U *	5.2 U	5.3 U *	5.4 U	5.2 U *
1,1,2,2-Tetrachloroethane	--	--		5.2 U	5.2 U	5.2 U	5.3 U	5.4 U	5.2 U
1,1,2-Trichloroethane	--	--		5.2 U	5.2 U	5.2 U	5.3 U	5.4 U	5.2 U
1,1-Dichloroethane	270	240000		5.2 U	5.2 U	5.2 U	5.3 U	5.4 U	5.2 U
1,1-Dichloroethene	330	500000		5.2 U	5.2 U	5.2 U	5.3 U	5.4 U	5.2 U
1,2,4-Trichlorobenzene	--	--		5.2 U	5.2 U	5.2 U	5.3 U	5.4 U	5.2 U
1,2-Dibromo-3-Chloropropane	--	--		10 U	10 U	10 U	11 U	11 U	10 U
1,2-Dibromoethane	--	--		5.2 U	5.2 U	5.2 U	5.3 U	5.4 U	5.2 U
1,2-Dichlorobenzene	1100	500000		5.2 U	5.2 U	5.2 U	5.3 U	5.4 U	5.2 U
1,2-Dichloroethane	20	30000		5.2 U	5.2 U	5.2 U	5.3 U	5.4 U	5.2 U
1,2-Dichloropropane	--	--		5.2 U	5.2 U	5.2 U	5.3 U	5.4 U	5.2 U
1,3-Dichlorobenzene	2400	280000		5.2 U	5.2 U	5.2 U	5.3 U	5.4 U	5.2 U
1,4-Dichlorobenzene	1800	130000		5.2 U	5.2 U	5.2 U	5.3 U	5.4 U	5.2 U
2-Butanone (MEK)	120	500000		10 U	10 U	10 U	11 U	11 U	10 U
2-Hexanone	--	--		10 U	10 U	10 U	11 U	11 U	10 U
4-Methyl-2-pentanone (MIBK)	--	--		5.2 U	5.2 U	5.2 U	5.3 U	5.4 U	5.2 U
Acetone	50	500000		7.4 J	21 U	21 U	21 U	5.5 J B	21 U
Benzene	60	44000		5.2 U	5.2 U	5.2 U	5.3 U	5.4 U	5.2 U
Bromodichloromethane	--	--		5.2 U *	5.2 U *	5.2 U	5.3 U *	5.4 U	5.2 U *
Bromoform	--	--		5.2 U	5.2 U	5.2 U	5.3 U	5.4 U	5.2 U
Bromomethane	--	--		5.2 U	5.2 U	5.2 U	5.3 U	5.4 U	5.2 U
Carbon disulfide	--	--		5.2 U	5.2 U	5.2 U	5.3 U	5.4 U	5.2 U
Carbon tetrachloride	760	22000		5.2 U *	5.2 U *	5.2 U	5.3 U *	5.4 U	5.2 U *
Chlorobenzene	1100	500000		5.2 U	5.2 U	5.2 U	5.3 U	5.4 U	5.2 U
Chloroethane	--	--		5.2 U	5.2 U	5.2 U	5.3 U	5.4 U	5.2 U
Chloroform	370	350000		5.2 U	5.2 U	5.2 U	5.3 U	5.4 U	5.2 U
Chloromethane	--	--		5.2 U	5.2 U	5.2 U	5.3 U	5.4 U	5.2 U
cis-1,2-Dichloroethene	250	500000		5.2 U	5.2 U	5.2 U	5.3 U	5.4 U	5.2 U
cis-1,3-Dichloropropene	--	--		5.2 U	5.2 U	5.2 U	5.3 U	5.4 U	5.2 U
Cyclohexane	--	--		5.2 U *	5.2 U *	5.2 U	5.3 U *	5.4 U	5.2 U *
Dibromochloromethane	--	--		5.2 U	5.2 U	5.2 U	5.3 U	5.4 U	5.2 U
Dichlorodifluoromethane	--	--		5.2 U	5.2 U	5.2 U *	5.3 U	5.4 U *	5.2 U
Ethylbenzene	1000	390000		5.2 U	5.2 U	5.2 U	5.3 U	5.4 U	5.2 U
Freon 113	--	--		5.2 U	5.2 U	5.2 U	5.3 U	5.4 U	5.2 U

Table 1. Summary of Volatile Organic Compounds in Soil, Former Avis Headquarters, 900 Old Country Road, Garden City, New York

Parameter (Concentrations in µg/kg)	NYSDEC Part 375 Unrestricted Use	NYSDEC Part 375 Restricted Commercial	Sample Designation:	LP-2	LP-2	LP-3	LP-3	LP-4	LP-4
			Sample Date:	11/15/2010	11/15/2010	11/15/2010	11/15/2010	2/3/2011	11/15/2010
			Sample Depth (ft bls):	10-12	14-16	10-12	14-16	10-11	14-16
Isopropylbenzene	--	--		5.2 U	5.2 U	5.2 U	5.3 U	5.4 U	5.2 U
Methyl acetate	--	--		5.2 U	5.2 U	5.2 U	5.3 U	5.4 U	5.2 U
Methylcyclohexane	--	--		5.2 U	5.2 U	5.2 U	5.3 U	5.4 U	5.2 U
Methylene chloride	50	500000		4.5 J B	3.9 J B	2.9 J B	4.4 J B	4.4 J B	4.3 J B
MTBE	930	500000		5.2 U	5.2 U	5.2 U	5.3 U	5.4 U	5.2 U
Styrene	--	--		5.2 U	5.2 U	5.2 U	5.3 U	5.4 U	5.2 U
Tetrachloroethene	1300	150000		5.2 U	5.2 U	1.2 J B *	5.3 U	5.4 U	5.2 U
Toluene	700	500000		0.26 J B	5.2 U	0.45 J B	0.2 J B	0.47 J	5.2 U
trans-1,2-Dichloroethene	190	500000		5.2 U	5.2 U	5.2 U	5.3 U	5.4 U	5.2 U
trans-1,3-Dichloropropene	--	--		5.2 U	5.2 U	5.2 U	5.3 U	5.4 U	5.2 U
Trichloroethene	470	200000		5.2 U	5.2 U	5.2 U	5.3 U	5.4 U	5.2 U
Trichlorofluoromethane	--	--		5.2 U	5.2 U	5.2 U	5.3 U	5.4 U	5.2 U
Vinyl chloride	20	13000		5.2 U	5.2 U	5.2 U	5.3 U	5.4 U	5.2 U
Xylenes (total)	260	500000		5.2 U	5.2 U	5.2 U	5.3 U	5.4 U	5.2 U

J - Estimated value

U - Indicates that the compound was analyzed for but not detected

B - The analyte was found in an associated blank, as well as in the sample.

*- Laboratory Control Sample (LCS) or LCS Duplicate exceeds the control limits

DUP - Duplicate sample

µg/kg - Micrograms per kilogram

ft bls - Feet below land surface

NYSDEC - New York State Department of Environmental Conservation

-- No NYSDEC Part 375 Standards available

Bold data indicates that parameter was detected above the NYSDEC Part 375

Unrestricted Use Standards

Shaded data indicates that parameter was detected above the NYSDEC Part 375

Restricted Commercial Standards

Table 1. Summary of Volatile Organic Compounds in Soil, Former Avis Headquarters, 900 Old Country Road, Garden City, New York

Parameter (Concentrations in µg/kg)	NYSDEC Part 375 Unrestricted Use	NYSDEC Part 375 Restricted Commercial	Sample Designation: Sample Date: Sample Depth (ft bls):	LP-4 2/3/2011 14-16	LP-5 11/15/2010 10-12	LP-5 11/15/2010 14-16	LP-6 11/15/2010 10-12	LP-6 11/15/2010 14-16	LP-7 11/15/2010 10-12
1,1,1-Trichloroethane	680	500000		5.2 U	5.2 U *	5.2 U *	5.2 U	5.2 U	5.1 U *
1,1,2,2-Tetrachloroethane	--	--		5.2 U	5.2 U	5.2 U	5.2 U	5.2 U	5.1 U
1,1,2-Trichloroethane	--	--		5.2 U	5.2 U	5.2 U	5.2 U	5.2 U	5.1 U
1,1-Dichloroethane	270	240000		5.2 U	5.2 U	5.2 U	5.2 U	5.2 U	5.1 U
1,1-Dichloroethene	330	500000		5.2 U	5.2 U	5.2 U	5.2 U	5.2 U	5.1 U
1,2,4-Trichlorobenzene	--	--		5.2 U	5.2 U	5.2 U	5.2 U	5.2 U	5.1 U
1,2-Dibromo-3-Chloropropane	--	--		10 U	10 U	10 U	10 U	10 U	10 U
1,2-Dibromoethane	--	--		5.2 U	5.2 U	5.2 U	5.2 U	5.2 U	5.1 U
1,2-Dichlorobenzene	1100	500000		5.2 U	5.2 U	5.2 U	5.2 U	5.2 U	5.1 U
1,2-Dichloroethane	20	30000		5.2 U	5.2 U	5.2 U	5.2 U	5.2 U	5.1 U
1,2-Dichloropropane	--	--		5.2 U	5.2 U	5.2 U	5.2 U	5.2 U	5.1 U
1,3-Dichlorobenzene	2400	280000		5.2 U	5.2 U	5.2 U	5.2 U	5.2 U	5.1 U
1,4-Dichlorobenzene	1800	130000		5.2 U	5.2 U	5.2 U	5.2 U	5.2 U	5.1 U
2-Butanone (MEK)	120	500000		10 U	10 U	10 U	10 U	10 U	10 U
2-Hexanone	--	--		10 U	10 U	10 U	10 U	10 U	10 U
4-Methyl-2-pentanone (MIBK)	--	--		5.2 U	5.2 U	5.2 U	5.2 U	5.2 U	5.1 U
Acetone	50	500000		21 U	21 U	21 U	21 U	21 U	5.4 J
Benzene	60	44000		5.2 U	5.2 U	5.2 U	5.2 U	5.2 U	5.1 U
Bromodichloromethane	--	--		5.2 U	5.2 U *	5.2 U *	5.2 U	5.2 U	5.1 U *
Bromoform	--	--		5.2 U	5.2 U	5.2 U	5.2 U	5.2 U	5.1 U
Bromomethane	--	--		5.2 U	5.2 U	5.2 U	5.2 U	5.2 U	5.1 U
Carbon disulfide	--	--		5.2 U	5.2 U	5.2 U	5.2 U	5.2 U	5.1 U
Carbon tetrachloride	760	22000		5.2 U	5.2 U *	5.2 U *	5.2 U	5.2 U	5.1 U *
Chlorobenzene	1100	500000		5.2 U	5.2 U	5.2 U	5.2 U	5.2 U	5.1 U
Chloroethane	--	--		5.2 U	5.2 U	5.2 U	5.2 U	5.2 U	5.1 U
Chloroform	370	350000		5.2 U	5.2 U	5.2 U	5.2 U	5.2 U	5.1 U
Chloromethane	--	--		5.2 U	5.2 U	5.2 U	5.2 U	5.2 U	5.1 U
cis-1,2-Dichloroethene	250	500000		5.2 U	5.2 U	5.2 U	5.2 U	5.2 U	5.1 U
cis-1,3-Dichloropropene	--	--		5.2 U	5.2 U	5.2 U	5.2 U	5.2 U	5.1 U
Cyclohexane	--	--		5.2 U	5.2 U *	5.2 U *	5.2 U	5.2 U	5.1 U *
Dibromochloromethane	--	--		5.2 U	5.2 U	5.2 U	5.2 U	5.2 U	5.1 U
Dichlorodifluoromethane	--	--		5.2 U *	5.2 U	5.2 U	5.2 U *	5.2 U *	5.1 U
Ethylbenzene	1000	390000		5.2 U	5.2 U	5.2 U	5.2 U	5.2 U	5.1 U
Freon 113	--	--		5.2 U	5.2 U	5.2 U	5.2 U	5.2 U	5.1 U

Table 1. Summary of Volatile Organic Compounds in Soil, Former Avis Headquarters, 900 Old Country Road, Garden City, New York

Parameter (Concentrations in µg/kg)	NYSDEC Part 375 Unrestricted Use	NYSDEC Part 375 Restricted Commercial	Sample Designation:	LP-4	LP-5	LP-5	LP-6	LP-6	LP-7
			Sample Date:	2/3/2011	11/15/2010	11/15/2010	11/15/2010	11/15/2010	11/15/2010
			Sample Depth (ft bls):	14-16	10-12	14-16	10-12	14-16	10-12
Isopropylbenzene	--	--		5.2 U	5.2 U	5.2 U	5.2 U	5.2 U	5.1 U
Methyl acetate	--	--		5.2 U	5.2 U	5.2 U	5.2 U	5.2 U	5.1 U
Methylcyclohexane	--	--		5.2 U	5.2 U	5.2 U	5.2 U	5.2 U	5.1 U
Methylene chloride	50	500000		3.7 J B	4.4 J B	3.6 J B	3 J B	2.9 J B	3.7 J B
MTBE	930	500000		5.2 U	5.2 U	5.2 U	5.2 U	5.2 U	5.1 U
Styrene	--	--		5.2 U	5.2 U	5.2 U	5.2 U	5.2 U	5.1 U
Tetrachloroethene	1300	150000		5.2 U	5.2 U	5.2 U	5.2 U *	1.2 J B *	5.1 U
Toluene	700	500000		5.2 U	0.16 J B	0.21 J B	0.53 J B	0.33 J B	0.22 J B
trans-1,2-Dichloroethene	190	500000		5.2 U	5.2 U	5.2 U	5.2 U	5.2 U	5.1 U
trans-1,3-Dichloropropene	--	--		5.2 U	5.2 U	5.2 U	5.2 U	5.2 U	5.1 U
Trichloroethene	470	200000		5.2 U	5.2 U	5.2 U	5.2 U	5.2 U	5.1 U
Trichlorofluoromethane	--	--		5.2 U	5.2 U	5.2 U	5.2 U	5.2 U	5.1 U
Vinyl chloride	20	13000		5.2 U	5.2 U	5.2 U	5.2 U	5.2 U	5.1 U
Xylenes (total)	260	500000		5.2 U	5.2 U	5.2 U	5.2 U	5.2 U	5.1 U

J - Estimated value

U - Indicates that the compound was analyzed for but not detected

B - The analyte was found in an associated blank, as well as in the sample.

*- Laboratory Control Sample (LCS) or LCS Duplicate exceeds the control limits

DUP - Duplicate sample

µg/kg - Micrograms per kilogram

ft bls - Feet below land surface

NYSDEC - New York State Department of Environmental Conservation

-- No NYSDEC Part 375 Standards available

Bold data indicates that parameter was detected above the NYSDEC Part 375

Unrestricted Use Standards

Shaded data indicates that parameter was detected above the NYSDEC Part 375

Restricted Commercial Standards

Table 1. Summary of Volatile Organic Compounds in Soil, Former Avis Headquarters, 900 Old Country Road, Garden City, New York

Parameter (Concentrations in µg/kg)	NYSDEC Part 375 Unrestricted Use	NYSDEC Part 375 Restricted Commercial	Sample Designation:	LP-7DUP	LP-7	LP-8	LP-8	LP-9
			Sample Date:	11/15/2010	11/15/2010	11/15/2010	11/15/2010	11/15/2010
			Sample Depth (ft bls):	10-12	14-16	10-12	14-16	10-12
1,1,1-Trichloroethane	680	500000		5.2 U *	5.2 U *	5.2 U	5.2 U	5.2 U
1,1,2,2-Tetrachloroethane	--	--		5.2 U	5.2 U	5.2 U	5.2 U	5.2 U
1,1,2-Trichloroethane	--	--		5.2 U	5.2 U	5.2 U	5.2 U	5.2 U
1,1-Dichloroethane	270	240000		5.2 U	5.2 U	5.2 U	5.2 U	5.2 U
1,1-Dichloroethene	330	500000		5.2 U	5.2 U	5.2 U	5.2 U	5.2 U
1,2,4-Trichlorobenzene	--	--		5.2 U	5.2 U	5.2 U	5.2 U	5.2 U
1,2-Dibromo-3-Chloropropane	--	--		10 U	10 U	10 U	10 U	10 U
1,2-Dibromoethane	--	--		5.2 U	5.2 U	5.2 U	5.2 U	5.2 U
1,2-Dichlorobenzene	1100	500000		5.2 U	5.2 U	5.2 U	5.2 U	5.2 U
1,2-Dichloroethane	20	30000		5.2 U	5.2 U	5.2 U	5.2 U	5.2 U
1,2-Dichloropropane	--	--		5.2 U	5.2 U	5.2 U	5.2 U	5.2 U
1,3-Dichlorobenzene	2400	280000		5.2 U	5.2 U	5.2 U	5.2 U	5.2 U
1,4-Dichlorobenzene	1800	130000		5.2 U	5.2 U	5.2 U	5.2 U	5.2 U
2-Butanone (MEK)	120	500000		10 U	10 U	10 U	10 U	10 U
2-Hexanone	--	--		10 U	10 U	10 U	10 U	10 U
4-Methyl-2-pentanone (MIBK)	--	--		5.2 U	5.2 U	5.2 U	5.2 U	5.2 U
Acetone	50	500000		21 U	21 U	21 U	21 U	21 U
Benzene	60	44000		5.2 U	5.2 U	5.2 U	5.2 U	5.2 U
Bromodichloromethane	--	--		5.2 U *	5.2 U *	5.2 U	5.2 U	5.2 U
Bromoform	--	--		5.2 U	5.2 U	5.2 U	5.2 U	5.2 U
Bromomethane	--	--		5.2 U	5.2 U	5.2 U	5.2 U	5.2 U
Carbon disulfide	--	--		5.2 U	5.2 U	5.2 U	5.2 U	5.2 U
Carbon tetrachloride	760	22000		5.2 U *	5.2 U *	5.2 U	5.2 U	5.2 U
Chlorobenzene	1100	500000		5.2 U	5.2 U	5.2 U	5.2 U	5.2 U
Chloroethane	--	--		5.2 U	5.2 U	5.2 U	5.2 U	5.2 U
Chloroform	370	350000		5.2 U	5.2 U	5.2 U	5.2 U	5.2 U
Chloromethane	--	--		5.2 U	5.2 U	5.2 U	5.2 U	5.2 U
cis-1,2-Dichloroethene	250	500000		5.2 U	5.2 U	5.2 U	5.2 U	5.2 U
cis-1,3-Dichloropropene	--	--		5.2 U	5.2 U	5.2 U	5.2 U	5.2 U
Cyclohexane	--	--		5.2 U *	5.2 U *	5.2 U	5.2 U	5.2 U
Dibromochloromethane	--	--		5.2 U	5.2 U	5.2 U	5.2 U	5.2 U
Dichlorodifluoromethane	--	--		5.2 U	5.2 U	5.2 U *	5.2 U *	5.2 U *
Ethylbenzene	1000	390000		5.2 U	5.2 U	5.2 U	5.2 U	5.2 U
Freon 113	--	--		5.2 U	5.2 U	5.2 U	5.2 U	5.2 U

Table 1. Summary of Volatile Organic Compounds in Soil, Former Avis Headquarters, 900 Old Country Road, Garden City, New York

Parameter (Concentrations in µg/kg)	NYSDEC Part 375 Unrestricted Use	NYSDEC Part 375 Restricted Commercial	Sample Designation:	LP-7DUP	LP-7	LP-8	LP-8	LP-9
			Sample Date:	11/15/2010	11/15/2010	11/15/2010	11/15/2010	11/15/2010
			Sample Depth (ft bls):	10-12	14-16	10-12	14-16	10-12
Isopropylbenzene	--	--		5.2 U	5.2 U	5.2 U	5.2 U	5.2 U
Methyl acetate	--	--		5.2 U	5.2 U	5.2 U	5.2 U	5.2 U
Methylcyclohexane	--	--		5.2 U	5.2 U	5.2 U	5.2 U	5.2 U
Methylene chloride	50	500000		4.1 J B	4.3 J B	2.9 J B	3.3 J B	3.2 J B
MTBE	930	500000		5.2 U	5.2 U	5.2 U	5.2 U	5.2 U
Styrene	--	--		5.2 U	5.2 U	5.2 U	5.2 U	5.2 U
Tetrachloroethene	1300	150000		5.2 U	5.2 U	0.9 J B *	5.2 U *	5.2 U *
Toluene	700	500000		5.2 U	5.2 U	0.24 J B	0.49 J B	0.27 J B
trans-1,2-Dichloroethene	190	500000		5.2 U	5.2 U	5.2 U	5.2 U	5.2 U
trans-1,3-Dichloropropene	--	--		5.2 U	5.2 U	5.2 U	5.2 U	5.2 U
Trichloroethene	470	200000		5.2 U	5.2 U	5.2 U	5.2 U	5.2 U
Trichlorofluoromethane	--	--		5.2 U	5.2 U	5.2 U	5.2 U	5.2 U
Vinyl chloride	20	13000		5.2 U	5.2 U	5.2 U	5.2 U	5.2 U
Xylenes (total)	260	500000		5.2 U	5.2 U	5.2 U	5.2 U	5.2 U

J - Estimated value

U - Indicates that the compound was analyzed for but not detected

B - The analyte was found in an associated blank, as well as in the sample.

*- Laboratory Control Sample (LCS) or LCS Duplicate exceeds the control limits

DUP - Duplicate sample

µg/kg - Micrograms per kilogram

ft bls - Feet below land surface

NYSDEC - New York State Department of Environmental Conservation

-- No NYSDEC Part 375 Standards available

Bold data indicates that parameter was detected above the NYSDEC Part 375

Unrestricted Use Standards

Shaded data indicates that parameter was detected above the NYSDEC Part 375

Restricted Commercial Standards

Table 1. Summary of Volatile Organic Compounds in Soil, Former Avis Headquarters, 900 Old Country Road, Garden City, New York

Parameter (Concentrations in µg/kg)	NYSDEC Part 375 Unrestricted Use	NYSDEC Part 375 Restricted Commercial	Sample Designation:	LP-9	LP-10	LP-10	LP-11	LP-11	LP-12
			Sample Date:	11/15/2010	11/15/2010	11/15/2010	11/15/2010	11/15/2010	11/15/2010
			Sample Depth (ft bls):	14-16	10-12	14-16	15-17	19-21	11-13
1,1,1-Trichloroethane	680	500000		5.2 U	5.3 U	5.2 U	5.2 U	5.2 U	5.2 U
1,1,2,2-Tetrachloroethane	--	--		5.2 U	5.3 U	5.2 U	5.2 U	5.2 U	5.2 U
1,1,2-Trichloroethane	--	--		5.2 U	5.3 U	5.2 U	5.2 U	5.2 U	5.2 U
1,1-Dichloroethane	270	240000		5.2 U	5.3 U	5.2 U	5.2 U	5.2 U	5.2 U
1,1-Dichloroethene	330	500000		5.2 U	5.3 U	5.2 U	5.2 U	5.2 U	5.2 U
1,2,4-Trichlorobenzene	--	--		5.2 U	5.3 U	5.2 U	5.2 U	5.2 U	5.2 U
1,2-Dibromo-3-Chloropropane	--	--		10 U	11 U	10 U	10 U	10 U	10 U
1,2-Dibromoethane	--	--		5.2 U	5.3 U	5.2 U	5.2 U	5.2 U	5.2 U
1,2-Dichlorobenzene	1100	500000		5.2 U	5.3 U	5.2 U	5.2 U	5.2 U	5.2 U
1,2-Dichloroethane	20	30000		5.2 U	5.3 U	5.2 U	5.2 U	5.2 U	5.2 U
1,2-Dichloropropane	--	--		5.2 U	5.3 U	5.2 U	5.2 U	5.2 U	5.2 U
1,3-Dichlorobenzene	2400	280000		5.2 U	5.3 U	5.2 U	5.2 U	5.2 U	5.2 U
1,4-Dichlorobenzene	1800	130000		5.2 U	5.3 U	5.2 U	5.2 U	5.2 U	5.2 U
2-Butanone (MEK)	120	500000		10 U	11 U	10 U	10 U	10 U	10 U
2-Hexanone	--	--		10 U	11 U	10 U	10 U	10 U	10 U
4-Methyl-2-pentanone (MIBK)	--	--		5.2 U	5.3 U	5.2 U	5.2 U	5.2 U	5.2 U
Acetone	50	500000		21 U	21 U	21 U	21 U	21 U	21 U
Benzene	60	44000		5.2 U	5.3 U	5.2 U	5.2 U	5.2 U	5.2 U
Bromodichloromethane	--	--		5.2 U	5.3 U	5.2 U	5.2 U	5.2 U	5.2 U
Bromoform	--	--		5.2 U	5.3 U	5.2 U	5.2 U	5.2 U	5.2 U
Bromomethane	--	--		5.2 U	5.3 U	5.2 U	5.2 U	5.2 U	5.2 U
Carbon disulfide	--	--		5.2 U	5.3 U	5.2 U	5.2 U	5.2 U	5.2 U
Carbon tetrachloride	760	22000		5.2 U	5.3 U	5.2 U	5.2 U	5.2 U	5.2 U
Chlorobenzene	1100	500000		5.2 U	5.3 U	5.2 U	5.2 U	5.2 U	5.2 U
Chloroethane	--	--		5.2 U	5.3 U	5.2 U	5.2 U	5.2 U	5.2 U
Chloroform	370	350000		5.2 U	5.3 U	5.2 U	5.2 U	5.2 U	5.2 U
Chloromethane	--	--		5.2 U	5.3 U	5.2 U	5.2 U	5.2 U	5.2 U
cis-1,2-Dichloroethene	250	500000		5.2 U	5.3 U	5.2 U	5.2 U	5.2 U	5.2 U
cis-1,3-Dichloropropene	--	--		5.2 U	5.3 U	5.2 U	5.2 U	5.2 U	5.2 U
Cyclohexane	--	--		5.2 U	5.3 U	5.2 U	5.2 U	5.2 U	5.2 U
Dibromochloromethane	--	--		5.2 U	5.3 U	5.2 U	5.2 U	5.2 U	5.2 U
Dichlorodifluoromethane	--	--		5.2 U *	5.3 U *	5.2 U *	5.2 U *	5.2 U *	5.2 U *
Ethylbenzene	1000	390000		5.2 U	5.3 U	5.2 U	5.2 U	5.2 U	5.2 U
Freon 113	--	--		5.2 U	5.3 U	5.2 U	5.2 U	5.2 U	5.2 U

Table 1. Summary of Volatile Organic Compounds in Soil, Former Avis Headquarters, 900 Old Country Road, Garden City, New York

Parameter (Concentrations in µg/kg)	NYSDEC Part 375 Unrestricted Use	NYSDEC Part 375 Restricted Commercial	Sample Designation:	LP-9	LP-10	LP-10	LP-11	LP-11	LP-12
	Use	Commercial	Sample Date:	11/15/2010	11/15/2010	11/15/2010	11/15/2010	11/15/2010	11/15/2010
			Sample Depth (ft bls):	14-16	10-12	14-16	15-17	19-21	11-13
Isopropylbenzene	--	--		5.2 U	5.3 U	5.2 U	5.2 U	5.2 U	5.2 U
Methyl acetate	--	--		5.2 U	5.3 U	5.2 U	5.2 U	5.2 U	5.2 U
Methylcyclohexane	--	--		5.2 U	5.3 U	5.2 U	5.2 U	5.2 U	5.2 U
Methylene chloride	50	500000		3.4 J B	5.3 J B	3.1 J B	2.3 J B	2.8 J B	3.3 J B
MTBE	930	500000		5.2 U	5.3 U	5.2 U	5.2 U	5.2 U	5.2 U
Styrene	--	--		5.2 U	5.3 U	5.2 U	5.2 U	5.2 U	5.2 U
Tetrachloroethene	1300	150000		5.2 U *	5.3 U	5.2 U *	0.9 J B *	5.2 U *	5.2 U *
Toluene	700	500000		0.34 J B	0.33 J B	0.46 J B	5.2 U	0.29 J B	0.3 J B
trans-1,2-Dichloroethene	190	500000		5.2 U	5.3 U	5.2 U	5.2 U	5.2 U	5.2 U
trans-1,3-Dichloropropene	--	--		5.2 U	5.3 U	5.2 U	5.2 U	5.2 U	5.2 U
Trichloroethene	470	200000		5.2 U	5.3 U	5.2 U	5.2 U	5.2 U	5.2 U
Trichlorofluoromethane	--	--		5.2 U	5.3 U	5.2 U	5.2 U	5.2 U	5.2 U
Vinyl chloride	20	13000		5.2 U	5.3 U	5.2 U	5.2 U	5.2 U	5.2 U
Xylenes (total)	260	500000		5.2 U	5.3 U	5.2 U	5.2 U	5.2 U	5.2 U

J - Estimated value

U - Indicates that the compound was analyzed for but not detected

B - The analyte was found in an associated blank, as well as in the sample.

*- Laboratory Control Sample (LCS) or LCS Duplicate exceeds the control limits

DUP - Duplicate sample

µg/kg - Micrograms per kilogram

ft bls - Feet below land surface

NYSDEC - New York State Department of Environmental Conservation

-- No NYSDEC Part 375 Standards available

Bold data indicates that parameter was detected above the NYSDEC Part 375

Unrestricted Use Standards

Shaded data indicates that parameter was detected above the NYSDEC Part 375

Restricted Commercial Standards

Table 1. Summary of Volatile Organic Compounds in Soil, Former Avis Headquarters, 900 Old Country Road, Garden City, New York

Parameter (Concentrations in µg/kg)	NYSDEC Part 375 Unrestricted Use	NYSDEC Part 375 Restricted Commercial	Sample Designation:	LP-12	LP-13	LP-13	LP-14	LP-15	LP-15
			Sample Date:	11/15/2010	11/15/2010	11/15/2010	11/15/2010	2/3/2011	11/16/2010
			Sample Depth (ft bls):	17-19	10-12	15-17	14-16	12-13	14-16
1,1,1-Trichloroethane	680	500000		5.2 U	5.3 U	5.2 U	5.2 U	5.2 U	5.2 U
1,1,2,2-Tetrachloroethane	--	--		5.2 U	5.3 U	5.2 U	5.2 U	5.2 U	5.2 U
1,1,2-Trichloroethane	--	--		5.2 U	5.3 U	5.2 U	5.2 U	5.2 U	5.2 U
1,1-Dichloroethane	270	240000		5.2 U	5.3 U	5.2 U	5.2 U	5.2 U	5.2 U
1,1-Dichloroethene	330	500000		5.2 U	5.3 U	5.2 U	5.2 U	5.2 U	5.2 U
1,2,4-Trichlorobenzene	--	--		5.2 U	5.3 U	5.2 U	5.2 U	5.2 U	5.2 U
1,2-Dibromo-3-Chloropropane	--	--		10 U	11 U	10 U	10 U	10 U	10 U
1,2-Dibromoethane	--	--		5.2 U	5.3 U	5.2 U	5.2 U	5.2 U	5.2 U
1,2-Dichlorobenzene	1100	500000		5.2 U	5.3 U	5.2 U	5.2 U	5.2 U	5.2 U
1,2-Dichloroethane	20	30000		5.2 U	5.3 U	5.2 U	5.2 U	5.2 U	5.2 U
1,2-Dichloropropane	--	--		5.2 U	5.3 U	5.2 U	5.2 U	5.2 U	5.2 U
1,3-Dichlorobenzene	2400	280000		5.2 U	5.3 U	5.2 U	5.2 U	5.2 U	5.2 U
1,4-Dichlorobenzene	1800	130000		5.2 U	5.3 U	5.2 U	5.2 U	5.2 U	5.2 U
2-Butanone (MEK)	120	500000		10 U	11 U	10 U	10 U	10 U	10 U
2-Hexanone	--	--		10 U	11 U	10 U	10 U	10 U	10 U
4-Methyl-2-pentanone (MIBK)	--	--		5.2 U	5.3 U	5.2 U	5.2 U	5.2 U	5.2 U
Acetone	50	500000		21 U	21 U	2.6 J	21 U	4.7 J B	21 U
Benzene	60	44000		5.2 U	5.3 U	5.2 U	5.2 U	5.2 U	5.2 U
Bromodichloromethane	--	--		5.2 U	5.3 U	5.2 U	5.2 U	5.2 U	5.2 U
Bromoform	--	--		5.2 U	5.3 U	5.2 U	5.2 U	5.2 U	5.2 U
Bromomethane	--	--		5.2 U	5.3 U	5.2 U	5.2 U	5.2 U	5.2 U
Carbon disulfide	--	--		5.2 U	5.3 U	5.2 U	5.2 U	5.2 U	5.2 U
Carbon tetrachloride	760	22000		5.2 U	5.3 U	5.2 U	5.2 U	5.2 U	5.2 U
Chlorobenzene	1100	500000		5.2 U	5.3 U	5.2 U	5.2 U	5.2 U	5.2 U
Chloroethane	--	--		5.2 U	5.3 U	5.2 U	5.2 U	5.2 U	5.2 U
Chloroform	370	350000		5.2 U	5.3 U	5.2 U	5.2 U	5.2 U	5.2 U
Chloromethane	--	--		5.2 U	5.3 U	5.2 U	5.2 U	5.2 U	5.2 U
cis-1,2-Dichloroethene	250	500000		5.2 U	5.3 U	5.2 U	5.2 U	5.2 U	5.2 U
cis-1,3-Dichloropropene	--	--		5.2 U	5.3 U	5.2 U	5.2 U	5.2 U	5.2 U
Cyclohexane	--	--		5.2 U	5.3 U	5.2 U	5.2 U	5.2 U	5.2 U
Dibromochloromethane	--	--		5.2 U	5.3 U	5.2 U	5.2 U	5.2 U	5.2 U
Dichlorodifluoromethane	--	--		5.2 U *	5.3 U *	5.2 U *	5.2 U *	5.2 U *	5.2 U
Ethylbenzene	1000	390000		5.2 U	5.3 U	5.2 U	5.2 U	5.2 U	5.2 U
Freon 113	--	--		5.2 U	5.3 U	5.2 U	5.2 U	5.2 U	5.2 U

Table 1. Summary of Volatile Organic Compounds in Soil, Former Avis Headquarters, 900 Old Country Road, Garden City, New York

Parameter (Concentrations in µg/kg)	NYSDEC Part 375 Unrestricted Use	NYSDEC Part 375 Restricted Commercial	Sample Designation:	LP-12	LP-13	LP-13	LP-14	LP-15	LP-15
			Sample Date:	11/15/2010	11/15/2010	11/15/2010	11/15/2010	2/3/2011	11/16/2010
			Sample Depth (ft bls):	17-19	10-12	15-17	14-16	12-13	14-16
Isopropylbenzene	--	--		5.2 U	5.3 U	5.2 U	5.2 U	5.2 U	5.2 U
Methyl acetate	--	--		5.2 U	5.3 U	5.2 U	5.2 U	5.2 U	5.2 U
Methylcyclohexane	--	--		5.2 U	5.3 U	5.2 U	5.2 U	5.2 U	5.2 U
Methylene chloride	50	500000		3.2 J B	3.3 J B	3 J B	3.1 J B	3.9 J B	2.2 J B
MTBE	930	500000		5.2 U	5.3 U	5.2 U	5.2 U	5.2 U	5.2 U
Styrene	--	--		5.2 U	5.3 U	5.2 U	5.2 U	5.2 U	5.2 U
Tetrachloroethene	1300	150000		5.2 U *	5.3 U	5.2 U	5.2 U	5.2 U	5.2 U
Toluene	700	500000		5.2 U	0.32 J B	5.2 U	0.39 J B	5.2 U	0.88 J B
trans-1,2-Dichloroethene	190	500000		5.2 U	5.3 U	5.2 U	5.2 U	5.2 U	5.2 U
trans-1,3-Dichloropropene	--	--		5.2 U	5.3 U	5.2 U	5.2 U	5.2 U	5.2 U
Trichloroethene	470	200000		5.2 U	5.3 U	5.2 U	5.2 U	5.2 U	5.2 U
Trichlorofluoromethane	--	--		5.2 U	5.3 U	5.2 U	5.2 U	5.2 U	5.2 U
Vinyl chloride	20	13000		5.2 U	5.3 U	5.2 U	5.2 U	5.2 U	5.2 U
Xylenes (total)	260	500000		5.2 U	5.3 U	5.2 U	5.2 U	5.2 U	5.2 U

J - Estimated value

U - Indicates that the compound was analyzed for but not detected

B - The analyte was found in an associated blank, as well as in the sample.

*- Laboratory Control Sample (LCS) or LCS Duplicate exceeds the control limits

DUP - Duplicate sample

µg/kg - Micrograms per kilogram

ft bls - Feet below land surface

NYSDEC - New York State Department of Environmental Conservation

-- No NYSDEC Part 375 Standards available

Bold data indicates that parameter was detected above the NYSDEC Part 375

Unrestricted Use Standards

Shaded data indicates that parameter was detected above the NYSDEC Part 375

Restricted Commercial Standards

Table 1. Summary of Volatile Organic Compounds in Soil, Former Avis Headquarters, 900 Old Country Road, Garden City, New York

Parameter (Concentrations in µg/kg)	NYSDEC	NYSDEC	Sample Designation: Sample Date: Sample Depth (ft bls):	LP-15	LP-16	LP-16	LP-17	LP-17	LP-18
	Part 375	Part 375		2/3/2011	11/16/2010	11/16/2010	11/16/2010	11/16/2010	11/16/2010
	Unrestricted	Restricted							
	Use	Commercial							
1,1,1-Trichloroethane	680	500000		5.9 U	5.2 U	5.2 U	5.2 U	5.2 U	5.2 U
1,1,2,2-Tetrachloroethane	--	--		5.9 U	5.2 U	5.2 U	5.2 U	5.2 U	5.2 U
1,1,2-Trichloroethane	--	--		5.9 U	5.2 U	5.2 U	5.2 U	5.2 U	5.2 U
1,1-Dichloroethane	270	240000		5.9 U	5.2 U	5.2 U	5.2 U	5.2 U	5.2 U
1,1-Dichloroethene	330	500000		5.9 U	5.2 U	5.2 U	5.2 U	5.2 U	5.2 U
1,2,4-Trichlorobenzene	--	--		5.9 U	5.2 U	5.2 U	5.2 U	5.2 U	5.2 U
1,2-Dibromo-3-Chloropropane	--	--		12 U	10 U	10 U	10 U	10 U	10 U
1,2-Dibromoethane	--	--		5.9 U	5.2 U	5.2 U	5.2 U	5.2 U	5.2 U
1,2-Dichlorobenzene	1100	500000		5.9 U	5.2 U	5.2 U	5.2 U	5.2 U	5.2 U
1,2-Dichloroethane	20	30000		5.9 U	5.2 U	5.2 U	5.2 U	5.2 U	5.2 U
1,2-Dichloropropane	--	--		5.9 U	5.2 U	5.2 U	5.2 U	5.2 U	5.2 U
1,3-Dichlorobenzene	2400	280000		5.9 U	5.2 U	5.2 U	5.2 U	5.2 U	5.2 U
1,4-Dichlorobenzene	1800	130000		5.9 U	5.2 U	5.2 U	5.2 U	5.2 U	5.2 U
2-Butanone (MEK)	120	500000		12 U	10 U	10 U	10 U	10 U	10 U
2-Hexanone	--	--		12 U	10 U	10 U	10 U	10 U	10 U
4-Methyl-2-pentanone (MIBK)	--	--		5.9 U	5.2 U	5.2 U	5.2 U	5.2 U	5.2 U
Acetone	50	500000		3.7 J B	21 U	21 U	21 U	21 U	21 U
Benzene	60	44000		5.9 U	5.2 U	5.2 U	5.2 U	5.2 U	5.2 U
Bromodichloromethane	--	--		5.9 U	5.2 U	5.2 U	5.2 U	5.2 U	5.2 U
Bromoform	--	--		5.9 U	5.2 U	5.2 U	5.2 U	5.2 U	5.2 U
Bromomethane	--	--		5.9 U	5.2 U	5.2 U	5.2 U	5.2 U	5.2 U
Carbon disulfide	--	--		5.9 U	5.2 U	5.2 U	5.2 U	5.2 U	5.2 U
Carbon tetrachloride	760	22000		5.9 U	5.2 U	5.2 U	5.2 U	5.2 U	5.2 U
Chlorobenzene	1100	500000		5.9 U	5.2 U	5.2 U	5.2 U	5.2 U	5.2 U
Chloroethane	--	--		5.9 U	5.2 U	5.2 U	5.2 U	5.2 U	5.2 U
Chloroform	370	350000		5.9 U	5.2 U	5.2 U	5.2 U	5.2 U	5.2 U
Chloromethane	--	--		5.9 U	5.2 U	5.2 U	5.2 U	5.2 U	5.2 U
cis-1,2-Dichloroethene	250	500000		5.9 U	5.2 U	5.2 U	5.2 U	5.2 U	5.2 U
cis-1,3-Dichloropropene	--	--		5.9 U	5.2 U	5.2 U	5.2 U	5.2 U	5.2 U
Cyclohexane	--	--		5.9 U	5.2 U	5.2 U	5.2 U	5.2 U	5.2 U
Dibromochloromethane	--	--		5.9 U	5.2 U	5.2 U	5.2 U	5.2 U	5.2 U
Dichlorodifluoromethane	--	--		5.9 U *	5.2 U	5.2 U	5.2 U	5.2 U	5.2 U
Ethylbenzene	1000	390000		5.9 U	5.2 U	5.2 U	5.2 U	5.2 U	5.2 U
Freon 113	--	--		5.9 U	5.2 U	5.2 U	5.2 U	5.2 U	5.2 U

Table 1. Summary of Volatile Organic Compounds in Soil, Former Avis Headquarters, 900 Old Country Road, Garden City, New York

Parameter (Concentrations in µg/kg)	NYSDEC Part 375 Unrestricted Use	NYSDEC Part 375 Restricted Commercial	Sample Designation:	LP-15	LP-16	LP-16	LP-17	LP-17	LP-18
			Sample Date:	2/3/2011	11/16/2010	11/16/2010	11/16/2010	11/16/2010	11/16/2010
			Sample Depth (ft bls):	14-16	10-12	14-16	10-12	14-16	10-12
Isopropylbenzene	--	--		5.9 U	5.2 U	5.2 U	5.2 U	5.2 U	5.2 U
Methyl acetate	--	--		5.9 U	5.2 U	5.2 U	5.2 U	5.2 U	5.2 U
Methylcyclohexane	--	--		5.9 U	5.2 U	5.2 U	5.2 U	5.2 U	5.2 U
Methylene chloride	50	500000		5 J B	2.7 J B	2.8 J B	2.6 J B	2.1 J B	2.7 J B
MTBE	930	500000		5.9 U	5.2 U	5.2 U	5.2 U	5.2 U	5.2 U
Styrene	--	--		5.9 U	5.2 U	5.2 U	5.2 U	5.2 U	5.2 U
Tetrachloroethene	1300	150000		5.9 U	5.2 U	5.2 U	5.2 U	5.2 U	5.2 U
Toluene	700	500000		5.9 U	0.71 J B	0.83 J B	0.74 J B	0.65 J B	0.8 J B
trans-1,2-Dichloroethene	190	500000		5.9 U	5.2 U	5.2 U	5.2 U	5.2 U	5.2 U
trans-1,3-Dichloropropene	--	--		5.9 U	5.2 U	5.2 U	5.2 U	5.2 U	5.2 U
Trichloroethene	470	200000		5.9 U	5.2 U	5.2 U	5.2 U	5.2 U	5.2 U
Trichlorofluoromethane	--	--		5.9 U	5.2 U	5.2 U	5.2 U	5.2 U	5.2 U
Vinyl chloride	20	13000		5.9 U	5.2 U	5.2 U	5.2 U	5.2 U	5.2 U
Xylenes (total)	260	500000		5.9 U	5.2 U	5.2 U	5.2 U	5.2 U	5.2 U

J - Estimated value

U - Indicates that the compound was analyzed for but not detected

B - The analyte was found in an associated blank, as well as in the sample.

*- Laboratory Control Sample (LCS) or LCS Duplicate exceeds the control limits

DUP - Duplicate sample

µg/kg - Micrograms per kilogram

ft bls - Feet below land surface

NYSDEC - New York State Department of Environmental Conservation

-- No NYSDEC Part 375 Standards available

Bold data indicates that parameter was detected above the NYSDEC Part 375

Unrestricted Use Standards

Shaded data indicates that parameter was detected above the NYSDEC Part 375

Restricted Commercial Standards

Table 1. Summary of Volatile Organic Compounds in Soil, Former Avis Headquarters, 900 Old Country Road, Garden City, New York

Parameter (Concentrations in µg/kg)	NYSDEC Part 375 Unrestricted Use	NYSDEC Part 375 Restricted Commercial	Sample Designation:	LP-18	LP-19	LP-19	LP-20	LP-20	LP-21
			Sample Date:	11/16/2010	11/16/2010	11/16/2010	11/16/2010	11/16/2010	11/16/2010
			Sample Depth (ft bls):	14-16	10-12	14-16	10-12	14-16	14-16
1,1,1-Trichloroethane	680	500000		5.2 U	5.2 U	5.2 U	5.3 U	5.2 U	5.3 U
1,1,2,2-Tetrachloroethane	--	--		5.2 U	5.2 U	5.2 U	5.3 U	5.2 U	5.3 U
1,1,2-Trichloroethane	--	--		5.2 U	5.2 U	5.2 U	5.3 U	5.2 U	5.3 U
1,1-Dichloroethane	270	240000		5.2 U	5.2 U	5.2 U	5.3 U	5.2 U	5.3 U
1,1-Dichloroethene	330	500000		5.2 U	5.2 U	5.2 U	5.3 U	5.2 U	5.3 U
1,2,4-Trichlorobenzene	--	--		5.2 U	5.2 U	5.2 U	5.3 U	5.2 U	5.3 U
1,2-Dibromo-3-Chloropropane	--	--		10 U	10 U	10 U	11 U	10 U	11 U
1,2-Dibromoethane	--	--		5.2 U	5.2 U	5.2 U	5.3 U	5.2 U	5.3 U
1,2-Dichlorobenzene	1100	500000		5.2 U	5.2 U	5.2 U	5.3 U	5.2 U	5.3 U
1,2-Dichloroethane	20	30000		5.2 U	5.2 U	5.2 U	5.3 U	5.2 U	5.3 U
1,2-Dichloropropane	--	--		5.2 U	5.2 U	5.2 U	5.3 U	5.2 U	5.3 U
1,3-Dichlorobenzene	2400	280000		5.2 U	5.2 U	5.2 U	5.3 U	5.2 U	5.3 U
1,4-Dichlorobenzene	1800	130000		5.2 U	5.2 U	5.2 U	5.3 U	5.2 U	5.3 U
2-Butanone (MEK)	120	500000		10 U	10 U	10 U	11 U	10 U	11 U
2-Hexanone	--	--		10 U	10 U	10 U	11 U	10 U	11 U
4-Methyl-2-pentanone (MIBK)	--	--		5.2 U	5.2 U	5.2 U	5.3 U	5.2 U	5.3 U
Acetone	50	500000		31	21 U	21 U	21 U	21 U	21 U
Benzene	60	44000		5.2 U	5.2 U	5.2 U	5.3 U	5.2 U	5.3 U
Bromodichloromethane	--	--		5.2 U	5.2 U	5.2 U	5.3 U	5.2 U	5.3 U
Bromoform	--	--		5.2 U	5.2 U	5.2 U	5.3 U	5.2 U	5.3 U
Bromomethane	--	--		5.2 U	5.2 U	5.2 U	5.3 U	5.2 U	5.3 U
Carbon disulfide	--	--		5.2 U	5.2 U	5.2 U	5.3 U	5.2 U	5.3 U
Carbon tetrachloride	760	22000		5.2 U	5.2 U	5.2 U	5.3 U	5.2 U	5.3 U
Chlorobenzene	1100	500000		5.2 U	5.2 U	5.2 U	5.3 U	5.2 U	5.3 U
Chloroethane	--	--		5.2 U	5.2 U	5.2 U	5.3 U	5.2 U	5.3 U
Chloroform	370	350000		5.2 U	5.2 U	5.2 U	5.3 U	5.2 U	5.3 U
Chloromethane	--	--		5.2 U	5.2 U	5.2 U	5.3 U	5.2 U	5.3 U
cis-1,2-Dichloroethene	250	500000		5.2 U	5.2 U	5.2 U	5.3 U	5.2 U	5.3 U
cis-1,3-Dichloropropene	--	--		5.2 U	5.2 U	5.2 U	5.3 U	5.2 U	5.3 U
Cyclohexane	--	--		5.2 U	5.2 U	5.2 U	5.3 U	5.2 U	5.3 U
Dibromochloromethane	--	--		5.2 U	5.2 U	5.2 U	5.3 U	5.2 U	5.3 U
Dichlorodifluoromethane	--	--		5.2 U	5.2 U	5.2 U	5.3 U	5.2 U	5.3 U
Ethylbenzene	1000	390000		5.2 U	5.2 U	5.2 U	5.3 U	5.2 U	5.3 U
Freon 113	--	--		5.2 U	5.2 U	5.2 U	5.3 U	5.2 U	5.3 U

Table 1. Summary of Volatile Organic Compounds in Soil, Former Avis Headquarters, 900 Old Country Road, Garden City, New York

Parameter (Concentrations in µg/kg)	NYSDEC Part 375 Unrestricted Use	NYSDEC Part 375 Restricted Commercial	Sample Designation:	LP-18	LP-19	LP-19	LP-20	LP-20	LP-21
	Use	Commercial	Sample Date:	11/16/2010	11/16/2010	11/16/2010	11/16/2010	11/16/2010	11/16/2010
			Sample Depth (ft bls):	14-16	10-12	14-16	10-12	14-16	14-16
Isopropylbenzene	--	--		5.2 U	5.2 U	5.2 U	5.3 U	5.2 U	5.3 U
Methyl acetate	--	--		5.2 U	5.2 U	5.2 U	5.3 U	5.2 U	5.3 U
Methylcyclohexane	--	--		5.2 U	5.2 U	5.2 U	5.3 U	5.2 U	5.3 U
Methylene chloride	50	500000		2.8 J B	2.4 J B	2.6 J B	3.3 J B	2.9 J B	2.7 J B
MTBE	930	500000		5.2 U	5.2 U	5.2 U	5.3 U	5.2 U	5.3 U
Styrene	--	--		5.2 U	5.2 U	5.2 U	5.3 U	5.2 U	5.3 U
Tetrachloroethene	1300	150000		5.2 U	5.2 U	5.2 U	5.3 U	5.2 U	5.3 U
Toluene	700	500000		1 J B	0.78 J B	5.2 U	5.3 U	5.2 U	5.3 U
trans-1,2-Dichloroethene	190	500000		5.2 U	5.2 U	5.2 U	5.3 U	5.2 U	5.3 U
trans-1,3-Dichloropropene	--	--		5.2 U	5.2 U	5.2 U	5.3 U	5.2 U	5.3 U
Trichloroethene	470	200000		5.2 U	5.2 U	5.2 U	5.3 U	5.2 U	5.3 U
Trichlorofluoromethane	--	--		5.2 U	5.2 U	5.2 U	5.3 U	5.2 U	5.3 U
Vinyl chloride	20	13000		5.2 U	5.2 U	5.2 U	5.3 U	5.2 U	5.3 U
Xylenes (total)	260	500000		5.2 U	5.2 U	5.2 U	5.3 U	5.2 U	5.3 U

J - Estimated value

U - Indicates that the compound was analyzed for but not detected

B - The analyte was found in an associated blank, as well as in the sample.

*- Laboratory Control Sample (LCS) or LCS Duplicate exceeds the control limits

DUP - Duplicate sample

µg/kg - Micrograms per kilogram

ft bls - Feet below land surface

NYSDEC - New York State Department of Environmental Conservation

-- No NYSDEC Part 375 Standards available

Bold data indicates that parameter was detected above the NYSDEC Part 375

Unrestricted Use Standards

Shaded data indicates that parameter was detected above the NYSDEC Part 375

Restricted Commercial Standards

Table 1. Summary of Volatile Organic Compounds in Soil, Former Avis Headquarters, 900 Old Country Road, Garden City, New York

Parameter (Concentrations in µg/kg)	NYSDEC Part 375 Unrestricted Use	NYSDEC Part 375 Restricted Commercial	Sample Designation:	LP-21DUP	LP-22	LP-22	LP-22	LP-23	LP-23
			Sample Date:	11/16/2010	2/3/2011	11/16/2010	2/3/2011	2/3/2011	11/16/2010
			Sample Depth (ft bls):	14-16	12-13	14-16	14-16	12-13	14-16
1,1,1-Trichloroethane	680	500000		5.3 U	5.2 U	5.2 U	5.3 U	5.2 U	5.2 U
1,1,2,2-Tetrachloroethane	--	--		5.3 U	5.2 U	5.2 U	5.3 U	5.2 U	5.2 U
1,1,2-Trichloroethane	--	--		5.3 U	5.2 U	5.2 U	5.3 U	5.2 U	5.2 U
1,1-Dichloroethane	270	240000		5.3 U	5.2 U	5.2 U	5.3 U	5.2 U	5.2 U
1,1-Dichloroethene	330	500000		5.3 U	5.2 U	5.2 U	5.3 U	5.2 U	5.2 U
1,2,4-Trichlorobenzene	--	--		5.3 U	5.2 U	5.2 U	5.3 U	5.2 U	5.2 U
1,2-Dibromo-3-Chloropropane	--	--		11 U	10 U	10 U	11 U	10 U	10 U
1,2-Dibromoethane	--	--		5.3 U	5.2 U	5.2 U	5.3 U	5.2 U	5.2 U
1,2-Dichlorobenzene	1100	500000		5.3 U	5.2 U	5.2 U	5.3 U	5.2 U	5.2 U
1,2-Dichloroethane	20	30000		5.3 U	5.2 U	5.2 U	5.3 U	5.2 U	5.2 U
1,2-Dichloropropane	--	--		5.3 U	5.2 U	5.2 U	5.3 U	5.2 U	5.2 U
1,3-Dichlorobenzene	2400	280000		5.3 U	5.2 U	5.2 U	5.3 U	5.2 U	5.2 U
1,4-Dichlorobenzene	1800	130000		5.3 U	5.2 U	5.2 U	5.3 U	5.2 U	5.2 U
2-Butanone (MEK)	120	500000		11 U	10 U	10 U	11 U	10 U	10 U
2-Hexanone	--	--		11 U	10 U	10 U	11 U	10 U	10 U
4-Methyl-2-pentanone (MIBK)	--	--		5.3 U	5.2 U	5.2 U	5.3 U	5.2 U	5.2 U
Acetone	50	500000		21 U	6.2 J B	21 U	4.4 J B	3.6 J B	21 U
Benzene	60	44000		5.3 U	5.2 U	5.2 U	5.3 U	5.2 U	5.2 U
Bromodichloromethane	--	--		5.3 U	5.2 U	5.2 U	5.3 U	5.2 U	5.2 U
Bromoform	--	--		5.3 U	5.2 U	5.2 U	5.3 U	5.2 U	5.2 U
Bromomethane	--	--		5.3 U	5.2 U	5.2 U	5.3 U	5.2 U	5.2 U
Carbon disulfide	--	--		5.3 U	5.2 U	5.2 U	5.3 U	5.2 U	5.2 U
Carbon tetrachloride	760	22000		5.3 U	5.2 U	5.2 U	5.3 U	5.2 U	5.2 U
Chlorobenzene	1100	500000		5.3 U	5.2 U	5.2 U	5.3 U	5.2 U	5.2 U
Chloroethane	--	--		5.3 U	5.2 U	5.2 U	5.3 U	5.2 U	5.2 U
Chloroform	370	350000		5.3 U	5.2 U	5.2 U	5.3 U	5.2 U	5.2 U
Chloromethane	--	--		5.3 U	5.2 U	5.2 U	5.3 U	5.2 U	5.2 U
cis-1,2-Dichloroethene	250	500000		5.3 U	5.2 U	5.2 U	5.3 U	5.2 U	5.2 U
cis-1,3-Dichloropropene	--	--		5.3 U	5.2 U	5.2 U	5.3 U	5.2 U	5.2 U
Cyclohexane	--	--		5.3 U	5.2 U	5.2 U	5.3 U	5.2 U	5.2 U
Dibromochloromethane	--	--		5.3 U	5.2 U	5.2 U	5.3 U	5.2 U	5.2 U
Dichlorodifluoromethane	--	--		5.3 U	5.2 U *	5.2 U	5.3 U *	5.2 U *	5.2 U
Ethylbenzene	1000	390000		5.3 U	5.2 U	5.2 U	5.3 U	5.2 U	5.2 U
Freon 113	--	--		5.3 U	5.2 U	5.2 U	5.3 U	5.2 U	5.2 U

Table 1. Summary of Volatile Organic Compounds in Soil, Former Avis Headquarters, 900 Old Country Road, Garden City, New York

Parameter (Concentrations in µg/kg)	NYSDEC	NYSDEC	Sample Designation: Sample Date: Sample Depth (ft bls):	LP-21DUP 11/16/2010 14-16	LP-22 2/3/2011 12-13	LP-22 11/16/2010 14-16	LP-22 2/3/2011 14-16	LP-23 2/3/2011 12-13	LP-23 11/16/2010 14-16
	Part 375	Part 375							
	Unrestricted	Restricted							
	Use	Commercial							
Isopropylbenzene	--	--		5.3 U	5.2 U	5.2 U	5.3 U	5.2 U	5.2 U
Methyl acetate	--	--		5.3 U	5.2 U	5.2 U	5.3 U	5.2 U	5.2 U
Methylcyclohexane	--	--		5.3 U	5.2 U	5.2 U	5.3 U	5.2 U	5.2 U
Methylene chloride	50	500000		2.6 J B	3.6 J B	2.8 J B	3.8 J B	5.1 J B	2.8 J B
MTBE	930	500000		5.3 U	5.2 U	5.2 U	5.3 U	5.2 U	5.2 U
Styrene	--	--		5.3 U	5.2 U	5.2 U	5.3 U	5.2 U	5.2 U
Tetrachloroethene	1300	150000		5.3 U	5.2 U	5.2 U	5.3 U	5.2 U	5.2 U
Toluene	700	500000		5.3 U	5.2 U	5.2 U	5.3 U	5.2 U	5.2 U
trans-1,2-Dichloroethene	190	500000		5.3 U	5.2 U	5.2 U	5.3 U	5.2 U	5.2 U
trans-1,3-Dichloropropene	--	--		5.3 U	5.2 U	5.2 U	5.3 U	5.2 U	5.2 U
Trichloroethene	470	200000		5.3 U	5.2 U	5.2 U	5.3 U	5.2 U	5.2 U
Trichlorofluoromethane	--	--		5.3 U	5.2 U	5.2 U	5.3 U	5.2 U	5.2 U
Vinyl chloride	20	13000		5.3 U	5.2 U	5.2 U	5.3 U	5.2 U	5.2 U
Xylenes (total)	260	500000		5.3 U	5.2 U	5.2 U	5.3 U	5.2 U	5.2 U

J - Estimated value

U - Indicates that the compound was analyzed for but not detected

B - The analyte was found in an associated blank, as well as in the sample.

*- Laboratory Control Sample (LCS) or LCS Duplicate exceeds the control limits

DUP - Duplicate sample

µg/kg - Micrograms per kilogram

ft bls - Feet below land surface

NYSDEC - New York State Department of Environmental Conservation

-- No NYSDEC Part 375 Standards available

Bold data indicates that parameter was detected above the NYSDEC Part 375

Unrestricted Use Standards

Shaded data indicates that parameter was detected above the NYSDEC Part 375

Restricted Commercial Standards

Table 1. Summary of Volatile Organic Compounds in Soil, Former Avis Headquarters, 900 Old Country Road, Garden City, New York

Parameter (Concentrations in µg/kg)	NYSDEC Part 375 Unrestricted Use	NYSDEC Part 375 Restricted Commercial	Sample Designation:	LP-23DUP	LP-23	LP-24	LP-25	LP-26	LP-26
			Sample Date:	11/16/2010	2/3/2011	11/16/2010	11/16/2010	2/3/2011	11/16/2010
			Sample Depth (ft bls):	14-16	14-16	14-16	14-16	12-13	14-16
1,1,1-Trichloroethane	680	500000		5.2 U	5.2 U	5.2 U	5.2 U	5.4 U	5.2 U
1,1,2,2-Tetrachloroethane	--	--		5.2 U	5.2 U	5.2 U	5.2 U	5.4 U	5.2 U
1,1,2-Trichloroethane	--	--		5.2 U	5.2 U	5.2 U	5.2 U	5.4 U	5.2 U
1,1-Dichloroethane	270	240000		5.2 U	5.2 U	5.2 U	5.2 U	5.4 U	5.2 U
1,1-Dichloroethene	330	500000		5.2 U	5.2 U	5.2 U	5.2 U	5.4 U	5.2 U
1,2,4-Trichlorobenzene	--	--		5.2 U	5.2 U	5.2 U	5.2 U	5.4 U	5.2 U
1,2-Dibromo-3-Chloropropane	--	--		10 U	10 U	10 U	10 U	11 U	10 U
1,2-Dibromoethane	--	--		5.2 U	5.2 U	5.2 U	5.2 U	5.4 U	5.2 U
1,2-Dichlorobenzene	1100	500000		5.2 U	5.2 U	5.2 U	5.2 U	5.4 U	5.2 U
1,2-Dichloroethane	20	30000		5.2 U	5.2 U	5.2 U	5.2 U	5.4 U	5.2 U
1,2-Dichloropropane	--	--		5.2 U	5.2 U	5.2 U	5.2 U	5.4 U	5.2 U
1,3-Dichlorobenzene	2400	280000		5.2 U	5.2 U	5.2 U	5.2 U	5.4 U	5.2 U
1,4-Dichlorobenzene	1800	130000		5.2 U	5.2 U	5.2 U	5.2 U	5.4 U	5.2 U
2-Butanone (MEK)	120	500000		10 U	10 U	10 U	10 U	11 U	10 U
2-Hexanone	--	--		10 U	10 U	10 U	10 U	11 U	10 U
4-Methyl-2-pentanone (MIBK)	--	--		5.2 U	5.2 U	5.2 U	5.2 U	5.4 U	5.2 U
Acetone	50	500000		21 U	4.5 J B	21 U	21 U	7.5 J B	21 U
Benzene	60	44000		5.2 U	5.2 U	5.2 U	5.2 U	5.4 U	5.2 U
Bromodichloromethane	--	--		5.2 U	5.2 U	5.2 U	5.2 U	5.4 U	5.2 U
Bromoform	--	--		5.2 U	5.2 U	5.2 U	5.2 U	5.4 U	5.2 U
Bromomethane	--	--		5.2 U	5.2 U	5.2 U	5.2 U	5.4 U	5.2 U
Carbon disulfide	--	--		5.2 U	5.2 U	5.2 U	5.2 U	5.4 U	5.2 U
Carbon tetrachloride	760	22000		5.2 U	5.2 U	5.2 U	5.2 U	5.4 U	5.2 U
Chlorobenzene	1100	500000		5.2 U	5.2 U	5.2 U	5.2 U	5.4 U	5.2 U
Chloroethane	--	--		5.2 U	5.2 U	5.2 U	5.2 U	5.4 U	5.2 U
Chloroform	370	350000		5.2 U	5.2 U	5.2 U	5.2 U	5.4 U	5.2 U
Chloromethane	--	--		5.2 U	5.2 U	5.2 U	5.2 U	5.4 U	5.2 U
cis-1,2-Dichloroethene	250	500000		5.2 U	5.2 U	5.2 U	5.2 U	5.4 U	5.2 U
cis-1,3-Dichloropropene	--	--		5.2 U	5.2 U	5.2 U	5.2 U	5.4 U	5.2 U
Cyclohexane	--	--		5.2 U	5.2 U	5.2 U	5.2 U	5.4 U	5.2 U
Dibromochloromethane	--	--		5.2 U	5.2 U	5.2 U	5.2 U	5.4 U	5.2 U
Dichlorodifluoromethane	--	--		5.2 U	5.2 U *	5.2 U	5.2 U	5.4 U *	5.2 U
Ethylbenzene	1000	390000		5.2 U	5.2 U	5.2 U	5.2 U	5.4 U	5.2 U
Freon 113	--	--		5.2 U	5.2 U	5.2 U	5.2 U	5.4 U	5.2 U

Table 1. Summary of Volatile Organic Compounds in Soil, Former Avis Headquarters, 900 Old Country Road, Garden City, New York

Parameter (Concentrations in µg/kg)	NYSDEC Part 375 Unrestricted Use	NYSDEC Part 375 Restricted Commercial	Sample Designation:	LP-23DUP	LP-23	LP-24	LP-25	LP-26	LP-26
			Sample Date:	11/16/2010	2/3/2011	11/16/2010	11/16/2010	2/3/2011	11/16/2010
			Sample Depth (ft bls):	14-16	14-16	14-16	14-16	12-13	14-16
Isopropylbenzene	--	--		5.2 U	5.2 U	5.2 U	5.2 U	5.4 U	5.2 U
Methyl acetate	--	--		5.2 U	5.2 U	5.2 U	5.2 U	5.4 U	5.2 U
Methylcyclohexane	--	--		5.2 U	5.2 U	5.2 U	5.2 U	5.4 U	5.2 U
Methylene chloride	50	500000		2.8 J B	4.8 J B	2.6 J B	3 J B	4 J B	2.1 J B
MTBE	930	500000		5.2 U	5.2 U	5.2 U	5.2 U	5.4 U	5.2 U
Styrene	--	--		5.2 U	5.2 U	5.2 U	5.2 U	5.4 U	5.2 U
Tetrachloroethene	1300	150000		5.2 U	5.2 U	5.2 U	5.2 U	2.2 J	5.2 U
Toluene	700	500000		5.2 U	5.2 U	5.2 U	5.2 U	0.46 J	0.78 J B
trans-1,2-Dichloroethene	190	500000		5.2 U	5.2 U	5.2 U	5.2 U	5.4 U	5.2 U
trans-1,3-Dichloropropene	--	--		5.2 U	5.2 U	5.2 U	5.2 U	5.4 U	5.2 U
Trichloroethene	470	200000		5.2 U	5.2 U	5.2 U	5.2 U	5.4 U	5.2 U
Trichlorofluoromethane	--	--		5.2 U	5.2 U	5.2 U	5.2 U	5.4 U	5.2 U
Vinyl chloride	20	13000		5.2 U	5.2 U	5.2 U	5.2 U	5.4 U	5.2 U
Xylenes (total)	260	500000		5.2 U	5.2 U	5.2 U	5.2 U	5.4 U	5.2 U

J - Estimated value

U - Indicates that the compound was analyzed for but not detected

B - The analyte was found in an associated blank, as well as in the sample.

*- Laboratory Control Sample (LCS) or LCS Duplicate exceeds the control limits

DUP - Duplicate sample

µg/kg - Micrograms per kilogram

ft bls - Feet below land surface

NYSDEC - New York State Department of Environmental Conservation

-- No NYSDEC Part 375 Standards available

Bold data indicates that parameter was detected above the NYSDEC Part 375

Unrestricted Use Standards

Shaded data indicates that parameter was detected above the NYSDEC Part 375

Restricted Commercial Standards

Table 1. Summary of Volatile Organic Compounds in Soil, Former Avis Headquarters, 900 Old Country Road, Garden City, New York

Parameter (Concentrations in µg/kg)	NYSDEC Part 375 Unrestricted Use	NYSDEC Part 375 Restricted Commercial	Sample Designation: Sample Date: Sample Depth (ft bls):	LP-26 2/3/2011 14-16	LP-27 11/16/2010 14-16	LP-28 11/16/2010 14-16	LP-29 11/16/2010 10-12	LP-29 2/4/2011 10-12	LP-29 11/16/2010 14-16
1,1,1-Trichloroethane	680	500000		5.8 U	5.2 U	5.2 U	5.2 U	5.2 U	5.1 U
1,1,2,2-Tetrachloroethane	--	--		5.8 U	5.2 U	5.2 U	5.2 U	5.2 U	5.1 U
1,1,2-Trichloroethane	--	--		5.8 U	5.2 U	5.2 U	5.2 U	5.2 U	5.1 U
1,1-Dichloroethane	270	240000		5.8 U	5.2 U	5.2 U	5.2 U	5.2 U	5.1 U
1,1-Dichloroethene	330	500000		5.8 U	5.2 U	5.2 U	5.2 U	5.2 U	5.1 U
1,2,4-Trichlorobenzene	--	--		5.8 U	5.2 U	5.2 U	5.2 U	5.2 U	5.1 U
1,2-Dibromo-3-Chloropropane	--	--		12 U	10 U	10 U	10 U	10 U	10 U
1,2-Dibromoethane	--	--		5.8 U	5.2 U	5.2 U	5.2 U	5.2 U	5.1 U
1,2-Dichlorobenzene	1100	500000		5.8 U	5.2 U	5.2 U	5.2 U	5.2 U	5.1 U
1,2-Dichloroethane	20	30000		5.8 U	5.2 U	5.2 U	5.2 U	5.2 U	5.1 U
1,2-Dichloropropane	--	--		5.8 U	5.2 U	5.2 U	5.2 U	5.2 U	5.1 U
1,3-Dichlorobenzene	2400	280000		5.8 U	5.2 U	5.2 U	5.2 U	5.2 U	5.1 U
1,4-Dichlorobenzene	1800	130000		5.8 U	5.2 U	5.2 U	5.2 U	5.2 U	5.1 U
2-Butanone (MEK)	120	500000		12 U	10 U	10 U	10 U	10 U	10 U
2-Hexanone	--	--		12 U	10 U	10 U	10 U	10 U	10 U
4-Methyl-2-pentanone (MIBK)	--	--		5.8 U	5.2 U	5.2 U	5.2 U	5.2 U	5.1 U
Acetone	50	500000		9.6 J B	21 U	21 U	21 U	4.8 J B	21 U
Benzene	60	44000		5.8 U	5.2 U	5.2 U	5.2 U	5.2 U	5.1 U
Bromodichloromethane	--	--		5.8 U	5.2 U	5.2 U	5.2 U	5.2 U	5.1 U
Bromoform	--	--		5.8 U	5.2 U	5.2 U	5.2 U	5.2 U	5.1 U
Bromomethane	--	--		5.8 U	5.2 U	5.2 U	5.2 U	5.2 U	5.1 U
Carbon disulfide	--	--		5.8 U	5.2 U	5.2 U	5.2 U	5.2 U	5.1 U
Carbon tetrachloride	760	22000		5.8 U	5.2 U	5.2 U	5.2 U	5.2 U	5.1 U
Chlorobenzene	1100	500000		5.8 U	5.2 U	5.2 U	5.2 U	5.2 U	5.1 U
Chloroethane	--	--		5.8 U	5.2 U	5.2 U	5.2 U	5.2 U	5.1 U
Chloroform	370	350000		5.8 U	5.2 U	5.2 U	5.2 U	5.2 U	5.1 U
Chloromethane	--	--		5.8 U	5.2 U	5.2 U	5.2 U	5.2 U	5.1 U
cis-1,2-Dichloroethene	250	500000		5.8 U	5.2 U	5.2 U	5.2 U	5.2 U	5.1 U
cis-1,3-Dichloropropene	--	--		5.8 U	5.2 U	5.2 U	5.2 U	5.2 U	5.1 U
Cyclohexane	--	--		5.8 U	5.2 U	5.2 U	5.2 U	5.2 U	5.1 U
Dibromochloromethane	--	--		5.8 U	5.2 U	5.2 U	5.2 U	5.2 U	5.1 U
Dichlorodifluoromethane	--	--		5.8 U *	5.2 U	5.2 U	5.2 U	5.2 U *	5.1 U
Ethylbenzene	1000	390000		5.8 U	5.2 U	5.2 U	5.2 U	5.2 U	5.1 U
Freon 113	--	--		5.8 U	5.2 U	5.2 U	5.2 U	5.2 U	5.1 U

Table 1. Summary of Volatile Organic Compounds in Soil, Former Avis Headquarters, 900 Old Country Road, Garden City, New York

Parameter (Concentrations in µg/kg)	NYSDEC Part 375 Unrestricted Use	NYSDEC Part 375 Restricted Commercial	Sample Designation:	LP-26	LP-27	LP-28	LP-29	LP-29	LP-29
			Sample Date:	2/3/2011	11/16/2010	11/16/2010	11/16/2010	2/4/2011	11/16/2010
			Sample Depth (ft bls):	14-16	14-16	14-16	10-12	10-12	14-16
Isopropylbenzene	--	--		5.8 U	5.2 U	5.2 U	5.2 U	5.2 U	5.1 U
Methyl acetate	--	--		5.8 U	5.2 U	5.2 U	5.2 U	5.2 U	5.1 U
Methylcyclohexane	--	--		5.8 U	5.2 U	5.2 U	5.2 U	5.2 U	5.1 U
Methylene chloride	50	500000		4.7 J B	3 J B	5.6 J B	5.9 J B	3.9 J B	5 J B
MTBE	930	500000		5.8 U	5.2 U	5.2 U	5.2 U	5.2 U	5.1 U
Styrene	--	--		5.8 U	5.2 U	5.2 U	5.2 U	5.2 U	5.1 U
Tetrachloroethene	1300	150000		5.8 U	5.2 U	5.2 U	5.2 U	5.2 U	5.1 U
Toluene	700	500000		5.8 U	5.2 U	5.2 U	5.2 U	5.2 U	5.1 U
trans-1,2-Dichloroethene	190	500000		5.8 U	5.2 U	5.2 U	5.2 U	5.2 U	5.1 U
trans-1,3-Dichloropropene	--	--		5.8 U	5.2 U	5.2 U	5.2 U	5.2 U	5.1 U
Trichloroethene	470	200000		5.8 U	5.2 U	5.2 U	5.2 U	5.2 U	5.1 U
Trichlorofluoromethane	--	--		5.8 U	5.2 U	5.2 U	5.2 U	5.2 U	5.1 U
Vinyl chloride	20	13000		5.8 U	5.2 U	5.2 U	5.2 U	5.2 U	5.1 U
Xylenes (total)	260	500000		5.8 U	5.2 U	5.2 U	5.2 U	5.2 U	5.1 U

J - Estimated value

U - Indicates that the compound was analyzed for but not detected

B - The analyte was found in an associated blank, as well as in the sample.

*- Laboratory Control Sample (LCS) or LCS Duplicate exceeds the control limits

DUP - Duplicate sample

µg/kg - Micrograms per kilogram

ft bls - Feet below land surface

NYSDEC - New York State Department of Environmental Conservation

-- No NYSDEC Part 375 Standards available

Bold data indicates that parameter was detected above the NYSDEC Part 375

Unrestricted Use Standards

Shaded data indicates that parameter was detected above the NYSDEC Part 375

Restricted Commercial Standards

Table 1. Summary of Volatile Organic Compounds in Soil, Former Avis Headquarters, 900 Old Country Road, Garden City, New York

Parameter (Concentrations in µg/kg)	NYSDEC Part 375 Unrestricted Use	NYSDEC Part 375 Restricted Commercial	Sample Designation:	LP-29 2/4/2011	LP-29DUP 2/4/2011	LP-29 2/4/2011	LP-29 2/4/2011	MW-17A 2/1/2011	MW-20 11/17/2010
			Sample Date:						
			Sample Depth (ft bls):	14-16	14-16	15-16	18-20	20-22	18-20
1,1,1-Trichloroethane	680	500000		5.2 U	5.3 U	5.2 U	5.2 U	5.3 U	5.3 U
1,1,2,2-Tetrachloroethane	--	--		5.2 U	5.3 U	5.2 U	5.2 U	5.3 U	5.3 U
1,1,2-Trichloroethane	--	--		5.2 U	5.3 U	5.2 U	5.2 U	5.3 U	5.3 U
1,1-Dichloroethane	270	240000		5.2 U	5.3 U	5.2 U	5.2 U	5.3 U	5.3 U
1,1-Dichloroethene	330	500000		5.2 U	5.3 U	5.2 U	5.2 U	5.3 U	5.3 U
1,2,4-Trichlorobenzene	--	--		5.2 U	5.3 U	5.2 U	5.2 U	5.3 U	5.3 U
1,2-Dibromo-3-Chloropropane	--	--		10 U	11 U	10 U	10 U	11 U	11 U
1,2-Dibromoethane	--	--		5.2 U	5.3 U	5.2 U	5.2 U	5.3 U	5.3 U
1,2-Dichlorobenzene	1100	500000		5.2 U	5.3 U	5.2 U	5.2 U	5.3 U	5.3 U
1,2-Dichloroethane	20	30000		5.2 U	5.3 U	5.2 U	5.2 U	5.3 U	5.3 U
1,2-Dichloropropane	--	--		5.2 U	5.3 U	5.2 U	5.2 U	5.3 U	5.3 U
1,3-Dichlorobenzene	2400	280000		5.2 U	5.3 U	5.2 U	5.2 U	5.3 U	5.3 U
1,4-Dichlorobenzene	1800	130000		5.2 U	5.3 U	5.2 U	5.2 U	5.3 U	5.3 U
2-Butanone (MEK)	120	500000		10 U	11 U	10 U	10 U	11 U	11 U
2-Hexanone	--	--		10 U	11 U	10 U	10 U	11 U	11 U
4-Methyl-2-pentanone (MIBK)	--	--		5.2 U	5.3 U	5.2 U	5.2 U	5.3 U	5.3 U
Acetone	50	500000		8.1 J B	9.2 J B	6.6 J B	5.3 J B	3.9 J B	21 U *
Benzene	60	44000		5.2 U	5.3 U	5.2 U	5.2 U	5.3 U	5.3 U
Bromodichloromethane	--	--		5.2 U	5.3 U	5.2 U	5.2 U	5.3 U	5.3 U
Bromoform	--	--		5.2 U	5.3 U	5.2 U	5.2 U	5.3 U	5.3 U
Bromomethane	--	--		5.2 U	5.3 U	5.2 U	5.2 U	5.3 U	5.3 U
Carbon disulfide	--	--		5.2 U	5.3 U	5.2 U	5.2 U	5.3 U	5.3 U
Carbon tetrachloride	760	22000		5.2 U	5.3 U	5.2 U	5.2 U	5.3 U	5.3 U
Chlorobenzene	1100	500000		5.2 U	5.3 U	5.2 U	5.2 U	5.3 U	5.3 U
Chloroethane	--	--		5.2 U	5.3 U	5.2 U	5.2 U	5.3 U	5.3 U
Chloroform	370	350000		5.2 U	5.3 U	5.2 U	5.2 U	5.3 U	5.3 U
Chloromethane	--	--		5.2 U	5.3 U	5.2 U	5.2 U	5.3 U	5.3 U
cis-1,2-Dichloroethene	250	500000		5.2 U	5.3 U	5.2 U	5.2 U	5.3 U	5.3 U
cis-1,3-Dichloropropene	--	--		5.2 U	5.3 U	5.2 U	5.2 U	5.3 U	5.3 U
Cyclohexane	--	--		5.2 U	5.3 U	5.2 U	5.2 U	5.3 U	5.3 U
Dibromochloromethane	--	--		5.2 U	5.3 U	5.2 U	5.2 U	5.3 U	5.3 U
Dichlorodifluoromethane	--	--		5.2 U *	5.3 U *	5.2 U *	5.2 U *	5.3 U	5.3 U
Ethylbenzene	1000	390000		5.2 U	5.3 U	5.2 U	5.2 U	5.3 U	5.3 U
Freon 113	--	--		5.2 U	5.3 U	5.2 U	5.2 U	5.3 U	5.3 U

Table 1. Summary of Volatile Organic Compounds in Soil, Former Avis Headquarters, 900 Old Country Road, Garden City, New York

Parameter (Concentrations in µg/kg)	NYSDEC	NYSDEC	Sample Designation: Sample Date: Sample Depth (ft bls):	LP-29	LP-29DUP	LP-29	LP-29	MW-17A	MW-20
	Part 375	Part 375		LP-29	LP-29DUP	LP-29	LP-29	MW-17A	MW-20
	Unrestricted	Restricted		2/4/2011	2/4/2011	2/4/2011	2/4/2011	2/1/2011	11/17/2010
	Use	Commercial		14-16	14-16	15-16	18-20	20-22	18-20
Isopropylbenzene	--	--		5.2 U	5.3 U	5.2 U	5.2 U	5.3 U	5.3 U
Methyl acetate	--	--		5.2 U	5.3 U	5.2 U	5.2 U	5.3 U	5.3 U
Methylcyclohexane	--	--		5.2 U	5.3 U	5.2 U	5.2 U	5.3 U	5.3 U
Methylene chloride	50	500000		3.6 J B	3.7 J B	3.6 J B	3.5 J B	4.9 J B	3.6 J B
MTBE	930	500000		5.2 U	5.3 U	5.2 U	5.2 U	5.3 U	5.3 U
Styrene	--	--		5.2 U	5.3 U	5.2 U	5.2 U	5.3 U	5.3 U
Tetrachloroethene	1300	150000		5.2 U	5.3 U	5.2 U	5.2 U	5.3 U	5.3 U
Toluene	700	500000		5.2 U	5.3 U	5.2 U	5.2 U	5.3 U	5.3 U
trans-1,2-Dichloroethene	190	500000		5.2 U	5.3 U	5.2 U	5.2 U	5.3 U	5.3 U
trans-1,3-Dichloropropene	--	--		5.2 U	5.3 U	5.2 U	5.2 U	5.3 U	5.3 U
Trichloroethene	470	200000		5.2 U	5.3 U	5.2 U	5.2 U	5.3 U	5.3 U
Trichlorofluoromethane	--	--		5.2 U	5.3 U	5.2 U	5.2 U	5.3 U	5.3 U
Vinyl chloride	20	13000		5.2 U	5.3 U	5.2 U	5.2 U	5.3 U	5.3 U
Xylenes (total)	260	500000		5.2 U	5.3 U	5.2 U	5.2 U	5.3 U	5.3 U

J - Estimated value

U - Indicates that the compound was analyzed for but not detected

B - The analyte was found in an associated blank, as well as in the sample.

*- Laboratory Control Sample (LCS) or LCS Duplicate exceeds the control limits

DUP - Duplicate sample

µg/kg - Micrograms per kilogram

ft bls - Feet below land surface

NYSDEC - New York State Department of Environmental Conservation

-- No NYSDEC Part 375 Standards available

Bold data indicates that parameter was detected above the NYSDEC Part 375

Unrestricted Use Standards

Shaded data indicates that parameter was detected above the NYSDEC Part 375

Restricted Commercial Standards

Table 1. Summary of Volatile Organic Compounds in Soil, Former Avis Headquarters, 900 Old Country Road, Garden City, New York

Parameter (Concentrations in µg/kg)	NYSDEC Part 375 Unrestricted Use	NYSDEC Part 375 Restricted Commercial	Sample Designation: MW-21 Sample Date: 1/31/2011 Sample Depth (ft bls): 20-22
1,1,1-Trichloroethane	680	500000	5.4 U
1,1,2,2-Tetrachloroethane	--	--	5.4 U
1,1,2-Trichloroethane	--	--	5.4 U
1,1-Dichloroethane	270	240000	5.4 U
1,1-Dichloroethene	330	500000	5.4 U
1,2,4-Trichlorobenzene	--	--	5.4 U
1,2-Dibromo-3-Chloropropane	--	--	11 U
1,2-Dibromoethane	--	--	5.4 U
1,2-Dichlorobenzene	1100	500000	5.4 U
1,2-Dichloroethane	20	30000	5.4 U
1,2-Dichloropropane	--	--	5.4 U
1,3-Dichlorobenzene	2400	280000	5.4 U
1,4-Dichlorobenzene	1800	130000	5.4 U
2-Butanone (MEK)	120	500000	11 U
2-Hexanone	--	--	11 U
4-Methyl-2-pentanone (MIBK)	--	--	5.4 U
Acetone	50	500000	3.8 J
Benzene	60	44000	5.4 U
Bromodichloromethane	--	--	5.4 U
Bromoform	--	--	5.4 U
Bromomethane	--	--	5.4 U
Carbon disulfide	--	--	5.4 U
Carbon tetrachloride	760	22000	5.4 U
Chlorobenzene	1100	500000	5.4 U
Chloroethane	--	--	5.4 U
Chloroform	370	350000	5.4 U
Chloromethane	--	--	5.4 U
cis-1,2-Dichloroethene	250	500000	5.4 U
cis-1,3-Dichloropropene	--	--	5.4 U
Cyclohexane	--	--	5.4 U
Dibromochloromethane	--	--	5.4 U
Dichlorodifluoromethane	--	--	5.4 U *
Ethylbenzene	1000	390000	5.4 U
Freon 113	--	--	5.4 U

Table 1. Summary of Volatile Organic Compounds in Soil, Former Avis Headquarters, 900 Old Country Road, Garden City, New York

Parameter (Concentrations in µg/kg)	NYSDEC Part 375 Unrestricted Use	NYSDEC Part 375 Restricted Commercial	Sample Designation: MW-21 Sample Date: 1/31/2011 Sample Depth (ft bls): 20-22
Isopropylbenzene	--	--	5.4 U
Methyl acetate	--	--	5.4 U *
Methylcyclohexane	--	--	5.4 U
Methylene chloride	50	500000	4.8 J B
MTBE	930	500000	5.4 U
Styrene	--	--	5.4 U
Tetrachloroethene	1300	150000	5.4 U
Toluene	700	500000	5.4 U
trans-1,2-Dichloroethene	190	500000	5.4 U
trans-1,3-Dichloropropene	--	--	5.4 U
Trichloroethene	470	200000	5.4 U
Trichlorofluoromethane	--	--	5.4 U
Vinyl chloride	20	13000	5.4 U
Xylenes (total)	260	500000	5.4 U

J - Estimated value

U - Indicates that the compound was analyzed for but not detected

B - The analyte was found in an associated blank, as well as in the sample.

*- Laboratory Control Sample (LCS) or LCS Duplicate exceeds the control limits

DUP - Duplicate sample

µg/kg - Micrograms per kilogram

ft bls - Feet below land surface

NYSDEC - New York State Department of Environmental Conservation

-- No NYSDEC Part 375 Standards available

Bold data indicates that parameter was detected above the NYSDEC Part 375

Unrestricted Use Standards

Shaded data indicates that parameter was detected above the NYSDEC Part 375

Restricted Commercial Standards

Table 2. Summary of Semivolatile Organic Compounds in Soil, Former Avis Headquarters, 900 Old Country Road, Garden City, New York

Parameter (Concentrations in µg/kg)	NYSDEC Part 375 Unrestricted Use	NYSDEC Part 375 Restricted Commercial	Sample Designation: Sample Date: Sample Depth (ft bls):	DW-1 11/17/2010 8.5-10.5	DW-1 11/17/2010 14.5-16.5	DW-2 11/17/2010 9-11	DW-2 2/4/2011 9-11	DW-2 11/17/2010 15-17	DW-2 2/4/2011 15-17	DW-2 2/4/2011 18-20	DW-14 11/17/2010 10-12
	Use	Commercial	Sample Depth (ft bls):	8.5-10.5	14.5-16.5	9-11	9-11	15-17	15-17	18-20	10-12
2,2'-oxybis (1-chloropropane)	--	--		300 U	290 U	300 U	310 U	300 U	290 U	290 U	310 U
2,4,5-Trichlorophenol	--	--		1900 U	1800 U	1900 U	1900 U	1900 U	1900 U	1800 U	1900 U
2,4,6-Trichlorophenol	--	--		300 U	290 U	300 U	310 U	300 U	290 U	290 U	310 U
2,4-Dichlorophenol	--	--		300 U	290 U	300 U	310 U	300 U	290 U	290 U	310 U
2,4-Dimethylphenol	--	--		300 U	290 U	300 U	310 U	300 U	290 U	290 U	310 U
2,4-Dinitrophenol	--	--		1900 U	1800 U	1900 U	1900 U	1900 U	1900 U	1800 U	1900 U
2,4-Dinitrotoluene	--	--		300 U	290 U	300 U	310 U	300 U	290 U	290 U	310 U
2,6-Dinitrotoluene	--	--		300 U	290 U	300 U	310 U	300 U	290 U	290 U	310 U
2-Chloronaphthalene	--	--		300 U	290 U	300 U	310 U	300 U	290 U	290 U	310 U
2-Chlorophenol	--	--		300 U	290 U	300 U	310 U	300 U	290 U	290 U	310 U
2-Methylnaphthalene	--	--		37 J	15 J	300 U	45 J	170 J	27 J	42 J	310 U
2-Methylphenol	330	500000		300 U	290 U	300 U	310 U	300 U	290 U	290 U	310 U
2-Nitroaniline	--	--		740 U	720 U	750 U	760 U	760 U	730 U	730 U	770 U
2-Nitrophenol	--	--		300 U	290 U	300 U	310 U	300 U	290 U	290 U	310 U
3,3'-Dichlorobenzidine	--	--		360 U	360 U	370 U	370 U	370 U	360 U	360 U	380 U
3-Nitroaniline	--	--		740 U	720 U	750 U	760 U *	760 U	730 U *	730 U *	770 U
4,6-Dinitro-2-methylphenol	--	--		1900 U	1800 U	1900 U	1900 U	1900 U	1900 U	1800 U	1900 U
4-Bromophenyl phenyl ether	--	--		300 U	290 U	300 U	310 U	300 U	290 U	290 U	310 U
4-Chloro-3-methylphenol	--	--		300 U	290 U	300 U	310 U	300 U	290 U	290 U	310 U
4-Chloroaniline	--	--		300 U	290 U	300 U	310 U	300 U	290 U	290 U	310 U
4-Chlorophenyl phenyl ether	--	--		300 U	290 U	300 U	310 U	300 U	290 U	290 U	310 U
4-Methylphenol	330	500000		300 U	290 U	300 U	310 U	300 U	290 U	290 U	310 U
4-Nitroaniline	--	--		300 U	290 U	300 U	310 U	300 U	290 U	290 U	310 U
4-Nitrophenol	--	--		1900 U	1800 U	1900 U	1900 U	1900 U	1900 U	1800 U	1900 U
Acenaphthene	20000	500000		300 U	35 J	46 J	610	2400	310	720	310 U
Acenaphthylene	100000	500000		300 U	290 U	300 U	51 J	110 J	290 U	31 J	310 U
Acetophenone	--	--		300 U	290 U	300 U	310 U	300 U	290 U	290 U	310 U
Anthracene	100000	500000		50 J	26 J	350	2200	17000	1100	2400	51 J
Atrazine	--	--		360 U	360 U	370 U	370 U	370 U	360 U	360 U	380 U
Benzaldehyde	--	--		300 U	290 U	300 U	310 U	300 U	290 U	290 U	310 U
Benzo[a]anthracene	1000	5600		320	120 J	1000	12000	36000	4300	6000	640
Benzo[a]pyrene	1000	1000		580	170 J	1400	18000	48000	6300	7200	1300
Benzo[b]fluoranthene	1000	5600		800	270 J	1900	17000	53000	6300	7500	2100
Benzo[g,h,i]perylene	100000	500000		510	140 J	860	12000	28000	3600	4200	2000
Benzo[k]fluoranthene	800	56000		350	100 J	690	5300	19000	2100	2900	680
Bis(2-chloroethoxy)methane	--	--		300 U	290 U	300 U	310 U	300 U	290 U	290 U	310 U
Bis(2-chloroethyl) ether	--	--		300 U	290 U	300 U	310 U	300 U	290 U	290 U	310 U
Bis(2-ethylhexyl) phthalate	--	--		65 J	290 U	94 J	400 B	660	580 B	890 B	110 J
Butylbenzyl phthalate	--	--		300 U	290 U	300 U	310 U	300 U	290 U	39 J	310 U
Caprolactam	--	--		300 U	290 U	300 U	310 U	300 U	290 U	55 J	310 U
Carbazole	--	--		37 J	290 U	38 J	210 J	1200	170 J	440	96 J

Table 2. Summary of Semivolatile Organic Compounds in Soil, Former Avis Headquarters, 900 Old Country Road, Garden City, New York

Parameter (Concentrations in µg/kg)	NYSDEC Part 375 Unrestricted Use	NYSDEC Part 375 Restricted Commercial	Sample Designation: Sample Date: Sample Depth (ft bls):	DW-1 11/17/2010 8.5-10.5	DW-1 11/17/2010 14.5-16.5	DW-2 11/17/2010 9-11	DW-2 2/4/2011 9-11	DW-2 11/17/2010 15-17	DW-2 2/4/2011 15-17	DW-2 2/4/2011 18-20	DW-14 11/17/2010 10-12
	Use	Commercial	Sample Depth (ft bls):	8.5-10.5	14.5-16.5	9-11	9-11	15-17	15-17	18-20	10-12
Chrysene	1000	56000		510	180 J	1100	11000	33000	4800	6800	1200
Dibenzo[a,h]anthracene	330	560		62 J	290 U	170 J	2500	6300	1200	1200	290 J
Dibenzofuran	7000	350000		30 J	290 U	44 J	540	2300	230 J	560	310 U
Diethyl phthalate	--	--		300 U	290 U	300 U	310 U	300 U	290 U	290 U	310 U
Dimethyl phthalate	--	--		300 U	290 U	300 U	310 U	300 U	290 U	290 U	310 U
Di-n-butyl phthalate	--	--		300 U	290 U	300 U	310 U	300 U	290 U	290 U	310 U
Di-n-octyl phthalate	--	--		300 U	290 U	300 U	310 U	300 U	290 U	290 U	310 U
Diphenyl	--	--		300 U	290 U	300 U	310 U	46 J	290 U	290 U	310 U
Fluoranthene	100000	500000		730	290	2400	18000	74000	5200	13000	1700
Fluorene	30000	500000		27 J	36 J	110 J	1100	5100	520	1200	310 U
Hexachlorobenzene	330	6000		300 U	290 U	300 U	310 U	300 U	290 U	290 U	310 U
Hexachlorobutadiene	--	--		300 U	290 U	300 U	310 U	300 U	290 U	290 U	310 U
Hexachlorocyclopentadiene	--	--		740 U	720 U	750 U	760 U	760 U	730 U	730 U	770 U
Hexachloroethane	--	--		300 U	290 U	300 U	310 U	300 U	290 U	290 U	310 U
Indeno[1,2,3-cd]pyrene	500	5600		450	120 J	860	14000	31000	4200	5100	1700
Isophorone	--	--		300 U	290 U	300 U	310 U	300 U	290 U	290 U	310 U
Naphthalene	12000	500000		160 J	290 U	300 U	49 J	140 J	31 J	43 J	310 U
Nitrobenzene	--	69000		300 U	290 U	300 U	310 U	300 U	290 U	290 U	310 U
n-Nitrosodi-n-propylamine	--	--		300 U	290 U	300 U	310 U	300 U	290 U	290 U	310 U
n-Nitrosodiphenylamine	--	--		300 U	290 U	300 U	310 U	300 U	290 U	290 U	310 U
Pentachlorophenol	800	6700		740 U	720 U	750 U	760 U	760 U	730 U	730 U	770 U
Phenanthrene	100000	500000		220 J	140 J	1100	4600	41000	2900	4900	380
Phenol	330	500000		300 U	290 U	300 U	310 U	300 U	290 U	290 U	310 U
Pyrene	100000	500000		770	280 J	2400	19000 *	70000	8400 *	14000 *	1700

J - Estimated value

U - Indicates that the compound was analyzed for but not detected

*- Laboratory Control Sample (LCS) or LCS Duplicate exceeds the control limits

DUP - Duplicate sample

µg/kg - Micrograms per kilogram

ft bls - Feet below land surface

NYSDEC - New York State Department of Environmental Conservation

-- No NYSDEC Part 375 Restricted Commercial Standards available

Bold data indicates that parameter was detected above the NYSDEC Part 375

Unrestricted Use Standards

Shaded data indicates that parameter was detected above the NYSDEC Part 375

Restricted Commercial Standards

Table 2. Summary of Semivolatile Organic Compounds in Soil, Former Avis Headquarters, 900 Old Country Road, Garden City, New York

Parameter (Concentrations in µg/kg)	NYSDEC Part 375 Unrestricted Use	NYSDEC Part 375 Restricted Commercial	Sample Designation: Sample Date: Sample Depth (ft bls):	DW-14 11/17/2010 14-16	DW-15 11/17/2010 10-12	DW-15 11/17/2010 14-16	DW-16 11/17/2010 12-14	DW-16 11/17/2010 6-8	DW-19 2/4/2011 13-14	DW-19 2/4/2011 18-19	DW-20 2/4/2011 19-20
2,2'-oxybis (1-chloropropane)	--	--		290 U	310 U	310 U	290 U	290 U	310 U	300 U	310 U
2,4,5-Trichlorophenol	--	--		1800 U	1900 U	2000 U	1800 U	1800 U	2000 U	1900 U	2000 U
2,4,6-Trichlorophenol	--	--		290 U	310 U	310 U	290 U	290 U	310 U	300 U	310 U
2,4-Dichlorophenol	--	--		290 U	310 U	310 U	290 U	290 U	310 U	300 U	310 U
2,4-Dimethylphenol	--	--		290 U	310 U	310 U	290 U	290 U	310 U	300 U	310 U
2,4-Dinitrophenol	--	--		1800 U	1900 U	2000 U	1800 U	1800 U	2000 U	1900 U	2000 U
2,4-Dinitrotoluene	--	--		290 U	310 U	310 U	290 U	290 U	310 U	300 U	310 U
2,6-Dinitrotoluene	--	--		290 U	310 U	310 U	290 U	290 U	310 U	300 U	310 U
2-Chloronaphthalene	--	--		290 U	310 U	310 U	290 U	290 U	310 U	300 U	310 U
2-Chlorophenol	--	--		290 U	310 U	310 U	290 U	290 U	310 U	300 U	310 U
2-Methylnaphthalene	--	--		290 U	30 J	310 U	290 U	290 U	310 U	300 U	310 U
2-Methylphenol	330	500000		290 U	310 U	310 U	290 U	290 U	310 U	300 U	310 U
2-Nitroaniline	--	--		730 U	760 U	780 U	710 U	710 U	780 U	750 U	780 U
2-Nitrophenol	--	--		290 U	310 U	310 U	290 U	290 U	310 U	300 U	310 U
3,3'-Dichlorobenzidine	--	--		360 U	370 U	380 U	350 U	350 U	380 U	370 U	380 U
3-Nitroaniline	--	--		730 U	760 U	780 U	710 U	710 U	780 U *	750 U *	780 U *
4,6-Dinitro-2-methylphenol	--	--		1800 U	1900 U	2000 U	1800 U	1800 U	2000 U	1900 U	2000 U
4-Bromophenyl phenyl ether	--	--		290 U	310 U	310 U	290 U	290 U	310 U	300 U	310 U
4-Chloro-3-methylphenol	--	--		290 U	310 U	310 U	290 U	290 U	310 U	300 U	310 U
4-Chloroaniline	--	--		290 U	310 U	310 U	290 U	290 U	310 U	300 U	310 U
4-Chlorophenyl phenyl ether	--	--		290 U	310 U	310 U	290 U	290 U	310 U	300 U	310 U
4-Methylphenol	330	500000		290 U	310 U	310 U	290 U	290 U	310 U	300 U	310 U
4-Nitroaniline	--	--		290 U	310 U	310 U	290 U	290 U	310 U	300 U	310 U
4-Nitrophenol	--	--		1800 U	1900 U	2000 U	1800 U	1800 U	2000 U	1900 U	2000 U
Acenaphthene	20000	500000		290 U	160 J	310 U	290 U	290 U	310 U	300 U	140 J
Acenaphthylene	100000	500000		290 U	58 J	310 U	290 U	290 U	310 U	300 U	310 U
Acetophenone	--	--		290 U	310 U	310 U	290 U	290 U	310 U	300 U	310 U
Anthracene	100000	500000		290 U	570	31 J	290 U	290 U	310 U	23 J	610
Atrazine	--	--		360 U	370 U	380 U	350 U	350 U	380 U	370 U	380 U
Benzaldehyde	--	--		290 U	310 U	310 U	290 U	290 U	310 U	300 U	310 U
Benzo[a]anthracene	1000	5600		46 J	7000	160 J	110 J	13 J	150 J	210 J	3200
Benzo[a]pyrene	1000	1000		65 J	13000	250 J	190 J	290 U	250 J	360	4300
Benzo[b]fluoranthene	1000	5600		96 J	19000	380	260 J	25 J	410	610	5200
Benzo[g,h,i]perylene	100000	500000		290 U	19000	210 J	150 J	290 U	420	480	3100
Benzo[k]fluoranthene	800	56000		35 J	5900	130 J	93 J	290 U	160 J	240 J	2300
Bis(2-chloroethoxy)methane	--	--		290 U	310 U	310 U	290 U	290 U	310 U	300 U	310 U
Bis(2-chloroethyl) ether	--	--		290 U	310 U	310 U	290 U	290 U	310 U	300 U	310 U
Bis(2-ethylhexyl) phthalate	--	--		290 U	1200	82 J	290 U	290 U	170 J B	170 J B	580 B
Butylbenzyl phthalate	--	--		290 U	54 J	310 U	290 U	290 U	310 U	300 U	28 J
Caprolactam	--	--		290 U	310 U	310 U	290 U	290 U	310 U	300 U	310 U
Carbazole	--	--		290 U	790	37 J	290 U	290 U	35 J	51 J	620

Table 2. Summary of Semivolatile Organic Compounds in Soil, Former Avis Headquarters, 900 Old Country Road, Garden City, New York

Parameter (Concentrations in µg/kg)	NYSDEC Part 375 Unrestricted Use	NYSDEC Part 375 Restricted Commercial	Sample Designation: Sample Date: Sample Depth (ft bls):	DW-14 11/17/2010 14-16	DW-15 11/17/2010 10-12	DW-15 11/17/2010 14-16	DW-16 11/17/2010 12-14	DW-16 11/17/2010 6-8	DW-19 2/4/2011 13-14	DW-19 2/4/2011 18-19	DW-20 2/4/2011 19-20
	Use	Commercial	Sample Depth (ft bls):	14-16	10-12	14-16	12-14	6-8	13-14	18-19	19-20
Chrysene	1000	56000		69 J	12000	270 J	170 J	290 U	320	470	4800
Dibenzo[a,h]anthracene	330	560		290 U	3700	310 U	290 U	290 U	370	360	940
Dibenzofuran	7000	350000		290 U	120 J	310 U	290 U	290 U	310 U	300 U	100 J
Diethyl phthalate	--	--		290 U	310 U	310 U	290 U	290 U	310 U	300 U	310 U
Dimethyl phthalate	--	--		290 U	310 U	310 U	290 U	290 U	310 U	300 U	310 U
Di-n-butyl phthalate	--	--		290 U	310 U	310 U	290 U	290 U	310 U	300 U	310 U
Di-n-octyl phthalate	--	--		290 U	310 U	310 U	290 U	290 U	310 U	300 U	310 U
Diphenyl	--	--		290 U	310 U	310 U	290 U	290 U	310 U	300 U	310 U
Fluoranthene	100000	500000		130 J	18000	550	270 J	20 J	610	880	5300
Fluorene	30000	500000		290 U	190 J	310 U	290 U	290 U	310 U	300 U	210 J
Hexachlorobenzene	330	6000		290 U	310 U	310 U	290 U	290 U	310 U	300 U	310 U
Hexachlorobutadiene	--	--		290 U	310 U	310 U	290 U	290 U	310 U	300 U	310 U
Hexachlorocyclopentadiene	--	--		730 U	760 U	780 U	710 U	710 U	780 U	750 U	780 U
Hexachloroethane	--	--		290 U	310 U	310 U	290 U	290 U	310 U	300 U	310 U
Indeno[1,2,3-cd]pyrene	500	5600		290 U	18000	200 J	130 J	290 U	450	530	3600
Isophorone	--	--		290 U	310 U	310 U	290 U	290 U	310 U	300 U	310 U
Naphthalene	12000	500000		290 U	59 J	310 U	290 U	290 U	310 U	300 U	310 U
Nitrobenzene	--	69000		290 U	310 U	310 U	290 U	290 U	310 U	300 U	310 U
n-Nitrosodi-n-propylamine	--	--		290 U	310 U	310 U	290 U	290 U	310 U	300 U	310 U
n-Nitrosodiphenylamine	--	--		290 U	310 U	310 U	290 U	290 U	310 U	300 U	310 U
Pentachlorophenol	800	6700		730 U	760 U	780 U	710 U	710 U	780 U	750 U	780 U
Phenanthrene	100000	500000		49 J	4800	230 J	81 J	290 U	180 J	250 J	3000
Phenol	330	500000		290 U	310 U	310 U	290 U	290 U	310 U	300 U	310 U
Pyrene	100000	500000		110 J	18000	470	220 J	17 J	360 *	550 *	7300 *

J - Estimated value

U - Indicates that the compound was analyzed for but not detected

*- Laboratory Control Sample (LCS) or LCS Duplicate exceeds the control limits

DUP - Duplicate sample

µg/kg - Micrograms per kilogram

ft bls - Feet below land surface

NYSDEC - New York State Department of Environmental Conservation

-- No NYSDEC Part 375 Restricted Commercial Standards available

Bold data indicates that parameter was detected above the NYSDEC Part 375

Unrestricted Use Standards

Shaded data indicates that parameter was detected above the NYSDEC Part 375

Restricted Commercial Standards

Table 2. Summary of Semivolatile Organic Compounds in Soil, Former Avis Headquarters, 900 Old Country Road, Garden City, New York

	NYSDEC Part 375	NYSDEC Part 375	Sample Designation:	DW-20	DW-21	DW-21	DW-22	DW-22	GSB-4	GSB-4	GSB-05
Parameter	Unrestricted	Restricted	Sample Date:	2/4/2011	2/4/2011	2/4/2011	11/17/2010	11/17/2010	2/1/2011	2/1/2011	2/1/2011
(Concentrations in µg/kg)	Use	Commercial	Sample Depth (ft bls):	24-25	14-15	19-20	10-12	14-16	0-2	2-4	0-2
2,2'-oxybis (1-chloropropane)	--	--		310 U	300 U	310 U	290 U	290 U	310 U	310 U	310 U
2,4,5-Trichlorophenol	--	--		1900 U	1900 U	1900 U	1800 U	1800 U	2000 U	2000 U	1900 U
2,4,6-Trichlorophenol	--	--		310 U	300 U	310 U	290 U	290 U	310 U	310 U	310 U
2,4-Dichlorophenol	--	--		310 U	300 U	310 U	290 U	290 U	310 U	310 U	310 U
2,4-Dimethylphenol	--	--		310 U	300 U	310 U	290 U	290 U	310 U	310 U	310 U
2,4-Dinitrophenol	--	--		1900 U	1900 U	1900 U	1800 U	1800 U	2000 U	2000 U	1900 U
2,4-Dinitrotoluene	--	--		310 U	300 U	310 U	290 U	290 U	310 U	310 U	310 U
2,6-Dinitrotoluene	--	--		310 U	300 U	310 U	290 U	290 U	310 U	310 U	310 U
2-Chloronaphthalene	--	--		310 U	300 U	310 U	290 U	290 U	310 U	310 U	310 U
2-Chlorophenol	--	--		310 U	300 U	310 U	290 U	290 U	310 U	310 U	310 U
2-Methylnaphthalene	--	--		310 U	300 U	310 U	290 U	290 U	18 J	310 U	310 U
2-Methylphenol	330	500000		310 U	300 U	310 U	290 U	290 U	310 U	310 U	310 U
2-Nitroaniline	--	--		760 U	750 U	770 U	710 U	720 U	770 U	780 U	760 U
2-Nitrophenol	--	--		310 U	300 U	310 U	290 U	290 U	310 U	310 U	310 U
3,3'-Dichlorobenzidine	--	--		370 U	370 U	380 U	350 U	350 U	380 U	380 U	370 U
3-Nitroaniline	--	--		760 U *	750 U *	770 U *	710 U	720 U	770 U *	780 U *	760 U *
4,6-Dinitro-2-methylphenol	--	--		1900 U	1900 U	1900 U	1800 U	1800 U	2000 U	2000 U	1900 U
4-Bromophenyl phenyl ether	--	--		310 U	300 U	310 U	290 U	290 U	310 U	310 U	310 U
4-Chloro-3-methylphenol	--	--		310 U	300 U	310 U	290 U	290 U	310 U	310 U	310 U
4-Chloroaniline	--	--		310 U	300 U	310 U	290 U	290 U	310 U	310 U	310 U
4-Chlorophenyl phenyl ether	--	--		310 U	300 U	310 U	290 U	290 U	310 U	310 U	310 U
4-Methylphenol	330	500000		310 U	300 U	310 U	290 U	290 U	310 U	310 U	310 U
4-Nitroaniline	--	--		310 U	300 U	310 U	290 U	290 U	310 U	310 U	310 U
4-Nitrophenol	--	--		1900 U	1900 U	1900 U	1800 U	1800 U	2000 U	2000 U	1900 U
Acenaphthene	20000	500000		310 U	300 U	310 U	20 J	290 U	310 U	310 U	310 U
Acenaphthylene	100000	500000		310 U	300 U	310 U	290 U	290 U	330	310 U	86 J
Acetophenone	--	--		310 U	300 U	310 U	290 U	290 U	310 U	310 U	310 U
Anthracene	100000	500000		310 U	15 J	310 U	33 J	290 U	180 J	25 J	150 J
Atrazine	--	--		370 U	370 U	380 U	350 U	350 U	380 U	380 U	370 U
Benzaldehyde	--	--		310 U	300 U	310 U	290 U	290 U	310 U	310 U	60 J
Benzo[a]anthracene	1000	5600		20 J	49 J	43 J	270 J	29 J	1800	69 J	690
Benzo[a]pyrene	1000	1000		22 J	75 J	64 J	370	33 J	2000	69 J	730
Benzo[b]fluoranthene	1000	5600		45 J	130 J	120 J	580	44 J	2300	86 J	930
Benzo[g,h,i]perylene	100000	500000		320	340	340	240 J	22 J	2000	280 J	360
Benzo[k]fluoranthene	800	56000		310 U	53 J	41 J	180 J	290 U	990	31 J	420
Bis(2-chloroethoxy)methane	--	--		310 U	300 U	310 U	290 U	290 U	310 U	310 U	310 U
Bis(2-chloroethyl) ether	--	--		310 U	300 U	310 U	290 U	290 U	310 U	310 U	310 U
Bis(2-ethylhexyl) phthalate	--	--		120 J B	150 J B	140 J B	49 J	42 J	54 J	48 J	310 U
Butylbenzyl phthalate	--	--		310 U	300 U	310 U	290 U	290 U	310 U	310 U	310 U
Caprolactam	--	--		310 U	25 J	310 U	290 U	290 U	310 U	310 U	310 U
Carbazole	--	--		310 U	300 U	310 U	63 J	290 U	56 J	310 U	21 J

Table 2. Summary of Semivolatile Organic Compounds in Soil, Former Avis Headquarters, 900 Old Country Road, Garden City, New York

Parameter (Concentrations in µg/kg)	NYSDEC Part 375 Unrestricted Use	NYSDEC Part 375 Restricted Commercial	Sample Designation:	DW-20	DW-21	DW-21	DW-22	DW-22	GSB-4	GSB-4	GSB-05
			Sample Date:	2/4/2011	2/4/2011	2/4/2011	11/17/2010	11/17/2010	2/1/2011	2/1/2011	2/1/2011
			Sample Depth (ft bls):	24-25	14-15	19-20	10-12	14-16	0-2	2-4	0-2
Chrysene	1000	56000		42 J	100 J	97 J	480	42 J	2000	83 J	730
Dibenzo[a,h]anthracene	330	560		310 U	340	350	52 J	290 U	770	170 J	95 J
Dibenzofuran	7000	350000		310 U	300 U	310 U	290 U	290 U	310 U	310 U	310 U
Diethyl phthalate	--	--		310 U	300 U	310 U	290 U	290 U	310 U	310 U	310 U
Dimethyl phthalate	--	--		310 U	300 U	310 U	290 U	290 U	310 U	310 U	310 U
Di-n-butyl phthalate	--	--		310 U	300 U	310 U	290 U	290 U	310 U	310 U	310 U
Di-n-octyl phthalate	--	--		310 U	300 U	310 U	290 U	290 U	310 U	310 U	310 U
Diphenyl	--	--		310 U	300 U	310 U	290 U	290 U	310 U	310 U	310 U
Fluoranthene	100000	500000		80 J	210 J	210 J	940	79 J	2000	360	1300
Fluorene	30000	500000		310 U	300 U	310 U	21 J	290 U	37 J	310 U	51 J
Hexachlorobenzene	330	6000		310 U	300 U	310 U	290 U	290 U	310 U	310 U	310 U
Hexachlorobutadiene	--	--		310 U	300 U	310 U	290 U	290 U	310 U	310 U	310 U
Hexachlorocyclopentadiene	--	--		760 U	750 U	770 U	710 U	720 U	770 U	780 U	760 U
Hexachloroethane	--	--		310 U	300 U	310 U	290 U	290 U	310 U	310 U	310 U
Indeno[1,2,3-cd]pyrene	500	5600		350	370	370	250 J	290 U	2400	220 J	410
Isophorone	--	--		310 U	300 U	310 U	290 U	290 U	310 U	310 U	310 U
Naphthalene	12000	500000		310 U	300 U	310 U	290 U	290 U	32 J	310 U	310 U
Nitrobenzene	--	69000		310 U	300 U	310 U	290 U	290 U	310 U	310 U	310 U
n-Nitrosodi-n-propylamine	--	--		310 U	300 U	310 U	290 U	290 U	310 U	310 U	310 U
n-Nitrosodiphenylamine	--	--		310 U	300 U	310 U	290 U	290 U	310 U	310 U	310 U
Pentachlorophenol	800	6700		760 U	750 U	770 U	710 U	720 U	770 U	780 U	760 U
Phenanthrene	100000	500000		28 J	66 J	80 J	410	39 J	530	130 J	580
Phenol	330	500000		310 U	300 U	310 U	290 U	290 U	310 U	310 U	310 U
Pyrene	100000	500000		42 J *	120 J *	120 J *	780	67 J	3400	190 J	1200

J - Estimated value

U - Indicates that the compound was analyzed for but not detected

*- Laboratory Control Sample (LCS) or LCS Duplicate exceeds the control limits

DUP - Duplicate sample

µg/kg - Micrograms per kilogram

ft bls - Feet below land surface

NYSDEC - New York State Department of Environmental Conservation

-- No NYSDEC Part 375 Restricted Commercial Standards available

Bold data indicates that parameter was detected above the NYSDEC Part 375

Unrestricted Use Standards

Shaded data indicates that parameter was detected above the NYSDEC Part 375

Restricted Commercial Standards

Table 2. Summary of Semivolatile Organic Compounds in Soil, Former Avis Headquarters, 900 Old Country Road, Garden City, New York

Parameter (Concentrations in µg/kg)	NYSDEC Part 375 Unrestricted Use	NYSDEC Part 375 Restricted Commercial	Sample Designation: Sample Date: Sample Depth (ft bls):	GSB-05 2/1/2011 2-4	GSB-7 2/1/2011 0-2	GSB-7 2/1/2011 2-4	GSB-08 2/2/2011 0-2	GSB-08 2/2/2011 2-4	GSB-10 2/1/2011 0-2	GSB-10 2/1/2011 2-4	GSB-12 1/31/2011 0-2	GSB-12 1/31/2011 2-4
	Use	Commercial	Sample Depth (ft bls):	2-4	0-2	2-4	0-2	2-4	0-2	2-4	0-2	2-4
2,2'-oxybis (1-chloropropane)	--	--		310 U	290 U	290 U	300 U	310 U	280 U	270 U	290 U	270 U
2,4,5-Trichlorophenol	--	--		2000 U	1800 U	1800 U	1900 U	2000 U	1800 U	1700 U	1800 U	1700 U
2,4,6-Trichlorophenol	--	--		310 U	290 U	290 U	300 U	310 U	280 U	270 U	290 U	270 U
2,4-Dichlorophenol	--	--		310 U	290 U	290 U	300 U	310 U	280 U	270 U	290 U	270 U
2,4-Dimethylphenol	--	--		310 U	290 U	290 U	300 U	310 U	280 U	270 U	290 U	270 U
2,4-Dinitrophenol	--	--		2000 U	1800 U	1800 U	1900 U	2000 U	1800 U	1700 U	1800 U	1700 U
2,4-Dinitrotoluene	--	--		310 U	290 U	290 U	300 U	310 U	280 U	270 U	290 U	270 U
2,6-Dinitrotoluene	--	--		310 U	290 U	290 U	300 U	310 U	280 U	270 U	290 U	270 U
2-Chloronaphthalene	--	--		310 U	290 U	290 U	300 U	310 U	280 U	270 U	290 U	270 U
2-Chlorophenol	--	--		310 U	290 U	290 U	300 U	310 U	280 U	270 U	290 U	270 U
2-Methylnaphthalene	--	--		51 J	280 J	190 J	87 J	56 J	16 J	270 U	85 J	270 U
2-Methylphenol	330	500000		310 U	290 U	290 U	300 U	310 U	280 U	270 U	290 U	270 U
2-Nitroaniline	--	--		770 U	720 U	710 U	750 U	780 U	700 U	680 U	710 U	660 U
2-Nitrophenol	--	--		310 U	290 U	290 U	300 U	310 U	280 U	270 U	290 U	270 U
3,3'-Dichlorobenzidine	--	--		380 U	350 U	350 U	370 U	380 U	350 U	340 U	350 U	320 U
3-Nitroaniline	--	--		770 U *	720 U *	710 U *	750 U *	780 U *	700 U *	680 U *	710 U	660 U
4,6-Dinitro-2-methylphenol	--	--		2000 U	1800 U	1800 U	1900 U	2000 U	1800 U	1700 U	1800 U	1700 U
4-Bromophenyl phenyl ether	--	--		310 U	290 U	290 U	300 U	310 U	280 U	270 U	290 U	270 U
4-Chloro-3-methylphenol	--	--		310 U	290 U	290 U	300 U	310 U	280 U	270 U	290 U	270 U
4-Chloroaniline	--	--		310 U	290 U	290 U	300 U	310 U	280 U	270 U	290 U	270 U
4-Chlorophenyl phenyl ether	--	--		310 U	290 U	290 U	300 U	310 U	280 U	270 U	290 U	270 U
4-Methylphenol	330	500000		310 U	26 J	290 U	300 U	310 U	280 U	270 U	290 U	270 U
4-Nitroaniline	--	--		310 U	290 U	290 U	300 U	310 U	280 U	270 U	290 U	270 U
4-Nitrophenol	--	--		2000 U	1800 U	1800 U	1900 U	2000 U	1800 U	1700 U	1800 U	1700 U
Acenaphthene	20000	500000		79 J	590	260 J	160 J	38 J	21 J	270 U	290 U	270 U
Acenaphthylene	100000	500000		150 J	1100	560	170 J	560	330	26 J	58 J	270 U
Acetophenone	--	--		310 U	290 U	290 U	300 U	310 U	280 U	270 U	290 U	270 U
Anthracene	100000	500000		210 J	2800	1500	720	360	220 J	68 J	250 J	270 U
Atrazine	--	--		380 U	350 U	350 U	370 U	380 U	350 U	340 U	350 U	320 U
Benzaldehyde	--	--		160 J	290 U	290 U	300 U	310 U	280 U	270 U	290 U	270 U
Benzo[a]anthracene	1000	5600		1200	14000	6900	1800	2600	1500	200 J	270 J	11 J
Benzo[a]pyrene	1000	1000		1300	14000	6200	1700	3200	1700	190 J	320	8 J
Benzo[b]fluoranthene	1000	5600		1800	16000	7900	2000	4100	2400	220 J	390	9.8 J
Benzo[g,h,i]perylene	100000	500000		670	9800	4800	1100	2300	1500	230 J	500	270 U
Benzo[k]fluoranthene	800	56000		700	5200	2900	860	1800	930	87 J	150 J	270 U
Bis(2-chloroethoxy)methane	--	--		310 U	290 U	290 U	300 U	310 U	280 U	270 U	290 U	270 U
Bis(2-chloroethyl) ether	--	--		310 U	290 U	290 U	300 U	310 U	280 U	270 U	290 U	270 U
Bis(2-ethylhexyl) phthalate	--	--		66 J	130 J	71 J	50 J B	54 J B	56 J	46 J	480 B	270 U
Butylbenzyl phthalate	--	--		47 J	290 U	290 U	46 J	310 U	24 J	39 J	210 J	270 U
Caprolactam	--	--		310 U	290 U	290 U	37 J	310 U	280 U	270 U	290 U	270 U
Carbazole	--	--		55 J	390	200 J	180 J	210 J	66 J	28 J	20 J	270 U

Table 2. Summary of Semivolatile Organic Compounds in Soil, Former Avis Headquarters, 900 Old Country Road, Garden City, New York

Parameter (Concentrations in µg/kg)	NYSDEC Part 375 Unrestricted Use	NYSDEC Part 375 Restricted Commercial	Sample Designation: Sample Date: Sample Depth (ft bls):	GSB-05 2/1/2011 2-4	GSB-7 2/1/2011 0-2	GSB-7 2/1/2011 2-4	GSB-08 2/2/2011 0-2	GSB-08 2/2/2011 2-4	GSB-10 2/1/2011 0-2	GSB-10 2/1/2011 2-4	GSB-12 1/31/2011 0-2	GSB-12 1/31/2011 2-4
	Use	Commercial	Sample Depth (ft bls):	2-4	0-2	2-4	0-2	2-4	0-2	2-4	0-2	2-4
Chrysene	1000	56000		1300	15000	7700	1800	3000	1900	220 J	330	270 U
Dibenzo[a,h]anthracene	330	560		190 J	3600	1700	270 J	720	440	49 J	390	270 U
Dibenzofuran	7000	350000		42 J	490	900	140 J	150 J	30 J	270 U	290 U	270 U
Diethyl phthalate	--	--		310 U	290 U	290 U	300 U	310 U	29 J	270 U	290 U	270 U
Dimethyl phthalate	--	--		310 U	290 U	290 U	300 U	310 U	280 U	270 U	290 U	270 U
Di-n-butyl phthalate	--	--		310 U	290 U	290 U	300 U	310 U	280 U	270 U	290 U	270 U
Di-n-octyl phthalate	--	--		310 U	290 U	290 U	300 U	310 U	280 U	270 U	290 U	270 U
Diphenyl	--	--		310 U	78 J	120 J	38 J	30 J	280 U	270 U	95 J	270 U
Fluoranthene	100000	500000		1900	1200	15000	3500	3700	2000	310	410	270 U
Fluorene	30000	500000		160 J	1200	630	340	210 J	56 J	21 J	18 J	270 U
Hexachlorobenzene	330	6000		310 U	290 U	290 U	300 U	310 U	280 U	270 U	290 U	270 U
Hexachlorobutadiene	--	--		310 U	290 U	290 U	300 U	310 U	280 U	270 U	290 U	270 U
Hexachlorocyclopentadiene	--	--		770 U	720 U	710 U	750 U	780 U	700 U	680 U	710 U	660 U
Hexachloroethane	--	--		310 U	290 U	290 U	300 U	310 U	280 U	270 U	290 U	270 U
Indeno[1,2,3-cd]pyrene	500	5600		770	11000	5000	1100	2700	1700	210 J	600	270 U
Isophorone	--	--		310 U	290 U	290 U	300 U	310 U	280 U	270 U	27 J	270 U
Naphthalene	12000	500000		54 J	180 J	140 J	62 J	60 J	23 J	270 U	80 J	270 U
Nitrobenzene	--	69000		310 U	290 U	290 U	300 U	310 U	280 U	270 U	290 U	270 U
n-Nitrosodi-n-propylamine	--	--		310 U	290 U	290 U	300 U	310 U	280 U	270 U	290 U	270 U
n-Nitrosodiphenylamine	--	--		310 U	290 U	290 U	300 U	310 U	280 U	270 U	290 U	270 U
Pentachlorophenol	800	6700		770 U	720 U	710 U	750 U	780 U	700 U	680 U	710 U	660 U
Phenanthrene	100000	500000		770	11000	10000	2900	1600	810	310	250 J B	270 U
Phenol	330	500000		310 U	290 U	290 U	300 U	310 U	280 U	270 U	290 U	270 U
Pyrene	100000	500000		2100	34000	16000	4200	5400	3200	490	570	270 U

J - Estimated value

U - Indicates that the compound was analyzed for but not detected

*- Laboratory Control Sample (LCS) or LCS Duplicate exceeds the control limits

DUP - Duplicate sample

µg/kg - Micrograms per kilogram

ft bls - Feet below land surface

NYSDEC - New York State Department of Environmental Conservation

-- No NYSDEC Part 375 Restricted Commercial Standards available

Bold data indicates that parameter was detected above the NYSDEC Part 375

Unrestricted Use Standards

Shaded data indicates that parameter was detected above the NYSDEC Part 375

Restricted Commercial Standards

Table 2. Summary of Semivolatile Organic Compounds in Soil, Former Avis Headquarters, 900 Old Country Road, Garden City, New York

Parameter (Concentrations in µg/kg)	NYSDEC Part 375 Unrestricted Use	NYSDEC Part 375 Restricted Commercial	Sample Designation: Sample Date: Sample Depth (ft bls):	GSB-13 1/31/2011 0-2	GSB-13 1/31/2011 2-4	GSB-13A 1/31/2011 0-2	GSB-13A 1/31/2011 2-4	GSB-17 1/31/2011 0-2	GSB-17 1/31/2011 2-4	GSB-18 2/3/2011 0-2	GSB-18 2/3/2011 2-4
	Use	Commercial	Sample Depth (ft bls):	0-2	2-4	0-2	2-4	0-2	2-4	0-2	2-4
2,2'-oxybis (1-chloropropane)	--	--		280 U	1100 U	280 U	270 U	270 U	270 U	290 U	270 U
2,4,5-Trichlorophenol	--	--		1700 U	6800 U	1800 U	1700 U	1700 U	1700 U	1800 U	1700 U
2,4,6-Trichlorophenol	--	--		280 U	1100 U	280 U	270 U	270 U	270 U	290 U	270 U
2,4-Dichlorophenol	--	--		280 U	1100 U	280 U	270 U	270 U	270 U	290 U	270 U
2,4-Dimethylphenol	--	--		280 U	1100 U	280 U	270 U	270 U	270 U	290 U	270 U
2,4-Dinitrophenol	--	--		1700 U	6800 U	1800 U	1700 U	1700 U	1700 U	1800 U	1700 U
2,4-Dinitrotoluene	--	--		280 U	1100 U	280 U	270 U	270 U	270 U	290 U	270 U
2,6-Dinitrotoluene	--	--		280 U	1100 U	280 U	270 U	270 U	270 U	290 U	270 U
2-Chloronaphthalene	--	--		280 U	1100 U	280 U	270 U	270 U	270 U	290 U	270 U
2-Chlorophenol	--	--		280 U	1100 U	280 U	270 U	270 U	270 U	290 U	270 U
2-Methylnaphthalene	--	--		8.3 J	1100 U	44 J	270 U	270 U	270 U	270 J	120 J
2-Methylphenol	330	500000		280 U	1100 U	280 U	270 U	270 U	270 U	290 U	270 U
2-Nitroaniline	--	--		680 U	2700 U	690 U	670 U	670 U	660 U	720 U	680 U
2-Nitrophenol	--	--		280 U	1100 U	280 U	270 U	270 U	270 U	290 U	270 U
3,3'-Dichlorobenzidine	--	--		340 U	1300 U	340 U	330 U	330 U	330 U	350 U	330 U
3-Nitroaniline	--	--		680 U	2700 U	690 U	670 U	670 U	660 U	720 U *	680 U *
4,6-Dinitro-2-methylphenol	--	--		1700 U	6800 U	1800 U	1700 U	1700 U	1700 U	1800 U	1700 U
4-Bromophenyl phenyl ether	--	--		280 U	1100 U	280 U	270 U	270 U	270 U	290 U	270 U
4-Chloro-3-methylphenol	--	--		280 U	1100 U	280 U	270 U	270 U	270 U	290 U	270 U
4-Chloroaniline	--	--		280 U	1100 U	280 U	270 U	270 U	270 U	290 U	270 U
4-Chlorophenyl phenyl ether	--	--		280 U	1100 U	280 U	270 U	270 U	270 U	290 U	270 U
4-Methylphenol	330	500000		280 U	1100 U	280 U	270 U	270 U	270 U	290 U	270 U
4-Nitroaniline	--	--		280 U	1100 U	280 U	270 U	270 U	270 U	290 U	270 U
4-Nitrophenol	--	--		1700 U	6800 U	1800 U	1700 U	1700 U	1700 U	1800 U	1700 U
Acenaphthene	20000	500000		24 J	1100 U	220 J	270 U	270 U	270 U	130 J	120 J
Acenaphthylene	100000	500000		14 J	1100 U	37 J	270 U	270 U	270 U	140 J	24 J
Acetophenone	--	--		280 U	1100 U	280 U	270 U	270 U	270 U	290 U	270 U
Anthracene	100000	500000		240 J	910 J	290	270 U	270 U	270 U	330	280
Atrazine	--	--		340 U	1300 U	340 U	330 U	330 U	330 U	350 U	330 U
Benzaldehyde	--	--		280 U	1100 U	280 U	270 U	270 U	270 U	290 U	270 U
Benzo[a]anthracene	1000	5600		140 J	50 J	740	15 J	270 U	17 J	770	340
Benzo[a]pyrene	1000	1000		190 J	35 J	770	14 J	270 U	22 J	1200	300
Benzo[b]fluoranthene	1000	5600		210 J	1100 U	990	19 J	270 U	28 J	1600	390
Benzo[g,h,i]perylene	100000	500000		450	1200	570	270 U	270 U	270 U	990	100 J
Benzo[k]fluoranthene	800	56000		71 J	1100 U	370	270 U	270 U	270 U	560	160 J
Bis(2-chloroethoxy)methane	--	--		280 U	1100 U	280 U	270 U	270 U	270 U	290 U	270 U
Bis(2-chloroethyl) ether	--	--		280 U	1100 U	280 U	270 U	270 U	270 U	290 U	270 U
Bis(2-ethylhexyl) phthalate	--	--		320 B	930 J B	64 J B	32 J B	29 J B	27 J B	270 J	28 J
Butylbenzyl phthalate	--	--		280 U	1100 U	280 U	270 U	270 U	270 U	120 J	270 U
Caprolactam	--	--		280 U	1100 U	280 U	270 U	270 U	270 U	290 U	28 J B
Carbazole	--	--		19 J	1100 U	92 J	270 U	270 U	270 U	180 J	140 J

Table 2. Summary of Semivolatile Organic Compounds in Soil, Former Avis Headquarters, 900 Old Country Road, Garden City, New York

Parameter (Concentrations in µg/kg)	NYSDEC Part 375 Unrestricted Use	NYSDEC Part 375 Restricted Commercial	Sample Designation: Sample Date: Sample Depth (ft bls):	GSB-13 1/31/2011 0-2	GSB-13 1/31/2011 2-4	GSB-13A 1/31/2011 0-2	GSB-13A 1/31/2011 2-4	GSB-17 1/31/2011 0-2	GSB-17 1/31/2011 2-4	GSB-18 2/3/2011 0-2	GSB-18 2/3/2011 2-4
	Use	Commercial									
Chrysene	1000	56000		210 J	1100 U	750	270 U	270 U	22 J	1100	340
Dibenzo[a,h]anthracene	330	560		370	1100 U	150 J	270 U	270 U	270 U	240 J	30 J
Dibenzofuran	7000	350000		280 U	1100 U	88 J	270 U	270 U	270 U	140 J	130 J
Diethyl phthalate	--	--		280 U	1100 U	280 U	270 U	270 U	270 U	290 U	270 U
Dimethyl phthalate	--	--		280 U	1100 U	280 U	270 U	270 U	270 U	290 U	270 U
Di-n-butyl phthalate	--	--		45 J	1100 U	280 U	270 U	270 U	270 U	290 U	270 U
Di-n-octyl phthalate	--	--		280 U	1100 U	280 U	270 U	270 U	270 U	290 U	270 U
Diphenyl	--	--		90 J	1100 U	280 U	270 U	270 U	270 U	290 U	26 J
Fluoranthene	100000	500000		190 J	60 J	1300	21 J	270 U	32 J	1500	900
Fluorene	30000	500000		280 U	1100 U	140 J	270 U	270 U	270 U	190 J	160 J
Hexachlorobenzene	330	6000		280 U	1100 U	280 U	270 U	270 U	270 U	290 U	270 U
Hexachlorobutadiene	--	--		280 U	1100 U	280 U	270 U	270 U	270 U	290 U	270 U
Hexachlorocyclopentadiene	--	--		680 U	2700 U	690 U	670 U	670 U	660 U	720 U	680 U
Hexachloroethane	--	--		280 U	1100 U	280 U	270 U	270 U	270 U	290 U	270 U
Indeno[1,2,3-cd]pyrene	500	5600		490	1100 U	600	270 U	270 U	270 U	1200	130 J
Isophorone	--	--		280 U	810 J	280 U	270 U	20 J	270 U	290 U	270 U
Naphthalene	12000	500000		280 U	1100 U	16 J	270 U	270 U	270 U	450	300
Nitrobenzene	--	69000		280 U	1100 U	280 U	270 U	270 U	270 U	290 U	270 U
n-Nitrosodi-n-propylamine	--	--		280 U	1100 U	280 U	270 U	270 U	270 U	290 U	270 U
n-Nitrosodiphenylamine	--	--		280 U	1100 U	280 U	270 U	270 U	270 U	290 U	270 U
Pentachlorophenol	800	6700		680 U	2700 U	690 U	670 U	670 U	660 U	720 U	680 U
Phenanthrene	100000	500000		190 J B	340 J B	1000 B	15 J B	270 U	13 J B	1400	1100
Phenol	330	500000		280 U	1100 U	280 U	270 U	270 U	270 U	290 U	270 U
Pyrene	100000	500000		310	83 J	1500	20 J	270 U	29 J	2900	690

J - Estimated value

U - Indicates that the compound was analyzed for but not detected

*- Laboratory Control Sample (LCS) or LCS Duplicate exceeds the control limits

DUP - Duplicate sample

µg/kg - Micrograms per kilogram

ft bls - Feet below land surface

NYSDEC - New York State Department of Environmental Conservation

-- No NYSDEC Part 375 Restricted Commercial Standards available

Bold data indicates that parameter was detected above the NYSDEC Part 375

Unrestricted Use Standards

Shaded data indicates that parameter was detected above the NYSDEC Part 375

Restricted Commercial Standards

Table 2. Summary of Semivolatile Organic Compounds in Soil, Former Avis Headquarters, 900 Old Country Road, Garden City, New York

Parameter (Concentrations in µg/kg)	NYSDEC Part 375 Unrestricted Use	NYSDEC Part 375 Restricted Commercial	Sample Designation: Sample Date: Sample Depth (ft bls):	GSB-19 5/31/2011 0-2 inch	GSB-19 5/31/2011 1-3	GSB-19 5/31/2011 3-5	GSB-19 5/31/2011 8-10	GSB-19 5/31/2011 17-19	GSB-20 6/1/2011 0-2 inches	GSB-20 6/1/2011 1-3	GSB-20 6/1/2011 3-5
	Use	Commercial									
2,2'-oxybis (1-chloropropane)	--	--		590 U	310 U	290 U	280 U	280 U	290 U	340 U	300 U
2,4,5-Trichlorophenol	--	--		3700 U	1900 U	1800 U	1800 U	1800 U	1800 U	2100 U	1900 U
2,4,6-Trichlorophenol	--	--		590 U	310 U	290 U	280 U	280 U	290 U	340 U	300 U
2,4-Dichlorophenol	--	--		590 U	310 U	290 U	280 U	280 U	290 U	340 U	300 U
2,4-Dimethylphenol	--	--		590 U	310 U	290 U	280 U	280 U	290 U	340 U	300 U
2,4-Dinitrophenol	--	--		3700 U	1900 U	1800 U	1800 U	1800 U	1800 U	2100 U	1900 U
2,4-Dinitrotoluene	--	--		590 U	310 U	290 U	280 U	280 U	290 U	340 U	300 U
2,6-Dinitrotoluene	--	--		590 U	310 U	290 U	280 U	280 U	290 U	340 U	300 U
2-Chloronaphthalene	--	--		590 U	310 U	290 U	280 U	280 U	290 U	340 U	300 U
2-Chlorophenol	--	--		590 U	310 U	290 U	280 U	280 U	290 U	340 U	300 U
2-Methylnaphthalene	--	--		590 U	310 U	290 U	280 U	280 U	29 J	340 U	300 U
2-Methylphenol	330	500000		590 U	310 U	290 U	280 U	280 U	290 U	340 U	300 U
2-Nitroaniline	--	--		1500 U	760 U	720 U	690 U	700 U	730 U	850 U	750 U
2-Nitrophenol	--	--		590 U	310 U	290 U	280 U	280 U	290 U	340 U	300 U
3,3'-Dichlorobenzidine	--	--		720 U	370 U	350 U	340 U	340 U	360 U	420 U	370 U
3-Nitroaniline	--	--		1500 U	760 U	720 U	690 U	700 U	730 U	850 U	750 U
4,6-Dinitro-2-methylphenol	--	--		3700 U	1900 U	1800 U	1800 U	1800 U	1800 U *	2100 U *	1900 U *
4-Bromophenyl phenyl ether	--	--		590 U	310 U	290 U	280 U	280 U	290 U	340 U	300 U
4-Chloro-3-methylphenol	--	--		590 U	310 U	290 U	280 U	280 U	290 U	340 U	300 U
4-Chloroaniline	--	--		590 U	310 U	290 U	280 U	280 U	290 U	340 U	300 U
4-Chlorophenyl phenyl ether	--	--		590 U	310 U	290 U	280 U	280 U	290 U	340 U	300 U
4-Methylphenol	330	500000		590 U	310 U	290 U	280 U	280 U	290 U	340 U	300 U
4-Nitroaniline	--	--		590 U	310 U	290 U	280 U	280 U	290 U	340 U	300 U
4-Nitrophenol	--	--		3700 U	1900 U	1800 U	1800 U	1800 U	1800 U	2100 U	1900 U
Acenaphthene	20000	500000		590 U	310 U	290 U	280 U	280 U	92 J	340 U	300 U
Acenaphthylene	100000	500000		590	310 U	290 U	280 U	280 U	250 J	340 U	300 U
Acetophenone	--	--		590 U	310 U	290 U	280 U	280 U	290 U	340 U	300 U
Anthracene	100000	500000		250 J	310 U	290 U	280 U	280 U	170 J	340 U	300 U
Atrazine	--	--		720 U	370 U	350 U	340 U	340 U	360 U	420 U	370 U
Benzaldehyde	--	--		590 U	310 U	290 U	280 U	280 U	290 U	340 U	300 U
Benzo[a]anthracene	1000	5600		2100	70 J	290 U	280 U	81 J	1200	340 U	300 U
Benzo[a]pyrene	1000	1000		3700	99 J	290 U	280 U	110 J	1800	340 U	300 U
Benzo[b]fluoranthene	1000	5600		3600	120 J	8 J	280 U	120 J	2000	340 U	300 U
Benzo[g,h,i]perylene	100000	500000		4100	260 J	290 U	280 U	400	1500	340 U	300 U
Benzo[k]fluoranthene	800	56000		1700	56 J	290 U	280 U	41 J	880	340 U	300 U
Bis(2-chloroethoxy)methane	--	--		590 U	310 U	290 U	280 U	280 U	290 U	340 U	300 U
Bis(2-chloroethyl) ether	--	--		590 U	310 U	290 U	280 U	280 U	290 U	340 U	300 U
Bis(2-ethylhexyl) phthalate	--	--		590 U *	310 U *	290 U *	280 U *	280 U *	290 U	33 J	80 J
Butylbenzyl phthalate	--	--		590 U	310 U	290 U	280 U	280 U	290 U	340 U	300 U
Caprolactam	--	--		590 U	70 J	65 J	280 U	56 J	290 U	43 J	55 J
Carbazole	--	--		68 J	310 U	290 U	280 U	280 U	48 J	340 U	300 U

Table 2. Summary of Semivolatile Organic Compounds in Soil, Former Avis Headquarters, 900 Old Country Road, Garden City, New York

Parameter (Concentrations in µg/kg)	NYSDEC Part 375 Unrestricted Use	NYSDEC Part 375 Restricted Commercial	Sample Designation: Sample Date: Sample Depth (ft bls):	GSB-19 5/31/2011 0-2 inch	GSB-19 5/31/2011 1-3	GSB-19 5/31/2011 3-5	GSB-19 5/31/2011 8-10	GSB-19 5/31/2011 17-19	GSB-20 6/1/2011 0-2 inches	GSB-20 6/1/2011 1-3	GSB-20 6/1/2011 3-5
Chrysene	1000	56000		2500	85 J	290 U	280 U	93 J	1400	340 U	300 U
Dibenzo[a,h]anthracene	330	560		1600	310 U	290 U	280 U	300	620	340 U	300 U
Dibenzofuran	7000	350000		590 U	310 U	290 U	280 U	280 U	48 J	340 U	300 U
Diethyl phthalate	--	--		590 U	310 U	290 U	280 U	280 U	290 U	340 U	300 U
Dimethyl phthalate	--	--		590 U	310 U	290 U	280 U	280 U	290 U	340 U	300 U
Di-n-butyl phthalate	--	--		590 U	310 U	290 U	280 U	280 U	290 U	340 U	300 U
Di-n-octyl phthalate	--	--		590 U	310 U	290 U	280 U	280 U	290 U	340 U	300 U
Diphenyl	--	--		590 U	310 U	290 U	280 U	280 U	290 U	340 U	300 U
Fluoranthene	100000	500000		1300	130 J	290 U	280 U	76 J	1400	340 U	300 U
Fluorene	30000	500000		44 J	310 U	290 U	280 U	280 U	70 J	340 U	300 U
Hexachlorobenzene	330	6000		590 U	310 U	290 U	280 U	280 U	290 U	340 U	300 U
Hexachlorobutadiene	--	--		590 U	310 U	290 U	280 U	280 U	290 U	340 U	300 U
Hexachlorocyclopentadiene	--	--		1500 U	760 U	720 U	690 U	700 U	730 U	850 U	750 U
Hexachloroethane	--	--		590 U	310 U	290 U	280 U	280 U	290 U	340 U	300 U
Indeno[1,2,3-cd]pyrene	500	5600		4500	210 J	290 U	280 U	390	1700	340 U	300 U
Isophorone	--	--		590 U	310 U	290 U	280 U	280 U	290 U	340 U	300 U
Naphthalene	12000	500000		590 U	310 U	290 U	280 U	280 U	62 J	340 U	300 U
Nitrobenzene	--	69000		590 U	310 U	290 U	280 U	280 U	290 U	340 U	300 U
n-Nitrosodi-n-propylamine	--	--		590 U	310 U	290 U	280 U	280 U	290 U	340 U	300 U
n-Nitrosodiphenylamine	--	--		590 U	310 U	290 U	280 U	280 U	290 U	340 U	300 U
Pentachlorophenol	800	6700		1500 U	760 U	720 U	690 U	700 U	730 U	850 U	750 U
Phenanthrene	100000	500000		350 J	56 J	290 U	280 U	47 J	480	340 U	300 U
Phenol	330	500000		590 U	310 U	290 U	280 U	280 U	290 U	340 U	300 U
Pyrene	100000	500000		3200	110 J	290 U	280 U	180 J	2000	340 U	300 U

J - Estimated value

U - Indicates that the compound was analyzed for but not detected

*- Laboratory Control Sample (LCS) or LCS Duplicate exceeds the control limits

DUP - Duplicate sample

µg/kg - Micrograms per kilogram

ft bls - Feet below land surface

NYSDEC - New York State Department of Environmental Conservation

-- No NYSDEC Part 375 Restricted Commercial Standards available

Bold data indicates that parameter was detected above the NYSDEC Part 375

Unrestricted Use Standards

Shaded data indicates that parameter was detected above the NYSDEC Part 375

Restricted Commercial Standards

Table 2. Summary of Semivolatile Organic Compounds in Soil, Former Avis Headquarters, 900 Old Country Road, Garden City, New York

Parameter (Concentrations in µg/kg)	NYSDEC Part 375 Unrestricted Use	NYSDEC Part 375 Restricted Commercial	Sample Designation: Sample Date: Sample Depth (ft bls):	GSB-20 6/1/2011 8-10	GSB-20 6/1/2011 17-19	GSB-20 DUP 6/1/2011 17-19	GSB-21 6/1/2011 0-2 inches	GSB-21 6/1/2011 1-3	GSB-21 6/1/2011 3-5	GSB-21 6/1/2011 8-10	GSB-21 6/1/2011 17-19
	Use	Commercial									
2,2'-oxybis (1-chloropropane)	--	--		280 U	290 U	290 U	280 U	310 U	290 U	280 U	280 U
2,4,5-Trichlorophenol	--	--		1700 U	1800 U	1800 U	1800 U	2000 U	1800 U	1800 U	1800 U
2,4,6-Trichlorophenol	--	--		280 U	290 U	290 U	280 U	310 U	290 U	280 U	280 U
2,4-Dichlorophenol	--	--		280 U	290 U	290 U	280 U	310 U	290 U	280 U	280 U
2,4-Dimethylphenol	--	--		280 U	290 U	290 U	280 U	310 U	290 U	280 U	280 U
2,4-Dinitrophenol	--	--		1700 U	1800 U	1800 U	1800 U	2000 U	1800 U	1800 U	1800 U
2,4-Dinitrotoluene	--	--		280 U	290 U	290 U	280 U	310 U	290 U	280 U	280 U
2,6-Dinitrotoluene	--	--		280 U	290 U	290 U	280 U	310 U	290 U	280 U	280 U
2-Chloronaphthalene	--	--		280 U	290 U	290 U	280 U	310 U	290 U	280 U	280 U
2-Chlorophenol	--	--		280 U	290 U	290 U	280 U	310 U	290 U	280 U	280 U
2-Methylnaphthalene	--	--		280 U	290 U	30 J	13 J	310 U	290 U	280 U	280 U
2-Methylphenol	330	500000		280 U	290 U	290 U	280 U	310 U	290 U	280 U	280 U
2-Nitroaniline	--	--		690 U	710 U	720 U	700 U	780 U	720 U	690 U	700 U
2-Nitrophenol	--	--		280 U	290 U	290 U	280 U	310 U	290 U	280 U	280 U
3,3'-Dichlorobenzidine	--	--		340 U	350 U	360 U	350 U	380 U	360 U	340 U	340 U
3-Nitroaniline	--	--		690 U	710 U	720 U	700 U	780 U	720 U	690 U	700 U
4,6-Dinitro-2-methylphenol	--	--		1700 U *	1800 U *	1800 U *	1800 U *	2000 U	1800 U	1800 U	1800 U
4-Bromophenyl phenyl ether	--	--		280 U	290 U	290 U	280 U	310 U	290 U	280 U	280 U
4-Chloro-3-methylphenol	--	--		280 U	290 U	290 U	280 U	310 U	290 U	280 U	280 U
4-Chloroaniline	--	--		280 U	290 U	290 U	280 U	310 U	290 U	280 U	280 U
4-Chlorophenyl phenyl ether	--	--		280 U	290 U	290 U	280 U	310 U	290 U	280 U	280 U
4-Methylphenol	330	500000		280 U	290 U	290 U	280 U	310 U	290 U	280 U	280 U
4-Nitroaniline	--	--		280 U	290 U	290 U	280 U	310 U	290 U	280 U	280 U
4-Nitrophenol	--	--		1700 U	1800 U	1800 U	1800 U	2000 U	1800 U	1800 U	1800 U
Acenaphthene	20000	500000		280 U	290 U	100 J	40 J	310 U	290 U	280 U	280 U
Acenaphthylene	100000	500000		280 U	290 U	310	190 J	310 U	290 U	280 U	280 U
Acetophenone	--	--		280 U	290 U	290 U	280 U	310 U	290 U	280 U	280 U
Anthracene	100000	500000		280 U	290 U	270 J	91 J	310 U	290 U	280 U	280 U
Atrazine	--	--		340 U	350 U	360 U	350 U	380 U	360 U	340 U	340 U
Benzaldehyde	--	--		280 U	290 U	290 U	280 U	310 U	290 U	280 U	280 U
Benzo[a]anthracene	1000	5600		280 U	290 U	1600	1000	310 U	290 U	280 U	280 U
Benzo[a]pyrene	1000	1000		280 U	290 U	2300	1300	310 U	290 U	280 U	280 U
Benzo[b]fluoranthene	1000	5600		280 U	290 U	2600	1800	310 U	290 U	280 U	280 U
Benzo[g,h,i]perylene	100000	500000		280 U	290 U	1700	1300	310 U	290 U	280 U	280 U
Benzo[k]fluoranthene	800	56000		280 U	290 U	1000	740	310 U	290 U	280 U	280 U
Bis(2-chloroethoxy)methane	--	--		280 U	290 U	290 U	280 U	310 U	290 U	280 U	280 U
Bis(2-chloroethyl) ether	--	--		280 U	290 U	290 U	280 U	310 U	290 U	280 U	280 U
Bis(2-ethylhexyl) phthalate	--	--		32 J	290 U	36 J	49 J	310 U	290 U	280 U	130 J
Butylbenzyl phthalate	--	--		280 U	290 U	290 U	280 U	310 U	290 U	280 U	280 U
Caprolactam	--	--		35 J	49 J	61 J	54 J	42 J	37 J	39 J	31 J
Carbazole	--	--		280 U	290 U	85 J	25 J	310 U	290 U	280 U	280 U

Table 2. Summary of Semivolatile Organic Compounds in Soil, Former Avis Headquarters, 900 Old Country Road, Garden City, New York

Parameter (Concentrations in µg/kg)	NYSDEC Part 375 Unrestricted Use	NYSDEC Part 375 Restricted Commercial	Sample Designation: Sample Date: Sample Depth (ft bls):	GSB-20 6/1/2011 8-10	GSB-20 6/1/2011 17-19	GSB-20 DUP 6/1/2011 17-19	GSB-21 6/1/2011 0-2 inches	GSB-21 6/1/2011 1-3	GSB-21 6/1/2011 3-5	GSB-21 6/1/2011 8-10	GSB-21 6/1/2011 17-19
	Use	Commercial									
Chrysene	1000	56000		280 U	290 U	1700	1100	310 U	290 U	280 U	280 U
Dibenzo[a,h]anthracene	330	560		280 U	290 U	650	480	310 U	290 U	280 U	280 U
Dibenzofuran	7000	350000		280 U	290 U	62 J	280 U	310 U	290 U	280 U	280 U
Diethyl phthalate	--	--		280 U	290 U	290 U	280 U	310 U	290 U	280 U	280 U
Dimethyl phthalate	--	--		280 U	290 U	290 U	280 U	310 U	290 U	280 U	280 U
Di-n-butyl phthalate	--	--		280 U	290 U	290 U	280 U	310 U	290 U	280 U	280 U
Di-n-octyl phthalate	--	--		280 U	290 U	290 U	280 U	310 U	290 U	280 U	280 U
Diphenyl	--	--		280 U	290 U	20 J	280 U	310 U	290 U	280 U	280 U
Fluoranthene	100000	500000		280 U	290 U	2000	1100	310 U	290 U	280 U	280 U
Fluorene	30000	500000		280 U	290 U	120 J	31 J	310 U	290 U	280 U	280 U
Hexachlorobenzene	330	6000		280 U	290 U	290 U	280 U	310 U	290 U	280 U	280 U
Hexachlorobutadiene	--	--		280 U	290 U	290 U	280 U	310 U	290 U	280 U	280 U
Hexachlorocyclopentadiene	--	--		690 U	710 U	720 U	700 U	780 U	720 U	690 U	700 U
Hexachloroethane	--	--		280 U	290 U	290 U	280 U	310 U	290 U	280 U	280 U
Indeno[1,2,3-cd]pyrene	500	5600		280 U	290 U	2000	1300	310 U	290 U	280 U	280 U
Isophorone	--	--		280 U	290 U	290 U	280 U	310 U	290 U	280 U	280 U
Naphthalene	12000	500000		280 U	290 U	74 J	23 J	310 U	290 U	280 U	280 U
Nitrobenzene	--	69000		280 U	290 U	290 U	280 U	310 U	290 U	280 U	280 U
n-Nitrosodi-n-propylamine	--	--		280 U	290 U	290 U	280 U	310 U	290 U	280 U	280 U
n-Nitrosodiphenylamine	--	--		280 U	290 U	290 U	280 U	310 U	290 U	280 U	280 U
Pentachlorophenol	800	6700		690 U	710 U	720 U	700 U	780 U	720 U	690 U	700 U
Phenanthrene	100000	500000		280 U	290 U	790	220 J	310 U	290 U	280 U	280 U
Phenol	330	500000		280 U	290 U	290 U	280 U	310 U	290 U	280 U	280 U
Pyrene	100000	500000		280 U	290 U	3000	1500	310 U	290 U	280 U	280 U

J - Estimated value

U - Indicates that the compound was analyzed for but not detected

*- Laboratory Control Sample (LCS) or LCS Duplicate exceeds the control limits

DUP - Duplicate sample

µg/kg - Micrograms per kilogram

ft bls - Feet below land surface

NYSDEC - New York State Department of Environmental Conservation

-- No NYSDEC Part 375 Restricted Commercial Standards available

Bold data indicates that parameter was detected above the NYSDEC Part 375

Unrestricted Use Standards

Shaded data indicates that parameter was detected above the NYSDEC Part 375

Restricted Commercial Standards

Table 2. Summary of Semivolatile Organic Compounds in Soil, Former Avis Headquarters, 900 Old Country Road, Garden City, New York

Parameter (Concentrations in µg/kg)	NYSDEC Part 375 Unrestricted Use	NYSDEC Part 375 Restricted Commercial	Sample Designation: Sample Date: Sample Depth (ft bls):	GSB-23 5/31/2011 0-2 inch	GSB-23 5/31/2011 1-3	GSB-23 5/31/2011 3-5	GSB-23 5/31/2011 8-10	GSB-23 5/31/2011 18-20	GSB-24 5/31/2011 0-2 inch	GSB-24 5/31/2011 1-3	GSB-24 5/31/2011 3-5
	Use	Commercial									
2,2'-oxybis (1-chloropropane)	--	--		290 U	280 U	280 U	280 U	300 U	290 U	290 U	280 U
2,4,5-Trichlorophenol	--	--		1800 U	1800 U	1800 U	1800 U	1900 U	1800 U	1900 U	1700 U
2,4,6-Trichlorophenol	--	--		290 U	280 U	280 U	280 U	300 U	290 U	290 U	280 U
2,4-Dichlorophenol	--	--		290 U	280 U	280 U	280 U	300 U	290 U	290 U	280 U
2,4-Dimethylphenol	--	--		290 U	280 U	280 U	280 U	300 U	290 U	290 U	280 U
2,4-Dinitrophenol	--	--		1800 U	1800 U	1800 U	1800 U	1900 U	1800 U	1900 U	1700 U
2,4-Dinitrotoluene	--	--		290 U	280 U	280 U	280 U	300 U	290 U	290 U	280 U
2,6-Dinitrotoluene	--	--		290 U	280 U	280 U	280 U	300 U	290 U	290 U	280 U
2-Chloronaphthalene	--	--		290 U	280 U	280 U	280 U	300 U	290 U	290 U	280 U
2-Chlorophenol	--	--		290 U	280 U	280 U	280 U	300 U	290 U	290 U	280 U
2-Methylnaphthalene	--	--		290 U	280 U	280 U	19 J	300 U	250 J	290 U	280 U
2-Methylphenol	330	500000		290 U	280 U	280 U	280 U	300 U	290 U	290 U	280 U
2-Nitroaniline	--	--		720 U	690 U	690 U	690 U	740 U	710 U	730 U	690 U
2-Nitrophenol	--	--		290 U	280 U	280 U	280 U	300 U	290 U	290 U	280 U
3,3'-Dichlorobenzidine	--	--		350 U	340 U	340 U	340 U	360 U	350 U	360 U	340 U
3-Nitroaniline	--	--		720 U	690 U	690 U	690 U	740 U	710 U	730 U	690 U
4,6-Dinitro-2-methylphenol	--	--		1800 U	1800 U	1800 U	1800 U	1900 U	1800 U	1900 U	1700 U
4-Bromophenyl phenyl ether	--	--		290 U	280 U	280 U	280 U	300 U	290 U	290 U	280 U
4-Chloro-3-methylphenol	--	--		290 U	280 U	280 U	280 U	300 U	290 U	290 U	280 U
4-Chloroaniline	--	--		290 U	280 U	280 U	280 U	300 U	290 U	290 U	280 U
4-Chlorophenyl phenyl ether	--	--		290 U	280 U	280 U	280 U	300 U	290 U	290 U	280 U
4-Methylphenol	330	500000		290 U	280 U	280 U	280 U	300 U	290 U	290 U	280 U
4-Nitroaniline	--	--		290 U	280 U	280 U	280 U	300 U	290 U	290 U	280 U
4-Nitrophenol	--	--		1800 U	1800 U	1800 U	1800 U	1900 U	184	1900 U	1700 U
Acenaphthene	20000	500000		290 U	280 U	280 U	62 J	300 U	1800 J	290 U	280 U
Acenaphthylene	100000	500000		250 J	78 J	280 U	53 J	300 U	290 U	290 U	280 U
Acetophenone	--	--		290 U	280 U	280 U	280 U	300 U	290 U	290 U	280 U
Anthracene	100000	500000		370	280 U	280 U	58 J	300 U	3400	290 U	280 U
Atrazine	--	--		350 U	340 U	340 U	340 U	360 U	350 U	360 U	340 U
Benzaldehyde	--	--		290 U	280 U	280 U	280 U	300 U	290 U	290 U	280 U
Benzo[a]anthracene	1000	5600		1900	350	280 U	280 U	300 U	9700	290 U	280 U
Benzo[a]pyrene	1000	1000		1800	440	280 U	280 U	300 U	8400	290 U	280 U
Benzo[b]fluoranthene	1000	5600		2300	620	280 U	280 U	300 U	7700	290 U	280 U
Benzo[g,h,i]perylene	100000	500000		980	280	280 U	280 U	300 U	8600	290 U	280 U
Benzo[k]fluoranthene	800	56000		950	260 J	280 U	280 U	300 U	3500	290 U	280 U
Bis(2-chloroethoxy)methane	--	--		290 U	280 U	280 U	280 U	300 U	290 U	290 U	280 U
Bis(2-chloroethyl) ether	--	--		290 U	280 U	280 U	280 U	300 U	290 U	290 U	280 U
Bis(2-ethylhexyl) phthalate	--	--		290 U	250 J	280 U *	280 U *	300 U *	290 U	290 U	280 U *
Butylbenzyl phthalate	--	--		290 U	280 U	280 U	280 U	300 U	290 U	290 U	280 U
Caprolactam	--	--		77 J	96 J	77 J	73 J	88 J	290 U	290 U	34 J
Carbazole	--	--		98 J	280 U	280 U	280 U	300 U	530 J	290 U	280 U

Table 2. Summary of Semivolatile Organic Compounds in Soil, Former Avis Headquarters, 900 Old Country Road, Garden City, New York

Parameter (Concentrations in µg/kg)	NYSDEC Part 375 Unrestricted Use	NYSDEC Part 375 Restricted Commercial	Sample Designation: Sample Date: Sample Depth (ft bls):	GSB-23 5/31/2011 0-2 inch	GSB-23 5/31/2011 1-3	GSB-23 5/31/2011 3-5	GSB-23 5/31/2011 8-10	GSB-23 5/31/2011 18-20	GSB-24 5/31/2011 0-2 inch	GSB-24 5/31/2011 1-3	GSB-24 5/31/2011 3-5
Chrysene	1000	56000	2000	410	280 U	280 U	300 U	9700	290 U	280 U	
Dibenzo[a,h]anthracene	330	560	280 J	74 J	280 U	280 U	300 U	4600	290 U	280 U	
Dibenzofuran	7000	350000	290 U	280 U	280 U	110 J	300 U	580	290 U	280 U	
Diethyl phthalate	--	--	290 U	280 U	280 U	280 U	300 U	290 U	290 U	280 U	
Dimethyl phthalate	--	--	290 U	280 U	280 U	280 U	300 U	290 U	290 U	280 U	
Di-n-butyl phthalate	--	--	290 U	280 U	280 U	280 U	300 U	290 U	290 U	280 U	
Di-n-octyl phthalate	--	--	290 U	280 U	280 U	280 U	300 U	290 U	290 U	280 U	
Diphenyl	--	--	290 U	280 U	280 U	280 U	300 U	290 U	290 U	280 U	
Fluoranthene	100000	500000	3400	550	280 U	71 J	300 U	13000	290 U	280 U	
Fluorene	30000	500000	98 J	280 U	280 U	160 J	300 U	1100 J	290 U	280 U	
Hexachlorobenzene	330	6000	290 U	280 U	280 U	280 U	300 U	290 U	290 U	280 U	
Hexachlorobutadiene	--	--	290 U	280 U	280 U	280 U	300 U	290 U	290 U	280 U	
Hexachlorocyclopentadiene	--	--	720 U	690 U	690 U	690 U	740 U	710 U *	730 U *	690 U	
Hexachloroethane	--	--	290 U	280 U	280 U	280 U	300 U	290 U	290 U	280 U	
Indeno[1,2,3-cd]pyrene	500	5600	1300	350	280 U	280 U	300 U	290 U	290 U	280 U	
Isophorone	--	--	290 U	280 U	280 U	280 U	300 U	290 U	290 U	280 U	
Naphthalene	12000	500000	290 U	280 U	280 U	280 U	300 U	290 U	290 U	280 U	
Nitrobenzene	--	69000	290 U	280 U	280 U	280 U	300 U	290 U	290 U	280 U	
n-Nitrosodi-n-propylamine	--	--	290 U	280 U	280 U	280 U	300 U	290 U	290 U	280 U	
n-Nitrosodiphenylamine	--	--	290 U	280 U	280 U	280 U	300 U	290 U	290 U	280 U	
Pentachlorophenol	800	6700	720 U	690 U	690 U	690 U	740 U	710 U	730 U	690 U	
Phenanthrene	100000	500000	2100	67 J	280 U	260 J	300 U	14000	290 U	280 U	
Phenol	330	500000	290 U	280 U	280 U	280 U	300 U	290 U	290 U	280 U	
Pyrene	100000	500000	4700	760	280 U	36 J	300 U	27000	290 U	280 U	

J - Estimated value

U - Indicates that the compound was analyzed for but not detected

*- Laboratory Control Sample (LCS) or LCS Duplicate exceeds the control limits

DUP - Duplicate sample

µg/kg - Micrograms per kilogram

ft bls - Feet below land surface

NYSDEC - New York State Department of Environmental Conservation

-- No NYSDEC Part 375 Restricted Commercial Standards available

Bold data indicates that parameter was detected above the NYSDEC Part 375

Unrestricted Use Standards

Shaded data indicates that parameter was detected above the NYSDEC Part 375

Restricted Commercial Standards

Table 2. Summary of Semivolatile Organic Compounds in Soil, Former Avis Headquarters, 900 Old Country Road, Garden City, New York

Parameter (Concentrations in µg/kg)	NYSDEC Part 375 Unrestricted Use	NYSDEC Part 375 Restricted Commercial	Sample Designation: Sample Date: Sample Depth (ft bls):	GSB-24 5/31/2011 8-10	GSB-24 5/31/2011 17-19	GSB-25 5/31/2011 0-2 inch	GSB-25 5/31/2011 1-3	GSB-25 5/31/2011 3-5	GSB-25 5/31/2011 8-10	GSB-25 5/31/2011 18-20	GSB-26 6/3/2011 0-2 inches
	Use	Commercial	Sample Depth (ft bls):	8-10	17-19	0-2 inch	1-3	3-5	8-10	18-20	0-2 inches
2,2'-oxybis (1-chloropropane)	--	--		280 U	290 U	290 U	280 U	290 U	290 U	290 U	360 U *
2,4,5-Trichlorophenol	--	--		1800 U	1800 U	1800 U	1800 U	1800 U	1800 U	1800 U	2300 U
2,4,6-Trichlorophenol	--	--		280 U	290 U	290 U	280 U	290 U	290 U	290 U	360 U
2,4-Dichlorophenol	--	--		280 U	290 U	290 U	280 U	290 U	290 U	290 U	360 U
2,4-Dimethylphenol	--	--		280 U	290 U	290 U	280 U	290 U	290 U	290 U	360 U
2,4-Dinitrophenol	--	--		1800 U	1800 U	1800 U	1800 U	1800 U	1800 U	1800 U	2300 U
2,4-Dinitrotoluene	--	--		280 U	290 U	290 U	280 U	290 U	290 U	290 U	360 U
2,6-Dinitrotoluene	--	--		280 U	290 U	290 U	280 U	290 U	290 U	290 U	360 U
2-Chloronaphthalene	--	--		280 U	290 U	290 U	280 U	290 U	290 U	290 U	360 U
2-Chlorophenol	--	--		280 U	290 U	290 U	280 U	290 U	290 U	290 U	360 U
2-Methylnaphthalene	--	--		280 U	290 U	290 U	280 U	290 U	26 J	290 U	56 J
2-Methylphenol	330	500000		280 U	290 U	290 U	280 U	290 U	290 U	290 U	360 U
2-Nitroaniline	--	--		690 U	710 U	710 U	700 U	710 U	710 U	730 U	890 U
2-Nitrophenol	--	--		280 U	290 U	290 U	280 U	290 U	290 U	290 U	360 U
3,3'-Dichlorobenzidine	--	--		340 U	350 U	350 U	350 U	350 U	350 U	360 U	440 U
3-Nitroaniline	--	--		690 U	710 U	710 U	700 U	710 U	710 U	730 U	890 U
4,6-Dinitro-2-methylphenol	--	--		1800 U	1800 U	1800 U	1800 U	1800 U	1800 U	1800 U	2300 U
4-Bromophenyl phenyl ether	--	--		280 U	290 U	290 U	280 U	290 U	290 U	290 U	360 U
4-Chloro-3-methylphenol	--	--		280 U	290 U	290 U	280 U	290 U	290 U	290 U	360 U
4-Chloroaniline	--	--		280 U	290 U	290 U	280 U	290 U	290 U	290 U	360 U
4-Chlorophenyl phenyl ether	--	--		280 U	290 U	290 U	280 U	290 U	290 U	290 U	360 U
4-Methylphenol	330	500000		280 U	290 U	290 U	280 U	290 U	290 U	290 U	360 U
4-Nitroaniline	--	--		280 U	290 U	290 U	280 U	290 U	290 U	290 U	360 U
4-Nitrophenol	--	--		1800 U	1800 U	1800 U	1800 U	1800 U	1800 U	1800 U	2300 U
Acenaphthene	20000	500000		280 U	290 U	21 J	280 U	290 U	27 J	290 U	720 J
Acenaphthylene	100000	500000		280 U	290 U	290 U	280 U	290 U	290 U	290 U	110 J
Acetophenone	--	--		280 U	290 U	290 U	280 U	290 U	290 U	290 U	360 U
Anthracene	100000	500000		280 U	290 U	69 J	54 J	73 J	71 J	290 U	2500
Atrazine	--	--		340 U	350 U	350 U	350 U	350 U	350 U	360 U	440 U
Benzaldehyde	--	--		280 U	290 U	290 U	280 U	290 U	290 U	290 U	360 U
Benzo[a]anthracene	1000	5600		280 U	290 U	440	390	480	330	290 U	15000
Benzo[a]pyrene	1000	1000		280 U	290 U	520	460	550	350	290 U	16000
Benzo[b]fluoranthene	1000	5600		280 U	290 U	650	540	560	330	290 U	23000
Benzo[g,h,i]perylene	100000	500000		280 U	290 U	660	870	890	660	290 U	18000
Benzo[k]fluoranthene	800	56000		280 U	290 U	260 J	200 J	240 J	150 J	290 U	8400
Bis(2-chloroethoxy)methane	--	--		280 U	290 U	290 U	280 U	290 U	290 U	290 U	360 U
Bis(2-chloroethyl) ether	--	--		280 U	290 U	290 U	280 U	290 U	290 U	290 U	360 U
Bis(2-ethylhexyl) phthalate	--	--		280 U *	290 U *	40 J B	39 J B	44 J B	44 J B	38 J B	1200 B
Butylbenzyl phthalate	--	--		280 U	290 U	290 U	280 U	290 U	290 U	290 U	190 J
Caprolactam	--	--		69 J	81 J	42 J B	43 J B	290 U	290 U	47 J B	110 J B
Carbazole	--	--		280 U	290 U	31 J	21 J	37 J	290 U	290 U	2000

Table 2. Summary of Semivolatile Organic Compounds in Soil, Former Avis Headquarters, 900 Old Country Road, Garden City, New York

Parameter (Concentrations in µg/kg)	NYSDEC Part 375 Unrestricted Use	NYSDEC Part 375 Restricted Commercial	Sample Designation: Sample Date: Sample Depth (ft bls):	GSB-24 5/31/2011 8-10	GSB-24 5/31/2011 17-19	GSB-25 5/31/2011 0-2 inch	GSB-25 5/31/2011 1-3	GSB-25 5/31/2011 3-5	GSB-25 5/31/2011 8-10	GSB-25 5/31/2011 18-20	GSB-26 6/3/2011 0-2 inches
	Use	Commercial									
Chrysene	1000	56000		280 U	290 U	480	420	570	350	290 U	19000
Dibenzo[a,h]anthracene	330	560		280 U	290 U	360	370	380	340	290 U	6200
Dibenzofuran	7000	350000		280 U	290 U	290 U	280 U	290 U	290 U	290 U	380
Diethyl phthalate	--	--		280 U	290 U	290 U	280 U	290 U	290 U	290 U	360 U
Dimethyl phthalate	--	--		280 U	290 U	290 U	280 U	290 U	290 U	290 U	360 U
Di-n-butyl phthalate	--	--		280 U	290 U	290 U	280 U	290 U	290 U	290 U	360 U
Di-n-octyl phthalate	--	--		280 U	290 U	290 U	280 U	290 U	290 U	290 U	360 U
Diphenyl	--	--		280 U	290 U	290 U	280 U	290 U	290 U	290 U	38 J
Fluoranthene	100000	500000		280 U	290 U	820	630	660	390	290 U	30000
Fluorene	30000	500000		280 U	290 U	290 U	280 U	19 J	23 J	290 U	850
Hexachlorobenzene	330	6000		280 U	290 U	290 U	280 U	290 U	290 U	290 U	160 J
Hexachlorobutadiene	--	--		280 U	290 U	290 U	280 U	290 U	290 U	290 U	360 U
Hexachlorocyclopentadiene	--	--		690 U	710 U	710 U *	700 U *	710 U *	710 U *	730 U *	890 U
Hexachloroethane	--	--		280 U	290 U	290 U	280 U	290 U	290 U	290 U	360 U
Indeno[1,2,3-cd]pyrene	500	5600		280 U	290 U	640	730	860	590	290 U	19000
Isophorone	--	--		280 U	290 U	290 U	280 U	290 U	54 J	290 U	360 U
Naphthalene	12000	500000		280 U	290 U	290 U	280 U	290 U	290 U	290 U	63 J
Nitrobenzene	--	69000		280 U	290 U	290 U	280 U	290 U	290 U	290 U	360 U
n-Nitrosodi-n-propylamine	--	--		280 U	290 U	290 U	280 U	290 U	290 U	290 U	360 U
n-Nitrosodiphenylamine	--	--		280 U	290 U	290 U	280 U	290 U	290 U	290 U	41 J
Pentachlorophenol	800	6700		690 U	710 U	710 U	700 U	710 U	710 U	730 U	890 U
Phenanthrene	100000	500000		280 U	290 U	300	250 J	430	350	290 U	15000
Phenol	330	500000		280 U	290 U	290 U	280 U	290 U	290 U	290 U	360 U
Pyrene	100000	500000		280 U	290 U	930	1000	1400	930	290 U	41000

J - Estimated value

U - Indicates that the compound was analyzed for but not detected

*- Laboratory Control Sample (LCS) or LCS Duplicate exceeds the control limits

DUP - Duplicate sample

µg/kg - Micrograms per kilogram

ft bls - Feet below land surface

NYSDEC - New York State Department of Environmental Conservation

-- No NYSDEC Part 375 Restricted Commercial Standards available

Bold data indicates that parameter was detected above the NYSDEC Part 375

Unrestricted Use Standards

Shaded data indicates that parameter was detected above the NYSDEC Part 375

Restricted Commercial Standards

Table 2. Summary of Semivolatile Organic Compounds in Soil, Former Avis Headquarters, 900 Old Country Road, Garden City, New York

Parameter (Concentrations in µg/kg)	NYSDEC Part 375 Unrestricted Use	NYSDEC Part 375 Restricted Commercial	Sample Designation: Sample Date: Sample Depth (ft bls):	GSB-26 6/3/2011 1-3	GSB-26 6/3/2011 3-5	GSB-26 6/3/2011 8-10	GSB-26 6/3/2011 18-20	GSB-30 2/1/2011 0-2	GSB-30 2/1/2011 2-4	GSB-30DUP 2/1/2011 2-4	GSB-32 2/1/2011 0-2
	Use	Commercial									
2,2'-oxybis (1-chloropropane)	--	--		370 U *	320 U *	300 U *	290 U *	280 U	290 U	290 U	300 U
2,4,5-Trichlorophenol	--	--		2300 U	2000 U	1900 U	1800 U	1800 U	1800 U	1800 U	1900 U
2,4,6-Trichlorophenol	--	--		370 U	320 U	300 U	290 U	280 U	290 U	290 U	300 U
2,4-Dichlorophenol	--	--		370 U	320 U	300 U	290 U	280 U	290 U	290 U	300 U
2,4-Dimethylphenol	--	--		370 U	320 U	300 U	290 U	280 U	290 U	15 J	300 U
2,4-Dinitrophenol	--	--		2300 U	2000 U	1900 U	1800 U	1800 U	1800 U	1800 U	1900 U
2,4-Dinitrotoluene	--	--		370 U	320 U	300 U	290 U	280 U	290 U	290 U	300 U
2,6-Dinitrotoluene	--	--		370 U	320 U	300 U	290 U	280 U	290 U	290 U	300 U
2-Chloronaphthalene	--	--		370 U	320 U	300 U	290 U	280 U	290 U	290 U	300 U
2-Chlorophenol	--	--		370 U	320 U	300 U	290 U	280 U	290 U	290 U	300 U
2-Methylnaphthalene	--	--		12 J	320 U	300 U	290 U	280 U	130 J	180 J	9.1 J
2-Methylphenol	330	500000		370 U	320 U	300 U	290 U	280 U	290 U	290 U	300 U
2-Nitroaniline	--	--		910 U	800 U	740 U	710 U	700 U	730 U	720 U	740 U
2-Nitrophenol	--	--		370 U	320 U	300 U	290 U	280 U	290 U	290 U	300 U
3,3'-Dichlorobenzidine	--	--		450 U	390 U	360 U	350 U	350 U	360 U	350 U	360 U
3-Nitroaniline	--	--		910 U	800 U	740 U	710 U	700 U *	730 U *	720 U *	740 U *
4,6-Dinitro-2-methylphenol	--	--		2300 U	2000 U	1900 U	1800 U	1800 U	1800 U	1800 U	1900 U
4-Bromophenyl phenyl ether	--	--		370 U	320 U	300 U	290 U	280 U	290 U	290 U	300 U
4-Chloro-3-methylphenol	--	--		370 U	320 U	300 U	290 U	280 U	290 U	290 U	300 U
4-Chloroaniline	--	--		370 U	320 U	300 U	290 U	280 U	290 U	290 U	300 U
4-Chlorophenyl phenyl ether	--	--		370 U	320 U	300 U	290 U	280 U	290 U	290 U	300 U
4-Methylphenol	330	500000		370 U	320 U	300 U	290 U	280 U	290 U	25 J	300 U
4-Nitroaniline	--	--		370 U	320 U	300 U	290 U	280 U	290 U	290 U	300 U
4-Nitrophenol	--	--		2300 U	2000 U	1900 U	1800 U	1800 U	1800 U	1800 U	1900 U
Acenaphthene	20000	500000		100 J	320 U	300 U	290 U	280 U	330	360	300 U
Acenaphthylene	100000	500000		30 J	320 U	300 U	290 U	16 J	50 J	53 J	22 J
Acetophenone	--	--		370 U	320 U	300 U	290 U	280 U	290 U	290 U	300 U
Anthracene	100000	500000		350 J	13 J	300 U	290 U	48 J	790	740	20 J
Atrazine	--	--		450 U	390 U	360 U	350 U	350 U	360 U	350 U	360 U
Benzaldehyde	--	--		370 U	320 U	300 U	290 U	280 U	290 U	290 U	300 U
Benzo[a]anthracene	1000	5600		2500	51 J	300 U	290 U	190 J	1600	1700	110 J
Benzo[a]pyrene	1000	1000		2900	47 J	300 U	290 U	210 J	1500	1700	130 J
Benzo[b]fluoranthene	1000	5600		3800	63 J	300 U	290 U	270 J	1400	1900	190 J
Benzo[g,h,i]perylene	100000	500000		3500	320 U	300 U	290 U	120 J	1100	1200	65 J
Benzo[k]fluoranthene	800	56000		1400	31 J	300 U	290 U	120 J	730	840	65 J
Bis(2-chloroethoxy)methane	--	--		370 U	320 U	300 U	290 U	280 U	290 U	290 U	300 U
Bis(2-chloroethyl) ether	--	--		370 U	320 U	300 U	290 U	280 U	290 U	290 U	300 U
Bis(2-ethylhexyl) phthalate	--	--		570 B	190 J B	480 B	190 J B	100 J	41 J	290 U	300 U
Butylbenzyl phthalate	--	--		28 J	320 U	300 U	290 U	280 U	290 U	290 U	21 J
Caprolactam	--	--		100 J B	90 J B	52 J B	58 J B	280 U	290 U	290 U	300 U
Carbazole	--	--		230 J	320 U	300 U	290 U	21 J	280 J	420	300 U

Table 2. Summary of Semivolatile Organic Compounds in Soil, Former Avis Headquarters, 900 Old Country Road, Garden City, New York

Parameter (Concentrations in µg/kg)	NYSDEC Part 375 Unrestricted Use	NYSDEC Part 375 Restricted Commercial	Sample Designation: Sample Date: Sample Depth (ft bls):	GSB-26 6/3/2011 1-3	GSB-26 6/3/2011 3-5	GSB-26 6/3/2011 8-10	GSB-26 6/3/2011 18-20	GSB-30 2/1/2011 0-2	GSB-30 2/1/2011 2-4	GSB-30DUP 2/1/2011 2-4	GSB-32 2/1/2011 0-2
	Use	Commercial	Sample Depth (ft bls):	1-3	3-5	8-10	18-20	0-2	2-4	2-4	0-2
Chrysene	1000	56000		3200	64 J	300 U	290 U	210 J	1600	1900	140 J
Dibenzo[a,h]anthracene	330	560		660	320 U	300 U	290 U	33 J	300	430	300 U
Dibenzofuran	7000	350000		49 J	320 U	300 U	290 U	280 U	270 J	330	300 U
Diethyl phthalate	--	--		370 U	320 U	300 U	290 U	280 U	290 U	290 U	300 U
Dimethyl phthalate	--	--		370 U	320 U	300 U	290 U	280 U	290 U	290 U	300 U
Di-n-butyl phthalate	--	--		370 U	320 U	300 U	290 U	280 U	290 U	290 U	300 U
Di-n-octyl phthalate	--	--		370 U	320 U	300 U	290 U	280 U	290 U	290 U	300 U
Diphenyl	--	--		370 U	320 U	300 U	290 U	280 U	30 J	48 J	300 U
Fluoranthene	100000	500000		4700	120 J	300 U	290 U	370	2300	4000	210 J
Fluorene	30000	500000		110 J	320 U	300 U	290 U	26 J	520	560	300 U
Hexachlorobenzene	330	6000		29 J	320 U	300 U	290 U	280 U	290 U	290 U	300 U
Hexachlorobutadiene	--	--		370 U	320 U	300 U	290 U	280 U	290 U	290 U	300 U
Hexachlorocyclopentadiene	--	--		910 U	800 U	740 U	710 U	700 U	730 U	720 U	740 U
Hexachloroethane	--	--		370 U	320 U	300 U	290 U	280 U	290 U	290 U	300 U
Indeno[1,2,3-cd]pyrene	500	5600		3800	320 U	300 U	290 U	120 J	1200	1400	70 J
Isophorone	--	--		370 U	320 U	300 U	290 U	280 U	290 U	290 U	300 U
Naphthalene	12000	500000		370 U	320 U	300 U	290 U	280 U	150 J	270 J	300 U
Nitrobenzene	--	69000		370 U	320 U	300 U	290 U	280 U	290 U	290 U	300 U
n-Nitrosodi-n-propylamine	--	--		370 U	320 U	300 U	290 U	280 U	290 U	290 U	300 U
n-Nitrosodiphenylamine	--	--		370 U	320 U	300 U	290 U	280 U	290 U	290 U	300 U
Pentachlorophenol	800	6700		910 U	800 U	740 U	710 U	700 U	730 U	720 U	740 U
Phenanthrene	100000	500000		2200	72 J	300 U	290 U	240 J	3200	3000	99 J
Phenol	330	500000		370 U	320 U	300 U	290 U	280 U	290 U	290 U	300 U
Pyrene	100000	500000		5900	110 J	300 U	290 U	380	3800	3600	180 J

J - Estimated value

U - Indicates that the compound was analyzed for but not detected

*- Laboratory Control Sample (LCS) or LCS Duplicate exceeds the control limits

DUP - Duplicate sample

µg/kg - Micrograms per kilogram

ft bls - Feet below land surface

NYSDEC - New York State Department of Environmental Conservation

-- No NYSDEC Part 375 Restricted Commercial Standards available

Bold data indicates that parameter was detected above the NYSDEC Part 375

Unrestricted Use Standards

Shaded data indicates that parameter was detected above the NYSDEC Part 375

Restricted Commercial Standards

Table 2. Summary of Semivolatile Organic Compounds in Soil, Former Avis Headquarters, 900 Old Country Road, Garden City, New York

Parameter (Concentrations in µg/kg)	NYSDEC Part 375 Unrestricted Use	NYSDEC Part 375 Restricted Commercial	Sample Designation: Sample Date: Sample Depth (ft bls):	GSB-32 2/1/2011 2-4	GSB-32 2/1/2011 8-10	GSB-32DUP 2/1/2011 8-10	GSB-32E 2/2/2011 0-2	GSB-32E 2/2/2011 4-6	GSB-32N 2/2/2011 0-2	GSB-32N 2/2/2011 2-4	GSB-32S 2/2/2011 0-2
	Use	Commercial	Sample Depth (ft bls):	2-4	8-10	8-10	0-2	4-6	0-2	2-4	0-2
2,2'-oxybis (1-chloropropane)	--	--		1100 U	310 U	300 U	300 U	280 U	300 U	300 U	280 U
2,4,5-Trichlorophenol	--	--		7000 U	1900 U	1900 U	1900 U	1800 U	1900 U	1900 U	1800 U
2,4,6-Trichlorophenol	--	--		1100 U	310 U	300 U	300 U	280 U	300 U	300 U	280 U
2,4-Dichlorophenol	--	--		1100 U	310 U	300 U	300 U	280 U	300 U	300 U	280 U
2,4-Dimethylphenol	--	--		1100 U	310 U	300 U	300 U	280 U	300 U	300 U	280 U
2,4-Dinitrophenol	--	--		7000 U	1900 U	1900 U	1900 U	1800 U	1900 U	1900 U	1800 U
2,4-Dinitrotoluene	--	--		1100 U	310 U	300 U	300 U	280 U	300 U	300 U	280 U
2,6-Dinitrotoluene	--	--		1100 U	310 U	300 U	300 U	280 U	300 U	300 U	280 U
2-Chloronaphthalene	--	--		1100 U	310 U	300 U	300 U	280 U	300 U	300 U	280 U
2-Chlorophenol	--	--		1100 U	310 U	300 U	300 U	280 U	300 U	300 U	280 U
2-Methylnaphthalene	--	--		1100 U	15 J	42 J	19 J	280 U	17 J	11 J	280 U
2-Methylphenol	330	500000		1100 U	310 U	300 U	300 U	280 U	300 U	300 U	280 U
2-Nitroaniline	--	--		2800 U	760 U	740 U	730 U	700 U	740 U	740 U	700 U
2-Nitrophenol	--	--		1100 U	310 U	300 U	300 U	280 U	300 U	300 U	280 U
3,3'-Dichlorobenzidine	--	--		1400 U	380 U	370 U	360 U	350 U	360 U	360 U	350 U
3-Nitroaniline	--	--		2800 U *	760 U *	740 U *	730 U *	700 U *	740 U *	740 U *	700 U
4,6-Dinitro-2-methylphenol	--	--		7000 U	1900 U	1900 U	1900 U	1800 U	1900 U	1900 U	1800 U
4-Bromophenyl phenyl ether	--	--		1100 U	310 U	300 U	300 U	280 U	300 U	300 U	280 U
4-Chloro-3-methylphenol	--	--		1100 U	310 U	300 U	300 U	280 U	300 U	300 U	280 U
4-Chloroaniline	--	--		1100 U	310 U	300 U	300 U	280 U	300 U	300 U	280 U
4-Chlorophenyl phenyl ether	--	--		1100 U	310 U	300 U	300 U	280 U	300 U	300 U	280 U
4-Methylphenol	330	500000		1100 U	310 U	300 U	300 U	280 U	300 U	300 U	280 U
4-Nitroaniline	--	--		1100 U	310 U	300 U	300 U	280 U	300 U	300 U	280 U
4-Nitrophenol	--	--		7000 U	1900 U	1900 U	1900 U	1800 U	1900 U	1900 U	46 J B
Acenaphthene	20000	500000		1100 U	310 U	300 U	300 U	280 U	300 U	300 U	280 U
Acenaphthylene	100000	500000		1100 U	310 U	19 J	97 J	280 U	29 J	29 J	41 J
Acetophenone	--	--		1100 U	310 U	300 U	300 U	280 U	300 U	300 U	280 U
Anthracene	100000	500000		170 J	29 J	42 J	73 J	32 J	15 J	37 J	24 J
Atrazine	--	--		1400 U	380 U	370 U	360 U	350 U	360 U	360 U	350 U
Benzaldehyde	--	--		1100 U	310 U	300 U	300 U	280 U	300 U	300 U	280 U
Benzo[a]anthracene	1000	5600		580 J	120 J	130 J	530	150 J	140 J	140 J	210 J
Benzo[a]pyrene	1000	1000		410 J	100 J	110 J	660	160 J	170 J	170 J	240 J
Benzo[b]fluoranthene	1000	5600		590 J	160 J	160 J	910	210 J	250 J	210 J	340
Benzo[g,h,i]perylene	100000	500000		330 J	61 J	110 J	400	75 J	99 J	82 J	350
Benzo[k]fluoranthene	800	56000		270 J	69 J	70 J	350	84 J	95 J	95 J	130 J
Bis(2-chloroethoxy)methane	--	--		1100 U	310 U	300 U	300 U	280 U	300 U	300 U	280 U
Bis(2-chloroethyl) ether	--	--		1100 U	310 U	300 U	300 U	280 U	300 U	300 U	280 U
Bis(2-ethylhexyl) phthalate	--	--		120 J	42 J	75 J	44 J B	34 J B	34 J B	45 J B	110 J B
Butylbenzyl phthalate	--	--		64 J	27 J	33 J	300 U	280 U	300 U	300 U	280 U
Caprolactam	--	--		1100 U	310 U	300 U	300 U	25 J	300 U	300 U	50 J B
Carbazole	--	--		92 J	19 J	26 J	18 J	280 U	300 U	300 U	280 U

Table 2. Summary of Semivolatile Organic Compounds in Soil, Former Avis Headquarters, 900 Old Country Road, Garden City, New York

	NYSDEC Part 375	NYSDEC Part 375	Sample Designation:	GSB-32	GSB-32	GSB-32DUP	GSB-32E	GSB-32E	GSB-32N	GSB-32N	GSB-32S
Parameter	Unrestricted	Restricted	Sample Date:	2/1/2011	2/1/2011	2/1/2011	2/2/2011	2/2/2011	2/2/2011	2/2/2011	2/2/2011
(Concentrations in µg/kg)	Use	Commercial	Sample Depth (ft bls):	2-4	8-10	8-10	0-2	4-6	0-2	2-4	0-2
Chrysene	1000	56000		540 J	130 J	160 J	580	160 J	170 J	140 J	270 J
Dibenzo[a,h]anthracene	330	560		99 J	310 U	24 J	92 J	280 U	25 J	300 U	330
Dibenzofuran	7000	350000		1100 U	310 U	300 U	300 U	280 U	300 U	300 U	280 U
Diethyl phthalate	--	--		1100 U	310 U	300 U	300 U	280 U	300 U	33 J	280 U
Dimethyl phthalate	--	--		1100 U	310 U	300 U	300 U	280 U	300 U	300 U	280 U
Di-n-butyl phthalate	--	--		1100 U	310 U	300 U	300 U	280 U	300 U	300 U	280 U
Di-n-octyl phthalate	--	--		1100 U	310 U	300 U	300 U	280 U	300 U	300 U	280 U
Diphenyl	--	--		1100 U	310 U	300 U	300 U	280 U	300 U	300 U	280 U
Fluoranthene	100000	500000		1200	260 J	260 J	830	300	180 J	240 J	450
Fluorene	30000	500000		1100 U	310 U	22 J	22 J	280 U	300 U	24 J	280 U
Hexachlorobenzene	330	6000		1100 U	310 U	300 U	300 U	280 U	300 U	300 U	280 U
Hexachlorobutadiene	--	--		1100 U	310 U	300 U	300 U	280 U	300 U	300 U	280 U
Hexachlorocyclopentadiene	--	--		2800 U	760 U	740 U	730 U	700 U	740 U	740 U	700 U
Hexachloroethane	--	--		1100 U	310 U	300 U	300 U	280 U	300 U	300 U	280 U
Indeno[1,2,3-cd]pyrene	500	5600		360 J	63 J	100 J	440	85 J	120 J	95 J	400
Isophorone	--	--		380 J	310 U	300 U	300 U	280 U	300 U	300 U	280 U
Naphthalene	12000	500000		1100 U	310 U	16 J	23 J	280 U	300 U	300 U	280 U
Nitrobenzene	--	69000		1100 U	310 U	300 U	300 U	280 U	300 U	300 U	280 U
n-Nitrosodi-n-propylamine	--	--		1100 U	310 U	300 U	300 U	280 U	300 U	300 U	280 U
n-Nitrosodiphenylamine	--	--		1100 U	310 U	300 U	300 U	280 U	300 U	300 U	280 U
Pentachlorophenol	800	6700		2800 U	760 U	740 U	730 U	700 U	740 U	740 U	700 U
Phenanthrene	100000	500000		1100	240 J	290 J	210 J	130 J	35 J	120 J	120 J
Phenol	330	500000		1100 U	310 U	300 U	300 U	280 U	300 U	300 U	280 U
Pyrene	100000	500000		1500	250 J	360	830	280	200 J	230 J	340

J - Estimated value

U - Indicates that the compound was analyzed for but not detected

*- Laboratory Control Sample (LCS) or LCS Duplicate exceeds the control limits

DUP - Duplicate sample

µg/kg - Micrograms per kilogram

ft bls - Feet below land surface

NYSDEC - New York State Department of Environmental Conservation

-- No NYSDEC Part 375 Restricted Commercial Standards available

Bold data indicates that parameter was detected above the NYSDEC Part 375

Unrestricted Use Standards

Shaded data indicates that parameter was detected above the NYSDEC Part 375

Restricted Commercial Standards

Table 2. Summary of Semivolatile Organic Compounds in Soil, Former Avis Headquarters, 900 Old Country Road, Garden City, New York

	NYSDEC Part 375	NYSDEC Part 375	Sample Designation:	GSB-32S	GSB-32W	GSB-32W	GSB-32W	GSB-33	GSB-33	GSB-34	GSB-34 DUP
Parameter	Unrestricted	Restricted	Sample Date:	2/2/2011	2/3/2011	2/3/2011	2/3/2011	2/2/2011	2/2/2011	6/3/2011	6/3/2011
(Concentrations in µg/kg)	Use	Commercial	Sample Depth (ft bls):	2-4	0-2	2-4	10-12	0-2	2-4	0-2 inches	0-2 inches
2,2'-oxybis (1-chloropropane)	--	--		310 U	290 U	310 U	280 U	290 U	280 U	290 U *	290 U *
2,4,5-Trichlorophenol	--	--		2000 U	1800 U	1900 U	1800 U	1800 U	1800 U	1800 U	1800 U
2,4,6-Trichlorophenol	--	--		310 U	290 U	310 U	280 U	290 U	280 U	290 U	290 U
2,4-Dichlorophenol	--	--		310 U	290 U	310 U	280 U	290 U	280 U	290 U	290 U
2,4-Dimethylphenol	--	--		310 U	290 U	310 U	280 U	290 U	280 U	290 U	290 U
2,4-Dinitrophenol	--	--		2000 U	1800 U	1900 U	1800 U	1800 U	1800 U	1800 U	1800 U
2,4-Dinitrotoluene	--	--		310 U	290 U	310 U	280 U	290 U	280 U	290 U	290 U
2,6-Dinitrotoluene	--	--		310 U	290 U	310 U	280 U	290 U	280 U	290 U	290 U
2-Chloronaphthalene	--	--		310 U	290 U	310 U	280 U	290 U	280 U	290 U	290 U
2-Chlorophenol	--	--		310 U	290 U	310 U	280 U	290 U	280 U	290 U	290 U
2-Methylnaphthalene	--	--		310 U	290 U	12 J	29 J	180 J	290	290 U	14 J
2-Methylphenol	330	500000		310 U	290 U	310 U	280 U	290 U	280 U	290 U	290 U
2-Nitroaniline	--	--		780 U	720 U	770 U	710 U	710 U	710 U	720 U	710 U
2-Nitrophenol	--	--		310 U	290 U	310 U	280 U	290 U	280 U	290 U	290 U
3,3'-Dichlorobenzidine	--	--		380 U	350 U	380 U	350 U	350 U	350 U	350 U	350 U
3-Nitroaniline	--	--		780 U *	720 U *	770 U *	710 U *	710 U *	710 U *	720 U	710 U
4,6-Dinitro-2-methylphenol	--	--		2000 U	1800 U	1900 U	1800 U	1800 U	1800 U	1800 U	1800 U
4-Bromophenyl phenyl ether	--	--		310 U	290 U	310 U	280 U	290 U	280 U	290 U	290 U
4-Chloro-3-methylphenol	--	--		310 U	290 U	310 U	280 U	290 U	280 U	290 U	290 U
4-Chloroaniline	--	--		310 U	290 U	310 U	280 U	290 U	280 U	290 U	290 U
4-Chlorophenyl phenyl ether	--	--		310 U	290 U	310 U	280 U	290 U	280 U	290 U	290 U
4-Methylphenol	330	500000		310 U	290 U	310 U	280 U	290 U	280 U	290 U	290 U
4-Nitroaniline	--	--		310 U	290 U	310 U	280 U	290 U	280 U	290 U	290 U
4-Nitrophenol	--	--		2000 U	1800 U	1900 U	1800 U	1800 U	1800 U	1800 U	1800 U
Acenaphthene	20000	500000		310 U	290 U	310 U	280 U	180 J	260 J	290 U	290 U
Acenaphthylene	100000	500000		32 J	18 J	310 U	34 J	490	340	290 U	290 U
Acetophenone	--	--		310 U	290 U	310 U	280 U	290 U	280 U	290 U	290 U
Anthracene	100000	500000		16 J	16 J	32 J	150 J	760	480	290 U	12 J
Atrazine	--	--		380 U	350 U	380 U	350 U	350 U	350 U	350 U	350 U
Benzaldehyde	--	--		310 U	290 U	310 U	280 U	84 J	73 J	290 U	290 U
Benzo[a]anthracene	1000	5600		140 J	90 J	120 J	390	3800	3300	28 J	57 J
Benzo[a]pyrene	1000	1000		170 J	100 J	130 J	410	4100	3600	290 U	290 U
Benzo[b]fluoranthene	1000	5600		210 J	160 J	150 J	560	4900	3500	50 J	87 J
Benzo[g,h,i]perylene	100000	500000		72 J	48 J	44 J	180 J	2800	2700	290 U	91 J
Benzo[k]fluoranthene	800	56000		94 J	69 J	70 J	260 J	2000	1600	290 U	50 J
Bis(2-chloroethoxy)methane	--	--		310 U	290 U	310 U	280 U	290 U	280 U	290 U	290 U
Bis(2-chloroethyl) ether	--	--		310 U	290 U	310 U	280 U	290 U	280 U	290 U	290 U
Bis(2-ethylhexyl) phthalate	--	--		36 J B	56 J	51 J	97 J	130 J B	78 J B	62 J B	600 B
Butylbenzyl phthalate	--	--		310 U	32 J	310 U	18 J	290 U	280 U	290 U	290 U
Caprolactam	--	--		310 U	35 J B	42 J B	280 U	23 J	25 J	58 J B	98 J B
Carbazole	--	--		310 U	290 U	310 U	53 J	160 J	150 J	290 U	290 U

Table 2. Summary of Semivolatile Organic Compounds in Soil, Former Avis Headquarters, 900 Old Country Road, Garden City, New York

	NYSDEC	NYSDEC									
	Part 375	Part 375	Sample Designation:	GSB-32S	GSB-32W	GSB-32W	GSB-32W	GSB-33	GSB-33	GSB-34	GSB-34 DUP
Parameter	Unrestricted	Restricted	Sample Date:	2/2/2011	2/3/2011	2/3/2011	2/3/2011	2/2/2011	2/2/2011	6/3/2011	6/3/2011
(Concentrations in µg/kg)	Use	Commercial	Sample Depth (ft bls):	2-4	0-2	2-4	10-12	0-2	2-4	0-2 inches	0-2 inches
Chrysene	1000	56000		140 J	120 J	130 J	430	3800	3400	40 J	74 J
Dibenzo[a,h]anthracene	330	560		310 U	290 U	310 U	37 J	840	880	290 U	290 U
Dibenzofuran	7000	350000		310 U	290 U	310 U	26 J	120 J	160 J	290 U	290 U
Diethyl phthalate	--	--		43 J	290 U	310 U	280 U	290 U	32 J	290 U	290 U
Dimethyl phthalate	--	--		310 U	290 U	310 U	280 U	290 U	280 U	290 U	290 U
Di-n-butyl phthalate	--	--		310 U	290 U	310 U	280 U	290 U	280 U	290 U	290 U
Di-n-octyl phthalate	--	--		310 U	290 U	310 U	280 U	290 U	280 U	290 U	290 U
Diphenyl	--	--		310 U	290 U	310 U	280 U	30 J	45 J	290 U	290 U
Fluoranthene	100000	500000		210 J	170 J	240 J	720	5300	4500	60 J	110 J
Fluorene	30000	500000		310 U	290 U	310 U	21 J	340	410	290 U	290 U
Hexachlorobenzene	330	6000		310 U	290 U	310 U	280 U	290 U	280 U	290 U	290 U
Hexachlorobutadiene	--	--		310 U	290 U	310 U	280 U	290 U	280 U	290 U	290 U
Hexachlorocyclopentadiene	--	--		780 U	720 U	770 U	710 U	710 U	710 U	720 U	710 U
Hexachloroethane	--	--		310 U	290 U	310 U	280 U	290 U	280 U	290 U	290 U
Indeno[1,2,3-cd]pyrene	500	5600		85 J	57 J	53 J	200 J	3200	3100	290 U	290 U
Isophorone	--	--		310 U	290 U	310 U	280 U	290 U	280 U	290 U	290 U
Naphthalene	12000	500000		310 U	290 U	17 J	49 J	430	530	290 U	290 U
Nitrobenzene	--	69000		310 U	290 U	310 U	280 U	290 U	280 U	290 U	290 U
n-Nitrosodi-n-propylamine	--	--		310 U	290 U	310 U	280 U	290 U	280 U	290 U	290 U
n-Nitrosodiphenylamine	--	--		310 U	290 U	310 U	280 U	290 U	280 U	290 U	290 U
Pentachlorophenol	800	6700		780 U	720 U	770 U	710 U	710 U	710 U	720 U	710 U
Phenanthrene	100000	500000		29 J	78 J	150 J	460	2400	1300	24 J	54 J
Phenol	330	500000		310 U	290 U	310 U	280 U	290 U	280 U	290 U	290 U
Pyrene	100000	500000		190 J	130 J	200 J	740	6700	5400	60 J	150 J

J - Estimated value

U - Indicates that the compound was analyzed for but not detected

*- Laboratory Control Sample (LCS) or LCS Duplicate exceeds the control limits

DUP - Duplicate sample

µg/kg - Micrograms per kilogram

ft bls - Feet below land surface

NYSDEC - New York State Department of Environmental Conservation

-- No NYSDEC Part 375 Restricted Commercial Standards available

Bold data indicates that parameter was detected above the NYSDEC Part 375

Unrestricted Use Standards

Shaded data indicates that parameter was detected above the NYSDEC Part 375

Restricted Commercial Standards

Table 2. Summary of Semivolatile Organic Compounds in Soil, Former Avis Headquarters, 900 Old Country Road, Garden City, New York

Parameter (Concentrations in µg/kg)	NYSDEC Part 375 Unrestricted Use	NYSDEC Part 375 Restricted Commercial	Sample Designation: Sample Date: Sample Depth (ft bls):	GSB-34 6/3/2011 1-3	GSB-34 6/3/2011 3-5	GSB-34 6/3/2011 8-10	GSB-34 6/3/2011 17-19	GSB-36 6/2/2011 0-2 inches	GSB-36 6/2/2011 1-3	GSB-36 6/2/2011 3-5	GSB-36 6/2/2011 8-10	GSB-36 6/2/2011 16-18
	Use	Commercial										
2,2'-oxybis (1-chloropropane)	--	--		290 U *	290 U *	290 U *	280 U *	280 U	290 U	280 U	280 U	290 U
2,4,5-Trichlorophenol	--	--		1800 U	1800 U	1800 U	1800 U	1800 U	1900 U	1800 U	1800 U	1800 U
2,4,6-Trichlorophenol	--	--		290 U	290 U	290 U	280 U	280 U	290 U	280 U	280 U	290 U
2,4-Dichlorophenol	--	--		290 U	290 U	290 U	280 U	280 U	290 U	280 U	280 U	290 U
2,4-Dimethylphenol	--	--		290 U	290 U	290 U	280 U	280 U	290 U	280 U	280 U	290 U
2,4-Dinitrophenol	--	--		1800 U	1800 U	1800 U	1800 U	1800 U	1900 U	1800 U	1800 U	1800 U
2,4-Dinitrotoluene	--	--		290 U	290 U	290 U	280 U	280 U	290 U	280 U	280 U	290 U
2,6-Dinitrotoluene	--	--		290 U	290 U	290 U	280 U	280 U	290 U	280 U	280 U	290 U
2-Chloronaphthalene	--	--		290 U	290 U	290 U	280 U	280 U	290 U	280 U	280 U	290 U
2-Chlorophenol	--	--		290 U	290 U	290 U	280 U	280 U	290 U	280 U	280 U	290 U
2-Methylnaphthalene	--	--		290 U	290 U	290 U	280 U	280 U	290 U	280 U	280 U	290 U
2-Methylphenol	330	500000		290 U	290 U	290 U	280 U	280 U	290 U	280 U	280 U	290 U
2-Nitroaniline	--	--		720 U	710 U	730 U	700 U	700 U	730 U	700 U	700 U	720 U
2-Nitrophenol	--	--		290 U	290 U	290 U	280 U	280 U	290 U	280 U	280 U	290 U
3,3'-Dichlorobenzidine	--	--		360 U	350 U	360 U	340 U	340 U	360 U	340 U	340 U	360 U
3-Nitroaniline	--	--		720 U	710 U	730 U	700 U	700 U	730 U	700 U	700 U	720 U
4,6-Dinitro-2-methylphenol	--	--		1800 U	1800 U	1800 U	1800 U	1800 U	1900 U	1800 U	1800 U	1800 U
4-Bromophenyl phenyl ether	--	--		290 U	290 U	290 U	280 U	280 U	290 U	280 U	280 U	290 U
4-Chloro-3-methylphenol	--	--		290 U	290 U	290 U	280 U	280 U	290 U	280 U	280 U	290 U
4-Chloroaniline	--	--		290 U	290 U	290 U	280 U	280 U	290 U	280 U	280 U	290 U
4-Chlorophenyl phenyl ether	--	--		290 U	290 U	290 U	280 U	280 U	290 U	280 U	280 U	290 U
4-Methylphenol	330	500000		290 U	290 U	290 U	280 U	280 U	290 U	280 U	280 U	290 U
4-Nitroaniline	--	--		290 U	290 U	290 U	280 U	280 U	290 U	280 U	280 U	290 U
4-Nitrophenol	--	--		1800 U	1800 U	1800 U	1800 U	1800 U	1900 U	1800 U	1800 U	1800 U
Acenaphthene	20000	500000		290 U	290 U	290 U	280 U	280 U	290 U	280 U	280 U	290 U
Acenaphthylene	100000	500000		290 U	290 U	290 U	280 U	280 U	290 U	280 U	280 U	290 U
Acetophenone	--	--		290 U	290 U	290 U	280 U	280 U	290 U	280 U	280 U	290 U
Anthracene	100000	500000		290 U	290 U	290 U	280 U	280 U	290 U	280 U	280 U	290 U
Atrazine	--	--		360 U	350 U	360 U	340 U	340 U	360 U	340 U	340 U	360 U
Benzaldehyde	--	--		290 U	290 U	290 U	280 U	280 U	290 U	280 U	280 U	290 U
Benzo[a]anthracene	1000	5600		19 J	26 J	290 U	280 U	280 U	290 U	280 U	280 U	290 U
Benzo[a]pyrene	1000	1000		290 U	290 U	290 U	280 U	58 J	290 U	280 U	280 U	290 U
Benzo[b]fluoranthene	1000	5600		290 U	290 U	290 U	280 U	80 J	290 U	280 U	280 U	290 U
Benzo[g,h,i]perylene	100000	500000		290 U	290 U	290 U	280 U	280 U	290 U	280 U	280 U	290 U
Benzo[k]fluoranthene	800	56000		290 U	290 U	290 U	280 U	27 J	290 U	280 U	280 U	290 U
Bis(2-chloroethoxy)methane	--	--		290 U	290 U	290 U	280 U	280 U	290 U	280 U	280 U	290 U
Bis(2-chloroethyl) ether	--	--		290 U	290 U	290 U	280 U	280 U	290 U	280 U	280 U	290 U
Bis(2-ethylhexyl) phthalate	--	--		210 J B	540 B	630 B	260 J B	240 J B	29 J	280 U	280 U	510 B
Butylbenzyl phthalate	--	--		290 U	290 U	290 U	280 U	280 U	290 U	280 U	280 U	290 U
Caprolactam	--	--		63 J B	62 J B	61 J B	59 J B	140 J B	64 J B	43 J B	280 U	80 J B
Carbazole	--	--		290 U	290 U	290 U	280 U	280 U	290 U	280 U	280 U	290 U

Table 2. Summary of Semivolatile Organic Compounds in Soil, Former Avis Headquarters, 900 Old Country Road, Garden City, New York

	NYSDEC	NYSDEC										
	Part 375	Part 375	Sample Designation:	GSB-34	GSB-34	GSB-34	GSB-34	GSB-36	GSB-36	GSB-36	GSB-36	GSB-36
Parameter	Unrestricted	Restricted	Sample Date:	6/3/2011	6/3/2011	6/3/2011	6/3/2011	6/2/2011	6/2/2011	6/2/2011	6/2/2011	6/2/2011
(Concentrations in µg/kg)	Use	Commercial	Sample Depth (ft bls):	1-3	3-5	8-10	17-19	0-2 inches	1-3	3-5	8-10	16-18
Chrysene	1000	56000		23 J	37 J	290 U	280 U	280 U	290 U	280 U	280 U	290 U
Dibenzo[a,h]anthracene	330	560		290 U	290 U	290 U	280 U	280 U	290 U	280 U	280 U	290 U
Dibenzofuran	7000	350000		290 U	290 U	290 U	280 U	280 U	290 U	280 U	280 U	290 U
Diethyl phthalate	--	--		290 U	290 U	290 U	280 U	280 U	290 U	280 U	280 U	290 U
Dimethyl phthalate	--	--		290 U	290 U	290 U	280 U	280 U	290 U	280 U	280 U	290 U
Di-n-butyl phthalate	--	--		290 U	290 U	290 U	280 U	280 U	290 U	280 U	280 U	290 U
Di-n-octyl phthalate	--	--		290 U	290 U	290 U	280 U	280 U	290 U	280 U	280 U	290 U
Diphenyl	--	--		290 U	290 U	290 U	280 U	280 U	290 U	280 U	280 U	290 U
Fluoranthene	100000	500000		26 J	29 J	290 U	280 U	280 U	17 J	280 U	280 U	290 U
Fluorene	30000	500000		290 U	290 U	290 U	280 U	280 U	290 U	280 U	280 U	290 U
Hexachlorobenzene	330	6000		290 U	290 U	290 U	280 U	280 U	290 U	280 U	280 U	290 U
Hexachlorobutadiene	--	--		290 U	290 U	290 U	280 U	280 U	290 U	280 U	280 U	290 U
Hexachlorocyclopentadiene	--	--		720 U	710 U	730 U	700 U	700 U	730 U	700 U	700 U	720 U
Hexachloroethane	--	--		290 U	290 U	290 U	280 U	280 U	290 U	280 U	280 U	290 U
Indeno[1,2,3-cd]pyrene	500	5600		290 U	290 U	290 U	280 U	280 U	290 U	280 U	280 U	290 U
Isophorone	--	--		290 U	290 U	290 U	280 U	280 U	290 U	280 U	280 U	290 U
Naphthalene	12000	500000		290 U	290 U	290 U	280 U	280 U	290 U	280 U	280 U	290 U
Nitrobenzene	--	69000		290 U	290 U	290 U	280 U	280 U	290 U	280 U	280 U	290 U
n-Nitrosodi-n-propylamine	--	--		290 U	290 U	290 U	280 U	280 U	290 U	280 U	280 U	290 U
n-Nitrosodiphenylamine	--	--		290 U	290 U	290 U	280 U	280 U	290 U	280 U	280 U	290 U
Pentachlorophenol	800	6700		720 U	710 U	730 U	700 U	700 U	730 U	700 U	700 U	720 U
Phenanthrene	100000	500000		17 J	16 J	290 U	280 U	280 U	290 U	280 U	280 U	290 U
Phenol	330	500000		290 U	290 U	290 U	280 U	280 U	290 U	280 U	280 U	290 U
Pyrene	100000	500000		37 J	56 J	290 U	280 U	70 J	290 U	280 U	280 U	290 U

J - Estimated value

U - Indicates that the compound was analyzed for but not detected

*- Laboratory Control Sample (LCS) or LCS Duplicate exceeds the control limits

DUP - Duplicate sample

µg/kg - Micrograms per kilogram

ft bls - Feet below land surface

NYSDEC - New York State Department of Environmental Conservation

-- No NYSDEC Part 375 Restricted Commercial Standards available

Bold data indicates that parameter was detected above the NYSDEC Part 375

Unrestricted Use Standards

Shaded data indicates that parameter was detected above the NYSDEC Part 375

Restricted Commercial Standards

Table 2. Summary of Semivolatile Organic Compounds in Soil, Former Avis Headquarters, 900 Old Country Road, Garden City, New York

Parameter (Concentrations in µg/kg)	NYSDEC Part 375 Unrestricted Use	NYSDEC Part 375 Restricted Commercial	Sample Designation: Sample Date: Sample Depth (ft bls):	GSB-37 6/2/2011 0-2 inches	GSB-37 6/2/2011 1-3	GSB-37 6/2/2011 3-5	GSB-37 6/2/2011 8-10	GSB-37 6/2/2011 16-18	GSB-38 6/2/2011 0-2 inches	GSB-38 DUP 6/2/2011 0-2	GSB-38 6/2/2011 1-3
2,2'-oxybis (1-chloropropane)	--	--		320 U	310 U	300 U	280 U	290 U	290 U	290 U	320 U
2,4,5-Trichlorophenol	--	--		2000 U	1900 U	1900 U	1800 U	1800 U	1800 U	1800 U	2000 U
2,4,6-Trichlorophenol	--	--		320 U	310 U	300 U	280 U	290 U	290 U	290 U	320 U
2,4-Dichlorophenol	--	--		320 U	310 U	300 U	280 U	290 U	290 U	290 U	320 U
2,4-Dimethylphenol	--	--		320 U	310 U	300 U	280 U	290 U	290 U	290 U	320 U
2,4-Dinitrophenol	--	--		2000 U	1900 U	1900 U	1800 U	1800 U	1800 U	1800 U	2000 U
2,4-Dinitrotoluene	--	--		320 U	310 U	300 U	280 U	290 U	290 U	290 U	320 U
2,6-Dinitrotoluene	--	--		320 U	310 U	300 U	280 U	290 U	290 U	290 U	320 U
2-Chloronaphthalene	--	--		320 U	310 U	300 U	280 U	290 U	290 U	290 U	320 U
2-Chlorophenol	--	--		320 U	310 U	300 U	280 U	290 U	290 U	290 U	320 U
2-Methylnaphthalene	--	--		320 U	310 U	300 U	280 U	290 U	290 U	290 U	320 U
2-Methylphenol	330	500000		320 U	310 U	300 U	280 U	290 U	290 U	290 U	320 U
2-Nitroaniline	--	--		790 U	770 U	740 U	700 U	730 U	710 U	710 U	800 U
2-Nitrophenol	--	--		320 U	310 U	300 U	280 U	290 U	290 U	290 U	320 U
3,3'-Dichlorobenzidine	--	--		390 U	380 U	360 U	340 U	360 U	350 U	350 U	400 U
3-Nitroaniline	--	--		790 U	770 U	740 U	700 U	730 U	710 U	710 U	800 U
4,6-Dinitro-2-methylphenol	--	--		2000 U	1900 U	1900 U	1800 U	1800 U	1800 U	1800 U	2000 U
4-Bromophenyl phenyl ether	--	--		320 U	310 U	300 U	280 U	290 U	290 U	290 U	320 U
4-Chloro-3-methylphenol	--	--		320 U	310 U	300 U	280 U	290 U	290 U	290 U	320 U
4-Chloroaniline	--	--		320 U	310 U	300 U	280 U	290 U	290 U	290 U	320 U
4-Chlorophenyl phenyl ether	--	--		320 U	310 U	300 U	280 U	290 U	290 U	290 U	320 U
4-Methylphenol	330	500000		320 U	310 U	300 U	280 U	290 U	290 U	290 U	320 U
4-Nitroaniline	--	--		320 U	310 U	300 U	280 U	290 U	290 U	290 U	320 U
4-Nitrophenol	--	--		2000 U	1900 U	1900 U	1800 U	1800 U	1800 U	1800 U	2000 U
Acenaphthene	20000	500000		320 U	310 U	300 U	280 U	290 U	290 U	290 U	320 U
Acenaphthylene	100000	500000		320 U	310 U	300 U	280 U	290 U	290 U	290 U	320 U
Acetophenone	--	--		320 U	310 U	300 U	280 U	290 U	290 U	290 U	320 U
Anthracene	100000	500000		320 U	310 U	300 U	280 U	290 U	290 U	290 U	320 U
Atrazine	--	--		390 U	380 U	360 U	340 U	360 U	350 U	350 U	400 U
Benzaldehyde	--	--		320 U	310 U	300 U	280 U	290 U	290 U	290 U	320 U
Benzo[a]anthracene	1000	5600		47 J	310 U	300 U	280 U	290 U	290	350	320 U
Benzo[a]pyrene	1000	1000		60 J	310 U	300 U	280 U	290 U	390	540	320 U
Benzo[b]fluoranthene	1000	5600		91 J	310 U	300 U	280 U	290 U	550	730	15 J
Benzo[g,h,i]perylene	100000	500000		320 U	310 U	300 U	280 U	290 U	350	450	320 U
Benzo[k]fluoranthene	800	56000		31 J	310 U	300 U	280 U	290 U	210 J	310	320 U
Bis(2-chloroethoxy)methane	--	--		320 U	310 U	300 U	280 U	290 U	290 U	290 U	320 U
Bis(2-chloroethyl) ether	--	--		320 U	310 U	300 U	280 U	290 U	290 U	290 U	320 U
Bis(2-ethylhexyl) phthalate	--	--		240 J B	1100 B	220 J B	240 J B	290 U	330 B	530 B	320 U
Butylbenzyl phthalate	--	--		320 U	310 U	300 U	280 U	290 U	290 U	290 U	320 U
Caprolactam	--	--		170 J B	84 J B	160 J B	77 J B	53 J B	110 J B	150 J B	64 J B
Carbazole	--	--		320 U	310 U	300 U	280 U	290 U	290 U	290 U	320 U

Table 2. Summary of Semivolatile Organic Compounds in Soil, Former Avis Headquarters, 900 Old Country Road, Garden City, New York

Parameter (Concentrations in µg/kg)	NYSDEC Part 375 Unrestricted Use	NYSDEC Part 375 Restricted Commercial	Sample Designation: Sample Date: Sample Depth (ft bls):	GSB-37 6/2/2011 0-2 inches	GSB-37 6/2/2011 1-3	GSB-37 6/2/2011 3-5	GSB-37 6/2/2011 8-10	GSB-37 6/2/2011 16-18	GSB-38 6/2/2011 0-2 inches	GSB-38 DUP 6/2/2011 0-2	GSB-38 6/2/2011 1-3
Chrysene	1000	56000		59 J	310 U	300 U	280 U	290 U	400	530	320 U
Dibenzo[a,h]anthracene	330	560		320 U	310 U	300 U	280 U	290 U	290 U	72 J	320 U
Dibenzofuran	7000	350000		320 U	310 U	300 U	280 U	290 U	290 U	290 U	320 U
Diethyl phthalate	--	--		320 U	310 U	300 U	280 U	290 U	290 U	290 U	320 U
Dimethyl phthalate	--	--		320 U	310 U	300 U	280 U	290 U	290 U	290 U	320 U
Di-n-butyl phthalate	--	--		320 U	310 U	300 U	280 U	290 U	290 U	290 U	320 U
Di-n-octyl phthalate	--	--		320 U	310 U	300 U	280 U	290 U	290 U	290 U	320 U
Diphenyl	--	--		320 U	310 U	300 U	280 U	290 U	290 U	290 U	320 U
Fluoranthene	100000	500000		320 U	310 U	300 U	280 U	290 U	420	420	320 U
Fluorene	30000	500000		320 U	310 U	300 U	280 U	290 U	290 U	290 U	320 U
Hexachlorobenzene	330	6000		320 U	310 U	300 U	280 U	290 U	290 U	290 U	320 U
Hexachlorobutadiene	--	--		320 U	310 U	300 U	280 U	290 U	290 U	290 U	320 U
Hexachlorocyclopentadiene	--	--		790 U	770 U	740 U	700 U	730 U	710 U	710 U	800 U
Hexachloroethane	--	--		320 U	310 U	300 U	280 U	290 U	290 U	290 U	320 U
Indeno[1,2,3-cd]pyrene	500	5600		320 U	310 U	300 U	280 U	290 U	320	440	320 U
Isophorone	--	--		320 U	310 U	300 U	280 U	290 U	290 U	290 U	320 U
Naphthalene	12000	500000		320 U	310 U	300 U	280 U	290 U	290 U	290 U	320 U
Nitrobenzene	--	69000		320 U	310 U	300 U	280 U	290 U	290 U	290 U	320 U
n-Nitrosodi-n-propylamine	--	--		320 U	310 U	300 U	280 U	290 U	290 U	290 U	320 U
n-Nitrosodiphenylamine	--	--		320 U	310 U	300 U	280 U	290 U	290 U	290 U	320 U
Pentachlorophenol	800	6700		790 U	770 U	740 U	700 U	730 U	710 U	710 U	800 U
Phenanthrene	100000	500000		320 U	310 U	300 U	280 U	290 U	150 J	190 J	320 U
Phenol	330	500000		320 U	310 U	300 U	280 U	290 U	290 U	290 U	320 U
Pyrene	100000	500000		81 J	310 U	300 U	280 U	290 U	740	570	320 U

J - Estimated value

U - Indicates that the compound was analyzed for but not detected

*- Laboratory Control Sample (LCS) or LCS Duplicate exceeds the control limits

DUP - Duplicate sample

µg/kg - Micrograms per kilogram

ft bls - Feet below land surface

NYSDEC - New York State Department of Environmental Conservation

-- No NYSDEC Part 375 Restricted Commercial Standards available

Bold data indicates that parameter was detected above the NYSDEC Part 375

Unrestricted Use Standards

Shaded data indicates that parameter was detected above the NYSDEC Part 375

Restricted Commercial Standards

Table 2. Summary of Semivolatile Organic Compounds in Soil, Former Avis Headquarters, 900 Old Country Road, Garden City, New York

	NYSDEC Part 375	NYSDEC Part 375									
Parameter	Unrestricted	Restricted	Sample Designation:	GSB-38	GSB-38	GSB-38	GSB-39	GSB-39	GSB-39	GSB-39	GSB-39
(Concentrations in µg/kg)	Use	Commercial	Sample Date:	6/2/2011	6/2/2011	6/2/2011	6/1/2011	6/1/2011	6/1/2011	6/1/2011	6/1/2011
			Sample Depth (ft bls):	3-5	8-10	17.5-19.5	0-2 inches	1-3	3-5	8-10	18-20
2,2'-oxybis (1-chloropropane)	--	--		300 U	280 U	300 U	580 U	290 U	280 U	280 U	290 U
2,4,5-Trichlorophenol	--	--		1900 U	1800 U	1900 U	3600 U	1800 U	1700 U	1800 U	1800 U
2,4,6-Trichlorophenol	--	--		300 U	280 U	300 U	580 U	290 U	280 U	280 U	290 U
2,4-Dichlorophenol	--	--		300 U	280 U	300 U	580 U	290 U	280 U	280 U	290 U
2,4-Dimethylphenol	--	--		300 U	280 U	300 U	580 U	290 U	280 U	280 U	290 U
2,4-Dinitrophenol	--	--		1900 U	1800 U	1900 U	3600 U	1800 U	1700 U	1800 U	1800 U
2,4-Dinitrotoluene	--	--		300 U	430	300 U	580 U	290 U	280 U	280 U	290 U
2,6-Dinitrotoluene	--	--		300 U	280 U	300 U	580 U	290 U	280 U	280 U	290 U
2-Chloronaphthalene	--	--		300 U	280 U	300 U	580 U	290 U	280 U	280 U	290 U
2-Chlorophenol	--	--		300 U	280 U	300 U	580 U	290 U	280 U	280 U	290 U
2-Methylnaphthalene	--	--		300 U	280 U	300 U	580 U	290 U	280 U	280 U	290 U
2-Methylphenol	330	500000		300 U	280 U	300 U	580 U	290 U	280 U	280 U	290 U
2-Nitroaniline	--	--		730 U	690 U	740 U	1400 U	720 U	690 U	700 U	710 U
2-Nitrophenol	--	--		300 U	280 U	300 U	580 U	290 U	280 U	280 U	290 U
3,3'-Dichlorobenzidine	--	--		360 U	340 U	360 U	710 U	360 U	340 U	340 U	350 U
3-Nitroaniline	--	--		730 U	690 U	740 U	1400 U	720 U	690 U	700 U	710 U
4,6-Dinitro-2-methylphenol	--	--		1900 U	1800 U	1900 U	3600 U *	1800 U *	1700 U *	1800 U *	1800 U *
4-Bromophenyl phenyl ether	--	--		300 U	280 U	300 U	580 U	290 U	280 U	280 U	290 U
4-Chloro-3-methylphenol	--	--		300 U	280 U	300 U	580 U	290 U	280 U	280 U	290 U
4-Chloroaniline	--	--		300 U	280 U	300 U	580 U	290 U	280 U	280 U	290 U
4-Chlorophenyl phenyl ether	--	--		300 U	280 U	300 U	580 U	290 U	280 U	280 U	290 U
4-Methylphenol	330	500000		300 U	280 U	300 U	580 U	290 U	280 U	280 U	290 U
4-Nitroaniline	--	--		300 U	280 U	300 U	580 U	290 U	280 U	280 U	290 U
4-Nitrophenol	--	--		1900 U	1800 U	1900 U	3600 U	1800 U	1700 U	1800 U	1800 U
Acenaphthene	20000	500000		300 U	280 U	300 U	580 U	290 U	280 U	280 U	290 U
Acenaphthylene	100000	500000		300 U	280 U	300 U	190 J	290 U	280 U	280 U	290 U
Acetophenone	--	--		300 U	280 U	300 U	580 U	290 U	280 U	280 U	290 U
Anthracene	100000	500000		300 U	280 U	300 U	150 J	290 U	280 U	280 U	290 U
Atrazine	--	--		360 U	340 U	360 U	710 U	360 U	340 U	340 U	350 U
Benzaldehyde	--	--		300 U	280 U	300 U	580 U	290 U	280 U	280 U	290 U
Benzo[a]anthracene	1000	5600		300 U	280 U	300 U	1000	290 U	280 U	280 U	290 U
Benzo[a]pyrene	1000	1000		300 U	280 U	300 U	1400	290 U	280 U	280 U	290 U
Benzo[b]fluoranthene	1000	5600		300 U	280 U	300 U	1400	290 U	280 U	280 U	290 U
Benzo[g,h,i]perylene	100000	500000		300 U	280 U	300 U	1700	290 U	280 U	280 U	290 U
Benzo[k]fluoranthene	800	56000		300 U	280 U	300 U	660	290 U	280 U	280 U	290 U
Bis(2-chloroethoxy)methane	--	--		300 U	280 U	300 U	580 U	290 U	280 U	280 U	290 U
Bis(2-chloroethyl) ether	--	--		300 U	280 U	300 U	580 U	290 U	280 U	280 U	290 U
Bis(2-ethylhexyl) phthalate	--	--		300 U	100 J	300 U	63 J	290 U	31 J	280 U	290 U
Butylbenzyl phthalate	--	--		300 U	280 U	300 U	580 U	290 U	280 U	280 U	290 U
Caprolactam	--	--		50 J B	50 J B	56 J B	61 J	27 J	44 J	54 J	35 J
Carbazole	--	--		300 U	280 U	300 U	580 U	290 U	280 U	280 U	290 U

Table 2. Summary of Semivolatile Organic Compounds in Soil, Former Avis Headquarters, 900 Old Country Road, Garden City, New York

	NYSDEC	NYSDEC									
	Part 375	Part 375	Sample Designation:	GSB-38	GSB-38	GSB-38	GSB-39	GSB-39	GSB-39	GSB-39	GSB-39
Parameter	Unrestricted	Restricted	Sample Date:	6/2/2011	6/2/2011	6/2/2011	6/1/2011	6/1/2011	6/1/2011	6/1/2011	6/1/2011
(Concentrations in µg/kg)	Use	Commercial	Sample Depth (ft bls):	3-5	8-10	17.5-19.5	0-2 inches	1-3	3-5	8-10	18-20
Chrysene	1000	56000		300 U	280 U	300 U	1100	290 U	280 U	280 U	290 U
Dibenzo[a,h]anthracene	330	560		300 U	280 U	300 U	830	290 U	280 U	280 U	290 U
Dibenzofuran	7000	350000		300 U	280 U	300 U	580 U	290 U	280 U	280 U	290 U
Diethyl phthalate	--	--		300 U	280 U	300 U	580 U	290 U	280 U	280 U	290 U
Dimethyl phthalate	--	--		300 U	280 U	300 U	580 U	290 U	280 U	280 U	290 U
Di-n-butyl phthalate	--	--		300 U	280 U	300 U	580 U	290 U	280 U	280 U	290 U
Di-n-octyl phthalate	--	--		300 U	280 U	300 U	350 J	290 U	280 U	280 U	290 U
Diphenyl	--	--		300 U	280 U	300 U	580 U	290 U	280 U	280 U	290 U
Fluoranthene	100000	500000		300 U	280 U	300 U	840	290 U	280 U	280 U	290 U
Fluorene	30000	500000		300 U	280 U	300 U	580 U	290 U	280 U	280 U	290 U
Hexachlorobenzene	330	6000		300 U	280 U	300 U	580 U	290 U	280 U	280 U	290 U
Hexachlorobutadiene	--	--		300 U	280 U	300 U	580 U	290 U	280 U	280 U	290 U
Hexachlorocyclopentadiene	--	--		730 U	690 U	740 U	1400 U	720 U	690 U	700 U	710 U
Hexachloroethane	--	--		300 U	280 U	300 U	580 U	290 U	280 U	280 U	290 U
Indeno[1,2,3-cd]pyrene	500	5600		300 U	280 U	300 U	1700	290 U	280 U	280 U	290 U
Isophorone	--	--		300 U	280 U	300 U	580 U	290 U	280 U	280 U	290 U
Naphthalene	12000	500000		300 U	280 U	300 U	580 U	290 U	280 U	280 U	290 U
Nitrobenzene	--	69000		300 U	280 U	300 U	580 U	290 U	280 U	280 U	290 U
n-Nitrosodi-n-propylamine	--	--		300 U	280 U	300 U	580 U	290 U	280 U	280 U	290 U
n-Nitrosodiphenylamine	--	--		300 U	280 U	300 U	580 U	290 U	280 U	280 U	290 U
Pentachlorophenol	800	6700		730 U	690 U	740 U	1400 U	720 U	690 U	700 U	710 U
Phenanthrene	100000	500000		300 U	280 U	300 U	360 J	290 U	280 U	280 U	290 U
Phenol	330	500000		300 U	280 U	300 U	580 U	290 U	280 U	280 U	290 U
Pyrene	100000	500000		300 U	280 U	300 U	1700	290 U	280 U	280 U	290 U

J - Estimated value

U - Indicates that the compound was analyzed for but not detected

*- Laboratory Control Sample (LCS) or LCS Duplicate exceeds the control limits

DUP - Duplicate sample

µg/kg - Micrograms per kilogram

ft bls - Feet below land surface

NYSDEC - New York State Department of Environmental Conservation

-- No NYSDEC Part 375 Restricted Commercial Standards available

Bold data indicates that parameter was detected above the NYSDEC Part 375

Unrestricted Use Standards

Shaded data indicates that parameter was detected above the NYSDEC Part 375

Restricted Commercial Standards

Table 2. Summary of Semivolatile Organic Compounds in Soil, Former Avis Headquarters, 900 Old Country Road, Garden City, New York

	NYSDEC Part 375	NYSDEC Part 375									
Parameter	Unrestricted	Restricted	Sample Designation:	GSB-40	GSB-40 DUP	GSB-40	GSB-40	GSB-40	GSB-40	GSB-41	GSB-41
(Concentrations in µg/kg)	Use	Commercial	Sample Date:	6/1/2011	6/1/2011	6/1/2011	6/1/2011	6/1/2011	6/1/2011	6/1/2011	6/1/2011
			Sample Depth (ft bls):	0-2 inches	0-2	1-3	3-5	8-10	17-19	0-2 inches	1-3
2,2'-oxybis (1-chloropropane)	--	--		290 U	290 U	290 U	280 U	280 U	280 U	290 U	280 U
2,4,5-Trichlorophenol	--	--		1800 U	1800 U	1800 U	1700 U	1800 U	1700 U	1800 U	1800 U
2,4,6-Trichlorophenol	--	--		290 U	290 U	290 U	280 U	280 U	280 U	290 U	280 U
2,4-Dichlorophenol	--	--		290 U	290 U	290 U	280 U	280 U	280 U	290 U	280 U
2,4-Dimethylphenol	--	--		290 U	290 U	290 U	280 U	280 U	280 U	290 U	280 U
2,4-Dinitrophenol	--	--		1800 U	1800 U	1800 U	1700 U	1800 U	1700 U	1800 U	1800 U
2,4-Dinitrotoluene	--	--		290 U	290 U	290 U	280 U	280 U	280 U	290 U	280 U
2,6-Dinitrotoluene	--	--		290 U	290 U	290 U	280 U	280 U	280 U	290 U	280 U
2-Chloronaphthalene	--	--		290 U	290 U	290 U	280 U	280 U	280 U	290 U	280 U
2-Chlorophenol	--	--		290 U	290 U	290 U	280 U	280 U	280 U	290 U	280 U
2-Methylnaphthalene	--	--		290 U	290 U	290 U	280 U	280 U	280 U	290 U	280 U
2-Methylphenol	330	500000		290 U	290 U	290 U	280 U	280 U	280 U	290 U	280 U
2-Nitroaniline	--	--		720 U	720 U	710 U	690 U	690 U	690 U	720 U	700 U
2-Nitrophenol	--	--		290 U	290 U	290 U	280 U	280 U	280 U	290 U	280 U
3,3'-Dichlorobenzidine	--	--		350 U	360 U	350 U	340 U	340 U	340 U	360 U	350 U
3-Nitroaniline	--	--		720 U	720 U	710 U	690 U	690 U	690 U	720 U	700 U
4,6-Dinitro-2-methylphenol	--	--		1800 U *	1800 U *	1800 U *	1700 U *	1800 U *	1700 U *	1800 U	1800 U
4-Bromophenyl phenyl ether	--	--		290 U	290 U	290 U	280 U	280 U	280 U	290 U	280 U
4-Chloro-3-methylphenol	--	--		290 U	290 U	290 U	280 U	280 U	280 U	290 U	280 U
4-Chloroaniline	--	--		290 U	290 U	290 U	280 U	280 U	280 U	290 U	280 U
4-Chlorophenyl phenyl ether	--	--		290 U	290 U	290 U	280 U	280 U	280 U	290 U	280 U
4-Methylphenol	330	500000		290 U	290 U	290 U	280 U	280 U	280 U	290 U	280 U
4-Nitroaniline	--	--		290 U	290 U	290 U	280 U	280 U	280 U	290 U	280 U
4-Nitrophenol	--	--		1800 U	1800 U	1800 U	1700 U	1800 U	1700 U	1800 U	1800 U
Acenaphthene	20000	500000		290 U	290 U	290 U	280 U	280 U	280 U	290 U	280 U
Acenaphthylene	100000	500000		290 U	290 U	290 U	280 U	280 U	280 U	110 J	280 U
Acetophenone	--	--		290 U	290 U	290 U	280 U	280 U	280 U	290 U	280 U
Anthracene	100000	500000		290 U	290 U	290 U	280 U	280 U	280 U	44 J	280 U
Atrazine	--	--		350 U	360 U	350 U	340 U	340 U	340 U	360 U	350 U
Benzaldehyde	--	--		290 U	290 U	290 U	280 U	280 U	280 U	290 U	280 U
Benzo[a]anthracene	1000	5600		15 J	26 J	290 U	280 U	280 U	280 U	600	280 U
Benzo[a]pyrene	1000	1000		24 J	47 J	290 U	280 U	280 U	280 U	830	280 U
Benzo[b]fluoranthene	1000	5600		42 J	66 J	290 U	280 U	280 U	280 U	1100	280 U
Benzo[g,h,i]perylene	100000	500000		240 J	390	290 U	280 U	280 U	280 U	800	280 U
Benzo[k]fluoranthene	800	56000		290 U	26 J	290 U	280 U	280 U	280 U	520	280 U
Bis(2-chloroethoxy)methane	--	--		290 U	290 U	290 U	280 U	280 U	280 U	290 U	280 U
Bis(2-chloroethyl) ether	--	--		290 U	290 U	290 U	280 U	280 U	280 U	290 U	280 U
Bis(2-ethylhexyl) phthalate	--	--		290 U	45 J	230 J	280 U	280 U	280 U	38 J	55 J
Butylbenzyl phthalate	--	--		290 U	290 U	290 U	280 U	280 U	280 U	290 U	280 U
Caprolactam	--	--		63 J	63 J	34 J	39 J	56 J	35 J	38 J	29 J
Carbazole	--	--		290 U	290 U	290 U	280 U	280 U	280 U	290 U	280 U

Table 2. Summary of Semivolatile Organic Compounds in Soil, Former Avis Headquarters, 900 Old Country Road, Garden City, New York

Parameter (Concentrations in µg/kg)	NYSDEC Part 375 Unrestricted Use	NYSDEC Part 375 Restricted Commercial	Sample Designation: Sample Date: Sample Depth (ft bls):	GSB-40 6/1/2011 0-2 inches	GSB-40 DUP 6/1/2011 0-2	GSB-40 6/1/2011 1-3	GSB-40 6/1/2011 3-5	GSB-40 6/1/2011 8-10	GSB-40 6/1/2011 17-19	GSB-41 6/1/2011 0-2 inches	GSB-41 6/1/2011 1-3
Chrysene	1000	56000		290 U	41 J	290 U	280 U	280 U	280 U	650	280 U
Dibenzo[a,h]anthracene	330	560		290 U	320	290 U	280 U	280 U	280 U	440	280 U
Dibenzofuran	7000	350000		290 U	290 U	290 U	280 U	280 U	280 U	290 U	280 U
Diethyl phthalate	--	--		290 U	290 U	290 U	280 U	280 U	280 U	290 U	280 U
Dimethyl phthalate	--	--		290 U	290 U	290 U	280 U	280 U	280 U	290 U	280 U
Di-n-butyl phthalate	--	--		290 U	290 U	290 U	280 U	280 U	280 U	290 U	280 U
Di-n-octyl phthalate	--	--		290 U	290 U	290 U	280 U	280 U	280 U	290 U	280 U
Diphenyl	--	--		290 U	290 U	290 U	280 U	280 U	280 U	290 U	280 U
Fluoranthene	100000	500000		25 J	41 J	290 U	280 U	280 U	280 U	720	280 U
Fluorene	30000	500000		290 U	290 U	290 U	280 U	280 U	280 U	290 U	280 U
Hexachlorobenzene	330	6000		290 U	290 U	290 U	280 U	280 U	280 U	290 U	280 U
Hexachlorobutadiene	--	--		290 U	290 U	290 U	280 U	280 U	280 U	290 U	280 U
Hexachlorocyclopentadiene	--	--		720 U	720 U	710 U	690 U	690 U	690 U	720 U	700 U
Hexachloroethane	--	--		290 U	290 U	290 U	280 U	280 U	280 U	290 U	280 U
Indeno[1,2,3-cd]pyrene	500	5600		110 J	360	290 U	280 U	280 U	280 U	860	280 U
Isophorone	--	--		290 U	290 U	290 U	280 U	280 U	280 U	290 U	280 U
Naphthalene	12000	500000		290 U	290 U	290 U	280 U	280 U	280 U	290 U	280 U
Nitrobenzene	--	69000		290 U	290 U	290 U	280 U	280 U	280 U	290 U	280 U
n-Nitrosodi-n-propylamine	--	--		290 U	290 U	290 U	280 U	280 U	280 U	290 U	280 U
n-Nitrosodiphenylamine	--	--		290 U	290 U	290 U	280 U	280 U	280 U	290 U	280 U
Pentachlorophenol	800	6700		720 U	720 U	710 U	690 U	690 U	690 U	720 U	700 U
Phenanthrene	100000	500000		290 U	290 U	290 U	280 U	280 U	280 U	110 J	280 U
Phenol	330	500000		290 U	290 U	290 U	280 U	280 U	280 U	290 U	280 U
Pyrene	100000	500000		31 J	68 J	290 U	280 U	280 U	280 U	830	280 U

J - Estimated value

U - Indicates that the compound was analyzed for but not detected

*- Laboratory Control Sample (LCS) or LCS Duplicate exceeds the control limits

DUP - Duplicate sample

µg/kg - Micrograms per kilogram

ft bls - Feet below land surface

NYSDEC - New York State Department of Environmental Conservation

-- No NYSDEC Part 375 Restricted Commercial Standards available

Bold data indicates that parameter was detected above the NYSDEC Part 375

Unrestricted Use Standards

Shaded data indicates that parameter was detected above the NYSDEC Part 375

Restricted Commercial Standards

Table 2. Summary of Semivolatile Organic Compounds in Soil, Former Avis Headquarters, 900 Old Country Road, Garden City, New York

	NYSDEC	NYSDEC										
	Part 375	Part 375	Sample Designation:	GSB-41	GSB-41	GSB-41	GSB-42	GSB-42	GSB-42	GSB-42	GSB-42	GSB-44
Parameter	Unrestricted	Restricted	Sample Date:	6/1/2011	6/1/2011	6/1/2011	6/2/2011	6/2/2011	6/2/2011	6/2/2011	6/2/2011	1/31/2011
(Concentrations in µg/kg)	Use	Commercial	Sample Depth (ft bls):	3-5	8-10	18-20	0-2 inches	1-3	3-5	8-10	17-19	0-2
2,2'-oxybis (1-chloropropane)	--	--		290 U	280 U	280 U	300 U	340 U	310 U	280 U	280 U	290 U
2,4,5-Trichlorophenol	--	--		1800 U	1800 U	1800 U	1900 U	2100 U	1900 U	1700 U	1800 U	1800 U
2,4,6-Trichlorophenol	--	--		290 U	280 U	280 U	300 U	340 U	310 U	280 U	280 U	290 U
2,4-Dichlorophenol	--	--		290 U	280 U	280 U	300 U	340 U	310 U	280 U	280 U	290 U
2,4-Dimethylphenol	--	--		290 U	280 U	280 U	300 U	340 U	310 U	280 U	280 U	290 U
2,4-Dinitrophenol	--	--		1800 U	1800 U	1800 U	1900 U	2100 U	1900 U	1700 U	1800 U	1800 U
2,4-Dinitrotoluene	--	--		290 U	280 U	280 U	300 U	340 U	310 U	280 U	280 U	290 U
2,6-Dinitrotoluene	--	--		290 U	280 U	280 U	300 U	340 U	310 U	280 U	280 U	290 U
2-Chloronaphthalene	--	--		290 U	280 U	280 U	300 U	340 U	310 U	280 U	280 U	290 U
2-Chlorophenol	--	--		290 U	280 U	280 U	300 U	340 U	310 U	280 U	280 U	290 U
2-Methylnaphthalene	--	--		290 U	280 U	280 U	300 U	340 U	310 U	280 U	280 U	290 U
2-Methylphenol	330	500000		290 U	280 U	280 U	300 U	340 U	310 U	280 U	280 U	290 U
2-Nitroaniline	--	--		720 U	690 U	690 U	730 U	840 U	770 U	690 U	700 U	720 U
2-Nitrophenol	--	--		290 U	280 U	280 U	300 U	340 U	310 U	280 U	280 U	290 U
3,3'-Dichlorobenzidine	--	--		350 U	340 U	340 U	360 U	410 U	380 U	340 U	340 U	360 U
3-Nitroaniline	--	--		720 U	690 U	690 U	730 U	840 U	770 U	690 U	700 U	720 U
4,6-Dinitro-2-methylphenol	--	--		1800 U	1800 U	1800 U	1900 U	2100 U	1900 U	1700 U	1800 U	1800 U
4-Bromophenyl phenyl ether	--	--		290 U	280 U	280 U	300 U	340 U	310 U	280 U	280 U	290 U
4-Chloro-3-methylphenol	--	--		290 U	280 U	280 U	300 U	340 U	310 U	280 U	280 U	290 U
4-Chloroaniline	--	--		290 U	280 U	280 U	300 U	340 U	310 U	280 U	280 U	290 U
4-Chlorophenyl phenyl ether	--	--		290 U	280 U	280 U	300 U	340 U	310 U	280 U	280 U	290 U
4-Methylphenol	330	500000		290 U	280 U	280 U	300 U	340 U	310 U	280 U	280 U	290 U
4-Nitroaniline	--	--		290 U	280 U	280 U	300 U	340 U	310 U	280 U	280 U	290 U
4-Nitrophenol	--	--		1800 U	1800 U	1800 U	1900 U	2100 U	1900 U	1700 U	1800 U	1800 U
Acenaphthene	20000	500000		290 U	280 U	280 U	300 U	340 U	310 U	280 U	280 U	19 J
Acenaphthylene	100000	500000		290 U	280 U	280 U	300 U	340 U	310 U	280 U	280 U	44 J
Acetophenone	--	--		290 U	280 U	280 U	300 U	340 U	310 U	280 U	280 U	290 U
Anthracene	100000	500000		290 U	280 U	280 U	300 U	340 U	310 U	280 U	280 U	62 J
Atrazine	--	--		350 U	340 U	340 U	360 U	410 U	380 U	340 U	340 U	360 U
Benzaldehyde	--	--		290 U	280 U	280 U	300 U	340 U	310 U	280 U	280 U	290 U
Benzo[a]anthracene	1000	5600		290 U	280 U	280 U	240 J	340 U	310 U	280 U	280 U	330
Benzo[a]pyrene	1000	1000		290 U	280 U	280 U	280 J	340 U	310 U	280 U	280 U	410
Benzo[b]fluoranthene	1000	5600		290 U	280 U	280 U	340	340 U	310 U	280 U	280 U	550
Benzo[g,h,i]perylene	100000	500000		290 U	280 U	280 U	210 J	340 U	310 U	280 U	280 U	230 J
Benzo[k]fluoranthene	800	56000		290 U	280 U	280 U	140 J	340 U	310 U	280 U	280 U	230 J
Bis(2-chloroethoxy)methane	--	--		290 U	280 U	280 U	300 U	340 U	310 U	280 U	280 U	290 U
Bis(2-chloroethyl) ether	--	--		290 U	280 U	280 U	300 U	340 U	310 U	280 U	280 U	290 U
Bis(2-ethylhexyl) phthalate	--	--		44 J	78 J	83 J	540 B	260 J B	230 J B	31 J B	210 J B	36 J B
Butylbenzyl phthalate	--	--		290 U	280 U	280 U	300 U	340 U	310 U	280 U	280 U	290 U
Caprolactam	--	--		290 U	280 U	280 U	150 J B	190 J B	180 J B	47 J B	160 J B	290 U
Carbazole	--	--		290 U	280 U	280 U	300 U	340 U	310 U	280 U	280 U	21 J

Table 2. Summary of Semivolatile Organic Compounds in Soil, Former Avis Headquarters, 900 Old Country Road, Garden City, New York

	NYSDEC Part 375	NYSDEC Part 375	Sample Designation:	GSB-41	GSB-41	GSB-41	GSB-42	GSB-42	GSB-42	GSB-42	GSB-42	GSB-44
Parameter	Unrestricted	Restricted	Sample Date:	6/1/2011	6/1/2011	6/1/2011	6/2/2011	6/2/2011	6/2/2011	6/2/2011	6/2/2011	1/31/2011
(Concentrations in µg/kg)	Use	Commercial	Sample Depth (ft bls):	3-5	8-10	18-20	0-2 inches	1-3	3-5	8-10	17-19	0-2
Chrysene	1000	56000		290 U	280 U	280 U	240 J	340 U	310 U	280 U	280 U	380
Dibenzo[a,h]anthracene	330	560		290 U	280 U	280 U	300 U	340 U	310 U	280 U	280 U	49 J
Dibenzofuran	7000	350000		290 U	280 U	280 U	300 U	340 U	310 U	280 U	280 U	290 U
Diethyl phthalate	--	--		290 U	280 U	280 U	300 U	340 U	310 U	280 U	280 U	290 U
Dimethyl phthalate	--	--		290 U	280 U	280 U	300 U	340 U	310 U	280 U	280 U	290 U
Di-n-butyl phthalate	--	--		290 U	280 U	280 U	300 U	340 U	310 U	280 U	280 U	290 U
Di-n-octyl phthalate	--	--		290 U	280 U	280 U	300 U	340 U	310 U	280 U	280 U	290 U
Diphenyl	--	--		290 U	280 U	280 U	300 U	340 U	310 U	280 U	280 U	290 U
Fluoranthene	100000	500000		290 U	280 U	280 U	250 J	340 U	310 U	280 U	280 U	530
Fluorene	30000	500000		290 U	280 U	280 U	300 U	340 U	310 U	280 U	280 U	290 U
Hexachlorobenzene	330	6000		290 U	280 U	280 U	300 U	340 U	310 U	280 U	280 U	290 U
Hexachlorobutadiene	--	--		290 U	280 U	280 U	300 U	340 U	310 U	280 U	280 U	290 U
Hexachlorocyclopentadiene	--	--		720 U	690 U	690 U	730 U	840 U	770 U	690 U	700 U	720 U
Hexachloroethane	--	--		290 U	280 U	280 U	300 U	340 U	310 U	280 U	280 U	290 U
Indeno[1,2,3-cd]pyrene	500	5600		290 U	280 U	280 U	200 J	340 U	310 U	280 U	280 U	250 J
Isophorone	--	--		290 U	280 U	280 U	300 U	340 U	310 U	280 U	280 U	290 U
Naphthalene	12000	500000		290 U	280 U	280 U	300 U	340 U	310 U	280 U	280 U	17 J
Nitrobenzene	--	69000		290 U	280 U	280 U	300 U	340 U	310 U	280 U	280 U	290 U
n-Nitrosodi-n-propylamine	--	--		290 U	280 U	280 U	300 U	340 U	310 U	280 U	280 U	290 U
n-Nitrosodiphenylamine	--	--		290 U	280 U	280 U	300 U	340 U	310 U	280 U	280 U	290 U
Pentachlorophenol	800	6700		720 U	690 U	690 U	730 U	840 U	770 U	690 U	700 U	720 U
Phenanthrene	100000	500000		290 U	280 U	280 U	150 J	340 U	310 U	280 U	280 U	200 J B
Phenol	330	500000		290 U	280 U	280 U	300 U	340 U	310 U	280 U	280 U	290 U
Pyrene	100000	500000		290 U	280 U	280 U	520	61 J	310 U	280 U	120 J	590

J - Estimated value

U - Indicates that the compound was analyzed for but not detected

*- Laboratory Control Sample (LCS) or LCS Duplicate exceeds the control limits

DUP - Duplicate sample

µg/kg - Micrograms per kilogram

ft bls - Feet below land surface

NYSDEC - New York State Department of Environmental Conservation

-- No NYSDEC Part 375 Restricted Commercial Standards available

Bold data indicates that parameter was detected above the NYSDEC Part 375

Unrestricted Use Standards

Shaded data indicates that parameter was detected above the NYSDEC Part 375

Restricted Commercial Standards

Table 2. Summary of Semivolatile Organic Compounds in Soil, Former Avis Headquarters, 900 Old Country Road, Garden City, New York

Parameter (Concentrations in µg/kg)	NYSDEC Part 375 Unrestricted Use	NYSDEC Part 375 Restricted Commercial	Sample Designation: Sample Date: Sample Depth (ft bls):	GSB-44 1/31/2011 2-4	GSB-45 6/2/2011 0-2 inches	GSB-45 6/2/2011 1-3	GSB-45 6/2/2011 3-5	GSB-45 6/2/2011 8-10	GSB-45 6/2/2011 16-18	LP-1 11/15/2010 10-12	LP-1 11/15/2010 14-16
	Use	Commercial	Sample Depth (ft bls):	2-4	0-2 inches	1-3	3-5	8-10	16-18	10-12	14-16
2,2'-oxybis (1-chloropropane)	--	--		280 U	290 U	300 U	280 U	280 U	290 U	280 U	280 U
2,4,5-Trichlorophenol	--	--		1800 U	1800 U	1900 U	1800 U	1800 U	1800 U	1800 U	1800 U
2,4,6-Trichlorophenol	--	--		280 U	290 U	300 U	280 U	280 U	290 U	280 U	280 U
2,4-Dichlorophenol	--	--		280 U	290 U	300 U	280 U	280 U	290 U	280 U	280 U
2,4-Dimethylphenol	--	--		280 U	290 U	300 U	280 U	280 U	290 U	280 U	280 U
2,4-Dinitrophenol	--	--		1800 U	1800 U	1900 U	1800 U	1800 U	1800 U	1800 U	1800 U
2,4-Dinitrotoluene	--	--		280 U	290 U	300 U	280 U	280 U	290 U	280 U	280 U
2,6-Dinitrotoluene	--	--		280 U	290 U	300 U	280 U	280 U	290 U	280 U	280 U
2-Chloronaphthalene	--	--		280 U	290 U	300 U	280 U	280 U	290 U	280 U	280 U
2-Chlorophenol	--	--		280 U	290 U	300 U	280 U	280 U	290 U	280 U	280 U
2-Methylnaphthalene	--	--		280 U	290 U	300 U	280 U	280 U	290 U	280 U	280 U
2-Methylphenol	330	500000		280 U	290 U	300 U	280 U	280 U	290 U	280 U	280 U
2-Nitroaniline	--	--		690 U	710 U	740 U	700 U	700 U	710 U	700 U	700 U
2-Nitrophenol	--	--		280 U	290 U	300 U	280 U	280 U	290 U	280 U	280 U
3,3'-Dichlorobenzidine	--	--		340 U	350 U	360 U	340 U	340 U	350 U	340 U	340 U
3-Nitroaniline	--	--		690 U	710 U	740 U	700 U	700 U	710 U	700 U	700 U
4,6-Dinitro-2-methylphenol	--	--		1800 U	1800 U	1900 U	1800 U	1800 U	1800 U	1800 U	1800 U
4-Bromophenyl phenyl ether	--	--		280 U	290 U	300 U	280 U	280 U	290 U	280 U	280 U
4-Chloro-3-methylphenol	--	--		280 U	290 U	300 U	280 U	280 U	290 U	280 U	280 U
4-Chloroaniline	--	--		280 U	290 U	300 U	280 U	280 U	290 U	280 U	280 U
4-Chlorophenyl phenyl ether	--	--		280 U	290 U	300 U	280 U	280 U	290 U	280 U	280 U
4-Methylphenol	330	500000		280 U	290 U	300 U	280 U	280 U	290 U	280 U	280 U
4-Nitroaniline	--	--		280 U	290 U	300 U	280 U	280 U	290 U	280 U	280 U
4-Nitrophenol	--	--		1800 U	1800 U	1900 U	1800 U	1800 U	1800 U	1800 U	1800 U
Acenaphthene	20000	500000		280 U	290 U	300 U	280 U	280 U	290 U	280 U	280 U
Acenaphthylene	100000	500000		280 U	290 U	300 U	280 U	280 U	290 U	280 U	280 U
Acetophenone	--	--		280 U	290 U	300 U	280 U	280 U	290 U	280 U	280 U
Anthracene	100000	500000		280 U	290 U	300 U	280 U	280 U	290 U	280 U	280 U
Atrazine	--	--		340 U	350 U	360 U	340 U	340 U	350 U	340 U	340 U
Benzaldehyde	--	--		280 U	290 U	300 U	280 U	280 U	290 U	280 U	280 U
Benzo[a]anthracene	1000	5600		16 J	290 U	300 U	58 J	280 U	290 U	280 U	280 U
Benzo[a]pyrene	1000	1000		19 J	290 U	300 U	71 J	280 U	290 U	280 U	280 U
Benzo[b]fluoranthene	1000	5600		24 J	290 U	300 U	100 J	280 U	290 U	280 U	280 U
Benzo[g,h,i]perylene	100000	500000		280 U	290 U	300 U	280 U	280 U	290 U	280 U	280 U
Benzo[k]fluoranthene	800	56000		280 U	290 U	300 U	36 J	280 U	290 U	280 U	280 U
Bis(2-chloroethoxy)methane	--	--		280 U	290 U	300 U	280 U	280 U	290 U	280 U	280 U
Bis(2-chloroethyl) ether	--	--		280 U	290 U	300 U	280 U	280 U	290 U	280 U	280 U
Bis(2-ethylhexyl) phthalate	--	--		43 J B	370 B	230 J B	210 J B	280 U	460 B	280 U	36 J
Butylbenzyl phthalate	--	--		280 U	290 U	300 U	280 U	280 U	290 U	280 U	280 U
Caprolactam	--	--		280 U	140 J B	160 J B	120 J B	150 J B	160 J B	280 U	280 U
Carbazole	--	--		280 U	290 U	300 U	280 U	280 U	290 U	280 U	280 U

Table 2. Summary of Semivolatile Organic Compounds in Soil, Former Avis Headquarters, 900 Old Country Road, Garden City, New York

Parameter (Concentrations in µg/kg)	NYSDEC Part 375 Unrestricted Use	NYSDEC Part 375 Restricted Commercial	Sample Designation: Sample Date: Sample Depth (ft bls):	GSB-44 1/31/2011 2-4	GSB-45 6/2/2011 0-2 inches	GSB-45 6/2/2011 1-3	GSB-45 6/2/2011 3-5	GSB-45 6/2/2011 8-10	GSB-45 6/2/2011 16-18	LP-1 11/15/2010 10-12	LP-1 11/15/2010 14-16
Chrysene	1000	56000		280 U	290 U	300 U	76 J	280 U	290 U	280 U	280 U
Dibenzo[a,h]anthracene	330	560		280 U	290 U	300 U	280 U	280 U	290 U	280 U	280 U
Dibenzofuran	7000	350000		280 U	290 U	300 U	280 U	280 U	290 U	280 U	280 U
Diethyl phthalate	--	--		280 U	290 U	300 U	280 U	280 U	290 U	280 U	280 U
Dimethyl phthalate	--	--		280 U	290 U	300 U	280 U	280 U	290 U	280 U	280 U
Di-n-butyl phthalate	--	--		280 U	290 U	300 U	280 U	280 U	290 U	280 U	280 U
Di-n-octyl phthalate	--	--		280 U	290 U	300 U	280 U	280 U	290 U	280 U	280 U
Diphenyl	--	--		280 U	290 U	300 U	280 U	280 U	290 U	280 U	280 U
Fluoranthene	100000	500000		22 J	290 U	300 U	280 U	280 U	290 U	280 U	280 U
Fluorene	30000	500000		280 U	290 U	300 U	280 U	280 U	290 U	280 U	280 U
Hexachlorobenzene	330	6000		280 U	290 U	300 U	280 U	280 U	290 U	280 U	280 U
Hexachlorobutadiene	--	--		280 U	290 U	300 U	280 U	280 U	290 U	280 U	280 U
Hexachlorocyclopentadiene	--	--		690 U	710 U	740 U	700 U	700 U	710 U	700 U	700 U
Hexachloroethane	--	--		280 U	290 U	300 U	280 U	280 U	290 U	280 U	280 U
Indeno[1,2,3-cd]pyrene	500	5600		280 U	290 U	300 U	280 U	280 U	290 U	280 U	280 U
Isophorone	--	--		280 U	290 U	300 U	280 U	280 U	290 U	280 U	280 U
Naphthalene	12000	500000		280 U	290 U	300 U	280 U	280 U	290 U	280 U	280 U
Nitrobenzene	--	69000		280 U	290 U	300 U	280 U	280 U	290 U	280 U	280 U
n-Nitrosodi-n-propylamine	--	--		280 U	290 U	300 U	280 U	280 U	290 U	280 U	280 U
n-Nitrosodiphenylamine	--	--		280 U	290 U	300 U	280 U	280 U	290 U	280 U	280 U
Pentachlorophenol	800	6700		690 U	710 U	740 U	700 U	700 U	710 U	700 U	700 U
Phenanthrene	100000	500000		280 U	290 U	300 U	280 U	280 U	290 U	280 U	280 U
Phenol	330	500000		280 U	290 U	300 U	280 U	280 U	290 U	280 U	280 U
Pyrene	100000	500000		22 J	290 U	300 U	91 J	280 U	290 U	280 U	280 U

J - Estimated value

U - Indicates that the compound was analyzed for but not detected

*- Laboratory Control Sample (LCS) or LCS Duplicate exceeds the control limits

DUP - Duplicate sample

µg/kg - Micrograms per kilogram

ft bls - Feet below land surface

NYSDEC - New York State Department of Environmental Conservation

-- No NYSDEC Part 375 Restricted Commercial Standards available

Bold data indicates that parameter was detected above the NYSDEC Part 375

Unrestricted Use Standards

Shaded data indicates that parameter was detected above the NYSDEC Part 375

Restricted Commercial Standards

Table 2. Summary of Semivolatile Organic Compounds in Soil, Former Avis Headquarters, 900 Old Country Road, Garden City, New York

Parameter (Concentrations in µg/kg)	NYSDEC Part 375 Unrestricted Use	NYSDEC Part 375 Restricted Commercial	Sample Designation: Sample Date: Sample Depth (ft bls):	LP-2 11/15/2010 10-12	LP-2 11/15/2010 14-16	LP-3 11/15/2010 10-12	LP-3 11/15/2010 14-16	LP-4 2/3/2011 10-11	LP-4 11/15/2010 14-16	LP-4 2/3/2011 14-16
2,2'-oxybis (1-chloropropane)	--	--		1100 U	280 U	280 U	290 U	280 U	280 U	280 U
2,4,5-Trichlorophenol	--	--		7100 U	1800 U	1800 U	1800 U	1800 U	1800 U	1800 U
2,4,6-Trichlorophenol	--	--		1100 U	280 U	280 U	290 U	280 U	280 U	280 U
2,4-Dichlorophenol	--	--		1100 U	280 U	280 U	290 U	280 U	280 U	280 U
2,4-Dimethylphenol	--	--		1100 U	280 U	280 U	290 U	280 U	280 U	280 U
2,4-Dinitrophenol	--	--		7100 U	1800 U	1800 U	1800 U	1800 U	1800 U	1800 U
2,4-Dinitrotoluene	--	--		1100 U	280 U	280 U	290 U	280 U	280 U	280 U
2,6-Dinitrotoluene	--	--		1100 U	280 U	280 U	290 U	280 U	280 U	280 U
2-Chloronaphthalene	--	--		1100 U	280 U	280 U	290 U	280 U	280 U	280 U
2-Chlorophenol	--	--		1100 U	280 U	280 U	290 U	280 U	280 U	280 U
2-Methylnaphthalene	--	--		1100 U	280 U	280 U	290 U	280 U	280 U	280 U
2-Methylphenol	330	500000		1100 U	280 U	280 U	290 U	280 U	280 U	280 U
2-Nitroaniline	--	--		2800 U	690 U	690 U	710 U	700 U	700 U	700 U
2-Nitrophenol	--	--		1100 U	280 U	280 U	290 U	280 U	280 U	280 U
3,3'-Dichlorobenzidine	--	--		1400 U	340 U	340 U	350 U	340 U	350 U	340 U
3-Nitroaniline	--	--		2800 U	690 U	690 U	710 U	700 U *	700 U	700 U *
4,6-Dinitro-2-methylphenol	--	--		7100 U	1800 U	1800 U	1800 U	1800 U	1800 U	1800 U
4-Bromophenyl phenyl ether	--	--		1100 U	280 U	280 U	290 U	280 U	280 U	280 U
4-Chloro-3-methylphenol	--	--		1100 U	280 U	280 U	290 U	280 U	280 U	280 U
4-Chloroaniline	--	--		1100 U	280 U	280 U	290 U	280 U	280 U	280 U
4-Chlorophenyl phenyl ether	--	--		1100 U	280 U	280 U	290 U	280 U	280 U	280 U
4-Methylphenol	330	500000		1100 U	280 U	280 U	290 U	280 U	280 U	280 U
4-Nitroaniline	--	--		1100 U	280 U	280 U	290 U	280 U	280 U	280 U
4-Nitrophenol	--	--		7100 U	1800 U	1800 U	1800 U	1800 U	1800 U	1800 U
Acenaphthene	20000	500000		1100 U	280 U	280 U	290 U	280 U	280 U	280 U
Acenaphthylene	100000	500000		1100 U	280 U	280 U	290 U	280 U	280 U	280 U
Acetophenone	--	--		1100 U	280 U	280 U	290 U	280 U	280 U	280 U
Anthracene	100000	500000		1100 U	280 U	280 U	290 U	280 U	280 U	280 U
Atrazine	--	--		1400 U	340 U	340 U	350 U	340 U	350 U	340 U
Benzaldehyde	--	--		1100 U	280 U	280 U	290 U	280 U	280 U	280 U
Benzo[a]anthracene	1000	5600		62 J	280 U	280 U	290 U	72 J	280 U	280 U
Benzo[a]pyrene	1000	1000		1100 U	280 U	280 U	290 U	100 J	280 U	280 U
Benzo[b]fluoranthene	1000	5600		88 J	280 U	280 U	290 U	140 J	280 U	280 U
Benzo[g,h,i]perylene	100000	500000		1100 U	280 U	280 U	290 U	77 J	280 U	280 U
Benzo[k]fluoranthene	800	56000		1100 U	280 U	280 U	290 U	55 J	280 U	280 U
Bis(2-chloroethoxy)methane	--	--		1100 U	280 U	280 U	290 U	280 U	280 U	280 U
Bis(2-chloroethyl) ether	--	--		1100 U	280 U	280 U	290 U	280 U	280 U	280 U
Bis(2-ethylhexyl) phthalate	--	--		1100 U	37 J	280 U	290 U	56 J	280 U	50 J
Butylbenzyl phthalate	--	--		1100 U	280 U	280 U	290 U	280 U	280 U	280 U
Caprolactam	--	--		1100 U	280 U	280 U	290 U	280 U	280 U	47 J B
Carbazole	--	--		1100 U	280 U	280 U	290 U	280 U	280 U	280 U

Table 2. Summary of Semivolatile Organic Compounds in Soil, Former Avis Headquarters, 900 Old Country Road, Garden City, New York

	NYSDEC	NYSDEC								
	Part 375	Part 375	Sample Designation:	LP-2	LP-2	LP-3	LP-3	LP-4	LP-4	LP-4
Parameter	Unrestricted	Restricted	Sample Date:	11/15/2010	11/15/2010	11/15/2010	11/15/2010	2/3/2011	11/15/2010	2/3/2011
(Concentrations in µg/kg)	Use	Commercial	Sample Depth (ft bls):	10-12	14-16	10-12	14-16	10-11	14-16	14-16
Chrysene	1000	56000		1100 U	280 U	280 U	290 U	120 J	280 U	280 U
Dibenzo[a,h]anthracene	330	560		1100 U	280 U	280 U	290 U	280 U	280 U	280 U
Dibenzofuran	7000	350000		1100 U	280 U	280 U	290 U	280 U	280 U	280 U
Diethyl phthalate	--	--		1100 U	280 U	280 U	290 U	280 U	280 U	280 U
Dimethyl phthalate	--	--		1100 U	280 U	280 U	290 U	280 U	280 U	280 U
Di-n-butyl phthalate	--	--		1100 U	280 U	280 U	290 U	280 U	280 U	280 U
Di-n-octyl phthalate	--	--		1100 U	280 U	280 U	290 U	280 U	280 U	280 U
Diphenyl	--	--		1100 U	280 U	280 U	290 U	280 U	280 U	280 U
Fluoranthene	100000	500000		110 J	280 U	280 U	290 U	230 J	280 U	280 U
Fluorene	30000	500000		1100 U	280 U	280 U	290 U	280 U	280 U	280 U
Hexachlorobenzene	330	6000		1100 U	280 U	280 U	290 U	280 U	280 U	280 U
Hexachlorobutadiene	--	--		1100 U	280 U	280 U	290 U	280 U	280 U	280 U
Hexachlorocyclopentadiene	--	--		2800 U	690 U	690 U	710 U	700 U	700 U	700 U
Hexachloroethane	--	--		1100 U	280 U	280 U	290 U	280 U	280 U	280 U
Indeno[1,2,3-cd]pyrene	500	5600		1100 U	280 U	280 U	290 U	81 J	280 U	280 U
Isophorone	--	--		230 J	280 U	280 U	290 U	280 U	280 U	280 U
Naphthalene	12000	500000		1100 U	280 U	280 U	290 U	280 U	280 U	280 U
Nitrobenzene	--	69000		1100 U	280 U	280 U	290 U	280 U	280 U	280 U
n-Nitrosodi-n-propylamine	--	--		1100 U	280 U	280 U	290 U	280 U	280 U	280 U
n-Nitrosodiphenylamine	--	--		1100 U	280 U	280 U	290 U	280 U	280 U	280 U
Pentachlorophenol	800	6700		2800 U	690 U	690 U	710 U	700 U	700 U	700 U
Phenanthrene	100000	500000		1100 U	280 U	280 U	290 U	140 J	280 U	280 U
Phenol	330	500000		1100 U	280 U	280 U	290 U	280 U	280 U	280 U
Pyrene	100000	500000		120 J	280 U	280 U	290 U	260 J	280 U	280 U

J - Estimated value

U - Indicates that the compound was analyzed for but not detected

*- Laboratory Control Sample (LCS) or LCS Duplicate exceeds the control limits

DUP - Duplicate sample

µg/kg - Micrograms per kilogram

ft bls - Feet below land surface

NYSDEC - New York State Department of Environmental Conservation

-- No NYSDEC Part 375 Restricted Commercial Standards available

Bold data indicates that parameter was detected above the NYSDEC Part 375

Unrestricted Use Standards

Shaded data indicates that parameter was detected above the NYSDEC Part 375

Restricted Commercial Standards

Table 2. Summary of Semivolatile Organic Compounds in Soil, Former Avis Headquarters, 900 Old Country Road, Garden City, New York

Parameter (Concentrations in µg/kg)	NYSDEC Part 375 Unrestricted Use	NYSDEC Part 375 Restricted Commercial	Sample Designation: Sample Date: Sample Depth (ft bls):	LP-5 11/15/2010 10-12	LP-5 11/15/2010 14-16	LP-6 11/15/2010 10-12	LP-6 11/15/2010 14-16	LP-7 11/15/2010 10-12	LP-7DUP 11/15/2010 10-12	LP-7 11/15/2010 14-16
	Use	Commercial								
2,2'-oxybis (1-chloropropane)	--	--		280 U	280 U	280 U	280 U	280 U	280 U	280 U
2,4,5-Trichlorophenol	--	--		1800 U	1800 U	1800 U	1800 U	1700 U	1800 U	1800 U
2,4,6-Trichlorophenol	--	--		280 U	280 U	280 U	280 U	280 U	280 U	280 U
2,4-Dichlorophenol	--	--		280 U	280 U	280 U	280 U	280 U	280 U	280 U
2,4-Dimethylphenol	--	--		280 U	280 U	280 U	280 U	280 U	280 U	280 U
2,4-Dinitrophenol	--	--		1800 U	1800 U	1800 U	1800 U	1700 U	1800 U	1800 U
2,4-Dinitrotoluene	--	--		280 U	280 U	280 U	280 U	280 U	280 U	280 U
2,6-Dinitrotoluene	--	--		280 U	280 U	280 U	280 U	280 U	280 U	280 U
2-Chloronaphthalene	--	--		280 U	280 U	280 U	280 U	280 U	280 U	280 U
2-Chlorophenol	--	--		280 U	280 U	280 U	280 U	280 U	280 U	280 U
2-Methylnaphthalene	--	--		280 U	280 U	280 U	280 U	280 U	280 U	280 U
2-Methylphenol	330	500000		280 U	280 U	280 U	280 U	280 U	280 U	280 U
2-Nitroaniline	--	--		700 U	700 U	690 U	690 U	690 U	690 U	700 U
2-Nitrophenol	--	--		280 U	280 U	280 U	280 U	280 U	280 U	280 U
3,3'-Dichlorobenzidine	--	--		350 U	340 U	340 U	340 U	340 U	340 U	340 U
3-Nitroaniline	--	--		700 U	700 U	690 U	690 U	690 U	690 U	700 U
4,6-Dinitro-2-methylphenol	--	--		1800 U	1800 U	1800 U	1800 U	1700 U	1800 U	1800 U
4-Bromophenyl phenyl ether	--	--		280 U	280 U	280 U	280 U	280 U	280 U	280 U
4-Chloro-3-methylphenol	--	--		280 U	280 U	280 U	280 U	280 U	280 U	280 U
4-Chloroaniline	--	--		280 U	280 U	280 U	280 U	280 U	280 U	280 U
4-Chlorophenyl phenyl ether	--	--		280 U	280 U	280 U	280 U	280 U	280 U	280 U
4-Methylphenol	330	500000		280 U	280 U	280 U	280 U	280 U	280 U	280 U
4-Nitroaniline	--	--		280 U	280 U	280 U	280 U	280 U	280 U	280 U
4-Nitrophenol	--	--		1800 U	1800 U	1800 U	1800 U	1700 U	1800 U	1800 U
Acenaphthene	20000	500000		280 U	280 U	280 U	280 U	280 U	280 U	280 U
Acenaphthylene	100000	500000		280 U	280 U	280 U	280 U	280 U	280 U	280 U
Acetophenone	--	--		280 U	280 U	280 U	280 U	280 U	280 U	280 U
Anthracene	100000	500000		280 U	280 U	280 U	280 U	280 U	280 U	280 U
Atrazine	--	--		350 U	340 U	340 U	340 U	340 U	340 U	340 U
Benzaldehyde	--	--		280 U	280 U	280 U	280 U	280 U	280 U	280 U
Benzo[a]anthracene	1000	5600		280 U	280 U	280 U	280 U	280 U	280 U	12 J
Benzo[a]pyrene	1000	1000		280 U	280 U	280 U	280 U	280 U	280 U	280 U
Benzo[b]fluoranthene	1000	5600		280 U	280 U	280 U	280 U	280 U	280 U	9.6 J
Benzo[g,h,i]perylene	100000	500000		280 U	280 U	280 U	280 U	280 U	280 U	280 U
Benzo[k]fluoranthene	800	56000		280 U	280 U	280 U	280 U	280 U	280 U	280 U
Bis(2-chloroethoxy)methane	--	--		280 U	280 U	280 U	280 U	280 U	280 U	280 U
Bis(2-chloroethyl) ether	--	--		280 U	280 U	280 U	280 U	280 U	280 U	280 U
Bis(2-ethylhexyl) phthalate	--	--		58 J	43 J	280 U	280 U	280 U	280 U	280 U
Butylbenzyl phthalate	--	--		280 U	280 U	280 U	280 U	280 U	280 U	280 U
Caprolactam	--	--		280 U	280 U	280 U	280 U	280 U	280 U	280 U
Carbazole	--	--		280 U	280 U	280 U	280 U	280 U	280 U	280 U

Table 2. Summary of Semivolatile Organic Compounds in Soil, Former Avis Headquarters, 900 Old Country Road, Garden City, New York

Parameter (Concentrations in µg/kg)	NYSDEC Part 375 Unrestricted Use	NYSDEC Part 375 Restricted Commercial	Sample Designation: Sample Date: Sample Depth (ft bls):	LP-5 11/15/2010 10-12	LP-5 11/15/2010 14-16	LP-6 11/15/2010 10-12	LP-6 11/15/2010 14-16	LP-7 11/15/2010 10-12	LP-7DUP 11/15/2010 10-12	LP-7 11/15/2010 14-16
	Use	Commercial								
Chrysene	1000	56000		280 U	280 U	280 U	280 U	280 U	280 U	280 U
Dibenzo[a,h]anthracene	330	560		280 U	280 U	280 U	280 U	280 U	280 U	280 U
Dibenzofuran	7000	350000		280 U	280 U	280 U	280 U	280 U	280 U	280 U
Diethyl phthalate	--	--		280 U	280 U	280 U	280 U	280 U	280 U	280 U
Dimethyl phthalate	--	--		280 U	280 U	280 U	280 U	280 U	280 U	280 U
Di-n-butyl phthalate	--	--		280 U	280 U	280 U	280 U	280 U	280 U	280 U
Di-n-octyl phthalate	--	--		280 U	280 U	280 U	280 U	280 U	280 U	280 U
Diphenyl	--	--		280 U	280 U	280 U	280 U	280 U	280 U	280 U
Fluoranthene	100000	500000		280 U	280 U	280 U	280 U	280 U	280 U	21 J
Fluorene	30000	500000		280 U	280 U	280 U	280 U	280 U	280 U	280 U
Hexachlorobenzene	330	6000		280 U	280 U	280 U	280 U	280 U	280 U	280 U
Hexachlorobutadiene	--	--		280 U	280 U	280 U	280 U	280 U	280 U	280 U
Hexachlorocyclopentadiene	--	--		700 U	700 U	690 U	690 U	690 U	690 U	700 U
Hexachloroethane	--	--		280 U	280 U	280 U	280 U	280 U	280 U	280 U
Indeno[1,2,3-cd]pyrene	500	5600		280 U	280 U	280 U	280 U	280 U	280 U	280 U
Isophorone	--	--		280 U	280 U	280 U	280 U	280 U	280 U	280 U
Naphthalene	12000	500000		280 U	280 U	280 U	280 U	280 U	280 U	280 U
Nitrobenzene	--	69000		280 U	280 U	280 U	280 U	280 U	280 U	280 U
n-Nitrosodi-n-propylamine	--	--		280 U	280 U	280 U	280 U	280 U	280 U	280 U
n-Nitrosodiphenylamine	--	--		280 U	280 U	280 U	280 U	280 U	280 U	280 U
Pentachlorophenol	800	6700		700 U	700 U	690 U	690 U	690 U	690 U	700 U
Phenanthrene	100000	500000		280 U	280 U	280 U	280 U	280 U	280 U	16 J
Phenol	330	500000		280 U	280 U	280 U	280 U	280 U	280 U	280 U
Pyrene	100000	500000		280 U	280 U	280 U	280 U	280 U	280 U	17 J

J - Estimated value

U - Indicates that the compound was analyzed for but not detected

*- Laboratory Control Sample (LCS) or LCS Duplicate exceeds the control limits

DUP - Duplicate sample

µg/kg - Micrograms per kilogram

ft bls - Feet below land surface

NYSDEC - New York State Department of Environmental Conservation

-- No NYSDEC Part 375 Restricted Commercial Standards available

Bold data indicates that parameter was detected above the NYSDEC Part 375

Unrestricted Use Standards

Shaded data indicates that parameter was detected above the NYSDEC Part 375

Restricted Commercial Standards

Table 2. Summary of Semivolatile Organic Compounds in Soil, Former Avis Headquarters, 900 Old Country Road, Garden City, New York

Parameter (Concentrations in µg/kg)	NYSDEC Part 375 Unrestricted Use	NYSDEC Part 375 Restricted Commercial	Sample Designation: Sample Date: Sample Depth (ft bls):	LP-8 11/15/2010 10-12	LP-8 11/15/2010 14-16	LP-9 11/15/2010 10-12	LP-9 11/15/2010 14-16	LP-10 11/15/2010 10-12	LP-10 11/15/2010 14-16	LP-11 11/15/2010 15-17
	Use	Commercial								
2,2'-oxybis (1-chloropropane)	--	--		280 U	280 U	280 U	280 U	280 U	280 U	280 U
2,4,5-Trichlorophenol	--	--		1800 U	1800 U	1800 U	1800 U	1800 U	1800 U	1800 U
2,4,6-Trichlorophenol	--	--		280 U	280 U	280 U	280 U	280 U	280 U	280 U
2,4-Dichlorophenol	--	--		280 U	280 U	280 U	280 U	280 U	280 U	280 U
2,4-Dimethylphenol	--	--		280 U	280 U	280 U	280 U	280 U	280 U	280 U
2,4-Dinitrophenol	--	--		1800 U	1800 U	1800 U	1800 U	1800 U	1800 U	1800 U
2,4-Dinitrotoluene	--	--		280 U	280 U	280 U	280 U	280 U	280 U	280 U
2,6-Dinitrotoluene	--	--		280 U	280 U	280 U	280 U	280 U	280 U	280 U
2-Chloronaphthalene	--	--		280 U	280 U	280 U	280 U	280 U	280 U	280 U
2-Chlorophenol	--	--		280 U	280 U	280 U	280 U	280 U	280 U	280 U
2-Methylnaphthalene	--	--		280 U	280 U	280 U	280 U	280 U	280 U	280 U
2-Methylphenol	330	500000		280 U	280 U	280 U	280 U	280 U	280 U	280 U
2-Nitroaniline	--	--		690 U	690 U	700 U	700 U	710 U	690 U	690 U
2-Nitrophenol	--	--		280 U	280 U	280 U	280 U	280 U	280 U	280 U
3,3'-Dichlorobenzidine	--	--		340 U	340 U	350 U	340 U	350 U	340 U	340 U
3-Nitroaniline	--	--		690 U	690 U	700 U	700 U	710 U	690 U	690 U
4,6-Dinitro-2-methylphenol	--	--		1800 U	1800 U	1800 U	1800 U	1800 U	1800 U	1800 U
4-Bromophenyl phenyl ether	--	--		280 U	280 U	280 U	280 U	280 U	280 U	280 U
4-Chloro-3-methylphenol	--	--		280 U	280 U	280 U	280 U	280 U	280 U	280 U
4-Chloroaniline	--	--		280 U	280 U	280 U	280 U	280 U	280 U	280 U
4-Chlorophenyl phenyl ether	--	--		280 U	280 U	280 U	280 U	280 U	280 U	280 U
4-Methylphenol	330	500000		280 U	280 U	280 U	280 U	280 U	280 U	280 U
4-Nitroaniline	--	--		280 U	280 U	280 U	280 U	280 U	280 U	280 U
4-Nitrophenol	--	--		1800 U	1800 U	1800 U	1800 U	1800 U	1800 U	1800 U
Acenaphthene	20000	500000		280 U	280 U	280 U	280 U	280 U	280 U	280 U
Acenaphthylene	100000	500000		280 U	280 U	280 U	280 U	280 U	280 U	280 U
Acetophenone	--	--		280 U	280 U	280 U	280 U	280 U	280 U	280 U
Anthracene	100000	500000		280 U	280 U	280 U	280 U	280 U	280 U	280 U
Atrazine	--	--		340 U	340 U	350 U	340 U	350 U	340 U	340 U
Benzaldehyde	--	--		280 U	280 U	280 U	280 U	280 U	280 U	280 U
Benzo[a]anthracene	1000	5600		280 U	280 U	280 U	280 U	280 U	280 U	280 U
Benzo[a]pyrene	1000	1000		280 U	280 U	280 U	280 U	280 U	280 U	280 U
Benzo[b]fluoranthene	1000	5600		280 U	280 U	280 U	280 U	280 U	280 U	280 U
Benzo[g,h,i]perylene	100000	500000		280 U	280 U	280 U	280 U	280 U	280 U	280 U
Benzo[k]fluoranthene	800	56000		280 U	280 U	280 U	280 U	280 U	280 U	280 U
Bis(2-chloroethoxy)methane	--	--		280 U	280 U	280 U	280 U	280 U	280 U	280 U
Bis(2-chloroethyl) ether	--	--		280 U	280 U	280 U	280 U	280 U	280 U	280 U
Bis(2-ethylhexyl) phthalate	--	--		280 U	280 U	280 U	43 J	280 U	280 U	280 U
Butylbenzyl phthalate	--	--		280 U	280 U	280 U	280 U	280 U	280 U	280 U
Caprolactam	--	--		280 U	280 U	280 U	280 U	280 U	280 U	280 U
Carbazole	--	--		280 U	280 U	280 U	280 U	280 U	280 U	280 U

Table 2. Summary of Semivolatile Organic Compounds in Soil, Former Avis Headquarters, 900 Old Country Road, Garden City, New York

	NYSDEC	NYSDEC								
	Part 375	Part 375	Sample Designation:	LP-8	LP-8	LP-9	LP-9	LP-10	LP-10	LP-11
Parameter	Unrestricted	Restricted	Sample Date:	11/15/2010	11/15/2010	11/15/2010	11/15/2010	11/15/2010	11/15/2010	11/15/2010
(Concentrations in µg/kg)	Use	Commercial	Sample Depth (ft bls):	10-12	14-16	10-12	14-16	10-12	14-16	15-17
Chrysene	1000	56000		280 U	280 U	280 U	280 U	280 U	280 U	280 U
Dibenzo[a,h]anthracene	330	560		280 U	280 U	280 U	280 U	280 U	280 U	280 U
Dibenzofuran	7000	350000		280 U	280 U	280 U	280 U	280 U	280 U	280 U
Diethyl phthalate	--	--		280 U	280 U	280 U	280 U	280 U	280 U	280 U
Dimethyl phthalate	--	--		280 U	280 U	280 U	280 U	280 U	280 U	280 U
Di-n-butyl phthalate	--	--		280 U	280 U	280 U	280 U	280 U	280 U	280 U
Di-n-octyl phthalate	--	--		280 U	280 U	280 U	280 U	280 U	280 U	280 U
Diphenyl	--	--		280 U	280 U	280 U	280 U	280 U	280 U	280 U
Fluoranthene	100000	500000		280 U	280 U	280 U	280 U	280 U	280 U	280 U
Fluorene	30000	500000		280 U	280 U	280 U	280 U	280 U	280 U	280 U
Hexachlorobenzene	330	6000		280 U	280 U	280 U	280 U	280 U	280 U	280 U
Hexachlorobutadiene	--	--		280 U	280 U	280 U	280 U	280 U	280 U	280 U
Hexachlorocyclopentadiene	--	--		690 U	690 U	700 U	700 U	710 U	690 U	690 U
Hexachloroethane	--	--		280 U	280 U	280 U	280 U	280 U	280 U	280 U
Indeno[1,2,3-cd]pyrene	500	5600		280 U	280 U	280 U	280 U	280 U	280 U	280 U
Isophorone	--	--		280 U	280 U	280 U	280 U	280 U	280 U	280 U
Naphthalene	12000	500000		280 U	280 U	280 U	280 U	280 U	280 U	280 U
Nitrobenzene	--	69000		280 U	280 U	280 U	280 U	280 U	280 U	280 U
n-Nitrosodi-n-propylamine	--	--		280 U	280 U	280 U	280 U	280 U	280 U	280 U
n-Nitrosodiphenylamine	--	--		280 U	280 U	280 U	280 U	280 U	280 U	280 U
Pentachlorophenol	800	6700		690 U	690 U	700 U	700 U	710 U	690 U	690 U
Phenanthrene	100000	500000		280 U	280 U	280 U	280 U	280 U	280 U	280 U
Phenol	330	500000		280 U	280 U	280 U	280 U	280 U	280 U	280 U
Pyrene	100000	500000		280 U	280 U	280 U	280 U	280 U	280 U	280 U

J - Estimated value

U - Indicates that the compound was analyzed for but not detected

*- Laboratory Control Sample (LCS) or LCS Duplicate exceeds the control limits

DUP - Duplicate sample

µg/kg - Micrograms per kilogram

ft bls - Feet below land surface

NYSDEC - New York State Department of Environmental Conservation

-- No NYSDEC Part 375 Restricted Commercial Standards available

Bold data indicates that parameter was detected above the NYSDEC Part 375

Unrestricted Use Standards

Shaded data indicates that parameter was detected above the NYSDEC Part 375

Restricted Commercial Standards

Table 2. Summary of Semivolatile Organic Compounds in Soil, Former Avis Headquarters, 900 Old Country Road, Garden City, New York

Parameter (Concentrations in µg/kg)	NYSDEC Part 375 Unrestricted Use	NYSDEC Part 375 Restricted Commercial	Sample Designation: Sample Date: Sample Depth (ft bls):	LP-11 11/15/2010 19-21	LP-12 11/15/2010 11-13	LP-12 11/15/2010 17-19	LP-13 11/15/2010 10-12	LP-13 11/15/2010 15-17	LP-14 11/15/2010 14-16	LP-15 11/16/2010 14-16
	Use	Commercial	Sample Depth (ft bls):	19-21	11-13	17-19	10-12	15-17	14-16	14-16
2,2'-oxybis (1-chloropropane)	--	--		280 U	280 U	280 U	290 U	280 U	280 U	280 U
2,4,5-Trichlorophenol	--	--		1700 U	1700 U	1800 U	1800 U	1800 U	1800 U	1700 U
2,4,6-Trichlorophenol	--	--		280 U	280 U	280 U	290 U	280 U	280 U	280 U
2,4-Dichlorophenol	--	--		280 U	280 U	280 U	290 U	280 U	280 U	280 U
2,4-Dimethylphenol	--	--		280 U	280 U	280 U	290 U	280 U	280 U	280 U
2,4-Dinitrophenol	--	--		1700 U	1700 U	1800 U	1800 U	1800 U	1800 U	1700 U
2,4-Dinitrotoluene	--	--		280 U	280 U	280 U	290 U	280 U	280 U	280 U
2,6-Dinitrotoluene	--	--		280 U	280 U	280 U	290 U	280 U	280 U	280 U
2-Chloronaphthalene	--	--		280 U	280 U	280 U	290 U	280 U	280 U	280 U
2-Chlorophenol	--	--		280 U	280 U	280 U	290 U	280 U	280 U	280 U
2-Methylnaphthalene	--	--		280 U	280 U	280 U	290 U	49 J	280 U	280 U
2-Methylphenol	330	500000		280 U	280 U	280 U	290 U	280 U	280 U	280 U
2-Nitroaniline	--	--		690 U	690 U	690 U	710 U	690 U	690 U	680 U
2-Nitrophenol	--	--		280 U	280 U	280 U	290 U	280 U	280 U	280 U
3,3'-Dichlorobenzidine	--	--		340 U	340 U	340 U	350 U	340 U	340 U	340 U
3-Nitroaniline	--	--		690 U	690 U	690 U	710 U	690 U	690 U	680 U
4,6-Dinitro-2-methylphenol	--	--		1700 U	1700 U	1800 U	1800 U	1800 U	1800 U	1700 U
4-Bromophenyl phenyl ether	--	--		280 U	280 U	280 U	290 U	280 U	280 U	280 U
4-Chloro-3-methylphenol	--	--		280 U	280 U	280 U	290 U	280 U	280 U	280 U
4-Chloroaniline	--	--		280 U	280 U	280 U	290 U	280 U	280 U	280 U
4-Chlorophenyl phenyl ether	--	--		280 U	280 U	280 U	290 U	280 U	280 U	280 U
4-Methylphenol	330	500000		280 U	280 U	280 U	290 U	280 U	280 U	280 U
4-Nitroaniline	--	--		280 U	280 U	280 U	290 U	280 U	280 U	280 U
4-Nitrophenol	--	--		1700 U	1700 U	1800 U	1800 U	1800 U	1800 U	1700 U
Acenaphthene	20000	500000		280 U	280 U	280 U	290 U	30 J	280 U	280 U
Acenaphthylene	100000	500000		280 U	280 U	280 U	290 U	52 J	280 U	280 U
Acetophenone	--	--		280 U	280 U	280 U	290 U	280 U	280 U	280 U
Anthracene	100000	500000		280 U	280 U	280 U	290 U	49 J	280 U	280 U
Atrazine	--	--		340 U	340 U	340 U	350 U	340 U	340 U	340 U
Benzaldehyde	--	--		280 U	280 U	280 U	290 U	280 U	280 U	280 U
Benzo[a]anthracene	1000	5600		280 U	55 J	280 U	10 J	14 J	280 U	280 U
Benzo[a]pyrene	1000	1000		280 U	52 J	280 U	13 J	280 U	280 U	280 U
Benzo[b]fluoranthene	1000	5600		280 U	100 J	280 U	21 J	7.9 J	280 U	280 U
Benzo[g,h,i]perylene	100000	500000		280 U	35 J	280 U	290 U	280 U	280 U	280 U
Benzo[k]fluoranthene	800	56000		280 U	48 J	280 U	290 U	280 U	280 U	280 U
Bis(2-chloroethoxy)methane	--	--		280 U	280 U	280 U	290 U	280 U	280 U	280 U
Bis(2-chloroethyl) ether	--	--		280 U	280 U	280 U	290 U	280 U	280 U	280 U
Bis(2-ethylhexyl) phthalate	--	--		280 U	28 J	280 U	290 U	280 U	280 U	280 U
Butylbenzyl phthalate	--	--		280 U	280 U	280 U	290 U	280 U	280 U	280 U
Caprolactam	--	--		280 U	280 U	280 U	290 U	280 U	280 U	280 U
Carbazole	--	--		280 U	280 U	280 U	290 U	280 U	280 U	280 U

Table 2. Summary of Semivolatile Organic Compounds in Soil, Former Avis Headquarters, 900 Old Country Road, Garden City, New York

Parameter (Concentrations in µg/kg)	NYSDEC Part 375 Unrestricted Use	NYSDEC Part 375 Restricted Commercial	Sample Designation: Sample Date: Sample Depth (ft bls):	LP-11 11/15/2010 19-21	LP-12 11/15/2010 11-13	LP-12 11/15/2010 17-19	LP-13 11/15/2010 10-12	LP-13 11/15/2010 15-17	LP-14 11/15/2010 14-16	LP-15 11/16/2010 14-16
	Use	Commercial								
Chrysene	1000	56000		280 U	84 J	280 U	290 U	280 U	280 U	280 U
Dibenzo[a,h]anthracene	330	560		280 U	280 U	280 U	290 U	280 U	280 U	280 U
Dibenzofuran	7000	350000		280 U	280 U	280 U	290 U	100 J	280 U	280 U
Diethyl phthalate	--	--		280 U	280 U	280 U	290 U	280 U	280 U	280 U
Dimethyl phthalate	--	--		280 U	280 U	280 U	290 U	280 U	280 U	280 U
Di-n-butyl phthalate	--	--		280 U	280 U	280 U	290 U	280 U	280 U	280 U
Di-n-octyl phthalate	--	--		280 U	280 U	280 U	290 U	280 U	280 U	280 U
Diphenyl	--	--		280 U	280 U	280 U	290 U	24 J	280 U	280 U
Fluoranthene	100000	500000		280 U	160 J	280 U	29 J	51 J	280 U	21 J
Fluorene	30000	500000		280 U	280 U	280 U	290 U	97 J	280 U	280 U
Hexachlorobenzene	330	6000		280 U	280 U	280 U	290 U	280 U	280 U	280 U
Hexachlorobutadiene	--	--		280 U	280 U	280 U	290 U	280 U	280 U	280 U
Hexachlorocyclopentadiene	--	--		690 U	690 U	690 U	710 U	690 U	690 U	680 U
Hexachloroethane	--	--		280 U	280 U	280 U	290 U	280 U	280 U	280 U
Indeno[1,2,3-cd]pyrene	500	5600		280 U	34 J	280 U	290 U	280 U	280 U	280 U
Isophorone	--	--		280 U	280 U	280 U	290 U	280 U	280 U	280 U
Naphthalene	12000	500000		280 U	280 U	280 U	290 U	120 J	280 U	280 U
Nitrobenzene	--	69000		280 U	280 U	280 U	290 U	280 U	280 U	280 U
n-Nitrosodi-n-propylamine	--	--		280 U	280 U	280 U	290 U	280 U	280 U	280 U
n-Nitrosodiphenylamine	--	--		280 U	280 U	280 U	290 U	280 U	280 U	280 U
Pentachlorophenol	800	6700		690 U	690 U	690 U	710 U	690 U	690 U	680 U
Phenanthrene	100000	500000		280 U	100 J	280 U	19 J	220 J	280 U	280 U
Phenol	330	500000		280 U	280 U	280 U	290 U	280 U	280 U	280 U
Pyrene	100000	500000		280 U	140 J	280 U	25 J	37 J	280 U	280 U

J - Estimated value

U - Indicates that the compound was analyzed for but not detected

*- Laboratory Control Sample (LCS) or LCS Duplicate exceeds the control limits

DUP - Duplicate sample

µg/kg - Micrograms per kilogram

ft bls - Feet below land surface

NYSDEC - New York State Department of Environmental Conservation

-- No NYSDEC Part 375 Restricted Commercial Standards available

Bold data indicates that parameter was detected above the NYSDEC Part 375

Unrestricted Use Standards

Shaded data indicates that parameter was detected above the NYSDEC Part 375

Restricted Commercial Standards

Table 2. Summary of Semivolatile Organic Compounds in Soil, Former Avis Headquarters, 900 Old Country Road, Garden City, New York

	NYSDEC Part 375	NYSDEC Part 375	Sample Designation:	LP-15	LP-15	LP-16	LP-16	LP-17	LP-17	LP-18
Parameter	Unrestricted	Restricted	Sample Date:	2/3/2011	2/3/2011	11/16/2010	11/16/2010	11/16/2010	11/16/2010	11/16/2010
(Concentrations in µg/kg)	Use	Commercial	Sample Depth (ft bls):	12-13	14-16	10-12	14-16	10-12	14-16	10-12
2,2'-oxybis (1-chloropropane)	--	--		270 U	310 U	280 U	270 U	270 U	280 U	280 U
2,4,5-Trichlorophenol	--	--		1700 U	2000 U	1700 U	1700 U	1700 U	1700 U	1800 U
2,4,6-Trichlorophenol	--	--		270 U	310 U	280 U	270 U	270 U	280 U	280 U
2,4-Dichlorophenol	--	--		270 U	310 U	280 U	270 U	270 U	280 U	280 U
2,4-Dimethylphenol	--	--		270 U	310 U	280 U	270 U	270 U	280 U	280 U
2,4-Dinitrophenol	--	--		1700 U	2000 U	1700 U	1700 U	1700 U	1700 U	1800 U
2,4-Dinitrotoluene	--	--		270 U	310 U	280 U	270 U	270 U	280 U	280 U
2,6-Dinitrotoluene	--	--		270 U	310 U	280 U	270 U	270 U	280 U	280 U
2-Chloronaphthalene	--	--		270 U	310 U	280 U	270 U	270 U	280 U	280 U
2-Chlorophenol	--	--		270 U	310 U	280 U	270 U	270 U	280 U	280 U
2-Methylnaphthalene	--	--		270 U	310 U	280 U	270 U	270 U	280 U	280 U
2-Methylphenol	330	500000		270 U	310 U	280 U	270 U	270 U	280 U	280 U
2-Nitroaniline	--	--		680 U	780 U	680 U	660 U	680 U	690 U	700 U
2-Nitrophenol	--	--		270 U	310 U	280 U	270 U	270 U	280 U	280 U
3,3'-Dichlorobenzidine	--	--		330 U	380 U	340 U	330 U	340 U	340 U	350 U
3-Nitroaniline	--	--		680 U *	780 U *	680 U	660 U	680 U	690 U	700 U
4,6-Dinitro-2-methylphenol	--	--		1700 U	2000 U	1700 U	1700 U	1700 U	1700 U	1800 U
4-Bromophenyl phenyl ether	--	--		270 U	310 U	280 U	270 U	270 U	280 U	280 U
4-Chloro-3-methylphenol	--	--		270 U	310 U	280 U	270 U	270 U	280 U	280 U
4-Chloroaniline	--	--		270 U	310 U	280 U	270 U	270 U	280 U	280 U
4-Chlorophenyl phenyl ether	--	--		270 U	310 U	280 U	270 U	270 U	280 U	280 U
4-Methylphenol	330	500000		270 U	310 U	280 U	270 U	270 U	280 U	280 U
4-Nitroaniline	--	--		270 U	310 U	280 U	270 U	270 U	280 U	280 U
4-Nitrophenol	--	--		1700 U	2000 U	1700 U	1700 U	1700 U	1700 U	1800 U
Acenaphthene	20000	500000		270 U	310 U	280 U	270 U	270 U	280 U	280 U
Acenaphthylene	100000	500000		270 U	310 U	280 U	270 U	270 U	280 U	280 U
Acetophenone	--	--		270 U	310 U	280 U	270 U	270 U	280 U	280 U
Anthracene	100000	500000		270 U	310 U	280 U	270 U	270 U	280 U	280 U
Atrazine	--	--		330 U	380 U	340 U	330 U	340 U	340 U	350 U
Benzaldehyde	--	--		270 U	310 U	280 U	270 U	270 U	280 U	280 U
Benzo[a]anthracene	1000	5600		270 U	310 U	280 U	49 J	270 U	280 U	24 J
Benzo[a]pyrene	1000	1000		7.5 J	310 U	280 U	56 J	270 U	280 U	280 U
Benzo[b]fluoranthene	1000	5600		13 J	310 U	280 U	100 J	270 U	280 U	27 J
Benzo[g,h,i]perylene	100000	500000		270 U	310 U	280 U	280	270 U	280 U	280 U
Benzo[k]fluoranthene	800	56000		270 U	310 U	280 U	48 J	270 U	280 U	280 U
Bis(2-chloroethoxy)methane	--	--		270 U	310 U	280 U	270 U	270 U	280 U	280 U
Bis(2-chloroethyl) ether	--	--		270 U	310 U	280 U	270 U	270 U	280 U	280 U
Bis(2-ethylhexyl) phthalate	--	--		67 J	34 J	280 U	270 U	270 U	180 J	220 J
Butylbenzyl phthalate	--	--		160 J	310 U	280 U	270 U	270 U	280 U	280 U
Caprolactam	--	--		32 J B	41 J B	280 U	270 U	270 U	280 U	280 U
Carbazole	--	--		270 U	310 U	280 U	270 U	270 U	280 U	280 U

Table 2. Summary of Semivolatile Organic Compounds in Soil, Former Avis Headquarters, 900 Old Country Road, Garden City, New York

	NYSDEC Part 375	NYSDEC Part 375	Sample Designation:	LP-15	LP-15	LP-16	LP-16	LP-17	LP-17	LP-18
Parameter	Unrestricted	Restricted	Sample Date:	2/3/2011	2/3/2011	11/16/2010	11/16/2010	11/16/2010	11/16/2010	11/16/2010
(Concentrations in µg/kg)	Use	Commercial	Sample Depth (ft bls):	12-13	14-16	10-12	14-16	10-12	14-16	10-12
Chrysene	1000	56000		270 U	310 U	280 U	88 J	270 U	280 U	29 J
Dibenzo[a,h]anthracene	330	560		270 U	310 U	280 U	270 U	270 U	280 U	280 U
Dibenzofuran	7000	350000		270 U	310 U	280 U	270 U	270 U	280 U	280 U
Diethyl phthalate	--	--		270 U	39 J	280 U	270 U	270 U	280 U	280 U
Dimethyl phthalate	--	--		270 U	310 U	280 U	270 U	270 U	280 U	280 U
Di-n-butyl phthalate	--	--		270 U	310 U	280 U	270 U	270 U	280 U	280 U
Di-n-octyl phthalate	--	--		270 U	310 U	280 U	270 U	270 U	280 U	280 U
Diphenyl	--	--		270 U	310 U	280 U	270 U	270 U	280 U	280 U
Fluoranthene	100000	500000		19 J	310 U	280 U	160 J	270 U	280 U	130 J
Fluorene	30000	500000		270 U	310 U	280 U	270 U	270 U	280 U	280 U
Hexachlorobenzene	330	6000		270 U	310 U	280 U	270 U	270 U	280 U	280 U
Hexachlorobutadiene	--	--		270 U	310 U	280 U	270 U	270 U	280 U	280 U
Hexachlorocyclopentadiene	--	--		680 U	780 U	680 U	660 U	680 U	690 U	700 U
Hexachloroethane	--	--		270 U	310 U	280 U	270 U	270 U	280 U	280 U
Indeno[1,2,3-cd]pyrene	500	5600		270 U	310 U	280 U	290	270 U	280 U	280 U
Isophorone	--	--		270 U	310 U	280 U	270 U	270 U	280 U	280 U
Naphthalene	12000	500000		270 U	310 U	280 U	270 U	270 U	280 U	280 U
Nitrobenzene	--	69000		270 U	310 U	280 U	270 U	270 U	280 U	280 U
n-Nitrosodi-n-propylamine	--	--		270 U	310 U	280 U	270 U	270 U	280 U	280 U
n-Nitrosodiphenylamine	--	--		270 U	310 U	280 U	270 U	270 U	280 U	280 U
Pentachlorophenol	800	6700		680 U	780 U	680 U	660 U	680 U	690 U	700 U
Phenanthrene	100000	500000		270 U	310 U	280 U	60 J	270 U	280 U	140 J
Phenol	330	500000		270 U	310 U	280 U	270 U	270 U	280 U	280 U
Pyrene	100000	500000		15 J	310 U	280 U	120 J	270 U	280 U	70 J

J - Estimated value

U - Indicates that the compound was analyzed for but not detected

*- Laboratory Control Sample (LCS) or LCS Duplicate exceeds the control limits

DUP - Duplicate sample

µg/kg - Micrograms per kilogram

ft bls - Feet below land surface

NYSDEC - New York State Department of Environmental Conservation

-- No NYSDEC Part 375 Restricted Commercial Standards available

Bold data indicates that parameter was detected above the NYSDEC Part 375

Unrestricted Use Standards

Shaded data indicates that parameter was detected above the NYSDEC Part 375

Restricted Commercial Standards

Table 2. Summary of Semivolatile Organic Compounds in Soil, Former Avis Headquarters, 900 Old Country Road, Garden City, New York

	NYSDEC	NYSDEC								
	Part 375	Part 375	Sample Designation:	LP-18	LP-19	LP-19	LP-20	LP-20	LP-21	LP-21DUP
Parameter	Unrestricted	Restricted	Sample Date:	11/16/2010	11/16/2010	11/16/2010	11/16/2010	11/16/2010	11/16/2010	11/16/2010
(Concentrations in µg/kg)	Use	Commercial	Sample Depth (ft bls):	14-16	10-12	14-16	10-12	14-16	14-16	14-16
2,2'-oxybis (1-chloropropane)	--	--		270 U	280 U	270 U	280 U	280 U	280 U	280 U
2,4,5-Trichlorophenol	--	--		1700 U	1800 U	1700 U	1800 U	1800 U	1800 U	1700 U
2,4,6-Trichlorophenol	--	--		270 U	280 U	270 U	280 U	280 U	280 U	280 U
2,4-Dichlorophenol	--	--		270 U	280 U	270 U	280 U	280 U	280 U	280 U
2,4-Dimethylphenol	--	--		270 U	280 U	270 U	280 U	280 U	280 U	280 U
2,4-Dinitrophenol	--	--		1700 U	1800 U	1700 U	1800 U	1800 U	1800 U	1700 U
2,4-Dinitrotoluene	--	--		270 U	280 U	270 U	280 U	280 U	280 U	280 U
2,6-Dinitrotoluene	--	--		270 U	280 U	270 U	280 U	280 U	280 U	280 U
2-Chloronaphthalene	--	--		270 U	280 U	270 U	280 U	280 U	280 U	280 U
2-Chlorophenol	--	--		270 U	280 U	270 U	280 U	280 U	280 U	280 U
2-Methylnaphthalene	--	--		270 U	280 U	270 U	280 U	280 U	280 U	280 U
2-Methylphenol	330	500000		270 U	280 U	270 U	280 U	280 U	280 U	280 U
2-Nitroaniline	--	--		670 U	700 U	680 U	700 U	690 U	700 U	690 U
2-Nitrophenol	--	--		270 U	280 U	270 U	280 U	280 U	280 U	280 U
3,3'-Dichlorobenzidine	--	--		330 U	340 U	330 U	340 U	340 U	340 U	340 U
3-Nitroaniline	--	--		670 U	700 U	680 U	700 U	690 U	700 U	690 U
4,6-Dinitro-2-methylphenol	--	--		1700 U	1800 U	1700 U	1800 U	1800 U	1800 U	1700 U
4-Bromophenyl phenyl ether	--	--		270 U	280 U	270 U	280 U	280 U	280 U	280 U
4-Chloro-3-methylphenol	--	--		270 U	280 U	270 U	280 U	280 U	280 U	280 U
4-Chloroaniline	--	--		270 U	280 U	270 U	280 U	280 U	280 U	280 U
4-Chlorophenyl phenyl ether	--	--		270 U	280 U	270 U	280 U	280 U	280 U	280 U
4-Methylphenol	330	500000		270 U	280 U	270 U	280 U	280 U	280 U	280 U
4-Nitroaniline	--	--		270 U	280 U	270 U	280 U	280 U	280 U	280 U
4-Nitrophenol	--	--		1700 U	1800 U	1700 U	1800 U	1800 U	1800 U	1700 U
Acenaphthene	20000	500000		270 U	280 U	270 U	280 U	280 U	280 U	280 U
Acenaphthylene	100000	500000		270 U	280 U	270 U	280 U	280 U	280 U	280 U
Acetophenone	--	--		270 U	280 U	270 U	280 U	280 U	280 U	280 U
Anthracene	100000	500000		270 U	280 U	270 U	28 J	280 U	280 U	280 U
Atrazine	--	--		330 U	340 U	330 U	340 U	340 U	340 U	340 U
Benzaldehyde	--	--		270 U	280 U	270 U	280 U	280 U	280 U	280 U
Benzo[a]anthracene	1000	5600		270 U	35 J	270 U	200 J	73 J	280 U	280 U
Benzo[a]pyrene	1000	1000		270 U	33 J	270 U	260 J	89 J	280 U	280 U
Benzo[b]fluoranthene	1000	5600		270 U	43 J	270 U	380	150 J	280 U	280 U
Benzo[g,h,i]perylene	100000	500000		270 U	280	270 U	540	340	280 U	280 U
Benzo[k]fluoranthene	800	56000		270 U	280 U	270 U	140 J	66 J	280 U	280 U
Bis(2-chloroethoxy)methane	--	--		270 U	280 U	270 U	280 U	280 U	280 U	280 U
Bis(2-chloroethyl) ether	--	--		270 U	280 U	270 U	280 U	280 U	280 U	280 U
Bis(2-ethylhexyl) phthalate	--	--		38 J	280 U	64 J	170 J	140 J	39 J	68 J
Butylbenzyl phthalate	--	--		270 U	280 U	270 U	280 U	280 U	280 U	280 U
Caprolactam	--	--		270 U	280 U	270 U	280 U	280 U	280 U	280 U
Carbazole	--	--		270 U	280 U	270 U	49 J	16 J	280 U	280 U

Table 2. Summary of Semivolatile Organic Compounds in Soil, Former Avis Headquarters, 900 Old Country Road, Garden City, New York

	NYSDEC	NYSDEC								
	Part 375	Part 375	Sample Designation:	LP-18	LP-19	LP-19	LP-20	LP-20	LP-21	LP-21DUP
Parameter	Unrestricted	Restricted	Sample Date:	11/16/2010	11/16/2010	11/16/2010	11/16/2010	11/16/2010	11/16/2010	11/16/2010
(Concentrations in µg/kg)	Use	Commercial	Sample Depth (ft bls):	14-16	10-12	14-16	10-12	14-16	14-16	14-16
Chrysene	1000	56000		270 U	38 J	270 U	330	140 J	280 U	280 U
Dibenzo[a,h]anthracene	330	560		270 U	280 U	270 U	310	280 U	280 U	280 U
Dibenzofuran	7000	350000		270 U	280 U	270 U	280 U	280 U	280 U	280 U
Diethyl phthalate	--	--		270 U	280 U	270 U	280 U	280 U	280 U	280 U
Dimethyl phthalate	--	--		270 U	280 U	270 U	280 U	280 U	280 U	280 U
Di-n-butyl phthalate	--	--		270 U	280 U	270 U	280 U	280 U	280 U	280 U
Di-n-octyl phthalate	--	--		270 U	280 U	270 U	280 U	280 U	280 U	280 U
Diphenyl	--	--		270 U	280 U	270 U	280 U	280 U	280 U	280 U
Fluoranthene	100000	500000		270 U	53 J	270 U	690	290	280 U	280 U
Fluorene	30000	500000		270 U	280 U	270 U	280 U	280 U	280 U	280 U
Hexachlorobenzene	330	6000		270 U	280 U	270 U	280 U	280 U	280 U	280 U
Hexachlorobutadiene	--	--		270 U	280 U	270 U	280 U	280 U	280 U	280 U
Hexachlorocyclopentadiene	--	--		670 U	700 U	680 U	700 U	690 U	700 U	690 U
Hexachloroethane	--	--		270 U	280 U	270 U	280 U	280 U	280 U	280 U
Indeno[1,2,3-cd]pyrene	500	5600		270 U	280 U	270 U	520	350	280 U	280 U
Isophorone	--	--		270 U	280 U	270 U	520	280 U	280 U	280 U
Naphthalene	12000	500000		270 U	280 U	270 U	280 U	280 U	280 U	280 U
Nitrobenzene	--	69000		270 U	280 U	270 U	280 U	280 U	280 U	280 U
n-Nitrosodi-n-propylamine	--	--		270 U	280 U	270 U	280 U	280 U	280 U	280 U
n-Nitrosodiphenylamine	--	--		270 U	280 U	270 U	280 U	280 U	280 U	280 U
Pentachlorophenol	800	6700		670 U	700 U	680 U	700 U	690 U	700 U	690 U
Phenanthrene	100000	500000		270 U	280 U	270 U	350	110 J	280 U	280 U
Phenol	330	500000		270 U	280 U	270 U	280 U	280 U	280 U	280 U
Pyrene	100000	500000		270 U	43 J	270 U	700	230 J	280 U	280 U

J - Estimated value

U - Indicates that the compound was analyzed for but not detected

*- Laboratory Control Sample (LCS) or LCS Duplicate exceeds the control limits

DUP - Duplicate sample

µg/kg - Micrograms per kilogram

ft bls - Feet below land surface

NYSDEC - New York State Department of Environmental Conservation

-- No NYSDEC Part 375 Restricted Commercial Standards available

Bold data indicates that parameter was detected above the NYSDEC Part 375

Unrestricted Use Standards

Shaded data indicates that parameter was detected above the NYSDEC Part 375

Restricted Commercial Standards

Table 2. Summary of Semivolatile Organic Compounds in Soil, Former Avis Headquarters, 900 Old Country Road, Garden City, New York

	NYSDEC	NYSDEC									
	Part 375	Part 375	Sample Designation:	LP-22	LP-22	LP-22	LP-23	LP-23	LP-23	LP-23DUP	LP-24
Parameter	Unrestricted	Restricted	Sample Date:	2/3/2011	11/16/2010	2/3/2011	2/3/2011	11/16/2010	2/3/2011	11/16/2010	11/16/2010
(Concentrations in µg/kg)	Use	Commercial	Sample Depth (ft bls):	12-13	14-16	14-16	12-13	14-16	14-16	14-16	14-16
2,2'-oxybis (1-chloropropane)	--	--		270 U	270 U	280 U	270 U	280 U	280 U	280 U	280 U
2,4,5-Trichlorophenol	--	--		1700 U	1700 U	1800 U	1700 U	1800 U	1700 U	1800 U	1700 U
2,4,6-Trichlorophenol	--	--		270 U	270 U	280 U	270 U	280 U	280 U	280 U	280 U
2,4-Dichlorophenol	--	--		270 U	270 U	280 U	270 U	280 U	280 U	280 U	280 U
2,4-Dimethylphenol	--	--		270 U	270 U	280 U	270 U	280 U	280 U	280 U	280 U
2,4-Dinitrophenol	--	--		1700 U	1700 U	1800 U	1700 U	1800 U	1700 U	1800 U	1700 U
2,4-Dinitrotoluene	--	--		270 U	270 U	280 U	270 U	280 U	280 U	280 U	280 U
2,6-Dinitrotoluene	--	--		270 U	270 U	280 U	270 U	280 U	280 U	280 U	280 U
2-Chloronaphthalene	--	--		270 U	270 U	280 U	270 U	280 U	280 U	280 U	280 U
2-Chlorophenol	--	--		270 U	270 U	280 U	270 U	280 U	280 U	280 U	280 U
2-Methylnaphthalene	--	--		270 U	270 U	280 U	270 U	280 U	280 U	280 U	280 U
2-Methylphenol	330	500000		270 U	270 U	280 U	270 U	280 U	280 U	280 U	280 U
2-Nitroaniline	--	--		660 U	670 U	700 U	670 U	700 U	690 U	700 U	690 U
2-Nitrophenol	--	--		270 U	270 U	280 U	270 U	280 U	280 U	280 U	280 U
3,3'-Dichlorobenzidine	--	--		330 U	330 U	350 U	330 U	340 U	340 U	340 U	340 U
3-Nitroaniline	--	--		660 U *	670 U	700 U *	670 U *	700 U	690 U *	700 U	690 U
4,6-Dinitro-2-methylphenol	--	--		1700 U	1700 U	1800 U	1700 U	1800 U	1700 U	1800 U	1700 U
4-Bromophenyl phenyl ether	--	--		270 U	270 U	280 U	270 U	280 U	280 U	280 U	280 U
4-Chloro-3-methylphenol	--	--		270 U	270 U	280 U	270 U	280 U	280 U	280 U	280 U
4-Chloroaniline	--	--		270 U	270 U	280 U	270 U	280 U	280 U	280 U	280 U
4-Chlorophenyl phenyl ether	--	--		270 U	270 U	280 U	270 U	280 U	280 U	280 U	280 U
4-Methylphenol	330	500000		270 U	270 U	280 U	270 U	280 U	280 U	280 U	280 U
4-Nitroaniline	--	--		270 U	270 U	280 U	270 U	280 U	280 U	280 U	280 U
4-Nitrophenol	--	--		1700 U	1700 U	1800 U	1700 U	1800 U	1700 U	1800 U	1700 U
Acenaphthene	20000	500000		270 U	270 U	280 U	270 U	280 U	280 U	280 U	280 U
Acenaphthylene	100000	500000		270 U	270 U	280 U	270 U	280 U	280 U	280 U	280 U
Acetophenone	--	--		270 U	270 U	280 U	270 U	280 U	280 U	280 U	280 U
Anthracene	100000	500000		25 J	270 U	280 U	270 U	280 U	280 U	280 U	280 U
Atrazine	--	--		330 U	330 U	350 U	330 U	340 U	340 U	340 U	340 U
Benzaldehyde	--	--		270 U	270 U	280 U	270 U	280 U	280 U	280 U	280 U
Benzo[a]anthracene	1000	5600		74 J	270 U	20 J	270 U	18 J	280 U	280 U	280 U
Benzo[a]pyrene	1000	1000		100 J	270 U	20 J	270 U	280 U	280 U	280 U	280 U
Benzo[b]fluoranthene	1000	5600		150 J	270 U	33 J	270 U	280 U	280 U	280 U	280 U
Benzo[g,h,i]perylene	100000	500000		52 J	270 U	280 U	270 U	280 U	280 U	280 U	280 U
Benzo[k]fluoranthene	800	56000		54 J	270 U	280 U	270 U	280 U	280 U	280 U	280 U
Bis(2-chloroethoxy)methane	--	--		270 U	270 U	280 U	270 U	280 U	280 U	280 U	280 U
Bis(2-chloroethyl) ether	--	--		270 U	270 U	280 U	270 U	280 U	280 U	280 U	280 U
Bis(2-ethylhexyl) phthalate	--	--		37 J	68 J	45 J	32 J	280 U	280 U	280 U	74 J
Butylbenzyl phthalate	--	--		270 U	270 U	280 U	270 U	280 U	280 U	280 U	280 U
Caprolactam	--	--		22 J B	270 U	30 J B	33 J B	280 U	36 J B	280 U	280 U
Carbazole	--	--		16 J	270 U	280 U	270 U	280 U	280 U	280 U	280 U

Table 2. Summary of Semivolatile Organic Compounds in Soil, Former Avis Headquarters, 900 Old Country Road, Garden City, New York

Parameter (Concentrations in µg/kg)	NYSDEC Part 375 Unrestricted Use	NYSDEC Part 375 Restricted Commercial	Sample Designation: Sample Date: Sample Depth (ft bls):	LP-22 2/3/2011 12-13	LP-22 11/16/2010 14-16	LP-22 2/3/2011 14-16	LP-23 2/3/2011 12-13	LP-23 11/16/2010 14-16	LP-23 2/3/2011 14-16	LP-23DUP 11/16/2010 14-16	LP-24 11/16/2010 14-16
	Use	Commercial									
Chrysene	1000	56000		100 J	270 U	25 J	270 U	23 J	280 U	280 U	280 U
Dibenzo[a,h]anthracene	330	560		270 U	270 U	280 U	270 U	280 U	280 U	280 U	280 U
Dibenzofuran	7000	350000		270 U	270 U	280 U	270 U	280 U	280 U	280 U	280 U
Diethyl phthalate	--	--		270 U	270 U	280 U	270 U	280 U	280 U	280 U	280 U
Dimethyl phthalate	--	--		270 U	270 U	280 U	270 U	280 U	280 U	280 U	280 U
Di-n-butyl phthalate	--	--		270 U	270 U	280 U	270 U	280 U	280 U	280 U	280 U
Di-n-octyl phthalate	--	--		270 U	270 U	280 U	270 U	280 U	280 U	280 U	280 U
Diphenyl	--	--		270 U	270 U	280 U	270 U	280 U	280 U	280 U	280 U
Fluoranthene	100000	500000		200 J	270 U	43 J	270 U	47 J	280 U	24 J	280 U
Fluorene	30000	500000		270 U	270 U	280 U	270 U	280 U	280 U	280 U	280 U
Hexachlorobenzene	330	6000		270 U	270 U	280 U	270 U	280 U	280 U	280 U	280 U
Hexachlorobutadiene	--	--		270 U	270 U	280 U	270 U	280 U	280 U	280 U	280 U
Hexachlorocyclopentadiene	--	--		660 U	670 U	700 U	670 U	700 U	690 U	700 U	690 U
Hexachloroethane	--	--		270 U	270 U	280 U	270 U	280 U	280 U	280 U	280 U
Indeno[1,2,3-cd]pyrene	500	5600		48 J	270 U	280 U	270 U	280 U	280 U	280 U	280 U
Isophorone	--	--		270 U	270 U	280 U	270 U	280 U	280 U	280 U	280 U
Naphthalene	12000	500000		270 U	270 U	280 U	270 U	280 U	280 U	280 U	280 U
Nitrobenzene	--	69000		270 U	270 U	280 U	270 U	280 U	280 U	280 U	280 U
n-Nitrosodi-n-propylamine	--	--		270 U	270 U	280 U	270 U	280 U	280 U	280 U	280 U
n-Nitrosodiphenylamine	--	--		270 U	270 U	280 U	270 U	280 U	280 U	280 U	280 U
Pentachlorophenol	800	6700		660 U	670 U	700 U	670 U	700 U	690 U	700 U	690 U
Phenanthrene	100000	500000		130 J	270 U	34 J	270 U	24 J	280 U	280 U	280 U
Phenol	330	500000		270 U	270 U	280 U	270 U	280 U	280 U	280 U	280 U
Pyrene	100000	500000		170 J	270 U	37 J	270 U	46 J	280 U	23 J	280 U

J - Estimated value

U - Indicates that the compound was analyzed for but not detected

*- Laboratory Control Sample (LCS) or LCS Duplicate exceeds the control limits

DUP - Duplicate sample

µg/kg - Micrograms per kilogram

ft bls - Feet below land surface

NYSDEC - New York State Department of Environmental Conservation

-- No NYSDEC Part 375 Restricted Commercial Standards available

Bold data indicates that parameter was detected above the NYSDEC Part 375

Unrestricted Use Standards

Shaded data indicates that parameter was detected above the NYSDEC Part 375

Restricted Commercial Standards

Table 2. Summary of Semivolatile Organic Compounds in Soil, Former Avis Headquarters, 900 Old Country Road, Garden City, New York

Parameter (Concentrations in µg/kg)	NYSDEC Part 375 Unrestricted Use	NYSDEC Part 375 Restricted Commercial	Sample Designation: Sample Date: Sample Depth (ft bls):	LP-25 11/16/2010 14-16	LP-26 2/3/2011 12-13	LP-26 11/16/2010 14-16	LP-26 2/3/2011 14-16	LP-27 11/16/2010 14-16	LP-28 11/16/2010 14-16	LP-29 11/16/2010 10-12	LP-29 2/4/2011 10-12
	Use	Commercial	Sample Depth (ft bls):	14-16	12-13	14-16	14-16	14-16	14-16	10-12	10-12
2,2'-oxybis (1-chloropropane)	--	--		270 U	290 U	270 U	310 U	280 U	270 U	280 U	280 U
2,4,5-Trichlorophenol	--	--		1700 U	1800 U	1700 U	1900 U	1800 U	1700 U	1800 U	1800 U
2,4,6-Trichlorophenol	--	--		270 U	290 U	270 U	310 U	280 U	270 U	280 U	280 U
2,4-Dichlorophenol	--	--		270 U	290 U	270 U	310 U	280 U	270 U	280 U	280 U
2,4-Dimethylphenol	--	--		270 U	290 U	270 U	310 U	280 U	270 U	280 U	280 U
2,4-Dinitrophenol	--	--		1700 U	1800 U	1700 U	1900 U	1800 U	1700 U	1800 U	1800 U
2,4-Dinitrotoluene	--	--		270 U	290 U	270 U	310 U	280 U	270 U	280 U	280 U
2,6-Dinitrotoluene	--	--		270 U	290 U	270 U	310 U	280 U	270 U	280 U	280 U
2-Chloronaphthalene	--	--		270 U	290 U	270 U	310 U	280 U	270 U	280 U	280 U
2-Chlorophenol	--	--		270 U	290 U	270 U	310 U	280 U	270 U	280 U	280 U
2-Methylnaphthalene	--	--		270 U	290 U	270 U	310 U	280 U	270 U	280 U	280 U
2-Methylphenol	330	500000		270 U	290 U	270 U	310 U	280 U	270 U	280 U	280 U
2-Nitroaniline	--	--		660 U	720 U	670 U	760 U	700 U	680 U	690 U	690 U
2-Nitrophenol	--	--		270 U	290 U	270 U	310 U	280 U	270 U	280 U	280 U
3,3'-Dichlorobenzidine	--	--		320 U	350 U	330 U	370 U	340 U	330 U	340 U	340 U
3-Nitroaniline	--	--		660 U	720 U *	670 U	760 U *	700 U	680 U	690 U	690 U *
4,6-Dinitro-2-methylphenol	--	--		1700 U	1800 U	1700 U	1900 U	1800 U	1700 U	1800 U	1800 U
4-Bromophenyl phenyl ether	--	--		270 U	290 U	270 U	310 U	280 U	270 U	280 U	280 U
4-Chloro-3-methylphenol	--	--		270 U	290 U	270 U	310 U	280 U	270 U	280 U	280 U
4-Chloroaniline	--	--		270 U	290 U	270 U	310 U	280 U	270 U	280 U	280 U
4-Chlorophenyl phenyl ether	--	--		270 U	290 U	270 U	310 U	280 U	270 U	280 U	280 U
4-Methylphenol	330	500000		270 U	290 U	270 U	310 U	280 U	270 U	280 U	280 U
4-Nitroaniline	--	--		270 U	290 U	270 U	310 U	280 U	270 U	280 U	280 U
4-Nitrophenol	--	--		1700 U	1800 U	1700 U	1900 U	1800 U	1700 U	1800 U	1800 U
Acenaphthene	20000	500000		270 U	290 U	270 U	310 U	280 U	270 U	280 U	280 U
Acenaphthylene	100000	500000		270 U	290 U	270 U	310 U	280 U	270 U	280 U	280 U
Acetophenone	--	--		270 U	290 U	270 U	310 U	280 U	270 U	280 U	280 U
Anthracene	100000	500000		270 U	290 U	270 U	310 U	280 U	270 U	280 U	280 U
Atrazine	--	--		320 U	350 U	330 U	370 U	340 U	330 U	340 U	340 U
Benzaldehyde	--	--		270 U	290 U	270 U	310 U	280 U	270 U	280 U	280 U
Benzo[a]anthracene	1000	5600		270 U	23 J	270 U	310 U	37 J	270 U	280 U	40 J
Benzo[a]pyrene	1000	1000		270 U	39 J	270 U	310 U	110 J	270 U	280 U	59 J
Benzo[b]fluoranthene	1000	5600		270 U	81 J	270 U	13 J	180 J	270 U	280 U	90 J
Benzo[g,h,i]perylene	100000	500000		270 U	24 J	270 U	310 U	220 J	270 U	280 U	310
Benzo[k]fluoranthene	800	56000		270 U	33 J	270 U	310 U	51 J	270 U	280 U	33 J
Bis(2-chloroethoxy)methane	--	--		270 U	290 U	270 U	310 U	280 U	270 U	280 U	280 U
Bis(2-chloroethyl) ether	--	--		270 U	290 U	270 U	310 U	280 U	270 U	280 U	280 U
Bis(2-ethylhexyl) phthalate	--	--		270 U	320	270 U	83 J	34 J	270 U	40 J	110 J B
Butylbenzyl phthalate	--	--		270 U	32 J	270 U	310 U	280 U	270 U	280 U	280 U
Caprolactam	--	--		270 U	45 J B	270 U	54 J B	280 U	270 U	280 U	59 J
Carbazole	--	--		270 U	290 U	270 U	310 U	280 U	270 U	280 U	280 U

Table 2. Summary of Semivolatile Organic Compounds in Soil, Former Avis Headquarters, 900 Old Country Road, Garden City, New York

Parameter (Concentrations in µg/kg)	NYSDEC Part 375 Unrestricted Use	NYSDEC Part 375 Restricted Commercial	Sample Designation: Sample Date: Sample Depth (ft bls):	LP-25 11/16/2010 14-16	LP-26 2/3/2011 12-13	LP-26 11/16/2010 14-16	LP-26 2/3/2011 14-16	LP-27 11/16/2010 14-16	LP-28 11/16/2010 14-16	LP-29 11/16/2010 10-12	LP-29 2/4/2011 10-12
	Use	Commercial	Sample Depth (ft bls):	14-16	12-13	14-16	14-16	14-16	14-16	10-12	10-12
Chrysene	1000	56000		270 U	57 J	270 U	310 U	100 J	270 U	280 U	61 J
Dibenzo[a,h]anthracene	330	560		270 U	290 U	270 U	310 U	280 U	270 U	280 U	280 U
Dibenzofuran	7000	350000		270 U	290 U	270 U	310 U	280 U	270 U	280 U	280 U
Diethyl phthalate	--	--		270 U	290 U	270 U	55 J	280 U	270 U	280 U	280 U
Dimethyl phthalate	--	--		270 U	290 U	270 U	310 U	280 U	270 U	280 U	280 U
Di-n-butyl phthalate	--	--		270 U	210 J	270 U	46 J	280 U	270 U	280 U	280 U
Di-n-octyl phthalate	--	--		270 U	290 U	270 U	310 U	280 U	270 U	280 U	280 U
Diphenyl	--	--		270 U	290 U	270 U	310 U	280 U	270 U	280 U	280 U
Fluoranthene	100000	500000		270 U	98 J	270 U	310 U	140 J	270 U	280 U	120 J
Fluorene	30000	500000		270 U	290 U	270 U	310 U	280 U	270 U	280 U	280 U
Hexachlorobenzene	330	6000		270 U	290 U	270 U	310 U	280 U	270 U	280 U	280 U
Hexachlorobutadiene	--	--		270 U	290 U	270 U	310 U	280 U	270 U	280 U	280 U
Hexachlorocyclopentadiene	--	--		660 U	720 U	670 U	760 U	700 U	680 U	690 U	690 U
Hexachloroethane	--	--		270 U	290 U	270 U	310 U	280 U	270 U	280 U	280 U
Indeno[1,2,3-cd]pyrene	500	5600		270 U	30 J	270 U	310 U	160 J	270 U	280 U	330
Isophorone	--	--		270 U	61 J	270 U	310 U	280 U	270 U	280 U	280 U
Naphthalene	12000	500000		270 U	290 U	270 U	310 U	280 U	270 U	280 U	280 U
Nitrobenzene	--	69000		270 U	290 U	270 U	310 U	280 U	270 U	280 U	280 U
n-Nitrosodi-n-propylamine	--	--		270 U	290 U	270 U	310 U	280 U	270 U	280 U	280 U
n-Nitrosodiphenylamine	--	--		270 U	290 U	270 U	310 U	280 U	270 U	280 U	280 U
Pentachlorophenol	800	6700		660 U	720 U	670 U	760 U	700 U	680 U	690 U	690 U
Phenanthrene	100000	500000		270 U	37 J	270 U	310 U	32 J	270 U	280 U	36 J
Phenol	330	500000		270 U	290 U	270 U	310 U	280 U	270 U	280 U	280 U
Pyrene	100000	500000		270 U	74 J	270 U	310 U	160 J	270 U	280 U	84 J *

J - Estimated value

U - Indicates that the compound was analyzed for but not detected

*- Laboratory Control Sample (LCS) or LCS Duplicate exceeds the control limits

DUP - Duplicate sample

µg/kg - Micrograms per kilogram

ft bls - Feet below land surface

NYSDEC - New York State Department of Environmental Conservation

-- No NYSDEC Part 375 Restricted Commercial Standards available

Bold data indicates that parameter was detected above the NYSDEC Part 375

Unrestricted Use Standards

Shaded data indicates that parameter was detected above the NYSDEC Part 375

Restricted Commercial Standards

Table 2. Summary of Semivolatile Organic Compounds in Soil, Former Avis Headquarters, 900 Old Country Road, Garden City, New York

Parameter (Concentrations in µg/kg)	NYSDEC Part 375 Unrestricted Use	NYSDEC Part 375 Restricted Commercial	Sample Designation: Sample Date: Sample Depth (ft bls):	LP-29 11/16/2010 14-16	LP-29 2/4/2011 14-16	LP-29DUP 2/4/2011 14-16	LP-29 2/4/2011 15-16	LP-29 2/4/2011 18-20	MW-17A 2/1/2011 20-22	MW-20 11/17/2010 18-20	MW-21 1/31/2011 20-22
	Use	Commercial									
2,2'-oxybis (1-chloropropane)	--	--		280 U	280 U	280 U	280 U	280 U	280 U	290 U	290 U
2,4,5-Trichlorophenol	--	--		1700 U	1800 U	1800 U	1800 U	1800 U	1800 U	1800 U	1800 U
2,4,6-Trichlorophenol	--	--		280 U	280 U	280 U	280 U	280 U	280 U	290 U	290 U
2,4-Dichlorophenol	--	--		280 U	280 U	280 U	280 U	280 U	280 U	290 U	290 U
2,4-Dimethylphenol	--	--		280 U	280 U	280 U	280 U	280 U	280 U	290 U	290 U
2,4-Dinitrophenol	--	--		1700 U	1800 U	1800 U	1800 U	1800 U	1800 U	1800 U	1800 U
2,4-Dinitrotoluene	--	--		280 U	280 U	280 U	280 U	280 U	280 U	290 U	290 U
2,6-Dinitrotoluene	--	--		280 U	280 U	280 U	280 U	280 U	280 U	290 U	290 U
2-Chloronaphthalene	--	--		280 U	280 U	280 U	280 U	280 U	280 U	290 U	290 U
2-Chlorophenol	--	--		280 U	280 U	280 U	280 U	280 U	280 U	290 U	290 U
2-Methylnaphthalene	--	--		280 U	280 U	36 J	280 U	280 U	280 U	290 U	290 U
2-Methylphenol	330	500000		280 U	280 U	280 U	280 U	280 U	280 U	290 U	290 U
2-Nitroaniline	--	--		690 U	690 U	700 U	700 U	690 U	690 U	710 U	720 U
2-Nitrophenol	--	--		280 U	280 U	280 U	280 U	280 U	280 U	290 U	290 U
3,3'-Dichlorobenzidine	--	--		340 U	340 U	350 U	340 U	340 U	340 U	350 U	350 U
3-Nitroaniline	--	--		690 U	690 U *	700 U *	700 U *	690 U *	690 U *	710 U	720 U
4,6-Dinitro-2-methylphenol	--	--		1700 U	1800 U	1800 U	1800 U	1800 U	1800 U	1800 U	1800 U
4-Bromophenyl phenyl ether	--	--		280 U	280 U	280 U	280 U	280 U	280 U	290 U	290 U
4-Chloro-3-methylphenol	--	--		280 U	280 U	280 U	280 U	280 U	280 U	290 U	290 U
4-Chloroaniline	--	--		280 U	280 U	280 U	280 U	280 U	280 U	290 U	290 U
4-Chlorophenyl phenyl ether	--	--		280 U	280 U	280 U	280 U	280 U	280 U	290 U	290 U
4-Methylphenol	330	500000		280 U	280 U	280 U	280 U	280 U	280 U	290 U	290 U
4-Nitroaniline	--	--		280 U	280 U	280 U	280 U	280 U	280 U	290 U	290 U
4-Nitrophenol	--	--		1700 U	1800 U	1800 U	1800 U	1800 U	1800 U	1800 U	1800 U
Acenaphthene	20000	500000		280 U	280 U	120 J	280 U	280 U	280 U	290 U	290 U
Acenaphthylene	100000	500000		280 U	280 U	280 U	280 U	280 U	280 U	290 U	290 U
Acetophenone	--	--		280 U	280 U	280 U	280 U	280 U	280 U	290 U	290 U
Anthracene	100000	500000		280 U	280 U	170 J	280 U	280 U	280 U	290 U	290 U
Atrazine	--	--		340 U	340 U	350 U	340 U	340 U	340 U	350 U	350 U
Benzaldehyde	--	--		280 U	280 U	280 U	280 U	280 U	280 U	290 U	290 U
Benzo[a]anthracene	1000	5600		280 U	280 U	470	26 J	280 U	19 J	290 U	290 U
Benzo[a]pyrene	1000	1000		280 U	280 U	460	280 U	280 U	18 J	8.5 J	290 U
Benzo[b]fluoranthene	1000	5600		280 U	280 U	520	36 J	280 U	23 J	12 J	290 U
Benzo[g,h,i]perylene	100000	500000		280 U	280 U	530	290	280 U	280 U	290 U	290 U
Benzo[k]fluoranthene	800	56000		280 U	280 U	220 J	280 U	280 U	280 U	290 U	290 U
Bis(2-chloroethoxy)methane	--	--		280 U	280 U	280 U	280 U	280 U	280 U	290 U	290 U
Bis(2-chloroethyl) ether	--	--		280 U	280 U	280 U	280 U	280 U	280 U	290 U	290 U
Bis(2-ethylhexyl) phthalate	--	--		280 U	110 J B	180 J B	190 J B	110 J B	58 J	200 J	290 B
Butylbenzyl phthalate	--	--		280 U	280 U	280 U	280 U	280 U	280 U	290 U	290 U
Caprolactam	--	--		280 U	280 U	280 U	280 U	280 U	280 U	290 U	290 U
Carbazole	--	--		280 U	280 U	110 J	280 U	280 U	280 U	290 U	290 U

Table 2. Summary of Semivolatile Organic Compounds in Soil, Former Avis Headquarters, 900 Old Country Road, Garden City, New York

	NYSDEC Part 375	NYSDEC Part 375									
Parameter	Unrestricted	Restricted	Sample Designation:	LP-29	LP-29	LP-29DUP	LP-29	LP-29	MW-17A	MW-20	MW-21
(Concentrations in µg/kg)	Use	Commercial	Sample Date:	11/16/2010	2/4/2011	2/4/2011	2/4/2011	2/4/2011	2/1/2011	11/17/2010	1/31/2011
			Sample Depth (ft bls):	14-16	14-16	14-16	15-16	18-20	20-22	18-20	20-22
Chrysene	1000	56000		280 U	280 U	590	33 J	280 U	22 J	290 U	290 U
Dibenzo[a,h]anthracene	330	560		280 U	280 U	380	280 U	280 U	280 U	290 U	290 U
Dibenzofuran	7000	350000		280 U	280 U	96 J	280 U	280 U	280 U	290 U	290 U
Diethyl phthalate	--	--		280 U	280 U	280 U	280 U	280 U	280 U	290 U	290 U
Dimethyl phthalate	--	--		280 U	280 U	280 U	280 U	280 U	280 U	290 U	290 U
Di-n-butyl phthalate	--	--		280 U	280 U	280 U	280 U	280 U	280 U	290 U	290 U
Di-n-octyl phthalate	--	--		280 U	280 U	280 U	280 U	280 U	280 U	290 U	290 U
Diphenyl	--	--		280 U	280 U	280 U	280 U	280 U	280 U	290 U	290 U
Fluoranthene	100000	500000		280 U	280 U	1200	80 J	280 U	48 J	290 U	290 U
Fluorene	30000	500000		280 U	280 U	96 J	280 U	280 U	280 U	290 U	290 U
Hexachlorobenzene	330	6000		280 U	280 U	280 U	280 U	280 U	280 U	290 U	290 U
Hexachlorobutadiene	--	--		280 U	280 U	280 U	280 U	280 U	280 U	290 U	290 U
Hexachlorocyclopentadiene	--	--		690 U	690 U	700 U	700 U	690 U	690 U	710 U	720 U
Hexachloroethane	--	--		280 U	280 U	280 U	280 U	280 U	280 U	290 U	290 U
Indeno[1,2,3-cd]pyrene	500	5600		280 U	280 U	610	320	280 U	280 U	290 U	290 U
Isophorone	--	--		280 U	280 U	280 U	280 U	280 U	280 U	290 U	290 U
Naphthalene	12000	500000		280 U	280 U	280 U	280 U	280 U	280 U	290 U	290 U
Nitrobenzene	--	69000		280 U	280 U	280 U	280 U	280 U	280 U	290 U	290 U
n-Nitrosodi-n-propylamine	--	--		280 U	280 U	280 U	280 U	280 U	280 U	290 U	290 U
n-Nitrosodiphenylamine	--	--		280 U	280 U	280 U	280 U	280 U	280 U	290 U	290 U
Pentachlorophenol	800	6700		690 U	690 U	700 U	700 U	690 U	690 U	710 U	720 U
Phenanthrene	100000	500000		280 U	280 U	1100	44 J	280 U	37 J	290 U	86 J B
Phenol	330	500000		280 U	280 U	280 U	280 U	280 U	280 U	290 U	290 U
Pyrene	100000	500000		280 U	280 U *	1400 *	51 J *	280 U *	34 J	290 U	290 U

J - Estimated value

U - Indicates that the compound was analyzed for but not detected

*- Laboratory Control Sample (LCS) or LCS Duplicate exceeds the control limits

DUP - Duplicate sample

µg/kg - Micrograms per kilogram

ft bls - Feet below land surface

NYSDEC - New York State Department of Environmental Conservation

-- No NYSDEC Part 375 Restricted Commercial Standards available

Bold data indicates that parameter was detected above the NYSDEC Part 375

Unrestricted Use Standards

Shaded data indicates that parameter was detected above the NYSDEC Part 375

Restricted Commercial Standards

Table 3. Summary of Metals in Soil, Former Avis Headquarters, 900 Old Country Road, Garden City, New York

Parameter (Concentrations in mg/kg)	NYSDEC	NYSDEC	Sample Designation: Sample Date: Sample Depth (ft bls):	DW-14	DW-14	DW-15	DW-15	DW-16	DW-16	DW-19
	Part 375	Part 375		11/17/2010	11/17/2010	11/17/2010	11/17/2010	11/17/2010	11/17/2010	2/4/2011
	Unrestricted	Restricted								
	Use	Commercial								
Aluminum	--	--		1990	1850	2320	1250	2500	1970	2470
Antimony	--	--		0.56 U	0.54 U	0.56 U	0.58 U	0.51 U	0.52 U	0.72 U
Arsenic	13	16		1.9	0.98	1.7	0.71	2.4	1.7	1.7
Barium	350	400		8.8	4.5	12.8	3.9	15.6	8.3	3.1
Beryllium	7.2	590		0.22 U	0.22 U	0.17 J	0.23 U	0.21	0.21 U	0.15 J
Cadmium	2.5	9.3		0.56 U	0.54 U	0.56 U	0.58 U	0.51 U	0.52 U	0.45 U
Calcium	--	--		404	51.9 J	373	69.1	163	139	65.1
Chromium, Hexavalent	1	400		NA	NA	NA	NA	NA	NA	1.1 U
Chromium, Trivalent	30	1500		NA	NA	NA	NA	NA	NA	9
Chromium	30	1500		3.3	3.6	7.7	4.1	8.3	6	9
Cobalt	--	--		2.4	1.1 U	2	1.2 U	3.8	2.2	0.93
Copper	50	270		10.5	2.5	10.5	2.6	3.8	3.8	3.2
Cyanide, Free	27	27		0.21 J	0.544 U	0.57 U	0.581 U	0.534 U	0.529 U	0.16 J
Iron	--	--		5730	2950	5670	2470	6330	6760	4710
Lead	63	1000		13.3	1.7	22.3	4	4.3	14.8	2
Magnesium	--	--		438	145	446	118	183	477	207
Manganese	1600	10000		80.8	67.2	90.3	47.9	419	94.7	66.2
Mercury	0.18	2.8		0.037 U	0.035 U	0.036 U	0.035 U	0.033 U	0.032 U	0.0046 J
Nickel	30	310		2.9	1.8	3.9	1.7	2.9	4.7	2.1
Potassium	--	--		144	112	189	84.9	108	332	165
Selenium	3.9	1500		0.4 J	0.54 U	0.56 U	0.58 U	0.39 J	0.52 U	0.9 U
Silver	2	1500		1.1 U	1.1 U	1.1 U	1.2 U	1 U	1 U	0.45 U
Sodium	--	--		56.2 U	54.4 U	55.8 U	57.5 U	50.8 U	52.4 U	726
Thallium	--	--		0.22 U	0.22 U	0.22 U	0.23 U	0.2 U	0.21 U	0.63 U
Vanadium	--	--		8	4.3	7.1	2.3	6.6	6.9	5.2
Zinc	109	10000		25.4	5.1	40.8	4.3 J	8	8.5	7.9

J - Estimated value

U - Indicates that the compound was analyzed for but not detected

DUP - Duplicate sample

mg/kg - Milligrams per kilogram

ft bls - Feet below land surface

NYSDEC - New York State Department of Environmental Conservation

-- No NYSDEC Part 375 Restricted Commercial Standards available

Bold data indicates that parameter was detected above the NYSDEC Part 375

Unrestricted Use Standards

Shaded data indicates that parameter was detected above the NYSDEC Part 375

Restricted Commercial Standards

Table 3. Summary of Metals in Soil, Former Avis Headquarters, 900 Old Country Road, Garden City, New York

Parameter (Concentrations in mg/kg)	NYSDEC Part 375 Unrestricted Use	NYSDEC Part 375 Restricted Commercial	Sample Designation: Sample Date: Sample Depth (ft bls):	DW-19 2/4/2011 18-19	DW-20 2/4/2011 19-20	DW-20 2/4/2011 24-25	DW-21 2/4/2011 14-15	DW-21 2/4/2011 19-20	DW-22 11/17/2010 10-12	DW-22 11/17/2010 14-16	GSB-4 2/1/2011 0-2
Aluminum	--	--		1340	2370	1350	2200	1950	1180	1630	14100
Antimony	--	--		0.9 U	0.34 J	0.72 U	0.89 U	0.91 U	0.52 U	0.52 U	0.91 U
Arsenic	13	16		0.69	2	0.67	1.8	0.86	2.8	0.94	4.5
Barium	350	400		2.1	4.2	2.3	2.7	2.2	1.9	2.9	33.9
Beryllium	7.2	590		0.56 U	0.55 U	0.45 U	0.21 J	0.57 U	0.21 U	0.21 U	0.51 J
Cadmium	2.5	9.3		0.56 U	0.55 U	0.45 U	0.55 U	0.57 U	0.52 U	0.52 U	0.15 J
Calcium	--	--		49.3 J	169	45.4	53.6 J	45.9 J	52.5 U	50.4 J	1700
Chromium, Hexavalent	1	400		1 U	1.2 U	1.1 U	1.1 U	1.1 U	NA	NA	1.2 U
Chromium, Trivalent	30	1500		3.2	8.8	3.5	7.2	3.2	NA	NA	14.8
Chromium	30	1500		3.2	8.8	3.5	7.2	3.2	3.9	4.5	14.8
Cobalt	--	--		0.4 J	1.8	0.46	0.66	0.2 J	1 U	1 U	5.2
Copper	50	270		1.8	9.2	1.6	4.6	1.4	2.9	3.5	13
Cyanide, Free	27	27		0.56 U	0.44 J	0.57 U	0.56 U	0.57 U	0.53 U	0.539 U	0.59 U
Iron	--	--		3760	7470	3290	8320	3190	3630	3630	15800
Lead	63	1000		1.2	84.5	0.95	2.4	0.96	1.7	1.5	30.5
Magnesium	--	--		104	389	86.8	160	107	80.1	112	1930
Manganese	1600	10000		12.4	86.6	14.4	42.6	7.7	17.7	18.5	230
Mercury	0.18	2.8		0.053 U	0.014 J	0.056 U	0.053 U	0.0075 J	0.035 U	0.034 U	0.047 J
Nickel	30	310		1.1	3.1	1	1.6	1	1	2.1	10.5
Potassium	--	--		91.1	150	82.1	144	102	53.9	84.5	753
Selenium	3.9	1500		1.1 U	0.39 J	0.9 U	1.1 U	1.1 U	0.52 U	0.52 U	1.4
Silver	2	1500		0.56 U	0.55 U	0.45 U	0.55 U	0.57 U	1 U	1 U	0.57 U
Sodium	--	--		307	336	155	650	433	52.5 U	51.8 U	78.9
Thallium	--	--		0.78 U	0.77 U	0.63 U	0.78 U	0.8 U	0.21 U	0.21 U	0.79 U
Vanadium	--	--		2.9	8.5	2.3	5.3	2.8	4.1	4	22.6
Zinc	109	10000		3.4 J	27.2	3.1 J	6.1	2.7 J	14.2	13.3	43.3

J - Estimated value

U - Indicates that the compound was analyzed for but not detected

DUP - Duplicate sample

mg/kg - Milligrams per kilogram

ft bls - Feet below land surface

NYSDEC - New York State Department of Environmental Conservation

-- No NYSDEC Part 375 Restricted Commercial Standards available

Bold data indicates that parameter was detected above the NYSDEC Part 375

Unrestricted Use Standards

Shaded data indicates that parameter was detected above the NYSDEC Part 375

Restricted Commercial Standards

Table 3. Summary of Metals in Soil, Former Avis Headquarters, 900 Old Country Road, Garden City, New York

Parameter (Concentrations in mg/kg)	NYSDEC Part 375 Unrestricted Use	NYSDEC Part 375 Restricted Commercial	Sample Designation: Sample Date: Sample Depth (ft bls):	GSB-4 2/1/2011 2-4	GSB-4 2/1/2011 8-10	GSB-05 2/1/2011 0-2	GSB-05 2/1/2011 2-4	GSB-5 2/1/2011 8-10	GSB-7 2/1/2011 0-2	GSB-7 2/1/2011 2-4	GSB-08 2/2/2011 0-2
Aluminum	--	--		9670	6420	13800	16700	18800	10300	10300	6040
Antimony	--	--		0.79 U	0.88 U	0.74 U	0.86 U	0.84 U	0.87 U	0.69 U	0.78 U
Arsenic	13	16		5.4	2.4	4.6	6.3	1.8	3.4	3.7	7.8
Barium	350	400		43.1	31.7	52.1	64.8	83.9	36.1	36.8	23.1
Beryllium	7.2	590		0.4 J	0.23 J	0.53	0.49 J	0.74	0.36 J	0.37 J	1.1
Cadmium	2.5	9.3		0.49 U	0.11 J	0.46 U	0.54 U	0.53 U	0.54 U	0.43 U	0.49 U
Calcium	--	--		1070	6850	1190	1090	816	2920	1150	3120
Chromium, Hexavalent	1	400		1.1 U	NA	1.2 U	1.1 U	NA	1.1 U	1.1 U	1.1 U
Chromium, Trivalent	30	1500		9.3	NA	20.4	15.4	NA	12.3	10.9	13
Chromium	30	1500		9.3	7.2	20.4	15.4	22.2	12.3	10.9	13
Cobalt	--	--		1.6	1.3	4	4.7	4.9	4.3	4	5
Copper	50	270		9.8	9.3	14	13.2	10.9	8.9	8.3	9.9
Cyanide, Free	27	27		0.61 U	NA	0.58 U	0.59 U	NA	0.56 U	0.55 U	0.56 U
Iron	--	--		6850	4740	13000	16600	12100	13400	12200	41600
Lead	63	1000		14.6	13.4	23.2	25.3	10.3	21.2	14.4	10.8
Magnesium	--	--		966	1070	1590	1810	2940	1540	1480	872
Manganese	1600	10000		81.5	83.7	185	351	96.8	172	239	232
Mercury	0.18	2.8		0.36	0.069	0.23	0.26	0.0084 J	0.027 J	0.078	0.025 J
Nickel	30	310		5.2	4.7	9.4	9.9	12.5	8.6	8.2	9.9
Potassium	--	--		521	496	939	571	897	675	603	487
Selenium	3.9	1500		0.83 J	0.67 J	1.4	1.3	2.2	1.3	1.1	0.8 J
Silver	2	1500		0.49 U	0.55 U	0.46 U	0.54 U	0.53 U	0.54 U	0.43 U	0.49 U
Sodium	--	--		61.4	68.7	309	94.9	88.4	69	44.3	64.7
Thallium	--	--		0.69 U	0.77 U	0.65 U	0.75 U	0.74 U	0.76 U	0.61 U	0.68 U
Vanadium	--	--		13.2	9	22.3	25.8	33.2	17.4	16.2	21.8
Zinc	109	10000		26.8	75.1	41.8	39.4	32.8	27	25.7	24.2

J - Estimated value

U - Indicates that the compound was analyzed for but not detected

DUP - Duplicate sample

mg/kg - Milligrams per kilogram

ft bls - Feet below land surface

NYSDEC - New York State Department of Environmental Conservation

-- No NYSDEC Part 375 Restricted Commercial Standards available

Bold data indicates that parameter was detected above the NYSDEC Part 375

Unrestricted Use Standards

Shaded data indicates that parameter was detected above the NYSDEC Part 375

Restricted Commercial Standards

Table 3. Summary of Metals in Soil, Former Avis Headquarters, 900 Old Country Road, Garden City, New York

Parameter (Concentrations in mg/kg)	NYSDEC Part 375 Unrestricted Use	NYSDEC Part 375 Restricted Commercial	Sample Designation: Sample Date: Sample Depth (ft bls):	GSB-08 2/2/2011 2-4	GSB-10 2/1/2011 0-2	GSB-10 2/1/2011 2-4	GSB-12 1/31/2011 0-2	GSB-12 1/31/2011 2-4	GSB-13 1/31/2011 0-2	GSB-13 1/31/2011 2-4	GSB-13A 1/31/2011 0-2
Aluminum	--	--		11400	8320	7810	5430	2640	4520	1950	4910
Antimony	--	--		0.73 U	0.82 U	0.8 U	0.78 U	0.79 U	0.83 U	0.81 U	0.79 U
Arsenic	13	16		4.1	3.5	3.1	2.1	1.2	2.9	1.4	2.7
Barium	350	400		33.1	25.7	20.1	55	11.6	38.2	11.2	20.1
Beryllium	7.2	590		0.39 J	0.32 J	0.3 J	0.26 J	0.49 U	0.19 J	0.51 U	0.19 J
Cadmium	2.5	9.3		0.17 J	0.13 J	0.5 U	0.49 U	0.49 U	0.11 J	0.51 U	0.49 U
Calcium	--	--		3550	1840	723	18500	234	42500	11800	1470
Chromium, Hexavalent	1	400		1.2 U	1.1 U	1 U	1.1 U	0.99 U	1 U	0.99 U	1 U
Chromium, Trivalent	30	1500		13.1	12.8	9.4	7.6	7	8.2	5.9	7.4
Chromium	30	1500		13.1	12.8	9.4	7.6	7	8.2	5.9	7.4
Cobalt	--	--		4.1	4	3.4	3.3	1.9	3.4	1.6	2.4
Copper	50	270		9	21.9	21.3	8.2	4.5	8.3	4.5	7.7
Cyanide, Free	27	27		0.58 U	0.53 U	0.16 J	0.53 U	0.51 U	0.53 U	0.51 U	0.53 U
Iron	--	--		15000	11200	10600	8020	4200	8600	5340	7690
Lead	63	1000		20.8	14.7	11.5	11.5	2.2	14.1	2.4	13.6
Magnesium	--	--		1710	1270	1120	10600	737	23300	6360	1210
Manganese	1600	10000		198	163	145	245	119	200	104	162
Mercury	0.18	2.8		0.031 J	0.032 J	0.1	0.047 J	0.0093 J	0.43	0.0067 J	0.12
Nickel	30	310		8.8	8.4	7.9	7	7.9	10.1	4.6	5.9
Potassium	--	--		595	671	499	645	390	428	389	388
Selenium	3.9	1500		1.1	0.93 J	0.76 J	0.64 J	0.98 U	0.49 J	1 U	0.8 J
Silver	2	1500		0.45 U	0.51 U	0.5 U	0.49 U	0.49 U	0.25 J	0.51 U	0.49 U
Sodium	--	--		55.1	102	34 J	61	17.8 J	80.7	66.3	57.7
Thallium	--	--		0.64 U	0.72 U	0.7 U	0.69 U	0.69 U	0.73 U	0.71 U	0.69 U
Vanadium	--	--		19.5	17.1	17.3	11.3	4.9	17.9	5.3	11.1
Zinc	109	10000		43.9	33.2	32.3	28.8	8.6	32.9	6.9	17.8

J - Estimated value

U - Indicates that the compound was analyzed for but not detected

DUP - Duplicate sample

mg/kg - Milligrams per kilogram

ft bls - Feet below land surface

NYSDEC - New York State Department of Environmental Conservation

-- No NYSDEC Part 375 Restricted Commercial Standards available

Bold data indicates that parameter was detected above the NYSDEC Part 375

Unrestricted Use Standards

Shaded data indicates that parameter was detected above the NYSDEC Part 375

Restricted Commercial Standards

Table 3. Summary of Metals in Soil, Former Avis Headquarters, 900 Old Country Road, Garden City, New York

Parameter (Concentrations in mg/kg)	NYSDEC Part 375 Unrestricted Use	NYSDEC Part 375 Restricted Commercial	Sample Designation: Sample Date: Sample Depth (ft bls):	GSB-13A 1/31/2011 2-4	GSB-17 1/31/2011 0-2	GSB-17 1/31/2011 2-4	GSB-18 2/3/2011 0-2	GSB-18 2/3/2011 2-4	GSB-19 5/31/2011 0-2 inch	GSB-19 5/31/2011 1-3	GSB-19 5/31/2011 3-5
Aluminum	--	--		2110	3200	3170	8110	3400	7280	10500	8500
Antimony	--	--		0.79 U	0.76 U	0.81 U	0.83 U	0.76 U	0.58 U	0.7 U	0.81 U
Arsenic	13	16		1.6	2.5	1.6	2.9	2.2	3.2	2.2	2.8
Barium	350	400		11.1	14	12.1	26.7	8.9	19.1	19	23.9
Beryllium	7.2	590		0.49 U	0.2 J	0.19 J	0.31 J	0.18 J	0.22 J	0.19 J	0.31 J
Cadmium	2.5	9.3		0.49 U	0.48 U	0.51 U	0.52 U	0.48 U	0.15 J	0.56	0.14 J
Calcium	--	--		631	303	466	7120	38300	3140	669	257
Chromium, Hexavalent	1	400		1 U	0.96 U	1 U	1.1 U	0.99 U	1.1 U	1.1 U	1.1 U
Chromium, Trivalent	30	1500		11.7	17.3	8	9.5	5.8	7.3	11.7	11.3
Chromium	30	1500		11.7	17.3	8	9.5	5.8	7.3	11.7	11.3
Cobalt	--	--		1.6	2.9	1.9	3.8	1.1	2	2.3	2.2
Copper	50	270		5.5	7.9	5	8.1	4	5.5	9.1	5.6
Cyanide, Free	27	27		0.51 U	0.51 U	0.51 U	0.55 U	0.52 U	0.54 U	0.25 J	0.54 U
Iron	--	--		5640	12200	5480	9840	3970	6560	8340	11300
Lead	63	1000		2.5	2.8	2.2	13.6	3.1	11.5	6.9	4.2
Magnesium	--	--		730	970	788	2710	22400	2240	1430	1630
Manganese	1600	10000		105	194	93.8	174	46.6	81.6	59.9	58.4
Mercury	0.18	2.8		0.0093 J	0.0093 J	0.0042 J	0.04 J	0.008 J	0.12	0.021 J	0.0063 J
Nickel	30	310		5.7	9	5.1	8.1	3.3	5.3	6.6	6.8
Potassium	--	--		417	450	430	788	268	326	461	719
Selenium	3.9	1500		0.98 U	0.34 J	1 U	1.1	0.37 J	0.68 J	1.3	0.87 J
Silver	2	1500		0.49 U	0.48 U	0.51 U	0.52 U	0.48 U	0.36 U	0.44 U	0.51 U
Sodium	--	--		31.2 J	16.6 J	18.3 J	338	51	74.1	158	169
Thallium	--	--		0.69 U	0.67 U	0.71 U	0.72 U	0.67 U	0.51 U	0.61 U	0.71 U
Vanadium	--	--		5	6.7	6.3	13.8	7.5	11.1	15	15
Zinc	109	10000		7.9	10.4	7.2	25.7	9.2	15.7	26.3	15.2

J - Estimated value

U - Indicates that the compound was analyzed for but not detected

DUP - Duplicate sample

mg/kg - Milligrams per kilogram

ft bls - Feet below land surface

NYSDEC - New York State Department of Environmental Conservation

-- No NYSDEC Part 375 Restricted Commercial Standards available

Bold data indicates that parameter was detected above the NYSDEC Part 375

Unrestricted Use Standards

Shaded data indicates that parameter was detected above the NYSDEC Part 375

Restricted Commercial Standards

Table 3. Summary of Metals in Soil, Former Avis Headquarters, 900 Old Country Road, Garden City, New York

Parameter (Concentrations in mg/kg)	NYSDEC	NYSDEC	Sample Designation: Sample Date: Sample Depth (ft bls):	GSB-19	GSB-19	GSB-20	GSB-20	GSB-20	GSB-20	GSB-20
	Part 375	Part 375		5/31/2011	5/31/2011	6/1/2011	6/1/2011	6/1/2011	6/1/2011	6/1/2011
	Unrestricted Use	Restricted Commercial		8-10	17-19	0-2 inches	1-3	3-5	8-10	17-19
Aluminum	--	--		1670	1350	12200	39600	10300	2450	1310
Antimony	--	--		0.72 U	0.63 U	0.75 U	0.84 U	0.66 U	0.55 U	0.58 U
Arsenic	13	16		0.57	1.9	4.6	1.9	1.5	0.56	0.75
Barium	350	400		7.1	12.4	36.1	100	32.2	9.2	4.4
Beryllium	7.2	590		0.18 J	0.12 J	0.28 J	0.57	0.43	0.14 J	0.37 U
Cadmium	2.5	9.3		0.12 J	0.11 J	0.24 J	0.13 J	0.1 J	0.081 J	0.1 J
Calcium	--	--		112	567	3390	452	226	88.7	30.1 J
Chromium, Hexavalent	1	400		1 U	1 U	1.1 U	1.2 U	1.1 U	1 U	1.1 U
Chromium, Trivalent	30	1500		5.3	19.5	15.3	28.1	12.9	4.9	3.9
Chromium	30	1500		5.3	19.5	15.3	28.1	12.9	4.9	3.9
Cobalt	--	--		0.4 J	0.93	3.9	7.3	3.1	0.37	0.37 U
Copper	50	270		2.6	7.5	11.2	15.4	7.9	3.4	1.8
Cyanide, Free	27	27		0.52 U	0.52 U	0.54 U	0.63 U	0.56 U	0.51 U	0.53 U
Iron	--	--		2620	6930	12300	15900	8830	2520	1270
Lead	63	1000		2.1	2.3	23.8	12.8	5.1	1.3	0.92
Magnesium	--	--		710	1520	2570	4030	1630	379	157
Manganese	1600	10000		19.3	56.2	181	116	77.8	16.9	6.1
Mercury	0.18	2.8		0.05 U	0.0064 J	0.075	0.011 J	0.052 U	0.048 U	0.049 U
Nickel	30	310		3.7	5.2	9.2	18.2	8.4	2.5	1.1
Potassium	--	--		346	506	677	1250	583	194	98.1
Selenium	3.9	1500		0.9 U	0.4 J	1.6	1.7	1.2	0.47 J	0.25 J
Silver	2	1500		0.45 U	0.4 U	0.47 U	0.52 U	0.41 U	0.34 U	0.37 U
Sodium	--	--		44.8 J	74.2	115	249	102	29.8 J	36.5 U
Thallium	--	--		0.63 U	0.55 U	0.66 U	0.29 J	0.58 U	0.48 U	0.51 U
Vanadium	--	--		3.8	7.4	19.9	39.8	19.8	3.6	2.8
Zinc	109	10000		5.9	9.3	39.9	48.1	17.8	5.3	1.9 J

J - Estimated value

U - Indicates that the compound was analyzed for but not detected

DUP - Duplicate sample

mg/kg - Milligrams per kilogram

ft bls - Feet below land surface

NYSDEC - New York State Department of Environmental Conservation

-- No NYSDEC Part 375 Restricted Commercial Standards available

Bold data indicates that parameter was detected above the NYSDEC Part 375

Unrestricted Use Standards

Shaded data indicates that parameter was detected above the NYSDEC Part 375

Restricted Commercial Standards

Table 3. Summary of Metals in Soil, Former Avis Headquarters, 900 Old Country Road, Garden City, New York

Parameter (Concentrations in mg/kg)	NYSDEC	NYSDEC	Sample Designation: Sample Date: Sample Depth (ft bls):	GSB-20 DUP	GSB-21	GSB-21	GSB-21	GSB-21	GSB-21	GSB-23
	Part 375	Part 375		6/1/2011	6/1/2011	6/1/2011	6/1/2011	6/1/2011	6/1/2011	5/31/2011
	Unrestricted	Restricted								
	Use	Commercial		17-19	0-2 inches	1-3	3-5	8-10	17-19	0-2 inch
Aluminum	--	--		11800	7760	17500	7610	1830	1300	7580
Antimony	--	--		0.69 U	0.79 U	0.87 U	0.84 U	0.73 U	0.64 U	0.8 U
Arsenic	13	16		5	2.7	2.9	8.8	0.28 J	0.32 J	2.7
Barium	350	400		35	18.2	36.8	28	5.4	4.2	23.3
Beryllium	7.2	590		0.34 J	0.25 J	0.54	0.41 J	0.46 U	0.4 U	0.34 J
Cadmium	2.5	9.3		0.25 J	0.18 J	0.19 J	0.17 J	0.13 J	0.1 J	0.17 J
Calcium	--	--		2910	750	512	129	24 J	23.8 J	1360
Chromium, Hexavalent	1	400		1.1 U	1 U	1.1 U	1 U	1 U	1 U	1.1 U
Chromium, Trivalent	30	1500		15	9.4	18.2	29.8	2.4	2.1	9.1
Chromium	30	1500		15	9.4	18.2	29.8	2.4	2.1	9.1
Cobalt	--	--		3.8	2.6	3.7	3.9	0.14 J	0.13 J	3.6
Copper	50	270		11.2	6.6	8.7	6.3	1.2	1.9	7.5
Cyanide, Free	27	27		0.54 U	0.53 U	0.58 U	0.54 U	0.52 U	0.52 U	0.54 U
Iron	--	--		13300	8270	12000	12800	801	580	11000
Lead	63	1000		22.8	12.3	10.6	4.3	1.3	0.96	9.9
Magnesium	--	--		2400	2140	1930	2420	174	124	1690
Manganese	1600	10000		164	114	84	90.5	4.6	4.8	182
Mercury	0.18	2.8		0.082	0.039 J	0.072	0.051 U	0.049 U	0.052 U	0.015 J
Nickel	30	310		9.2	6.2	9.5	7.4	1.8	1.6	8.3
Potassium	--	--		617	455	617	519	106	94.7	546
Selenium	3.9	1500		1.2	1.1	1.3	0.84 J	0.59 J	0.28 J	0.97 J
Silver	2	1500		0.43 U	0.5 U	0.54 U	0.53 U	0.46 U	0.4 U	0.5 U
Sodium	--	--		102	204	428	81.1	45.9 U	13.7 J	74.4
Thallium	--	--		0.6 U	0.69 U	0.76 U	0.74 U	0.64 U	0.56 U	0.7 U
Vanadium	--	--		19.4	13	26.8	18.2	1.9	1.4	12.8
Zinc	109	10000		34.6	19.8	24.5	15.4	2.8 J	3.3 J	24.4

J - Estimated value

U - Indicates that the compound was analyzed for but not detected

DUP - Duplicate sample

mg/kg - Milligrams per kilogram

ft bls - Feet below land surface

NYSDEC - New York State Department of Environmental Conservation

-- No NYSDEC Part 375 Restricted Commercial Standards available

Bold data indicates that parameter was detected above the NYSDEC Part 375

Unrestricted Use Standards

Shaded data indicates that parameter was detected above the NYSDEC Part 375

Restricted Commercial Standards

Table 3. Summary of Metals in Soil, Former Avis Headquarters, 900 Old Country Road, Garden City, New York

Parameter (Concentrations in mg/kg)	NYSDEC Part 375 Unrestricted Use	NYSDEC Part 375 Restricted Commercial	Sample Designation: Sample Date: Sample Depth (ft bls):	GSB-23 5/31/2011 1-3	GSB-23 5/31/2011 3-5	GSB-23 5/31/2011 8-10	GSB-23 5/31/2011 18-20	GSB-24 5/31/2011 0-2 inch	GSB-24 5/31/2011 1-3	GSB-24 5/31/2011 3-5
Aluminum	--	--		7810	5320	2480	1270	7060	11200	4890
Antimony	--	--		0.66 U	0.79 U	0.79 U	0.68 U	0.67 U	0.63 U	0.59 U
Arsenic	13	16		7.6	1.4	1.1	0.81	2.3	2.8	1.3
Barium	350	400		16.6	10.8	5.5	4.3	27.1	37.9	12.7
Beryllium	7.2	590		0.38 J	0.21 J	0.16 J	0.43 U	0.34 J	0.49	0.15 J
Cadmium	2.5	9.3		0.15 J	0.13 J	0.16 J	0.12 J	0.15 J	0.12 J	0.15 J
Calcium	--	--		268	99.1	41.7 J	32.3 J	13300	479	57.5
Chromium, Hexavalent	1	400		1 U	1.1 U	1 U	1.1 U	1.1 U	1.1 U	1.1 U
Chromium, Trivalent	30	1500		11.6	7.3	3.8	2.5	8.4	14.3	5.1
Chromium	30	1500		11.6	7.3	3.8	2.5	8.4	14.3	5.1
Cobalt	--	--		6.2	3.5	0.48 J	0.15 J	3.2	4.1	4.8
Copper	50	270		7.9	6.3	3.3	1.7	7.5	6.6	5.9
Cyanide, Free	27	27		0.52 U	0.51 U	0.52 U	0.55 U	0.53 U	0.55 U	0.52 U
Iron	--	--		19200	6250	3820	1960	8490	13200	4360
Lead	63	1000		5.1	2.1	1.3	1.1	8.1	5	3.5
Magnesium	--	--		938	394	220	141	1700	1910	310
Manganese	1600	10000		144	94.7	40.8	24.8	158	151	391
Mercury	0.18	2.8		0.024 J	0.0064 J	0.0042 J	0.052 U	0.016 J	0.0053 J	0.012 J
Nickel	30	310		5.6	4.3	2	1.2	7.7	9.2	4.4
Potassium	--	--		304	168	109	82	589	801	141
Selenium	3.9	1500		0.59 J	0.99 U	0.32 J	0.85 U	0.69 J	1.3	0.25 J
Silver	2	1500		0.41 U	0.5 U	0.49 U	0.43 U	0.42 U	0.39 U	0.37 U
Sodium	--	--		51.8	36.1 J	32 J	36.4 J	113	133	37.9
Thallium	--	--		0.58 U	0.69 U	0.69 U	0.6 U	0.59 U	0.55 U	0.52 U
Vanadium	--	--		10.8	6.1	4.8	2.5	11.1	20.3	5.2
Zinc	109	10000		9.9	5.8	2.8 J	1.8 J	16.6	20.6	3.8

J - Estimated value

U - Indicates that the compound was analyzed for but not detected

DUP - Duplicate sample

mg/kg - Milligrams per kilogram

ft bls - Feet below land surface

NYSDEC - New York State Department of Environmental Conservation

-- No NYSDEC Part 375 Restricted Commercial Standards available

Bold data indicates that parameter was detected above the NYSDEC Part 375

Unrestricted Use Standards

Shaded data indicates that parameter was detected above the NYSDEC Part 375

Restricted Commercial Standards

Table 3. Summary of Metals in Soil, Former Avis Headquarters, 900 Old Country Road, Garden City, New York

Parameter (Concentrations in mg/kg)	NYSDEC	NYSDEC	Sample Designation: Sample Date: Sample Depth (ft bls):	GSB-24	GSB-24	GSB-25	GSB-25	GSB-25	GSB-25	GSB-25
	Part 375	Part 375		5/31/2011	5/31/2011	5/31/2011	5/31/2011	5/31/2011	5/31/2011	5/31/2011
	Unrestricted	Restricted		8-10	17-19	0-2 inch	1-3	3-5	8-10	18-20
Aluminum	--	--		2210	1340	6240	5680	4200	4960	1200
Antimony	--	--		0.58 U	0.82 U	0.71 U	0.21 J	0.62 U	0.27 J	0.63 U
Arsenic	13	16		1	0.88	3	2.5	4.8	4	0.76
Barium	350	400		5.7	5.3	25.5	22.6	15.9	19.3	4.7
Beryllium	7.2	590		0.37 U	0.51 U	0.19 J	0.36	0.19 J	0.19 J	0.39 U
Cadmium	2.5	9.3		0.096 J	0.16 J	0.39 J	0.36	0.24 J	0.27 J	0.16 J
Calcium	--	--		32.1 J	50.7 J	2420	7490	17100	10500	67.2
Chromium, Hexavalent	1	400		1 U	1 U	1.1 U	1.1 U	1.1 U	1 U	1 U
Chromium, Trivalent	30	1500		3.5	3.7	9.1	7.8	6.8	11.9	3.1
Chromium	30	1500		3.5	3.7	9.1	7.8	6.8	11.9	3.1
Cobalt	--	--		0.49	1.6	3.1	2.7	2.3	4	0.18 J
Copper	50	270		2.6	1.9	15.3	13.4	10.9	25.5	1.6
Cyanide, Free	27	27		0.52 U	0.53 U	0.53 U	0.53 U	0.53 U	0.53 U	0.54 U
Iron	--	--		3610	2530	9800	8180	7030	23400	2190
Lead	63	1000		1.2	1.1	21.6	24.9	23.4	12.4	1.2
Magnesium	--	--		189	159	1620	4040	9100	1840	158
Manganese	1600	10000		55.7	62.2	128	136	110	185	8.5
Mercury	0.18	2.8		0.0049 J	0.0045 J	0.058	0.046 J	0.036 J	0.031 J	0.049 U
Nickel	30	310		1.8	1.4	7.8	7.3	7.8	14.2	1.5
Potassium	--	--		91.4	88.3	346	366	348	360	89
Selenium	3.9	1500		0.73 U	1 U	0.91	0.87	0.65 J	0.73 J	0.78 U
Silver	2	1500		0.37 U	0.51 U	0.46	0.37	0.14 J	0.2 J	0.39 U
Sodium	--	--		24.2 J	51.3 U	379	251	192	519	29.2 J
Thallium	--	--		0.51 U	0.72 U	0.62 U	0.51 U	0.55 U	0.73 U	0.55 U
Vanadium	--	--		3.1	3	14.5	16.7	23	17.8	2.5
Zinc	109	10000		2.7 J	2.3 J	39.8	35.7	30.6	30.6	5.6

J - Estimated value

U - Indicates that the compound was analyzed for but not detected

DUP - Duplicate sample

mg/kg - Milligrams per kilogram

ft bls - Feet below land surface

NYSDEC - New York State Department of Environmental Conservation

-- No NYSDEC Part 375 Restricted Commercial Standards available

Bold data indicates that parameter was detected above the NYSDEC Part 375

Unrestricted Use Standards

Shaded data indicates that parameter was detected above the NYSDEC Part 375

Restricted Commercial Standards

Table 3. Summary of Metals in Soil, Former Avis Headquarters, 900 Old Country Road, Garden City, New York

Parameter (Concentrations in mg/kg)	NYSDEC Part 375 Unrestricted Use	NYSDEC Part 375 Restricted Commercial	Sample Designation:	GSB-26	GSB-26	GSB-26	GSB-26	GSB-26	GSB-30	GSB-30	GSB-30 DUP
	Use	Commercial	Sample Date:	6/3/2011	6/3/2011	6/3/2011	6/3/2011	6/3/2011	2/1/2011	2/1/2011	2/1/2011
			Sample Depth (ft bls):	0-2 inches	1-3	3-5	8-10	18-20	0-2	2-4	2-4
Aluminum	--	--		13900	11100	5120	8100	1790	11200	9880	8350
Antimony	--	--		0.48 J	1.1 U	0.86 U	0.83 U	0.83 U	0.86 U	0.21 J	0.25 J
Arsenic	13	16		19.6	9.6	3.3	1.4	0.74	2.8	5.4	4.5
Barium	350	400		56.2	37.7	23	26	4.7	34.7	38	38.5
Beryllium	7.2	590		0.49	0.22 J	0.25 J	0.28 J	0.52 U	0.33 J	0.4 J	0.2 J
Cadmium	2.5	9.3		1.2	0.57 J	0.16 J	0.14 J	0.1 J	0.54 U	0.3 J	0.43 J
Calcium	--	--		4560	6840	1010	319	42.9 J	2010	1900	4060
Chromium, Hexavalent	1	400		1.3 U	1.3 U	1.2 U	1.1 U	1.1 U	1.1 U	1.1 U	1.1 U
Chromium, Trivalent	30	1500		37.7	17.6	7	8.9	2.4	13.2	12.2	10.9
Chromium	30	1500		37.7	17.6	7	8.9	2.4	13.2	12.2	10.9
Cobalt	--	--		3.6	3.3	3.1	2.4	0.49 J	3.8	2.5	2.5
Copper	50	270		38.2	18.8	6.9	4.9	1.9	7.7	9.9	9.8
Cyanide, Free	27	27		0.2 J	0.68 U	0.6 U	0.56 U	0.53 U	0.55 U	0.56 U	0.55 U
Iron	--	--		15000	12100	7290	8170	2200	12600	10500	8950
Lead	63	1000		242	78.8	6.8	3.4	0.79	8.7	29.3	30.1
Magnesium	--	--		2370	4140	1840	2440	177	1500	1480	2520
Manganese	1600	10000		268	208	148	78.7	46.6	229	257	235
Mercury	0.18	2.8		0.24	0.14	0.028 J	0.0096 J	0.051 U	0.031 J	0.35	0.36
Nickel	30	310		18.9	10.8	7.6	5.7	1.7	7.9	6.6	6.6
Potassium	--	--		770	587	491	560	94.8	592	516	479
Selenium	3.9	1500		1.6	1.6	0.73 J	1	0.52 J	0.85 J	0.88 J	0.89 J
Silver	2	1500		0.18 J	0.14 J	0.54 U	0.52 U	0.52 U	0.54 U	0.5 U	0.52 U
Sodium	--	--		121	92.4	45.3 J	62.2	51.8 U	51.5 J	35.9 J	33.8 J
Thallium	--	--		0.24 J	0.94 U	0.75 U	0.73 U	0.73 U	0.75 U	0.71 U	0.73 U
Vanadium	--	--		30.8	21.9	8.9	12.8	2.3	16.5	15.2	13.9
Zinc	109	10000		176	55.5	14.5	14.3	2.6 J	22.3	62	50.6

J - Estimated value

U - Indicates that the compound was analyzed for but not detected

DUP - Duplicate sample

mg/kg - Milligrams per kilogram

ft bls - Feet below land surface

NYSDEC - New York State Department of Environmental Conservation

-- No NYSDEC Part 375 Restricted Commercial Standards available

Bold data indicates that parameter was detected above the NYSDEC Part 375

Unrestricted Use Standards

Shaded data indicates that parameter was detected above the NYSDEC Part 375

Restricted Commercial Standards

Table 3. Summary of Metals in Soil, Former Avis Headquarters, 900 Old Country Road, Garden City, New York

Parameter (Concentrations in mg/kg)	NYSDEC Part 375 Unrestricted Use	NYSDEC Part 375 Restricted Commercial	Sample Designation: Sample Date: Sample Depth (ft bls):	GSB-30 2/1/2011 8-10	GSB-32 2/1/2011 0-2	GSB-32 2/1/2011 2-4	GSB-32 2/1/2011 8-10	GSB-32 DUP 2/1/2011 8-10	GSB-32E 2/2/2011 0-2	GSB-32E 2/2/2011 4-6
	Unrestricted Use	Restricted Commercial	Sample Designation: Sample Date: Sample Depth (ft bls):	GSB-30 2/1/2011 8-10	GSB-32 2/1/2011 0-2	GSB-32 2/1/2011 2-4	GSB-32 2/1/2011 8-10	GSB-32 DUP 2/1/2011 8-10	GSB-32E 2/2/2011 0-2	GSB-32E 2/2/2011 4-6
Aluminum	--	--		9310	15700	5380	12000	12600	6360	14400
Antimony	--	--		0.78 U	0.75 U	0.76 U	0.83 U	0.89 U	0.79 U	0.78 U
Arsenic	13	16		4.4	3.9	4.1	4	4.6	2.7	4.3
Barium	350	400		41	41.3	28.9	34.5	38.5	27.3	47.6
Beryllium	7.2	590		0.32 J	0.54	0.29 J	0.41 J	0.45 J	0.29 J	0.48 J
Cadmium	2.5	9.3		0.27 J	0.47 U	0.47 U	0.52 U	0.56 U	0.49 U	0.49 U
Calcium	--	--		2000	1220	37300	5240	6300	7920	4200
Chromium, Hexavalent	1	400		NA	1.1 U	1.8	1.1 U	1.1 U	1.1 U	1.1 U
Chromium, Trivalent	30	1500		NA	16.1	16.2	18.7	20.4	8.6	17.2
Chromium	30	1500		12	16.1	18	18.7	20.4	8.6	17.2
Cobalt	--	--		3.1	5.1	2.3	4.7	4.5	3.3	5.3
Copper	50	270		9.6	8.5	7.5	10.1	10.5	6.3	11.1
Cyanide, Free	27	27		NA	0.57 U	0.53 U	0.57 U	0.58 U	0.56 U	0.55 U
Iron	--	--		10000	14400	9580	13800	14800	9450	17100
Lead	63	1000		24.2	10.9	5.3	8.5	10.6	17.4	16
Magnesium	--	--		1870	2150	2000	2040	2160	1260	2230
Manganese	1600	10000		270	154	141	191	225	214	230
Mercury	0.18	2.8		0.34	0.035 J	0.0094 J	0.076	0.11	0.022 J	0.088
Nickel	30	310		7.8	10.3	7.3	10.2	10.1	6.6	10.3
Potassium	--	--		580	728	712	783	800	720	712
Selenium	3.9	1500		1.1	1.3	0.48 J	1.1	1 J	0.83 J	1.2
Silver	2	1500		0.49 U	0.47 U	0.47 U	0.52 U	0.56 U	0.49 U	0.49 U
Sodium	--	--		42.8 J	71.7	314	96.4	112	199	84
Thallium	--	--		0.68 U	0.66 U	0.66 U	0.73 U	0.78 U	0.69 U	0.68 U
Vanadium	--	--		15.4	24.1	11	20.2	20.1	11.6	22.4
Zinc	109	10000		61.4	29.1	13	22.8	24.7	18.9	28.6

J - Estimated value

U - Indicates that the compound was analyzed for but not detected

DUP - Duplicate sample

mg/kg - Milligrams per kilogram

ft bls - Feet below land surface

NYSDEC - New York State Department of Environmental Conservation

-- No NYSDEC Part 375 Restricted Commercial Standards available

Bold data indicates that parameter was detected above the NYSDEC Part 375

Unrestricted Use Standards

Shaded data indicates that parameter was detected above the NYSDEC Part 375

Restricted Commercial Standards

Table 3. Summary of Metals in Soil, Former Avis Headquarters, 900 Old Country Road, Garden City, New York

Parameter (Concentrations in mg/kg)	NYSDEC	NYSDEC	Sample Designation: Sample Date: Sample Depth (ft bls):	GSB-32N	GSB-32N	GSB-32S	GSB-32S	GSB-32W	GSB-32W	GSB-32W
	Part 375	Part 375		2/2/2011	2/2/2011	2/2/2011	2/2/2011	2/3/2011	2/3/2011	2/3/2011
	Unrestricted	Restricted								
	Use	Commercial								
Aluminum	--	--		7970	13000	13600	13900	6560	11800	9820
Antimony	--	--		0.81 U	0.81 U	0.8 U	0.71 U	0.82 U	0.88 U	0.82 U
Arsenic	13	16		2.6	3.6	4	4.3	2.2	3.8	2.3
Barium	350	400		24.3	43.9	38.4	42.7	25.9	42.8	31.4
Beryllium	7.2	590		0.42 J	0.43 J	0.52	0.37 J	0.34 J	0.45 J	0.35 J
Cadmium	2.5	9.3		0.51 U	0.51 U	0.5 U	0.44 U	0.51 U	0.55 U	0.51 U
Calcium	--	--		6750	5660	2390	3580	2460	2420	7950
Chromium, Hexavalent	1	400		1.1 U	1.1 U	1.1 U	1.2 U	1 U	1.1 U	1 U
Chromium, Trivalent	30	1500		9.2	13.8	13.9	13.7	10	12	26
Chromium	30	1500		9.2	13.8	13.9	13.7	10	12	26
Cobalt	--	--		3.6	4.7	5	4.7	3.2	4.4	3.2
Copper	50	270		7.2	9.4	9.2	9.7	5.7	9.1	11.3
Cyanide, Free	27	27		0.14 J	0.56 U	0.52 U	0.58 U	0.54 U	0.57 U	0.54 U
Iron	--	--		11000	13900	14700	14900	9030	12200	11300
Lead	63	1000		7.8	18.3	14.1	18.1	5.1	16.3	7.4
Magnesium	--	--		1530	2180	2170	2280	1310	1780	1780
Manganese	1600	10000		253	328	241	261	162	237	141
Mercury	0.18	2.8		0.021 J	0.074	0.053	0.095	0.009 J	0.042 J	0.014 J
Nickel	30	310		7.9	9.4	9.9	9.9	6.9	9.2	8.9
Potassium	--	--		784	758	711	652	697	683	729
Selenium	3.9	1500		0.93 J	1.1	1.5	1.2	1.1	1.4	0.91 J
Silver	2	1500		0.51 U	0.51 U	0.5 U	0.44 U	0.51 U	0.55 U	0.51 U
Sodium	--	--		164	63.9	70.7	64.1	91	64.3	127
Thallium	--	--		0.71 U	0.71 U	0.7 U	0.62 U	0.72 U	0.77 U	0.72 U
Vanadium	--	--		13.1	20.5	21.4	21.6	11.2	18.3	17.3
Zinc	109	10000		20.3	32.7	29.6	29	15.4	26.2	19.3

J - Estimated value

U - Indicates that the compound was analyzed for but not detected

DUP - Duplicate sample

mg/kg - Milligrams per kilogram

ft bls - Feet below land surface

NYSDEC - New York State Department of Environmental Conservation

-- No NYSDEC Part 375 Restricted Commercial Standards available

Bold data indicates that parameter was detected above the NYSDEC Part 375

Unrestricted Use Standards

Shaded data indicates that parameter was detected above the NYSDEC Part 375

Restricted Commercial Standards

Table 3. Summary of Metals in Soil, Former Avis Headquarters, 900 Old Country Road, Garden City, New York

Parameter (Concentrations in mg/kg)	NYSDEC	NYSDEC	Sample Designation: Sample Date: Sample Depth (ft bls):	GSB-33	GSB-33	GSB-34	GSB-34 DUP	GSB-34	GSB-34
	Part 375	Part 375		2/2/2011	2/2/2011	6/3/2011	6/3/2011	6/3/2011	6/3/2011
	Unrestricted	Restricted							
	Use	Commercial							
Aluminum	--	--		11500	7790	5970	6510	9740	7070
Antimony	--	--		0.86 U	0.77 U	0.77 U	0.8 U	0.79 U	0.78 U
Arsenic	13	16		5.4	3.1	2.9	2.6	2.6	3.6
Barium	350	400		42	28.3	24.2	22	28.3	22.9
Beryllium	7.2	590		0.39 J	0.26 J	0.16 J	0.27 J	0.29 J	0.15 J
Cadmium	2.5	9.3		0.54 U	0.48 U	0.23 J	0.15 J	0.2 J	0.11 J
Calcium	--	--		3340	1060	4000	2080	1880	497
Chromium, Hexavalent	1	400		1.1 U	1.1 U	1.1 U	1.1 U	1 U	1 U
Chromium, Trivalent	30	1500		15.6	9.4	6.3	6.7	11.1	13.1
Chromium	30	1500		15.6	9.4	6.3	6.7	11.1	13.1
Cobalt	--	--		4.7	3.1	2.3	2.5	4.1	3.8
Copper	50	270		12.1	7.1	5	7.3	5.5	13.5
Cyanide, Free	27	27		0.55 U	0.55 U	0.53 U	0.53 U	0.54 U	0.13 J
Iron	--	--		15100	10500	7140	8750	10800	11000
Lead	63	1000		32.1	9.8	20	12.9	15.1	8
Magnesium	--	--		1880	1210	2160	2520	1700	1730
Manganese	1600	10000		222	211	160	195	173	139
Mercury	0.18	2.8		0.091	0.073	0.032 J	0.056	0.012 J	0.024 J
Nickel	30	310		9	7	5.3	5.4	8.2	8
Potassium	--	--		751	581	318	402	570	769
Selenium	3.9	1500		0.96 J	0.91 J	0.92 J	0.77 J	1	1.3
Silver	2	1500		0.54 U	0.48 U	0.48 U	0.5 U	0.5 U	0.49 U
Sodium	--	--		178	82.4	78.8	72	86.8	162
Thallium	--	--		0.75 U	0.68 U	0.67 U	0.7 U	0.7 U	0.68 U
Vanadium	--	--		19.2	12.8	9.5	11.6	14.4	13.6
Zinc	109	10000		38.1	18.7	16.5	16.5	19.4	16.1

J - Estimated value

U - Indicates that the compound was analyzed for but not detected

DUP - Duplicate sample

mg/kg - Milligrams per kilogram

ft bls - Feet below land surface

NYSDEC - New York State Department of Environmental Conservation

-- No NYSDEC Part 375 Restricted Commercial Standards available

Bold data indicates that parameter was detected above the NYSDEC Part 375

Unrestricted Use Standards

Shaded data indicates that parameter was detected above the NYSDEC Part 375

Restricted Commercial Standards

Table 3. Summary of Metals in Soil, Former Avis Headquarters, 900 Old Country Road, Garden City, New York

Parameter (Concentrations in mg/kg)	NYSDEC Part 375	NYSDEC Part 375	Sample Designation:	GSB-34	GSB-34	GSB-36	GSB-36	GSB-36	GSB-36	GSB-36
	Unrestricted	Restricted	Sample Date:	6/3/2011	6/3/2011	6/2/2011	6/2/2011	6/2/2011	6/2/2011	6/2/2011
	Use	Commercial	Sample Depth (ft bls):	8-10	17-19	0-2 inches	1-3	3-5	8-10	16-18
Aluminum	--	--		6040	1020	6280	12700	7700	3660	1560
Antimony	--	--		0.68 U	0.59 U	0.2 J	0.73 U	0.64 U	0.66 U	0.65 U
Arsenic	13	16		0.97	0.61	3	3	1.7	0.6	0.45
Barium	350	400		22	5.3	15.4	33.8	25.3	15.2	6.6
Beryllium	7.2	590		0.42 U	0.37 U	0.23 J	0.74	0.6	0.15 J	0.4 U
Cadmium	2.5	9.3		0.085 J	0.37 U	0.16 J	0.13 J	0.099 J	0.41 U	0.4 U
Calcium	--	--		145	40.8	591	277	239	63.1	23.2 J
Chromium, Hexavalent	1	400		1.1 U	1 U	1.1 U	1.1 U	1 U	1 U	1.1 U
Chromium, Trivalent	30	1500		9.3	3	8.5	22.4	18	7.2	3.5
Chromium	30	1500		9.3	3	8.5	22.4	18	7.2	3.5
Cobalt	--	--		1.3	0.51	3.6	4.5	2.7	1.2	0.48
Copper	50	270		2.5	1.8	7.5	14.5	9.6	3.7	1.9
Cyanide, Free	27	27		0.54 U	0.52 U	0.52 U	0.55 U	0.52 U	0.52 U	0.54 U
Iron	--	--		4550	3260	11400	16600	14200	3320	1650
Lead	63	1000		3.1	0.86	13.7	6.1	3.4	1.8	0.92
Magnesium	--	--		1750	213	1940	3130	2030	569	186
Manganese	1600	10000		30.1	20.8	138	155	149	30.7	8.2
Mercury	0.18	2.8		0.051 U	0.05 U	0.013 J	0.0072 J	0.049 U	0.048 U	0.048 U
Nickel	30	310		4.1	1.1	8.5	9.4	6.3	3.1	2.1
Potassium	--	--		514	120	480	1470	1150	200	106
Selenium	3.9	1500		0.93	0.37 J	0.99	1.4	1.1	0.58 J	0.3 J
Silver	2	1500		0.42 U	0.37 U	0.43 U	0.46 U	0.4 U	0.41 U	0.4 U
Sodium	--	--		141	33.3 J	84.9	225	155	24 J	20.7 J
Thallium	--	--		0.59 U	0.52 U	0.61 U	0.64 U	0.18 J	0.58 U	0.57 U
Vanadium	--	--		10.4	2.2	11.8	31.4	20.9	5.7	2.3
Zinc	109	10000		13.1	2.5 J	14.7	30.2	18.7	9	3.2 J

J - Estimated value

U - Indicates that the compound was analyzed for but not detected

DUP - Duplicate sample

mg/kg - Milligrams per kilogram

ft bls - Feet below land surface

NYSDEC - New York State Department of Environmental Conservation

-- No NYSDEC Part 375 Restricted Commercial Standards available

Bold data indicates that parameter was detected above the NYSDEC Part 375

Unrestricted Use Standards

Shaded data indicates that parameter was detected above the NYSDEC Part 375

Restricted Commercial Standards

Table 3. Summary of Metals in Soil, Former Avis Headquarters, 900 Old Country Road, Garden City, New York

Parameter (Concentrations in mg/kg)	NYSDEC Part 375 Unrestricted Use	NYSDEC Part 375 Restricted Commercial	Sample Designation: Sample Date: Sample Depth (ft bls):	GSB-37 6/2/2011 0-2 inches	GSB-37 6/2/2011 1-3	GSB-37 6/2/2011 3-5	GSB-37 6/2/2011 8-10	GSB-37 6/2/2011 16-18	GSB-38 6/2/2011 0-2 inches	GSB-38 DUP 6/2/2011 0-2
Aluminum	--	--		14800	14000	11000	2380	1380	9060	8410
Antimony	--	--		0.81 U	0.64 U	0.6 U	0.59 U	0.77 U	0.82 U	0.77 U
Arsenic	13	16		5.4	1.4	1.9	0.59	0.39 J	2	1.9
Barium	350	400		38.1	30.6	37.9	8.4	4.5	23.7	21.4
Beryllium	7.2	590		0.49 J	0.23 J	0.45	0.37 U	0.48 U	0.4 J	0.36 J
Cadmium	2.5	9.3		0.18 J	0.092 J	0.078 J	0.074 J	0.12 J	0.24 J	0.19 J
Calcium	--	--		2260	330	294	46.7	28.8 J	2320	3010
Chromium, Hexavalent	1	400		1.1 U	1.1 U	1.1 U	1 U	1 U	1 U	1.1 U
Chromium, Trivalent	30	1500		13.9	19	15.9	4.7	2.7	13.8	15.1
Chromium	30	1500		13.9	19	15.9	4.7	2.7	13.8	15.1
Cobalt	--	--		2.7	3.3	3.8	0.68	0.25 J	2.8	2.6
Copper	50	270		11.6	8.8	9.4	3.3	1.9	7.3	7.2
Cyanide, Free	27	27		0.59 U	0.57 U	0.55 U	0.52 U	0.54 U	0.54 U	0.53 U
Iron	--	--		12800	9820	10600	2330	998	10600	8560
Lead	63	1000		30.6	6.7	5.6	1.2	1.2	10.1	10
Magnesium	--	--		1770	2020	2010	346	154	2490	2770
Manganese	1600	10000		198	60	97.7	15.8	11.5	81.1	65.4
Mercury	0.18	2.8		0.22	0.019 J	0.055 U	0.048 U	0.053 U	0.016 J	0.015 J
Nickel	30	310		7.7	8.8	9.9	2.6	1.7	8.9	8.5
Potassium	--	--		525	626	852	154	80.6	599	519
Selenium	3.9	1500		1.9	1.1	1.2	0.6 J	0.41 J	1.1	1.1
Silver	2	1500		0.51 U	0.4 U	0.37 U	0.37 U	0.48 U	0.51 U	0.48 U
Sodium	--	--		126	83.9	147	43.5	29.6 J	72	64.9
Thallium	--	--		0.71 U	0.56 U	0.52 U	0.52 U	0.67 U	0.71 U	0.67 U
Vanadium	--	--		19.9	22.8	23.6	4.2	2.2	18.2	16.3
Zinc	109	10000		31.4	18.9	20.1	4.7	4.2 J	35.6	34.7

J - Estimated value

U - Indicates that the compound was analyzed for but not detected

DUP - Duplicate sample

mg/kg - Milligrams per kilogram

ft bls - Feet below land surface

NYSDEC - New York State Department of Environmental Conservation

-- No NYSDEC Part 375 Restricted Commercial Standards available

Bold data indicates that parameter was detected above the NYSDEC Part 375

Unrestricted Use Standards

Shaded data indicates that parameter was detected above the NYSDEC Part 375

Restricted Commercial Standards

Table 3. Summary of Metals in Soil, Former Avis Headquarters, 900 Old Country Road, Garden City, New York

Parameter (Concentrations in mg/kg)	NYSDEC	NYSDEC	Sample Designation: Sample Date: Sample Depth (ft bls):	GSB-38	GSB-38	GSB-38	GSB-38	GSB-39	GSB-39	GSB-39	GSB-39
	Part 375	Part 375		6/2/2011	6/2/2011	6/2/2011	6/2/2011	6/1/2011	6/1/2011	6/1/2011	6/1/2011
	Unrestricted	Restricted		1-3	3-5	8-10	17.5-19.5	0-2 inches	1-3	3-5	8-10
Aluminum	--	--		10800	10700	2670	1110	8880	10500	4110	1980
Antimony	--	--		0.67 U	0.6 U	0.74 U	0.79 U	0.69 U	0.81 U	0.63 U	0.77 U
Arsenic	13	16		1.4	1.2	0.38 J	0.3 J	3.2	4.7	3.5	0.58
Barium	350	400		21.2	25.5	5.8	2.6	29.8	26.6	13.5	3.5
Beryllium	7.2	590		0.33 J	0.37 J	0.46 U	0.5 U	0.24 J	0.49 J	0.33 J	0.48 U
Cadmium	2.5	9.3		0.14 J	0.089 J	0.11 J	0.11 J	0.19 J	0.16 J	0.14 J	0.15 J
Calcium	--	--		535	343	36 J	33.7 J	2570	503	192	38.6 J
Chromium, Hexavalent	1	400		1.2 U	1.1 U	1 U	1.1 U	1.1 U	1.1 U	1 U	1 U
Chromium, Trivalent	30	1500		16.5	15	3.8	2.7	10.7	15.7	7.6	3.7
Chromium	30	1500		16.5	15	3.8	2.7	10.7	15.7	7.6	3.7
Cobalt	--	--		2.5	3.3	0.35 J	0.18 J	3.2	3	1.4	0.24 J
Copper	50	270		7.3	8.5	2.5	1.7	10.5	6.4	4.6	2.5
Cyanide, Free	27	27		0.6 U	0.55 U	0.52 U	0.55 U	0.54 U	0.54 U	0.51 U	0.52 U
Iron	--	--		8340	7740	1630	619	10200	13400	10500	1600
Lead	63	1000		6.5	4.8	1.4	0.89	17.1	4.8	2.3	0.79
Magnesium	--	--		1530	1870	247	96.9	1930	1600	1250	220
Manganese	1600	10000		58.2	69.8	6.3	4.9	116	81.9	47	6.2
Mercury	0.18	2.8		0.018 J	0.054 U	0.045 U	0.055 U	0.043 J	0.051 U	0.051 U	0.052 U
Nickel	30	310		7.9	10.1	2.7	1.4	9.1	7.2	3.6	2.1
Potassium	--	--		477	644	129	84.3	504	701	556	92.1
Selenium	3.9	1500		1.3	1.2	0.47 J	0.44 J	0.93	1.3	0.42 J	0.47 J
Silver	2	1500		0.42 U	0.38 U	0.46 U	0.5 U	0.43 U	0.5 U	0.4 U	0.48 U
Sodium	--	--		176	71.5	46.3 U	49.6 U	107	188	97.1	18.9 J
Thallium	--	--		0.59 U	0.53 U	0.65 U	0.7 U	0.61 U	0.71 U	0.55 U	0.67 U
Vanadium	--	--		16.3	17.6	2.8	1.4	21.5	19.6	8	2.5
Zinc	109	10000		18.7	20.9	3.7 J	3.8 J	25.9	15.1	9.5	3.6 J

J - Estimated value

U - Indicates that the compound was analyzed for but not detected

DUP - Duplicate sample

mg/kg - Milligrams per kilogram

ft bls - Feet below land surface

NYSDEC - New York State Department of Environmental Conservation

-- No NYSDEC Part 375 Restricted Commercial Standards available

Bold data indicates that parameter was detected above the NYSDEC Part 375

Unrestricted Use Standards

Shaded data indicates that parameter was detected above the NYSDEC Part 375

Restricted Commercial Standards

Table 3. Summary of Metals in Soil, Former Avis Headquarters, 900 Old Country Road, Garden City, New York

Parameter (Concentrations in mg/kg)	NYSDEC	NYSDEC	Sample Designation: Sample Date: Sample Depth (ft bls):	GSB-39	GSB-40	GSB-40 DUP	GSB-40	GSB-40	GSB-40	GSB-40
	Part 375	Part 375		6/1/2011	6/1/2011	6/1/2011	6/1/2011	6/1/2011	6/1/2011	6/1/2011
	Unrestricted	Restricted		18-20	0-2 inches	0-2	1-3	3-5	8-10	17-19
	Use	Commercial								
Aluminum	--	--		1200	8810	9750	5240	3710	2300	1380
Antimony	--	--		0.74 U	0.73 U	0.84 U	0.75 U	0.79 U	0.83 U	0.74 U
Arsenic	13	16		0.27 J	3.5	3.9	2.2	1.6	0.49 J	0.36 J
Barium	350	400		5.3	14.5	16.9	10.8	10	4.3	5.1
Beryllium	7.2	590		0.46 U	0.26 J	0.52 U	0.28 J	0.18 J	0.18 J	0.46 U
Cadmium	2.5	9.3		0.16 J	0.19 J	0.2 J	0.14 J	0.17 J	0.17 J	0.17 J
Calcium	--	--		32.8 J	1560	2440	200	121	31.6 J	25.9 J
Chromium, Hexavalent	1	400		1.1 U	1.1 U	1.1 U	1 U	1 U	1 U	1 U
Chromium, Trivalent	30	1500		2.3	8.5	9.4	7.6	7.9	3.9	2.7
Chromium	30	1500		2.3	8.5	9.4	7.6	7.9	3.9	2.7
Cobalt	--	--		0.25 J	3.3	3.7	2.3	1.3	0.31 J	0.11 J
Copper	50	270		1.6	6.6	6.7	4.5	3.6	2.9	1.8
Cyanide, Free	27	27		0.53 U	0.54 U	0.54 U	0.53 U	0.51 U	0.52 U	0.52 U
Iron	--	--		779	9260	10800	8950	8260	1350	853
Lead	63	1000		1.1	6.7	6.7	2.9	2.1	1.2	1.3
Magnesium	--	--		147	1720	2370	1290	953	175	124
Manganese	1600	10000		3.5	67.8	78.4	106	72.3	4.8	4.6
Mercury	0.18	2.8		0.053 U	0.023 J	0.019 J	0.016 J	0.048 U	0.052 U	0.049 U
Nickel	30	310		1.3	6.4	7	5	3.4	2.2	1.3
Potassium	--	--		93	400	461	356	501	110	78.2
Selenium	3.9	1500		0.92 U	0.79 J	1.3	0.6 J	0.83 J	0.36 J	0.49 J
Silver	2	1500		0.46 U	0.46 U	0.52 U	0.47 U	0.49 U	0.52 U	0.46 U
Sodium	--	--		46 U	98.4	106	180	106	44.5 J	30.4 J
Thallium	--	--		0.64 U	0.64 U	0.73 U	0.65 U	0.69 U	0.73 U	0.65 U
Vanadium	--	--		2.1	12.7	14.1	8.8	5.6	2.5	1.8
Zinc	109	10000		2.6 J	19.8	21.7	9	8.8	3.7 J	2.5 J

J - Estimated value

U - Indicates that the compound was analyzed for but not detected

DUP - Duplicate sample

mg/kg - Milligrams per kilogram

ft bls - Feet below land surface

NYSDEC - New York State Department of Environmental Conservation

-- No NYSDEC Part 375 Restricted Commercial Standards available

Bold data indicates that parameter was detected above the NYSDEC Part 375

Unrestricted Use Standards

Shaded data indicates that parameter was detected above the NYSDEC Part 375

Restricted Commercial Standards

Table 3. Summary of Metals in Soil, Former Avis Headquarters, 900 Old Country Road, Garden City, New York

Parameter (Concentrations in mg/kg)	NYSDEC Part 375 Unrestricted Use	NYSDEC Part 375 Restricted Commercial	Sample Designation: Sample Date: Sample Depth (ft bls):	GSB-41 6/1/2011 0-2 inches	GSB-41 6/1/2011 1-3	GSB-41 6/1/2011 3-5	GSB-41 6/1/2011 8-10	GSB-41 6/1/2011 18-20	GSB-42 6/2/2011 0-2 inches	GSB-42 6/2/2011 1-3	GSB-42 6/2/2011 3-5
Aluminum	--	--		9520	5200	11400	5210	1060	12800	18800	12300
Antimony	--	--		0.85 U	0.8 U	0.75 U	0.71 U	0.76 U	0.87 U	0.82 U	0.67 U
Arsenic	13	16		3.3	2	2.5	1.2	0.23 J	4.4	5	4.4
Barium	350	400		26.9	8.7	38.6	6.2	6.3	33.1	49.5	37.8
Beryllium	7.2	590		0.32 J	0.18 J	0.35 J	0.13 J	0.48 U	0.38 J	0.49 J	0.63
Cadmium	2.5	9.3		0.2 J	0.12 J	0.13 J	0.11 J	0.12 J	0.26 J	0.18 J	0.12 J
Calcium	--	--		1060	220	403	55	31 J	1520	1400	291
Chromium, Hexavalent	1	400		1.1 U	1 U	1.1 U	1 U	1 U	1.1 U	1.3 U	1.2
Chromium, Trivalent	30	1500		11	6.8	12.3	8.2	2.6	13.6	18.1	15.1
Chromium	30	1500		11	6.8	12.3	8.2	2.6	13.6	18.1	16.3
Cobalt	--	--		3	1.6	4.2	0.53	0.48 U	4.2	3.5	2.9
Copper	50	270		7.4	2.2	5.9	2.8	1.6	9.2	8.1	9.1
Cyanide, Free	27	27		0.54 U	0.52 U	0.54 U	0.52 U	0.52 U	0.55 U	0.62 U	0.57 U
Iron	--	--		10600	7130	12600	4520	682	12500	14700	12100
Lead	63	1000		11.5	2.6	4.4	1.5	0.82	20.6	15.4	6.1
Magnesium	--	--		2580	1180	2130	275	122	1770	2030	1850
Manganese	1600	10000		139	67.8	129	10.8	4.2	160	115	112
Mercury	0.18	2.8		0.054	0.0057 J	0.051 U	0.052 U	0.052 U	0.097	0.19	0.0067 J
Nickel	30	310		7.3	4	8.3	2.2	1.2	9.5	8.9	7.2
Potassium	--	--		530	253	1520	164	91.8	594	600	548
Selenium	3.9	1500		1.6	0.6 J	0.99	0.7 J	0.34 J	2	1.9	1.6
Silver	2	1500		0.53 U	0.5 U	0.47 U	0.45 U	0.48 U	0.54 U	0.51 U	0.42 U
Sodium	--	--		50.5 J	56.2	175	44.5 U	47.8 U	88.6	236	215
Thallium	--	--		0.74 U	0.7 U	0.66 U	0.62 U	0.67 U	0.76 U	0.72 U	0.59 U
Vanadium	--	--		15.3	7.9	17.1	6.7	1.4	22	26.5	25.4
Zinc	109	10000		20.7	6.8	22.2	6.3	2 J	29	27.1	19.9

J - Estimated value

U - Indicates that the compound was analyzed for but not detected

DUP - Duplicate sample

mg/kg - Milligrams per kilogram

ft bls - Feet below land surface

NYSDEC - New York State Department of Environmental Conservation

-- No NYSDEC Part 375 Restricted Commercial Standards available

Bold data indicates that parameter was detected above the NYSDEC Part 375

Unrestricted Use Standards

Shaded data indicates that parameter was detected above the NYSDEC Part 375

Restricted Commercial Standards

Table 3. Summary of Metals in Soil, Former Avis Headquarters, 900 Old Country Road, Garden City, New York

Parameter (Concentrations in mg/kg)	NYSDEC	NYSDEC	Sample Designation: Sample Date: Sample Depth (ft bls):	GSB-42	GSB-42	GSB-44	GSB-44	GSB-45	GSB-45	GSB-45	GSB-45
	Part 375	Part 375		6/2/2011	6/2/2011	1/31/2011	1/31/2011	6/2/2011	6/2/2011	6/2/2011	6/2/2011
	Unrestricted	Restricted									
	Use	Commercial		8-10	17-19	0-2	2-4	0-2 inches	1-3	3-5	8-10
Aluminum	--	--		1880	1570	7920	5230	7100	7020	6140	2410
Antimony	--	--		0.79 U	0.64 U	0.81 U	0.74 U	0.71 U	0.86 U	0.75 U	0.82 U
Arsenic	13	16		0.76	1.3	3.7	1.9	2.7	4.1	7	0.49 J
Barium	350	400		11.7	44.5	37.8	21.3	14.9	15.9	19.4	13.6
Beryllium	7.2	590		0.21 J	0.24 J	0.24 J	0.23 J	0.31 J	0.34 J	0.31 J	0.51 U
Cadmium	2.5	9.3		0.14 J	0.11 J	0.3 J	0.46 U	0.15 J	0.17 J	0.13 J	0.12 J
Calcium	--	--		111	172	1550	550	870	508	410	298
Chromium, Hexavalent	1	400		1.1 U	1 U	1.1 U	1.1 U	1 U	1.1 U	1 U	1 U
Chromium, Trivalent	30	1500		7	5.1	8.3	13.1	8.7	13	35.7	6.8
Chromium	30	1500		7	5.1	8.3	13.1	8.7	13	35.7	6.8
Cobalt	--	--		0.83	0.42	2.7	3.2	3.8	3.8	4.1	0.64
Copper	50	270		4.2	2.7	12.1	5.5	6.8	5.9	18.8	1.6
Cyanide, Free	27	27		0.51 U	0.52 U	0.55 U	0.53 U	0.53 U	0.55 U	0.52 U	0.52 U
Iron	--	--		3540	4410	8440	8210	10700	14900	15000	3550
Lead	63	1000		1.2	3.3	31.7	3.6	6.1	5.2	5.9	1.2
Magnesium	--	--		765	431	1130	1940	2270	2280	2190	912
Manganese	1600	10000		36	23.6	195	179	152	121	133	38.3
Mercury	0.18	2.8		0.048 U	0.049 U	0.18	0.012 J	0.01 J	0.0096 J	0.006 J	0.046 U
Nickel	30	310		3.2	1.5	7	8.2	7.3	7.6	9.3	4.1
Potassium	--	--		424	227	485	575	444	529	554	405
Selenium	3.9	1500		0.58 J	0.67 J	0.74 J	0.38 J	1.2	1.1	1.2	0.72 J
Silver	2	1500		0.49 U	0.4 U	0.51 U	0.46 U	0.45 U	0.54 U	0.47 U	0.51 U
Sodium	--	--		65.3	28.9 J	27.4 J	16.8 J	93.6	209	201	65
Thallium	--	--		0.69 U	0.56 U	0.71 U	0.65 U	0.63 U	0.75 U	0.65 U	0.71 U
Vanadium	--	--		4.2	5.6	12.9	11.9	12.7	13.4	13	4.2
Zinc	109	10000		6.7	4.7	34.5	12.4	15.1	15.4	16.1	6.7

J - Estimated value

U - Indicates that the compound was analyzed for but not detected

DUP - Duplicate sample

mg/kg - Milligrams per kilogram

ft bls - Feet below land surface

NYSDEC - New York State Department of Environmental Conservation

-- No NYSDEC Part 375 Restricted Commercial Standards available

Bold data indicates that parameter was detected above the NYSDEC Part 375

Unrestricted Use Standards

Shaded data indicates that parameter was detected above the NYSDEC Part 375

Restricted Commercial Standards

Table 3. Summary of Metals in Soil, Former Avis Headquarters, 900 Old Country Road, Garden City, New York

Parameter (Concentrations in mg/kg)	NYSDEC Part 375 Unrestricted Use	NYSDEC Part 375 Restricted Commercial	Sample Designation:		Sample Date:		Sample Depth (ft bls):			
			GSB-45	LP-1	LP-1	LP-2	LP-2	LP-3	LP-3	
			6/2/2011	11/15/2010	11/15/2010	11/15/2010	11/15/2010	11/15/2010	11/15/2010	
			16-18	10-12	14-16	10-12	14-16	10-12	14-16	
Aluminum	--	--	1770	1360	1070	3210	829	1070	700	
Antimony	--	--	0.81 U	0.5 U	0.5 U	0.52 U	0.49 U	0.52 U	0.5 U	
Arsenic	13	16	1.1	0.5 U	0.5 U	2	0.49 U	0.52 U	0.5 U	
Barium	350	400	5.5	4.2	2	13	4.1	3.2	2.5	
Beryllium	7.2	590	0.15 J	0.2 U	0.2 U	0.35	0.2 U	0.21 U	0.2 U	
Cadmium	2.5	9.3	0.12 J	0.5 U	0.5 U	0.52 U	0.49 U	0.52 U	0.5 U	
Calcium	--	--	47.1 J	50 U	49.6 U	2540	49.1 U	58.1	49.9 U	
Chromium, Hexavalent	1	400	1 U	NA	NA	NA	NA	NA	NA	
Chromium, Trivalent	30	1500	2.9	NA	NA	NA	NA	NA	NA	
Chromium	30	1500	2.9	2	2.1	20.7	1.8	2.4	2.4	
Cobalt	--	--	0.59	1 U	0.99 U	1.4	0.98 U	1 U	1 U	
Copper	50	270	1.5	2.8	1.3	21.6	1.3	2.8	1.4	
Cyanide, Free	27	27	0.53 U	0.52 U	0.52 U	0.524 U	0.52 U	0.517 U	0.529 U	
Iron	--	--	3710	949	804	8840	1110	1330	1170	
Lead	63	1000	1.4	0.83	0.36	5.2	0.5	0.92	0.66	
Magnesium	--	--	147	151	57	653	85.2	105	70.3	
Manganese	1600	10000	51.8	9.2	5.2	28.8	12.5	4.5	7	
Mercury	0.18	2.8	0.053 U	0.034 U	0.033 U	0.054	0.031 J	0.034 U	0.039	
Nickel	30	310	1.1	1.4	1.1	4.5	0.98 U	1.1	1 U	
Potassium	--	--	106	111	49.6 U	289	59.5	48.8 J	40.8 J	
Selenium	3.9	1500	0.4 J	0.5 U	0.5 U	0.45 J	0.49 U	0.52 U	0.5 U	
Silver	2	1500	0.5 U	1 U	0.99 U	1 U	0.98 U	1 U	1 U	
Sodium	--	--	50.4 U	50 U	49.6 U	172	49.1 U	51.7 U	49.9 U	
Thallium	--	--	0.71 U	0.2 U	0.2 U	0.21 U	0.2 U	0.21 U	0.2 U	
Vanadium	--	--	3.8	1.9	1.6	12.1	2.1	2.2	2.4	
Zinc	109	10000	2.1 J	4.7	4 U	50	3.9 U	20.6	3.6 J	

J - Estimated value

U - Indicates that the compound was analyzed for but not detected

DUP - Duplicate sample

mg/kg - Milligrams per kilogram

ft bls - Feet below land surface

NYSDEC - New York State Department of Environmental Conservation

-- No NYSDEC Part 375 Restricted Commercial Standards available

Bold data indicates that parameter was detected above the NYSDEC Part 375

Unrestricted Use Standards

Shaded data indicates that parameter was detected above the NYSDEC Part 375

Restricted Commercial Standards

Table 3. Summary of Metals in Soil, Former Avis Headquarters, 900 Old Country Road, Garden City, New York

Parameter (Concentrations in mg/kg)	NYSDEC	NYSDEC	Sample Designation: Sample Date: Sample Depth (ft bls):	LP-4	LP-4	LP-4	LP-5	LP-5	LP-6	LP-6
	Part 375	Part 375		2/3/2011	11/15/2010	2/3/2011	11/15/2010	11/15/2010	11/15/2010	11/15/2010
	Unrestricted	Restricted		10-11	14-16	14-16	10-12	14-16	10-12	14-16
	Use	Commercial								
Aluminum	--	--		4410	2310	2060	1720	1100	2250	1200
Antimony	--	--		0.82 U	0.52 U	0.77 U	0.51 U	0.51 U	0.5 U	0.5 U
Arsenic	13	16		1.9	1	0.62	1.5	0.51 U	0.81	0.62
Barium	350	400		13.4	4.7	5.7	6.9	3.4	5.4	5.2
Beryllium	7.2	590		0.24 J	0.31	0.16 J	0.23	0.2 U	0.22	0.2 U
Cadmium	2.5	9.3		0.12 J	0.52 U	0.48 U	0.51 U	0.51 U	0.5 U	0.5 U
Calcium	--	--		1170	94.2	90	75.7	50.8 U	90.5	44.3 J
Chromium, Hexavalent	1	400		1.1 U	NA	1 U	NA	NA	NA	NA
Chromium, Trivalent	30	1500		10.2	NA	3.5	NA	NA	NA	NA
Chromium	30	1500		10.2	13.4	3.5	11.5	2.9	5.1	3.3
Cobalt	--	--		1.3	1 U	0.57	1 U	1 U	1 U	1 U
Copper	50	270		16.1	5.2	3.3	5.7	2.7	6.5	2.4
Cyanide, Free	27	27		0.54 U	0.525 U	0.52 U	0.525 U	0.523 U	0.519 U	0.517 U
Iron	--	--		4660	6320	2510	4120	1390	2980	1490
Lead	63	1000		4.4	1.9	1.1	1.5	0.72	1.8	1.2
Magnesium	--	--		825	111	258	167	100	168	96.7
Manganese	1600	10000		29.5	7.8	19	8.6	5.6	8.2	7.6
Mercury	0.18	2.8		0.024 J	0.034 U	0.05 U	0.031 U	0.032 U	0.034 U	0.031 U
Nickel	30	310		4.8	2.7	1.9	2.8	1.5	3.3	1.4
Potassium	--	--		376	94.6	169	98.1	71.4	128	83.5
Selenium	3.9	1500		0.44 J	0.52 U	0.39 J	0.38 J	0.51 U	0.4 J	0.5 U
Silver	2	1500		0.51 U	1 U	0.48 U	1 U	1 U	1 U	1 U
Sodium	--	--		30.7 J	51.9 U	47.9 U	51.4 U	50.8 U	56	50.2 U
Thallium	--	--		0.72 U	0.21 U	0.67 U	0.21 U	0.2 U	0.2 U	0.2 U
Vanadium	--	--		7.7	18.5	4.3	7	2.5	5.7	2.5
Zinc	109	10000		65.1	23.6	7.7	7.9	5.8	36.8	5.3

J - Estimated value

U - Indicates that the compound was analyzed for but not detected

DUP - Duplicate sample

mg/kg - Milligrams per kilogram

ft bls - Feet below land surface

NYSDEC - New York State Department of Environmental Conservation

-- No NYSDEC Part 375 Restricted Commercial Standards available

Bold data indicates that parameter was detected above the NYSDEC Part 375

Unrestricted Use Standards

Shaded data indicates that parameter was detected above the NYSDEC Part 375

Restricted Commercial Standards

Table 3. Summary of Metals in Soil, Former Avis Headquarters, 900 Old Country Road, Garden City, New York

Parameter (Concentrations in mg/kg)	NYSDEC Part 375 Unrestricted Use	NYSDEC Part 375 Restricted Commercial	Sample Designation: Sample Date: Sample Depth (ft bls):	LP-7 11/15/2010 10-12	LP-7DUP 11/15/2010 10-12	LP-7 11/15/2010 14-16	LP-8 11/15/2010 10-12	LP-8 11/15/2010 14-16	LP-9 11/15/2010 10-12	LP-9 11/15/2010 14-16
Aluminum	--	--		1610	1120	1300	1480	1060	3160	1250
Antimony	--	--		0.51 U	0.51 U	0.52 U	0.51 U	0.52 U	0.52 U	0.52 U
Arsenic	13	16		0.5 J	0.51 U	0.47 J	1.1	0.52 U	1.1	0.52 U
Barium	350	400		4.6	3	2.3	3.4	4.2	14.5	4
Beryllium	7.2	590		0.21 U	0.2 U	0.18 J	0.2 U	0.21 U	0.21	0.21 U
Cadmium	2.5	9.3		0.51 U	0.51 U	0.52 U	0.51 U	0.52 U	0.52 U	0.52 U
Calcium	--	--		63.8	227	131	80.7	51.9 U	99.7	52.3 U
Chromium, Hexavalent	1	400		NA	NA	NA	NA	NA	NA	NA
Chromium, Trivalent	30	1500		NA	NA	NA	NA	NA	NA	NA
Chromium	30	1500		3.1	2.6	4.1	3.9	2.2	31.8	2.6
Cobalt	--	--		1 U	1 U	1 U	1 U	1 U	1.1	1 U
Copper	50	270		3	2.1	2.9	4.6	2.6	5.6	2.2
Cyanide, Free	27	27		0.514 U	0.517 U	0.524 U	0.516 U	0.519 U	0.524 U	0.523 U
Iron	--	--		1590	1270	1440	3120	1040	5080	655
Lead	63	1000		1.5	0.54	0.89	1.3	0.9	1.7	1.3
Magnesium	--	--		167	171	91.2	111	72.3	714	80.9
Manganese	1600	10000		7	11.1	5.4	4.9	8.9	47.4	7
Mercury	0.18	2.8		0.034 U	0.034 U	0.034 U	0.037	0.031 U	0.032 U	0.035 U
Nickel	30	310		2	1.5	1.6	2.2	1.3	5.2	1.5
Potassium	--	--		118	62.3	44.8 J	84.2	51.4 J	492	71.4
Selenium	3.9	1500		0.51 U	0.39 J	0.52 U	0.51 U	0.52 U	0.52 U	0.52 U
Silver	2	1500		1 U	1 U	1 U	1 U	1 U	1 U	1 U
Sodium	--	--		51.4 U	51.2 U	51.9 U	51.1 U	51.9 U	58.8	52.3 U
Thallium	--	--		0.21 U	0.2 U	0.21 U	0.2 U	0.21 U	0.21 U	0.21 U
Vanadium	--	--		2.9	2.4	3.3	3	2.2	11.6	1.8
Zinc	109	10000		12.8	17.8	38.4	20.1	9.3	8.3	4.2 U

J - Estimated value

U - Indicates that the compound was analyzed for but not detected

DUP - Duplicate sample

mg/kg - Milligrams per kilogram

ft bls - Feet below land surface

NYSDEC - New York State Department of Environmental Conservation

-- No NYSDEC Part 375 Restricted Commercial Standards available

Bold data indicates that parameter was detected above the NYSDEC Part 375

Unrestricted Use Standards

Shaded data indicates that parameter was detected above the NYSDEC Part 375

Restricted Commercial Standards

Table 3. Summary of Metals in Soil, Former Avis Headquarters, 900 Old Country Road, Garden City, New York

Parameter (Concentrations in mg/kg)	NYSDEC	NYSDEC	Sample Designation: Sample Date: Sample Depth (ft bls):	LP-10	LP-10	LP-11	LP-11	LP-12	LP-12	LP-13
	Part 375	Part 375		11/15/2010	11/15/2010	11/15/2010	11/15/2010	11/15/2010	11/15/2010	11/15/2010
	Unrestricted	Restricted		10-12	14-16	15-17	19-21	11-13	17-19	10-12
	Use	Commercial								
Aluminum	--	--		3630	1160	1040	936	1430	1110	1470
Antimony	--	--		0.51 U	0.51 U	0.5 U	0.51 U	0.5 U	0.5 U	0.52 U
Arsenic	13	16		1.7	0.51 U	0.5 U	0.51 U	0.5 U	0.5 U	0.52 U
Barium	350	400		10.6	3.4	2.4	3.8	4.1	4	3.8
Beryllium	7.2	590		0.3	0.2 U	0.2 U	0.2 U	0.2 U	0.2 U	0.21 U
Cadmium	2.5	9.3		0.51 U	0.51 U	0.5 U	0.51 U	0.5 U	0.5 U	0.52 U
Calcium	--	--		451	50.8 U	50.2 U	50.6 U	328	50.2 U	384
Chromium, Hexavalent	1	400		NA	NA	NA	NA	NA	NA	NA
Chromium, Trivalent	30	1500		NA	NA	NA	NA	NA	NA	NA
Chromium	30	1500		10.5	2.5	2	1.8	2.2	1.5	3.1
Cobalt	--	--		1.1	1 U	1 U	1 U	1 U	1 U	1 U
Copper	50	270		9	2.2	1.7	1.4	5	1.8	4.2
Cyanide, Free	27	27		0.529 U	0.518 U	0.517 U	0.516 U	0.515 U	0.517 U	0.53 U
Iron	--	--		6410	761	553	594	758	515	928
Lead	63	1000		3.8	0.95	1.3	1	2	1	1.8
Magnesium	--	--		509	86.2	61.1	68.5	198	79.1	188
Manganese	1600	10000		21.4	3.9	3.8	13.9	4.8	2.6	6.5
Mercury	0.18	2.8		0.033 U	0.033 U	0.034 U	0.034 U	0.031 U	0.033 U	0.034
Nickel	30	310		3.5	1.2	1.4	1.3	1.7	1.4	2.1
Potassium	--	--		237	76.3	57.6	53.4	86.5	68.4	101
Selenium	3.9	1500		0.75	0.51 U	0.39 J	0.51 U	0.5 U	0.5 U	0.52 U
Silver	2	1500		1 U	1 U	1 U	1 U	1 U	1 U	1 U
Sodium	--	--		51.3 U	50.8 U	50.2 U	50.6 U	50.5 U	50.2 U	52 U
Thallium	--	--		0.21 U	0.2 U	0.2 U	0.2 U	0.2 U	0.2 U	0.21 U
Vanadium	--	--		9.4	1.7	1.4	1.3	1.7	1.3	1.9
Zinc	109	10000		31.8	9.1	4.7	4.1 U	41.9	5.6	27.6

J - Estimated value

U - Indicates that the compound was analyzed for but not detected

DUP - Duplicate sample

mg/kg - Milligrams per kilogram

ft bls - Feet below land surface

NYSDEC - New York State Department of Environmental Conservation

-- No NYSDEC Part 375 Restricted Commercial Standards available

Bold data indicates that parameter was detected above the NYSDEC Part 375

Unrestricted Use Standards

Shaded data indicates that parameter was detected above the NYSDEC Part 375

Restricted Commercial Standards

Table 3. Summary of Metals in Soil, Former Avis Headquarters, 900 Old Country Road, Garden City, New York

Parameter (Concentrations in mg/kg)	NYSDEC	NYSDEC	Sample Designation: Sample Date: Sample Depth (ft bls):	LP-13	LP-14	LP-15	LP-15	LP-15	LP-16	LP-16
	Part 375	Part 375		11/15/2010	11/15/2010	2/3/2011	11/16/2010	2/3/2011	11/16/2010	11/16/2010
	Unrestricted	Restricted								
	Use	Commercial								
Aluminum	--	--		1440	825	1980	1430	1570	844	1350
Antimony	--	--		0.51 U	0.5 U	0.77 U	0.51 U	0.89 U	0.51 U	0.51 U
Arsenic	13	16		0.51 U	0.5 U	0.17 J	0.51 U	0.28 J	0.51 U	0.51 U
Barium	350	400		5.1	2.6	4.1	5.6	3.5	2.2	3.2
Beryllium	7.2	590		0.21 U	0.2 U	0.48 U	0.2 U	0.56 U	0.2 U	0.2 U
Cadmium	2.5	9.3		0.51 U	0.5 U	0.48 U	0.51 U	0.56 U	0.51 U	0.51 U
Calcium	--	--		57.8	49.9 U	32.7 J	45.1 J	34.2 J	76.9	180
Chromium, Hexavalent	1	400		NA	NA	1 U	NA	1.1 U	NA	NA
Chromium, Trivalent	30	1500		NA	NA	1.5	NA	2.1	NA	NA
Chromium	30	1500		3.5	1.8	1.5	2.6	2.1	1.7	2.9
Cobalt	--	--		1 U	1 U	0.18 J	1 U	0.23 J	1 U	1 U
Copper	50	270		1.6	0.99 J	1.7	2.1	1.8	8.4	4.8
Cyanide, Free	27	27		0.518 U	0.519 U	0.52 U	0.522 U	0.59 U	0.519 U	0.523 U
Iron	--	--		948	542	455	918	642	498	1480
Lead	63	1000		1.3	0.91	0.81	1	0.68	1.3	0.92
Magnesium	--	--		92.1	46.6 J	94.5	142	97.1	57.6	109
Manganese	1600	10000		11	2.1	6.5	14.7	11	2.7	6.5
Mercury	0.18	2.8		0.032 U	0.033 U	0.046 U	0.026 J	0.055 U	0.031 J	0.032 U
Nickel	30	310		2.1	1.1	1.4	1.8	1.3	0.96 J	1.7
Potassium	--	--		83.2	40.5 J	75	77.9	78	41.1 J	57.5
Selenium	3.9	1500		0.37 J	0.5 U	0.97 U	0.51 U	1.1 U	0.51 U	0.51 U
Silver	2	1500		1 U	1 U	0.48 U	1 U	0.56 U	1 U	1 U
Sodium	--	--		51.3 U	49.9 U	48.4 U	50.6 U	55.7 U	50.9 U	50.7 U
Thallium	--	--		0.21 U	0.2 U	0.68 U	0.2 U	0.78 U	0.2 U	0.2 U
Vanadium	--	--		1.9	1.3	1.1	2.1	1.5	1.1	1.5
Zinc	109	10000		6.5	3.4 J	3.1 J	4.5	5.5 J	11.2	17.4

J - Estimated value

U - Indicates that the compound was analyzed for but not detected

DUP - Duplicate sample

mg/kg - Milligrams per kilogram

ft bls - Feet below land surface

NYSDEC - New York State Department of Environmental Conservation

-- No NYSDEC Part 375 Restricted Commercial Standards available

Bold data indicates that parameter was detected above the NYSDEC Part 375

Unrestricted Use Standards

Shaded data indicates that parameter was detected above the NYSDEC Part 375

Restricted Commercial Standards

Table 3. Summary of Metals in Soil, Former Avis Headquarters, 900 Old Country Road, Garden City, New York

Parameter (Concentrations in mg/kg)	NYSDEC Part 375	NYSDEC Part 375	Sample Designation:	LP-17	LP-17	LP-18	LP-18	LP-19	LP-19	LP-20
	Unrestricted	Restricted	Sample Date:	11/16/2010	11/16/2010	11/16/2010	11/16/2010	11/16/2010	11/16/2010	11/16/2010
	Use	Commercial	Sample Depth (ft bls):	10-12	14-16	10-12	14-16	10-12	14-16	10-12
Aluminum	--	--		1050	738	1330	923	1870	901	2790
Antimony	--	--		0.49 U	0.48 U	0.5 U	0.5 U	0.52 U	0.52 U	0.53 U
Arsenic	13	16		0.49 U	0.44 J	0.46 J	0.84	0.66	7.8	1.5
Barium	350	400		2.3	2.1	4.4	3.2	3.7	2.6	11.3
Beryllium	7.2	590		0.2 U	0.19 U	0.2 U	0.2 U	0.21 U	0.33	0.21
Cadmium	2.5	9.3		0.49 U	0.48 U	0.5 U	0.5 U	0.52 U	0.52 U	0.45 J
Calcium	--	--		49.8	48 U	62.1	50.3 U	65.7	57.5	3020
Chromium, Hexavalent	1	400		NA	NA	NA	NA	NA	NA	NA
Chromium, Trivalent	30	1500		NA	NA	NA	NA	NA	NA	NA
Chromium	30	1500		2.1	2.2	2.4	3.1	2.7	72.4	7.1
Cobalt	--	--		0.99 U	0.96 U	1 U	1 U	1 U	1 U	1.4
Copper	50	270		4.7	3.2	7.6	3.5	3.4	4	40.4
Cyanide, Free	27	27		0.519 U	0.518 U	0.525 U	0.523 U	0.525 U	0.515 U	0.531 U
Iron	--	--		1260	1030	1290	2250	1570	10600	5610
Lead	63	1000		0.96	0.65	1.1	0.75	1.2	2.7	8.9
Magnesium	--	--		82.2	65.8	108	63.5	148	50.7 J	1550
Manganese	1600	10000		2.8	2.5	4	4.4	6.1	7	46.2
Mercury	0.18	2.8		0.034 U	0.028 J	0.032 U	0.033 U	0.035 U	0.034 U	0.048
Nickel	30	310		1.1	0.97	1.3	1.1	1.5	0.93 J	3.8
Potassium	--	--		48.6 J	48 U	87.6	41.1 J	83.3	51.5 U	200
Selenium	3.9	1500		0.49 U	0.48 U	0.5 U	0.38 J	0.52 U	0.38 J	0.51 J
Silver	2	1500		0.99 U	0.96 U	1 U	1 U	1 U	1 U	1.1 U
Sodium	--	--		49.5 U	48 U	50.5 U	50.3 U	52.5 U	51.5 U	53.1 U
Thallium	--	--		0.2 U	0.19 U	0.2 U	0.2 U	0.21 U	0.21 U	0.21 U
Vanadium	--	--		2	2	2.4	2.8	3	9.2	6.6
Zinc	109	10000		27.9	20.4	17.7	19.5	24.1	30.5	90.2

J - Estimated value

U - Indicates that the compound was analyzed for but not detected

DUP - Duplicate sample

mg/kg - Milligrams per kilogram

ft bls - Feet below land surface

NYSDEC - New York State Department of Environmental Conservation

-- No NYSDEC Part 375 Restricted Commercial Standards available

Bold data indicates that parameter was detected above the NYSDEC Part 375

Unrestricted Use Standards

Shaded data indicates that parameter was detected above the NYSDEC Part 375

Restricted Commercial Standards

Table 3. Summary of Metals in Soil, Former Avis Headquarters, 900 Old Country Road, Garden City, New York

Parameter (Concentrations in mg/kg)	NYSDEC Part 375	NYSDEC Part 375	Sample Designation:	LP-20	LP-21	LP-21DUP	LP-22	LP-22	LP-22	LP-23
	Unrestricted	Restricted	Sample Date:	11/16/2010	11/16/2010	11/16/2010	2/3/2011	11/16/2010	2/3/2011	2/3/2011
	Use	Commercial	Sample Depth (ft bls):	14-16	14-16	14-16	12-13	14-16	14-16	12-13
Aluminum	--	--		1880	1020	1120	2280	1010	2280	1680
Antimony	--	--		0.51 U	0.51 U	0.47 U	0.78 U	0.51 U	0.84 U	0.82 U
Arsenic	13	16		1.8	0.72	0.75	1.1	0.93	2.2	0.8
Barium	350	400		8.5	3.1	2.7	5.2	4.4	3.4	16.7
Beryllium	7.2	590		0.15 J	0.2 U	0.19 U	0.49 U	0.2 U	0.17 J	0.51 U
Cadmium	2.5	9.3		0.51 U	0.51 U	0.47 U	0.49 U	0.51 U	0.53 U	0.12 J
Calcium	--	--		234	51.1 U	47.3 U	96.5	96	62.9	51 J
Chromium, Hexavalent	1	400		NA	NA	NA	NA	1 U	1.1 U	NA
Chromium, Trivalent	30	1500		NA	NA	NA	NA	3.6	10.6	NA
Chromium	30	1500		9.8	13.6	13.1	3.6	22.7	10.6	3.9
Cobalt	--	--		1 U	1 U	0.95 U	0.46 J	1 U	1.1	0.33 J
Copper	50	270		23.4	18	18.2	2.2	20.7	2.7	3.4
Cyanide, Free	27	27		0.52 U	0.526 U	0.525 U	0.52 U	0.52 U	0.53 U	0.52 U
Iron	--	--		4490	1490	1700	2750	1780	3890	1860
Lead	63	1000		3.7	0.99	0.86	0.99	2	1.1	1.1
Magnesium	--	--		367	74.6	74.6	217	94.4	138	111
Manganese	1600	10000		18.5	4.4	4.3	10.2	5.9	16.4	6.1
Mercury	0.18	2.8		0.082	0.034 U	0.027 J	0.049 U	0.031 U	0.051 U	0.051 U
Nickel	30	310		2.8	1.1	1.1	1.8	0.83 J	1.6	1.4
Potassium	--	--		173	54.7	49.8	136	49.3 J	124	98.9
Selenium	3.9	1500		0.51 U	0.51 U	0.47 U	0.97 U	0.5 J	0.46 J	0.34 J
Silver	2	1500		1 U	1 U	0.95 U	0.49 U	1 U	0.53 U	0.51 U
Sodium	--	--		50.5 U	51.1 U	47.3 U	35.1 J	51 U	42.4 J	51.2 U
Thallium	--	--		0.2 U	0.2 U	0.19 U	0.68 U	0.2 U	0.74 U	0.72 U
Vanadium	--	--		6.4	3	3	3.6	2.3	4	2
Zinc	109	10000		103	14.3	16.9	4 J	18.9	3.7 J	39.4

J - Estimated value

U - Indicates that the compound was analyzed for but not detected

DUP - Duplicate sample

mg/kg - Milligrams per kilogram

ft bls - Feet below land surface

NYSDEC - New York State Department of Environmental Conservation

-- No NYSDEC Part 375 Restricted Commercial Standards available

Bold data indicates that parameter was detected above the NYSDEC Part 375

Unrestricted Use Standards

Shaded data indicates that parameter was detected above the NYSDEC Part 375

Restricted Commercial Standards

Table 3. Summary of Metals in Soil, Former Avis Headquarters, 900 Old Country Road, Garden City, New York

Parameter (Concentrations in mg/kg)	NYSDEC Part 375 Unrestricted Use	NYSDEC Part 375 Restricted Commercial	Sample Designation: Sample Date: Sample Depth (ft bls):	LP-23 11/16/2010 14-16	LP-23 2/3/2011 14-16	LP-23DUP 11/16/2010 14-16	LP-24 11/16/2010 14-16	LP-25 11/16/2010 14-16	LP-26 2/3/2011 12-13	LP-26 11/16/2010 14-16
Aluminum	--	--		964	2190	926	1350	1180	3100	1390
Antimony	--	--		0.49 U	0.77 U	0.48 U	0.5 U	0.48 U	0.84 U	0.52 U
Arsenic	13	16		0.49 U	1.3	0.48 U	0.83	0.75	3	0.67
Barium	350	400		41.5	89.2	39.3	17.9	55.8	172	40.3
Beryllium	7.2	590		0.2 U	0.17 J	0.19 U	0.2 U	0.19 U	0.22 J	0.21 U
Cadmium	2.5	9.3		0.49 U	0.3 J	0.48 U	0.5 U	0.44 J	0.92	0.52 U
Calcium	--	--		47.4 J	104	589	620	92.4	8700	49.1 J
Chromium, Hexavalent	1	400		1 U	1 U	NA	NA	NA	NA	1 U
Chromium, Trivalent	30	1500		3.9	16.7	NA	NA	NA	NA	122
Chromium	30	1500		6.2	16.7	8.2	6.7	8.9	122	7.8
Cobalt	--	--		0.99 U	0.46 J	0.96 U	1.8	0.96 U	1.3	1
Copper	50	270		2.7	5.3	2.9	2.6	7.7	28.2	5.9
Cyanide, Free	27	27		0.523 U	0.52 U	0.523 U	0.521 U	0.52 U	0.54 U	0.522 U
Iron	--	--		1710	6140	1550	2430	4190	13500	2880
Lead	63	1000		0.82	1.4	0.98	1.1	1.4	14.8	1.3
Magnesium	--	--		69.6	133	359	262	87.7	877	118
Manganese	1600	10000		6.1	12.9	7.8	25.3	9.6	72.6	11.1
Mercury	0.18	2.8		0.032 U	0.004 J	0.034 U	0.033 U	0.034 U	0.049	0.033 U
Nickel	30	310		0.99 U	2.5	0.96 U	1.2	1.2	3.5	1.1
Potassium	--	--		51.4	124	41.9 J	65.9	53	143	53.5
Selenium	3.9	1500		0.49 U	0.36 J	0.48 U	0.5 U	0.35 J	0.37 J	0.53
Silver	2	1500		0.99 U	0.48 U	0.96 U	0.99 U	0.96 U	0.12 J	1 U
Sodium	--	--		49.3 U	17.1 J	48 U	49.6 U	48.2 U	26 J	51.7 U
Thallium	--	--		0.2 U	0.67 U	0.19 U	0.2 U	0.19 U	0.74 U	0.21 U
Vanadium	--	--		1.3	4.7	1.5	1.9	3.2	9.1	2.5
Zinc	109	10000		30.4	58.8	25.3	25.5	51.3	108	52.8

J - Estimated value

U - Indicates that the compound was analyzed for but not detected

DUP - Duplicate sample

mg/kg - Milligrams per kilogram

ft bls - Feet below land surface

NYSDEC - New York State Department of Environmental Conservation

-- No NYSDEC Part 375 Restricted Commercial Standards available

Bold data indicates that parameter was detected above the NYSDEC Part 375

Unrestricted Use Standards

Shaded data indicates that parameter was detected above the NYSDEC Part 375

Restricted Commercial Standards

Table 3. Summary of Metals in Soil, Former Avis Headquarters, 900 Old Country Road, Garden City, New York

Parameter (Concentrations in mg/kg)	NYSDEC	NYSDEC	Sample Designation: Sample Date: Sample Depth (ft bls):	LP-26	LP-27	LP-28	LP-29	LP-29	LP-29	LP-29
	Part 375	Part 375		2/3/2011	11/16/2010	11/16/2010	11/16/2010	2/4/2011	11/16/2010	2/4/2011
	Unrestricted	Restricted								
	Use	Commercial								
Aluminum	--	--		1960	3210	1210	1280	2110	1150	1980
Antimony	--	--		0.78 U	0.52 U	0.5 U	0.49 U	0.78 U	0.49 U	0.66 U
Arsenic	13	16		0.55	1.9	0.5 U	0.75	0.78	1.2	1.3
Barium	350	400		25.8	22	3.2	3.3	6	4.8	7.1
Beryllium	7.2	590		0.49 U	0.27	0.2 U	0.2 U	0.49 U	0.2 U	0.41 U
Cadmium	2.5	9.3		0.17 J	0.52 U	0.5 U	0.49 U	0.11 J	0.49 U	0.41 U
Calcium	--	--		3340	245	51.8	262	229	60.4	62.5
Chromium, Hexavalent	1	400		1.1 U	NA	NA	NA	NA	1 U	1 U
Chromium, Trivalent	30	1500		16.5	NA	NA	NA	NA	4.2	6.6
Chromium	30	1500		16.5	44.5	2.1	4	4.2	3	6.6
Cobalt	--	--		0.52	0.91 J	1 U	0.99 U	0.69	0.99 U	0.39 J
Copper	50	270		5.1	5.6	4.5	12.3	4.9	2.1	2.3
Cyanide, Free	27	27		0.58 U	0.519 U	0.34 J	9.37	0.15 J	0.711	0.37 J
Iron	--	--		3330	8460	1350	2350	2720	2890	4360
Lead	63	1000		2.4	4.3	1.1	1.5	1.3	1	1.3
Magnesium	--	--		443	213	50.5	165	273	154	191
Manganese	1600	10000		41.3	94	3.2	5.1	21.2	9	7.3
Mercury	0.18	2.8		0.012 J	0.034 U	0.034 U	0.033 U	0.049 U	0.034 U	0.049 U
Nickel	30	310		1.8	2.8	0.89 J	1.5	3.5	1.5	1.8
Potassium	--	--		103	117	50.3 U	60.2	135	80.9	215
Selenium	3.9	1500		0.31 J	0.44 J	0.5 U	0.49 U	0.39 J	0.49 U	0.46 J
Silver	2	1500		0.49 U	1 U	24.7	16.9	8.9	7.5	6.6
Sodium	--	--		39.9 J	51.9 U	50.3 U	49.4	19.8 J	49.5 U	22 J
Thallium	--	--		0.68 U	0.21 U	0.2 U	0.2 U	0.68 U	0.2 U	0.58 U
Vanadium	--	--		2.2	18	1.7	3.2	3.2	3.6	4.1
Zinc	109	10000		43	32.3	5.6	11.6	5.2	4.4	3.4 J

J - Estimated value

U - Indicates that the compound was analyzed for but not detected

DUP - Duplicate sample

mg/kg - Milligrams per kilogram

ft bls - Feet below land surface

NYSDEC - New York State Department of Environmental Conservation

-- No NYSDEC Part 375 Restricted Commercial Standards available

Bold data indicates that parameter was detected above the NYSDEC Part 375

Unrestricted Use Standards

Shaded data indicates that parameter was detected above the NYSDEC Part 375

Restricted Commercial Standards

Table 3. Summary of Metals in Soil, Former Avis Headquarters, 900 Old Country Road, Garden City, New York

Parameter (Concentrations in mg/kg)	NYSDEC	NYSDEC	Sample Designation: Sample Date: Sample Depth (ft bls):	LP-29DUP	LP-29	LP-29	MW-17A	MW-20	MW-21
	Part 375	Part 375		2/4/2011	2/4/2011	2/4/2011	2/1/2011	11/17/2010	1/31/2011
	Unrestricted	Restricted							
	Use	Commercial		14-16	15-16	18-20	20-22	18-20	20-22'
Aluminum	--	--		2600	1820	2380	1380	1220	3060
Antimony	--	--		0.79 U	0.7 U	0.83 U	0.8 U	0.52 U	0.85 U
Arsenic	13	16		1	0.86	1.4	0.66	1	1.3
Barium	350	400		7.3	7.1	3.9	4.4	4.6	9.4
Beryllium	7.2	590		0.16 J	0.17 J	0.16 J	0.5 U	0.21 U	0.17 J
Cadmium	2.5	9.3		0.5 U	0.29 J	0.11 J	0.5 U	0.52 U	0.53 U
Calcium	--	--		5140	204	52.8	67.1	116	45 J
Chromium, Hexavalent	1	400		1 U	1 U	1 U	1.1 U	NA	1 U
Chromium, Trivalent	30	1500		10.4	4.6	3.4	2.7	NA	5.2
Chromium	30	1500		10.4	4.6	3.4	2.7	3	5.2
Cobalt	--	--		1.1	0.47	0.67	0.27 J	1 U	0.43 J
Copper	50	270		7.3	4.7	2.4	1.2	1.7	2.2
Cyanide, Free	27	27		1.1	20.5	0.47 J	0.53 U	0.535 U	0.54 U
Iron	--	--		3940	2950	3090	1760	2010	4240
Lead	63	1000		1.9	1.6	1.1	0.93	2	1
Magnesium	--	--		3040	210	243	106	112	201
Manganese	1600	10000		54	10.1	10.1	32.3	40	12
Mercury	0.18	2.8		0.004 J	0.045 U	0.048 U	0.047 U	0.034 U	0.0065 J
Nickel	30	310		3.9	2.2	2.1	0.98	1	1.6
Potassium	--	--		219	104	107	75.8	63.3	199
Selenium	3.9	1500		0.99 U	0.53 J	0.34 J	1 U	0.52 U	1.1 U
Silver	2	1500		9.9	20.6	11.6	0.5 U	1 U	0.53 U
Sodium	--	--		45.5 J	46.5	23.5 J	18.6 J	52.4 U	24 J
Thallium	--	--		0.69 U	0.61 U	0.72 U	0.7 U	0.21 U	0.74 U
Vanadium	--	--		5.4	3.8	3.1	2	2.2	3.8
Zinc	109	10000		6.1	4.8	4.3 J	1.6 J	4.2 U	3.8 J

J - Estimated value

U - Indicates that the compound was analyzed for but not detected

DUP - Duplicate sample

mg/kg - Milligrams per kilogram

ft bls - Feet below land surface

NYSDEC - New York State Department of Environmental Conservation

-- No NYSDEC Part 375 Restricted Commercial Standards available

Bold data indicates that parameter was detected above the NYSDEC Part 375

Unrestricted Use Standards

Shaded data indicates that parameter was detected above the NYSDEC Part 375

Restricted Commercial Standards

Table 4. Summary of Polychlorinated Biphenyls in Soil, Former Avis Headquarters, 900 Old Country Road, Garden City, New York

Parameter (Concentrations in µg/kg)	NYSDEC Part 375 Unrestricted Use	NYSDEC Part 375 Restricted Commercial	Sample Designation:	DW-1	DW-1	DW-2	DW-2	DW-2	DW-2	DW-2
			Sample Date:	11/17/2010	11/17/2010	11/17/2010	2/4/2011	11/17/2010	2/4/2011	2/4/2011
			Sample Depth (ft bls):	8.5-10.5	14.5-16.5	9-11	9-11	15-17	15-17	18-20
Aroclor-1016	--	--		74 U	72 U	75 U	19 U	76 U	18 U	18 U
Aroclor-1221	--	--		74 U	72 U	75 U	19 U	76 U	18 U	18 U
Aroclor-1232	--	--		74 U	72 U	75 U	19 U	76 U	18 U	18 U
Aroclor-1242	--	--		74 U	72 U	75 U	19 U	76 U	18 U	18 U
Aroclor-1248	--	--		74 U	72 U	75 U	19 U	76 U	18 U	18 U
Aroclor-1254	--	--		74 U	72 U	75 U	19 U	76 U	18 U	18 U
Aroclor-1260	--	--		74 U	72 U	75 U	19 U	76 U	18 U	18 U
Total PCBs	100	1000		0	0	0	0	0	0	0

J - Estimated value

U - Indicates that the compound was analyzed for but not detected

p - The %RPD between the primary and confirmation column/detector is >40%.

The lower value has been reported

DUP - Duplicate sample

µg/kg - Micrograms per kilogram

ft bls - Feet below land surface

NYSDEC - New York State Department of Environmental Conservation

-- No NYSDEC Part 375 Restricted Commercial Standards available

Bold data indicates that parameter was detected above the NYSDEC Part 375

Unrestricted Use Standards

Shaded data indicates that parameter was detected above the NYSDEC Part 375

Restricted Commercial Standards

Table 4. Summary of Polychlorinated Biphenyls in Soil, Former Avis Headquarters, 900 Old Country Road, Garden City, New York

Parameter (Concentrations in µg/kg)	NYSDEC Part 375 Unrestricted Use	NYSDEC Part 375 Restricted Commercial	Sample Designation: Sample Date: Sample Depth (ft bls):	DW-14 11/17/2010 10-12	DW-14 11/17/2010 14-16	DW-15 11/17/2010 10-12	DW-15 11/17/2010 14-16	DW-16 11/17/2010 12-14	DW-16 11/17/2010 6-8
Aroclor-1016	--	--		77 U	73 U	76 U	78 U	72 U	71 U
Aroclor-1221	--	--		77 U	73 U	76 U	78 U	72 U	71 U
Aroclor-1232	--	--		77 U	73 U	76 U	78 U	72 U	71 U
Aroclor-1242	--	--		77 U	73 U	76 U	78 U	72 U	71 U
Aroclor-1248	--	--		77 U	73 U	76 U	78 U	72 U	71 U
Aroclor-1254	--	--		77 U	73 U	76 U	78 U	72 U	71 U
Aroclor-1260	--	--		77 U	73 U	76 U	78 U	72 U	71 U
Total PCBs	100	1000		0	0	0	0	0	0

J - Estimated value

U - Indicates that the compound was analyzed for but not detected

p - The %RPD between the primary and confirmation column/detector is >40%.

The lower value has been reported

DUP - Duplicate sample

µg/kg - Micrograms per kilogram

ft bls - Feet below land surface

NYSDEC - New York State Department of Environmental Conservation

-- No NYSDEC Part 375 Restricted Commercial Standards available

Bold data indicates that parameter was detected above the NYSDEC Part 375

Unrestricted Use Standards

Shaded data indicates that parameter was detected above the NYSDEC Part 375

Restricted Commercial Standards

Table 4. Summary of Polychlorinated Biphenyls in Soil, Former Avis Headquarters, 900 Old Country Road, Garden City, New York

Parameter (Concentrations in µg/kg)	NYSDEC Part 375 Unrestricted Use	NYSDEC Part 375 Restricted Commercial	Sample Designation:	DW-19	DW-19	DW-20	DW-20	DW-21	DW-21	DW-22
			Sample Date:	2/4/2011	2/4/2011	2/4/2011	2/4/2011	2/4/2011	2/4/2011	11/17/2010
			Sample Depth (ft bls):	13-14	18-19	19-20	24-25	14-15	19-20	10-12
Aroclor-1016	--	--		20 U	19 U	20 U	19 U	19 U	19 U	71 U
Aroclor-1221	--	--		20 U	19 U	20 U	19 U	19 U	19 U	71 U
Aroclor-1232	--	--		20 U	19 U	20 U	19 U	19 U	19 U	71 U
Aroclor-1242	--	--		20 U	19 U	20 U	19 U	19 U	19 U	71 U
Aroclor-1248	--	--		20 U	19 U	20 U	19 U	19 U	19 U	71 U
Aroclor-1254	--	--		20 U	19 U	20 U	19 U	19 U	19 U	71 U
Aroclor-1260	--	--		20 U	19 U	11 J	19 U	19 U	19 U	71 U
Total PCBs	100	1000		0	0	11	0	0	0	0

J - Estimated value

U - Indicates that the compound was analyzed for but not detected

p - The %RPD between the primary and confirmation column/detector is >40%.

The lower value has been reported

DUP - Duplicate sample

µg/kg - Micrograms per kilogram

ft bls - Feet below land surface

NYSDEC - New York State Department of Environmental Conservation

-- No NYSDEC Part 375 Restricted Commercial Standards available

Bold data indicates that parameter was detected above the NYSDEC Part 375

Unrestricted Use Standards

Shaded data indicates that parameter was detected above the NYSDEC Part 375

Restricted Commercial Standards

Table 4. Summary of Polychlorinated Biphenyls in Soil, Former Avis Headquarters, 900 Old Country Road, Garden City, New York

Parameter (Concentrations in µg/kg)	NYSDEC Part 375 Unrestricted Use	NYSDEC Part 375 Restricted Commercial	Sample Designation:	DW-22	GSB-4	GSB-4	GSB-05	GSB-05	GSB-7	GSB-7
			Sample Date:	11/17/2010	2/1/2011	2/1/2011	2/1/2011	2/1/2011	2/1/2011	2/1/2011
			Sample Depth (ft bls):	14-16	0-2	2-4	0-2	2-4	0-2	2-4
Aroclor-1016	--	--		72 U	20 U	20 U	20 U	20 U	19 U	18 U
Aroclor-1221	--	--		72 U	20 U	20 U	20 U	20 U	19 U	18 U
Aroclor-1232	--	--		72 U	20 U	20 U	20 U	20 U	19 U	18 U
Aroclor-1242	--	--		72 U	20 U	20 U	20 U	20 U	19 U	18 U
Aroclor-1248	--	--		72 U	20 U	20 U	20 U	20 U	19 U	18 U
Aroclor-1254	--	--		72 U	20 U	20 U	20 U	20 U	19 U	18 U
Aroclor-1260	--	--		72 U	20 U	20 U	20 U	20 U	19 U	18 U
Total PCBs	100	1000		0	0	0	0	0	0	0

J - Estimated value

U - Indicates that the compound was analyzed for but not detected

p - The %RPD between the primary and confirmation column/detector is >40%.

The lower value has been reported

DUP - Duplicate sample

µg/kg - Micrograms per kilogram

ft bls - Feet below land surface

NYSDEC - New York State Department of Environmental Conservation

-- No NYSDEC Part 375 Restricted Commercial Standards available

Bold data indicates that parameter was detected above the NYSDEC Part 375

Unrestricted Use Standards

Shaded data indicates that parameter was detected above the NYSDEC Part 375

Restricted Commercial Standards

Table 4. Summary of Polychlorinated Biphenyls in Soil, Former Avis Headquarters, 900 Old Country Road, Garden City, New York

Parameter (Concentrations in µg/kg)	NYSDEC Part 375 Unrestricted Use	NYSDEC Part 375 Restricted Commercial	Sample Designation: Sample Date: Sample Depth (ft bls):	GSB-08 2/2/2011 0-2	GSB-08 2/2/2011 2-4	GSB-10 2/1/2011 0-2	GSB-10 2/1/2011 2-4	GSB-12 1/31/2011 0-2	GSB-12 1/31/2011 2-4	GSB-13 1/31/2011 0-2
Aroclor-1016	--	--		19 U	20 U	18 U	17 U	18 U	17 U	350 U
Aroclor-1221	--	--		19 U	20 U	18 U	17 U	18 U	17 U	350 U
Aroclor-1232	--	--		19 U	20 U	18 U	17 U	18 U	17 U	350 U
Aroclor-1242	--	--		19 U	20 U	18 U	17 U	18 U	17 U	350 U
Aroclor-1248	--	--		19 U	20 U	18 U	17 U	18 U	17 U	350 U
Aroclor-1254	--	--		19 U	20 U	18 U	17 U	38	17 U	350 U
Aroclor-1260	--	--		19 U	20 U	18 U	17 U	17 J	17 U	2100
Total PCBs	100	1000		0	0	0	0	55	0	2100

J - Estimated value

U - Indicates that the compound was analyzed for but not detected

p - The %RPD between the primary and confirmation column/detector is >40%.

The lower value has been reported

DUP - Duplicate sample

µg/kg - Micrograms per kilogram

ft bls - Feet below land surface

NYSDEC - New York State Department of Environmental Conservation

-- No NYSDEC Part 375 Restricted Commercial Standards available

Bold data indicates that parameter was detected above the NYSDEC Part 375

Unrestricted Use Standards

Shaded data indicates that parameter was detected above the NYSDEC Part 375

Restricted Commercial Standards

Table 4. Summary of Polychlorinated Biphenyls in Soil, Former Avis Headquarters, 900 Old Country Road, Garden City, New York

Parameter (Concentrations in µg/kg)	NYSDEC Part 375 Unrestricted Use	NYSDEC Part 375 Restricted Commercial	Sample Designation:	GSB-13	GSB-13A	GSB-13A	GSB-17	GSB-17	GSB-18	GSB-18
			Sample Date:	1/31/2011	1/31/2011	1/31/2011	1/31/2011	1/31/2011	2/3/2011	2/3/2011
			Sample Depth (ft bls):	2-4	0-2	2-4	0-2	2-4	0-2	2-4
Aroclor-1016	--	--		17 U	18 U	17 U	17 U	17 U	19 U	17 U
Aroclor-1221	--	--		17 U	18 U	17 U	17 U	17 U	19 U	17 U
Aroclor-1232	--	--		17 U	18 U	17 U	17 U	17 U	19 U	17 U
Aroclor-1242	--	--		17 U	18 U	17 U	17 U	17 U	19 U	17 U
Aroclor-1248	--	--		17 U	18 U	17 U	17 U	17 U	19 U	17 U
Aroclor-1254	--	--		17 U	18 U	17 U	17 U	17 U	6 J	24 p
Aroclor-1260	--	--		26	15 J	17 U	17 U	17 U	19 U	22
Total PCBs	100	1000		26	15	0	0	0	6	46

J - Estimated value

U - Indicates that the compound was analyzed for but not detected

p - The %RPD between the primary and confirmation column/detector is >40%.

The lower value has been reported

DUP - Duplicate sample

µg/kg - Micrograms per kilogram

ft bls - Feet below land surface

NYSDEC - New York State Department of Environmental Conservation

-- No NYSDEC Part 375 Restricted Commercial Standards available

Bold data indicates that parameter was detected above the NYSDEC Part 375

Unrestricted Use Standards

Shaded data indicates that parameter was detected above the NYSDEC Part 375

Restricted Commercial Standards

Table 4. Summary of Polychlorinated Biphenyls in Soil, Former Avis Headquarters, 900 Old Country Road, Garden City, New York

Parameter (Concentrations in µg/kg)	NYSDEC Part 375 Unrestricted Use	NYSDEC Part 375 Restricted Commercial	Sample Designation:	GSB-19	GSB-19	GSB-19	GSB-19	GSB-19	GSB-20	GSB-20
			Sample Date:	5/31/2011	5/31/2011	5/31/2011	5/31/2011	5/31/2011	6/1/2011	6/1/2011
			Sample Depth (ft bls):	0-2 inch	1-3	3-5	8-10	17-19	0-2 inches	1-3
Aroclor-1016	--	--		18 U	19 U	18 U	18 U	18 U	18 U	22 U
Aroclor-1221	--	--		18 U	19 U	18 U	18 U	18 U	18 U	22 U
Aroclor-1232	--	--		18 U	19 U	18 U	18 U	18 U	18 U	22 U
Aroclor-1242	--	--		18 U	19 U	18 U	18 U	18 U	18 U	22 U
Aroclor-1248	--	--		18 U	19 U	18 U	18 U	18 U	18 U	22 U
Aroclor-1254	--	--		18 U	19 U	18 U	18 U	18 U	18 U	22 U
Aroclor-1260	--	--		18 U	19 U	18 U	18 U	18 U	18 U	22 U
Total PCBs	100	1000		0	0	0	0	0	0	0

J - Estimated value

U - Indicates that the compound was analyzed for but not detected

p - The %RPD between the primary and confirmation column/detector is >40%.

The lower value has been reported

DUP - Duplicate sample

µg/kg - Micrograms per kilogram

ft bls - Feet below land surface

NYSDEC - New York State Department of Environmental Conservation

-- No NYSDEC Part 375 Restricted Commercial Standards available

Bold data indicates that parameter was detected above the NYSDEC Part 375

Unrestricted Use Standards

Shaded data indicates that parameter was detected above the NYSDEC Part 375

Restricted Commercial Standards

Table 4. Summary of Polychlorinated Biphenyls in Soil, Former Avis Headquarters, 900 Old Country Road, Garden City, New York

Parameter (Concentrations in µg/kg)	NYSDEC Part 375 Unrestricted Use	NYSDEC Part 375 Restricted Commercial	Sample Designation:	GSB-20	GSB-20	GSB-20	GSB-20 DUP	GSB-21	GSB-21	GSB-21
			Sample Date:	6/1/2011	6/1/2011	6/1/2011	6/1/2011	6/1/2011	6/1/2011	6/1/2011
			Sample Depth (ft bls):	3-5	8-10	17-19	17-19	0-2 inches	1-3	3-5
Aroclor-1016	--	--		19 U	17 U	18 U	18 U	18 U	20 U	18 U
Aroclor-1221	--	--		19 U	17 U	18 U	18 U	18 U	20 U	18 U
Aroclor-1232	--	--		19 U	17 U	18 U	18 U	18 U	20 U	18 U
Aroclor-1242	--	--		19 U	17 U	18 U	18 U	18 U	20 U	18 U
Aroclor-1248	--	--		19 U	17 U	18 U	18 U	18 U	20 U	18 U
Aroclor-1254	--	--		19 U	17 U	18 U	18 U	18 U	20 U	18 U
Aroclor-1260	--	--		19 U	17 U	18 U	18 U	18 U	20 U	18 U
Total PCBs	100	1000		0	0	0	0	0	0	0

J - Estimated value

U - Indicates that the compound was analyzed for but not detected

p - The %RPD between the primary and confirmation column/detector is >40%.

The lower value has been reported

DUP - Duplicate sample

µg/kg - Micrograms per kilogram

ft bls - Feet below land surface

NYSDEC - New York State Department of Environmental Conservation

-- No NYSDEC Part 375 Restricted Commercial Standards available

Bold data indicates that parameter was detected above the NYSDEC Part 375

Unrestricted Use Standards

Shaded data indicates that parameter was detected above the NYSDEC Part 375

Restricted Commercial Standards

Table 4. Summary of Polychlorinated Biphenyls in Soil, Former Avis Headquarters, 900 Old Country Road, Garden City, New York

Parameter (Concentrations in µg/kg)	NYSDEC Part 375 Unrestricted Use	NYSDEC Part 375 Restricted Commercial	Sample Designation:	GSB-21	GSB-21	GSB-23	GSB-23	GSB-23	GSB-23	GSB-23
			Sample Date:	6/1/2011	6/1/2011	5/31/2011	5/31/2011	5/31/2011	5/31/2011	5/31/2011
			Sample Depth (ft bls):	8-10	17-19	0-2 inch	1-3	3-5	8-10	18-20
Aroclor-1016	--	--		18 U	18 U	18 U	18 U	18 U	18 U	19 U
Aroclor-1221	--	--		18 U	18 U	18 U	18 U	18 U	18 U	19 U
Aroclor-1232	--	--		18 U	18 U	18 U	18 U	18 U	18 U	19 U
Aroclor-1242	--	--		18 U	18 U	18 U	18 U	18 U	18 U	19 U
Aroclor-1248	--	--		18 U	18 U	18 U	18 U	18 U	18 U	19 U
Aroclor-1254	--	--		18 U	18 U	18 U	18 U	18 U	18 U	19 U
Aroclor-1260	--	--		18 U	18 U	18 U	18 U	18 U	18 U	19 U
Total PCBs	100	1000		0	0	0	0	0	0	0

J - Estimated value

U - Indicates that the compound was analyzed for but not detected

p - The %RPD between the primary and confirmation column/detector is >40%.

The lower value has been reported

DUP - Duplicate sample

µg/kg - Micrograms per kilogram

ft bls - Feet below land surface

NYSDEC - New York State Department of Environmental Conservation

-- No NYSDEC Part 375 Restricted Commercial Standards available

Bold data indicates that parameter was detected above the NYSDEC Part 375

Unrestricted Use Standards

Shaded data indicates that parameter was detected above the NYSDEC Part 375

Restricted Commercial Standards

Table 4. Summary of Polychlorinated Biphenyls in Soil, Former Avis Headquarters, 900 Old Country Road, Garden City, New York

Parameter (Concentrations in µg/kg)	NYSDEC Part 375 Unrestricted Use	NYSDEC Part 375 Restricted Commercial	Sample Designation:	GSB-24	GSB-24	GSB-24	GSB-24	GSB-24	GSB-25	GSB-25
			Sample Date:	5/31/2011	5/31/2011	5/31/2011	5/31/2011	5/31/2011	5/31/2011	5/31/2011
			Sample Depth (ft bls):	0-2 inch	1-3	3-5	8-10	17-19	0-2 inch	1-3
Aroclor-1016	--	--		18 U	19 U	18 U	18 U	18 U	18 U	18 U
Aroclor-1221	--	--		18 U	19 U	18 U	18 U	18 U	18 U	18 U
Aroclor-1232	--	--		18 U	19 U	18 U	18 U	18 U	18 U	18 U
Aroclor-1242	--	--		18 U	19 U	18 U	18 U	18 U	18 U	18 U
Aroclor-1248	--	--		18 U	19 U	18 U	18 U	18 U	18 U	18 U
Aroclor-1254	--	--		18 U	19 U	18 U	18 U	18 U	24 p	30 p
Aroclor-1260	--	--		18 U	19 U	18 U	18 U	18 U	20	22
Total PCBs	100	1000		0	0	0	0	0	44	52

J - Estimated value

U - Indicates that the compound was analyzed for but not detected

p - The %RPD between the primary and confirmation column/detector is >40%.

The lower value has been reported

DUP - Duplicate sample

µg/kg - Micrograms per kilogram

ft bls - Feet below land surface

NYSDEC - New York State Department of Environmental Conservation

-- No NYSDEC Part 375 Restricted Commercial Standards available

Bold data indicates that parameter was detected above the NYSDEC Part 375

Unrestricted Use Standards

Shaded data indicates that parameter was detected above the NYSDEC Part 375

Restricted Commercial Standards

Table 4. Summary of Polychlorinated Biphenyls in Soil, Former Avis Headquarters, 900 Old Country Road, Garden City, New York

Parameter (Concentrations in µg/kg)	NYSDEC Part 375 Unrestricted Use	NYSDEC Part 375 Restricted Commercial	Sample Designation:	GSB-25	GSB-25	GSB-25	GSB-26	GSB-26	GSB-26	GSB-26
			Sample Date:	5/31/2011	5/31/2011	5/31/2011	6/3/2011	6/3/2011	6/3/2011	6/3/2011
			Sample Depth (ft bls):	3-5	8-10	18-20	0-2 inches	1-3	3-5	8-10
Aroclor-1016	--	--		18 U	18 U	19 U	110 U	23 U	20 U	19 U
Aroclor-1221	--	--		18 U	18 U	19 U	110 U	23 U	20 U	19 U
Aroclor-1232	--	--		18 U	18 U	19 U	110 U	23 U	20 U	19 U
Aroclor-1242	--	--		18 U	18 U	19 U	110 U	23 U	20 U	19 U
Aroclor-1248	--	--		18 U	18 U	19 U	110 U	23 U	20 U	19 U
Aroclor-1254	--	--		23	19	19 U	860	81	20 U	19 U
Aroclor-1260	--	--		23	8.6 J	19 U	320	29	7.8 J	19 U
Total PCBs	100	1000		46	27.6	0	1180	110	7.8	0

J - Estimated value

U - Indicates that the compound was analyzed for but not detected

p - The %RPD between the primary and confirmation column/detector is >40%.

The lower value has been reported

DUP - Duplicate sample

µg/kg - Micrograms per kilogram

ft bls - Feet below land surface

NYSDEC - New York State Department of Environmental Conservation

-- No NYSDEC Part 375 Restricted Commercial Standards available

Bold data indicates that parameter was detected above the NYSDEC Part 375

Unrestricted Use Standards

Shaded data indicates that parameter was detected above the NYSDEC Part 375

Restricted Commercial Standards

Table 4. Summary of Polychlorinated Biphenyls in Soil, Former Avis Headquarters, 900 Old Country Road, Garden City, New York

Parameter (Concentrations in µg/kg)	NYSDEC Part 375 Unrestricted Use	NYSDEC Part 375 Restricted Commercial	Sample Designation:	GSB-26	GSB-30	GSB-30	GSB-30 DUP	GSB-32	GSB-32	GSB-32
			Sample Date:	6/3/2011	2/1/2011	2/1/2011	2/1/2011	2/1/2011	2/1/2011	2/1/2011
			Sample Depth (ft bls):	18-20	0-2	2-4	2-4	0-2	2-4	8-10
Aroclor-1016	--	--		18 U	18 U	19 U	19 U	19 U	18 U	19 U
Aroclor-1221	--	--		18 U	18 U	19 U	19 U	19 U	18 U	19 U
Aroclor-1232	--	--		18 U	18 U	19 U	19 U	19 U	18 U	19 U
Aroclor-1242	--	--		18 U	18 U	19 U	19 U	19 U	18 U	19 U
Aroclor-1248	--	--		18 U	18 U	19 U	19 U	19 U	18 U	19 U
Aroclor-1254	--	--		18 U	18 U	19 U	19 U	19 U	18 U	19 U
Aroclor-1260	--	--		18 U	18 U	19 U	19 U	19 U	18 U	19 U
Total PCBs	100	1000		0	0	0	0	0	0	0

J - Estimated value

U - Indicates that the compound was analyzed for but not detected

p - The %RPD between the primary and confirmation column/detector is >40%.

The lower value has been reported

DUP - Duplicate sample

µg/kg - Micrograms per kilogram

ft bls - Feet below land surface

NYSDEC - New York State Department of Environmental Conservation

-- No NYSDEC Part 375 Restricted Commercial Standards available

Bold data indicates that parameter was detected above the NYSDEC Part 375

Unrestricted Use Standards

Shaded data indicates that parameter was detected above the NYSDEC Part 375

Restricted Commercial Standards

Table 4. Summary of Polychlorinated Biphenyls in Soil, Former Avis Headquarters, 900 Old Country Road, Garden City, New York

Parameter (Concentrations in µg/kg)	NYSDEC Part 375 Unrestricted Use	NYSDEC Part 375 Restricted Commercial	Sample Designation:	GSB-32 DUP	GSB-32E	GSB-32E	GSB-32N	GSB-32N	GSB-32S
			Sample Date:	2/1/2011	2/2/2011	2/2/2011	2/2/2011	2/2/2011	2/2/2011
			Sample Depth (ft bls):	8-10	0-2	4-6	0-2	2-4	0-2
Aroclor-1016	--	--		19 U	19 U	19 U	19 U	19 U	18 U
Aroclor-1221	--	--		19 U	19 U	19 U	19 U	19 U	18 U
Aroclor-1232	--	--		19 U	19 U	19 U	19 U	19 U	18 U
Aroclor-1242	--	--		19 U	19 U	19 U	19 U	19 U	18 U
Aroclor-1248	--	--		19 U	19 U	19 U	19 U	19 U	18 U
Aroclor-1254	--	--		19 U	19 U	19 U	19 U	19 U	18 U
Aroclor-1260	--	--		19 U	19 U	19 U	19 U	19 U	18 U
Total PCBs	100	1000		0	0	0	0	0	0

J - Estimated value

U - Indicates that the compound was analyzed for but not detected

p - The %RPD between the primary and confirmation column/detector is >40%.

The lower value has been reported

DUP - Duplicate sample

µg/kg - Micrograms per kilogram

ft bls - Feet below land surface

NYSDEC - New York State Department of Environmental Conservation

-- No NYSDEC Part 375 Restricted Commercial Standards available

Bold data indicates that parameter was detected above the NYSDEC Part 375

Unrestricted Use Standards

Shaded data indicates that parameter was detected above the NYSDEC Part 375

Restricted Commercial Standards

Table 4. Summary of Polychlorinated Biphenyls in Soil, Former Avis Headquarters, 900 Old Country Road, Garden City, New York

Parameter (Concentrations in µg/kg)	NYSDEC Part 375 Unrestricted Use	NYSDEC Part 375 Restricted Commercial	Sample Designation: Sample Date: Sample Depth (ft bls):	GSB-32S 2/2/2011 2-4	GSB-32W 2/3/2011 0-2	GSB-32W 2/3/2011 2-4	GSB-32W 2/3/2011 10-12	GSB-33 2/2/2011 0-2	GSB-33 2/2/2011 2-4
Aroclor-1016	--	--		19 U	18 U	19 U	18 U	18 U	19 U
Aroclor-1221	--	--		19 U	18 U	19 U	18 U	18 U	19 U
Aroclor-1232	--	--		19 U	18 U	19 U	18 U	18 U	19 U
Aroclor-1242	--	--		19 U	18 U	19 U	18 U	18 U	19 U
Aroclor-1248	--	--		19 U	18 U	19 U	18 U	18 U	19 U
Aroclor-1254	--	--		19 U	18 U	19 U	18 U	18 U	19 U
Aroclor-1260	--	--		19 U	18 U	19 U	18 U	18 U	19 U
Total PCBs	100	1000		0	0	0	0	0	0

J - Estimated value

U - Indicates that the compound was analyzed for but not detected

p - The %RPD between the primary and confirmation column/detector is >40%.

The lower value has been reported

DUP - Duplicate sample

µg/kg - Micrograms per kilogram

ft bls - Feet below land surface

NYSDEC - New York State Department of Environmental Conservation

-- No NYSDEC Part 375 Restricted Commercial Standards available

Bold data indicates that parameter was detected above the NYSDEC Part 375

Unrestricted Use Standards

Shaded data indicates that parameter was detected above the NYSDEC Part 375

Restricted Commercial Standards

Table 4. Summary of Polychlorinated Biphenyls in Soil, Former Avis Headquarters, 900 Old Country Road, Garden City, New York

Parameter (Concentrations in µg/kg)	NYSDEC Part 375 Unrestricted Use	NYSDEC Part 375 Restricted Commercial	Sample Designation:	GSB-34	GSB-34 DUP	GSB-34	GSB-34	GSB-34	GSB-34
			Sample Date:	6/3/2011	6/3/2011	6/3/2011	6/3/2011	6/3/2011	6/3/2011
			Sample Depth (ft bls):	0-2 inches	0-2 inches	1-3	17-19	3-5	8-10
Aroclor-1016	--	--		18 U	18 U	18 U	18 U	18 U	19 U
Aroclor-1221	--	--		18 U	18 U	18 U	18 U	18 U	19 U
Aroclor-1232	--	--		18 U	18 U	18 U	18 U	18 U	19 U
Aroclor-1242	--	--		18 U	18 U	18 U	18 U	18 U	19 U
Aroclor-1248	--	--		18 U	18 U	18 U	18 U	18 U	19 U
Aroclor-1254	--	--		18 U	18 U	18 U	18 U	18 U	19 U
Aroclor-1260	--	--		18 U	18 U	18 U	18 U	18 U	19 U
Total PCBs	100	1000		0	0	0	0	0	0

J - Estimated value

U - Indicates that the compound was analyzed for but not detected

p - The %RPD between the primary and confirmation column/detector is >40%.

The lower value has been reported

DUP - Duplicate sample

µg/kg - Micrograms per kilogram

ft bls - Feet below land surface

NYSDEC - New York State Department of Environmental Conservation

-- No NYSDEC Part 375 Restricted Commercial Standards available

Bold data indicates that parameter was detected above the NYSDEC Part 375

Unrestricted Use Standards

Shaded data indicates that parameter was detected above the NYSDEC Part 375

Restricted Commercial Standards

Table 4. Summary of Polychlorinated Biphenyls in Soil, Former Avis Headquarters, 900 Old Country Road, Garden City, New York

Parameter (Concentrations in µg/kg)	NYSDEC Part 375 Unrestricted Use	NYSDEC Part 375 Restricted Commercial	Sample Designation:	GSB-36	GSB-36	GSB-36	GSB-36	GSB-36	GSB-37
			Sample Date:	6/2/2011	6/2/2011	6/2/2011	6/2/2011	6/2/2011	6/2/2011
			Sample Depth (ft bls):	0-2 inches	1-3	3-5	8-10	16-18	0-2 inches
Aroclor-1016	--	--		18 U	18 U	18 U	17 U	18 U	20 U
Aroclor-1221	--	--		18 U	18 U	18 U	17 U	18 U	20 U
Aroclor-1232	--	--		18 U	18 U	18 U	17 U	18 U	20 U
Aroclor-1242	--	--		18 U	18 U	18 U	17 U	18 U	20 U
Aroclor-1248	--	--		18 U	18 U	18 U	17 U	18 U	20 U
Aroclor-1254	--	--		18 U	18 U	18 U	17 U	18 U	20 U
Aroclor-1260	--	--		18 U	18 U	18 U	17 U	18 U	20 U
Total PCBs	100	1000		0	0	0	0	0	0

J - Estimated value

U - Indicates that the compound was analyzed for but not detected

p - The %RPD between the primary and confirmation column/detector is >40%.

The lower value has been reported

DUP - Duplicate sample

µg/kg - Micrograms per kilogram

ft bls - Feet below land surface

NYSDEC - New York State Department of Environmental Conservation

-- No NYSDEC Part 375 Restricted Commercial Standards available

Bold data indicates that parameter was detected above the NYSDEC Part 375

Unrestricted Use Standards

Shaded data indicates that parameter was detected above the NYSDEC Part 375

Restricted Commercial Standards

Table 4. Summary of Polychlorinated Biphenyls in Soil, Former Avis Headquarters, 900 Old Country Road, Garden City, New York

Parameter (Concentrations in µg/kg)	NYSDEC Part 375 Unrestricted Use	NYSDEC Part 375 Restricted Commercial	Sample Designation:	GSB-37	GSB-37	GSB-37	GSB-37	GSB-38	GSB-38 DUP	GSB-38
			Sample Date:	6/2/2011	6/2/2011	6/2/2011	6/2/2011	6/2/2011	6/2/2011	6/2/2011
			Sample Depth (ft bls):	1-3	3-5	8-10	16-18	0-2 inches	0-2	1-3
Aroclor-1016	--	--		19 U	18 U	18 U	18 U	18 U	18 U	20 U
Aroclor-1221	--	--		19 U	18 U	18 U	18 U	18 U	18 U	20 U
Aroclor-1232	--	--		19 U	18 U	18 U	18 U	18 U	18 U	20 U
Aroclor-1242	--	--		19 U	18 U	18 U	18 U	18 U	18 U	20 U
Aroclor-1248	--	--		19 U	18 U	18 U	18 U	18 U	18 U	20 U
Aroclor-1254	--	--		19 U	18 U	18 U	18 U	18 U	18 U	20 U
Aroclor-1260	--	--		19 U	18 U	18 U	18 U	18 U	4.2 J	20 U
Total PCBs	100	1000		0	0	0	0	0	4.2	0

J - Estimated value

U - Indicates that the compound was analyzed for but not detected

p - The %RPD between the primary and confirmation column/detector is >40%.

The lower value has been reported

DUP - Duplicate sample

µg/kg - Micrograms per kilogram

ft bls - Feet below land surface

NYSDEC - New York State Department of Environmental Conservation

-- No NYSDEC Part 375 Restricted Commercial Standards available

Bold data indicates that parameter was detected above the NYSDEC Part 375

Unrestricted Use Standards

Shaded data indicates that parameter was detected above the NYSDEC Part 375

Restricted Commercial Standards

Table 4. Summary of Polychlorinated Biphenyls in Soil, Former Avis Headquarters, 900 Old Country Road, Garden City, New York

Parameter (Concentrations in µg/kg)	NYSDEC Part 375 Unrestricted Use	NYSDEC Part 375 Restricted Commercial	Sample Designation:	GSB-38 6/2/2011	GSB-38 6/2/2011	GSB-38 6/2/2011	GSB-39 6/1/2011	GSB-39 6/1/2011	GSB-39 6/1/2011	GSB-39 6/1/2011
			Sample Date:							
			Sample Depth (ft bls):	3-5	8-10	17.5-19.5	0-2 inches	1-3	3-5	8-10
Aroclor-1016	--	--		18 U	18 U	19 U	18 U	18 U	17 U	18 U
Aroclor-1221	--	--		18 U	18 U	19 U	18 U	18 U	17 U	18 U
Aroclor-1232	--	--		18 U	18 U	19 U	18 U	18 U	17 U	18 U
Aroclor-1242	--	--		18 U	18 U	19 U	18 U	18 U	17 U	18 U
Aroclor-1248	--	--		18 U	18 U	19 U	18 U	18 U	17 U	18 U
Aroclor-1254	--	--		18 U	18 U	19 U	18 U	18 U	17 U	18 U
Aroclor-1260	--	--		18 U	18 U	19 U	18 U	18 U	17 U	18 U
Total PCBs	100	1000		0	0	0	0	0	0	0

J - Estimated value

U - Indicates that the compound was analyzed for but not detected

p - The %RPD between the primary and confirmation column/detector is >40%.

The lower value has been reported

DUP - Duplicate sample

µg/kg - Micrograms per kilogram

ft bls - Feet below land surface

NYSDEC - New York State Department of Environmental Conservation

-- No NYSDEC Part 375 Restricted Commercial Standards available

Bold data indicates that parameter was detected above the NYSDEC Part 375

Unrestricted Use Standards

Shaded data indicates that parameter was detected above the NYSDEC Part 375

Restricted Commercial Standards

Table 4. Summary of Polychlorinated Biphenyls in Soil, Former Avis Headquarters, 900 Old Country Road, Garden City, New York

Parameter (Concentrations in µg/kg)	NYSDEC Part 375 Unrestricted Use	NYSDEC Part 375 Restricted Commercial	Sample Designation:	GSB-39	GSB-40	GSB-40 DUP	GSB-40	GSB-40	GSB-40	GSB-40
			Sample Date:	6/1/2011	6/1/2011	6/1/2011	6/1/2011	6/1/2011	6/1/2011	6/1/2011
			Sample Depth (ft bls):	18-20	0-2 inches	0-2	1-3	3-5	8-10	17-19
Aroclor-1016	--	--		18 U	18 U	18 U	18 U	17 U	17 U	17 U
Aroclor-1221	--	--		18 U	18 U	18 U	18 U	17 U	17 U	17 U
Aroclor-1232	--	--		18 U	18 U	18 U	18 U	17 U	17 U	17 U
Aroclor-1242	--	--		18 U	18 U	18 U	18 U	17 U	17 U	17 U
Aroclor-1248	--	--		18 U	18 U	18 U	18 U	17 U	17 U	17 U
Aroclor-1254	--	--		18 U	18 U	18 U	18 U	17 U	17 U	17 U
Aroclor-1260	--	--		18 U	18 U	18 U	18 U	17 U	17 U	17 U
Total PCBs	100	1000		0	0	0	0	0	0	0

J - Estimated value

U - Indicates that the compound was analyzed for but not detected

p - The %RPD between the primary and confirmation column/detector is >40%.

The lower value has been reported

DUP - Duplicate sample

µg/kg - Micrograms per kilogram

ft bls - Feet below land surface

NYSDEC - New York State Department of Environmental Conservation

-- No NYSDEC Part 375 Restricted Commercial Standards available

Bold data indicates that parameter was detected above the NYSDEC Part 375

Unrestricted Use Standards

Shaded data indicates that parameter was detected above the NYSDEC Part 375

Restricted Commercial Standards

Table 4. Summary of Polychlorinated Biphenyls in Soil, Former Avis Headquarters, 900 Old Country Road, Garden City, New York

Parameter (Concentrations in µg/kg)	NYSDEC Part 375 Unrestricted Use	NYSDEC Part 375 Restricted Commercial	Sample Designation:	GSB-41	GSB-41	GSB-41	GSB-41	GSB-41	GSB-42	GSB-42
			Sample Date:	6/1/2011	6/1/2011	6/1/2011	6/1/2011	6/1/2011	6/2/2011	6/2/2011
			Sample Depth (ft bls):	0-2 inches	1-3	3-5	8-10	18-20	0-2 inches	1-3
Aroclor-1016	--	--		18 U	18 U	18 U	18 U	17 U	18 U	21 U
Aroclor-1221	--	--		18 U	18 U	18 U	18 U	17 U	18 U	21 U
Aroclor-1232	--	--		18 U	18 U	18 U	18 U	17 U	18 U	21 U
Aroclor-1242	--	--		18 U	18 U	18 U	18 U	17 U	18 U	21 U
Aroclor-1248	--	--		18 U	18 U	18 U	18 U	17 U	18 U	21 U
Aroclor-1254	--	--		18 U	18 U	18 U	18 U	17 U	18 U	21 U
Aroclor-1260	--	--		18 U	18 U	18 U	18 U	17 U	18 U	21 U
Total PCBs	100	1000		0	0	0	0	0	0	0

J - Estimated value

U - Indicates that the compound was analyzed for but not detected

p - The %RPD between the primary and confirmation column/detector is >40%.

The lower value has been reported

DUP - Duplicate sample

µg/kg - Micrograms per kilogram

ft bls - Feet below land surface

NYSDEC - New York State Department of Environmental Conservation

-- No NYSDEC Part 375 Restricted Commercial Standards available

Bold data indicates that parameter was detected above the NYSDEC Part 375

Unrestricted Use Standards

Shaded data indicates that parameter was detected above the NYSDEC Part 375

Restricted Commercial Standards

Table 4. Summary of Polychlorinated Biphenyls in Soil, Former Avis Headquarters, 900 Old Country Road, Garden City, New York

Parameter (Concentrations in µg/kg)	NYSDEC Part 375 Unrestricted Use	NYSDEC Part 375 Restricted Commercial	Sample Designation:	GSB-42	GSB-42	GSB-42	GSB-44	GSB-44	GSB-45	GSB-45
			Sample Date:	6/2/2011	6/2/2011	6/2/2011	1/31/2011	1/31/2011	6/2/2011	6/2/2011
			Sample Depth (ft bls):	3-5	8-10	17-19	0-2	2-4	0-2 inches	1-3
Aroclor-1016	--	--		19 U	17 U	18 U	19 U	18 U	18 U	18 U
Aroclor-1221	--	--		19 U	17 U	18 U	19 U	18 U	18 U	18 U
Aroclor-1232	--	--		19 U	17 U	18 U	19 U	18 U	18 U	18 U
Aroclor-1242	--	--		19 U	17 U	18 U	19 U	18 U	18 U	18 U
Aroclor-1248	--	--		19 U	17 U	18 U	19 U	18 U	18 U	18 U
Aroclor-1254	--	--		19 U	17 U	18 U	19 U	18 U	18 U	18 U
Aroclor-1260	--	--		19 U	17 U	18 U	19 U	18 U	18 U	18 U
Total PCBs	100	1000		0	0	0	0	0	0	0

J - Estimated value

U - Indicates that the compound was analyzed for but not detected

p - The %RPD between the primary and confirmation column/detector is >40%.

The lower value has been reported

DUP - Duplicate sample

µg/kg - Micrograms per kilogram

ft bls - Feet below land surface

NYSDEC - New York State Department of Environmental Conservation

-- No NYSDEC Part 375 Restricted Commercial Standards available

Bold data indicates that parameter was detected above the NYSDEC Part 375

Unrestricted Use Standards

Shaded data indicates that parameter was detected above the NYSDEC Part 375

Restricted Commercial Standards

Table 4. Summary of Polychlorinated Biphenyls in Soil, Former Avis Headquarters, 900 Old Country Road, Garden City, New York

Parameter (Concentrations in µg/kg)	NYSDEC Part 375 Unrestricted Use	NYSDEC Part 375 Restricted Commercial	Sample Designation:	GSB-45	GSB-45	GSB-45	LP-1	LP-1	LP-2	LP-2
			Sample Date:	6/2/2011	6/2/2011	6/2/2011	11/15/2010	11/15/2010	11/15/2010	11/15/2010
			Sample Depth (ft bls):	3-5	8-10	16-18	10-12	14-16	10-12	14-16
Aroclor-1016	--	--		17 U	18 U	18 U	70 U	70 U	70 U	69 U
Aroclor-1221	--	--		17 U	18 U	18 U	70 U	70 U	70 U	69 U
Aroclor-1232	--	--		17 U	18 U	18 U	70 U	70 U	70 U	69 U
Aroclor-1242	--	--		17 U	18 U	18 U	70 U	70 U	70 U	69 U
Aroclor-1248	--	--		17 U	18 U	18 U	70 U	70 U	70 U	69 U
Aroclor-1254	--	--		17 U	18 U	18 U	70 U	70 U	320	69 U
Aroclor-1260	--	--		17 U	18 U	18 U	70 U	70 U	70 U	69 U
Total PCBs	100	1000		0	0	0	0	0	320	0

J - Estimated value

U - Indicates that the compound was analyzed for but not detected

p - The %RPD between the primary and confirmation column/detector is >40%.

The lower value has been reported

DUP - Duplicate sample

µg/kg - Micrograms per kilogram

ft bls - Feet below land surface

NYSDEC - New York State Department of Environmental Conservation

-- No NYSDEC Part 375 Restricted Commercial Standards available

Bold data indicates that parameter was detected above the NYSDEC Part 375

Unrestricted Use Standards

Shaded data indicates that parameter was detected above the NYSDEC Part 375

Restricted Commercial Standards

Table 4. Summary of Polychlorinated Biphenyls in Soil, Former Avis Headquarters, 900 Old Country Road, Garden City, New York

Parameter (Concentrations in µg/kg)	NYSDEC Part 375 Unrestricted Use	NYSDEC Part 375 Restricted Commercial	Sample Designation:	LP-3	LP-3	LP-4	LP-4	LP-4	LP-5
			Sample Date:	11/15/2010	11/15/2010	2/3/2011	11/15/2010	2/3/2011	11/15/2010
			Sample Depth (ft bls):	10-12	14-16	10-11	14-16	14-16	10-12
Aroclor-1016	--	--		69 U	71 U	18 U	70 U	18 U	70 U
Aroclor-1221	--	--		69 U	71 U	18 U	70 U	18 U	70 U
Aroclor-1232	--	--		69 U	71 U	18 U	70 U	18 U	70 U
Aroclor-1242	--	--		69 U	71 U	18 U	70 U	18 U	70 U
Aroclor-1248	--	--		69 U	71 U	18 U	70 U	18 U	70 U
Aroclor-1254	--	--		43 J	71 U	80	70 U	13 J	57 J
Aroclor-1260	--	--		69 U	71 U	20 p	70 U	18 U	70 U
Total PCBs	100	1000		43	0	100	0	13	57

J - Estimated value

U - Indicates that the compound was analyzed for but not detected

p - The %RPD between the primary and confirmation column/detector is >40%.

The lower value has been reported

DUP - Duplicate sample

µg/kg - Micrograms per kilogram

ft bls - Feet below land surface

NYSDEC - New York State Department of Environmental Conservation

-- No NYSDEC Part 375 Restricted Commercial Standards available

Bold data indicates that parameter was detected above the NYSDEC Part 375

Unrestricted Use Standards

Shaded data indicates that parameter was detected above the NYSDEC Part 375

Restricted Commercial Standards

Table 4. Summary of Polychlorinated Biphenyls in Soil, Former Avis Headquarters, 900 Old Country Road, Garden City, New York

Parameter (Concentrations in µg/kg)	NYSDEC	NYSDEC	Sample Designation: Sample Date: Sample Depth (ft bls):	LP-5	LP-6	LP-6	LP-7	LP-7DUP	LP-7
	Part 375	Part 375		11/15/2010	11/15/2010	11/15/2010	11/15/2010	11/15/2010	11/15/2010
	Unrestricted	Restricted							
	Use	Commercial							
Aroclor-1016	--	--		70 U	69 U	69 U	69 U	69 U	70 U
Aroclor-1221	--	--		70 U	69 U	69 U	69 U	69 U	70 U
Aroclor-1232	--	--		70 U	69 U	69 U	69 U	69 U	70 U
Aroclor-1242	--	--		70 U	69 U	69 U	69 U	69 U	70 U
Aroclor-1248	--	--		70 U	69 U	69 U	69 U	69 U	70 U
Aroclor-1254	--	--		53 J	73	69 U	25 J	69 U	38 J
Aroclor-1260	--	--		70 U	69 U	69 U	69 U	69 U	70 U
Total PCBs	100	1000		53	73	0	25	0	38

J - Estimated value

U - Indicates that the compound was analyzed for but not detected

p - The %RPD between the primary and confirmation column/detector is >40%.

The lower value has been reported

DUP - Duplicate sample

µg/kg - Micrograms per kilogram

ft bls - Feet below land surface

NYSDEC - New York State Department of Environmental Conservation

-- No NYSDEC Part 375 Restricted Commercial Standards available

Bold data indicates that parameter was detected above the NYSDEC Part 375

Unrestricted Use Standards

Shaded data indicates that parameter was detected above the NYSDEC Part 375

Restricted Commercial Standards

Table 4. Summary of Polychlorinated Biphenyls in Soil, Former Avis Headquarters, 900 Old Country Road, Garden City, New York

Parameter (Concentrations in µg/kg)	NYSDEC Part 375 Unrestricted Use	NYSDEC Part 375 Restricted Commercial	Sample Designation:	LP-8	LP-8	LP-9	LP-9	LP-10	LP-10
			Sample Date:	11/15/2010	11/15/2010	11/15/2010	11/15/2010	11/15/2010	11/15/2010
			Sample Depth (ft bls):	10-12	14-16	10-12	14-16	10-12	14-16
Aroclor-1016	--	--		69 U	69 U	70 U	70 U	71 U	69 U
Aroclor-1221	--	--		69 U	69 U	70 U	70 U	71 U	69 U
Aroclor-1232	--	--		69 U	69 U	70 U	70 U	71 U	69 U
Aroclor-1242	--	--		69 U	69 U	70 U	70 U	71 U	69 U
Aroclor-1248	--	--		69 U	69 U	70 U	27 J	71 U	69 U
Aroclor-1254	--	--		34 J	69 U	70 U	70 U	210	32 J
Aroclor-1260	--	--		69 U	69 U	70 U	70 U	110	21 J
Total PCBs	100	1000		34	0	0	27	320	53

J - Estimated value

U - Indicates that the compound was analyzed for but not detected

p - The %RPD between the primary and confirmation column/detector is >40%.

The lower value has been reported

DUP - Duplicate sample

µg/kg - Micrograms per kilogram

ft bls - Feet below land surface

NYSDEC - New York State Department of Environmental Conservation

-- No NYSDEC Part 375 Restricted Commercial Standards available

Bold data indicates that parameter was detected above the NYSDEC Part 375

Unrestricted Use Standards

Shaded data indicates that parameter was detected above the NYSDEC Part 375

Restricted Commercial Standards

Table 4. Summary of Polychlorinated Biphenyls in Soil, Former Avis Headquarters, 900 Old Country Road, Garden City, New York

Parameter (Concentrations in µg/kg)	NYSDEC Part 375 Unrestricted Use	NYSDEC Part 375 Restricted Commercial	Sample Designation:	LP-11	LP-11	LP-12	LP-12	LP-13	LP-13
			Sample Date:	11/15/2010	11/15/2010	11/15/2010	11/15/2010	11/15/2010	11/15/2010
			Sample Depth (ft bls):	15-17	19-21	11-13	17-19	10-12	15-17
Aroclor-1016	--	--		69 U	69 U	69 U	69 U	71 U	69 U
Aroclor-1221	--	--		69 U	69 U	69 U	69 U	71 U	69 U
Aroclor-1232	--	--		69 U	69 U	69 U	69 U	71 U	69 U
Aroclor-1242	--	--		69 U	69 U	69 U	69 U	71 U	69 U
Aroclor-1248	--	--		69 U	69 U	69 U	69 U	71 U	69 U
Aroclor-1254	--	--		69 U	69 U	220	69 U	52 J	69 U
Aroclor-1260	--	--		69 U	69 U	69 U	69 U	23 J	69 U
Total PCBs	100	1000		0	0	220	0	75	0

J - Estimated value

U - Indicates that the compound was analyzed for but not detected

p - The %RPD between the primary and confirmation column/detector is >40%.

The lower value has been reported

DUP - Duplicate sample

µg/kg - Micrograms per kilogram

ft bls - Feet below land surface

NYSDEC - New York State Department of Environmental Conservation

-- No NYSDEC Part 375 Restricted Commercial Standards available

Bold data indicates that parameter was detected above the NYSDEC Part 375

Unrestricted Use Standards

Shaded data indicates that parameter was detected above the NYSDEC Part 375

Restricted Commercial Standards

Table 4. Summary of Polychlorinated Biphenyls in Soil, Former Avis Headquarters, 900 Old Country Road, Garden City, New York

Parameter (Concentrations in µg/kg)	NYSDEC Part 375 Unrestricted Use	NYSDEC Part 375 Restricted Commercial	Sample Designation:	LP-14	LP-15	LP-15	LP-15	LP-16	LP-16
			Sample Date:	11/15/2010	2/3/2011	11/16/2010	2/3/2011	11/16/2010	11/16/2010
			Sample Depth (ft bls):	14-16	12-13	14-16	14-16	10-12	14-16
Aroclor-1016	--	--		69 U	17 U	70 U	20 U	69 U	70 U
Aroclor-1221	--	--		69 U	17 U	70 U	20 U	69 U	70 U
Aroclor-1232	--	--		69 U	17 U	70 U	20 U	69 U	70 U
Aroclor-1242	--	--		69 U	17 U	70 U	20 U	69 U	70 U
Aroclor-1248	--	--		69 U	17 U	70 U	20 U	69 U	70 U
Aroclor-1254	--	--		69 U	17 U	70 U	20 U	69 U	70 U
Aroclor-1260	--	--		69 U	17 U	70 U	20 U	69 U	70 U
Total PCBs	100	1000		0	0	0	0	0	0

J - Estimated value

U - Indicates that the compound was analyzed for but not detected

p - The %RPD between the primary and confirmation column/detector is >40%.

The lower value has been reported

DUP - Duplicate sample

µg/kg - Micrograms per kilogram

ft bls - Feet below land surface

NYSDEC - New York State Department of Environmental Conservation

-- No NYSDEC Part 375 Restricted Commercial Standards available

Bold data indicates that parameter was detected above the NYSDEC Part 375

Unrestricted Use Standards

Shaded data indicates that parameter was detected above the NYSDEC Part 375

Restricted Commercial Standards

Table 4. Summary of Polychlorinated Biphenyls in Soil, Former Avis Headquarters, 900 Old Country Road, Garden City, New York

Parameter (Concentrations in µg/kg)	NYSDEC Part 375 Unrestricted Use	NYSDEC Part 375 Restricted Commercial	Sample Designation:	LP-17	LP-17	LP-18	LP-18	LP-19	LP-19
			Sample Date:	11/16/2010	11/16/2010	11/16/2010	11/16/2010	11/16/2010	11/16/2010
			Sample Depth (ft bls):	10-12	14-16	10-12	14-16	10-12	14-16
Aroclor-1016	--	--		69 U	69 U	70 U	70 U	70 U	69 U
Aroclor-1221	--	--		69 U	69 U	70 U	70 U	70 U	69 U
Aroclor-1232	--	--		69 U	69 U	70 U	70 U	70 U	69 U
Aroclor-1242	--	--		69 U	69 U	70 U	70 U	70 U	69 U
Aroclor-1248	--	--		69 U	69 U	70 U	70 U	70 U	69 U
Aroclor-1254	--	--		69 U	69 U	39 J	70 U	70 U	69 U
Aroclor-1260	--	--		69 U	69 U	70 U	70 U	70 U	69 U
Total PCBs	100	1000		0	0	39	0	0	0

J - Estimated value

U - Indicates that the compound was analyzed for but not detected

p - The %RPD between the primary and confirmation column/detector is >40%.

The lower value has been reported

DUP - Duplicate sample

µg/kg - Micrograms per kilogram

ft bls - Feet below land surface

NYSDEC - New York State Department of Environmental Conservation

-- No NYSDEC Part 375 Restricted Commercial Standards available

Bold data indicates that parameter was detected above the NYSDEC Part 375

Unrestricted Use Standards

Shaded data indicates that parameter was detected above the NYSDEC Part 375

Restricted Commercial Standards

Table 4. Summary of Polychlorinated Biphenyls in Soil, Former Avis Headquarters, 900 Old Country Road, Garden City, New York

Parameter (Concentrations in µg/kg)	NYSDEC Part 375 Unrestricted Use	NYSDEC Part 375 Restricted Commercial	Sample Designation:	LP-20	LP-20	LP-21	LP-21DUP	LP-22	LP-22
			Sample Date:	11/16/2010	11/16/2010	11/16/2010	11/16/2010	2/3/2011	11/16/2010
			Sample Depth (ft bls):	10-12	14-16	14-16	14-16	12-13	14-16
Aroclor-1016	--	--		71 U	70 U	70 U	70 U	17 U	70 U
Aroclor-1221	--	--		71 U	70 U	70 U	70 U	17 U	70 U
Aroclor-1232	--	--		71 U	70 U	70 U	70 U	17 U	70 U
Aroclor-1242	--	--		71 U	70 U	70 U	70 U	17 U	70 U
Aroclor-1248	--	--		71 U	70 U	70 U	70 U	17 U	70 U
Aroclor-1254	--	--		71 U	82	70 U	70 U	17 U	310
Aroclor-1260	--	--		71 U	70 U	70 U	70 U	17 U	70 U
Total PCBs	100	1000		0	82	0	0	0	310

J - Estimated value

U - Indicates that the compound was analyzed for but not detected

p - The %RPD between the primary and confirmation column/detector is >40%.

The lower value has been reported

DUP - Duplicate sample

µg/kg - Micrograms per kilogram

ft bls - Feet below land surface

NYSDEC - New York State Department of Environmental Conservation

-- No NYSDEC Part 375 Restricted Commercial Standards available

Bold data indicates that parameter was detected above the NYSDEC Part 375

Unrestricted Use Standards

Shaded data indicates that parameter was detected above the NYSDEC Part 375

Restricted Commercial Standards

Table 4. Summary of Polychlorinated Biphenyls in Soil, Former Avis Headquarters, 900 Old Country Road, Garden City, New York

Parameter (Concentrations in µg/kg)	NYSDEC Part 375 Unrestricted Use	NYSDEC Part 375 Restricted Commercial	Sample Designation:	LP-22	LP-23	LP-23	LP-23	LP-23DUP	LP-24	LP-25
			Sample Date:	2/3/2011	2/3/2011	11/16/2010	2/3/2011	11/16/2010	11/16/2010	11/16/2010
			Sample Depth (ft bls):	14-16	12-13	14-16	14-16	14-16	14-16	14-16
Aroclor-1016	--	--		18 U	89 U	70 U	17 U	70 U	70 U	70 U
Aroclor-1221	--	--		18 U	89 U	70 U	17 U	70 U	70 U	70 U
Aroclor-1232	--	--		18 U	89 U	70 U	17 U	70 U	70 U	70 U
Aroclor-1242	--	--		18 U	89 U	70 U	17 U	70 U	70 U	70 U
Aroclor-1248	--	--		18 U	89 U	70 U	17 U	70 U	70 U	70 U
Aroclor-1254	--	--		18 U	710	110	120	56 J	50 J	110
Aroclor-1260	--	--		18 U	310	70 U	54	70 U	79	70 U
Total PCBs	100	1000		0	1020	110	174	56	129	110

J - Estimated value

U - Indicates that the compound was analyzed for but not detected

p - The %RPD between the primary and confirmation column/detector is >40%.

The lower value has been reported

DUP - Duplicate sample

µg/kg - Micrograms per kilogram

ft bls - Feet below land surface

NYSDEC - New York State Department of Environmental Conservation

-- No NYSDEC Part 375 Restricted Commercial Standards available

Bold data indicates that parameter was detected above the NYSDEC Part 375

Unrestricted Use Standards

Shaded data indicates that parameter was detected above the NYSDEC Part 375

Restricted Commercial Standards

Table 4. Summary of Polychlorinated Biphenyls in Soil, Former Avis Headquarters, 900 Old Country Road, Garden City, New York

Parameter (Concentrations in µg/kg)	NYSDEC Part 375 Unrestricted Use	NYSDEC Part 375 Restricted Commercial	Sample Designation:	LP-26	LP-26	LP-26	LP-27	LP-28	LP-29	LP-29
			Sample Date:	2/3/2011	11/16/2010	2/3/2011	11/16/2010	11/16/2010	11/16/2010	2/4/2011
			Sample Depth (ft bls):	12-13	14-16	14-16	14-16	14-16	10-12	10-12
Aroclor-1016	--	--		730 U	70 U	97 U	69 U	70 U	69 U	17 U
Aroclor-1221	--	--		730 U	70 U	97 U	69 U	70 U	69 U	17 U
Aroclor-1232	--	--		730 U	70 U	97 U	69 U	70 U	69 U	17 U
Aroclor-1242	--	--		730 U	70 U	97 U	69 U	70 U	69 U	17 U
Aroclor-1248	--	--		730 U	70 U	97 U	69 U	70 U	69 U	17 U
Aroclor-1254	--	--		2900	82	730	69 U	70 U	69 U	17 U
Aroclor-1260	--	--		4100	70 U	750	69 U	70 U	69 U	17 U
Total PCBs	100	1000		7000	82	1480	0	0	0	0

J - Estimated value

U - Indicates that the compound was analyzed for but not detected

p - The %RPD between the primary and confirmation column/detector is >40%.

The lower value has been reported

DUP - Duplicate sample

µg/kg - Micrograms per kilogram

ft bls - Feet below land surface

NYSDEC - New York State Department of Environmental Conservation

-- No NYSDEC Part 375 Restricted Commercial Standards available

Bold data indicates that parameter was detected above the NYSDEC Part 375

Unrestricted Use Standards

Shaded data indicates that parameter was detected above the NYSDEC Part 375

Restricted Commercial Standards

Table 4. Summary of Polychlorinated Biphenyls in Soil, Former Avis Headquarters, 900 Old Country Road, Garden City, New York

Parameter (Concentrations in µg/kg)	NYSDEC Part 375 Unrestricted Use	NYSDEC Part 375 Restricted Commercial	Sample Designation:	LP-29	LP-29	LP-29DUP	LP-29	LP-29	MW-17A
			Sample Date:	11/16/2010	2/4/2011	2/4/2011	2/4/2011	2/4/2011	2/1/2011
			Sample Depth (ft bls):	14-16	14-16	14-16	15-16	18-20	20-22
Aroclor-1016	--	--		69 U	18 U	18 U	17 U	17 U	18 U
Aroclor-1221	--	--		69 U	18 U	18 U	17 U	17 U	18 U
Aroclor-1232	--	--		69 U	18 U	18 U	17 U	17 U	18 U
Aroclor-1242	--	--		69 U	18 U	18 U	17 U	17 U	18 U
Aroclor-1248	--	--		69 U	18 U	18 U	17 U	17 U	18 U
Aroclor-1254	--	--		69 U	18 U	18 U	17 U	17 U	18 U
Aroclor-1260	--	--		69 U	18 U	18 U	17 U	17 U	18 U
Total PCBs	100	1000		0	0	0	0	0	0

J - Estimated value

U - Indicates that the compound was analyzed for but not detected

p - The %RPD between the primary and confirmation column/detector is >40%.

The lower value has been reported

DUP - Duplicate sample

µg/kg - Micrograms per kilogram

ft bls - Feet below land surface

NYSDEC - New York State Department of Environmental Conservation

-- No NYSDEC Part 375 Restricted Commercial Standards available

Bold data indicates that parameter was detected above the NYSDEC Part 375

Unrestricted Use Standards

Shaded data indicates that parameter was detected above the NYSDEC Part 375

Restricted Commercial Standards

Table 4. Summary of Polychlorinated Biphenyls in Soil, Former Avis Headquarters, 900 Old Country Road, Garden City, New York

Parameter (Concentrations in µg/kg)	NYSDEC Part 375 Unrestricted Use	NYSDEC Part 375 Restricted Commercial	Sample Designation:	MW-20	MW-21
			Sample Date:	11/17/2010	1/31/2011
			Sample Depth (ft bls):	18-20	20-22'
Aroclor-1016	--	--		72 U	18 U
Aroclor-1221	--	--		72 U	18 U
Aroclor-1232	--	--		72 U	18 U
Aroclor-1242	--	--		72 U	18 U
Aroclor-1248	--	--		72 U	18 U
Aroclor-1254	--	--		72 U	18 U
Aroclor-1260	--	--		72 U	18 U
Total PCBs	100	1000		0	0

J - Estimated value

U - Indicates that the compound was analyzed for but not detected

p - The %RPD between the primary and confirmation column/detector is >40%.

The lower value has been reported

DUP - Duplicate sample

µg/kg - Micrograms per kilogram

ft bls - Feet below land surface

NYSDEC - New York State Department of Environmental Conservation

-- No NYSDEC Part 375 Restricted Commercial Standards available

Bold data indicates that parameter was detected above the NYSDEC Part 375

Unrestricted Use Standards

Shaded data indicates that parameter was detected above the NYSDEC Part 375

Restricted Commercial Standards

Table 5. Summary of Pesticides in Soil, Former Avis Headquarters, 900 Old Country Road, Garden City, New York

	NYSDEC	NYSDEC						
	Part 375	Part 375	Sample Designation:	DW-1	DW-1	DW-2	DW-2	DW-2
Parameter	Unrestricted	Restricted	Sample Date:	11/17/2010	11/17/2010	11/17/2010	2/4/2011	11/17/2010
(Concentrations in µg/kg)	Use	Commercial	Sample Depth (ft bls):	14.5-16.5	8.5-10.5	9-11	9-11	15-17
4,4'-DDD	3.3	92000		7.2 U	7.4 U	7.5 U	3.3 J p	7.6 U
4,4'-DDE	3.3	62000		7.2 U	7.4 U	7.5 U	2.2 J p	7.6 U
4,4'-DDT	3.3	47000		7.2 U	7.4 U	7.5 U	16 p	7.6 U
Aldrin	5	680		7.2 U	7.4 U	7.5 U	1.9 U	7.6 U
alpha-BHC	20	3400		7.2 U	7.4 U	7.5 U	1.9 U	7.6 U
alpha-Chlordane	94	24000		7.2 U	7.4 U	7.5 U	6.1 p	7.6 U
beta-BHC	36	3000		7.2 U	7.4 U	7.5 U	1.9 U	7.6 U
delta-BHC	40	500000		7.2 U	7.4 U	7.5 U	1.9	7.6 U
Dieldrin	5	1400		7.2 U	7.4 U	7.5 U	3.7 U	7.6 U
Endosulfan I	2400	200000		7.2 U	7.4 U	7.5 U	1.9 U	7.6 U
Endosulfan II	2400	200000		7.2 U	7.4 U	7.5 U	1.2 J p	7.6 U
Endosulfan sulfate	2400	200000		7.2 U	7.4 U	7.5 U	8.5 p	7.6 U
Endrin aldehyde	--	--		7.2 U	7.4 U	7.5 U	1.2 J p	7.6 U
Endrin ketone	--	--		7.2 U	7.4 U	7.5 U	3.7 U	7.6 U
Endrin	14	89000		7.2 U	7.4 U	7.5 U	17 p	7.6 U
gamma-BHC (Lindane)	100	9200		7.2 U	7.4 U	7.5 U	1.9 U	7.6 U
gamma-Chlordane	--	--		7.2 U	7.4 U	7.5 U	1.9 U	7.6 U
Heptachlor epoxide	--	--		7.2 U	7.4 U	7.5 U	1.9 U	7.6 U
Heptachlor	42	15000		7.2 U	7.4 U	7.5 U	1.9 U	7.6 U
Methoxychlor	--	--		7.2 U	7.4 U	7.5 U	19 U	7.6 U
Toxaphene	--	--		72 U	74 U	75 U	94 U	76 U

J - Estimated value

U - Indicates that the compound was analyzed for but not detected

p - The %RPD between the primary and confirmation column/detector is >40%.

The lower value has been reported

*- Laboratory Control Sample (LCS) or LCS Duplicate exceeds the control limits

DUP - Duplicate sample

µg/kg - Micrograms per kilogram

ft bls - Feet below land surface

NYSDEC - New York State Department of Environmental Conservation

-- No NYSDEC Part 375 Restricted Commercial Standards available

Bold data indicates that parameter was detected above the NYSDEC Part 375

Unrestricted Use Standards

Shaded data indicates that parameter was detected above the NYSDEC Part 375

Restricted Commercial Standards

Table 5. Summary of Pesticides in Soil, Former Avis Headquarters, 900 Old Country Road, Garden City, New York

Parameter (Concentrations in µg/kg)	NYSDEC Part 375 Unrestricted Use	NYSDEC Part 375 Restricted Commercial	Sample Designation:	DW-2	DW-2	DW-14	DW-14	DW-15
			Sample Date:	2/4/2011	2/4/2011	11/17/2010	11/17/2010	11/17/2010
			Sample Depth (ft bls):	15-17	18-20	10-12	14-16	10-12
4,4'-DDD	3.3	92000		2.6 J	2 J p	7.7 U	7.3 U	7.6 U
4,4'-DDE	3.3	62000		3.5 U	1 J p	7.7 U	7.3 U	7.6 U
4,4'-DDT	3.3	47000		0.75	9.3 p	7.7 U	7.3 U	7.6 U
Aldrin	5	680		1.8 U	1.8 U	7.7 U	7.3 U	7.6 U
alpha-BHC	20	3400		1.8 U	1.8 U	7.7 U	7.3 U	7.6 U
alpha-Chlordane	94	24000		2.2	0.625	7.7 U	7.3 U	7.6 U
beta-BHC	36	3000		1.8 U *	1.8 U *	7.7 U	7.3 U	7.6 U
delta-BHC	40	500000		1.8 U	6.5	7.7 U	7.3 U	7.6 U
Dieldrin	5	1400		3.5 U	3.5 U	7.7 U	7.3 U	7.6 U
Endosulfan I	2400	200000		1.8 U	1.8 U	7.7 U	7.3 U	7.6 U
Endosulfan II	2400	200000		3.5 U	3.5 U	7.7 U	7.3 U	7.6 U
Endosulfan sulfate	2400	200000		3.5 U	3.5 U	7.7 U	7.3 U	7.6 U
Endrin aldehyde	--	--		3.5 U	3.5 U	7.7 U	7.3 U	7.6 U
Endrin ketone	--	--		3.5 U	3.5 U	7.7 U	7.3 U	7.6 U
Endrin	14	89000		8.9 p	17 p	7.7 U	7.3 U	7.6 U
gamma-BHC (Lindane)	100	9200		1.8 U	1.8 U	7.7 U	7.3 U	7.6 U
gamma-Chlordane	--	--		1.8 U	1.8 U	7.7 U	7.3 U	7.6 U
Heptachlor epoxide	--	--		0.47 J p	1.2 J p	7.7 U	7.3 U	7.6 U
Heptachlor	42	15000		1.8 U	1.8 U	7.7 U	7.3 U	7.6 U
Methoxychlor	--	--		18 U	18 U	7.7 U	7.3 U	7.6 U
Toxaphene	--	--		89 U	88 U	77 U	73 U	76 U

J - Estimated value

U - Indicates that the compound was analyzed for but not detected

p - The %RPD between the primary and confirmation column/detector is >40%.

The lower value has been reported

*- Laboratory Control Sample (LCS) or LCS Duplicate exceeds the control limits

DUP - Duplicate sample

µg/kg - Micrograms per kilogram

ft bls - Feet below land surface

NYSDEC - New York State Department of Environmental Conservation

-- No NYSDEC Part 375 Restricted Commercial Standards available

Bold data indicates that parameter was detected above the NYSDEC Part 375

Unrestricted Use Standards

Shaded data indicates that parameter was detected above the NYSDEC Part 375

Restricted Commercial Standards

Table 5. Summary of Pesticides in Soil, Former Avis Headquarters, 900 Old Country Road, Garden City, New York

	NYSDEC	NYSDEC							
	Part 375	Part 375	Sample Designation:	DW-15	DW-16	DW-16	DW-19	DW-19	DW-20
Parameter	Unrestricted	Restricted	Sample Date:	11/17/2010	11/17/2010	11/17/2010	2/4/2011	2/4/2011	2/4/2011
(Concentrations in µg/kg)	Use	Commercial	Sample Depth (ft bls):	14-16	12-14	6-8	13-14	18-19	19-20
4,4'-DDD	3.3	92000		7.8 U	7.2 U	7.1 U	3.8 U	3.7 U	3.8 U
4,4'-DDE	3.3	62000		7.8 U	7.2 U	7.1 U	3.8 U	3.7 U	5.6 p
4,4'-DDT	3.3	47000		7.8 U	7.2 U	7.1 U	3.8 U	3.7 U	9.7 p
Aldrin	5	680		7.8 U	7.2 U	7.1 U	2 U	1.9 U	2 U
alpha-BHC	20	3400		7.8 U	7.2 U	7.1 U	2 U	1.9 U	2 U
alpha-Chlordane	94	24000		7.8 U	7.2 U	7.1 U	2 U	1.9 U	2.1 p
beta-BHC	36	3000		7.8 U	7.2 U	7.1 U	2 U *	0.5 J p	2 U *
delta-BHC	40	500000		7.8 U	7.2 U	7.1 U	2 U	1.9 U	0.65 J p
Dieldrin	5	1400		7.8 U	7.2 U	7.1 U	3.8 U	3.7 U	3.8 U
Endosulfan I	2400	200000		7.8 U	7.2 U	7.1 U	2 U	1.9 U	2 U
Endosulfan II	2400	200000		7.8 U	7.2 U	7.1 U	3.8 U	3.7 U	3.8 U
Endosulfan sulfate	2400	200000		7.8 U	7.2 U	7.1 U	3.8 U	3.7 U	3.8 U
Endrin aldehyde	--	--		7.8 U	7.2 U	7.1 U	3.8 U	0.74 J p	3.8 U
Endrin ketone	--	--		7.8 U	7.2 U	7.1 U	3.8 U	3.7 U	3.8 U
Endrin	14	89000		7.8 U	7.2 U	7.1 U	3.8 U	3.7 U	8.4 p
gamma-BHC (Lindane)	100	9200		7.8 U	7.2 U	7.1 U	2 U	1.9 U	2 U
gamma-Chlordane	--	--		7.8 U	7.2 U	7.1 U	2 U	1.9 U	1.4 J p
Heptachlor epoxide	--	--		7.8 U	7.2 U	7.1 U	2 U	1.9 U	2.9 p
Heptachlor	42	15000		7.8 U	7.2 U	7.1 U	2 U	1.9 U	2 U
Methoxychlor	--	--		7.8 U	7.2 U	7.1 U	20 U	19 U	20 U
Toxaphene	--	--		78 U	72 U	71 U	96 U	92 U	95 U

J - Estimated value

U - Indicates that the compound was analyzed for but not detected

p - The %RPD between the primary and confirmation column/detector is >40%.

The lower value has been reported

*- Laboratory Control Sample (LCS) or LCS Duplicate exceeds the control limits

DUP - Duplicate sample

µg/kg - Micrograms per kilogram

ft bls - Feet below land surface

NYSDEC - New York State Department of Environmental Conservation

-- No NYSDEC Part 375 Restricted Commercial Standards available

Bold data indicates that parameter was detected above the NYSDEC Part 375

Unrestricted Use Standards

Shaded data indicates that parameter was detected above the NYSDEC Part 375

Restricted Commercial Standards

Table 5. Summary of Pesticides in Soil, Former Avis Headquarters, 900 Old Country Road, Garden City, New York

Parameter (Concentrations in µg/kg)	NYSDEC Part 375 Unrestricted Use	NYSDEC Part 375 Restricted Commercial	Sample Designation:	DW-20	DW-21	DW-21	DW-22	DW-22	GSB-4	GSB-4
			Sample Date:	2/4/2011	2/4/2011	2/4/2011	11/17/2010	11/17/2010	2/1/2011	2/1/2011
			Sample Depth (ft bls):	24-25	14-15	19-20	10-12	14-16	0-2	2-4
4,4'-DDD	3.3	92000		3.7 U	3.6 U	3.7 U	7.1 U	7.2 U	3.8 U	3.9 U
4,4'-DDE	3.3	62000		3.7 U	3.6 U	3.7 U	7.1 U	7.2 U	0.99 J p	3.9 U
4,4'-DDT	3.3	47000		3.7 U	3.6 U	3.7 U	7.1 U	7.2 U	5.9	3.9 U
Aldrin	5	680		1.9 U	1.9 U	1.9 U	7.1 U	7.2 U	2 U	2 U
alpha-BHC	20	3400		1.9 U	1.9 U	1.9 U	7.1 U	7.2 U	2 U	2 U
alpha-Chlordane	94	24000		1.9 U	1.9 U	1.9 U	7.1 U	7.2 U	2 U	2 U
beta-BHC	36	3000		1.9 U *	1.9 U *	1.9 U	7.1 U	7.2 U	2 U	2 U
delta-BHC	40	500000		1.9 U	1.9 U	1.9 U	7.1 U	7.2 U	2 U	2 U
Dieldrin	5	1400		3.7 U	3.6 U	3.7 U	7.1 U	7.2 U	3.8 U	3.9 U
Endosulfan I	2400	200000		1.9 U	1.9 U	1.9 U	7.1 U	7.2 U	2 U	2 U
Endosulfan II	2400	200000		3.7 U	3.6 U	3.7 U	7.1 U	7.2 U	3.8 U	3.9 U
Endosulfan sulfate	2400	200000		3.7 U	3.6 U	3.7 U	7.1 U	7.2 U	3.8 U	3.9 U
Endrin aldehyde	--	--		0.6 J	3.6 U	0.48 J p	7.1 U	7.2 U	3.3 J p	1.1 J
Endrin ketone	--	--		3.7 U	3.6 U	3.7 U	7.1 U	7.2 U	3.9	2.2 J
Endrin	14	89000		3.7 U	3.6 U	3.7 U	7.1 U	7.2 U	3.8 U	3.9 U
gamma-BHC (Lindane)	100	9200		1.9 U	1.9 U	1.9 U	7.1 U	7.2 U	2 U	2 U
gamma-Chlordane	--	--		1.9 U	1.9 U	1.9 U	7.1 U	7.2 U	2 U	2 U
Heptachlor epoxide	--	--		1.9 U	1.9 U	0.47 J p	7.1 U	7.2 U	2 U	2 U
Heptachlor	42	15000		1.9 U	1.9 U	1.9 U	7.1 U	7.2 U	0.37 J p	2 U
Methoxychlor	--	--		19 U	19 U	19 U	7.1 U	7.2 U	4.2 J p	20 U
Toxaphene	--	--		94 U	92 U	93 U	71 U	72 U	96 U	98 U

J - Estimated value

U - Indicates that the compound was analyzed for but not detected

p - The %RPD between the primary and confirmation column/detector is >40%.

The lower value has been reported

*- Laboratory Control Sample (LCS) or LCS Duplicate exceeds the control limits

DUP - Duplicate sample

µg/kg - Micrograms per kilogram

ft bls - Feet below land surface

NYSDEC - New York State Department of Environmental Conservation

-- No NYSDEC Part 375 Restricted Commercial Standards available

Bold data indicates that parameter was detected above the NYSDEC Part 375

Unrestricted Use Standards

Shaded data indicates that parameter was detected above the NYSDEC Part 375

Restricted Commercial Standards

Table 5. Summary of Pesticides in Soil, Former Avis Headquarters, 900 Old Country Road, Garden City, New York

Parameter (Concentrations in µg/kg)	NYSDEC Part 375 Unrestricted Use	NYSDEC Part 375 Restricted Commercial	Sample Designation:	GSB-05	GSB-05	GSB-7	GSB-7	GSB-7	GSB-08	GSB-08
			Sample Date:	2/1/2011	2/1/2011	2/1/2011	2/1/2011	2/1/2011	2/2/2011	2/2/2011
			Sample Depth (ft bls):	0-2	2-4	0-2	2-4	8-10	0-2	2-4
4,4'-DDD	3.3	92000		3.8 U	3.8 U	3.6 U	1.4 J	3.5 U	3.7 U	3.8 U
4,4'-DDE	3.3	62000		3.8 U	3.8 U	3.6 U	1 J p	3.5 U	3.7 U	3.8 U
4,4'-DDT	3.3	47000		2 J p	3.3 J p	9.9	9.6	3.5 U	3.7 U	3.6 J
Aldrin	5	680		2 U	2 U	1.9 U	1.8 U	1.8 U	1.9 U	2 U
alpha-BHC	20	3400		2 U	2 U	1.9 U	1.8 U	1.8 U	1.9 U	2 U
alpha-Chlordane	94	24000		2 U	2 U	1.9 U	1.8 U	1.8 U	1.9 U	2 U
beta-BHC	36	3000		2 U	2 U	6.9 p	2.1 p	1.8 U	0.77 J p	1.3 J p
delta-BHC	40	500000		2 U	2 U	1.5 J	1.8 U	1.8 U	1.9 U	2 U
Dieldrin	5	1400		3.8 U	3.8 U	3.6 U	3.5 U	3.5 U	3.7 U	3.8 U
Endosulfan I	2400	200000		2 U	2 U	1.9 U	1.8 U	1.8 U	1.9 U	2 U
Endosulfan II	2400	200000		3.8 U	3.8 U	3.6 U	3.5 U	3.5 U	3.7 U	3.8 U
Endosulfan sulfate	2400	200000		3.8 U	3.8 U	3.6 U	3.5 U	3.5 U	3.7 U	3.8 U
Endrin aldehyde	--	--		1 J p	2.2 J p	3.5 J p	3.8 p	3.5 U	3.7 U	3.8 U
Endrin ketone	--	--		3.8 U	3.8 U	6.8	5.3	3.5 U	3.7 U	3.8 U
Endrin	14	89000		3.8 U	3.8 U	4.2 p	3.5 p	3.5 U	0.99 J p	1.5 J p
gamma-BHC (Lindane)	100	9200		2 U	2 U	1.9 U	1.8 U	1.8 U	1.9 U	2 U
gamma-Chlordane	--	--		2 U	2 U	1.9 U	1.8 U	1.8 U	1.9 U	2 U
Heptachlor epoxide	--	--		2 U	2 U	1.9 U	2.2 p	1.8 U	1.9 U	2 U
Heptachlor	42	15000		2 U	2 U	1.9 U	1.8 U	1.8 U	1.9 U	2 U
Methoxychlor	--	--		20 U	20 U	19 U	4.7 J p	18 U	19 U	20 U
Toxaphene	--	--		96 U	96 U	91 U	89 U	89 U	92 U	96 U

J - Estimated value

U - Indicates that the compound was analyzed for but not detected

p - The %RPD between the primary and confirmation column/detector is >40%.

The lower value has been reported

*- Laboratory Control Sample (LCS) or LCS Duplicate exceeds the control limits

DUP - Duplicate sample

µg/kg - Micrograms per kilogram

ft bls - Feet below land surface

NYSDEC - New York State Department of Environmental Conservation

-- No NYSDEC Part 375 Restricted Commercial Standards available

Bold data indicates that parameter was detected above the NYSDEC Part 375

Unrestricted Use Standards

Shaded data indicates that parameter was detected above the NYSDEC Part 375

Restricted Commercial Standards

Table 5. Summary of Pesticides in Soil, Former Avis Headquarters, 900 Old Country Road, Garden City, New York

Parameter (Concentrations in µg/kg)	NYSDEC Part 375 Unrestricted Use	NYSDEC Part 375 Restricted Commercial	Sample Designation: Sample Date: Sample Depth (ft bls):	GSB-8 2/2/2011 8-10	GSB-10 2/1/2011 0-2	GSB-10 2/1/2011 2-4	GSB-12 1/31/2011 0-2	GSB-12 1/31/2011 2-4	GSB-13 1/31/2011 0-2	GSB-13 1/31/2011 2-4
4,4'-DDD	3.3	92000		3.5 U	3.5 U	3.4 U	6.9 U	3.3 U	34 U	3.3 U
4,4'-DDE	3.3	62000		3.5 U	1.7 J p	3.4 U	4.4 J p	3.3 U	23 J	3.3 U
4,4'-DDT	3.3	47000		3.5 U	7.1	3.4 U	4.9 J p	3.3 U	34 U	3.3 U
Aldrin	5	680		1.8 U	1.8 U	1.7 U	1.1 J p	1.7 U	18 U	1.7 U
alpha-BHC	20	3400		1.8 U	1.8 U	1.7 U	3.5 U	1.7 U	18 U	1.7 U
alpha-Chlordane	94	24000		1.8 U	1.8 U	1.7 U	2.2 J	0.49 J *	4.7 J *	1.7 U
beta-BHC	36	3000		1.8 U	1.8 U	1.7 U	3.5 U	1.7 U	18 U	1.7 U
delta-BHC	40	500000		1.8 U	1.8 U	1.7 U	3.5 U	1.7 U	18 U	1.7 U
Dieldrin	5	1400		3.5 U	3.5 U	3.4 U	1.4 J p	3.3 U	82	0.96 J p
Endosulfan I	2400	200000		1.8 U	1.8 U	1.7 U	3.5 U	1.7 U	18 U	1.7 U
Endosulfan II	2400	200000		3.5 U	3.5 U	3.4 U	6.9 U	3.3 U	34 U	3.3 U
Endosulfan sulfate	2400	200000		3.5 U	3.5 U	3.4 U	6.9 U	3.3 U	34 U	3.3 U
Endrin aldehyde	--	--		3.5 U	6.5	3.4 U	1.6 J p	3.3 U	24 J p	1.7 J p
Endrin ketone	--	--		3.5 U	5.1	3.4 U	6.9 U	3.3 U	34 U	3.3 U
Endrin	14	89000		3.5 U	3.6 p	3.4 U	6.9 U	3.3 U	12 J p	3.3 U
gamma-BHC (Lindane)	100	9200		1.8 U	1.8 U	1.7 U	3.5 U	1.7 U	18 U	1.7 U
gamma-Chlordane	--	--		1.8 U	1.8 U	1.7 U	3.8	1.7 U	9.9 J p	1.7 U
Heptachlor epoxide	--	--		1.8 U	1.8 U	1.7 U	0.8 J p	1.7 U	4.1 J p	0.46 J
Heptachlor	42	15000		1.8 U	1.8 U	1.7 U	3.5 U	1.7 U	6.6 J	1.7 U
Methoxychlor	--	--		18 U	8.2 J	17 U	35 U	17 U	180 U	17 U
Toxaphene	--	--		88 U	87 U	85 U	170 U	83 U	870 U	84 U

J - Estimated value

U - Indicates that the compound was analyzed for but not detected

p - The %RPD between the primary and confirmation column/detector is >40%.

The lower value has been reported

*- Laboratory Control Sample (LCS) or LCS Duplicate exceeds the control limits

DUP - Duplicate sample

µg/kg - Micrograms per kilogram

ft bls - Feet below land surface

NYSDEC - New York State Department of Environmental Conservation

-- No NYSDEC Part 375 Restricted Commercial Standards available

Bold data indicates that parameter was detected above the NYSDEC Part 375

Unrestricted Use Standards

Shaded data indicates that parameter was detected above the NYSDEC Part 375

Restricted Commercial Standards

Table 5. Summary of Pesticides in Soil, Former Avis Headquarters, 900 Old Country Road, Garden City, New York

Parameter (Concentrations in µg/kg)	NYSDEC	NYSDEC	Sample Designation: Sample Date: Sample Depth (ft bls):	GSB-13A	GSB-13A	GSB-17	GSB-17	GSB-18	GSB-18	GSB-19
	Part 375	Part 375		1/31/2011	1/31/2011	1/31/2011	1/31/2011	2/3/2011	2/3/2011	5/31/2011
	Unrestricted	Restricted								
	Use	Commercial								
4,4'-DDD	3.3	92000		6.9 U	3.3 U	3.4 U	3.3 U	3.6 U	3.4 U	3.6 U
4,4'-DDE	3.3	62000		6.9 U	3.3 U	3.4 U	3.3 U	3.6 U	3.4 U	3.6 U
4,4'-DDT	3.3	47000		6.9 U	3.3 U	3.4 U	3.3 U	3.5 J	2.4 J	3.6 U *
Aldrin	5	680		3.5 U	1.7 U	1.7 U	1.7 U	1.9 U	1.7 U	1.8 U
alpha-BHC	20	3400		3.5 U	1.7 U	1.7 U	1.7 U	1.9 U	1.7 U	0.81 J p
alpha-Chlordane	94	24000		3.5 U	1.7 U	0.36 J p	1.7 U	1.9 U	1.7 U	1.8 U
beta-BHC	36	3000		3.5 U	1.7 U	1.7 U	1.7 U	0.88 J p	1.7 U	1.8 U
delta-BHC	40	500000		3.5 U	1.7 U	1.7 U	1.7 U	1.9 U	1.7 U	1.8 U
Dieldrin	5	1400		6.9 U	3.3 U	3.4 U	3.3 U	3.6 U	3.4 U	3.6 U
Endosulfan I	2400	200000		3.5 U	1.7 U	1.7 U	1.7 U	1.9 U	1.7 U	1.8 U
Endosulfan II	2400	200000		6.9 U	3.3 U	3.4 U	3.3 U	3.6 U	3.4 U	3.6 U
Endosulfan sulfate	2400	200000		6.9 U	3.3 U	3.4 U	3.3 U	3.6 U	3.4 U	3.6 U
Endrin aldehyde	--	--		1.7 J p	3.3 U	3.4 U	3.3 U	2.2 J	3.4 U	0.79 J p
Endrin ketone	--	--		6.9 U	3.3 U	3.4 U	3.3 U	1.8 J p	3.4 U	3.6 U
Endrin	14	89000		6.9 U	3.3 U	3.4 U	3.3 U	2.9 J	3.4 U	3.6 U
gamma-BHC (Lindane)	100	9200		3.5 U	1.7 U	1.7 U	1.7 U	1.9 U	1.7 U	1.8 U
gamma-Chlordane	--	--		3.5 U	1.7 U	1.7 U	1.7 U	1.9 U	1.7 U	1.8 U
Heptachlor epoxide	--	--		3.5 U	1.7 U	0.43 J	1.7 U	0.46 J p	1.7 U	1.8 U
Heptachlor	42	15000		3.5 U	1.7 U	1.7 U	1.7 U	1.9 U	1.7 U	1.8 U
Methoxychlor	--	--		35 U	17 U	17 U	17 U	19 U	17 U	6.1 J p
Toxaphene	--	--		170 U	84 U	84 U	84 U	91 U	85 U	90 U

J - Estimated value

U - Indicates that the compound was analyzed for but not detected

p - The %RPD between the primary and confirmation column/detector is >40%.

The lower value has been reported

*- Laboratory Control Sample (LCS) or LCS Duplicate exceeds the control limits

DUP - Duplicate sample

µg/kg - Micrograms per kilogram

ft bls - Feet below land surface

NYSDEC - New York State Department of Environmental Conservation

-- No NYSDEC Part 375 Restricted Commercial Standards available

Bold data indicates that parameter was detected above the NYSDEC Part 375

Unrestricted Use Standards

Shaded data indicates that parameter was detected above the NYSDEC Part 375

Restricted Commercial Standards

Table 5. Summary of Pesticides in Soil, Former Avis Headquarters, 900 Old Country Road, Garden City, New York

Parameter (Concentrations in µg/kg)	NYSDEC	NYSDEC	Sample Designation: Sample Date: Sample Depth (ft bls):	GSB-19	GSB-19	GSB-19	GSB-19	GSB-20
	Part 375	Part 375		5/31/2011	5/31/2011	5/31/2011	5/31/2011	6/1/2011
	Unrestricted Use	Restricted Commercial		1-3	3-5	8-10	17-19	0-2 inches
4,4'-DDD	3.3	92000		3.7 U	3.5 U	3.4 U	3.4 U	3.6 U
4,4'-DDE	3.3	62000		3.7 U	3.5 U	3.4 U	3.4 U	3.6 U
4,4'-DDT	3.3	47000		3.7 U *	3.5 U *	3.4 U *	3.4 U *	3.6 U
Aldrin	5	680		1.9 U	1.8 U	1.8 U	0.28 J p	1.8 U
alpha-BHC	20	3400		1.9 U	1.8 U	1.8 U	1.8 U	1.8 U
alpha-Chlordane	94	24000		1.9 U	1.8 U	1.8 U	1.8 U	1.8 U
beta-BHC	36	3000		1.9 U *	1.8 U	0.42 J p	1.8 U *	0.5 J p
delta-BHC	40	500000		1.9 U	1.8 U	1.8 U	1.8 U	1.8 U
Dieldrin	5	1400		3.7 U	3.5 U	3.4 U	3.4 U	3.6 U
Endosulfan I	2400	200000		1.9 U	1.8 U	1.8 U	1.8 U	1.8 U
Endosulfan II	2400	200000		3.7 U	3.5 U	3.4 U	3.4 U	3.6 U
Endosulfan sulfate	2400	200000		3.7 U	3.5 U	3.4 U	3.4 U	3.6 U
Endrin aldehyde	--	--		3.7 U	3.5 U	3.4 U	3.4 U	3.6 U
Endrin ketone	--	--		3.7 U	3.5 U	3.4 U	3.4 U	3.6 U
Endrin	14	89000		3.7 U	3.5 U	3.4 U	3.4 U	3.6 U
gamma-BHC (Lindane)	100	9200		1.9 U	1.8 U	1.8 U	1.8 U	1.8 U
gamma-Chlordane	--	--		1.9 U	1.8 U	1.8 U	1.8 U	1.8 U
Heptachlor epoxide	--	--		1.9 U	1.8 U	1.8 U	1.8 U	1.8 U
Heptachlor	42	15000		1.9 U	1.8 U	1.8 U	1.8 U	1.8 U
Methoxychlor	--	--		19 U	18 U	18 U	18 U	18 U
Toxaphene	--	--		94 U	89 U	86 U	87 U	90 U

J - Estimated value

U - Indicates that the compound was analyzed for but not detected

p - The %RPD between the primary and confirmation column/detector is >40%.

The lower value has been reported

*- Laboratory Control Sample (LCS) or LCS Duplicate exceeds the control limits

DUP - Duplicate sample

µg/kg - Micrograms per kilogram

ft bls - Feet below land surface

NYSDEC - New York State Department of Environmental Conservation

-- No NYSDEC Part 375 Restricted Commercial Standards available

Bold data indicates that parameter was detected above the NYSDEC Part 375

Unrestricted Use Standards

Shaded data indicates that parameter was detected above the NYSDEC Part 375

Restricted Commercial Standards

Table 5. Summary of Pesticides in Soil, Former Avis Headquarters, 900 Old Country Road, Garden City, New York

	NYSDEC	NYSDEC						
	Part 375	Part 375	Sample Designation:	GSB-20	GSB-20	GSB-20	GSB-20	GSB-20 DUP
Parameter	Unrestricted	Restricted	Sample Date:	6/1/2011	6/1/2011	6/1/2011	6/1/2011	6/1/2011
(Concentrations in µg/kg)	Use	Commercial	Sample Depth (ft bls):	1-3	3-5	8-10	17-19	17-19
4,4'-DDD	3.3	92000		4.2 U	3.7 U	3.4 U	3.5 U	3.6 U
4,4'-DDE	3.3	62000		4.2 U	3.7 U	3.4 U	3.5 U	3.6 U
4,4'-DDT	3.3	47000		4.2 U	3.7 U	3.4 U	3.5 U	3.6 U
Aldrin	5	680		2.2 U	1.9 U	1.7 U	1.8 U	1.8 U
alpha-BHC	20	3400		2.2 U	1.9 U	1.7 U	1.8 U	1.8 U
alpha-Chlordane	94	24000		2.2 U	1.9 U	1.7 U	1.8 U	1.8 U
beta-BHC	36	3000		2.2 U	1.9 U	0.43 J p	1.8 U	1.8 U
delta-BHC	40	500000		2.2 U	1.9 U	1.7 U	1.8 U	1.8 U
Dieldrin	5	1400		4.2 U	3.7 U	3.4 U	3.5 U	3.6 U
Endosulfan I	2400	200000		2.2 U	1.9 U	1.7 U	1.8 U	1.8 U
Endosulfan II	2400	200000		4.2 U	3.7 U	3.4 U	3.5 U	3.6 U
Endosulfan sulfate	2400	200000		4.2 U	3.7 U	3.4 U	3.5 U	3.6 U
Endrin aldehyde	--	--		4.2 U	3.7 U	3.4 U	3.5 U	3.6 U
Endrin ketone	--	--		4.2 U	3.7 U	3.4 U	3.5 U	3.6 U
Endrin	14	89000		4.2 U	3.7 U	3.4 U	3.5 U	3.6 U
gamma-BHC (Lindane)	100	9200		2.2 U	1.9 U	1.7 U	1.8 U	1.8 U
gamma-Chlordane	--	--		2.2 U	1.9 U	1.7 U	1.8 U	1.8 U
Heptachlor epoxide	--	--		2.2 U	1.9 U	1.7 U	1.8 U	1.8 U
Heptachlor	42	15000		2.2 U	1.9 U	1.7 U	1.8 U	1.8 U
Methoxychlor	--	--		22 U	19 U	17 U	18 U	18 U
Toxaphene	--	--		110 U	93 U	85 U	88 U	89 U

J - Estimated value

U - Indicates that the compound was analyzed for but not detected

p - The %RPD between the primary and confirmation column/detector is >40%.

The lower value has been reported

*- Laboratory Control Sample (LCS) or LCS Duplicate exceeds the control limits

DUP - Duplicate sample

µg/kg - Micrograms per kilogram

ft bls - Feet below land surface

NYSDEC - New York State Department of Environmental Conservation

-- No NYSDEC Part 375 Restricted Commercial Standards available

Bold data indicates that parameter was detected above the NYSDEC Part 375

Unrestricted Use Standards

Shaded data indicates that parameter was detected above the NYSDEC Part 375

Restricted Commercial Standards

Table 5. Summary of Pesticides in Soil, Former Avis Headquarters, 900 Old Country Road, Garden City, New York

Parameter (Concentrations in µg/kg)	NYSDEC Part 375 Unrestricted Use	NYSDEC Part 375 Restricted Commercial	Sample Designation:	GSB-21	GSB-21	GSB-21	GSB-21	GSB-21	GSB-23
			Sample Date:	6/1/2011	6/1/2011	6/1/2011	6/1/2011	6/1/2011	5/31/2011
			Sample Depth (ft bls):	0-2 inches	1-3	3-5	8-10	17-19	0-2 inch
4,4'-DDD	3.3	92000		3.4 U	3.8 U	3.5 U	3.4 U	3.4 U	3.5 U
4,4'-DDE	3.3	62000		3.4 U	3.8 U	3.5 U	3.4 U	3.4 U	1.1 J
4,4'-DDT	3.3	47000		3.4 U *	3.8 U *	3.5 U *	3.4 U *	3.4 U *	3.5 U *
Aldrin	5	680		1.8 U	2 U	1.8 U	1.8 U	1.8 U	1.8 U
alpha-BHC	20	3400		1.8 U	2 U	1.8 U	1.8 U	1.8 U	1.8 U
alpha-Chlordane	94	24000		1.8 U	2 U	1.8 U	1.8 U	1.8 U	1.8 U
beta-BHC	36	3000		1.8 U	2 U	1.8 U	1.8 U	1.8 U	1.8 U *
delta-BHC	40	500000		1.8 U	2 U	1.8 U	1.8 U	1.8 U	1.8 U
Dieldrin	5	1400		3.4 U	3.8 U	3.5 U	3.4 U	3.4 U	3.5 U
Endosulfan I	2400	200000		1.8 U	2 U	1.8 U	1.8 U	1.8 U	1.8 U
Endosulfan II	2400	200000		3.4 U	3.8 U	3.5 U	3.4 U	3.4 U	3.5 U
Endosulfan sulfate	2400	200000		3.4 U	3.8 U	3.5 U	3.4 U	3.4 U	3.5 U
Endrin aldehyde	--	--		3.4 U	3.8 U	3.5 U	3.4 U	3.4 U	3.5 U
Endrin ketone	--	--		3.4 U	3.8 U	3.5 U	3.4 U	3.4 U	3.5 U
Endrin	14	89000		3.4 U	3.8 U	3.5 U	3.4 U	3.4 U	3.5 U
gamma-BHC (Lindane)	100	9200		1.8 U	2 U	1.8 U	1.8 U	1.8 U	1.8 U
gamma-Chlordane	--	--		1.8 U	2 U	1.8 U	1.8 U	1.8 U	1.8 U
Heptachlor epoxide	--	--		1.8 U	2 U	1.8 U	1.8 U	1.8 U	0.34 J p
Heptachlor	42	15000		1.8 U	2 U	1.8 U	1.8 U	1.8 U	1.8 U
Methoxychlor	--	--		18 U	20 U	18 U	18 U	18 U	18 U
Toxaphene	--	--		87 U	96 U	89 U	86 U	86 U	89 U

J - Estimated value

U - Indicates that the compound was analyzed for but not detected

p - The %RPD between the primary and confirmation column/detector is >40%.

The lower value has been reported

*- Laboratory Control Sample (LCS) or LCS Duplicate exceeds the control limits

DUP - Duplicate sample

µg/kg - Micrograms per kilogram

ft bls - Feet below land surface

NYSDEC - New York State Department of Environmental Conservation

-- No NYSDEC Part 375 Restricted Commercial Standards available

Bold data indicates that parameter was detected above the NYSDEC Part 375

Unrestricted Use Standards

Shaded data indicates that parameter was detected above the NYSDEC Part 375

Restricted Commercial Standards

Table 5. Summary of Pesticides in Soil, Former Avis Headquarters, 900 Old Country Road, Garden City, New York

Parameter (Concentrations in µg/kg)	NYSDEC	NYSDEC	Sample Designation: Sample Date: Sample Depth (ft bls):	GSB-23	GSB-23	GSB-23	GSB-23	GSB-24
	Part 375	Part 375		GSB-23	GSB-23	GSB-23	GSB-23	GSB-24
	Unrestricted	Restricted		5/31/2011	5/31/2011	5/31/2011	5/31/2011	5/31/2011
	Use	Commercial		1-3	3-5	8-10	18-20	0-2 inch
4,4'-DDD	3.3	92000		3.4 U	3.4 U	3.4 U	3.6 U	3.5 U
4,4'-DDE	3.3	62000		3.4 U	3.4 U	3.4 U	3.6 U	3.5 U
4,4'-DDT	3.3	47000		3.4 U	3.4 U	3.4 U *	3.6 U *	3.5 U *
Aldrin	5	680		1.8 U	1.8 U	1.8 U	1.9 U	1.8 U
alpha-BHC	20	3400		1.8 U	1.8 U	1.8 U	1.9 U	1.8 U
alpha-Chlordane	94	24000		1.8 U	1.8 U	1.8 U	1.9 U	1.8 U
beta-BHC	36	3000		1.8 U	0.66 J p	0.53 J p	0.45 J p	3 p
delta-BHC	40	500000		1.8 U	1.8 U	1.8 U	1.9 U	1.8 U
Dieldrin	5	1400		3.4 U	3.4 U	3.4 U	3.6 U	3.5 U
Endosulfan I	2400	200000		1.8 U	1.8 U	1.8 U	1.9 U	1.8 U
Endosulfan II	2400	200000		3.4 U	3.4 U	3.4 U	3.6 U	2.5 J p
Endosulfan sulfate	2400	200000		3.4 U	3.4 U	3.4 U	3.6 U	3.5 U
Endrin aldehyde	--	--		3.4 U	3.4 U	3.4 U	3.6 U	3.5 U
Endrin ketone	--	--		3.4 U	3.4 U	3.4 U	3.6 U	3.5 U
Endrin	14	89000		3.4 U	3.4 U	3.4 U	3.6 U	3.5 U
gamma-BHC (Lindane)	100	9200		1.8 U	1.8 U	1.8 U	1.9 U	1.8 U
gamma-Chlordane	--	--		1.8 U	1.8 U	1.8 U	1.9 U	2.5 p
Heptachlor epoxide	--	--		1.8 U	1.8 U	1.8 U	1.9 U	1.8 U
Heptachlor	42	15000		1.8 U	1.8 U	1.8 U	1.9 U	1.1 J p
Methoxychlor	--	--		18 U	18 U	18 U	19 U	14 J p
Toxaphene	--	--		86 U	85 U	86 U	91 U	89 U

J - Estimated value

U - Indicates that the compound was analyzed for but not detected

p - The %RPD between the primary and confirmation column/detector is >40%.

The lower value has been reported

*- Laboratory Control Sample (LCS) or LCS Duplicate exceeds the control limits

DUP - Duplicate sample

µg/kg - Micrograms per kilogram

ft bls - Feet below land surface

NYSDEC - New York State Department of Environmental Conservation

-- No NYSDEC Part 375 Restricted Commercial Standards available

Bold data indicates that parameter was detected above the NYSDEC Part 375

Unrestricted Use Standards

Shaded data indicates that parameter was detected above the NYSDEC Part 375

Restricted Commercial Standards

Table 5. Summary of Pesticides in Soil, Former Avis Headquarters, 900 Old Country Road, Garden City, New York

Parameter (Concentrations in µg/kg)	NYSDEC Part 375 Unrestricted Use	NYSDEC Part 375 Restricted Commercial	Sample Designation: Sample Date: Sample Depth (ft bls):	GSB-24 5/31/2011 1-3	GSB-24 5/31/2011 3-5	GSB-24 5/31/2011 8-10	GSB-24 5/31/2011 17-19	GSB-25 5/31/2011 0-2 inch
4,4'-DDD	3.3	92000		3.6 U	3.4 U	3.4 U	3.5 U	3.9 p
4,4'-DDE	3.3	62000		3.6 U	3.4 U	3.4 U	3.5 U	1.8 J
4,4'-DDT	3.3	47000		3.6 U	3.4 U *	3.4 U	3.5 U	3.5 U *
Aldrin	5	680		1.9 U	1.8 U	1.8 U	1.8 U	1.8 U
alpha-BHC	20	3400		1.9 U	1.8 U	1.8 U	1.8 U	1.8 U
alpha-Chlordane	94	24000		1.9 U	1.8 U	1.8 U	1.8 U	3.4
beta-BHC	36	3000		1.9 U	0.63 J p	0.59 J p	0.55 J p	1.8 U *
delta-BHC	40	500000		1.9 U	1.8 U	1.8 U	1.8 U	1.8 U
Dieldrin	5	1400		3.6 U	3.4 U	3.4 U	3.5 U	3.7
Endosulfan I	2400	200000		1.9 U	1.8 U	1.8 U	1.8 U	1.8 U
Endosulfan II	2400	200000		3.6 U	3.4 U	3.4 U	3.5 U	3.5 U
Endosulfan sulfate	2400	200000		3.6 U	3.4 U	3.4 U	3.5 U	3.5 U
Endrin aldehyde	--	--		3.6 U	3.4 U	3.4 U	3.5 U	1.4 J p
Endrin ketone	--	--		3.6 U	3.4 U	3.4 U	3.5 U	3.5 U
Endrin	14	89000		3.6 U	3.4 U	3.4 U	3.5 U	3.5 U
gamma-BHC (Lindane)	100	9200		1.9 U	1.8 U	1.8 U	1.8 U	1.8 U
gamma-Chlordane	--	--		1.9 U	1.8 U	1.8 U	1.8 U	1.7 J p
Heptachlor epoxide	--	--		1.9 U	1.8 U	1.8 U	1.8 U	1.8 U
Heptachlor	42	15000		1.9 U	1.8 U	1.8 U	1.8 U	1.8 U
Methoxychlor	--	--		19 U	18 U	18 U	18 U	18 U
Toxaphene	--	--		91 U	86 U	86 U	88 U	88 U

J - Estimated value

U - Indicates that the compound was analyzed for but not detected

p - The %RPD between the primary and confirmation column/detector is >40%.

The lower value has been reported

*- Laboratory Control Sample (LCS) or LCS Duplicate exceeds the control limits

DUP - Duplicate sample

µg/kg - Micrograms per kilogram

ft bls - Feet below land surface

NYSDEC - New York State Department of Environmental Conservation

-- No NYSDEC Part 375 Restricted Commercial Standards available

Bold data indicates that parameter was detected above the NYSDEC Part 375

Unrestricted Use Standards

Shaded data indicates that parameter was detected above the NYSDEC Part 375

Restricted Commercial Standards

Table 5. Summary of Pesticides in Soil, Former Avis Headquarters, 900 Old Country Road, Garden City, New York

Parameter (Concentrations in µg/kg)	NYSDEC Part 375 Unrestricted Use	NYSDEC Part 375 Restricted Commercial	Sample Designation: Sample Date: Sample Depth (ft bls):	GSB-25 5/31/2011 1-3	GSB-25 5/31/2011 3-5	GSB-25 5/31/2011 8-10	GSB-25 5/31/2011 18-20	GSB-26 6/3/2011 0-2 inches	GSB-26 6/3/2011 1-3
4,4'-DDD	3.3	92000		3.2 J p	3.6 p	1.7 J p	3.6 U	200 J p	42 J p
4,4'-DDE	3.3	62000		1.2 J p	5.4 p	3.5 U	3.6 U	110 J	26 J
4,4'-DDT	3.3	47000		3.5 U *	12 p *	4.9 p *	3.6 U	630 *	140 *
Aldrin	5	680		1.8 U	0.64 J p	1.8 U	1.9 U	230 U	46 U
alpha-BHC	20	3400		1.8 U	1.8 U	1.8 U	1.9 U	230 U	46 U
alpha-Chlordane	94	24000		1.5 J	3.8 p	1.8 U	1.9 U	440 p	110 p
beta-BHC	36	3000		1.8 U *	1.8 U	1.8 U *	1.9 U	230 U	46 U
delta-BHC	40	500000		1.8 U	1.8 U	1.8 U	1.9 U	230 U	46 U
Dieldrin	5	1400		3.5	3.5 U	2 J p	3.6 U	140 J	93
Endosulfan I	2400	200000		1.8 U	1.8 U	1.8 U	1.9 U	230 U	46 U
Endosulfan II	2400	200000		3.5 U	3.5 U	3.5 U	3.6 U	440 U	90 U
Endosulfan sulfate	2400	200000		3.5 U	3.5 U	3.5 U	3.6 U	440 U	90 U
Endrin aldehyde	--	--		1.1 J p	3.6 p	0.62 J p	3.6 U	440 U	90 U
Endrin ketone	--	--		3.5 U	3.5 U	3.5 U	3.6 U	440 U	90 U
Endrin	14	89000		3.5 U	3.5 U	3.5 U	3.6 U	440 U	90 U
gamma-BHC (Lindane)	100	9200		1.8 U	1.8 U	1.8 U	1.9 U	230 U	46 U
gamma-Chlordane	--	--		1.5 J	5.5	0.89 J	1.9 U	330	79
Heptachlor epoxide	--	--		1.8 U	1.8 U	1.8 U	1.9 U	97 J	13 J p
Heptachlor	42	15000		1.8 U	1.3 J	1.8 U	1.9 U	230 U	46 U
Methoxychlor	--	--		18 U	18 U	18 U	19 U	2300 U	460 U
Toxaphene	--	--		87 U	88 U	88 U	90 U	11000 U	2300 U

J - Estimated value

U - Indicates that the compound was analyzed for but not detected

p - The %RPD between the primary and confirmation column/detector is >40%.

The lower value has been reported

*- Laboratory Control Sample (LCS) or LCS Duplicate exceeds the control limits

DUP - Duplicate sample

µg/kg - Micrograms per kilogram

ft bls - Feet below land surface

NYSDEC - New York State Department of Environmental Conservation

-- No NYSDEC Part 375 Restricted Commercial Standards available

Bold data indicates that parameter was detected above the NYSDEC Part 375

Unrestricted Use Standards

Shaded data indicates that parameter was detected above the NYSDEC Part 375

Restricted Commercial Standards

Table 5. Summary of Pesticides in Soil, Former Avis Headquarters, 900 Old Country Road, Garden City, New York

	NYSDEC	NYSDEC									
	Part 375	Part 375	Sample Designation:	GSB-26	GSB-26	GSB-26	GSB-30	GSB-30	GSB-30	DUP	GSB-30
Parameter	Unrestricted	Restricted	Sample Date:	6/3/2011	6/3/2011	6/3/2011	2/1/2011	2/1/2011	2/1/2011		2/1/2011
(Concentrations in µg/kg)	Use	Commercial	Sample Depth (ft bls):	3-5	8-10	18-20	0-2	2-4	2-4		8-10
4,4'-DDD	3.3	92000		3.9 U	3.7 U	3.5 U	3.6 U	3.7 U	3.6 U		3.6 U
4,4'-DDE	3.3	62000		3.9 U	3.7 U	3.5 U	3.6 U	1.8 J p	2.1 J p		1 J p
4,4'-DDT	3.3	47000		4.6 *	3.7 U *	3.5 U *	3.6 U	6.9	11		5.5
Aldrin	5	680		2 U	1.9 U	1.8 U	1.8 U	1.9 U	0.26 J p		0.3 J p
alpha-BHC	20	3400		2 U	1.9 U	1.8 U	1.8 U	1.9 U	1.9 U		1.9 U
alpha-Chlordane	94	24000		0.76 J p	1.9 U	1.8 U	1.8 U	1.9 U	1.9 U		1.9 U
beta-BHC	36	3000		2 U	1.9 U	0.48 J p	1.8 U	1.9 U	1.9 U		1.9 U
delta-BHC	40	500000		2 U	1.9 U	1.8 U	1.8 U	1.9 U	1.9 U		1.9 U
Dieldrin	5	1400		2.3 J	3.7 U	3.5 U	3.6 U	3.7 U	3.6 U		3.6 U
Endosulfan I	2400	200000		2 U	1.9 U	1.8 U	1.8 U	1.9 U	1.9 U		1.9 U
Endosulfan II	2400	200000		3.9 U	3.7 U	3.5 U	3.6 U	3.7 U	3.6 U		3.6 U
Endosulfan sulfate	2400	200000		3.9 U	3.7 U	3.5 U	3.6 U	3.7 U	3.6 U		3.6 U
Endrin aldehyde	--	--		3.9 U	3.7 U	3.5 U	3.6 U	4.2 p	8.1		5.2
Endrin ketone	--	--		3.9 U	3.7 U	3.5 U	3.6 U	3.9 p	4.2 p		3.6 U
Endrin	14	89000		3.9 U	3.7 U	3.5 U	3.6 U	2.6 J p	9.1 p		4.2 p
gamma-BHC (Lindane)	100	9200		2 U	1.9 U	1.8 U	1.8 U	1.9 U	1.9 U		1.9 U
gamma-Chlordane	--	--		2 U	1.9 U	1.8 U	1.8 U	1.9 U	1.9 U		1.9 U
Heptachlor epoxide	--	--		2 U	1.9 U	1.8 U	1.8 U	1.9 U	1.9 U		0.33 J p
Heptachlor	42	15000		2 U	1.9 U	1.8 U	1.8 U	1.1 J p	1.3 J p		0.85 J p
Methoxychlor	--	--		20 U	19 U	18 U	18 U	19 U	5.2 J p		19 U
Toxaphene	--	--		99 U	92 U	89 U	90 U	93 U	91 U		91 U

J - Estimated value

U - Indicates that the compound was analyzed for but not detected

p - The %RPD between the primary and confirmation column/detector is >40%.

The lower value has been reported

*- Laboratory Control Sample (LCS) or LCS Duplicate exceeds the control limits

DUP - Duplicate sample

µg/kg - Micrograms per kilogram

ft bls - Feet below land surface

NYSDEC - New York State Department of Environmental Conservation

-- No NYSDEC Part 375 Restricted Commercial Standards available

Bold data indicates that parameter was detected above the NYSDEC Part 375

Unrestricted Use Standards

Shaded data indicates that parameter was detected above the NYSDEC Part 375

Restricted Commercial Standards

Table 5. Summary of Pesticides in Soil, Former Avis Headquarters, 900 Old Country Road, Garden City, New York

Parameter (Concentrations in µg/kg)	NYSDEC Part 375 Unrestricted Use	NYSDEC Part 375 Restricted Commercial	Sample Designation:	GSB-32	GSB-32	GSB-32	GSB-32 DUP	GSB-32E	GSB-32E	GSB-32N
			Sample Date:	2/1/2011	2/1/2011	2/1/2011	2/1/2011	2/2/2011	2/2/2011	2/2/2011
			Sample Depth (ft bls):	0-2	2-4	8-10	8-10	0-2	4-6	0-2
4,4'-DDD	3.3	92000		3.7 U	3.5 U	3.7 U	3.8 U	3.7 U	3.6 U	3.6 U
4,4'-DDE	3.3	62000		3.7 U	3.5 U	3.7 U	3.8 U	3.7 U	3.6 U	3.6 U
4,4'-DDT	3.3	47000		3.7 U	3 J p	3.7 U	3.8 U	3.7 U	3.6 U	3.6 U
Aldrin	5	680		1.9 U	1.8 U	1.9 U	1.9 U	1.9 U	1.9 U	1.9 U
alpha-BHC	20	3400		1.9 U	1.8 U	1.9 U	1.9 U	1.9 U	1.9 U	1.9 U
alpha-Chlordane	94	24000		1.9 U	1.8 U	1.9 U	1.9 U	1.9 U	1.9 U	1.9 U
beta-BHC	36	3000		2.9 p	1.8 U	2.8 p	1.1 J p	1.5 J	0.84 J p	1.9 U
delta-BHC	40	500000		1.9 U	1.8 U	1.9 U	1.9 U	1.9 U	1.9 U	1.9 U
Dieldrin	5	1400		3.7 U	3.5 U	3.7 U	3.8 U	3.7 U	3.6 U	3.6 U
Endosulfan I	2400	200000		1.9 U	1.8 U	1.9 U	1.9 U	1.9 U	1.9 U	1.9 U
Endosulfan II	2400	200000		3.7 U	1.1 J p	3.7 U	3.8 U	3.7 U	3.6 U	3.6 U
Endosulfan sulfate	2400	200000		3.7 U	3.5 U	3.7 U	3.8 U	3.7 U	3.6 U	3.6 U
Endrin aldehyde	--	--		3.7 U	3.2 J p	1.1 J p	0.83 J p	3.7 U	3.6 U	3.6 U
Endrin ketone	--	--		3.7 U	2.4 J p	3.7 U	3.8 U	3.7 U	3.6 U	3.6 U
Endrin	14	89000		3.7 U	1.3 J p	3.7 U	3.8 U	3.7 U	3.6 U	3.6 U
gamma-BHC (Lindane)	100	9200		1.9 U	1.8 U	1.9 U	1.9 U	1.9 U	1.9 U	1.9 U
gamma-Chlordane	--	--		1.9 U	1 J	0.77 J	1.9 U	1.9 U	1.9 U	1.9 U
Heptachlor epoxide	--	--		1.9 U	0.72 J p	0.52 J p	1.9 U	1.9 U	1.9 U	1.9 U
Heptachlor	42	15000		1.9 U	1.8 U	0.62 J p	1.9 U	1.9 U	1.9 U	1.9 U
Methoxychlor	--	--		19 U	6.8 J	19 U	19 U	19 U	19 U	19 U
Toxaphene	--	--		94 U	87 U	93 U	95 U	92 U	90 U	91 U

J - Estimated value

U - Indicates that the compound was analyzed for but not detected

p - The %RPD between the primary and confirmation column/detector is >40%.

The lower value has been reported

*- Laboratory Control Sample (LCS) or LCS Duplicate exceeds the control limits

DUP - Duplicate sample

µg/kg - Micrograms per kilogram

ft bls - Feet below land surface

NYSDEC - New York State Department of Environmental Conservation

-- No NYSDEC Part 375 Restricted Commercial Standards available

Bold data indicates that parameter was detected above the NYSDEC Part 375

Unrestricted Use Standards

Shaded data indicates that parameter was detected above the NYSDEC Part 375

Restricted Commercial Standards

Table 5. Summary of Pesticides in Soil, Former Avis Headquarters, 900 Old Country Road, Garden City, New York

Parameter (Concentrations in µg/kg)	NYSDEC Part 375 Unrestricted Use	NYSDEC Part 375 Restricted Commercial	Sample Designation:	GSB-32N	GSB-32S	GSB-32S	GSB-32W	GSB-32W	GSB-32W
			Sample Date:	2/2/2011	2/2/2011	2/2/2011	2/3/2011	2/3/2011	2/3/2011
			Sample Depth (ft bls):	2-4	0-2	2-4	0-2	2-4	10-12
4,4'-DDD	3.3	92000		3.6 U	3.4 U	3.8 U	3.5 U	3.8 U	3.6 U
4,4'-DDE	3.3	62000		3.6 U	3.4 U	3.8 U	3.5 U	3.8 U	3.6 U
4,4'-DDT	3.3	47000		3.6 U	3.4 U	3.8 U	3.5 U	3.8 U	3.6 U
Aldrin	5	680		1.9 U	1.8 U	1.9 U	1.8 U	1.9 U	1.8 U
alpha-BHC	20	3400		1.9 U	1.8 U	1.9 U	1.8 U	1.9 U	1.8 U
alpha-Chlordane	94	24000		1.9 U	1.8 U	1.9 U	1.8 U	1.9 U	1.8 U
beta-BHC	36	3000		1.9 U	1.8 U	1.9 U	1.8 U	1.9 U	0.71 J p
delta-BHC	40	500000		1.9 U	1.8 U	1.9 U	1.8 U	1.9 U	1.8 U
Dieldrin	5	1400		3.6 U	3.4 U	3.8 U	3.5 U	3.8 U	3.6 U
Endosulfan I	2400	200000		1.9 U	1.8 U	1.9 U	1.8 U	1.9 U	1.8 U
Endosulfan II	2400	200000		3.6 U	3.4 U	3.8 U	3.5 U	3.8 U	3.6 U
Endosulfan sulfate	2400	200000		3.6 U	3.4 U	3.8 U	3.5 U	3.8 U	3.6 U
Endrin aldehyde	--	--		3.6 U	3.4 U	3.8 U	3.5 U	3.8 U	3.6 U
Endrin ketone	--	--		3.6 U	3.4 U	3.8 U	3.5 U	3.8 U	3.6 U
Endrin	14	89000		3.6 U	3.4 U	3.8 U	3.5 U	3.8 U	3.6 U
gamma-BHC (Lindane)	100	9200		1.9 U	1.8 U	1.9 U	1.8 U	1 J p	1.8 U
gamma-Chlordane	--	--		1.9 U	1.8 U	1.9 U	1.8 U	1.9 U	1.8 U
Heptachlor epoxide	--	--		1.9 U	1.8 U	1.9 U	1.8 U	1.9 U	1.8 U
Heptachlor	42	15000		1.9 U	1.8 U	1.9 U	1.8 U	1.9 U	1.8 U
Methoxychlor	--	--		19 U	18 U	19 U	18 U	19 U	18 U
Toxaphene	--	--		91 U	86 U	95 U	89 U	95 U	90 U

J - Estimated value

U - Indicates that the compound was analyzed for but not detected

p - The %RPD between the primary and confirmation column/detector is >40%.

The lower value has been reported

*- Laboratory Control Sample (LCS) or LCS Duplicate exceeds the control limits

DUP - Duplicate sample

µg/kg - Micrograms per kilogram

ft bls - Feet below land surface

NYSDEC - New York State Department of Environmental Conservation

-- No NYSDEC Part 375 Restricted Commercial Standards available

Bold data indicates that parameter was detected above the NYSDEC Part 375

Unrestricted Use Standards

Shaded data indicates that parameter was detected above the NYSDEC Part 375

Restricted Commercial Standards

Table 5. Summary of Pesticides in Soil, Former Avis Headquarters, 900 Old Country Road, Garden City, New York

Parameter (Concentrations in µg/kg)	NYSDEC Part 375 Unrestricted Use	NYSDEC Part 375 Restricted Commercial	Sample Designation:	GSB-33	GSB-33	GSB-33	GSB-34	GSB-34 DUP	GSB-34
			Sample Date:	2/2/2011	2/2/2011	2/2/2011	6/3/2011	6/3/2011	6/3/2011
			Sample Depth (ft bls):	0-2	2-4	8-10	0-2 inches	0-2 inches	1-3
4,4'-DDD	3.3	92000		3.5 U	3.6 U	0.94 J	3.5 U	3.5 U	3.6 U
4,4'-DDE	3.3	62000		3.5 U	3.6 U	3.8 U	3.5 U	3.5 U	3.6 U
4,4'-DDT	3.3	47000		1.9 J p	4.1	1.4 J	2.9 J *	2.8 J *	3 J *
Aldrin	5	680		1.8 U	1.9 U	0.89 J	1.8 U	1.8 U	1.8 U
alpha-BHC	20	3400		1.8 U	1.9 U	0.63 J	1.8 U	1.8 U	1.8 U
alpha-Chlordane	94	24000		1.8 U	1.9 U	1.1 J	1.8 U	1.8 U	1.8 U
beta-BHC	36	3000		1.8 U	1.4 J p	0.67 J p	1.8 U	1.8 U	1.8 U
delta-BHC	40	500000		1.8 U	1.9 U	0.7 J	1.8 U	1.8 U	1.8 U
Dieldrin	5	1400		3.5 U	3.6 U	1.2 J	3.5 U	3.5 U	3.6 U
Endosulfan I	2400	200000		1.8 U	1.9 U	1.2 J	1.8 U	1.8 U	1.8 U
Endosulfan II	2400	200000		3.5 U	3.6 U	1.2 J	3.5 U	3.5 U	3.6 U
Endosulfan sulfate	2400	200000		3.5 U	3.6 U	1 J p	3.5 U	3.5 U	3.6 U
Endrin aldehyde	--	--		3.5 U	3.6 U	0.63 J p	3.5 U	3.5 U	3.6 U
Endrin ketone	--	--		3.5 U	2 J p	1.4 J	3.5 U	3.5 U	3.6 U
Endrin	14	89000		1.1 J p	2.1 J p	1.2 J	3.5 U	3.5 U	3.6 U
gamma-BHC (Lindane)	100	9200		1.2 J p	1.9 U	0.84 J	1.8 U	1.8 U	1.8 U
gamma-Chlordane	--	--		1.8 U	1.9 U	1 J	1.8 U	1.8 U	1.8 U
Heptachlor epoxide	--	--		1.8 U	1.9 U	1.1 J	1.8 U	1.8 U	1.8 U
Heptachlor	42	15000		1.8 U	1.9 U	1 J	1.8 U	1.8 U	1.8 U
Methoxychlor	--	--		18 U	19 U	19 U	18 U	18 U	18 U
Toxaphene	--	--		89 U	91 U	95 U	89 U	89 U	90 U

J - Estimated value

U - Indicates that the compound was analyzed for but not detected

p - The %RPD between the primary and confirmation column/detector is >40%.

The lower value has been reported

*- Laboratory Control Sample (LCS) or LCS Duplicate exceeds the control limits

DUP - Duplicate sample

µg/kg - Micrograms per kilogram

ft bls - Feet below land surface

NYSDEC - New York State Department of Environmental Conservation

-- No NYSDEC Part 375 Restricted Commercial Standards available

Bold data indicates that parameter was detected above the NYSDEC Part 375

Unrestricted Use Standards

Shaded data indicates that parameter was detected above the NYSDEC Part 375

Restricted Commercial Standards

Table 5. Summary of Pesticides in Soil, Former Avis Headquarters, 900 Old Country Road, Garden City, New York

Parameter (Concentrations in µg/kg)	NYSDEC	NYSDEC	Sample Designation: Sample Date: Sample Depth (ft bls):	GSB-34 6/3/2011 3-5	GSB-34 6/3/2011 8-10	GSB-34 6/3/2011 17-19	GSB-36 6/2/2011 0-2 inches	GSB-36 6/2/2011 1-3	GSB-36 6/2/2011 3-5
	Part 375	Part 375							
	Unrestricted	Restricted							
	Use	Commercial							
4,4'-DDD	3.3	92000		3.5 U	3.6 U	3.4 U	3.4 U	3.5 U	3.4 U
4,4'-DDE	3.3	62000		3.5 U	3.6 U	3.4 U	3.4 U	3.5 U	3.4 U
4,4'-DDT	3.3	47000		3.5 U *	3.6 U *	3.4 U *	3.4 U	3.5 U *	3.4 U *
Aldrin	5	680		1.8 U	0.27 J p	1.8 U	1.8 U	1.8 U	1.8 U
alpha-BHC	20	3400		1.8 U	1.9 U	1.8 U	1.8 U	1.8 U	1.8 U
alpha-Chlordane	94	24000		1.8 U	1.9 U	1.8 U	1.8 U	1.8 U	1.8 U
beta-BHC	36	3000		1.8 U	1.9 U	0.78 J	1.8 U	1.8 U	1.8 U
delta-BHC	40	500000		1.8 U	1.9 U	1.8 U	1.8 U	1.8 U	1.8 U
Dieldrin	5	1400		3.5 U	3.6 U	3.4 U	3.4 U	3.5 U	3.4 U
Endosulfan I	2400	200000		1.8 U	1.9 U	1.8 U	1.8 U	1.8 U	1.8 U
Endosulfan II	2400	200000		3.5 U	3.6 U	3.4 U	3.4 U	3.5 U	3.4 U
Endosulfan sulfate	2400	200000		3.5 U	3.6 U	3.4 U	3.4 U	3.5 U	3.4 U
Endrin aldehyde	--	--		3.5 U	3.6 U	3.4 U	3.4 U	3.5 U	3.4 U
Endrin ketone	--	--		3.5 U	3.6 U	3.4 U	3.4 U	3.5 U	3.4 U
Endrin	14	89000		3.5 U	3.6 U	3.4 U	3.4 U	3.5 U	3.4 U
gamma-BHC (Lindane)	100	9200		1.8 U	1.9 U	1.8 U	1.8 U	1.8 U	1.8 U
gamma-Chlordane	--	--		1.8 U	1.9 U	1.8 U	1.8 U	1.8 U	1.8 U
Heptachlor epoxide	--	--		1.8 U	1.9 U	1.8 U	1.8 U	1.8 U	1.8 U
Heptachlor	42	15000		1.8 U	1.9 U	1.8 U	1.8 U	1.8 U	1.8 U
Methoxychlor	--	--		18 U	19 U	18 U	18 U	18 U	18 U
Toxaphene	--	--		88 U	91 U	86 U	86 U	89 U	86 U

J - Estimated value

U - Indicates that the compound was analyzed for but not detected

p - The %RPD between the primary and confirmation column/detector is >40%.

The lower value has been reported

*- Laboratory Control Sample (LCS) or LCS Duplicate exceeds the control limits

DUP - Duplicate sample

µg/kg - Micrograms per kilogram

ft bls - Feet below land surface

NYSDEC - New York State Department of Environmental Conservation

-- No NYSDEC Part 375 Restricted Commercial Standards available

Bold data indicates that parameter was detected above the NYSDEC Part 375

Unrestricted Use Standards

Shaded data indicates that parameter was detected above the NYSDEC Part 375

Restricted Commercial Standards

Table 5. Summary of Pesticides in Soil, Former Avis Headquarters, 900 Old Country Road, Garden City, New York

Parameter (Concentrations in µg/kg)	NYSDEC	NYSDEC	Sample Designation: Sample Date: Sample Depth (ft bls):	GSB-36 6/2/2011 8-10	GSB-36 6/2/2011 16-18	GSB-37 6/2/2011 0-2 inches	GSB-37 6/2/2011 1-3	GSB-37 6/2/2011 3-5	GSB-37 6/2/2011 8-10
	Part 375	Part 375							
	Unrestricted	Restricted							
	Use	Commercial							
4,4'-DDD	3.3	92000		3.4 U	3.5 U	3.9 U	3.7 U	3.6 U	3.4 U
4,4'-DDE	3.3	62000		3.4 U	3.5 U	3.9 U	3.7 U	3.6 U	3.4 U
4,4'-DDT	3.3	47000		3.4 U	3.5 U	3.9 U	3.7 U	3.6 U	3.4 U
Aldrin	5	680		1.7 U	1.8 U	2 U	1.9 U	1.8 U	1.8 U
alpha-BHC	20	3400		1.7 U	1.8 U	2 U	1.9 U	1.8 U	1.8 U
alpha-Chlordane	94	24000		1.7 U	1.8 U	2 U	1.9 U	1.8 U	1.8 U
beta-BHC	36	3000		1.7 U	1.8 U	2 U	1.9 U	1.8 U	1.8 U
delta-BHC	40	500000		1.7 U	1.8 U	2 U	1.9 U	1.8 U	1.8 U
Dieldrin	5	1400		3.4 U	3.5 U	3.9 U	3.7 U	3.6 U	3.4 U
Endosulfan I	2400	200000		1.7 U	1.8 U	2 U	1.9 U	1.8 U	1.8 U
Endosulfan II	2400	200000		3.4 U	3.5 U	3.9 U	3.7 U	3.6 U	3.4 U
Endosulfan sulfate	2400	200000		3.4 U	3.5 U	3.9 U	3.7 U	3.6 U	3.4 U
Endrin aldehyde	--	--		3.4 U	3.5 U	3.9 U	3.7 U	3.6 U	3.4 U
Endrin ketone	--	--		3.4 U	3.5 U	3.9 U	3.7 U	3.6 U	3.4 U
Endrin	14	89000		3.4 U	3.5 U	3.9 U	3.7 U	3.6 U	3.4 U
gamma-BHC (Lindane)	100	9200		1.7 U	1.8 U	2 U	1.9 U	1.8 U	1.8 U
gamma-Chlordane	--	--		1.7 U	1.8 U	2 U	1.9 U	1.8 U	1.8 U
Heptachlor epoxide	--	--		1.7 U	1.8 U	2 U	1.9 U	1.8 U	1.8 U
Heptachlor	42	15000		1.7 U	1.8 U	2 U	1.9 U	1.8 U	1.8 U
Methoxychlor	--	--		17 U	18 U	20 U	19 U	18 U	18 U
Toxaphene	--	--		85 U	87 U	97 U	94 U	90 U	86 U

J - Estimated value

U - Indicates that the compound was analyzed for but not detected

p - The %RPD between the primary and confirmation column/detector is >40%.

The lower value has been reported

*- Laboratory Control Sample (LCS) or LCS Duplicate exceeds the control limits

DUP - Duplicate sample

µg/kg - Micrograms per kilogram

ft bls - Feet below land surface

NYSDEC - New York State Department of Environmental Conservation

-- No NYSDEC Part 375 Restricted Commercial Standards available

Bold data indicates that parameter was detected above the NYSDEC Part 375

Unrestricted Use Standards

Shaded data indicates that parameter was detected above the NYSDEC Part 375

Restricted Commercial Standards

Table 5. Summary of Pesticides in Soil, Former Avis Headquarters, 900 Old Country Road, Garden City, New York

Parameter (Concentrations in µg/kg)	NYSDEC	NYSDEC	Sample Designation: Sample Date: Sample Depth (ft bls):	GSB-37 6/2/2011 16-18	GSB-38 6/2/2011 0-2 inches	GSB-38 DUP 6/1/2011 0-2	GSB-38 6/2/2011 1-3	GSB-38 6/2/2011 3-5
	Part 375	Part 375						
	Unrestricted	Restricted						
	Use	Commercial						
4,4'-DDD	3.3	92000		3.6 U	3.5 U	3.6 U	4 U	3.6 U
4,4'-DDE	3.3	62000		3.6 U	3.5 U	3.6 U	4 U	3.6 U
4,4'-DDT	3.3	47000		3.6 U	3.5 U	3.6 U	4 U *	3.6 U *
Aldrin	5	680		1.8 U	1.8 U	1.8 U	2 U	1.8 U
alpha-BHC	20	3400		1.8 U	1.8 U	1.8 U	2 U	1.8 U
alpha-Chlordane	94	24000		1.8 U	1.8 U	1.8 U	2 U	1.8 U
beta-BHC	36	3000		1.8 U	1.8 U	1.8 U	2 U	1.8 U
delta-BHC	40	500000		1.8 U	1.8 U	1.8 U	2 U	1.8 U
Dieldrin	5	1400		3.6 U	3.5 U	3.6 U	4 U	3.6 U
Endosulfan I	2400	200000		1.8 U	1.8 U	1.8 U	2 U	1.8 U
Endosulfan II	2400	200000		3.6 U	3.5 U	3.6 U	4 U	3.6 U
Endosulfan sulfate	2400	200000		3.6 U	3.5 U	3.6 U	4 U	3.6 U
Endrin aldehyde	--	--		3.6 U	3.5 U	3.6 U	4 U	3.6 U
Endrin ketone	--	--		3.6 U	3.5 U	3.6 U	4 U	3.6 U
Endrin	14	89000		3.6 U	3.5 U	3.6 U	4 U	3.6 U
gamma-BHC (Lindane)	100	9200		1.8 U	1.8 U	1.8 U	2 U	1.8 U
gamma-Chlordane	--	--		1.8 U	1.8 U	1.8 U	2 U	1.8 U
Heptachlor epoxide	--	--		1.8 U	1.8 U	1.8 U	2 U	1.8 U
Heptachlor	42	15000		1.8 U	1.8 U	1.8 U	2 U	1.8 U
Methoxychlor	--	--		18 U	18 U	18 U	20 U	18 U
Toxaphene	--	--		90 U	88 U	90 U	100 U	90 U

J - Estimated value

U - Indicates that the compound was analyzed for but not detected

p - The %RPD between the primary and confirmation column/detector is >40%.

The lower value has been reported

*- Laboratory Control Sample (LCS) or LCS Duplicate exceeds the control limits

DUP - Duplicate sample

µg/kg - Micrograms per kilogram

ft bls - Feet below land surface

NYSDEC - New York State Department of Environmental Conservation

-- No NYSDEC Part 375 Restricted Commercial Standards available

Bold data indicates that parameter was detected above the NYSDEC Part 375

Unrestricted Use Standards

Shaded data indicates that parameter was detected above the NYSDEC Part 375

Restricted Commercial Standards

Table 5. Summary of Pesticides in Soil, Former Avis Headquarters, 900 Old Country Road, Garden City, New York

Parameter (Concentrations in µg/kg)	NYSDEC Part 375 Unrestricted Use	NYSDEC Part 375 Restricted Commercial	Sample Designation: Sample Date: Sample Depth (ft bls):	GSB-38 6/2/2011 8-10	GSB-38 6/2/2011 17.5-19.5	GSB-39 6/1/2011 0-2 inches	GSB-39 6/1/2011 1-3	GSB-39 6/1/2011 3-5	GSB-39 6/1/2011 8-10
4,4'-DDD	3.3	92000		3.4 U	3.6 U	3.5 U	3.6 U	3.4 U	3.5 U
4,4'-DDE	3.3	62000		3.4 U	3.6 U	3.5 U	3.6 U	3.4 U	3.5 U
4,4'-DDT	3.3	47000		3.4 U *	3.6 U *	3.5 U	3.6 U	3.4 U	3.5 U
Aldrin	5	680		1.8 U	1.9 U	1.8 U	1.8 U	0.46 J p	1.8 U
alpha-BHC	20	3400		1.8 U	1.9 U	1.8 U	1.8 U	1.7 U	1.8 U
alpha-Chlordane	94	24000		1.8 U	1.9 U	1.8 U	1.8 U	1.7 U	1.8 U
beta-BHC	36	3000		1.8 U	1.9 U	1.8 U	1.8 U	1.7 U	0.41 J p
delta-BHC	40	500000		1.8 U	1.9 U	1.8 U	1.8 U	1.7 U	1.8 U
Dieldrin	5	1400		3.4 U	3.6 U	3.5 U	3.6 U	3.4 U	3.5 U
Endosulfan I	2400	200000		1.8 U	1.9 U	1.8 U	1.8 U	1.7 U	1.8 U
Endosulfan II	2400	200000		3.4 U	3.6 U	3.5 U	3.6 U	3.4 U	3.5 U
Endosulfan sulfate	2400	200000		3.4 U	3.6 U	3.5 U	3.6 U	3.4 U	3.5 U
Endrin aldehyde	--	--		3.4 U	3.6 U	3.5 U	3.6 U	3.4 U	3.5 U
Endrin ketone	--	--		3.4 U	3.6 U	3.5 U	3.6 U	3.4 U	3.5 U
Endrin	14	89000		3.4 U	3.6 U	3.5 U	3.6 U	3.4 U	3.5 U
gamma-BHC (Lindane)	100	9200		1.8 U	1.9 U	1.8 U	1.8 U	1.7 U	1.8 U
gamma-Chlordane	--	--		1.8 U	1.9 U	1.8 U	1.8 U	1.7 U	1.8 U
Heptachlor epoxide	--	--		1.8 U	1.9 U	1.8 U	1.8 U	1.7 U	1.8 U
Heptachlor	42	15000		1.8 U	1.9 U	1.8 U	1.8 U	1.7 U	1.8 U
Methoxychlor	--	--		18 U	19 U	18 U	18 U	17 U	18 U
Toxaphene	--	--		86 U	91 U	89 U	90 U	85 U	87 U

J - Estimated value

U - Indicates that the compound was analyzed for but not detected

p - The %RPD between the primary and confirmation column/detector is >40%.

The lower value has been reported

*- Laboratory Control Sample (LCS) or LCS Duplicate exceeds the control limits

DUP - Duplicate sample

µg/kg - Micrograms per kilogram

ft bls - Feet below land surface

NYSDEC - New York State Department of Environmental Conservation

-- No NYSDEC Part 375 Restricted Commercial Standards available

Bold data indicates that parameter was detected above the NYSDEC Part 375

Unrestricted Use Standards

Shaded data indicates that parameter was detected above the NYSDEC Part 375

Restricted Commercial Standards

Table 5. Summary of Pesticides in Soil, Former Avis Headquarters, 900 Old Country Road, Garden City, New York

	NYSDEC	NYSDEC						
	Part 375	Part 375	Sample Designation:	GSB-39	GSB-40	GSB-40 DUP	GSB-40	GSB-40
Parameter	Unrestricted	Restricted	Sample Date:	6/1/2011	6/1/2011	6/2/2011	6/1/2011	6/1/2011
(Concentrations in µg/kg)	Use	Commercial	Sample Depth (ft bls):	18-20	0-2 inches	0-2	1-3	3-5
4,4'-DDD	3.3	92000		3.5 U	3.5 U	3.4 U	3.5 U	3.4 U
4,4'-DDE	3.3	62000		3.5 U	3.5 U	3.4 U	3.5 U	3.4 U
4,4'-DDT	3.3	47000		3.5 U	3.5 U	3.4 U	3.5 U *	3.4 U *
Aldrin	5	680		0.24 J p	1.8 U	1.8 U	1.8 U	0.26 J p
alpha-BHC	20	3400		1.8 U	1.8 U	1.8 U	1.8 U	1.7 U
alpha-Chlordane	94	24000		1.8 U	1.8 U	1.8 U	1.8 U	1.7 U
beta-BHC	36	3000		1.8 U	1.8 U	1.8 U	1.8 U	0.51 J
delta-BHC	40	500000		1.8 U	1.8 U	1.8 U	1.8 U	1.7 U
Dieldrin	5	1400		3.5 U	3.5 U	3.4 U	3.5 U	3.4 U
Endosulfan I	2400	200000		1.8 U	1.8 U	1.8 U	1.8 U	1.7 U
Endosulfan II	2400	200000		3.5 U	3.5 U	3.4 U	3.5 U	3.4 U
Endosulfan sulfate	2400	200000		3.5 U	3.5 U	3.4 U	3.5 U	3.4 U
Endrin aldehyde	--	--		3.5 U	3.5 U	3.4 U	3.5 U	3.4 U
Endrin ketone	--	--		3.5 U	3.5 U	3.4 U	3.5 U	3.4 U
Endrin	14	89000		3.5 U	3.5 U	3.4 U	3.5 U	3.4 U
gamma-BHC (Lindane)	100	9200		1.8 U	1.8 U	1.8 U	1.8 U	1.7 U
gamma-Chlordane	--	--		1.8 U	1.8 U	1.8 U	1.8 U	1.7 U
Heptachlor epoxide	--	--		1.8 U	1.8 U	1.8 U	1.8 U	1.7 U
Heptachlor	42	15000		1.8 U	1.8 U	1.8 U	1.8 U	1.7 U
Methoxychlor	--	--		18 U	18 U	18 U	18 U	17 U
Toxaphene	--	--		89 U	89 U	87 U	88 U	85 U

J - Estimated value

U - Indicates that the compound was analyzed for but not detected

p - The %RPD between the primary and confirmation column/detector is >40%.

The lower value has been reported

*- Laboratory Control Sample (LCS) or LCS Duplicate exceeds the control limits

DUP - Duplicate sample

µg/kg - Micrograms per kilogram

ft bls - Feet below land surface

NYSDEC - New York State Department of Environmental Conservation

-- No NYSDEC Part 375 Restricted Commercial Standards available

Bold data indicates that parameter was detected above the NYSDEC Part 375

Unrestricted Use Standards

Shaded data indicates that parameter was detected above the NYSDEC Part 375

Restricted Commercial Standards

Table 5. Summary of Pesticides in Soil, Former Avis Headquarters, 900 Old Country Road, Garden City, New York

Parameter (Concentrations in µg/kg)	NYSDEC Part 375 Unrestricted Use	NYSDEC Part 375 Restricted Commercial	Sample Designation:	GSB-40	GSB-40	GSB-41	GSB-41	GSB-41	GSB-41
			Sample Date:	6/1/2011	6/1/2011	6/1/2011	6/1/2011	6/1/2011	6/1/2011
			Sample Depth (ft bls):	8-10	17-19	0-2 inches	1-3	3-5	8-10
4,4'-DDD	3.3	92000		3.4 U	3.4 U	3.5 U	3.4 U	3.5 U	3.4 U
4,4'-DDE	3.3	62000		3.4 U	3.4 U	3.5 U	3.4 U	3.5 U	3.4 U
4,4'-DDT	3.3	47000		3.4 U *	3.4 U *	3.5 U *	3.4 U *	3.5 U *	3.4 U *
Aldrin	5	680		1.7 U	1.7 U	1.8 U	1.8 U	1.8 U	1.8 U
alpha-BHC	20	3400		1.7 U	1.7 U	1.8 U	1.8 U	1.8 U	1.8 U
alpha-Chlordane	94	24000		1.7 U	1.7 U	1.8 U	1.8 U	1.8 U	1.8 U
beta-BHC	36	3000		1.7 U	1.7 U	1.8 U	1.8 U	1.8 U	1.8 U
delta-BHC	40	500000		1.7 U	1.7 U	1.8 U	1.8 U	1.8 U	1.8 U
Dieldrin	5	1400		3.4 U	3.4 U	3.5 U	3.4 U	3.5 U	3.4 U
Endosulfan I	2400	200000		1.7 U	1.7 U	1.8 U	1.8 U	1.8 U	1.8 U
Endosulfan II	2400	200000		3.4 U	3.4 U	3.5 U	3.4 U	3.5 U	3.4 U
Endosulfan sulfate	2400	200000		3.4 U	3.4 U	3.5 U	3.4 U	3.5 U	3.4 U
Endrin aldehyde	--	--		3.4 U	3.4 U	3.5 U	3.4 U	3.5 U	3.4 U
Endrin ketone	--	--		3.4 U	3.4 U	3.5 U	3.4 U	3.5 U	3.4 U
Endrin	14	89000		3.4 U	3.4 U	3.5 U	3.4 U	3.5 U	3.4 U
gamma-BHC (Lindane)	100	9200		1.7 U	1.7 U	1.8 U	1.8 U	1.8 U	1.8 U
gamma-Chlordane	--	--		1.7 U	1.7 U	1.8 U	1.8 U	1.8 U	1.8 U
Heptachlor epoxide	--	--		1.7 U	1.7 U	1.8 U	1.8 U	1.8 U	1.8 U
Heptachlor	42	15000		1.7 U	1.7 U	1.8 U	1.8 U	1.8 U	1.8 U
Methoxychlor	--	--		17 U	17 U	18 U	18 U	18 U	18 U
Toxaphene	--	--		85 U	84 U	87 U	86 U	89 U	86 U

J - Estimated value

U - Indicates that the compound was analyzed for but not detected

p - The %RPD between the primary and confirmation column/detector is >40%.

The lower value has been reported

*- Laboratory Control Sample (LCS) or LCS Duplicate exceeds the control limits

DUP - Duplicate sample

µg/kg - Micrograms per kilogram

ft bls - Feet below land surface

NYSDEC - New York State Department of Environmental Conservation

-- No NYSDEC Part 375 Restricted Commercial Standards available

Bold data indicates that parameter was detected above the NYSDEC Part 375

Unrestricted Use Standards

Shaded data indicates that parameter was detected above the NYSDEC Part 375

Restricted Commercial Standards

Table 5. Summary of Pesticides in Soil, Former Avis Headquarters, 900 Old Country Road, Garden City, New York

Parameter (Concentrations in µg/kg)	NYSDEC Part 375 Unrestricted Use	NYSDEC Part 375 Restricted Commercial	Sample Designation:	GSB-41	GSB-42	GSB-42	GSB-42	GSB-42	GSB-42
			Sample Date:	6/1/2011	6/2/2011	6/2/2011	6/2/2011	6/2/2011	6/2/2011
			Sample Depth (ft bls):	18-20	0-2 inches	1-3	3-5	8-10	17-19
4,4'-DDD	3.3	92000		3.4 U	3.6 U	4.1 U	3.8 U	3.3 U	3.4 U
4,4'-DDE	3.3	62000		3.4 U	3.6 U	4.1 U	3.8 U	3.3 U	3.4 U
4,4'-DDT	3.3	47000		3.4 U *	3.6 U	4.1 U	3.8 U	3.3 U	3.4 U
Aldrin	5	680		1.7 U	1.8 U	2.1 U	1.9 U	1.7 U	1.8 U
alpha-BHC	20	3400		1.7 U	1.8 U	2.1 U	1.9 U	1.7 U	1.8 U
alpha-Chlordane	94	24000		1.7 U	1.8 U	2.1 U	1.9 U	1.7 U	1.8 U
beta-BHC	36	3000		1.7 U	1.8 U	2.1 U	1.9 U	1.7 U	1.8 U
delta-BHC	40	500000		1.7 U	1.8 U	2.1 U	1.9 U	1.7 U	1.8 U
Dieldrin	5	1400		3.4 U	3.6 U	4.1 U	3.8 U	3.3 U	3.4 U
Endosulfan I	2400	200000		1.7 U	1.8 U	2.1 U	1.9 U	1.7 U	1.8 U
Endosulfan II	2400	200000		3.4 U	3.6 U	4.1 U	3.8 U	3.3 U	3.4 U
Endosulfan sulfate	2400	200000		3.4 U	3.6 U	4.1 U	3.8 U	3.3 U	3.4 U
Endrin aldehyde	--	--		3.4 U	3.6 U	4.1 U	3.8 U	3.3 U	3.4 U
Endrin ketone	--	--		3.4 U	3.6 U	4.1 U	3.8 U	3.3 U	3.4 U
Endrin	14	89000		3.4 U	3.6 U	4.1 U	3.8 U	3.3 U	3.4 U
gamma-BHC (Lindane)	100	9200		1.7 U	1.8 U	2.1 U	1.9 U	1.7 U	1.8 U
gamma-Chlordane	--	--		1.7 U	1.8 U	2.1 U	1.9 U	1.7 U	1.8 U
Heptachlor epoxide	--	--		1.7 U	1.8 U	2.1 U	1.9 U	1.7 U	1.8 U
Heptachlor	42	15000		1.7 U	1.8 U	2.1 U	1.9 U	1.7 U	1.8 U
Methoxychlor	--	--		17 U	18 U	21 U	19 U	17 U	18 U
Toxaphene	--	--		85 U	90 U	100 U	95 U	84 U	86 U

J - Estimated value

U - Indicates that the compound was analyzed for but not detected

p - The %RPD between the primary and confirmation column/detector is >40%.

The lower value has been reported

*- Laboratory Control Sample (LCS) or LCS Duplicate exceeds the control limits

DUP - Duplicate sample

µg/kg - Micrograms per kilogram

ft bls - Feet below land surface

NYSDEC - New York State Department of Environmental Conservation

-- No NYSDEC Part 375 Restricted Commercial Standards available

Bold data indicates that parameter was detected above the NYSDEC Part 375

Unrestricted Use Standards

Shaded data indicates that parameter was detected above the NYSDEC Part 375

Restricted Commercial Standards

Table 5. Summary of Pesticides in Soil, Former Avis Headquarters, 900 Old Country Road, Garden City, New York

Parameter (Concentrations in µg/kg)	NYSDEC	NYSDEC	Sample Designation: Sample Date: Sample Depth (ft bls):	GSB-44	GSB-44	GSB-45	GSB-45	GSB-45	GSB-45
	Part 375	Part 375		GSB-44	GSB-44	GSB-45	GSB-45	GSB-45	GSB-45
	Unrestricted	Restricted		1/31/2011	1/31/2011	6/2/2011	6/2/2011	6/2/2011	6/2/2011
	Use	Commercial		0-2	2-4	0-2 inches	1-3	3-5	8-10
4,4'-DDD	3.3	92000		3.6 U	3.5 U	3.5 U	3.6 U	3.4 U	3.4 U
4,4'-DDE	3.3	62000		3.6 U	3.5 U	3.5 U	3.6 U	3.4 U	3.4 U
4,4'-DDT	3.3	47000		3.6 U	3.5 U	3.5 U	3.6 U	3.4 U	3.4 U
Aldrin	5	680		1.9 U	1.8 U	1.8 U	1.8 U	1.7 U	1.8 U
alpha-BHC	20	3400		0.55 J p	1.8 U	1.8 U	1.8 U	1.7 U	1.8 U
alpha-Chlordane	94	24000		1.9 U	0.46 J *	1.8 U	1.8 U	1.7 U	1.8 U
beta-BHC	36	3000		1.9 U	1.8 U	1.8 U	1.8 U	1.7 U	1.8 U
delta-BHC	40	500000		1.9 U	1.8 U	1.8 U	1.8 U	1.7 U	1.8 U
Dieldrin	5	1400		3.6 U	3.5 U	3.5 U	3.6 U	3.4 U	3.4 U
Endosulfan I	2400	200000		1.9 U	1.8 U	1.8 U	1.8 U	1.7 U	1.8 U
Endosulfan II	2400	200000		3.6 U	3.5 U	3.5 U	3.6 U	3.4 U	3.4 U
Endosulfan sulfate	2400	200000		3.6 U	3.5 U	3.5 U	3.6 U	3.4 U	3.4 U
Endrin aldehyde	--	--		0.8 J p	3.5 U	3.5 U	3.6 U	3.4 U	3.4 U
Endrin ketone	--	--		3.6 U	3.5 U	3.5 U	3.6 U	3.4 U	3.4 U
Endrin	14	89000		0.96 J p	3.5 U	3.5 U	3.6 U	3.4 U	3.4 U
gamma-BHC (Lindane)	100	9200		1.9 U	1.8 U	1.8 U	1.8 U	1.7 U	1.8 U
gamma-Chlordane	--	--		1.9 U	1.8 U	1.8 U	1.8 U	1.7 U	1.8 U
Heptachlor epoxide	--	--		0.53 J	0.46 J	1.8 U	1.8 U	1.7 U	1.8 U
Heptachlor	42	15000		0.46 J p	1.8 U	1.8 U	1.8 U	1.7 U	1.8 U
Methoxychlor	--	--		19 U	18 U	18 U	18 U	17 U	18 U
Toxaphene	--	--		91 U	87 U	87 U	90 U	85 U	85 U

J - Estimated value

U - Indicates that the compound was analyzed for but not detected

p - The %RPD between the primary and confirmation column/detector is >40%.

The lower value has been reported

*- Laboratory Control Sample (LCS) or LCS Duplicate exceeds the control limits

DUP - Duplicate sample

µg/kg - Micrograms per kilogram

ft bls - Feet below land surface

NYSDEC - New York State Department of Environmental Conservation

-- No NYSDEC Part 375 Restricted Commercial Standards available

Bold data indicates that parameter was detected above the NYSDEC Part 375

Unrestricted Use Standards

Shaded data indicates that parameter was detected above the NYSDEC Part 375

Restricted Commercial Standards

Table 5. Summary of Pesticides in Soil, Former Avis Headquarters, 900 Old Country Road, Garden City, New York

	NYSDEC	NYSDEC							
	Part 375	Part 375	Sample Designation:	GSB-45	LP-1	LP-1	LP-2	LP-2	LP-3
Parameter	Unrestricted	Restricted	Sample Date:	6/2/2011	11/15/2010	11/15/2010	11/15/2010	11/15/2010	11/15/2010
(Concentrations in µg/kg)	Use	Commercial	Sample Depth (ft bls):	16-18	10-12	14-16	10-12	14-16	10-12
4,4'-DDD	3.3	92000		3.4 U	7 U	7 U	13 p	6.9 U	6.9 U
4,4'-DDE	3.3	62000		3.4 U	7 U	7 U	9.3	6.9 U	6.9 U
4,4'-DDT	3.3	47000		3.4 U	7 U	7 U	30	6.9 U	6.9 U
Aldrin	5	680		1.8 U	7 U	7 U	7 U	6.9 U	6.9 U
alpha-BHC	20	3400		1.8 U	7 U	7 U	7 U	6.9 U	6.9 U
alpha-Chlordane	94	24000		1.8 U	7 U	7 U	7 U	6.9 U	6.9 U
beta-BHC	36	3000		1.8 U	7 U	7 U	7 U	6.9 U	6.9 U
delta-BHC	40	500000		1.8 U	7 U	7 U	7 U	6.9 U	6.9 U
Dieldrin	5	1400		3.4 U	7 U	7 U	7 U	6.9 U	6.9 U
Endosulfan I	2400	200000		1.8 U	7 U	7 U	7 U	6.9 U	6.9 U
Endosulfan II	2400	200000		3.4 U	7 U	7 U	7 U	6.9 U	6.9 U
Endosulfan sulfate	2400	200000		3.4 U	7 U	7 U	7 U	6.9 U	6.9 U
Endrin aldehyde	--	--		3.4 U	7 U	7 U	7 U	6.9 U	6.9 U
Endrin ketone	--	--		3.4 U	7 U	7 U	7 U	6.9 U	6.9 U
Endrin	14	89000		3.4 U	7 U	7 U	7 U	6.9 U	6.9 U
gamma-BHC (Lindane)	100	9200		1.8 U	7 U	7 U	7 U	6.9 U	6.9 U
gamma-Chlordane	--	--		1.8 U	7 U	7 U	7 U	6.9 U	6.9 U
Heptachlor epoxide	--	--		1.8 U	7 U	7 U	7 U	6.9 U	6.9 U
Heptachlor	42	15000		1.8 U	7 U	7 U	7 U	6.9 U	6.9 U
Methoxychlor	--	--		18 U	7 U	7 U	7 U *	6.9 U	6.9 U
Toxaphene	--	--		86 U	70 U	70 U	70 U	69 U	69 U

J - Estimated value

U - Indicates that the compound was analyzed for but not detected

p - The %RPD between the primary and confirmation column/detector is >40%.

The lower value has been reported

*- Laboratory Control Sample (LCS) or LCS Duplicate exceeds the control limits

DUP - Duplicate sample

µg/kg - Micrograms per kilogram

ft bls - Feet below land surface

NYSDEC - New York State Department of Environmental Conservation

-- No NYSDEC Part 375 Restricted Commercial Standards available

Bold data indicates that parameter was detected above the NYSDEC Part 375

Unrestricted Use Standards

Shaded data indicates that parameter was detected above the NYSDEC Part 375

Restricted Commercial Standards

Table 5. Summary of Pesticides in Soil, Former Avis Headquarters, 900 Old Country Road, Garden City, New York

	NYSDEC	NYSDEC							
	Part 375	Part 375	Sample Designation:	LP-3	LP-4	LP-4	LP-4	LP-5	LP-5
Parameter	Unrestricted	Restricted	Sample Date:	11/15/2010	2/3/2011	11/15/2010	2/3/2011	11/15/2010	11/15/2010
(Concentrations in µg/kg)	Use	Commercial	Sample Depth (ft bls):	14-16	10-11	14-16	14-16	10-12	14-16
4,4'-DDD	3.3	92000		7.1 U	1.2 J p	7 U	3.4 U	7 U	7 U
4,4'-DDE	3.3	62000		7.1 U	7	7 U	3.4 U	7 U	7 U
4,4'-DDT	3.3	47000		7.1 U	14 p	7 U	3.4 U	7.9	5.7 J
Aldrin	5	680		7.1 U	1.8 U	7 U	1.8 U	7 U	7 U
alpha-BHC	20	3400		7.1 U	1.8 U	7 U	1.8 U	7 U	7 U
alpha-Chlordane	94	24000		7.1 U	0.47 J	7 U	1.8 U	7 U	7 U
beta-BHC	36	3000		7.1 U	0.76 J p	7 U	1.8 U	7 U	7 U
delta-BHC	40	500000		7.1 U	1.8 U	7 U	1.8 U	7 U	7 U
Dieldrin	5	1400		7.1 U	2 J p	7 U	3.4 U	7 U	7 U
Endosulfan I	2400	200000		7.1 U	0.57 J p	7 U	1.8 U	7 U	7 U
Endosulfan II	2400	200000		7.1 U	3.6 U	7 U	3.4 U	7 U	7 U
Endosulfan sulfate	2400	200000		7.1 U	3.6 U	7 U	3.4 U	7 U	7 U
Endrin aldehyde	--	--		7.1 U	1.2 J p	7 U	3.4 U	7 U	7 U
Endrin ketone	--	--		7.1 U	3.6 U	7 U	3.4 U	7 U	7 U
Endrin	14	89000		7.1 U	0.83 J p	7 U	3.4 U	7 U	7 U
gamma-BHC (Lindane)	100	9200		7.1 U	1.8 U	7 U	1.8 U	7 U	7 U
gamma-Chlordane	--	--		7.1 U	2.6 p	7 U	1.8 U	7 U	7 U
Heptachlor epoxide	--	--		7.1 U	1.3 J p	7 U	1.8 U	7 U	7 U
Heptachlor	42	15000		7.1 U	1.8 U	7 U	1.8 U	7 U	7 U
Methoxychlor	--	--		7.1 U	18 U	7 U	18 U	7 U *	7 U *
Toxaphene	--	--		71 U	90 U	70 U	86 U	70 U	70 U

J - Estimated value

U - Indicates that the compound was analyzed for but not detected

p - The %RPD between the primary and confirmation column/detector is >40%.

The lower value has been reported

*- Laboratory Control Sample (LCS) or LCS Duplicate exceeds the control limits

DUP - Duplicate sample

µg/kg - Micrograms per kilogram

ft bls - Feet below land surface

NYSDEC - New York State Department of Environmental Conservation

-- No NYSDEC Part 375 Restricted Commercial Standards available

Bold data indicates that parameter was detected above the NYSDEC Part 375

Unrestricted Use Standards

Shaded data indicates that parameter was detected above the NYSDEC Part 375

Restricted Commercial Standards

Table 5. Summary of Pesticides in Soil, Former Avis Headquarters, 900 Old Country Road, Garden City, New York

Parameter (Concentrations in µg/kg)	NYSDEC	NYSDEC	Sample Designation: Sample Date: Sample Depth (ft bls):	LP-6 11/15/2010 10-12	LP-6 11/15/2010 14-16	LP-7 11/15/2010 10-12	LP-7DUP 11/15/2010 10-12	LP-7 11/15/2010 14-16	LP-8 11/15/2010 10-12
	Part 375	Part 375							
	Unrestricted	Restricted							
	Use	Commercial							
4,4'-DDD	3.3	92000		5.6 J	6.9 U	6.9 U	6.9 U	7 U	6.9 U
4,4'-DDE	3.3	62000		6.9 U	6.9 U	6.9 U	6.9 U	7 U	6.9 U
4,4'-DDT	3.3	47000		6.2 J	6.9 U	6.9 U	6.9 U	3.9 J	6.9 U
Aldrin	5	680		6.9 U	6.9 U	6.9 U	6.9 U	7 U	6.9 U
alpha-BHC	20	3400		6.9 U	6.9 U	6.9 U	6.9 U	7 U	6.9 U
alpha-Chlordane	94	24000		6.9 U	6.9 U	6.9 U	6.9 U	7 U	6.9 U
beta-BHC	36	3000		6.9 U	6.9 U	6.9 U	6.9 U	7 U	6.9 U
delta-BHC	40	500000		6.9 U	6.9 U	6.9 U	6.9 U	7 U	6.9 U
Dieldrin	5	1400		6.9 U	6.9 U	6.9 U	6.9 U	7 U	6.9 U
Endosulfan I	2400	200000		6.9 U	6.9 U	6.9 U	6.9 U	7 U	6.9 U
Endosulfan II	2400	200000		6.9 U	6.9 U	6.9 U	6.9 U	7 U	6.9 U
Endosulfan sulfate	2400	200000		6.9 U	6.9 U	6.9 U	6.9 U	7 U	6.9 U
Endrin aldehyde	--	--		6.9 U	6.9 U	6.9 U	6.9 U	7 U	6.9 U
Endrin ketone	--	--		6.9 U	6.9 U	6.9 U	6.9 U	7 U	6.9 U
Endrin	14	89000		6.9 U	6.9 U	6.9 U	6.9 U	7 U	6.9 U
gamma-BHC (Lindane)	100	9200		6.9 U	6.9 U	6.9 U	6.9 U	7 U	6.9 U
gamma-Chlordane	--	--		6.9 U	6.9 U	6.9 U	6.9 U	7 U	6.9 U
Heptachlor epoxide	--	--		6.9 U	6.9 U	6.9 U	6.9 U	7 U	6.9 U
Heptachlor	42	15000		6.9 U	6.9 U	6.9 U	6.9 U	7 U	6.9 U
Methoxychlor	--	--		6.9 U *	6.9 U	6.9 U	6.9 U	7 U *	6.9 U
Toxaphene	--	--		69 U	69 U	69 U	69 U	70 U	69 U

J - Estimated value

U - Indicates that the compound was analyzed for but not detected

p - The %RPD between the primary and confirmation column/detector is >40%.

The lower value has been reported

*- Laboratory Control Sample (LCS) or LCS Duplicate exceeds the control limits

DUP - Duplicate sample

µg/kg - Micrograms per kilogram

ft bls - Feet below land surface

NYSDEC - New York State Department of Environmental Conservation

-- No NYSDEC Part 375 Restricted Commercial Standards available

Bold data indicates that parameter was detected above the NYSDEC Part 375

Unrestricted Use Standards

Shaded data indicates that parameter was detected above the NYSDEC Part 375

Restricted Commercial Standards

Table 5. Summary of Pesticides in Soil, Former Avis Headquarters, 900 Old Country Road, Garden City, New York

Parameter (Concentrations in µg/kg)	NYSDEC	NYSDEC	Sample Designation: Sample Date: Sample Depth (ft bls):	LP-8 11/15/2010 14-16	LP-9 11/15/2010 10-12	LP-9 11/15/2010 14-16	LP-10 11/15/2010 10-12	LP-10 11/15/2010 14-16	LP-11 11/15/2010 15-17
	Part 375	Part 375							
	Unrestricted	Restricted							
	Use	Commercial							
4,4'-DDD	3.3	92000		6.9 U	7 U	7 U	16	6.9 U	6.9 U
4,4'-DDE	3.3	62000		6.9 U	7 U	7 U	8.6	6.9 U	6.9 U
4,4'-DDT	3.3	47000		6.9 U	7 U	7 U	22	4 J	6.9 U
Aldrin	5	680		6.9 U	7 U	7 U	7.1 U	6.9 U	6.9 U
alpha-BHC	20	3400		6.9 U	7 U	7 U	7.1 U	6.9 U	6.9 U
alpha-Chlordane	94	24000		6.9 U	7 U	7 U	7.1 U	6.9 U	6.9 U
beta-BHC	36	3000		6.9 U	7 U	7 U	7.1 U	6.9 U	6.9 U
delta-BHC	40	500000		6.9 U	7 U	7 U	7.1 U	6.9 U	6.9 U
Dieldrin	5	1400		6.9 U	7 U	7 U	6.2 J p	6.9 U	6.9 U
Endosulfan I	2400	200000		6.9 U	7 U	7 U	7.1 U	6.9 U	6.9 U
Endosulfan II	2400	200000		6.9 U	7 U	7 U	8.1 p	6.9 U	6.9 U
Endosulfan sulfate	2400	200000		6.9 U	7 U	7 U	7.1 U	6.9 U	6.9 U
Endrin aldehyde	--	--		6.9 U	7 U	7 U	7.1 U	6.9 U	6.9 U
Endrin ketone	--	--		6.9 U	7 U	7 U	7.1 U	6.9 U	6.9 U
Endrin	14	89000		6.9 U	7 U	7 U	7.1 U	6.9 U	6.9 U
gamma-BHC (Lindane)	100	9200		6.9 U	7 U	7 U	7.1 U	6.9 U	6.9 U
gamma-Chlordane	--	--		6.9 U	7 U	7 U	7.1 U	6.9 U	6.9 U
Heptachlor epoxide	--	--		6.9 U	7 U	7 U	7.1 U	6.9 U	6.9 U
Heptachlor	42	15000		6.9 U	7 U	7 U	7.1 U	6.9 U	6.9 U
Methoxychlor	--	--		6.9 U	7 U	7 U	7.1 U *	6.9 U *	6.9 U
Toxaphene	--	--		69 U	70 U	70 U	71 U	69 U	69 U

J - Estimated value

U - Indicates that the compound was analyzed for but not detected

p - The %RPD between the primary and confirmation column/detector is >40%.

The lower value has been reported

*- Laboratory Control Sample (LCS) or LCS Duplicate exceeds the control limits

DUP - Duplicate sample

µg/kg - Micrograms per kilogram

ft bls - Feet below land surface

NYSDEC - New York State Department of Environmental Conservation

-- No NYSDEC Part 375 Restricted Commercial Standards available

Bold data indicates that parameter was detected above the NYSDEC Part 375

Unrestricted Use Standards

Shaded data indicates that parameter was detected above the NYSDEC Part 375

Restricted Commercial Standards

Table 5. Summary of Pesticides in Soil, Former Avis Headquarters, 900 Old Country Road, Garden City, New York

Parameter (Concentrations in µg/kg)	NYSDEC	NYSDEC	Sample Designation: Sample Date: Sample Depth (ft bls):	LP-11 11/15/2010 19-21	LP-12 11/15/2010 11-13	LP-12 11/15/2010 17-19	LP-13 11/15/2010 10-12	LP-13 11/15/2010 15-17	LP-14 11/15/2010 14-16
	Part 375	Part 375							
	Unrestricted	Restricted							
	Use	Commercial							
4,4'-DDD	3.3	92000		6.9 U	14	6.9 U	7.1 U	6.9 U	6.9 U
4,4'-DDE	3.3	62000		6.9 U	6.9 U	6.9 U	7.1 U	6.9 U	6.9 U
4,4'-DDT	3.3	47000		6.9 U	19	6.9 U	7.1 U	6.9 U	6.9 U
Aldrin	5	680		6.9 U	6.9 U	6.9 U	7.1 U	6.9 U	6.9 U
alpha-BHC	20	3400		6.9 U	6.9 U	6.9 U	7.1 U	6.9 U	6.9 U
alpha-Chlordane	94	24000		6.9 U	6.9 U	6.9 U	7.1 U	6.9 U	6.9 U
beta-BHC	36	3000		6.9 U	6.9 U	6.9 U	7.1 U	140 p	6.9 U
delta-BHC	40	500000		6.9 U	6.9 U	6.9 U	7.1 U	6.9 U	6.9 U
Dieldrin	5	1400		6.9 U	6.9 U	6.9 U	7.1 U	6.9 U	6.9 U
Endosulfan I	2400	200000		6.9 U	6.9 U	6.9 U	7.1 U	6.9 U	6.9 U
Endosulfan II	2400	200000		6.9 U	6.9 U	6.9 U	7.1 U	6.9 U	6.9 U
Endosulfan sulfate	2400	200000		6.9 U	6.9 U	6.9 U	7.1 U	59 p	6.9 U
Endrin aldehyde	--	--		6.9 U	6.9 U	6.9 U	7.1 U	72 p	6.9 U
Endrin ketone	--	--		6.9 U	6.9 U	6.9 U	7.1 U	6.9 U	6.9 U
Endrin	14	89000		6.9 U	6.9 U	6.9 U	7.1 U	6.9 U	6.9 U
gamma-BHC (Lindane)	100	9200		6.9 U	6.9 U	6.9 U	7.1 U	6.9 U	6.9 U
gamma-Chlordane	--	--		6.9 U	6.9 U	6.9 U	7.1 U	91 p	6.9 U
Heptachlor epoxide	--	--		6.9 U	6.9 U	6.9 U	7.1 U	6.9 U	6.9 U
Heptachlor	42	15000		6.9 U	6.9 U	6.9 U	7.1 U	6.9 U	6.9 U
Methoxychlor	--	--		6.9 U	6.9 U	6.9 U	7.1 U	110	6.9 U
Toxaphene	--	--		69 U	69 U	69 U	71 U	69 U	69 U

J - Estimated value

U - Indicates that the compound was analyzed for but not detected

p - The %RPD between the primary and confirmation column/detector is >40%.

The lower value has been reported

*- Laboratory Control Sample (LCS) or LCS Duplicate exceeds the control limits

DUP - Duplicate sample

µg/kg - Micrograms per kilogram

ft bls - Feet below land surface

NYSDEC - New York State Department of Environmental Conservation

-- No NYSDEC Part 375 Restricted Commercial Standards available

Bold data indicates that parameter was detected above the NYSDEC Part 375

Unrestricted Use Standards

Shaded data indicates that parameter was detected above the NYSDEC Part 375

Restricted Commercial Standards

Table 5. Summary of Pesticides in Soil, Former Avis Headquarters, 900 Old Country Road, Garden City, New York

Parameter (Concentrations in µg/kg)	NYSDEC Part 375 Unrestricted Use	NYSDEC Part 375 Restricted Commercial	Sample Designation:	LP-15	LP-15	LP-15	LP-16	LP-16	LP-17
			Sample Date:	2/3/2011	11/16/2010	2/3/2011	11/16/2010	11/16/2010	11/16/2010
			Sample Depth (ft bls):	12-13	14-16	14-16	10-12	14-16	10-12
4,4'-DDD	3.3	92000		3.4 U	7 U	3.9 U	6.9 U	7 U	6.9 U
4,4'-DDE	3.3	62000		3.4 U	7 U	3.7 J p	6.9 U	7 U	6.9 U
4,4'-DDT	3.3	47000		3.4 U	7 U	3.9 U	6.9 U	7 U	6.9 U
Aldrin	5	680		0.47 J	7 U	3.3 p	6.9 U	7 U	6.9 U
alpha-BHC	20	3400		1.7 U	7 U	2 U	6.9 U	7 U	6.9 U
alpha-Chlordane	94	24000		1.7 U	7 U	2 U	6.9 U	7 U	6.9 U
beta-BHC	36	3000		1.7 U	7 U	2 U	6.9 U	7 U	6.9 U
delta-BHC	40	500000		1.7 U	7 U	2 U	6.9 U	7 U	6.9 U
Dieldrin	5	1400		3.4 U	7 U	3.9 U	6.9 U	7 U	6.9 U
Endosulfan I	2400	200000		1.7 U	7 U	2 U	6.9 U	7 U	6.9 U
Endosulfan II	2400	200000		3.4 U	7 U	3.9 U	6.9 U	7 U	6.9 U
Endosulfan sulfate	2400	200000		3.4 U	7 U	3.9 U	6.9 U	7 U	6.9 U
Endrin aldehyde	--	--		3.4 U	7 U	3.9 U	6.9 U	7 U	6.9 U
Endrin ketone	--	--		3.4 U	7 U	3.9 U	6.9 U	7 U	6.9 U
Endrin	14	89000		3.4 U	7 U	3.9 U	6.9 U	7 U	6.9 U
gamma-BHC (Lindane)	100	9200		1.7 U	7 U	2 U	6.9 U	7 U	6.9 U
gamma-Chlordane	--	--		1.7 U	7 U	4.2	6.9 U	7 U	6.9 U
Heptachlor epoxide	--	--		1.7 U	7 U	2 U	6.9 U	7 U	6.9 U
Heptachlor	42	15000		1.7 U	7 U	2 U	6.9 U	7 U	6.9 U
Methoxychlor	--	--		17 U	7 U	20 U	6.9 U	7 U	6.9 U
Toxaphene	--	--		85 U	70 U	98 U	69 U	70 U	69 U

J - Estimated value

U - Indicates that the compound was analyzed for but not detected

p - The %RPD between the primary and confirmation column/detector is >40%.

The lower value has been reported

*- Laboratory Control Sample (LCS) or LCS Duplicate exceeds the control limits

DUP - Duplicate sample

µg/kg - Micrograms per kilogram

ft bls - Feet below land surface

NYSDEC - New York State Department of Environmental Conservation

-- No NYSDEC Part 375 Restricted Commercial Standards available

Bold data indicates that parameter was detected above the NYSDEC Part 375

Unrestricted Use Standards

Shaded data indicates that parameter was detected above the NYSDEC Part 375

Restricted Commercial Standards

Table 5. Summary of Pesticides in Soil, Former Avis Headquarters, 900 Old Country Road, Garden City, New York

Parameter (Concentrations in µg/kg)	NYSDEC Part 375 Unrestricted Use	NYSDEC Part 375 Restricted Commercial	Sample Designation:	LP-17	LP-18	LP-18	LP-19	LP-19	LP-20
			Sample Date:	11/16/2010	11/16/2010	11/16/2010	11/16/2010	11/16/2010	11/16/2010
			Sample Depth (ft bls):	14-16	10-12	14-16	10-12	14-16	10-12
4,4'-DDD	3.3	92000		6.9 U	7 U	7 U	7 U	6.9 U	10
4,4'-DDE	3.3	62000		6.9 U	7 U	7 U	7 U	6.9 U	5.8 J p
4,4'-DDT	3.3	47000		6.9 U	7 U	7 U	7 U	6.9 U	9.7
Aldrin	5	680		6.9 U	7 U	7 U	7 U	6.9 U	7.1 U
alpha-BHC	20	3400		6.9 U	7 U	7 U	7 U	6.9 U	7.1 U
alpha-Chlordane	94	24000		6.9 U	7 U	7 U	7 U	6.9 U	7.1 U
beta-BHC	36	3000		6.9 U	7 U	7 U	7 U	6.9 U	21 p
delta-BHC	40	500000		6.9 U	7 U	7 U	7 U	6.9 U	7.1 U
Dieldrin	5	1400		6.9 U	7 U	7 U	7 U	6.9 U	7.1 U
Endosulfan I	2400	200000		6.9 U	7 U	7 U	7 U	6.9 U	7.1 U
Endosulfan II	2400	200000		6.9 U	7 U	7 U	7 U	6.9 U	6.1 J p
Endosulfan sulfate	2400	200000		6.9 U	7 U	7 U	7 U	6.9 U	7.1 U
Endrin aldehyde	--	--		6.9 U	7 U	7 U	7 U	6.9 U	5.5 J
Endrin ketone	--	--		6.9 U	7 U	7 U	7 U	6.9 U	7.1 U
Endrin	14	89000		6.9 U	7 U	7 U	7 U	6.9 U	7.1 U
gamma-BHC (Lindane)	100	9200		6.9 U	7 U	7 U	7 U	6.9 U	7.1 U
gamma-Chlordane	--	--		6.9 U	7 U	7 U	7 U	6.9 U	7.1 U
Heptachlor epoxide	--	--		6.9 U	7 U	7 U	7 U	6.9 U	7.1 U
Heptachlor	42	15000		6.9 U	7 U	7 U	7 U	6.9 U	7.1 U
Methoxychlor	--	--		6.9 U	7 U	7 U	7 U	6.9 U	7.1 U
Toxaphene	--	--		69 U	70 U	70 U	70 U	69 U	71 U

J - Estimated value

U - Indicates that the compound was analyzed for but not detected

p - The %RPD between the primary and confirmation column/detector is >40%.

The lower value has been reported

*- Laboratory Control Sample (LCS) or LCS Duplicate exceeds the control limits

DUP - Duplicate sample

µg/kg - Micrograms per kilogram

ft bls - Feet below land surface

NYSDEC - New York State Department of Environmental Conservation

-- No NYSDEC Part 375 Restricted Commercial Standards available

Bold data indicates that parameter was detected above the NYSDEC Part 375

Unrestricted Use Standards

Shaded data indicates that parameter was detected above the NYSDEC Part 375

Restricted Commercial Standards

Table 5. Summary of Pesticides in Soil, Former Avis Headquarters, 900 Old Country Road, Garden City, New York

Parameter (Concentrations in µg/kg)	NYSDEC Part 375 Unrestricted Use	NYSDEC Part 375 Restricted Commercial	Sample Designation:	LP-20	LP-21	LP-21DUP	LP-22	LP-22	LP-22	LP-23
			Sample Date:	11/16/2010	11/16/2010	11/16/2010	2/3/2011	11/16/2010	2/3/2011	2/3/2011
			Sample Depth (ft bls):	14-16	14-16	14-16	12-13	14-16	14-16	12-13
4,4'-DDD	3.3	92000		5.1 J	7 U	7 U	3.4 U	22	3.5 U	3.4 U
4,4'-DDE	3.3	62000		7 U	7 U	7 U	3.4 U	9.2	3.5 U	14
4,4'-DDT	3.3	47000		6 J	7 U	7 U	3.4 U	30	3.5 U	3.4 U
Aldrin	5	680		7 U	7 U	7 U	1.7 U	7 U	1.8 U	1.8 U
alpha-BHC	20	3400		7 U	7 U	7 U	1.7 U	7 U	1.8 U	1.8 U
alpha-Chlordane	94	24000		7 U	7 U	7 U	1.7 U	7 U	1.8 U	1.2 J
beta-BHC	36	3000		7 U	7 U	7 U	1.7 U	7 U	1.8 U	1.8 U
delta-BHC	40	500000		7 U	7 U	7 U	1.7 U	7 U	1.8 U	1.8 U
Dieldrin	5	1400		7 U	7 U	7 U	3.4 U	8.4 p	3.5 U	5.5 p
Endosulfan I	2400	200000		7 U	7 U	7 U	1.7 U	7 U	1.8 U	1.7 J p
Endosulfan II	2400	200000		7 U	7 U	7 U	3.4 U	7 U	3.5 U	1.7 J p
Endosulfan sulfate	2400	200000		7 U	7 U	7 U	3.4 U	7 U	3.5 U	3.4 U
Endrin aldehyde	--	--		7 U	7 U	7 U	3.4 U	4.8 J	3.5 U	4.4 p
Endrin ketone	--	--		7 U	7 U	7 U	3.4 U	7 U	3.5 U	3.4 U
Endrin	14	89000		7 U	7 U	7 U	3.4 U	7 U	3.5 U	2.7 J p
gamma-BHC (Lindane)	100	9200		7 U	7 U	7 U	1.7 U	7 U	1.8 U	1.8 U
gamma-Chlordane	--	--		7 U	7 U	7 U	1.7 U	5.3 J p	1.8 U	6.9 p
Heptachlor epoxide	--	--		7 U	7 U	7 U	0.46 J p	7 U	0.7 J p	1.8 U
Heptachlor	42	15000		7 U	7 U	7 U	1.7 U	7 U	1.8 U	1.8 U
Methoxychlor	--	--		7 U	7 U	7 U	17 U	7 U	18 U	18 U
Toxaphene	--	--		70 U	70 U	70 U	85 U	70 U	87 U	86 U

J - Estimated value

U - Indicates that the compound was analyzed for but not detected

p - The %RPD between the primary and confirmation column/detector is >40%.

The lower value has been reported

*- Laboratory Control Sample (LCS) or LCS Duplicate exceeds the control limits

DUP - Duplicate sample

µg/kg - Micrograms per kilogram

ft bls - Feet below land surface

NYSDEC - New York State Department of Environmental Conservation

-- No NYSDEC Part 375 Restricted Commercial Standards available

Bold data indicates that parameter was detected above the NYSDEC Part 375

Unrestricted Use Standards

Shaded data indicates that parameter was detected above the NYSDEC Part 375

Restricted Commercial Standards

Table 5. Summary of Pesticides in Soil, Former Avis Headquarters, 900 Old Country Road, Garden City, New York

Parameter (Concentrations in µg/kg)	NYSDEC Part 375 Unrestricted Use	NYSDEC Part 375 Restricted Commercial	Sample Designation:	LP-23	LP-23	LP-23DUP	LP-24	LP-25	LP-26
			Sample Date:	11/16/2010	2/3/2011	11/16/2010	11/16/2010	11/16/2010	2/3/2011
			Sample Depth (ft bls):	14-16	14-16	14-16	14-16	14-16	12-13
4,4'-DDD	3.3	92000		11	3.4 U	3.6 J p	7.4	9.1	3.5 U
4,4'-DDE	3.3	62000		7 U	2.2 J	7 U	7 U	7 U	63
4,4'-DDT	3.3	47000		15	3.4 U	7.2	9	12	3.5 U
Aldrin	5	680		7 U	1.7 U	7 U	7 U	7 U	1.8 U
alpha-BHC	20	3400		7 U	1.7 U	7 U	7 U	7 U	1.8 U
alpha-Chlordane	94	24000		7 U	1.7 U	7 U	7 U	7 U	2.4 p
beta-BHC	36	3000		7 U	1.7 U	7 U	7 U	7 U	1.8 U
delta-BHC	40	500000		7 U	1.7 U	7 U	7 U	7 U	1.8 U
Dieldrin	5	1400		6.2 J	0.82 J p	7 U	7 U	7 U	49 p
Endosulfan I	2400	200000		7 U	1.7 U	7 U	7 U	7 U	4.7 p
Endosulfan II	2400	200000		7 U	3.4 U	7 U	7 U	7 U	3.5 U
Endosulfan sulfate	2400	200000		7 U	3.4 U	7 U	7 U	7 U	2.6 J p
Endrin aldehyde	--	--		7 U	3.4 U	7 U	7 U	7 U	43 p
Endrin ketone	--	--		7 U	3.4 U	7 U	7 U	7 U	3.5 U
Endrin	14	89000		7 U	3.4 U	7 U	7 U	7 U	18 p
gamma-BHC (Lindane)	100	9200		7 U	1.7 U	7 U	7 U	7 U	1.8 U
gamma-Chlordane	--	--		7 U	1.3 J p	7 U	7 U	7 U	28 p
Heptachlor epoxide	--	--		7 U	0.76 J p	7 U	7 U	7 U	13 p
Heptachlor	42	15000		7 U	1.7 U	7 U	7 U	7 U	1.8 U
Methoxychlor	--	--		7 U	17 U	7 U	7 U	7 U	18 U
Toxaphene	--	--		70 U	85 U	70 U	70 U	70 U	89 U

J - Estimated value

U - Indicates that the compound was analyzed for but not detected

p - The %RPD between the primary and confirmation column/detector is >40%.

The lower value has been reported

*- Laboratory Control Sample (LCS) or LCS Duplicate exceeds the control limits

DUP - Duplicate sample

µg/kg - Micrograms per kilogram

ft bls - Feet below land surface

NYSDEC - New York State Department of Environmental Conservation

-- No NYSDEC Part 375 Restricted Commercial Standards available

Bold data indicates that parameter was detected above the NYSDEC Part 375

Unrestricted Use Standards

Shaded data indicates that parameter was detected above the NYSDEC Part 375

Restricted Commercial Standards

Table 5. Summary of Pesticides in Soil, Former Avis Headquarters, 900 Old Country Road, Garden City, New York

Parameter (Concentrations in µg/kg)	NYSDEC Part 375 Unrestricted Use	NYSDEC Part 375 Restricted Commercial	Sample Designation:	LP-26	LP-26	LP-27	LP-28	LP-29	LP-29
			Sample Date:	11/16/2010	2/3/2011	11/16/2010	11/16/2010	11/16/2010	2/4/2011
			Sample Depth (ft bls):	14-16	14-16	14-16	14-16	10-12	10-12
4,4'-DDD	3.3	92000		5.8 J	3.8 U	6.9 U	7 U	6 J	3.3 U
4,4'-DDE	3.3	62000		7 U	16	6.9 U	7 U	6.9 U	3.3 U
4,4'-DDT	3.3	47000		7.8	69	6.9 U	7 U	6.9 U	3.3 U
Aldrin	5	680		7 U	1.9 U	6.9 U	7 U	6.9 U	1.7 U
alpha-BHC	20	3400		7 U	1.9 U	6.9 U	7 U	6.9 U	1.7 U
alpha-Chlordane	94	24000		7 U	0.69 J p	6.9 U	7 U	6.9 U	1.7 U
beta-BHC	36	3000		7 U	1.9 U	6.9 U	7 U	6.9 U	1.7 U *
delta-BHC	40	500000		7 U	1.9 U	6.9 U	7 U	6.9 U	1.7 U
Dieldrin	5	1400		7 U	9.3 p	6.9 U	7 U	6.9 U	3.3 U
Endosulfan I	2400	200000		7 U	1.5 J p	6.9 U	7 U	6.9 U	1.7 U
Endosulfan II	2400	200000		7 U	2.6 J p	6.9 U	7 U	6.9 U	3.3 U
Endosulfan sulfate	2400	200000		7 U	3.8 U	6.9 U	7 U	6.9 U	3.3 U
Endrin aldehyde	--	--		7 U	8.2 p	6.9 U	7 U	6.9 U	3.3 U
Endrin ketone	--	--		7 U	3.8 U	6.9 U	7 U	6.9 U	3.3 U
Endrin	14	89000		7 U	4.1 p	6.9 U	7 U	6.9 U	3.3 U
gamma-BHC (Lindane)	100	9200		7 U	1.9 U	6.9 U	7 U	6.9 U	1.7 U
gamma-Chlordane	--	--		7 U	7.5 p	6.9 U	7 U	6.9 U	1.7 U
Heptachlor epoxide	--	--		7 U	3.1 p	6.9 U	7 U	6.9 U	1.7 U
Heptachlor	42	15000		7 U	1.9 U	6.9 U	7 U	6.9 U	0.38 J
Methoxychlor	--	--		7 U	19 U	6.9 U	7 U	6.9 U	17 U
Toxaphene	--	--		70 U	94 U	69 U	70 U	69 U	84 U

J - Estimated value

U - Indicates that the compound was analyzed for but not detected

p - The %RPD between the primary and confirmation column/detector is >40%.

The lower value has been reported

*- Laboratory Control Sample (LCS) or LCS Duplicate exceeds the control limits

DUP - Duplicate sample

µg/kg - Micrograms per kilogram

ft bls - Feet below land surface

NYSDEC - New York State Department of Environmental Conservation

-- No NYSDEC Part 375 Restricted Commercial Standards available

Bold data indicates that parameter was detected above the NYSDEC Part 375

Unrestricted Use Standards

Shaded data indicates that parameter was detected above the NYSDEC Part 375

Restricted Commercial Standards

Table 5. Summary of Pesticides in Soil, Former Avis Headquarters, 900 Old Country Road, Garden City, New York

Parameter (Concentrations in µg/kg)	NYSDEC Part 375 Unrestricted Use	NYSDEC Part 375 Restricted Commercial	Sample Designation:	LP-29	LP-29	LP-29DUP	LP-29	LP-29	MW-17A
			Sample Date:	11/16/2010	2/4/2011	2/4/2011	2/4/2011	2/4/2011	2/1/2011
			Sample Depth (ft bls):	14-16	14-16	14-16	15-16	18-20	20-22
4,4'-DDD	3.3	92000		6.9 U	3.4 U	3.5 U	0.76 J p	1.1 J	3.5 U
4,4'-DDE	3.3	62000		6.9 U	3.4 U	3.5 U	3.4 U	3.4 U	3.5 U
4,4'-DDT	3.3	47000		6.9 U	3.4 U	3.5 U	3.4 U	3.4 U	3.5 U
Aldrin	5	680		6.9 U	1.8 U	1.8 U	1.7 U	1.7 U	1.8 U
alpha-BHC	20	3400		6.9 U	1.8 U	1.8 U	1.7 U	1.7 U	1.8 U
alpha-Chlordane	94	24000		6.9 U	0.55 J	0.36 J	0.99 J	1 J	1.8 U
beta-BHC	36	3000		6.9 U	1.8 U *	1.8 U *	1.7 U *	1.7 U *	1.8 U
delta-BHC	40	500000		6.9 U	1.8 U	1.8 U	1.7 U	1.7 U	1.8 U
Dieldrin	5	1400		6.9 U	3.4 U	3.5 U	3.4 U	3.4 U	3.5 U
Endosulfan I	2400	200000		6.9 U	1.8 U	1.8 U	1.7 U	1.7 U	1.8 U
Endosulfan II	2400	200000		6.9 U	3.4 U	3.5 U	3.4 U	3.4 U	3.5 U
Endosulfan sulfate	2400	200000		6.9 U	3.4 U	3.5 U	3.4 U	3.4 U	3.5 U
Endrin aldehyde	--	--		6.9 U	3.4 U	3.5 U	3.4 U	3.4 U	3.5 U
Endrin ketone	--	--		6.9 U	3.4 U	3.5 U	3.4 U	3.4 U	3.5 U
Endrin	14	89000		6.9 U	3.4 U	3.5 U	3.4 U	3.4 U	3.5 U
gamma-BHC (Lindane)	100	9200		6.9 U	1.8 U	1.8 U	1.7 U	1.7 U	1.8 U
gamma-Chlordane	--	--		6.9 U	0.85 J p	1.8 U	0.61 J p	0.57 J p	1.8 U
Heptachlor epoxide	--	--		6.9 U	1.8 U	1.8 U	0.31 J p	1.7 U	1.8 U
Heptachlor	42	15000		6.9 U	1.8 U	0.37 J p	1.7 U	1.7 U	1.8 U
Methoxychlor	--	--		6.9 U	18 U	18 U	17 U	17 U	18 U
Toxaphene	--	--		69 U	86 U	87 U	85 U	85 U	87 U

J - Estimated value

U - Indicates that the compound was analyzed for but not detected

p - The %RPD between the primary and confirmation column/detector is >40%.

The lower value has been reported

*- Laboratory Control Sample (LCS) or LCS Duplicate exceeds the control limits

DUP - Duplicate sample

µg/kg - Micrograms per kilogram

ft bls - Feet below land surface

NYSDEC - New York State Department of Environmental Conservation

-- No NYSDEC Part 375 Restricted Commercial Standards available

Bold data indicates that parameter was detected above the NYSDEC Part 375

Unrestricted Use Standards

Shaded data indicates that parameter was detected above the NYSDEC Part 375

Restricted Commercial Standards

Table 5. Summary of Pesticides in Soil, Former Avis Headquarters, 900 Old Country Road, Garden City, New York

Parameter (Concentrations in µg/kg)	NYSDEC Part 375 Unrestricted Use	NYSDEC Part 375 Restricted Commercial	Sample Designation:	MW-20	MW-21
			Sample Date:	11/17/2010	1/31/2011
			Sample Depth (ft bls):	18-20	20-22'
4,4'-DDD	3.3	92000		7.2 U	3.6 U
4,4'-DDE	3.3	62000		7.2 U	3.6 U
4,4'-DDT	3.3	47000		7.2 U	3.6 U
Aldrin	5	680		7.2 U	1.8 U
alpha-BHC	20	3400		7.2 U	1.8 U
alpha-Chlordane	94	24000		7.2 U	0.35 J *
beta-BHC	36	3000		7.2 U	1.8 U
delta-BHC	40	500000		7.2 U	1.8 U
Dieldrin	5	1400		7.2 U	3.6 U
Endosulfan I	2400	200000		7.2 U	1.8 U
Endosulfan II	2400	200000		7.2 U	3.6 U
Endosulfan sulfate	2400	200000		7.2 U	3.6 U
Endrin aldehyde	--	--		7.2 U	3.6 U
Endrin ketone	--	--		7.2 U	3.6 U
Endrin	14	89000		7.2 U	3.6 U
gamma-BHC (Lindane)	100	9200		7.2 U	1.8 U
gamma-Chlordane	--	--		7.2 U	1.8 U
Heptachlor epoxide	--	--		7.2 U	1.8 U
Heptachlor	42	15000		7.2 U	1.8 U
Methoxychlor	--	--		7.2 U	18 U
Toxaphene	--	--		72 U	90 U

J - Estimated value

U - Indicates that the compound was analyzed for but not detected

p - The %RPD between the primary and confirmation column/detector is >40%.

The lower value has been reported

*- Laboratory Control Sample (LCS) or LCS Duplicate exceeds the control limits

DUP - Duplicate sample

µg/kg - Micrograms per kilogram

ft bls - Feet below land surface

NYSDEC - New York State Department of Environmental Conservation

-- No NYSDEC Part 375 Restricted Commercial Standards available

Bold data indicates that parameter was detected above the NYSDEC Part 375

Unrestricted Use Standards

Shaded data indicates that parameter was detected above the NYSDEC Part 375

Restricted Commercial Standards

Table 6. Summary of Petroleum Hydrocarbons in Soil, Former Avis Headquarters, 900 Old Country Road, Garden City, New York

Parameter (Concentrations in mg/kg)	Part 375 Unrestricted Use	Part 375 Restricted Commercial	Sample Designation: Sample Date: Sample Depth:	DW-1 11/17/2010 8.5-10.5	DW-1 11/17/2010 14.5-16.5	DW-2 11/17/2010 9-11	DW-2 2/4/2011 9-11	DW-2 11/17/2010 15-17
Diesel Range Organics				27	18 U	49	690	960
Gasoline Range Organics				2.5 U	2.4 U	2.7 U	2.6 U	2.4 U

J - Estimated value

U - Indicates that the compound was analyzed for but not detected

H - Sample was prepped or analyzed beyond the specified holding time

DUP - Duplicate sample

mg/kg - Milligrams per kilogram

ft bls - Feet below land surface

NYSDEC - New York State Department of Environmental Conservation

-- No NYSDEC Part 375 Restricted Commercial Standards available

Bold data indicates that parameter was detected above the NYSDEC

Part 375 Unrestricted Use Standards

Shaded data indicates that parameter was detected above the NYSDEC

Part 375 Restricted Commercial Standards

Table 6. Summary of Petroleum Hydrocarbons in Soil, Former Avis Headquarters, 900 Old Country Road, Garden City, New York

Parameter (Concentrations in mg/kg)	Part 375 Unrestricted Use	Part 375 Restricted Commercial	Sample Designation: Sample Date: Sample Depth:	DW-2 2/4/2011 15-17	DW-2 2/4/2011 18-20	DW-14 11/17/2010 10-12	DW-14 11/17/2010 14-16	DW-15 11/17/2010 10-12
Diesel Range Organics				220	220	38	18 U	550
Gasoline Range Organics				2.5 U	2.6 U	2.6 U	2.5 U	2.6 U

J - Estimated value

U - Indicates that the compound was analyzed for but not detected

H - Sample was prepped or analyzed beyond the specified holding time

DUP - Duplicate sample

mg/kg - Milligrams per kilogram

ft bls - Feet below land surface

NYSDEC - New York State Department of Environmental Conservation

-- No NYSDEC Part 375 Restricted Commercial Standards available

Bold data indicates that parameter was detected above the NYSDEC

Part 375 Unrestricted Use Standards

Shaded data indicates that parameter was detected above the NYSDEC

Part 375 Restricted Commercial Standards

Table 6. Summary of Petroleum Hydrocarbons in Soil, Former Avis Headquarters, 900 Old Country Road, Garden City, New York

Parameter (Concentrations in mg/kg)	Part 375 Unrestricted Use	Part 375 Restricted Commercial	Sample Designation: Sample Date: Sample Depth:	DW-15 11/17/2010 14-16	DW-16 11/17/2010 6-8	DW-16 11/17/2010 12-14	DW-19 2/4/2011 13-14	DW-19 2/4/2011 18-19	DW-20 2/4/2011 19-20
Diesel Range Organics				20 U	18 U	18 U	20 U	20	210
Gasoline Range Organics				2.8 U	7.5	2.6 U	2.9 U	2.8 U	2.8 U

J - Estimated value

U - Indicates that the compound was analyzed for but not detected

H - Sample was prepped or analyzed beyond the specified holding time

DUP - Duplicate sample

mg/kg - Milligrams per kilogram

ft bls - Feet below land surface

NYSDEC - New York State Department of Environmental Conservation

-- No NYSDEC Part 375 Restricted Commercial Standards available

Bold data indicates that parameter was detected above the NYSDEC

Part 375 Unrestricted Use Standards

Shaded data indicates that parameter was detected above the NYSDEC

Part 375 Restricted Commercial Standards

Table 6. Summary of Petroleum Hydrocarbons in Soil, Former Avis Headquarters, 900 Old Country Road, Garden City, New York

Parameter (Concentrations in mg/kg)	Part 375 Unrestricted Use	Part 375 Restricted Commercial	Sample Designation: Sample Date: Sample Depth:	DW-20 2/4/2011 24-25	DW-21 2/4/2011 14-15	DW-21 2/4/2011 19-20	DW-22 11/17/2010 10-12	DW-22 11/17/2010 14-16	GSB-4 2/1/2011 0-2	GSB-4 2/1/2011 2-4
Diesel Range Organics				19 U	19 U	19 U	18 U	18 U	130	53
Gasoline Range Organics				2.8 U	2.4 U	2.8 U	2.3 U	2.3 U	2.9 U	2.7 U

J - Estimated value

U - Indicates that the compound was analyzed for but not detected

H - Sample was prepped or analyzed beyond the specified holding time

DUP - Duplicate sample

mg/kg - Milligrams per kilogram

ft bls - Feet below land surface

NYSDEC - New York State Department of Environmental Conservation

-- No NYSDEC Part 375 Restricted Commercial Standards available

Bold data indicates that parameter was detected above the NYSDEC

Part 375 Unrestricted Use Standards

Shaded data indicates that parameter was detected above the NYSDEC

Part 375 Restricted Commercial Standards

Table 6. Summary of Petroleum Hydrocarbons in Soil, Former Avis Headquarters, 900 Old Country Road, Garden City, New York

Parameter (Concentrations in mg/kg)	Part 375 Unrestricted Use	Part 375 Restricted Commercial	Sample Designation: Sample Date: Sample Depth:	GSB-05 2/1/2011 0-2	GSB-05 2/1/2011 2-4	GSB-7 2/1/2011 0-2	GSB-7 2/1/2011 2-4	GSB-08 2/2/2011 0-2	GSB-08 2/2/2011 2-4	GSB-10 2/1/2011 0-2
Diesel Range Organics				29	66	300	170	90	78	320
Gasoline Range Organics				2.4 U	2.8 U	2.5 U	2.5 U	2.8 U	2.5 U	2.6 U

J - Estimated value

U - Indicates that the compound was analyzed for but not detected

H - Sample was prepped or analyzed beyond the specified holding time

DUP - Duplicate sample

mg/kg - Milligrams per kilogram

ft bls - Feet below land surface

NYSDEC - New York State Department of Environmental Conservation

-- No NYSDEC Part 375 Restricted Commercial Standards available

Bold data indicates that parameter was detected above the NYSDEC

Part 375 Unrestricted Use Standards

Shaded data indicates that parameter was detected above the NYSDEC

Part 375 Restricted Commercial Standards

Table 6. Summary of Petroleum Hydrocarbons in Soil, Former Avis Headquarters, 900 Old Country Road, Garden City, New York

Parameter (Concentrations in mg/kg)	Part 375	Part 375	Sample Designation:							
	Unrestricted	Restricted	Sample Date:							
	Use	Commercial	Sample Depth:							
			GSB-10	GSB-12	GSB-12	GSB-13	GSB-13	GSB-13A	GSB-13A	
			2/1/2011	1/31/2011	1/31/2011	1/31/2011	1/31/2011	1/31/2011	1/31/2011	
			2-4	0-2	2-4	0-2	2-4	0-2	2-4	
Diesel Range Organics			530	66	17 U	420	19	39	17 U	
Gasoline Range Organics			2.5 U	6.2	2.3 U	2.3 U	2.2 U	2.4 U	2.4 U	

J - Estimated value

U - Indicates that the compound was analyzed for but not detected

H - Sample was prepped or analyzed beyond the specified holding time

DUP - Duplicate sample

mg/kg - Milligrams per kilogram

ft bls - Feet below land surface

NYSDEC - New York State Department of Environmental Conservation

-- No NYSDEC Part 375 Restricted Commercial Standards available

Bold data indicates that parameter was detected above the NYSDEC

Part 375 Unrestricted Use Standards

Shaded data indicates that parameter was detected above the NYSDEC

Part 375 Restricted Commercial Standards

Table 6. Summary of Petroleum Hydrocarbons in Soil, Former Avis Headquarters, 900 Old Country Road, Garden City, New York

Parameter (Concentrations in mg/kg)	Part 375 Unrestricted Use	Part 375 Restricted Commercial	Sample Designation: Sample Date: Sample Depth:	GSB-17 1/31/2011 0-2	GSB-17 1/31/2011 2-4	GSB-18 2/3/2011 0-2	GSB-18 2/3/2011 2-4	GSB-19 5/31/2011 0-2 inch	GSB-19 5/31/2011 1-3	GSB-19 5/31/2011 3-5
Diesel Range Organics				17 U	17 U	550	23	64	19 U	18 U
Gasoline Range Organics				2.5 U	2.2 U	2.6 U	2.5 U	2.5 U	2.7 U	2.5 U

J - Estimated value

U - Indicates that the compound was analyzed for but not detected

H - Sample was prepped or analyzed beyond the specified holding time

DUP - Duplicate sample

mg/kg - Milligrams per kilogram

ft bls - Feet below land surface

NYSDEC - New York State Department of Environmental Conservation

-- No NYSDEC Part 375 Restricted Commercial Standards available

Bold data indicates that parameter was detected above the NYSDEC

Part 375 Unrestricted Use Standards

Shaded data indicates that parameter was detected above the NYSDEC

Part 375 Restricted Commercial Standards

Table 6. Summary of Petroleum Hydrocarbons in Soil, Former Avis Headquarters, 900 Old Country Road, Garden City, New York

Parameter (Concentrations in mg/kg)	Part 375	Part 375	Sample Designation:							
	Unrestricted	Restricted	Sample Date:							
	Use	Commercial	Sample Depth:							
			GSB-19	GSB-19	GSB-20	GSB-20	GSB-20	GSB-20	GSB-20	GSB-20
			5/31/2011	5/31/2011	6/1/2011	6/1/2011	6/1/2011	6/1/2011	6/1/2011	6/1/2011
			8-10	17-19	0-2 inches	1-3	3-5	8-10	17-19	
Diesel Range Organics			18 U	18 U	45	21 U	19 U	17 U	18 U	
Gasoline Range Organics			2.4 U	2.3 U	2.3 U	2.8 U	2.5 U	2.4 U	2.5 U	

J - Estimated value

U - Indicates that the compound was analyzed for but not detected

H - Sample was prepped or analyzed beyond the specified holding time

DUP - Duplicate sample

mg/kg - Milligrams per kilogram

ft bls - Feet below land surface

NYSDEC - New York State Department of Environmental Conservation

-- No NYSDEC Part 375 Restricted Commercial Standards available

Bold data indicates that parameter was detected above the NYSDEC

Part 375 Unrestricted Use Standards

Shaded data indicates that parameter was detected above the NYSDEC

Part 375 Restricted Commercial Standards

Table 6. Summary of Petroleum Hydrocarbons in Soil, Former Avis Headquarters, 900 Old Country Road, Garden City, New York

Parameter (Concentrations in mg/kg)	Part 375 Unrestricted Use	Part 375 Restricted Commercial	Sample Designation: Sample Date: Sample Depth:	GSB-20 DUP 6/1/2011 17-19	GSB-21 6/1/2011 0-2 inches	GSB-21 6/1/2011 1-3	GSB-21 6/1/2011 3-5	GSB-21 6/1/2011 8-10	GSB-21 6/1/2011 17-19
Diesel Range Organics				71	44	20 U	18 U	18 U	18 U
Gasoline Range Organics				2.6 U	2.6 U	2.7 U	2.6 U	2.3 U	2.4 U

J - Estimated value

U - Indicates that the compound was analyzed for but not detected

H - Sample was prepped or analyzed beyond the specified holding time

DUP - Duplicate sample

mg/kg - Milligrams per kilogram

ft bls - Feet below land surface

NYSDEC - New York State Department of Environmental Conservation

-- No NYSDEC Part 375 Restricted Commercial Standards available

Bold data indicates that parameter was detected above the NYSDEC

Part 375 Unrestricted Use Standards

Shaded data indicates that parameter was detected above the NYSDEC

Part 375 Restricted Commercial Standards

Table 6. Summary of Petroleum Hydrocarbons in Soil, Former Avis Headquarters, 900 Old Country Road, Garden City, New York

Parameter (Concentrations in mg/kg)	Part 375 Unrestricted Use	Part 375 Restricted Commercial	Sample Designation: Sample Date: Sample Depth:	GSB-23 5/31/2011 0-2 inch	GSB-23 5/31/2011 1-3	GSB-23 5/31/2011 3-5	GSB-23 5/31/2011 8-10	GSB-23 5/31/2011 18-20	GSB-24 5/31/2011 0-2 inch
Diesel Range Organics				22	18 U	18 U	18 U	19 U	260
Gasoline Range Organics				2.3 U	2.6 U	2.5 U	2.3 U	2.4 U	2.6 U

J - Estimated value

U - Indicates that the compound was analyzed for but not detected

H - Sample was prepped or analyzed beyond the specified holding time

DUP - Duplicate sample

mg/kg - Milligrams per kilogram

ft bls - Feet below land surface

NYSDEC - New York State Department of Environmental Conservation

-- No NYSDEC Part 375 Restricted Commercial Standards available

Bold data indicates that parameter was detected above the NYSDEC

Part 375 Unrestricted Use Standards

Shaded data indicates that parameter was detected above the NYSDEC

Part 375 Restricted Commercial Standards

Table 6. Summary of Petroleum Hydrocarbons in Soil, Former Avis Headquarters, 900 Old Country Road, Garden City, New York

Parameter (Concentrations in mg/kg)	Part 375 Unrestricted Use	Part 375 Restricted Commercial	Sample Designation: Sample Date: Sample Depth:	GSB-24 5/31/2011 1-3	GSB-24 5/31/2011 3-5	GSB-24 5/31/2011 8-10	GSB-24 5/31/2011 17-19	GSB-25 5/31/2011 0-2 inch	GSB-25 5/31/2011 1-3
Diesel Range Organics				19 U	18 U	18 U	18 U	34	48
Gasoline Range Organics				2.7 U	2.4 U	2.3 U	2.5 U	2.2 U	2.6 U

J - Estimated value

U - Indicates that the compound was analyzed for but not detected

H - Sample was prepped or analyzed beyond the specified holding time

DUP - Duplicate sample

mg/kg - Milligrams per kilogram

ft bls - Feet below land surface

NYSDEC - New York State Department of Environmental Conservation

-- No NYSDEC Part 375 Restricted Commercial Standards available

Bold data indicates that parameter was detected above the NYSDEC

Part 375 Unrestricted Use Standards

Shaded data indicates that parameter was detected above the NYSDEC

Part 375 Restricted Commercial Standards

Table 6. Summary of Petroleum Hydrocarbons in Soil, Former Avis Headquarters, 900 Old Country Road, Garden City, New York

Parameter (Concentrations in mg/kg)	Part 375	Part 375	Sample Designation:	GSB-25	GSB-25	GSB-25	GSB-26	GSB-26	GSB-26	GSB-26
	Unrestricted	Restricted	Sample Date:	5/31/2011	5/31/2011	5/31/2011	6/3/2011	6/3/2011	6/3/2011	6/3/2011
	Use	Commercial	Sample Depth:	3-5	8-10	18-20	0-2 inches	1-3	3-5	8-10
Diesel Range Organics				160	280	18 U	510	84	20 U	19 U
Gasoline Range Organics				2.4 U	2.3 U	2.7 U	3.3 U	3.1 U	2.8 U	2.4 U

J - Estimated value

U - Indicates that the compound was analyzed for but not detected

H - Sample was prepped or analyzed beyond the specified holding time

DUP - Duplicate sample

mg/kg - Milligrams per kilogram

ft bls - Feet below land surface

NYSDEC - New York State Department of Environmental Conservation

-- No NYSDEC Part 375 Restricted Commercial Standards available

Bold data indicates that parameter was detected above the NYSDEC

Part 375 Unrestricted Use Standards

Shaded data indicates that parameter was detected above the NYSDEC

Part 375 Restricted Commercial Standards

Table 6. Summary of Petroleum Hydrocarbons in Soil, Former Avis Headquarters, 900 Old Country Road, Garden City, New York

Parameter (Concentrations in mg/kg)	Part 375 Unrestricted Use	Part 375 Restricted Commercial	Sample Designation: Sample Date: Sample Depth:	GSB-26 6/3/2011 18-20	GSB-30 2/1/2011 0-2	GSB-30 2/1/2011 2-4	GSB-30DUP 2/1/2011 2-4	GSB-32 2/1/2011 0-2	GSB-32 2/1/2011 2-4	GSB-32 2/1/2011 8-10
Diesel Range Organics				18 U	19 U	180	190	19 U	190	6500
Gasoline Range Organics				2.4 U	2.6 U	2.4 U	2.3 U	2.8 U	2.6 U	2.5 U

J - Estimated value

U - Indicates that the compound was analyzed for but not detected

H - Sample was prepped or analyzed beyond the specified holding time

DUP - Duplicate sample

mg/kg - Milligrams per kilogram

ft bls - Feet below land surface

NYSDEC - New York State Department of Environmental Conservation

-- No NYSDEC Part 375 Restricted Commercial Standards available

Bold data indicates that parameter was detected above the NYSDEC

Part 375 Unrestricted Use Standards

Shaded data indicates that parameter was detected above the NYSDEC

Part 375 Restricted Commercial Standards

Table 6. Summary of Petroleum Hydrocarbons in Soil, Former Avis Headquarters, 900 Old Country Road, Garden City, New York

Parameter (Concentrations in mg/kg)	Part 375	Part 375	Sample Designation: Sample Date: Sample Depth:	GSB-32DUP	GSB-32E	GSB-32E	GSB-32N	GSB-32N	GSB-32S	GSB-32S
	Unrestricted	Restricted		2/1/2011	2/2/2011	2/2/2011	2/2/2011	2/2/2011	2/2/2011	2/2/2011
	Use	Commercial		8-10	0-2	4-6	0-2	2-4	0-2	2-4
Diesel Range Organics				270	35	18 U	25	34	18 U	20 U
Gasoline Range Organics				2.8 U	2.5 U	2.5 U	2.4 U	2.8 U	2.4 U	2.5 U

J - Estimated value

U - Indicates that the compound was analyzed for but not detected

H - Sample was prepped or analyzed beyond the specified holding time

DUP - Duplicate sample

mg/kg - Milligrams per kilogram

ft bls - Feet below land surface

NYSDEC - New York State Department of Environmental Conservation

-- No NYSDEC Part 375 Restricted Commercial Standards available

Bold data indicates that parameter was detected above the NYSDEC

Part 375 Unrestricted Use Standards

Shaded data indicates that parameter was detected above the NYSDEC

Part 375 Restricted Commercial Standards

Table 6. Summary of Petroleum Hydrocarbons in Soil, Former Avis Headquarters, 900 Old Country Road, Garden City, New York

Parameter (Concentrations in mg/kg)	Part 375 Unrestricted Use	Part 375 Restricted Commercial	Sample Designation: Sample Date: Sample Depth:	GSB-32W 2/3/2011 0-2	GSB-32W 2/3/2011 2-4	GSB-32W 2/3/2011 10-12	GSB-33 2/2/2011 0-2	GSB-33 2/2/2011 2-4	GSB-34 6/3/2011 0-2 inches
Diesel Range Organics				18 U	68	100	73	89	18 U
Gasoline Range Organics				2.5 U	2.6 U	2.4 U	2.3 U	2.5 U	2.7 U

J - Estimated value

U - Indicates that the compound was analyzed for but not detected

H - Sample was prepped or analyzed beyond the specified holding time

DUP - Duplicate sample

mg/kg - Milligrams per kilogram

ft bls - Feet below land surface

NYSDEC - New York State Department of Environmental Conservation

-- No NYSDEC Part 375 Restricted Commercial Standards available

Bold data indicates that parameter was detected above the NYSDEC

Part 375 Unrestricted Use Standards

Shaded data indicates that parameter was detected above the NYSDEC

Part 375 Restricted Commercial Standards

Table 6. Summary of Petroleum Hydrocarbons in Soil, Former Avis Headquarters, 900 Old Country Road, Garden City, New York

Parameter (Concentrations in mg/kg)	Part 375	Part 375	Sample Designation: GSB-34 DUP GSB-34 GSB-34 GSB-34 GSB-34 GSB-36 GSB-36							
	Unrestricted	Restricted	Sample Date: 6/3/2011 6/3/2011 6/3/2011 6/3/2011 6/3/2011 6/2/2011 6/2/2011							
	Use	Commercial	Sample Depth: 0-2 inches 1-3 3-5 8-10 17-19 0-2 inches 1-3							
Diesel Range Organics			18 U	18 U	18 U	19 U	18 U	18 U	19 U	
Gasoline Range Organics			2.7 U	2.5 U	2.3 U	2.5 U	2.5 U	2.5 U	2.7 U	

J - Estimated value

U - Indicates that the compound was analyzed for but not detected

H - Sample was prepped or analyzed beyond the specified holding time

DUP - Duplicate sample

mg/kg - Milligrams per kilogram

ft bls - Feet below land surface

NYSDEC - New York State Department of Environmental Conservation

-- No NYSDEC Part 375 Restricted Commercial Standards available

Bold data indicates that parameter was detected above the NYSDEC

Part 375 Unrestricted Use Standards

Shaded data indicates that parameter was detected above the NYSDEC

Part 375 Restricted Commercial Standards

Table 6. Summary of Petroleum Hydrocarbons in Soil, Former Avis Headquarters, 900 Old Country Road, Garden City, New York

Parameter (Concentrations in mg/kg)	Part 375 Unrestricted Use	Part 375 Restricted Commercial	Sample Designation: Sample Date: Sample Depth:	GSB-36 6/2/2011 3-5	GSB-36 6/2/2011 8-10	GSB-36 6/2/2011 16-18	GSB-37 6/2/2011 0-2 inches	GSB-37 6/2/2011 1-3	GSB-37 6/2/2011 3-5	GSB-37 6/2/2011 8-10
Diesel Range Organics				18 U	17 U	18 U	20 U	19 U	19 U	18 U
Gasoline Range Organics				2.2 U	2.5 U	2.6 U	2.8 U	2.4 U	2.6 U	2.3 U

J - Estimated value

U - Indicates that the compound was analyzed for but not detected

H - Sample was prepped or analyzed beyond the specified holding time

DUP - Duplicate sample

mg/kg - Milligrams per kilogram

ft bls - Feet below land surface

NYSDEC - New York State Department of Environmental Conservation

-- No NYSDEC Part 375 Restricted Commercial Standards available

Bold data indicates that parameter was detected above the NYSDEC

Part 375 Unrestricted Use Standards

Shaded data indicates that parameter was detected above the NYSDEC

Part 375 Restricted Commercial Standards

Table 6. Summary of Petroleum Hydrocarbons in Soil, Former Avis Headquarters, 900 Old Country Road, Garden City, New York

Parameter (Concentrations in mg/kg)	Part 375 Unrestricted Use	Part 375 Restricted Commercial	Sample Designation: Sample Date: Sample Depth:	GSB-37 6/2/2011 16-18	GSB-38 6/2/2011 0-2 inches	GSB-38 DUP 6/2/2011 0-2	GSB-38 6/2/2011 1-3	GSB-38 6/2/2011 3-5	GSB-38 6/2/2011 8-10
Diesel Range Organics				18 U	38	48	20 U	18 U	17 U
Gasoline Range Organics				2.3 U	2.5 U	2.5 U	2.8 U	2.4 U	2.5 U

J - Estimated value

U - Indicates that the compound was analyzed for but not detected

H - Sample was prepped or analyzed beyond the specified holding time

DUP - Duplicate sample

mg/kg - Milligrams per kilogram

ft bls - Feet below land surface

NYSDEC - New York State Department of Environmental Conservation

-- No NYSDEC Part 375 Restricted Commercial Standards available

Bold data indicates that parameter was detected above the NYSDEC

Part 375 Unrestricted Use Standards

Shaded data indicates that parameter was detected above the NYSDEC

Part 375 Restricted Commercial Standards

Table 6. Summary of Petroleum Hydrocarbons in Soil, Former Avis Headquarters, 900 Old Country Road, Garden City, New York

Parameter (Concentrations in mg/kg)	Part 375 Unrestricted Use	Part 375 Restricted Commercial	Sample Designation: Sample Date: Sample Depth:	GSB-38 6/2/2011 17.5-19.5	GSB-39 6/1/2011 0-2 inches	GSB-39 6/1/2011 1-3	GSB-39 6/1/2011 3-5	GSB-39 6/1/2011 8-10	GSB-39 6/1/2011 18-20	GSB-40 6/1/2011 0-2 inches
Diesel Range Organics				18 U	340	18 U	17 U	18 U	18 U	18 U
Gasoline Range Organics				2.5 U	2.5 U	2.5 U	2.4 U	2.3 U	2.5 U	2.5 U

J - Estimated value

U - Indicates that the compound was analyzed for but not detected

H - Sample was prepped or analyzed beyond the specified holding time

DUP - Duplicate sample

mg/kg - Milligrams per kilogram

ft bls - Feet below land surface

NYSDEC - New York State Department of Environmental Conservation

-- No NYSDEC Part 375 Restricted Commercial Standards available

Bold data indicates that parameter was detected above the NYSDEC

Part 375 Unrestricted Use Standards

Shaded data indicates that parameter was detected above the NYSDEC

Part 375 Restricted Commercial Standards

Table 6. Summary of Petroleum Hydrocarbons in Soil, Former Avis Headquarters, 900 Old Country Road, Garden City, New York

Parameter (Concentrations in mg/kg)	Part 375 Unrestricted Use	Part 375 Restricted Commercial	Sample Designation: Sample Date: Sample Depth:	GSB-40 DUP 6/1/2011 0-2	GSB-40 6/1/2011 1-3	GSB-40 6/1/2011 3-5	GSB-40 6/1/2011 8-10	GSB-40 6/1/2011 17-19	GSB-41 6/1/2011 0-2 inches
Diesel Range Organics				18 U	18 U	17 U	18 U	17 U	25
Gasoline Range Organics				2.5 U	2.4 U	2.5 U	2.5 U	2.5 U	2.5 U

J - Estimated value

U - Indicates that the compound was analyzed for but not detected

H - Sample was prepped or analyzed beyond the specified holding time

DUP - Duplicate sample

mg/kg - Milligrams per kilogram

ft bls - Feet below land surface

NYSDEC - New York State Department of Environmental Conservation

-- No NYSDEC Part 375 Restricted Commercial Standards available

Bold data indicates that parameter was detected above the NYSDEC

Part 375 Unrestricted Use Standards

Shaded data indicates that parameter was detected above the NYSDEC

Part 375 Restricted Commercial Standards

Table 6. Summary of Petroleum Hydrocarbons in Soil, Former Avis Headquarters, 900 Old Country Road, Garden City, New York

Parameter (Concentrations in mg/kg)	Part 375 Unrestricted Use	Part 375 Restricted Commercial	Sample Designation: Sample Date: Sample Depth:	GSB-41 6/1/2011 1-3	GSB-41 6/1/2011 3-5	GSB-41 6/1/2011 8-10	GSB-41 6/1/2011 18-20	GSB-42 6/2/2011 0-2 inches	GSB-42 6/2/2011 1-3	GSB-42 6/2/2011 3-5
Diesel Range Organics				18 U	18 U	17 U	18 U	72	21 U	19 U
Gasoline Range Organics				2.3 U	2.4 U	2.3 U	2.5 U	2.4 U	2.7 U	2.5 U

J - Estimated value

U - Indicates that the compound was analyzed for but not detected

H - Sample was prepped or analyzed beyond the specified holding time

DUP - Duplicate sample

mg/kg - Milligrams per kilogram

ft bls - Feet below land surface

NYSDEC - New York State Department of Environmental Conservation

-- No NYSDEC Part 375 Restricted Commercial Standards available

Bold data indicates that parameter was detected above the NYSDEC

Part 375 Unrestricted Use Standards

Shaded data indicates that parameter was detected above the NYSDEC

Part 375 Restricted Commercial Standards

Table 6. Summary of Petroleum Hydrocarbons in Soil, Former Avis Headquarters, 900 Old Country Road, Garden City, New York

Parameter (Concentrations in mg/kg)	Part 375 Unrestricted Use	Part 375 Restricted Commercial	Sample Designation: Sample Date: Sample Depth:	GSB-42 6/2/2011 8-10	GSB-42 6/2/2011 17-19	GSB-44 1/31/2011 0-2	GSB-44 1/31/2011 2-4	GSB-45 6/2/2011 0-2 inches	GSB-45 6/2/2011 1-3	GSB-45 6/2/2011 3-5
Diesel Range Organics				17 U	18 U	24	18 U	18 U	19 U	18 U
Gasoline Range Organics				2.4 U	2.4 U	2.5 U	2.5 U	2.5 U	2.7 U	2.5 U

J - Estimated value

U - Indicates that the compound was analyzed for but not detected

H - Sample was prepped or analyzed beyond the specified holding time

DUP - Duplicate sample

mg/kg - Milligrams per kilogram

ft bls - Feet below land surface

NYSDEC - New York State Department of Environmental Conservation

-- No NYSDEC Part 375 Restricted Commercial Standards available

Bold data indicates that parameter was detected above the NYSDEC

Part 375 Unrestricted Use Standards

Shaded data indicates that parameter was detected above the NYSDEC

Part 375 Restricted Commercial Standards

Table 6. Summary of Petroleum Hydrocarbons in Soil, Former Avis Headquarters, 900 Old Country Road, Garden City, New York

Parameter (Concentrations in mg/kg)	Part 375	Part 375	Sample Designation:		GSB-45	GSB-45	LP-1	LP-1	LP-2	LP-2
	Unrestricted	Restricted	Sample Date:		6/2/2011	6/2/2011	11/15/2010	11/15/2010	11/15/2010	11/15/2010
	Use	Commercial	Sample Depth:		8-10	16-18	10-12	14-16	10-12	14-16
Diesel Range Organics					17 U	18 U	18 U	18 U	40	18 U
Gasoline Range Organics					2.2 U	2.4 U	2.4 U	2.5 U	2.6 U H	2.2 U H

J - Estimated value

U - Indicates that the compound was analyzed for but not detected

H - Sample was prepped or analyzed beyond the specified holding time

DUP - Duplicate sample

mg/kg - Milligrams per kilogram

ft bls - Feet below land surface

NYSDEC - New York State Department of Environmental Conservation

-- No NYSDEC Part 375 Restricted Commercial Standards available

Bold data indicates that parameter was detected above the NYSDEC

Part 375 Unrestricted Use Standards

Shaded data indicates that parameter was detected above the NYSDEC

Part 375 Restricted Commercial Standards

Table 6. Summary of Petroleum Hydrocarbons in Soil, Former Avis Headquarters, 900 Old Country Road, Garden City, New York

Parameter (Concentrations in mg/kg)	Part 375 Unrestricted Use	Part 375 Restricted Commercial	Sample Designation: Sample Date: Sample Depth:	LP-3 11/15/2010 10-12	LP-3 11/15/2010 14-16	LP-4 2/3/2011 10-11	LP-4 11/15/2010 14-16	LP-4 2/3/2011 14-16	LP-5 11/15/2010 10-12
Diesel Range Organics				18 U	18 U	190	18 U	17 U	18 U
Gasoline Range Organics				2.3 U	2.5 U	2.5 U	2.5 U H	2.2 U	2.4 U H

J - Estimated value

U - Indicates that the compound was analyzed for but not detected

H - Sample was prepped or analyzed beyond the specified holding time

DUP - Duplicate sample

mg/kg - Milligrams per kilogram

ft bls - Feet below land surface

NYSDEC - New York State Department of Environmental Conservation

-- No NYSDEC Part 375 Restricted Commercial Standards available

Bold data indicates that parameter was detected above the NYSDEC

Part 375 Unrestricted Use Standards

Shaded data indicates that parameter was detected above the NYSDEC

Part 375 Restricted Commercial Standards

Table 6. Summary of Petroleum Hydrocarbons in Soil, Former Avis Headquarters, 900 Old Country Road, Garden City, New York

Parameter (Concentrations in mg/kg)	Part 375 Unrestricted Use	Part 375 Restricted Commercial	Sample Designation: Sample Date: Sample Depth:	LP-5 11/15/2010 14-16	LP-6 11/15/2010 10-12	LP-6 11/15/2010 14-16	LP-7 11/15/2010 10-12	LP-7DUP 11/15/2010 10-12	LP-7 11/15/2010 14-16
Diesel Range Organics				18 U	18 U	18 U	17 U	18 U	18 U
Gasoline Range Organics				2.3 U H	2.4 U H	2.4 U H	2.3 U H	2.4 U H	2.4 U H

J - Estimated value

U - Indicates that the compound was analyzed for but not detected

H - Sample was prepped or analyzed beyond the specified holding time

DUP - Duplicate sample

mg/kg - Milligrams per kilogram

ft bls - Feet below land surface

NYSDEC - New York State Department of Environmental Conservation

-- No NYSDEC Part 375 Restricted Commercial Standards available

Bold data indicates that parameter was detected above the NYSDEC

Part 375 Unrestricted Use Standards

Shaded data indicates that parameter was detected above the NYSDEC

Part 375 Restricted Commercial Standards

Table 6. Summary of Petroleum Hydrocarbons in Soil, Former Avis Headquarters, 900 Old Country Road, Garden City, New York

Parameter (Concentrations in mg/kg)	Part 375 Unrestricted Use	Part 375 Restricted Commercial	Sample Designation: Sample Date: Sample Depth:	LP-8 11/15/2010 10-12	LP-8 11/15/2010 14-16	LP-9 11/15/2010 10-12	LP-9 11/15/2010 14-16	LP-10 11/15/2010 10-12	LP-10 11/15/2010 14-16
Diesel Range Organics				18 U	18 U	18 U	18 U	18 U	18 U
Gasoline Range Organics				2.5 U H	2.3 U H	2.5 U H	2.3 U H	2.3 U H	2.2 U H

J - Estimated value

U - Indicates that the compound was analyzed for but not detected

H - Sample was prepped or analyzed beyond the specified holding time

DUP - Duplicate sample

mg/kg - Milligrams per kilogram

ft bls - Feet below land surface

NYSDEC - New York State Department of Environmental Conservation

-- No NYSDEC Part 375 Restricted Commercial Standards available

Bold data indicates that parameter was detected above the NYSDEC

Part 375 Unrestricted Use Standards

Shaded data indicates that parameter was detected above the NYSDEC

Part 375 Restricted Commercial Standards

Table 6. Summary of Petroleum Hydrocarbons in Soil, Former Avis Headquarters, 900 Old Country Road, Garden City, New York

Parameter (Concentrations in mg/kg)	Part 375 Unrestricted Use	Part 375 Restricted Commercial	Sample Designation: Sample Date: Sample Depth:	LP-11 11/15/2010 15-17	LP-11 11/15/2010 19-21	LP-12 11/15/2010 11-13	LP-12 11/15/2010 17-19	LP-13 11/15/2010 10-12	LP-13 11/15/2010 15-17
Diesel Range Organics				18 U	18 U	32	18 U	18 U	18 U
Gasoline Range Organics				2.3 U H	2.3 U H	2.3 U H	2.3 U H	2.5 U H	2.4 U H

J - Estimated value

U - Indicates that the compound was analyzed for but not detected

H - Sample was prepped or analyzed beyond the specified holding time

DUP - Duplicate sample

mg/kg - Milligrams per kilogram

ft bls - Feet below land surface

NYSDEC - New York State Department of Environmental Conservation

-- No NYSDEC Part 375 Restricted Commercial Standards available

Bold data indicates that parameter was detected above the NYSDEC

Part 375 Unrestricted Use Standards

Shaded data indicates that parameter was detected above the NYSDEC

Part 375 Restricted Commercial Standards

Table 6. Summary of Petroleum Hydrocarbons in Soil, Former Avis Headquarters, 900 Old Country Road, Garden City, New York

Parameter (Concentrations in mg/kg)	Part 375 Unrestricted Use	Part 375 Restricted Commercial	Sample Designation: Sample Date: Sample Depth:	LP-14 11/15/2010 14-16	LP-15 2/3/2011 12-13	LP-15 11/16/2010 14-16	LP-15 2/3/2011 14-16	LP-16 11/16/2010 10-12	LP-16 11/16/2010 14-16
Diesel Range Organics				18 U	17 U	18 U	20 U	18 U	28
Gasoline Range Organics				2.5 U H	2.4 U	2.4 U	2.6 U	2.2 U	2.4 U

J - Estimated value

U - Indicates that the compound was analyzed for but not detected

H - Sample was prepped or analyzed beyond the specified holding time

DUP - Duplicate sample

mg/kg - Milligrams per kilogram

ft bls - Feet below land surface

NYSDEC - New York State Department of Environmental Conservation

-- No NYSDEC Part 375 Restricted Commercial Standards available

Bold data indicates that parameter was detected above the NYSDEC

Part 375 Unrestricted Use Standards

Shaded data indicates that parameter was detected above the NYSDEC

Part 375 Restricted Commercial Standards

Table 6. Summary of Petroleum Hydrocarbons in Soil, Former Avis Headquarters, 900 Old Country Road, Garden City, New York

Parameter (Concentrations in mg/kg)	Part 375 Unrestricted Use	Part 375 Restricted Commercial	Sample Designation: Sample Date: Sample Depth:	LP-17 11/16/2010 10-12	LP-17 11/16/2010 14-16	LP-18 11/16/2010 10-12	LP-18 11/16/2010 14-16	LP-19 11/16/2010 10-12	LP-19 11/16/2010 14-16
Diesel Range Organics				18 U	18 U	18 U	18 U	18 U	18 U H
Gasoline Range Organics				2.5 U	2.3 U	2.5 U	2.3 U	2.4 U	2.4 U

J - Estimated value

U - Indicates that the compound was analyzed for but not detected

H - Sample was prepped or analyzed beyond the specified holding time

DUP - Duplicate sample

mg/kg - Milligrams per kilogram

ft bls - Feet below land surface

NYSDEC - New York State Department of Environmental Conservation

-- No NYSDEC Part 375 Restricted Commercial Standards available

Bold data indicates that parameter was detected above the NYSDEC

Part 375 Unrestricted Use Standards

Shaded data indicates that parameter was detected above the NYSDEC

Part 375 Restricted Commercial Standards

Table 6. Summary of Petroleum Hydrocarbons in Soil, Former Avis Headquarters, 900 Old Country Road, Garden City, New York

Parameter (Concentrations in mg/kg)	Part 375 Unrestricted Use	Part 375 Restricted Commercial	Sample Designation: Sample Date: Sample Depth:	LP-20 11/16/2010 10-12	LP-20 11/16/2010 14-16	LP-21 11/16/2010 14-16	LP-21DUP 11/16/2010 14-16	LP-22 2/3/2011 12-13	LP-22 11/16/2010 14-16
Diesel Range Organics				280	24	18 U	18 U	17 U	100
Gasoline Range Organics				2.6 U	2.3 U	2.5 U	2.5 U	2.5 U	2.4 U

J - Estimated value

U - Indicates that the compound was analyzed for but not detected

H - Sample was prepped or analyzed beyond the specified holding time

DUP - Duplicate sample

mg/kg - Milligrams per kilogram

ft bls - Feet below land surface

NYSDEC - New York State Department of Environmental Conservation

-- No NYSDEC Part 375 Restricted Commercial Standards available

Bold data indicates that parameter was detected above the NYSDEC

Part 375 Unrestricted Use Standards

Shaded data indicates that parameter was detected above the NYSDEC

Part 375 Restricted Commercial Standards

Table 6. Summary of Petroleum Hydrocarbons in Soil, Former Avis Headquarters, 900 Old Country Road, Garden City, New York

Parameter (Concentrations in mg/kg)	Part 375 Unrestricted Use	Part 375 Restricted Commercial	Sample Designation: Sample Date: Sample Depth:	LP-22 2/3/2011 14-16	LP-23 2/3/2011 12-13	LP-23 11/16/2010 14-16	LP-23DUP 11/16/2010 14-16	LP-23 2/3/2011 14-16	LP-24 11/16/2010 14-16
Diesel Range Organics				18 U	18 U	18 U	18 U	17 U	18 U
Gasoline Range Organics				2.5 U	2.2 U	2.5 U	2.4 U	2.3 U	2.5 U

J - Estimated value

U - Indicates that the compound was analyzed for but not detected

H - Sample was prepped or analyzed beyond the specified holding time

DUP - Duplicate sample

mg/kg - Milligrams per kilogram

ft bls - Feet below land surface

NYSDEC - New York State Department of Environmental Conservation

-- No NYSDEC Part 375 Restricted Commercial Standards available

Bold data indicates that parameter was detected above the NYSDEC

Part 375 Unrestricted Use Standards

Shaded data indicates that parameter was detected above the NYSDEC

Part 375 Restricted Commercial Standards

Table 6. Summary of Petroleum Hydrocarbons in Soil, Former Avis Headquarters, 900 Old Country Road, Garden City, New York

Parameter (Concentrations in mg/kg)	Part 375 Unrestricted Use	Part 375 Restricted Commercial	Sample Designation: Sample Date: Sample Depth:	LP-25 11/16/2010 14-16	LP-26 2/3/2011 12-13	LP-26 11/16/2010 14-16	LP-26 2/3/2011 14-16	LP-27 11/16/2010 14-16	LP-28 11/16/2010 14-16
Diesel Range Organics				18 U	60	18 U	19 U	18 U	18 U
Gasoline Range Organics				2.4 U	2.7 U	2.5 U	2.9 U	2.3 U	2.3 U

J - Estimated value

U - Indicates that the compound was analyzed for but not detected

H - Sample was prepped or analyzed beyond the specified holding time

DUP - Duplicate sample

mg/kg - Milligrams per kilogram

ft bls - Feet below land surface

NYSDEC - New York State Department of Environmental Conservation

-- No NYSDEC Part 375 Restricted Commercial Standards available

Bold data indicates that parameter was detected above the NYSDEC

Part 375 Unrestricted Use Standards

Shaded data indicates that parameter was detected above the NYSDEC

Part 375 Restricted Commercial Standards

Table 6. Summary of Petroleum Hydrocarbons in Soil, Former Avis Headquarters, 900 Old Country Road, Garden City, New York

Parameter (Concentrations in mg/kg)	Part 375 Unrestricted Use	Part 375 Restricted Commercial	Sample Designation: Sample Date: Sample Depth:	LP-29 11/16/2010 10-12	LP-29 2/4/2011 10-12	LP-29 11/16/2010 14-16	LP-29 2/4/2011 14-16	LP-29DUP 2/4/2011 14-16	LP-29 2/4/2011 15-16	LP-29 2/4/2011 18-20
Diesel Range Organics				18 U	18 U	17 U	18 U	110	18 U	18 U
Gasoline Range Organics				2.3 U	2.2 U	2.3 U	2.4 U	2.5 U	2.3 U	2.3 U

J - Estimated value

U - Indicates that the compound was analyzed for but not detected

H - Sample was prepped or analyzed beyond the specified holding time

DUP - Duplicate sample

mg/kg - Milligrams per kilogram

ft bls - Feet below land surface

NYSDEC - New York State Department of Environmental Conservation

-- No NYSDEC Part 375 Restricted Commercial Standards available

Bold data indicates that parameter was detected above the NYSDEC

Part 375 Unrestricted Use Standards

Shaded data indicates that parameter was detected above the NYSDEC

Part 375 Restricted Commercial Standards

Table 6. Summary of Petroleum Hydrocarbons in Soil, Former Avis Headquarters, 900 Old Country Road, Garden City, New York

Parameter (Concentrations in mg/kg)	Part 375 Unrestricted Use	Part 375 Restricted Commercial	Sample Designation: Sample Date: Sample Depth:	MW-17A 2/1/2011 20-22	MW-20 11/17/2010 18-20	MW-21 1/31/2011 20-22
Diesel Range Organics				18 U	18 U	18 U
Gasoline Range Organics				2.6 U	2.3 U	2.6 U

J - Estimated value

U - Indicates that the compound was analyzed for but not detected

H - Sample was prepped or analyzed beyond the specified holding time

DUP - Duplicate sample

mg/kg - Milligrams per kilogram

ft bls - Feet below land surface

NYSDEC - New York State Department of Environmental Conservation

-- No NYSDEC Part 375 Restricted Commercial Standards available

Bold data indicates that parameter was detected above the NYSDEC

Part 375 Unrestricted Use Standards

Shaded data indicates that parameter was detected above the NYSDEC

Part 375 Restricted Commercial Standards

Table 7. Summary of Water-Level Data, Former Avis Headquarters, 900 Old Country Road, Garden City, New York

Well Designation	Date Measured	Measuring Point Elevation	Depth to Product (ft)	Depth to Water (ft)	Corrected Elevation	Comments
MW-01	2/11/2010	82.87	-	19.41	63.46	
MW-02	2/11/2010	NS	-	20.27	NM	
MW-03	2/11/2010	NS	-	21.94	NM	
MW-04	2/11/2010	NS	-	22.12	NM	
MW-05	2/11/2010	NS	-	22.18	NM	
MW-06	2/11/2010	NS	-	NM	NM	Not Found
MW-07	2/11/2010	NS	-	19.10	NM	
MW-08	2/11/2010	NS	-	20.51	NM	
MW-09	2/11/2010	83.62	-	20.86	62.76	
MW-09A	2/11/2010	83.42	-	DRY	NM	Destroyed
MW-10	2/11/2010	83.40	-	20.40	63.00	
MW-11	2/11/2010	83.33	-	20.60	62.73	
MW-12	2/11/2010	83.52	-	20.73	62.79	
MW-12A	2/11/2010	83.49	-	20.70	62.79	
MW-13	2/11/2010	83.26	-	20.61	62.65	
MW-14	2/11/2010	82.67	-	20.10	62.57	
MW-15	2/11/2010	83.04	-	19.63	63.41	
MW-16	2/11/2010	NS	-	NM	NM	No Access
MW-17	2/11/2010	84.07	-	21.18	62.89	
MW-17A	2/11/2010	84.37	-	21.42	62.95	
MW-18	2/11/2010	82.71	-	19.70	63.01	
MW-19	2/11/2010	NS	-	19.65	NM	
MW-20	2/11/2010	83.40	-	20.50	62.90	
MW-21	2/11/2010	NS	-	20.14	NM	

NS - Not Surveyed

NM - Not Measured

Notes:

1. All depths are presented in feet
2. Groundwater elevations are presented in feet as referenced to mean sea level.

Table 8. Summary of Volatile Organic Compounds in Groundwater, Former Avis Headquarters, 900 Old Country Road, Garden City, New York

Parameter (Concentrations in µg/L)	NYSDEC AWQSGVs (µg/L)	Sample Designation: Sample Date:	MW-1 2/8/2011	MW-2 2/9/2011	MW-3 2/9/2011	MW-4 2/10/2011	MW-4 DUP 2/10/2011	MW-5 2/10/2011	MW-7 2/10/2011	MW-8 2/10/2011
1,1,1-Trichloroethane	5		0.5 U	0.5 U	0.5 U	0.5 U	0.5 U	0.5 U	0.5 U	0.5 U
1,1,2,2-Tetrachloroethane	5		0.5 U	0.5 U	0.5 U	0.5 U	0.5 U	0.5 U	0.5 U	0.5 U
1,1,2-Trichloroethane	1		0.5 U	0.5 U	0.5 U	0.5 U	0.5 U	0.5 U	0.5 U	0.5 U
1,1-Dichloroethane	5		0.5 U	0.22 J	0.17 J	0.5 U	0.5 U	0.5 U	0.5 U	0.5 U
1,1-Dichloroethene	5		0.5 U	0.5 U	0.5 U	0.5 U	0.5 U	0.5 U	0.5 U	0.5 U
1,2,4-Trichlorobenzene	5		0.5 U	0.5 U	0.5 U	0.5 U	0.5 U	0.5 U	0.5 U	0.5 U
1,2-Dibromo-3-Chloropropane	0.04		0.5 U	0.5 U	0.5 U	0.5 U	0.5 U	0.5 U	0.5 U	0.5 U
1,2-Dibromoethane	5		0.5 U	0.5 U	0.5 U	0.5 U	0.5 U	0.5 U	0.5 U	0.5 U
1,2-Dichlorobenzene	3		0.5 U	0.5 U	0.5 U	0.5 U	0.5 U	0.5 U	0.5 U	0.5 U
1,2-Dichloroethane	0.6		0.5 U	0.5 U	0.5 U	0.5 U	0.5 U	0.5 U	0.5 U	0.5 U
1,2-Dichloropropane	1		0.5 U	0.5 U	0.5 U	0.5 U	0.5 U	0.5 U	0.5 U	0.5 U
1,3-Dichlorobenzene	3		0.5 U	0.5 U	0.5 U	0.5 U	0.5 U	0.5 U	0.5 U	0.5 U
1,4-Dichlorobenzene	3		0.5 U	0.5 U	0.5 U	0.5 U	0.5 U	0.5 U	0.5 U	0.5 U
2-Butanone (MEK)	50		0.67 J B	0.61 J B	0.64 J B	0.67 J B	0.62 J B	0.52 J B	0.5 J B	0.52 J B
2-Hexanone	50		2 U	2 U	2 U	2 U	2 U	2 U	2 U	2 U
4-Methyl-2-pentanone (MIBK)	--		2 U	2 U	2 U	2 U	2 U	2 U	2 U	2 U
Acetone	50		0.74 J B	1.6 J	0.87 J	1.3 J B	1.2 J	0.87 J B	0.85 J B	1 J B
Benzene	1		0.5 U	0.5 U	0.5 U	0.5 U	0.5 U	0.5 U	0.5 U	0.5 U
Bromodichloromethane	50		0.35 J	1.6	1.3	0.5 U	0.5 U	0.5 U	0.1 J	0.5 U
Bromoform	50		0.5 U	0.5 U	0.5 U	0.5 U	0.5 U	0.5 U	0.5 U	0.5 U
Bromomethane	5		1 U	1 U	1 U	1 U	1 U	1 U	1 U	1 U
Carbon disulfide	60		0.5 U	0.5 U	0.5 U	0.5 U	0.5 U	0.5 U	0.5 U	0.5 U
Carbon tetrachloride	5		0.5 U	0.5 U	0.5 U	0.5 U	0.5 U	0.5 U	0.5 U	0.5 U
Chlorobenzene	5		0.5 U	0.5 U	0.5 U	0.5 U	0.5 U	0.5 U	0.5 U	0.5 U
Chloroethane	5		1 U	1 U	1 U	1 U	1 U	1 U	1 U	1 U
Chloroform	7		0.52	2.5	3.2	0.28 J	0.5 U	0.5 U	8.9	0.5 U
Chloromethane	--		0.5 U	0.5 U	0.5 U	0.5 U	0.5 U	0.5 U	0.5 U	0.5 U
cis-1,2-Dichloroethene	5		0.5 U	0.5 U	0.5 U	0.5 U	0.5 U	0.5 U	0.5 U	0.5 U
cis-1,3-Dichloropropene	5		0.5 U	0.5 U	0.5 U	0.5 U	0.5 U	0.5 U	0.5 U	0.5 U
Cyclohexane	--		0.5 U	0.5 U	0.5 U	0.5 U	0.5 U	0.5 U	0.5 U	0.5 U
Dibromochloromethane	50		0.23 J	1.2	0.72	0.5 U	0.5 U	0.5 U	0.5 U	0.5 U
Dichlorodifluoromethane	5		1 U	1 U *	1 U *	1 U *	1 U *	1 U *	1 U *	1 U *
Ethylbenzene	5		0.5 U	0.5 U	0.5 U	0.5 U	0.5 U	0.5 U	0.5 U	0.5 U
Freon 113	--		0.5 U	0.5 U	0.5 U	0.5 U	0.5 U	0.5 U	0.5 U	0.5 U
Isopropylbenzene	5		0.5 U	0.5 U	0.5 U	0.5 U	0.5 U	0.5 U	0.5 U	0.5 U

Table 8. Summary of Volatile Organic Compounds in Groundwater, Former Avis Headquarters, 900 Old Country Road, Garden City, New York

Parameter (Concentrations in µg/L)	NYSDEC AWQSGVs (µg/L)	Sample Designation: Sample Date:	MW-1 2/8/2011	MW-2 2/9/2011	MW-3 2/9/2011	MW-4 2/10/2011	MW-4 DUP 2/10/2011	MW-5 2/10/2011	MW-7 2/10/2011	MW-8 2/10/2011
Methyl acetate	--		0.5 U	0.5 U	0.5 U	0.5 U	0.5 U	0.5 U	0.5 U	0.5 U
Methylcyclohexane	--		0.5 U	0.5 U	0.5 U	0.5 U	0.5 U	0.5 U	0.5 U	0.5 U
Methylene chloride	5		2 U	2 U	2 U	2 U	2 U	2 U	2 U	2 U
MTBE	10		0.5 U	0.5 U	0.5 U	0.5 U	0.5 U	0.5 U	0.5 U	0.5 U
Styrene	5		0.5 U	0.5 U	0.5 U	0.5 U	0.5 U	0.5 U	0.5 U	0.5 U
Tetrachloroethene	5		0.5 U	0.5 U	0.5 U	0.5 U	0.5 U	0.16 J	0.5 U	0.5 U
Toluene	5		0.5 U	0.5 U	0.5 U	0.5 U	0.5 U	0.5 U	0.5 U	0.5 U
trans-1,2-Dichloroethene	5		0.5 U	0.5 U	0.5 U	0.5 U	0.5 U	0.5 U	0.5 U	0.5 U
trans-1,3-Dichloropropene	--		0.5 U	0.5 U	0.5 U	0.5 U	0.5 U	0.5 U	0.5 U	0.5 U
Trichloroethene	5		0.5 U	0.5 U	0.5 U	0.5 U	0.5 U	0.5 U	0.5 U	0.2 J
Trichlorofluoromethane	5		0.5 U	0.5 U	0.5 U	0.5 U	0.5 U	0.5 U	0.16 J	0.26 J
Vinyl chloride	2		0.5 U	0.5 U	0.5 U	0.5 U	0.5 U	0.5 U	0.5 U	0.5 U
Xylenes (total)	5		1 U	1 U	1 U	1 U	1 U	1 U	1 U	1 U

NYSDEC - New York State Department of Environmental Conservation

AWQSGVs - Ambient Water-Quality Standards and Guidance Values

µg/L -Micrograms per liter

J - Estimated Value

U - Compound was analyzed for but not detected

DUP - Duplicate

-- No NYSDEC AWQSGV available

Bold data indicates that parameter was detected above the NYSDEC AWQSGVs

Table 8. Summary of Volatile Organic Compounds in Groundwater, Former Avis Headquarters, 900 Old Country Road, Garden City, New York

Parameter (Concentrations in µg/L)	NYSDEC AWQSGVs (µg/L)	Sample Designation: Sample Date:	MW-9 2/11/2011	MW-10 2/9/2011	MW-11 2/9/2011	MW-12 2/11/2011	MW-12 DUP 2/11/2011	MW-12A 2/11/2011	MW-13 2/9/2011
1,1,1-Trichloroethane	5		0.5 U	0.5 U	0.5 U	0.5 U	0.5 U	0.5 U	0.5 U
1,1,2,2-Tetrachloroethane	5		0.5 U	0.5 U	0.5 U	0.5 U	0.5 U	0.5 U	0.5 U
1,1,2-Trichloroethane	1		0.5 U	0.5 U	0.5 U	0.5 U	0.5 U	0.5 U	0.5 U
1,1-Dichloroethane	5		0.5 U	0.5 U	0.5 U	0.5 U	0.5 U	0.5 U	0.5 U
1,1-Dichloroethene	5		0.5 U	0.5 U	0.5 U	0.5 U	0.5 U	0.5 U	0.5 U
1,2,4-Trichlorobenzene	5		0.5 U	0.5 U	0.5 U	0.17 J	0.5 U	0.5 U	0.5 U
1,2-Dibromo-3-Chloropropane	0.04		0.5 U	0.5 U	0.5 U	0.5 U	0.5 U	0.5 U	0.5 U
1,2-Dibromoethane	5		0.5 U	0.5 U	0.5 U	0.5 U	0.5 U	0.5 U	0.5 U
1,2-Dichlorobenzene	3		0.5 U	0.5 U	0.5 U	0.5 U	0.5 U	0.5 U	0.5 U
1,2-Dichloroethane	0.6		0.5 U	0.5 U	0.5 U	0.5 U	0.5 U	0.5 U	0.5 U
1,2-Dichloropropane	1		0.5 U	0.5 U	0.5 U	0.5 U	0.5 U	0.5 U	0.5 U
1,3-Dichlorobenzene	3		0.5 U	0.5 U	0.5 U	0.5 U	0.5 U	0.5 U	0.5 U
1,4-Dichlorobenzene	3		0.5 U	0.5 U	0.5 U	0.5 U	0.5 U	0.5 U	0.5 U
2-Butanone (MEK)	50		2 U	0.67 J B	0.69 J B	2 U	2 U	0.33 J	0.61 J B
2-Hexanone	50		2 U	2 U	2 U	2 U	2 U	2 U	2 U
4-Methyl-2-pentanone (MIBK)	--		2 U	2 U	2 U	2 U	2 U	2 U	2 U
Acetone	50		0.59 J B	1.6 J	1.1 J	2 U	2 U	1.3 J B	1.1 J
Benzene	1		0.5 U	0.5 U	0.5 U	0.5 U	0.5 U	0.5 U	0.5 U
Bromodichloromethane	50		0.5 U	0.5 U	0.5 U	0.5 U	0.5 U	0.5 U	0.5 U
Bromoform	50		0.5 U	0.5 U	0.5 U	0.5 U	0.5 U	0.5 U	0.5 U
Bromomethane	5		1 U	1 U	1 U	1 U	1 U	1 U	1 U
Carbon disulfide	60		0.5 U	0.5 U	0.5 U	0.5 U	0.5 U	0.5 U	0.5 U
Carbon tetrachloride	5		0.5 U	0.5 U	0.5 U	0.5 U	0.5 U	0.5 U	0.5 U
Chlorobenzene	5		0.5 U	0.5 U	0.5 U	0.5 U	0.5 U	0.5 U	0.5 U
Chloroethane	5		1 U	1 U	1 U	1 U	1 U	1 U	1 U
Chloroform	7		0.12 J	0.16 J	0.13 J	0.5 U	0.21 J	0.43 J	0.5 U
Chloromethane	--		0.5 U	0.5 U	0.5 U	0.5 U	0.5 U	0.5 U	0.5 U
cis-1,2-Dichloroethene	5		0.5 U	0.5 U	1.7	0.24 J	0.5 U	0.5 U	0.23 J
cis-1,3-Dichloropropene	5		0.5 U	0.5 U	0.5 U	0.5 U	0.5 U	0.5 U	0.5 U
Cyclohexane	--		0.5 U	0.5 U	0.5 U	0.5 U	0.5 U	0.5 U	0.5 U
Dibromochloromethane	50		0.5 U	0.5 U	0.5 U	0.5 U	0.5 U	0.5 U	0.5 U
Dichlorodifluoromethane	5		1 U *	1 U *	1 U *	1 U	1 U	1 U *	1 U *
Ethylbenzene	5		0.5 U	0.5 U	0.5 U	0.5 U	0.5 U	0.5 U	0.5 U
Freon 113	--		0.5 U	0.5 U	0.5 U	0.5 U	0.5 U	0.5 U	0.5 U
Isopropylbenzene	5		0.5 U	0.5 U	0.5 U	0.5 U	0.5 U	0.5 U	0.5 U

Table 8. Summary of Volatile Organic Compounds in Groundwater, Former Avis Headquarters, 900 Old Country Road, Garden City, New York

Parameter (Concentrations in µg/L)	NYSDEC AWQSGVs (µg/L)	Sample Designation: Sample Date:	MW-9 2/11/2011	MW-10 2/9/2011	MW-11 2/9/2011	MW-12 2/11/2011	MW-12 DUP 2/11/2011	MW-12A 2/11/2011	MW-13 2/9/2011
Methyl acetate	--		0.5 U	0.5 U	0.5 U	0.5 U	0.5 U	0.5 U	0.5 U
Methylcyclohexane	--		0.5 U	0.5 U	0.5 U	0.5 U	0.5 U	0.5 U	0.5 U
Methylene chloride	5		2 U	2 U	2 U	2 U	2 U	2 U	2 U
MTBE	10		0.5 U	0.5 U	0.5 U	0.5 U	0.5 U	0.33 J	0.5 U
Styrene	5		0.5 U	0.5 U	0.5 U	0.5 U	0.5 U	0.5 U	0.5 U
Tetrachloroethene	5		32	0.59	0.31 J	1.2	1.1	0.2 J	0.27 J
Toluene	5		0.5 U	0.5 U	0.5 U	0.5 U	0.5 U	0.5 U	0.5 U
trans-1,2-Dichloroethene	5		0.5 U	0.5 U	0.5 U	0.5 U	0.5 U	0.5 U	0.5 U
trans-1,3-Dichloropropene	--		0.5 U	0.5 U	0.5 U	0.5 U	0.5 U	0.5 U	0.5 U
Trichloroethene	5		1.2	0.77	15	4.3	3.6	0.5 U	3.9
Trichlorofluoromethane	5		0.32 J	0.5 U	0.5 U	0.5 U	0.5 U	0.5 U	0.5 U
Vinyl chloride	2		0.5 U	0.5 U	0.5 U	0.5 U	0.5 U	0.5 U	0.5 U
Xylenes (total)	5		1 U	1 U	1 U	1 U	1 U	1 U	1 U

NYSDEC - New York State Department of Environmental Conservation

AWQSGVs - Ambient Water-Quality Standards and Guidance Values

µg/L -Micrograms per liter

J - Estimated Value

U - Compound was analyzed for but not detected

DUP - Duplicate

-- No NYSDEC AWQSGV available

Bold data indicates that parameter was detected above the NYSDEC AWQSGVs

Table 8. Summary of Volatile Organic Compounds in Groundwater, Former Avis Headquarters, 900 Old Country Road, Garden City, New York

Parameter (Concentrations in µg/L)	NYSDEC AWQSGVs (µg/L)	Sample Designation: Sample Date:	MW-14 2/9/2011	MW-15 2/8/2011	MW-17 2/10/2011	MW-17A 2/10/2011	MW-18 2/9/2011	MW-19 2/9/2011	MW-20 2/10/2011	MW-21 2/9/2011
1,1,1-Trichloroethane	5		0.5 U	0.5 U	1.5	0.5 U	0.5 U	0.5 U	0.5 U	0.5 U
1,1,2,2-Tetrachloroethane	5		0.5 U	0.5 U	0.5 U	0.5 U	0.5 U	0.5 U	0.5 U	0.5 U
1,1,2-Trichloroethane	1		0.5 U	0.5 U	0.5 U	0.5 U	0.5 U	0.5 U	0.5 U	0.5 U
1,1-Dichloroethane	5		0.5 U	0.5 U	0.5 U	0.5 U	0.5 U	0.5 U	0.5 U	0.5 U
1,1-Dichloroethene	5		0.5 U	0.5 U	0.5 U	0.5 U	0.5 U	0.5 U	0.5 U	0.5 U
1,2,4-Trichlorobenzene	5		0.5 U	0.5 U	0.5 U	0.5 U	0.5 U	0.5 U	0.5 U	0.5 U
1,2-Dibromo-3-Chloropropane	0.04		0.5 U	0.5 U	0.5 U	0.5 U	0.5 U	0.5 U	0.5 U	0.5 U
1,2-Dibromoethane	5		0.5 U	0.5 U	0.5 U	0.5 U	0.5 U	0.5 U	0.5 U	0.5 U
1,2-Dichlorobenzene	3		0.5 U	0.5 U	0.5 U	0.5 U	0.5 U	0.5 U	0.5 U	0.5 U
1,2-Dichloroethane	0.6		0.5 U	0.5 U	0.5 U	0.5 U	0.5 U	0.5 U	0.5 U	0.5 U
1,2-Dichloropropane	1		0.5 U	0.5 U	0.5 U	0.5 U	0.5 U	0.5 U	0.5 U	0.5 U
1,3-Dichlorobenzene	3		0.5 U	0.5 U	0.5 U	0.5 U	0.5 U	0.5 U	0.5 U	0.5 U
1,4-Dichlorobenzene	3		0.5 U	0.5 U	0.5 U	0.5 U	0.5 U	0.5 U	0.5 U	0.5 U
2-Butanone (MEK)	50		0.54 J B	0.67 J B	2 U	0.77 J B	0.53 J B	0.41 J B	0.64 J B	0.52 J B
2-Hexanone	50		2 U	2 U	2 U	2 U	2 U	2 U	2 U	2 U
4-Methyl-2-pentanone (MIBK)	--		2 U	2 U	2 U	2 U	2 U	2 U	2 U	2 U
Acetone	50		0.93 J	0.95 J B	1.2 J B	0.96 J B	1.3 J	1.3 J	1.8 J B	1.2 J
Benzene	1		0.5 U	0.5 U	0.5 U	0.5 U	0.5 U	0.5 U	0.5 U	0.5 U
Bromodichloromethane	50		0.5 U	0.5 U	0.5 U	0.5 U	0.5 U	0.5 U	0.5 U	0.5 U
Bromoform	50		0.5 U	0.5 U	0.5 U	0.5 U	0.5 U	0.5 U	0.5 U	0.5 U
Bromomethane	5		1 U	1 U	1 U	1 U	1 U	1 U	1 U	1 U
Carbon disulfide	60		0.5 U	0.5 U	0.5 U	0.21 J	0.5 U	0.5 U	0.5 U	0.5 U
Carbon tetrachloride	5		0.5 U	0.5 U	0.5 U	0.5 U	0.5 U	0.5 U	0.5 U	0.5 U
Chlorobenzene	5		0.5 U	0.5 U	0.5 U	0.5 U	0.5 U	0.5 U	0.5 U	0.5 U
Chloroethane	5		1 U	1 U	1 U	1 U	1 U	1 U	1 U	1 U
Chloroform	7		0.5 U	0.5 U	0.5 U	0.12 J	0.2 J	0.5 U	6.5	1.6
Chloromethane	--		0.5 U	0.5 U	0.5 U	0.5 U	0.5 U	0.5 U	0.5 U	0.5 U
cis-1,2-Dichloroethene	5		0.5 U	0.5 U	0.5 U	0.5 U	0.5 U	0.5 U	0.5 U	0.5 U
cis-1,3-Dichloropropene	5		0.5 U	0.5 U	0.5 U	0.5 U	0.5 U	0.5 U	0.5 U	0.5 U
Cyclohexane	--		0.5 U	0.5 U	0.5 U	0.5 U	0.5 U	0.5 U	0.5 U	0.5 U
Dibromochloromethane	50		0.5 U	0.5 U	0.5 U	0.5 U	0.5 U	0.5 U	0.5 U	0.5 U
Dichlorodifluoromethane	5		1 U *	1 U	1 U *	1 U *	1 U *	1 U *	1 U *	1 U *
Ethylbenzene	5		0.5 U	0.5 U	0.5 U	0.5 U	0.5 U	0.5 U	0.5 U	0.5 U
Freon 113	--		0.5 U	0.5 U	0.5 U	0.5 U	0.5 U	0.5 U	0.5 U	0.5 U
Isopropylbenzene	5		0.5 U	0.5 U	0.5 U	0.5 U	0.5 U	0.5 U	0.5 U	0.5 U

Table 8. Summary of Volatile Organic Compounds in Groundwater, Former Avis Headquarters, 900 Old Country Road, Garden City, New York

Parameter (Concentrations in µg/L)	NYSDEC AWQSGVs (µg/L)	Sample Designation: Sample Date:	MW-14 2/9/2011	MW-15 2/8/2011	MW-17 2/10/2011	MW-17A 2/10/2011	MW-18 2/9/2011	MW-19 2/9/2011	MW-20 2/10/2011	MW-21 2/9/2011
Methyl acetate	--		0.5 U	0.5 U	0.5 U	0.5 U	0.5 U	0.5 U	0.5 U	0.5 U
Methylcyclohexane	--		0.5 U	0.5 U	0.5 U	0.5 U	0.5 U	0.5 U	0.5 U	0.5 U
Methylene chloride	5		2 U	2 U	2 U	2 U	2 U	2 U	2 U	2 U
MTBE	10		0.5 U	0.5 U	0.5 U	0.5 U	0.5 U	0.5 U	0.5 U	0.5 U
Styrene	5		0.5 U	0.5 U	0.5 U	0.5 U	0.5 U	0.5 U	0.5 U	0.5 U
Tetrachloroethene	5		0.5 U	0.5 U	25	0.55	0.5 U	0.5 U	0.5 U	0.36 J
Toluene	5		0.5 U	0.5 U	0.5 U	0.5 U	0.5 U	0.5 U	0.5 U	0.5 U
trans-1,2-Dichloroethene	5		0.5 U	0.5 U	0.5 U	0.5 U	0.5 U	0.5 U	0.5 U	0.5 U
trans-1,3-Dichloropropene	--		0.5 U	0.5 U	0.5 U	0.5 U	0.5 U	0.5 U	0.5 U	0.5 U
Trichloroethene	5		0.13 J	0.5 U	1.3	0.5 U	1.6	0.65	0.5 U	1.5
Trichlorofluoromethane	5		0.5 U	0.5 U	0.5 U	0.5 U	0.5 U	0.5 U	0.1 J	0.5 U
Vinyl chloride	2		0.5 U	0.5 U	0.5 U	0.5 U	0.5 U	0.5 U	0.5 U	0.5 U
Xylenes (total)	5		1 U	1 U	1 U	1 U	1 U	1 U	1 U	1 U

NYSDEC - New York State Department of Environmental Conservation

AWQSGVs - Ambient Water-Quality Standards and Guidance Values

µg/L -Micrograms per liter

J - Estimated Value

U - Compound was analyzed for but not detected

DUP - Duplicate

-- No NYSDEC AWQSGV available

Bold data indicates that parameter was detected above the NYSDEC AWQSGVs

Table 8. Summary of Volatile Organic Compounds in Groundwater, Former Avis Headquarters, 900 Old Country Road, Garden City, New York

Parameter (Concentrations in µg/L)	NYSDEC AWQSGVs (µg/L)	Sample Designation: Sample Date:	FB-020811 2/8/2011	FB-020911 2/9/2011	FB-021011 2/10/2011	FB-021111 2/11/2011
1,1,1-Trichloroethane	5		0.5 U	0.5 U	0.5 U	0.5 U
1,1,2,2-Tetrachloroethane	5		0.5 U	0.5 U	0.5 U	0.5 U
1,1,2-Trichloroethane	1		0.5 U	0.5 U	0.5 U	0.5 U
1,1-Dichloroethane	5		0.5 U	0.5 U	0.5 U	0.5 U
1,1-Dichloroethene	5		0.5 U	0.5 U	0.5 U	0.5 U
1,2,4-Trichlorobenzene	5		0.5 U	0.5 U	0.5 U	0.5 U
1,2-Dibromo-3-Chloropropane	0.04		0.5 U	0.5 U	0.5 U	0.5 U
1,2-Dibromoethane	5		0.5 U	0.5 U	0.5 U	0.5 U
1,2-Dichlorobenzene	3		0.5 U	0.5 U	0.5 U	0.5 U
1,2-Dichloroethane	0.6		0.5 U	0.5 U	0.5 U	0.5 U
1,2-Dichloropropane	1		0.5 U	0.5 U	0.5 U	0.5 U
1,3-Dichlorobenzene	3		0.5 U	0.5 U	0.5 U	0.5 U
1,4-Dichlorobenzene	3		0.5 U	0.5 U	0.5 U	0.5 U
2-Butanone (MEK)	50		2 U	4.4 B	3.4 B	8.8
2-Hexanone	50		2 U	2 U	2 U	2 U
4-Methyl-2-pentanone (MIBK)	--		2 U	2 U	2 U	2 U
Acetone	50		2.5 B	3.1	2.9 B	2.4
Benzene	1		0.5 U	0.5 U	0.5 U	0.5 U
Bromodichloromethane	50		0.5 U	0.5 U	0.5 U	0.5 U
Bromoform	50		0.5 U	0.5 U	0.5 U	0.5 U
Bromomethane	5		1 U	1 U	1 U	1 U
Carbon disulfide	60		0.5 U	0.5 U	0.5 U	0.5 U
Carbon tetrachloride	5		0.5 U	0.5 U	0.5 U	0.5 U
Chlorobenzene	5		0.5 U	0.5 U	0.5 U	0.5 U
Chloroethane	5		1 U	1 U	1 U	1 U
Chloroform	7		0.5 U	0.5 U	0.5 U	0.5 U
Chloromethane	--		0.5 U	0.5 U	0.5 U	0.5 U
cis-1,2-Dichloroethene	5		0.5 U	0.5 U	0.5 U	0.5 U
cis-1,3-Dichloropropene	5		0.5 U	0.5 U	0.5 U	0.5 U
Cyclohexane	--		0.5 U	0.5 U	0.5 U	0.5 U
Dibromochloromethane	50		0.5 U	0.5 U	0.5 U	0.5 U
Dichlorodifluoromethane	5		1 U	1 U *	1 U *	1 U
Ethylbenzene	5		0.5 U	0.5 U	0.5 U	0.5 U
Freon 113	--		0.5 U	0.5 U	0.5 U	0.5 U
Isopropylbenzene	5		0.5 U	0.5 U	0.5 U	0.5 U

Table 8. Summary of Volatile Organic Compounds in Groundwater, Former Avis Headquarters, 900 Old Country Road, Garden City, New York

Parameter (Concentrations in µg/L)	NYSDEC AWQSGVs (µg/L)	Sample Designation: Sample Date:	FB-020811 2/8/2011	FB-020911 2/9/2011	FB-021011 2/10/2011	FB-021111 2/11/2011
Methyl acetate	--		0.5 U	0.5 U	0.5 U	0.5 U
Methylcyclohexane	--		0.5 U	0.5 U	0.5 U	0.5 U
Methylene chloride	5		2 U	0.52 J B	0.53 J	0.27 J B
MTBE	10		0.5 U	0.5 U	0.5 U	0.5 U
Styrene	5		0.5 U	0.5 U	0.5 U	0.5 U
Tetrachloroethene	5		0.5 U	0.5 U	0.5 U	0.5 U
Toluene	5		0.81	0.5 U	0.5 U	0.5 U
trans-1,2-Dichloroethene	5		0.5 U	0.5 U	0.5 U	0.5 U
trans-1,3-Dichloropropene	--		0.5 U	0.5 U	0.5 U	0.5 U
Trichloroethene	5		0.5 U	0.5 U	0.5 U	0.5 U
Trichlorofluoromethane	5		0.5 U	0.5 U	0.5 U	0.5 U
Vinyl chloride	2		0.5 U	0.5 U	0.5 U	0.5 U
Xylenes (total)	5		1 U	1 U	1 U	1 U

NYSDEC - New York State Department of Environmental Conservation

AWQSGVs - Ambient Water-Quality Standards and Guidance Values

µg/L -Micrograms per liter

J - Estimated Value

U - Compound was analyzed for but not detected

DUP - Duplicate

-- No NYSDEC AWQSGV available

Bold data indicates that parameter was detected above the NYSDEC AWQSGVs

Table 8. Summary of Volatile Organic Compounds in Groundwater, Former Avis Headquarters, 900 Old Country Road, Garden City, New York

Parameter (Concentrations in µg/L)	NYSDEC AWQSGVs (µg/L)	Sample Designation: Sample Date:	MW-1 2/8/2011	MW-2 2/9/2011	MW-3 2/9/2011	MW-4 2/10/2011	MW-4 DUP 2/10/2011	MW-5 2/10/2011	MW-7 2/10/2011
2,2'-oxybis (1-chloropropane)	5		4 U	4 U	4 U	4 U	4 U	4 U	4 U
2,4,5-Trichlorophenol	--		10 U	10 U	10 U	10 U	10 U	10 U	10 U
2,4,6-Trichlorophenol	--		4 U	4 U	4 U	4 U	4 U	4 U	4 U
2,4-Dichlorophenol	5		4 U	4 U	4 U	4 U	4 U	4 U	4 U
2,4-Dimethylphenol	50		4 U	4 U	4 U	4 U	4 U	4 U	4 U
2,4-Dinitrophenol	10		25 U	25 U	25 U	25 U	25 U	25 U	25 U
2,4-Dinitrotoluene	5		4 U	4 U	4 U	4 U	4 U	4 U	4 U
2,6-Dinitrotoluene	5		4 U	4 U	4 U	4 U	4 U	4 U	4 U
2-Chloronaphthalene	10		4 U	4 U	4 U	4 U	4 U	4 U	4 U
2-Chlorophenol	--		4 U	4 U	4 U	4 U	4 U	4 U	4 U
2-Methylnaphthalene	--		4 U	4 U	4 U	4 U	4 U	4 U	4 U
2-Methylphenol	--		4 U	4 U	4 U	4 U	4 U	4 U	4 U
2-Nitroaniline	5		4 U	4 U	4 U	4 U	4 U	4 U	4 U
2-Nitrophenol	--		4 U	4 U	4 U	4 U	4 U	4 U	4 U
3,3'-Dichlorobenzidine	5		4 U	4 U	4 U	4 U	4 U	4 U	4 U
3-Nitroaniline	5		4 U	4 U	4 U	4 U	4 U	4 U	4 U
4,6-Dinitro-2-methylphenol	--		25 U	25 U	25 U	25 U	25 U	25 U	25 U
4-Bromophenyl phenyl ether	--		4 U	4 U	4 U	4 U	4 U	4 U	4 U
4-Chloro-3-methylphenol	--		5 U	5 U	5 U	5 U	5 U	5 U	5 U
4-Chloroaniline	5		4 U	4 U	4 U	4 U	4 U	4 U	4 U
4-Chlorophenyl phenyl ether	--		4 U	4 U	4 U	4 U	4 U	4 U	4 U
4-Methylphenol	--		4 U	4 U	4 U	4 U	4 U	4 U	4 U
4-Nitroaniline	5		4 U	4 U	4 U	4 U	4 U	4 U	4 U
4-Nitrophenol	--		10 U	10 U	10 U	10 U	10 U	10 U	10 U
Acenaphthene	20		4 U	4 U	4 U	4 U	4 U	4 U	4 U
Acenaphthylene	20		4 U	4 U	4 U	4 U	4 U	4 U	4 U
Acetophenone	--		4 U	4 U	4 U	4 U	4 U	4 U	4 U
Anthracene	50		4 U	4 U	4 U	4 U	4 U	4 U	4 U
Atrazine	--		4 U	4 U	4 U	4 U	4 U	4 U	4 U
Benzaldehyde	--		10 U	10 U	10 U	10 U	10 U	10 U	10 U
Benzo[a]anthracene	0.002		4 U	4 U	4 U	4 U	4 U	4 U	4 U
Benzo[a]pyrene	0		4 U	4 U	4 U	4 U	4 U	4 U	4 U
Benzo[b]fluoranthene	0.002		4 U	4 U	4 U	4 U	4 U	4 U	4 U
Benzo[g,h,i]perylene	--		4 U	4 U	4 U	4 U	4 U	4 U	4 U
Benzo[k]fluoranthene	0.002		4 U	4 U	4 U	4 U	4 U	4 U	4 U
Bis(2-chloroethoxy)methane	5		4 U	4 U	4 U	4 U	4 U	4 U	4 U
Bis(2-chloroethyl) ether	--		4 U	4 U	4 U	4 U	4 U	4 U	4 U
Bis(2-ethylhexyl) phthalate	5		4 U	4 U	4 U	1.4 J B	1.3 J B	1.4 J B	1.4 J B

Table 8. Summary of Volatile Organic Compounds in Groundwater, Former Avis Headquarters, 900 Old Country Road, Garden City, New York

Parameter (Concentrations in µg/L)	NYSDEC AWQSGVs (µg/L)	Sample Designation: Sample Date:	MW-1 2/8/2011	MW-2 2/9/2011	MW-3 2/9/2011	MW-4 2/10/2011	MW-4 DUP 2/10/2011	MW-5 2/10/2011	MW-7 2/10/2011
Butylbenzyl phthalate	50		4 U	4 U	4 U	4 U	4 U	4 U	4 U
Caprolactam	--		4 U	4 U	4 U	1.6 J B	4 U	4 U	4 U
Carbazole	--		4 U	4 U	4 U	4 U	4 U	4 U	4 U
Chrysene	0.002		4 U	4 U	4 U	4 U	4 U	4 U	4 U
Dibenzo[a,h]anthracene	--		4 U	4 U	4 U	4 U	4 U	4 U	4 U
Dibenzofuran	--		4 U	4 U	4 U	4 U	4 U	4 U	4 U
Diethyl phthalate	50		4 U	4 U	4 U	4 U	4 U	4 U	4 U
Dimethyl phthalate	50		4 U	4 U	4 U	4 U	4 U	4 U	4 U
Di-n-butyl phthalate	50		4 U	5.4	5.4	0.5 J B	4 U	4 U	4 U
Di-n-octyl phthalate	--		4 U	4 U	4 U	4 U	4 U	4 U	4 U
Diphenyl	--		4 U	4 U	4 U	4 U	4 U	0.56 J	4 U
Fluoranthene	50		4 U	4 U	1.8 J	4 U	4 U	4 U	4 U
Fluorene	50		4 U	4 U	4 U	4 U	4 U	4 U	4 U
Hexachlorobenzene	0.04		4 U	4 U	4 U	4 U	4 U	4 U	4 U
Hexachlorobutadiene	0.5		4 U	4 U	4 U	4 U	4 U	4 U	4 U
Hexachlorocyclopentadiene	5		4 U	4 U	4 U	4 U	4 U	4 U	4 U
Hexachloroethane	5		4 U	4 U	4 U	4 U	4 U	4 U	4 U
Indeno[1,2,3-cd]pyrene	0.002		4 U	4 U	4 U	4 U	4 U	4 U	4 U
Isophorone	50		4 U	4 U	4 U	4 U	4 U	4 U	4 U
Naphthalene	10		4 U	4 U	4 U	4 U	4 U	4 U	4 U
Nitrobenzene	0.4		4 U	4 U	4 U	4 U	4 U	4 U	4 U
n-Nitrosodi-n-propylamine	--		4 U	4 U	4 U	4 U	4 U	4 U	4 U
n-Nitrosodiphenylamine	50		4 U	4 U	4 U	4 U	4 U	4 U	4 U
Pentachlorophenol	1		25 U	25 U	25 U	25 U	25 U	25 U	25 U
Phenanthrene	50		4 U	4 U	4 U	4 U	4 U	4 U	4 U
Phenol	1		4 U	4 U	4 U	4 U	4 U	4 U	4 U
Pyrene	50		4 U	4 U	4 U	4 U	4 U	4 U	4 U

NYSDEC - New York State Department of Environmental Conservation

AWQSGVs - Ambient Water-Quality Standards and Guidance Values

µg/L -Micrograms per liter

J - Estimated Value

U - Compound was analyzed for but not detected

DUP - Duplicate

-- No NYSDEC AWQSGV available

Bold data indicates that parameter was detected above the NYSDEC AWQSGVs

Table 8. Summary of Volatile Organic Compounds in Groundwater, Former Avis Headquarters, 900 Old Country Road, Garden City, New York

Parameter (Concentrations in µg/L)	NYSDEC AWQSGVs (µg/L)	Sample Designation: Sample Date:	MW-8 2/10/2011	MW-9 2/11/2011	MW-10 2/9/2011	MW-11 2/9/2011	MW-12 2/11/2011	MW-12 DUP 2/11/2011	MW-12A 2/11/2011
2,2'-oxybis (1-chloropropane)	5		4 U	4 U	4 U	4 U	4 U	4 U	4 U
2,4,5-Trichlorophenol	--		10 U	10 U	10 U	10 U	10 U	10 U	10 U
2,4,6-Trichlorophenol	--		4 U	4 U	4 U	4 U	4 U	4 U	4 U
2,4-Dichlorophenol	5		4 U	4 U	4 U	4 U	4 U	4 U	4 U
2,4-Dimethylphenol	50		4 U	4 U	4 U	4 U	4 U	4 U	4 U
2,4-Dinitrophenol	10		25 U	25 U *	25 U	25 U	25 U *	25 U *	25 U *
2,4-Dinitrotoluene	5		4 U	4 U	4 U	4 U	4 U	4 U	4 U
2,6-Dinitrotoluene	5		4 U	4 U	4 U	4 U	4 U	4 U	4 U
2-Chloronaphthalene	10		4 U	4 U	4 U	4 U	4 U	4 U	4 U
2-Chlorophenol	--		4 U	4 U	4 U	4 U	4 U	4 U	4 U
2-Methylnaphthalene	--		4 U	4 U	4 U	4 U	4 U	4 U	4 U
2-Methylphenol	--		4 U	4 U	4 U	4 U	4 U	4 U	4 U
2-Nitroaniline	5		4 U	4 U	4 U	4 U	4 U	4 U	4 U
2-Nitrophenol	--		4 U	4 U	4 U	4 U	4 U	4 U	4 U
3,3'-Dichlorobenzidine	5		4 U	4 U	4 U	4 U	4 U	4 U	4 U
3-Nitroaniline	5		4 U	4 U	4 U	4 U	4 U	4 U	4 U
4,6-Dinitro-2-methylphenol	--		25 U	25 U *	25 U	25 U	25 U *	25 U *	25 U *
4-Bromophenyl phenyl ether	--		4 U	4 U	4 U	4 U	4 U	4 U	4 U
4-Chloro-3-methylphenol	--		5 U	5 U	5 U	5 U	5 U	5 U	5 U
4-Chloroaniline	5		4 U	4 U	4 U	4 U	4 U	4 U	4 U
4-Chlorophenyl phenyl ether	--		4 U	4 U	4 U	4 U	4 U	4 U	4 U
4-Methylphenol	--		4 U	4 U	4 U	4 U	4 U	4 U	4 U
4-Nitroaniline	5		4 U	4 U	4 U	4 U	4 U	4 U	4 U
4-Nitrophenol	--		10 U	10 U	10 U	10 U	10 U	10 U	10 U
Acenaphthene	20		4 U	4 U	4 U	4 U	4 U	4 U	4 U
Acenaphthylene	20		4 U	4 U	4 U	4 U	4 U	4 U	4 U
Acetophenone	--		4 U	4 U	4 U	4 U	4 U	4 U	4 U
Anthracene	50		4 U	4 U	4 U	4 U	4 U	4 U	4 U
Atrazine	--		4 U	4 U	4 U	4 U	4 U	4 U	4 U
Benzaldehyde	--		10 U	10 U	10 U	10 U	10 U	10 U	10 U
Benzo[a]anthracene	0.002		4 U	4 U	4 U	4 U	4 U	4 U	4 U
Benzo[a]pyrene	0		4 U	4 U	4 U	4 U	4 U	4 U	4 U
Benzo[b]fluoranthene	0.002		4 U	4 U	4 U	4 U	4 U	4 U	4 U
Benzo[g,h,i]perylene	--		4 U	4 U	4 U	4 U	4 U	4 U	4 U
Benzo[k]fluoranthene	0.002		4 U	4 U	4 U	4 U	4 U	4 U	4 U
Bis(2-chloroethoxy)methane	5		4 U	4 U	4 U	4 U	4 U	4 U	4 U
Bis(2-chloroethyl) ether	--		4 U	4 U	4 U	4 U	4 U	4 U	4 U
Bis(2-ethylhexyl) phthalate	5		1.3 J B	4 U	1.3 J B	1.7 J B	4 U	4 U	4 U

Table 8. Summary of Volatile Organic Compounds in Groundwater, Former Avis Headquarters, 900 Old Country Road, Garden City, New York

Parameter (Concentrations in µg/L)	NYSDEC AWQSGVs (µg/L)	Sample Designation: Sample Date:	MW-8 2/10/2011	MW-9 2/11/2011	MW-10 2/9/2011	MW-11 2/9/2011	MW-12 2/11/2011	MW-12 DUP 2/11/2011	MW-12A 2/11/2011
Butylbenzyl phthalate	50		4 U	4 U	4 U	4 U	4 U	4 U	4 U
Caprolactam	--		1.4 J B	4 U	1.6 J B	1.4 J B	1.1 J	4 U	4 U
Carbazole	--		4 U	4 U	4 U	4 U	4 U	4 U	4 U
Chrysene	0.002		4 U	4 U	4 U	4 U	4 U	4 U	4 U
Dibenzo[a,h]anthracene	--		4 U	4 U	4 U	4 U	4 U	4 U	4 U
Dibenzofuran	--		4 U	4 U	4 U	4 U	4 U	4 U	4 U
Diethyl phthalate	50		4 U	4 U	4 U	4 U	4 U	4 U	4 U
Dimethyl phthalate	50		4 U	4 U	4 U	4 U	4 U	4 U	4 U
Di-n-butyl phthalate	50		0.4 J B	4 U	0.5 J B	0.51 J B	4 U	4 U	4 U
Di-n-octyl phthalate	--		4 U	4 U	4 U	4 U	4 U	4 U	4 U
Diphenyl	--		4 U	4 U	4 U	4 U	4 U	4 U	4 U
Fluoranthene	50		4 U	4 U	4 U	4 U	4 U	4 U	4 U
Fluorene	50		4 U	4 U	4 U	4 U	4 U	4 U	4 U
Hexachlorobenzene	0.04		4 U	4 U	4 U	4 U	4 U	4 U	4 U
Hexachlorobutadiene	0.5		4 U	4 U	4 U	4 U	4 U	4 U	4 U
Hexachlorocyclopentadiene	5		4 U	4 U	4 U	4 U	4 U	4 U	4 U
Hexachloroethane	5		4 U	4 U	4 U	4 U	4 U	4 U	4 U
Indeno[1,2,3-cd]pyrene	0.002		4 U	4 U	4 U	4 U	4 U	4 U	4 U
Isophorone	50		4 U	4 U	4 U	4 U	4 U	4 U	4 U
Naphthalene	10		4 U	4 U	4 U	4 U	4 U	4 U	4 U
Nitrobenzene	0.4		4 U	4 U	4 U	4 U	4 U	4 U	4 U
n-Nitrosodi-n-propylamine	--		4 U	4 U	4 U	4 U	4 U	4 U	4 U
n-Nitrosodiphenylamine	50		4 U	4 U	4 U	4 U	4 U	4 U	4 U
Pentachlorophenol	1		25 U	25 U	25 U	25 U	25 U	25 U	25 U
Phenanthrene	50		4 U	4 U	4 U	4 U	4 U	4 U	4 U
Phenol	1		4 U	4 U	4 U	4 U	4 U	4 U	4 U
Pyrene	50		4 U	4 U	4 U	4 U	4 U	4 U	4 U

NYSDEC - New York State Department of Environmental Conservation

AWQSGVs - Ambient Water-Quality Standards and Guidance Values

µg/L -Micrograms per liter

J - Estimated Value

U - Compound was analyzed for but not detected

DUP - Duplicate

-- No NYSDEC AWQSGV available

Bold data indicates that parameter was detected above the NYSDEC AWQSGVs

Table 8. Summary of Volatile Organic Compounds in Groundwater, Former Avis Headquarters, 900 Old Country Road, Garden City, New York

Parameter (Concentrations in µg/L)	NYSDEC AWQSGVs (µg/L)	Sample Designation: Sample Date:	MW-13 2/9/2011	MW-14 2/9/2011	MW-15 2/8/2011	MW-17 2/10/2011	MW-17A 2/10/2011	MW-18 2/9/2011	MW-19 2/9/2011	MW-20 2/10/2011
2,2'-oxybis (1-chloropropane)	5		4 U	4 U	4 U	4 U	4 U	4 U	4 U	4 U
2,4,5-Trichlorophenol	--		10 U	10 U	10 U	10 U	10 U	10 U	10 U	10 U
2,4,6-Trichlorophenol	--		4 U	4 U	4 U	4 U	4 U	4 U	4 U	4 U
2,4-Dichlorophenol	5		4 U	4 U	4 U	4 U	4 U	4 U	4 U	4 U
2,4-Dimethylphenol	50		4 U	4 U	4 U	4 U	4 U	4 U	4 U	4 U
2,4-Dinitrophenol	10		25 U	25 U	25 U	25 U	25 U	25 U	25 U	25 U
2,4-Dinitrotoluene	5		4 U	4 U	4 U	4 U	4 U	4 U	4 U	4 U
2,6-Dinitrotoluene	5		4 U	4 U	4 U	4 U	4 U	4 U	4 U	4 U
2-Chloronaphthalene	10		4 U	4 U	4 U	4 U	4 U	4 U	4 U	4 U
2-Chlorophenol	--		4 U	4 U	4 U	4 U	4 U	4 U	4 U	4 U
2-Methylnaphthalene	--		4 U	4 U	4 U	4 U	4 U	4 U	4 U	4 U
2-Methylphenol	--		4 U	4 U	4 U	4 U	4 U	4 U	4 U	4 U
2-Nitroaniline	5		4 U	4 U	4 U	4 U	4 U	4 U	4 U	4 U
2-Nitrophenol	--		4 U	4 U	4 U	4 U	4 U	4 U	4 U	4 U
3,3'-Dichlorobenzidine	5		4 U	4 U	4 U	4 U	4 U	4 U	4 U	4 U
3-Nitroaniline	5		4 U	4 U	4 U	4 U	4 U	4 U	4 U	4 U
4,6-Dinitro-2-methylphenol	--		25 U	25 U	25 U	25 U	25 U	25 U	25 U	25 U
4-Bromophenyl phenyl ether	--		4 U	4 U	4 U	4 U	4 U	4 U	4 U	4 U
4-Chloro-3-methylphenol	--		5 U	5 U	5 U	5 U	5 U	5 U	5 U	5 U
4-Chloroaniline	5		4 U	4 U	4 U	4 U	4 U	4 U	4 U	4 U
4-Chlorophenyl phenyl ether	--		4 U	4 U	4 U	4 U	4 U	4 U	4 U	4 U
4-Methylphenol	--		4 U	4 U	4 U	4 U	4 U	4 U	4 U	4 U
4-Nitroaniline	5		4 U	4 U	4 U	4 U	4 U	4 U	4 U	4 U
4-Nitrophenol	--		10 U	10 U	10 U	10 U	10 U	10 U	10 U	10 U
Acenaphthene	20		4 U	4 U	4 U	4 U	4 U	4 U	4 U	4 U
Acenaphthylene	20		4 U	4 U	4 U	4 U	4 U	4 U	4 U	4 U
Acetophenone	--		4 U	4 U	4 U	4 U	4 U	4 U	4 U	4 U
Anthracene	50		4 U	4 U	4 U	4 U	4 U	4 U	4 U	4 U
Atrazine	--		4 U	4 U	4 U	4 U	4 U	4 U	4 U	4 U
Benzaldehyde	--		10 U	10 U	10 U	10 U	10 U	10 U	10 U	10 U
Benzo[a]anthracene	0.002		4 U	4 U	4 U	4 U	4 U	4 U	4 U	4 U
Benzo[a]pyrene	0		4 U	4 U	4 U	4 U	4 U	4 U	4 U	4 U
Benzo[b]fluoranthene	0.002		4 U	4 U	4 U	4 U	4 U	4 U	4 U	4 U
Benzo[g,h,i]perylene	--		4 U	4 U	4 U	4 U	4 U	4 U	4 U	4 U
Benzo[k]fluoranthene	0.002		4 U	4 U	4 U	4 U	4 U	4 U	4 U	4 U
Bis(2-chloroethoxy)methane	5		4 U	4 U	4 U	4 U	4 U	4 U	4 U	4 U
Bis(2-chloroethyl) ether	--		4 U	4 U	4 U	4 U	4 U	4 U	4 U	4 U
Bis(2-ethylhexyl) phthalate	5		1.4 J B	1.4 J B	4 U	1.2 J B	1.3 J B	1.3 J B	1.5 J B	1.3 J B

Table 8. Summary of Volatile Organic Compounds in Groundwater, Former Avis Headquarters, 900 Old Country Road, Garden City, New York

Parameter (Concentrations in µg/L)	NYSDEC AWQSGVs (µg/L)	Sample Designation: Sample Date:	MW-13 2/9/2011	MW-14 2/9/2011	MW-15 2/8/2011	MW-17 2/10/2011	MW-17A 2/10/2011	MW-18 2/9/2011	MW-19 2/9/2011	MW-20 2/10/2011
Butylbenzyl phthalate	50		4 U	4 U	4 U	4 U	4 U	4 U	4 U	4 U
Caprolactam	--		1 J B	1.5 J B	4 U	4 U	1.4 J B	4 U	1 J B	1.4 J B
Carbazole	--		4 U	4 U	4 U	4 U	4 U	4 U	4 U	4 U
Chrysene	0.002		4 U	4 U	4 U	4 U	4 U	4 U	4 U	4 U
Dibenzo[a,h]anthracene	--		4 U	4 U	4 U	4 U	4 U	4 U	4 U	4 U
Dibenzofuran	--		4 U	4 U	4 U	4 U	4 U	4 U	4 U	4 U
Diethyl phthalate	50		4 U	4 U	4 U	4 U	4 U	4 U	4 U	4 U
Dimethyl phthalate	50		4 U	4 U	4 U	4 U	4 U	4 U	4 U	4 U
Di-n-butyl phthalate	50		0.57 J B	0.57 J B	4 U	0.38 J B	0.42 J B	0.43 J B	0.65 J B	0.46 J B
Di-n-octyl phthalate	--		4 U	4 U	4 U	4 U	4 U	4 U	4 U	4 U
Diphenyl	--		4 U	0.57 J	4 U	4 U	0.57 J	4 U	4 U	4 U
Fluoranthene	50		4 U	4 U	4 U	4 U	4 U	4 U	4 U	0.56 J
Fluorene	50		4 U	4 U	4 U	4 U	4 U	4 U	4 U	4 U
Hexachlorobenzene	0.04		4 U	4 U	4 U	4 U	4 U	4 U	4 U	4 U
Hexachlorobutadiene	0.5		4 U	4 U	4 U	4 U	4 U	4 U	4 U	4 U
Hexachlorocyclopentadiene	5		4 U	4 U	4 U	4 U	4 U	4 U	4 U	4 U
Hexachloroethane	5		4 U	4 U	4 U	4 U	4 U	4 U	4 U	4 U
Indeno[1,2,3-cd]pyrene	0.002		4 U	4 U	4 U	4 U	4 U	4 U	4 U	4 U
Isophorone	50		4 U	4 U	4 U	4 U	4 U	4 U	4 U	4 U
Naphthalene	10		4 U	4 U	4 U	4 U	4 U	4 U	4 U	4 U
Nitrobenzene	0.4		4 U	4 U	4 U	4 U	4 U	4 U	4 U	4 U
n-Nitrosodi-n-propylamine	--		4 U	4 U	4 U	4 U	4 U	4 U	4 U	4 U
n-Nitrosodiphenylamine	50		4 U	4 U	4 U	4 U	4 U	4 U	4 U	4 U
Pentachlorophenol	1		25 U	25 U	25 U	25 U	25 U	25 U	25 U	25 U
Phenanthrene	50		4 U	4 U	4 U	4 U	4 U	4 U	4 U	4 U
Phenol	1		4 U	4 U	4 U	4 U	4 U	4 U	4 U	4 U
Pyrene	50		4 U	4 U	4 U	4 U	4 U	4 U	4 U	0.36 J

NYSDEC - New York State Department of Environmental Conservation

AWQSGVs - Ambient Water-Quality Standards and Guidance Values

µg/L -Micrograms per liter

J - Estimated Value

U - Compound was analyzed for but not detected

DUP - Duplicate

-- No NYSDEC AWQSGV available

Bold data indicates that parameter was detected above the NYSDEC AWQSGVs

Table 8. Summary of Volatile Organic Compounds in Groundwater, Former Avis Headquarters, 900 Old Country Road, Garden City, New York

Parameter (Concentrations in µg/L)	NYSDEC AWQSGVs (µg/L)	Sample Designation: MW-21 Sample Date: 2/9/2011	FB-020811 2/8/2011	FB-020911 2/9/2011	FB-021011 2/10/2011	FB-021111 2/11/2011
2,2'-oxybis (1-chloropropane)	5	4 U	4 U	4 U	4 U	4 U
2,4,5-Trichlorophenol	--	10 U	10 U	10 U	10 U	10 U
2,4,6-Trichlorophenol	--	4 U	4 U	4 U	4 U	4 U
2,4-Dichlorophenol	5	4 U	4 U	4 U	4 U	4 U
2,4-Dimethylphenol	50	4 U	4 U	4 U	4 U	4 U
2,4-Dinitrophenol	10	25 U	25 U	25 U	25 U	25 U *
2,4-Dinitrotoluene	5	4 U	4 U	4 U	4 U	4 U
2,6-Dinitrotoluene	5	4 U	4 U	4 U	4 U	4 U
2-Chloronaphthalene	10	4 U	4 U	4 U	4 U	4 U
2-Chlorophenol	--	4 U	4 U	4 U	4 U	4 U
2-Methylnaphthalene	--	4 U	4 U	4 U	4 U	4 U
2-Methylphenol	--	4 U	4 U	4 U	4 U	4 U
2-Nitroaniline	5	4 U	4 U	4 U	4 U	4 U
2-Nitrophenol	--	4 U	4 U	4 U	4 U	4 U
3,3'-Dichlorobenzidine	5	4 U	4 U	4 U	4 U	4 U
3-Nitroaniline	5	4 U	4 U	4 U	4 U	4 U
4,6-Dinitro-2-methylphenol	--	25 U	25 U	25 U	25 U	25 U *
4-Bromophenyl phenyl ether	--	4 U	4 U	4 U	4 U	4 U
4-Chloro-3-methylphenol	--	5 U	5 U	5 U	5 U	5 U
4-Chloroaniline	5	4 U	4 U	4 U	4 U	4 U
4-Chlorophenyl phenyl ether	--	4 U	4 U	4 U	4 U	4 U
4-Methylphenol	--	4 U	4 U	4 U	4 U	4 U
4-Nitroaniline	5	4 U	4 U	4 U	4 U	4 U
4-Nitrophenol	--	10 U	10 U	10 U	10 U	10 U
Acenaphthene	20	4 U	4 U	4 U	4 U	4 U
Acenaphthylene	20	4 U	4 U	4 U	4 U	4 U
Acetophenone	--	4 U	4 U	4 U	4 U	4 U
Anthracene	50	4 U	4 U	4 U	4 U	4 U
Atrazine	--	4 U	4 U	4 U	4 U	4 U
Benzaldehyde	--	10 U	10 U	1 J	0.92 J	10 U
Benzo[a]anthracene	0.002	4 U	4 U	4 U	4 U	4 U
Benzo[a]pyrene	0	4 U	4 U	4 U	4 U	4 U
Benzo[b]fluoranthene	0.002	4 U	4 U	4 U	4 U	4 U
Benzo[g,h,i]perylene	--	4 U	4 U	4 U	4 U	4 U
Benzo[k]fluoranthene	0.002	4 U	4 U	4 U	4 U	4 U
Bis(2-chloroethoxy)methane	5	4 U	4 U	4 U	4 U	4 U
Bis(2-chloroethyl) ether	--	4 U	4 U	4 U	4 U	4 U
Bis(2-ethylhexyl) phthalate	5	1.6 J B	4 U	1.5 J B	1.1 J B	4 U

Table 8. Summary of Volatile Organic Compounds in Groundwater, Former Avis Headquarters, 900 Old Country Road, Garden City, New York

Parameter (Concentrations in µg/L)	NYSDEC AWQSGVs (µg/L)	Sample Designation: Sample Date:	MW-21 2/9/2011	FB-020811 2/8/2011	FB-020911 2/9/2011	FB-021011 2/10/2011	FB-021111 2/11/2011
Butylbenzyl phthalate	50		4 U	4 U	4 U	4 U	4 U
Caprolactam	--		4 U	4 U	1.1 J B	4 U	4 U
Carbazole	--		4 U	4 U	4 U	4 U	4 U
Chrysene	0.002		4 U	4 U	4 U	4 U	4 U
Dibenzo[a,h]anthracene	--		4 U	4 U	4 U	4 U	4 U
Dibenzofuran	--		4 U	4 U	4 U	4 U	4 U
Diethyl phthalate	50		4 U	4 U	0.58 J	0.48 J	4 U
Dimethyl phthalate	50		4 U	4 U	4 U	4 U	4 U
Di-n-butyl phthalate	50		0.39 J B	4 U	0.66 J B	4 U	4 U
Di-n-octyl phthalate	--		4 U	4 U	4 U	4 U	4 U
Diphenyl	--		4 U	4 U	0.56 J	4 U	4 U
Fluoranthene	50		4 U	4 U	4 U	4 U	4 U
Fluorene	50		4 U	4 U	4 U	4 U	4 U
Hexachlorobenzene	0.04		4 U	4 U	4 U	4 U	4 U
Hexachlorobutadiene	0.5		4 U	4 U	4 U	4 U	4 U
Hexachlorocyclopentadiene	5		4 U	4 U	4 U	4 U	4 U
Hexachloroethane	5		4 U	4 U	4 U	4 U	4 U
Indeno[1,2,3-cd]pyrene	0.002		4 U	4 U	4 U	4 U	4 U
Isophorone	50		4 U	4 U	4 U	4 U	4 U
Naphthalene	10		4 U	4 U	4 U	4 U	4 U
Nitrobenzene	0.4		4 U	4 U	4 U	4 U	4 U
n-Nitrosodi-n-propylamine	--		4 U	4 U	4 U	4 U	4 U
n-Nitrosodiphenylamine	50		4 U	4 U	4 U	4 U	4 U
Pentachlorophenol	1		25 U	25 U	25 U	25 U	25 U
Phenanthrene	50		4 U	4 U	4 U	4 U	4 U
Phenol	1		4 U	4 U	4 U	4 U	4 U
Pyrene	50		4 U	4 U	4 U	4 U	4 U

NYSDEC - New York State Department of Environmental Conservation

AWQSGVs - Ambient Water-Quality Standards and Guidance Values

µg/L -Micrograms per liter

J - Estimated Value

U - Compound was analyzed for but not detected

DUP - Duplicate

-- No NYSDEC AWQSGV available

Bold data indicates that parameter was detected above the NYSDEC AWQSGVs

Table 10. Summary of Metals in Groundwater, Former Avis Headquarters, 900 Old Country Road, Garden City, New York

Parameter (Concentrations in µg/L)	NYSDEC AWQSGVs (µg/L)	Sample Designation: Sample Date:	MW-1 2/8/2011	MW-2 2/9/2011	MW-3 2/9/2011	MW-4 2/10/2011	MW-4 DUP 2/10/2011	MW-5 2/10/2011	MW-7 2/10/2011
Aluminum	--		157	213	1070	754	108 J	1970	586
Antimony	3		4 U	4 U	4 U	4 U	4 U	4 U	4 U
Arsenic	25		2.5 U	2.5 U	2.5 U	2.5 U	2.5 U	0.62 J	2.5 U
Barium	1000		175	64.6	266	16.5	15.8	79.6	61.8
Beryllium	3		2.5 U	2.5 U	2.5 U	2.5 U	2.5 U	2.5 U	2.5 U
Cadmium	5		2.5 U	2.5 U	2.5 U	2.5 U	2.5 U	2.5 U	2.5 U
Calcium	--		35400	52000	85400	42400	43300	59500	62000
Chromium	50		13.2	73.6	13.9	2.3 J	1.2 J	1.9 J	1.4 J
Cobalt	--		2.5 U	2.5 U	2.5 U	2.5 U	2.5 U	2.5 U	1.5 J
Copper	200		0.86 J	1.5 J	0.88 J	1 J	1.2 J	4.1 J	1.7 J
Iron	--		272	167	590	668	135	1140	435
Lead	25		2.5 U	2.5 U	0.56 J	0.58 J	2.5 U	0.89 J	2.5 U
Magnesium	--		5250	5920	13400	6780	6900	10300	10100
Manganese	300		5.5 J	3.8 J	21.1	43.5	9	42.2	6.6
Mercury	0.7		0.2 U	0.2 U	0.2 U	0.2 U	0.2 U	0.2 U	0.2 U
Nickel	100		0.54 J	0.57 J	0.93 J	0.98 J	0.67 J	2.2 J	1.9 J
Potassium	--		5240	5230	3990	4290	4480	3100	3140
Selenium	10		2.5 J	2.2 J	1.2 J	5 U	5 U	1.4 J	1 J
Silver	50		2.5 U	2.5 U	2.5 U	2.5 U	2.5 U	2.5 U	2.5 U
Sodium	20000		142000	56000	92000	99000	102000	68000	69800
Thallium	0.5		3.5 U	3.5 U	3.5 U	3.5 U	3.5 U	3.5 U	3.5 U
Vanadium	--		0.99 J	0.93 J	1.6 J	1.5 J	0.61 J	1.9 J	1.3 J
Zinc	2000		3.9 J	3.5 J	3.7 J	3.9 J	3.5 J	5.3 J	6.6 J

NYSDEC - New York State Department of Environmental Conservation

AWQSGVs - Ambient Water-Quality Standards and Guidance Values

µg/L -Micrograms per liter

J - Estimated Value

U - Compound was analyzed for but not detected

DUP - Duplicate

- - No NYSDEC AWQSGV available

Bold data indicates that parameter was detected above the NYSDEC AWQSGVs

Table 10. Summary of Metals in Groundwater, Former Avis Headquarters, 900 Old Country Road, Garden City, New York

Parameter (Concentrations in µg/L)	NYSDEC AWQSGVs (µg/L)	Sample Designation: Sample Date:	MW-8 2/10/2011	MW-9 2/11/2011	MW-10 2/9/2011	MW-11 2/9/2011	MW-12 2/11/2011	MW-12 DUP 2/11/2011	MW-12A 2/11/2011
Aluminum	--		436	1440	4950	4260	3880	736	151
Antimony	3		4 U	4 U	4 U	4 U	4 U	4 U	4 U
Arsenic	25		2.5 U	2.5 U	1.1 J	1.1 J	1.7 J	0.61 J	1.4 J
Barium	1000		24.9	35.4	53	44.9	66.4	57.5	100
Beryllium	3		2.5 U	2.5 U	2.5 U	2.5 U	2.5 U	2.5 U	2.5 U
Cadmium	5		2.5 U	2.5 U	2.5 U	2.5 U	2.5 U	2.5 U	2.5 U
Calcium	--		10800	19300	34600	19100	20300	22100	34900
Chromium	50		1.2 J	2.3 J	4.2 J	6.9	5.8	2.8 J	5 U
Cobalt	--		2.5 U	2.5 U	1.1 J	2.5 U	0.59 J	2.5 U	1.1 J
Copper	200		0.67 J	0.98 J	6.2	5.5	5.2	1.9 J	1.4 J
Iron	--		279	754	2560	2020	3090	564	2530
Lead	25		2.5 U	2.5 U	1.8 J	1.3 J	1.6 J	2.5 U	2.5 U
Magnesium	--		3120	5340	5100	4470	4540	4330	7660
Manganese	300		17.2	40.2	141	18.1	45.2	8.2	581
Mercury	0.7		0.2 U	0.2 U	0.2 U	0.2 U	0.2 U	0.2 U	0.2 U
Nickel	100		2.5 U	1.1 J	2.3 J	3.8	3	0.81 J	0.72 J
Potassium	--		1550	2610	3320	1580	2220	2160	6490
Selenium	10		5 U	5 U	1.6 J	1.5 J	5 U	5 U	5 U
Silver	50		2.5 U	2.5 U	2.5 U	2.5 U	2.5 U	2.5 U	2.5 U
Sodium	20000		22600	16600	42500	23800	60600	60900	65000
Thallium	0.5		3.5 U	3.5 U	3.5 U	3.5 U	3.5 U	3.5 U	3.5 U
Vanadium	--		0.8 J	1.6 J	4.4	6.3	5.7	1.7 J	0.87 J
Zinc	2000		4.5 J	4.7 J	6.6 J	9.5 J	8.8 J	4 J	5.3 J

NYSDEC - New York State Department of Environmental Conservation

AWQSGVs - Ambient Water-Quality Standards and Guidance Values

µg/L -Micrograms per liter

J - Estimated Value

U - Compound was analyzed for but not detected

DUP - Duplicate

- - No NYSDEC AWQSGV available

Bold data indicates that parameter was detected above the NYSDEC AWQSGVs

Table 10. Summary of Metals in Groundwater, Former Avis Headquarters, 900 Old Country Road, Garden City, New York

Parameter (Concentrations in µg/L)	NYSDEC AWQSGVs (µg/L)	Sample Designation: Sample Date:	MW-13 2/9/2011	MW-14 2/9/2011	MW-15 2/8/2011	MW-17 2/10/2011	MW-17A 2/10/2011	MW-18 2/9/2011	MW-19 2/9/2011	MW-20 2/10/2011
Aluminum	--		2110	2370	445	139	53.8 J	796	5320	46 J
Antimony	3		4 U	4 U	4 U	4 U	4 U	4 U	4 U	4 U
Arsenic	25		0.82 J	1 J	2.5 U	2.5 U	2.5 U	0.5 J	1.8 J	2.5 U
Barium	1000		49.9	24.3	59.8	46.2	239	70.4	35.2	126
Beryllium	3		2.5 U	2.5 U	2.5 U	2.5 U	2.5 U	2.5 U	2.5 U	2.5 U
Cadmium	5		2.5 U	2.5 U	2.5 U	2.5 U	2.5 U	2.5 U	2.5 U	2.5 U
Calcium	--		16000	4610	21400	23600	26600	48300	20800	42200
Chromium	50		3.9 J	4.8 J	2.5 J	2.7 J	1.5 J	2.8 J	5.3	2 J
Cobalt	--		2.5 U	2.5 U	2.5 U	2.5 U	2.5 U	2.5 U	3.5	2.5 U
Copper	200		2.6 J	2.9 J	1.1 J	0.51 J	5 U	1.2 J	6.9	0.71 J
Iron	--		1120	1510	822	82.2 J	54 J	372	2740	81 J
Lead	25		0.74 J	0.86 J	2.5 U	2.5 U	2.5 U	2.5 U	2 J	2.5 U
Magnesium	--		3750	1350	3630	5620	5670	5560	3440	9100
Manganese	300		7	10.4	7.7	4.5 J	32.9	9.3	121	29.1
Mercury	0.7		0.2 U	0.2 U	0.2 U	0.2 U	0.2 U	0.2 U	0.2 U	0.2 U
Nickel	100		1.6 J	1.9 J	2.5 U	2.5 U	2.5 U	0.66 J	3.1	0.73 J
Potassium	--		1350	829	2950	3250	2830	4490	1800	4740
Selenium	10		1.3 J	1.5 J	5 U	5 U	1.2 J	1.7 J	1.5 J	5 U
Silver	50		2.5 U	2.5 U	2.5 U	2.5 U	2.5 U	2.5 U	2.5 U	2.5 U
Sodium	20000		39200	51400	82600	6850	71900	66900	28400	65400
Thallium	0.5		3.5 U	3.5 U	3.5 U	3.5 U	3.5 U	3.5 U	3.5 U	3.5 U
Vanadium	--		4.5	6.4	1.2 J	0.83 J	0.7 J	1.7 J	10.4	0.91 J
Zinc	2000		6.3 J	6.9 J	3.4 J	25 U	3.4 J	3 J	8.6 J	47.4

NYSDEC - New York State Department of Environmental Conservation

AWQSGVs - Ambient Water-Quality Standards and Guidance Values

µg/L -Micrograms per liter

J - Estimated Value

U - Compound was analyzed for but not detected

DUP - Duplicate

-- No NYSDEC AWQSGV available

Bold data indicates that parameter was detected above the NYSDEC AWQSGVs

Table 10. Summary of Metals in Groundwater, Former Avis Headquarters, 900 Old Country Road, Garden City, New York

Parameter (Concentrations in µg/L)	NYSDEC AWQSGVs (µg/L)	Sample Designation: Sample Date:	MW-21 2/9/2011	FB-020811 2/8/2011	FB-020911 2/9/2011	FB-021011 2/10/2011	FB-021111 2/11/2011
Aluminum	--		110 J	125 U	125 U	125 U	125 U
Antimony	3		4 U	4 U	4 U	4 U	4 U
Arsenic	25		0.61 J	2.5 U	2.5 U	2.5 U	2.5 U
Barium	1000		59.8	2.5 U	2.5 U	2.5 U	2.5 U
Beryllium	3		2.5 U	2.5 U	2.5 U	2.5 U	2.5 U
Cadmium	5		2.5 U	2.5 U	2.5 U	2.5 U	2.5 U
Calcium	--		34600	69.4 J	250 U	250 U	250 U
Chromium	50		3.3 J	1.9 J	1.9 J	1 J	5 U
Cobalt	--		1.3 J	2.5 U	2.5 U	2.5 U	2.5 U
Copper	200		1.4 J	1 J	0.77 J	5 U	0.52 J
Iron	--		96.6 J	125 U	125 U	125 U	125 U
Lead	25		2.5 U	2.5 U	2.5 U	2.5 U	2.5 U
Magnesium	--		7350	250 U	250 U	250 U	250 U
Manganese	300		29.7	6 U	6 U	6 U	6 U
Mercury	0.7		0.2 U	0.2 U	0.2 U	0.2 U	0.2 U
Nickel	100		2.1 J	2.5 U	2.5 U	2.5 U	2.5 U
Potassium	--		3980	39.6 J	250 U	250 U	250 U
Selenium	10		1.4 J	5 U	5 U	5 U	5 U
Silver	50		2.5 U	2.5 U	2.5 U	2.5 U	2.5 U
Sodium	20000		51500	87 J	250 U	50.5 J	50 J
Thallium	0.5		3.5 U	3.5 U	3.5 U	3.5 U	3.5 U
Vanadium	--		1.9 J	0.73 J	0.77 J	2.5 U	2.5 U
Zinc	2000		3.4 J	2.5 J	25 U	2.8 J	2.7 J

NYSDEC - New York State Department of Environmental Conservation

AWQSGVs - Ambient Water-Quality Standards and Guidance Values

µg/L -Micrograms per liter

J - Estimated Value

U - Compound was analyzed for but not detected

DUP - Duplicate

- - No NYSDEC AWQSGV available

Bold data indicates that parameter was detected above the NYSDEC AWQSGVs

Table 11. Summary of Polychlorinated Biphenyls in Groundwater, Former Avis Headquarters, 900 Old Country Road, Garden City, New York

Parameter (Concentrations in µg/L)	NYSDEC AWQSGVs (µg/L)	Sample Designation: Sample Date:	MW-1 2/8/2011	MW-2 2/9/2011	MW-3 2/9/2011	MW-4 2/10/2011	MW-4 DUP 2/10/2011	MW-5 2/10/2011	MW-7 2/10/2011
Aroclor-1016	--		0.5 U	0.5 U	0.5 U	0.5 U	0.5 U	0.5 U	0.5 U
Aroclor-1221	--		0.5 U	0.5 U	0.5 U	0.5 U	0.5 U	0.5 U	0.5 U
Aroclor-1232	--		0.5 U	0.5 U	0.5 U	0.5 U	0.5 U	0.5 U	0.5 U
Aroclor-1242	--		0.5 U	0.5 U	0.5 U	0.5 U	0.5 U	0.5 U	0.5 U
Aroclor-1248	--		0.5 U	0.5 U	0.5 U	0.5 U	0.5 U	0.5 U	0.5 U
Aroclor-1254	--		0.5 U	0.5 U	0.5 U	0.5 U	0.5 U	0.5 U	0.5 U
Aroclor-1260	--		0.5 U	0.5 U	0.5 U	0.5 U	0.5 U	0.5 U	0.5 U
Total PCBs	0.09		0	0	0	0	0	0	0

NYSDEC - New York State Department of Environmental Conservation

AWQSGVs - Ambient Water-Quality Standards and Guidance Values

µg/L -Micrograms per liter

J - Estimated Value

U - Compound was analyzed for but not detected

DUP - Duplicate

-- No NYSDEC AWQSGV available

Bold data indicates that parameter was detected above the NYSDEC AWQSGVs

PCBs - Polychlorinated Biphenyls

Table 11. Summary of Polychlorinated Biphenyls in Groundwater, Former Avis Headquarters, 900 Old Country Road, Garden City, New York

Parameter (Concentrations in µg/L)	NYSDEC AWQSGVs (µg/L)	Sample Designation: Sample Date:	MW-8 2/10/2011	MW-9 2/11/2011	MW-10 2/9/2011	MW-11 2/9/2011	MW-12 2/11/2011	MW-12 DUP 2/11/2011	MW-12A 2/11/2011
Aroclor-1016	--		0.5 U	0.5 U	0.5 U	0.5 U	0.5 U	0.5 U	0.5 U
Aroclor-1221	--		0.5 U	0.5 U	0.5 U	0.5 U	0.5 U	0.5 U	0.5 U
Aroclor-1232	--		0.5 U	0.5 U	0.5 U	0.5 U	0.5 U	0.5 U	0.5 U
Aroclor-1242	--		0.5 U	0.5 U	0.5 U	0.5 U	0.5 U	0.5 U	0.5 U
Aroclor-1248	--		0.5 U	0.5 U	0.5 U	0.5 U	0.5 U	0.5 U	0.5 U
Aroclor-1254	--		0.5 U	0.5 U	0.5 U	0.5 U	0.5 U	0.5 U	0.5 U
Aroclor-1260	--		0.5 U	0.5 U	0.5 U	0.5 U	0.5 U	0.5 U	0.5 U
Total PCBs	0.09		0	0	0	0	0	0	0

NYSDEC - New York State Department of Environmental Conservation

AWQSGVs - Ambient Water-Quality Standards and Guidance Values

µg/L -Micrograms per liter

J - Estimated Value

U - Compound was analyzed for but not detected

DUP - Duplicate

-- No NYSDEC AWQSGV available

Bold data indicates that parameter was detected above the NYSDEC AWQSGVs

PCBs - Polychlorinated Biphenyls

Table 11. Summary of Polychlorinated Biphenyls in Groundwater, Former Avis Headquarters, 900 Old Country Road, Garden City, New York

Parameter (Concentrations in µg/L)	NYSDEC AWQSGVs (µg/L)	Sample Designation: Sample Date:	MW-13 2/9/2011	MW-14 2/9/2011	MW-15 2/8/2011	MW-17 2/10/2011	MW-17A 2/10/2011	MW-18 2/9/2011	MW-19 2/9/2011	MW-20 2/10/2011
Aroclor-1016	--		0.5 U	0.5 U	0.5 U	0.5 U	0.5 U	0.5 U	0.5 U	0.5 U
Aroclor-1221	--		0.5 U	0.5 U	0.5 U	0.5 U	0.5 U	0.5 U	0.5 U	0.5 U
Aroclor-1232	--		0.5 U	0.5 U	0.5 U	0.5 U	0.5 U	0.5 U	0.5 U	0.5 U
Aroclor-1242	--		0.5 U	0.5 U	0.5 U	0.5 U	0.5 U	0.5 U	0.5 U	0.5 U
Aroclor-1248	--		0.5 U	0.5 U	0.5 U	0.5 U	0.5 U	0.5 U	0.5 U	0.5 U
Aroclor-1254	--		0.5 U	0.5 U	0.5 U	0.5 U	0.5 U	0.5 U	0.5 U	0.5 U
Aroclor-1260	--		0.5 U	0.5 U	0.5 U	0.5 U	0.5 U	0.5 U	0.5 U	0.5 U
Total PCBs	0.09		0	0	0	0	0	0	0	0

NYSDEC - New York State Department of Environmental Conservation

AWQSGVs - Ambient Water-Quality Standards and Guidance Values

µg/L -Micrograms per liter

J - Estimated Value

U - Compound was analyzed for but not detected

DUP - Duplicate

-- No NYSDEC AWQSGV available

Bold data indicates that parameter was detected above the NYSDEC AWQSGVs

PCBs - Polychlorinated Biphenyls

Table 11. Summary of Polychlorinated Biphenyls in Groundwater, Former Avis Headquarters, 900 Old Country Road, Garden City, New York

Parameter (Concentrations in µg/L)	NYSDEC AWQSGVs (µg/L)	Sample Designation: Sample Date:	MW-21 2/9/2011	FB-020811 2/8/2011	FB-020911 2/9/2011	FB-021011 2/10/2011	FB-021111 2/11/2011
Aroclor-1016	--		0.5 U	0.5 U	0.5 U	0.5 U	0.5 U
Aroclor-1221	--		0.5 U	0.5 U	0.5 U	0.5 U	0.5 U
Aroclor-1232	--		0.5 U	0.5 U	0.5 U	0.5 U	0.5 U
Aroclor-1242	--		0.5 U	0.5 U	0.5 U	0.5 U	0.5 U
Aroclor-1248	--		0.5 U	0.5 U	0.5 U	0.5 U	0.5 U
Aroclor-1254	--		0.5 U	0.5 U	0.5 U	0.5 U	0.5 U
Aroclor-1260	--		0.5 U	0.5 U	0.5 U	0.5 U	0.5 U
Total PCBs	0.09		0	0	0	0	0

NYSDEC - New York State Department of Environmental Conservation

AWQSGVs - Ambient Water-Quality Standards and Guidance Values

µg/L -Micrograms per liter

J - Estimated Value

U - Compound was analyzed for but not detected

DUP - Duplicate

- - No NYSDEC AWQSGV available

Bold data indicates that parameter was detected above the NYSDEC AWQSGVs

PCBs - Polychlorinated Biphenyls

Table 12. Summary of Pesticides in Groundwater, Former Avis Headquarters, 900 Old Country Road, Garden City, New York

Parameter (Concentrations in µg/L)	NYSDEC AWQSGVs (µg/L)	Sample Designation: Sample Date:	MW-1 2/8/2011	MW-2 2/9/2011	MW-3 2/9/2011	MW-4 2/10/2011	MW-4 DUP 2/10/2011	MW-5 2/10/2011	MW-7 2/10/2011
4,4'-DDD	0.3		0.1 U	0.1 U	0.1 U	0.1 U	0.1 U	0.1 U	0.1 U
4,4'-DDE	0.2		0.1 U	0.1 U	0.1 U	0.1 U	0.1 U	0.1 U	0.1 U
4,4'-DDT	0.2		0.1 U	0.1 U	0.1 U	0.1 U	0.1 U	0.09 J	0.1 U
Aldrin	0		0.05 U	0.05 U	0.05 U	0.05 U	0.05 U	0.05 U	0.05 U
alpha-BHC	--		0.05 U	0.05 U	0.05 U	0.05 U	0.05 U	0.05 U	0.05 U
alpha-Chlordane	--		0.05 U	0.0074 J p	0.0095 J p	0.05 U	0.05 U	0.05 U	0.05 U
beta-BHC	--		0.05 U	0.05 U	0.05 U	0.05 U	0.05 U	0.05 U	0.05 U
delta-BHC	--		0.05 U	0.05 U	0.05 U	0.05 U	0.05 U	0.05 U	0.05 U
Dieldrin	0.004		0.1 U	0.1 U	0.1 U	0.1 U	0.1 U	0.1 U	0.1 U
Endosulfan I	--		0.0077 J p	0.05 U	0.008 J p	0.05 U	0.05 U	0.05 U	0.05 U
Endosulfan II	--		0.1 U	0.1 U	0.1 U	0.1 U	0.1 U	0.1 U	0.1 U
Endosulfan sulfate	--		0.1 U	0.1 U	0.1 U	0.1 U	0.1 U	0.1 U	0.1 U
Endrin aldehyde	5		0.1 U	0.1 U	0.1 U	0.1 U	0.1 U	0.1 U	0.1 U
Endrin ketone	--		0.1 U	0.1 U	0.1 U	0.1 U	0.1 U	0.1 U	0.1 U
Endrin	0		0.1 U	0.1 U	0.1 U	0.1 U	0.1 U	0.1 U	0.1 U
gamma-BHC (Lindane)	--		0.05 U	0.05 U	0.05 U	0.05 U	0.05 U	0.05 U	0.05 U
gamma-Chlordane	0		0.05 U	0.014 J	0.017 J	0.05 U	0.05 U	0.05 U	0.05 U
Heptachlor epoxide	0.03		0.05 U	0.05 U	0.05 U	0.05 U	0.05 U	0.05 U	0.05 U
Heptachlor	0.04		0.05 U	0.05 U	0.05 U	0.05 U	0.05 U	0.05 U	0.05 U
Methoxychlor	35		0.5 U	0.5 U	0.5 U	0.5 U	0.5 U	0.5 U	0.5 U
Toxaphene	0.06		2.5 U	2.5 U	2.5 U	2.5 U	2.5 U	2.5 U	2.5 U

NYSDEC - New York State Department of Environmental Conservation

AWQSGVs - Ambient Water-Quality Standards and Guidance Values

µg/L -Micrograms per liter

J - Estimated Value

U - Compound was analyzed for but not detected

DUP - Duplicate

-- No NYSDEC AWQSGV available

Bold data indicates that parameter was detected above the NYSDEC AWQSGVs

Table 12. Summary of Pesticides in Groundwater, Former Avis Headquarters, 900 Old Country Road, Garden City, New York

Parameter (Concentrations in µg/L)	NYSDEC AWQSGVs (µg/L)	Sample Designation: Sample Date:	MW-8 2/10/2011	MW-9 2/11/2011	MW-10 2/9/2011	MW-11 2/9/2011	MW-12 2/11/2011	MW-12 DUP 2/11/2011	MW-12A 2/11/2011
4,4'-DDD	0.3		0.1 U	0.1 U	0.1 U	0.1 U	0.1 U	0.1 U	0.1 U
4,4'-DDE	0.2		0.1 U	0.1 U	0.1 U	0.1 U	0.1 U	0.1 U	0.1 U
4,4'-DDT	0.2		0.091 J	0.09 J	0.1 U	0.1 U	0.1 U	0.1 U	0.1 U
Aldrin	0		0.05 U	0.05 U	0.05 U	0.05 U	0.05 U	0.05 U	0.05 U
alpha-BHC	--		0.05 U	0.05 U	0.05 U	0.05 U	0.05 U	0.05 U	0.05 U
alpha-Chlordane	--		0.05 U	0.05 U	0.0061 J p	0.0063 J	0.01 J p	0.016 J	0.05 U
beta-BHC	--		0.05 U	0.05 U	0.05 U	0.05 U	0.05 U	0.05 U	0.05 U
delta-BHC	--		0.05 U	0.05 U	0.05 U	0.05 U	0.05 U	0.05 U	0.05 U
Dieldrin	0.004		0.1 U	0.1 U	0.1 U	0.1 U	0.1 U	0.1 U	0.1 U
Endosulfan I	--		0.05 U	0.05 U	0.05 U	0.05 U	0.05 U	0.05 U	0.0077 J p
Endosulfan II	--		0.1 U	0.1 U	0.1 U	0.1 U	0.1 U	0.1 U	0.1 U
Endosulfan sulfate	--		0.1 U	0.1 U	0.1 U	0.1 U	0.1 U	0.1 U	0.1 U
Endrin aldehyde	5		0.1 U	0.1 U	0.1 U	0.1 U	0.1 U	0.1 U	0.1 U
Endrin ketone	--		0.1 U	0.1 U	0.1 U	0.1 U	0.1 U	0.1 U	0.1 U
Endrin	0		0.1 U	0.1 U	0.1 U	0.1 U	0.1 U	0.1 U	0.1 U
gamma-BHC (Lindane)	--		0.05 U	0.05 U	0.05 U	0.05 U	0.05 U	0.05 U	0.05 U
gamma-Chlordane	0		0.05 U	0.05 U	0.05 U	0.05 U	0.05 U	0.05 U	0.05 U
Heptachlor epoxide	0.03		0.05 U	0.05 U	0.05 U	0.05 U	0.05 U	0.05 U	0.05 U
Heptachlor	0.04		0.05 U	0.05 U	0.05 U	0.05 U	0.05 U	0.05 U	0.05 U
Methoxychlor	35		0.5 U	0.5 U	0.5 U	0.5 U	0.5 U	0.5 U	0.5 U
Toxaphene	0.06		2.5 U	2.5 U	2.5 U	2.5 U	2.5 U	2.5 U	2.5 U

NYSDEC - New York State Department of Environmental Conservation

AWQSGVs - Ambient Water-Quality Standards and Guidance Values

µg/L -Micrograms per liter

J - Estimated Value

U - Compound was analyzed for but not detected

DUP - Duplicate

-- No NYSDEC AWQSGV available

Bold data indicates that parameter was detected above the NYSDEC AWQSGVs

Table 12. Summary of Pesticides in Groundwater, Former Avis Headquarters, 900 Old Country Road, Garden City, New York

Parameter (Concentrations in µg/L)	NYSDEC AWQSGVs (µg/L)	Sample Designation: Sample Date:	MW-13 2/9/2011	MW-14 2/9/2011	MW-15 2/8/2011	MW-17 2/10/2011	MW-17A 2/10/2011	MW-18 2/9/2011	MW-19 2/9/2011	MW-20 2/10/2011
4,4'-DDD	0.3		0.1 U	0.1 U	0.1 U	0.1 U	0.1 U	0.1 U	0.1 U	0.1 U
4,4'-DDE	0.2		0.1 U	0.1 U	0.1 U	0.1 U	0.1 U	0.1 U	0.1 U	0.1 U
4,4'-DDT	0.2		0.1 U	0.1 U	0.1 U	0.1 U	0.1 U	0.1 U	0.1 U	0.1 U
Aldrin	0		0.05 U	0.05 U	0.05 U	0.05 U	0.05 U	0.05 U	0.05 U	0.05 U
alpha-BHC	--		0.05 U	0.05 U	0.05 U	0.05 U	0.05 U	0.05 U	0.05 U	0.05 U
alpha-Chlordane	--		0.05 U	0.05 U	0.05 U	0.05 U	0.05 U	0.05 U	0.05 U	0.018 J p
beta-BHC	--		0.05 U	0.05 U	0.05 U	0.05 U	0.05 U	0.05 U	0.05 U	0.05 U
delta-BHC	--		0.05 U	0.05 U	0.05 U	0.05 U	0.05 U	0.05 U	0.05 U	0.05 U
Dieldrin	0.004		0.1 U	0.1 U	0.1 U	0.1 U	0.1 U	0.012 J p	0.1 U	0.032 J p
Endosulfan I	--		0.05 U	0.05 U	0.05 U	0.05 U	0.05 U	0.0093 J p	0.05 U	0.01 J p
Endosulfan II	--		0.1 U	0.1 U	0.1 U	0.1 U	0.1 U	0.1 U	0.1 U	0.1 U
Endosulfan sulfate	--		0.1 U	0.1 U	0.1 U	0.1 U	0.1 U	0.1 U	0.1 U	0.1 U
Endrin aldehyde	5		0.1 U	0.1 U	0.1 U	0.1 U	0.1 U	0.1 U	0.1 U	0.1 U
Endrin ketone	--		0.1 U	0.1 U	0.1 U	0.1 U	0.1 U	0.1 U	0.1 U	0.1 U
Endrin	0		0.1 U	0.1 U	0.1 U	0.1 U	0.1 U	0.1 U	0.1 U	0.1 U
gamma-BHC (Lindane)	--		0.05 U	0.05 U	0.05 U	0.05 U	0.05 U	0.05 U	0.05 U	0.05 U
gamma-Chlordane	0		0.05 U	0.05 U	0.05 U	0.05 U	0.05 U	0.05 U	0.05 U	0.05 U
Heptachlor epoxide	0.03		0.05 U	0.05 U	0.05 U	0.05 U	0.05 U	0.05 U	0.05 U	0.025 J
Heptachlor	0.04		0.05 U	0.05 U	0.05 U	0.05 U	0.05 U	0.05 U	0.05 U	0.05 U
Methoxychlor	35		0.5 U	0.5 U	0.5 U	0.5 U	0.5 U	0.5 U	0.5 U	0.5 U
Toxaphene	0.06		2.5 U	2.5 U	2.5 U	2.5 U	2.5 U	2.5 U	2.5 U	2.5 U

NYSDEC - New York State Department of Environmental Conservation

AWQSGVs - Ambient Water-Quality Standards and Guidance Values

µg/L -Micrograms per liter

J - Estimated Value

U - Compound was analyzed for but not detected

DUP - Duplicate

-- No NYSDEC AWQSGV available

Bold data indicates that parameter was detected above the NYSDEC AWQSGVs

Table 12. Summary of Pesticides in Groundwater, Former Avis Headquarters, 900 Old Country Road, Garden City, New York

Parameter (Concentrations in µg/L)	NYSDEC AWQSGVs (µg/L)	Sample Designation: Sample Date:	MW-21 2/9/2011	FB-020811 2/8/2011	FB-020911 2/9/2011	FB-021011 2/10/2011	FB-021111 2/11/2011
4,4'-DDD	0.3		0.1 U	0.1 U	0.1 U	0.1 U	0.1 U
4,4'-DDE	0.2		0.1 U	0.1 U	0.1 U	0.1 U	0.1 U
4,4'-DDT	0.2		0.1 U	0.1 U	0.1 U	0.1 U	0.1 U
Aldrin	0		0.05 U	0.05 U	0.05 U	0.05 U	0.05 U
alpha-BHC	--		0.05 U	0.05 U	0.05 U	0.05 U	0.05 U
alpha-Chlordane	--		0.05 U	0.05 U	0.05 U	0.05 U	0.05 U
beta-BHC	--		0.05 U	0.05 U	0.05 U	0.05 U	0.05 U
delta-BHC	--		0.05 U	0.05 U	0.05 U	0.05 U	0.05 U
Dieldrin	0.004		0.1 U	0.1 U	0.1 U	0.1 U	0.1 U
Endosulfan I	--		0.05 U	0.05 U	0.05 U	0.05 U	0.05 U
Endosulfan II	--		0.1 U	0.1 U	0.1 U	0.1 U	0.1 U
Endosulfan sulfate	--		0.1 U	0.1 U	0.1 U	0.1 U	0.1 U
Endrin aldehyde	5		0.1 U	0.1 U	0.1 U	0.1 U	0.1 U
Endrin ketone	--		0.1 U	0.1 U	0.1 U	0.1 U	0.1 U
Endrin	0		0.1 U	0.1 U	0.1 U	0.1 U	0.1 U
gamma-BHC (Lindane)	--		0.05 U	0.05 U	0.05 U	0.05 U	0.05 U
gamma-Chlordane	0		0.05 U	0.05 U	0.05 U	0.05 U	0.05 U
Heptachlor epoxide	0.03		0.05 U	0.05 U	0.05 U	0.05 U	0.05 U
Heptachlor	0.04		0.05 U	0.05 U	0.05 U	0.05 U	0.05 U
Methoxychlor	35		0.5 U	0.5 U	0.5 U	0.5 U	0.5 U
Toxaphene	0.06		2.5 U	2.5 U	2.5 U	2.5 U	2.5 U

NYSDEC - New York State Department of Environmental Conservation

AWQSGVs - Ambient Water-Quality Standards and Guidance Values

µg/L -Micrograms per liter

J - Estimated Value

U - Compound was analyzed for but not detected

DUP - Duplicate

- - No NYSDEC AWQSGV available

Bold data indicates that parameter was detected above the NYSDEC AWQSGVs

Table 13. Summary of Petroleum Hydrocarbons in Groundwater, Former Avis Headquarters, 900 Old Country Road, Garden City, New York

Parameter (Concentrations in µg/L)	NYSDEC AWQSGVs (µg/L)	Sample Designation: Sample Date:	MW-1 2/8/2011	MW-2 2/9/2011	MW-3 2/9/2011	MW-4 2/10/2011	MW-4 DUP 2/10/2011	MW-5 2/10/2011	MW-7 2/10/2011	MW-8 2/10/2011
Diesel Range Organics	--		500 U	500 U	500 U	500 U	500 U	500 U	500 U	500 U
Gasoline Range Organics	--		25 U	25 U	25 U	25 U	25 U	25 U	25 U	25 U

NYSDEC - New York State Department of Environmental Conservation

AWQSGVs - Ambient Water-Quality Standards and Guidance Values

µg/L -Micrograms per liter

J - Estimated Value

U - Compound was analyzed for but not detected

DUP - Duplicate

-- No NYSDEC AWQSGV available

Bold data indicates that parameter was detected above the NYSDEC AWQSGVs

Table 13. Summary of Petroleum Hydrocarbons in Groundwater, Former Avis Headquarters, 900 Old Country Road, Garden City, New York

Parameter (Concentrations in µg/L)	NYSDEC AWQSGVs (µg/L)	Sample Designation: Sample Date:	MW-9 2/11/2011	MW-10 2/9/2011	MW-11 2/9/2011	MW-12 2/11/2011	MW-12 DUP 2/11/2011	MW-12A 2/11/2011	MW-13 2/9/2011	MW-14 2/9/2011
Diesel Range Organics	--		500 U	500 U	500 U	500 U	500 U	500 U	500 U	500 U
Gasoline Range Organics	--		25 U	25 U	25 U	25 U	25 U	25 U	25 U	25 U

NYSDEC - New York State Department of Environmental Conservation

AWQSGVs - Ambient Water-Quality Standards and Guidance Values

µg/L -Micrograms per liter

J - Estimated Value

U - Compound was analyzed for but not detected

DUP - Duplicate

-- No NYSDEC AWQSGV available

Bold data indicates that parameter was detected above the NYSDEC AWQSC

Table 13. Summary of Petroleum Hydrocarbons in Groundwater, Former Avis Headquarters, 900 Old Country Road, Garden City, New York

Parameter (Concentrations in µg/L)	NYSDEC AWQSGVs (µg/L)	Sample Designation: Sample Date:	MW-15 2/8/2011	MW-17 2/10/2011	MW-17A 2/10/2011	MW-18 2/9/2011	MW-19 2/9/2011	MW-20 2/10/2011	MW-21 2/9/2011	FB-020811 2/8/2011
Diesel Range Organics	--		500 U	500 U	500 U	500 U	500 U	500 U	500 U	500 U
Gasoline Range Organics	--		25 U	25 U	25 U	25 U	25 U	25 U	25 U	25 U

NYSDEC - New York State Department of Environmental Conservation
 AWQSGVs - Ambient Water-Quality Standards and Guidance Values
 µg/L -Micrograms per liter
 J - Estimated Value
 U - Compound was analyzed for but not detected
 DUP - Duplicate
 - - No NYSDEC AWQSGV available
 Bold data indicates that parameter was detected above the NYSDEC AWQSC

Table 13. Summary of Petroleum Hydrocarbons in Groundwater, Former Avis Headquarters, 900 Old Country Road, Garden City, New York

Parameter (Concentrations in µg/L)	NYSDEC AWQSGVs (µg/L)	Sample Designation: FB-020911 Sample Date: 2/9/2011	FB-021011 2/10/2011	FB-021111 2/11/2011
Diesel Range Organics	--	500 U	500 U	500 U
Gasoline Range Organics	--	25 U	25 U	25 U

NYSDEC - New York State Department of Environmental Conservation

AWQSGVs - Ambient Water-Quality Standards and Guidance Values

µg/L -Micrograms per liter

J - Estimated Value

U - Compound was analyzed for but not detected

DUP - Duplicate

-- No NYSDEC AWQSGV available

Bold data indicates that parameter was detected above the NYSDEC AWQSC

Table 14. Summary of General Chemistry in Groundwater, Former Avis Headquarters, 900 Old Country Road, Garden City, New York

Parameter (Concentrations in µg/L)	NYSDEC AWQSGVs (µg/L)	Sample Designation: Sample Date:	MW-1 2/8/2011	MW-2 2/9/2011	MW-3 2/9/2011	MW-4 2/10/2011	MW-4 DUP 2/10/2011	MW-5 2/10/2011	MW-7 2/10/2011	MW-8 2/10/2011
Chromium, Hexavalent	50		18	73	11	5.8 J	3.5 J	3.5 J	10 U	8.2 J
Chromium, Trivalent	50		10 U	10 U	3.3 J	10 U	10 U	10 U	10 U	10 U
Cyanide, Free	200		13.3	30	10 U	10 U	10 U	8.4 J	10 U	10 U

NYSDEC - New York State Department of Environmental Conservation

AWQSGVs - Ambient Water-Quality Standards and Guidance Values

µg/L -Micrograms per liter

J - Estimated Value

U - Compound was analyzed for but not detected

DUP - Duplicate

- - No NYSDEC AWQSGV available

Bold data indicates that parameter was detected above the NYSDEC AWQSGVs

Table 14. Summary of General Chemistry in Groundwater, Former Avis Headquarters, 900 Old Country Road, Garden City, New York

Parameter (Concentrations in µg/L)	NYSDEC AWQSGVs (µg/L)	Sample Designation: Sample Date:	MW-9 2/11/2011	MW-10 2/9/2011	MW-11 2/9/2011	MW-12 2/11/2011	MW-12 DUP 2/11/2011	MW-12A 2/11/2011	MW-13 2/9/2011	MW-14 2/9/2011
Chromium, Hexavalent	50		5.8 J	10 U	10 U	9.4 J	4.6 J	3.5 J	10 U	10 U
Chromium, Trivalent	50		10 U	4.2 J	6.9 J	10 U	10 U	10 U	3.9 J	4.8 J
Cyanide, Free	200		10 U	10 U	10 U	10 U	10 U	10 U	10 U	10 U

NYSDEC - New York State Department of Environmental Conservation

AWQSGVs - Ambient Water-Quality Standards and Guidance Values

µg/L -Micrograms per liter

J - Estimated Value

U - Compound was analyzed for but not detected

DUP - Duplicate

- - No NYSDEC AWQSGV available

Bold data indicates that parameter was detected above the NYSDEC AWQS

Table 14. Summary of General Chemistry in Groundwater, Former Avis Headquarters, 900 Old Country Road, Garden City, New York

Parameter (Concentrations in µg/L)	NYSDEC AWQSGVs (µg/L)	Sample Designation: Sample Date:	MW-15 2/8/2011	MW-17 2/10/2011	MW-17A 2/10/2011	MW-18 2/9/2011	MW-19 2/9/2011	MW-20 2/10/2011	MW-21 2/9/2011	FB-020811 2/8/2011
Chromium, Hexavalent	50		10 U	5.8 J	10 U	10 U	10 U	4.6 J	4.6 J	10 U
Chromium, Trivalent	50		10 U	10 U	10 U	2.8 J	5.3 J	10 U	10 U	10 U
Cyanide, Free	200		10 U	10 U	10 U	3.3 J	10 U	10 U	10 U	10 U

NYSDEC - New York State Department of Environmental Conservation

AWQSGVs - Ambient Water-Quality Standards and Guidance Values

µg/L -Micrograms per liter

J - Estimated Value

U - Compound was analyzed for but not detected

DUP - Duplicate

- - No NYSDEC AWQSGV available

Bold data indicates that parameter was detected above the NYSDEC AWQS

Table 14. Summary of General Chemistry in Groundwater, Former Avis Headquarters, 900 Old Country Road, Garden City, New York

Parameter (Concentrations in µg/L)	NYSDEC AWQSGVs (µg/L)	Sample Designation: FB-020911 Sample Date: 2/9/2011	FB-021011 2/10/2011	FB-021111 2/11/2011
Chromium, Hexavalent	50	10 U	10 U	10 U
Chromium, Trivalent	50	10 U	10 U	10 U
Cyanide, Free	200	10 U	10 U	10 U

NYSDEC - New York State Department of Environmental Conservation

AWQSGVs - Ambient Water-Quality Standards and Guidance Values

µg/L -Micrograms per liter

J - Estimated Value

U - Compound was analyzed for but not detected

DUP - Duplicate

- - No NYSDEC AWQSGV available

Bold data indicates that parameter was detected above the NYSDEC AWQS

Table 15. Summary of Volatile Organic Compounds in Soil Vapor Samples, Former Avis Headquarters, 900 Old Country Road, Garden City, New York

Parameter (Concentrations in ug/m3)	Soil Vapor/ Indoor Air Matrix 1		Soil Vapor/ Indoor Air Matrix 2		Sample Designation: AMB-021011	V-1	V-2	V-3	V-4
					Sample Date: 2/10/2011	2/10/2011	2/10/2011	2/10/2011	2/10/2011
	Monitor	Mitigate	Monitor	Mitigate					
Carbon tetrachloride	50	250	--	--	0.41	1.3 U	2.5 U	1.3 U	1.3 U
Tetrachloroethene	--	--	100	1000	2.2	75	420	64	84
1,1,1-Trichloroethane	--	--	100	1000	0.22 U	4.3	3.1	7.3	5.3
Trichloroethene	50	250	--	--	0.21 U	1.1 U	2.1 U	1.1 U	1.1 U
1,1,2,2-Tetrachloroethane	--	--	--	--	0.27 U	1.4 U	2.7 U	1.4 U	1.4 U
1,1,2-Trichloroethane	--	--	--	--	0.22 U	1.1 U	2.2 U	1.1 U	1.1 U
1,1-Dichloroethane	--	--	--	--	0.16 U	0.81 U	1.6 U	0.81 U	0.81 U
1,1-Dichloroethene	--	--	--	--	0.16 U	0.79 U	1.6 U	0.79 U	0.79 U
1,2,4-Trichlorobenzene	--	--	--	--	NA	3.7 U	7.4 U	3.7 U	3.7 U
1,2,4-Trimethylbenzene	--	--	--	--	NA	1.1	2 U	0.98 U	0.98 U
1,2-Dibromoethane	--	--	--	--	0.31 U	1.5 U	3.1 U	1.5 U	1.5 U
1,2-Dichlorobenzene	--	--	--	--	NA	1.2 U	2.4 U	1.2 U	1.2 U
1,2-Dichloroethane	--	--	--	--	0.32 U	0.81 U	1.6 U	0.81 U	0.81 U
1,2-Dichloroethene (total)	--	--	--	--	0.16 U	0.79 U	1.6 U	0.79 U	0.79 U
1,2-Dichloropropane	--	--	--	--	0.37 U	0.92 U	1.8 U	0.92 U	0.92 U
1,3,5-Trimethylbenzene	--	--	--	--	0.99	0.98 U	2 U	0.98 U	0.98 U
1,3-Butadiene	--	--	--	--	0.18 U	0.44 U	0.88 U	0.44 U	0.44 U
1,3-Dichlorobenzene	--	--	--	--	NA	1.2 U	2.4 U	1.2 U	1.2 U
1,4-Dichlorobenzene	--	--	--	--	NA	1.2 U	2.4 U	1.2 U	1.2 U
1,4-Dioxane	--	--	--	--	NA	18 U	36 U	18 U	18 U
2-Butanone (MEK)	--	--	--	--	NA	1.5 U	2.9 U	1.5 U	1.5 U
2-Chlorotoluene	--	--	--	--	NA	1 U	2.1 U	1 U	1 U
2-Hexanone	--	--	--	--	NA	2 U	4.1 U	2 U	2 U
3-Chloropropene	--	--	--	--	0.25 U	1.6 U	3.1 U	1.6 U	1.6 U
4-Ethyltoluene	--	--	--	--	1.2	0.98 U	2 U	0.98 U	0.98 U
4-Methyl-2-pentanone (MIBK)	--	--	--	--	NA	2 U	4.1 U	2 U	2 U
Acetone	--	--	--	--	NA	12 U	24 U	13	12 U
Benzene	--	--	--	--	0.8	0.64 U	1.3 U	0.64 U	0.64 U
Benzyl chloride	--	--	--	--	NA	1 U	2.1 U	1 U	1 U
Bromodichloromethane	--	--	--	--	0.27 U	1.3 U	2.7 U	1.3 U	1.3 U
Bromoethene	--	--	--	--	0.35 U	0.87 U	1.7 U	0.87 U	0.87 U
Bromoform	--	--	--	--	0.41 U	2.1 U	4.1 U	2.1 U	2.1 U
Bromomethane	--	--	--	--	0.31 U	0.78 U	1.6 U	0.78 U	0.78 U

Table 15. Summary of Volatile Organic Compounds in Soil Vapor Samples, Former Avis Headquarters, 900 Old Country Road, Garden City, New York

Parameter (Concentrations in ug/m3)	Soil Vapor/ Indoor Air Matrix 1		Soil Vapor/ Indoor Air Matrix 2		Sample Designation: AMB-021011	V-1	V-2	V-3	V-4
					Sample Date: 2/10/2011	2/10/2011	2/10/2011	2/10/2011	2/10/2011
	Monitor	Mitigate	Monitor	Mitigate					
Butane	--	--	--	--	NA	1.7	2.4 U	1.6	1.2 U
Carbon disulfide	--	--	--	--	NA	1.6 U	3.1 U	1.6 U	1.6 U
Chlorobenzene	--	--	--	--	NA	0.92 U	1.8 U	0.92 U	0.92 U
Chlorodifluoromethane	--	--	--	--	NA	1.8 U	3.5 U	1.8 U	1.8 U
Chloroethane	--	--	--	--	0.21 U	1.3 U	2.6 U	1.3 U	1.3 U
Chloroform	--	--	--	--	0.2 U	0.98 U	2 U	0.98 U	1.3
Chloromethane	--	--	--	--	NA	1 U	2.1 U	1.1	1 U
cis-1,2-Dichloroethene	--	--	--	--	0.16 U	0.79 U	1.6 U	0.79 U	0.79 U
cis-1,3-Dichloropropene	--	--	--	--	0.18 U	0.91 U	1.8 U	0.91 U	0.91 U
Cyclohexane	--	--	--	--	0.64	0.69 U	1.4 U	0.69 U	1
Dibromochloromethane	--	--	--	--	0.34 U	1.7 U	3.4 U	1.7 U	1.7 U
Dichlorodifluoromethane	--	--	--	--	2.6	2.5 U	4.9 U	2.5 U	2.5 U
Ethylbenzene	--	--	--	--	3.8	1	1.7 U	0.87 U	0.87 U
Freon 113	--	--	--	--	NA	2.6	3.6	19	3
Freon 114	--	--	--	--	0.28 U	1.4 U	2.8 U	1.4 U	1.4 U
Hexachlorobutadiene	--	--	--	--	NA	2.1 U	4.3 U	2.1 U	2.1 U
Isooctane	--	--	--	--	0.25	0.93 U	1.9 U	0.93 U	0.93 U
Isopropyl alcohol	--	--	--	--	NA	12 U	25 U	12 U	12 U
Isopropylbenzene	--	--	--	--	NA	0.98 U	2 U	0.98 U	0.98 U
m+p-Xylene	--	--	--	--	17	3.8	4.3 U	2.8	3.2
Methyl Methacrylate	--	--	--	--	NA	2 U	4.1 U	2 U	2 U
Methylene chloride	--	--	--	--	2.8 U	1.7 U	3.5 U	1.7 U	1.7 U
MTBE	--	--	--	--	0.14 U	0.72 U	1.4 U	0.72 U	0.72 U
Naphthalene	--	--	--	--	NA	2.6 U	5.2 U	2.6 U	2.6 U
n-Butylbenzene	--	--	--	--	NA	1.1 U	2.2 U	1.1 U	1.1 U
n-Heptane	--	--	--	--	0.43	0.82 U	1.6 U	0.82 U	0.82 U
n-Hexane	--	--	--	--	0.39	0.7 U	1.4 U	0.7 U	0.7 U
n-Propylbenzene	--	--	--	--	NA	0.98 U	2 U	0.98 U	0.98 U
o-Xylene	--	--	--	--	6.2	1.4	1.7 U	1	1.2
p-Isopropyltoluene	--	--	--	--	NA	1.1 U	2.2 U	1.1 U	1.1 U
sec-Butylbenzene	--	--	--	--	NA	1.1 U	2.2 U	1.1 U	1.1 U
Styrene	--	--	--	--	NA	0.95	1.7 U	0.85 U	0.95
t-Butyl Alcohol	--	--	--	--	NA	15 U	30 U	15 U	15 U
tert-Butylbenzene	--	--	--	--	NA	1.1 U	2.2 U	1.1 U	1.1 U

Table 15. Summary of Volatile Organic Compounds in Soil Vapor Samples, Former Avis Headquarters, 900 Old Country Road, Garden City, New York

Parameter (Concentrations in ug/m3)	Soil Vapor/ Indoor Air Matrix 1		Soil Vapor/ Indoor Air Matrix 2		Sample Designation: AMB-021011	V-1	V-2	V-3	V-4
					Sample Date: 2/10/2011	2/10/2011	2/10/2011	2/10/2011	2/10/2011
	Monitor	Mitigate	Monitor	Mitigate					
Tetrahydrofuran	--	--	--	--	NA	15 U	29 U	15 U	15 U
Toluene	--	--	--	--	11	3.8	5.4	3.4	4.6
trans-1,2-Dichloroethene	--	--	--	--	0.16 U	0.79 U	1.6 U	0.79 U	0.79 U
trans-1,3-Dichloropropene	--	--	--	--	0.18 U	0.91 U	1.8 U	0.91 U	0.91 U
Trichlorofluoromethane	--	--	--	--	1.2	2.5	6.6	14	5.6
Vinyl chloride	--	--	--	--	0.2 U	0.51 U	1 U	0.51 U	0.51 U
Xylenes (total)	--	--	--	--	23	5.2	3.1	3.9	4.4

J - Estimated value

U - Indicates that the compound was analyzed for but not detected

ug/m3 - Micrograms per cubic meter

Bold data indicates that parameter was detected

Shaded data indicates that parameter was detected above levels to be monitored in accordance

with the Final NYSDOH CEH BEEI Soil Vapor Intrusion Guidance of October 2006

NYSDOH - New York State Department of Health

Table 15. Summary of Volatile Organic Compounds in Soil Vapor Samples, Former Avis Headquarters, 900 Old Country Road, Garden City, New York

Parameter (Concentrations in ug/m3)	Soil Vapor/ Indoor Air		Soil Vapor/ Indoor Air		Sample Designation: Sample Date:	V-5	V-6	V-7	V-8	V-9
	Matrix 1		Matrix 2			2/10/2011	2/10/2011	2/10/2011	2/10/2011	2/10/2011
	Monitor	Mitigate	Monitor	Mitigate						
Carbon tetrachloride	50	250	--	--		1.3 U	1.3 U	5 U	53 U	3.8 U
Tetrachloroethene	--	--	100	1000		2.8	4.2	5.4 U	58 U	4.8
1,1,1-Trichloroethane	--	--	100	1000		1.1 U	1.1 U	4.4 U	46 U	3.3 U
Trichloroethene	50	250	--	--		1.1 U	1.1 U	4.3 U	46 U	93
1,1,2,2-Tetrachloroethane	--	--	--	--		1.4 U	1.4 U	5.5 U	58 U	4.2 U
1,1,2-Trichloroethane	--	--	--	--		1.1 U	1.1 U	4.4 U	46 U	3.3 U
1,1-Dichloroethane	--	--	--	--		0.81 U	0.81 U	3.2 U	34 U	2.5 U
1,1-Dichloroethene	--	--	--	--		0.79 U	0.79 U	3.2 U	34 U	2.4 U
1,2,4-Trichlorobenzene	--	--	--	--		3.7 U	3.7 U	15 U	160 U	11 U
1,2,4-Trimethylbenzene	--	--	--	--		0.98 U	1.8	3.9 U	42 U	180
1,2-Dibromoethane	--	--	--	--		1.5 U	1.5 U	6.1 U	65 U	4.7 U
1,2-Dichlorobenzene	--	--	--	--		1.2 U	1.2 U	4.8 U	51 U	3.6 U
1,2-Dichloroethane	--	--	--	--		0.81 U	0.81 U	3.2 U	34 U	2.5 U
1,2-Dichloroethene (total)	--	--	--	--		0.79 U	0.79 U	3.2 U	34 U	2.4 U
1,2-Dichloropropane	--	--	--	--		0.92 U	0.92 U	3.7 U	39 U	2.8 U
1,3,5-Trimethylbenzene	--	--	--	--		0.98 U	0.98 U	3.9 U	42 U	89
1,3-Butadiene	--	--	--	--		0.44 U	0.44 U	1.8 U	19 U	1.3 U
1,3-Dichlorobenzene	--	--	--	--		1.2 U	1.2 U	4.8 U	51 U	3.6 U
1,4-Dichlorobenzene	--	--	--	--		1.2 U	1.2 U	4.8 U	51 U	3.6 U
1,4-Dioxane	--	--	--	--		18 U	18 U	72 U	770 U	55 U
2-Butanone (MEK)	--	--	--	--		1.5 U	1.8	5.9 U	63 U	4.5 U
2-Chlorotoluene	--	--	--	--		1 U	1 U	4.1 U	44 U	3.1 U
2-Hexanone	--	--	--	--		2 U	2 U	8.2 U	87 U	6.2 U
3-Chloropropene	--	--	--	--		1.6 U	1.6 U	6.3 U	67 U	4.7 U
4-Ethyltoluene	--	--	--	--		0.98 U	0.98 U	3.9 U	42 U	25
4-Methyl-2-pentanone (MIBK)	--	--	--	--		2 U	2 U	8.2 U	87 U	6.2 U
Acetone	--	--	--	--		12 U	13	180	500 U	36 U
Benzene	--	--	--	--		1	0.64 U	2.6 U	27 U	1.9 U
Benzyl chloride	--	--	--	--		1 U	1 U	4.1 U	44 U	3.1 U
Bromodichloromethane	--	--	--	--		1.3 U	1.3 U	5.4 U	57 U	4.1 U
Bromoethene	--	--	--	--		0.87 U	0.87 U	3.5 U	37 U	2.7 U
Bromoform	--	--	--	--		2.1 U	2.1 U	8.3 U	88 U	6.3 U
Bromomethane	--	--	--	--		0.78 U	0.78 U	3.1 U	33 U	2.4 U

Table 15. Summary of Volatile Organic Compounds in Soil Vapor Samples, Former Avis Headquarters, 900 Old Country Road, Garden City, New York

Parameter (Concentrations in ug/m3)	Soil Vapor/ Indoor Air Matrix 1		Soil Vapor/ Indoor Air Matrix 2		Sample Designation:	V-5	V-6	V-7	V-8	V-9
					Sample Date:	2/10/2011	2/10/2011	2/10/2011	2/10/2011	2/10/2011
	Monitor	Mitigate	Monitor	Mitigate						
Butane	--	--	--	--		8.9	1.2 U	4.8 U	51 U	7.2
Carbon disulfide	--	--	--	--		2.6	6.6	6.2 U	66 U	4.7 U
Chlorobenzene	--	--	--	--		0.92 U	0.92 U	3.7 U	39 U	2.8 U
Chlorodifluoromethane	--	--	--	--		1.8 U	1.8 U	7.1 U	75 U	5.4 U
Chloroethane	--	--	--	--		1.3 U	1.3 U	5.3 U	56 U	4 U
Chloroform	--	--	--	--		0.98 U	0.98 U	3.9 U	42 U	3 U
Chloromethane	--	--	--	--		1 U	1 U	4.1 U	44 U	3.1 U
cis-1,2-Dichloroethene	--	--	--	--		0.79 U	0.79 U	3.2 U	34 U	2.4 U
cis-1,3-Dichloropropene	--	--	--	--		0.91 U	0.91 U	3.6 U	39 U	2.8 U
Cyclohexane	--	--	--	--		1.1	0.69 U	2.8 U	80	3.1
Dibromochloromethane	--	--	--	--		1.7 U	1.7 U	6.8 U	72 U	5.2 U
Dichlorodifluoromethane	--	--	--	--		2.5 U	2.5 U	9.9 U	110 U	7.5 U
Ethylbenzene	--	--	--	--		0.87 U	1.5	3.5 U	37 U	6.7
Freon 113	--	--	--	--		1.5 U	1.5 U	6.1 U	65 U	4.6 U
Freon 114	--	--	--	--		1.4 U	1.4 U	5.6 U	59 U	4.2 U
Hexachlorobutadiene	--	--	--	--		2.1 U	2.1 U	8.5 U	91 U	6.5 U
Isooctane	--	--	--	--		1.5	0.93 U	3.7 U	40 U	2.8 U
Isopropyl alcohol	--	--	--	--		12 U	12 U	49 U	520 U	37 U
Isopropylbenzene	--	--	--	--		0.98 U	0.98 U	3.9 U	3400	12
m+p-Xylene	--	--	--	--		2.2 U	5.7	8.7 U	92 U	34
Methyl Methacrylate	--	--	--	--		2 U	2 U	8.2 U	87 U	6.2 U
Methylene chloride	--	--	--	--		1.7 U	1.7 U	6.9 U	74 U	5.3 U
MTBE	--	--	--	--		0.72 U	0.72 U	2.9 U	31 U	2.2 U
Naphthalene	--	--	--	--		2.6 U	2.6 U	10 U	110 U	18
n-Butylbenzene	--	--	--	--		1.1 U	1.1 U	4.4 U	47 U	16
n-Heptane	--	--	--	--		0.92	0.82 U	3.3 U	49	6.6
n-Hexane	--	--	--	--		2.3	0.7 U	2.8 U	31	5.6
n-Propylbenzene	--	--	--	--		0.98 U	0.98 U	3.9 U	42 U	16
o-Xylene	--	--	--	--		0.87 U	2.2	3.5 U	37 U	18
p-Isopropyltoluene	--	--	--	--		1.1 U	1.1 U	4.4 U	47 U	23
sec-Butylbenzene	--	--	--	--		1.1 U	1.1 U	4.4 U	47 U	17
Styrene	--	--	--	--		0.85 U	1.5	3.4 U	36 U	2.6 U
t-Butyl Alcohol	--	--	--	--		15 U	15 U	61 U	640 U	46 U
tert-Butylbenzene	--	--	--	--		1.1 U	1.1 U	4.4 U	47 U	7

Table 15. Summary of Volatile Organic Compounds in Soil Vapor Samples, Former Avis Headquarters, 900 Old Country Road, Garden City, New York

Parameter (Concentrations in ug/m3)	Soil Vapor/ Indoor Air Matrix 1		Soil Vapor/ Indoor Air Matrix 2		Sample Designation: V-5 V-6 V-7 V-8 V-9 Sample Date: 2/10/2011 2/10/2011 2/10/2011 2/10/2011 2/10/2011				
	Monitor	Mitigate	Monitor	Mitigate					
Tetrahydrofuran	--	--	--	--	15 U	15 U	59 U	630 U	45 U
Toluene	--	--	--	--	5.9	4.1	6.8	100	9.6
trans-1,2-Dichloroethene	--	--	--	--	0.79 U	0.79 U	3.2 U	34 U	2.4 U
trans-1,3-Dichloropropene	--	--	--	--	0.91 U	0.91 U	3.6 U	39 U	2.8 U
Trichlorofluoromethane	--	--	--	--	2	7.8	91	48 U	32
Vinyl chloride	--	--	--	--	0.51 U	0.51 U	2 U	22 U	1.5 U
Xylenes (total)	--	--	--	--	2.6	7.9	8.4	37 U	52

J - Estimated value

U - Indicates that the compound was analyzed for but not detected

ug/m3 - Micrograms per cubic meter



Bold data indicates that parameter was detected

Shaded data indicates that parameter was detected above levels to be monitored in accordance
with the Final NYSDOH CEH BEEI Soil Vapor Intrusion Guidance of October 2006

NYSDOH - New York State Department of Health

**Remedial Investigation Report/
Alternatives Analysis Report/
Remedial Action Work Plan**

FIGURES

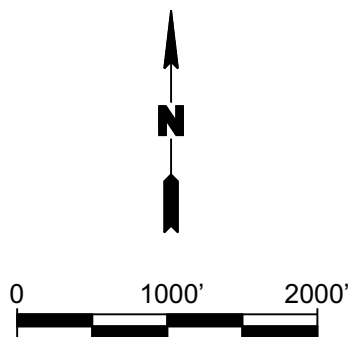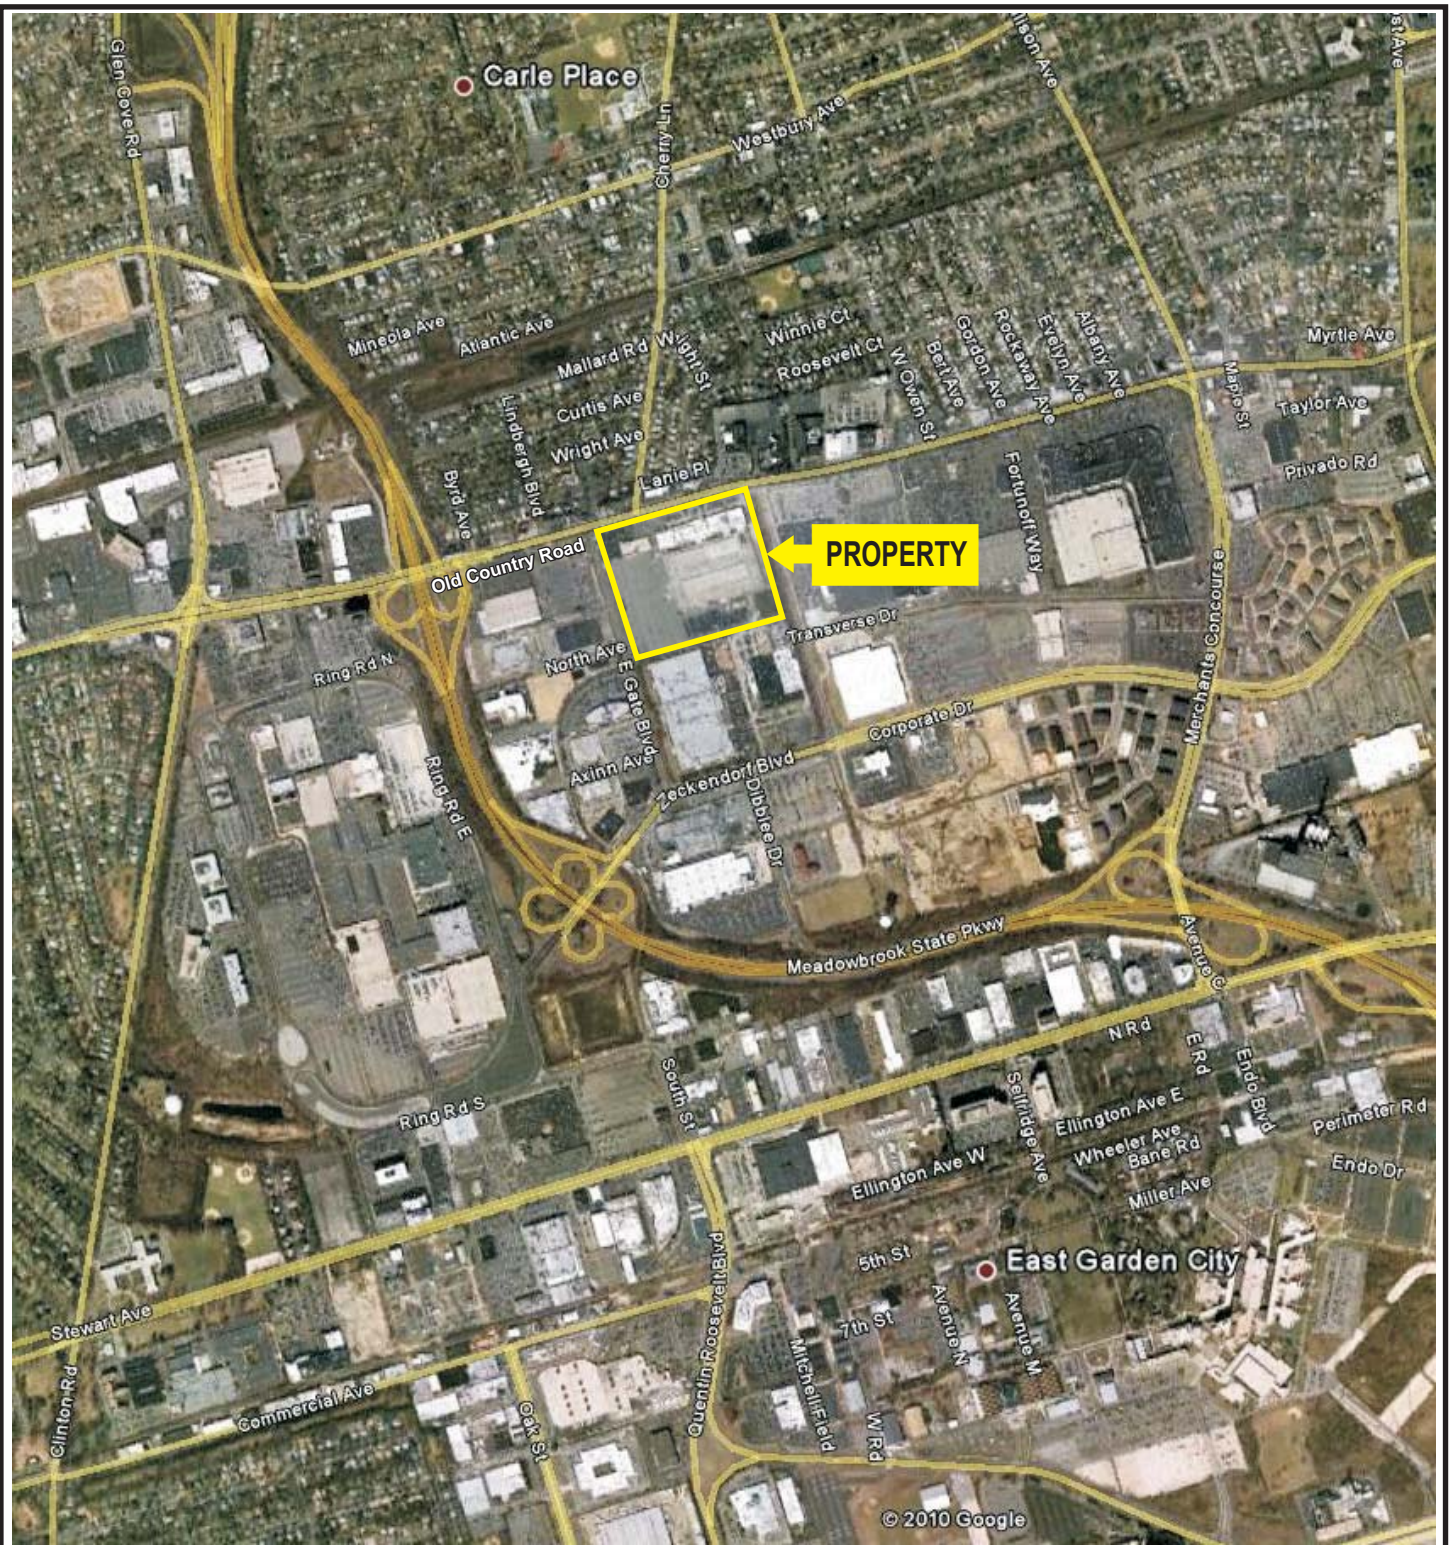

Title:

SITE LOCATION MAP

FORMER AVIS HEADQUARTERS PROPERTY
900 OLD COUNTRY ROAD
GARDEN CITY, NY 11530

Prepared for:

EQUITY ONE, INC.



ROUX ASSOCIATES, INC.
Environmental Consulting
& Management

Compiled by: B.H.	Date: 26JUL11
Prepared by: B.H.C.	Scale: AS SHOWN
Project Mgr.: C.W.	Project No.: 1924.0001Y000
File: 1924.0001Y126R.07.CDR	

FIGURE



1

OLD COUNTRY ROAD



LEGEND

- SOIL SAMPLE LOCATION
- MW-20 MONITORING WELL INSTALLED BY ROUX ASSOCIATES
- MW-8 EXISTING MONITORING WELL
- V-1 SOIL VAPOR SAMPLE
- G-27 GORE MODULE
- LP-25 LEACH POOL
- CB-3 CATCH BASIN
- DW-1 DRY WELL

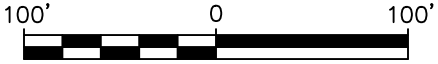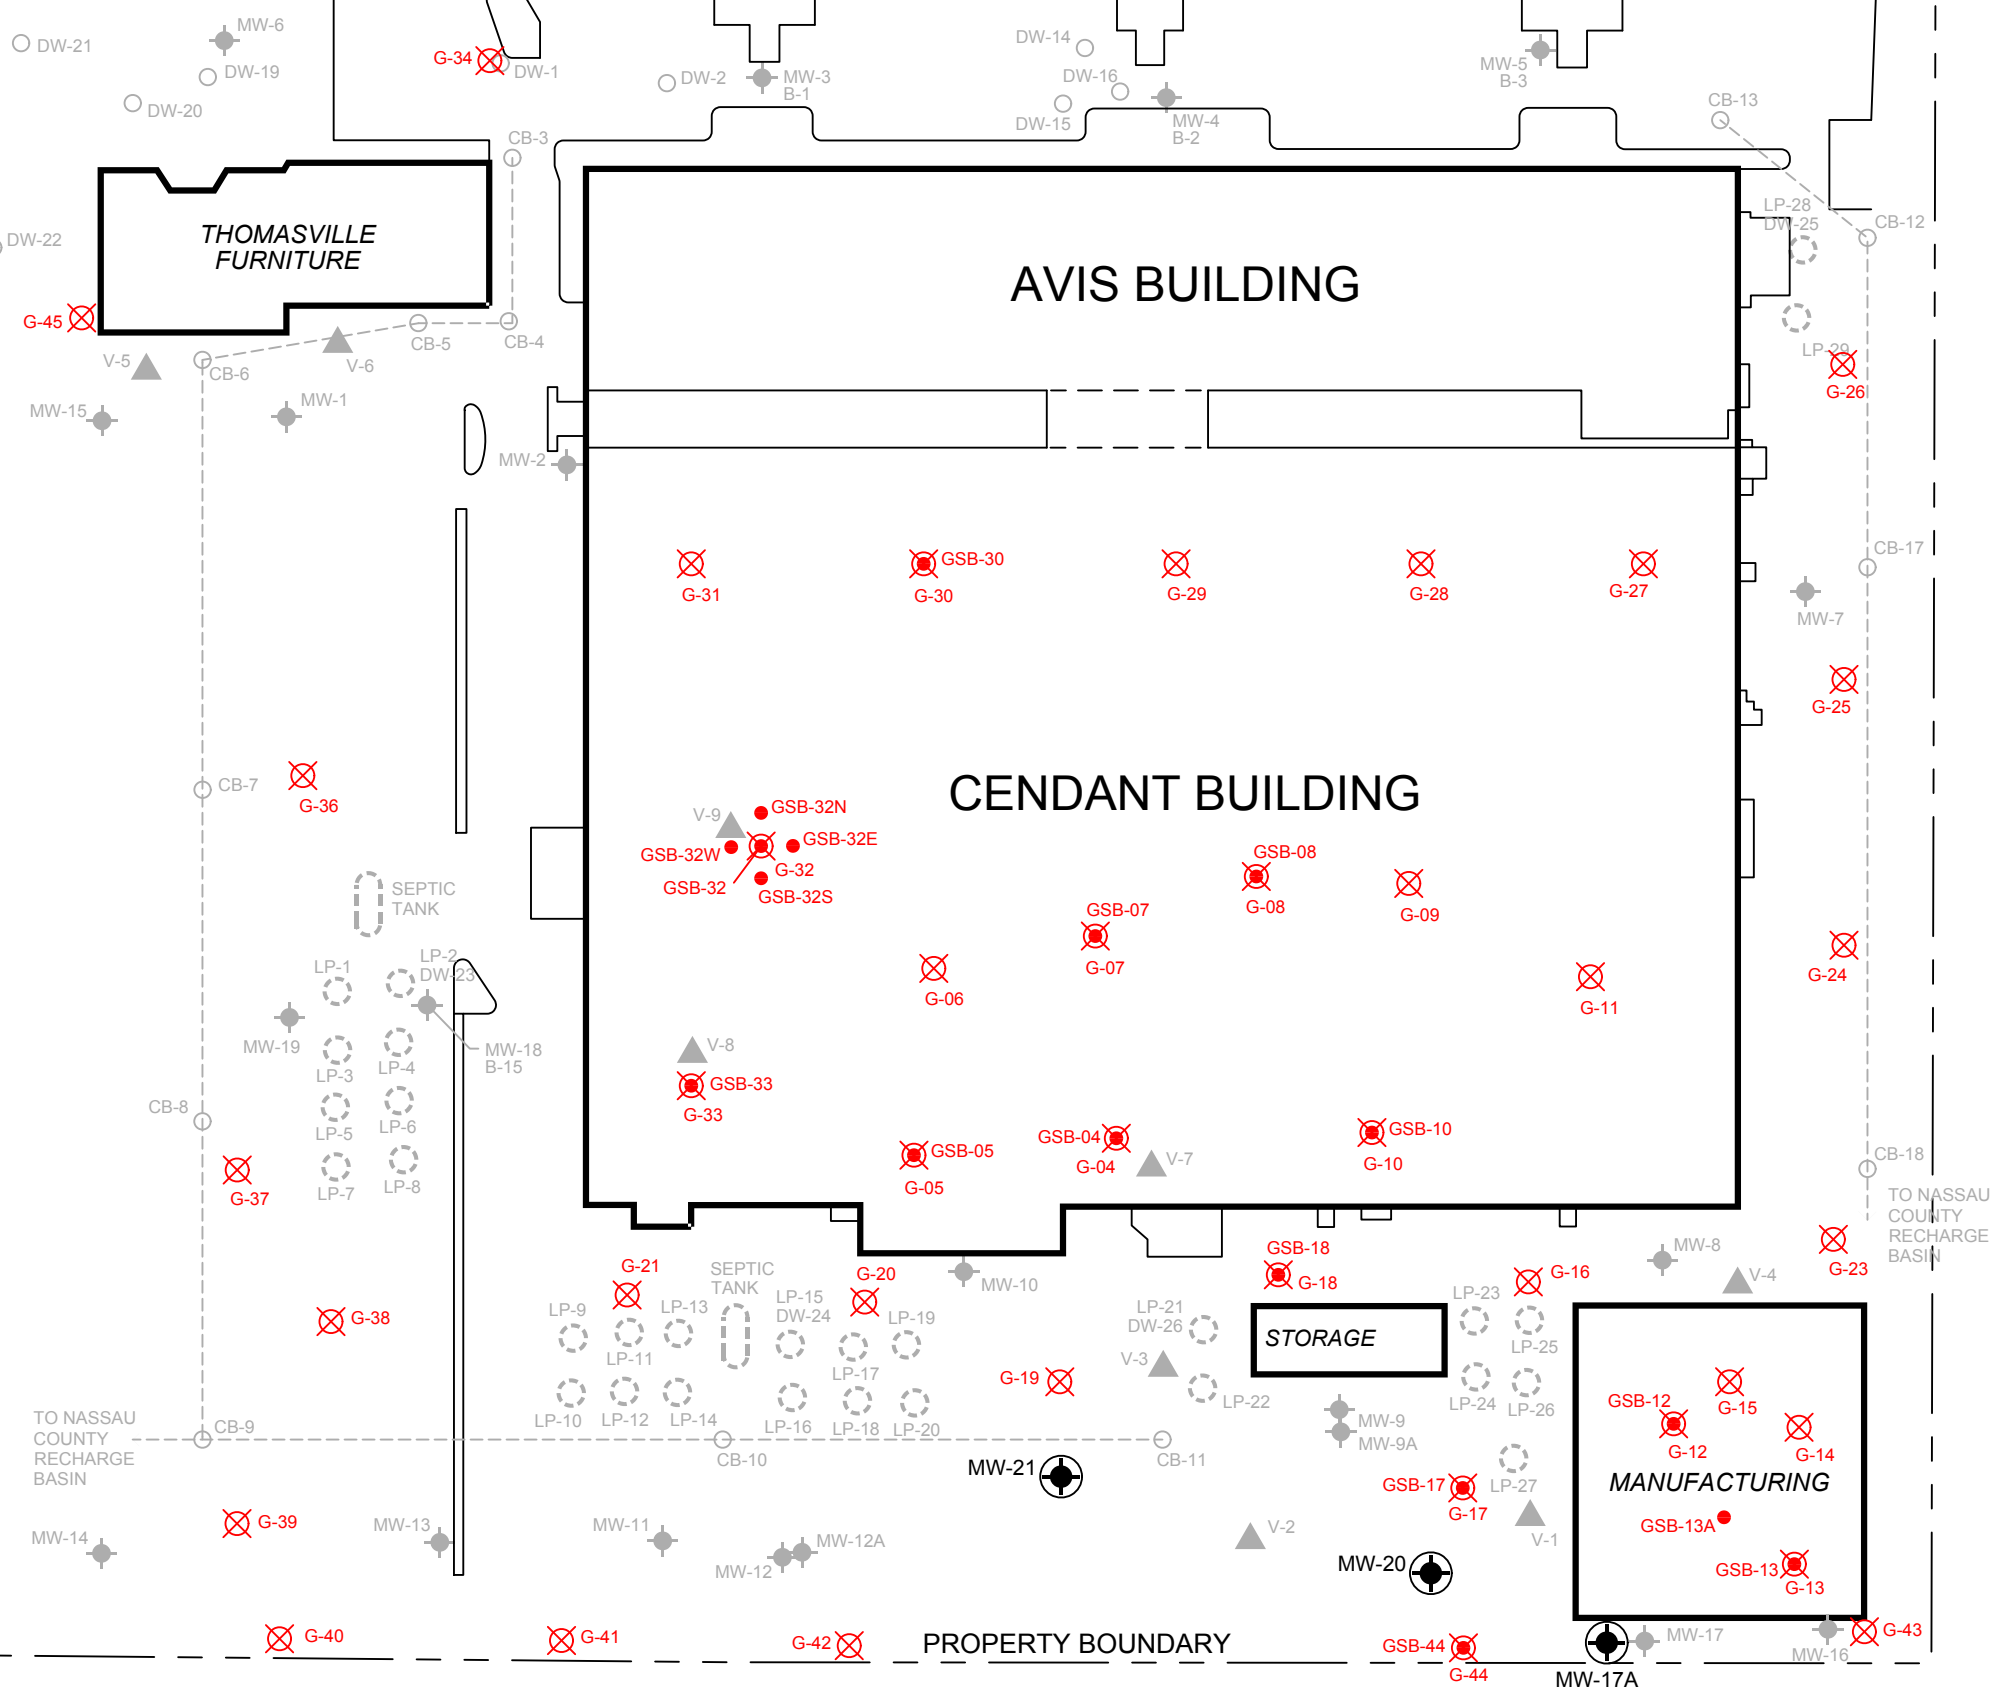

Title:

GORE MODULE SAMPLE LOCATIONS

FORMER AVIS HEADQUARTERS PROPERTY
900 OLD COUNTRY ROAD
GARDEN CITY, NY 11530


Prepared For:

EQUITY ONE, INC.

 ROUX ASSOCIATES, INC. Environmental Consulting and Management	Compiled by: W.M	Date: 26JUL11	FIGURE 2
	Prepared by: B.H.C.	Scale: AS SHOWN	
	Project Mgr: C.W.	Project: 1924.0001Y	
	File: 1924.0001Y126R.06.DWG		


\\1924\0001Y126R\1924.0001Y126R.06.DWG

V:\CAD\PROJECTS\1924\0001Y\126R\1924.0001Y126R.03.DWG

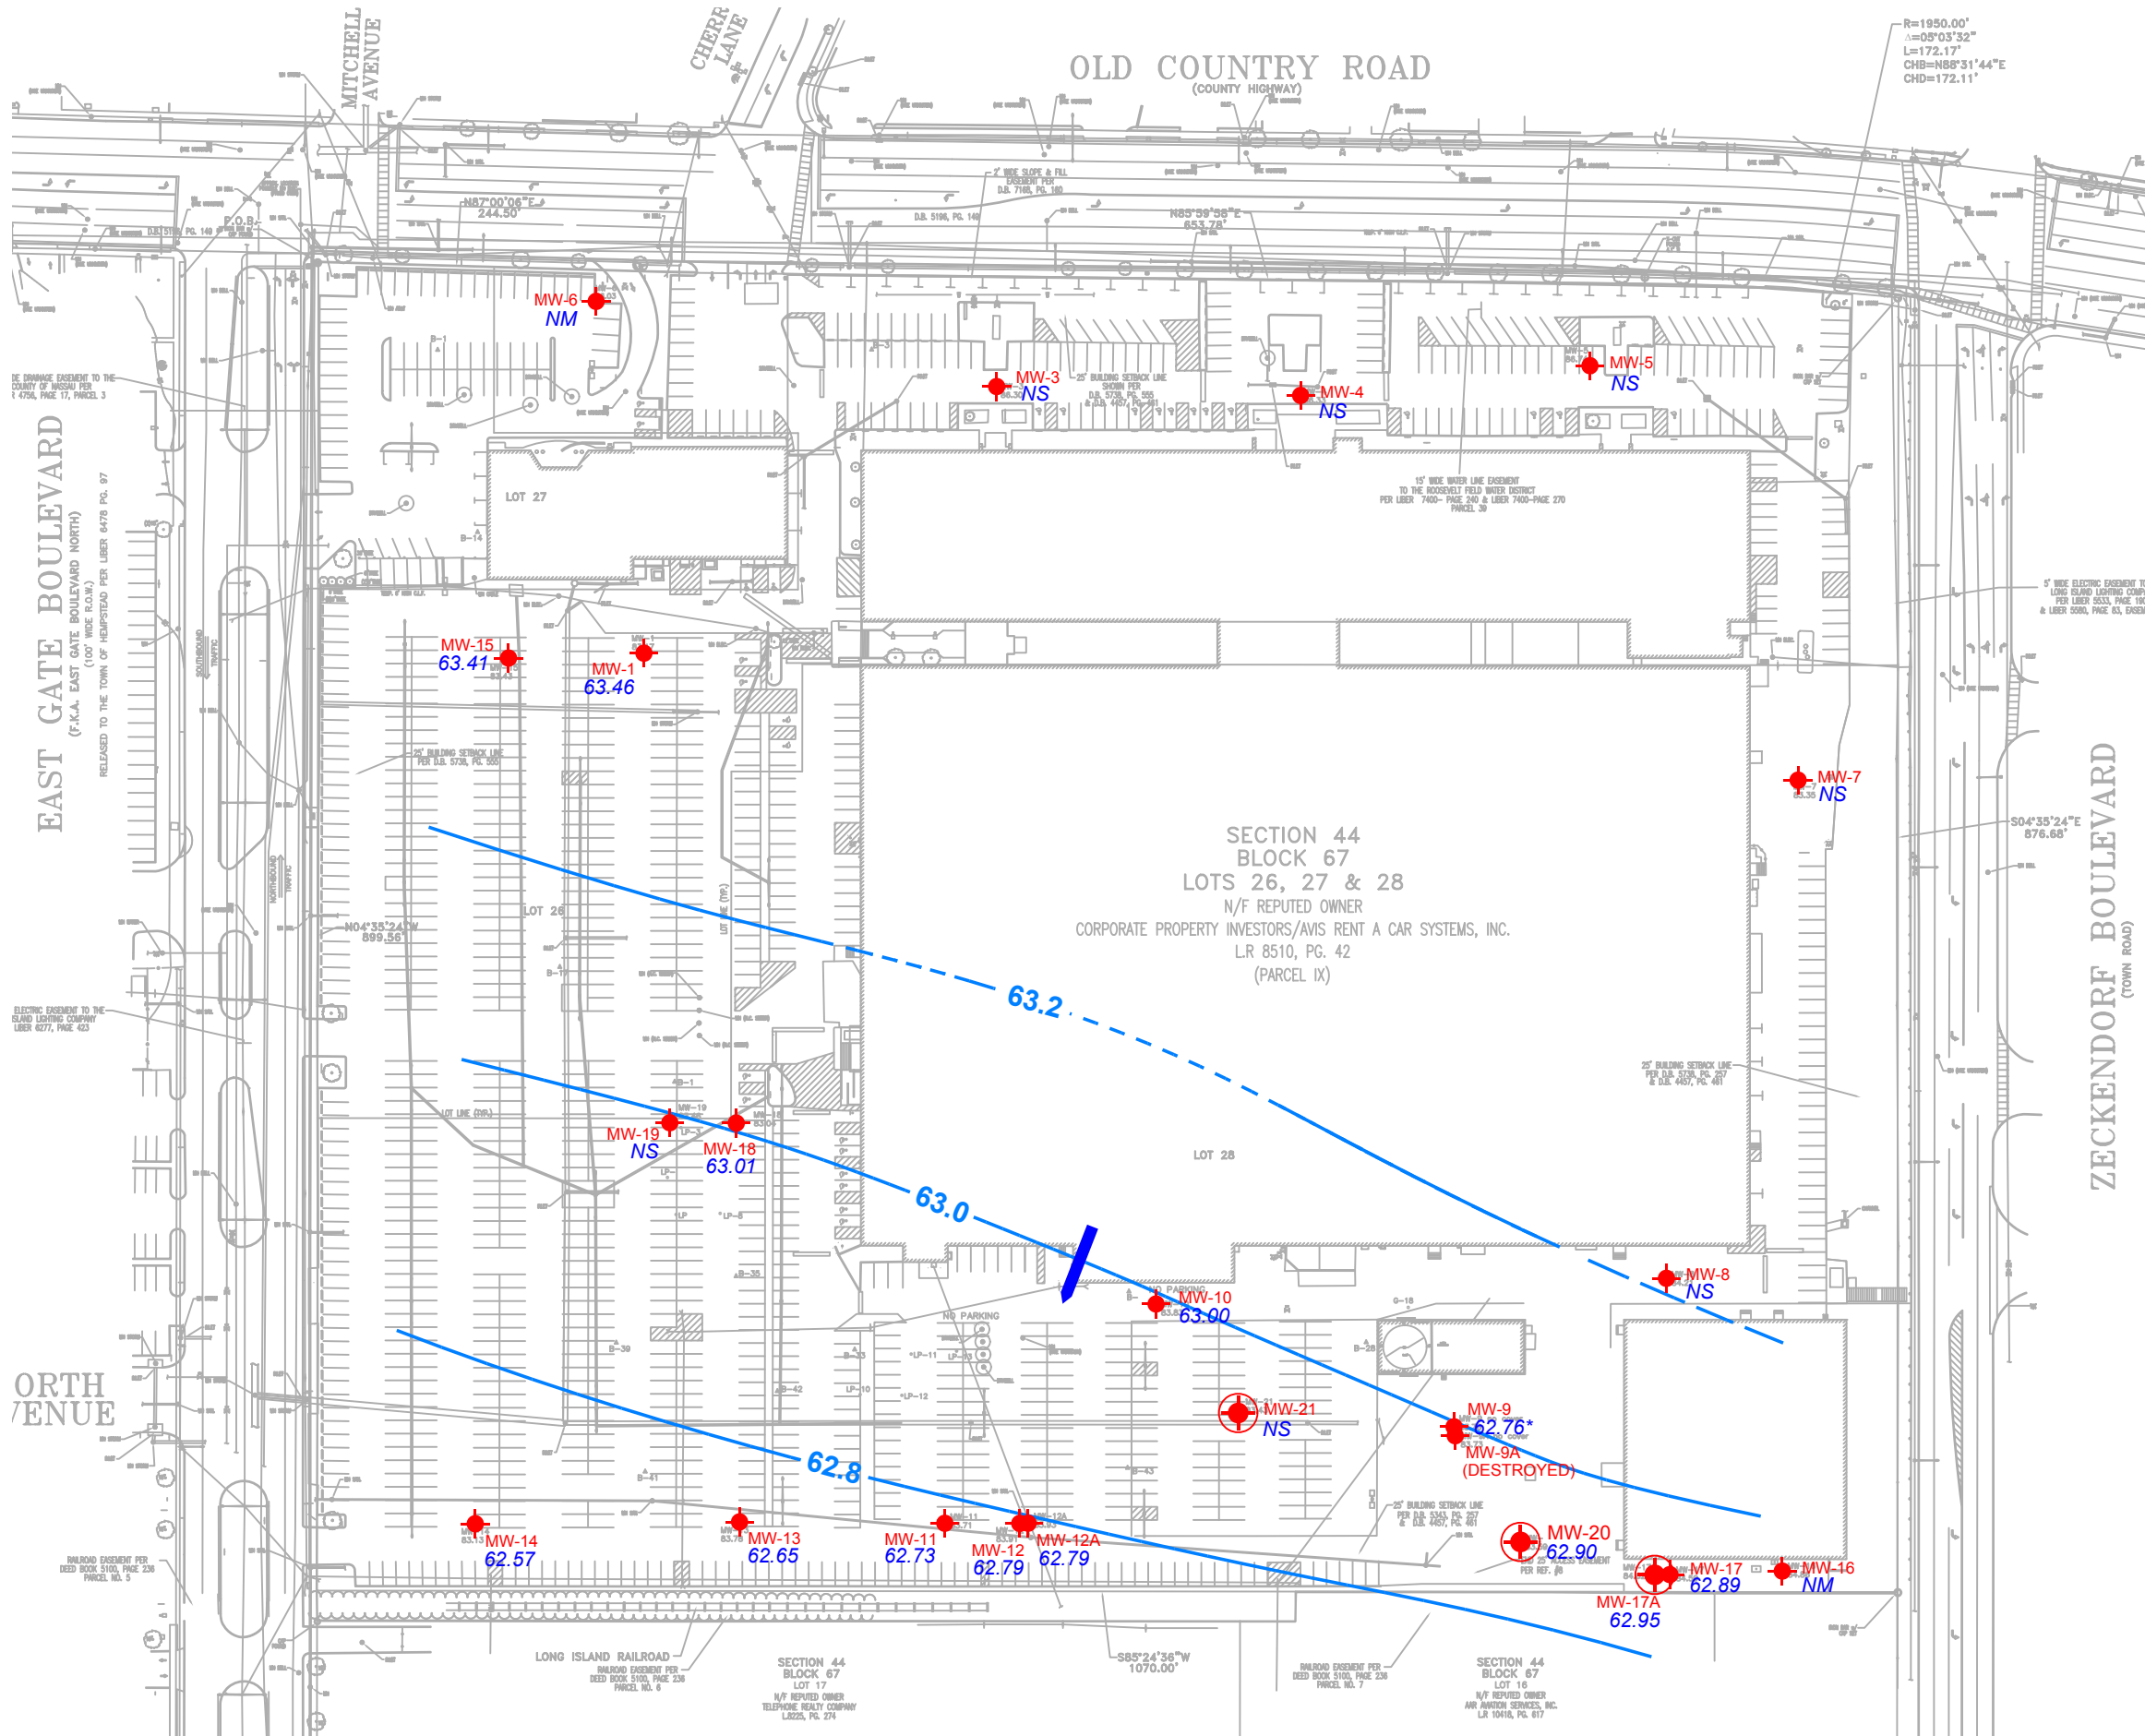

LEGEND

- MW-20  MONITORING WELL INSTALLED BY ROUX ASSOCIATES
- MW-8  EXISTING MONITORING WELL
- 63.00 GROUNDWATER ELEVATION (FEET ABOVE MEAN SEA LEVEL)
- NM NOT MEASURED
- NS NOT SURVEYED
- 62.76* DATA NOT INCLUDED IN CONTOURING
- MW-8  LINE OF EQUAL GROUNDWATER ELEVATION (FEET RELATIVE TO MEAN SEA LEVEL) (DASHED WHERE INFERRED)
-  GROUNDWATER FLOW DIRECTION

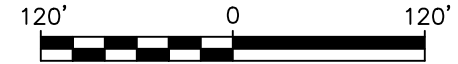

Title: GROUNDWATER ELEVATION CONTOURS FEBRUARY 11, 2011			
Prepared For: EQUITY ONE, INC.			
 ROUX ASSOCIATES, INC. Environmental Consulting and Management	Compiled by: W.M.	Date: 26JUL11	FIGURE 3
	Prepared by: B.H.C.	Scale: AS SHOWN	
	Project Mgr: C.W.	Project: 1924.0001Y	
	File: 1924.0001Y126R.03.DWG		

OLD COUNTRY ROAD



LEGEND

- SOIL SAMPLE LOCATION
- MW-20 MONITORING WELL INSTALLED BY ROUX ASSOCIATES
- MW-8 EXISTING MONITORING WELL
- V-1 SOIL VAPOR SAMPLE
- G-27 GORE MODULE
- LP-25 LEACH POOL
- CB-3 CATCH BASIN
- DW-1 DRY WELL
- PROPOSED EXCAVATION AREA (NOT DRAWN TO SCALE. ACTUAL AREAS ARE 10FT x 10FT x 5FT, EXCEPT GSB-30 TO 10FT)
- EXCAVATION AREA CONTAINING ELEVATED PCB CONCENTRATIONS (NOT DRAWN TO SCALE. ACTUAL AREAS ARE 5FT x 5FT x 3FT)
- MANUFACTURING BUILDING EXCAVATION AREA (APPROXIMATE AREA IS 100FT x 25FT x 3FT)

THOMASVILLE FURNITURE

AVIS BUILDING


CENDANT BUILDING

STORAGE

MANUFACTURING

TO NASSAU COUNTY RECHARGE BASIN

PROPERTY BOUNDARY

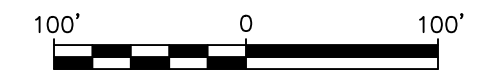

Title:

PROPOSED EXCAVATION AREAS

FORMER AVIS HEADQUARTERS PROPERTY
900 OLD COUNTRY ROAD
GARDEN CITY, NY 11530

Prepared For:

EQUITY ONE, INC.

ROUX ASSOCIATES, INC.
Environmental Consulting
and Management

Compiled by: W.M.	Date: 26JUL11	FIGURE 4
Prepared by: B.H.C.	Scale: AS SHOWN	
Project Mgr: C.W.	Project: 1924.0001Y	
File: 1924.0001Y126R.06.DWG		

\\1924\0001Y126R\1924.0001Y126R.06.DWG

**Remedial Investigation Report/
Alternatives Analysis Report/
Remedial Action Work Plan**

APPENDICES

**Remedial Investigation Report/
Alternatives Analysis Report/
Remedial Action Work Plan**

APPENDIX A

Environmental Dimensions, inc.
Radiological Screening Survey Report



providing quality environmental technical support services

EDi Letter # L2010-135

Craig A. Werle, P.G.
Principal Hydrogeologist
Roux Associates, Inc.
209 Shafter St.
Islandia, N.Y. 11749

December 17, 2010

Re: Gamma Walk Over Survey
900 Old Country Road, Garden City, NY

Dear Mr. Werle,

A gamma walk over survey was conducted on Tuesday, November 16, 2010 at the Former Avis Headquarters property, 900 Old Country Road, Garden City, NY. The survey was conducted by Bill Rigby; an ANSI qualified 3.1 Senior Health Physics Technician. This plan and the resulting data have been reviewed and approved Stan Waligora, Certified Health Physicist, Environmental Dimensions, Inc.

The survey instrumentation utilized was a Ludlum™ Model 2221 with a Ludlum™ Model 44-10 probe. General area walk over survey was conducted on the western, southern and eastern perimeter areas outside of the Cendant Building; inside in of the Cendant Building; the perimeter and inside of the Storage and manufacturing Buildings. Survey areas of concentration were based upon assessable areas, suspect areas and general areas.

Source checks were conducted, along with the background pre and post surveys were administered on the far perimeter of the buildings and the north side of the Avis Building.

The ranges were as follows: 4788 CPM – 6954 CPM. No significant elevated areas within the survey conducted that were twice background. The following results are recorded within the survey of record:

Outside areas:

- Cendant Building: Westside 5120 – 8180 CPM
- Cendant Building: Southside 4000-6400 CPM
- Cendant Building: Eastside 4122 – 6800 CPM
- Outside of Storage Building and Manufacturing Building: 5700 – 7130 CPM.

Inside Areas:

- Storage Building: 3821 – 5436 CPM
- Manufacturing Building: 4205 – 6725 CPM
- Cendant Building: 3900 – 6200 CPM
- Small Room of Middle Warehouse Eastern End: 6000 – 7800 CPM.

No significant findings were noted.

If you have any questions, please call me at (865) 482-7789 or email me at mmarable@edi-nm.com.

Sincerely,

A handwritten signature in cursive script that reads 'Michael C. Marable'.

Michael Marable,
Vice President, Operations

ENVIRONMENTAL DIMENSIONS, inc.

710 S. Illinois Avenue, Suite #F104-F105 • Oak Ridge, TN 37830-9107 | 865.482.7789, Tel • 865.482.7105, Fax | www.edi-nm.com, web



WILLIAM RIGBY
PROJECT SPECIALIST / BUSINESS DEVELOPMENT
Environmental Dimensions, inc.

QUALIFICATION SUMMARY

Mr. Rigby has over 18 Years directly related to the radiological decommissioning & environmental remediation fields. He is a leader, logistics facilitator, solutions provider, technically sound, an excellent communicator, proficient and has an expertise in numerous skilled disciplines (health physics, waste management, decontamination, project management, engineering, safety, quality assurance, quality controls, operations, logistics, environmental controls, procurement, regulatory affairs, client & public relations, technologies, demolition, excavation, etc.). Mr. Rigby has managed a project greater than 400 personnel, over \$230 Million D&D Project and oversight of up to 20 locations simultaneously nationwide.

MILITARY HISTORY:

Sergeant / E-5 1984 – 1987
US Army, Ft Campbell, KY / West Point, NY
Nuclear, Biological & Chemical Warfare and Defense
West Point Military Academy instructor. Decontamination lines and radiological surveys. Trainer at various locations.

ADDITIONAL TRAINING

40-hour HAZwoper Training (current)
OSHA 30 Hour Construction Industry Outreach Training
American Heart Association First Aid & CPR (adult / child / infant)

EXPERIENCE

Project Specialist / Business Development **2010 – Present**
Environmental Dimensions, inc.

RCT Supervisor, Assistant Site Safety Officer, Assistant Site Supervisor
Logistics and Waste Coordinator - US Army Corp FUSRAP Site Characterization **2009 – 2010**
TG Adams & Associates

Radiological / Beryllium field sampling for the US Army Corp FUSRAP Site Characterization

Senior Health Physics Technician - North West Ohio Sewer District **2009 – 2009**
TG Adams & Associates

Supervising for the Final Status Survey, release surveys of equipment, structures and count room smear surveys and operational surveys of sludge operations.

Project Waste Logistics Coordinator - Cyclotron Decommissioning Project **2003**
DVI & Radiac

Rigging, truck, rail transportation and the disposal of over 650 tons of activated metal.

President – Radiological and Environmental Waste Containers **2001 – 2004**



WILLIAM RIGBY
PROJECT SPECIALIST / BUSINESS DEVELOPMENT
Environmental Dimensions, inc.

Composite Technologies Company

Composite manufacturing, designing waste packaging for the nuclear and environmental waste industries.
Developed various other product lines for the construction industry.

Project Manager

2001

Environmental Dimensions, inc. – Waste Packing Project

Repackaging of unstable waste containers, decontamination, surveys and shipping of waste.

Marketing Manager

1999 - 2001

Environmental Dimensions, inc. – Radiological Support Services

Business development for decommissioning projects and health physics services.

Marketing Manager

2000 - 2001

Greenfield Logistics

Business development for logistics and waste management services.

Sales Manager

2000 - 2001

Lynx Supply

Sales of industrial and safety supplies, consultant for various bids and proposals for decommissioning projects with numerous radiological service providers.

Vice President

2000

Rubble Makers

Robotic demolition equipment service for decommissioning projects in various locations nationwide.

Waster Broker / Senior HP Technician

2000

RSI

Radiological waste sampling for the Molly Corp, Site Assessment.

Operations Manager

1999

Affrex, Inc.

Bids and proposals, business planning, corporate headquarters of operations, site operations of various decommissioning projects nationwide (DOE and Commercial) and the operations of nuclear laundry.

Project Manager

1997 - 1998

Zhagrus – Nuclear Metals / Starmet Decommissioning Project

Site management of basin sludge removal of federal protected lands, constructed large enclosure and packaging shipping by truck and rail. Two locations, hosted weekly town board meetings and client relations.

HP Supervisor, Waste Management Supervisor, Shipper / Broker, Engineer, Decon / Operations Manager, Safety Officer, Training

2000

TLG – Cintichem Decommissioning Project (\$230 Million+)

5 MW Nuclear Reactor, (5) Associate Hot Cells + conveyor station, laboratories, 100 waste pits, Rad waste, mixed waste and chemical waste consolidation, packaging and shipping. Excavation, decontamination and



WILLIAM RIGBY
PROJECT SPECIALIST / BUSINESS DEVELOPMENT
Environmental Dimensions, inc.

demolition.

Site Supervisor **1992 – 1993**
NES / Barry Koh & Associates

Provided radiological support for McGean-Rohco plant maintenance operations and maintain radiological controls and site upkeep Bert Avenue site.

HP Supervisor / Senior HP **1992**
Cintichem – 5 MW Nuclear Reactor & Associate Hot Cells Cintichem Decommissioning Project

Dismantle reactor core and associated components, waste packing, hot cell decontamination, repackaging high rad HIC's, Iodine Loop Dismantlement, packaging and instructions for reassembly at LANAL. High Rad areas $\geq$ 1,000 R/Hr Supervise HP's.

Assistant Site Supervisor / Lead Senior HP **1991**
Nuclear Energy Service – Isotope Products Laboratories Decommissioning Project

High Rad source waste removal, demolition, decontamination and final status surveys.

Assistant Site Supervisor / Lead Senior HP **1991**
Nuclear Energy Service – GE Tungsten Plant Site Characterization Project

Radiological surveys and characterization reports.

Senior Health Physics Technician / Lead Technician **1991**
Chem Nuclear – Acrylo Plants I & II Decommissioning Project

Radiological surveys and characterization reports of structures.

Lead Senior **1991**
Nuclear Energy Services – McGean-Rohco, Harvard Avenue, Site Characterization, Building 10C

Radiological surveys and characterization reports of structures.

Assistant Site Supervisor / HP Supervisor **1991**
Nuclear Energy Services – EPA / Army Corp Superfund Decommissioning Project

Radiological surveys and characterization reports of structures, roadways and soil decontamination,

D&D Supervisor / Senior Health Physics Technician **1990**
Hilbert & Associates, Inc. (Chem Nuclear) – BLDG V-60/V-90 Decommissioning Project Norfolk VA

Decontamination of building structure, excavation and radiological surveys.

Lead Senior Health Physics Technician **1989 - 1990**
Nuclear Energy Services

Emergency Response Radioactive soil spill cleanup, rad survey, waste packaging and final status survey. First responder, regulatory bodies (NRC and State of VA) and town meetings.

Lead Senior Health Physics Technician **1989 - 1990**
Nuclear Energy Services

Decontamination of building structure, excavation and radiological surveys

Lead Senior Health Physics Technician, Engineer, D&D Consultant **1989**



WILLIAM RIGBY
PROJECT SPECIALIST / BUSINESS DEVELOPMENT
Environmental Dimensions, inc.

Nuclear Energy Services

Triga Reactor Decommissioning Removal of reactor and associated components, decontamination, rad waste packaging, radiological surveys and final status survey.

Operational Control, HP & Safety Field Supervisor **1988-1989**
Hilbert & Associates (Chem Nuclear) – Lansdowne Radioactive Residence EPA Superfund

Radiological surveys of structures & soil, dismantlement, decontamination and final status surveys.

JR Health Physics Technician **1988**
Hilbert & Associates

Emergency Response Radiological surveys, dismantlement, rad waste packaging, shipping and final status surveys.

D & D Supervisor / JR Health Physics Technician **1987 – 1988**
Nuclear Energy Services

Catalyst Plant Decommissioning Decontamination, dismantlement, soil sampling and radiological surveys.

D & D Supervisor / JR Health Physics Technician **1987**
Hilbert & Associates (Chem Nuclear)

Decommissioning Project Aero Jet Heavy Metals. Waste packaging, decontamination, demolition and radiological surveys.

Decontamination Technician **1987**
DNI / Hilbert & Associate – Shippingport Nuc Plant 1 Decommissioning Project

Vacuum Blast of all the power plants main chambers. (First Nuclear Power Plant Decommissioning.)

\



QUALIFICATION SUMMARY

Mr. Waligora has over 49 years of diversified experience as a health physicist. This experience has included training, applied health physics and industrial hygiene, radiological physics, environmental monitoring and assessment, radiochemical analysis, environmental restoration, decontamination and decommissioning, radioactive and mixed waste management, and a broad scope of related consulting projects. Services have been provided for DOE contractors, NRC licensees, the U.S. Army Corps of Engineers, nuclear utilities, nuclear fuel plants, uranium mills, and to a number of industrial facilities. He has over 30 years experience in remedial action projects and associated waste management. He has prepared over 100 environmental surveillance reports related to nuclear weapons testing, nuclear utilities, nuclear fuel plants, uranium resource companies, and for a number of other government and commercial organizations. Mr. Waligora has served on a number of standards committees including ANSI Standards for internal and external radiation dosimetry, and for the EPA Safe Drinking Water Act. He has testified as an expert witness on a number of radiation litigation cases. Waligora has supported a broad scope of short-term projects such as: Air sampling for particle size distributions, Audits of commercial and government radioanalytical laboratories, Design of analytical laboratories for mixed waste sample analysis, and Validation of critical radiation detection instrument systems.

More recent experience includes the following projects.

- Federal facilities workers radiation dose reconstruction with the Oak Ridge
- Associated Universities Team for the National Institutes of Occupational Safety and Health.
- Radiological Control program and project support for the Fernald Closure Project
- Radiological assessment of dredged materials for the Corps of Engineers
- Radiological Control support for DOE facilities at Oak Ridge, TN, Portsmouth, OH, and Paducah, KY
- Radioactive and mixed waste strategies for government and industrial facilities
- Remedial action consulting for the U.S. Army Corps of Engineers

EDUCATION

B.S. Physics Siena College 1959

Physics and Business Administration University of New Mexico (Part time graduate studies) 1967-71

CERTIFICATIONS

American Board of Health Physics – General Practice (since 1968)

Registered Qualified Expert, Reg. No. 108-8, NM Environmental Improvement Division

EXPERIENCE

Environmental Dimensions inc.

1990 – Present

Founded EDi in January, 1990 and has supported and directed a broad scope of projects for various clients. Services have ranged from professional health physics consulting through crews of health physics technicians supporting national laboratories and major remedial action projects. He remains a shareholder and employee of EDi after selling controlling interest in 1997.

The Fernald Environmental Management Project had been the longest-term customer. EDi had back-to-back contracts since from January, 1990 through April 2006. He assisted in meeting a broad scope of CERCLA



STANLEY J. WALIGORA JR., CHP
PRINCIPAL HEALTH PHYSICIST
Environmental Dimensions, inc.

regulatory and technical requirements along with the associated Consent Agreements and Consent Decrees. He prepared a number of Removal Site Evaluations with attendant dose and risk assessments. He also assisted in completion of the RI/FS and the consequent evaluation of remedial alternatives. A major accomplishment was the extensive dose and risk assessment for the decontamination and dismantlement of the Production Area, which consisted of over 200 facilities within the 136-acre area. The risk assessment included assessment of routine and accidental releases during the D&D process as well as the transportation risks due to extensive radioactive waste shipments. This allowed an Interim Record of Decision and the D&D began two years ahead of schedule. He assisted in the development of *in-situ* gamma spectrometry to speed assessment and cleanup of the 1200 acres with reduced sampling and analysis. Mr. Waligora is a member of the Safety Review Committee, Chairman of the ALARA Committee, and a member of the Engineering Design Review Board. In the past he participated in a Readiness Review for enriched uranium operations and a Standard Startup Review for removal of the waste pits. He was a member of the Management Assessment Team in preparation for hot testing of the Silos 1 and 2 Radon Control System. He provided support for both radiological control programs and for specific remedial action projects for Fluor Fernald through the 2006 closure.

Technical and professional support was provided to Radiation Protection Operations at Sandia National Laboratories for compliance with their Tiger Team Action Plan, and with DOE Order 5480.11 and the RADCON Manual. Nearly 100 new procedures were developed with the follow on training for implementation. EDi provided similar support for Radioactive and Mixed Waste Management at Sandia. EDi developed sampling and analysis plans for waste stream characterization consistent with disposal site waste acceptance criteria. All aspects of waste storage and inventory were covered and another project consisted of modifications and procedures to implement a new waste handling facility. Support to Environmental Monitoring at Sandia included development and implementation of analytical systems ranging from gamma spectrometry through tritium specie air sampling. A sensitivity analysis for ALARA public exposure assessment was developed in anticipation of 10 CFR 834 compliance.

EDi provided quality assurance oversight during an 18-month uranium mill tailings restoration project. Oversight included regulatory compliance and specific commitments within the NRC License and the extensive Restoration Plan. QA/QC ranged from instrument calibrations through validation of vendor laboratory analytical results. Emphasis was placed on applied health physics with appropriate programs for air sampling, personnel dosimetry, ALARA, and compliance with changing requirements of 10 CFR 20.

EDi completed a turnkey commercial remedial action project at a formerly Licensed facility. Each work plan and report was reviewed and approved by the client, the U.S. Nuclear Regulatory Commission and the California Radiologic Health Branch. The initial Characterization Work Plan covered the 40,000 ft² building, sewer lines, and adjacent land areas. Upon acceptance of the Characterization Report, a Remedial Action Work Plan was drafted and similarly approved. The final report resulted in release of the facility for uncontrolled use. EDi completed the Waste Profile and satisfied all requirements which resulted in the disposal of the wastes at the Envirocare site in Clive, Utah.

From 2000 through 2002, Waligora was a health physicist with the RADCON Alliance. This contract provided health physics and industrial hygiene surveillance for Bechtel Jacobs programs at Oak Ridge, TN, Paducah, KY and Portsmouth, OH. Another current assignment was as a member of the Independent Safety Review Committee for Fluor Fernald.

EDi has been supporting a number of remedial action projects for the U.S. Army Corps of Engineers, across the country, since 1999. Waligora assisted in a radiological assessment task for the Corps of Engineers (with Black & Veatch) for the Ashtabula Harbor dredging project for removal of 700,000 yd³ of contaminated sediments.



STANLEY J. WALIGORA JR., CHP
PRINCIPAL HEALTH PHYSICIST
Environmental Dimensions, inc.

From April 2002 through 2007 he provided support to Fluor Fernald Radiological Control as the Technical Director. He was a member of the Safety Review Committee, the Engineering Design Committee and headed up the ALARA Committee and provided support with specific tasks for various projects.

Waligora is currently assisting Oak Ridge Associated Universities for energy employee dose reconstructions for National Institute for Occupational Safety and Health.

Senior Program Manager
Geoscience Consultants, Ltd.

1989

Program Manager for radiological environmental projects. Principle project was RI/FS support at a plutonium contaminated DOD site. Waligora also served as the Site Safety Officer.

Facility Manager – Technical Director
Eberline Instrument Corporation

1972-1989

Joined Eberline (now Eberline Services) to build, staff and manage the Southeastern Facility in Columbia, SC. The Facility was primarily a radiochemistry laboratory with additional services for radiation dosimetry, instrument maintenance and calibration, and instrument sales for the southeastern U.S. Provided environmental surveillance for ten nuclear power plant sites and a nuclear fuel plant. Analyzed thousands of bioassay samples per week with turnaround as short as six hours. Waligora provided consulting for environmental assessments, internal dosimetry, and medical physics. Prepared over 60 environmental reports for nuclear utilities including annual reports and summary reports of preoperational environmental monitoring. Conceived and executed two shielding studies for a nuclear fuel reprocessing plant under construction. One project tested shielding integrity for concrete walls up to 14 ft thick; the second tested the effectiveness of neutron poison panels. Designed and established an environmental radioanalytical laboratory near Madrid, Spain.

In 1977 he was promoted and transferred to New Mexico to be the Technical Director of the Nuclear Services Division.

Provided technical direction and business development for health physics services, radiochemical analysis, and external radiation dosimetry. Extensive consulting and field work for radiological assessments and remedial actions. Early work for uranium mills and solution mining projects lead to effective controls for enhanced naturally occurring radioactive materials. This extended to NORM assessments and controls oil and gas production and refining, phosphate mines and plants, rare earths mining and milling, geothermal energy projects, and other mining operations. Consultation was provided to manufacturers of radium bearing building materials, users of a very large pulsed accelerator, and to physicians and attorneys for radiation dose assessments. He deployed for on-site support for a number of the DOE FUSRAP remedial action sites.

Chief, Health Physics and Industrial Hygiene
Lovelace Respiratory Research Institute

1967 - 1972

Responsible for occupational and environmental monitoring and controls for this large research program on the effects of radioactive and hazardous materials. Research required unique chemical and physical preparations of Curie quantities of various radionuclides. Worked with principle investigators for radiation dosimetry calculations for experiment design. Designed and implemented a new TRU research wing that included glove boxes and a supplied breathing air system. Utilized whole body counting and bioassay for internal dosimetry.



STANLEY J. WALIGORA JR., CHP
PRINCIPAL HEALTH PHYSICIST
Environmental Dimensions, inc.

Assisted during the first human bronchopulmonary lavage for accidentally inhaled radioactive material. Clinical duties in Radiology at the Lovelace Medical Center including therapy planning, calibration, and treatment. Outsourced for several weeks to support D&D of a former special nuclear fuel plant near Baltimore, MD.

Health Physicist **1966 - 1967**
Reynolds Electrical & Engineering Co., Inc.

Responsible for all health physics and industrial hygiene support for Lawrence Livermore Laboratory tests. Additional projects in training, radioiodine monitoring, permissible levels of short half-lived fission products, and abatement of gaseous Ru-Rh-106 in tunnels. Assisted in the design of new radiological facilities.

Health Physicist – Chief, Data Processing **1964 - 1966**
U.S. Public Health Service (Now EPA)

Initial ten months in field monitoring and sampling followed by preparation of the environmental reports using data from the prior test. Data Processing supported radiochemical analyses, whole body counting, environmental monitoring, and radiobiological research. Re-organized this group and proceeded with rapid hardware improvements (IBM 1620 to SDS-925, and to CDC-1604). Prepared the final report of Off-site Monitoring for the Rollercoaster Series. Helped prepare and lectured the first Associate Degree program in X-ray Technology at the University of Nevada – Las Vegas.

Training Supervisor **1962 - 1964**
Radiological Sciences Dept. - Reynolds Electrical & Engineering Co., Inc. - Nevada Test Site

Responsible for technical and professional training programs in health physics and industrial hygiene. Developed and implemented a two-year training program for technicians to become journeymen; became part of the Union Contract. Other government sponsored training for others including Radiological Emergency Operations. Prepared U.K. and Navy personnel for Project Rollercoaster. Assigned special projects and shared whole body counting with U.S. Public Health Service. Filled in as Shift Supervisor for field support for nuclear tests.

Nuclear Weapons Officer-Instructor **1959 – 1962**
Defense Nuclear Agency - Sandia (Kirtland) Base

Taught nuclear weapons maintenance and health physics to military Nuclear Emergency Teams. Co-authored basic texts, technical manuals, and training films. Responsible for training blocks in radiation detection and biological effects used for numerous courses. Analyzed bioassay samples for tritium and was the Radiation Safety Officer for our AEC By-Product License. He provided field training for classes at the Nevada Test Site.

Publications and Presentations

Dose Reconstruction at a NORM Site, 29th Midyear Topical Meeting of the Health Physics Society, Scottsdale, AZ, 1996.

Dose and Risk Assessment for the Fernald D&D Project, American Nuclear Society Decontamination and Decommissioning Conference, Washington, D.C. 1994. Co-authors: John Throckmorton and Todd Clark.



STANLEY J. WALIGORA JR., CHP
PRINCIPAL HEALTH PHYSICIST
Environmental Dimensions, inc.

A Six Element Dosimetry Badge for Beta and Photon Spectrometry, Second Conference on Radiation Protection and Dosimetry, Orlando, FL, 1988

External Radiation Dosimetry at Nuclear Power Plants, 21st Midyear Topical Symposium, Health Physics Society, Miami, FL, 1987.

Fundamentals and Current Directions in Solid State Dosimetry, Professional Enrichment Program, Health Physics Society Annual Meeting, Salt Lake City, UT, 1987.

Pre-operational Radiological Environmental Monitoring – Answers and Questions, 19th Midyear Topical Symposium, Health Physics Society, Colorado Springs, CO, 1985.

Applied Neutron Spectrometry and Dosimetry, Health Physics Society, Rio Grande Chapter, Los Alamos, NM, 1985.

Remedial Action Experience, (Invited) EPA Region VII Conference, Lincoln, NE, 1982.

Instrumental and Radiochemical Assessment of Decontamination Operations, Health Physics Society Annual Meeting, Las Vegas, NV, 1982. Co-authors: Leon Leventhal, Robert Wessman, and Richard Powell.

New Concepts in Radon and Radon Daughter Measurements, International Conference on Radiation Hazards in Mining, Golden, CO, 1981. Co-authors: Richard D. Terry and Rex Beard.

Eberline's New Microcomputer Based Radon Daughter Instrument, International Symposium on Indoor Air Pollution, Health, and Energy Conservation, Boston, MA, 1981.

Uranium, Radium, and Radon Monitoring, (Invited), Summer School on Uranium Health Physics, South African Association of Physicists in Medicine and Biology, Johannesburg and Pretoria, South Africa, 1980.

Neutron Monitoring and Dosimetry at Nuclear Power Plants, Health Physics Society Annual Meeting, Seattle, WA, 1980.

Neutron Dosimeter Calibration at Nuclear Power Plants Through Instrument Surveys, American Industrial Hygiene Conference, Chicago, IL, 1979.

“Radiochemistry” Chapter in *Quality Assurance for Health Laboratories*, American Public Health Association, 1978.

Pre-operational Baseline Data – Methodology Used in Environmental Surveillance, Southeastern Seminar on Environmental Radiation Surveillance, Montgomery, AL, 1974.

“Pulmonary Retention of Zirconium Oxide (Nb-95) in Man and Beagle Dogs”, *Health Physics*, 1971. Co-author: Chester R. Richmond.

Safety Aspects of Research with Respirable Radioactive Aerosols, Radiation in High Level Facilities, International Atomic Energy Agency, Saclay, France, 1970. Co-author: J.A. Mewhinney.

Incineration of Solid Wastes, Solid Waste Disposal Symposium, Defense Nuclear Agency, Albuquerque, NM, 1970.



STANLEY J. WALIGORA JR., CHP
PRINCIPAL HEALTH PHYSICIST
Environmental Dimensions, inc.

Off-Site Survey – Operation Rollercoaster, U.S. Public Health Service, 1969. Co-authors: D.L. Waite and J.S. Coogan.

Incineration of Low Level Radioactive Wastes, 4th ALO Health Protection Conference, St. Petersburg, FL, 1969.

Health Physics Aspects of the Fission Product Inhalation Program, Western Industrial Health Conference, Las Vegas, NV, 1968. Co-authors: C.R. Richmond, R.G. Cuddihy, and R.O. McClellan.

Radiological Emergency Operations, U.S. Atomic Energy Commission, 1967.
(Editor and contributor; numerous co-authors)

Basic Nuclear and Radiation Physics, Defense Nuclear Agency, 1961. Co-authors: Otto G. Raabe and M. Edward Wrenn.

Principles of Radiation Detection Instruments, Defense Nuclear Agency, 1960.
Co-author: William Lynch.

Committees, Offices and Honoraria

1993-96	American Board of Health Physics – Part I Examination Panel Chairman 1995 and 1996.
1987-92	American National Standards Institute and Health Physics Society ANSI N 13.11 Standard for Personnel Dosimetry Performance – Criteria for Testing.
1989-91	New Mexico Radiation Technical Advisory Council
1988-90	Continuing and General Education Committee, Health Physics Society
1983-86	American Board of Health Physics Preparation Courses. Organized and assisted in three annual five-month programs.
1982-83	<i>Radiological Sampling and Analytical Methods for National Drinking Water Regulations</i> , U.S. Environmental Protection Agency. (Two year consensus standard and Workshop
1981-83	Chapter Council Member. Rio Grande Chapter of the Health Physics Society
1980	Uranium Health Physics Summer School (invited for three of ten lectures), Johannesburg and Pretoria, South Africa, South African Association of Physicists in Medicine and the Chamber of Mines.
1977-78	American National Standards Institute and the Health Physics Society, ANSI N-1978 Internal Dosimetry for Fission and Activation Products.
1974-77	Environmental Radiation Committee (Charter Member – organized by Dr. James Watson, University of North Carolina). Later integrated to the Environmental Radiation Section of the Health Physics Society.
1973-77	South Carolina Technical Education Committee. (Five state-wide centers offering Associate Degrees in Nuclear Engineering Technology)
1976-77	American Public Health Association Chapter on “Radiochemistry” in <i>Quality Assurance Practices for Health Laboratories</i> . (Committee)
1976	Chairman, Technical Committee on Ionizing Radiation, American Industrial Hygiene Association.
1966	Secretary-Treasurer, Lake Mead Chapter, Health Physics Society

Environmental Dimensions Inc

EDi - San Antonio TX 78260 - 865-617-8783

Calibration Certificate

Received Within Tolerance

Instrument Model No. 2221 Instrument Serial No. 91935 Misc1 EDI # 527 Misc2

Battery Check ☒ Batt.Voltage: 6.2

Scale Range Testing

Test Range	As Found			As Left		
	100	200	400	100	200	400
1	110	210	410	100	200	400
10	1100	2100	4100	1000	2000	4000
100	11000	21000	41000	10000	20000	40000
1000	110000	210000	410000	100000	200000	400000
10000						

High Voltage Test

Test Point	As Found	As Left
500	522	505
1000	1025	998
1500	1542	1512
2000	2052	2018

Logarithmic Meter Test

Range	1	10	100	1000
As Found	400	4000	41000	420000
As Left	400	4000	41000	420000

Time Tests

Test Point	Count Results
0.1	100
0.2	200
0.5	500
1	1000
2	2000
5	5000

Time base testing
default = 1000
CPM

Functional Tests

☒ Fast/Slow	☐ Thermo Dynamic
☒ Reset	☒ Geotropism
☒ Lights	☒ HV Push Button
☒ Zero Push	☐ Over Range
☒ Count Push	☐ Alarm Ack
☒ Hold Push	

Electronic Checks / Set Points

	As Found	As Left
Mechanical Zero:	0	0
High Voltage:	1000	1000
Threshold 1	40	10
Threshold 2	na	na
Threshold 3:	na	na
Over Load	na	na

Audio Tests

- ☒ AudioTest
- ☒ Audio Divide
- ☒ Audio Volume
- ☐ Audio Alarm
- ☒ HeadPhone

Parts Replaced during Calibration and or Repair.

Calibration Date: 08/30/2010 Cal Cycle / Months 12

Calibration Due Date: 08/30/2011

Calibrated By: K. Murphy

Signature: *Ken Murphy*

Remarks: Repaired battery compartment

Environmental Dimensions Inc

EDi - San Antonio TX 78260 - 865-617-8783

Calibration Certificate

Received Within Tolerance

Instrument Model No. 2221 Instrument Serial No. 127228 Misc1 EDI # 231 Misc2

Battery Check ☒ Batt.Voltage: 6.2

Scale Range Testing

Test Range	As Found			As Left		
	100	200	400	100	200	400
1	100	200	400	100	200	400
10	1000	2000	4000	1000	2000	4000
100	10000	20000	40000	10000	20000	40000
1000	100000	200000	400000	100000	200000	400000
10000						

High Voltage Test

Test Point	As Found	As Left
500	515	515
1000	998	998
1500	1497	1497
2000	1988	1988

Logarithmic Meter Test

Range	1	10	100	1000
As Found	400	4250	40000	375000
As Left	400	4250	40000	375000

Time Tests

Test Point	Count Results
0.1	100
0.2	200
0.5	500
1	1000
2	1999
5	4999

Functional Tests

☒ Fast/Slow	☐ Thermo Dynamic
☒ Reset	☒ Geotropism
☒ Lights	☒ HV Push Button
☒ Zero Push	☐ Over Range
☒ Count Push	☐ Alarm Ack
☒ Hold Push	

Electronic Checks / Set Points

	As Found	As Left
Mechanical Zero:	-20	0
High Voltage:	990	1000
Threshold 1	37	10
Threshold 2	na	na
Threshold 3:	na	na
Over Load	na	na

Time base testing
default = 1000
CPM

Audio Tests

- ☒ AudioTest
- ☒ Audio Divide
- ☒ Audio Volume
- ☐ Audio Alarm
- ☒ HeadPhone

Parts Replaced during Calibration and or Repair.

Calibration Date: 08/30/2010 Cal Cycle / Months 12

Calibration Due Date: 08/30/2011

Calibrated By: K Murphy

Signature:


Remarks: Repaired bezel glass



CALIBRATION CERTIFICATE

Duratek Instrument Services
628 Gallaher Road
Kingston, TN 37763
Phone: (865) 376-8337
Fax: (865) 376-8331

This Certificate will be accompanied by Calibration Charts or Readings where applicable

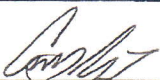CUSTOMER INFORMATION				DETECTOR INFORMATION	
Customer Name: Duratek Instrument Services				Manufacturer: Ludlum	
Address: 628 Gallaher Rd Kingston, TN 37763				Detector Model: 44-10	
Contact Name: Tony Riggs				Serial Number: 229174	
Customer Purchase Order Number: N/A		Work Order Number: 2010-10799		Evaluation Method: Source	
DETECTOR EFFICIENCY/RESPONSE/PRECISION INFORMATION					
1) Source Nuclide: Cs ¹³⁷		Serial Number: 019454		Activity: 5μCi nominal	
				Certification Date: N/A (Used for Plateau Only)	
2) Source Nuclide: Cs ¹³⁷		Serial Number: 049711		Activity: Variable	
				Certification Date: 07/17/09	
Desired Exposure (μR/hr)	Detector Response (cpm)	Background (cpm)	(cpm/μR/hr)	Precision Test @250μR/hr	cpm (Source #2)
208.7	193,531	5,075	903	Count 1	234,837
258.8	235,491	5,075	890.3	Count 2	236,253
400	359,477	5,075	886	Count 3	235,383
Average cpm/uR/hr	893			Average	235,491
				Tolerance ±10%	All counts within ±10% of Average
				Pass/Fail	PASS
SCALER INFORMATION			DETECTOR INFORMATION		
Model	Serial Number	Due Date	Background (cpm)	Operating Voltage	Threshold
2221	190187	04/21/2011	5,075	1000V	100 = 10mV
Voltage Plateau: YES ☒ NO ☐					
COMMENTS					
Detectors calibrated with a 2221 may be used with any 2221 provided that the instrument is in calibration and the specific detector parameters (High Voltage & Threshold) are entered into the 2221 prior to use Calibrated with 5ft. Cable					
STATEMENT OF CERTIFICATION					
We Certify that the detector listed above was evaluated for proper operation prior to shipment and that it met all the Manufacturers published operating specifications. We further certify that our Calibration Measurements are traceable to the National Institute of Standards and Technology. (We are not responsible for damage incurred during shipment or use of this detector).					
Detector					
Certified By: 		Reviewed By:		Date:	
Certification Date: 06/07/2010		*Certification Due (6mo): 12/07/2010			
		*Certification Due (12mo): 06/07/2011			

* Calibration due date is dependant on users regulatory requirements.



CALIBRATION CERTIFICATE

Duratek Instrument Services
628 Gallaher Road
Kingston, TN 37763
Phone: (865) 376-8337
Fax: (865) 376-8331

This Certificate will be accompanied by Calibration Charts or Readings where applicable

CUSTOMER INFORMATION				DETECTOR INFORMATION	
Customer Name: Duratek Instrument Services				Manufacturer: Ludlum	
Address: 628 Gallaher Rd Kingston, TN 37763				Detector Model: 44-10	
Contact Name: Tony Riggs				Serial Number: 192584	
Customer Purchase Order Number: N/A		Work Order Number: 2010-10799		Evaluation Method: Source	
DETECTOR EFFICIENCY/RESPONSE/PRECISION INFORMATION					
1) Source Nuclide: Cs ¹³⁷		Serial Number: 019454		Activity: 5μCi nominal	
				Certification Date: N/A (Used for Plateau Only)	
2) Source Nuclide: Cs ¹³⁷		Serial Number: 049711		Activity: Variable	
				Certification Date: 07/17/09	
Desired Exposure (μR/hr)	Detector Response (cpm)	Background (cpm)	(cpm/μR/hr)	Precision Test @250μR/hr	cpm (Source #2)
208.7	196,764	4,987	918.9	Count 1	242,413
258.8	241,672	4,987	914.6	Count 2	241,542
400	367,960	4,987	907.4	Count 3	241,062
Average cpm/μR/hr	913.6			Average	241,672
				Tolerance ±10%	All counts within ±10% of Average
				Pass/Fail	PASS
SCALER INFORMATION			DETECTOR INFORMATION		
Model	Serial Number	Due Date	Background (cpm)	Operating Voltage	Threshold
2221	190187	04/21/2011	4,987	1150V	100 = 10mV
Voltage Plateau: YES ☒ NO					
COMMENTS					
Detectors calibrated with a 2221 may be used with any 2221 provided that the instrument is in calibration and the specific detector parameters (High Voltage & Threshold) are entered into the 2221 prior to use Calibrated with 5ft. Cable					
STATEMENT OF CERTIFICATION					
We Certify that the detector listed above was evaluated for proper operation prior to shipment and that it met all the Manufacturers published operating specifications. We further certify that our Calibration Measurements are traceable to the National Institute of Standards and Technology. (We are not responsible for damage incurred during shipment or use of this detector).					
Detector					
Certified By: 		Reviewed By:		Date:	
Certification Date: 06/07/2010		*Certification Due (6mo): 12/07/2010			
		*Certification Due (12mo): 06/07/2011			

* Calibration due date is dependant on users regulatory requirements.

**Remedial Investigation Report/
Alternatives Analysis Report/
Remedial Action Work Plan**

APPENDIX B

W.L. Gore & Associates, Inc.
Gore Survey Final Report



GORE® Surveys


Final Report

Project: Former Avis Building, Garden City, NY
Gore Order Number: 29786668
Date Prepared: December 16, 2010
Prepared for: ROUX Associates
Islandia, NY

Written/Submitted by
Jay W. Hodny, Ph.D
Product Specialist

Reviewed/Approved by
Hilary G. Trethewey
Project Manager

Analytical Data Reviewed by
Dayna M. Cobb
Chemist

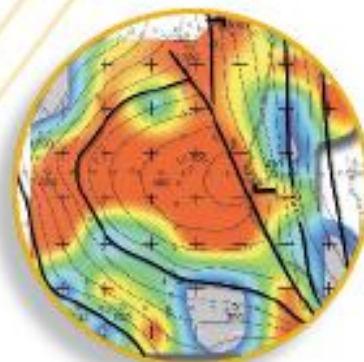

W.L. Gore & Associates, Inc.
Survey Products Group

GORE™ Surveys - Final Report

REPORT DATE: 12/16/2010

AUTHOR: JWH

SITE INFORMATION

Site Reference: Former Avis Building, Garden City, NY

Gore Production Order Number: 20786668

Gore Site Code: FSC

FIELD PROCEDURES

Modules shipped: 44

Installation Date(s): 11/11,12,15,16/10

Modules Installed: 42

Field work performed by: Roux Associates, Inc.

Retrieval date(s): 1/18,22/10

Modules Retrieved: 40

Modules Lost in Field: 2

Exposure Time: 6-7 days [days]

Trip Blanks Returned: 2

Unused Modules Returned: 0

Date/Time Received by Gore: 11/23/2010 4:15:00 PM By: CW

Chain of Custody Form attached: Yes

Chain of Custody discrepancies: None

Comments:

Modules 651946 and -947 were identified as trip blanks.

Modules 651922 and 651935 were destroyed or removed by vandals and replaced with 651944 and 651945, respectively.

GORE™ Surveys - Final Report

QUALITY ASSURANCE STATEMENT

W.L. Gore & Associates' Survey Products' Laboratory operates under the guidelines of ISO Standard 17025, its Quality Assurance Manual, Operating Procedures and Methods. For this project, the analytical method, reported results, and observations reported are considered screening level and do not fall within the scope of W.L. Gore's ISO 17025 accreditation.

ANALYTICAL PROCEDURES

Instrumentation consists of state of the art gas chromatographs equipped with mass selective detectors, coupled with automated thermal desorption units. Sample preparation simply involves cutting the tip off the bottom of the sample module and transferring one or more exposed sorbent containers (sorbents, each containing engineered adsorbents) to a thermal desorption tube for analysis. Sorbents remain clean and protected from dirt, soil, and ground water by the insertion/retrieval cord, and require no further sample preparation.

Analytical Method Quality Assurance:

The analytical method employed is a modified EPA method 8260/8270. Before each run sequence, two instrument blanks, a sorbent containing 5µg BFB (Bromofluorobenzene), and a method blank are analyzed. The BFB mass spectra must meet the criteria set forth in the method before samples can be analyzed. A method blank and a sorbent containing BFB are also analyzed after every 30 samples and/or trip blanks. Standards containing the selected target compounds at five calibration levels are analyzed at the beginning of each run. The criterion for each target compound is less than 25% RSD (relative standard deviation). If this criterion is not met for any target compound, the analyst has the option of generating second- or third-order standard curves, as appropriate. A second-source reference standard, at a level of 10µg per target compound, is analyzed after every ten samples and/or trip blanks, and at the end of the run sequence. Positive identification of target compounds is determined by 1) the presence of the target ion and at least two secondary ions; 2) retention time versus reference standard; and, 3) the analyst's judgment.

NOTE: All data have been archived. Any replicate sorbents not used in the initial analysis will be discarded fifteen (15) days from the date of analysis.

Laboratory analysis: thermal desorption, gas chromatography, mass selective detection

Instrument ID: # 8 **Chemist:** FN/DC/DD

Compounds/mixtures requested: A1

Deviations from Standard Method: None

Comments: Soil vapor analytes and abbreviations are tabulated in the Data Table Key (page 6).

GORE™ Surveys - Final Report

DATA TABULATION

CONTOUR MAPS ENCLOSED: Five (5) B-sized color contour maps

LIST OF MAPS ENCLOSED:

- Benzene, Toluene, Ethylbenzene, and m-, o,p-Xylenes (BTEX)
- Naphthalene and 2-Methylnaphthalene (Naph. & 2-Methylnaph.)
- Total Petroleum Hydrocarbons (TPH)
- Tetrachloroethene (PCE)
- Trichloroethene (TCE)

NOTE: All data values presented in Appendix A represent masses of compound(s) desorbed from the GORE® Modules received and analyzed by W.L. Gore & Associates, Inc., as identified in the Chain of Custody (Appendix A). The measurement traceability and instrument performance are reproducible and accurate for the measurement process documented. Semi-quantitation of the compound mass is based on a five-level standard calibration.

General Comments:

- This survey reports soil gas mass levels present in the vapor phase. Vapors are subject to a variety of attenuation factors during migration away from the source concentration to the module. Thus, mass levels reported from the module will often be less than concentrations reported in soil and groundwater matrix data. In most instances, the soil gas masses reported on the modules compare favorably with concentrations reported in the soil or groundwater (e.g., where soil gas levels are reported at greater levels relative to other sampled locations on the site, matrix data should reveal the same pattern, and vice versa). However, due to a variety of factors, a perfect comparison between matrix data and soil gas levels can rarely be achieved.
- Soil gas signals reported by this method cannot be identified specifically to soil adsorbed, groundwater, and/or free-product contamination. The soil gas signal reported from each module can evolve from all of these sources. Differentiation between soil and groundwater contamination can only be achieved with prior knowledge of the site history (i.e., the site is known to have groundwater contamination only).
- Total petroleum hydrocarbon (TPH) values were calculated using the area under the peaks observed in m/z 55 and 57 selected ion chromatograms. Quantitation of the mass value was performed using the response factor a specific alkane (present in the calibration standards).
- TPH values include the entire chromatogram and provide estimates for aliphatic hydrocarbon ranges of C4 to C20.

GORE® Surveys - Final Report

- QA/QC trip blank modules were provided to document potential exposures that were not part of the soil gas signal of interest (i.e., impact during module shipment, installation and retrieval, and storage). The trip blanks are identically manufactured and packaged soil gas modules to those modules placed in the subsurface. However, the trip blanks remain unopened during all phases of the soil gas survey. Levels reported on the trip blanks may indicate potential impact to modules other than the contaminant source of interest.
- Unresolved peak envelopes (UPEs) are represented as a series of compound peaks clustered together around a central gas chromatograph elution time in the total ion chromatogram. Typically, UPEs are indicative of complex fluid mixtures that are present in the subsurface. UPEs observed early in the chromatogram are considered to indicate the presence of more volatile fluids, while UPEs observed later in the chromatogram may indicate the presence of less volatile fluids. Multiple UPEs may indicate the presence of multiple complex fluids.
- Stacked total ion chromatograms (TICs) are included in Appendix A. The six-digit serial number of each module is incorporated into the TIC identification (e.g.: 123456S.D represents module #123456).

Project Specific Comments:

- In addition to relative mass results, estimated soil gas concentrations were reported. Calculations for concentration were based on the mass observed, exposure time, and measured and estimated compound uptake rates adjusted for soil porosity. Default porosity values were used, total porosity 0.375cc/cc and water filled porosity of 0.114cc/cc.
- Mass data were contoured. The minimum (gray) contour level, for each mapped analyte or group of analytes, was set at the maximum blank level observed or the method detection limit, whichever was greater. When target compounds are combined (i.e., BTEX), the contour minimum is arbitrarily set at 0.02 µg or the maximum blank level, whichever is greater. The maximum contour level was set at the maximum value observed.
- Background levels of TPH and a few other target analytes were detected on the trip blanks and/or method blanks. Thus, target analyte levels reported for the field-installed modules that exceed trip and method blank levels, and the analyte method detection limit, are more likely to have originated from on-site sources.
- The mapped spatial patterns indicated a partially defined soil gas plumes and hotspots in the survey area.

GORE™ Surveys - Final Report

KEY TO DATA TABLE

UNITS

µg	micrograms, relative mass value
µg/m ³	micrograms per cubic meter; estimated soil gas concentration
MDL	method detection limit
bdl	below detection limit; compound was observed at level below the MDL
nd	non-detect, compound was not detected at any level
>	greater than; value considered estimated due to high mass levels

ANALYTES

TPH	total petroleum hydrocarbons
BTEX	combined masses of benzene, toluene, ethylbenzene and total xylenes (Gasoline Range Aromatics)
BENZ	benzene
TOL	toluene
EtBENZ	ethylbenzene
mpXYL	m-, p-xylene
oXYL	o-xylene
C11,C13&C15	combined masses of undecane, tridecane, and pentadecane (C11+C13+C15) (Diesel Range Alkanes)
UNDEC	undecane
TRIDEC	tridecane
PENTADEC	pentadecane
TMBs	combined masses of 1,3,5-trimethylbenzene and 1,2,4-trimethylbenzene
135TMB	1,3,5-trimethylbenzene
124TMB	1,2,4-trimethylbenzene
ct12DCE	cis- & trans-1,2-dichloroethene
t12DCE	trans-1,2-dichloroethene
c12DCE	cis-1,2-dichloroethene
NAPH&2-MN	combined masses of naphthalene and 2-methyl naphthalene
NAPH	naphthalene
2MeNAPH	2-methyl naphthalene
MTBE	methyl t-butyl ether
11DCA	1,1-dichloroethane
CHC1 ₃	chloroform
111TCA	1,1,1-trichloroethane
12DCA	1,2-dichloroethane
CC1 ₄	carbon tetrachloride
TCE	trichloroethene
OCT	octane
PCE	tetrachloroethene
ClBENZ	chlorobenzene
14DCB	1,4-dichlorobenzene
112TCA	1,1,2-trichloroethane
1112TetCA	1,1,1,2-tetrachloroethane
1122TetCA	1,1,2,2-tetrachloroethane
13DCB	1,3-dichlorobenzene
12DCB	1,2-dichlorobenzene

BLANKS

method blank	QA/QC module, documents analytical conditions during analysis

APPENDIX A:

1. CHAIN OF CUSTODY AND INSTALLATION/ RETRIEVAL LOG
2. DATA TABLES
3. SUMMARY OF CONCENTRATION CALCULATION PROCEDURE
4. STACKED TOTAL ION CHROMATOGRAMS
5. CONTOUR MAPS

GORE-SORBER® Screening Survey Chain of Custody

For W.L. Gore & Associates use only
Production Order # 20786668



W. L. Gore & Associates, Inc., Survey Products Group

100 Chesapeake Boulevard • Elkton, Maryland 21921 • Tel: (410) 392-7600 • Fax (410) 506-4780

Instructions: Customer must complete ALL shaded cells

Customer Name: <u>ROUX ASSOCIATES</u>				Site Name: <u>SOIL GAS SITE Former Avis</u>			
Address: <u>209 SHAFTER STREET</u>				Site Address: <u>900 Old Country Road</u>			
<u>ISLANDIA NY 11749</u>				<u>Garden City, New York 11530</u>			
Phone: <u>(631) 232 2600</u>				Project Manager: <u>WENDY MONTEROSSO</u>			
FAX: <u>(631) 232-9898</u>				Customer Project No.: <u>1924.00014</u>			
				Customer P.O. #: _____ Quote #: _____			

Serial # of Modules Shipped				# of Modules for Installation <u>41</u> # of Trip Blanks <u>3</u>			
# 651904	-	# 651947	#	-	#	Total Modules Shipped: <u>44</u>	Pieces
#	-	#	#	-	#	Total Modules Received: <u>44</u>	Pieces
#	-	#	#	-	#	Total Modules Installed: <u>41</u>	Pieces
#	-	#	#	-	#	Serial # of Trip Blanks (Client Decides) #	
#	-	#	#	-	#	# <u>651946</u>	#
#	-	#	#	-	#	# <u>651947</u>	#
#	-	#	#	-	#	#	#
#	-	#	#	-	#	#	#
#	-	#	#	-	#	#	#
#	-	#	#	-	#	#	#
#	-	#	#	-	#	#	#
#	-	#	#	-	#	#	#
#	-	#	#	-	#	#	#
Prepared By: <u>Marlene L. Mowday</u>				#			
Verified By: <u>Theresa M. Mowday</u>				#			

Installation Performed By:				Installation Method(s) (circle those that apply):			
Name (please print): <u>SS/RP/WGM</u>				Slide Hammer ☒ Hammer Drill ☒ Auger			
Company/Affiliation: <u>ROUX ASSOCIATES, INC.</u>				Other: _____			
Installation Start Date and Time: <u>11/11/10</u> / / <u>11:38</u> ☒ AM ☐ PM							
Installation Complete Date and Time: <u>11/16/10</u> / / <u>8:00</u> ☒ AM ☐ PM							
Retrieval Performed By:				Total Modules Retrieved: <u>40</u> Pieces			
Name (please print): <u>SS/RP/WGM</u>				Total Modules Lost in Field: <u>2</u> Pieces			
Company/Affiliation: <u>ROUX ASSOCIATES, INC.</u>				Total Unused Modules Returned: <u>2</u> Pieces (TRIP)			
Retrieval Start Date and Time: <u>11/18/10</u> / / <u>0850</u> ☒ AM ☐ PM							
Retrieval Complete Date and Time: <u>11/22/10</u> / / <u>0947</u> ☒ AM ☐ PM							
Relinquished By: <u>Marlene L. Mowday</u>		Date: <u>10/25/10</u>	Time: <u>7:35</u>	Received By: <u>Theresa M. Mowday</u>		Date: <u>10/27/10</u>	Time: _____
Affiliation: <u>W.L. Gore & Associates, Inc.</u>				Affiliation: <u>ROUX ASSOCIATES, INC.</u>			
Relinquished By: <u>Theresa M. Mowday</u>		Date: <u>11/22/10</u>	Time: <u>1420</u>	Received By: _____		Date: _____	Time: _____
Affiliation: <u>ROUX ASSOCIATES, INC.</u>				Affiliation: _____			
Relinquished By: _____		Date: _____	Time: _____	Received By: <u>Charles M. Mowday</u>		Date: <u>11/23/10</u>	Time: <u>16:15</u>
Affiliation: _____				Affiliation: <u>W.L. Gore & Associates, Inc.</u>			

GORE-SORBER® Screening Survey
Installation and Retrieval Log

Page 1. of 2.

SITE NAME & LOCATION

Former Avis Building
 900 Old Country Road
 Garden City, NY

LINE #	MODULE #	INSTALLATION DATE/TIME	RETRIEVAL DATE/TIME	EVIDENCE OF LIQUID HYDROCARBONS (LPH) or HYDROCARBON ODOR (Check as appropriate)			MODULE IN WATER (check one)		COMMENTS	
				LPH	ODOR	NONE	YES	NO		
1.	651904	11-11-10/1138	11-18-10/1123							
2.	651905	11-11-10/1149	11-18-10/1129							
3.	651906	11-11-10/1147	11-18-10/1127							
4.	651907	11-11-10/1142	11-18-10/1125							
5.	651908	11-11-10/1152	11-18-10/1121							
6.	651909	11-11-10/1155	11-18-10/1119							
7.	651910	11-11-10/1415	11-18-10/1112							
8.	651911	11-11-10/1418	11-18-10/1113							
9.	651912	11-11-10/1536	11-18-10/1105	Dry during Installation; under puddle during Retrieval						
10.	651913	11-11-10/1538	11-18-10/1102							
11.	651914	11-11-10/1540	11-18-10/1103							
12.	651915	11-11-10/1544	11-18-10/1104							
13.	651916	11-11-10/1423	11-18-10/0930							
14.	651917	11-11-10/1431	11-18-10/1050							
15.	651918	11-12-10/1514	11-18-10/0953	Tampered during construction activities						
16.	651919	11-12-10/1508	11-18-10/0927							
17.	651920	11-12-10/1450	11-18-10/0925							
18.	651921	11-12-10/1444	11-18-10/0922							
19.	651922	11-11-10/1438		Replaced due to vandalism						
20.	651923	11-11-10/1550	11-18-10/1204							
21.	651924	11-11-10/1552	11-18-10/1206							
22.	651925	11-11-10/1554	11-18-10/1210							
23.	651926	11-11-10/1556	11-18-10/1212							
24.	651927	11-12-10/0940	11-18-10/1217							
25.	651928	11-12-10/0950	11-18-10/1220							
26.	651929	11-12-10/1038	11-18-10/1223							
27.	651930	11-12-10/1105	11-18-10/1226							
28.	651931	11-12-10/0834	11-18-10/1147							
29.	651932	11-12-10/0820	11-18-10/1142							
30.	651933	11-12-10/0900	11-18-10/1137							
31.	651934	11-12-10/1125	11-18-10/0850	module was pulled out after 11/17/10 Pm.						
32.	651935	11-12-10/1140	Destroyed	Destroyed by vehicular Traffic						
33.	651936	11-12-10/1146	11-18-10/0903							
34.	651937	11-12-10/1440	11-18-10/1258	Dry during Installation; under puddle during Retrieval						
35.	651938	11-12-10/1436	11-18-10/1253							
36.	651939	11-12-10/1426	11-18-10/0909							
37.	651940	11-12-10/1421	11-18-10/1251							
38.	651941	11-12-10/1415	11-18-10/1247							
39.	651942	11-12-10/1410	11-18-10/1234							
40.	651943	11-12-10/1355	11-18-10/0947							
41.	651944	11-15-10/1130	11-22-10/0939	(This module replaced module 651922)						
42.	651945	11-16-10/0800	11-22-10/0947	(This module replaced module 651935)						

GORE-SORBER® Screening Survey
Installation and Retrieval Log

Page 2. of 2.

SITE NAME & LOCATION

Former Avis Building
 900 Old Country Road
 Garden City, NY

LINE #	MODULE #	INSTALLATION DATE/TIME	RETRIEVAL DATE/TIME	EVIDENCE OF LIQUID HYDROCARBONS (LPH) or HYDROCARBON ODOR (Check as appropriate)			MODULE IN WATER (check one)		COMMENTS
				LPH	ODOR	NONE	YES	NO	
43.	651946	Trip Blank				☒		☒	Trip Blank
44.	651947	Trip Blank				☒		☒	Trip Blank
45.									
46.									
GORE(TM) SURVEYS ANALYTICAL RESULTS
 ROUX ASSOCIATES, ISLANDIA, NY
 GORE STANDARD TARGET VOCs/SVOCs (A1)
 FORMER AVIS BUILDING, GARDEN CITY, NY
 SITE FSC - PRODUCTION ORDER #20786668

DATE ANALYZED	SAMPLE NAME	TPH, ug	BTEX, ug	BENZ, ug	TOL, ug	EtBENZ, ug	mpXYL, ug	oXYL, ug	C11, C13, &C15, ug	UNDEC, ug
	MDL=	0.02		0.02	0.02	0.02	0.03	0.02		0.04
12/09/10	651904	64.44	83.15	0.02	4.46	22.04	45.35	11.28	1.21	0.45
12/09/10	651905	9.61	0.18	bdl	0.04	0.03	0.08	0.03	0.75	0.61
12/08/10	651906	4.48	0.09	bdl	0.03	bdl	0.06	bdl	0.15	0.07
12/09/10	651907	23.03	0.26	bdl	0.06	0.04	0.12	0.05	1.04	0.48
12/09/10	651908	6.34	0.09	bdl	0.04	bdl	0.05	bdl	0.19	0.04
12/08/10	651909	15.67	0.23	bdl	0.05	0.02	0.11	0.04	1.31	1.03
12/09/10	651910	25.18	0.32	0.02	0.05	0.03	0.13	0.08	2.02	1.65
12/09/10	651911	22.98	0.13	bdl	0.06	bdl	0.05	0.02	2.16	0.86
12/09/10	651912	0.50	0.11	0.09	0.03	bdl	bdl	bdl	bdl	bdl
12/08/10	651913	1.10	bdl	bdl	bdl	bdl	bdl	bdl	bdl	bdl
12/08/10	651914	1.08	0.03	bdl	0.03	bdl	bdl	bdl	bdl	bdl
12/09/10	651915	6.54	0.05	bdl	0.02	bdl	0.03	bdl	0.25	0.15
12/08/10	651916	3.42	0.23	0.09	0.09	bdl	0.05	bdl	bdl	bdl
12/08/10	651917	11.47	0.05	bdl	0.05	bdl	bdl	bdl	0.16	0.04
12/09/10	651918	2.21	0.03	bdl	0.03	bdl	bdl	bdl	bdl	bdl
12/09/10	651919	7.08	0.69	0.14	0.33	0.05	0.13	0.05	0.13	0.06
12/09/10	651920	47.88	0.26	0.05	0.11	0.03	0.05	0.03	3.53	2.03
12/09/10	651921	30.05	0.85	0.19	0.40	0.09	0.12	0.06	0.13	0.09
12/08/10	651923	4.96	0.20	0.04	0.16	bdl	bdl	bdl	0.12	bdl
12/08/10	651924	5.34	bdl	bdl	bdl	bdl	bdl	bdl	0.14	0.07
12/09/10	651925	1.79	bdl	bdl	bdl	bdl	bdl	bdl	bdl	bdl
12/09/10	651926	17.24	3.32	bdl	0.17	0.23	1.51	1.41	0.23	0.11
12/09/10	651927	13.65	0.14	0.03	0.05	bdl	0.04	0.02	0.87	0.61
12/09/10	651928	5.55	0.65	bdl	0.09	0.31	0.19	0.05	0.05	bdl
12/09/10	651929	22.86	0.44	0.03	0.17	0.07	0.11	0.07	1.99	1.52
12/08/10	651930	7.43	bdl	bdl	bdl	bdl	bdl	bdl	0.45	0.16
12/09/10	651931	1.01	bdl	bdl	nd	bdl	nd	nd	bdl	nd
12/08/10	651932	58.98	0.06	bdl	0.06	bdl	bdl	bdl	6.53	1.67
12/08/10	651933	1472.74	0.89	bdl	0.15	0.09	0.43	0.21	211.38	85.49
12/09/10	651934	5.05	0.14	0.03	0.08	bdl	0.03	bdl	0.15	bdl
12/09/10	651936	1.78	0.05	0.02	0.03	bdl	bdl	bdl	bdl	bdl

No mdl is available for summed combinations of analytes. In summed columns (eg., BTEX), the reported values should be considered ESTIMATED if any of the individual compounds were reported as bdl.

GORE(TM) SURVEYS ANALYTICAL RESULTS
 ROUX ASSOCIATES, ISLANDIA, NY
 GORE STANDARD TARGET VOCs/SVOCs (A1)
 FORMER AVIS BUILDING, GARDEN CITY, NY
 SITE FSC - PRODUCTION ORDER #20786668

DATE ANALYZED	SAMPLE NAME	TPH, ug	BTEX, ug	BENZ, ug	TOL, ug	EtBENZ, ug	mpXYL, ug	oXYL, ug	C11, C13, &C15, ug	UNDEC, ug
	MDL=	0.02		0.02	0.02	0.02	0.03	0.02		0.04
12/09/10	651937	1.23	0.13	0.02	0.04	0.02	0.04	bdl	bdl	bdl
12/09/10	651938	4.32	0.25	0.04	0.10	0.02	0.05	0.02	0.04	bdl
12/09/10	651939	5.48	1.13	0.07	0.69	0.07	0.21	0.08	0.07	bdl
12/09/10	651940	2.61	bdl	bdl	nd	bdl	bdl	bdl	bdl	bdl
12/08/10	651941	3.49	0.03	bdl	0.03	bdl	bdl	bdl	0.02	bdl
12/09/10	651942	3.14	0.18	0.05	0.13	bdl	bdl	bdl	bdl	bdl
12/09/10	651943	6.10	0.16	bdl	bdl	0.03	0.09	0.04	0.11	0.08
12/09/10	651944	5.32	0.13	0.03	0.06	bdl	0.04	bdl	0.09	0.05
12/09/10	651945	6.74	1.39	bdl	0.39	0.18	0.62	0.20	0.51	0.28
12/09/10	651946	bdl	bdl	bdl	nd	nd	nd	nd	nd	nd
12/08/10	651947	bdl	bdl	bdl	nd	nd	nd	nd	bdl	nd
12/08/10	method blank	0.07	bdl	bdl	nd	nd	nd	nd	nd	nd
12/09/10	method blank	bdl	bdl	bdl	nd	nd	nd	nd	nd	nd
	Maximum	1472.74	83.15	0.19	4.46	22.04	45.35	11.28	211.38	85.49
	Standard Dev.	231.46	13.11	0.04	0.70	3.48	7.16	1.79	33.35	13.48
	Mean	48.50	2.40	0.03	0.21	0.59	1.25	0.35	5.89	2.45

GORE(TM) SURVEYS ANALYTICAL RESULTS
 ROUX ASSOCIATES, ISLANDIA, NY
 GORE STANDARD TARGET VOCs/SVOCs (A1)
 FORMER AVIS BUILDING, GARDEN CITY, NY
 SITE FSC - PRODUCTION ORDER #20786668

SAMPLE NAME	TRIDEC, ug	PENTADEC, ug	TMBs, ug	124TMB, ug	135TMB, ug	ct12DCE, ug	t12DCE, ug	c12DCE, ug	NAPH&2-MN, ug
MDL=	0.02	0.02		0.02	0.03		0.04	0.03	
651904	0.60	0.16	0.27	0.19	0.08	nd	nd	nd	0.09
651905	0.11	0.03	0.08	0.08	bdl	bdl	nd	bdl	1.33
651906	0.06	0.02	0.06	0.06	bdl	nd	nd	nd	0.17
651907	0.32	0.25	0.24	0.17	0.07	bdl	bdl	bdl	5.61
651908	0.07	0.08	0.02	0.02	bdl	0.22	0.04	0.18	0.33
651909	0.25	0.04	0.86	0.62	0.24	nd	nd	nd	2.31
651910	0.20	0.18	0.06	0.06	bdl	nd	nd	nd	1.61
651911	1.16	0.14	0.05	0.05	bdl	nd	nd	nd	0.35
651912	bdl	bdl	bdl	bdl	bdl	nd	nd	nd	bdl
651913	bdl	bdl	bdl	bdl	bdl	nd	nd	nd	0.11
651914	bdl	bdl	bdl	bdl	bdl	nd	nd	nd	0.03
651915	0.08	0.02	0.14	0.11	0.03	nd	nd	nd	0.29
651916	bdl	bdl	bdl	bdl	bdl	bdl	nd	bdl	0.04
651917	0.09	0.03	bdl	bdl	bdl	nd	nd	nd	0.18
651918	bdl	bdl	bdl	bdl	bdl	nd	nd	nd	0.37
651919	0.05	0.02	0.03	0.03	bdl	nd	nd	nd	0.25
651920	1.37	0.14	0.03	0.03	bdl	bdl	nd	bdl	0.59
651921	0.03	nd	0.05	0.05	bdl	bdl	nd	bdl	0.11
651923	0.08	0.04	bdl	bdl	bdl	nd	nd	nd	0.05
651924	0.07	bdl	bdl	bdl	bdl	nd	nd	nd	bdl
651925	bdl	bdl	bdl	bdl	bdl	nd	nd	nd	bdl
651926	0.07	0.05	2.94	1.61	1.33	nd	nd	nd	1.04
651927	0.23	0.04	0.13	0.10	0.04	nd	nd	nd	bdl
651928	0.03	0.02	0.05	0.05	bdl	nd	nd	nd	0.06
651929	0.39	0.08	0.11	0.11	nd	nd	nd	nd	1.94
651930	0.22	0.07	bdl	bdl	bdl	nd	nd	nd	0.18
651931	bdl	nd	bdl	bdl	nd	nd	nd	nd	bdl
651932	3.46	1.40	0.10	0.07	0.03	bdl	nd	bdl	4.56
651933	81.80	44.08	16.62	12.38	4.24	nd	nd	nd	48.09
651934	0.08	0.07	bdl	bdl	bdl	nd	nd	nd	0.14
651936	bdl	bdl	bdl	bdl	bdl	nd	nd	nd	0.07

No mdl is available for summed combinations of analytes. In summed columns (eg., BTEX), the reported values should be considered ESTIMATED if any of the individual compounds were reported as bdl.

GORE(TM) SURVEYS ANALYTICAL RESULTS
 ROUX ASSOCIATES, ISLANDIA, NY
 GORE STANDARD TARGET VOCs/SVOCs (A1)
 FORMER AVIS BUILDING, GARDEN CITY, NY
 SITE FSC - PRODUCTION ORDER #20786668

SAMPLE NAME	TRIDEC, ug	PENTADEC, ug	TMBs, ug	124TMB, ug	135TMB, ug	ct12DCE, ug	t12DCE, ug	c12DCE, ug	NAPH&2-MN, ug
MDL=	0.02	0.02		0.02	0.03		0.04	0.03	
651937	bdl	bdl	bdl	bdl	bdl	nd	nd	nd	0.03
651938	0.04	bdl	0.04	0.04	bdl	nd	nd	nd	0.06
651939	0.04	0.02	0.16	0.13	0.03	nd	nd	nd	0.24
651940	bdl	bdl	bdl	bdl	bdl	nd	nd	nd	0.13
651941	0.02	bdl	bdl	bdl	bdl	nd	nd	nd	0.05
651942	bdl	nd	bdl	bdl	bdl	bdl	nd	bdl	bdl
651943	0.03	nd	0.03	0.03	bdl	nd	nd	nd	0.43
651944	0.04	bdl	0.04	0.04	bdl	0.60	nd	0.60	0.09
651945	0.19	0.04	0.34	0.27	0.07	nd	nd	nd	0.13
651946	nd	nd	nd	nd	nd	nd	nd	nd	nd
651947	nd	bdl	nd	nd	nd	nd	nd	nd	bdl
method blank	nd	nd	nd	nd	nd	nd	nd	nd	bdl
method blank	nd	nd	nd	nd	nd	nd	nd	nd	nd
Maximum	81.80	44.08	16.62	12.38	4.24	0.60	0.04	0.60	48.09
Standard Dev.	12.91	6.96	2.65	1.96	0.69	0.10	0.01	0.10	7.60
Mean	2.28	1.18	0.56	0.41	0.16	0.02	0.00	0.02	1.78

GORE(TM) SURVEYS ANALYTICAL RESULTS
 ROUX ASSOCIATES, ISLANDIA, NY
 GORE STANDARD TARGET VOCs/SVOCs (A1)
 FORMER AVIS BUILDING, GARDEN CITY, NY
 SITE FSC - PRODUCTION ORDER #20786668

SAMPLE NAME	NAPH, ug	2MeNAPH, ug	MTBE, ug	11DCA, ug	CHCl3, ug	111TCA, ug	12DCA, ug	TCE, ug	OCT, ug	PCE, ug	14DCB, ug
MDL=	0.02	0.02	0.03	0.02	0.02	0.03	0.02	0.02	0.02	0.02	0.02
651904	0.06	0.04	nd	nd	nd	nd	nd	bdl	3.79	0.05	bdl
651905	1.14	0.19	nd	nd	0.02	bdl	nd	7.40	nd	1.06	bdl
651906	0.13	0.04	nd	nd	nd	bdl	nd	bdl	0.03	0.35	nd
651907	4.40	1.21	nd	nd	0.19	bdl	nd	0.36	nd	0.30	bdl
651908	0.27	0.06	nd	nd	0.14	nd	nd	4.73	nd	0.23	nd
651909	1.77	0.54	nd	nd	0.06	nd	nd	0.59	0.08	0.26	bdl
651910	1.20	0.41	nd	nd	0.03	0.04	nd	3.92	0.24	10.34	bdl
651911	0.30	0.05	nd	nd	0.07	bdl	nd	0.52	0.05	0.45	nd
651912	nd	bdl	nd	nd	nd	1.16	0.08	0.50	bdl	53.66	nd
651913	0.08	0.03	nd	nd	bdl	0.62	nd	3.54	nd	128.84	nd
651914	0.03	bdl	nd	nd	nd	0.24	nd	0.18	nd	10.80	nd
651915	0.22	0.07	nd	nd	nd	0.06	nd	0.09	nd	10.89	nd
651916	0.04	bdl	nd	nd	nd	nd	nd	bdl	bdl	bdl	nd
651917	0.09	0.09	nd	nd	nd	0.09	nd	0.35	0.03	41.61	nd
651918	0.22	0.15	nd	nd	nd	bdl	nd	0.05	bdl	16.98	nd
651919	0.17	0.08	nd	nd	nd	nd	nd	bdl	nd	bdl	bdl
651920	0.28	0.31	nd	nd	nd	nd	nd	0.04	bdl	bdl	bdl
651921	0.08	0.03	nd	nd	bdl	nd	nd	3.51	0.12	0.06	bdl
651923	0.02	0.03	nd	nd	nd	nd	nd	0.78	nd	0.26	nd
651924	bdl	bdl	nd	nd	nd	nd	nd	bdl	bdl	0.09	bdl
651925	bdl	bdl	nd	nd	nd	nd	nd	bdl	nd	0.02	nd
651926	0.66	0.38	bdl	nd	nd	nd	nd	bdl	0.07	0.07	bdl
651927	bdl	bdl	nd	nd	nd	nd	nd	bdl	nd	0.05	bdl
651928	0.06	bdl	nd	nd	nd	nd	nd	0.19	0.05	0.04	bdl
651929	1.84	0.10	nd	nd	nd	bdl	nd	bdl	0.06	0.13	bdl
651930	0.14	0.04	nd	nd	bdl	0.05	nd	0.24	nd	4.20	nd
651931	nd	bdl	nd	nd	nd	nd	nd	bdl	nd	0.09	bdl
651932	3.07	1.49	nd	nd	0.04	0.18	nd	68.21	0.03	1.10	bdl
651933	25.64	22.45	nd	nd	nd	nd	nd	0.26	0.48	0.03	bdl
651934	0.07	0.07	nd	nd	nd	nd	nd	nd	0.04	bdl	bdl
651936	0.05	0.02	nd	nd	nd	nd	nd	0.10	bdl	0.06	nd

No mdl is available for summed combinations of analytes. In summed columns (eg., BTEX), the reported values should be considered ESTIMATED if any of the individual compounds were reported as bdl.

GORE(TM) SURVEYS ANALYTICAL RESULTS
 ROUX ASSOCIATES, ISLANDIA, NY
 GORE STANDARD TARGET VOCs/SVOCs (A1)
 FORMER AVIS BUILDING, GARDEN CITY, NY
 SITE FSC - PRODUCTION ORDER #20786668

SAMPLE NAME	NAPH, ug	2MeNAPH, ug	MTBE, ug	11DCA, ug	CHCl3, ug	111TCA, ug	12DCA, ug	TCE, ug	OCT, ug	PCE, ug	14DCB, ug
MDL=	0.02	0.02	0.03	0.02	0.02	0.03	0.02	0.02	0.02	0.02	0.02
651937	0.03	bdl	nd	nd	nd	nd	nd	nd	bdl	0.02	nd
651938	0.03	0.03	nd	nd	nd	nd	nd	nd	0.05	bdl	nd
651939	0.15	0.08	nd	nd	nd	nd	nd	bdl	0.09	bdl	nd
651940	0.07	0.05	nd	nd	nd	nd	nd	nd	nd	nd	nd
651941	0.03	0.02	nd	nd	nd	nd	nd	bdl	nd	0.04	nd
651942	bdl	bdl	nd	nd	nd	nd	nd	bdl	0.02	0.52	nd
651943	0.27	0.16	nd	nd	nd	bdl	nd	0.21	bdl	2.56	bdl
651944	0.03	0.06	nd	nd	nd	0.14	nd	1.21	bdl	57.04	bdl
651945	0.08	0.05	nd	nd	nd	nd	nd	0.39	nd	3.21	bdl
651946	nd	nd	nd	nd	nd	nd	nd	nd	nd	nd	nd
651947	nd	bdl	nd	nd	nd	nd	nd	nd	nd	nd	nd
method blank	nd	bdl	nd	nd	nd	nd	nd	nd	nd	nd	nd
method blank	nd	nd	nd	nd	nd	nd	nd	nd	nd	nd	nd
Maximum	25.64	22.45	0.02	0.00	0.19	1.16	0.08	68.21	3.79	128.84	0.01
Standard Dev.	4.09	3.54	0.00	0.00	0.04	0.21	0.01	10.78	0.60	23.83	0.00
Mean	1.07	0.71	0.00	0.00	0.01	0.07	0.00	2.44	0.13	8.64	0.00

GORE(TM) SURVEYS ANALYTICAL RESULTS
 ROUX ASSOCIATES, ISLANDIA, NY
 GORE STANDARD TARGET VOCs/SVOCs (A1)
 FORMER AVIS BUILDING, GARDEN CITY, NY
 SITE FSC - PRODUCTION ORDER #20786668

SAMPLE NAME	CCl4, ug	112TCA, ug	CIBENZ, ug	1112TetCA, ug	1122TetCA, ug	13DCB, ug	12DCB, ug
MDL=	0.03	0.02	0.02	0.03	0.02	0.02	0.02
651904	nd	nd	nd	nd	nd	nd	nd
651905	nd	nd	nd	nd	nd	nd	nd
651906	nd	nd	nd	nd	nd	nd	nd
651907	nd	nd	nd	nd	nd	nd	nd
651908	nd	nd	nd	nd	nd	nd	nd
651909	nd	nd	nd	nd	nd	nd	nd
651910	nd	nd	nd	nd	nd	nd	nd
651911	nd	nd	nd	nd	nd	nd	nd
651912	nd	nd	nd	nd	nd	nd	nd
651913	nd	nd	nd	0.05	nd	nd	nd
651914	nd	nd	nd	nd	nd	nd	nd
651915	nd	nd	nd	nd	nd	nd	nd
651916	nd	nd	nd	nd	nd	nd	nd
651917	nd	nd	nd	nd	nd	nd	nd
651918	nd	nd	nd	nd	nd	nd	nd
651919	nd	nd	nd	nd	nd	nd	nd
651920	nd	nd	nd	nd	nd	nd	nd
651921	nd	bdl	nd	nd	nd	nd	nd
651923	nd	nd	nd	nd	nd	nd	nd
651924	nd	nd	nd	nd	nd	nd	bdl
651925	nd	nd	nd	nd	nd	nd	nd
651926	nd	nd	nd	nd	nd	nd	nd
651927	nd	nd	nd	nd	nd	nd	nd
651928	nd	nd	nd	nd	nd	nd	nd
651929	nd	nd	nd	nd	nd	nd	nd
651930	nd	nd	nd	nd	nd	nd	nd
651931	nd	nd	nd	nd	nd	nd	nd
651932	nd	nd	nd	nd	nd	nd	nd
651933	nd	nd	nd	nd	nd	nd	nd
651934	nd	nd	nd	nd	nd	nd	nd
651936	nd	nd	nd	nd	nd	nd	nd

No mdl is available for summed combinations of analytes. In summed columns (eg., BTEX), the reported values should be considered ESTIMATED if any of the individual compounds were reported as bdl.

GORE(TM) SURVEYS ANALYTICAL RESULTS
 ROUX ASSOCIATES, ISLANDIA, NY
 GORE STANDARD TARGET VOCs/SVOCs (A1)
 FORMER AVIS BUILDING, GARDEN CITY, NY
 SITE FSC - PRODUCTION ORDER #20786668

SAMPLE NAME	CCl4, ug	112TCA, ug	CIBENZ, ug	1112TetCA, ug	1122TetCA, ug	13DCB, ug	12DCB, ug
MDL=	0.03	0.02	0.02	0.03	0.02	0.02	0.02
651937	nd	nd	nd	nd	nd	nd	nd
651938	nd	nd	nd	nd	nd	nd	nd
651939	nd	nd	nd	nd	nd	nd	nd
651940	nd	nd	nd	nd	nd	nd	nd
651941	nd	nd	nd	nd	nd	nd	nd
651942	nd	nd	nd	nd	nd	nd	nd
651943	nd	nd	nd	nd	nd	nd	nd
651944	nd	nd	nd	nd	nd	nd	nd
651945	nd	nd	nd	nd	nd	nd	nd
651946	nd	nd	nd	nd	nd	nd	nd
651947	nd	nd	nd	nd	nd	nd	nd
method blank	nd	nd	nd	nd	nd	nd	nd
method blank	nd	nd	nd	nd	nd	nd	nd
Maximum	0.00	0.00	0.00	0.05	0.00	0.00	0.01
Standard Dev.	0.00	0.00	0.00	0.01	0.00	0.00	0.00
Mean	0.00	0.00	0.00	0.00	0.00	0.00	0.00

GORE(TM) SURVEYS ANALYTICAL RESULTS
 ROUX ASSOCIATES, ISLANDIA, NY
 GORE STANDARD TARGET VOCs/SVOCs (A1)
 ESTIMATED SOIL GAS CONCENTRATIONS
 FORMER AVIS BUILDING, GARDEN CITY, NY
 SITE FSC - PRODUCTION ORDER #20786668

DATE ANALYZED	SAMPLE NAME	TPH, ppbV	BTEX, ppbV	BENZ, ppbV	TOL, ppbV	EtBENZ, ppbV	mpXYL, ppbV	oXYL, ppbV	C11, C13, &C15, ppbV
	MDL=	0.26		0.49	0.31	0.27	0.40	0.28	
12/09/10	651904	>128.86	1119.11	bdl	67.98	293.39	599.57	158.16	15.98
12/09/10	651905	127.15	2.54	bdl	0.62	0.37	1.11	0.43	9.95
12/08/10	651906	59.27	1.31	bdl	0.49	bdl	0.82	bdl	2.00
12/09/10	651907	304.49	3.60	bdl	0.91	0.53	1.52	0.63	13.78
12/09/10	651908	83.89	1.26	bdl	0.64	bdl	0.62	bdl	2.56
12/08/10	651909	207.54	3.12	bdl	0.73	0.31	1.46	0.62	17.38
12/09/10	651910	338.55	4.66	0.52	0.81	0.45	1.76	1.13	27.21
12/09/10	651911	308.97	1.84	bdl	0.87	bdl	0.69	0.29	28.99
12/09/10	651912	6.73	2.55	2.16	0.39	bdl	bdl	bdl	bdl
12/08/10	651913	14.93	bdl	bdl	bdl	bdl	bdl	bdl	bdl
12/08/10	651914	14.60	0.44	bdl	0.44	bdl	bdl	bdl	bdl
12/09/10	651915	88.83	0.77	bdl	0.36	bdl	0.41	bdl	3.41
12/08/10	651916	46.43	4.34	2.32	1.39	bdl	0.63	bdl	bdl
12/08/10	651917	154.82	0.79	bdl	0.79	bdl	bdl	bdl	2.11
12/09/10	651918	35.35	0.59	bdl	0.59	bdl	bdl	bdl	0.59
12/09/10	651919	113.50	13.90	4.19	6.13	0.79	2.00	0.78	2.00
12/09/10	651920	766.16	5.14	1.48	2.05	0.42	0.74	0.46	56.52
12/09/10	651921	480.66	17.07	5.49	7.30	1.40	1.94	0.95	2.00
12/08/10	651923	67.01	3.46	0.95	2.50	bdl	bdl	bdl	1.67
12/08/10	651924	72.10	bdl	bdl	bdl	bdl	bdl	bdl	1.89
12/09/10	651925	24.13	bdl	bdl	bdl	bdl	bdl	bdl	bdl
12/09/10	651926	232.76	46.31	bdl	2.60	3.14	20.43	20.15	3.13
12/09/10	651927	206.45	2.93	0.79	0.89	0.29	0.65	0.32	13.22
12/09/10	651928	83.98	10.12	bdl	1.64	4.77	2.88	0.83	0.70
12/09/10	651929	347.87	7.56	0.85	2.96	1.00	1.70	1.05	30.31
12/08/10	651930	113.33	0.32	bdl	0.32	bdl	bdl	bdl	6.82
12/09/10	651931	15.19	bdl	bdl	nd	bdl	nd	nd	bdl
12/08/10	651932	>134.26	1.06	bdl	1.06	bdl	bdl	bdl	98.30
12/08/10	651933	>3369.57	13.95	bdl	2.68	1.43	6.43	3.40	>1021.05
12/09/10	651934	79.20	2.65	0.73	1.39	bdl	0.53	bdl	2.38

No mdl is available for summed combinations of analytes. In summed columns (eg., BTEX), the reported values should be considered ESTIMATED if any of the individual compounds were reported as bdl.

GORE(TM) SURVEYS ANALYTICAL RESULTS
 ROUX ASSOCIATES, ISLANDIA, NY
 GORE STANDARD TARGET VOCs/SVOCs (A1)
 ESTIMATED SOIL GAS CONCENTRATIONS
 FORMER AVIS BUILDING, GARDEN CITY, NY
 SITE FSC - PRODUCTION ORDER #20786668

DATE ANALYZED	SAMPLE NAME	TPH, ppbV	BTEX, ppbV	BENZ, ppbV	TOL, ppbV	EtBENZ, ppbV	mpXYL, ppbV	oXYL, ppbV	C11, C13, &C15, ppbV
	MDL=	0.26		0.49	0.31	0.27	0.40	0.28	
12/09/10	651936	27.92	1.21	0.61	0.60	bdl	bdl	bdl	bdl
12/09/10	651937	19.21	2.65	0.61	0.77	0.33	0.62	0.31	bdl
12/09/10	651938	67.37	4.72	1.27	1.85	0.38	0.83	0.40	1.12
12/09/10	651939	87.60	20.82	2.19	12.78	1.14	3.31	1.39	1.63
12/09/10	651940	40.67	bdl	bdl	nd	bdl	bdl	bdl	bdl
12/08/10	651941	54.30	0.61	bdl	0.61	bdl	bdl	bdl	0.33
12/09/10	651942	48.84	3.71	1.33	2.39	bdl	bdl	bdl	bdl
12/09/10	651943	96.76	2.53	bdl	bdl	0.43	1.44	0.66	1.70
12/09/10	651944	70.96	2.14	0.77	0.89	bdl	0.48	bdl	1.20
12/09/10	651945	102.55	22.18	bdl	6.84	2.68	9.39	3.28	7.76
12/09/10	651946	bdl	bdl	bdl	nd	nd	nd	nd	nd
12/08/10	651947	bdl	bdl	bdl	nd	nd	nd	nd	bdl
12/08/10	method blank	1.05	bdl	bdl	nd	nd	nd	nd	nd
12/09/10	method blank	bdl	bdl	bdl	nd	nd	nd	nd	nd
	Maximum	3369.57	1119.11	5.49	67.98	293.39	599.57	158.16	1021.05
	Standard Dev.	532.54	176.30	1.09	10.76	46.31	94.60	25.05	161.06
	Mean	216.07	33.30	0.84	3.40	7.91	16.64	4.96	34.44

GORE(TM) SURVEYS ANALYTICAL RESULTS
 ROUX ASSOCIATES, ISLANDIA, NY
 GORE STANDARD TARGET VOCs/SVOCs (A1)
 ESTIMATED SOIL GAS CONCENTRATIONS
 FORMER AVIS BUILDING, GARDEN CITY, NY
 SITE FSC - PRODUCTION ORDER #20786668

SAMPLE NAME	UNDEC, ppbV	TRIDEC, ppbV	PENTADEC, ppbV	TMBs, ppbV	124TMB, ppbV	135TMB, ppbV	ct12DCE, ppbV	t12DCE, ppbV
MDL=	0.53	0.26	0.26		0.26	0.44		4.16
651904	6.00	7.87	2.12	3.61	2.51	1.10	nd	nd
651905	8.11	1.44	0.40	1.02	1.02	bdl	bdl	nd
651906	0.91	0.79	0.29	0.85	0.85	bdl	nd	nd
651907	6.31	4.20	3.27	3.26	2.25	1.01	bdl	bdl
651908	0.58	0.95	1.02	0.32	0.32	bdl	12.84	4.16
651909	13.64	3.25	0.49	11.67	8.15	3.52	nd	nd
651910	22.14	2.72	2.35	0.79	0.79	bdl	nd	nd
651911	11.62	15.54	1.83	0.69	0.69	bdl	nd	nd
651912	bdl	bdl	bdl	bdl	bdl	bdl	nd	nd
651913	bdl	bdl	bdl	bdl	bdl	bdl	nd	nd
651914	bdl	bdl	bdl	bdl	bdl	bdl	nd	nd
651915	2.09	1.02	0.30	1.93	1.45	0.48	nd	nd
651916	bdl	bdl	bdl	bdl	bdl	bdl	bdl	nd
651917	0.54	1.16	0.40	bdl	bdl	bdl	nd	nd
651918	bdl	0.29	0.30	bdl	bdl	bdl	nd	nd
651919	0.90	0.72	0.38	0.51	0.51	bdl	nd	nd
651920	32.42	21.84	2.26	0.42	0.42	bdl	bdl	nd
651921	1.47	0.53	nd	0.82	0.82	bdl	bdl	nd
651923	bdl	1.09	0.58	bdl	bdl	bdl	nd	nd
651924	0.97	0.92	bdl	bdl	bdl	bdl	nd	nd
651925	bdl	bdl	bdl	bdl	bdl	bdl	nd	nd
651926	1.54	0.95	0.65	41.63	21.69	19.93	nd	nd
651927	9.17	3.49	0.56	2.06	1.44	0.62	nd	nd
651928	bdl	0.39	0.30	0.80	0.80	bdl	nd	nd
651929	23.17	5.92	1.22	1.61	1.61	nd	nd	nd
651930	2.43	3.33	1.07	bdl	bdl	bdl	nd	nd
651931	nd	bdl	nd	bdl	bdl	nd	nd	nd
651932	25.10	52.13	21.07	1.60	1.10	0.50	bdl	nd
651933	>195.59	>158.68	666.78	258.19	187.30	70.89	nd	nd
651934	bdl	1.22	1.16	0.28	0.28	bdl	nd	nd

No mdl is available for summed combinations of analytes. In summed columns (eg., BTEX), the reported values should be considered ESTIMATED if any of the individual compounds were reported as bdl.

GORE(TM) SURVEYS ANALYTICAL RESULTS
 ROUX ASSOCIATES, ISLANDIA, NY
 GORE STANDARD TARGET VOCs/SVOCs (A1)
 ESTIMATED SOIL GAS CONCENTRATIONS
 FORMER AVIS BUILDING, GARDEN CITY, NY
 SITE FSC - PRODUCTION ORDER #20786668

SAMPLE NAME	UNDEC, ppbV	TRIDEC, ppbV	PENTADEC, ppbV	TMBs, ppbV	124TMB, ppbV	135TMB, ppbV	ct12DCE, ppbV	t12DCE, ppbV
MDL=	0.53	0.26	0.26		0.26	0.44		4.16
651936	bdl	bdl	bdl	bdl	bdl	bdl	nd	nd
651937	bdl	bdl	bdl	bdl	bdl	bdl	nd	nd
651938	0.55	0.58	bdl	0.61	0.61	bdl	nd	nd
651939	0.58	0.70	0.35	2.64	2.08	0.57	nd	nd
651940	bdl	bdl	bdl	bdl	bdl	bdl	nd	nd
651941	bdl	0.33	bdl	bdl	bdl	bdl	nd	nd
651942	bdl	bdl	nd	bdl	bdl	bdl	bdl	nd
651943	1.22	0.48	nd	0.52	0.52	bdl	nd	nd
651944	0.65	0.55	bdl	0.55	0.55	bdl	29.77	nd
651945	4.30	2.91	0.55	5.23	4.12	1.11	nd	nd
651946	nd	nd	nd	nd	nd	nd	nd	nd
651947	nd	nd	bdl	nd	nd	nd	nd	nd
method blank	nd	nd	nd	nd	nd	nd	nd	nd
method blank	nd	nd	nd	nd	nd	nd	nd	nd
Maximum	195.59	158.68	666.78	258.19	187.30	70.89	29.77	4.16
Standard Dev.	31.23	26.11	105.30	41.04	29.60	11.52	5.08	0.68
Mean	9.37	7.43	17.77	8.54	6.11	2.60	1.07	0.14

GORE(TM) SURVEYS ANALYTICAL RESULTS
 ROUX ASSOCIATES, ISLANDIA, NY
 GORE STANDARD TARGET VOCs/SVOCs (A1)
 ESTIMATED SOIL GAS CONCENTRATIONS
 FORMER AVIS BUILDING, GARDEN CITY, NY
 SITE FSC - PRODUCTION ORDER #20786668

SAMPLE NAME	c12DCE, ppbV	NAPH&2-MN, ppbV	NAPH, ppbV	2MeNAPH, ppbV	MTBE, ppbV	11DCA, ppbV	CHCl3, ppbV	111TCA, ppbV
MDL=	1.49		0.26	0.26	2.71	1.40	0.94	1.69
651904	nd	1.19	0.73	0.46	nd	nd	nd	nd
651905	bdl	17.62	15.13	2.49	nd	nd	1.13	bdl
651906	nd	2.29	1.76	0.53	nd	nd	nd	bdl
651907	bdl	74.23	58.21	16.03	nd	nd	8.76	bdl
651908	8.69	4.40	3.63	0.77	nd	nd	6.34	nd
651909	nd	30.59	23.42	7.17	nd	nd	2.77	nd
651910	nd	21.66	16.17	5.49	nd	nd	1.33	2.51
651911	nd	4.75	4.02	0.73	nd	nd	3.10	bdl
651912	nd	bdl	nd	bdl	nd	nd	nd	66.58
651913	nd	1.43	1.09	0.34	nd	nd	bdl	35.41
651914	nd	0.38	0.38	bdl	nd	nd	nd	13.65
651915	nd	3.99	3.01	0.98	nd	nd	nd	3.28
651916	bdl	0.50	0.50	bdl	nd	nd	nd	nd
651917	nd	2.40	1.16	1.24	nd	nd	nd	4.92
651918	nd	5.90	3.57	2.34	nd	nd	nd	bdl
651919	nd	4.04	2.74	1.30	nd	nd	nd	nd
651920	bdl	9.44	4.43	5.01	nd	nd	nd	nd
651921	bdl	1.70	1.20	0.50	nd	nd	bdl	nd
651923	nd	0.63	0.28	0.35	nd	nd	nd	nd
651924	nd	bdl	bdl	bdl	nd	nd	nd	nd
651925	nd	bdl	bdl	bdl	nd	nd	nd	nd
651926	nd	14.01	8.91	5.10	bdl	nd	nd	nd
651927	nd	bdl	bdl	bdl	nd	nd	nd	nd
651928	nd	0.88	0.88	bdl	nd	nd	nd	nd
651929	nd	29.44	27.92	1.52	nd	nd	nd	bdl
651930	nd	2.75	2.17	0.58	nd	nd	bdl	3.37
651931	nd	bdl	nd	bdl	nd	nd	nd	nd
651932	bdl	68.61	46.15	22.45	nd	nd	1.97	11.68
651933	nd	727.44	387.87	339.56	nd	nd	nd	nd
651934	nd	2.12	1.02	1.10	nd	nd	nd	nd

No mdl is available for summed combinations of analytes. In summed columns (eg., BTEX), the reported values should be considered ESTIMATED if any of the individual compounds were reported as bdl.

GORE(TM) SURVEYS ANALYTICAL RESULTS
 ROUX ASSOCIATES, ISLANDIA, NY
 GORE STANDARD TARGET VOCs/SVOCs (A1)
 ESTIMATED SOIL GAS CONCENTRATIONS
 FORMER AVIS BUILDING, GARDEN CITY, NY
 SITE FSC - PRODUCTION ORDER #20786668

SAMPLE NAME	c12DCE, ppbV	NAPH&2-MN, ppbV	NAPH, ppbV	2MeNAPH, ppbV	MTBE, ppbV	11DCA, ppbV	CHCl3, ppbV	111TCA, ppbV
MDL=	1.49		0.26	0.26	2.71	1.40	0.94	1.69
651936	nd	1.11	0.77	0.35	nd	nd	nd	nd
651937	nd	0.51	0.51	bdl	nd	nd	nd	nd
651938	nd	0.87	0.42	0.45	nd	nd	nd	nd
651939	nd	3.76	2.43	1.33	nd	nd	nd	nd
651940	nd	1.95	1.14	0.81	nd	nd	nd	nd
651941	nd	0.72	0.40	0.31	nd	nd	nd	nd
651942	bdl	bdl	bdl	bdl	nd	nd	nd	nd
651943	nd	6.88	4.30	2.58	nd	nd	nd	bdl
651944	29.77	1.15	0.41	0.73	nd	nd	nd	7.70
651945	nd	1.95	1.25	0.70	nd	nd	nd	nd
651946	nd	nd	nd	nd	nd	nd	nd	nd
651947	nd	bdl	nd	bdl	nd	nd	nd	nd
method blank	nd	bdl	nd	bdl	nd	nd	nd	nd
method blank	nd	nd	nd	nd	nd	nd	nd	nd
Maximum	29.77	727.44	387.87	339.56	2.12	bdl	8.76	66.58
Standard Dev.	4.85	114.89	61.62	53.52	0.34	bdl	1.78	11.92
Mean	1.11	26.28	15.72	10.62	0.05	bdl	0.67	3.82

GORE(TM) SURVEYS ANALYTICAL RESULTS
 ROUX ASSOCIATES, ISLANDIA, NY
 GORE STANDARD TARGET VOCs/SVOCs (A1)
 ESTIMATED SOIL GAS CONCENTRATIONS
 FORMER AVIS BUILDING, GARDEN CITY, NY
 SITE FSC - PRODUCTION ORDER #20786668

SAMPLE NAME	12DCA, ppbV	TCE, ppbV	OCT, ppbV	PCE, ppbV	14DCB, ppbV	CCl4, ppbV	112TCA, ppbV	CIBENZ, ppbV	1112TetCA, ppbV
MDL=	0.56	0.46	0.31	0.32	0.22	1.61	0.31	0.26	0.42
651904	nd	bdl	58.13	0.79	bdl	nd	nd	nd	nd
651905	nd	169.26	nd	16.64	bdl	nd	nd	nd	nd
651906	nd	bdl	0.45	5.44	nd	nd	nd	nd	nd
651907	nd	8.30	nd	4.79	bdl	nd	nd	nd	nd
651908	nd	108.18	nd	3.57	nd	nd	nd	nd	nd
651909	nd	13.55	1.15	4.07	bdl	nd	nd	nd	nd
651910	nd	91.14	3.81	165.63	bdl	nd	nd	nd	nd
651911	nd	12.11	0.83	7.26	nd	nd	nd	nd	nd
651912	2.27	11.75	bdl	>123.65	nd	nd	nd	nd	nd
651913	nd	82.95	nd	>297.07	nd	nd	nd	nd	0.64
651914	nd	4.11	nd	174.68	nd	nd	nd	nd	nd
651915	nd	2.02	nd	176.23	nd	nd	nd	nd	nd
651916	nd	bdl	bdl	bdl	nd	nd	nd	nd	nd
651917	nd	8.19	0.53	669.09	nd	nd	nd	nd	nd
651918	nd	1.41	bdl	323.65	nd	nd	nd	nd	nd
651919	nd	bdl	nd	bdl	bdl	nd	nd	nd	nd
651920	nd	1.00	bdl	bdl	bdl	nd	nd	nd	nd
651921	nd	97.10	2.16	1.11	bdl	nd	bdl	nd	nd
651923	nd	18.27	nd	4.25	nd	nd	nd	nd	nd
651924	nd	bdl	bdl	1.43	bdl	nd	nd	nd	nd
651925	nd	bdl	nd	0.35	nd	nd	nd	nd	nd
651926	nd	bdl	1.02	1.17	bdl	nd	nd	nd	nd
651927	nd	bdl	nd	0.85	bdl	nd	nd	nd	nd
651928	nd	5.08	0.88	0.76	bdl	nd	nd	nd	nd
651929	nd	bdl	1.03	2.43	bdl	nd	nd	nd	nd
651930	nd	6.22	nd	76.33	nd	nd	nd	nd	nd
651931	nd	bdl	nd	1.58	bdl	nd	nd	nd	nd
651932	nd	>319.26	0.56	19.63	bdl	nd	nd	nd	nd
651933	nd	6.69	8.49	0.59	bdl	nd	nd	nd	nd
651934	nd	nd	0.67	bdl	bdl	nd	nd	nd	nd

No mdl is available for summed combinations of analytes. In summed columns (eg., BTEX), the reported values should be considered ESTIMATED if any of the individual compounds were reported as bdl.

GORE(TM) SURVEYS ANALYTICAL RESULTS
 ROUX ASSOCIATES, ISLANDIA, NY
 GORE STANDARD TARGET VOCs/SVOCs (A1)
 ESTIMATED SOIL GAS CONCENTRATIONS
 FORMER AVIS BUILDING, GARDEN CITY, NY
 SITE FSC - PRODUCTION ORDER #20786668

SAMPLE NAME	12DCA, ppbV	TCE, ppbV	OCT, ppbV	PCE, ppbV	14DCB, ppbV	CCl4, ppbV	112TCA, ppbV	CIBENZ, ppbV	1112TetCA, ppbV
MDL=	0.56	0.46	0.31	0.32	0.22	1.61	0.31	0.26	0.42
651936	nd	2.74	bdl	1.03	nd	nd	nd	nd	nd
651937	nd	nd	bdl	0.39	nd	nd	nd	nd	nd
651938	nd	nd	0.83	bdl	nd	nd	nd	nd	nd
651939	nd	bdl	1.65	bdl	nd	nd	nd	nd	nd
651940	nd	nd	nd	nd	nd	nd	nd	nd	nd
651941	nd	bdl	nd	0.70	nd	nd	nd	nd	nd
651942	nd	bdl	0.38	9.57	nd	nd	nd	nd	nd
651943	nd	5.65	0.35	48.31	bdl	nd	nd	nd	nd
651944	nd	27.84	bdl	>129.34	bdl	nd	nd	nd	nd
651945	nd	10.25	nd	58.09	bdl	nd	nd	nd	nd
651946	nd	nd	nd	nd	nd	nd	nd	nd	nd
651947	nd	nd	nd	nd	nd	nd	nd	nd	nd
method blank	nd	nd	nd	nd	nd	nd	nd	nd	nd
method blank	nd	nd	nd	nd	nd	nd	nd	nd	nd
Maximum	2.27	319.26	58.13	669.09	0.11	bdl	0.06	bdl	0.64
Standard Dev.	0.36	60.57	9.20	127.93	0.02	bdl	0.01	bdl	0.10
Mean	0.06	25.39	2.11	58.28	0.02	bdl	0.00	bdl	0.02

GORE(TM) SURVEYS ANALYTICAL RESULTS
 ROUX ASSOCIATES, ISLANDIA, NY
 GORE STANDARD TARGET VOCs/SVOCs (A1)
 ESTIMATED SOIL GAS CONCENTRATIONS
 FORMER AVIS BUILDING, GARDEN CITY, NY
 SITE FSC - PRODUCTION ORDER #20786668

SAMPLE NAME	1122TetCA, ppbV	13DCB, ppbV	12DCB, ppbV
MDL=	0.28	0.23	0.22
651904	nd	nd	nd
651905	nd	nd	nd
651906	nd	nd	nd
651907	nd	nd	nd
651908	nd	nd	nd
651909	nd	nd	nd
651910	nd	nd	nd
651911	nd	nd	nd
651912	nd	nd	nd
651913	nd	nd	nd
651914	nd	nd	nd
651915	nd	nd	nd
651916	nd	nd	nd
651917	nd	nd	nd
651918	nd	nd	nd
651919	nd	nd	nd
651920	nd	nd	nd
651921	nd	nd	nd
651923	nd	nd	nd
651924	nd	nd	bdl
651925	nd	nd	nd
651926	nd	nd	nd
651927	nd	nd	nd
651928	nd	nd	nd
651929	nd	nd	nd
651930	nd	nd	nd
651931	nd	nd	nd
651932	nd	nd	nd
651933	nd	nd	nd
651934	nd	nd	nd

No mdl is available for summed combinations of analytes. In summed columns (eg., BTEX), the reported values should be considered ESTIMATED if any of the individual compounds were reported as bdl.

GORE(TM) SURVEYS ANALYTICAL RESULTS
 ROUX ASSOCIATES, ISLANDIA, NY
 GORE STANDARD TARGET VOCs/SVOCs (A1)
 ESTIMATED SOIL GAS CONCENTRATIONS
 FORMER AVIS BUILDING, GARDEN CITY, NY
 SITE FSC - PRODUCTION ORDER #20786668

SAMPLE NAME	1122TetCA, ppbV	13DCB, ppbV	12DCB, ppbV
MDL=	0.28	0.23	0.22
651936	nd	nd	nd
651937	nd	nd	nd
651938	nd	nd	nd
651939	nd	nd	nd
651940	nd	nd	nd
651941	nd	nd	nd
651942	nd	nd	nd
651943	nd	nd	nd
651944	nd	nd	nd
651945	nd	nd	nd
651946	nd	nd	nd
651947	nd	nd	nd
method blank	nd	nd	nd
method blank	nd	nd	nd
Maximum	bdl	bdl	0.11
Standard Dev.	bdl	bdl	0.02
Mean	bdl	bdl	0.00

GORE(TM) SURVEYS ANALYTICAL RESULTS
 ROUX ASSOCIATES, ISLANDIA, NY
 GORE STANDARD TARGET VOCs/SVOCs (A1)
 ESTIMATED SOIL GAS CONCENTRATIONS
 FORMER AVIS BUILDING, GARDEN CITY, NY
 SITE FSC - PRODUCTION ORDER #20786668

DATE ANALYZED	SAMPLE NAME	TPH, ug/m^3	BTEX, ug/m^3	BENZ, ug/m^3	TOL, ug/m^3	EtBENZ, ug/m^3	mpXYL, ug/m^3	oXYL, ug/m^3
	MDL=	0.26		0.49	0.31	0.27	0.40	0.28
12/09/10	651904	>851.87	1119.11	bdl	67.98	293.39	599.57	158.16
12/09/10	651905	127.15	2.54	bdl	0.62	0.37	1.11	0.43
12/08/10	651906	59.27	1.31	bdl	0.49	bdl	0.82	bdl
12/09/10	651907	304.49	3.60	bdl	0.91	0.53	1.52	0.63
12/09/10	651908	83.89	1.26	bdl	0.64	bdl	0.62	bdl
12/08/10	651909	207.54	3.12	bdl	0.73	0.31	1.46	0.62
12/09/10	651910	338.55	4.66	0.52	0.81	0.45	1.76	1.13
12/09/10	651911	308.97	1.84	bdl	0.87	bdl	0.69	0.29
12/09/10	651912	6.73	2.55	2.16	0.39	bdl	bdl	bdl
12/08/10	651913	14.93	bdl	bdl	bdl	bdl	bdl	bdl
12/08/10	651914	14.60	0.44	bdl	0.44	bdl	bdl	bdl
12/09/10	651915	88.83	0.77	bdl	0.36	bdl	0.41	bdl
12/08/10	651916	46.43	4.34	2.32	1.39	bdl	0.63	bdl
12/08/10	651917	154.82	0.79	bdl	0.79	bdl	bdl	bdl
12/09/10	651918	35.35	0.59	bdl	0.59	bdl	bdl	bdl
12/09/10	651919	113.50	13.90	4.19	6.13	0.79	2.00	0.78
12/09/10	651920	766.16	5.14	1.48	2.05	0.42	0.74	0.46
12/09/10	651921	480.66	17.07	5.49	7.30	1.40	1.94	0.95
12/08/10	651923	67.01	3.46	0.95	2.50	bdl	bdl	bdl
12/08/10	651924	72.10	bdl	bdl	bdl	bdl	bdl	bdl
12/09/10	651925	24.13	bdl	bdl	bdl	bdl	bdl	bdl
12/09/10	651926	232.76	46.31	bdl	2.60	3.14	20.43	20.15
12/09/10	651927	206.45	2.93	0.79	0.89	0.29	0.65	0.32
12/09/10	651928	83.98	10.12	bdl	1.64	4.77	2.88	0.83
12/09/10	651929	347.87	7.56	0.85	2.96	1.00	1.70	1.05
12/08/10	651930	113.33	0.32	bdl	0.32	bdl	bdl	bdl
12/09/10	651931	15.19	bdl	bdl	nd	bdl	nd	nd
12/08/10	651932	>887.59	1.06	bdl	1.06	bdl	bdl	bdl
12/08/10	651933	>22275.66	13.95	bdl	2.68	1.43	6.43	3.40
12/09/10	651934	79.20	2.65	0.73	1.39	bdl	0.53	bdl
12/09/10	651936	27.92	1.21	0.61	0.60	bdl	bdl	bdl
12/09/10	651937	19.21	2.65	0.61	0.77	0.33	0.62	0.31

No mdl is available for summed combinations of analytes. In summed columns (eg., BTEX), the reported values should be considered ESTIMATED if any of the individual compounds were reported as bdl.

GORE(TM) SURVEYS ANALYTICAL RESULTS
 ROUX ASSOCIATES, ISLANDIA, NY
 GORE STANDARD TARGET VOCs/SVOCs (A1)
 ESTIMATED SOIL GAS CONCENTRATIONS
 FORMER AVIS BUILDING, GARDEN CITY, NY
 SITE FSC - PRODUCTION ORDER #20786668

DATE ANALYZED	SAMPLE NAME	TPH, ug/m^3	BTEX, ug/m^3	BENZ, ug/m^3	TOL, ug/m^3	EtBENZ, ug/m^3	mpXYL, ug/m^3	oXYL, ug/m^3
	MDL=	0.26		0.49	0.31	0.27	0.40	0.28
12/09/10	651938	67.37	4.72	1.27	1.85	0.38	0.83	0.40
12/09/10	651939	87.60	20.82	2.19	12.78	1.14	3.31	1.39
12/09/10	651940	40.67	bdl	bdl	nd	bdl	bdl	bdl
12/08/10	651941	54.30	0.61	bdl	0.61	bdl	bdl	bdl
12/09/10	651942	48.84	3.71	1.33	2.39	bdl	bdl	bdl
12/09/10	651943	96.76	2.53	bdl	bdl	0.43	1.44	0.66
12/09/10	651944	70.96	2.14	0.77	0.89	bdl	0.48	bdl
12/09/10	651945	102.55	22.18	bdl	6.84	2.68	9.39	3.28
12/09/10	651946	bdl	bdl	bdl	nd	nd	nd	nd
12/08/10	651947	bdl	bdl	bdl	nd	nd	nd	nd
12/08/10	method blank	1.05	bdl	bdl	nd	nd	nd	nd
12/09/10	method blank	bdl	bdl	bdl	nd	nd	nd	nd
	Maximum	22275.67	1119.11	5.49	67.98	293.39	599.57	158.16
	Standard Dev.	3501.63	176.30	1.09	10.76	46.31	94.60	25.05
	Mean	725.63	33.30	0.84	3.40	7.91	16.64	4.96

GORE(TM) SURVEYS ANALYTICAL RESULTS
 ROUX ASSOCIATES, ISLANDIA, NY
 GORE STANDARD TARGET VOCs/SVOCs (A1)
 ESTIMATED SOIL GAS CONCENTRATIONS
 FORMER AVIS BUILDING, GARDEN CITY, NY
 SITE FSC - PRODUCTION ORDER #20786668

SAMPLE NAME	C11, C13, &C15, ug/m^3	UNDEC, ug/m^3	TRIDEC, ug/m^3	PENTADEC, ug/m^3	TMBs, ug/m^3	124TMB, ug/m^3	135TMB, ug/m^3
MDL=		0.53	0.26	0.26		0.26	0.44
651904	15.98	6.00	7.87	2.12	3.61	2.51	1.10
651905	9.95	8.11	1.44	0.40	1.02	1.02	bdl
651906	2.00	0.91	0.79	0.29	0.85	0.85	bdl
651907	13.78	6.31	4.20	3.27	3.26	2.25	1.01
651908	2.56	0.58	0.95	1.02	0.32	0.32	bdl
651909	17.38	13.64	3.25	0.49	11.67	8.15	3.52
651910	27.21	22.14	2.72	2.35	0.79	0.79	bdl
651911	28.99	11.62	15.54	1.83	0.69	0.69	bdl
651912	bdl	bdl	bdl	bdl	bdl	bdl	bdl
651913	bdl	bdl	bdl	bdl	bdl	bdl	bdl
651914	bdl	bdl	bdl	bdl	bdl	bdl	bdl
651915	3.41	2.09	1.02	0.30	1.93	1.45	0.48
651916	bdl	bdl	bdl	bdl	bdl	bdl	bdl
651917	2.11	0.54	1.16	0.40	bdl	bdl	bdl
651918	0.59	bdl	0.29	0.30	bdl	bdl	bdl
651919	2.00	0.90	0.72	0.38	0.51	0.51	bdl
651920	56.52	32.42	21.84	2.26	0.42	0.42	bdl
651921	2.00	1.47	0.53	nd	0.82	0.82	bdl
651923	1.67	bdl	1.09	0.58	bdl	bdl	bdl
651924	1.89	0.97	0.92	bdl	bdl	bdl	bdl
651925	bdl	bdl	bdl	bdl	bdl	bdl	bdl
651926	3.13	1.54	0.95	0.65	41.63	21.69	19.93
651927	13.22	9.17	3.49	0.56	2.06	1.44	0.62
651928	0.70	bdl	0.39	0.30	0.80	0.80	bdl
651929	30.31	23.17	5.92	1.22	1.61	1.61	nd
651930	6.82	2.43	3.33	1.07	bdl	bdl	bdl
651931	bdl	nd	bdl	nd	bdl	bdl	nd
651932	98.30	25.10	52.13	21.07	1.60	1.10	0.50
651933	>3197.11	>1293.02	>1237.31	666.78	258.19	187.30	70.89
651934	2.38	bdl	1.22	1.16	0.28	0.28	bdl
651936	bdl	bdl	bdl	bdl	bdl	bdl	bdl
651937	bdl	bdl	bdl	bdl	bdl	bdl	bdl

No mdl is available for summed combinations of analytes. In summed columns (eg., BTEX), the reported values should be considered ESTIMATED if any of the individual compounds were reported as bdl.

GORE(TM) SURVEYS ANALYTICAL RESULTS
 ROUX ASSOCIATES, ISLANDIA, NY
 GORE STANDARD TARGET VOCs/SVOCs (A1)
 ESTIMATED SOIL GAS CONCENTRATIONS
 FORMER AVIS BUILDING, GARDEN CITY, NY
 SITE FSC - PRODUCTION ORDER #20786668

SAMPLE NAME	C11, C13, &C15, ug/m^3	UNDEC, ug/m^3	TRIDEC, ug/m^3	PENTADEC, ug/m^3	TMBs, ug/m^3	124TMB, ug/m^3	135TMB, ug/m^3
MDL=		0.53	0.26	0.26		0.26	0.44
651938	1.12	0.55	0.58	bdl	0.61	0.61	bdl
651939	1.63	0.58	0.70	0.35	2.64	2.08	0.57
651940	bdl	bdl	bdl	bdl	bdl	bdl	bdl
651941	0.33	bdl	0.33	bdl	bdl	bdl	bdl
651942	bdl	bdl	bdl	nd	bdl	bdl	bdl
651943	1.70	1.22	0.48	nd	0.52	0.52	bdl
651944	1.20	0.65	0.55	bdl	0.55	0.55	bdl
651945	7.76	4.30	2.91	0.55	5.23	4.12	1.11
651946	nd	nd	nd	nd	nd	nd	nd
651947	bdl	nd	nd	bdl	nd	nd	nd
method blank	nd	nd	nd	nd	nd	nd	nd
method blank	nd	nd	nd	nd	nd	nd	nd
Maximum	3197.11	1293.02	1237.31	666.78	258.19	187.30	70.89
Standard Dev.	504.40	203.87	195.28	105.30	41.04	29.60	11.52
Mean	88.84	36.80	34.39	17.77	8.54	6.11	2.60

GORE(TM) SURVEYS ANALYTICAL RESULTS
 ROUX ASSOCIATES, ISLANDIA, NY
 GORE STANDARD TARGET VOCs/SVOCs (A1)
 ESTIMATED SOIL GAS CONCENTRATIONS
 FORMER AVIS BUILDING, GARDEN CITY, NY
 SITE FSC - PRODUCTION ORDER #20786668

SAMPLE NAME	ct12DCE, ug/m^3	t12DCE, ug/m^3	c12DCE, ug/m^3	NAPH&2-MN, ug/m^3	NAPH, ug/m^3	2MeNAPH, ug/m^3	MTBE, ug/m^3
MDL=		4.16	1.49		0.26	0.26	2.71
651904	nd	nd	nd	1.19	0.73	0.46	nd
651905	bdl	nd	bdl	17.62	15.13	2.49	nd
651906	nd	nd	nd	2.29	1.76	0.53	nd
651907	bdl	bdl	bdl	74.23	58.21	16.03	nd
651908	12.84	4.16	8.69	4.40	3.63	0.77	nd
651909	nd	nd	nd	30.59	23.42	7.17	nd
651910	nd	nd	nd	21.66	16.17	5.49	nd
651911	nd	nd	nd	4.75	4.02	0.73	nd
651912	nd	nd	nd	bdl	nd	bdl	nd
651913	nd	nd	nd	1.43	1.09	0.34	nd
651914	nd	nd	nd	0.38	0.38	bdl	nd
651915	nd	nd	nd	3.99	3.01	0.98	nd
651916	bdl	nd	bdl	0.50	0.50	bdl	nd
651917	nd	nd	nd	2.40	1.16	1.24	nd
651918	nd	nd	nd	5.90	3.57	2.34	nd
651919	nd	nd	nd	4.04	2.74	1.30	nd
651920	bdl	nd	bdl	9.44	4.43	5.01	nd
651921	bdl	nd	bdl	1.70	1.20	0.50	nd
651923	nd	nd	nd	0.63	0.28	0.35	nd
651924	nd	nd	nd	bdl	bdl	bdl	nd
651925	nd	nd	nd	bdl	bdl	bdl	nd
651926	nd	nd	nd	14.01	8.91	5.10	bdl
651927	nd	nd	nd	bdl	bdl	bdl	nd
651928	nd	nd	nd	0.88	0.88	bdl	nd
651929	nd	nd	nd	29.44	27.92	1.52	nd
651930	nd	nd	nd	2.75	2.17	0.58	nd
651931	nd	nd	nd	bdl	nd	bdl	nd
651932	bdl	nd	bdl	68.61	46.15	22.45	nd
651933	nd	nd	nd	727.44	387.87	339.56	nd
651934	nd	nd	nd	2.12	1.02	1.10	nd
651936	nd	nd	nd	1.11	0.77	0.35	nd
651937	nd	nd	nd	0.51	0.51	bdl	nd

No mdl is available for summed combinations of analytes. In summed columns (eg., BTEX), the reported values should be considered ESTIMATED if any of the individual compounds were reported as bdl.

GORE(TM) SURVEYS ANALYTICAL RESULTS
 ROUX ASSOCIATES, ISLANDIA, NY
 GORE STANDARD TARGET VOCs/SVOCs (A1)
 ESTIMATED SOIL GAS CONCENTRATIONS
 FORMER AVIS BUILDING, GARDEN CITY, NY
 SITE FSC - PRODUCTION ORDER #20786668

SAMPLE NAME	ct12DCE, ug/m^3	t12DCE, ug/m^3	c12DCE, ug/m^3	NAPH&2-MN, ug/m^3	NAPH, ug/m^3	2MeNAPH, ug/m^3	MTBE, ug/m^3
MDL=		4.16	1.49		0.26	0.26	2.71
651938	nd	nd	nd	0.87	0.42	0.45	nd
651939	nd	nd	nd	3.76	2.43	1.33	nd
651940	nd	nd	nd	1.95	1.14	0.81	nd
651941	nd	nd	nd	0.72	0.40	0.31	nd
651942	bdl	nd	bdl	bdl	bdl	bdl	nd
651943	nd	nd	nd	6.88	4.30	2.58	nd
651944	29.77	nd	29.77	1.15	0.41	0.73	nd
651945	nd	nd	nd	1.95	1.25	0.70	nd
651946	nd	nd	nd	nd	nd	nd	nd
651947	nd	nd	nd	bdl	nd	bdl	nd
method blank	nd	nd	nd	bdl	nd	bdl	nd
method blank	nd	nd	nd	nd	nd	nd	nd
Maximum	29.77	4.16	29.77	727.44	387.87	339.56	2.12
Standard Dev.	5.08	0.68	4.85	114.89	61.62	53.52	0.34
Mean	1.07	0.14	1.11	26.28	15.72	10.62	0.05

GORE(TM) SURVEYS ANALYTICAL RESULTS
 ROUX ASSOCIATES, ISLANDIA, NY
 GORE STANDARD TARGET VOCs/SVOCs (A1)
 ESTIMATED SOIL GAS CONCENTRATIONS
 FORMER AVIS BUILDING, GARDEN CITY, NY
 SITE FSC - PRODUCTION ORDER #20786668

SAMPLE NAME	11DCA, ug/m^3	CHCl3, ug/m^3	111TCA, ug/m^3	12DCA, ug/m^3	TCE, ug/m^3	OCT, ug/m^3	PCE, ug/m^3	14DCB, ug/m^3
MDL=	1.40	0.94	1.69	0.56	0.46	0.31	0.32	0.22
651904	nd	nd	nd	nd	bdl	58.13	0.79	bdl
651905	nd	1.13	bdl	nd	169.26	nd	16.64	bdl
651906	nd	nd	bdl	nd	bdl	0.45	5.44	nd
651907	nd	8.76	bdl	nd	8.30	nd	4.79	bdl
651908	nd	6.34	nd	nd	108.18	nd	3.57	nd
651909	nd	2.77	nd	nd	13.55	1.15	4.07	bdl
651910	nd	1.33	2.51	nd	91.14	3.81	165.63	bdl
651911	nd	3.10	bdl	nd	12.11	0.83	7.26	nd
651912	nd	nd	66.58	2.27	11.75	bdl	>867.21	nd
651913	nd	bdl	35.41	nd	82.95	nd	>2083.48	nd
651914	nd	nd	13.65	nd	4.11	nd	174.68	nd
651915	nd	nd	3.28	nd	2.02	nd	176.23	nd
651916	nd	nd	nd	nd	bdl	bdl	bdl	nd
651917	nd	nd	4.92	nd	8.19	0.53	669.09	nd
651918	nd	nd	bdl	nd	1.41	bdl	323.65	nd
651919	nd	nd	nd	nd	bdl	nd	bdl	bdl
651920	nd	nd	nd	nd	1.00	bdl	bdl	bdl
651921	nd	bdl	nd	nd	97.10	2.16	1.11	bdl
651923	nd	nd	nd	nd	18.27	nd	4.25	nd
651924	nd	nd	nd	nd	bdl	bdl	1.43	bdl
651925	nd	nd	nd	nd	bdl	nd	0.35	nd
651926	nd	nd	nd	nd	bdl	1.02	1.17	bdl
651927	nd	nd	nd	nd	bdl	nd	0.85	bdl
651928	nd	nd	nd	nd	5.08	0.88	0.76	bdl
651929	nd	nd	bdl	nd	bdl	1.03	2.43	bdl
651930	nd	bdl	3.37	nd	6.22	nd	76.33	nd
651931	nd	nd	nd	nd	bdl	nd	1.58	bdl
651932	nd	1.97	11.68	nd	>1774.08	0.56	19.63	bdl
651933	nd	nd	nd	nd	6.69	8.49	0.59	bdl
651934	nd	nd	nd	nd	nd	0.67	bdl	bdl
651936	nd	nd	nd	nd	2.74	bdl	1.03	nd
651937	nd	nd	nd	nd	nd	bdl	0.39	nd

No mdl is available for summed combinations of analytes. In summed columns (eg., BTEX), the reported values should be considered ESTIMATED if any of the individual compounds were reported as bdl.

GORE(TM) SURVEYS ANALYTICAL RESULTS
 ROUX ASSOCIATES, ISLANDIA, NY
 GORE STANDARD TARGET VOCs/SVOCs (A1)
 ESTIMATED SOIL GAS CONCENTRATIONS
 FORMER AVIS BUILDING, GARDEN CITY, NY
 SITE FSC - PRODUCTION ORDER #20786668

SAMPLE NAME	11DCA, ug/m^3	CHCl3, ug/m^3	111TCA, ug/m^3	12DCA, ug/m^3	TCE, ug/m^3	OCT, ug/m^3	PCE, ug/m^3	14DCB, ug/m^3
MDL=	1.40	0.94	1.69	0.56	0.46	0.31	0.32	0.22
651938	nd	nd	nd	nd	nd	0.83	bdl	nd
651939	nd	nd	nd	nd	bdl	1.65	bdl	nd
651940	nd	nd	nd	nd	nd	nd	nd	nd
651941	nd	nd	nd	nd	bdl	nd	0.70	nd
651942	nd	nd	nd	nd	bdl	0.38	9.57	nd
651943	nd	nd	bdl	nd	5.65	0.35	48.31	bdl
651944	nd	nd	7.70	nd	27.84	bdl	>907.15	bdl
651945	nd	nd	nd	nd	10.25	nd	58.09	bdl
651946	nd	nd	nd	nd	nd	nd	nd	nd
651947	nd	nd	nd	nd	nd	nd	nd	nd
method blank	nd	nd	nd	nd	nd	nd	nd	nd
method blank	nd	nd	nd	nd	nd	nd	nd	nd
Maximum	bdl	8.76	66.58	2.27	1774.08	58.13	2083.48	0.11
Standard Dev.	bdl	1.78	11.92	0.36	280.19	9.20	384.80	0.02
Mean	bdl	0.67	3.82	0.06	61.76	2.11	140.97	0.02




GORE(TM) SURVEYS ANALYTICAL RESULTS
 ROUX ASSOCIATES, ISLANDIA, NY
 GORE STANDARD TARGET VOCs/SVOCs (A1)
 ESTIMATED SOIL GAS CONCENTRATIONS
 FORMER AVIS BUILDING, GARDEN CITY, NY
 SITE FSC - PRODUCTION ORDER #20786668

SAMPLE NAME	CCl4, ug/m^3	112TCA, ug/m^3	CIBENZ, ug/m^3	1112TetCA, ug/m^3	1122TetCA, ug/m^3	13DCB, ug/m^3	12DCB, ug/m^3
MDL=	1.61	0.31	0.26	0.42	0.28	0.23	0.22
651904	nd	nd	nd	nd	nd	nd	nd
651905	nd	nd	nd	nd	nd	nd	nd
651906	nd	nd	nd	nd	nd	nd	nd
651907	nd	nd	nd	nd	nd	nd	nd
651908	nd	nd	nd	nd	nd	nd	nd
651909	nd	nd	nd	nd	nd	nd	nd
651910	nd	nd	nd	nd	nd	nd	nd
651911	nd	nd	nd	nd	nd	nd	nd
651912	nd	nd	nd	nd	nd	nd	nd
651913	nd	nd	nd	0.64	nd	nd	nd
651914	nd	nd	nd	nd	nd	nd	nd
651915	nd	nd	nd	nd	nd	nd	nd
651916	nd	nd	nd	nd	nd	nd	nd
651917	nd	nd	nd	nd	nd	nd	nd
651918	nd	nd	nd	nd	nd	nd	nd
651919	nd	nd	nd	nd	nd	nd	nd
651920	nd	nd	nd	nd	nd	nd	nd
651921	nd	bdl	nd	nd	nd	nd	nd
651923	nd	nd	nd	nd	nd	nd	nd
651924	nd	nd	nd	nd	nd	nd	bdl
651925	nd	nd	nd	nd	nd	nd	nd
651926	nd	nd	nd	nd	nd	nd	nd
651927	nd	nd	nd	nd	nd	nd	nd
651928	nd	nd	nd	nd	nd	nd	nd
651929	nd	nd	nd	nd	nd	nd	nd
651930	nd	nd	nd	nd	nd	nd	nd
651931	nd	nd	nd	nd	nd	nd	nd
651932	nd	nd	nd	nd	nd	nd	nd
651933	nd	nd	nd	nd	nd	nd	nd
651934	nd	nd	nd	nd	nd	nd	nd
651936	nd	nd	nd	nd	nd	nd	nd
651937	nd	nd	nd	nd	nd	nd	nd

No mdl is available for summed combinations of analytes. In summed columns (eg., BTEX), the reported values should be considered ESTIMATED if any of the individual compounds were reported as bdl.

GORE(TM) SURVEYS ANALYTICAL RESULTS
 ROUX ASSOCIATES, ISLANDIA, NY
 GORE STANDARD TARGET VOCs/SVOCs (A1)
 ESTIMATED SOIL GAS CONCENTRATIONS
 FORMER AVIS BUILDING, GARDEN CITY, NY
 SITE FSC - PRODUCTION ORDER #20786668

SAMPLE NAME	CCl4, ug/m^3	112TCA, ug/m^3	CIBENZ, ug/m^3	1112TetCA, ug/m^3	1122TetCA, ug/m^3	13DCB, ug/m^3	12DCB, ug/m^3
MDL=	1.61	0.31	0.26	0.42	0.28	0.23	0.22
651938	nd	nd	nd	nd	nd	nd	nd
651939	nd	nd	nd	nd	nd	nd	nd
651940	nd	nd	nd	nd	nd	nd	nd
651941	nd	nd	nd	nd	nd	nd	nd
651942	nd	nd	nd	nd	nd	nd	nd
651943	nd	nd	nd	nd	nd	nd	nd
651944	nd	nd	nd	nd	nd	nd	nd
651945	nd	nd	nd	nd	nd	nd	nd
651946	nd	nd	nd	nd	nd	nd	nd
651947	nd	nd	nd	nd	nd	nd	nd
method blank	nd	nd	nd	nd	nd	nd	nd
method blank	nd	nd	nd	nd	nd	nd	nd
Maximum	bdl	0.06	bdl	0.64	bdl	bdl	0.11
Standard Dev.	bdl	0.01	bdl	0.10	bdl	bdl	0.02
Mean	bdl	0.00	bdl	0.02	bdl	bdl	0.00

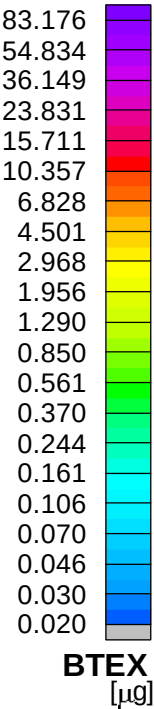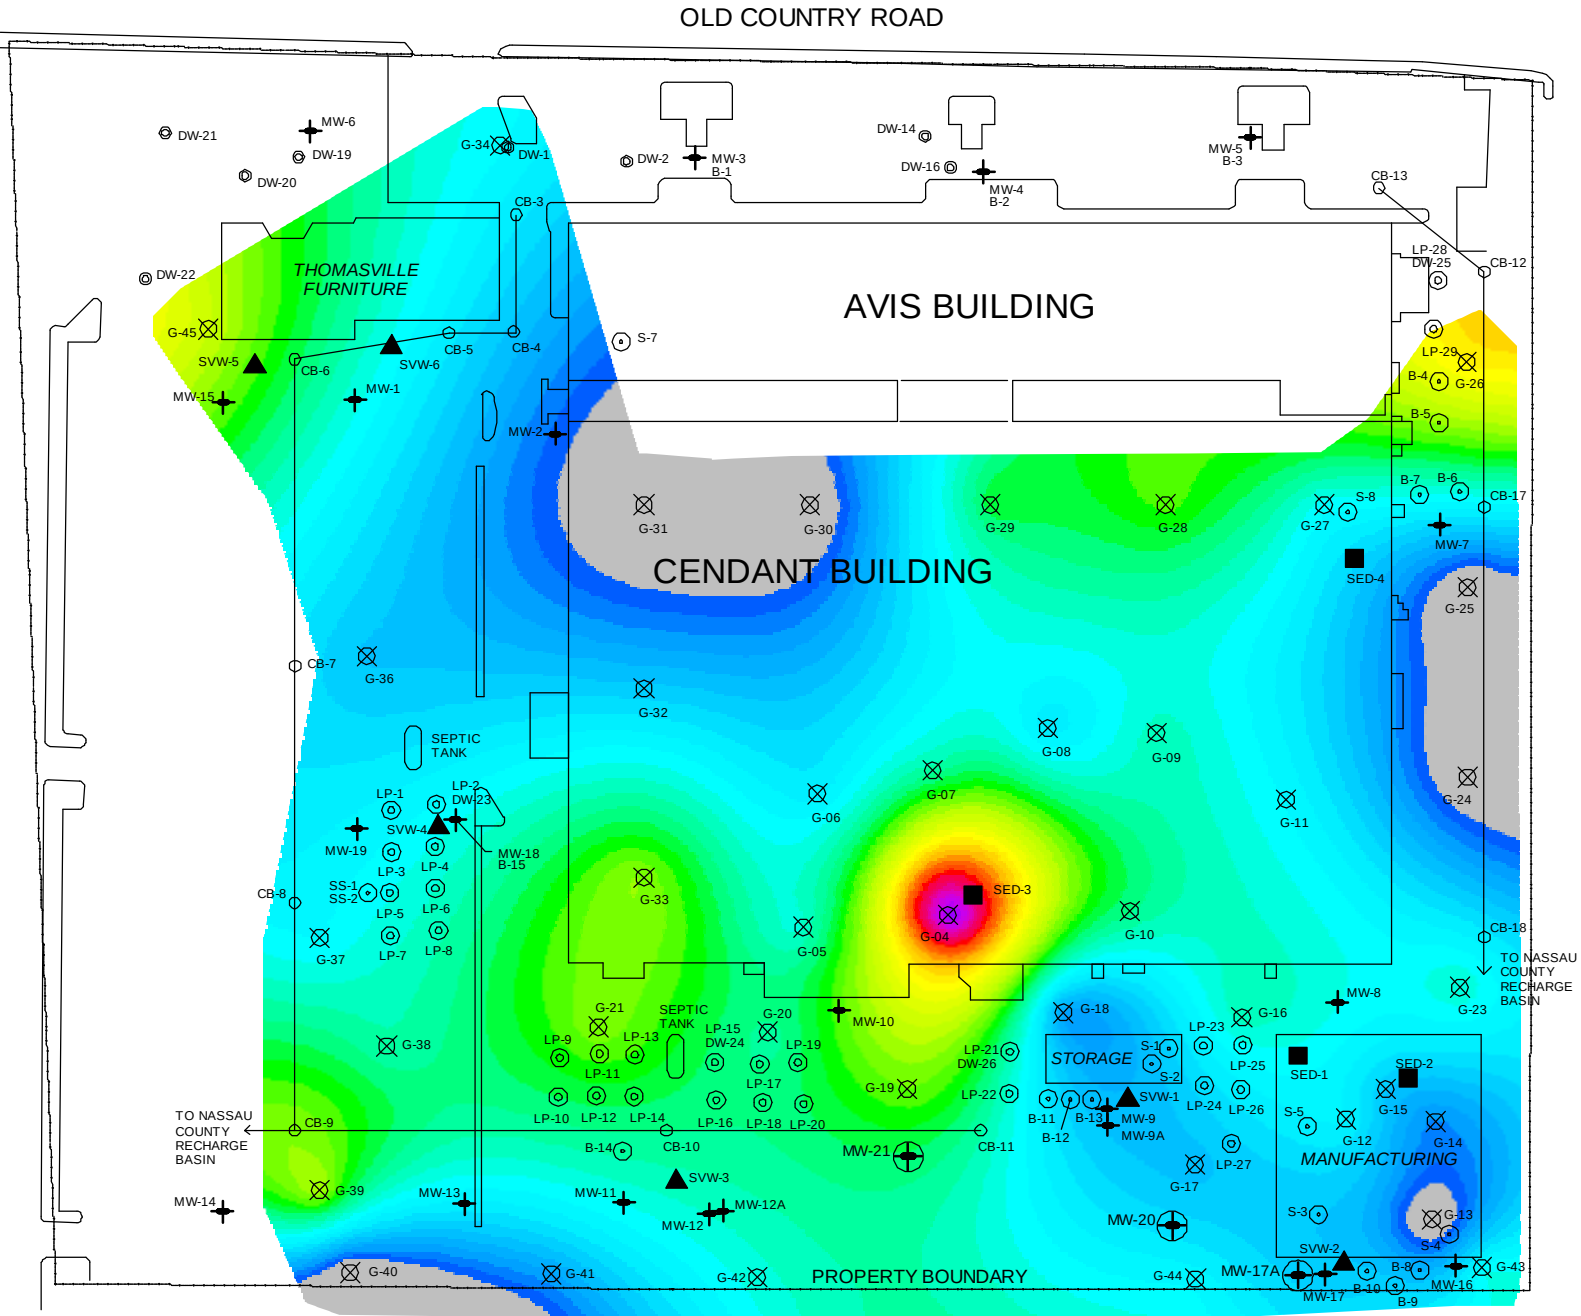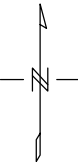

BTEX
[µg]

GORE™ Surveys for Environmental Site Assessment



W.L. GORE & ASSOCIATES, INC.


100 CHESAPEAKE BOULEVARD
ELKTON, MD, USA 21921
USA
(410) 392-7600




Roux Associates, Inc., Islandia, NY
Former Avis Building, Garden City, NY
BTEX

DATE DRAWN: 14 Dec 2010	DRAWN BY: JW	ORIG. CAD: GORE...DWG	SITE CODE: FSC
REV. DATE:	REV. #:	PROJECT NUMBER: 20786668	

GORE and designs are trademarks of W.L. GORE & Associates

THIS DRAWING AND ANY OF ITS ATTACHMENTS HAVE BEEN PRODUCED FOR THE SOLE USE OF THE RECIPIENT IDENTIFIED HEREIN AND MUST NOT BE USED, REPRODUCED OR MODIFIED IN ANY WAY WITHOUT THE PRIOR WRITTEN CONSENT OF W.L. GORE & ASSOCIATES. UNAUTHORIZED USE IS STRICTLY PROHIBITED PURSUANT TO COPYRIGHT, TRADEMARK AND OTHER APPLICABLE LAWS.

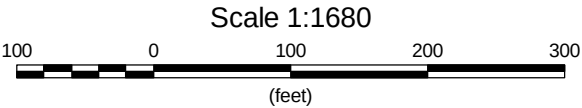

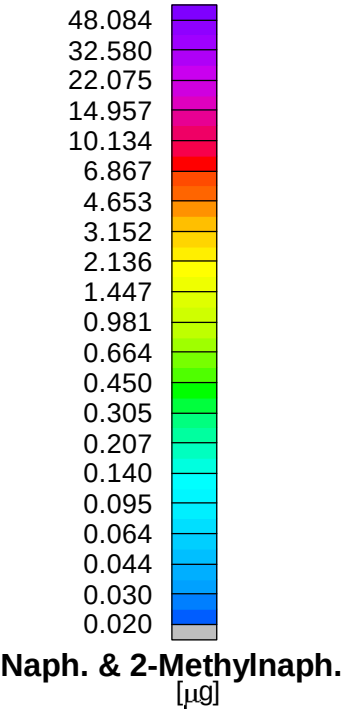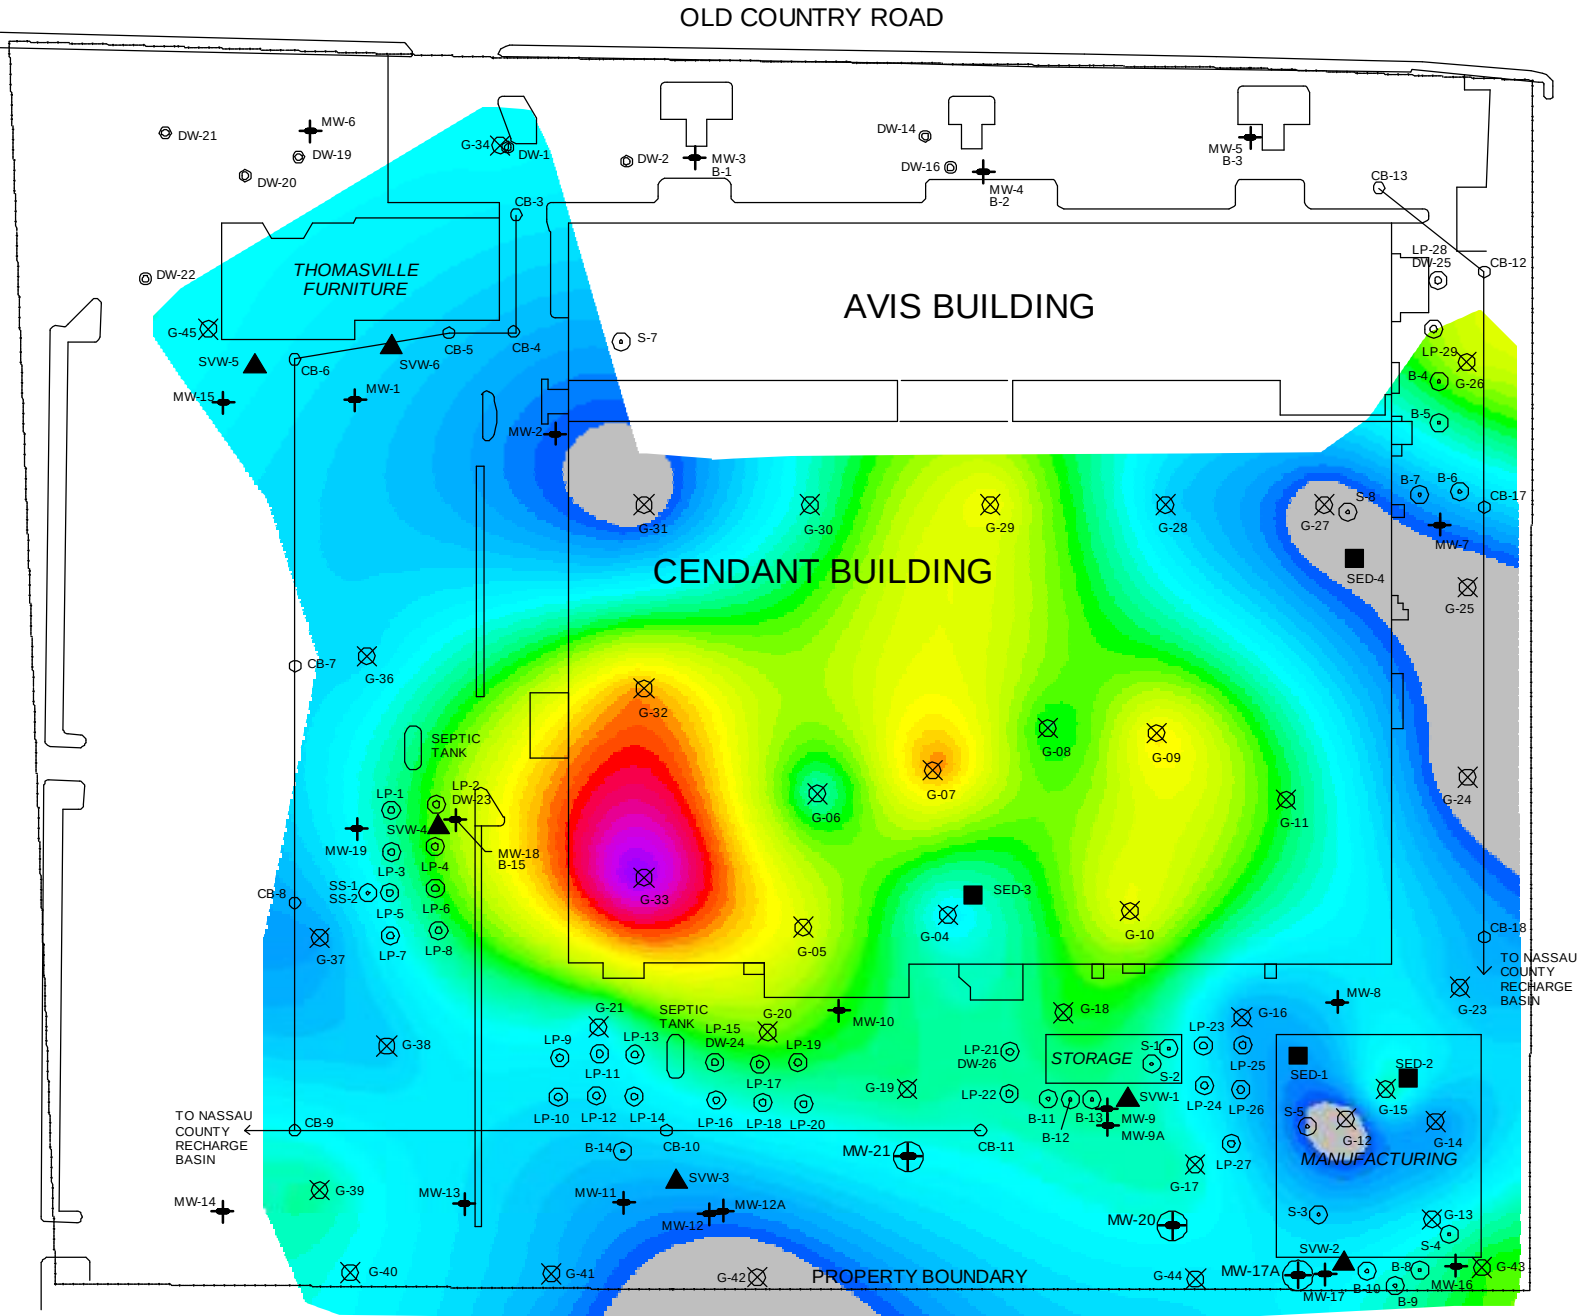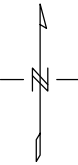

GORE™ Surveys for Environmental Site Assessment




W.L. GORE & ASSOCIATES, INC.
100 CHESAPEAKE BOULEVARD
ELKTON, MD, USA 21921
USA
(410) 392-7600




Roux Associates, Inc., Islandia, NY
Former Avis Building, Garden City, NY
Naphthalene & 2-Methylnaphthalene

DATE DRAWN: 14 Dec 2010	DRAWN BY: JW	ORIG. CAD: GORE...DWG	SITE CODE: FSC
REV. DATE:	REV. #:	PROJECT NUMBER: 20786668	

GORE and designs are trademarks of W.L. GORE & Associates

THIS DRAWING AND ANY OF ITS ATTACHMENTS HAVE BEEN PRODUCED FOR THE SOLE USE OF THE RECIPIENT IDENTIFIED HEREIN AND MUST NOT BE USED, REPRODUCED OR MODIFIED IN ANY WAY WITHOUT THE PRIOR WRITTEN CONSENT OF W.L. GORE & ASSOCIATES. UNAUTHORIZED USE IS STRICTLY PROHIBITED PURSUANT TO COPYRIGHT, TRADEMARK AND OTHER APPLICABLE LAWS.

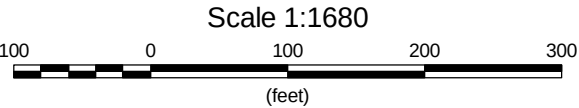

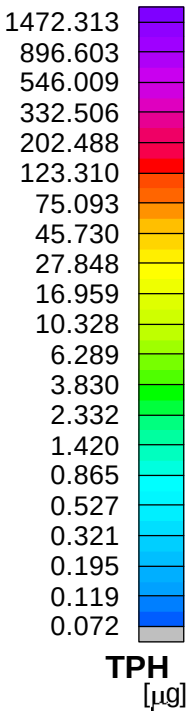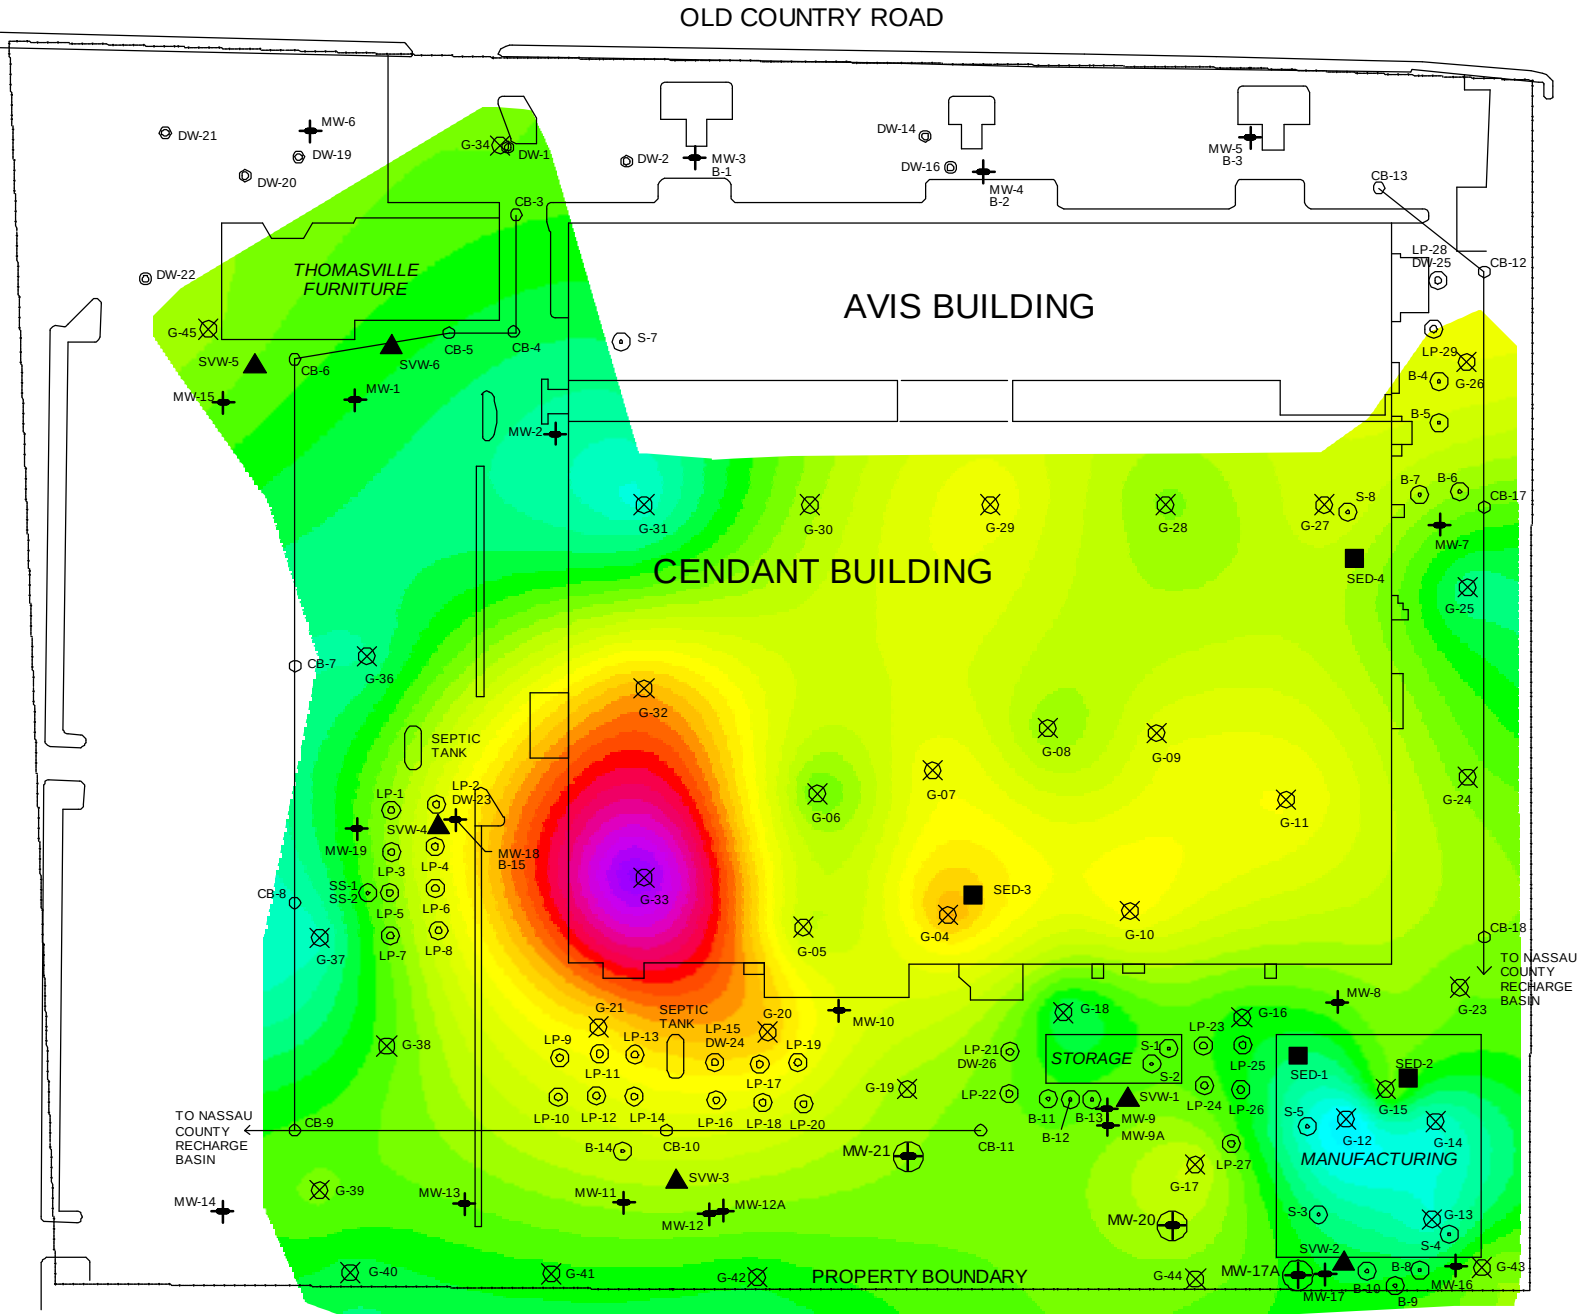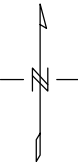

GORE™ Surveys for Environmental Site Assessment




W.L. GORE & ASSOCIATES, INC.
100 CHESAPEAKE BOULEVARD
ELKTON, MD, USA 21921
USA
(410) 392-7600




Roux Associates, Inc., Islandia, NY
Former Avis Building, Garden City, NY
Total Petroleum Hydrocarbons

DATE DRAWN: 14 Dec 2010	DRAWN BY: JW	ORIG. CAD: GORE...DWG	SITE CODE: FSC
REV. DATE:	REV. #:	PROJECT NUMBER: 20786668	

GORE and designs are trademarks of W.L. GORE & Associates

THIS DRAWING AND ANY OF ITS ATTACHMENTS HAVE BEEN PRODUCED FOR THE SOLE USE OF THE RECIPIENT IDENTIFIED HEREIN AND MUST NOT BE USED, REPRODUCED OR MODIFIED IN ANY WAY WITHOUT THE PRIOR WRITTEN CONSENT OF W.L. GORE & ASSOCIATES. UNAUTHORIZED USE IS STRICTLY PROHIBITED PURSUANT TO COPYRIGHT, TRADEMARK AND OTHER APPLICABLE LAWS.

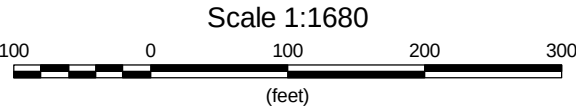

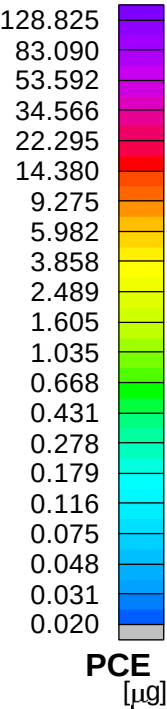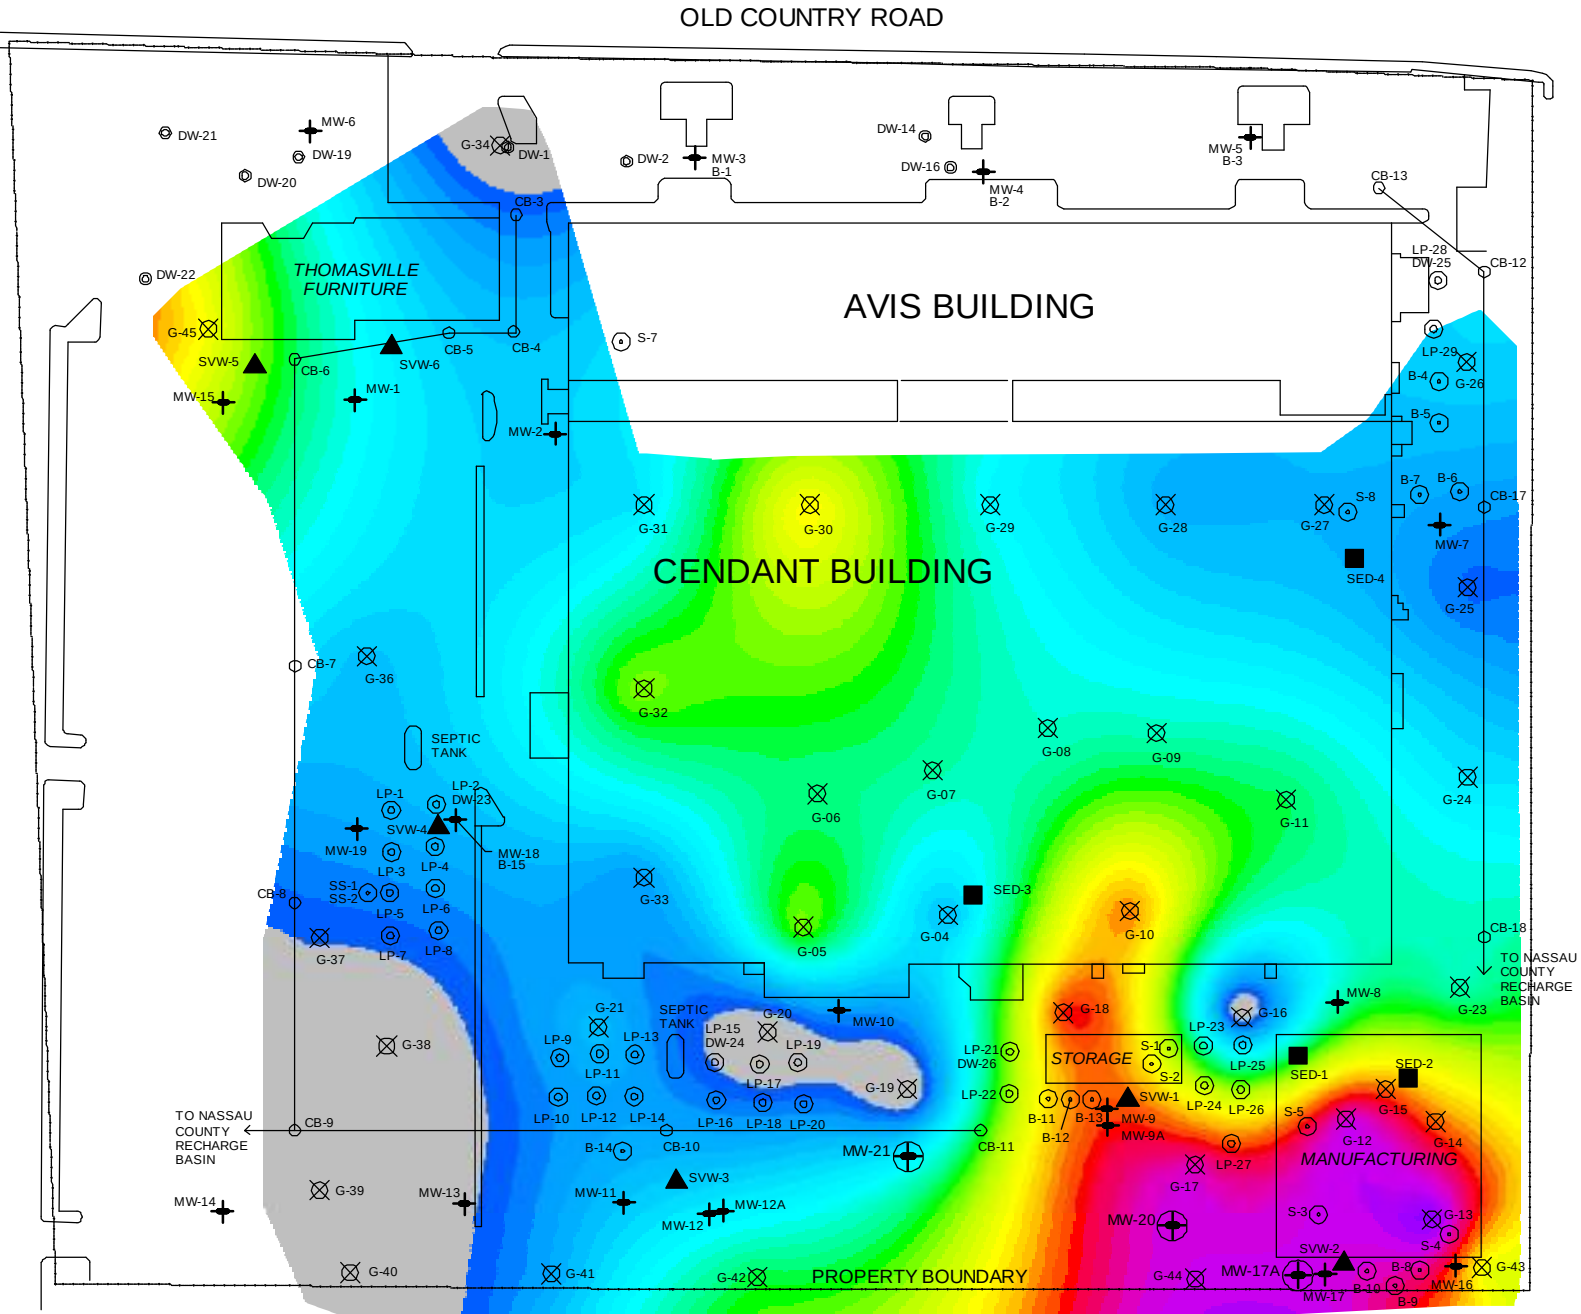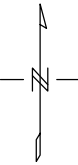

GORE™ Surveys for Environmental Site Assessment




W.L. GORE & ASSOCIATES, INC.
100 CHESAPEAKE BOULEVARD
ELKTON, MD, USA 21921
USA
(410) 392-7600




Roux Associates, Inc., Islandia, NY
Former Avis Building, Garden City, NY
Tetrachloroethene

DATE DRAWN: 14 Dec 2010	DRAWN BY: JW	ORIG. CAD: GORE...DWG	SITE CODE: FSC
REV. DATE:	REV. #:	PROJECT NUMBER: 20786668	


GORE and designs are trademarks of W.L. GORE & Associates

THIS DRAWING AND ANY OF ITS ATTACHMENTS HAVE BEEN PRODUCED FOR THE SOLE USE OF THE RECIPIENT IDENTIFIED HEREIN AND MUST NOT BE USED, REPRODUCED OR MODIFIED IN ANY WAY WITHOUT THE PRIOR WRITTEN CONSENT OF W.L. GORE & ASSOCIATES. UNAUTHORIZED USE IS STRICTLY PROHIBITED PURSUANT TO COPYRIGHT, TRADEMARK AND OTHER APPLICABLE LAWS.

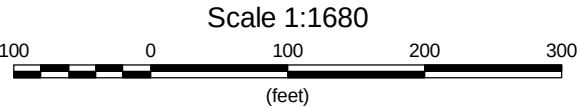

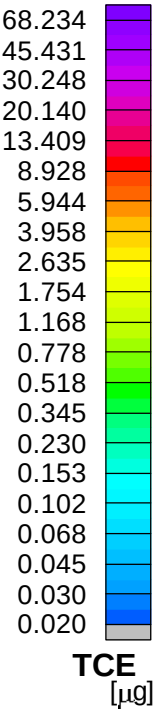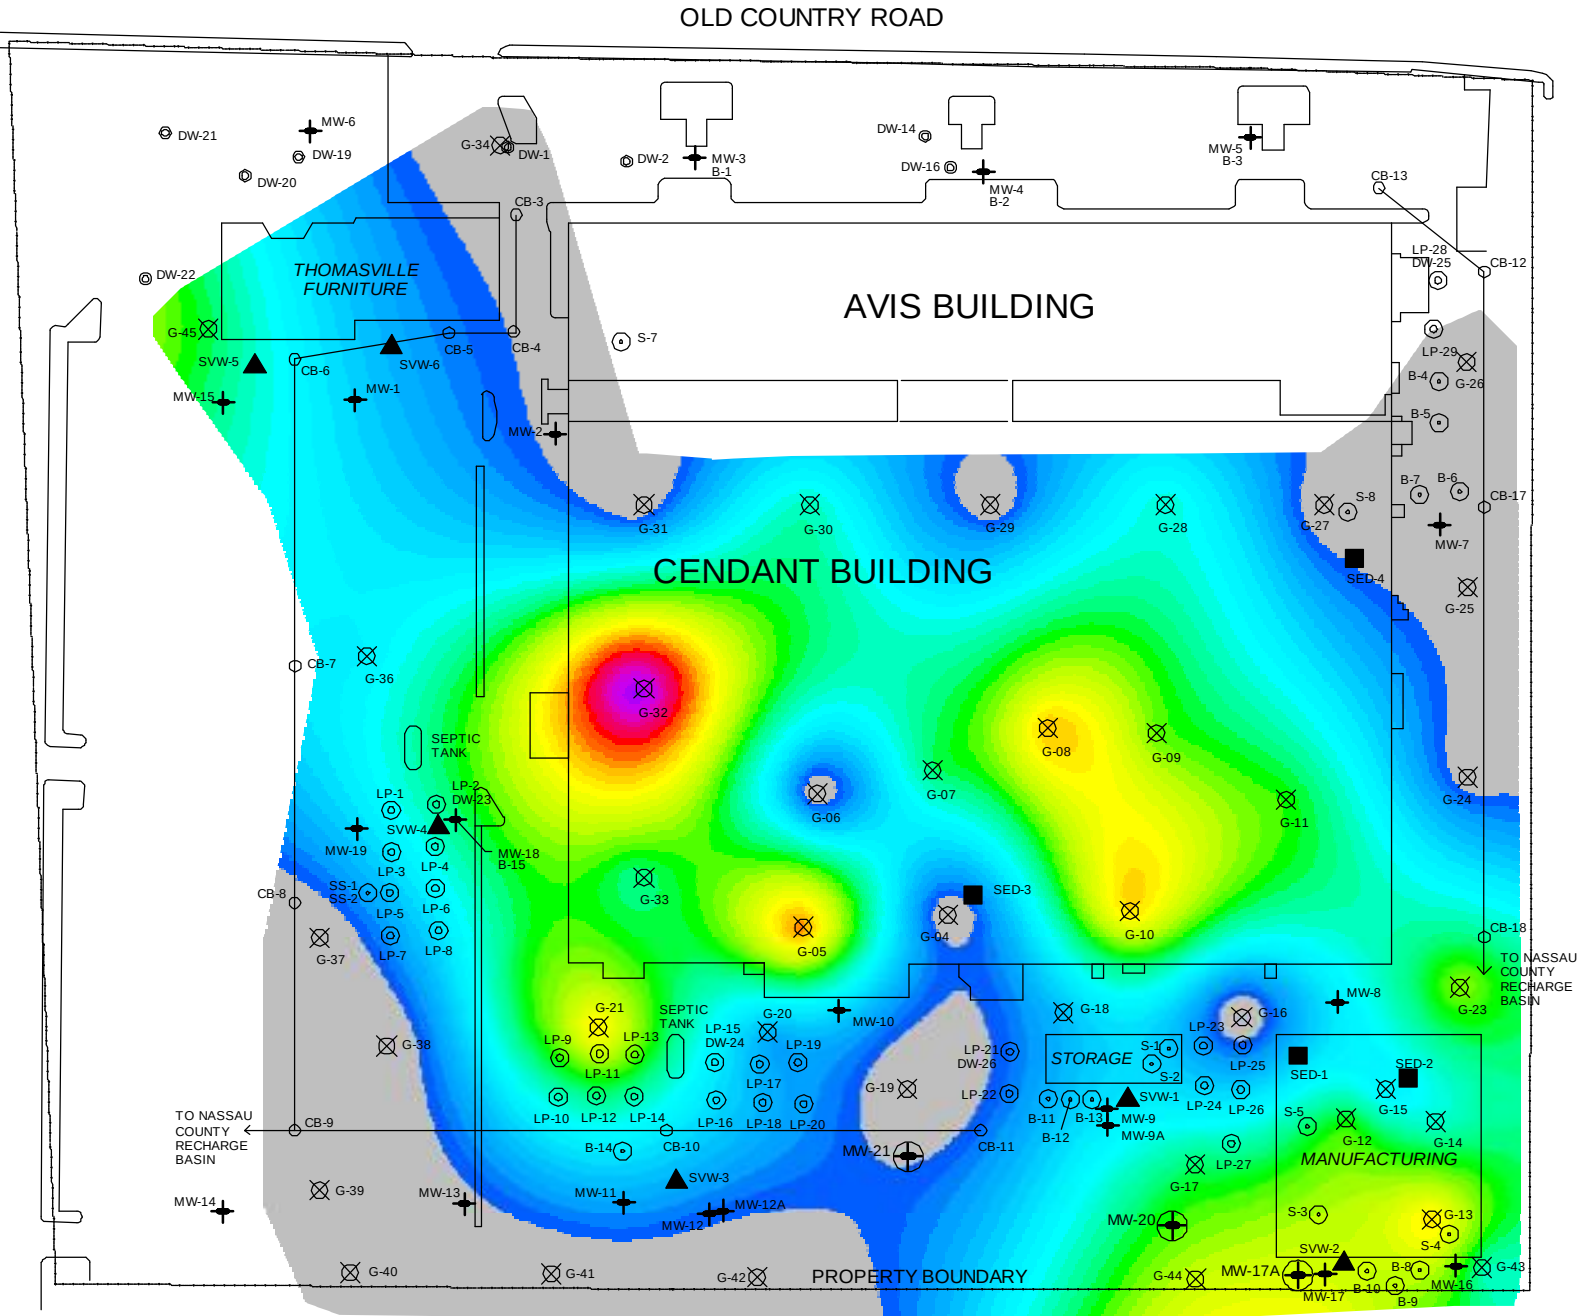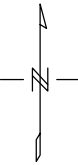

Scale 1:1680

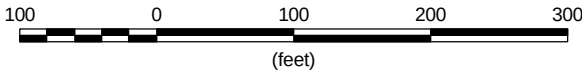

GORE and designs are trademarks of W.L. GORE & Associates

THIS DRAWING AND ANY OF ITS ATTACHMENTS HAVE BEEN PRODUCED FOR THE SOLE USE OF THE RECIPIENT IDENTIFIED HEREIN AND MUST NOT BE USED, REPRODUCED OR MODIFIED IN ANY WAY WITHOUT THE PRIOR WRITTEN CONSENT OF W.L. GORE & ASSOCIATES. UNAUTHORIZED USE IS STRICTLY PROHIBITED PURSUANT TO COPYRIGHT, TRADEMARK AND OTHER APPLICABLE LAWS.


GORE™ Surveys for Environmental Site Assessment





W.L. GORE & ASSOCIATES, INC.
100 CHESAPEAKE BOULEVARD
ELKTON, MD, USA 21921
USA
(410) 392-7600


Roux Associates, Inc., Islandia, NY
Former Avis Building, Garden City, NY
Trichloroethene






DATE DRAWN: 14 Dec 2010	DRAWN BY: JW	ORIG. CAD: GORE...DWG	SITE CODE: FSC
REV. DATE:	REV. #:	PROJECT NUMBER: 20786668	

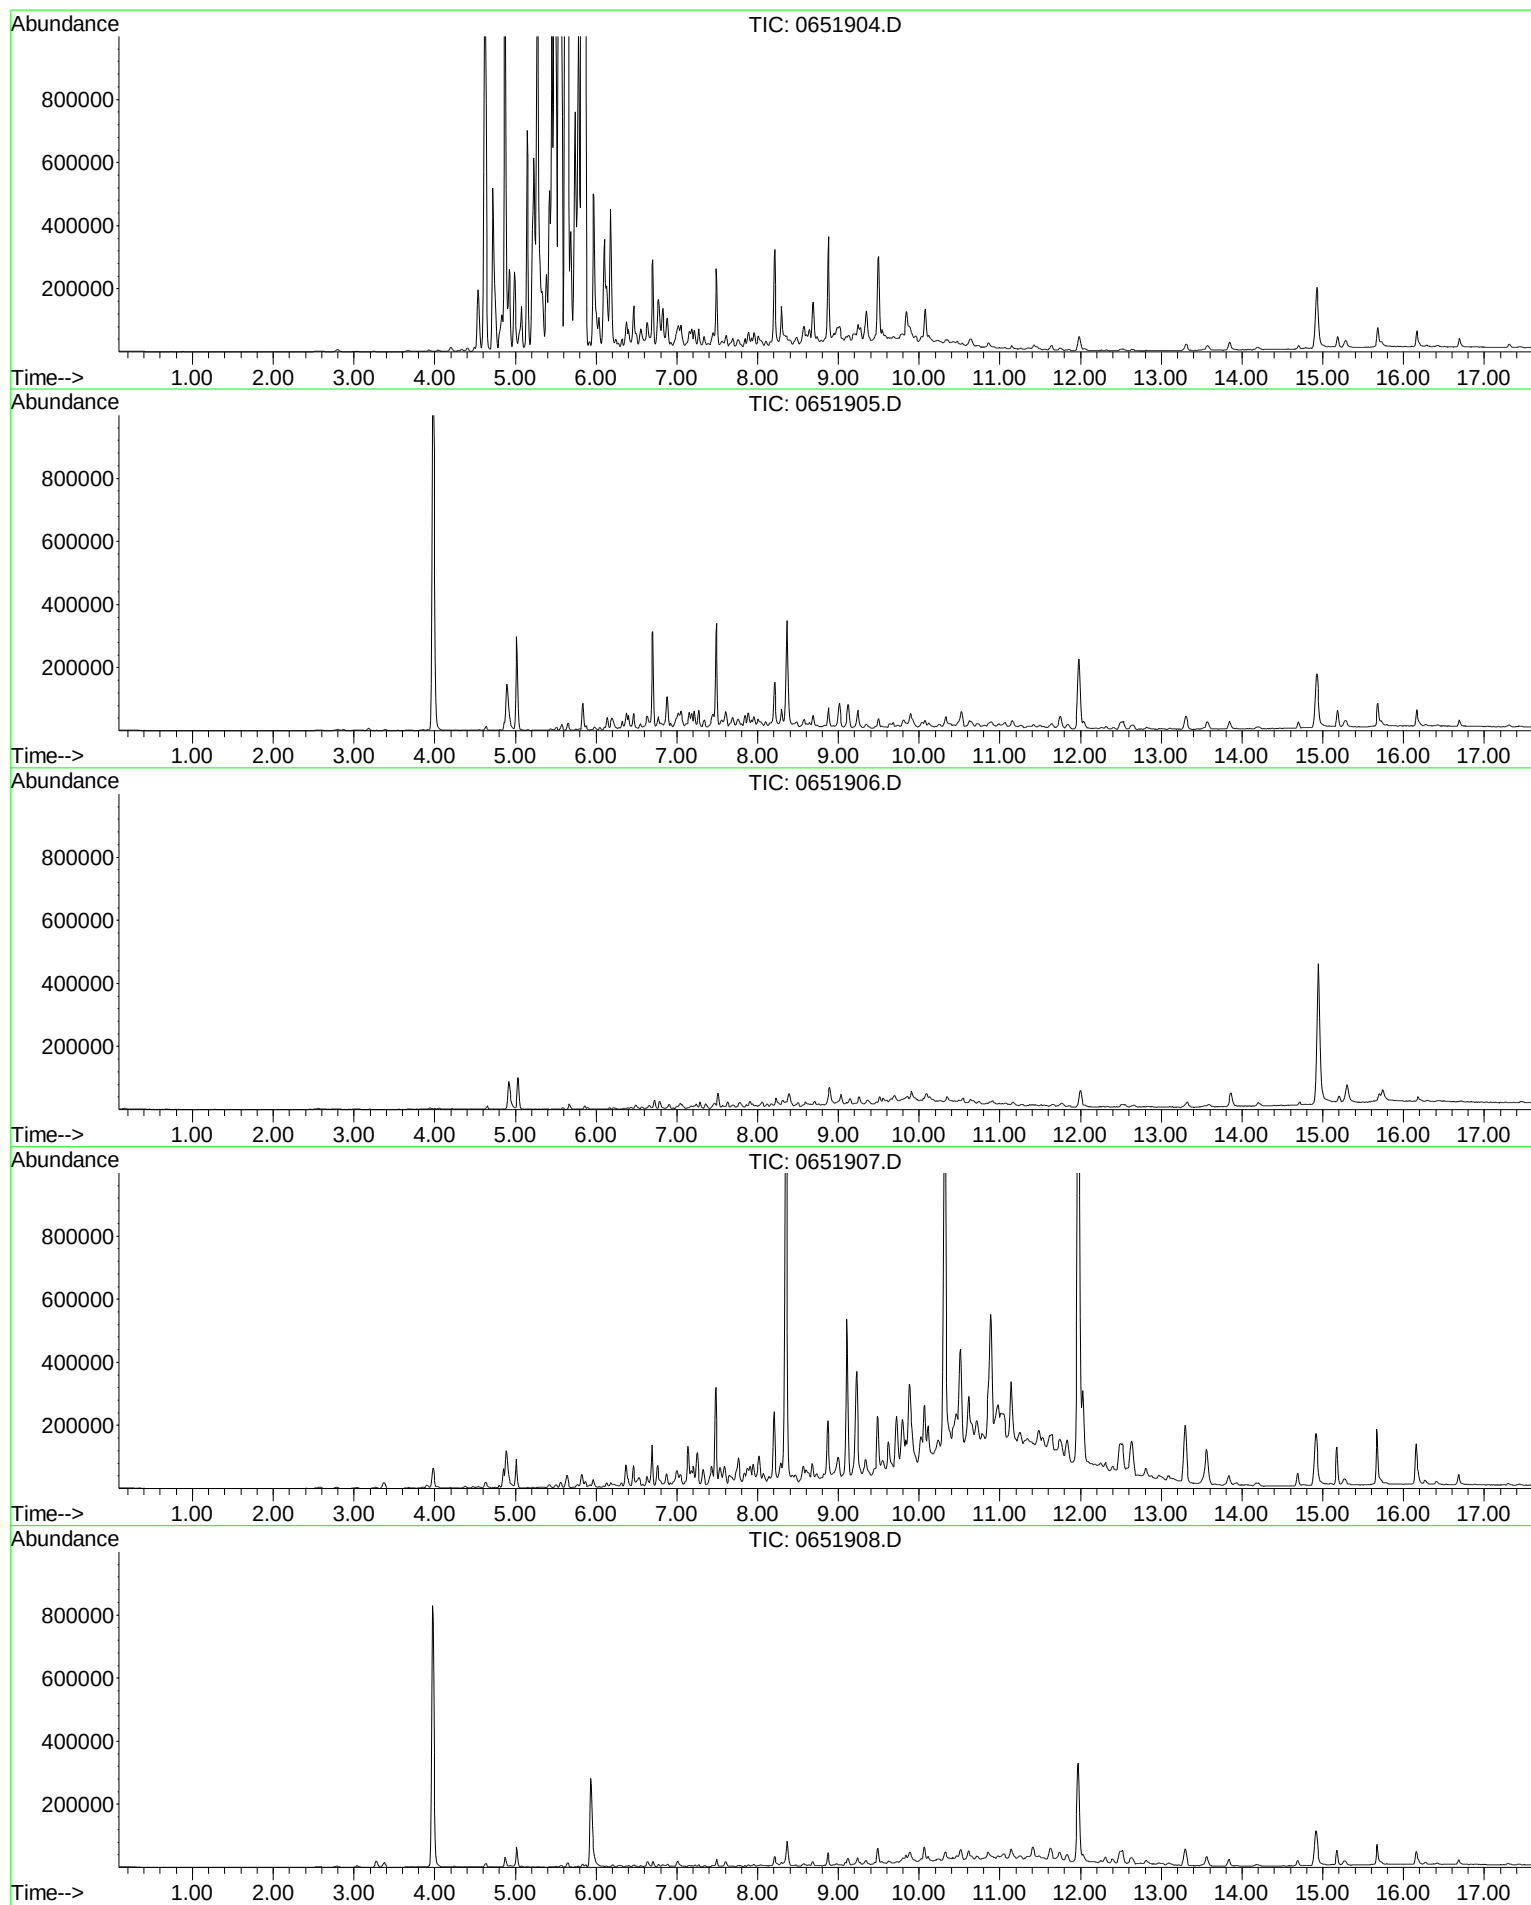


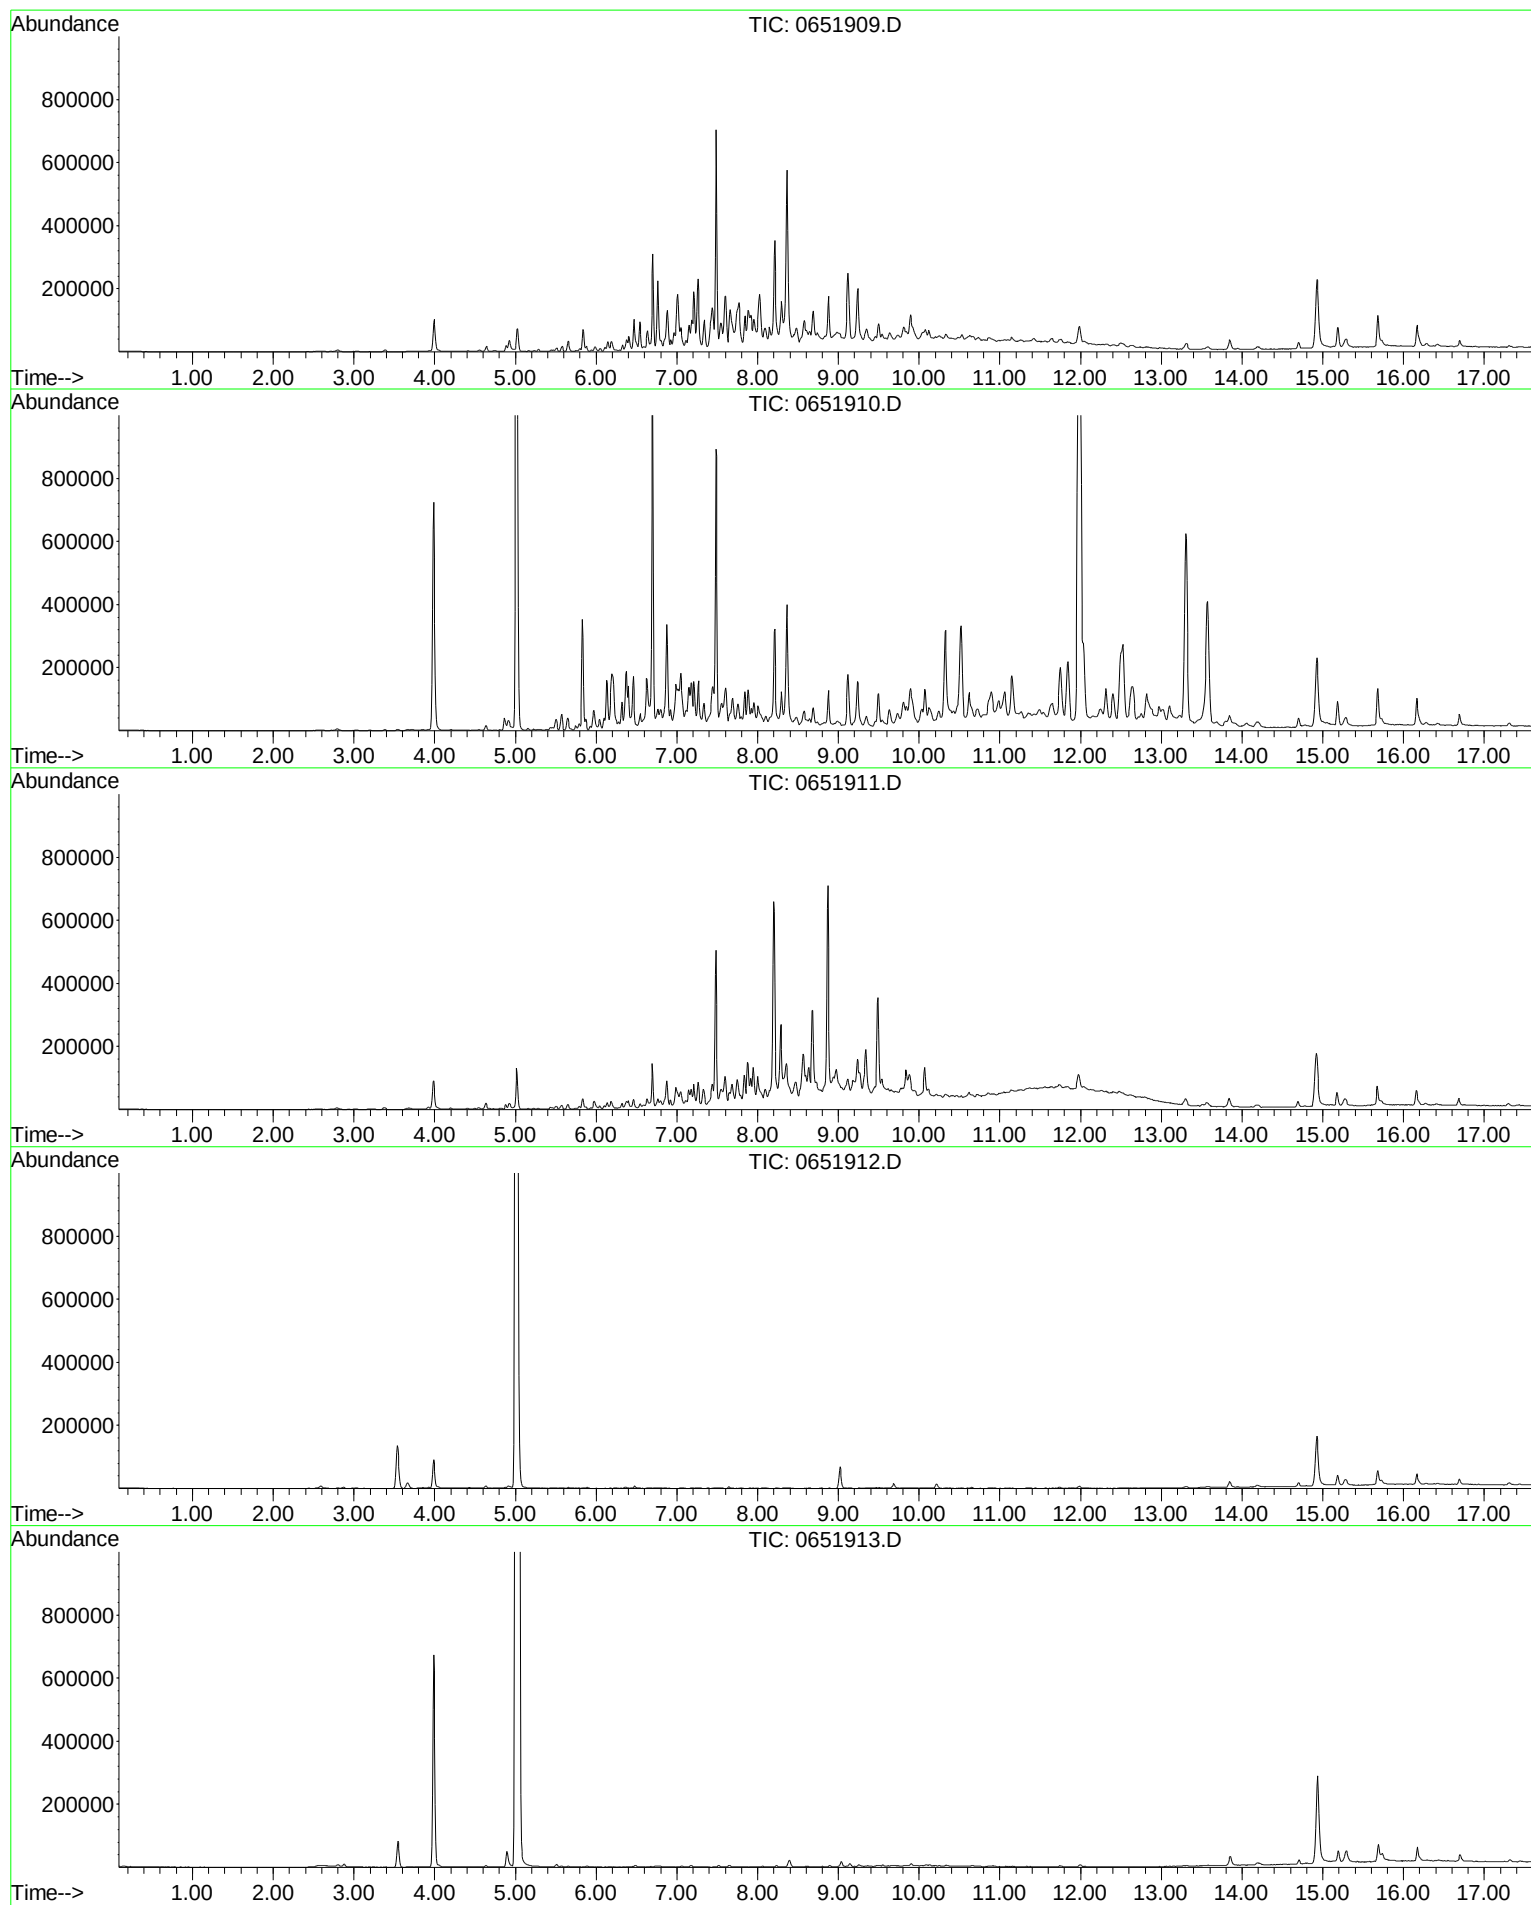


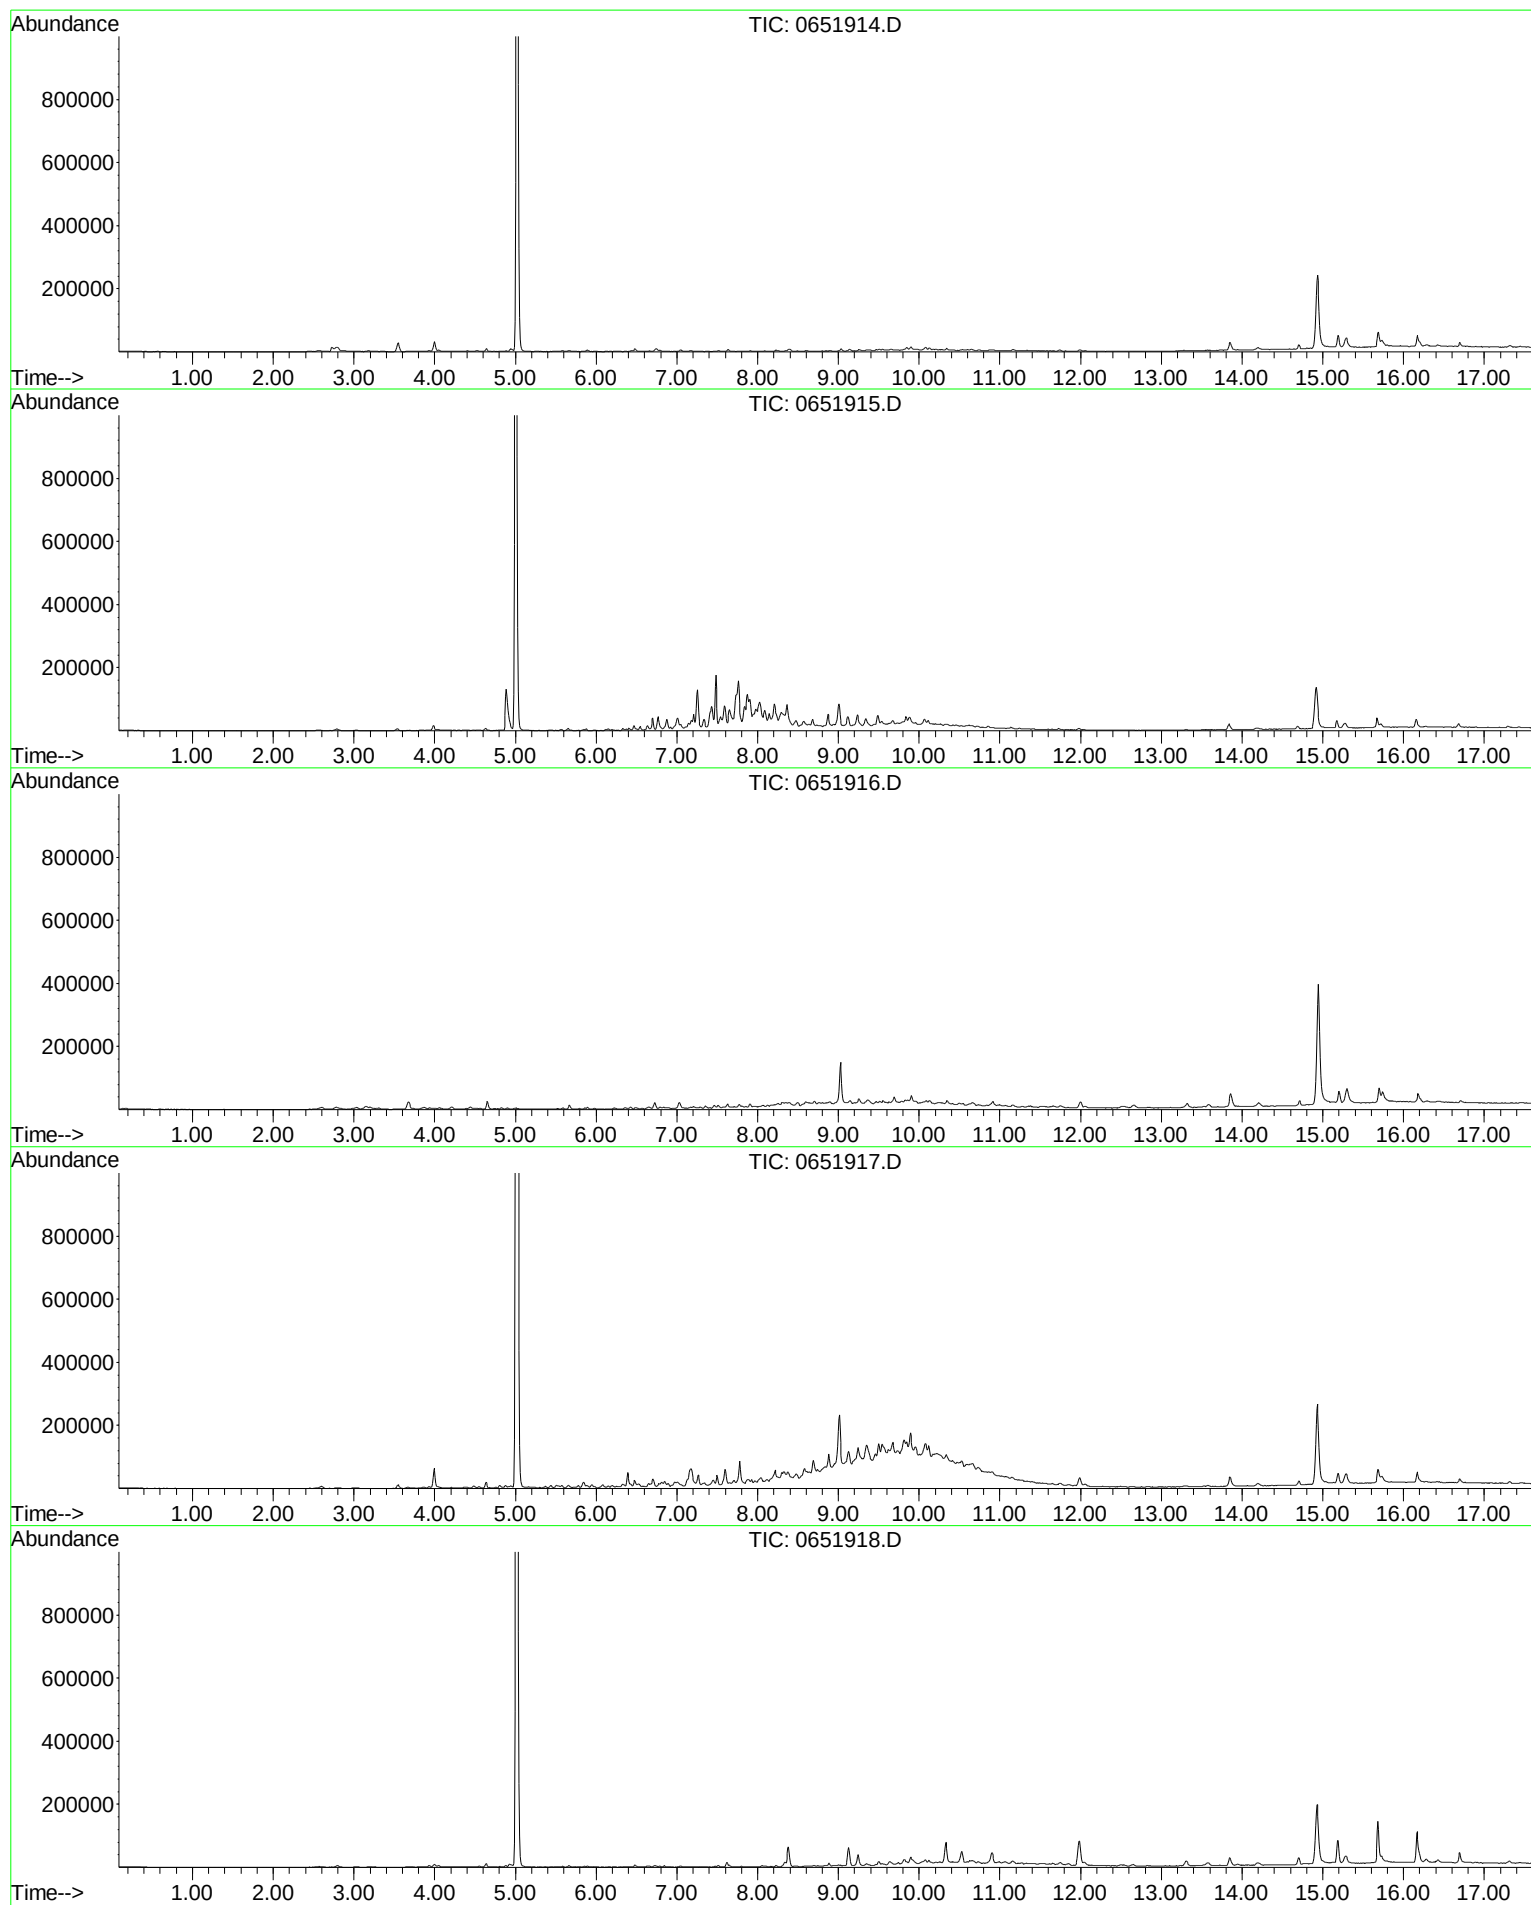



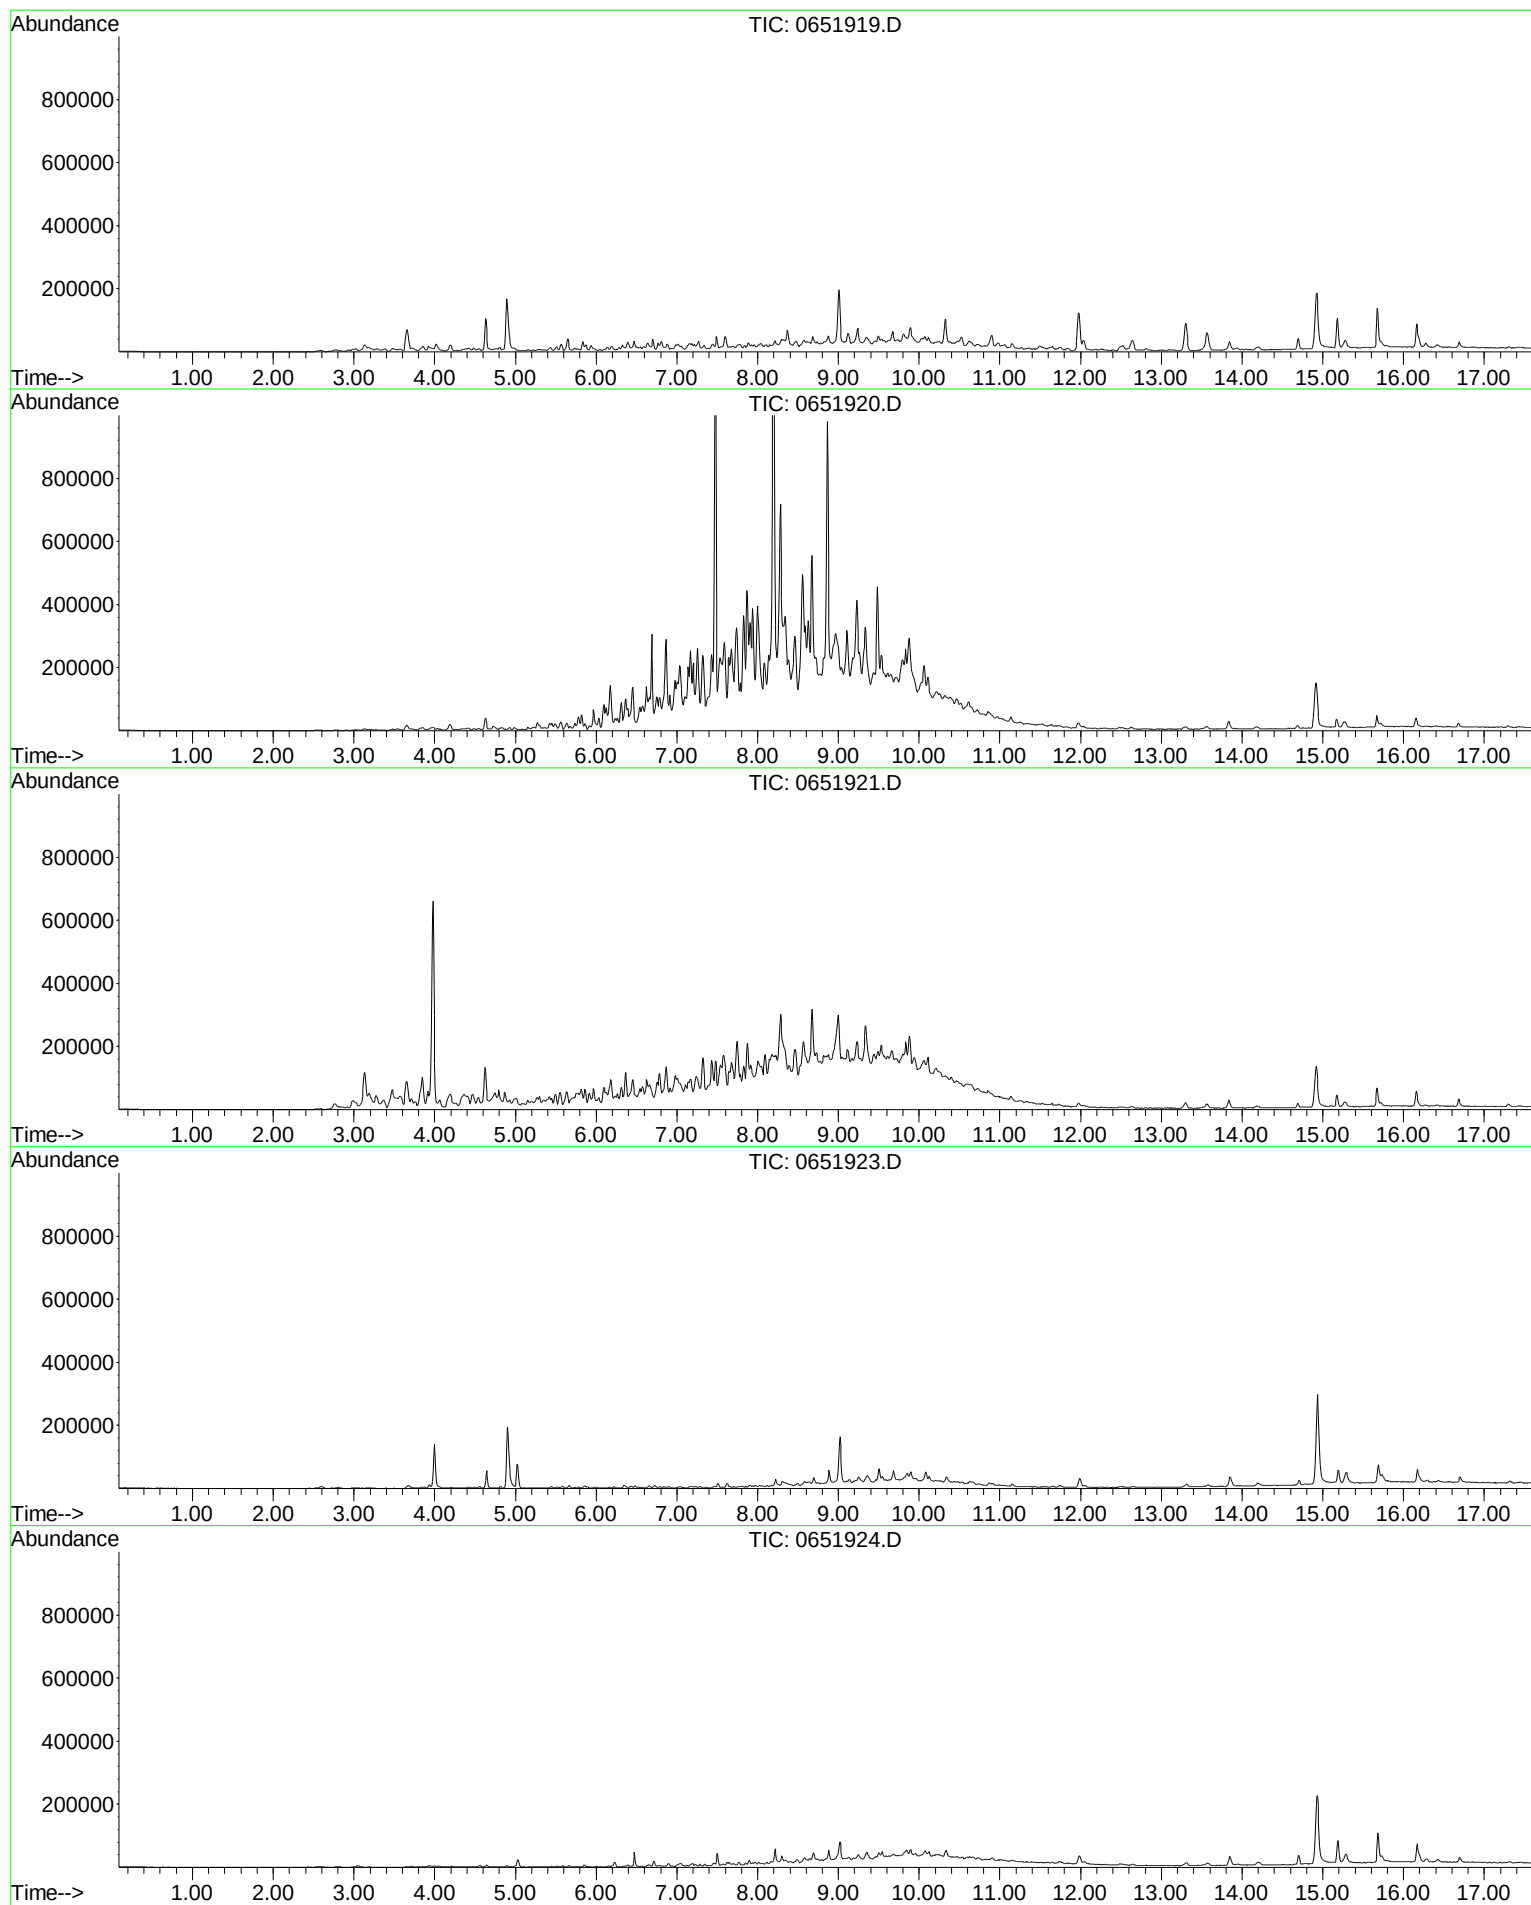


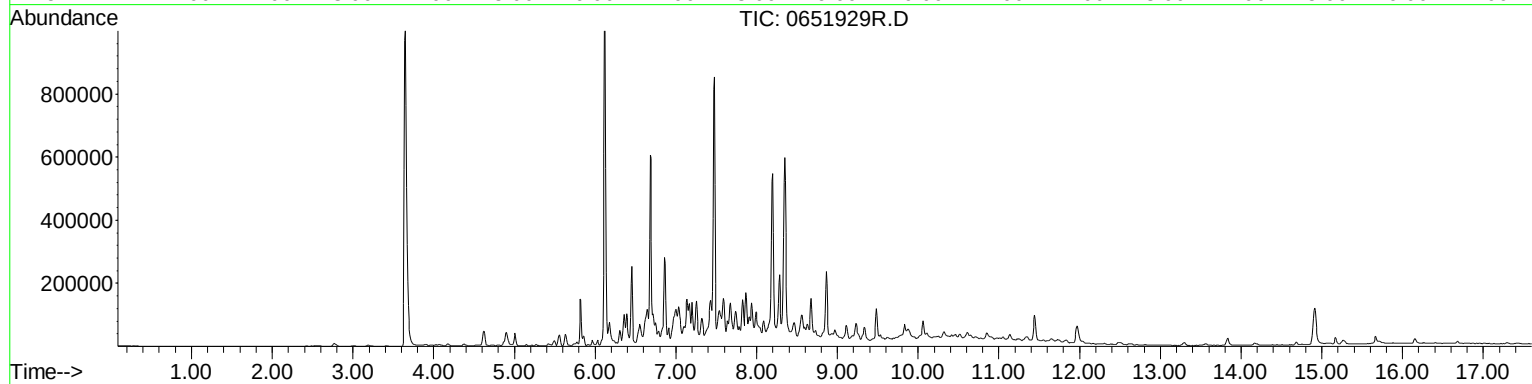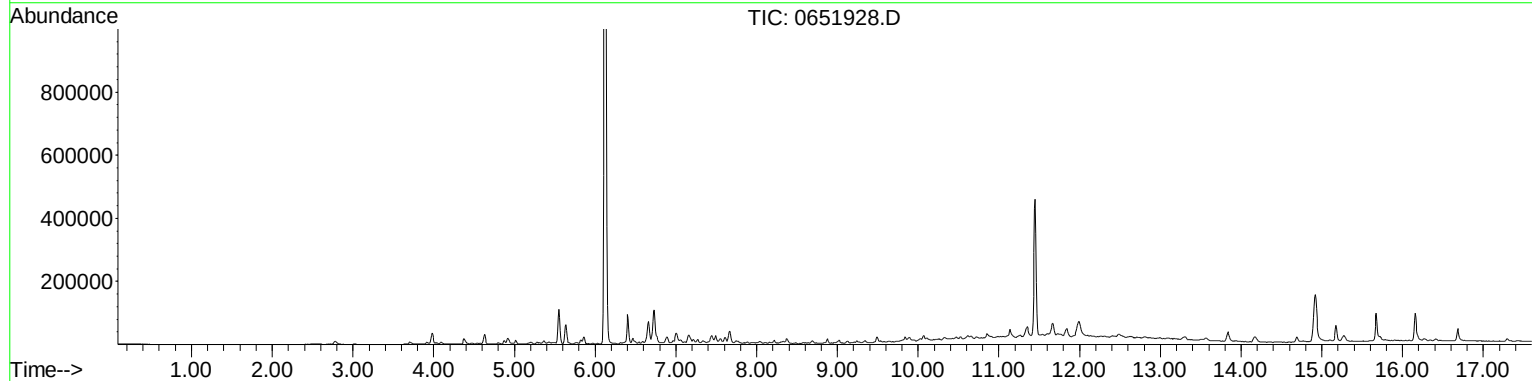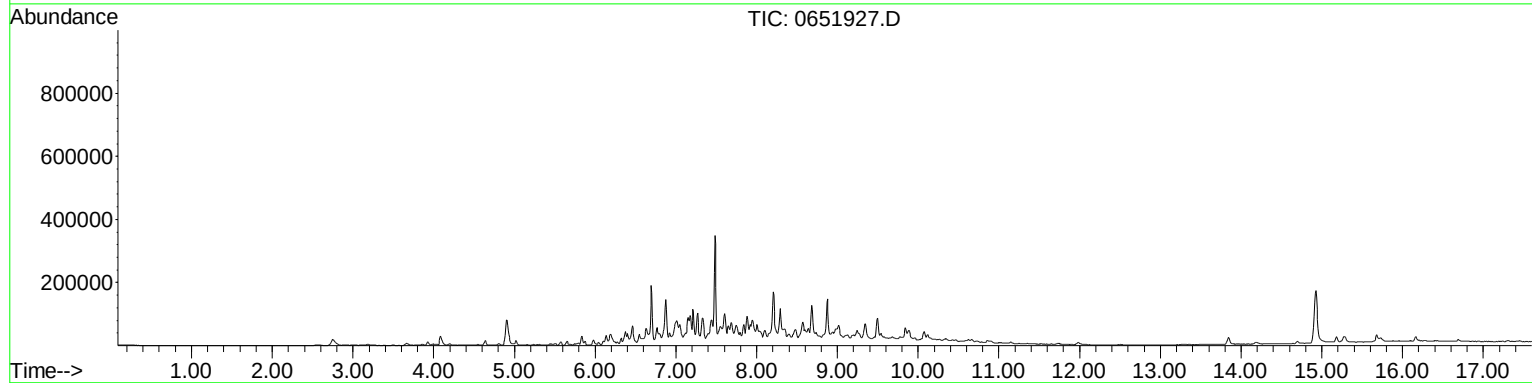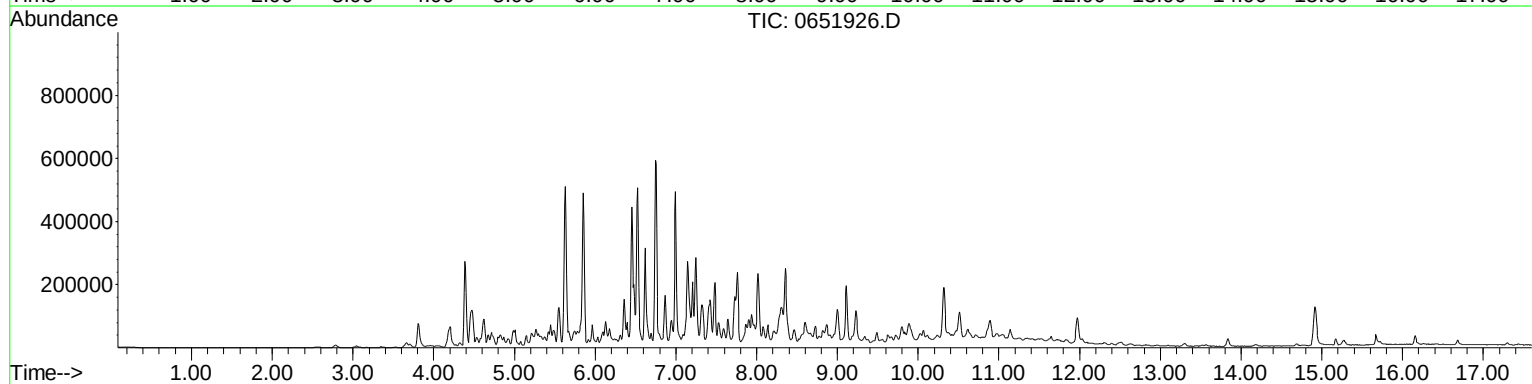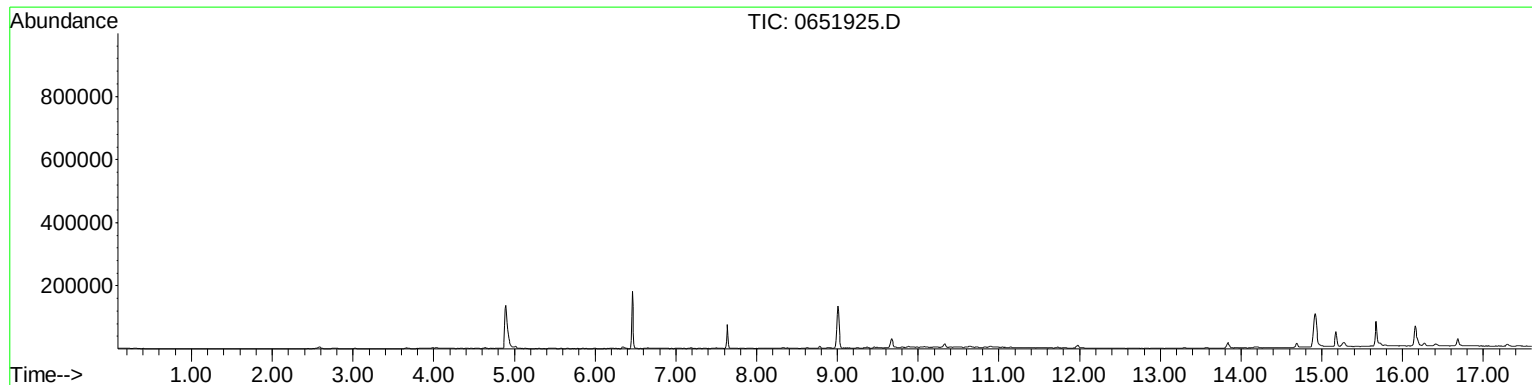

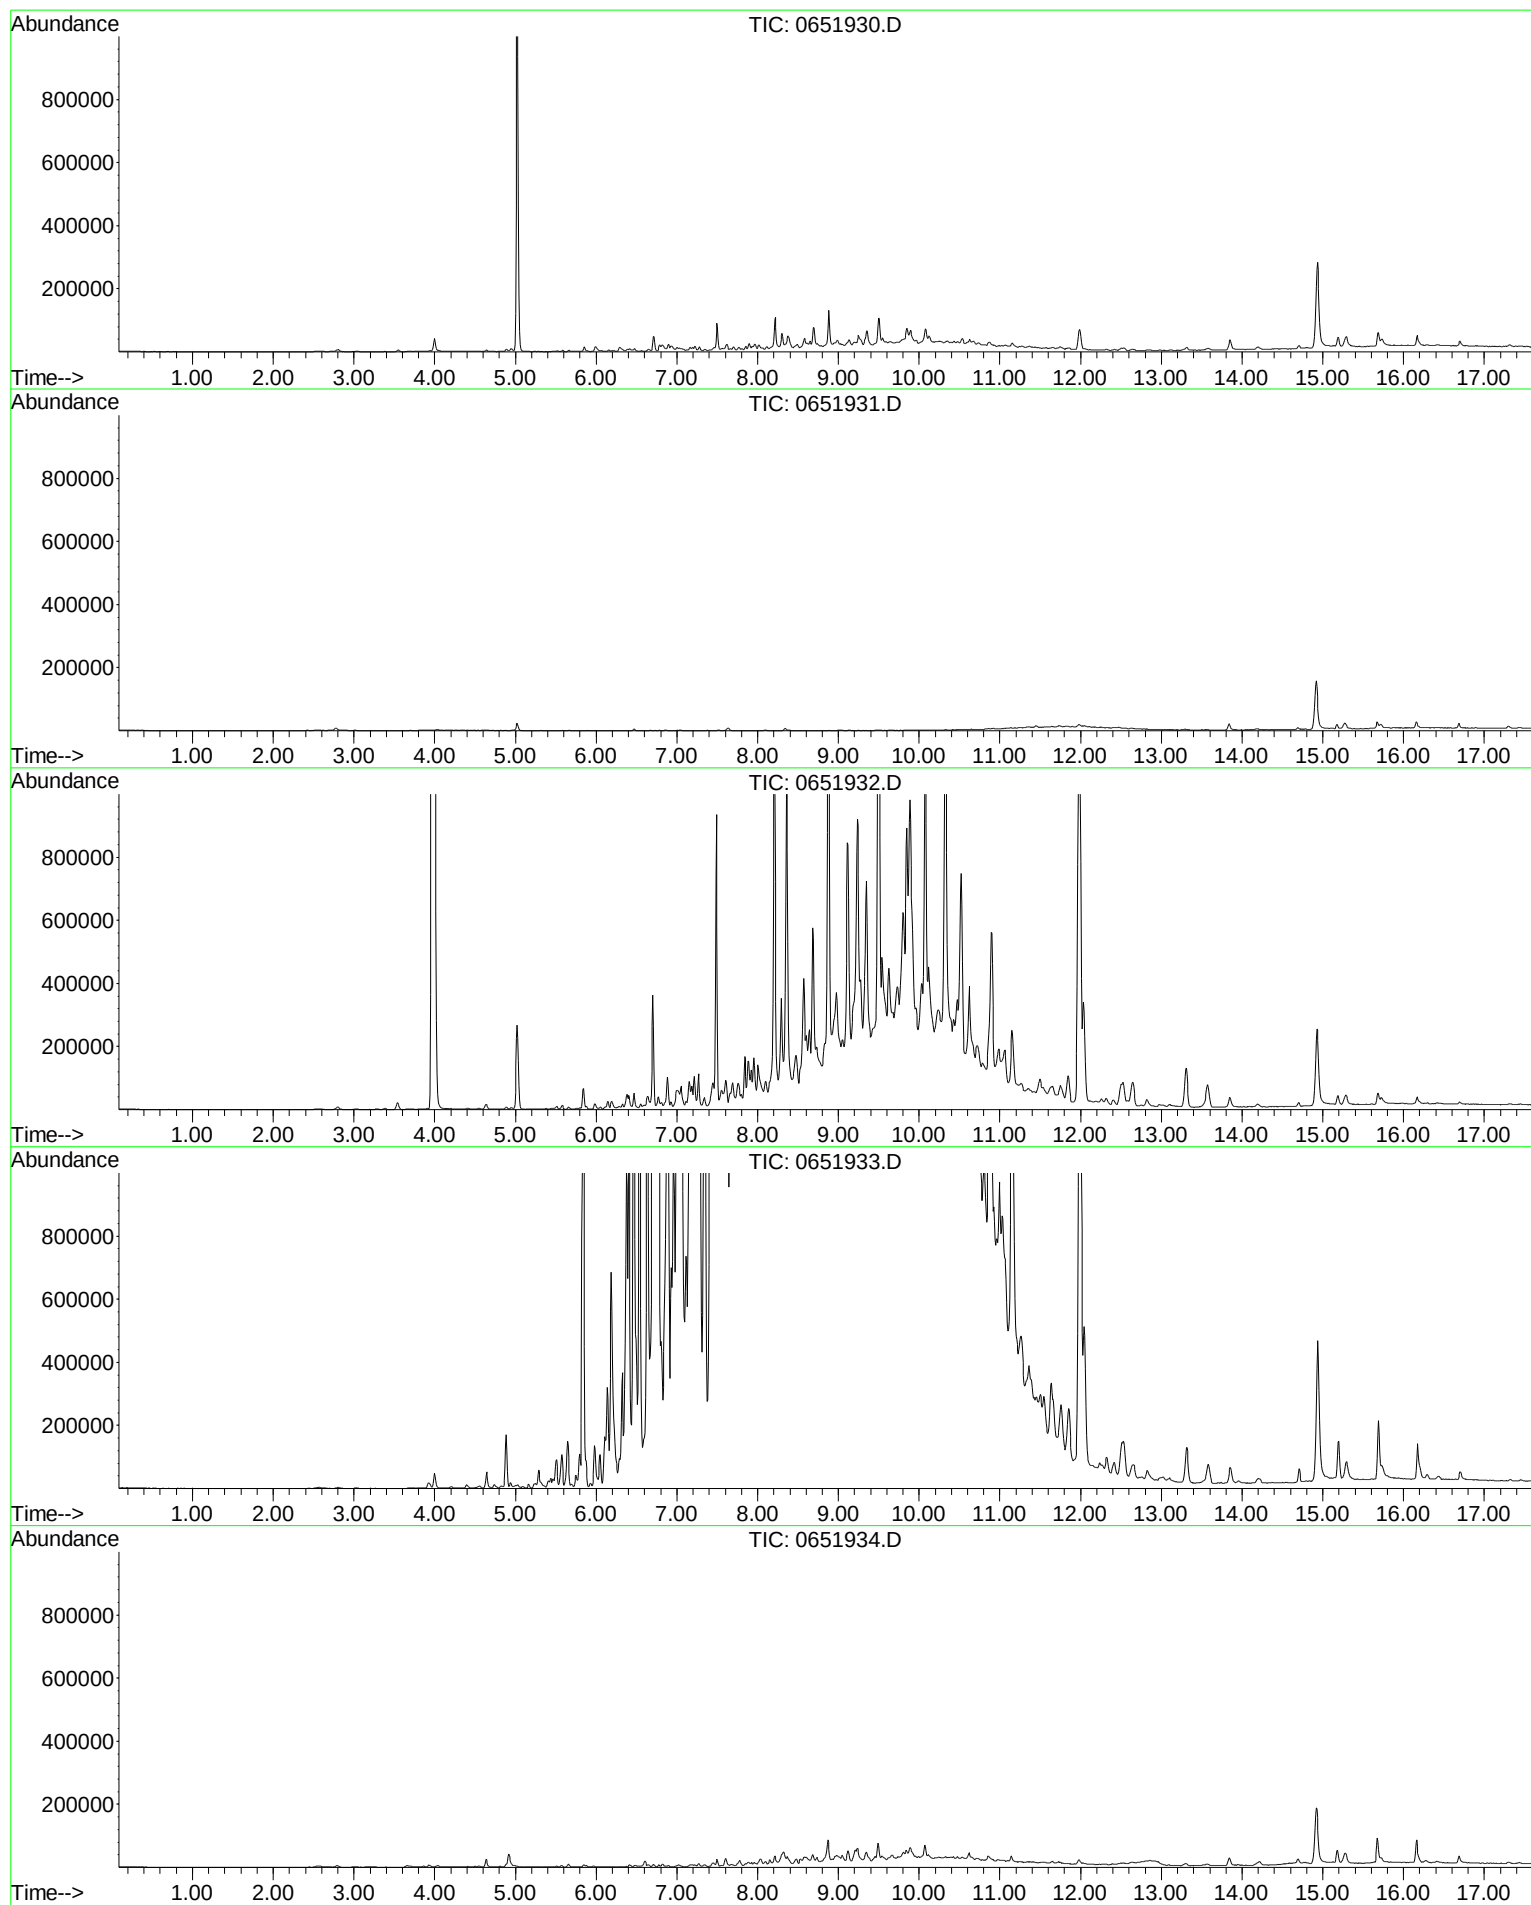

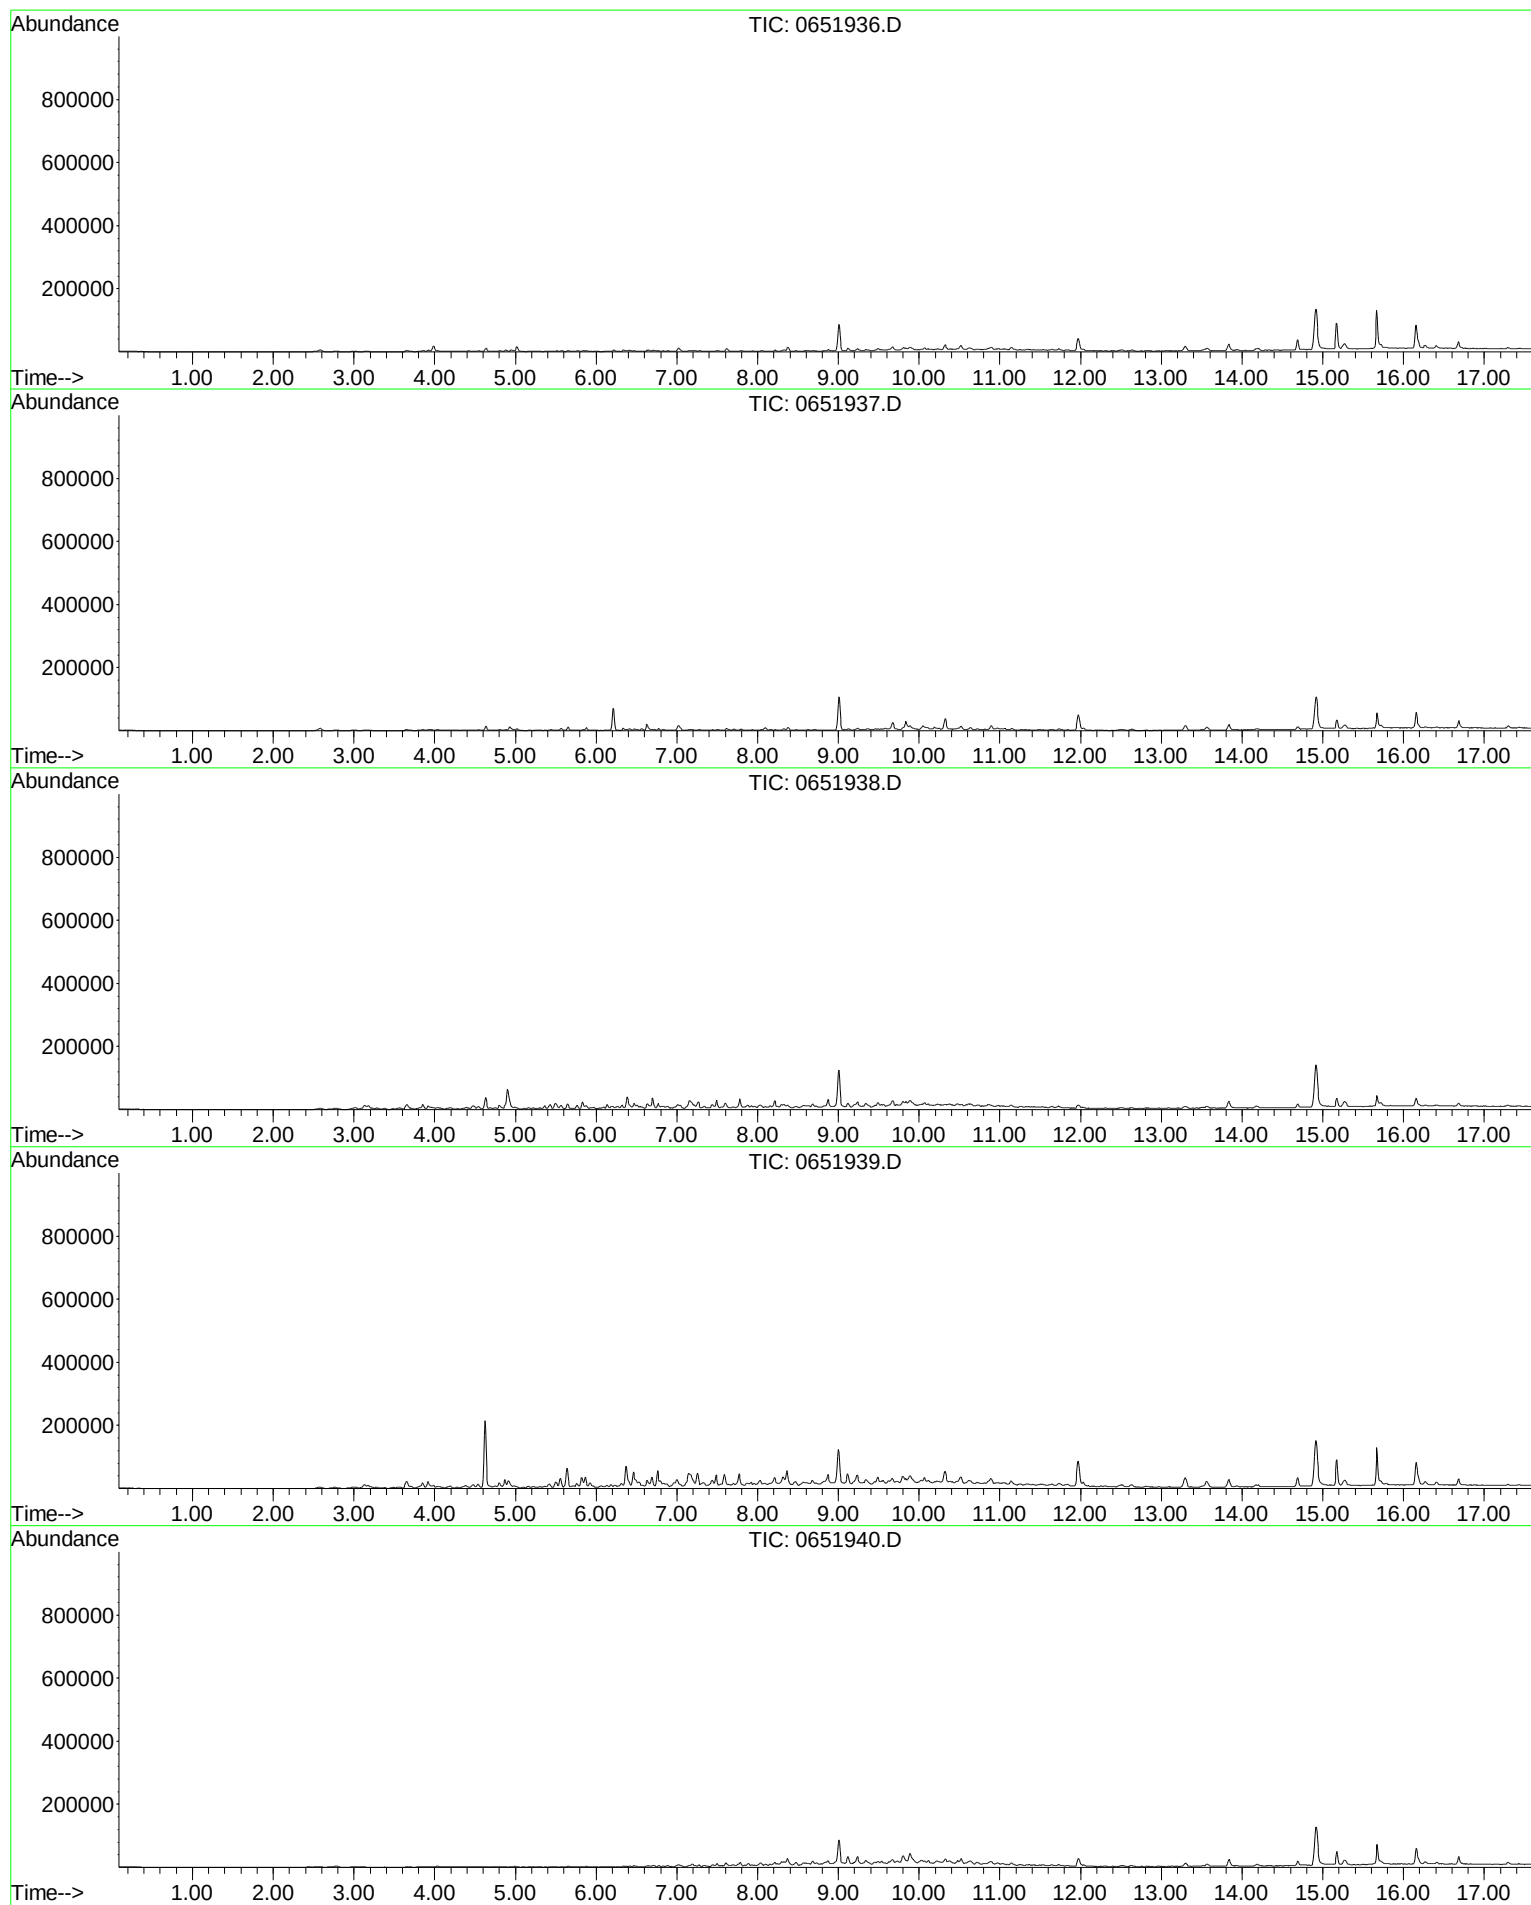

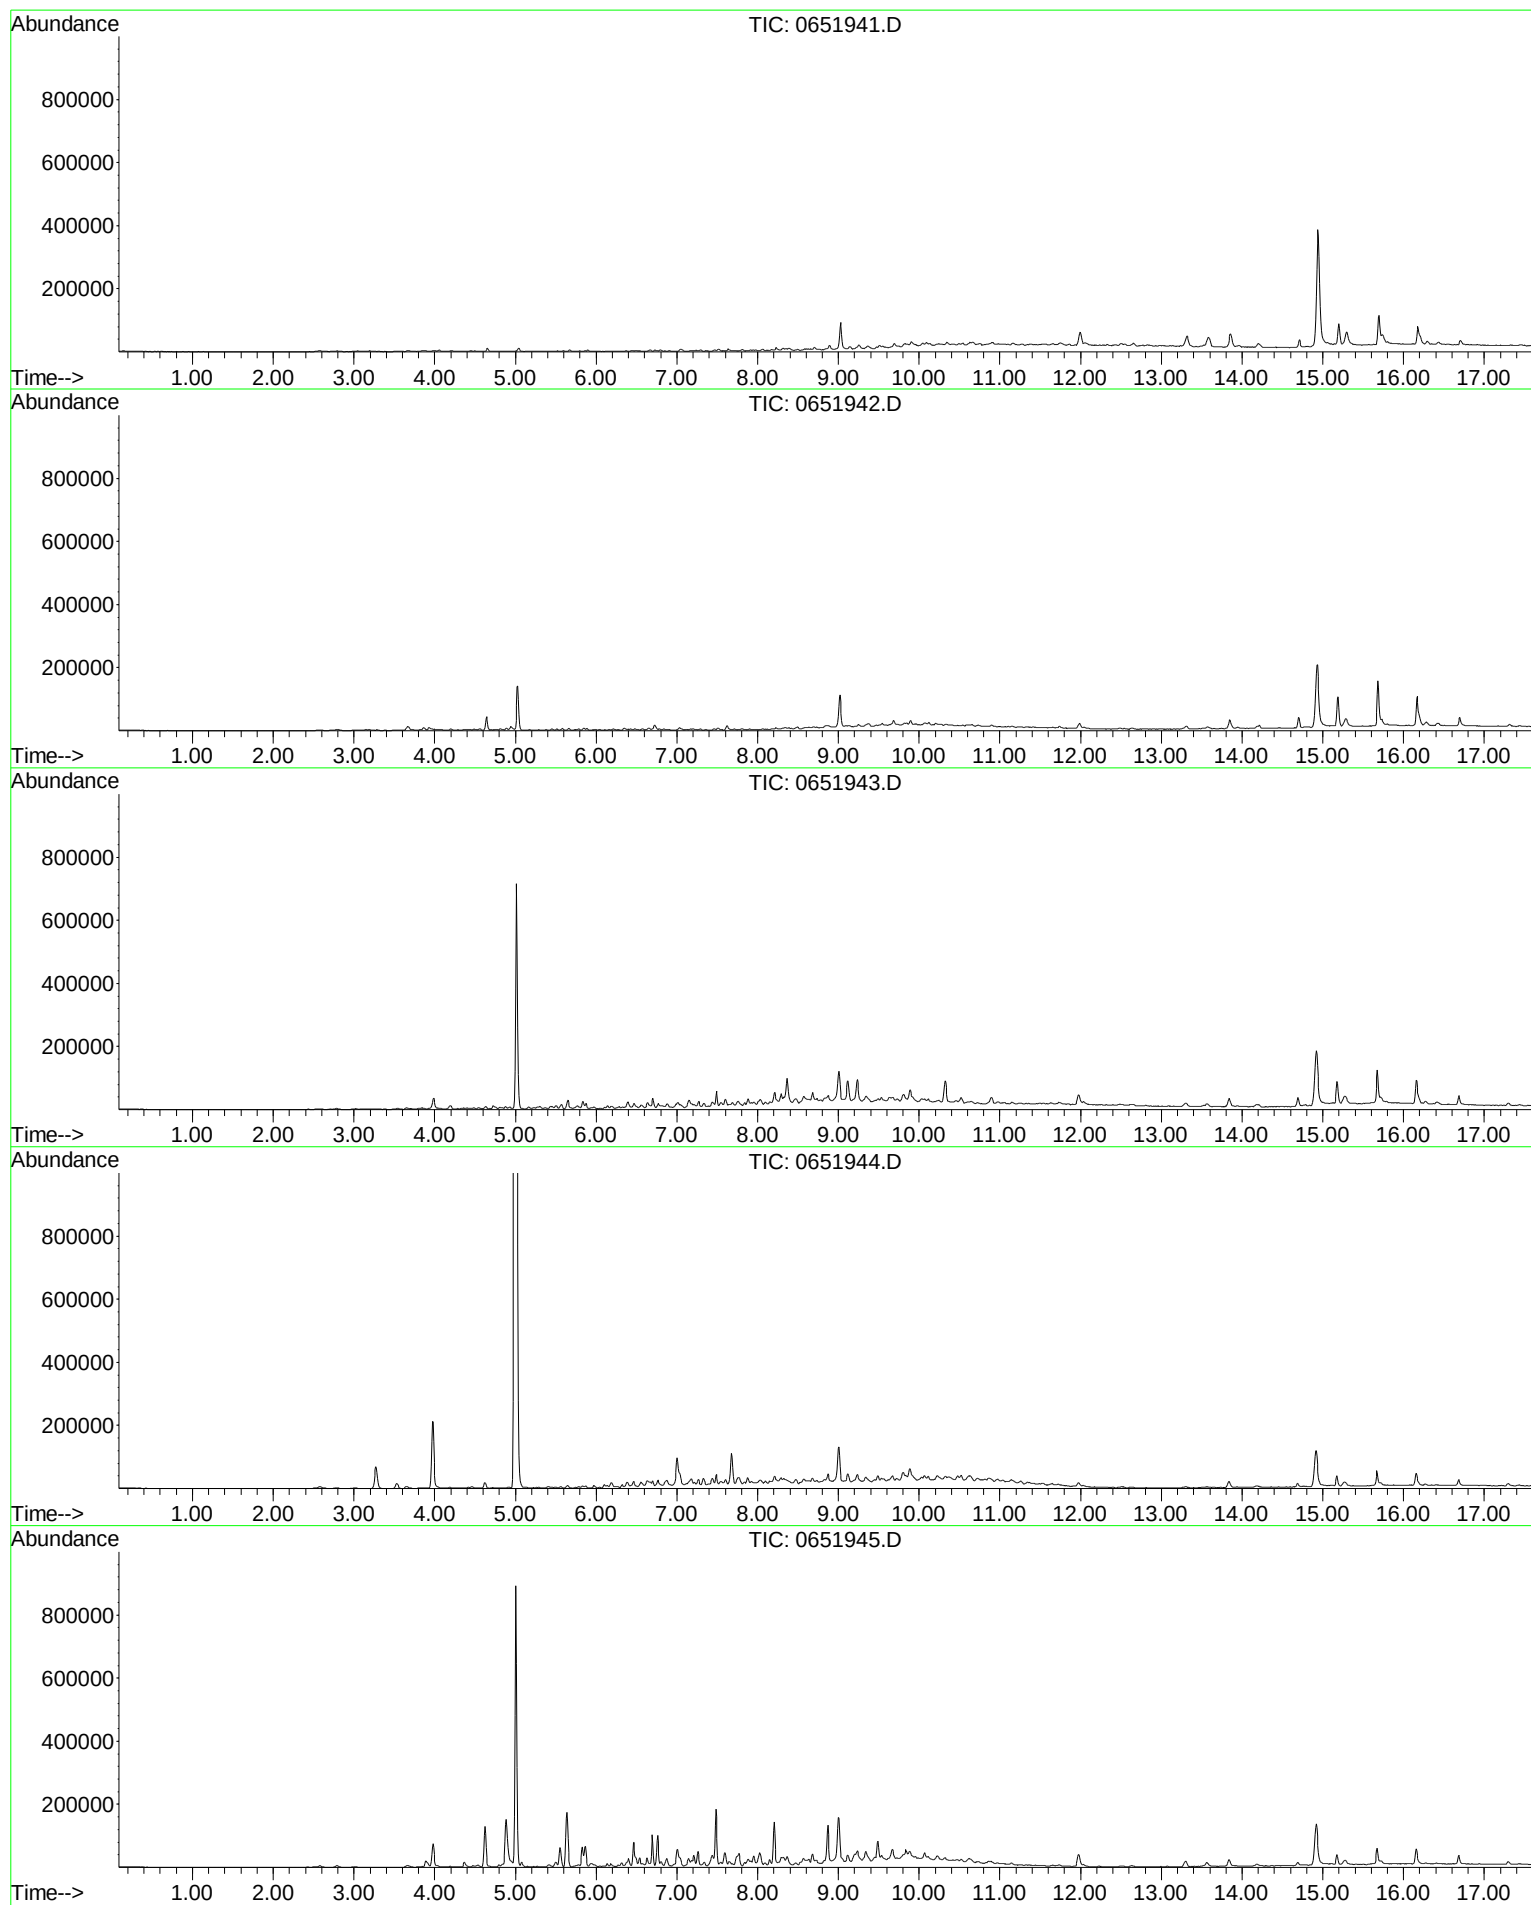

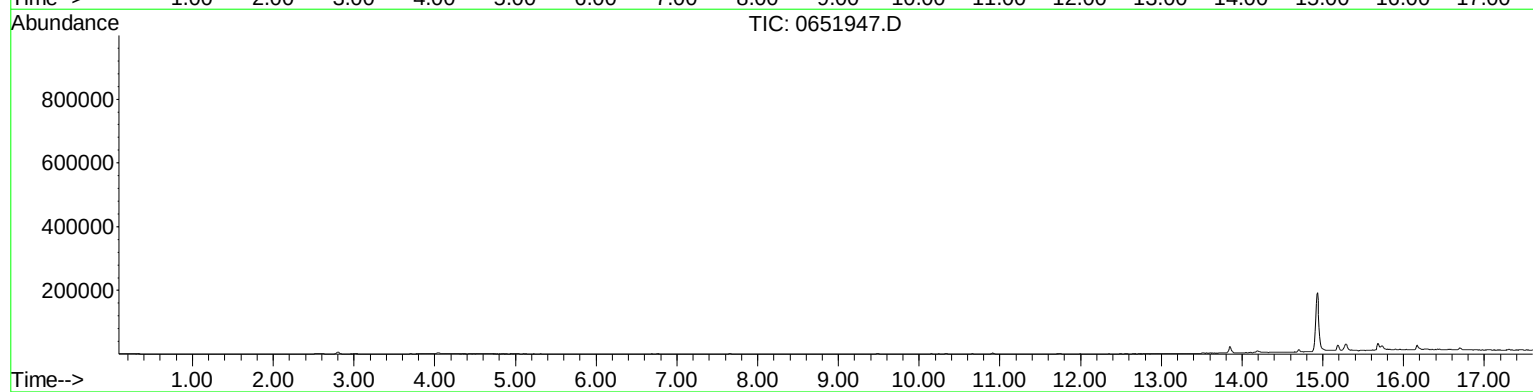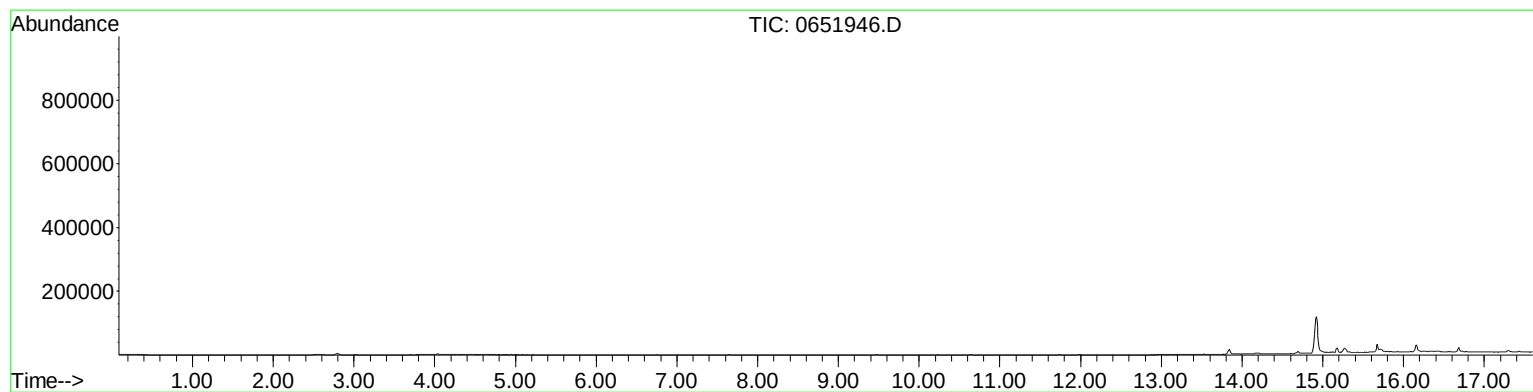

W. L. GORE & ASSOCIATES, INC.
100 Chesapeake Blvd. • P.O. Box 10
Elkton, MD 21922-0010
Phone: 410.392.7600 • 800.432.7998
Fax: 410.506.4780

gore.com/surveys

SALES OFFICES:
Europe: +49.89.4612.2198
San Francisco: 415.648.0438
Email: environmental@wlgore.com



GORE and designs are trademarks of W. L. Gore & Associates, Inc. ©2007 W. L. Gore & Associates, Inc.

LIT 139.0 08/14/07

**Remedial Investigation Report/
Alternatives Analysis Report/
Remedial Action Work Plan**

APPENDIX C

Soil Boring Logs



ROUX ASSOCIATES, INC.
Environmental Consulting
& Management

209 Shafter Street
Islandia, NY 11749
Telephone: (631) 232-2600
Fax: (631) 232-9898

Page 1 of 1

SOIL BORING LOG

WELL NO. DW-01	NORTHING Not Measured	EASTING Not Measured
PROJECT NO./NAME 1924.0001Y / Former Avis Headquarters	LOCATION 900 Old Country Road Garden City, New York	
APPROVED BY W. Monterosso	LOGGED BY S. Singh	
DRILLING CONTRACTOR/DRILLER Aquifer Drilling and Testing, Inc. / J. Kamenciek	GEOGRAPHIC AREA North of Avis Building	
DRILL BIT DIAMETER/TYPE 2-inch / Drive Sampler	BOREHOLE DIAMETER 2-inch	DRILLING EQUIPMENT/METHOD 6620 / Geoprobe
LAND SURFACE ELEVATION 87.00(FT.)	DEPTH TO WATER Not Measured	SAMPLING METHOD 2" Macro-Core
	BACKFILL Cuttings	START-FINISH DATE 11/17/10-11/17/10

Depth, feet	Graphic Log	Visual Description	Blow Counts per 6"	PID Values (ppm)	REMARKS
		No Recovery.			Encountered void from zero to 8.5 feet bls.
5					
10		Dark grey to dark brown, fine to coarse SAND, some Gravel; wet.		0.0	Soil sample DW-01/8.5-10.5 collected for TCL+30/TAL and TPH.
		Brown, fine to coarse SAND, some Gravel; wet.		0.0	
15				0.0	Soil sample DW-01/14.5-16.5 collected for TCL+30/TAL and TPH.
				0.0	
					Bottom of boring at 18 feet bls.

BORING/FEET 1924.0001- EQO FMR AVIS.GPJ ROUX.GDT 4/21/11



ROUX ASSOCIATES, INC.
Environmental Consulting
& Management

209 Shafter Street
Islandia, NY 11749
Telephone: (631) 232-2600
Fax: (631) 232-9898

Page 1 of 1

SOIL BORING LOG

WELL NO. DW-02	NORTHING Not Measured	EASTING Not Measured
PROJECT NO./NAME 1924.0001Y / Former Avis Headquarters	LOCATION 900 Old Country Road Garden City, New York	
APPROVED BY W. Monterosso	LOGGED BY S. Singh	
DRILLING CONTRACTOR/DRILLER Aquifer Drilling and Testing, Inc. / J. Kamenciek	GEOGRAPHIC AREA North of Avis Building	
DRILL BIT DIAMETER/TYPE 2-inch / Drive Sampler	BOREHOLE DIAMETER 2-inch	DRILLING EQUIPMENT/METHOD 6620 / Geoprobe
LAND SURFACE ELEVATION 87.00(FT.)	DEPTH TO WATER Not Measured	SAMPLING METHOD 2" Macro-Core
		START-FINISH DATE 11/17/10-11/17/10
		BACKFILL Cuttings

Depth, feet	Graphic Log	Visual Description	Blow Counts per 6"	PID Values (ppm)	REMARKS
		No Recovery.			Encountered void from zero to 9 feet bls.
5					
10		Charcoal grey to dark brown, fine to coarse SAND, some Gravel; wet.	4.2		Soil sample DW-02/9-11 collected for TCL+30/TAL and TPH.
		Dark brown, fine to coarse SAND, some Gravel; wet.	2.3		
15		Brown, fine to coarse SAND, some Gravel; wet.	0		Soil sample DW-02/15-17 collected for TCL+30/TAL and TPH.
			0		
					Bottom of boring at 19 feet bls.

BORING/FEET 1924.0001- EQO FMR AVIS.GPJ ROUX.GDT 4/21/11



ROUX ASSOCIATES, INC.
Environmental Consulting
& Management

209 Shafter Street
Islandia, NY 11749
Telephone: (631) 232-2600
Fax: (631) 232-9898

Page 1 of 1

SOIL BORING LOG

WELL NO. DW-02 (2)	NORTHING Not Measured	EASTING Not Measured
PROJECT NO./NAME 1924.0001Y / Former Avis Headquarters	LOCATION 900 Old Country Road Garden City, New York	
APPROVED BY W. Monterosso	LOGGED BY S. Singh	
DRILLING CONTRACTOR/DRILLER Aquifer Drilling and Testing, Inc. / G. Rivera	GEOGRAPHIC AREA North of Avis Building	
DRILL BIT DIAMETER/TYPE 2-inch / Drive Sampler	BOREHOLE DIAMETER 2-inch	DRILLING EQUIPMENT/METHOD 6620 / Geoprobe
LAND SURFACE ELEVATION 87.00(FT.)	DEPTH TO WATER Not Measured	SAMPLING METHOD 2" Macro-Core
	BACKFILL Cuttings	START-FINISH DATE 2/4/11-2/4/11

Depth, feet	Graphic Log	Visual Description	Blow Counts per 6"	PID Values (ppm)	REMARKS
		No recovery.			Encountered void from zero to 9 feet bls.
5					
10		Dark brown, fine to coarse SAND, some Gravel; wet.	1.3	1.3	Soil sample DW-02/9-11 collected for TCL+30/TAL and TPH.
			0.8		
		Brown to dark brown, fine to coarse SAND, some Gravel; wet.	4.8		
15		Brown, fine to coarse SAND, some Gravel; wet.	0.0	0.0	Soil sample DW-02/15-17 collected for TCL+30/TAL and TPH.
			4.6		Soil sample DW-02/18-20 collected for TCL+30/TAL and TPH.
20			0.0		
					Bottom of boring at 21 feet bls.

BORING/FEET 1924.0001- EQO FMR AVIS.GPJ ROUX.GDT 4/21/11

SOIL BORING LOG

WELL NO. DW-14	NORTHING Not Measured	EASTING Not Measured		
PROJECT NO./NAME 1924.0001Y / Former Avis Headquarters		LOCATION 900 Old Country Road		
APPROVED BY W. Monterosso	LOGGED BY S. Singh	Garden City, New York		
DRILLING CONTRACTOR/DRILLER Aquifer Drilling and Testing, Inc. / J. Kamenciek		GEOGRAPHIC AREA North of Avis Building		
DRILL BIT DIAMETER/TYPE 2-inch / Drive Sampler	BOREHOLE DIAMETER 2-inch	DRILLING EQUIPMENT/METHOD 6620 / Geoprobe	SAMPLING METHOD 2" Macro-Core	START-FINISH DATE 11/17/10-11/17/10
LAND SURFACE ELEVATION 87.00(FT.)	DEPTH TO WATER Not Measured	BACKFILL Cuttings		

[illegible]

BORING/FEET 1924.0001-EQO FMR AVIS.GPJ ROUX.GDT 4/21/11

SOIL BORING LOG

WELL NO. DW-15	NORTHING Not Measured	EASTING Not Measured		
PROJECT NO./NAME 1924.0001Y / Former Avis Headquarters		LOCATION 900 Old Country Road		
APPROVED BY W. Monterosso	LOGGED BY S. Singh	Garden City, New York		
DRILLING CONTRACTOR/DRILLER Aquifer Drilling and Testing, Inc. / J. Kamenciek		GEOGRAPHIC AREA North of Avis Building		
DRILL BIT DIAMETER/TYPE 2-inch / Drive Sampler	BOREHOLE DIAMETER 2-inch	DRILLING EQUIPMENT/METHOD 6620 / Geoprobe	SAMPLING METHOD 2" Macro-Core	START-FINISH DATE 11/17/10-11/17/10
LAND SURFACE ELEVATION 86.00(FT.)	DEPTH TO WATER Not Measured	BACKFILL Cuttings		

Depth, feet	Graphic Log	Visual Description	Blow Counts per 6"	PID Values (ppm)	REMARKS
		No Recovery.			Encountered void from zero to 10 feet bls.
5					
10					
15		Brown, fine to coarse SAND, some Gravel; wet.		0	Soil sample DW-15/10-12 collected for TCL+30/TAL and TPH.
				0	
				0	Soil sample DW-15/14-16 collected for TCL+30/TAL and TPH.
				0	
20				0	Bottom of boring at 20 feet bls.



ROUX ASSOCIATES, INC.
Environmental Consulting
& Management

209 Shafter Street
Islandia, NY 11749
Telephone: (631) 232-2600
Fax: (631) 232-9898

Page 1 of 1

SOIL BORING LOG

WELL NO. DW-16	NORTHING Not Measured	EASTING Not Measured
PROJECT NO./NAME 1924.0001Y / Former Avis Headquarters	LOCATION 900 Old Country Road Garden City, New York	
APPROVED BY W. Monterosso	LOGGED BY S. Singh	
DRILLING CONTRACTOR/DRILLER Aquifer Drilling and Testing, Inc. / J. Kamenciek	GEOGRAPHIC AREA North of Avis Building	
DRILL BIT DIAMETER/TYPE 2-inch / Drive Sampler	BOREHOLE DIAMETER 2-inch	DRILLING EQUIPMENT/METHOD 6620 / Geoprobe
LAND SURFACE ELEVATION 86.00(FT.)	DEPTH TO WATER Not Measured	SAMPLING METHOD 2" Macro-Core
	BACKFILL Cuttings	START-FINISH DATE 11/17/10-11/17/10

Depth, feet	Graphic Log	Visual Description	Blow Counts per 6"	PID Values (ppm)	REMARKS
		Charcoal grey, fine to coarse SAND, some Gravel and Organic debris; wet.		3.2	Drywell filled to surface with leaf litter and organic material.
5				3.9	
				1.7	
				0.4	Soil sample DW-16/6-8 collected for TCL+30/TAL and TPH.
		Charcoal grey, fine to coarse SAND, some Gravel, wet.		0	
				0	
10				0	Soil sample DW-16/12-14 collected for TCL+30/TAL and TPH.
				0	
15				0	Bottom of boring at 15 feet bls.

BORING/FEET 1924.0001- EQO FMR AVIS.GPJ ROUX.GDT 4/21/11



ROUX ASSOCIATES, INC.
Environmental Consulting
& Management

209 Shafter Street
Islandia, NY 11749
Telephone: (631) 232-2600
Fax: (631) 232-9898

Page 1 of 1

SOIL BORING LOG

WELL NO. DW-19	NORTHING Not Measured	EASTING Not Measured
PROJECT NO./NAME 1924.0001Y / Former Avis Headquarters	LOCATION 900 Old Country Road Garden City, New York	
APPROVED BY W. Monterosso	LOGGED BY E. Livingstone	Northwest of Thomasville
DRILLING CONTRACTOR/DRILLER Aquifer Drilling and Testing, Inc. / C. Migliori	GEOGRAPHIC AREA Northwest of Thomasville	
DRILL BIT DIAMETER/TYPE 2-inch / Drive Sampler	BOREHOLE DIAMETER 2-inch	DRILLING EQUIPMENT/METHOD 6620 / Geoprobe
LAND SURFACE ELEVATION 87.00(FT.)	DEPTH TO WATER Not Measured	SAMPLING METHOD 2" Macro-Core
	BACKFILL Cuttings	START-FINISH DATE 2/4/11-2/4/11

Depth, feet	Graphic Log	Visual Description	Blow Counts per 6"	PID Values (ppm)	REMARKS
		No Recovery.			Encountered void from zero to 10 feet bls.
5					
10					
		Black to dark brown, GRAVEL and Organic material; wet.	0		
			0		
		Grey to tan, fine to coarse SAND and Gravel; moist.			Soil sample DW-19/13-14 collected for TCL+30/TAL and TPH.
15		Tan, fine to coarse SAND and Gravel; moist.	0		
			0		
			0		
			0		Soil sample DW-19/18-19 collected for TCL+30/TAL and TPH.
20					Bottom of boring at 20 feet bls.

BORING/FEET 1924.0001- EQO FMR AVIS.GPJ ROUX.GDT 4/21/11



ROUX ASSOCIATES, INC.
Environmental Consulting
& Management

209 Shafter Street
Islandia, NY 11749
Telephone: (631) 232-2600
Fax: (631) 232-9898

Page 1 of 1

SOIL BORING LOG

WELL NO. DW-20	NORTHING Not Measured	EASTING Not Measured
PROJECT NO./NAME 1924.0001Y / Former Avis Headquarters	LOCATION 900 Old Country Road Garden City, New York	
APPROVED BY W. Monterosso	LOGGED BY E. Livingstone	
DRILLING CONTRACTOR/DRILLER Aquifer Drilling and Testing, Inc. / C. Migliori	GEOGRAPHIC AREA Northwest of Thomasville	
DRILL BIT DIAMETER/TYPE 2-inch / Drive Sampler	BOREHOLE DIAMETER 2-inch	DRILLING EQUIPMENT/METHOD 6620 / Geoprobe
LAND SURFACE ELEVATION 78.00(FT.)	DEPTH TO WATER Not Measured	SAMPLING METHOD 2" Macro-Core
	BACKFILL Cuttings	START-FINISH DATE 2/4/11-2/4/11

Depth, feet	Graphic Log	Visual Description	Blow Counts per 6"	PID Values (ppm)	REMARKS
		No Recovery.			Encountered void from zero to 16 feet bls.
5					
10					
15					
		Black to dark brown, GRAVEL and Organic material, little Sand; wet.		0	
				0	
20		Grey to tan, fine to coarse SAND and Gravel; moist.		0	Soil sample DW-20/19-20 collected for TCL+30/TAL and TPH.
		Tan, fine to coarse SAND, little Gravel; moist.		0	
				0	
25				0	Soil sample DW-20/24-25 collected for TCL+30/TAL and TPH.
					Bottom of boring at 26 feet bls.

BORING/FEET 1924.0001- EQO FMR AVIS.GPJ ROUX.GDT 4/21/11



ROUX ASSOCIATES, INC.
Environmental Consulting
& Management

209 Shafter Street
Islandia, NY 11749
Telephone: (631) 232-2600
Fax: (631) 232-9898


Page 1 of 1

SOIL BORING LOG

WELL NO. DW-21	NORTHING Not Measured	EASTING Not Measured
PROJECT NO./NAME 1924.0001Y / Former Avis Headquarters	LOCATION 900 Old Country Road Garden City, New York	
APPROVED BY W. Monterosso	LOGGED BY E. Livingstone	Northwest of Thomasville
DRILLING CONTRACTOR/DRILLER Aquifer Drilling and Testing, Inc. / C. Migliori	GEOGRAPHIC AREA Northwest of Thomasville	
DRILL BIT DIAMETER/TYPE 2-inch / Drive Sampler	BOREHOLE DIAMETER 2-inch	DRILLING EQUIPMENT/METHOD 6620 / Geoprobe
LAND SURFACE ELEVATION 88.00(FT.)	DEPTH TO WATER Not Measured	SAMPLING METHOD 2" Macro-Core
		START-FINISH DATE 2/4/11-2/4/11
		BACKFILL Cuttings

Depth, feet	Graphic Log	Visual Description	Blow Counts per 6"	PID Values (ppm)	REMARKS
		No Recovery.			Encountered void from zero to 11 feet bls.
5					
10					
		Black to dark brown, GRAVEL and Organic material; wet.		0	
		Grey to tan, fine to coarse SAND and Gravel; moist.			Soil sample DW-21/14-15 collected for TCL+30/TAL and TPH.
15		Tan, fine to coarse SAND and Gravel; moist.		0	
				0	Soil sample DW-21/19-20 collected for TCL+30/TAL and TPH.
20				0	Bottom of boring at 20 feet bls.

BORING/FEET 1924.0001- EQO FMR AVIS.GPJ ROUX.GDT 4/21/11

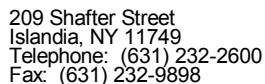

Page 1 of 1

WELL NO. DW-22	NORTHING Not Measured	EASTING Not Measured		
PROJECT NO./NAME 1924.0001Y / Former Avis Headquarters		LOCATION 900 Old Country Road		
APPROVED BY W. Monterosso	LOGGED BY S. Singh	Garden City, New York		
DRILLING CONTRACTOR/DRILLER Aquifer Drilling and Testing, Inc. / J. Kamenciek		GEOGRAPHIC AREA North of Avis Building		
DRILL BIT DIAMETER/TYPE 2-inch / Drive Sampler	BOREHOLE DIAMETER 2-inch	DRILLING EQUIPMENT/METHOD 6620 / Geoprobe	SAMPLING METHOD 2" Macro-Core	START-FINISH DATE 11/17/10-11/17/10
LAND SURFACE ELEVATION 87.00(FT.)	DEPTH TO WATER Not Measured	BACKFILL Cuttings		

Depth, feet	Graphic Log	Visual Description	Blow Counts per 6"	PID V a l u e s (ppm)	REMARKS
		No Recovery.			Encountered void from zero to 10 feet bls.
5					
10					
15		Brown, fine to coarse SAND, some Gravel; wet.		0	Soil sample DW-22/10-12 collected for TCL+30/TAL and TPH.
				0	
				0	Soil sample DW-22/14-16 collected for TCL+30/TAL and TPH.
				0	
				0	
20					Bottom of boring at 20 feet bls.

3BORING/FEET 1924.0001-EQO FMR AVIS.GPJ ROUX.GDT 4/21/11



ROUX ASSOCIATES, INC.
Environmental Consulting
& Management

209 Shafter Street
Islandia, NY 11749
Telephone: (631) 232-2600
Fax: (631) 232-9898

Page 1 of 1

SOIL BORING LOG

WELL NO. GSB-04	NORTHING Not Measured	EASTING Not Measured
PROJECT NO./NAME 1924.0001Y / Former Avis Headquarters	LOCATION 900 Old Country Road Garden City, New York	
APPROVED BY W. Monterosso	LOGGED BY CR/EL	
DRILLING CONTRACTOR/DRILLER Aquifer Drilling and Testing, Inc. / C. Migliori	GEOGRAPHIC AREA Inside Cendant Building- Central/South	
DRILL BIT DIAMETER/TYPE 2-inch / Drive Sampler	BOREHOLE DIAMETER 2-inch	DRILLING EQUIPMENT/METHOD 6620 / Geoprobe
LAND SURFACE ELEVATION 84.00(FT.)	DEPTH TO WATER Not Measured	SAMPLING METHOD 2" Macro-Core
	BACKFILL Cuttings	START-FINISH DATE 2/1/11-2/1/11

Depth, feet	Graphic Log	Visual Description	Blow Counts per 6"	PID Values (ppm)	REMARKS
		CONCRETE		0	Soil sample GSB-04/0-2 collected for TCL+30/TAL and TPH.
.....		Dark Brown, fine to coarse SAND and Gravel, little Silt; moist.			
.....		Dark brown, fine to coarse SAND and Gravel, little Silt; wet.		0	Soil sample GSB-04/2-4 collected for TCL+30/TAL and TPH.
.....		Dark brown, fine to coarse SAND and Gravel, little Silt; moist.		0	
5				0	
.....				0	
.....		Dark brown, fine to coarse SAND, little Gravel and Silt; moist.		0	Soil sample GSB-04/8-10 collected for TCL+30/TAL and TPH.
10		Tan, medium SAND; moist.		0	
.....				0	
.....				0	
.....				0	
15				0	
.....				0	
.....				0	
.....				0	
20				0	Soil sample GSB-04/20-22 collected for TCL+30/TAL and TPH.
.....				0	
.....				0	
.....				0	
.....				0	
.....				0	Bottom of boring at 24 feet bls.

BORING/FEET 1924.0001- ECO FMR AVIS.GPJ ROUX.GDT 4/21/11



ROUX ASSOCIATES, INC.
Environmental Consulting
& Management

209 Shafter Street
Islandia, NY 11749
Telephone: (631) 232-2600
Fax: (631) 232-9898

Page 1 of 1

SOIL BORING LOG

WELL NO. GSB-05	NORTHING Not Measured	EASTING Not Measured
PROJECT NO./NAME 1924.0001Y / Former Avis Headquarters	LOCATION 900 Old Country Road Garden City, New York	
APPROVED BY W. Monterosso	LOGGED BY S. Singh	
DRILLING CONTRACTOR/DRILLER Aquifer Drilling and Testing, Inc. / G. Rivera	GEOGRAPHIC AREA Inside Cendant Building - Southwest	
DRILL BIT DIAMETER/TYPE 2-inch / Drive Sampler	BOREHOLE DIAMETER 2-inch	DRILLING EQUIPMENT/METHOD 6620 / Geoprobe
LAND SURFACE ELEVATION 84.00(FT.)	DEPTH TO WATER Not Measured	SAMPLING METHOD 2" Macro-Core
	BACKFILL Cuttings	START-FINISH DATE 2/1/11-2/1/11

Depth, feet	Graphic Log	Visual Description	Blow Counts per 6"	PID Values (ppm)	REMARKS
		CONCRETE.		0	Soil sample GSB-05/50-2 collected for TCL+30/TAL and TPH.
.....		Dark brown, fine to coarse SAND, some Gravel, little Silt; moist.			
.....		Dark brown, fine to coarse SAND, some Gravel and Rock fragments, little Silt; moist.		0	Soil sample GSB-05/2-4 collected for TCL+30/TAL and TPH.
.....		Dark brown, fine to coarse SAND, some tan Silty Sand, little Gravel; moist.		0	
5		Tan, SILT, trace gravel; moist.		0	
.....		Light brown, fine to coarse SAND, some Gravel; moist.		0	Soil sample GSB-05/8-10 collected for TCL+30/TAL and TPH.
10		Light brown, fine to coarse SAND, some Gravel and Rock fragments, moist.		0	
.....		Light brown to grey, fine to coarse SAND, some Gravel; moist.		0.1	
.....		Brown, fine to coarse SAND, some Gravel, moist.		0.0.	
15				0.3	
.....				0	
20				0	Soil sample GSB-05/22-24 collected for TCL+30/TAL and TPH.
.....				0	
25				0	Bottom of boring at 25 feet bls.

BORING/FEET 1924.0001- EQO FMR AVIS.GPJ ROUX.GDT 4/21/11



ROUX ASSOCIATES, INC.
Environmental Consulting
& Management

209 Shafter Street
Islandia, NY 11749
Telephone: (631) 232-2600
Fax: (631) 232-9898

Page 1 of 1

SOIL BORING LOG

WELL NO. GSB-07	NORTHING Not Measured	EASTING Not Measured
PROJECT NO./NAME 1924.0001Y / Former Avis Headquarters	LOCATION 900 Old Country Road Garden City, New York	
APPROVED BY W. Monterosso	LOGGED BY CR/EL	
DRILLING CONTRACTOR/DRILLER Aquifer Drilling and Testing, Inc. / C. Migliori	GEOGRAPHIC AREA Inside Cendant Building- Central	
DRILL BIT DIAMETER/TYPE 2-inch / Drive Sampler	BOREHOLE DIAMETER 2-inch	DRILLING EQUIPMENT/METHOD 6620 / Geoprobe
LAND SURFACE ELEVATION 84.00(FT.)	DEPTH TO WATER Not Measured	SAMPLING METHOD 2" Macro-Core
	BACKFILL Cuttings	START-FINISH DATE 2/1/11-2/1/11

Depth, feet	Graphic Log	Visual Description	Blow Counts per 6"	PID Values (ppm)	REMARKS
		CONCRETE		0	Soil sample GSB-07/0-2 collected for TCL+30/TAL and TPH.
		Brown, fine to coarse SAND and Gravel; moist.		0	Soil sample GSB-07/2-4 collected for TCL+30/TAL and TPH.
5				0	
				0	
				0	Soil sample GSB-07/8-10 collected for TCL+30/TAL and TPH.
10				0	
		Tan, medium SAND and Gravel; moist.		0	
				0	
		Tan, medium SAND, some Gravel; moist.		0	
				0	
15				0	
		Tan, medium SAND, little Gravel; moist.		0	
				0	
		Tan, medium SAND, some Gravel; moist.		0	
				0	
		Tan, medium SAND; moist.		0	
20				0	
				0	Soil sample GSB-07/20-22 collected for TCL+30/TAL and TPH.
				0	
		Tan, medium SAND; wet.		0	
					Bottom of boring at 24 feet bls.

BORING/FEET 1924.0001- EQO FMR AVIS.GPJ ROUX.GDT 4/21/11



ROUX ASSOCIATES, INC.
Environmental Consulting
& Management

209 Shafter Street
Islandia, NY 11749
Telephone: (631) 232-2600
Fax: (631) 232-9898

Page 1 of 1

SOIL BORING LOG

WELL NO. GSB-08	NORTHING Not Measured	EASTING Not Measured
PROJECT NO./NAME 1924.0001Y / Former Avis Headquarters	LOCATION 900 Old Country Road Garden City, New York	
APPROVED BY W. Monterosso	LOGGED BY S. Singh	
DRILLING CONTRACTOR/DRILLER Aquifer Drilling and Testing, Inc. / G. Rivera	GEOGRAPHIC AREA Inside Cendant Building - Center	
DRILL BIT DIAMETER/TYPE 2-inch / Drive Sampler	BOREHOLE DIAMETER 2-inch	DRILLING EQUIPMENT/METHOD 6620 / Geoprobe
LAND SURFACE ELEVATION 84.00(FT.)	DEPTH TO WATER Not Measured	SAMPLING METHOD 2" Macro-Core
	BACKFILL Cuttings	START-FINISH DATE 2/2/11-2/2/11

Depth, feet	Graphic Log	Visual Description	Blow Counts per 6"	PID Values (ppm)	REMARKS
		CONCRETE.		0	Soil sample GSB-08/0-2 collected for TCL+30/TAL and TPH.
		Dark brown, fine to coarse SAND, some Silt and Gravel; moist.		0	Soil sample GSB-08/2-4 collected for TCL+30/TAL and TPH.
		Dark brown to light brown, fine to coarse SAND, some Gravel; moist.		0	
5				0	
				0	
				0	Soil sample GSB-08/8-10 collected for TCL+30/TAL and TPH.
10				0	
		Light brown to brown, fine to coarse SAND, some Gravel; moist to wet at 23 bls.		0	
				0	
				0.1	
15				0	
				0	
				0	
20				0	
				0	Soil sample GSB-08/22-24 collected for TCL+30/TAL and TPH.
				0	
25				0	Bottom of boring at 25 feet bls.

BORING/FEET 1924.0001- EQO FMR AVIS.GPJ ROUX.GDT 4/21/11



ROUX ASSOCIATES, INC.
Environmental Consulting
& Management

209 Shafter Street
Islandia, NY 11749
Telephone: (631) 232-2600
Fax: (631) 232-9898

Page 1 of 1

SOIL BORING LOG

WELL NO. GSB-10	NORTHING Not Measured	EASTING Not Measured
PROJECT NO./NAME 1924.0001Y / Former Avis Headquarters	LOCATION 900 Old Country Road Garden City, New York	
APPROVED BY W. Monterosso	LOGGED BY S. Singh	
DRILLING CONTRACTOR/DRILLER Aquifer Drilling and Testing, Inc. / G. Rivera	GEOGRAPHIC AREA Inside Cendant Building - Southeast	
DRILL BIT DIAMETER/TYPE 2-inch / Drive Sampler	BOREHOLE DIAMETER 2-inch	DRILLING EQUIPMENT/METHOD 6620 / Geoprobe
LAND SURFACE ELEVATION 84.00(FT.)	DEPTH TO WATER Not Measured	SAMPLING METHOD 2" Macro-Core
	BACKFILL Cuttings	START-FINISH DATE 2/1/11-2/1/11

Depth, feet	Graphic Log	Visual Description	Blow Counts per 6"	PID Values (ppm)	REMARKS
		CONCRETE.		0.8	Soil sample GSB-10/0-2 collected for TCL+30/TAL and TPH.
.....		Dark brown, fine to coarse SAND, some Gravel and Rock fragments; moist.			
.....		Dark brown, fine to coarse SAND, some Gravel; moist.		0	Soil sample GSB-10/2-4 collected for TCL+30/TAL and TPH.
.....		Dark brown to olive greenish, fine to coarse SAND, some Gravel; moist.		0.1	
5		Light brown, fine to coarse SAND, some Gravel; moist.		0	
.....		Brown to dark brown, fine to coarse SAND, some Gravel; moist.		0	Soil sample GSB-10/8-10 collected for TCL+30/TAL and TPH.
10		Light brown, fine to coarse SAND, some Gravel; moist to wet at 23 bls.		0	
.....				0.4	
.....				0	
15				0	
.....				0	
20				0	Soil sample GSB-10/22-24 collected for TCL+30/TAL and TPH.
.....				0	
25				0	Bottom of boring at 25 feet bls.

BORING/FEET 1924.0001- EQO FMR AVIS.GPJ ROUX.GDT 4/21/11



ROUX ASSOCIATES, INC.
Environmental Consulting
& Management

209 Shafter Street
Islandia, NY 11749
Telephone: (631) 232-2600
Fax: (631) 232-9898

Page 1 of 1

SOIL BORING LOG

WELL NO. GSB-12	NORTHING Not Measured	EASTING Not Measured
PROJECT NO./NAME 1924.0001Y / Former Avis Headquarters	LOCATION 900 Old Country Road Garden City, New York	
APPROVED BY W. Monterosso	LOGGED BY S. Singh	
DRILLING CONTRACTOR/DRILLER Aquifer Drilling and Testing, Inc. / G. Rivera	GEOGRAPHIC AREA Inside Manufacturing Building- Northwest	
DRILL BIT DIAMETER/TYPE 2-inch / Drive Sampler	BOREHOLE DIAMETER 2-inch	DRILLING EQUIPMENT/METHOD 6620 / Geoprobe
LAND SURFACE ELEVATION 84.00(FT.)	DEPTH TO WATER Not Measured	SAMPLING METHOD 2" Macro-Core
	BACKFILL Cuttings	START-FINISH DATE 1/31/11-1/31/11

Depth, feet	Graphic Log	Visual Description	Blow Counts per 6"	PID Values (ppm)	REMARKS
		CONCRETE		0	Soil sample GSB-12/0-2 collected for TCL+30/TAL and TPH.
		Dark brown, fine to coarse SAND, little Gravel and Asphalt; moist.			
		Dark brown to light brown, fine to coarse SAND, some Gravel; moist.		0.6	Soil sample GSB-12/2-4 collected for TCL+30/TAL and TPH.
		Light brown, fine to coarse SAND, some Gravel; moist.		1.2	
5					
		Brown, fine to coarse SAND, some Gravel; moist to wet.		1.8	
		Tan, medium to fine SAND, little Gravel; moist.		1.3	Soil sample GSB-12/8-10 collected for TCL+30/TAL and TPH.
10				0.1	
		Tan, medium to fine SAND; moist.		0.2	
				0.1	
15					
		Tan, medium to fine SAND, little Gravel; moist.		0	
		Tan, medium to fine SAND, little Gravel; moist to wet.		0	Soil sample GSB-12/18-20 collected for TCL+30/TAL and TPH.
					Bottom of boring at 20 feet bls.
20					

BORING/FEET 1924.0001- EQO FMR AVIS.GPJ ROUX.GDT 4/21/11



ROUX ASSOCIATES, INC.
Environmental Consulting
& Management

209 Shafter Street
Islandia, NY 11749
Telephone: (631) 232-2600
Fax: (631) 232-9898

Page 1 of 1

SOIL BORING LOG

WELL NO. GSB-13	NORTHING Not Measured	EASTING Not Measured
PROJECT NO./NAME 1924.0001Y / Former Avis Headquarters	LOCATION 900 Old Country Road Garden City, New York	
APPROVED BY W. Monterosso	LOGGED BY S. Singh	
DRILLING CONTRACTOR/DRILLER Aquifer Drilling and Testing, Inc. / G. Rivera	GEOGRAPHIC AREA Inside Manufacturing Building- Northwest	
DRILL BIT DIAMETER/TYPE 2-inch / Drive Sampler	BOREHOLE DIAMETER 2-inch	DRILLING EQUIPMENT/METHOD 6620 / Geoprobe
LAND SURFACE ELEVATION 84.00(FT.)	DEPTH TO WATER Not Measured	SAMPLING METHOD 2" Macro-Core
	BACKFILL Cuttings	START-FINISH DATE 1/31/11-1/31/11

Depth, feet	Graphic Log	Visual Description	Blow Counts per 6"	PID Values (ppm)	REMARKS
		CONCRETE.		0.3	Soil sample GSB-13/0-2 collected for TCL+30/TAL and TPH.
		Dark brown to light brown, fine to coarse SAND, some Gravel and Rock fragments; moist.		1.1	Soil sample GSB-13/2-4 collected for TCL+30/TAL and TPH.
		Light brown, fine to coarse SAND, some Gravel; moist.		0.1	
5				0	
		Brown, fine to coarse SAND, some Gravel; moist.		0	
10				0	Soil sample GSB-13/8-10 collected for TCL+30/TAL and TPH.
		Brown, fine to coarse SAND, little Gravel; moist.		0	
		Light brown, fine to coarse SAND, some Gravel; moist.		0.2	
15				1.1	
		Brown, fine to coarse SAND, little Gravel, moist to wet at bottom.		0.4	Soil sample GSB-13/18-20 collected for TCL+30/TAL and TPH.
20					Bottom of boring at 20 feet bls.

BORING/FEET 1924.0001- EQO FMR AVIS.GPJ ROUX.GDT 4/21/11



ROUX ASSOCIATES, INC.
Environmental Consulting
& Management

209 Shafter Street
Islandia, NY 11749
Telephone: (631) 232-2600
Fax: (631) 232-9898

Page 1 of 1

SOIL BORING LOG

WELL NO. GSB-13A	NORTHING Not Measured	EASTING Not Measured
PROJECT NO./NAME 1924.0001Y / Former Avis Headquarters	LOCATION 900 Old Country Road Garden City, New York	
APPROVED BY W. Monterosso	LOGGED BY S. Singh	
DRILLING CONTRACTOR/DRILLER Aquifer Drilling and Testing, Inc. / G. Rivera	GEOGRAPHIC AREA Inside Manufacturing Building- Northwest	
DRILL BIT DIAMETER/TYPE 2-inch / Drive Sampler	BOREHOLE DIAMETER 2-inch	DRILLING EQUIPMENT/METHOD 6620 / Geoprobe
LAND SURFACE ELEVATION 84.00(FT.)	DEPTH TO WATER Not Measured	SAMPLING METHOD 2" Macro-Core
	BACKFILL Cuttings	START-FINISH DATE 1/31/11-1/31/11

Depth, feet	Graphic Log	Visual Description	Blow Counts per 6"	PID Values (ppm)	REMARKS
		CONCRETE.		0	Soil sample GSB-13A/0-2 collected for TCL+30/TAL and TPH.
		Dark brown to brown, fine to coarse SAND, some Gravel and Rock fragments; moist.		0	Soil sample GSB-13A/2-4 collected for TCL+30/TAL and TPH.
5		Light brown, fine to coarse SAND, some Gravel; moist.	1.3		
			0.6		
10			0		Soil sample GSB-13A/8-10 collected for TCL+30/TAL and TPH.
			0		
			0		
15		Brown, fine to coarse SAND, little Gravel; moist to wet at bottom.	0.2		
			0.1		
			0.3		Soil sample GSB-13A/18-20 collected for TCL+30/TAL and TPH.
20		Bottom of boring at 20 feet bls.			

BORING/FEET 1924.0001- EQO FMR AVIS.GPJ ROUX.GDT 4/21/11



ROUX ASSOCIATES, INC.
Environmental Consulting
& Management

209 Shafter Street
Islandia, NY 11749
Telephone: (631) 232-2600
Fax: (631) 232-9898

Page 1 of 1

SOIL BORING LOG

WELL NO. GSB-17	NORTHING Not Measured	EASTING Not Measured
PROJECT NO./NAME 1924.0001Y / Former Avis Headquarters	LOCATION 900 Old Country Road Garden City, New York	
APPROVED BY W. Monterosso	LOGGED BY CR/EL	
DRILLING CONTRACTOR/DRILLER Aquifer Drilling and Testing, Inc. / C. Migliori	GEOGRAPHIC AREA West of Manufacturing Building	
DRILL BIT DIAMETER/TYPE 2-inch / Drive Sampler	BOREHOLE DIAMETER 2-inch	DRILLING EQUIPMENT/METHOD 6620 / Geoprobe
LAND SURFACE ELEVATION 84.00(FT.)	DEPTH TO WATER Not Measured	SAMPLING METHOD 2" Macro-Core
	BACKFILL Cuttings	START-FINISH DATE 1/31/11-1/31/11

Depth, feet	Graphic Log	Visual Description	Blow Counts per 6"	PID Values (ppm)	REMARKS
		ASPHALT		0	Soil sample GSB-17/0-2 collected for TCL+30/TAL and TPH.
.....		Tan, fine to coarse SAND and Gravel, moist.		0	Soil sample GSB-17/2-4 collected for TCL+30/TAL and TPH.
.....				0.9	
.....				0.8	
.....				0.9	
.....				3.2	
.....				3.2	
.....				3.8	
.....				1	
.....				2.9	Soil sample GSB-17/18-20 collected for TCL+30/TAL and TPH.
.....					Bottom of boring at 20 feet bls.
.....					
.....					
.....					
.....					
.....					
.....					
5					
10					
15					
20					

BORING/FEET 1924.0001- EQO FMR AVIS.GPJ ROUX.GDT 4/21/11



ROUX ASSOCIATES, INC.
Environmental Consulting
& Management

209 Shafter Street
Islandia, NY 11749
Telephone: (631) 232-2600
Fax: (631) 232-9898

Page 1 of 1

SOIL BORING LOG

WELL NO. GSB-18	NORTHING Not Measured	EASTING Not Measured
PROJECT NO./NAME 1924.0001Y / Former Avis Headquarters	LOCATION 900 Old Country Road Garden City, New York	
APPROVED BY W. Monterosso	LOGGED BY S. Singh	
DRILLING CONTRACTOR/DRILLER Aquifer Drilling and Testing, Inc. / G. Rivera	GEOGRAPHIC AREA South of Cendant Building	
DRILL BIT DIAMETER/TYPE 2-inch / Drive Sampler	BOREHOLE DIAMETER 2-inch	DRILLING EQUIPMENT/METHOD 6620 / Geoprobe
LAND SURFACE ELEVATION 84.00(FT.)	DEPTH TO WATER Not Measured	SAMPLING METHOD 2" Macro-Core
	BACKFILL Cuttings	START-FINISH DATE 2/3/11-2/3/11

Depth, feet	Graphic Log	Visual Description	Blow Counts per 6"	PID Values (ppm)	REMARKS
		ASPHALT.		0	Soil sample GSB-18/0-2 collected for TCL+30/TAL and TPH.
		Dark brown, fine to coarse SAND, some Gravel; moist.			
				0	Soil sample GSB-18/2-4 collected for TCL+30/TAL and TPH.
		Brown to light brown, fine to coarse SAND, some Gravel; moist.			
5				0	
				0	
				0	Soil sample GSB-18/8-10 collected for TCL+30/TAL and TPH.
10				0	
				0	
				0	
				0	
				0	
15		Light brown to tan, fine to coarse SAND, little Gravel; moist.		0	
				0	
		Tan, fine to coarse SAND, trace gravel; moist to wet at 19 bls.		0	
				0	Soil sample GSB-18/18-20 collected for TCL+30/TAL and TPH.
20					Bottom of boring at 20 feet bls.

BORING/FEET 1924.0001- EQO FMR AVIS.GPJ ROUX.GDT 4/21/11



ROUX ASSOCIATES, INC.
Environmental Consulting
& Management

Telephone:
Fax:

Page 1 of 1

SOIL BORING LOG

WELL NO. GSB-19	NORTHING Not Measured	EASTING Not Measured
PROJECT NO./NAME 1924.000Y / Former Avis Headquarters	LOCATION 900 Old Country Road	
APPROVED BY	LOGGED BY C. Prete	Garden City, New York, City
DRILLING CONTRACTOR/DRILLER Aquifer Drilling and Testing, INC. / J. Kamenciek	GEOGRAPHIC AREA South of Cendant Building	
DRILL BIT DIAMETER/TYPE 2" / Drive Sampler	BOREHOLE DIAMETER 2-inches	DRILLING EQUIPMENT/METHOD 6620 DT / Geoprobe
LAND SURFACE ELEVATION Not Measured	DEPTH TO WATER Not Measured	SAMPLING METHOD 2" Macro-Core
	BACKFILL Drill Cuttings	START-FINISH DATE 5/31/11-5/31/11

Depth, meters	Graphic Log	Visual Description	Blow Counts per 6"	PID Values (ppm)	REMARKS
		Dark brown, fine to medium SAND, some Gravel; dry		5.5	Shallow subsurface soil sample GSB-19/0-2" collected for TCL+30/TAL and TPH after asphalt surface was removed.
		Dark to light brown, fine to medium SAND, some Gravel, trace Silt; dry		8.5	Soil sample GSB-19/1'-3' collected for TCL+30/TAL and TPH.
		Light brown, fine to coarse SAND, some Gravel, trace Silt; dry		6.7	Soil sample GSB-19/3'-5' collected for TCL+30/TAL and TPH.
5		Light brown to tan, fine to coarse SAND, some Gravel; moist-wet at the end of the boring.			
10				8.6	Soil sample GSB-19/8'-10' collected for TCL+30/TAL and TPH.
15				3.9	Soil sample GSB-19/17'-19' collected for TCL+30/TAL and TPH.
					End of boring

BORINGMETER 1924.000Y EQ1 GSB.GPJ ROUX.GDT 7/26/11



ROUX ASSOCIATES, INC.
Environmental Consulting
& Management

Telephone:
Fax:

Page 1 of 1

SOIL BORING LOG




WELL NO. GSB-20	NORTHING Not Measured	EASTING Not Measured
PROJECT NO./NAME 1924.000Y / Former Avis Headquarters	LOCATION 900 Old Country Road	
APPROVED BY	LOGGED BY C. Prete	Garden City, New York, City
DRILLING CONTRACTOR/DRILLER Aquifer Drilling and Testing, INC. / J. Kamenciek	GEOGRAPHIC AREA South of Cendant Building	
DRILL BIT DIAMETER/TYPE 2" / Drive Sampler	BOREHOLE DIAMETER 2-inches	DRILLING EQUIPMENT/METHOD 6620 DT / Geoprobe
LAND SURFACE ELEVATION Not Measured	DEPTH TO WATER Not Measured	SAMPLING METHOD 2" Macro-Core
	BACKFILL Drill Cuttings	START-FINISH DATE 6/1/11-6/1/11


Depth, meters	Graphic Log	Visual Description	Blow Counts per 6"	PID Values (ppm)	REMARKS
		Dark brown, fine to coarse SAND, some Gravel; dry		0.3	Shallow subsurface soil sample GSB-20/0-2" collected for TCL+30/TAL and TPH after asphalt surface was removed.
		Dark brown to gray, fine to coarse SAND, some Gravel, trace Silt; dry		2.3	Soil sample GSB-20/1'-3' collected for TCL+30/TAL and TPH.
				2.9	Soil sample GSB-20/3'-5' collected for TCL+30/TAL and TPH.
5		Light brown to tan, fine to coarse SAND, trace Gravel; moist-wet at the end of the boring.			
				1.9	Soil sample GSB-20/8'-10' collected for TCL+30/TAL and TPH.
10					
				1.9	Soil sample GSB-20/17'-19' collected for TCL+30/TAL and TPH.
15					
					End of boring

BORINGMETER 1924.000Y EQ1 GSB.GPJ ROUX.GDT 7/26/11

SOIL BORING LOG

WELL NO. GSB-21	NORTHING Not Measured	EASTING Not Measured		
PROJECT NO./NAME 1924.000Y / Former Avis Headquarters		LOCATION 900 Old Country Road		
APPROVED BY	LOGGED BY C. Prete	Garden City, New York, City		
DRILLING CONTRACTOR/DRILLER Aquifer Drilling and Testing, INC. / J. Kamenciek		GEOGRAPHIC AREA Southwest of Cendant Building		
DRILL BIT DIAMETER/TYPE 2" / Drive Sampler	BOREHOLE DIAMETER 2-inches	DRILLING EQUIPMENT/METHOD 6620 DT / Geoprobe	SAMPLING METHOD 2" Macro-Core	START-FINISH DATE 6/1/11-6/1/11
LAND SURFACE ELEVATION Not Measured	DEPTH TO WATER Not Measured	BACKFILL Drill Cuttings		

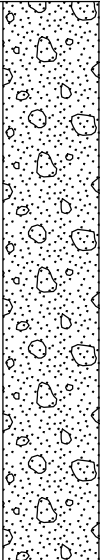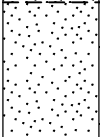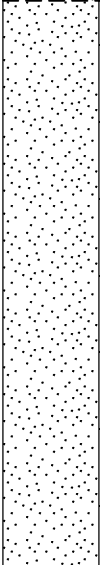Depth, meters	Graphic Log	Visual Description	Blow Counts per 6"	PID Values (ppm)	REMARKS
		Dark to light brown fine to coarse SAND, some Gravel; dry		G	0.4 Shallow subsurface soil sample GSB-21/0'-2" collected for TCL+30/TAL and TPH after asphalt surface was removed.
5				2.7	Soil sample GSB-21/1'-3' collected for TCL+30/TAL and TPH.
				1.7	Soil sample GSB-21/3'-5' collected for TCL+30/TAL and TPH.
10		Tan, fine to coarse SAND, trace Gravel; dry		2.4	Soil sample GSB-21/8'-10' collected for TCL+30/TAL and TPH.
15		Light brown, medium to coarse SAND, trace Gravel; moist-wet at the end of the boring.		2.6	Soil sample GSB-21/17'-19' collected for TCL+30/TAL and TPH.
					End of boring

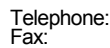

Page 1 of 1

WELL NO. GSB-23		NORTHING Not Measured		EASTING Not Measured	
PROJECT NO./NAME 1924.000Y / Former Avis Headquarters		LOCATION 900 Old Country Road			
APPROVED BY	LOGGED BY C. Prete		Garden City, New York, City		
DRILLING CONTRACTOR/DRILLER Aquifer Drilling and Testing, INC. / J. Kamenciek		GEOGRAPHIC AREA Southeast of Cendant Building			
DRILL BIT DIAMETER/TYPE 2" / Drive Sampler	BOREHOLE DIAMETER 2-inches		DRILLING EQUIPMENT/METHOD 6620 DT / Geoprobe	SAMPLING METHOD 2" Macro-Core	START-FINISH DATE 5/31/11-5/31/11
LAND SURFACE ELEVATION Not Measured	DEPTH TO WATER Not Measured		BACKFILL Drill Cuttings		

[illegible]



ROUX ASSOCIATES, INC.
Environmental Consulting
& Management

Telephone:
Fax:

Page 1 of 1

SOIL BORING LOG

WELL NO. GSB-24	NORTHING Not Measured	EASTING Not Measured
PROJECT NO./NAME 1924.000Y / Former Avis Headquarters	LOCATION 900 Old Country Road	
APPROVED BY	LOGGED BY C. Prete	Garden City, New York, City
DRILLING CONTRACTOR/DRILLER Aquifer Drilling and Testing, INC. / J. Kamenciek	GEOGRAPHIC AREA East of Cendant Building	
DRILL BIT DIAMETER/TYPE 2" / Drive Sampler	BOREHOLE DIAMETER 2-inches	DRILLING EQUIPMENT/METHOD 6620 DT / Geoprobe
LAND SURFACE ELEVATION Not Measured	DEPTH TO WATER Not Measured	SAMPLING METHOD 2" Macro-Core
	BACKFILL Drill Cuttings	START-FINISH DATE 5/31/11-5/31/11

Depth, meters	Graphic Log	Visual Description	Blow Counts per 6"	PID Values (ppm)	REMARKS
		Dark to light brown, fine to medium SAND, trace Gravel; dry		8.6	Shallow subsurface soil sample GSB-24/0-2" collected for TCL+30/TAL and TPH after asphalt surface was removed.
				9.3	Soil sample GSB-24/1'-3' collected for TCL+30/TAL and TPH.
		Tan, fine to coarse SAND, some Gravel; dry		6.7	Soil sample GSB-24/3'-5' collected for TCL+30/TAL and TPH.
5					
		Tan to orange, fine to coarse SAND, some Gravel; moist		7.2	Soil sample GSB-24/8'-10' collected for TCL+30/TAL and TPH.
10					
		Tan, fine to coarse SAND, trace Gravel; moist-wet at the end of the boring.			
15					
				7.2	Soil sample GSB-24/17'-19' collected for TCL+30/TAL and TPH.
					End of boring

BORINGMETER 1924.000Y EQ1 GSB.GPJ ROUX.GDT 7/26/11



ROUX ASSOCIATES, INC.
Environmental Consulting
& Management

Telephone:
Fax:

Page 1 of 1

SOIL BORING LOG

WELL NO. GSB-25	NORTHING Not Measured	EASTING Not Measured
PROJECT NO./NAME 1924.000Y / Former Avis Headquarters	LOCATION 900 Old Country Road	
APPROVED BY	LOGGED BY C. Prete	Garden City, New York, City
DRILLING CONTRACTOR/DRILLER Aquifer Drilling and Testing, INC. / J. Kamenciek	GEOGRAPHIC AREA East of Cendant Building	
DRILL BIT DIAMETER/TYPE 2" / Drive Sampler	BOREHOLE DIAMETER 2-inches	DRILLING EQUIPMENT/METHOD 6620 DT / Geoprobe
LAND SURFACE ELEVATION Not Measured	DEPTH TO WATER Not Measured	SAMPLING METHOD 2" Macro-Core
	BACKFILL Drill Cuttings	START-FINISH DATE 5/31/11-5/31/11

Depth, meters	Graphic Log	Visual Description	Blow Counts per 6"	PID Values (ppm)	REMARKS
		Dark brown, fine to coarse SAND, some Gravel; dry		6.0	Shallow subsurface soil sample GSB-25/0-2" collected for TCL+30/TAL and TPH after asphalt surface was removed.
				6.0	Soil sample GSB-25/1'-3' collected for TCL+30/TAL and TPH.
		Dark brown, medium to coarse SAND, some Gravel, trace Cobble; dry		3.2	Soil sample GSB-25/3'-5' collected for TCL+30/TAL and TPH.
5					
				6.8	Soil sample GSB-25/8'-10' collected for TCL+30/TAL and TPH.
10					
		Light brown, fine to coarse SAND, trace Gravel; moist - wet at the end of the boring.			
				3.3	Soil sample GSB-25/18'-20' collected for TCL+30/TAL and TPH.
15					
					End of boring
20					

BORINGMETER 1924.000Y EQ1 GSB.GPJ ROUX.GDT 7/26/11



ROUX ASSOCIATES, INC.
Environmental Consulting
& Management

Telephone:
Fax:

Page 1 of 1

SOIL BORING LOG

WELL NO. GSB-26	NORTHING Not Measured	EASTING Not Measured
PROJECT NO./NAME 1924.000Y / Former Avis Headquarters	LOCATION 900 Old Country Road	
APPROVED BY	LOGGED BY C. Prete	Garden City, New York, City
DRILLING CONTRACTOR/DRILLER Aquifer Drilling and Testing, INC. / J. Kamenciek	GEOGRAPHIC AREA North of the Avis Building	
DRILL BIT DIAMETER/TYPE 2" / Drive Sampler	BOREHOLE DIAMETER 2-inches	DRILLING EQUIPMENT/METHOD 6620 DT / Geoprobe
LAND SURFACE ELEVATION Not Measured	DEPTH TO WATER Not Measured	SAMPLING METHOD 2" Macro-Core
	BACKFILL Drill Cuttings	START-FINISH DATE 6/3/11-6/3/11

Depth, meters	Graphic Log	Visual Description	Blow Counts per 6"	PID Values (ppm)	REMARKS
		Dark brown, fine SAND, trace Gravel, trace of organic debris; dry		0.0	Shallow subsurface soil sample GSB-26/0-2" collected for TCL+30/TAL and TPH after asphalt surface was removed.
		Dark brown, fine to medium SAND, some Gravel; dry		1.8	Soil sample GSB-26/1'-3' collected for TCL+30/TAL and TPH.
				2.9	Soil sample GSB-26/3'-5' collected for TCL+30/TAL and TPH.
5		Dark brown, fine to medium SAND, little Gravel, trace Silt; dry			
				3.3	Soil sample GSB-26/8'-10' collected for TCL+30/TAL and TPH.
10		Dark brown, fine to medium SAND, little Gravel, trace Silt; moist-wet at the end of the boring.			
				3.3	Soil sample GSB-26/18'-20' collected for TCL+30/TAL and TPH.
15					
20					End of boring

BORINGMETER 1924.000Y EQ1 GSB.GPJ ROUX.GDT 7/26/11



ROUX ASSOCIATES, INC.
Environmental Consulting
& Management

209 Shafter Street
Islandia, NY 11749
Telephone: (631) 232-2600
Fax: (631) 232-9898

Page 1 of 1

SOIL BORING LOG

WELL NO. GSB-30	NORTHING Not Measured	EASTING Not Measured
PROJECT NO./NAME 1924.0001Y / Former Avis Headquarters	LOCATION 900 Old Country Road Garden City, New York	
APPROVED BY W. Monterosso	LOGGED BY S. Singh	
DRILLING CONTRACTOR/DRILLER Aquifer Drilling and Testing, Inc. / G. Rivera	GEOGRAPHIC AREA Inside Cendant Building - North	
DRILL BIT DIAMETER/TYPE 2-inch / Drive Sampler	BOREHOLE DIAMETER 2-inch	DRILLING EQUIPMENT/METHOD 6620 / Geoprobe
LAND SURFACE ELEVATION 84.00(FT.)	DEPTH TO WATER Not Measured	SAMPLING METHOD 2" Macro-Core
	BACKFILL Cuttings	START-FINISH DATE 2/1/11-2/1/11

Depth, feet	Graphic Log	Visual Description	Blow Counts per 6"	PID Values (ppm)	REMARKS
		CONCRETE.		0	Soil sample GSB-30/0-2 collected for TCL+30/TAL and TPH.
.....		Dark brown, fine to coarse SAND, some Gravel; moist.			
.....				0.2	Soil sample GSB-30/2-4 collected for TCL+30/TAL and TPH.
.....				0	
5				0	
.....				0	
.....		Dark brown, fine to coarse SAND, some Gravel and Rock fragments; moist.		0.3	Soil sample GSB-30/8-10 collected for TCL+30/TAL and TPH.
10				1.2	
.....		Dark brown to brown, fine to coarse SAND, some Gravel; moist.		0	
.....				0.9	
15				0	
.....		Brown, fine to coarse SAND, little Gravel; moist.		0.1	
.....				0	
20				0	
.....		Brown, fine to coarse SAND, trace gravel; moist to wet at 23 bls.			
.....				0	Soil sample GSB-30/22-24 collected for TCL+30/TAL and TPH.
.....					Bottom of boring at 24 feet bls.

BORING/FEET 1924.0001- EQO FMR AVIS.GPJ ROUX.GDT 4/21/11



ROUX ASSOCIATES, INC.
Environmental Consulting
& Management

209 Shafter Street
Islandia, NY 11749
Telephone: (631) 232-2600
Fax: (631) 232-9898

Page 1 of 1

SOIL BORING LOG

WELL NO. GSB-32	NORTHING Not Measured	EASTING Not Measured
PROJECT NO./NAME 1924.0001Y / Former Avis Headquarters	LOCATION 900 Old Country Road Garden City, New York	
APPROVED BY W. Monterosso	LOGGED BY CR/EL	
DRILLING CONTRACTOR/DRILLER Aquifer Drilling and Testing, Inc. / C. Migliori	GEOGRAPHIC AREA Inside Cendant Building- West Side	
DRILL BIT DIAMETER/TYPE 2-inch / Drive Sampler	BOREHOLE DIAMETER 2-inch	DRILLING EQUIPMENT/METHOD 6620 / Geoprobe
LAND SURFACE ELEVATION 84.00(FT.)	DEPTH TO WATER Not Measured	SAMPLING METHOD 2" Macro-Core
	BACKFILL Cuttings	START-FINISH DATE 2/1/11-2/1/11

Depth, feet	Graphic Log	Visual Description	Blow Counts per 6"	PID Values (ppm)	REMARKS
		CONCRETE		7.6	Soil sample GSB-32/0-2 collected for TCL+30/TAL and TPH.
		Brown, fine to coarse SAND, little Gravel and Silt; moist.			
		Tan, medium SAND, little Gravel; moist.		9.9	Soil sample GSB-32/2-4 collected for TCL+30/TAL and TPH.
		CONCRETE			
		Brown, fine to coarse SAND and Gravel, little Silt; moist.		2.4	
5				1.6	
		Brown to tan, fine to coarse SAND, some Silt and Gravel; moist.		30.8	Soil sample GSB-32/8-10 collected for TCL+30/TAL and TPH.
10				6.4	
		Brown, fine to coarse SAND and Gravel; moist.		7.6	
		Brown, fine to coarse SAND and Gravel, trace silt; moist.		28.1	
15				20.1	
		Brown to dark brown, fine to coarse SAND and Gravel, little Silt; moist.		8.2	
		Tan, medium SAND and Gravel; moist.		0.6	Soil sample GSB-32/20-22 collected for TCL+30/TAL and TPH.
20				0.3	
		Tan, medium SAND, little Gravel; moist.			
		Tan, medium SAND, little Gravel; wet.			
					Bottom of boring at 24 feet bls.

BORING/FEET 1924.0001- ECO FMR AVIS.GPJ ROUX.GDT 4/21/11



ROUX ASSOCIATES, INC.
Environmental Consulting
& Management

209 Shafter Street
Islandia, NY 11749
Telephone: (631) 232-2600
Fax: (631) 232-9898


Page 1 of 1

SOIL BORING LOG

WELL NO. GSB-32E	NORTHING Not Measured	EASTING Not Measured
PROJECT NO./NAME 1924.0001Y / Former Avis Headquarters	LOCATION 900 Old Country Road Garden City, New York	
APPROVED BY W. Monterosso	LOGGED BY CR/EL	
DRILLING CONTRACTOR/DRILLER Aquifer Drilling and Testing, Inc. / C. Migliori	GEOGRAPHIC AREA Inside Cendant Building- West Side	
DRILL BIT DIAMETER/TYPE 2-inch / Drive Sampler	BOREHOLE DIAMETER 2-inch	DRILLING EQUIPMENT/METHOD 6620 / Geoprobe
LAND SURFACE ELEVATION 84.00(FT.)	DEPTH TO WATER Not Measured	SAMPLING METHOD 2" Macro-Core
	BACKFILL Cuttings	START-FINISH DATE 2/2/11-2/2/11

Depth, feet	Graphic Log	Visual Description	Blow Counts per 6"	PID Values (ppm)	REMARKS
		CONCRETE		0	Soil sample GSB-32E/0-2 collected for TCL+30/TAL and TPH.
.....		Brown, fine to coarse SAND and Gravel, little Silt; moist.		0	
.....				2.5	Soil sample GSB-32E/4-6 collected for TCL+30/TAL and TPH.
5				0.9	
.....				0	Soil sample GSB-32E/8-10 collected for TCL+30/TAL and TPH.
10		Tan, fine to medium SAND; dry.		0	
.....				0	
.....				0	
15		Tan, medium SAND and Gravel; dry.		0	
.....				0	
.....		Tan, medium SAND, little Gravel; dry.		0	
20		Tan, medium SAND; moist.		0	Soil sample GSB-32E/20-22 collected for TCL+30/TAL and TPH.
.....				0.1	
.....		Tan, medium SAND; wet.			
.....					Bottom of boring at 24 feet bls.

BORING/FEET 1924.0001- EQO FMR AVIS.GPJ ROUX.GDT 4/21/11

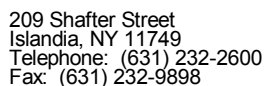

Page 1 of 1

Depth, feet	Graphic Log	Visual Description	Blow Counts per 6"	PID V a l u e s (ppm)	REMARKS
0		CONCRETE		0	Soil sample GSB-32N/0-2 collected for TCL+30/TAL and TPH.
2.5		Tan, medium SAND and brown, fine to coarse Sand; moist.		0	
5		Brown, fine to coarse SAND and Gravel, little Silt; moist.		0	Soil sample GSB-32N/2-4 collected for TCL+30/TAL and TPH.
7.5				0	
10				0	Soil sample GSB-32N/8-10 collected for TCL+30/TAL and TPH.
12.5		Tan, fine to medium SAND, little Gravel; moist.		0	
15		Tan, fine SAND, little Silt and Gravel; moist.		0	
17.5		Brown, fine to coarse SAND and Gravel; moist.		0	
20		Tan, medium SAND, little Gravel; moist.		0	
22.5				0	Soil sample GSB-32N/20-22 collected for TCL+30/TAL and TPH.
24		Tan, medium SAND, little Gravel; wet.		0	
24					Bottom of boring at 24 feet bls.

3BORING/FEET 1924.0001-EQO FMR AVIS.GPJ ROUX.GDT 4/21/11



209 Shafter Street
Islandia, NY 11749
Telephone: (631) 232-2600
Fax: (631) 232-9898

Page 1 of 1

WELL NO. GSB-32S	NORTHING Not Measured	EASTING Not Measured		
PROJECT NO./NAME 1924.0001Y / Former Avis Headquarters		LOCATION 900 Old Country Road Garden City, New York		
APPROVED BY W. Monterosso	LOGGED BY CR/EL			
DRILLING CONTRACTOR/DRILLER Aquifer Drilling and Testing, Inc. / C. Migliori		GEOGRAPHIC AREA Inside Cendant Building- West Side		
DRILL BIT DIAMETER/TYPE 2-inch / Drive Sampler	BOREHOLE DIAMETER 2-inch	DRILLING EQUIPMENT/METHOD 6620 / Geoprobe	SAMPLING METHOD 2" Macro-Core	START-FINISH DATE 2/2/11-2/2/11
LAND SURFACE ELEVATION 84.00(FT.)	DEPTH TO WATER Not Measured	BACKFILL Cuttings		

Depth, feet	Graphic Log	Visual Description	Blow Counts per 6"	PID Values (ppm)	REMARKS
0		CONCRETE		0	Soil sample GSB-32S/0-2 collected for TCL+30/TAL and TPH.
5		Brown, fine to coarse SAND, little Gravel and Silt; moist.		0	Soil sample GSB-32S/2-4 collected for TCL+30/TAL and TPH.
10		Brown, fine to coarse SAND, little Gravel; moist.		0	Soil sample GSB-32S/8-10 collected for TCL+30/TAL and TPH.
15		Brown, fine to coarse SAND, little Gravel and Silt; moist.		0	
20		Tan, fine to coarse SAND, little Gravel; moist.		0	Soil sample GSB-32S/20-22 collected for TCL+30/TAL and TPH.
24					Bottom of boring at 24 feet bls.

3BORING/FEET 1924.0001-EQO FMR AVIS.GPJ ROUX.GDT 4/21/11



ROUX ASSOCIATES, INC.
Environmental Consulting
& Management

209 Shafter Street
Islandia, NY 11749
Telephone: (631) 232-2600
Fax: (631) 232-9898

Page 1 of 1

SOIL BORING LOG

WELL NO. GSB-32W	NORTHING Not Measured	EASTING Not Measured
PROJECT NO./NAME 1924.0001Y / Former Avis Headquarters	LOCATION 900 Old Country Road Garden City, New York	
APPROVED BY W. Monterosso	LOGGED BY CR/EL	
DRILLING CONTRACTOR/DRILLER Aquifer Drilling and Testing, Inc. / C. Migliori	GEOGRAPHIC AREA Inside Cendant Building- West Side	
DRILL BIT DIAMETER/TYPE 2-inch / Drive Sampler	BOREHOLE DIAMETER 2-inch	DRILLING EQUIPMENT/METHOD 6620 / Geoprobe
LAND SURFACE ELEVATION 84.00(FT.)	DEPTH TO WATER Not Measured	SAMPLING METHOD 2" Macro-Core
	BACKFILL Cuttings	START-FINISH DATE 2/3/11-2/3/11

Depth, feet	Graphic Log	Visual Description	Blow Counts per 6"	PID Values (ppm)	REMARKS
		CONCRETE.			
		Brown to tan, fine to coarse SAND and Gravel; moist.		0.1	Soil sample GSB-32W/0-2 collected for TCL+30/TAL and TPH.
		Brown to tan, fine to coarse SAND and Gravel, little Silt; moist.		0.2	Soil sample GSB-32W/2-4 collected for TCL+30/TAL and TPH.
		Tan, fine to coarse SAND and Gravel, little Silt; moist.		0.1	
5					
		Brown, fine to coarse SAND, little Gravel; moist.		0.1	
		Tan, fine to coarse SAND, little Gravel; moist.		0.6	
10					
		Brown, fine to coarse SAND, little Gravel; moist.		2.6	Soil sample GSB-32W/10-12 collected for TCL+30/TAL and TPH.
		Tan, fine to coarse SAND, little Gravel; moist.		0.3	
		Brown, fine to coarse SAND, little Gravel; moist.		1.1	
15					
		Tan, fine to coarse SAND, little Gravel; moist to wet at bottom.		0.6	
				0.4	Soil sample GSB-32W/20-22 collected for TCL+30/TAL and TPH.
20					Bottom of boring at 22 feet

BORING/FEET 1924.0001- EQO FMR AVIS.GPJ ROUX.GDT 4/21/11



ROUX ASSOCIATES, INC.
Environmental Consulting
& Management

209 Shafter Street
Islandia, NY 11749
Telephone: (631) 232-2600
Fax: (631) 232-9898

Page 1 of 1

SOIL BORING LOG

WELL NO. GSB-33	NORTHING Not Measured	EASTING Not Measured
PROJECT NO./NAME 1924.0001Y / Former Avis Headquarters	LOCATION 900 Old Country Road Garden City, New York	
APPROVED BY W. Monterosso	LOGGED BY S. Singh	
DRILLING CONTRACTOR/DRILLER Aquifer Drilling and Testing, Inc. / G. Rivera	GEOGRAPHIC AREA Inside Cendant Building - Southwest	
DRILL BIT DIAMETER/TYPE 2-inch / Drive Sampler	BOREHOLE DIAMETER 2-inch	DRILLING EQUIPMENT/METHOD 6620 / Geoprobe
LAND SURFACE ELEVATION 84.00(FT.)	DEPTH TO WATER Not Measured	SAMPLING METHOD 2" Macro-Core
	BACKFILL Cuttings	START-FINISH DATE 2/2/11-2/2/11

Depth, feet	Graphic Log	Visual Description	Blow Counts per 6"	PID Values (ppm)	REMARKS
		CONCRETE.		0	Soil sample GSB-33/0-2 collected for TCL+30/TAL and TPH.
		Dark brown to grey, fine to coarse SAND, some Gravel; moist.		0	Soil sample GSB-33/2-4 collected for TCL+30/TAL and TPH.
5		Brown to grey, Silty SAND, little Gravel; moist.		0	
		Dark brown, Silty SAND, little Gravel; moist.		0	Soil sample GSB-33/8-10 collected for TCL+30/TAL and TPH.
10		Light grey to tan, fine to coarse SAND, some Gravel; moist.		0	
		Tan, fine SAND, trace gravel; moist.		0	
15				0.0.	
				0	
20		Light brown, fine to coarse SAND, some Gravel; moist.		0	Soil sample GSB-33/22-24 collected for TCL+30/TAL and TPH.
		Light brown, fine to coarse SAND, little Gravel; moist to wet.		0	Bottom of boring at 25 feet bls.
25					

BORING/FEET 1924.0001- EQO FMR AVIS.GPJ ROUX.GDT 4/21/11



ROUX ASSOCIATES, INC.
Environmental Consulting
& Management

Telephone:
Fax:

Page 1 of 1

SOIL BORING LOG

WELL NO. GSB-34	NORTHING Not Measured	EASTING Not Measured
PROJECT NO./NAME 1924.000Y / Former Avis Headquarters	LOCATION 900 Old Country Road	
APPROVED BY	LOGGED BY C. Prete	Garden City, New York, City
DRILLING CONTRACTOR/DRILLER Aquifer Drilling and Testing, INC. / J. Kamenciek	GEOGRAPHIC AREA Northeast of Thomasville Furniture	
DRILL BIT DIAMETER/TYPE 2" / Drive Sampler	BOREHOLE DIAMETER 2-inches	DRILLING EQUIPMENT/METHOD 6620 DT / Geoprobe
LAND SURFACE ELEVATION Not Measured	DEPTH TO WATER Not Measured	SAMPLING METHOD 2" Macro-Core
	BACKFILL Drill Cuttings	START-FINISH DATE 5/31/11-5/31/11

Depth, meters	Graphic Log	Visual Description	Blow Counts per 6"	PID Values (ppm)	REMARKS
		Dark brown, fine to medium SAND, some Gravel; dry		1.1	Shallow subsurface soil sample GSB-34/0-2" collected for TCL+30/TAL and TPH after asphalt surface was removed.
		Dark to light brown, fine to medium SAND, some Gravel, trace Silt; dry		6.2	Soil sample GSB-34/1'-3' collected for TCL+30/TAL and TPH.
		Brown, fine to coarse SAND, some Gravel and Silt; dry		8.9	Soil sample GSB-34/3'-5' collected for TCL+30/TAL and TPH.
5		Tan, fine to coarse SAND, some Silt, trace Gravel; moist			
				4.5	Soil sample GSB-34/8'-10' collected for TCL+30/TAL and TPH.
10		Tan, fine to coarse SAND, some Gravel; moist-wet at the end of the boring.			
				1.4	Soil sample GSB-34/17'-19' collected for TCL+30/TAL and TPH.
15					End of boring

BORINGMETER 1924.000Y EQ1 GSB.GPJ ROUX.GDT 7/26/11



ROUX ASSOCIATES, INC.
Environmental Consulting
& Management

Telephone:
Fax:

Page 1 of 1

SOIL BORING LOG

WELL NO. GSB-36	NORTHING Not Measured	EASTING Not Measured
PROJECT NO./NAME 1924.000Y / Former Avis Headquarters	LOCATION 900 Old Country Road	
APPROVED BY	LOGGED BY C. Prete	Garden City, New York, City
DRILLING CONTRACTOR/DRILLER Aquifer Drilling and Testing, INC. / J. Kamenciek	GEOGRAPHIC AREA West of Cendant Building	
DRILL BIT DIAMETER/TYPE 2" / Drive Sampler	BOREHOLE DIAMETER 2-inches	DRILLING EQUIPMENT/METHOD 6620 DT / Geoprobe
LAND SURFACE ELEVATION Not Measured	DEPTH TO WATER Not Measured	SAMPLING METHOD 2" Macro-Core
	BACKFILL Drill Cuttings	START-FINISH DATE 6/3/11-6/3/11

Depth, meters	Graphic Log	Visual Description	Blow Counts per 6"	PID Values (ppm)	REMARKS
		Dark Brown to Brown, fine to medium SAND, some Gravel, trace Cobble; dry		1.1	Shallow subsurface soil sample GSB-36/0-2' collected for TCL+30/TAL and TPH after asphalt surface was removed.
				4.6	Soil sample GSB-36/1'-3' collected for TCL+30/TAL and TPH.
		Light brown, fine to coarse SAND, some Gravel; dry		3.4	Soil sample GSB-36/3'-5' collected for TCL+30/TAL and TPH.
5		Tan, fine to coarse SAND, trace Cobble; moist			
				2.1	Soil sample GSB-36/8'-10' collected for TCL+30/TAL and TPH.
10		Tan, fine to coarse SAND, some Gravel, trace Gravel; moist-wet at the end of the boring.			
				1.5	Soil sample GSB-36/17'-19' collected for TCL+30/TAL and TPH. End of boring
15					

BORINGMETER 1924.000Y EQ1 GSB.GPJ ROUX.GDT 7/26/11



ROUX ASSOCIATES, INC.
Environmental Consulting
& Management

Telephone:
Fax:


Page 1 of 1

SOIL BORING LOG

WELL NO. GSB-37	NORTHING Not Measured	EASTING Not Measured
PROJECT NO./NAME 1924.000Y / Former Avis Headquarters	LOCATION 900 Old Country Road	
APPROVED BY	LOGGED BY C. Prete	Garden City, New York, City
DRILLING CONTRACTOR/DRILLER Aquifer Drilling and Testing, INC. / J. Kamenciek	GEOGRAPHIC AREA West of Cendant Building	
DRILL BIT DIAMETER/TYPE 2" / Drive Sampler	BOREHOLE DIAMETER 2-inches	DRILLING EQUIPMENT/METHOD 6620 DT / Geoprobe
LAND SURFACE ELEVATION Not Measured	DEPTH TO WATER Not Measured	SAMPLING METHOD 2" Macro-Core
	BACKFILL Drill Cuttings	START-FINISH DATE 6/2/11-6/2/11

Depth, meters	Graphic Log	Visual Description	Blow Counts per 6"	PID Values (ppm)	REMARKS
		Dark brown to brown, fine to medium SAND, some Gravel; dry		7.1	Shallow subsurface soil sample GSB-37/0-2" collected for TCL+30/TAL and TPH after asphalt surface was removed.
				2.0	Soil sample GSB-37/1'-3' collected for TCL+30/TAL and TPH.
		Light brown, fine to coarse SAND, some Gravel; dry		4.4	Soil sample GSB-37/3'-5' collected for TCL+30/TAL and TPH.
5		Tan, fine to coarse SAND, some Gravel; moist			
				1.6	Soil sample GSB-37/8'-10' collected for TCL+30/TAL and TPH.
10		Tan, fine to coarse SAND, trace Gravel; moist-wet at the end of the boring.			
				2.9	Soil sample GSB-37/17'-19' collected for TCL+30/TAL and TPH.
					End of boring

BORINGMETER 1924.000Y EQ1 GSB.GPJ ROUX.GDT 7/26/11

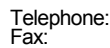

BORING/METER 1924.000Y EQ1 GSB.GPJ ROUX.GDT 7/26/11

SOIL BORING LOG

WELL NO. GSB-39	NORTHING Not Measured	EASTING Not Measured		
PROJECT NO./NAME 1924.000Y / Former Avis Headquarters		LOCATION 900 Old Country Road		
APPROVED BY	LOGGED BY C. Prete	Garden City, New York, City		
DRILLING CONTRACTOR/DRILLER Aquifer Drilling and Testing, INC. / J. Kamenciek		GEOGRAPHIC AREA Southwest of Cendant Building		
DRILL BIT DIAMETER/TYPE 2" / Drive Sampler	BOREHOLE DIAMETER 2-inches	DRILLING EQUIPMENT/METHOD 6620 DT / Geoprobe	SAMPLING METHOD 2" Macro-Core	START-FINISH DATE 6/1/11-6/1/11
LAND SURFACE ELEVATION Not Measured	DEPTH TO WATER Not Measured	BACKFILL Drill Cuttings		

Depth, meters	Graphic Log	Visual Description	Blow Counts per 6"	PID Values (ppm)	REMARKS
		Dark brown, fine to coarse SAND, some Gravel; dry		1.1	Shallow subsurface soil sample GSB-39/0-2" collected for TCL+30/TAL and TPH after asphalt surface was removed.
				2.9	Soil sample GSB-39/1'-3' collected for TCL+30/TAL and TPH.
		Light brown, fine to coarse SAND, some Gravel, trace Cobble; dry		5.3	Soil sample GSB-39/3'-5' collected for TCL+30/TAL and TPH.
5		Tan, medium to coarse SAND, trace Gravel; dry			
				2.3	Soil sample GSB-39/8'-10' collected for TCL+30/TAL and TPH.
10					
15		Tan medium to coarse SAND, trace Gravel; moist-wet at the end of the boring.			
				1.1	Soil sample GSB-39/18'-20' collected for TCL+30/TAL and TPH.
20					End of boring

BORING/METER 1924.000Y EQ1 GSB.GPJ ROUX.GDT 7/26/11



ROUX ASSOCIATES, INC.
Environmental Consulting
& Management

Telephone:
Fax:

Page 1 of 1

SOIL BORING LOG

WELL NO. GSB-40	NORTHING Not Measured	EASTING Not Measured
PROJECT NO./NAME 1924.000Y / Former Avis Headquarters	LOCATION 900 Old Country Road	
APPROVED BY	LOGGED BY C. Prete	Garden City, New York, City
DRILLING CONTRACTOR/DRILLER Aquifer Drilling and Testing, INC. / J. Kamenciek	GEOGRAPHIC AREA Southwest of Cendant Building	
DRILL BIT DIAMETER/TYPE 2" / Drive Sampler	BOREHOLE DIAMETER 2-inches	DRILLING EQUIPMENT/METHOD 6620 DT / Geoprobe
LAND SURFACE ELEVATION Not Measured	DEPTH TO WATER Not Measured	SAMPLING METHOD 2" Macro-Core
	BACKFILL Drill Cuttings	START-FINISH DATE 6/1/11-6/1/11

Depth, meters	Graphic Log	Visual Description	Blow Counts per 6"	PID Values (ppm)	REMARKS
		Dark brown, fine to coarse SAND, some Gravel; dry		0.8	Shallow subsurface soil sample GSB-40/0-2" collected for TCL+30/TAL and TPH after asphalt surface was removed.
				3.1	Soil sample GSB-40/1'-3' collected for TCL+30/TAL and TPH.
		Light brown, fine to coarse SAND, little Gravel; dry		4.7	Soil sample GSB-40/3'-5' collected for TCL+30/TAL and TPH.
5		Tan, fine to coarse SAND, trace Gravel; dry			
				2.2	Soil sample GSB-40/8'-10' collected for TCL+30/TAL and TPH.
10					
15		Light brown, medium to coarse SAND, trace Gravel; moist-wet at the end of the boring.			
				1.3	Soil sample GSB-40/17'-19' collected for TCL+30/TAL and TPH.
					End of boring

BORINGMETER 1924.000Y EQ1 GSB.GPJ ROUX.GDT 7/26/11

SOIL BORING LOG


WELL NO. GSB-41	NORTHING Not Measured	EASTING Not Measured		
PROJECT NO./NAME 1924.000Y / Former Avis Headquarters		LOCATION 900 Old Country Road		
APPROVED BY	LOGGED BY C. Prete	Garden City, New York, City		
DRILLING CONTRACTOR/DRILLER Aquifer Drilling and Testing, INC. / J. Kamenciek				
DRILL BIT DIAMETER/TYPE 2" / Drive Sampler	BOREHOLE DIAMETER 2-inches	DRILLING EQUIPMENT/METHOD 6620 DT / Geoprobe	SAMPLING METHOD 2" Macro-Core	START-FINISH DATE 6/1/11-6/1/11
LAND SURFACE ELEVATION Not Measured	DEPTH TO WATER Not Measured	BACKFILL Drill Cuttings		

Depth, meters	Graphic Log	Visual Description	Blow Counts per 6"	PID Values (ppm)	REMARKS
		Dark brown, fine to coarse SAND, some gravel; dry		G	Shallow subsurface soil sample GSB-41/0'-2" collected for TCL+30/TAL and TPH after asphalt surface was removed.
5				2.6	
				3.9	Soil sample GSB-41/1'-3' collected for TCL+30/TAL and TPH.
				3.1	Soil sample GSB-41/3'-5' collected for TCL+30/TAL and TPH.
10					
		Tan, fine to coarse SAND, trace Gravel; dry		2.2	Soil sample GSB-41/8'-10' collected for TCL+30/TAL and TPH.
15					
		Light brown, medium to coarse SAND, trace Gravel; moist-wet at the end of the boring.		1.2	Soil sample GSB-41/18'-20' collected for TCL+30/TAL and TPH.
20					End of boring

BORING/METER 1924.000YEQ1 GSB.GPJ ROUX.GDT 7/26/11

SOIL BORING LOG

WELL NO. GSB-42	NORTHING Not Measured	EASTING Not Measured		
PROJECT NO./NAME 1924.000Y / Former Avis Headquarters		LOCATION 900 Old Country Road		
APPROVED BY	LOGGED BY C. Prete	Garden City, New York, City		
DRILLING CONTRACTOR/DRILLER Aquifer Drilling and Testing, INC. / J. Kamenciek		GEOGRAPHIC AREA South of Cendant Building		
DRILL BIT DIAMETER/TYPE 2" / Drive Sampler	BOREHOLE DIAMETER 2-inches	DRILLING EQUIPMENT/METHOD 6620 DT / Geoprobe	SAMPLING METHOD 2" Macro-Core	START-FINISH DATE 6/2/11-6/2/11
LAND SURFACE ELEVATION Not Measured	DEPTH TO WATER Not Measured	BACKFILL Drill Cuttings		

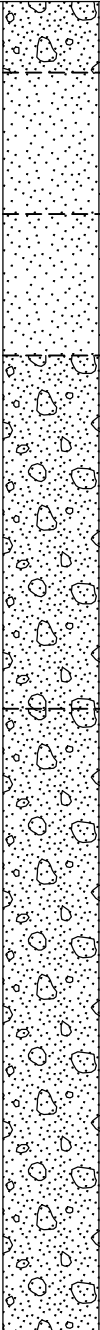Depth, meters	Graphic Log	Visual Description	Blow Counts per 6"	PID Values (ppm)	REMARKS
		Dark brown, fine to coarse SAND, some gravel; dry		G	2.4
		Dark brown, fine to coarse SAND, some Silt, trace Gravel, trace organic roots; dry			1.7
		Tan, medium to coarse SAND, some Silt, trace Gravel; dry			4.4
5		Light brown, fine to coarse SAND, some Gravel, trace Cobble; moist			
					4.1
10		Tan, medium to coarse SAND, some Gravel; mois -wet at the end of the boring.			
15					
					1.7
					End of boring

BORING/METER 1924.000Y EQ1 GSB.GPJ ROUX.GDT 7/26/11



ROUX ASSOCIATES, INC.
Environmental Consulting
& Management

209 Shafter Street
Islandia, NY 11749
Telephone: (631) 232-2600
Fax: (631) 232-9898

Page 1 of 1

SOIL BORING LOG

WELL NO. GSB-44	NORTHING Not Measured	EASTING Not Measured
PROJECT NO./NAME 1924.0001Y / Former Avis Headquarters	LOCATION 900 Old Country Road Garden City, New York	
APPROVED BY W. Monterosso	LOGGED BY S. Singh	
DRILLING CONTRACTOR/DRILLER Aquifer Drilling and Testing, Inc. / G. Rivera	GEOGRAPHIC AREA Southwest of Manufacturing Building	
DRILL BIT DIAMETER/TYPE 2-inch / Drive Sampler	BOREHOLE DIAMETER 2-inch	DRILLING EQUIPMENT/METHOD 6620 / Geoprobe
LAND SURFACE ELEVATION 84.00(FT.)	DEPTH TO WATER Not Measured	SAMPLING METHOD 2" Macro-Core
	BACKFILL Cuttings	START-FINISH DATE 1/31/11-1/31/11

Depth, feet	Graphic Log	Visual Description	Blow Counts per 6"	PID Values (ppm)	REMARKS
		ASPHALT.		0	Soil sample GSB-44/0-2 collected for TCL+30/TAL and TPH.
		Dark brown, fine to coarse SAND, some Gravel; moist.		0.2	Soil sample GSB-44/2-4 collected for TCL+30/TAL and TPH.
				0.5	
5		Light brown, fine to coarse SAND, some Gravel; moist.			
				0	
		Brown, fine to coarse SAND, some Gravel; moist.			
				0	Soil sample GSB-44/8-10 collected for TCL+30/TAL and TPH.
10				0	
				0	
				0	
				0.2	
15		Brown, fine to coarse SAND, little Gravel; moist to wet at bottom.			
				0	
				0	
				0	Soil sample GSB-44/18-20 collected for TCL+30/TAL and TPH.
20					Bottom of boring at 20 feet bls.

BORING/FEET 1924.0001- EQO FMR AVIS.GPJ ROUX.GDT 4/21/11



ROUX ASSOCIATES, INC.
Environmental Consulting
& Management

Telephone:
Fax:


Page 1 of 1

SOIL BORING LOG

WELL NO. GSB-45	NORTHING Not Measured	EASTING Not Measured
PROJECT NO./NAME 1924.000Y / Former Avis Headquarters	LOCATION 900 Old Country Road	
APPROVED BY	LOGGED BY C. Prete	Garden City, New York, City
DRILLING CONTRACTOR/DRILLER Aquifer Drilling and Testing, INC. / J. Kamenciek	GEOGRAPHIC AREA South of Thomasville Funiture	
DRILL BIT DIAMETER/TYPE 2" / Drive Sampler	BOREHOLE DIAMETER 2-inches	DRILLING EQUIPMENT/METHOD 6620 DT / Geoprobe
LAND SURFACE ELEVATION Not Measured	DEPTH TO WATER Not Measured	SAMPLING METHOD 2" Macro-Core
	BACKFILL Drill Cuttings	START-FINISH DATE 6/2/11-6/2/11

Depth, meters	Graphic Log	Visual Description	Blow Counts per 6"	PID Values (ppm)	REMARKS
		Dark Brown to Brown, fine to medium SAND, some Gravel, trace Cobble; dry		1.0	Shallow subsurface soil sample GSB-45/0-2" collected for TCL+30/TAL and TPH after asphalt surface was removed.
				2.1	Soil sample GSB-45/1'-3' collected for TCL+30/TAL and TPH.
		Light brown, fine to coarse SAND, some Gravel and Cobble; dry		5.0	Soil sample GSB-45/3'-5' collected for TCL+30/TAL and TPH.
5		Brown, fine to coarse SAND, some Gravel, trace Cobble; dry			
				3.1	Soil sample GSB-45/8'-10' collected for TCL+30/TAL and TPH.
10		Tan to orange, fine to coarse SAND; moist-wet at the end of the boring.			
				3.6	Soil sample GSB-45/17'-19' collected for TCL+30/TAL and TPH.
15					End of boring

BORINGMETER 1924.000Y EQ1 GSB.GPJ ROUX.GDT 7/26/11

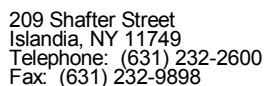

Page 1 of 1

WELL NO. LP-01	NORTHING Not Measured	EASTING Not Measured		
PROJECT NO./NAME 1924.0001Y / Former Avis Headquarters		LOCATION 900 Old Country Road		
APPROVED BY W. Monterosso	LOGGED BY S. Singh	Garden City, New York		
DRILLING CONTRACTOR/DRILLER Aquifer Drilling and Testing, Inc. / J. Kamenciek		GEOGRAPHIC AREA West of Candant Building		
DRILL BIT DIAMETER/TYPE 2-inch / Drive Sampler	BOREHOLE DIAMETER 2-inch	DRILLING EQUIPMENT/METHOD 6620 / Geoprobe	SAMPLING METHOD 2" Macro-Core	START-FINISH DATE 11/15/10-11/15/10
LAND SURFACE ELEVATION 84.00(FT.)	DEPTH TO WATER Not Measured	BACKFILL Cuttings		

Depth, feet	Graphic Log	Visual Description	Blow Counts per 6"	PID V a l u e s (ppm)	REMARKS
		ASPHALT.			
		Brown, fine to coarse SAND, some Gravel; moist.			
		No Recovery.			Encountered void from 2 feet to 10 feet bls.
5					
10		Light brown, fine to coarse SAND, some Gravel; moist.		0	Soil sample LP-01/10-12 collected for TCL+30/TAL and TPH.
		Light brown, fine to coarse SAND; moist.		0	
15		Light brown, fine to coarse SAND, some Gravel; moist.		0	Soil sample LP-01/14-16 collected for TCL+30/TAL and TPH.
				0	
				0	
20					Bottom of boring at 20 feet bls.

BORING/FEET 1924.0001- EQO FMR AVIS.GPJ ROUX.GDT 4/21/11



ROUX ASSOCIATES, INC.
Environmental Consulting
& Management

209 Shafter Street
Islandia, NY 11749
Telephone: (631) 232-2600
Fax: (631) 232-9898


Page 1 of 1

SOIL BORING LOG

WELL NO. LP-02	NORTHING Not Measured	EASTING Not Measured
PROJECT NO./NAME 1924.0001Y / Former Avis Headquarters	LOCATION 900 Old Country Road Garden City, New York	
APPROVED BY W. Monterosso	LOGGED BY C. Roth	
DRILLING CONTRACTOR/DRILLER Aquifer Drilling and Testing, Inc. / J. Meyers	GEOGRAPHIC AREA West of Cendant Building	
DRILL BIT DIAMETER/TYPE 2-inch / Drive Sampler	BOREHOLE DIAMETER 2-inch	DRILLING EQUIPMENT/METHOD 6620 / Geoprobe
LAND SURFACE ELEVATION 84.00(FT.)	DEPTH TO WATER Not Measured	SAMPLING METHOD 2" Macro-Core
	BACKFILL Cuttings	START-FINISH DATE 11/15/10-11/15/10

Depth, feet	Graphic Log	Visual Description	Blow Counts per 6"	PID Values (ppm)	REMARKS
		ASPHALT and Concrete.			
		No Recovery			Encountered void from 2 feet to 10 feet bls.
5					
10					
		Brown to tan, fine to coarse SAND, some Gravel; moist.		0	Soil sample LP-02/10-12 collected for TCL+30/TAL and TPH.
		Brown, fine to coarse SAND, some Gravel; moist.		0	
		Tan, fine to coarse SAND, little Gravel; moist.		0	Soil sample LP-02/14-16 collected for TCL+30/TAL and TPH.
15				0	
					Bottom of boring at 18 feet bls.

BORING/FEET 1924.0001- EQO FMR AVIS.GPJ ROUX.GDT 4/21/11

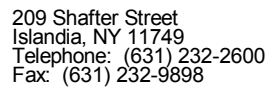

Page 1 of 1

Depth, feet	Graphic Log	Visual Description	Blow Counts per 6"	PID Values (ppm)	REMARKS
		ASPHALT.			
		Dark brown, fine to coarse SAND, some Gravel; moist.			
5		No Recovery.			Encountered void from 2 feet to 10 feet bls.
10					
		Light brown, fine to coarse SAND, some Gravel; moist.		0	Soil sample LP-03/10-12 collected for TCL+30/TAL and TPH.
15				0	
				0	Soil sample LP-03/14-16 collected for TCL+30/TAL and TPH.
20				0	Bottom of boring at 20 feet bls.

BORING/FEET 1924.0001- EQO FMR AVIS.GPJ ROUX.GDT 4/21/11



ROUX ASSOCIATES, INC.
Environmental Consulting
& Management

209 Shafter Street
Islandia, NY 11749
Telephone: (631) 232-2600
Fax: (631) 232-9898

Page 1 of 1

SOIL BORING LOG

WELL NO. LP-04	NORTHING Not Measured	EASTING Not Measured
PROJECT NO./NAME 1924.0001Y / Former Avis Headquarters	LOCATION 900 Old Country Road Garden City, New York	
APPROVED BY W. Monterosso	LOGGED BY C. Roth	
DRILLING CONTRACTOR/DRILLER Aquifer Drilling and Testing, Inc. / J. Meyers	GEOGRAPHIC AREA West of Cendant Building	
DRILL BIT DIAMETER/TYPE 2-inch / Drive Sampler	BOREHOLE DIAMETER 2-inch	DRILLING EQUIPMENT/METHOD 6620 / Geoprobe
LAND SURFACE ELEVATION 84.00(FT.)	DEPTH TO WATER Not Measured	SAMPLING METHOD 2" Macro-Core
	BACKFILL Cuttings	START-FINISH DATE 11/15/10-11/15/10

Depth, feet	Graphic Log	Visual Description	Blow Counts per 6"	PID Values (ppm)	REMARKS
		ASPHALT and Concrete.			
5		No Recovery			Encountered void from 2 feet to 10 feet bls.
10					
		Brown, fine to coarse SAND, some Gravel; moist.		0	
		Tan, fine to coarse SAND, some Gravel; moist.		0	
15				0	Soil sample LP-04/14-16 collected for TCL+30/TAL and TPH.
				0	
				0	
20					Bottom of boring at 20 feet bls.

BORING/FEET 1924.0001- EQO FMR AVIS.GPJ ROUX.GDT 4/21/11



ROUX ASSOCIATES, INC.
Environmental Consulting
& Management

209 Shafter Street
Islandia, NY 11749
Telephone: (631) 232-2600
Fax: (631) 232-9898


Page 1 of 1

SOIL BORING LOG

WELL NO. LP-04 (2)	NORTHING Not Measured	EASTING Not Measured
PROJECT NO./NAME 1924.0001Y / Former Avis Headquarters	LOCATION 900 Old Country Road Garden City, New York	
APPROVED BY W. Monterosso	LOGGED BY CR/EL	
DRILLING CONTRACTOR/DRILLER Aquifer Drilling and Testing, Inc. / C. Migliori	GEOGRAPHIC AREA West of Cendant Building	
DRILL BIT DIAMETER/TYPE 2-inch / Drive Sampler	BOREHOLE DIAMETER 2-inch	DRILLING EQUIPMENT/METHOD 6620 / Geoprobe
LAND SURFACE ELEVATION 84.00(FT.)	DEPTH TO WATER Not Measured	SAMPLING METHOD 2" Macro-Core
	BACKFILL Cuttings	START-FINISH DATE 2/3/11-2/3/11

Depth, feet	Graphic Log	Visual Description	Blow Counts per 6"	PID Values (ppm)	REMARKS
		ASPHALT and Concrete.			Encountered void from approximately 6-inches to 10 feet bls.
		No Recovery.			
5					
10					
		Brown, fine to coarse SAND and Gravel; moist.		0	Soil sample LP-04/10-11 collected for TCL+30/TAL and TPH.
		Tan, fine to coarse SAND and Gravel; moist.		0	
				0	Soil sample LP-04/14-16 collected for TCL+30/TAL and TPH.
15					
					Bottom of boring at 16 feet bls.

BORING/FEET 1924.0001- EQO FMR AVIS.GPJ ROUX.GDT 4/21/11

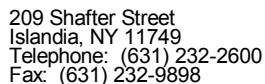

Page 1 of 1

Depth, feet	Graphic Log	Visual Description	Blow Counts per 6"	PID Values (ppm)	REMARKS
		ASPHALT.			
		Dark brown, fine to coarse SAND, some Gravel; moist.			
		No Recovery.			Encountered void from 2 feet to 10 feet bls.
5					
10					
		Brown, fine to coarse SAND, some Gravel; moist.		0	Soil sample LP-05/10-12 collected for TCL+30/TAL and TPH.
				0	
		Light brown, fine to coarse SAND, some Gravel; moist.		0	Soil sample LP-05/14-16 collected for TCL+30/TAL and TPH.
15				0	
				0	
				0	
20					Bottom of boring at 20 feet bls.

3BORING/FEET 1924.0001- EQO FMR AVIS.GPJ ROUX.GDT 4/21/11



209 Shafter Street
Islandia, NY 11749
Telephone: (631) 232-2600
Fax: (631) 232-9898

SOIL BORING LOG

WELL NO. LP-06	NORTHING Not Measured	EASTING Not Measured		
PROJECT NO./NAME 1924.0001Y / Former Avis Headquarters		LOCATION 900 Old Country Road		
APPROVED BY W. Monterosso	LOGGED BY C. Roth	Garden City, New York		
DRILLING CONTRACTOR/DRILLER Aquifer Drilling and Testing, Inc. / J. Meyers		GEOGRAPHIC AREA West of Cendant Building		
DRILL BIT DIAMETER/TYPE 2-inch / Drive Sampler	BOREHOLE DIAMETER 2-inch	DRILLING EQUIPMENT/METHOD 6620 / Geoprobe	SAMPLING METHOD 2" Macro-Core	START-FINISH DATE 11/15/10-11/15/10
LAND SURFACE ELEVATION 84.00(FT.)	DEPTH TO WATER Not Measured	BACKFILL Cuttings		

Depth, feet	Graphic Log	Visual Description	Blow Counts per 6"	PID Values (ppm)	REMARKS
		ASPHALT			
		Dark brown, fine to coarse SAND, some Gravel; moist.			
		No Recovery			Encountered void from 2 feet to 10 feet bls.
5					
10					
		Brown, fine to coarse SAND, some Gravel; moist.		0	
				0	Soil sample LP-06/12-14 collected for TCL+30/TAL and TPH.
				0	Soil sample LP-06/14-16 collected for TCL+30/TAL and TPH.
15				0	
				0	
20				0	Bottom of boring at 20 feet bls.

BORING/FEET 1924.0001- EQO FMR AVIS.GPJ ROUX.GDT 4/21/11



ROUX ASSOCIATES, INC.
Environmental Consulting
& Management

209 Shafter Street
Islandia, NY 11749
Telephone: (631) 232-2600
Fax: (631) 232-9898

Page 1 of 1

SOIL BORING LOG

WELL NO. LP-07	NORTHING Not Measured	EASTING Not Measured
PROJECT NO./NAME 1924.0001Y / Former Avis Headquarters	LOCATION 900 Old Country Road Garden City, New York	
APPROVED BY W. Monterosso	LOGGED BY S. Singh	
DRILLING CONTRACTOR/DRILLER Aquifer Drilling and Testing, Inc. / J. Kamenciek	GEOGRAPHIC AREA West of Cendant Building	
DRILL BIT DIAMETER/TYPE 2-inch / Drive Sampler	BOREHOLE DIAMETER 2-inch	DRILLING EQUIPMENT/METHOD 6620 / Geoprobe
LAND SURFACE ELEVATION 84.00(FT.)	DEPTH TO WATER Not Measured	SAMPLING METHOD 2" Macro-Core
	BACKFILL Cuttings	START-FINISH DATE 11/15/10-11/15/10

Depth, feet	Graphic Log	Visual Description	Blow Counts per 6"	PID Values (ppm)	REMARKS
		ASPHALT.			
		Brown, fine to coarse SAND, some Gravel; moist.			
		No Recovery.			Encountered void from 1 feet to 10 feet bls.
5					
10					
		Light brown, fine to coarse SAND, some Gravel; moist.			
				0	Soil sample LP-07/10-12 collected for TCL+30/TAL and TPH.
				0	
				0	Soil sample LP-07/14-16 collected for TCL+30/TAL and TPH.
15				0	
				0	
				0	
20					Bottom of boring at 20 feet bls.

BORING/FEET 1924.0001- EQO FMR AVIS.GPJ ROUX.GDT 4/21/11

SOIL BORING LOG

WELL NO. LP-08	NORTHING Not Measured	EASTING Not Measured		
PROJECT NO./NAME 1924.0001Y / Former Avis Headquarters		LOCATION 900 Old Country Road		
APPROVED BY W. Monterosso	LOGGED BY S. Singh	Garden City, New York		
DRILLING CONTRACTOR/DRILLER Aquifer Drilling and Testing, Inc. / J. Kamenciek		GEOGRAPHIC AREA West of Candant Building		
DRILL BIT DIAMETER/TYPE 2-inch / Drive Sampler	BOREHOLE DIAMETER 2-inch	DRILLING EQUIPMENT/METHOD 6620 / Geoprobe	SAMPLING METHOD 2" Macro-Core	START-FINISH DATE 11/15/10-11/15/10
LAND SURFACE ELEVATION 84.00(FT.)	DEPTH TO WATER Not Measured	BACKFILL Cuttings		

Depth, feet	Graphic Log	Visual Description	Blow Counts per 6"	PID V a l u e s (ppm)	REMARKS
		ASPHALT.		0	
		Dark brown, fine to coarse SAND, some Gravel; moist.			
		No Recovery.			Encountered void from 1 foot to 10 feet bls.
5					
10					
		Light brown, fine to coarse SAND, some Gravel; moist.		0	Soil sample LP-08/10-12 collected for TCL+30/TAL and TPH.
				0	
				0	Soil sample LP-08/14-16 collected for TCL+30/TAL and TPH.
				0	
				0	
20					Bottom of boring at 20 feet bls.

BORING/FEET 1924.0001- EQO FMR AVIS.GPJ ROUX.GDT 4/21/11



ROUX ASSOCIATES, INC.
Environmental Consulting
& Management

209 Shafter Street
Islandia, NY 11749
Telephone: (631) 232-2600
Fax: (631) 232-9898

Page 1 of 1

SOIL BORING LOG

WELL NO. LP-09	NORTHING Not Measured	EASTING Not Measured
PROJECT NO./NAME 1924.0001Y / Former Avis Headquarters	LOCATION 900 Old Country Road Garden City, New York	
APPROVED BY W. Monterosso	LOGGED BY C. Roth	
DRILLING CONTRACTOR/DRILLER Aquifer Drilling and Testing, Inc. / J. Meyers	GEOGRAPHIC AREA South of Cendant Building	
DRILL BIT DIAMETER/TYPE 2-inch / Drive Sampler	BOREHOLE DIAMETER 2-inch	DRILLING EQUIPMENT/METHOD 6620 / Geoprobe
LAND SURFACE ELEVATION 84.00(FT.)	DEPTH TO WATER Not Measured	SAMPLING METHOD 2" Macro-Core
	BACKFILL Cuttings	START-FINISH DATE 11/15/10-11/15/10

Depth, feet	Graphic Log	Visual Description	Blow Counts per 6"	PID Values (ppm)	REMARKS
		ASPHALT			
		Brown, fine to coarse SAND, some Gravel; moist.			
		No Recovery			Encountered void from 1 feet to 10 feet bls.
5					
10					
		Brown, fine to coarse SAND, some Gravel; moist.		0	Soil sample LP-09/10-12 collected for TCL+30/TAL and TPH.
				0	
				0	
15				0	Soil sample LP-09/14-16 collected for TCL+30/TAL and TPH.
				0	
				0	
20					Bottom of boring at 20 feet bls.

BORING/FEET 1924.0001- EQO FMR AVIS.GPJ ROUX.GDT 4/21/11



ROUX ASSOCIATES, INC.
Environmental Consulting
& Management

209 Shafter Street
Islandia, NY 11749
Telephone: (631) 232-2600
Fax: (631) 232-9898

Page 1 of 1

SOIL BORING LOG

WELL NO. LP-10	NORTHING Not Measured	EASTING Not Measured
PROJECT NO./NAME 1924.0001Y / Former Avis Headquarters	LOCATION 900 Old Country Road Garden City, New York	
APPROVED BY W. Monterosso	LOGGED BY S. Singh	
DRILLING CONTRACTOR/DRILLER Aquifer Drilling and Testing, Inc. / J. Kamenciek	GEOGRAPHIC AREA South of Cendant Building	
DRILL BIT DIAMETER/TYPE 2-inch / Drive Sampler	BOREHOLE DIAMETER 2-inch	DRILLING EQUIPMENT/METHOD 6620 / Geoprobe
LAND SURFACE ELEVATION 84.00(FT.)	DEPTH TO WATER Not Measured	SAMPLING METHOD 2" Macro-Core
	BACKFILL Cuttings	START-FINISH DATE 11/15/10-11/15/10

Depth, feet	Graphic Log	Visual Description	Blow Counts per 6"	PID Values (ppm)	REMARKS
		ASPHALT.		0	
		Dark brown, fine to coarse SAND, some Gravel; moist.			
		No Recovery.			Encountered void from 1 foot to 10 feet bls.
5					
10					
		Light brown, fine to coarse SAND, some Gravel; moist.		0	Soil sample LP-10/10-12 collected for TCL+30/TAL and TPH.
				0	
				0	Soil sample LP-10/14-16 collected for TCL+30/TAL and TPH.
15				0	
				0	
				0	
20					Bottom of boring at 20 feet bls.

BORING/FEET 1924.0001- EQO FMR AVIS.GPJ ROUX.GDT 4/21/11



ROUX ASSOCIATES, INC.
Environmental Consulting
& Management

209 Shafter Street
Islandia, NY 11749
Telephone: (631) 232-2600
Fax: (631) 232-9898

Page 1 of 1

SOIL BORING LOG

WELL NO. LP-11	NORTHING Not Measured	EASTING Not Measured
PROJECT NO./NAME 1924.0001Y / Former Avis Headquarters	LOCATION 900 Old Country Road Garden City, New York	
APPROVED BY W. Monterosso	LOGGED BY C. Roth	
DRILLING CONTRACTOR/DRILLER Aquifer Drilling and Testing, Inc. / J. Meyers	GEOGRAPHIC AREA South of Cendant Building	
DRILL BIT DIAMETER/TYPE 2-inch / Drive Sampler	BOREHOLE DIAMETER 2-inch	DRILLING EQUIPMENT/METHOD 6620 / Geoprobe
LAND SURFACE ELEVATION 84.00(FT.)	DEPTH TO WATER Not Measured	SAMPLING METHOD 2" Macro-Core
		START-FINISH DATE 11/15/10-11/15/10
		BACKFILL Cuttings

Depth, feet	Graphic Log	Visual Description	Blow Counts per 6"	PID Values (ppm)	REMARKS
		ASPHALT			
		No Recovery			Encountered void from 0.5 feet to 13 feet bls.
5					
10					
15					
		Light tan, fine to medium SAND, little Gravel; moist.		0	Soil sample LP-11/15-17 collected for TCL+30/TAL and TPH.
				0	
				0	Soil sample LP-11/19-21 collected for TCL+30/TAL and TPH.
20					Bottom of boring at 21 feet bls.

BORING/FEET 1924.0001- EQO FMR AVIS.GPJ ROUX.GDT 4/21/11



ROUX ASSOCIATES, INC.
Environmental Consulting
& Management

209 Shafter Street
Islandia, NY 11749
Telephone: (631) 232-2600
Fax: (631) 232-9898

Page 1 of 1

SOIL BORING LOG

WELL NO. LP-12	NORTHING Not Measured	EASTING Not Measured
PROJECT NO./NAME 1924.0001Y / Former Avis Headquarters	LOCATION 900 Old Country Road Garden City, New York	
APPROVED BY W. Monterosso	LOGGED BY S. Singh	
DRILLING CONTRACTOR/DRILLER Aquifer Drilling and Testing, Inc. / J. Kamenciek	GEOGRAPHIC AREA South of Cendant Building	
DRILL BIT DIAMETER/TYPE 2-inch / Drive Sampler	BOREHOLE DIAMETER 2-inch	DRILLING EQUIPMENT/METHOD 6620 / Geoprobe
LAND SURFACE ELEVATION 84.00(FT.)	DEPTH TO WATER Not Measured	SAMPLING METHOD 2" Macro-Core
	BACKFILL Cuttings	START-FINISH DATE 11/15/10-11/15/10

Depth, feet	Graphic Log	Visual Description	Blow Counts per 6"	PID Values (ppm)	REMARKS
		ASPHALT.		0	
		Dark brown, fine to coarse SAND, some Gravel; moist.			
		No Recovery.			Encountered void from 1 foot to 11 feet bls.
5					
10					
		Light brown, fine to coarse SAND, some Gravel; moist.		0	Soil sample LP-12/11-13 collected for TCL+30/TAL and TPH.
				0	
15				0	
				0	Soil sample LP-12/17-19 collected for TCL+30/TAL and TPH.
				0	
20				0	Bottom of boring at 20 feet bls.

BORING/FEET 1924.0001- EQO FMR AVIS.GPJ ROUX.GDT 4/21/11



ROUX ASSOCIATES, INC.
Environmental Consulting
& Management

209 Shafter Street
Islandia, NY 11749
Telephone: (631) 232-2600
Fax: (631) 232-9898

Page 1 of 1

SOIL BORING LOG

WELL NO. LP-13	NORTHING Not Measured	EASTING Not Measured
PROJECT NO./NAME 1924.0001Y / Former Avis Headquarters	LOCATION 900 Old Country Road Garden City, New York	
APPROVED BY W. Monterosso	LOGGED BY C. Roth	
DRILLING CONTRACTOR/DRILLER Aquifer Drilling and Testing, Inc. / J. Meyers	GEOGRAPHIC AREA South of Cendant Building	
DRILL BIT DIAMETER/TYPE 2-inch / Drive Sampler	BOREHOLE DIAMETER 2-inch	DRILLING EQUIPMENT/METHOD 6620 / Geoprobe
LAND SURFACE ELEVATION 84.00(FT.)	DEPTH TO WATER Not Measured	SAMPLING METHOD 2" Macro-Core
	BACKFILL Cuttings	START-FINISH DATE 11/15/10-11/15/10

Depth, feet	Graphic Log	Visual Description	Blow Counts per 6"	PID Values (ppm)	REMARKS
		ASPHALT and Concrete.			
5		No Recovery			Encountered void from 2 feet to 10 feet bls.
10					
15		Light tan, fine to medium SAND, little Gravel; moist.		0	Soil sample LP-13/10-12 collected for TCL+30/TAL and TPH.
				0	
				0	
				0	
				0	Soil sample LP-13/15-17 collected for TCL+30/TAL and TPH.
				0	
20					Bottom of boring at 20 feet bls.

BORING/FEET 1924.0001- EQO FMR AVIS.GPJ ROUX.GDT 4/21/11



ROUX ASSOCIATES, INC.
Environmental Consulting
& Management

209 Shafter Street
Islandia, NY 11749
Telephone: (631) 232-2600
Fax: (631) 232-9898

Page 1 of 1

SOIL BORING LOG

WELL NO. LP-14	NORTHING Not Measured	EASTING Not Measured
PROJECT NO./NAME 1924.0001Y / Former Avis Headquarters	LOCATION 900 Old Country Road Garden City, New York	
APPROVED BY W. Monterosso	LOGGED BY S. Singh	South of Cendant Building
DRILLING CONTRACTOR/DRILLER Aquifer Drilling and Testing, Inc. / J. Kamenciek	GEOGRAPHIC AREA South of Cendant Building	
DRILL BIT DIAMETER/TYPE 2-inch / Drive Sampler	BOREHOLE DIAMETER 2-inch	DRILLING EQUIPMENT/METHOD 6620 / Geoprobe
LAND SURFACE ELEVATION 84.00(FT.)	DEPTH TO WATER Not Measured	SAMPLING METHOD 2" Macro-Core
		START-FINISH DATE 11/15/10-11/15/10
		BACKFILL Cuttings

Depth, feet	Graphic Log	Visual Description	Blow Counts per 6"	PID Values (ppm)	REMARKS
		ASPHALT.		0	
		Brown, fine to coarse SAND, some Gravel; moist.			
		No Recovery.			Encountered void from 1 foot to 11 feet bls.
5					
10					
15		Light brown, fine to coarse SAND, some Gravel; moist.		0	Soil sample LP-14/14-16 collected for TCL+30/TAL and TPH.
20				0	Bottom of boring at 20 feet bls.

BORING/FEET 1924.0001- EQO FMR AVIS.GPJ ROUX.GDT 4/21/11



ROUX ASSOCIATES, INC.
Environmental Consulting
& Management

209 Shafter Street
Islandia, NY 11749
Telephone: (631) 232-2600
Fax: (631) 232-9898

Page 1 of 1

SOIL BORING LOG

WELL NO. LP-15	NORTHING Not Measured	EASTING Not Measured
PROJECT NO./NAME 1924.0001Y / Former Avis Headquarters	LOCATION 900 Old Country Road Garden City, New York	
APPROVED BY W. Monterosso	LOGGED BY C. Roth	
DRILLING CONTRACTOR/DRILLER Aquifer Drilling and Testing, Inc. / J. Meyers	GEOGRAPHIC AREA South of Cendant Building	
DRILL BIT DIAMETER/TYPE 2-inch / Drive Sampler	BOREHOLE DIAMETER 2-inch	DRILLING EQUIPMENT/METHOD 6620 / Geoprobe
LAND SURFACE ELEVATION 48.00(FT.)	DEPTH TO WATER Not Measured	SAMPLING METHOD 2" Macro-Core
	BACKFILL Cuttings	START-FINISH DATE 11/16/10-11/16/10

Depth, feet	Graphic Log	Visual Description	Blow Counts per 6"	PID Values (ppm)	REMARKS
		ASPHALT and Concrete.			
		No Recovery.			Encountered void from 2 feet to 10 feet bls.
5					
10					
		Tan and brown, fine to coarse SAND and Gravel; moist.		0	
		Tan, fine to coarse SAND and Gravel; moist.		0	
15		White to tan, fine to medium SAND, little Gravel; moist.		0	Soil sample LP-15/14-16 collected for TCL+30/TAL and TPH.
				0	
				0	
20					Bottom of boring at 20 feet bls.

BORING/FEET 1924.0001- EQO FMR AVIS.GPJ ROUX.GDT 4/21/11



ROUX ASSOCIATES, INC.
Environmental Consulting
& Management

209 Shafter Street
Islandia, NY 11749
Telephone: (631) 232-2600
Fax: (631) 232-9898

Page 1 of 1

SOIL BORING LOG

WELL NO. LP-15 (2)	NORTHING Not Measured	EASTING Not Measured
PROJECT NO./NAME 1924.0001Y / Former Avis Headquarters	LOCATION 900 Old Country Road Garden City, New York	
APPROVED BY W. Monterosso	LOGGED BY CR/EL	
DRILLING CONTRACTOR/DRILLER Aquifer Drilling and Testing, Inc. / C. Migliori	GEOGRAPHIC AREA West of Manufacturing Building	
DRILL BIT DIAMETER/TYPE 2-inch / Drive Sampler	BOREHOLE DIAMETER 2-inch	DRILLING EQUIPMENT/METHOD 6620 / Geoprobe
LAND SURFACE ELEVATION 84.00(FT.)	DEPTH TO WATER Not Measured	SAMPLING METHOD 2" Macro-Core
	BACKFILL Cuttings	START-FINISH DATE 2/3/11-2/3/11

Depth, feet	Graphic Log	Visual Description	Blow Counts per 6"	PID Values (ppm)	REMARKS
		ASPHALT and Debris.			Encountered debris and voids from 0 to 11 feet bls.
5					
10					
		Tan, fine to coarse SAND, little Gravel; moist.		0.2	Soil sample LP-15/12-13 collected for TCL+30/TAL and TPH.
		Tan, fine to coarse SAND and Gravel; moist.		0.32	Soil sample LP-15/14-16 collected for TCL+30/TAL and TPH.
15		Tan, fine to coarse SAND, some Gravel; moist.		0.3	Bottom of boring at 16 feet bls.

BORING/FEET 1924.0001- EQO FMR AVIS.GPJ ROUX.GDT 4/21/11



ROUX ASSOCIATES, INC.
Environmental Consulting
& Management

209 Shafter Street
Islandia, NY 11749
Telephone: (631) 232-2600
Fax: (631) 232-9898

Page 1 of 1

SOIL BORING LOG

WELL NO. LP-16	NORTHING Not Measured	EASTING Not Measured
PROJECT NO./NAME 1924.0001Y / Former Avis Headquarters	LOCATION 900 Old Country Road Garden City, New York	
APPROVED BY W. Monterosso	LOGGED BY S. Singh	
DRILLING CONTRACTOR/DRILLER Aquifer Drilling and Testing, Inc. / J. Kamenciek	GEOGRAPHIC AREA South of Cendant Building	
DRILL BIT DIAMETER/TYPE 2-inch / Drive Sampler	BOREHOLE DIAMETER 2-inch	DRILLING EQUIPMENT/METHOD 6620 / Geoprobe
LAND SURFACE ELEVATION 84.00(FT.)	DEPTH TO WATER Not Measured	SAMPLING METHOD 2" Macro-Core
	BACKFILL Cuttings	START-FINISH DATE 11/16/10-11/16/10

Depth, feet	Graphic Log	Visual Description	Blow Counts per 6"	PID Values (ppm)	REMARKS
		ASPHALT.		0	
		Brown, fine to coarse SAND, some Gravel; moist.			
		No Recovery.			Encountered void from 1 foot to 10 feet bls.
5					
10					
		Light brown, fine to coarse SAND, some Gravel; moist.		0	Soil sample LP-16/10-12 collected for TCL+30/TAL and TPH.
				0	
				0	Soil sample LP-16/14-16 collected for TCL+30/TAL and TPH.
15				0	
				0	
				0	
20					Bottom of boring at 20 feet bls.

BORING/FEET 1924.0001- EQO FMR AVIS.GPJ ROUX.GDT 4/21/11



ROUX ASSOCIATES, INC.
Environmental Consulting
& Management

209 Shafter Street
Islandia, NY 11749
Telephone: (631) 232-2600
Fax: (631) 232-9898

Page 1 of 1

SOIL BORING LOG

WELL NO. LP-17	NORTHING Not Measured	EASTING Not Measured
PROJECT NO./NAME 1924.0001Y / Former Avis Headquarters	LOCATION 900 Old Country Road Garden City, New York	
APPROVED BY W. Monterosso	LOGGED BY C. Roth	
DRILLING CONTRACTOR/DRILLER Aquifer Drilling and Testing, Inc. / J. Meyers	GEOGRAPHIC AREA South of Cendant Building	
DRILL BIT DIAMETER/TYPE 2-inch / Drive Sampler	BOREHOLE DIAMETER 2-inch	DRILLING EQUIPMENT/METHOD 6620 / Geoprobe
LAND SURFACE ELEVATION 84.00(FT.)	DEPTH TO WATER Not Measured	SAMPLING METHOD 2" Macro-Core
	BACKFILL Cuttings	START-FINISH DATE 11/16/10-11/16/10

Depth, feet	Graphic Log	Visual Description	Blow Counts per 6"	PID Values (ppm)	REMARKS
		ASPHALT and Brown, fine to coarse SAND; moist.			
5		No Recovery.			Encountered void from 2 feet to 10 feet bls.
10		White, fine to medium SAND, little Gravel; moist.		0	Soil sample LP-17/10-12 collected for TCL+30/TAL and TPH.
15				0	Soil sample LP-17/14-16 collected for TCL+30/TAL and TPH.
20				0	Bottom of boring at 20 feet bls.

BORING/FEET 1924.0001- EQO FMR AVIS.GPJ ROUX.GDT 4/21/11



ROUX ASSOCIATES, INC.
Environmental Consulting
& Management

209 Shafter Street
Islandia, NY 11749
Telephone: (631) 232-2600
Fax: (631) 232-9898

Page 1 of 1

SOIL BORING LOG

WELL NO. LP-18	NORTHING Not Measured	EASTING Not Measured
PROJECT NO./NAME 1924.0001Y / Former Avis Headquarters	LOCATION 900 Old Country Road Garden City, New York	
APPROVED BY W. Monterosso	LOGGED BY S. Singh	
DRILLING CONTRACTOR/DRILLER Aquifer Drilling and Testing, Inc. / J. Kamenciek	GEOGRAPHIC AREA South of Cendant Building	
DRILL BIT DIAMETER/TYPE 2-inch / Drive Sampler	BOREHOLE DIAMETER 2-inch	DRILLING EQUIPMENT/METHOD 6620 / Geoprobe
LAND SURFACE ELEVATION 85.00(FT.)	DEPTH TO WATER Not Measured	SAMPLING METHOD 2" Macro-Core
	BACKFILL Cuttings	START-FINISH DATE 11/16/10-11/16/10

Depth, feet	Graphic Log	Visual Description	Blow Counts per 6"	PID Values (ppm)	REMARKS
		ASPHALT.		0	
		Brown, fine to coarse SAND, some Gravel; moist.			
		No Recovery.			Encountered void from 1 foot to 10 feet bls.
5					
10					
		Light brown, fine to coarse SAND, some Gravel; moist.		0	Soil sample LP-18/10-12 collected for TCL+30/TAL and TPH.
				0	
				0	Soil sample LP-18/14-16 collected for TCL+30/TAL and TPH.
15				0	
				0	
				0	
20					Bottom of boring at 20 feet bls.

BORING/FEET 1924.0001- EQO FMR AVIS.GPJ ROUX.GDT 4/21/11



ROUX ASSOCIATES, INC.
Environmental Consulting
& Management

209 Shafter Street
Islandia, NY 11749
Telephone: (631) 232-2600
Fax: (631) 232-9898

Page 1 of 1

SOIL BORING LOG

WELL NO. LP-19	NORTHING Not Measured	EASTING Not Measured
PROJECT NO./NAME 1924.0001Y / Former Avis Headquarters	LOCATION 900 Old Country Road Garden City, New York	
APPROVED BY W. Monterosso	LOGGED BY C. Roth	
DRILLING CONTRACTOR/DRILLER Aquifer Drilling and Testing, Inc. / J. Meyers	GEOGRAPHIC AREA South of Cendant Building	
DRILL BIT DIAMETER/TYPE 2-inch / Drive Sampler	BOREHOLE DIAMETER 2-inch	DRILLING EQUIPMENT/METHOD 6620 / Geoprobe
LAND SURFACE ELEVATION 84.00(FT.)	DEPTH TO WATER Not Measured	SAMPLING METHOD 2" Macro-Core
		START-FINISH DATE 11/16/10-11/16/10
		BACKFILL Cuttings

Depth, feet	Graphic Log	Visual Description	Blow Counts per 6"	PID Values (ppm)	REMARKS
		ASPHALT			
		No Recovery.			Encountered void from 2 feet to 10 feet bls.
5					
10					
		Tan, fine to medium SAND, little Gravel; moist.		0	Soil sample LP-19/10-12 collected for TCL+30/TAL and TPH.
				0	
15				0	Soil sample LP-19/14-16 collected for TCL+30/TAL and TPH.
				0	
					Bottom of boring at 18 feet bls.

BORING/FEET 1924.0001- EQO FMR AVIS.GPJ ROUX.GDT 4/21/11



ROUX ASSOCIATES, INC.
Environmental Consulting
& Management

209 Shafter Street
Islandia, NY 11749
Telephone: (631) 232-2600
Fax: (631) 232-9898

Page 1 of 1

SOIL BORING LOG

WELL NO. LP-20	NORTHING Not Measured	EASTING Not Measured
PROJECT NO./NAME 1924.0001Y / Former Avis Headquarters	LOCATION 900 Old Country Road Garden City, New York	
APPROVED BY W. Monterosso	LOGGED BY S. Singh	
DRILLING CONTRACTOR/DRILLER Aquifer Drilling and Testing, Inc. / J. Kamenciek	GEOGRAPHIC AREA South of Cendant Building	
DRILL BIT DIAMETER/TYPE 2-inch / Drive Sampler	BOREHOLE DIAMETER 2-inch	DRILLING EQUIPMENT/METHOD 6620 / Geoprobe
LAND SURFACE ELEVATION 85.00(FT.)	DEPTH TO WATER Not Measured	SAMPLING METHOD 2" Macro-Core
	BACKFILL Cuttings	START-FINISH DATE 11/16/10-11/16/10

Depth, feet	Graphic Log	Visual Description	Blow Counts per 6"	PID Values (ppm)	REMARKS
		ASPHALT.		0	
		Brown, fine to coarse SAND, some Gravel; moist.			
		No Recovery.			Encountered void from 1 foot to 10 feet bls.
5					
10					
		Light brown, fine to coarse SAND, some Gravel; moist.		0	Soil sample LP-20/10-12 collected for TCL+30/TAL and TPH.
				0	
				0	Soil sample LP-20/14-16 collected for TCL+30/TAL and TPH.
15				0	
				0	
				0	
20					Bottom of boring at 20 feet bls.

BORING/FEET 1924.0001- EQO FMR AVIS.GPJ ROUX.GDT 4/21/11



ROUX ASSOCIATES, INC.
Environmental Consulting
& Management

209 Shafter Street
Islandia, NY 11749
Telephone: (631) 232-2600
Fax: (631) 232-9898

Page 1 of 1

SOIL BORING LOG

WELL NO. LP-21	NORTHING Not Measured	EASTING Not Measured
PROJECT NO./NAME 1924.0001Y / Former Avis Headquarters	LOCATION 900 Old Country Road Garden City, New York	
APPROVED BY W. Monterosso	LOGGED BY S. Singh	
DRILLING CONTRACTOR/DRILLER Aquifer Drilling and Testing, Inc. / J. Kamenciek	GEOGRAPHIC AREA South of Cendant Building	
DRILL BIT DIAMETER/TYPE 2-inch / Drive Sampler	BOREHOLE DIAMETER 2-inch	DRILLING EQUIPMENT/METHOD 6620 / Geoprobe
LAND SURFACE ELEVATION 84.00(FT.)	DEPTH TO WATER Not Measured	SAMPLING METHOD 2" Macro-Core
	BACKFILL Cuttings	START-FINISH DATE 11/16/10-11/16/10

Depth, feet	Graphic Log	Visual Description	Blow Counts per 6"	PID Values (ppm)	REMARKS
		ASPHALT.		0	
		Brown, fine to coarse SAND, some Gravel; moist.			
		No Recovery.			Encountered void from 1 foot to 10 feet bls.
5					
10					
		Brown, fine to coarse SAND, little Gravel; moist.		0	Soil sample LP-21/10-12 collected for TCL+30/TAL and TPH.
				0	
				0	
15				0	Soil sample LP-21/14-16 collected for TCL+30/TAL and TPH.
				0	
				0	
20					Bottom of boring at 20 feet bls.

BORING/FEET 1924.0001- EQO FMR AVIS.GPJ ROUX.GDT 4/21/11



ROUX ASSOCIATES, INC.
Environmental Consulting
& Management

209 Shafter Street
Islandia, NY 11749
Telephone: (631) 232-2600
Fax: (631) 232-9898

Page 1 of 1

SOIL BORING LOG

WELL NO. LP-22	NORTHING Not Measured	EASTING Not Measured
PROJECT NO./NAME 1924.0001Y / Former Avis Headquarters	LOCATION 900 Old Country Road Garden City, New York	
APPROVED BY W. Monterosso	LOGGED BY C. Roth	
DRILLING CONTRACTOR/DRILLER Aquifer Drilling and Testing, Inc. / J. Meyers	GEOGRAPHIC AREA South of Cendant Building	
DRILL BIT DIAMETER/TYPE 2-inch / Drive Sampler	BOREHOLE DIAMETER 2-inch	DRILLING EQUIPMENT/METHOD 6620 / Geoprobe
LAND SURFACE ELEVATION 84.00(FT.)	DEPTH TO WATER Not Measured	SAMPLING METHOD 2" Macro-Core
	BACKFILL Cuttings	START-FINISH DATE 11/16/10-11/16/10

Depth, feet	Graphic Log	Visual Description	Blow Counts per 6"	PID Values (ppm)	REMARKS
		Brown, fine to coarse SAND, some Gravel; moist.			
5		No Recovery.			Encountered void from 2 feet to 10 feet bls.
10					
		Tan, fine to coarse SAND and Gravel; moist.		0	
		Tan, fine to medium SAND; moist.		0	
15				0	Soil sample LP-22/14-16 collected for TCL+30/TAL and TPH.
				0	
				0	
20					Bottom of boring at 20 feet bls.

BORING/FEET 1924.0001- EQO FMR AVIS.GPJ ROUX.GDT 4/21/11



ROUX ASSOCIATES, INC.
Environmental Consulting
& Management

209 Shafter Street
Islandia, NY 11749
Telephone: (631) 232-2600
Fax: (631) 232-9898

Page 1 of 1

SOIL BORING LOG

WELL NO. LP-22 (2)	NORTHING Not Measured	EASTING Not Measured
PROJECT NO./NAME 1924.0001Y / Former Avis Headquarters	LOCATION 900 Old Country Road Garden City, New York	
APPROVED BY W. Monterosso	LOGGED BY C. Roth	
DRILLING CONTRACTOR/DRILLER Aquifer Drilling and Testing, Inc. / G. Rivera	GEOGRAPHIC AREA South of Cendant Building	
DRILL BIT DIAMETER/TYPE 2-inch / Drive Sampler	BOREHOLE DIAMETER 2-inch	DRILLING EQUIPMENT/METHOD 6620 / Geoprobe
LAND SURFACE ELEVATION 84.00(FT.)	DEPTH TO WATER Not Measured	SAMPLING METHOD 2" Macro-Core
	BACKFILL Cuttings	START-FINISH DATE 2/3/11-2/3/11

Depth, feet	Graphic Log	Visual Description	Blow Counts per 6"	PID Values (ppm)	REMARKS
		ASPHALT. No Recovery.		0	Encountered void from zero to 9 feet bls.
5					
10		Tan, fine to coarse SAND, some Gravel; moist.		0	
15		Light brown, fine to coarse SAND, some Gravel; moist to wet at bottom.		0	Soil sample LP-22/12-13 collected for TCL+30/TAL and TPH.
20				0	Soil sample LP-22/14-16 collected for TCL+30/TAL and TPH.
				0	Bottom of boring at 20 feet bls.

BORING/FEET 1924.0001- EQO FMR AVIS.GPJ ROUX.GDT 4/21/11



ROUX ASSOCIATES, INC.
Environmental Consulting
& Management

209 Shafter Street
Islandia, NY 11749
Telephone: (631) 232-2600
Fax: (631) 232-9898

Page 1 of 1

SOIL BORING LOG

WELL NO. LP-23	NORTHING Not Measured	EASTING Not Measured
PROJECT NO./NAME 1924.0001Y / Former Avis Headquarters	LOCATION 900 Old Country Road Garden City, New York	
APPROVED BY W. Monterosso	LOGGED BY C. Roth	
DRILLING CONTRACTOR/DRILLER Aquifer Drilling and Testing, Inc. / J. Meyers	GEOGRAPHIC AREA South of Cendant Building	
DRILL BIT DIAMETER/TYPE 2-inch / Drive Sampler	BOREHOLE DIAMETER 2-inch	DRILLING EQUIPMENT/METHOD 6620 / Geoprobe
LAND SURFACE ELEVATION 84.00(FT.)	DEPTH TO WATER Not Measured	SAMPLING METHOD 2" Macro-Core
		START-FINISH DATE 11/16/10-11/16/10
		BACKFILL Cuttings

Depth, feet	Graphic Log	Visual Description	Blow Counts per 6"	PID Values (ppm)	REMARKS
		Brown, fine to coarse SAND and Gravel; moist.			
5		No Recovery.			Encountered void from 2 feet to 10 feet bls.
10					
		Tan, fine to medium SAND, little Silt; moist.		0	
15				0	
		Tan, fine to medium SAND; moist.		0	Soil sample LP-23/14-16 collected for TCL+30/TAL and TPH.
20				0	Bottom of boring at 20 feet bls.

BORING/FEET 1924.0001- EQO FMR AVIS.GPJ ROUX.GDT 4/21/11



ROUX ASSOCIATES, INC.
Environmental Consulting
& Management

209 Shafter Street
Islandia, NY 11749
Telephone: (631) 232-2600
Fax: (631) 232-9898

Page 1 of 1

SOIL BORING LOG

WELL NO. LP-23 (2)	NORTHING Not Measured	EASTING Not Measured
PROJECT NO./NAME 1924.0001Y / Former Avis Headquarters	LOCATION 900 Old Country Road Garden City, New York	
APPROVED BY W. Monterosso	LOGGED BY C. Roth	South of Cendant Building
DRILLING CONTRACTOR/DRILLER Aquifer Drilling and Testing, Inc. / G. Rivera	GEOGRAPHIC AREA South of Cendant Building	
DRILL BIT DIAMETER/TYPE 2-inch / Drive Sampler	BOREHOLE DIAMETER 2-inch	DRILLING EQUIPMENT/METHOD 6620 / Geoprobe
LAND SURFACE ELEVATION 84.00(FT.)	DEPTH TO WATER Not Measured	SAMPLING METHOD 2" Macro-Core
	BACKFILL Cuttings	START-FINISH DATE 2/3/11-2/3/11

Depth, feet	Graphic Log	Visual Description	Blow Counts per 6"	PID Values (ppm)	REMARKS
		ASPHALT. No Recovery.			Encountered void from zero to 9 feet bls.
5					
10		Tan, fine to coarse SAND, some Gravel, moist.		0	
				0	
		Tan, fine to coarse SAND, trace gravel; moist.		0	Soil sample LP-23/12-13 collected for TCL+30/TAL and TPH.
15		Light brown to tan, fine to coarse SAND, little Gravel; moist to wet at bottom.		0	Soil sample LP-23/14-16 collected for TCL+30/TAL and TPH.
				0	
				0	
20				0	Bottom of boring at 20 feet bls.

BORING/FEET 1924.0001- EQO FMR AVIS.GPJ ROUX.GDT 4/21/11



ROUX ASSOCIATES, INC.
Environmental Consulting
& Management

209 Shafter Street
Islandia, NY 11749
Telephone: (631) 232-2600
Fax: (631) 232-9898

Page 1 of 1

SOIL BORING LOG

WELL NO. LP-24	NORTHING Not Measured	EASTING Not Measured
PROJECT NO./NAME 1924.0001Y / Former Avis Headquarters	LOCATION 900 Old Country Road Garden City, New York	
APPROVED BY W. Monterosso	LOGGED BY C. Roth	
DRILLING CONTRACTOR/DRILLER Aquifer Drilling and Testing, Inc. / J. Meyers	GEOGRAPHIC AREA South of Cendant Building	
DRILL BIT DIAMETER/TYPE 2-inch / Drive Sampler	BOREHOLE DIAMETER 2-inch	DRILLING EQUIPMENT/METHOD 6620 / Geoprobe
LAND SURFACE ELEVATION 84.00(FT.)	DEPTH TO WATER Not Measured	SAMPLING METHOD 2" Macro-Core
	BACKFILL Cuttings	START-FINISH DATE 11/16/10-11/16/10

Depth, feet	Graphic Log	Visual Description	Blow Counts per 6"	PID Values (ppm)	REMARKS
		ASPHALT and brown, medium Sand; moist.			
		No Recovery.			Encountered void from 2 feet to 10 feet bls.
5					
10					
		Brown, fine to coarse SAND and Gravel; moist.		0	
		Brown to tan, fine to medium SAND; moist.		0	
15		Tan, fine to medium SAND; moist.		0	Soil sample LP-24/14-16 collected for TCL+30/TAL and TPH.
				0	
				0	
20					Bottom of boring at 20 feet bls.

BORING/FEET 1924.0001- EQO FMR AVIS.GPJ ROUX.GDT 4/21/11



ROUX ASSOCIATES, INC.
Environmental Consulting
& Management

209 Shafter Street
Islandia, NY 11749
Telephone: (631) 232-2600
Fax: (631) 232-9898

Page 1 of 1

SOIL BORING LOG

WELL NO. LP-25	NORTHING Not Measured	EASTING Not Measured
PROJECT NO./NAME 1924.0001Y / Former Avis Headquarters	LOCATION 900 Old Country Road Garden City, New York	
APPROVED BY W. Monterosso	LOGGED BY S. Singh	
DRILLING CONTRACTOR/DRILLER Aquifer Drilling and Testing, Inc. / J. Kamenciek	GEOGRAPHIC AREA South of Cendant Building	
DRILL BIT DIAMETER/TYPE 2-inch / Drive Sampler	BOREHOLE DIAMETER 2-inch	DRILLING EQUIPMENT/METHOD 6620 / Geoprobe
LAND SURFACE ELEVATION 84.00(FT.)	DEPTH TO WATER Not Measured	SAMPLING METHOD 2" Macro-Core
	BACKFILL Cuttings	START-FINISH DATE 11/16/10-11/16/10

Depth, feet	Graphic Log	Visual Description	Blow Counts per 6"	PID Values (ppm)	REMARKS
		ASPHALT. Brown, fine to coarse SAND, some Gravel; moist.		0	
5		No Recovery.			Encountered void from 2 feet to 10 feet bls.
10					
		Brown, fine to coarse SAND, little Gravel; moist.		0	
15					
		Light brown, fine to coarse SAND, little Gravel; moist.		0	Soil sample LP-25/14-16 collected for TCL+30/TAL and TPH.
20					Bottom of boring at 20 feet bls.

BORING/FEET 1924.0001- EQO FMR AVIS.GPJ ROUX.GDT 4/21/11



ROUX ASSOCIATES, INC.
Environmental Consulting
& Management

209 Shafter Street
Islandia, NY 11749
Telephone: (631) 232-2600
Fax: (631) 232-9898

Page 1 of 1

SOIL BORING LOG

WELL NO. LP-26	NORTHING Not Measured	EASTING Not Measured
PROJECT NO./NAME 1924.0001Y / Former Avis Headquarters	LOCATION 900 Old Country Road Garden City, New York	
APPROVED BY W. Monterosso	LOGGED BY S. Singh	
DRILLING CONTRACTOR/DRILLER Aquifer Drilling and Testing, Inc. / J. Kamenciek	GEOGRAPHIC AREA West of Manufacturing Building	
DRILL BIT DIAMETER/TYPE 2-inch / Drive Sampler	BOREHOLE DIAMETER 2-inch	DRILLING EQUIPMENT/METHOD 6620 / Geoprobe
LAND SURFACE ELEVATION 84.00(FT.)	DEPTH TO WATER Not Measured	SAMPLING METHOD 2" Macro-Core
	BACKFILL Cuttings	START-FINISH DATE 11/16/10-11/16/10

Depth, feet	Graphic Log	Visual Description	Blow Counts per 6"	PID Values (ppm)	REMARKS
		ASPHALT.		0	
		Brown, fine to coarse SAND, some Gravel; moist.			
		No Recovery.			Encountered void from 1 foot to 10 feet bls.
5					
10					
		Light brown, fine to coarse SAND, some Gravel; moist.		0	
				0	
				0	
15				0	Soil sample LP-26/14-16 collected for TCL+30/TAL and TPH.
				0	
				0	
20					Bottom of boring at 20 feet bls.

BORING/FEET 1924.0001- EQO FMR AVIS.GPJ ROUX.GDT 4/21/11



ROUX ASSOCIATES, INC.
Environmental Consulting
& Management

209 Shafter Street
Islandia, NY 11749
Telephone: (631) 232-2600
Fax: (631) 232-9898

Page 1 of 1

SOIL BORING LOG

WELL NO. LP-26 (2)	NORTHING Not Measured	EASTING Not Measured
PROJECT NO./NAME 1924.0001Y / Former Avis Headquarters	LOCATION 900 Old Country Road Garden City, New York	
APPROVED BY W. Monterosso	LOGGED BY CR/EL	
DRILLING CONTRACTOR/DRILLER Aquifer Drilling and Testing, Inc. / C. Migliori	GEOGRAPHIC AREA West of Manufacturing Building	
DRILL BIT DIAMETER/TYPE 2-inch / Drive Sampler	BOREHOLE DIAMETER 2-inch	DRILLING EQUIPMENT/METHOD 6620 / Geoprobe
LAND SURFACE ELEVATION 84.00(FT.)	DEPTH TO WATER Not Measured	SAMPLING METHOD 2" Macro-Core
	BACKFILL Cuttings	START-FINISH DATE 2/3/11-2/3/11

Depth, feet	Graphic Log	Visual Description	Blow Counts per 6"	PID Values (ppm)	REMARKS
		ASPHALT and brown, fine to coarse SAND and Gravel; moist.		0.3	PID background reading = 0.3 ppm.
				0.3	
		Brown, fine to coarse SAND and Gravel; moist.		0.3	
				0.3	
5		Tan, fine to coarse SAND and Gravel; moist.		0.3	
				0.3	
				0.3	
10				0.3	
				0.3	
				0.3	Soil sample LP-26/12-13 collected for TCL+30/TAL and TPH.
				0.3	Soil sample LP-26/14-16 collected for TCL+30/TAL and TPH.
15					
					Bottom of boring at 16 bls.

BORING/FEET 1924.0001- EQO FMR AVIS.GPJ ROUX.GDT 4/21/11



ROUX ASSOCIATES, INC.
Environmental Consulting
& Management

209 Shafter Street
Islandia, NY 11749
Telephone: (631) 232-2600
Fax: (631) 232-9898

Page 1 of 1

SOIL BORING LOG

WELL NO. LP-27	NORTHING Not Measured	EASTING Not Measured
PROJECT NO./NAME 1924.0001Y / Former Avis Headquarters	LOCATION 900 Old Country Road Garden City, New York	
APPROVED BY W. Monterosso	LOGGED BY C. Roth	
DRILLING CONTRACTOR/DRILLER Aquifer Drilling and Testing, Inc. / J. Meyers	GEOGRAPHIC AREA West of Manufacturing Building	
DRILL BIT DIAMETER/TYPE 2-inch / Drive Sampler	BOREHOLE DIAMETER 2-inch	DRILLING EQUIPMENT/METHOD 6620 / Geoprobe
LAND SURFACE ELEVATION 84.00(FT.)	DEPTH TO WATER Not Measured	SAMPLING METHOD 2" Macro-Core
	BACKFILL Cuttings	START-FINISH DATE 11/16/10-11/16/10

Depth, feet	Graphic Log	Visual Description	Blow Counts per 6"	PID Values (ppm)	REMARKS
		ASPHALT and brown, fine to coarse Sand; moist.			
5		No Recovery.			Encountered void from 2 feet to 10 feet bls.
10		Brown, fine to coarse SAND, little Gravel; moist.	0		
15		Tan to brown, fine to medium SAND; moist.	0		Soil sample LP-27/14-16 collected for TCL+30/TAL and TPH.
20			0		Bottom of boring at 20 feet bls.

BORING/FEET 1924.0001- EQO FMR AVIS.GPJ ROUX.GDT 4/21/11



ROUX ASSOCIATES, INC.
Environmental Consulting
& Management

209 Shafter Street
Islandia, NY 11749
Telephone: (631) 232-2600
Fax: (631) 232-9898

Page 1 of 1

SOIL BORING LOG

WELL NO. LP-28	NORTHING Not Measured	EASTING Not Measured
PROJECT NO./NAME 1924.0001Y / Former Avis Headquarters	LOCATION 900 Old Country Road Garden City, New York	
APPROVED BY W. Monterosso	LOGGED BY S. Singh	East of Cendant Building
DRILLING CONTRACTOR/DRILLER Aquifer Drilling and Testing, Inc. / J. Kamenciek	GEOGRAPHIC AREA East of Cendant Building	
DRILL BIT DIAMETER/TYPE 2-inch / Drive Sampler	BOREHOLE DIAMETER 2-inch	DRILLING EQUIPMENT/METHOD 6620 / Geoprobe
LAND SURFACE ELEVATION 85.00(FT.)	DEPTH TO WATER Not Measured	SAMPLING METHOD 2" Macro-Core
		START-FINISH DATE 11/16/10-11/16/10
		BACKFILL Cuttings

Depth, feet	Graphic Log	Visual Description	Blow Counts per 6"	PID Values (ppm)	REMARKS
		ASPHALT.		0	
		Brown, fine to coarse SAND, some Gravel; moist.			Encountered void from 1 foot to 10 feet bls.
		No Recovery.			
5					
10					
		Brown, fine to coarse SAND, little Gravel; moist.		0	
				0	
				0	
15				0	Soil sample LP-28/14-16 collected for TCL+30/TAL and TPH.
				0	
				0	
20					Bottom of boring at 20 feet bls.

BORING/FEET 1924.0001- EQO FMR AVIS.GPJ ROUX.GDT 4/21/11



ROUX ASSOCIATES, INC.
Environmental Consulting
& Management

209 Shafter Street
Islandia, NY 11749
Telephone: (631) 232-2600
Fax: (631) 232-9898

Page 1 of 1

SOIL BORING LOG

WELL NO. LP-29	NORTHING Not Measured	EASTING Not Measured
PROJECT NO./NAME 1924.0001Y / Former Avis Headquarters	LOCATION 900 Old Country Road Garden City, New York	
APPROVED BY W. Monterosso	LOGGED BY S. Singh	East of Cendant Building
DRILLING CONTRACTOR/DRILLER Aquifer Drilling and Testing, Inc. / J. Kamenciek	GEOGRAPHIC AREA East of Cendant Building	
DRILL BIT DIAMETER/TYPE 2-inch / Drive Sampler	BOREHOLE DIAMETER 2-inch	DRILLING EQUIPMENT/METHOD 6620 / Geoprobe
LAND SURFACE ELEVATION 84.00(FT.)	DEPTH TO WATER Not Measured	SAMPLING METHOD 2" Macro-Core
		START-FINISH DATE 11/16/10-11/16/10
		BACKFILL Cuttings

Depth, feet	Graphic Log	Visual Description	Blow Counts per 6"	PID Values (ppm)	REMARKS
		ASPHALT.		0	
		Dark brown, fine to coarse SAND, some Gravel; moist.			
		No Recovery.			Encountered void from 1.5 foot to 10 feet bls.
5					
10					
		Light brown, fine to coarse SAND, little Gravel; moist.		0	Soil sample LP-29/10-12 collected for TCL+30/TAL and TPH.
				0	
				0	Soil sample LP-29/14-16 collected for TCL+30/TAL and TPH.
15				0	
				0	
				0	
20					Bottom of boring at 20 feet bls.

BORING/FEET 1924.0001- EQO FMR AVIS.GPJ ROUX.GDT 4/21/11



ROUX ASSOCIATES, INC.
Environmental Consulting
& Management

209 Shafter Street
Islandia, NY 11749
Telephone: (631) 232-2600
Fax: (631) 232-9898

Page 1 of 1

SOIL BORING LOG

WELL NO. LP-29 (2)	NORTHING Not Measured	EASTING Not Measured
PROJECT NO./NAME 1924.0001Y / Former Avis Headquarters	LOCATION 900 Old Country Road Garden City, New York	
APPROVED BY W. Monterosso	LOGGED BY S. Singh	
DRILLING CONTRACTOR/DRILLER Aquifer Drilling and Testing, Inc. / G. Rivera	GEOGRAPHIC AREA East of Cendant Building	
DRILL BIT DIAMETER/TYPE 2-inch / Drive Sampler	BOREHOLE DIAMETER 2-inch	DRILLING EQUIPMENT/METHOD 6620 / Geoprobe
LAND SURFACE ELEVATION 84.00(FT.)	DEPTH TO WATER Not Measured	SAMPLING METHOD 2" Macro-Core
	BACKFILL Cuttings	START-FINISH DATE 2/4/11-2/4/11

Depth, feet	Graphic Log	Visual Description	Blow Counts per 6"	PID Values (ppm)	REMARKS
		ASPHALT. No Recovery.			Encountered void from zero to 10 feet bls.
5					
10					
15					
20					
		Light brown, fine to coarse SAND, some Gravel; moist.		0.0	Soil sample LP-29/10-12 collected for TCL+30/TAL and TPH.
				0.0	
					Soil sample LP-29/14-16 collected for TCL+30/TAL and TPH.
				0.0	
					Bottom of boring at 20 feet bls.

BORING/FEET 1924.0001- EQO FMR AVIS.GPJ ROUX.GDT 4/21/11



ROUX ASSOCIATES, INC.
Environmental Consulting
& Management

209 Shafter Street
Islandia, NY 11749
Telephone: (631) 232-2600
Fax: (631) 232-9898

Page 1 of 1

WELL CONSTRUCTION LOG

WELL NO. MW-17A		NORTHING Not Measured		EASTING Not Measured	
PROJECT NO./NAME 1924.0001Y / Former Avis Headquarters				LOCATION 900 Old Country Road	
APPROVED BY W. Monterosso		LOGGED BY J. Collins		Garden City, New York	
DRILLING CONTRACTOR/DRILLER Aquifer Drilling and Testing, Inc. / S. Miller				GEOGRAPHIC AREA South of Manufacturing Building	
DRILL BIT DIAMETER/TYPE 4.25-inch / Auger		BOREHOLE DIAMETER 8-inch		DRILLING EQUIPMENT/METHOD / HSA	SAMPLING METHOD 2" Split Spoon
CASING MAT./DIA. SCH 40 PVC / 2-inch		SCREEN: TYPE Slotted		MAT. SCH 40 PVC	TOTAL LENGTH 10.0ft
ELEVATION OF: (Feet)		GROUND SURFACE 84.00		TOP OF WELL CASING 44.0 / 34.0	
				DIA. 2-inch SLOT SIZE 20-Slot	
				GRAVEL PACK SIZES Morie #2	

Depth, feet	Graphic Log	Visual Description	Blow Counts per 6"	PID Values (ppm)	REMARKS
0	Stainless Steel 2" J-Plug	ASPHALT			Hand cleared to 5 feet bls.
5	2" Schedule 40 PVC	Brown to light brown, fine to medium SAND, little coarse Sand, Gravel; moist.			
10		Brown, fine to coarse SAND, little fine to coarse Gravel; moist.			
15		Light brown, fine to medium SAND, little coarse Sand, fine to medium Gravel, trace coarse gravel; moist.			
20	Bentonite / Concrete Grout	Light brown, fine to medium SAND, trace coarse sand, fine to medium gravel; moist.			
25		Light brown, fine to medium SAND, little coarse Sand, trace fine gravel; wet.			Soil sample MW-17A/20-22 collected for TCL+30/TAL and TPH.
30					
35					
40	1' Bentonite Pellets #2 Morie Sand				
45	10' of 0.020' slotted screen				
50	Well Cap				Bottom of boring at 50 feet bls.

BORING/FEET 1924.0001-ECO FMR AVIS.GPJ ROUX.GDT 4/21/11



ROUX ASSOCIATES, INC.
Environmental Consulting
& Management

209 Shafter Street
Islandia, NY 11749
Telephone: (631) 232-2600
Fax: (631) 232-9898

Page 1 of 1

WELL CONSTRUCTION LOG

WELL NO. MW-20		NORTHING Not Measured		EASTING Not Measured	
PROJECT NO./NAME 1924.0001Y / Former Avis Headquarters				LOCATION 900 Old Country Road	
APPROVED BY W. Monterosso		LOGGED BY J. Collins		Garden City, New York	
DRILLING CONTRACTOR/DRILLER Aquifer Drilling and Testing, Inc. / C. Migliori				GEOGRAPHIC AREA South of Storage Building	
DRILL BIT DIAMETER/TYPE 4.25-inch / Auger		BOREHOLE DIAMETER 8-inch		DRILLING EQUIPMENT/METHOD / HSA	SAMPLING METHOD 2" Split Spoon
CASING MAT./DIA. SCH 40 PVC / 2-inch		SCREEN: TYPE Slotted		MAT. SCH 40 PVC	TOTAL LENGTH 10.0ft
ELEVATION OF: (Feet)		GROUND SURFACE 84.00		TOP & BOTTOM SCREEN 44.0 / 34.0	
				DIA. 2-inch SLOT SIZE 20-Slot	
				GRAVEL PACK SIZES Morie #2	

Depth, feet	Graphic Log	Visual Description	Blow Counts per 6"	PID Values (ppm)	REMARKS
0	Stainless Steel 2" J-Plug	ASPHALT and Coarse Gravel.			Hand cleared to 5 feet bls.
5	2" Schedule 40 PVC	Dark grey to dark brown, fine to coarse SAND, some fine to coarse Gravel, trace silt; moist.	16	0	
10		Dark brown, fine to coarse SAND and Gravel, little Silt; moist.	23	0	
15		Dark brown to brown, medium to coarse SAND, little fine to medium Gravel, trace silt; moist.	16	0	
20		Brown to light brown, fine to coarse SAND, some fine to coarse Gravel, trace silt; moist.	20	0	
25		Light brown, fine to coarse SAND, some fine to coarse Gravel, trace silt; moist.	15	0	
30		No Recovery, Rock in tip of split spoon.	23	0	
35		Light brown to yellow, fine to medium SAND, little coarse Sand, trace gravel; moist.	11	0	
40		Light brown to yellow/brown, fine to medium SAND, little coarse Sand, trace gravel; wet.	17	0	Soil sample MW-20/18-20 collected for TCL+30/TAL and TPH.
45		Light brown to yellow brown, fine to medium SAND, little coarse Sand, trace fine to medium gravel; wet.	15	0	
50	Well Cap				Bottom of boring at 50 feet bls.

BORING/FEET 1924.0001- EQO FMR AVIS.GPJ ROUX.GDT 4/21/11

1' Bentonite Pellets
 #2 Morie Sand
 10' of 0.020' slotted screen



ROUX ASSOCIATES, INC.
Environmental Consulting
& Management

209 Shafter Street
Islandia, NY 11749
Telephone: (631) 232-2600
Fax: (631) 232-9898

Page 1 of 1

WELL CONSTRUCTION LOG

WELL NO. MW-21	NORTHING Not Measured	EASTING Not Measured
PROJECT NO./NAME 1924.0001Y / Former Avis Headquarters	LOCATION 900 Old Country Road Garden City, New York	
APPROVED BY W. Monterosso	LOGGED BY J. Collins	
DRILLING CONTRACTOR/DRILLER Aquifer Drilling and Testing, Inc. / S. Miller	GEOGRAPHIC AREA South of Cendant Building	
DRILL BIT DIAMETER/TYPE 4.25-inch / Auger	BOREHOLE DIAMETER 8-inch	DRILLING EQUIPMENT/METHOD / HSA
CASING MAT./DIA. SCH 40 PVC / 2-inch	SCREEN: TYPE Slotted	SAMPLING METHOD 2" Split Spoon
ELEVATION OF: (Feet)	GROUND SURFACE 85.00	TOP OF WELL CASING 65.0 / 55.0
		START-FINISH DATE 1/31/11-1/31/11
		GRAVEL PACK SIZES More #2
		TOTAL LENGTH 10.0ft DIA. 2-inch SLOT SIZE 20-Slot

Depth, feet	Graphic Log	Visual Description	Blow Counts per 6"	PID Values (ppm)	REMARKS
	Stainless Steel 2" J-Plug	ASPHALT			Hand cleared to 5 feet bls.
		Dark brown, fine to coarse SAND and Gravel, Concrete, Bricks; moist (fill)		0	
	2" Schedule 40 PVC	Brown, fine to medium SAND, little Gravel; moist.		0	
5		Brown, fine to medium SAND, trace gravel; moist.	10 20 21 28 24 23 26 27	0	5
10	Bentonite / Concrete Grout	Light brown, fine to medium SAND, trace gravel; moist.	9 8 11 10 13 11 10 14	0	10
15		Light brown, fine to coarse SAND, trace gravel; moist to wet at 21 feet bls.	1 5 6 9 11 7 9 10 8 6 9 11 5 10 9 10 11 9 9 9	0	15
20	1' Bentonite Pellets #2 Morie Sand			0	20
				0	Soil sample MW-21/20-22 collected for TCL+30/TAL and TPH.
25	10' of 0.020' slotted screen			0	25
30	Well Cap				Bottom of boring at 30 feet bls.

BORING/FEET 1924.0001-ECO FMR AVIS.GPJ ROUX.GDT 4/21/11

In Situ Injection Technical Information



METALS REMEDIATION COMPOUND (MRC®)

MRC is a controlled release remediation product designed specifically for the treatment of hexavalent chromium (Cr(VI)) in groundwater. MRC removes dissolved hex-chrome via *in situ* immobilization and provides a substrate for the biodegradation of chlorinated solvents.

Background

Within a groundwater aquifer chromium can exist as either the trivalent, Cr(III), or hexavalent, Cr(VI) form. Cr(III) is considered to be essential to mammals for the maintenance of glucose, lipid, and protein metabolism. Conversely, in humans Cr(VI) is known to have an adverse affect on the lungs, liver, and kidneys. Groundwater can become contaminated with metals, including Cr(VI), through a variety of processes including: infiltration of leachate from landfills, land application of sewage sludge, seepage from industrial waste lagoons and spills/leaks from industrial plating and coating operations.

The Subsurface Environment

Within the subsurface environment, dissolved metals are affected by a number of geochemical factors including pH, electrical potential (Eh), complexation, sorption and ion exchange. The ability to manipulate and control these factors can directly influence the physical state, mobility, and presence of metals in groundwater through processes such as precipitation, oxidation/reduction, sorption, and complexation. MRC directly affects biogeochemical processes to remove Cr(VI) from groundwater quickly, effectively and at a relatively low cost.

How it Works

MRC is a controlled release metals remediation product that removes dissolved hexavalent chromium from

groundwater via *in situ* immobilization (precipitation and/or sorption to soil particles). MRC consists of an organosulfur compound esterified to a carbon backbone. This organosulfur ester is embedded in a polylactate matrix, making MRC a thick, viscous liquid. Upon injection into an aquifer, the organosulfur compound, which is the active metals immobilization agent, is slowly released when the ester bonds in MRC are cleaved via hydrolysis by water and microbial enzymatic action. Similar processes also cause MRC to slowly release lactic acid, which acts as an electron donor and carbon source for naturally-occurring bacteria and creates the optimal conditions for metals immobilization by the organosulfur compound.

Immobilization Mechanisms

MRC stimulates chromium immobilization using a two-part mechanism. First, there is significant evidence that the organosulfur compound in MRC is a direct chemical reductant for soluble hexavalent chromium and produces insoluble trivalent chromium. Secondly, MRC can stimulate hexavalent chromium reduction indirectly by providing lactic acid, which is rapidly metabolized by subsurface microbes and creates reduced species, like ferrous iron and sulfide, that are known to chemically reduce hexavalent chromium to the insoluble trivalent state.

Dual-Purpose Functionality

MRC can also be used to treat sites with mixed hexavalent chromium and chlorinated hydrocarbon contamination because it provides the substrates needed to facilitate dissolved hexavalent chromium immobilization and reductive dechlorination. The dual-purpose feature allows MRC to effectively treat sites with co-mingled plumes because it eliminates the need for separate technologies to treat metals and chlorinated compounds. The organic substrate and lactate present in MRC accelerates the *in situ* biodegradation rates of chlorinated hydrocarbons (CHs) via anaerobic reductive dechlorination processes. Indigenous microorganisms ferment the lactate given off by MRC and produce hydrogen. Microorganisms capable of reductive dechlorination use this hydrogen to progressively remove chlorine atoms from chlorinated hydrocarbon contaminants. In general, reductive dechlorination of ethenes occurs by way of sequential dechlorination from perchloroethene (PCE) to trichloroethene (TCE) to dichloroethene (DCE) then to vinyl chloride (VC) and finally to ethene. Reductive dechlorination is one of the primary attenuation mechanisms by which chlorinated solvent groundwater plumes can be stabilized and/or remediated.

MRC offers a safe, simple and effective means of *in situ* Cr(VI) treatment at contaminated groundwater sites.

MRC® PERFORMANCE

IN THE LAB

MRC was tested for the immobilization of hex-chrome in a simulated aquifer experiment. Results of hex-chrome treatment:


Results of Chromium Treatment

Over a 30 day period:

- Chromium was reduced from 15 mg/L to 0.4 mg/liter

After 30 days of operation, flushing was started to assess the stability of the hex-chrome. Three pore volumes of oxygenated water were flushed through the aquifer simulation vessel (ASV) for 30 days and concentrations of dissolved hex-chrome did not rebound or increase.

Figure 1: Chromium Immobilization with Regenes Metals Remediation Compound (MRC)

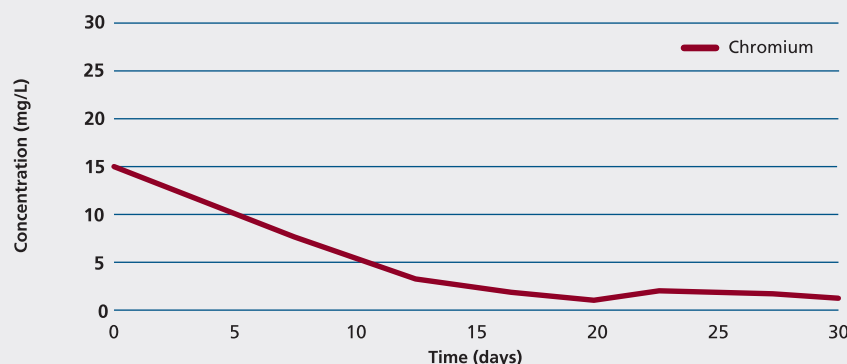


IN THE FIELD

Superfund Site Replaces Pump and Treat (P&T) with MRC

A P&T system was installed at a site in Texas to treat chromium in tight soils. After 13 years of operation, the P&T system was deemed ineffective in treating the remaining chromium and the system was shutdown. MRC was chosen to further reduce concentrations of unfiltered chromium. Figure 2 shows the reduction of unfiltered chromium as a result of MRC influence. Hexavalent and total unfiltered chromium have decreased to close to or beneath target concentrations. The use of MRC resulted in a net savings of \$183,000 during the first year of treatment.

Figure 2: Total Cr (unfiltered)

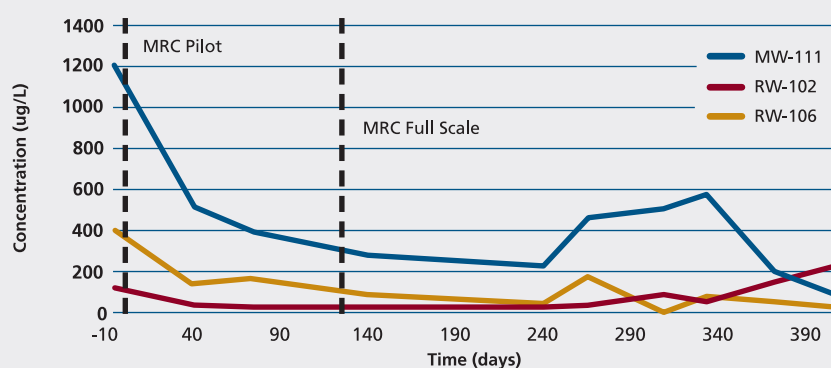

REGENESIS

Advanced Technologies for Groundwater Resources

Metals Remediation Compound (MRC[®])
MATERIALS SAFETY DATA SHEET

Last Revised: August 31, 2007

Section 1 – Material Identification

Supplier:



REGENESIS

1011 Calle Sombra

San Clemente, CA 92673

Phone: 949.366.8000

Fax: 949.366.8090

E-mail: info@regenesiS.com

Chemical Name: Propionic acid, 2-[2-[2-(2-hydroxy-1-oxopropoxy)-1-oxopropoxy]-1,2,3-propoxanetriyl ester

Chemical Family: Organic Chemical

Trade Name: MRC[®], Glycerol Tripolylactate with Metal Control Agent

Product Use: Used to remediate contaminated groundwater (environmental applications)

Section 2 – Chemical Identification

<u>CAS#</u>	<u>Chemical</u>
201167-72-8	Glycerol Tripolylactate
444618-64-8	Sorbitol Cysteinate
50-21-5	Lactic Acid
56-81-5	Glycerol

Section 3 – Physical Data

Melting Point:	Not Available (NA)
Boiling Point:	Not Determined (ND)
Flash Point:	ND
Density:	1.3 g/cc
Solubility:	Acetone and DMSO
Appearance:	Viscous amber gel/liquid
Odor:	Strong Amine/Sulfur Smell
Vapor Pressure:	None

Section 4 – Fire and Explosion Hazard Data

Extinguishing Media: Use Water Spray, Carbon Dioxide, Dry Chemical Powder or Appropriate Foam.

Water May be used to keep exposed containers cool. For large quantities involved in a fire, one should wear full protective clothing and a NIOSH approved self contained breathing apparatus with full face piece operated in the pressure demand or positive pressure mode as for a situation where lack of oxygen and excess heat are present.

Section 5 – Toxicological Information

Acute Effects: May be harmful by inhalation, ingestion, or skin absorption. May cause irritation. To the best of our knowledge, the chemical, physical, and toxicological properties of the glycerol tripoly lactate have not been investigated. Listed below are the toxicological information for glycerol and lactic acid.

RTECS# MA8050000
Glycerol

Section 5 – Toxicological Information (cont)

Irritation Data:	SKN-RBT 500 MG/24H MLD	85JCAE-,207,1986
	EYE-RBT 126 MG MLD	BIOFX* 9-4/1970
	EYE-RBT 500 MG/24H MLD	85JCAE-,207,1986
	SKN-RBT 5MG/24H SEV	85JCAE -,656,86
	EYE-RBT 750 UG SEV	AJOPAA 29,1363,46
Toxicity Data:	ORL-MUS LD50:4090 MG/KG	FRZKAP (6),56,1977
	SCU-RBT LD50:100 MG/KG	NIIRDN 6,215,1982
	ORL-RAT LD50:12600 MG/KG	FEFRA7 4,142,1945
	LC50: > 570 MG/1H	BIOFX* 9-4/1970
	IHL-RATLC50:>570 MG/M3/1H	RCOCB8 56,125,1987
	IPR-RAT LD50: 4420 MG/KG	ARZNAD 26,1581,1976
	IVN-RAT LD50: 5566 MG/KG	ARZNAD 26,1579,1978
	IPR-MUS LD50: 8700 MG/KG	NIIRDN 6,215,1982
	SCU-MUS LD50: 91 MG/KG	JAPMA8 39,583,1950
	IVN-MUS LD50: 4250 MG/KG	DMDJAP 31,276,1959
	ORL-RBT LD50: 27 GM/KG	BIOFX* 9-4/1970
	SKN-RBT LD50:>10GM/KG	NIIRDN 6,215,1982
	IVN-RBT LD50: 53 GM/KG	JIHTAB 23,259,1941
	ORL-GPG LD50: 7750 MG/KG	FMCHA2-,C252,91
	ORL-RAT LD50:3543 MG/KG	FMCHA2-,C252,91
	SKN-RBT LD50:>2 GM/KG	FAONAU 40,144,67
	ORL-MUS LD50: 4875 MG/KG	JIHTAB 23,259,41
	ORL-GPG LD50: 1810 MG/KG	FMCHA2-,C252,91
	ORL-QAL LD50: >2250 MG/KG	
Target Organ Data:	Behavioral (headache), gastrointestinal (nausea or vomiting), Paternal effects (spermatogenesis, testes, epididymis, sperm duct), effects of fertility (male fertility index, post-implantation mortality).	

Only selected registry of toxic effects of chemical substances (RTECS) data is presented here. See actual entry in RTECS for complete information on lactic acid and glycerol.

Section 6 – Health Hazard Data

Handling: Avoid continued contact with skin. Avoid contact with eyes.

In any case of any exposure which elicits a response, a physician should be consulted immediately.

First Aid Procedures

Inhalation: Remove to fresh air. If not breathing give artificial respiration. In case of labored breathing give oxygen. Call a physician.

Ingestion: No effects expected. Do not give anything to an unconscious person. Call a physician immediately.

Skin Contact: Flush with plenty of water. Contaminated clothing may be washed or dry cleaned normally.

Eye Contact: Wash eyes with plenty of water for at least 15 minutes lifting both upper and lower lids. Call a physician.

Section 7 – Reactivity Data

Conditions to Avoid: Strong oxidizing agents, bases and acids

Hazardous Polymerization: None known.

Further Information: Hydrolyses in water to form Lactic Acid and Glycerol.

Section 8 – Spill, Leak or Accident Procedures

After Spillage or Leakage: Neutralization is not required. This combustible material may be burned in a chemical incinerator equipped with an afterburner and scrubber.

Disposal: Laws and regulations for disposal vary widely by locality. Observe all applicable regulations and laws. This material may be disposed of in solid waste. Material is readily degradable and hydrolyses in several hours.

No requirement for a reportable quantity (CERCLA) of a spill is known.

Section 9 – Special Protection or Handling

Should be stored in plastic lined steel, plastic, glass, aluminum, stainless steel, or reinforced fiberglass containers.

Protective Gloves: Vinyl or Rubber

Eyes: Splash Goggles or Full Face Shield
Area should have approved means of washing eyes.

Ventilation: General exhaust.

Storage: Store in cool, dry, ventilated area. Protect from incompatible materials.

Section 10 – Other Information

This material will degrade in the environment by hydrolysis to lactic acid and glycerol. Materials containing reactive chemicals should be used only by personnel with appropriate chemical training.

The information contained in this document is the best available to the supplier as of the time of writing. Some possible hazards have been determined by analogy to similar classes of material. No separate tests have been performed on the toxicity of this material. The items in this document are subject to change and clarification as more information becomes available.

MRC™ Calculation
MW-2 Area
Equity One, Inc.
Garden City, New York

Site Information

Width of treatment area	40
Length of treatment area	40
Depth to contaminated zone	20
Thickness of contaminated saturated zone	10
Nominal aquifer soil (gravel, sand, silty sand, silt, clay)	sand
Porosity	0.35
Treatment Zone Pore Volume (cu. ft.)	5,600

	Contaminant Conc. (mg/L)	Cont. Mass (lbs)	Stoichiometry Cont/H ₂ (wt/wt) (lbs)
Dissolved Phase Electron Donor Demand			
Hexavalent Chromium (Cr ⁺⁶)	0.073	0.03	0.0007
		0.03	0.0007

Competing Electron Acceptors (CEAs)

	(mg/L)	Mass (lb)	H ₂ Req. (lbs)
Oxygen	4.00	1	0.17
Nitrate	5.00	2	0.14
Manganese reduction potential	5.00	2	0.06
Iron reduction (potential amount of Fe2+ that can be formed)	10.00	3	0.06
Sulfate reduction	50.00	17	1.46
		26	1.90

Amount of MRC™ Needed:	171 lbs
Amount of MRC™ Needed (w/Safety Factor of 2):	342 lbs
Amount of MRC™ for Injections (30-lb buckets):	360 lbs



CHEMICAL OXIDATION REDEFINED...

RegenOx™ is an advanced in situ chemical oxidation technology designed to treat organic contaminants including high concentration source areas in the saturated and vadose zones*

PRODUCT FEATURES:

- Rapid and sustained oxidation of target compounds
- Easily applied with readily available equipment
- Destroys a broad range of contaminants
- More efficient than other solid oxidants
- Enhances subsequent bioremediation
- Avoids detrimental impacts to groundwater aquifers



RegenOx product application

HOW IT WORKS:

RegenOx maximizes in situ performance using a solid alkaline oxidant that employs a sodium percarbonate complex with a multi-part catalytic formula. The product is delivered as two parts that are combined and injected into the subsurface using common drilling or direct-push equipment. Once in the subsurface, the combined product produces an effective oxidation reaction comparable to that of Fenton's Reagent without a violent exothermic reaction. RegenOx safely, effectively and rapidly destroys a wide range of contaminants in both soil and groundwater (Table 1).


ACHIEVES RAPID OXIDATION VIA A NUMBER OF MECHANISMS

RegenOx directly oxidizes contaminants while its unique catalytic complex generates a suite of highly charged, oxidative free radicals that are responsible for the rapid destruction of contaminants. The mechanisms by which RegenOx operates are:

- **Surface- Mediated Oxidation:** (see Figure 1 and description below)
- **Direct Oxidation:** $\text{C}_2\text{Cl}_4 + 2 \text{Na}_2\text{CO}_3 + 3 \text{H}_2\text{O}_2 + 2 \text{H}_2\text{O} \leftrightarrow 2\text{CO}_2 + 4 \text{NaCl} + 4 \text{H}_2\text{O} + 2 \text{H}_2\text{CO}_3$
- **Free Radical Oxidation:**
 - Perhydroxyl Radical ($\text{HO}_2\bullet$)
 - Hydroxyl Radical ($\text{OH}\bullet$)
 - Superoxide Radical ($\text{O}_2\bullet$)

Figure 1. Surface-Mediated Oxidation is responsible for the majority of RegenOx contaminant destruction. This process takes place in two stages. First, the RegenOx activator complex coats the subsurface. Second, the oxidizer complex and contaminant react with the activator complex surface destroying the contaminant.

Figure 1. RegenOx™ Surface-Mediated Oxidation

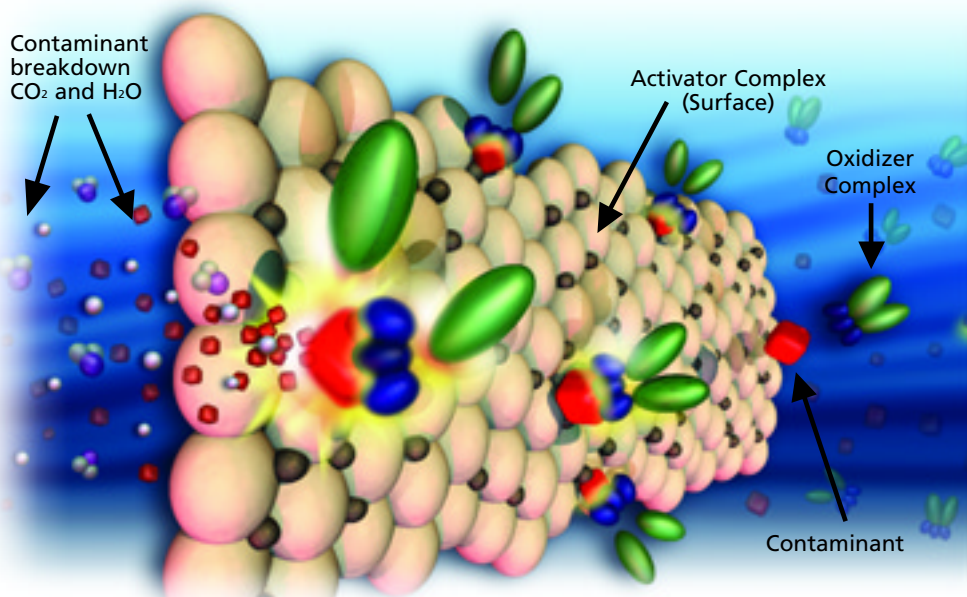

* Patent applied for



From Mass Reduction to Bioremediation:

RegenOx™ is an effective and rapid contaminant mass reduction technology. A single injection will remove significant amounts of target contaminants from the subsurface. Strategies employing multiple Regenox injections coupled with follow-on accelerated bioremediation can be used to treat highly contaminated sites to regulatory closure. In fact, RegenOx was designed specifically to allow for a seamless transition to low-cost accelerated bioremediation using any of Regenesis controlled release compounds.

Significant Longevity:

RegenOx has been shown to destroy contaminants for periods of up to one month.

Product Application Made Safe and Easy:

RegenOx produces minimal heat and as with all oxidants proper health and safety procedures must be followed. The necessary safety guidance accompanies all shipments of RegenOx and additional resources are available on request. Through the use of readily available, highly mobile, direct-push equipment and an array of pumps, RegenOx has been designed to be as easy to install as other Regenesis products like ORC® and HRC®.

Effective on a Wide Range of Contaminants:

RegenOx has been rigorously tested in both the laboratory and the field on petroleum hydrocarbons (aliphatics and aromatics), gasoline oxygenates (e.g., MTBE and TAME), polyaromatic hydrocarbons (e.g., naphthalene and phenanthrene) and chlorinated hydrocarbons (e.g., PCE, TCE, TCA).

Oxidant Effectiveness vs. Contaminant Type:

Table 1						
Contaminant	RegenOx™	Fenton's Reagent	Permanganate	Persulfate	Activated Persulfate	Ozone
Petroleum Hydrocarbons	A	A	B	B	B	A
Benzene	A	A	D	B	B	A
MTBE	A	B	B	C	B	B
Phenols	A	A	B	C	B	A
Chlorinated Ethenes (PCE, TCE, DCE, VC)	A	A	A	B	A	A
Chlorinated Ethanes (TCA, DCA)	A	B	C	D	C	B
Polycyclic Aromatic Hydrocarbons (PAHs)	A	A	B	B	A	A
Polychlorinated Biphenyls (PCBs)	B	C	D	D	D	B
Explosives (RDX, HMX)	A	A	A	A	A	A

Based on laboratory kinetic data, thermodynamic calculations, and literature reports.

Oxidant Effectiveness Key:

- A = Short half life, low free energy (most energetically favored), most complete
- B = Intermediate half life, low free energy, intermediate degree of completion
- C = Intermediate half life, intermediate free energy, low degree of completion
- D = Long half life, high free energy (least favored), very low degree of completion



Advanced Technologies for Groundwater Resources

1011 Calle Sombra / San Clemente / California 92673-6244
Tel: 949/366-8000 / Fax: 949/366-8090 / www.regenesis.com

RegenOx® – Part A (Oxidizer Complex)

Material Safety Data Sheet (MSDS)

Last Revised: June 24, 2010

Section 1 – Supplier Information and Material Identification

Supplier:



REGENESIS

1011 Calle Sombra
San Clemente, CA 92673
Telephone: 949.366.8000
Fax: 949.366.8090
E-mail: info@regenesis.com

Chemical Description: A mixture of sodium percarbonate [$2\text{Na}_2\text{CO}_3 \cdot 3\text{H}_2\text{O}_2$], sodium carbonate [Na_2CO_3], sodium silicate and silica gel.

Chemical Family: Inorganic Chemicals

Trade Name: RegenOx® – Part A (Oxidizer Complex)

Product Use: Used to remediate contaminated soil and groundwater (environmental applications)

Section 2 – Chemical Information/Other Designations

<u>CAS No.</u>	<u>Chemical</u>	<u>Percentage</u>
15630-89-4	Sodium Percarbonate	60 -100 %
5968-11-6	Sodium Carbonate Monohydrate	10 – 30 %
7699-11-6	Silicic Acid	< 1 %
63231-67-4	Silica Gel	< 1 %

Section 3 – Physical Data

Form: Powder

Color: White

Odor: Odorless

Melting Point: NA

Boiling Point: NA

Section 3 – Physical Data (cont)

Flammability/Flash Point:	NA
Vapor Pressure:	NA
Bulk Density:	0.9 – 1.2 g/cm ³
Solubility:	Min 14.5g/100g water @ 20 °C
Viscosity:	NA
pH (3% solution):	≈ 10.5
Decomposition Temperature:	Self-accelerating decomposition with oxygen release starts at 50 °C.

Section 4 – Reactivity Data

Stability:	Stable under normal conditions
Conditions to Avoid/Incompatibility:	Acids, bases, salts of heavy metals, reducing agents, and flammable substances
Hazardous Decomposition Products:	Oxygen. Contamination with many substances will cause decomposition. The rate of decomposition increases with increasing temperature and may be very vigorous with rapid generation of oxygen and steam.

Section 5 – Regulations

TSCA Inventory Listed:	Yes
CERCLA Hazardous Substance (40 CFR Part 302)	
Listed Substance:	No
Unlisted Substance:	Yes
SARA, Title III, Sections 313 (40 CFR Part 372) – Toxic Chemical Release Reporting: Community Right-To-Know	
Extremely Hazardous Substance:	No
WHMIS Classification:	C, D2B
Canadian Domestic Substance List:	Appears

Section 6 – Protective Measures, Storage and Handling

Technical Protective Measures

- Storage:** Oxidizer. Store in a cool, well ventilated area away from all sources of ignition and out of the direct sunlight. Store in a dry location away from heat and in temperatures less than 40 °C.
- Keep away from incompatible materials and keep lids tightly closed. Do not store in improperly labeled containers.
- Protect from moisture. Do not store near combustible materials. Keep containers well sealed.
- Store separately from reducing materials. Avoid contamination which may lead to decomposition.
- Handling:** Avoid contact with eyes, skin and clothing. Use with adequate ventilation.
- Do not swallow. Avoid breathing vapors, mists or dust. Do not eat, drink or smoke in the work area.
- Label containers and keep them tightly closed when not in use.
- Wash hands thoroughly after handling.

Personal Protective Equipment (PPE)

- Engineering Controls:** General room ventilation is required if used indoors. Local exhaust ventilation, process enclosures or other engineering controls may be needed to maintain airborne levels below recommended exposure limits. Avoid creating dust or mists. Maintain adequate ventilation at all times. Do not use in confined areas. Keep levels below recommended exposure limits. To determine actual exposure limits, monitoring should be performed on a routine basis.
- Respiratory Protection:** For many conditions, no respiratory protection is necessary; however, in dusty or unknown conditions or when exposures exceed limit values a NIOSH approved respirator should be used.
- Hand Protection:** Wear chemical resistant gloves (neoprene, rubber, or PVC).

Section 6 – Protective Measures, Storage and Handling (cont)

Eye Protection:	Wear chemical safety goggles. A full face shield may be worn in lieu of safety goggles.
Skin Protection:	Try to avoid skin contact with this product. Chemical resistant gloves (neoprene, PVC or rubber) and protective clothing should be worn during use.
Other:	Eye wash station.
Protection Against Fire & Explosion:	Product is non-explosive. In case of fire, evacuate all non-essential personnel, wear protective clothing and a self-contained breathing apparatus, stay upwind of fire, and use water to spray cool fire-exposed containers.

Section 7 – Hazards Identification

Potential Health Effects

Inhalation:	Causes irritation to the respiratory tract. Symptoms may include coughing, shortness of breath, and irritations to mucous membranes, nose and throat.
Eye Contact:	Causes irritation, redness and pain.
Skin Contact:	Causes slight irritation.
Ingestion:	May be harmful if swallowed (vomiting and diarrhea).

Section 8 – Measures in Case of Accidents and Fire

After Spillage/Leakage:	Eliminate all ignition sources. Evacuate unprotected personnel and never exceed any occupational exposure limit. Shovel or sweep spilt material into plastic bags or vented containers for disposal. Do not return spilled or contaminated material to the inventory.
Extinguishing Media:	Water
First Aid	
Eye Contact:	Flush eyes with running water for at least 15 minutes with eyelids held open. Seek a specialist.
Inhalation:	Remove affected person to fresh air. Seek medical attention if the effects persist.
Ingestion:	If the individual is conscious and not convulsing, give two-four cups of water to dilute the chemical and seek medical attention immediately. <u>Do Not</u> induce vomiting.

Section 8 – Measures in Case of Accidents and Fire (cont)

Skin Contact: Wash affected areas with soap and a mild detergent and large amounts of water.

Section 9 – Accidental Release Measures

Precautions:

Cleanup Methods: Shovel or sweep spilt material into plastic bags or vented containers for disposal. Do not return spilled or contaminated material to the inventory.

Section 10 – Information on Toxicology

Toxicity Data

LD50 Oral (rat): 2,400 mg/kg

LD50 Dermal (rabbit): Min 2,000 mg/kg

LD50 Inhalation (rat): Min 4,580 mg/kg

Section 11 – Information on Ecology

Ecology Data

Ecotoxicological Information: NA

Section 12 – Disposal Considerations

Waste Disposal Method

Waste Treatment: Dispose of in an approved waste facility operated by an authorized contactor in compliance with local regulations.

Package (Pail) Treatment: The empty and clean containers are to be recycled or disposed of in conformity with local regulations.

Section 13 – Shipping/Transport Information

D.O.T. Shipping Name:	Oxidizing Solid, N.O.S. [A mixture of sodium percarbonate $[2\text{Na}_2\text{CO}_3 \cdot 3\text{H}_2\text{O}_2]$, sodium carbonate $[\text{Na}_2\text{CO}_3]$, sodium silicate and silica gel.]
UN Number:	1479
Hazard Class:	5.1
Labels:	5.1 (Oxidizer)
Packaging Group:	III

Section 14 – Other Information

HMIS[®] Rating	Health – 1 (slight)	Reactivity – 1 (slight)
	Flammability – 0 (none)	Lab PPE – goggles, gloves, and lab coat

HMIS[®] is a registered trademark of the National Painting and Coating Association.

Section 15 – Further Information

The information contained in this document is the best available to the supplier at the time of writing, but is provided without warranty of any kind. Some possible hazards have been determined by analogy to similar classes of material. The items in this document are subject to change and clarification as more information become available. This document is intended only as a guide to the appropriate precautionary handling of the material by a properly trained person. Individuals receiving this information must exercise their independent judgment in determining its appropriateness for a particular purpose.

RegenOx® – Part B (Activator Complex)

Material Safety Data Sheet (MSDS)

Last Revised: June 4, 2010

Section 1 – Supplier Information and Material Identification

Supplier:



REGENESIS

1011 Calle Sombra
San Clemente, CA 92673
Telephone: 949.366.8000
Fax: 949.366.8090
E-mail: info@regenesis.com

Chemical Description:	A mixture of sodium silicate solution, silica gel and ferrous sulfate
Chemical Family:	Inorganic Chemicals
Trade Name:	RegenOx® – Part B (Activator Complex)
Product Use:	Used for environmental remediation of contaminated soils and groundwater

Section 2 – Chemical Information/Other Designations

<u>CAS No.</u>	<u>Chemical</u>
1344-09-8	Silicic Acid, Sodium Salt, Sodium Silicate
63231-67-4	Silica Gel
7720-78-7	Ferrous Sulfate
7732-18-5	Water

Section 3 – Physical Data

Form:	Liquid
Color:	Blue/Green
Odor:	Odorless
Melting Point:	NA
Boiling Point:	NA
Flammability/Flash Point:	NA
Vapor Pressure:	NA

Section 3 – Physical Data (cont)

Specific Gravity	1.39 g/cm ³
Solubility:	Miscible
Viscosity:	NA
pH (3% solution):	11
Hazardous Decomposition Products:	Oxides of carbon and silicon may be formed when heated to decomposition.

Section 4 – Reactivity Data

Stability:	Stable under normal conditions.
Conditions to Avoid:	None.
Incompatibility:	Avoid hydrogen fluoride, fluorine, oxygen difluoride, chlorine trifluoride, strong acids, strong bases, oxidizers, aluminum, fiberglass, copper, brass, zinc, and galvanized containers.

Section 5 – Regulations

TSCA Inventory Listed:	Yes
CERCLA Hazardous Substance (40 CFR Part 302)	
Listed Substance:	No
Unlisted Substance:	Yes
SARA, Title III, Sections 302/303 (40 CFR Part 355) – Emergency Planning and Notification	
Extremely Hazardous Substance:	No
SARA, Title III, Sections 311/312 (40 CFR Part 370) – Hazardous Chemical Reporting: Community Right-To-Know	
Hazard Category:	Acute
SARA, Title III, Sections 313 (40 CFR Part 372) – Toxic Chemical Release Reporting: Community Right-To-Know	
Extremely Hazardous Substance:	No

Section 6 – Protective Measures, Storage and Handling

Technical Protective Measures

Storage: Keep in a tightly closed container (steel or plastic) and store in a cool, well ventilated area away from all incompatible materials (acids, reactive metals, and ammonium salts). Store in a dry location away from heat above 60 degrees C and colder than 10 degrees C. Do not store in aluminum, fiberglass, copper, brass, zinc or galvanized containers.

Handling: Avoid contact with eyes, skin and clothing. Avoid breathing spray mist. Use with adequate ventilation.
Do not use product if it is brownish-yellow in color.

Personal Protective Equipment (PPE)

Engineering Controls: General room ventilation is required if used indoors. Local exhaust ventilation, process enclosures or other engineering controls may be needed to maintain airborne levels below recommended exposure limits. Safety shower and eyewash station should be within direct access.

Respiratory Protection: Use NIOSH-approved dust and mist respirator where spray mist exists. Respirators should be used in accordance with 29 CFR 1910.134.

Hand Protection: Wear chemical resistant gloves.

Eye Protection: Wear chemical safety goggles. A full face shield may be worn in lieu of safety goggles.

Skin Protection: Try to avoid skin contact with this product. Gloves and protective clothing should be worn during use.

Other:

Protection Against Fire & Explosion: Product is non-explosive and non-combustible.

Section 7 – Hazards Identification

Potential Health Effects

Inhalation:	Causes irritation to the respiratory tract. Symptoms may include coughing, shortness of breath, and irritations to mucous membranes, nose and throat.
Eye Contact:	Causes irritation, redness and pain.
Skin Contact:	Causes irritation. Symptoms include redness, itching and pain.
Ingestion:	May cause irritation to mouth, esophagus, and stomach.

Section 8 – Measures in Case of Accidents and Fire

After Spillage/Leakage (small):	Mop up and neutralize liquid, then discharge to sewer in accordance with local, state and federal regulations.
After Spillage/Leakage (large):	Keep unnecessary personnel away; isolate hazard area and do not allow entrance into the affected area. Do not touch or walk through spilled material. Stop leak if possible without risking injury. Prevent runoff from entering into storm sewers and ditches that lead to natural waterways. Isolate the material if at all possible. Sand or earth may be used to contain the spill. If containment is not possible, neutralize the contaminated area and flush with large quantities of water.
Extinguishing Media:	Material is compatible with all extinguishing media.
Further Information:	
First Aid	
Eye Contact:	Flush eyes with running water for at least 15 minutes with eyelids held open. Seek a specialist.
Inhalation:	Remove affected person to fresh air. Give artificial respiration if individual is not breathing. If breathing is difficult, give oxygen. Seek medical attention if the effects persist.
Ingestion:	If the individual is conscious and not convulsing, give two-four cups of water to dilute the chemical and seek medical attention immediately. <u>DO NOT</u> induce vomiting.
Skin Contact:	Wash affected areas with soap and a mild detergent and large amounts of water. Remove contaminated clothing and shoes.

Section 9 – Accidental Release Measures

Precautions:

PPE: Wear chemical goggles, body-covering protective clothing, chemical resistant gloves, and rubber boots (see Section 6).

Environmental Hazards: Sinks and mixes with water. High pH of this material may be harmful to aquatic life. Only water will evaporate from a spill of this material.

Cleanup Methods: Pick-up and place in an appropriate container for reclamation or disposal. US regulations (CERCLA) require reporting spills and releases to soil, water and air in excess of reportable quantities.

Section 10 – Information on Toxicology

Toxicity Data

Sodium Silicate: When tested for primary eye irritation potential according to OECD Guidelines, Section 405, a similar sodium silicate solution produced corneal, iridal and conjunctival irritation. Some eye irritation was still present 14 days after treatment, although the average primary irritation score has declined from 29.7 after 1 day to 4.0 after 14 days. When tested for primary skin irritation potential, a similar sodium silicate solution produced irritation with a primary irritation index of 3 to abraded skin and 0 to intact skin. Human experience confirms that irritation occurs when sodium silicates get on clothes at the collar, cuffs, or other areas where abrasion may exist.

The acute oral toxicity of this product has not been tested.

Ferrous Sulfate: LD50 Oral (rat): 319 mg/kg not a suspected carcinogen.

Section 11 – Information on Ecology

Ecology Data

Ecotoxicological Information:

Based on 100% solid sodium silicate, a 96 hour median tolerance for fish of 2,320 mg/l; a 96 hour median tolerance for water fleas of 247 mg/L; a 96 hour median tolerance for snail eggs of 632 mg/L; and a 96 hour median tolerance for Amphipoda of 160 mg/L.

Section 12 – Disposal Considerations

Waste Disposal Method

Waste Treatment:

Neutralize and landfill solids in an approved waste facility operated by an authorized contractor in compliance with local regulations.

Package (Pail) Treatment:

The empty and clean containers are to be recycled or disposed of in conformity with local regulations.

Section 13 – Shipping/Transport Information

D.O.T.

This product is not regulated as a hazardous material so there are no restrictions.

Section 14 – Other Information

HMIS[®] Rating

Health – 2 (moderate)	Reactivity – 0 (none)
Flammability – 0 (none)	Lab PPE – goggles, gloves, and lab coat
Contact – 1 (slight)	

HMIS[®] is a registered trademark of the National Painting and Coating Association.

Section 15 – Further Information

The information contained in this document is the best available to the supplier at the time of writing, but is provided without warranty of any kind. Some possible hazards have been determined by analogy to similar classes of material. The items in this document are subject to change and clarification as more information become available. This document is intended only as a guide to the appropriate precautionary handling of the material by a properly trained person. Individuals receiving this information must exercise their independent judgment in determining its appropriateness for a particular purpose.

RegenOx™ Calculations
Equity One, Inc.
Garden City, New York

Assumptions:

1. The maximum VOC concentrations detected from RI will be used to design the injections.
2. The saturation thickness is approximately 10 feet.
3. Soil porosity (effective) = 0.35
4. Soil density = 100 pounds/cubic foot or 1,605 kg/m³
5. Assume additional natural oxidant demand (NOD) of 0.75 pound per 1,000 pounds of soil
6. Treatment Area for MW-17 equal to 1,600 square feet
7. Treatment Area for MW-9 equal to 2,000 square feet
8. Treatment Area for MW-11/MW-12 equal to 4,000 square feet

Calculate total mass of VOCs in treatment area MW-17.

Mass of Dissolved VOCs:

Groundwater treatment volume = 5,600 cubic feet	Soil volume = 10,400 cubic feet	Mass of soil (kg)= 472,384
		Mass of soil (pounds)= 1,039,244
TCE = 25 ug/L x 2.2E-09 lb/ug x 28.32 L/ft ³ x volume of water to be treated =		0.01 pounds

RegenOx Mass Ratio Calculations

The following stoichiometric requirements were used:

TCE, Mass ratio: 2.4:1

Total RegenOx needed for TCE is =	0.02	pounds
RegenOx Required (lb) =	0.10	Assume multiplier of five times the stoichiometric ratio of mass
NOD demand 0.75 lb/1000 lb of soil (lb)	779	
Total RegenOx Required (lb)	780	

Calculate total mass of VOCs in treatment area MW-9.

Mass of Dissolved VOCs:

Groundwater treatment volume = 7,000 cubic feet	Soil volume = 13,000 cubic feet	Mass of soil (kg)= 590,480
		Mass of soil (pounds)= 1,299,055
TCE = 32 ug/L x 2.2E-09 lb/ug x 28.32 L/ft ³ x volume of water to be treated =		0.01 pounds

RegenOx Mass Ratio Calculations

The following stoichiometric requirements were used:

TCE, Mass ratio: 2.4:1

Total RegenOx needed for TCE is =	0.03	pounds
RegenOx Required (lb) =	0.03	
NOD demand 0.75 lb/1000 lb of soil (lb)	974	
Total RegenOx Required (lb)	974	

Calculate total mass of VOCs in treatment area MW-11/12.

Mass of Dissolved VOCs:

Groundwater treatment volume = 14,000 cubic feet	Soil volume = 26,000 cubic feet	Mass of soil (kg)= 1,180,959
		Mass of soil (pounds)= 2,598,110
TCE = 15 ug/L x 2.2E-09 lb/ug x 28.32 L/ft ³ x volume of water to be treated =		0.01 pounds

RegenOx™ Calculations
Equity One, Inc.
Garden City, New York

RegenOx Mass Ratio Calculations

The following stoichiometric requirements were used:

TCE, Mass ratio: 2.4:1

Total RegenOx needed for TCE is =	0.03	pounds

RegenOx Required (lb) =	0.03
NOD demand 0.75 lb/1000 lb of soil (lb)	1,949

Total RegenOx Required (lb)	1,949

TOTAL REGENOX REQUIRED (LB)	3,702

Assume minimum of 20 lbs/ft of injection:	4,000	pounds

Vapor Barrier Specifications

SECTION 07160 – VAPOR BARRIER

PART 1 – GENERAL

1.1 SUMMARY

Products supplied under this section:

1. Vapor barrier, seam tape, and mastic for installation under concrete slabs.

Related sections:

1. Section 07210 Building Insulation

1.2 REFERENCES

A. American Society for Testing and Materials (ASTM):

1. ASTM E 1745-09 Standard Specification for Plastic Water Vapor Retarders Used in Contact with Soil or Granular Fill Under Concrete Slabs.
2. ASTM E 154-99 (2005) Standard Test Methods for Water Vapor Retarders Used in Contact with Earth Under Concrete Slabs, on Walls, or as Ground Cover.
3. ASTM E 96-05 Standard Test Methods for Water Vapor Transmission of Materials.
4. ASTM F 1249-06 Standard Test Method for Water Vapor Transmission Rate Through Plastic Film and Sheeting Using a Modulated Infrared Sensor.
5. ASTM E 1643-09 Selection, Design, Installation, and Inspection of Water Vapor Retarders Used in Contact with Earth or Granular Fill Under Concrete Slabs.

B. American Concrete Institute (ACI):

1. ACI 302.2R-06 Guide for Concrete Slabs that Receive Moisture-Sensitive Flooring Materials.

1.3 SUBMITTALS

A. Quality control/assurance:

1. Summary of test results as per paragraph 8.3 of ASTM E 1745.
2. Manufacturer's samples, literature.
3. Manufacturer's installation instructions for placement, seaming and penetration repair instructions.

PART 2 – PRODUCTS

2.1 MATERIALS

A. Vapor barrier must have all of the following qualities:

1. Permeance of less than 0.01 Perms [grains/(ft² · hr · inHg)] as tested in accordance with ASTM E 1745 Section 7.

2. Other performance criteria:
 - a. Strength: ASTM E 1745 Class A.
 - b. Thickness: 15 mils minimum
- B. Vapor barrier products:
 1. Basis of Design: Stego Wrap Vapor Barrier (15-mil) by Stego Industries LLC, (877) 464-7834 www.stegoindustries.com.

2.2 ACCESSORIES

- A. Seam tape:
 1. Stego Tape by Stego Industries LLC, (877) 464-7834 www.stegoindustries.com.
- B. Vapor-proofing mastic:
 1. Stego Mastic by Stego Industries LLC, (877) 464-7834 www.stegoindustries.com.

PART 3 – EXECUTION

3.1 PREPARATION

- A. Ensure that base material is approved by Architect or Geotechnical Engineer.
 1. Level and compact base material.

3.2 INSTALLATION

- A. Install vapor barrier in accordance with manufacturer's instructions and ASTM E 1643.
 1. Unroll vapor barrier with the longest dimension parallel with the direction of the concrete placement.
 2. Lap vapor barrier over footings and/or seal to foundation walls.
 3. Overlap joints 6 inches and seal with manufacturer's tape.
 4. Seal all penetrations (including pipes) per manufacturer's instructions.
 5. No penetration of the vapor barrier is allowed except for reinforcing steel and permanent utilities.
 6. Repair damaged areas by cutting patches of vapor barrier, overlapping damaged area 6 inches and taping all sides with tape.

END OF SECTION 07160

**Remedial Investigation Report/
Alternatives Analysis Report/
Remedial Action Work Plan**

PLATES

1924\0001Y\126R\1924.0001Y126R.06.DWG.DWG



GSB-30	2/1/11	2/1/11	2/1/11
Depth	0-2'	2-4'	8-10'
Metals			
Mercury	NE	0.35	0.34
Pesticides			
4,4'-DDT	NE	6.9	5.5
SVOCs			
Benzo[a]anthracene	NE	1600	1600
Benzo[a]pyrene	NE	1500	1600
Benzo[b]fluoranthene	NE	1400	1700
Chrysene	NE	1600	1600
Indeno[1,2,3-cd]pyrene	NE	1200	1200

GSB-07	2/1/11	2/1/11	2/1/11
Depth	0-2'	2-4'	8-10'
Pesticides			
4,4'-DDT	9.9	9.6	NE
SVOCs			
Benzo[a]anthracene	14000	6900	NE
Benzo[a]pyrene	14000	6200	NE
Benzo[b]fluoranthene	16000	7900	NE
Benzo[k]fluoranthene	5200	2900	NE
Chrysene	15000	7700	NE
Dibenzo[a,h]anthracene	3600	1700	NE
Indeno[1,2,3-cd]pyrene	11000	5000	NE

GSB-08	2/2/11	2/2/11	2/2/11
Depth	0-2'	2-4'	8-10'
Pesticides			
4,4'-DDT	NE	3.6 J	NE
SVOCs			
Benzo[a]anthracene	1800	2600	NA
Benzo[a]pyrene	1700	3200	NA
Benzo[b]fluoranthene	2000	4100	NA
Benzo[k]fluoranthene	860	1800	NA
Chrysene	1800	3000	NA
Dibenzo[a,h]anthracene	NE	720	NA
Indeno[1,2,3-cd]pyrene	1100	2700	NA

LEGEND

		SOIL SAMPLE LOCATION
MW-20		MONITORING WELL INSTALLED BY ROUX ASSOCIATES
V-1		SOIL VAPOR SAMPLE
G-27		GORE MODULE
LP-25		LEACH POOL
CB-3		CATCH BASIN
DW-1		DRY WELL

				SAMPLE I.D.	
		GSB-10	2/1/11	2/1/11	SAMPLE DATE
	Depth	0-2'	2-4'		SAMPLE DEPTH
	Pesticides				
	4,4'-DDT				
ANALYTES	SVOCs	7.1	NE		CONCENTRATION

GSB-32N	2/2/11	2/2/11
Depth	0-2'	2-4'
No Exceedances		

GSB-32	2/1/11	2/1/11	2/1/11
Depth	0-2'	2-4'	8-10'
Metals			
Chromium, Hexavalent	NE	1.8	NE
VOCs			
Acetone	NE	52 B	NE

GSB-32W	2/3/11	2/3/11	2/3/11
Depth	0-2'	2-4'	10-12'
No Exceedances			

GSB-32S	2/2/11	2/2/11
Depth	0-2'	2-4'
No Exceedances		

GSB-32E	2/2/11	2/2/11
Depth	0-2'	4-6'
No Exceedances		

GSB-33	2/2/11	2/2/11	2/2/11
Depth	0-2'	2-4'	8-10'
Pesticides			
4,4'-DDT	NE	4.1	NE
SVOCs			
Benzo[a]anthracene	3800	3300	NA
Benzo[a]pyrene	4100	3600	NA
Benzo[b]fluoranthene	4900	3500	NA
Benzo[k]fluoranthene	2000	1600	NA
Chrysene	3800	3400	NA
Dibenzo[a,h]anthracene	840	880	NA
Indeno[1,2,3-cd]pyrene	3200	3100	NA
VOCs			
Acetone	NE	130	NA

GSB-05	2/1/11	2/1/11	2/1/11
Depth	0-2'	2-4'	8-10'
Metals			
Mercury	0.23	0.26	NE
SVOCs			
Benzo[a]anthracene	NE	1200	NE
Benzo[a]pyrene	NE	1300	NE
Benzo[b]fluoranthene	NE	1800	NE
Chrysene	NE	1300	NE
Indeno[1,2,3-cd]pyrene	NE	770	NE
VOCs			
Acetone	120 B	NE	NA

GSB-04	2/1/11	2/1/11	2/1/11
Depth	0-2'	2-4'	8-10'
Metals			
Mercury	NE	0.36	NE
Pesticides			
4,4'-DDT	5.9	NE	NA
SVOCs			
Benzo[a]anthracene	1800	NE	NA
Benzo[a]pyrene	2000	NE	NA
Benzo[b]fluoranthene	2300	NE	NA
Benzo[k]fluoranthene	990	NE	NA
Chrysene	2000	NE	NA
Dibenzo[a,h]anthracene	770	NE	NA
Indeno[1,2,3-cd]pyrene	2400	NE	NA

MW-21	1/31/11
Depth	20-22'
No Exceedances	

GSB-18	2/3/11	2/3/11
Depth	0-2'	2-4'
Pesticides		
4,4'-DDT	3.5 J	NE
SVOCs		
Benzo[a]pyrene	1200	NE
Benzo[b]fluoranthene	1600	NE
Chrysene	1100	NE
Indeno[1,2,3-cd]pyrene	1200	NE

MW-20	11/17/10
Depth	18-20'
No Exceedances	

GSB-17	1/31/11	1/31/11
Depth	0-2'	2-4'
No Exceedances		


GSB-44	1/31/11	1/31/11
Depth	0-2'	2-4'
No Exceedances		

GSB-10	2/1/11	2/1/11
Depth	0-2'	2-4'
Pesticides		
4,4'-DDT	7.1	NE
SVOCs		
Benzo[a]anthracene	1500	NE
Benzo[a]pyrene	1700	NE
Benzo[b]fluoranthene	2400	NE
Benzo[k]fluoranthene	930	NE
Chrysene	1900	NE
Dibenzo[a,h]anthracene	440	NE
Indeno[1,2,3-cd]pyrene	1700	NE

GSB-12	1/31/11	1/31/11
Depth	0-2'	2-4'
Pesticides		
4,4'-DDE	4.4 J p	NE
4,4'-DDT	4.9 J p	NE
SVOCs		
Dibenzo[a,h]anthracene	390	NE
Indeno[1,2,3-cd]pyrene	600	NE

GSB-13A	1/31/11	1/31/11
Depth	0-2'	2-4'
SVOCs		
Indeno[1,2,3-cd]pyrene	600	NE

GSB-13	1/31/11	1/31/11
Depth	0-2'	2-4'
Metals		
Mercury	0.43	NE
PCBs		
Total PCBs	2100	NE
Pesticides		
4,4'-DDE	23 J	NE
Dieldrin	82	NE
SVOCs		
Dibenzo[a,h]anthracene	370	NE

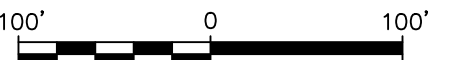

Title:

SOIL SAMPLE RESULTS FEBRUARY 2011

FORMER AVIS HEADQUARTERS PROPERTY
900 OLD COUNTRY ROAD
GARDEN CITY, NY 11530

Prepared For:

EQUITY ONE, INC.

ROUX
ROUX ASSOCIATES, INC.
Environmental Consulting
and Management

Compiled by: W.M.	Date: 26JUL11	PLATE
Prepared by: B.H.C.	Scale: AS SHOWN	
Project Mgr: C.W.	Project: 1924.0001Y	
File: 1924.0001Y126R.06.DWG		



LEGEND

- SOIL SAMPLE LOCATION
- LEACH POOL
- DW-1 DRY WELL
- CB-3 CATCH BASIN


SAMPLE I.D.		SAMPLE DATE		SAMPLE DEPTH		CONCENTRATION	
LP-29	11/16/10	11/16/10	2/4/11	10-12'	14-16'	15.9	7.5
Metals							
Silver						20.6	11.6
Pesticides							
4,4'-DDD						6 J	NE

Parameter	Standards*	Standards**
Metals (mg/kg)		
Arsenic	13	16
Barium	350	400
Cadmium	2.5	9.3
Chromium, Trivalent	30	1500
Copper	50	270
Lead	63	1000
Mercury	0.18	2.9
Nickel	30	310
Silver	2	1500
Zinc	109	10000
PCBs (µg/kg)		
Total PCBs	100	1000
Pesticides (µg/kg)		
4,4'-DDD	3.3	92000
4,4'-DDE	3.3	62000
4,4'-DDT	3.3	47000
beta-BHC	36	3000
Dieldrin	5	1400
Endrin	14	89000
SVOCs (µg/kg)		
Benzo(a)anthracene	1000	5600
Benzo(a)pyrene	1000	1000
Benzo(b)fluoranthene	1000	5600
Benzo(k)fluoranthene	800	56000
Chrysene	1000	56000
Dibenzo(a,h)anthracene	330	560
Fluorene	100000	500000
Indeno(1,2,3-cd)pyrene	500	560
Pentachlorophenol	800	6700
Phenanthrene	100000	500000
Pyrene	100000	500000


µg/kg - Micrograms per kilogram
mg/kg - Milligrams per kilogram
* - NYSDC Part 375 Unrestricted Use Criteria
** - NYSDC Part 375 Restricted Commercial Criteria
NYSDC - New York State Department of Environmental Conservation
J - Estimated value
p - The %RPD between the primary and confirmation column/detector is >40%.
The lower value has been reported
VOCs - Volatile Organic Compounds
SVOCs - Semivolatile Organic Compounds
PCBs - Polychlorinated Biphenyls
NE - No exceedances
NA - Not Analyzed

NOTES

- FEBRUARY 2011 SAMPLES FOR LP-29 COLLECTED ADJACENT TO LEACH POOL STRUCTURE.

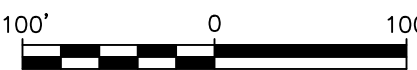

Title: DRYWELL / LEACHING POOL SAMPLE RESULTS			
FORMER AVIS HEADQUARTERS PROPERTY 900 OLD COUNTRY ROAD GARDEN CITY, NY 11530			
Prepared For: EQUITY ONE, INC.			
ROUX ROUX ASSOCIATES, INC. Environmental Consulting and Management	Compiled by: W.M.	Date: 26JUL11	PLATE
	Prepared by: B.H.C.	Scale: AS SHOWN	
	Project Mgr: C.W.	Project: 1924.0001Y	
	File: 1924.0001Y126R.06.DWG		
			2

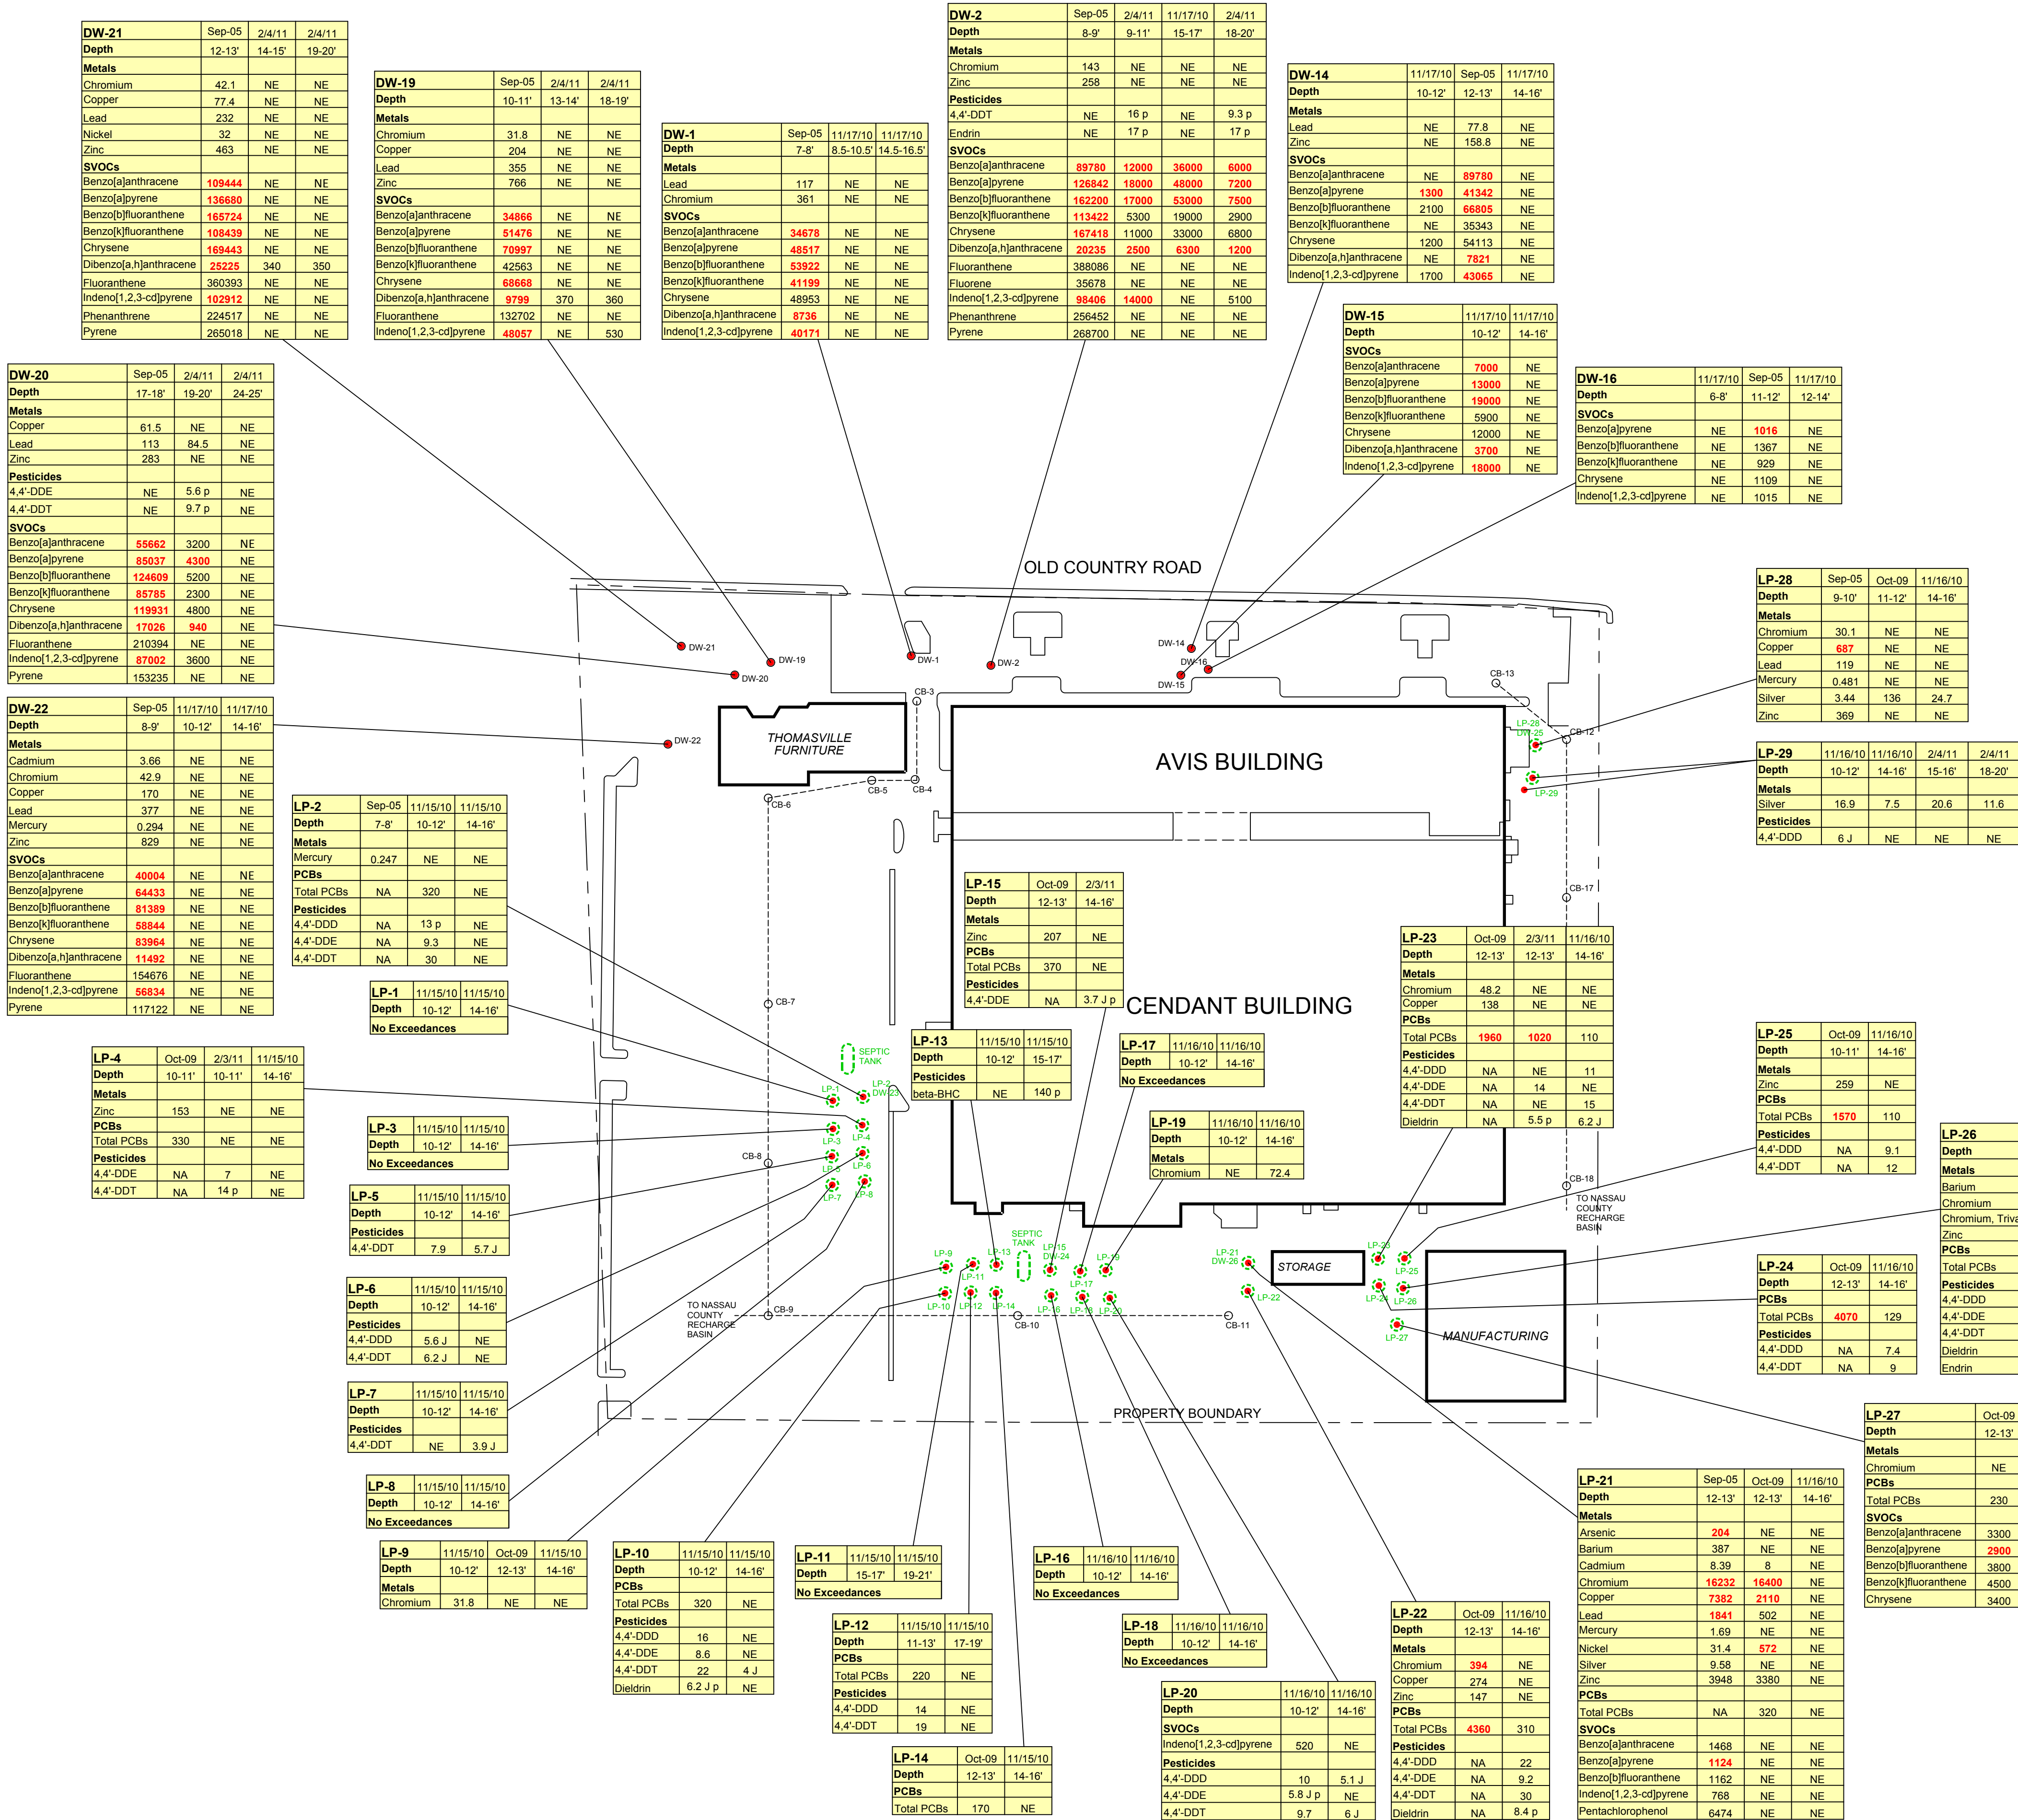

LEGEND


- SITE CHARACTERIZATION SOIL SAMPLE (COLLECTED BY ROUX ASSOCIATES)
- LP-25 ○ LEACH POOL
- CB-3 ○ CATCH BASIN
- DW-1 ○ DRY WELL

TYPICAL DATA BOX CONTENT

SAMPLE I.D.		SAMPLE DATE					SAMPLE DEPTH	
GSB-42	6/2/11	6/2/11	6/2/11	6/2/11	6/2/11		0-2 inches	17-19
Depth	0-2 inches	1-3	3-5	8-10	17-19			
Metals								
Chromium, Hexavalent	ND	ND	1.2	ND	ND			
Mercury	NE	0.19	NE	ND	ND			
CONCENTRATION								

Parameter	Standards*	Standards**
SVOCs (µg/kg)		
Benzo[a]anthracene	1000	5600
Benzo[a]pyrene	1000	1000
Benzo[b]fluoranthene	1000	5600
Benzo[k]fluoranthene	800	56000
Chrysene	1000	56000
Dibenzo[a,h]anthracene	330	560
Indeno[1,2,3-cd]pyrene	500	5600
Metals (mg/kg)		
Arsenic	13	16
Chromium, Hexavalent	1	400
Chromium, Trivalent	30	1500
Chromium	30	1500
Lead	63	1000
Mercury	0.18	2.8
Zinc	109	10000
Total PCBs (µg/kg)		
4,4'-DDD	3.3	92000
4,4'-DDE	3.3	62000
4,4'-DDT	3.3	47000
alpha-Chlordane	94	24000
Dieldrin	5	1400

µg/kg - Micrograms per kilogram
mg/kg - Milligrams per kilogram
* - NYSDEC Part 375 Unrestricted Use Criteria
** - NYSDEC Part 375 Commercial Criteria
NYSDEC - New York State Department of Environmental Conservation
SVOCs - Semivolatile Organic Compounds
PCBs - Polychlorinated Biphenyls
ND - No detections
NE - No exceedances
(b) - Laboratory control sample (LCS) or LCS Duplicate exceeds the control limits
J - Estimated value
p - The %RPD between the primary and confirmation column/detector is >40%. The lower value has been reported.

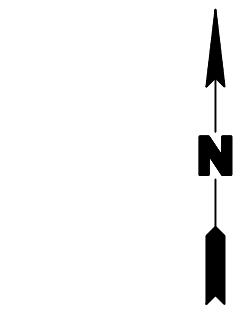


Title: **ADDITIONAL SITE CHARACTERIZATION SOIL SAMPLE RESULTS - JUNE 2011**

FORMER AVIS HEADQUARTERS PROPERTY
900 OLD COUNTRY ROAD
GARDEN CITY, NY 11530

Prepared For: **EQUITY ONE, INC.**

ROUX ROUX ASSOCIATES, INC. Environmental Consulting and Management	Compiled by: W.M.	Date: 26JUL11	PLATE 3
	Prepared by: B.H.C.	Scale: AS SHOWN	
	Project Mgr: C.W.	Project: 1924.0001Y000	
	File: 1924.0001Y126R.01.DWG		

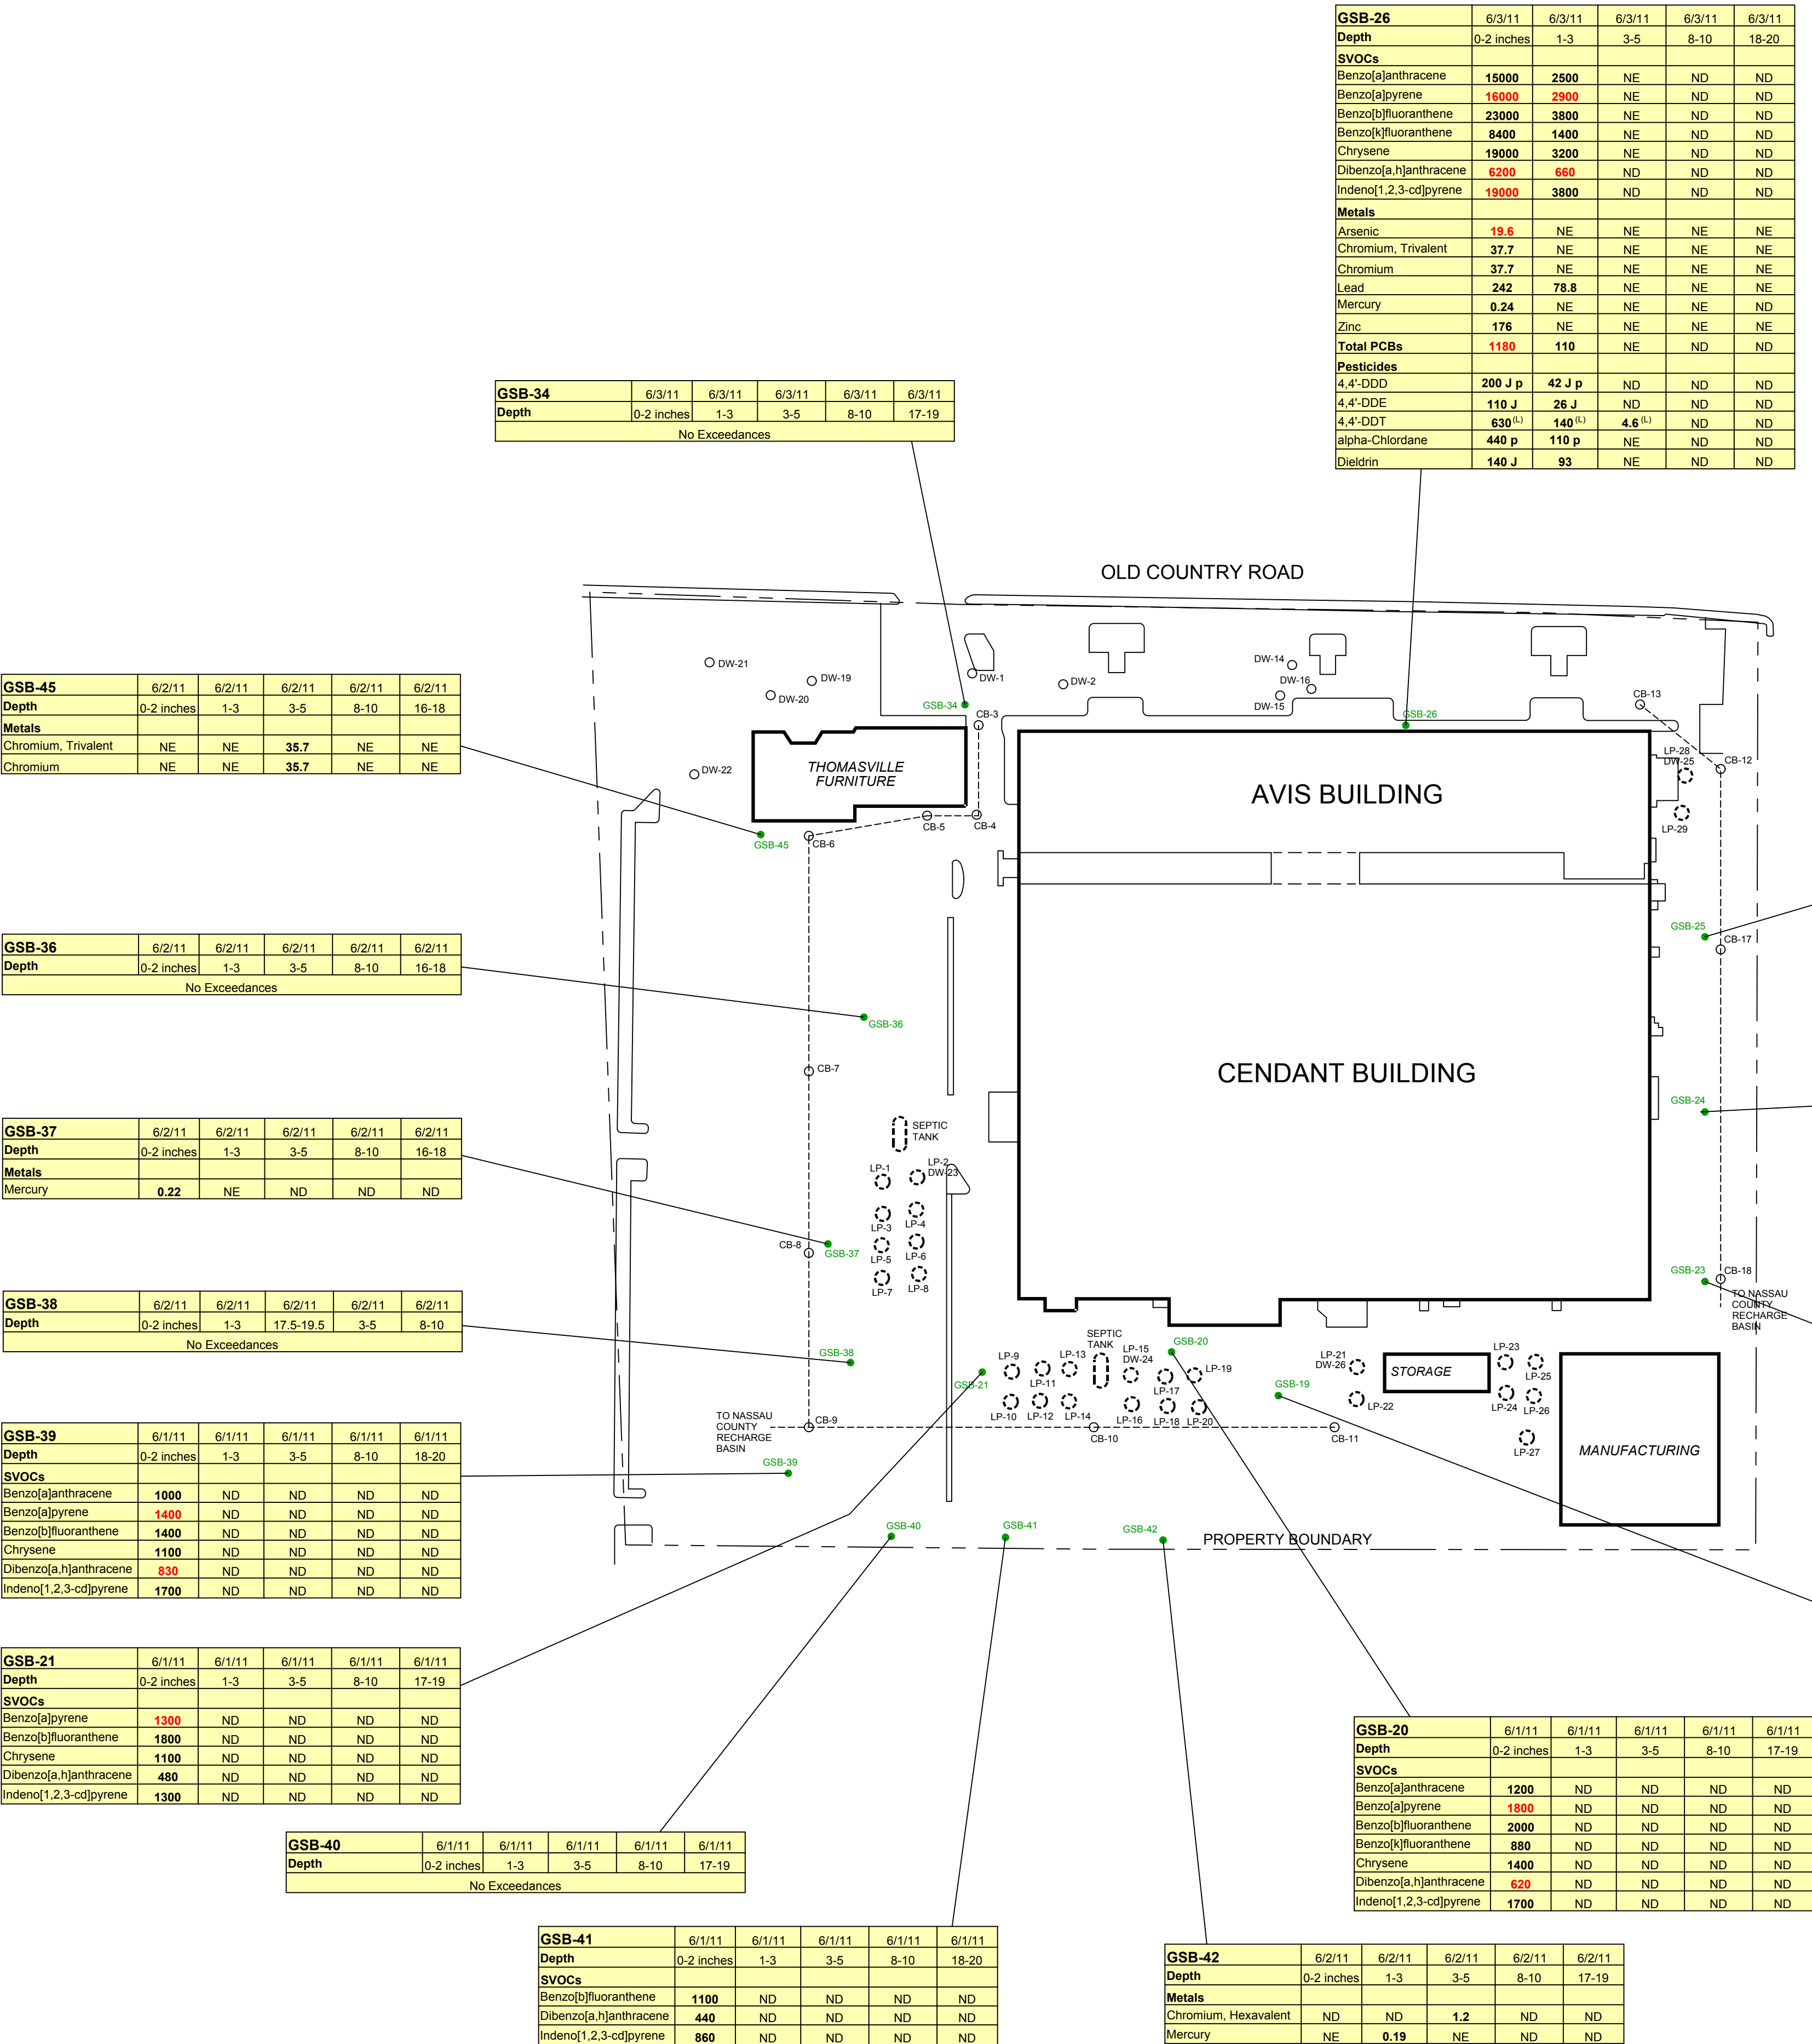

LEGEND

MW-20  MONITORING WELL INSTALLED BY ROUX ASSOCIATES

MW-8  EXISTING MONITORING WELL

 FUTURE BUILDING FOOT PRINT

TYPICAL DATA BOX CONTENT

SAMPLE I.D.	
MW-20	2/10/11
Metals	
Sodium	65400
Pesticides	
Dieldrin	0.032 J p

ANALYTES



SAMPLE DATE

CONCENTRATION

GROUNDWATER STANDARDS

Parameter (Concentrations in µg/L)	Standards* (µg/L)
Metals	
Chromium	50
Chromium, Hexavalent	50
Manganese	300
Sodium	20000
Pesticides	
Dieldrin	0.004
gamma-Chlordane	0
VOCs	
Chloroform	7
Tetrachloroethene	5
Trichloroethene	5

µg/L - Micrograms per liter
* - NYSDEC AWQSGVs
NYSDEC - New York State Department of Environmental Conservation
AWQSGVs - Ambient Water-Quality Standards and Guidance Values
p - The %RPD between the primary and confirmation column/detector is >40%. The lower value has been reported
J - Estimated value
NS - Not Sampled
VOCs - Volatile Organic Compounds

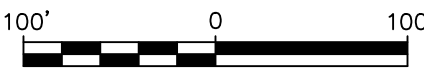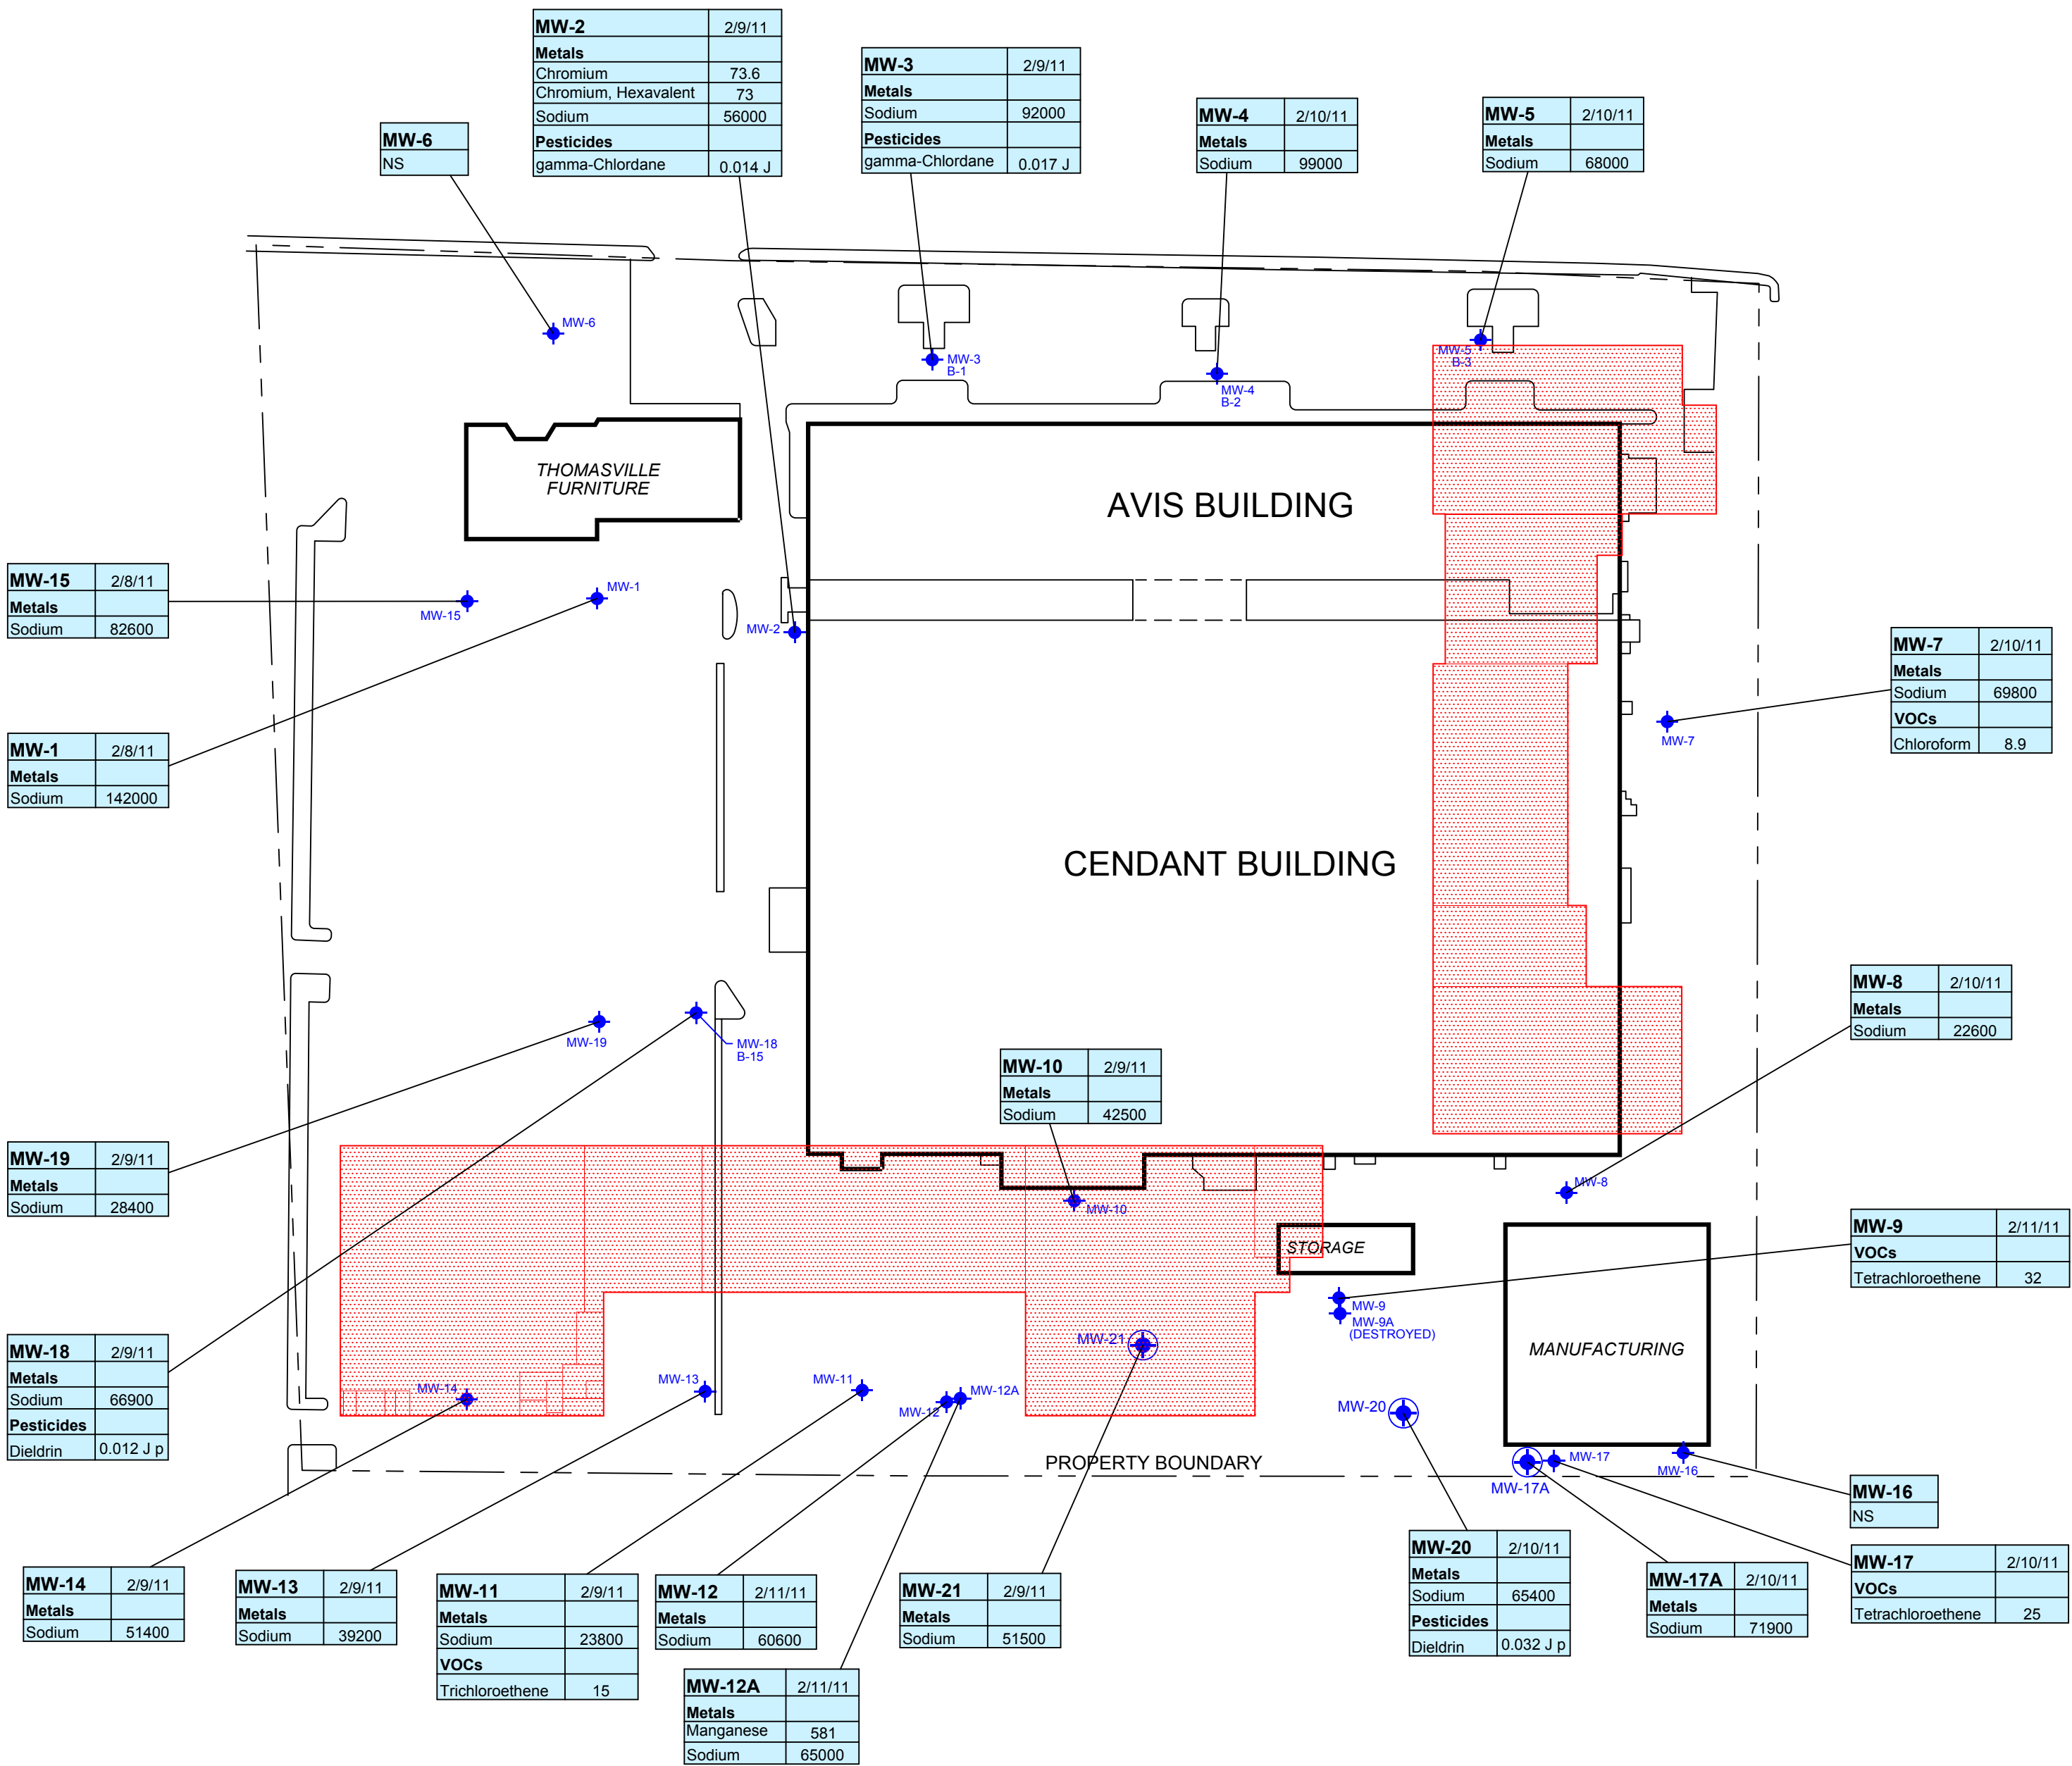

Title: **GROUNDWATER SAMPLE RESULTS
FEBRUARY 2011**

FORMER AVIS HEADQUARTERS PROPERTY
900 OLD COUNTRY ROAD
GARDEN CITY, NY 11530

Prepared For: **EQUITY ONE, INC.**



Compiled by: W.M.	Date: 26JUL11
Prepared by: B.H.C.	Scale: AS SHOWN
Project Mgr: C.W.	Project: 1924.0001Y
File: 1924.0001Y126R.05.DWG	

LEGEND

V-1  SOIL VAPOR SAMPLE

 FUTURE BUILDING FOOT PRINT

TYPICAL DATA BOX CONTENT

_____ SAMPLE I.D.

ANALYTES	AMB-021011	2/10/11	SAMPLE DATE
	VOCs		
	Carbon tetrachloride	0.41	CONCENTRATION
	Tetrachloroethene	2.2	

SOIL VAPOR STANDARDS

Parameter (Concentrations in µg/m3)	Standards1 (µg/m3)	Standards2 (µg/m3)	Standards3 (µg/m3)	Standards4 (µg/m3)
VOCs				
Carbon tetrachloride	50	250	--	--
Tetrachloroethene	--	--	100	1000
1,1,1-Trichloroethane	--	--	100	1000
Trichloroethene	50	250	--	--

µg/m³ - Micrograms per cubic meter



-- - No standards available

VOCs - Volatile Organic Compounds

Standards according to the Final NYSDOH CEH BEEI Soil Vapor Intrusion Guidance of October 2006

- 1 - Soil Vapor/Indoor Air Matrix 1 Monitor Level
- 2 - Soil Vapor/Indoor Air Matrix 1 Mitigate Level
- 3 - Soil Vapor/Indoor Air Matrix 2 Monitor Level
- 4 - Soil Vapor/Indoor Air Matrix 2 Mitigate Level

Bolded **RED** data indicates that parameter was detected above levels to be monitored

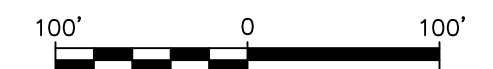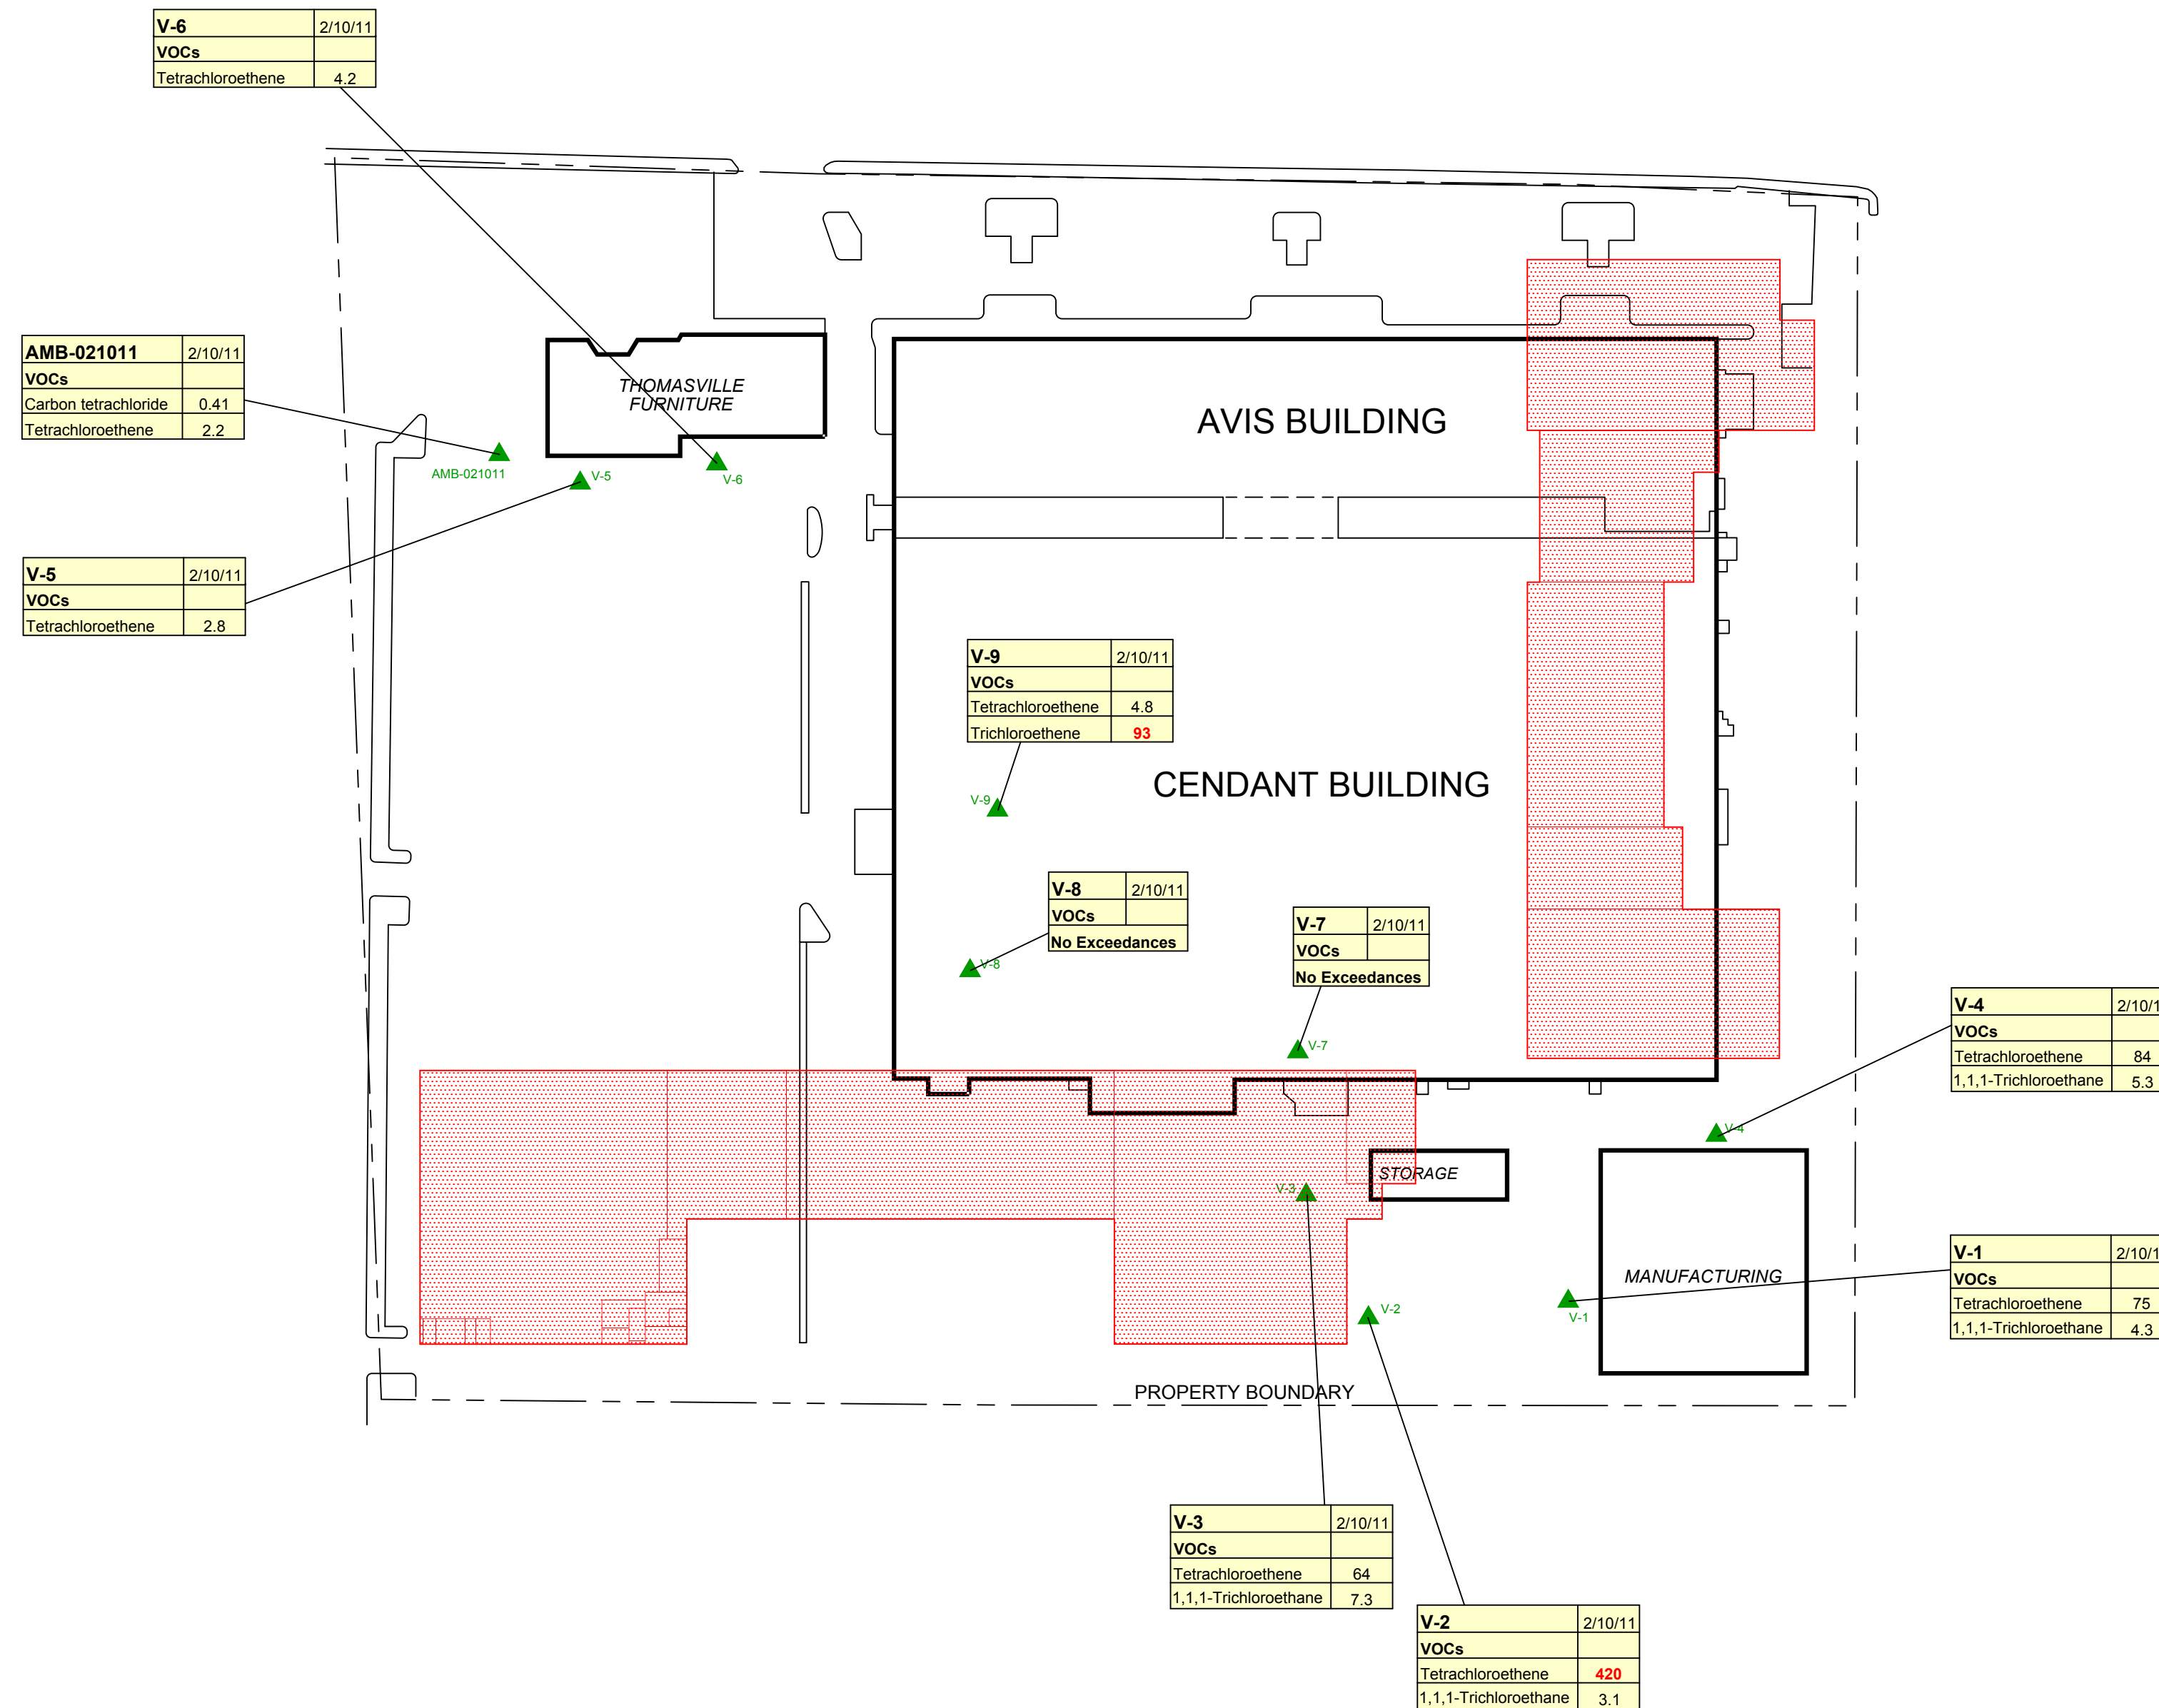

Title: **SOIL VAPOR SAMPLE RESULTS
FEBRUARY 2011**

FORMER AVIS HEADQUARTERS PROPERTY
900 OLD COUNTRY ROAD
GARDEN CITY, NY 11530

Prepared For:	EQUITY ONE, INC.

 ROUX ASSOCIATES, INC. <i>Environmental Consulting and Management</i>	Compiled by: W.M.	Date: 26JUL11	PLATE 5
	Prepared by: B.H.C.	Scale: AS SHOWN	
	Project Mgr: C.W.	Project: 1924.0001Y	
	File: 1924.0001Y126R.05.DWG		


Compiled by: W.M.	Date: 26JUL11	PLATE

Prepared by: B.H.C.	Scale: AS SHOWN

Project Mgr: C.W.	Project: 1924.0001Y	5

LATE

5

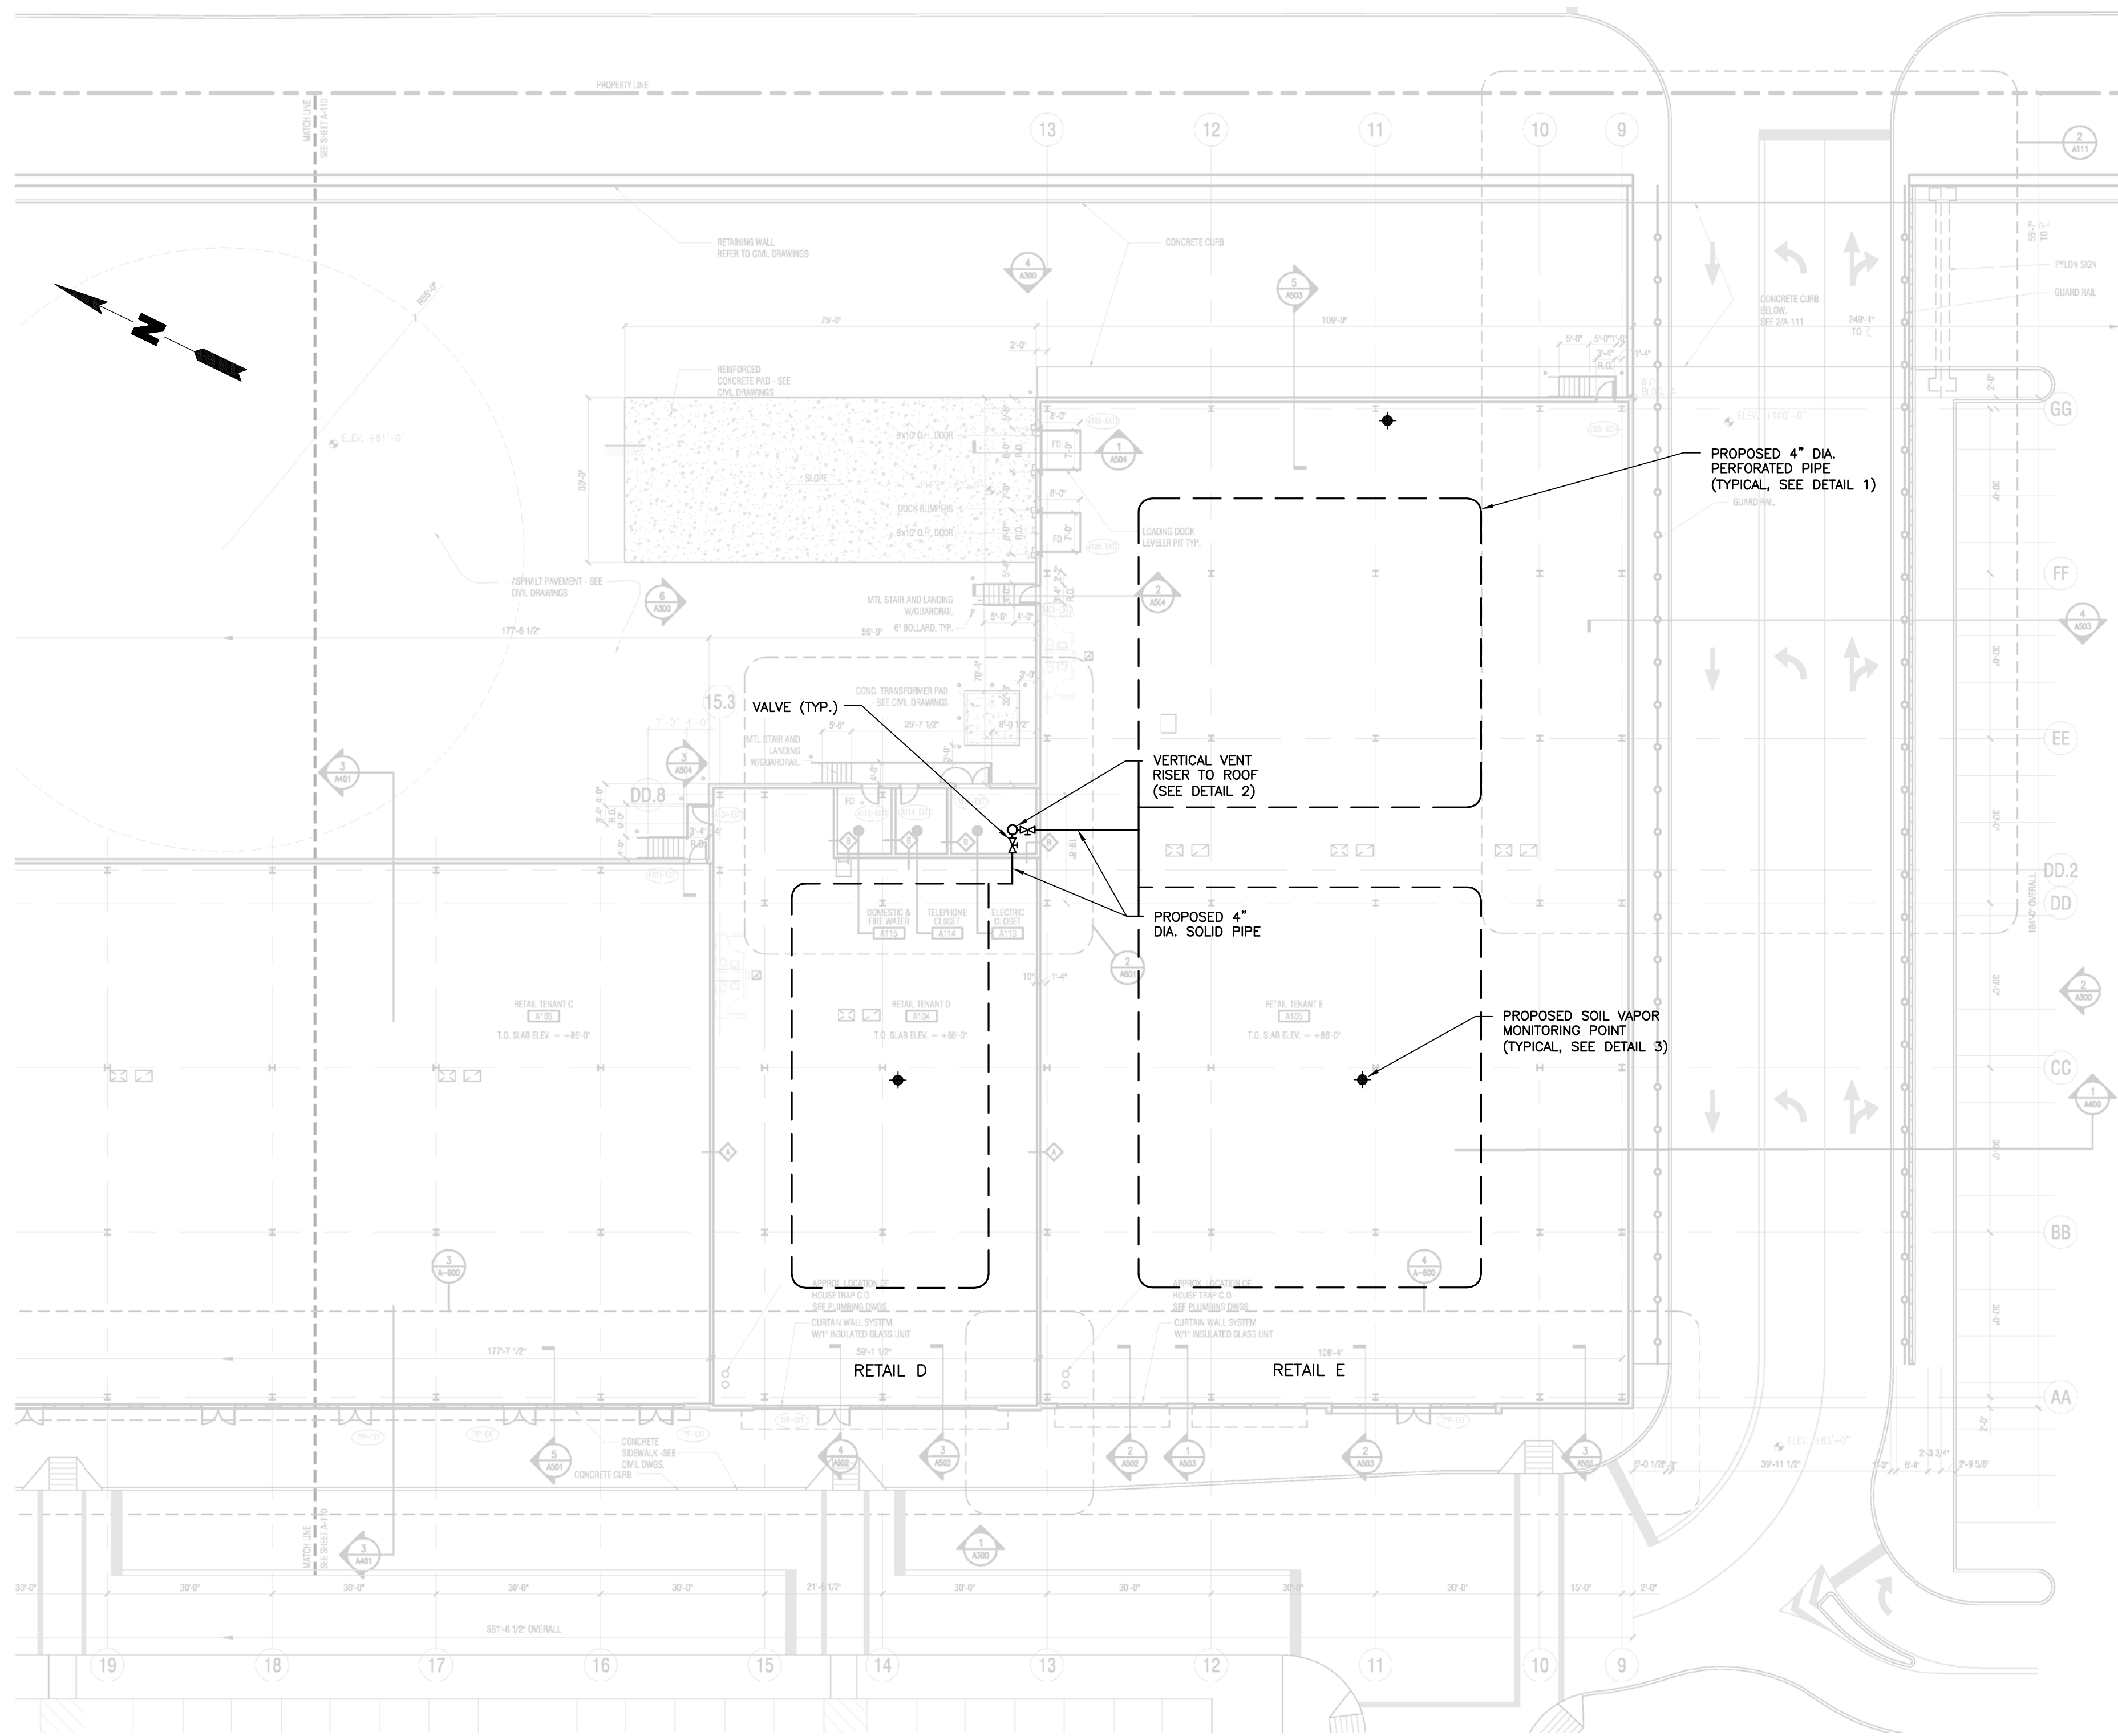


SUB-SLAB DEPRESSURIZATION SYSTEM PLAN

SCALE: 1" = 20'


NOTES

1. SUB-SLAB DEPRESSURIZATION SYSTEM PIPING SHALL BE INSTALLED IN 2-FOOT WIDE BY 1-FOOT DEEP WASHED GRAVEL TRENCH SURROUNDED BY FILTER FABRIC ENVELOPE.
2. A MINIMUM 10-MIL THICK POLYETHYLENE VAPOR BARRIER WITH TAPED SEAMS AND 1-FOOT OVERLAP IS REQUIRED ABOVE SUB-SLAB VENTING SYSTEM PIPING AND BELOW CONCRETE FLOOR SLAB.
3. BUILDING PLAN FROM GREENBERG FARROW, PLC. SHEET NO. A-111.00
4. THE CONTRACTOR SHALL COORDINATE INSTALLATION OF THE SUB-SLAB DEPRESSURIZATION PIPING WITH THE FOUNDATION, MECHANICAL AND ELECTRICAL CONTRACTORS. THE SUBSLAB PIPING LAYOUT MAY REQUIRE FIELD CONDITION MODIFICATIONS TO AVOID UTILITIES, FOUNDATIONS, ETC. ALL MODIFICATIONS SHALL BE APPROVED BY THE ENGINEER.

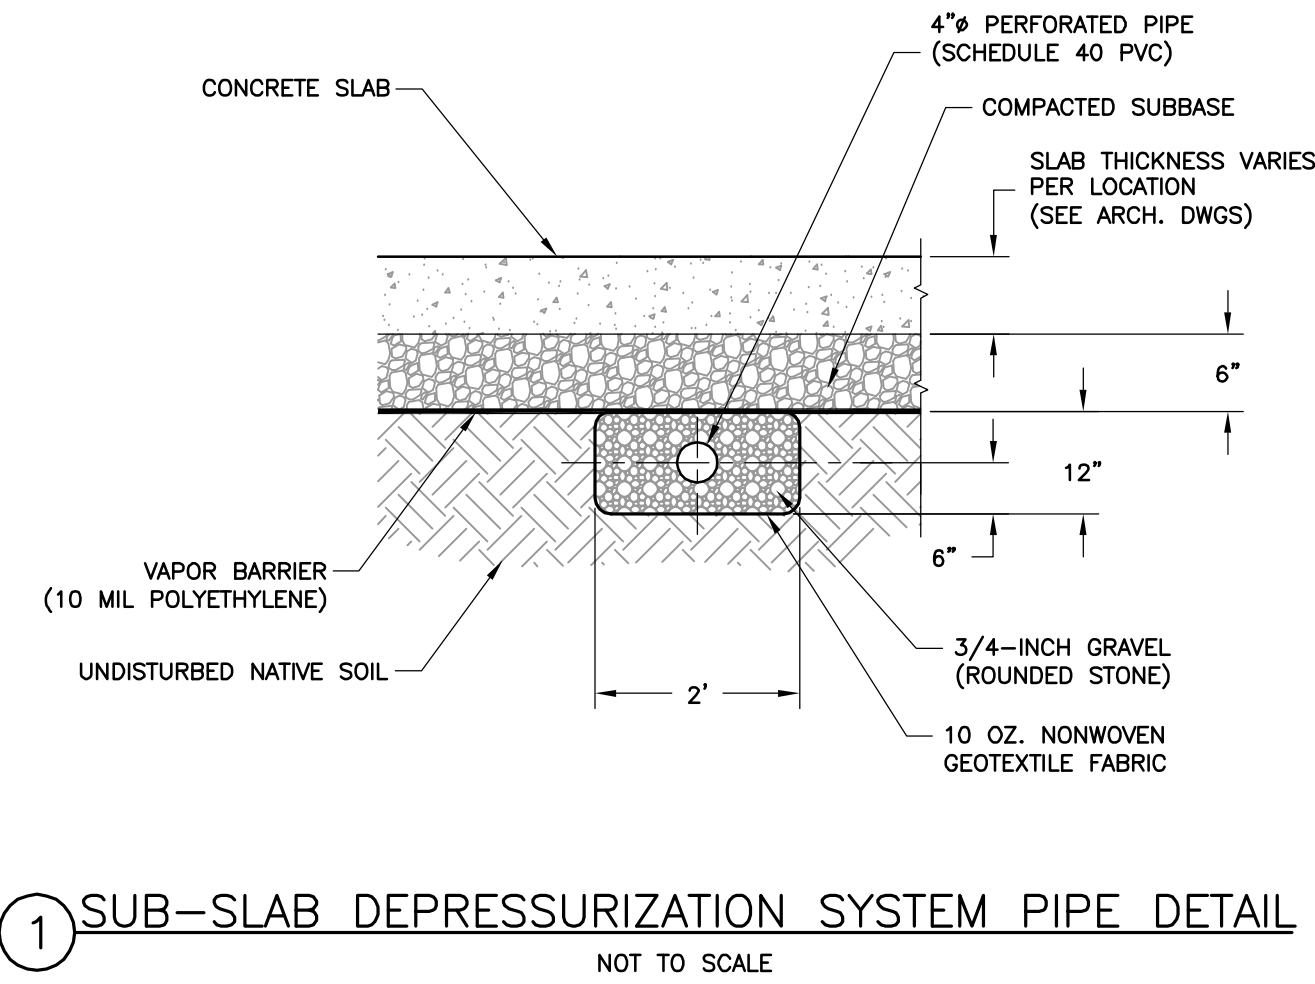

NOTES

1. CONTRACTOR SHALL COORDINATE WITH PLUMBING, MECHANICAL, CIVIL AND ELECTRICAL CONTRACTORS FOR ALL UTILITY CROSSINGS.
2. THE PERFORATED PIPE MAY BE ROUTED AROUND OR UNDERNEATH ANY UTILITY LINES (SEWER, WATER, GAS), AS APPROVED BY THE ENGINEER.
3. THE SURFACES TO BE LINED WITH GEOTEXTILE AND VAPOR BARRIER SHALL BE FREE OF ALL ROCKS, STONES, SHARP OBJECTS OR CONSTRUCTION DEBRIS OF ANY KIND.
4. INSTALL GEOTEXTILE NONWOVEN FABRIC DIRECTLY ON NATIVE SOIL. MATERIAL OVERLAPS SHALL BE A MINIMUM OF 12". THE OVERLAPPED SEAMS WILL BE SEALED WITH TAPE.
5. ALL PENETRATIONS THROUGH THE FLOOR SLAB SHALL BE SEALED USING A SILICONE BASED WATERPROOF SEALANT OR EQUIVALENT.
6. THE VAPOR BARRIER SHALL BE A MINIMUM OF 10 MIL. THICKNESS. REFER TO ARCHITECTURAL DRAWINGS FOR VAPOR BARRIER LOCATIONS.

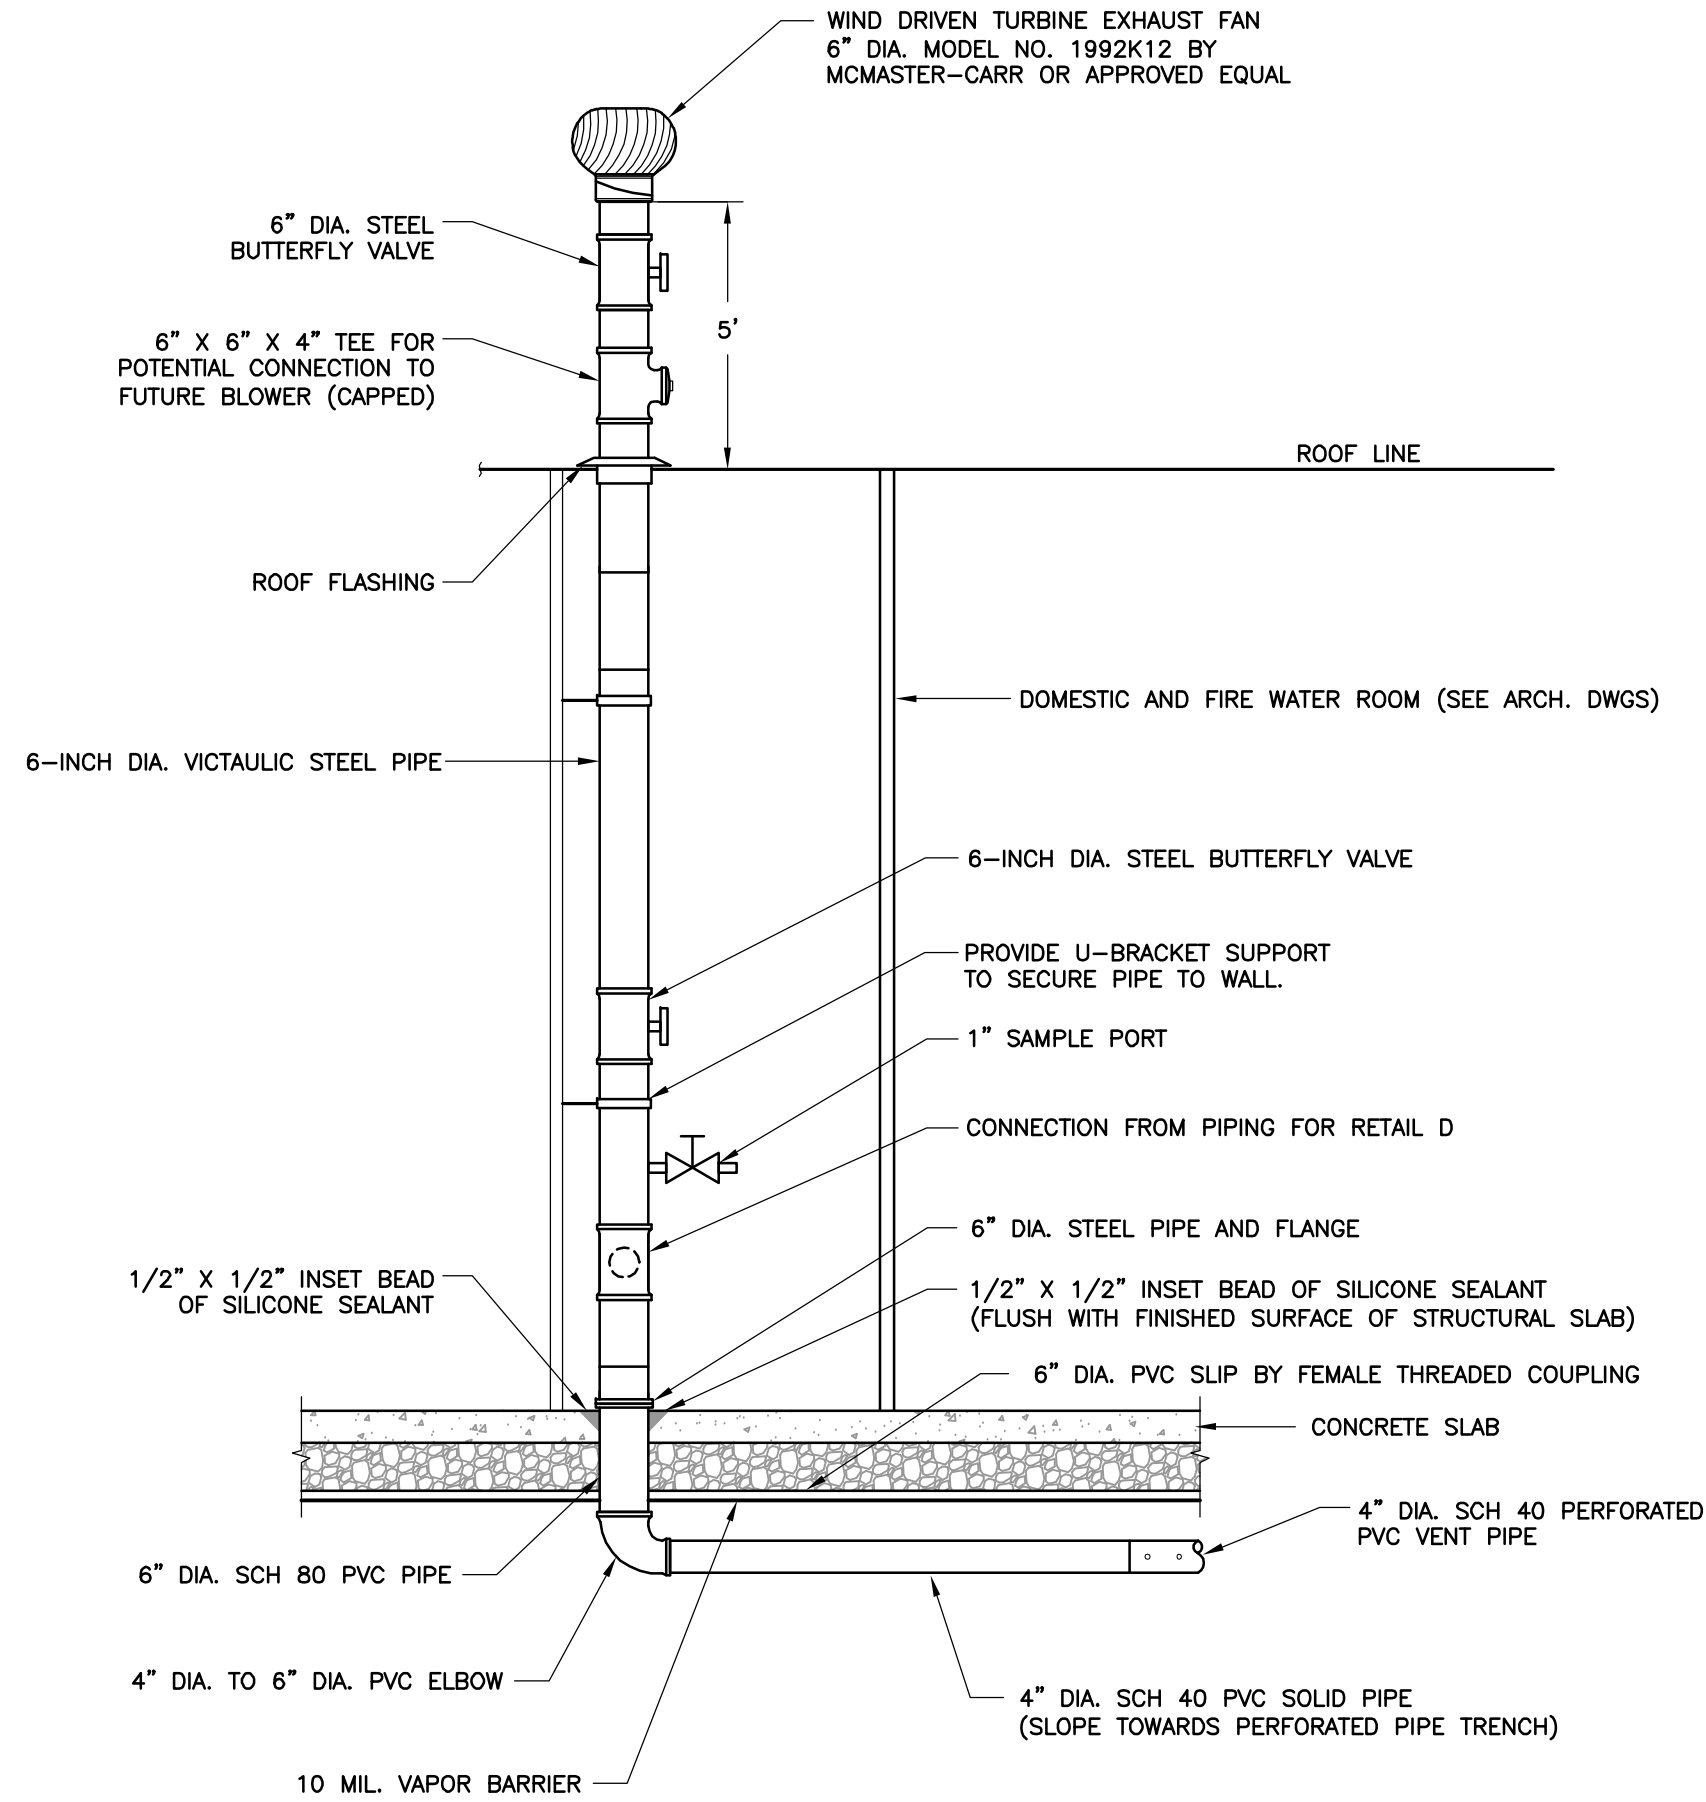


NOTES

1. PROVIDE ELECTRICAL/ CONTROL CONDUIT TO VERTICAL RISER ROOF LOCATION FOR POTENTIAL FUTURE BLOWER INSTALLATION.
2. ELECTRICAL CONDUIT TO BE SIZED FOR 230/ 400 VOLT, THREE PHASE, 30 AMPS 60 HZ.
3. THE VERTICAL RISER DISCHARGE SHALL BE LOCATED A MINIMUM OF 25 FEET FROM HVAC AIR INLETS. PROVIDE SPACE OF APPROXIMATE 3FT X 5FT FOR POTENTIAL BLOWER EQUIPMENT SKID ADJACENT TO VERTICAL RISER.
4. PROVIDE SETBACK AS REQUIRED TO MEET LOCAL BUILDING CODE REQUIREMENTS.

2 VERTICAL RISER DETAIL

SCALE: NOT TO SCALE

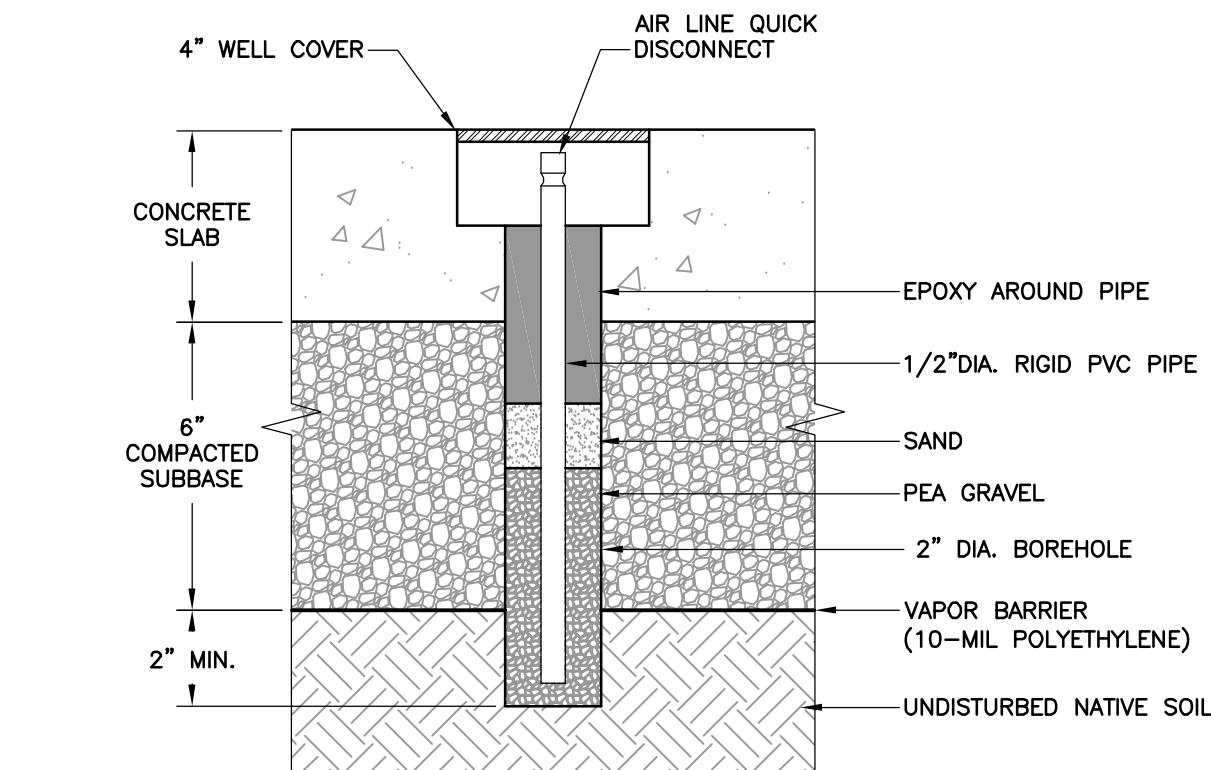


3 SOIL VAPOR MONITORING POINT DETAIL

SCALE: 1" = 4'

NOTES

1. DEPICTED LOCATIONS OF SOIL VAPOR MONITORING POINTS ARE APPROXIMATE AND SHALL BE COORDINATED AND CONFIRMED WITH EQUITY ONE AND ROUX ASSOCIATES PRIOR TO CONSTRUCTION.

Title: PASSIVE SUB-SLAB DEPRESSURIZATION SYSTEM FOR RETAIL D AND E - BLDG A			
FORMER AVIS HEADQUARTERS PROPERTY 900 OLD COUNTRY ROAD GARDEN CITY, NEW YORK, 11530			
Prepared For: EQUITY ONE, INC.			
Remedial REMEDIAL ENGINEERING, P.C. ENVIRONMENTAL ENGINEERS	Compiled by: J.L.	Date: 26JUL11	PLATE 6
	Prepared by: J.A.D.	Scale: AS SHOWN	
	Project Mgr: J.L.	Project: 1924.0001Y000	
	File: 1924.0001Y126R.04B.DWG		

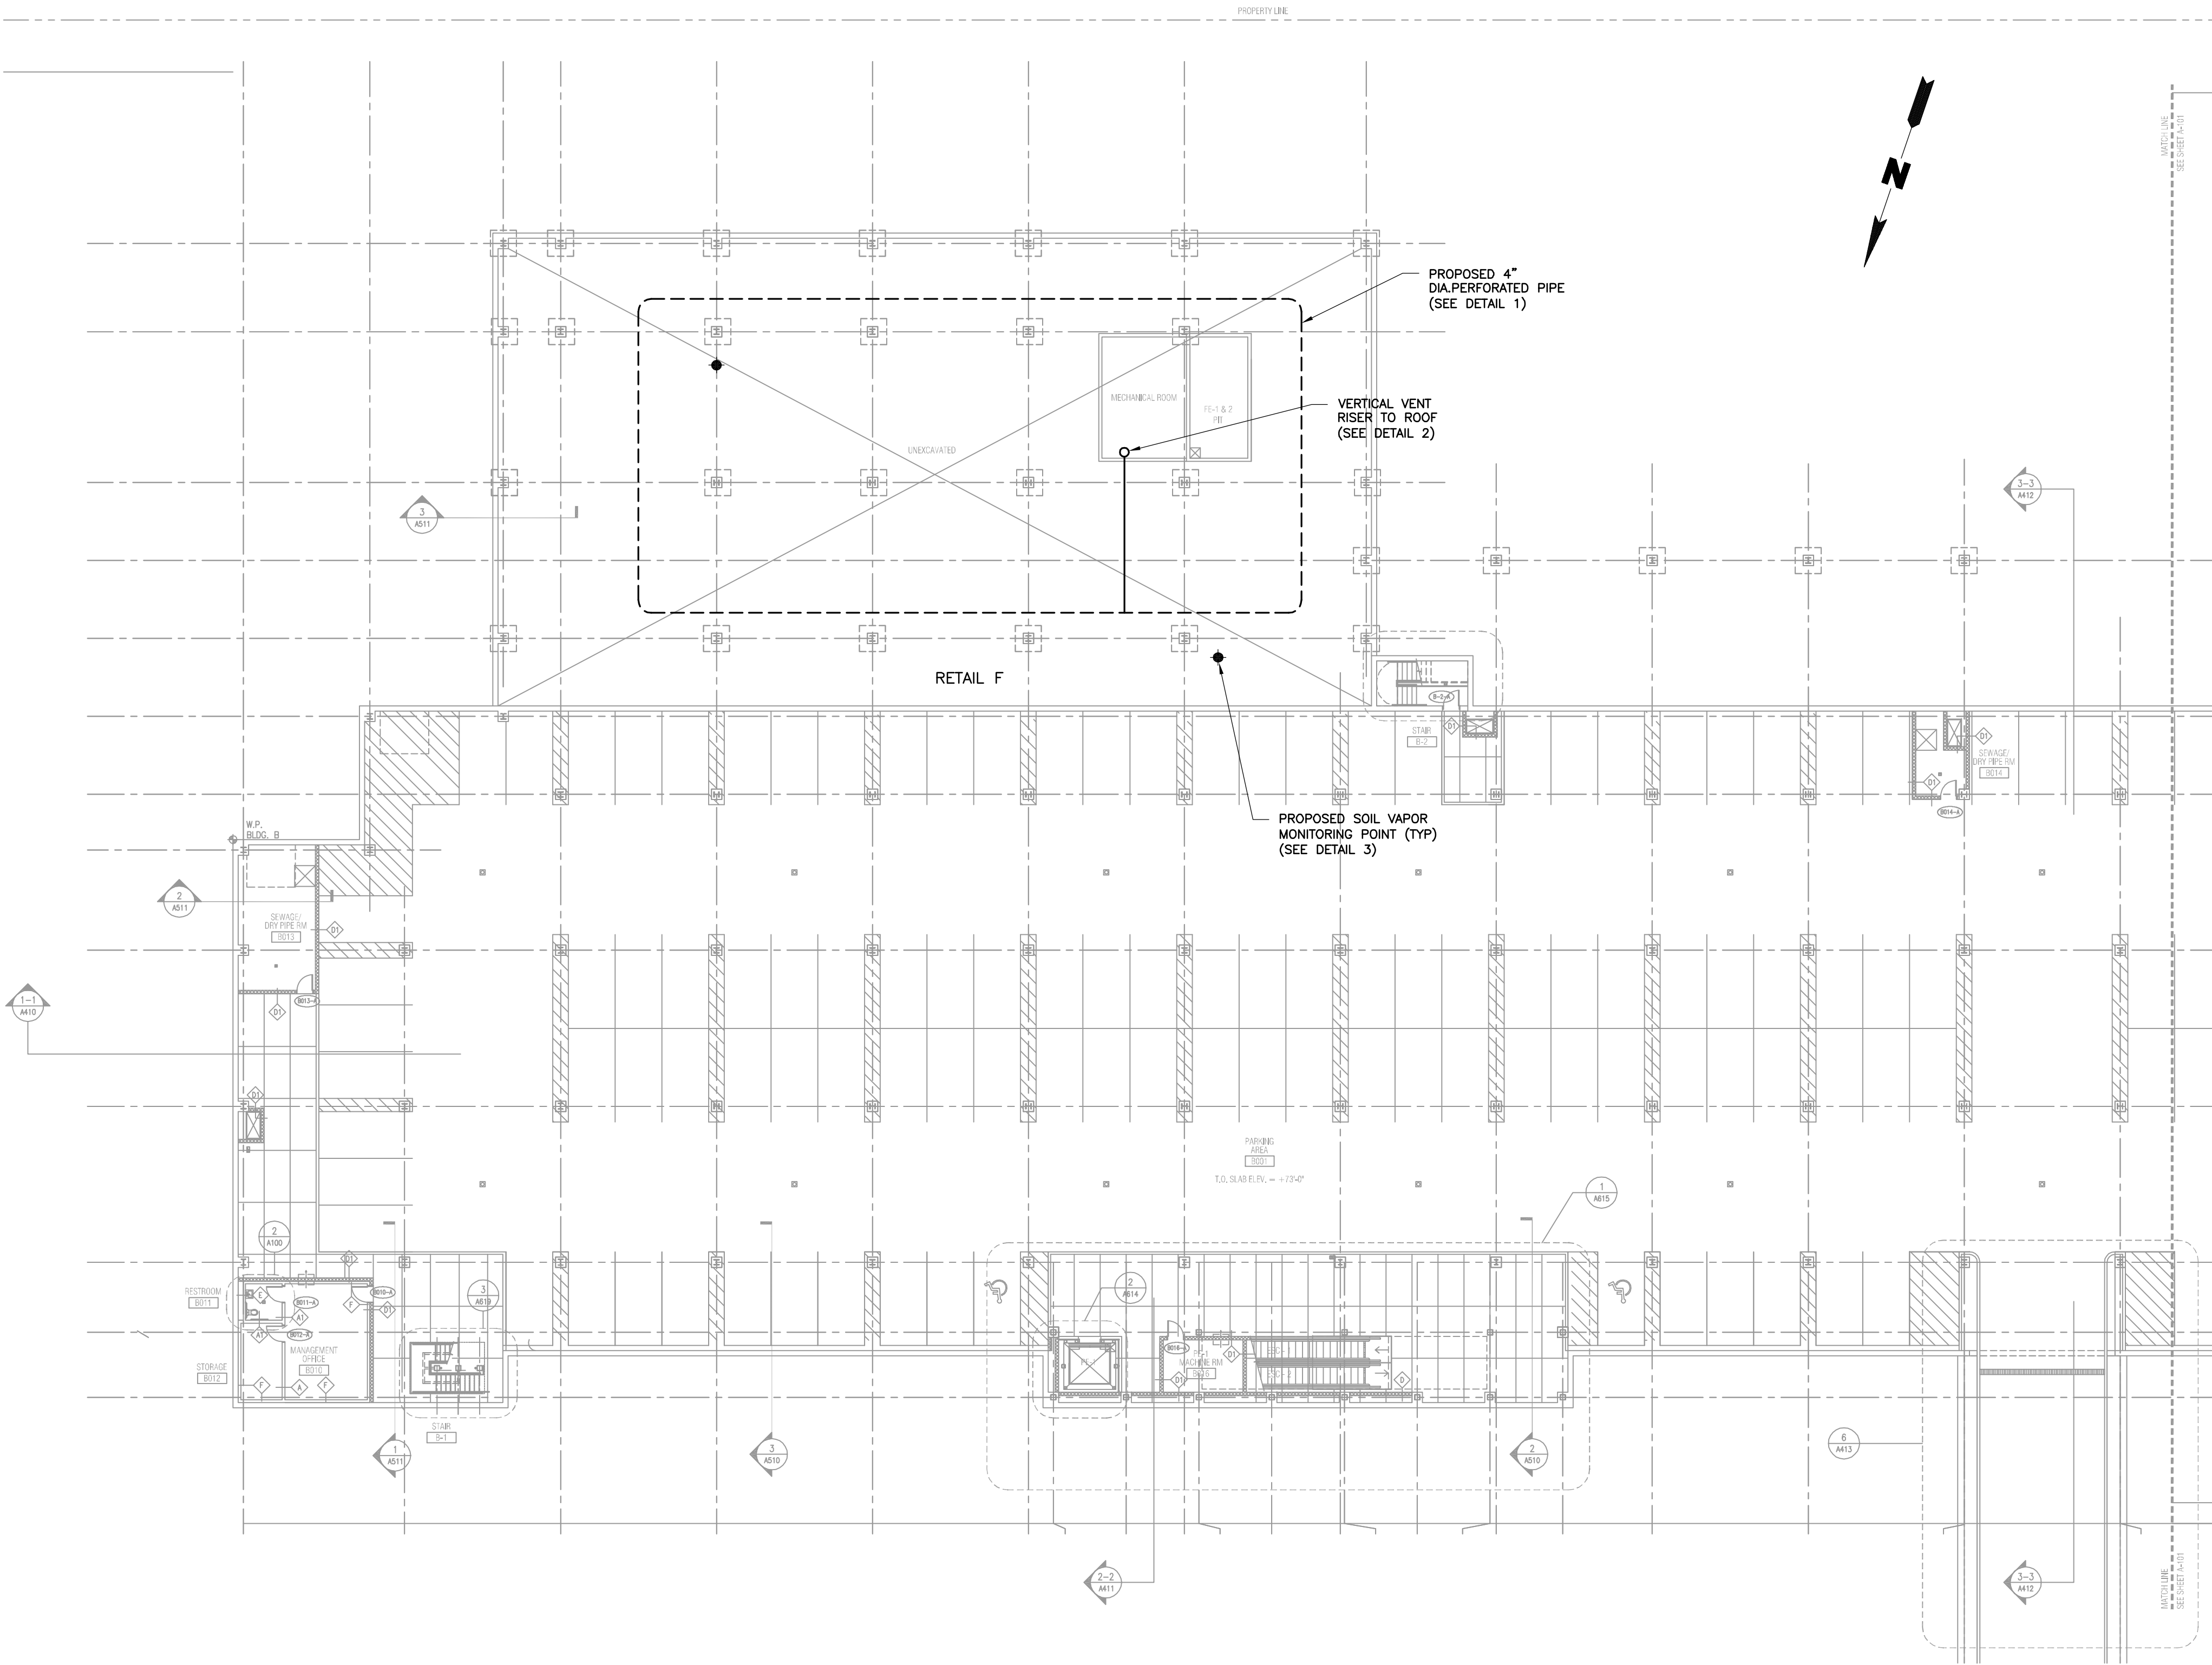

SUB-SLAB DEPRESSURIZATION SYSTEM PLAN


SCALE: 1" = 20'

NOTES

- SUB-SLAB DEPRESSURIZATION SYSTEM PIPING SHALL BE INSTALLED IN 2-FOOT WIDE BY 1-FOOT DEEP WASHED GRAVEL TRENCH SURROUNDED BY FILTER FABRIC ENVELOPE.
- A MINIMUM 10-MIL THICK POLYETHYLENE VAPOR BARRIER WITH TAPED SEAMS AND 1-FOOT OVERLAP IS REQUIRED ABOVE SUB-SLAB VENTING SYSTEM PIPING AND BELOW CONCRETE FLOOR SLAB.
- BUILDING PLAN FROM GREENBERG FARROW, PLC. SHEET NO. A-100.00
- THE CONTRACTOR SHALL COORDINATE INSTALLATION OF THE SUB-SLAB DEPRESSURIZATION PIPING WITH THE FOUNDATION, MECHANICAL AND ELECTRICAL CONTRACTORS. THE SUBSLAB PIPING LAYOUT MAY REQUIRE FIELD CONDITION MODIFICATIONS TO AVOID UTILITIES, FOUNDATIONS, ETC. ALL MODIFICATIONS SHALL BE APPROVED BY THE ENGINEER.


1 SUB-SLAB DEPRESSURIZATION SYSTEM PIPE DETAIL

NOT TO SCALE

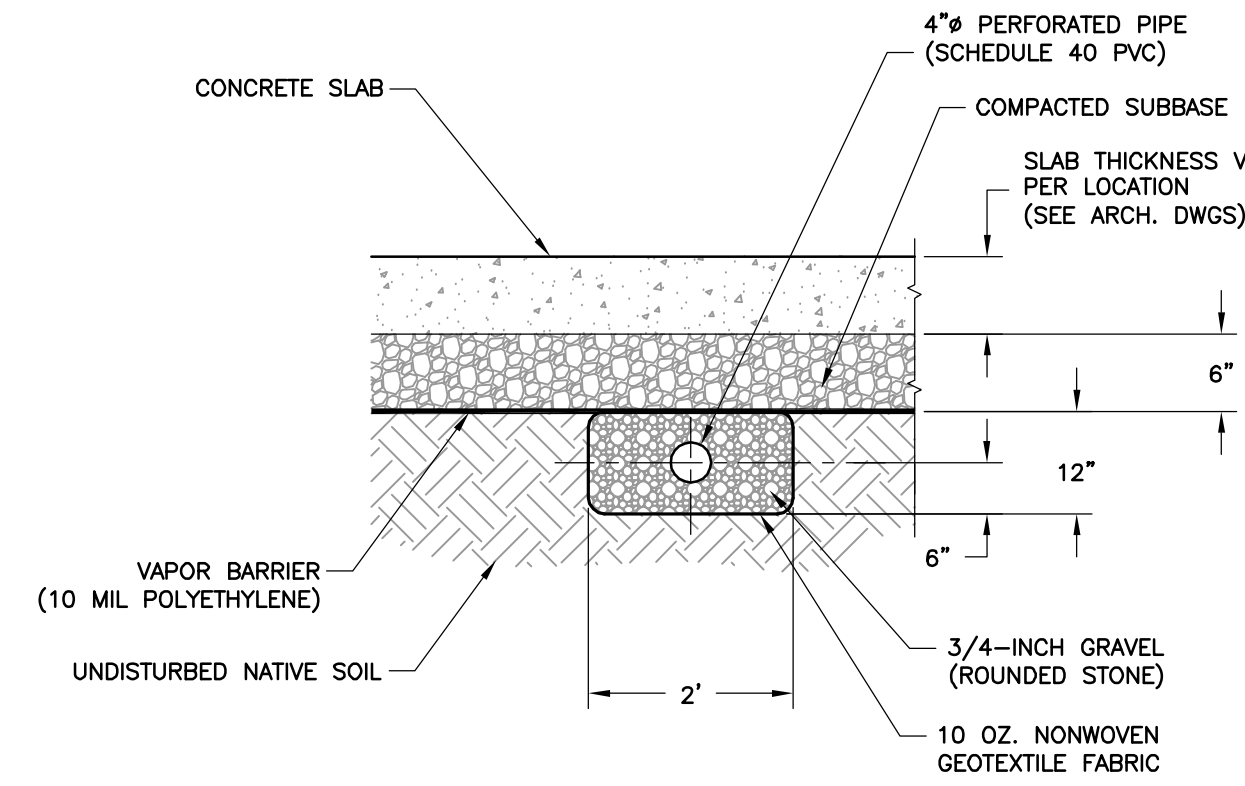

NOTES

- CONTRACTOR SHALL COORDINATE WITH PLUMBING, MECHANICAL, CIVIL AND ELECTRICAL CONTRACTORS FOR ALL UTILITY CROSSINGS.
- THE PERFORATED PIPE MAY BE ROUTED AROUND OR UNDERNEATH ANY UTILITY LINES (SEWER, WATER, GAS), AS APPROVED BY THE ENGINEER.
- THE SURFACES TO BE LINED WITH GEOTEXTILE AND VAPOR BARRIER SHALL BE FREE OF ALL ROCKS, STONES, SHARP OBJECTS OR CONSTRUCTION DEBRIS OF ANY KIND.
- INSTALL GEOTEXTILE NONWOVEN FABRIC DIRECTLY ON NATIVE SOIL. MATERIAL OVERLAPS SHALL BE A MINIMUM OF 12". THE OVERLAPPED SEAMS WILL BE SEALED WITH TAPE.
- ALL PENETRATIONS THROUGH THE FLOOR SLAB SHALL BE SEALED USING A SILICONE BASED WATERPROOF SEALANT OR EQUIVALENT.
- THE VAPOR BARRIER SHALL BE A MINIMUM OF 10 MIL. THICKNESS. REFER TO ARCHITECTURAL DRAWINGS FOR VAPOR BARRIER LOCATIONS.

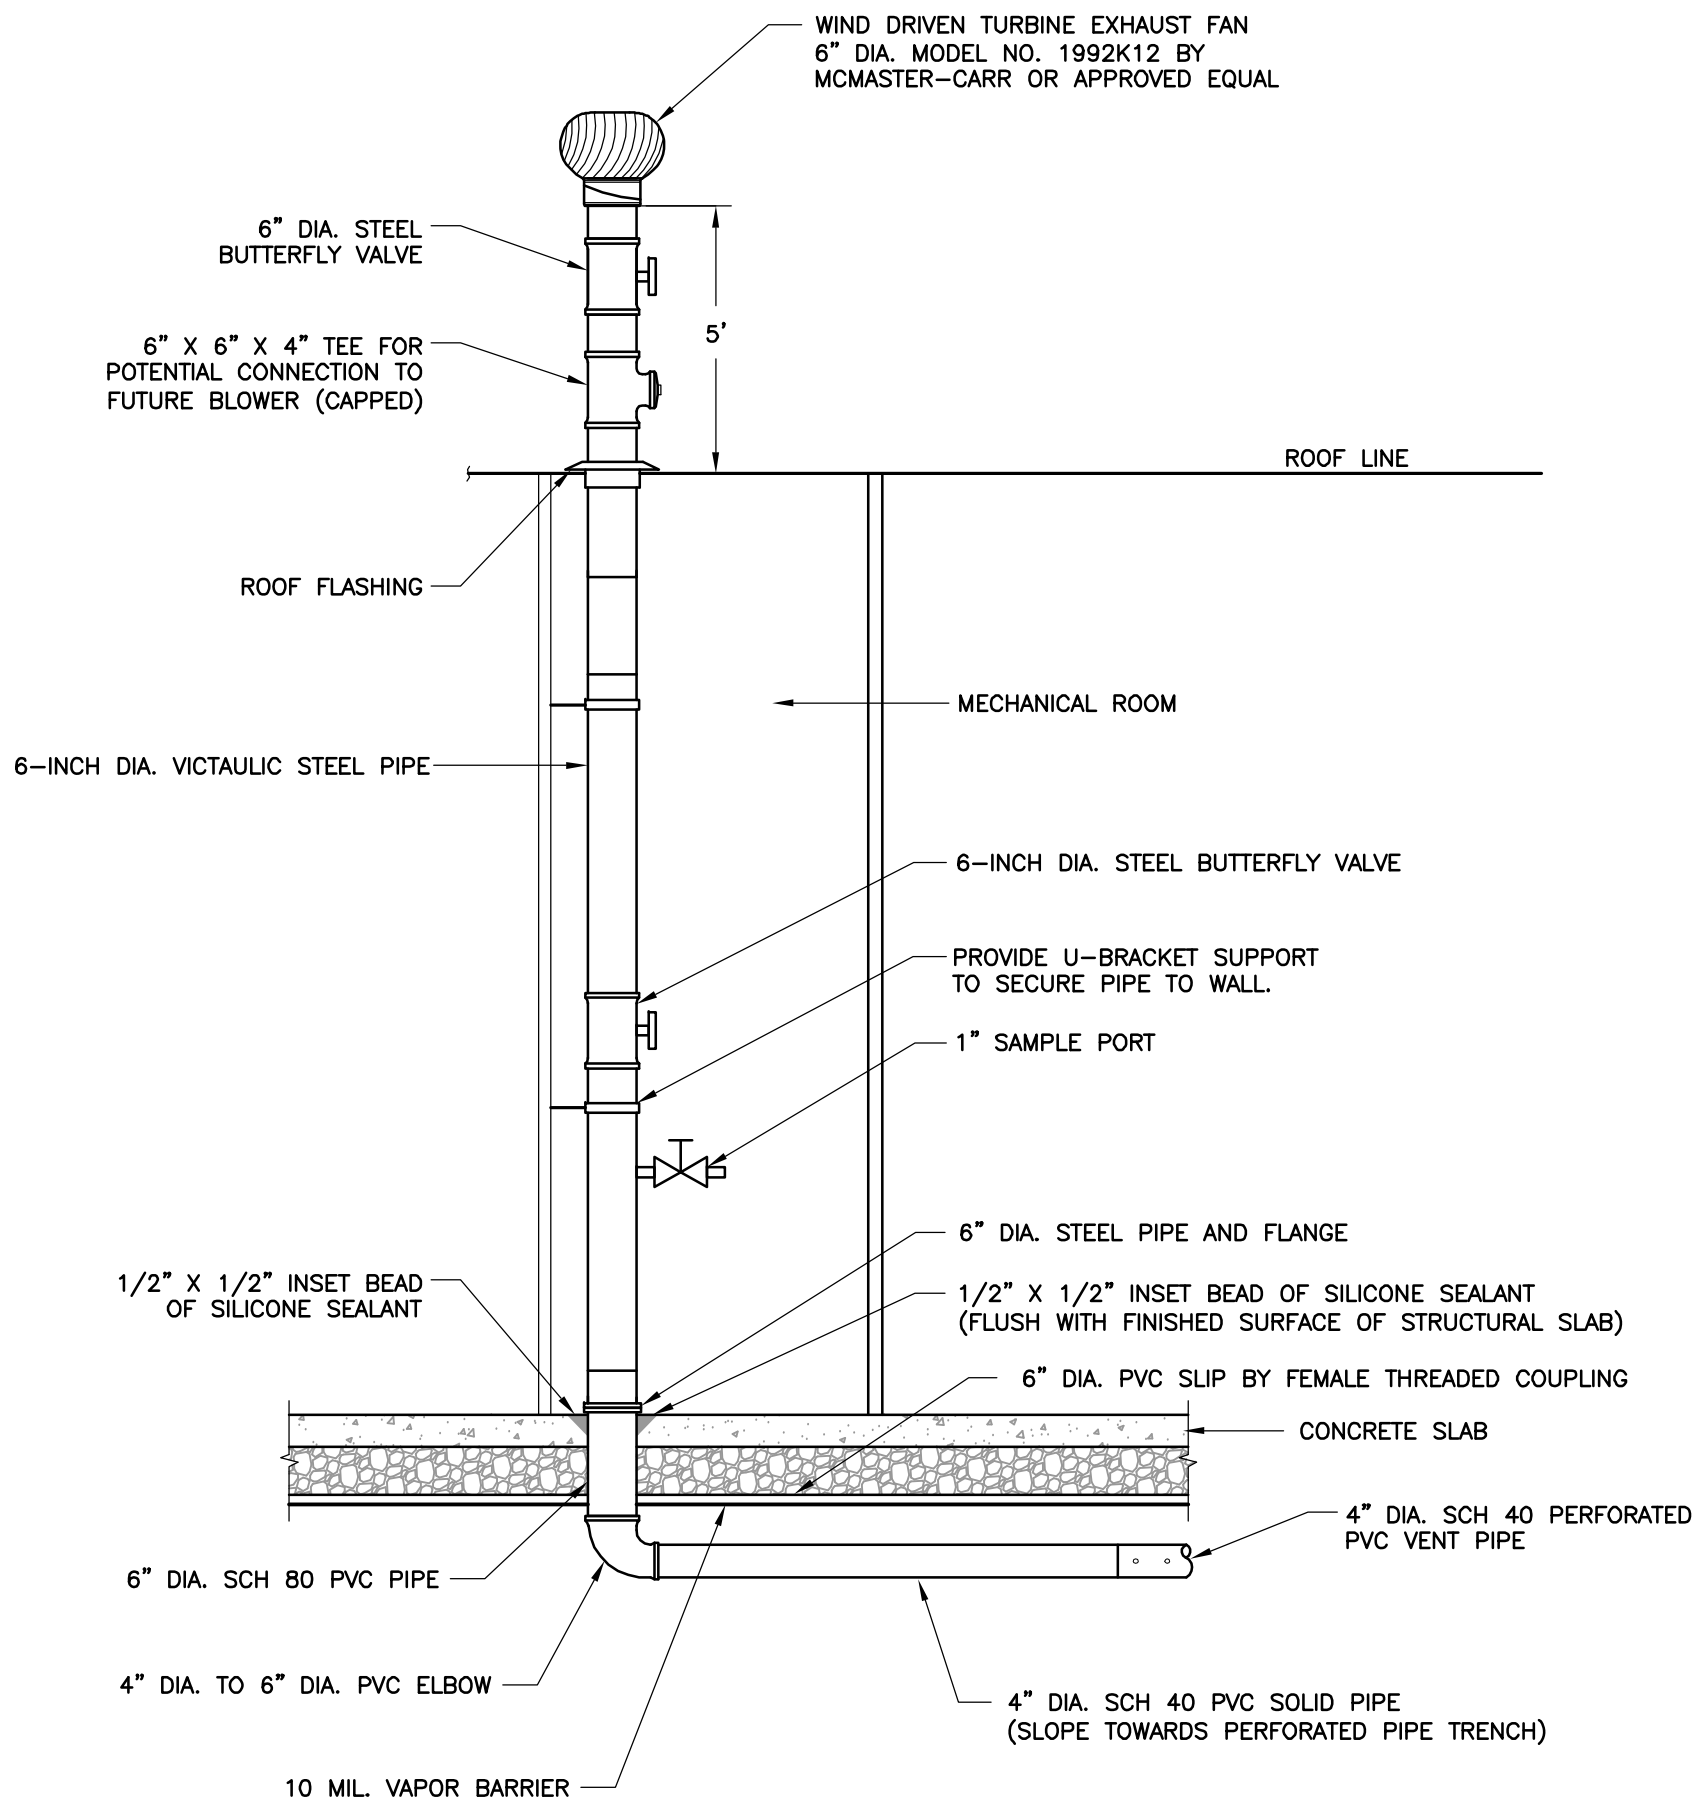

NOTES


- PROVIDE ELECTRICAL/ CONTROL CONDUIT TO VERTICAL RISER ROOF LOCATION FOR POTENTIAL FUTURE BLOWER INSTALLATION.
- ELECTRICAL CONDUIT TO BE SIZED FOR 230/ 400 VOLT, THREE PHASE, 30 AMPS 60 HZ.
- THE VERTICAL RISER DISCHARGE SHALL BE LOCATED A MINIMUM OF 25 FEET FROM HVAC AIR INLETS. PROVIDE SPACE OF APPROXIMATE 3FT X 5FT FOR POTENTIAL BLOWER EQUIPMENT SKID ADJACENT TO VERTICAL RISER.
- PROVIDE SETBACK AS REQUIRED TO MEET LOCAL BUILDING CODE REQUIREMENTS.

2 VERTICAL RISER DETAIL

SCALE: NOT TO SCALE

3 SOIL VAPOR MONITORING POINT DETAIL

SCALE: 1" = 4'

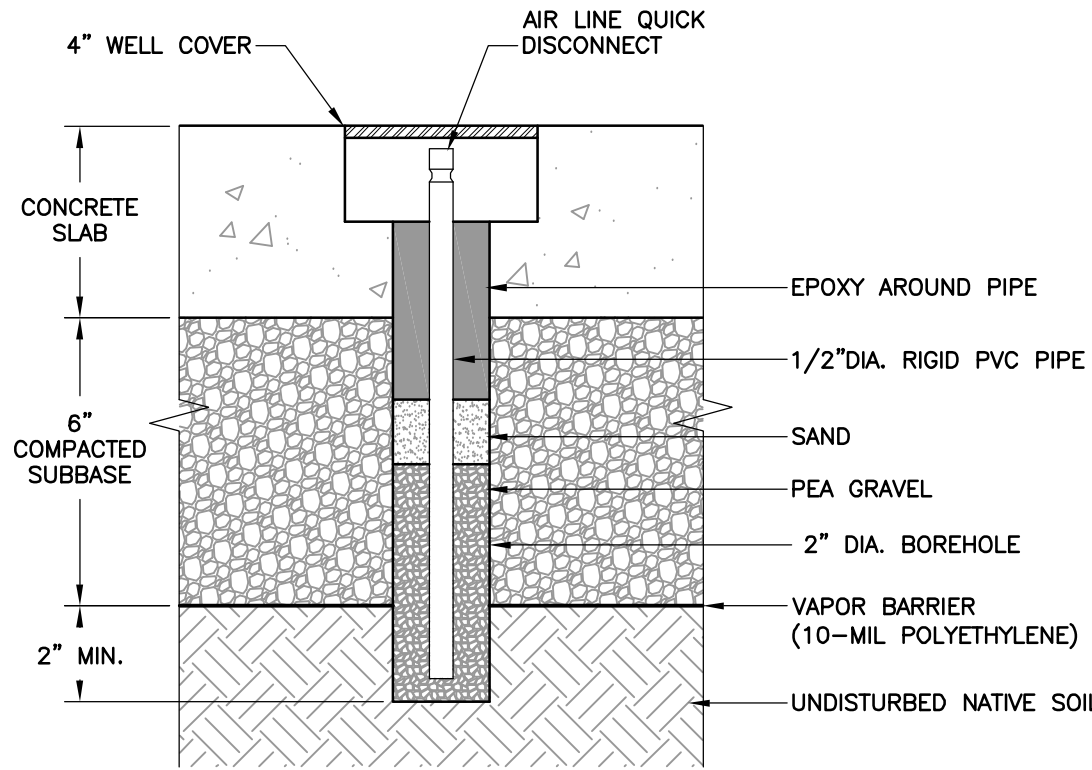

NOTES

- DEPICTED LOCATIONS OF SOIL VAPOR MONITORING POINTS ARE APPROXIMATE AND SHALL BE COORDINATED AND CONFIRMED WITH EQUITY ONE AND ROUX ASSOCIATES PRIOR TO CONSTRUCTION.

Title: PASSIVE SUB-SLAB DEPRESSURIZATION SYSTEM FOR RETAIL F - BLDG - B			
FORMER AVIS HEADQUARTERS PROPERTY 900 OLD COUNTRY ROAD GARDEN CITY, NEW YORK, 11530			
Prepared For: EQUITY ONE, INC.			
Remedial REMEDIAL ENGINEERING, P.C. ENVIRONMENTAL ENGINEERS	Compiled by: J.L.	Date: 26JUL11	PLATE
	Prepared by: J.A.D.	Scale: AS SHOWN	
	Project Mgr: J.L.	Project: 1924.0001Y000	
	File: 1924.0001Y126R.04B.DWG		