CERTIFICATION REPORT

for

Town of Huntington
Interim Remedial Program
Huntington/East Northport Landfill Closure

Prepared for the
Town of Huntington
Suffolk County, New York

1996

VOLUME IV

Cashin Associates, P.C.
Engineers and Architects

1200 Veterans Memorial Highway, Hauppauge, New York 11788 - (516) 348 - 7600
601 Brickell Key Drive, Suite 606, Miami, Florida 33131 - (305) 579 - 2006
50 Tice Boulevard, Woodcliff Lake, New Jersey 07675 - (201) 930 - 1600

DAILY REPORT No. 5 CA No. 4170.1

PROJECT:	DATE: Nov 28-94 PAGE 1 of 1
TOWN OF HUNTINGTON INTERIM REMEDIAL PROGRAM HUNTINGTON/EAST NORTHPORT LANDFILL CONTRACT No. ENV 94-01/0-C	S (M) T W T F S
ENGINEERS: CASHIN ASSOCIATES, P.C. 1200 VETERANS MEMORIAL HIGHWAY HAUPPAUGE, NY 11788 (516) 348-7600	**CONTRACTOR:** J.D. POSILLICO, INC. 1610 NEW HIGHWAY FARMINGDALE, NY 11735 (516) 249-1872

WEATHER: RAIN HEAVY @ TIMES TIME: 3:00 PM TEMP: 60 °F WIND: STEADY W/ GUSTS

ACTIVITY:

AS PER J. GLADYSZ REPORT TO FIELD TRAILER & REVIEW:

- CONTRACT PLANS
- CONTRACT SPECIFICATIONS
- MEASUREMENT & PAYMENT ITEMS
- MINUTES OF MEETING NO 3 (MEASUREMENT & PAYMENT)

EQUIPMENT AND MANPOWER:	ITEM	QUANTITY	FINAL/ INTERIM

SIGNED: Jeffrey Allen DATE: 11-28-94

DAILY REPORT No. 5

CA No. 4170.1

ADDITIONAL INFORMATION:

FIELD SKETCHES:

DAILY REPORT No. 6 CA No. 4170.1

PROJECT:	DATE: 11/29/94 PAGE 1 of 1
TOWN OF HUNTINGTON INTERIM REMEDIAL PROGRAM HUNTINGTON/EAST NORTHPORT LANDFILL CONTRACT No. ENV 94-01/0-C	S M (T) W T F S
ENGINEERS: CASHIN ASSOCIATES, P.C. 1200 VETERANS MEMORIAL HIGHWAY HAUPPAUGE, NY 11788 (516) 348-7600	**CONTRACTOR:** J.D. POSILLICO, INC. 1610 NEW HIGHWAY FARMINGDALE, NY 11735 (516) 249-1872

WEATHER: MOSTLY SUNNY TIME: — TEMP: — °F WIND: MODERATE

ACTIVITY:

ITEM # 3 CUTS FOR FINAL COVER CONST.

① JDP CONTINUED TO CLEAR AND GRUB THE VEGETATION FROM THE SOUTH LANDFILL SLOPES.

A 4"± LAYER OF VEGETATION AND TOPSOIL WAS STRIPPED AND STOCKPILED WITH BULLDOZERS.

② THE EXCAVATED MATERIAL WAS TRANSPORTED TO THE TOP OF THE LANDFILL AND STOCKPILED. (NORTH END)

ITEM # 6 COMMON FILL

① JDP CONTINUED TO RECEIVE, AND STOCKPILE 'SYOSSET COMMON FILL' AT THE TOP OF THE LANDFILL.

7

EQUIPMENT AND MANPOWER: JDP	ITEM	QUANTITY	FINAL/ INTERIM
3 LABORERS	#3	—	—
3 OPERATORS	#6	—	—
2 TEAMSTERS			
2 BULLDOZERS (D5, D8)			
1 PAYLOADER			
2 10 WHEEL DUMPS			
2 SURVEYORS			

SIGNED: Robert Dantuono DATE: 11/29/94

DAILY REPORT No. 6

CA No. 4170.1

ADDITIONAL INFORMATION:

FIELD SKETCHES:

DAILY REPORT No. 7 CA No. 4170.1

PROJECT:	DATE: 11/30/94 PAGE 1 of 1
TOWN OF HUNTINGTON INTERIM REMEDIAL PROGRAM HUNTINGTON/EAST NORTHPORT LANDFILL CONTRACT No. ENV 94-01/0-C	S M T (W) T F S
ENGINEERS: CASHIN ASSOCIATES, P.C. 1200 VETERANS MEMORIAL HIGHWAY HAUPPAUGE, NY 11788 (516) 348-7600	**CONTRACTOR:** J.D. POSILLICO, INC. 1610 NEW HIGHWAY FARMINGDALE, NY 11735 (516) 249-1872

WEATHER: PARTLY CLOUDY TIME: 8:30 TEMP: 45°F WIND: LIGHT TO MOD.

ACTIVITY:

ITEM # 3 MISC. CUTS FOR FINAL COVER CONST.

① JDP CONTINUED TO CLEAR AND GRUB THE VEGETATION FROM THE SOUTH LANDFILL SLOPES. (4"±)

② THE STRIPPED VEGETATION AND SOIL WAS TRANSPORTED TO AND STOCKPILED AT THE NORTH END OF THE TOP OF THE LANDFILL.

③ JDP USED SOME OF THE CUT MATERIAL A FILL ON THE LOWER SLOPES @ THE SOUTH EAST CORNER OF THE LANDFILL.

MISC: ① A PROGRESS MEETING WAS HELD TODAY.

② THIERRY GARCY, OF THE NYSDEC, STEVE BARRETT, OF GEOSYNTEC AND MYSELF INSPECTED

EQUIPMENT AND MANPOWER: JDP	ITEM	QUANTITY	FINAL/ INTERIM
3 LABORERS	#3	—	—
3 OPERATORS			
3 TEAMSTERS			
2 BULLDOZERS (D5,D8)			
1 FALOADER			
3 10 WHEEL DUMPS			
2 SURVEYORS			

SIGNED: [signature] DATE: 11/30/94

DAILY REPORT No. 7 CA No. 4170.1

ADDITIONAL INFORMATION:

(2) SOIL STOCKPILES THAT JDP HAS PROPOSED FOR USE ON THE PROJECT.

THE 1ST STOCKPILE WAS LOCATED IN THE YARD OF R. SCHLEIDER CONT. CORP. AND IS PROPOSED FOR USE AS SELECT FILL. MR. GARCY STATED THAT THE MATERIAL APPEARED TO BE ACCEPTABLE. IT WAS POINTED OUT TO MR GARCY, THAT SOME OBJECTIONABLE MATERIAL (I.E. CONCRETE, ASPHALT, GLASS, METAL AND ORGANICS) HAD BEEN SCREENED OUT OF THE PROPOSED SELECT FILL, AS INDICATED BY STOCKPILES LOCATED AROUND THE SCREENING PLANT. MR. GARCY STATED THAT AS LONG AS THE OBJECTIONABLE MATERIAL WAS REMOVED FROM THE SELECT FILL, IT WOULD BE ACCEPTABLE FOR USE.

THE 2ND STOCKPILE WAS LOCATED AT THE TOP OF THE LANDFILL AND IS REFERED TO AS 'SYOSSET COMMON FILL'. MR. GARCY STATED THAT IF THE LARGE ROCKS ARE REMOVED, THE SOIL APPEARS ACCEPTABLE FOR USE AS COMMON FILL.

FIELD SKETCHES:

NOTE: CA TOOK PHOTOS OF SELECT FILE STOCKPILE.

DAILY REPORT No. 8

CA No. 4170.1

PROJECT: TOWN OF HUNTINGTON INTERIM REMEDIAL PROGRAM HUNTINGTON/EAST NORTHPORT LANDFILL CONTRACT No. ENV 94-01/0-C	DATE: 12/1/94 PAGE 1 of 1 S M T W (T) F S
ENGINEERS: CASHIN ASSOCIATES, P.C. 1200 VETERANS MEMORIAL HIGHWAY HAUPPAUGE, NY 11788 (516) 348-7600	CONTRACTOR: J.D. POSILLICO, INC. 1610 NEW HIGHWAY FARMINGDALE, NY 11735 (516) 249-1872

WEATHER: MOSTLY SUNNY TIME: 8:10 AM TEMP: 38°F WIND: MODERATE

ACTIVITY:

ITEM # 3 MISC. CUTS FOR FINAL COVER CONST.

① JDP CONTINUED TO REGRADE THE SOUTHEAST LANDFILL SLOPES. EXISTING MSW FROM CUT AREA WAS PUSHED TO AND PLACED @ FILL AREAS AND COMPACTED WITH BULLDOZERS. WORK WAS PERFORMED BETWEEN SECTIONS 19E AND 21E.

② JDP SPREAD AND COMPACTED THE STOCKPILES OF VEGETATION AND SOIL LOCATED @ THE TOP OF THE LANDFILL (NORTH END).

MISC.:

① JDP REGRADED EROSION BENEATH THE EXISTING NORTH OUTFALL PIPE INTO THE WEST RECHARGE BASIN.

② THE TOWN OF HUNTINGTON HELD AN EQUIPMENT AUCTION @ THE LANDFILL STAGING AREA TODAY.

EQUIPMENT AND MANPOWER: JDP	ITEM	QUANTITY	FINAL/ INTERIM
3 LABORERS	#3	—	—
3 OPERATORS			
3 BULLDOZERS (D5, D7, D8)			
2 SURVEYORS			

SIGNED: Robert A. Cashin DATE: 12/2/94

DAILY REPORT No. 8

CA No. 4170.1

ADDITIONAL INFORMATION:

FIELD SKETCHES:

DAILY REPORT No. 9

CA No. 4170.1

PROJECT: TOWN OF HUNTINGTON INTERIM REMEDIAL PROGRAM HUNTINGTON/EAST NORTHPORT LANDFILL CONTRACT No. ENV 94-01/0-C	DATE: 12/2/94 PAGE 1 of 2 S M T W T (F) S
ENGINEERS: CASHIN ASSOCIATES, P.C. 1200 VETERANS MEMORIAL HIGHWAY HAUPPAUGE, NY 11788 (516) 348-7600	CONTRACTOR: J.D. POSILLICO, INC. 1610 NEW HIGHWAY FARMINGDALE, NY 11735 (516) 249-1872

WEATHER: MOSTLY SUNNY TIME: 1:30 PM TEMP: 52 °F WIND: MOD. TO HEAVY

ACTIVITY:

ITEM #3 MISC. CUTS FOR FINAL COVER CONST.

① JDP CONTINUED TO REGRADE EXISTING MSW ON THE UPPER LANDFILL SLOPES BETWEEN PLAN SECTION 15E AND 21E.

② INTERIM PAYMENT = 4,233.3 CY 4" DEPTH OF CLEARING AND GRUBBING @ SOUTH EAST SECTION OF LANDFILL.

ITEM #6 COMMON FILL

① JDP RECEIVED AND STOCKPILED 'SYOSSET/JERICHO COMMON FILL' AT THE TOP OF THE LANDFILL.

EQUIPMENT AND MANPOWER: JDP	ITEM	QUANTITY	FINAL/ INTERIM
3 LABORERS	#3	4,233.3 CY	INTERIM
3 OPERATORS	#6	—	—
2 SURVEYORS			

SIGNED: [signature] DATE: 12/2/94

DAILY REPORT No. 9

CA No. 4170.1

ADDITIONAL INFORMATION:

FIELD SKETCHES:

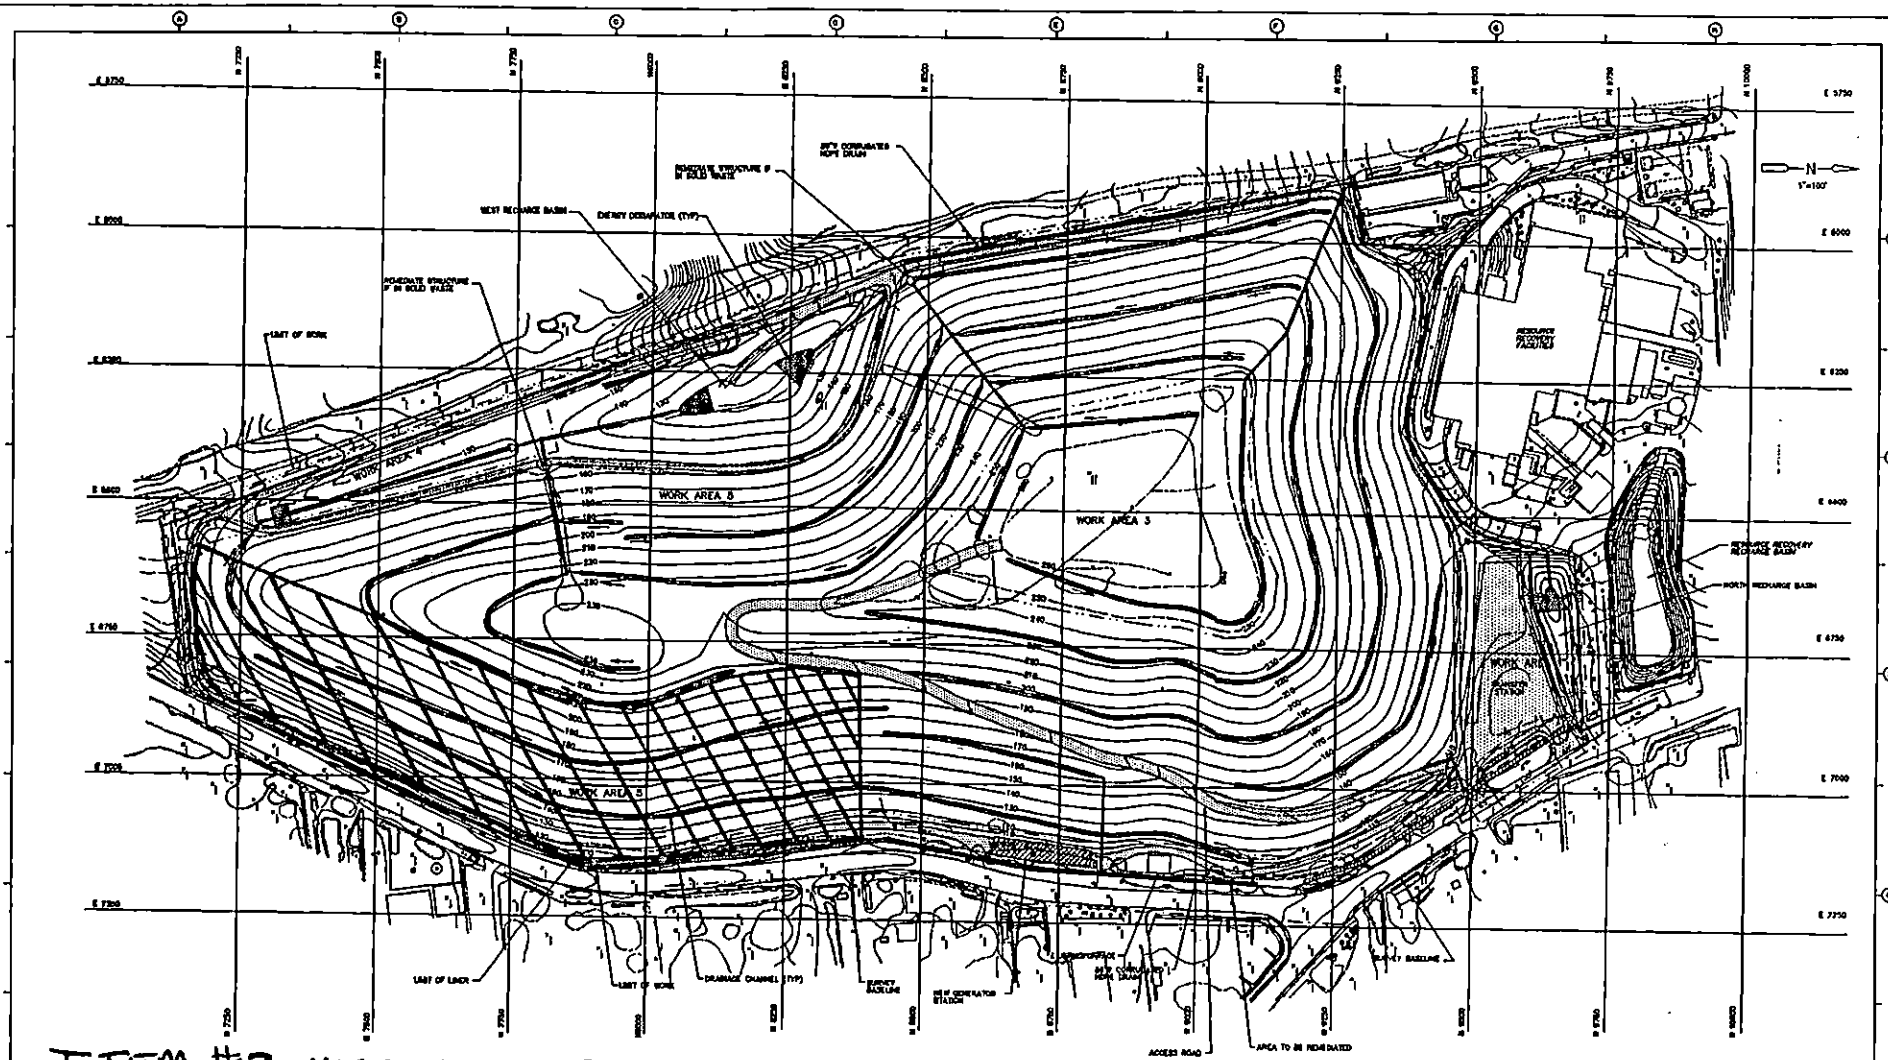

ITEM #3 MISC. CUTS FOR FINAL COVER CONSTRUCTION

4" DEPTH CLEARING AND GRUBING INTERIM PAYMENT

270' AVG. X 1,270' AVG. X 0.33$\frac{1}{3}$ DEPTH $\div$ 27 $\frac{CF}{CY}$ = 4,233.3 C.Y.

REV. NO.	DATE	DRWN	CHKD	REMARKS

DESIGNED BY
DRAWN BY
QUANTITIES BY
CHECKED BY
APPROVED BY
DATE JUNE 1993

EAST NORTHPORT LANDFILL
TOWN OF HUNTINGTON, NEW YORK

INTERIM REMEDIAL PROGRAM

FINAL SITE PLAN

PROJECT NO.

SHEET NO. C-2

12/2/94

DR # 9
PAGE 20 OF 22

DAILY REPORT No. 10 CA No. 4170.1

PROJECT:	DATE: 12/5/94 PAGE 1 of 1
TOWN OF HUNTINGTON INTERIM REMEDIAL PROGRAM HUNTINGTON/EAST NORTHPORT LANDFILL CONTRACT No. ENV 94-01/0-C	S (M) T W T F S
ENGINEERS: CASHIN ASSOCIATES, P.C. 1200 VETERANS MEMORIAL HIGHWAY HAUPPAUGE, NY 11788 (516) 348-7600	**CONTRACTOR:** J.D. POSILLICO, INC. 1610 NEW HIGHWAY FARMINGDALE, NY 11735 (516) 249-1872

WEATHER: RAIN, ALL DAY TIME: 3:10 PM TEMP: 59°F WIND: LIGHT

ACTIVITY:

(1) DUE TO HEAVY RAINS LAST NIGHT AND TODAY, JDP DID NOT PERFORM ANY WORK ON THE LANDFILL TODAY.

(2) JDP LABORERS PERFOMED MISC. WORK AROUND STAGING AREA (IE. WORK ON FIELD OFFICE TRAILERS, CUT SURVEY STAKES, CLEAN-UP).

EQUIPMENT AND MANPOWER: JDP	ITEM	QUANTITY	FINAL/ INTERIM
3 LABORERS			
2 SURVEYORS			

SIGNED: Richard Cutting DATE: 12/5/94

DAILY REPORT No. 10

CA No. 4170.1

ADDITIONAL INFORMATION:

FIELD SKETCHES:

DAILY REPORT No. 11

CA No. 4170.1

PROJECT: TOWN OF HUNTINGTON INTERIM REMEDIAL PROGRAM HUNTINGTON/EAST NORTHPORT LANDFILL CONTRACT No. ENV 94-01/0-C.	DATE: 12-6-94 PAGE 1 of 1 S M (T) W T F S
ENGINEERS: CASHIN ASSOCIATES, P.C. 1200 VETERANS MEMORIAL HIGHWAY HAUPPAUGE, NY 11788 (516) 348-7600	CONTRACTOR: J.D. POSILLICO, INC. 1610 NEW HIGHWAY FARMINGDALE, NY 11735 (516) 249-1872

WEATHER: MOSTLY SUNNY TIME: 4:20 PM TEMP: 53 °F WIND: MODERATE

ACTIVITY:

ITEM #3 MISC. CUT FOR FINAL COVER CONSTRUCTION

① JDP CONTINUED TO GRADE THE EXISTING LANDFILL MSW ON THE SOUTH EAST LANDFILL SLOPES. GRADING OCCURED BETWEEN PLAN SECTIONS 14E TO 23. ALL CUTS WERE PUSHED INTO THE FILL AREAS AND COMPACTED IN LIFTS.

ITEM #6 COMMON FILL

① JDP CONTINUED TO RECEIVE AND STOCKPILE 'SYOSSET / JERICHO' COMMON FILL @ THE TOP OF THE LANDFILL BETWEEN PLAN SECTIONS 4 AND 4A.

② JDP HAD A LABORER REMOVE MISC./OVERSIZE FROM THE COMMON FILL STOCKPILE.

EQUIPMENT AND MANPOWER: JDP	ITEM	QUANTITY	FINAL/ INTERIM
5 LABORERS			
4 OPERATOR			
4 BULLDOZER (TD 15, D4, D5, D7)			
2 SURVEYORS			

SIGNED: Robert A Cashin DATE: 12/6/94

DAILY REPORT No. 11 CA No. 4170.1

ADDITIONAL INFORMATION:

FIELD SKETCHES:

DAILY REPORT No. 12 CA No. 4170.1

PROJECT: TOWN OF HUNTINGTON INTERIM REMEDIAL PROGRAM HUNTINGTON/EAST NORTHPORT LANDFILL CONTRACT No. ENV 94-01/0-C	DATE: 12/7/94 PAGE 1 of 1 S M T (W) T F S
ENGINEERS: CASHIN ASSOCIATES, P.C. 1200 VETERANS MEMORIAL HIGHWAY HAUPPAUGE, NY 11788 (516) 348-7600	CONTRACTOR: J.D. POSILLICO, INC. 1610 NEW HIGHWAY FARMINGDALE, NY 11735 (516) 249-1872

WEATHER: MOSTLY CLOUDY TIME: 4:30PM TEMP: 49°F WIND: MODERATE

ACTIVITY:

ITEM #3 MISC. CUT FOR FINAL COVER CONSTRUCTION.

① JDP CONTINUED TO REGRADE THE UPPER LANDFILL SLOPES AT THE SOUTH CORNER OF THE LANDFILL. EXISTING MSW WAS PUSHED FROM 'CUT' AREA'S INTO 'FILL' AND COMPACTED WITH BULLDOZERS. WORK WAS PERFORMED BETWEEN SECTIONS 22 AND 15E.

② JDP CLEARED AND GRUBBED THE UPPER LANDFILL SLOPE BETWEEN SECTIONS 13E AND 14E. (4" DEPTH ±)

ITEM # 6 COMMON FILL

① JDP BEGAN RECEIPT OF COMMON FILL DELIVERIES FROM R. SCHLEIDER CONT.

② THE R. SCHLEIDER COMMON FILL WAS WAS DUMPED ONTO THE LANDFILL

EQUIPMENT AND MANPOWER: JDP	ITEM	QUANTITY	FINAL/ INTERIM
5 LABORERS	#3	—	—
4 OPERATORS	#6	—	—
4 BULLDOZERS (TD15, D4, D5, D7)			
2 SURVEYORS			

SIGNED: Ralph A. Cutting DATE: 12-7-94

DAILY REPORT No. 12

CA No. 4170.1

ADDITIONAL INFORMATION:

SLOPE AND PUSHED INTO PLACE WITH BULLDOZERS @ THE PROPOSED TEST PAD LOCATION BETWEEN SECTIONS 13E AND 13A. FILL WAS GRADED AND COMPACTED IN-PLACE WITH THE BULLDOZER.

③ JDP CONTINUED TO RECEIVE AND STOCKPILE DELIVERIES OF 'SYOSSET/JERICHO' @ THE TOP OF THE LANDFILL BETWEEN SECTION 4 AND 4A.

FIELD SKETCHES:

DAILY REPORT No. 13 CA No. 4170.1

PROJECT: TOWN OF HUNTINGTON INTERIM REMEDIAL PROGRAM HUNTINGTON/EAST NORTHPORT LANDFILL CONTRACT No. ENV 94-01/0-C	DATE: 12/8/94 PAGE 1 of 1 S M T W (T) F S
ENGINEERS: CASHIN ASSOCIATES, P.C. 1200 VETERANS MEMORIAL HIGHWAY HAUPPAUGE, NY 11788 (516) 348-7600	CONTRACTOR: J.D. POSILLICO, INC. 1610 NEW HIGHWAY FARMINGDALE, NY 11735 (516) 249-1872

WEATHER: MOSTLY SUNNY TIME: 5:00 PM TEMP: 34 °F WIND: MODERATE

ACTIVITY:

ITEM #3 MISC. CUT FOR FINAL COVER CONSTRUCTION

① JDP CONTINUED TO REGRADE THE EXISTING LANDFILL SLOPES ON THE EAST SIDE OF THE LANDFILL, BETWEEN SECTIONS 13E AND 20E. EXISTING MSW FROM 'CUT' AREAS WAS PLACED AND COMPACTED IN FILL AREAS.

ITEM #6 COMMON FILL

① JDP CONTINUED TO RECEIVE AND STOCKPILE COMMON FILL FROM R. SCHLEIDER CONT. THE FILL WAS STOCKPILED @ ELV. 210 ± BETWEEN SECTION 13E AND 13A (ABOVE THE PROPOSED TEST PAD).

EQUIPMENT AND MANPOWER: JDP	ITEM	QUANTITY	FINAL/ INTERIM
5 LABORERS	#3	—	—
4 OPERATORS	#6	—	—
4 BULLDOZERS (TD15, D5, D7, D8)			
2 SURVEYORS			

SIGNED: [signature] DATE: 12/8/94

DAILY REPORT No. 13

CA No. 4170.1

ADDITIONAL INFORMATION:

FIELD SKETCHES:

DAILY REPORT No. 14 CA No. 4170.1

PROJECT: TOWN OF HUNTINGTON INTERIM REMEDIAL PROGRAM HUNTINGTON/EAST NORTHPORT LANDFILL CONTRACT No. ENV 94-01/0-C	DATE: 12/9/94 PAGE 1 of 1 S M T W T F S
ENGINEERS: CASHIN ASSOCIATES, P.C. 1200 VETERANS MEMORIAL HIGHWAY HAUPPAUGE, NY 11788 (516) 348-7600	CONTRACTOR: J.D. POSILLICO, INC. 1610 NEW HIGHWAY FARMINGDALE, NY 11735 (516) 249-1872

WEATHER: MOSTLY SUNNY TIME: 5:10 PM TEMP: 40 °F WIND: MODERATE

ACTIVITY:

ITEM #3 MISC. CUT FOR FINAL COVER CONSTRUCTION

① CONTINUED TO REGRADE THE EXISTING LANDFILL SLOPES ON THE EAST SIDE OF THE LANDFILL BETWEEN SECTIONS 13A AND 20E.

② EXISTING MSW FROM 'CUT' AREAS WAS PLACED AND COMPACTED ON THE PROPOSED TEST PAD AREA BETWEEN SECTION 13A AND 13E AND DRAINAGE CHANNELS J AND M.

ITEM #6 COMMON FILL

① CONTINUED TO RECEIVE AND STOCKPILE COMMON FILL FROM THE R. SCHLEIDER CONT.. STOCKPILE IS LOCATED ABOVE THE TEST PAD LOCATION, JUST BENEATH THE EXISTING HAUL RD.

EQUIPMENT AND MANPOWER: JDP	ITEM	QUANTITY	FINAL/ INTERIM
5 LABORERS	#3	—	—
4 OPERATORS	#6	—	—
4 BULLDOZERS (D5, D6, D7, D8)			
2 SURVEYORS			

SIGNED: Robert A Cashin DATE: 12/9/94

DAILY REPORT No. 14

CA No. 4170.1

ADDITIONAL INFORMATION:

FIELD SKETCHES:

DAILY REPORT No. 15 CA No. 4170.1

PROJECT:	DATE: 12/12/94 PAGE 1 of 1
TOWN OF HUNTINGTON INTERIM REMEDIAL PROGRAM HUNTINGTON/EAST NORTHPORT LANDFILL CONTRACT No. ENV 94-01/0-C	S (M) T W T F S
ENGINEERS: CASHIN ASSOCIATES, P.C. 1200 VETERANS MEMORIAL HIGHWAY HAUPPAUGE, NY 11788 (516) 348-7600	**CONTRACTOR:** J.D. POSILLICO, INC. 1610 NEW HIGHWAY FARMINGDALE, NY 11735 (516) 249-1872

WEATHER: PARTLY SUNNY TIME: 1:15 PM TEMP: 30°F WIND: MODERATE

ACTIVITY:

ITEM # 3 MISC. CUT FOR FINAL COVER CONST.

(1) CONTINUED TO REGRADE EXISTING MSW @ EAST LANDFILL SLOPES BETWEEN SECTIONS 19E TO 13A.

(2) STRIPPED EXISTING GRASS & SOIL TO A 4" ± DEPTH BETWEEN SECTIONS 12 AND 13A, FROM THE EXISTING HAUL ROAD DOWN TO THE BASE OF THE LANDFILL.

(3) MAINTAIN EXISTING LANDFILL ACCESS ROADS.

ITEM # 6 COMMON FILL

(1) CONTINUED TO RECEIVE AND STOCKPILE DELIVERIES OF COMMON FILL FROM 'SYOSSET/JERICHO' SOURCE @ THE TOP OF THE LANDFILL.

(2) CONTINUED TO RECEIVE AND STOCKPILE DELIVERIES OF R. SCHLEIDER COMMON FILL.

EQUIPMENT AND MANPOWER: JDP	ITEM	QUANTITY	FINAL/ INTERIM
5 LABORERS	#3	—	—
4 OPERATORS	#6	—	—
4 BULLDOZERS (D5, D6, D7, D8)			
2 SURVEYORS			

SIGNED: Robert A. Dating DATE: 12/13/94

DAILY REPORT No. 15

CA No. 4170.1

ADDITIONAL INFORMATION:

THE R. SCHLEIDER COMMON FILL IS STOCKPILED ABOVE THE PROPOSED TEST PAD AREA ON THE EAST LANDFILL SLOPE.

(3) CASHIN ASSOC. AND GEOSYNTEC FOLLOWED SEVERAL DELIVERY TRUCKS TO ENSURE THAT FILL WAS COMING FROM THE THE MARKED STOCKPILE @ THE R. SCHLEIDER YARD.

FIELD SKETCHES:

DAILY REPORT No. 16

CA No. 4170.1

PROJECT: TOWN OF HUNTINGTON INTERIM REMEDIAL PROGRAM HUNTINGTON/EAST NORTHPORT LANDFILL CONTRACT No. ENV 94-01/0-C	DATE: 12/13/94 PAGE 1 of 1 S M (T) W T F S
ENGINEERS: CASHIN ASSOCIATES, P.C. 1200 VETERANS MEMORIAL HIGHWAY HAUPPAUGE, NY 11788 (516) 348-7600	CONTRACTOR: J.D. POSILLICO, INC. 1610 NEW HIGHWAY FARMINGDALE, NY 11735 (516) 249-1872

WEATHER: CLOUDY/OVERCAST TIME: 4:15 PM TEMP: 37 °F WIND: MODERATE

ACTIVITY:

ITEM #3 MISC. CUT FOR FINAL COVER CONSTRUCTION

① CONTINUED TO REGRADE EXISTING MSW @ EAST LANDFILL SLOPE BETWEEN SECTIONS 20E AND 15.

② CONTINUED TO SPREAD OUT AND COMPACT THE PREVIOUSLY STOCKPILED MSW @ THE TOP OF THE LANDFILL (NORTH END).

③ JDP HIT AND CRACKED EXISTING PVC METHANE WELL (EW-11) LOCATED 50' NORTH OF SECTION 13A, ABOVE THE LANDFILL HAUL RD.

ITEM #6 COMMON FILL

① JDP RECEIVED DELIVERIES OF RECYCLED CONCRETE WHICH THEY USED MAINTAIN/IMPROVE THE LANDFILL HAUL RD.

EQUIPMENT AND MANPOWER: JDP	ITEM	QUANTITY	FINAL/ INTERIM
5 LABORERS	#3	—	—
4 OPERATORS	#6	—	—
4 BULLDOZERS (D5, D6, D7, D8)			
2 SURVEYORS			

SIGNED: Robert A Ortung DATE: 12/13/94

DAILY REPORT No. 16

CA No. 4170.1

ADDITIONAL INFORMATION:

FIELD SKETCHES:

DAILY REPORT No. 17 CA No. 4170.1

PROJECT: TOWN OF HUNTINGTON INTERIM REMEDIAL PROGRAM HUNTINGTON/EAST NORTHPORT LANDFILL CONTRACT No. ENV 94-01/0-C	DATE: 12/14/94 PAGE 1 of 1 S M T (W) T F S
ENGINEERS: CASHIN ASSOCIATES, P.C. 1200 VETERANS MEMORIAL HIGHWAY HAUPPAUGE, NY 11788 (516) 348-7600	CONTRACTOR: J.D. POSILLICO, INC. 1610 NEW HIGHWAY FARMINGDALE, NY 11735 (516) 249-1872

WEATHER: MOSTLY CLOUDY TIME: 3:30 PM TEMP: 36°F WIND: MODERATE

ACTIVITY:

ITEM #3 MISC. CUT FOR FINAL COVER CONSTRUCTION

① JDP CONTINUED TO REGRADE THE EXISTING MSW @ THE EAST LANDFILL SLOPE, BETWEEN SECTIONS #13A AND 19E.

② JDP STOCKPILED EXCAVATED MSW AT THE LANDFILL TOE BETWEEN SECTION 15E AND 19A.

ITEM #6 COMMON FILL

① JDP CONTINUED TO RECEIVE AND STOCKPILE DELIVERIES OF "R. SCHLEIDER CONST." COMMON FILL. FILL WAS STOCKPILED ABOVE THE PROPOSED TEST PAD AREA.

MISC.: ① WEHRAN ENG. (EAST NORTHPORT LANDFILL ENERGY) HAD AN ELECTRICIAN REMOVE THE EXISTING GENERATOR/TRANSFORMER FROM THE LANDFILL.

EQUIPMENT AND MANPOWER: J.D.P.	WEHRAN ENG.	ITEM	QUANTITY	FINAL/ INTERIM
5 LABORERS	3 ELECTRICIANS	#3	—	—
3 OPERATORS	2 BOCKET TRUCKS	#6	—	—
3 BULLDOZERS (D5, D6, D7)	1 UTILITY TRUCK			
2 SURVEYORS				

SIGNED: Robert A. Cashin DATE: 12/14/94

DAILY REPORT No. 17

CA No. 4170.1

ADDITIONAL INFORMATION:

② THE GENERATOR WAS REMOVED FROM THE LANDFILL TOE @ SECTION 12 ±.

③ THE REMOVED GENERATOR/TRANSFORMER WAS STORED AT THE R. SCHLEIDER CONST. YARD.

FIELD SKETCHES:

DAILY REPORT No. 18 CA No. 4170.1

PROJECT: TOWN OF HUNTINGTON INTERIM REMEDIAL PROGRAM HUNTINGTON/EAST NORTHPORT LANDFILL CONTRACT No. ENV 94-01/0-C	DATE: 12/15/94 PAGE 1 of 1 S M T W (T) F S
ENGINEERS: CASHIN ASSOCIATES, P.C. 1200 VETERANS MEMORIAL HIGHWAY HAUPPAUGE, NY 11788 (516) 348-7600	CONTRACTOR: J.D. POSILLICO, INC. 1610 NEW HIGHWAY FARMINGDALE, NY 11735 (516) 249-1872

WEATHER: CLOUDY TIME: 4:30 TEMP: 36°F WIND: MODERATE

ACTIVITY:

ITEM # 3 MISC. CUT FOR FINAL COVER CONSTRUCTION

① JDP CONTINUED TO REGRADE THE EXISTING MSW @ THE EAST LANDFILL SLOPE, BETWEEN SECTIONS 14E AND 20E,

② JDP CONTINUED TO STOCKPILE EXCAVATED MSW AT THE LANDFILL TOE BETWEEN SECTIONS 15E AND 19E,

③ JDP USED A PC150 BACKHOE TO EXCAVATE THE J AND H DRAINAGE CHANNELS BETWEEN SECTIONS 13A AND 13E.

④ JDP CLEARED AND GRUBBED BETWEEN SECTION 11 AND 12.

ITEM # 6 COMMON FILL

ITEM # 33 TEST PAD

① JDP BEGAN PLACEMENT OF 'RASCHLEIDER' COMMON FILL BETWEEN SECTIONS 13E AND 13A.

② COMMON FILL WAS PUSHED INTO PLACE

EQUIPMENT AND MANPOWER: JDP	ITEM	QUANTITY	FINAL/ INTERIM
5 LABORERS	#3	—	—
3 OPERATORS	#6	—	—
3 BULLDOZERS (D5, D6, D7)	#33	—	—
1 EXCAVATOR (PC150)			

SIGNED: [signature] DATE: 12/15/94

DAILY REPORT No. 18 CA No. 4170.1

ADDITIONAL INFORMATION:

WITH BULLDOZERS FROM THE STOCKPILE AREA.

(3) GEOSYNTEC MONITORED THE METHOD OF PLACEMENT OF THE COMMON FILL AND THE LIFT THICKNESS, AND WILL PERFORM NUCLEAR DENSITY TESTS OF COMPLETION OF THE SOIL LIFT. (12" MAX).

(4) JDP CONTINUED TO RECEIVE AND STOCKPILE DELIVERIES OF 'R. SCHLIEDER CONST.' COMMON FILL.

MISC:

(1) TOURED JOB SITE WITH R. KOOPMAN, C. VELSOR, E. PETROSIAN, AND S. MURPHY

FIELD SKETCHES:

DAILY REPORT No. 19 CA No. 4170.1

PROJECT: TOWN OF HUNTINGTON INTERIM REMEDIAL PROGRAM HUNTINGTON/EAST NORTHPORT LANDFILL CONTRACT No. ENV 94-01/0-C	DATE: 12/16/94 PAGE 1 of 2 S M T W T (F) S
ENGINEERS: CASHIN ASSOCIATES, P.C. 1200 VETERANS MEMORIAL HIGHWAY HAUPPAUGE, NY 11788 (516) 348-7600	CONTRACTOR: J.D. POSILLICO, INC. 1610 NEW HIGHWAY FARMINGDALE, NY 11735 (516) 249-1872

WEATHER: CLOUDY TIME: 8:00 AM. TEMP: 36°F WIND: MODERATE

ACTIVITY:

ITEM #3 MISC. CUT FOR FINAL COVER CONSTRUCTION

① JDP TRANSPORTED STOCKPILED MSW FROM THE LANDFILL TOE @ SECTIONS 19A TO 20E TO BOTH THE TOP OF THE LANDFILL AND THE LANDFILL SLOPE BETWEEN SECTIONS 12 AND 13.

② INTERIM PAYMENT = 1,155.0 C.Y. 4" DEPTH OF CLEARING AND GRUBBING ALONG EAST LANDFILL SLOPE. SECTIONS 11 TO 13E.

ITEM #6 COMMON FILL ITEM #33 TEST PAD

① JDP CONTINUED TO PLACE AND GRADE 'R. SCHLEIDER CONT.' (RSC) COMMON FILL @ THE PROPOSED TEST PAD AREA, BETWEEN SECTION 13A AND 13E, AND CHANNELS H + I.

② JDP USED A VIBRATORY TAG ALONG ROLLER TO COMPACT THE IN-PLACE COMMON FILL.

EQUIPMENT AND MANPOWER: J.D.P.	ITEM	QUANTITY	FINAL/ INTERIM
5 LABORERS — 1 TAG ALONG ROLLER (VIBRATORY)	#3	1,155.0 C.Y.	INTERIM
4 OPERATORS	#6	—	—
3 TEAMSTERS	#33	—	—
3 BULLDOZERS (D5, D6, D7)			
1 PAYLOADER (WA, 450)			
3 10 WHL. DUMP TRUCKS			
2 SURVEYORS			

SIGNED: [signature] DATE: 12/16/94

DAILY REPORT No. 19

CA No. 4170.1

ADDITIONAL INFORMATION:

(3) GEO SYNTEC MONITORED THE % COMPACTION AND LIFT THICKNESS OF THE IN-PLACE COMMON FILL.

FIELD SKETCHES:

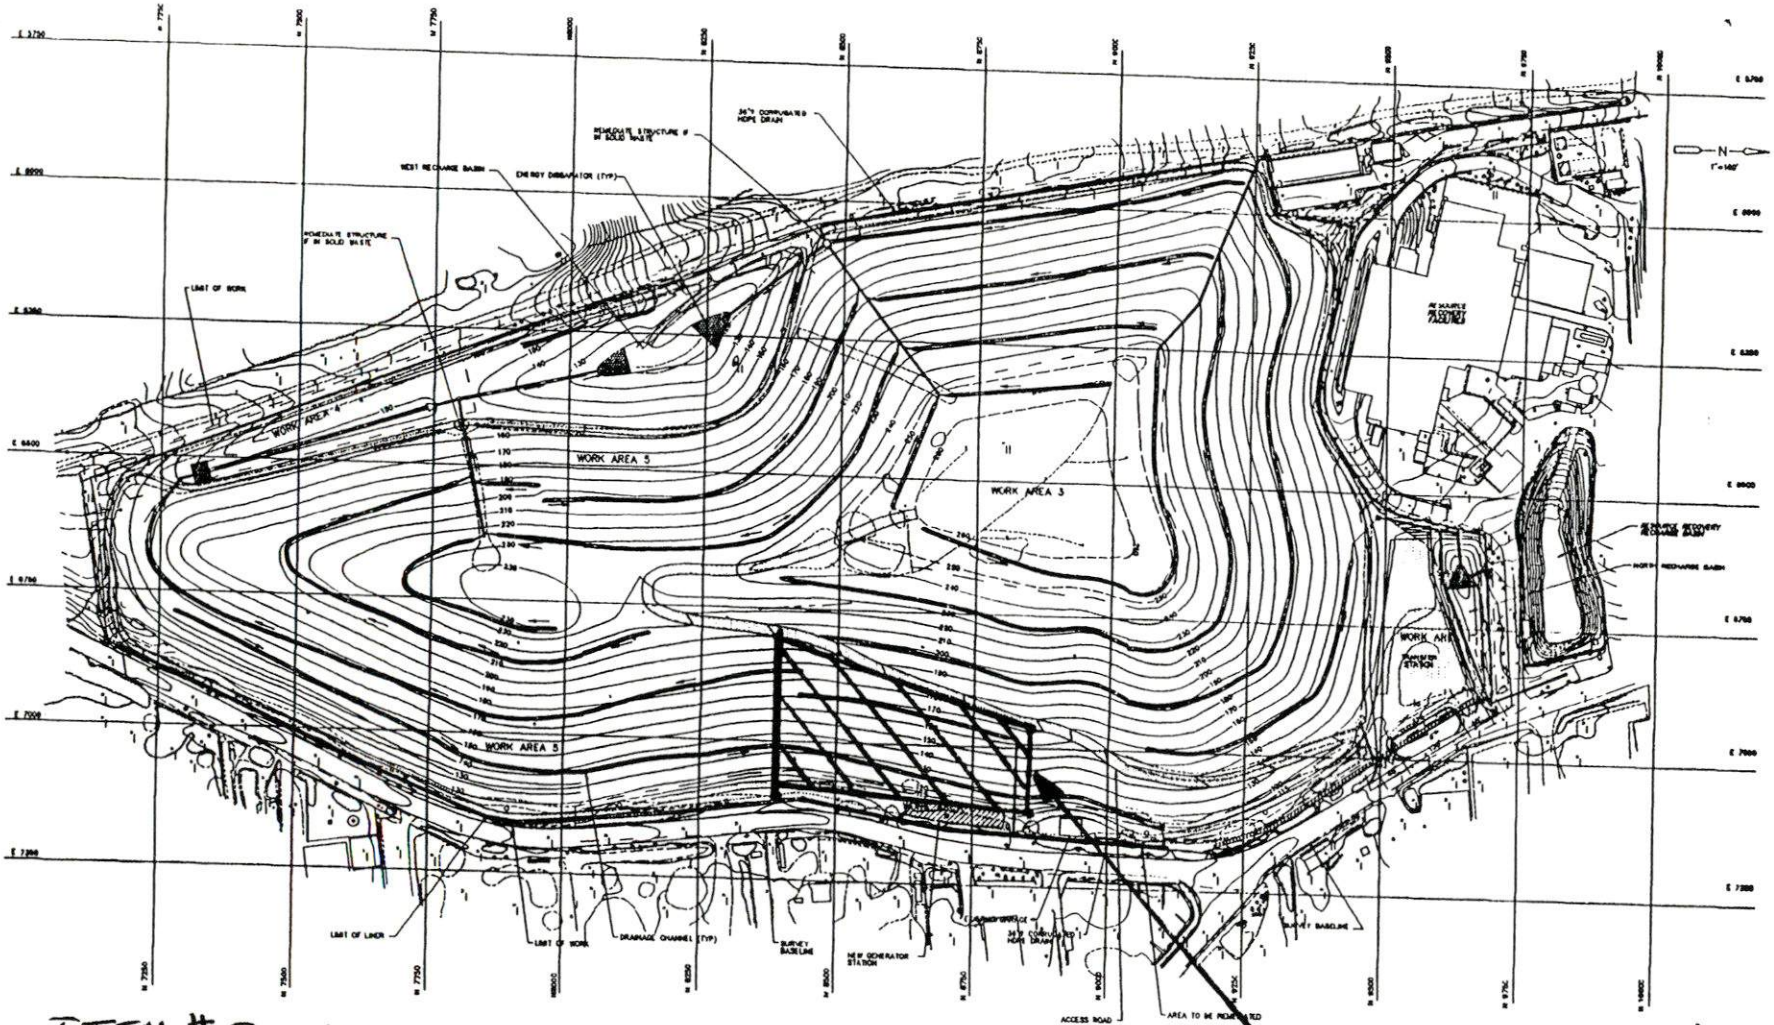

ITEM # 3 MISC. CUTS FOR FINAL COVER CONSTRUCTION
INTERIM PAYMENT / CLEARING + GRUBBING, 4" DEPTH ±

210' AVE. WIDTH × 450' AVE. LENGTH × 0.33' AVE. DEPTH ÷ 27 CF/CY

= 1,155.0 C.Y.

DR # 19
12/16/94
PAGE 2 OF 2

RECEIVED
OCT 4 1996
HAZARDOUS WASTE REMEDIATION
NYSDEC REGION 1

INSPECTOR'S DAILY REPORTS

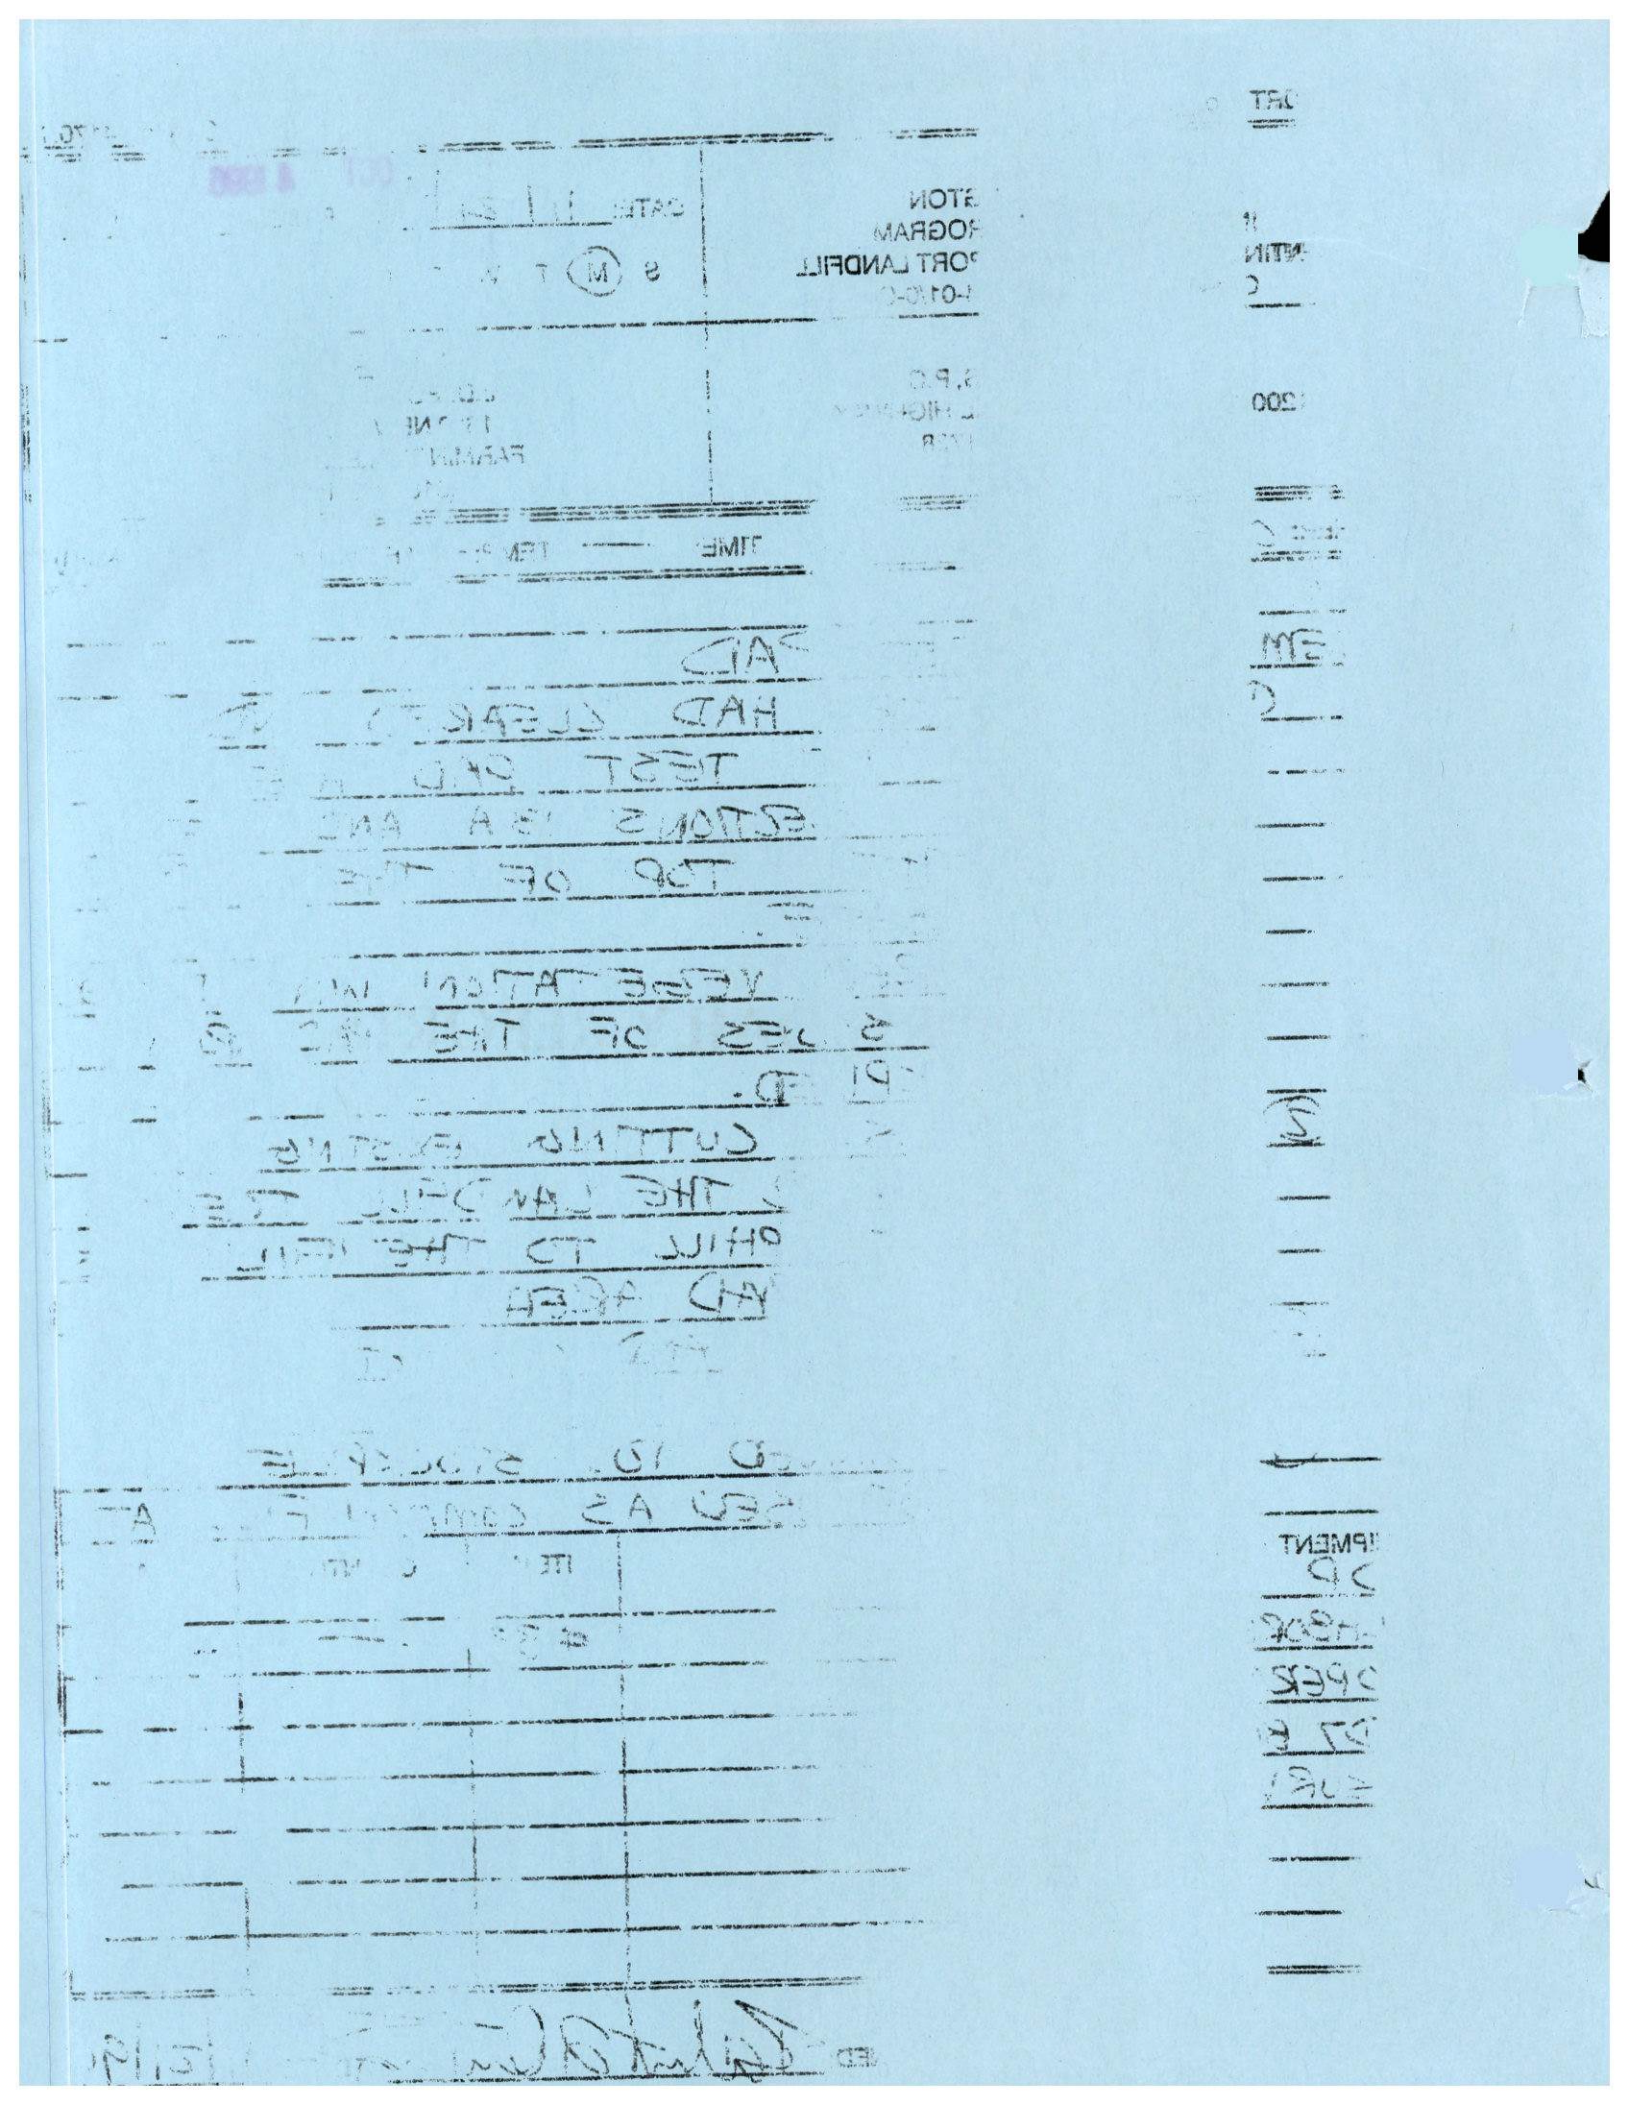

DAILY REPORT No. 1 CA No. 4170.1

PROJECT:	DATE: 11/21/94 PAGE 1 of 1
TOWN OF HUNTINGTON INTERIM REMEDIAL PROGRAM HUNTINGTON/EAST NORTHPORT LANDFILL CONTRACT No. ENV 94-01/0-C	S (M) T W T F S
ENGINEERS: CASHIN ASSOCIATES, P.C. 1200 VETERANS MEMORIAL HIGHWAY HAUPPAUGE, NY 11788 (516) 348-7600	**CONTRACTOR:** J.D. POSILLICO, INC. 1610 NEW HIGHWAY FARMINGDALE, NY 11735 (516) 249-1872

WEATHER: OVERCAST TIME: — TEMP: — °F WIND: MOD. TO HEAVY

ACTIVITY:

ITEM #33 TEST PAD

① JDP DOZER HAD CLEARED AND GRUBBED THE TEST PAD AREA BETWEEN SECTIONS 13A AND 13E FROM THE TOP OF THE LANDFILL TO THE BASE.
THE CLEARED VEGETATION WAS PUSHED TO THE SIDES OF THE PAD AREA AND STOCKPILED.

② DOZER WAS CUTTING EXISTING MATERIAL (MSW) @ THE LANDFILL TOE AND PUSHING IT UPHILL TO THE 'FILL' AREAS IN THE TEST PAD AREA.

③ DOZER GRADED AND COMPACTED RELOCATED MATERIAL IN-PLACE.

④ JDP CONTINUED TO STOCKPILE FILL, TO BE USED AS COMMON FILL, AT

EQUIPMENT AND MANPOWER:	ITEM	QUANTITY	FINAL/ INTERIM
JDP			
3 LABORERS	#33	—	—
1 OPERATOR			
1 D7 BULLDOZER			
1 SURVEYORS			

SIGNED: Robert A Cashin DATE: 11/21/94

DAILY REPORT No. 1 CA No. 4170.1

ADDITIONAL INFORMATION:

THE TOP OF THE LANDFILL.
15± TRUCKLOADS RECEIVED TODAY.

MISC.:

1. JDP CONTINUED TO WORK ON THE FIELD OFFICE TRAILERS (IE. REPAIRED ROOF LEAK, BUILT SHELVES, ETC.)
2. THE TOWN OF HUNTINGTON WAS REMOVING TRUCKLOADS OF STOCKPILED LEAVES FROM THE SITE.
3. SURVEYORS CONTINUED TO STAKE-OUT PROPOSED GRADES.

FIELD SKETCHES:

DAILY REPORT No. 2

CA No. 4170.1

PROJECT:	DATE: 11/22/94 PAGE 1 of 1
TOWN OF HUNTINGTON INTERIM REMEDIAL PROGRAM HUNTINGTON/EAST NORTHPORT LANDFILL CONTRACT No. ENV 94-01/0-C	S M (T) W T F S
ENGINEERS: CASHIN ASSOCIATES, P.C. 1200 VETERANS MEMORIAL HIGHWAY HAUPPAUGE, NY 11788 (516) 348-7600	**CONTRACTOR:** J.D. POSILLICO, INC. 1610 NEW HIGHWAY FARMINGDALE, NY 11735 (516) 249-1872

WEATHER: MOSTLY SUNNY TIME: — TEMP: — °F WIND: LIGHT-MOD

ACTIVITY:

ITEM # 33 TEST PAD

(1) JDP CONTINUED TO CLEAR AND GRUB THE EXISTING LANDFILL SLOPES, SOUTH OF PROPOSED TEST PAD ON THE EAST SIDE OF THE LANDFILL.

BEGAN TO CLEAR AND GRUB THE EXISTING LANDFILL SLOPES @ THE SOUTH END OF THE LANDFILL.

(2) CONTINUED TO REGRADE THE EXISTING GSW ON THE LANDFILL SLOPES IN THE AREA OF THE TEST PAD.

MISC: (1) THE TOWN OF HUNTINGTON CONTINUED TO REMOVE THE LEAF STOCKPILE FROM RCA SITE.

(2) JDP DID NOT RECEIVE ANY DELIVERYS

EQUIPMENT AND MANPOWER:	ITEM	QUANTITY	FINAL/ INTERIM
JDP	#33	—	—
3 LABORERS			
2 OPERATORS (D7)			
2 BULLDOZERS (D5)			
2 SURVEYORS			

SIGNED: [signature] DATE: 11/22/94

DAILY REPORT No. 2

CA No. 4170.1

ADDITIONAL INFORMATION:

OF COMMON FILL @ THE JDP SITE TODAY.

(3) JDP CONTINUED TO REPAIR / MODIFY THE FIELD OFFICE TRAILERS.

FIELD SKETCHES:

DAILY REPORT No. 3 CA No. 4170.1

PROJECT:	DATE: 11/23/94 PAGE 1 of 1
TOWN OF HUNTINGTON INTERIM REMEDIAL PROGRAM HUNTINGTON/EAST NORTHPORT LANDFILL OT CONTRACT No. ENV 94-01/0-C	S M T (W) T F S
ENGINEERS: CASHIN ASSOCIATES, P.C. 1200 VETERANS MEMORIAL HIGHWAY HAUPPAUGE, NY 11788 (516) 348-7600	**CONTRACTOR:** J.D. POSILLICO, INC. 1610 NEW HIGHWAY FARMINGDALE, NY 11735 (516) 249-1872

WEATHER: MOSTLY SUNNY TIME: —— TEMP: — °F WIND: MOD. TO HEAVY

ACTIVITY:

ITEM #33 TEST PAD

(1) JDP CONTINUED TO CLEAR AND GRUB THE EXISTING LANDFILL SLOPES SOUTH OF THE PROPOSED TEST PAD, ON THE EAST AND SOUTH SLOPES OF THE LANDFILL.

MISC: (1) JDP CONTINUED TO RECEIVE AND STOCKPILE COMMON FILL @ THE TOP OF THE LANDFILL

(2) THE TOWN OF HUNTINGTON CONTINUED TO REMOVE THE LEAF STOCKPILE FROM THE SITE.

(3) JDP SET IN PLACE A SOILS TESTING TRAILER AND BEGAN TO SET IT UP.

EQUIPMENT AND MANPOWER: J.D.P.	ITEM	QUANTITY	FINAL/ INTERIM
3 LABORERS	#33	——	——
2 OPERATORS			
2 BULLDOZERS (D5, D7)			
2 SURVEYORS			

SIGNED: [signature] DATE: 11/23/94

DAILY REPORT No. 3

CA No. 4170.1

ADDITIONAL INFORMATION:

FIELD SKETCHES:

DAILY REPORT No. 4 CA No. 4170.1

PROJECT:	DATE: 11/28/94 PAGE 1 of 1
TOWN OF HUNTINGTON INTERIM REMEDIAL PROGRAM HUNTINGTON/EAST NORTHPORT LANDFILL CONTRACT No. ENV 94-01/0-C	S (M) T W T F S
ENGINEERS: CASHIN ASSOCIATES, P.C. 1200 VETERANS MEMORIAL HIGHWAY HAUPPAUGE, NY 11788 (516) 348-7600	**CONTRACTOR:** J.D. POSILLICO, INC. 1610 NEW HIGHWAY FARMINGDALE, NY 11735 (516) 249-1872

WEATHER: RAIN, HEAVY @ TIMES TIME: 3:00 PM TEMP: 60 °F WIND: MODERATE

ACTIVITY:

MISC.:

1. JDP CONTINUED TO RECEIVE AND STOCK PILE PROPOSED COMMON FILL @ THE TOP OF THE LANDFILL.
2. JDP COLLECTED DEBRIS FROM THE EAST PERIMETER OF THE LANDFILL AND TRANSPORTED IT TO THE TOP OF THE LANDFILL (EE: EXISTING TIRE, PIPES, ETC.)
3. JDP PUSHED-UP COMMON FILL STOCKPILES INTO ONE LARGE PILE.
4. JDP CONTINUED TO REPAIR/SET-UP SOILS TESTING TRAILER.
5. THE TOWN OF HUNTINGTON CONTINUED TO REMOVED THE LEAF STOCKPILE FROM THE SITE.

EQUIPMENT AND MANPOWER: JDP	ITEM	QUANTITY	FINAL/ INTERIM
3 LABORERS			
3 OPERATORS			
2 BULLDOZERS (D5, D7)			
1 PAYLOADER			
2 SURVEYORS			

SIGNED: Robert A. Cashin DATE: 11/28/94

DAILY REPORT No. 4

CA No. 4170

ADDITIONAL INFORMATION:

FIELD SKETCHES:

DAILY REPORT No. 20 CA No. 4170.1

PROJECT: TOWN OF HUNTINGTON INTERIM REMEDIAL PROGRAM HUNTINGTON/EAST NORTHPORT LANDFILL CONTRACT No. ENV 94-01/0-C	DATE: 12/20/94 PAGE 1 of 1 S M (T) W T F S
ENGINEERS: CASHIN ASSOCIATES, P.C. 1200 VETERANS MEMORIAL HIGHWAY HAUPPAUGE, NY 11788 (516) 348-7600	CONTRACTOR: J.D. POSILLICO, INC. 1610 NEW HIGHWAY FARMINGDALE, NY 11735 (516) 249-1872

WEATHER: SUNNY/CLEAR TIME: 1:45 PM TEMP: 42°F WIND: LIGHT

ACTIVITY: NO DAILY REPORT FOR 12/19/94, I WAS OUT.

ITEM #3 MISC. CUT FOR FINAL COVER CONST.

(1) JDP CONTINUED TO TRANSPORT STOCKPILED MSW FROM THE TOE OF THE LANDFILL (SECTION 19A/19E) TO BOTH THE TOP OF THE LANDFILL AND TO THE MID LANDFILL SLOPE BETWEEN SECTIONS 12 AND 12A.

(2) OVERSIZE AND UNSUITABLE MSW (LARGE CONCRETE, TREE STUMPS, ETC.) WAS STOCKPILED AT THE TOP OF THE LANDFILL.

(3) MSW WAS GRADED AND COMPACTED BETWEEN LANDFILL SLOPE SECTION 12 AND 12A.

ITEM #6 COMMON FILL, ITEM #33 TEST PAD

(1) JDP CONTINUED TO RECEIVE, PLACE, AND COMPACT 'SCHLEIDER' COMMON FILL @ THE PROPOSED TEST PAD LOCATION.

EQUIPMENT AND MANPOWER:	ITEM	QUANTITY	FINAL/ INTERIM
JDP			
6 LABORERS 4 SURVEYORS	#3	—	—
4 OPERATORS	#6	—	—
4 TEAMSTERS	#33	—	—
3 BULLDOZERS			
1 PAYLOADER (D5, D6, D7)			
1 TAGALONG ROLLER			
4 10 WHEEL DUMPTRUCKS			

SIGNED: [signature] DATE: 12/20/94

DAILY REPORT No. 20

CA No. 4170.1

ADDITIONAL INFORMATION:

(2) GEOSYNTEC MONITORED FILL PLACEMENT AND COMPACTION.

FIELD SKETCHES:

DAILY REPORT No. 21 CA No. 4170.1

PROJECT: TOWN OF HUNTINGTON INTERIM REMEDIAL PROGRAM HUNTINGTON/EAST NORTHPORT LANDFILL CONTRACT No. ENV 94-01/0-C	DATE: 12/21/94 PAGE 1 of 1 S M T (W) T F S
ENGINEERS: CASHIN ASSOCIATES, P.C. 1200 VETERANS MEMORIAL HIGHWAY HAUPPAUGE, NY 11788 (516) 348-7600	CONTRACTOR: J.D. POSILLICO, INC. 1610 NEW HIGHWAY FARMINGDALE, NY 11735 (516) 249-1872

WEATHER: MOSTLY SUNNY TIME: 4:00PM TEMP: 46 °F WIND: LIGHT

ACTIVITY:

ITEM #3 MISC. CUT FOR FINAL COVER CONST.

① JDP CONTINUED TO TRANSPORT STOCKPILED MSW FROM THE TOE OF THE LANDFILL @ SECTION #19 TO THE EAST LANDFILL SLOPE BETWEEN SECTIONS 13A AND 14.

② OVERSIZE AND UNSUITABLE MSW WAS STOCKPILED AT THE TOP OF THE LANDFILL.

③ MSW WAS GRADED AND COMPACTED IN PLACE.

ITEM #6 COMMON FILL, ITEM #33 TEST PAD

① JDP CONTINUED TO RECEIVE, PLACE, AND GRADE 'SCHLEIDER COMMON FILL' @ THE TEST PAD

② GEOSYNTEC MONITORED FILL PLACEMENT AND COMPACTION.

EQUIPMENT AND MANPOWER: JDP	ITEM	QUANTITY	FINAL/ INTERIM
6 LABORERS 4 SURVEYORS	#3	—	—
4 OPERATORS	#6	—	—
5 TEAMSTERS	#33	—	—
3 BULLDOZERS (D5, D6, D8)			
1 PAYLOADER			
1 TAG-ALONG ROLLER			
5 10 WHEEL DUMP TRUCKS			

SIGNED: Robert D Cashin DATE: 12/21/94

DAILY REPORT No. 21

CA No. 4170.1

ADDITIONAL INFORMATION:

FIELD SKETCHES:

DAILY REPORT No. 22 CA No. 4170.1

PROJECT:	DATE: 12/22/94 PAGE 1 of 1
TOWN OF HUNTINGTON INTERIM REMEDIAL PROGRAM HUNTINGTON/EAST NORTHPORT LANDFILL CONTRACT No. ENV 94-01/0-C	S M T W (T) F S
ENGINEERS: CASHIN ASSOCIATES, P.C. 1200 VETERANS MEMORIAL HIGHWAY HAUPPAUGE, NY 11788 (516) 348-7600	**CONTRACTOR:** J.D. POSILLICO, INC. 1610 NEW HIGHWAY FARMINGDALE, NY 11735 (516) 249-1872

WEATHER: SUNNY/CLEAR TIME: 9:30 TEMP: 38 °F WIND: LIGHT

ACTIVITY:

ITEM #3 MISC. CUT FOR FINAL COVER CONSTRUCTION

(1) JDP CONTINUED TRANSPORT STOCKPILED MSW FROM THE TOE OF THE LANDFILL @ SECTION 19, TO THE TOP OF THE LANDFILL

(2) OVERSIZE AND UNSUITABLE MSW WAS STOCKPILED @ THE TOP OF THE LANDFILL.

(3) SUITABLE MSW WAS PLACED ON THE EAST LANDFILL SLOPE BETWEEN SECTIONS 13A AND 14E, ABOVE DRAINAGE CHANNEL J.

ITEM #6 COMMON FILL / ITEM #33 TEST PAD

(1) JDP CONTINUED TO RECEIVE 'SCHLIEDER COMMON FILL' AND STOCKPILE IT AT THE TOP OF THE LANDFILL.

(2) JDP CONTINUED TO PLACE, GRADE AND COMPACT COMMON FILL ON THE TEST PAD.

(3) GEOSYNTEC MONITORED FILL PLACEMENT →

EQUIPMENT AND MANPOWER: JDP	ITEM	QUANTITY	FINAL/ INTERIM
6 LABORERS 4 SURVEYORS	#3	—	—
4 OPERATORS	#6	—	—
5 TEAMSTERS	#33	—	—
3 BULLDOZERS (D5, D6, D7)			
1 PAYLOADER			
1 TAG ALONG ROLLER			
5 10 WHL. DUMPTRUCKS			

SIGNED: Robert D. Hasty DATE: 12/22/94

DAILY REPORT No. 22

CA No. 4170.1

ADDITIONAL INFORMATION:

AND COMPACTION.

MISC.: ① RAY ZELTMANN, OF THE NYSDEC, TOURED THE JOB SITE.

FIELD SKETCHES:

DAILY REPORT No. 23 CA No. 4170.1

PROJECT:	DATE: 12/23/94 PAGE 1 of 1
TOWN OF HUNTINGTON INTERIM REMEDIAL PROGRAM HUNTINGTON/EAST NORTHPORT LANDFILL CONTRACT No. ENV 94-01/0-C	S M T W T (F) S
ENGINEERS: CASHIN ASSOCIATES, P.C. 1200 VETERANS MEMORIAL HIGHWAY HAUPPAUGE, NY 11788 (516) 348-7600	**CONTRACTOR:** J.D. POSILLICO, INC. 1610 NEW HIGHWAY FARMINGDALE, NY 11735 (516) 249-1872

WEATHER: OVERCAST TIME: 11:50 TEMP: 50 °F WIND: LIGHT

ACTIVITY:

ITEM #3 MISC. CUT FOR FINAL COVER CONSTRUCTION

(1) JDP CONTINUED TO TRANSPORT STOCKPILED MSW FROM THE TOE OF THE LANDFILL @ SECTION 19, TO THE TOP OF THE LANDFILL.

(2) OVERSIZE AND UNSUITABLE MSW WAS STOCKPILED @ THE TOP OF THE LANDFILL.

(3) ALL OTHER MSW WAS PLACED, GRADED, AND COMPACTED ON THE EAST LANDFILL SLOPE ABOVE DRAINAGE CHANNEL J, BETWEEN SECTIONS 13 AND 15.

ITEM #6 COMMON FILL

(1) JDP RECEIVED DELIVERIES OF COMMON FILL FROM BOTH 'SCHLEIDER' AND "SYOSSET/JERICHO' SOURCES

BOTH SOURCES WERE STOCKPILED SEPARATELY @ THE TOP OF THE LANDFILL. (SEE REVERSE)

EQUIPMENT AND MANPOWER: JDP	ITEM	QUANTITY	FINAL/ INTERIM
6 LABORERS	#3	—	—
5 OPERATORS	#6	—	—
4 TEAMSTERS	#33	—	—
4 SURVEYORS			
4 BULLDOZERS (2D5, D6, D7)			
1 PAYLOADER			
4 10 WHL DUMP TRUCKS			

SIGNED: Robert J. Cantz DATE: 12/23/94

DAILY REPORT No. 23

CA No. 4170.1

ADDITIONAL INFORMATION:

① T. GARCY, OF NYSDEC, WAS ON-SITE TODAY.

FIELD SKETCHES:

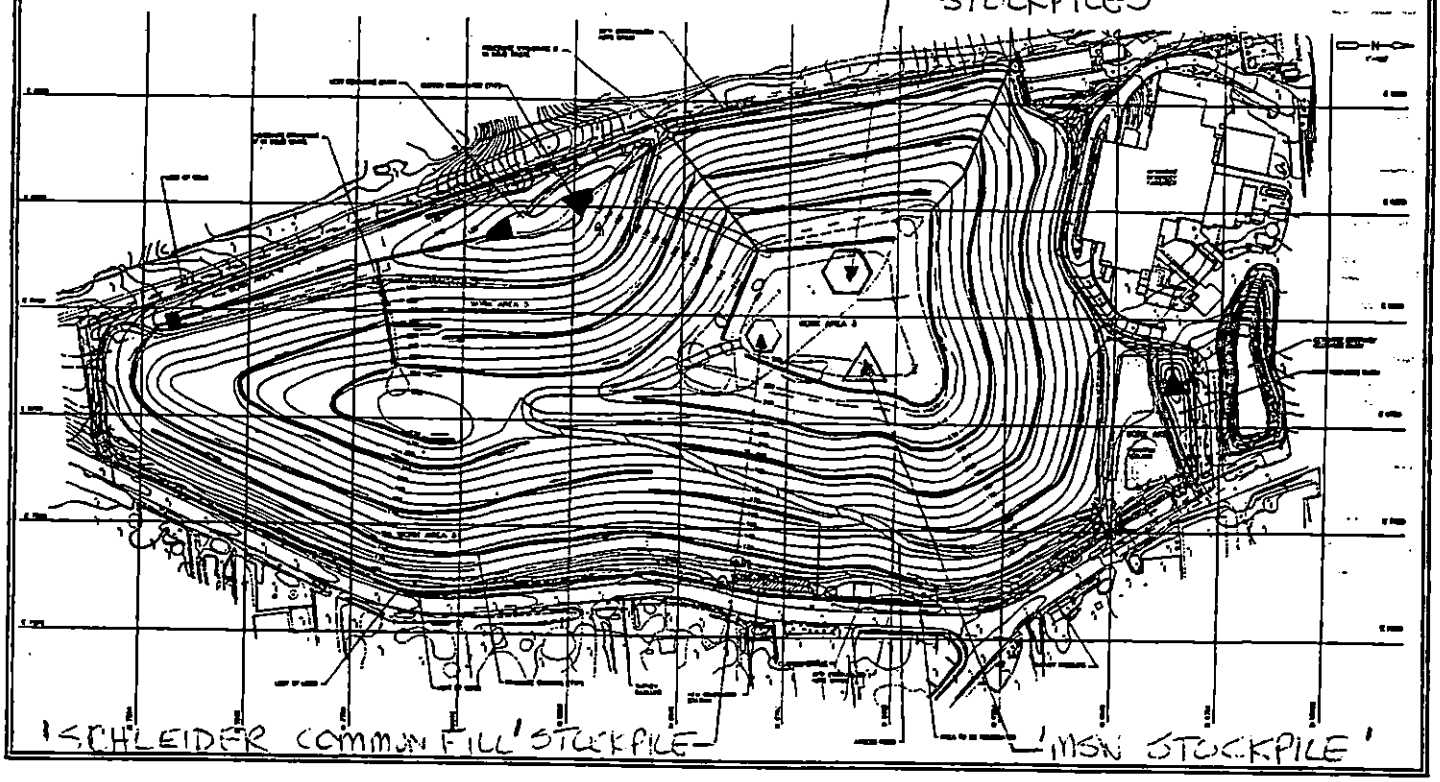

DAILY REPORT No. 24 CA No. 4170.1

PROJECT:	DATE: 12/27/94 PAGE 1 of 1
TOWN OF HUNTINGTON INTERIM REMEDIAL PROGRAM HUNTINGTON/EAST NORTHPORT LANDFILL CONTRACT No. ENV 94-01/0-C	S M (T) W T F S
ENGINEERS: CASHIN ASSOCIATES, P.C. 1200 VETERANS MEMORIAL HIGHWAY HAUPPAUGE, NY 11788 (516) 348-7600	**CONTRACTOR:** J.D. POSILLICO, INC. 1610 NEW HIGHWAY FARMINGDALE, NY 11735 (516) 249-1872

WEATHER: SUNNY / CLEAR TIME: 4:30 TEMP: 42 °F WIND: LIGHT

ACTIVITY:

ITEM #3 MISC. CUT FOR FINAL COVER CONSTRUCTION

① JDP CONTINUED TO EXCAVATE AND GRADE EXISTING MSW ON THE SOUTH EAST LANDFILL SLOPE BETWEEN SECTIONS 20E AND 22A.

② EXCAVATED MSW WAS EITHER PUSHED INTO PLACE @ 'FILL' AREAS AND COMPACTED OR STOCKPILED FOR LATER REMOVAL.

③ PC150 BACKHOE EXCAVATED FOR DRAINAGE CHANNEL H BETWEEN SECTIONS 13A AND 14E.

ITEM #6 COMMON FILL

① JDP CONTINUED TO RECEIVE, PLACE, AND GRADE 'SCHLEIDER' COMMON FILL ON THE EAST LANDFILL SLOPE BETWEEN SECTIONS 13A AND 14E AND DRAINAGE

EQUIPMENT AND MANPOWER:		ITEM	QUANTITY	FINAL/ INTERIM
JDP				
7 LABORERS	1 EXCAVATOR, ½ DAY	#3	———	———
5 OPERATORS	(PC150)	#6	———	———
4 TEAMSTERS				
3 SURVEYORS				
3 BULLDOZERS (D5, D5, D7)				
1 BULLDOZER (D6), 1/2 DAY				
2 PAYLOADERS	½ DAY EACH			

SIGNED: Robert D. Wentz DATE: 12/27/94

DAILY REPORT No. 24

CA No. 4170.1

ADDITIONAL INFORMATION:

CHANNELS H AND J.

(2) JDP GRADED PREVIOUSLY PLACED COMMON FILL BETWEEN SECTIONS 13A AND 13, ABOVE DRAINAGE CHANNEL H.

FIELD SKETCHES:

DAILY REPORT No. 25 CA No. 4170.1

PROJECT:	DATE: 12/28/94 PAGE 1 of 1
TOWN OF HUNTINGTON INTERIM REMEDIAL PROGRAM HUNTINGTON/EAST NORTHPORT LANDFILL CONTRACT No. ENV 94-01/0-C	S M T (W) T F S
ENGINEERS: CASHIN ASSOCIATES, P.C. 1200 VETERANS MEMORIAL HIGHWAY HAUPPAUGE, NY 11788 (516) 348-7600	**CONTRACTOR:** J.D. POSILLICO, INC. 1610 NEW HIGHWAY FARMINGDALE, NY 11735 (516) 249-1872

WEATHER: MOSTLY SUNNY TIME: 3:45 PM TEMP: 47 °F WIND: LIGHT

ACTIVITY:

ITEM #3 MISC. CUT FOR FINAL COVER CONSTRUCTION

① JDP CONTINUED TO EXCAVATE, GRADE, AND COMPACT EXISTING MSW ON THE SOUTH EAST LANDFILL SLOPES BETWEEN SECTIONS 21 E AND 23.
CUT AREAS WERE GRADED TO FILL AREAS.

② JDP GRADED ACCORDING TO THE REVISED GRADES PROVIDED BY CDM.

③ EXCAVATED DRAINAGE CHANNEL I BETWEEN SECTION 14E AND 15E.

ITEM #6 COMMON FILL

① JDP CONTINUED TO RECEIVE, PLACE AND GRADE 'SCHLEIDER' COMMON FILL OF THE EAST LANDFILL SLOPES BETWEEN SECTIONS 13A AND 14E.

EQUIPMENT AND MANPOWER: JDP		ITEM	QUANTITY	FINAL/ INTERIM
7 LABORERS	1 PAYLOADER	#3	—	—
5 OPERATORS	4 10WHL DUMPS.	#6	—	—
4 TEAMSTERS				
4 SURVEYORS				
3 BULLDOZERS (2 D5, 1 TD15)				
1 BULLDOZER, 1/2 DAY (D7)				
1 EXCAVATOR, 1/2 DAY (PC150)				

SIGNED: Robert A Cashin DATE: 12/28/94

DAILY REPORT No. 25

CA No. 4170.1

ADDITIONAL INFORMATION:

FIELD SKETCHES:

DAILY REPORT No. 26 CA No. 4170.1

PROJECT: TOWN OF HUNTINGTON INTERIM REMEDIAL PROGRAM HUNTINGTON/EAST NORTHPORT LANDFILL CONTRACT No. ENV 94-01/0-C	DATE: 12/29/94 PAGE 1 of 1 S M T W (T) F S
ENGINEERS: CASHIN ASSOCIATES, P.C. 1200 VETERANS MEMORIAL HIGHWAY HAUPPAUGE, NY 11788 (516) 348-7600	CONTRACTOR: J.D. POSILLICO, INC. 1610 NEW HIGHWAY FARMINGDALE, NY 11735 (516) 249-1872

WEATHER: SUNNY AND CLEAR TIME: 10:15A TEMP: 40°F WIND: HEAVY

ACTIVITY:

ITEM #3 MISC. CUT FOR FINAL COVER CONSTRUCTION

(1) JDP CONTINUED TO EXCAVATE AND GRADE EXISTING MSW ON THE SOUTHEAST LANDFILL SLOPE BETWEEN SECTIONS 21E AND 23.

(2) EXCAVATED MSW WAS PUSHED INTO 'FILL' AREAS AND COMPACTED WITH BULLDOZER TRACKS.

(3) PC150 BACKHOE EXCAVATED DRAINAGE CHANNEL J BETWEEN SECTIONS 13A AND 15E.

ITEM #6 COMMON FILL

(1) JDP CONTINUED TO RECEIVE, PLACE, AND GRADE 'SCHLEIDER' COMMON FILL ON THE EAST LANDFILL SLOPES BETWEEN SECTIONS.

OVER →

EQUIPMENT AND MANPOWER: JDP	ITEM	QUANTITY	FINAL/ INTERIM
6 LABORERS	#3	—	—
5 OPERATORS	#6	—	—
4 TEAMSTERS	#G2	—	—
4 SURVEYORS			
4 BULLDOZERS (TD14, 2D5, D7)			
1 EXCAVATORS (PC150)			
4 10 WHL DUMPS			

SIGNED: Robert A. Posillico DATE: 12/29/94

DAILY REPORT No. 26

CA No. 4170.1

ADDITIONAL INFORMATION:

ITEM # G 2 (PERIMETER GAS COLLECTION SYSTEM) DEMOLITION

① JDP REMOVED THE TOP PRECAST SECTION FROM THE FOLLOWING GAS COLLECTION WELLS: CW11-1
CW11-2
CW11-3
CW11-4
CW11-8
CW11-9
CW1-4
CW1-5
CW1-6
CW1-7

② THE EXISTING GAS COLLECTION PIPING WAS DAMAGED INSIDE CW11-8 AND CW11-9, AND JUST OUTSIDE OF CW11-1.

FIELD SKETCHES:

DAILY REPORT No. 27 CA No. 4170.1

PROJECT: TOWN OF HUNTINGTON INTERIM REMEDIAL PROGRAM HUNTINGTON/EAST NORTHPORT LANDFILL CONTRACT No. ENV 94-01/0-C	DATE: 12/30/94 PAGE 1 of 1 S M T W T (F) S
ENGINEERS: CASHIN ASSOCIATES, P.C. 1200 VETERANS MEMORIAL HIGHWAY HAUPPAUGE, NY 11788 (516) 348-7600	CONTRACTOR: J.D. POSILLICO, INC. 1610 NEW HIGHWAY FARMINGDALE, NY 11735 (516) 249-1872

WEATHER: MOSTLY CLOUDY TIME: 8:00 AM TEMP: 31 °F WIND: MODERATE

ACTIVITY:

ITEM #3 MISC. CUT FOR FINAL COVER CONSTRUCTION

① JDP CONTINUED TO GRADE EXISTING MSW ON THE SOUTH SLOPES OF THE LANDFILL. CUTS WERE PUSHED INTO FILL AREAS AND COMPACTED.

ITEM #6 COMMON FILL

① JDP CONTINUED TO RECEIVE, PLACE, AND GRADE 'SCHLEIDER' COMMON FILL ON THE EAST LANDFILL SLOPES, BETWEEN SECTION 14E AND 15E.

ITEM # G2 DEMOLITION

① JDP REPAIRED THE BROKEN GAS COLLECTION PIPE OUTSIDE CW11-1.

EQUIPMENT AND MANPOWER: JDP	ITEM	QUANTITY	FINAL/ INTERIM
6 LABORERS	#3	—	—
5 OPERATORS	#6	—	—
4 TRAMSTERS	#G2	—	—
4 SURVEYORS			
4 DOZERS (2 D5 D7. TD15)			
1 PAYLOADER (WA 450)			
4 10WHL DUMPS			

SIGNED: Robert D Cutting DATE: 12/30/94

DAILY REPORT No. 27

CA No. 4170.1

ADDITIONAL INFORMATION:

FIELD SKETCHES:

DAILY REPORT No. 28 CA No. 4170.1

PROJECT: TOWN OF HUNTINGTON INTERIM REMEDIAL PROGRAM HUNTINGTON/EAST NORTHPORT LANDFILL CONTRACT No. ENV 94-01/0-C	DATE: 1/3/95 PAGE 1 of 1 S M (T) W T F S
ENGINEERS: CASHIN ASSOCIATES, P.C. 1200 VETERANS MEMORIAL HIGHWAY HAUPPAUGE, NY 11788 (516) 348-7600	CONTRACTOR: J.D. POSILLICO, INC. 1610 NEW HIGHWAY FARMINGDALE, NY 11735 (516) 249-1872

WEATHER: MOSTLY CLOUDY TIME: 8:00 AM TEMP: 23°F WIND: MODERATE

ACTIVITY:

ITEM # 3 MISC. CUTS FOR FINAL COVER CONSTRUCTION

① JDP CONTINUED TO EXCAVATE AND GRADE EXISTING MSW ON THE SOUTHEAST LANDFILL SLOPES BETWEEN SECTIONS 19A AND 23.

② JDP CONTINUED TO EXCAVATE DRAINAGE CHANNELS I AND H WITH A PC150 BACKHOE. THE DRAINAGE CHANNELS WERE THEN BACKFILLED WITH COMMON FILL.

③ JDP GRADED AND COMPACTED THE STOCKPILE OF OVERSIZED MSW LOCACTED @ THE TOP OF THE LANDFILL. (NORTH/EAST AREA).

ITEM #6 COMMON FILL

① JDP CONTINUED TO RECEIVE, PLACE AND GRADE 'SCHLEIDER' COMMON FILL ON THE EAST LANDFILL SLOPES.

EQUIPMENT AND MANPOWER: JDP	ITEM	QUANTITY	FINAL/ INTERIM
6 LABORERS	#3	—	—
6 OPERATORS	#6	—	—
4 TEAMSTERS			
2 SURVEYORS			
5 BULLDOZERS (2D5 D6, D7, TD15)			
1 EXCAVATOR (PC150)			
4 10WHL DUMPTRUCKS			

SIGNED: Robert A. Hunter DATE: 1/3/95

DAILY REPORT No. 28

CA No. 4170.1

ADDITIONAL INFORMATION:

FIELD SKETCHES:

DAILY REPORT No. 29 CA No. 4170.1

PROJECT: TOWN OF HUNTINGTON INTERIM REMEDIAL PROGRAM HUNTINGTON/EAST NORTHPORT LANDFILL CONTRACT No. ENV 94-01/0-C	DATE: 11/4/95 PAGE 1 of 1 S M T (W) T F S
ENGINEERS: CASHIN ASSOCIATES, P.C. 1200 VETERANS MEMORIAL HIGHWAY HAUPPAUGE, NY 11788 (516) 348-7600	CONTRACTOR: J.D. POSILLICO, INC. 1610 NEW HIGHWAY FARMINGDALE, NY 11735 (516) 249-1872

WEATHER: SUNNY/CLEAR TIME: NA TEMP: NA °F WIND: MOD TO HIGH

ACTIVITY:

ITEM # 3 MISC. CUT FOR FINAL COVER CONSTRUCTION

① JDP CONTINUED TO EXCAVATE AND GRADE EXISTING MSW ON THE SOUTH LANDFILL SLOPES.

② JDP CLEARED AND GRUBBED THE EXISTING SOUTHWEST LANDFILL SLOPES BETWEEN SECTIONS 22B AND 20W.

ITEM #6 COMMON FILL

① JDP CONTINUED TO RECEIVE, PLACE, AND GRADE 'SCHLEIDER' COMMON FILL ON THE EAST LANDFILL SLOPES BETWEEN SECTIONS 15 AND 19E.

EQUIPMENT AND MANPOWER: JDP	ITEM	QUANTITY	FINAL/ INTERIM
6 LABORERS	#3	—	—
6 OPERATORS	#6	—	—
5 TEAMSTERS			
2 SURVEYORS			
1 PAYLOADER			
5 BULLDOZERS (2 D5, D6, D7, TD15)			
5 10 WHL DUMP TRUCKS			

SIGNED: [signature] DATE: 11/4/95

DAILY REPORT No. 29

CA No. 4170.1

ADDITIONAL INFORMATION:

FIELD SKETCHES:

DAILY REPORT No. 30 CA No. 4170.1

PROJECT: TOWN OF HUNTINGTON INTERIM REMEDIAL PROGRAM HUNTINGTON/EAST NORTHPORT LANDFILL CONTRACT No. ENV 94-01/0-C	DATE: 1/5/95 PAGE 1 of 1 S M T W (T) F S
ENGINEERS: CASHIN ASSOCIATES, P.C. 1200 VETERANS MEMORIAL HIGHWAY HAUPPAUGE, NY 11788 (516) 348-7600	CONTRACTOR: J.D. POSILLICO, INC. 1610 NEW HIGHWAY FARMINGDALE, NY 11735 (516) 249-1872

WEATHER: SUNNY / CLEAR TIME: 2:00 PM TEMP: 25 °F WIND: MOD TO HIGH

ACTIVITY:

ITEM #3 MISC. CUT FOR FINAL COVER CONSTRUCTION

① JDP CONTINUED TO EXCAVATE AND GRADE EXISTING MSW ON THE SOUTH LANDFILL SLOPES

② JDP CONTINUED TO EXCAVATE THE DRAINAGE CHANNELS I, H, AND J ALONG THE EAST SLOPE.

ITEM #6 COMMON FILL

① JDP CONTINUED TO RECEIVE, PLACE, AND GRADE COMMON FILL FROM R. SCHLEIDER CONT. ON THE EAST LANDFILL SLOPES, BETWEEN SECTIONS 15 AND 19E.

EQUIPMENT AND MANPOWER: JDP		ITEM	QUANTITY	FINAL/ INTERIM
6 LABORERS	5 10WHEEL DUMPS	#3	—	—
6 OPERATORS		#6	—	—
5 TEAMSTERS				
2 SURVEYORS				
1 EXCAVATOR				
5 BULLDOZERS	2D5, D6, D7, TD15			

SIGNED: [signature] DATE: 1/5/95

DAILY REPORT No. 30

CA No. 4170.1

ADDITIONAL INFORMATION:

FIELD SKETCHES:

DAILY REPORT No. 31 CA No. 4170.1

PROJECT: TOWN OF HUNTINGTON INTERIM REMEDIAL PROGRAM HUNTINGTON/EAST NORTHPORT LANDFILL CONTRACT No. ENV 94-01/0-C	DATE: 1/6/95 PAGE 1 of 1 S M T W T (F) S
ENGINEERS: CASHIN ASSOCIATES, P.C. 1200 VETERANS MEMORIAL HIGHWAY HAUPPAUGE, NY 11788 (516) 348-7600	CONTRACTOR: J.D. POSILLICO, INC. 1610 NEW HIGHWAY FARMINGDALE, NY 11735 (516) 249-1872

WEATHER: PARTLY SUNNY TIME: 8:00AM TEMP: 25°F WIND: MODERATE

ACTIVITY:

ITEM #3 MISC. CUTS FOR FINAL COVER CONSTRUCTION

(1) JDP CONTINUED TO EXCAVATE AND GRADE THE EXISTING MSW ON THE SOUTH EAST LANDFILL SLOPES.

(2) JDP TRANSPORTED EXCAVATED MSW FROM THE TOE OF THE LANDFILL (SECTION 20E) TO THE EAST LANDFILL SLOPE BETWEEN SECTIONS 12 AND 12E, WHERE IT WAS GRADE AND COMPACTED.

(3) JDP USED A BACKHOE TO EXCAVATE THE EAST SLOPE DRAINAGE CHANNEL I.

ITEM #6 COMMON FILL

(1) JDP CONTINUED TO RECEIVE, PLACE, AND GRADE 'SCHLEIDER' COMMON FILL ON THE EAST LANDFILL SLOPES.

→

EQUIPMENT AND MANPOWER: JDP		ITEM	QUANTITY	FINAL/ INTERIM
6 LABORERS	3 BULLDOZERS	#3	—	—
5 OPERATORS		#6	—	—
8 TEAMSTERS				
4 SURVEYORS				
8 10WHL. DUMP TRUCKS				
1 PAYLOADER				
1 EXCAVATOR				

SIGNED: Robert A. Bartling DATE: 1/6/95

DAILY REPORT No. 31

CA No. 4170.1

ADDITIONAL INFORMATION:

MISC: J. GLADYSZ AND F. RIBAUDO TOURED THE JOB SITE AND THE SCHLEIDER YARD, OBSERVING THE SITE ACTIVITIES AND THE COMMON FILL STOCKPILES AND SCREENING OPERATION.

FIELD SKETCHES:

DAILY REPORT No. 32 CA No. 4170.1

PROJECT:	DATE: 1/9/95 PAGE 1 of 1
TOWN OF HUNTINGTON INTERIM REMEDIAL PROGRAM HUNTINGTON/EAST NORTHPORT LANDFILL CONTRACT No. ENV 94-01/0-C	S (M) T W T F S
ENGINEERS: CASHIN ASSOCIATES, P.C. 1200 VETERANS MEMORIAL HIGHWAY HAUPPAUGE, NY 11788 (516) 348-7600	**CONTRACTOR:** J.D. POSILLICO, INC. 1610 NEW HIGHWAY FARMINGDALE, NY 11735 (516) 249-1872

WEATHER: MOSTLY SUNNY TIME: 1:10 PM TEMP: 35°F WIND: LIGHT TO MOD.

ACTIVITY:

ITEM #3 MISC. CUT FOR FINAL COVER CONSTRUCTION.

① JDP CONTINUED TO EXCAVATE AND GRADE EXISTING MSW ON THE EAST LANDFILL SLOPE (SECTION 20E TO SECTION 21E) AND ON THE WEST LANDFILL SLOPE (SECTION 19W TO SECTION 20W).

② EXCAVATED MSW WAS STOCKPILED @ THE LANDFILL TOE BETWEEN SECTIONS 20E AND 21E.

③ CONTINUED TO EXCAVATE DRAINAGE H, I, AND J.

ITEM #6 COMMON FILL

① JDP CONTINUED TO RECEIVE, PLACE, AND GRADE 'SCHLEIDER' COMMON FILL ON THE EAST LANDFILL SLOPE BETWEEN SECTIONS 19E AND 20E.

② JDP REDRESSED THE PREVIOUSLY PLACED COMMON FILL OF THE EAST LANDFILL SLOPES.

EQUIPMENT AND MANPOWER: JDP	ITEM	QUANTITY	FINAL/ INTERIM
6 LABORERS	#3	—	—
6 OPERATORS	#6	—	—
5 TEAMSTERS			
4 SURVEYORS			
5 BULLDOZERS			
1 EXCAVATOR			
5 10 WHL. DUMPS			

SIGNED: [signature] DATE: 1/9/95

DAILY REPORT No. 32

CA No. 4170.1

ADDITIONAL INFORMATION:

FIELD SKETCHES:

DAILY REPORT No. 33 CA No. 4170.1

PROJECT:	DATE: 1-10-95 PAGE 1 of 1
TOWN OF HUNTINGTON INTERIM REMEDIAL PROGRAM HUNTINGTON/EAST NORTHPORT LANDFILL CONTRACT No. ENV 94-01/0-C	S M (T) W T F S
ENGINEERS: CASHIN ASSOCIATES, P.C. 1200 VETERANS MEMORIAL HIGHWAY HAUPPAUGE, NY 11788 (516) 348-7600	**CONTRACTOR:** J.D. POSILLICO, INC. 1610 NEW HIGHWAY FARMINGDALE, NY 11735 (516) 249-1872

WEATHER: MOSTLY CLOUDY TIME: 8:00 AM TEMP: 25°F WIND: LIGHT

ACTIVITY:

ITEM #3 MISC. CUT FOR FINAL COVER CONSTRUCTION

① JDP CONTINUED TO TRANSPORT EXCAVATED MSW FROM THE EAST LANDFILL TOE (SECTION 19E) TO THE EAST LANDFILL SLOPE (SECTION 13A TO SECTION 12A).

② JDP EXCAVATED FOR DRAINAGE CHANNEL Q.

③ JDP EXCAVATED, GRADED AND COMPACTED EXISTING MSW ON THE WEST LANDFILL SLOPE BETWEEN SECTIONS 19W AND 20W.

ITEM #6 COMMON FILL

① JDP DID NOT RECEIVE COMMO FILL DELIVERIES TODAY

② JDP BACKBLADE EXISTING COMMON FILL SLOPE AREA TO ELIMINATE RUTS CREATED BY RAINWATER RUNOFF.

7

EQUIPMENT AND MANPOWER: JDP		ITEM	QUANTITY	FINAL/ INTERIM
6 LABORERS	5 10WHL DUMPS	#3	—	—
5 OPERATORS		#6	—	—
5 TEAMSTERS				
4 SURVEYORS				
4 BULLDOZER				
1 EXCAVATOR				
1 PAYLOADER				

SIGNED: Robert A. Cashin DATE: 1/10/95

DAILY REPORT No. 33

CA No. 4170.1

ADDITIONAL INFORMATION:

FIELD SKETCHES:

DAILY REPORT No. 34 CA No. 4170.1

PROJECT: TOWN OF HUNTINGTON INTERIM REMEDIAL PROGRAM HUNTINGTON/EAST NORTHPORT LANDFILL CONTRACT No. ENV 94-01/0-C	DATE: 1-11-95 PAGE 1 of 1 S M T (W) T F S
ENGINEERS: CASHIN ASSOCIATES, P.C. 1200 VETERANS MEMORIAL HIGHWAY HAUPPAUGE, NY 11788 (516) 348-7600	CONTRACTOR: J.D. POSILLICO, INC. 1610 NEW HIGHWAY FARMINGDALE, NY 11735 (516) 249-1872

WEATHER: LIGHT SNOW (1/2" ±) @ AM TIME: 4:30 P TEMP: 31 °F WIND: LIGHT

ACTIVITY:

ITEM # 3 MISC. CUT FOR FINAL COVER CONSTRUCTION

(1) JDP CONTINUED TO TRANSPORT EXCAVATED MSW FROM THE EAST LANDFILL SLOPE TOE @ SECTION # 19E TO THE EAST LANDFILL SLOPE BETWEEN SECTION 13E AND 12A.

(2) THE TRANSPORTED MSW WAS PLACED, GRADED, AND COMPACTED ON THE EAST LANDFILL SLOPE.

(3) JDP CONTINUED TO EXCAVATE, GRADE, AND COMPACT EXISTING MSW ON THE WEST LANDFILL SLOPE SECTION 19W TO 15W.

(4) JDP CONTINUED TO EXCAVATE DRAINAGE CHANNELS.

ITEM #6 COMMON FILL

JDP HAD (1) 10WHL DUMP TRUCK DELIVER COMMON FILL TO THE TOP OF THE LANDFILL @ THE EAST FACE.

OVER →

EQUIPMENT AND MANPOWER: JDP		ITEM	QUANTITY	FINAL/ INTERIM
6 LABORERS	5 10WHL DUMPS	#3	—	—
5 OPERATORS		#6	—	—
5 TEAMSTERS				
2 SURVEYORS				
4 BULLDOZERS				
1 EXCAVATOR (1/2 DAY)				
1 PAYLOADER				

SIGNED: Robert A Posillico DATE: 1/11/95

DAILY REPORT No. 34

CA No. 4170.1

ADDITIONAL INFORMATION:

MISC: ① J. GRATHWOL, J. GLADYSZ, AND K. CARGILL WERE ON-SITE, TOURED THE JOB SITE, AND INSPECTED THE 'SCHLEIDER' COMMON FILL.

② JDP EXTENDED EXISTING EXTRACTION WELLS #EW(N)-9 AND EW(N)-6.

FIELD SKETCHES:

DAILY REPORT No. 35 CA No. 4170.1

PROJECT: TOWN OF HUNTINGTON INTERIM REMEDIAL PROGRAM HUNTINGTON/EAST NORTHPORT LANDFILL CONTRACT No. ENV 94-01/0-C	DATE: 1/12/95 PAGE 1 of 1 S M T W (T) F S
ENGINEERS: CASHIN ASSOCIATES, P.C. 1200 VETERANS MEMORIAL HIGHWAY HAUPPAUGE, NY 11788 (516) 348-7600	CONTRACTOR: J.D. POSILLICO, INC. 1610 NEW HIGHWAY FARMINGDALE, NY 11735 (516) 249-1872

WEATHER: OVERCAST/LIGHT RAIN TIME: 10:00 A TEMP: 34°F WIND: LIGHT

ACTIVITY:

ITEM #3 MISC. CUT FOR FINAL COVER CONSTRUCTION.

① JDP CONTINUED TO TRANSPORT EXCAVATED MSW FROM THE EAST LANDFILL SLOPE TOE @ SECTION 19E ± TO THE TOP OF THE LANDFILL (NORTH END).

② JDP CONTINUED TO GRADE AND COMPACT MSW ON THE EAST LANDFILL SLOPE BETWEEN SECTIONS 13E AND 12A.

③ JDP CONTINUED TO EXCAVATE, GRADE, AND COMPACT EXISTING MSW ON THE WEST LANDFILL SLOPES BETWEEN SECTIONS 14W AND 20W.

④ JDP CONTINUED TO EXCAVATE DRAINAGE CHANNEL I.

ITEM #6 COMMON FILL

① (1) 10 WHL DUMP TRUCK CONTINUED TO DELIVER →

EQUIPMENT AND MANPOWER:	ITEM	QUANTITY	FINAL/ INTERIM
JDP			
6 LABORERS 2 10 WHL DUMPS	#3	—	—
5 OPERATORS	#6	—	—
2 TEAMSTERS			
4 SURVEYORS			
3 BULLDOZERS			
1 PAYLOADER			
1 EXCAVATOR			

SIGNED: Robert A. Cashin DATE: 1/12/95

DAILY REPORT No. 35 CA No. 4170.1

ADDITIONAL INFORMATION:

'SCHLEIDER' COMMON FILL TO THE TOP OF THE LANDFILL 'SOUTH SIDE'.

FIELD SKETCHES:

DAILY REPORT No. 36 CA No. 4170.1

PROJECT: TOWN OF HUNTINGTON INTERIM REMEDIAL PROGRAM HUNTINGTON/EAST NORTHPORT LANDFILL CONTRACT No. ENV 94-01/0-C	DATE: 1/13/95 PAGE 1 of 1 S M T W T (F) S
ENGINEERS: CASHIN ASSOCIATES, P.C. 1200 VETERANS MEMORIAL HIGHWAY HAUPPAUGE, NY 11788 (516) 348-7600	CONTRACTOR: J.D. POSILLICO, INC. 1610 NEW HIGHWAY FARMINGDALE, NY 11735 (516) 249-1872

WEATHER: PARTLY CLOUDY / WARM TIME: 10:00 AM TEMP: 52°F WIND: LIGHT

ACTIVITY:

ITEM #3 MISC. CUT FOR FINAL COVER CONSTRUCTION.

(1) JDP CONTINUED TO TRANSPORT EXCAVATED MSW FROM THE EAST LANDFILL SLOPE TOE @ SECTION 19E ± TO THE LOWER EAST LANDFILL SLOPE BETWEEN SECTIONS 12A AND 13E, WHERE IT WAS PLACED, GRADE AND COMPACTED.

(2) JDP CONTINUED TO EXCAVATE, GRADE, AND COMPACT THE EXISTING MSW ON THE WEST LANDFILL SLOPE BETWEEN SECTIONS 19W TO 13W

(3) JDP CLEARED AND GRUBBED THE UPPER EAST LANDFILL SLOPE BETWEEN SECTIONS 12A AND 11.

(4) OVERSIZED MSW WAS TRANSPORTED TO AND STOCKPILED @ THE TOP OF THE LANDFILL.

EQUIPMENT AND MANPOWER: JDP	ITEM	QUANTITY	FINAL/ INTERIM
6 LABORERS	#3	—	—
5 OPERATORS			
4 SURVEYORS			
3 TEAMSTERS			
4 BULLDOZERS			
1 PAYLOADER			
3 10 WHL DUMPS			

SIGNED: [signature] DATE: 1/13/95

DAILY REPORT No. 36

CA No. 4170.1

ADDITIONAL INFORMATION:

FIELD SKETCHES:

DAILY REPORT No. 37 CA No. 4170.1

PROJECT:	DATE: 1/16/95 PAGE 1 of 1
TOWN OF HUNTINGTON INTERIM REMEDIAL PROGRAM HUNTINGTON/EAST NORTHPORT LANDFILL CONTRACT No. ENV 94-01/0-C	S (M) T W T F S
ENGINEERS: CASHIN ASSOCIATES, P.C. 1200 VETERANS MEMORIAL HIGHWAY HAUPPAUGE, NY 11788 (516) 348-7600	**CONTRACTOR:** J.D. POSILLICO, INC. 1610 NEW HIGHWAY FARMINGDALE, NY 11735 (516) 249-1872

WEATHER: OVERCAST TIME: TEMP: °F WIND: LIGHT

ACTIVITY:

ITEM #6 COMMON FILL

① JDP CONTINUED TO RECEIVE AND STOCKPILE R.C.A. (RECYCLED CONCRETE AGREGATE) FROM 'R. SCHLEIDER CONST.' @ THE TOP OF THE LANDFILL.

MISC.:

① JDP DID NOT PERFORM MUCH WORK TODAY DUE TO HEAVY RAINS LAST NIGHT AND DURING THE WEEKEND.

EQUIPMENT AND MANPOWER:	ITEM	QUANTITY	FINAL/ INTERIM
JDP			
1 TEAMSTER	#6	—	—
1 10 WHL DUMP TRUCK			
4 SURVEYORS			

SIGNED: [signature] DATE: 1/16/95

DAILY REPORT No. 37

CA No. 4170.1

ADDITIONAL INFORMATION:

FIELD SKETCHES:

DAILY REPORT No. 38 CA No. 4170.1

PROJECT: TOWN OF HUNTINGTON INTERIM REMEDIAL PROGRAM HUNTINGTON/EAST NORTHPORT LANDFILL CONTRACT No. ENV 94-01/0-C	DATE: 11/7/95 PAGE 1 of 1 S M (T) W T F S
ENGINEERS: CASHIN ASSOCIATES, P.C. 1200 VETERANS MEMORIAL HIGHWAY HAUPPAUGE, NY 11788 (516) 348-7600	CONTRACTOR: J.D. POSILLICO, INC. 1610 NEW HIGHWAY FARMINGDALE, NY 11735 (516) 249-1872

WEATHER: OVERCAST @ AM / CLEARING @ PM TIME: 4:30 PM TEMP: 50 °F WIND: LIGHT

ACTIVITY:

ITEM #3 MISC. EXCAVATION FOR FINAL COVER CONSTRUCTION

① JDP CONTINUED TO EXCAVATE, GRADE, AND COMPACT EXISTING MSW ON THE WEST LANDFILL SLOPE BETWEEN SECTIONS 13W AND 15W.

② JDP EXCAVATED, GRADED, AND COMPACTED EXISTING MSW ON THE UPPER EAST LANDFILL SLOPE BETWEEN SECTIONS 11A AND 12A.

③ JDP TRANSPORTED EXCAVATED MSW FROM THE EAST LANDFILL SLOPE TOE, @ SECTION 19E, AND THE WEST LANDFILL SLOPE TOE, @ SECTION 14W, TO THE TOP OF THE LANDFILL WERE IT WAS STOCKPILED (NORTH/CENTER).

④ JDP USED A BACHOE TO EXCAVATE DRAINAGE CHANNELS ON THE EAST SLOPE NORTH OF SECTION 13.

EQUIPMENT AND MANPOWER: JDP		ITEM	QUANTITY	FINAL/ INTERIM
5 LABORERS	1 EXCAVATOR	#3	—	—
6 OPERATORS				
3 TEAMSTERS				
4 SURVEYORS				
4 BULLDOZERS				
1 PAYLOADER				
3 10 WHL DUMPS				

SIGNED: [signature] DATE: 11/7/95

DAILY REPORT No. 35

CA No. 4170.1

ADDITIONAL INFORMATION:

FIELD SKETCHES:

DAILY REPORT No. 39 CA No. 4170.1

PROJECT:	DATE: 1/18/95 PAGE 1 of 1
TOWN OF HUNTINGTON INTERIM REMEDIAL PROGRAM HUNTINGTON/EAST NORTHPORT LANDFILL CONTRACT No. ENV 94-01/0-C	S M T (W) T F S
ENGINEERS: CASHIN ASSOCIATES, P.C. 1200 VETERANS MEMORIAL HIGHWAY HAUPPAUGE, NY 11788 (516) 348-7600	**CONTRACTOR:** J.D. POSILLICO, INC. 1610 NEW HIGHWAY FARMINGDALE, NY 11735 (516) 249-1872

WEATHER: OVERCAST TIME: 10:00 TEMP: 43°F WIND: MODERATE

ACTIVITY:

ITEM #3 MISC. CUT FOR FINAL COVER CONSTRUCTION

(1.) JDP CONTINUED TO EXCAVATE, GRADE, AND COMPACT EXISTING MSW ON THE WEST LANDFILL SLOPE (SECTION 13W TO SECTION 15W) AND THE UPPER EAST LANDFILL SLOPE (SECTION 11A TO SECTION 12A).

(2) JDP CONTINUED TO TRANSPORT EXCAVATED MSW FROM THE WEST LANDFILL SLOPE TOE TO THE TOP OF THE LANDFILL, WHERE IT WAS STOCKPILED FOR FUTURE PLACEMENT.

(3.) JDP CONTINUED TO EXCAVATE THE DRAINAGE CHANNELS ON THE NORTHEAST LANDFILL SLOPE.

EQUIPMENT AND MANPOWER: JDP	ITEM	QUANTITY	FINAL/ INTERIM
5 LABORERS 4 10-WHL DUMPS	#3	—	—
6 OPERATOR			
4 TEAMSTERS			
4 SURVEYORS			
4 BULLDOZERS			
1 PAYLOADER			
1 EXCAVATOR			

SIGNED: [signature] DATE: 1/18/95

DAILY REPORT No. 39

CA No. 4170.1

ADDITIONAL INFORMATION:

FIELD SKETCHES:

DAILY REPORT No. 40 CA No. 4170.1

PROJECT: TOWN OF HUNTINGTON INTERIM REMEDIAL PROGRAM HUNTINGTON/EAST NORTHPORT LANDFILL CONTRACT No. ENV 94-01/0-C	DATE: 1/19/95 PAGE 1 of 1 S M T W (T) F S
ENGINEERS: CASHIN ASSOCIATES, P.C. 1200 VETERANS MEMORIAL HIGHWAY HAUPPAUGE, NY 11788 (516) 348-7600	CONTRACTOR: J.D. POSILLICO, INC. 1610 NEW HIGHWAY FARMINGDALE, NY 11735 (516) 249-1872

WEATHER: LIGHT RAIN TIME: 8:00 AM TEMP: 38°F WIND: MODERATE

ACTIVITY:

① NO WORK WAS PERFOMED TODAY DUE TO RAIN TODAY AND LAST NIGHT. SITE CONDITIONS ARE VERY WET AND MUDDY

② JDP SURVEYORS WERE WORKING ON SITE TO OBTAIN EXISTING GRADES.

EQUIPMENT AND MANPOWER: JDP	ITEM	QUANTITY	FINAL/ INTERIM
4 SURVEYORS			

SIGNED: [signature] DATE: 1/19/95

DAILY REPORT No. 40

CA No. 4170.1

ADDITIONAL INFORMATION:

FIELD SKETCHES:

DAILY REPORT No. 41 CA No. 4170.1

PROJECT:	DATE: 1/24/95 PAGE 1 of 1
TOWN OF HUNTINGTON INTERIM REMEDIAL PROGRAM HUNTINGTON/EAST NORTHPORT LANDFILL CONTRACT No. ENV 94-01/0-C	S M (T) W T F S
ENGINEERS: CASHIN ASSOCIATES, P.C. 1200 VETERANS MEMORIAL HIGHWAY HAUPPAUGE, NY 11788 (516) 348-7600	**CONTRACTOR:** J.D. POSILLICO, INC. 1610 NEW HIGHWAY FARMINGDALE, NY 11735 (516) 249-1872

WEATHER: MOSTLY CLOUDY TIME: 11:45 ATEMP: 37 °F WIND: MODERATE

ACTIVITY:

ITEM #6 COMMON FILL

- JDP CONTINUED TO RECEIVE, PLACE, AND GRADE THE 'SCHLEIDER' COMMON FILL @ THE SOUTH TOP OF LANDFLL

ITEM # 3 MISC. CUT FOR FINAL COVER CONSTRUCTION

① JDP CONTINUED TO EXCAVATE, GRADE AND COMPACT THE EXISTING LANDFILL MSW ON THE WEST LANDFILL SLOPE, BETWEEN SECTIONS 13W AND 4.

② JDP USED BULLDOZERS TO CLEAR AND GRUB THE WEST LANDFILL SLOPES TO A DEPTH OF 4", BETWEEN SECTIONS 17 AND 6B.

MISC: ① A MEETING WAS HELD TODAY @ THE CA FIELD OFFICE TRAILER TO DISCUSS THE

EQUIPMENT AND MANPOWER: JDP	ITEM	QUANTITY	FINAL/ INTERIM
4 LABORERS	#3	—	—
4 OPERATORS	#6	—	—
1 TEAMSTER			
4 SURVEYORS			
1 10WHL DUMP			
4 BULLDOZERS			

SIGNED: Robert D. Hartung DATE: 1/24/95

DAILY REPORT No. 41

CA No. 4170.1

ADDITIONAL INFORMATION:

METHODS AND RESPONSIBILITIES OF PARTIES REGARDING MEASUREMENT AND PAYMENT OF VARIOUS CONTRACT ITEMS. (I.E. CUT & FILL). PRESENT WERE MEMBERS OF CASHIN ASSOC., J.D.P., AND SHAH TRANS/ENVIRON ENG.

FIELD SKETCHES:

DAILY REPORT No. 42 CA No. 4170.1

PROJECT: TOWN OF HUNTINGTON INTERIM REMEDIAL PROGRAM HUNTINGTON/EAST NORTHPORT LANDFILL CONTRACT No. ENV 94-01/0-C	DATE: 1/25/95 PAGE 1 of 1 S M T (W) T F S
ENGINEERS: CASHIN ASSOCIATES, P.C. 1200 VETERANS MEMORIAL HIGHWAY HAUPPAUGE, NY 11788 (516) 348-7600	CONTRACTOR: J.D. POSILLICO, INC. 1610 NEW HIGHWAY FARMINGDALE, NY 11735 (516) 249-1872

WEATHER: PARTLY SUNNY TIME: 8:30 A TEMP: 37°F WIND: MODERATE

ACTIVITY:

ITEM #3 MISC. EXCAVATION FOR FINAL COVER CONST.
① JDP CONTINUED TO EXCAVATE, GRADE AND COMPACT EXISTING MSW ON THE WEST LANDFILL SLOPE BETWEEN SECTIONS 13W AND 17, AND SECTIONS 4 AND 4A
② MSW FROM SECTIONS 13W TO 17 WAS STOCKPILED JUST SOUTH EAST OF THE EXISTING RIP RAP DOWNCHUTE.

ITEM #6 COMMON FILL
① JDP CONTINUED TO RECEIVE, PLACE, AND GRADE 'SCHLEIDER' COMMON FILL @ THE TOP OF THE LANDFILL, SOUTH END. (BETWEEN SECTIONS 15 AND 20).

MISC: K. CARGILL, OF GEOSYNTEC, TOURED THE JOB SITE.

EQUIPMENT AND MANPOWER: JDP	ITEM	QUANTITY	FINAL/ INTERIM
4 LABORERS	#3	—	—
4 OPERATORS	#6	—	—
5 TEAMSTERS			
4 SURVEYORS			
4 BULLDOZERS			
5 10WHL DUMPS			

SIGNED: [signature] DATE: 1/25/95

DAILY REPORT No. 42

CA No. 4170.1

ADDITIONAL INFORMATION:

FIELD SKETCHES:

DAILY REPORT No. 43 CA No. 4170.1

PROJECT:	DATE: 1/26/95 PAGE 1 of 1
TOWN OF HUNTINGTON INTERIM REMEDIAL PROGRAM HUNTINGTON/EAST NORTHPORT LANDFILL CONTRACT No. ENV 94-01/0-C	S M T W (T) F S
ENGINEERS: CASHIN ASSOCIATES, P.C. 1200 VETERANS MEMORIAL HIGHWAY HAUPPAUGE, NY 11788 (516) 348-7600	**CONTRACTOR:** J.D. POSILLICO, INC. 1610 NEW HIGHWAY FARMINGDALE, NY 11735 (516) 249-1872

WEATHER: MOSTLY SUNNY TIME: TEMP: °F WIND: MODERATE

ACTIVITY:

ITEM #3 MISC. CUT FOR FINAL COVER CONSTRUCTION

① JDP CONTINUED TO EXCAVATE, GRADE, AND COMPACT EXISTING MSW ON THE WEST LANDFILL SLOPE BETWEEN SECTIONS 17W AND 6.

ITEM #6 COMMON FILL

① JDP CONTINUED TO RECEIVE, PLACE, AND GRADE 'SCHLEIDER' COMMON FILL ON THE EAST SLOPE AND TOP OF THE LANDFILL BETWEEN SECTIONS 19A AND 20E.

EQUIPMENT AND MANPOWER: JDP	ITEM	QUANTITY	FINAL/ INTERIM
4 LABORERS	#3	—	—
4 OPERATORS	#6	—	—
5 TEAMSTERS			
4 SURVEYORS			
4 BULLDOZERS			
5 10WHL DUMPS			

SIGNED: Robert A. Martinez DATE: 1/26/95

DAILY REPORT No. 43

CA No. 4170.1

ADDITIONAL INFORMATION:

FIELD SKETCHES:

DAILY REPORT No. 44 CA No. 4170.1

PROJECT: TOWN OF HUNTINGTON INTERIM REMEDIAL PROGRAM HUNTINGTON/EAST NORTHPORT LANDFILL CONTRACT No. ENV 94-01/0-C	DATE: 1/27/95 PAGE 1 of 1 S M T W T (F) S
ENGINEERS: CASHIN ASSOCIATES, P.C. 1200 VETERANS MEMORIAL HIGHWAY HAUPPAUGE, NY 11788 (516) 348-7600	CONTRACTOR: J.D. POSILLICO, INC. 1610 NEW HIGHWAY FARMINGDALE, NY 11735 (516) 249-1872

WEATHER: MOSTLY SUNNY TIME: 1:20 P TEMP: 38°F WIND: MOD. TO HEAVY

ACTIVITY:

ITEM #3 MISC. EXCAVATION FOR FINAL COVER CONSTRUCTION

① JDP CONTINUED TO EXCAVATE, GRADE, AND COMPACT EXISTING MSW ON THE WEST LANDFILL SLOPE, BETWEEN SECTIONS 17A AND 5.

ITEM #6 COMMON FILL

① JDP CONTINUED TO RECEIVE, PLACE, AND GRADE SCHLIEDER COMMON FILL ON THE SOUTH AND WEST LANDFILL SLOPES, BETWEEN SECTIONS 19 AND 21.

② JDP SUPERINTENDENT, PROJECT ENGINEER, AND DUMP/GRADE LABORER WERE NOTIFIED BY MYSELF AND S. BARRETT, OF GEOSYNTEC, THAT THE

EQUIPMENT AND MANPOWER: JDP	ITEM	QUANTITY	FINAL/ INTERIM
4 LABORERS	#3	—	—
4 OPERATORS	#6	—	—
6 TEAMSTERS			
4 SURVEYORS			
4 BULLDOZERS			
6 10WHL DUMPS			

SIGNED: Robert J. Cashin DATE: 1/27/95

DAILY REPORT No. 44

CA No. 4170.1

ADDITIONAL INFORMATION:

COMMON FILL LIFT THICKNESS SHALL NOT EXCEED 12". THE LIFT THICKNESS WILL NOT BE CHECK BY THE ENGINEER UNTIL IT HAS BEEN COMPACTED BY JDP.

FIELD SKETCHES:

DAILY REPORT No. 45 CA No. 4170.1

PROJECT:	DATE: 1/30/95 PAGE 1 of 1
TOWN OF HUNTINGTON INTERIM REMEDIAL PROGRAM HUNTINGTON/EAST NORTHPORT LANDFILL CONTRACT No. ENV 94-01/0-C	S (M) T W T F S
ENGINEERS: CASHIN ASSOCIATES, P.C. 1200 VETERANS MEMORIAL HIGHWAY HAUPPAUGE, NY 11788 (516) 348-7600	**CONTRACTOR:** J.D. POSILLICO, INC. 1610 NEW HIGHWAY FARMINGDALE, NY 11735 (516) 249-1872

WEATHER: MOSTLY SUNNY TIME: 2:30 TEMP: 41 °F WIND: LIGHT

ACTIVITY:

ITEM # 3 MISC. EXCAVATION FOR FINAL COVER CONST.

① JDP CONTINUED TO EXCAVATE DRAINGE CHANNELS J + H @ THE SOUTH END OF THE LANDFILL.

EXCAVATED MSW WAS SPREAD ONTO THE LANDFILL SLOPE BENEATH EACH CHANNEL.

ITEM # 6 COMMON FILL

① JDP CONTINUED TO RECEIVE, PLACE AND GRADE 'SCHLEIDER' COMMON FILL ON THE EAST LANDFILL SLOPE BETWEEN SECTIONS 19E AND 21E.

EQUIPMENT AND MANPOWER:	ITEM	QUANTITY	FINAL/ INTERIM
JDP			
5 LABORERS	#3	—	—
4 OPERATORS	#6	—	—
5 TEAMSTERS			
2 SURVEYORS			
3 BULLDOZERS			
1 EXCAVATOR			
5 10WHL DUMPS			

SIGNED: Robert D. Gutro DATE: 1/30/95

DAILY REPORT No. 45

CA No. 4170.1

ADDITIONAL INFORMATION:

FIELD SKETCHES:

DAILY REPORT No. 46

CA No. 4170.1

PROJECT: TOWN OF HUNTINGTON INTERIM REMEDIAL PROGRAM HUNTINGTON/EAST NORTHPORT LANDFILL CONTRACT No. ENV 94-01/0-C	DATE: 1/31/95 PAGE 1 of 1 S M (T) W T F S
ENGINEERS: CASHIN ASSOCIATES, P.C. 1200 VETERANS MEMORIAL HIGHWAY HAUPPAUGE, NY 11788 (516) 348-7600	CONTRACTOR: J.D. POSILLICO, INC. 1610 NEW HIGHWAY FARMINGDALE, NY 11735 (516) 249-1872

WEATHER: SUNNY AND CLEAR TIME: 3:00 PM TEMP: 41 °F WIND: LIGHT

ACTIVITY:

ITEM #3 MISC. CUT FOR FINAL COVER CONSTRUCTION

① JDP CONTINUED TO EXCAVATE FOR DRAINAGE CHANNEL 'H', AROUND THE SOUTH SLOPE OF THE LANDFILL. EXCAVATED MSW WAS STOCKPILED ON THE SLOPES BENEATH THE DRAINAGE CHANNEL

② JDP CONTINUED TO EXCAVATE, GRADE, AND COMPACT EXISTING MSW ON THE WEST LANDFILL SLOPE BETWEEN SECTIONS 4 AND 6.

EXCESS MSW WAS STOCKPILED @ THE TOE OF SLOPE, FOR LATER RELOCATION.

ITEM # 6 COMMON FILL

① JDP CONTINUED TO RECEIVE, PLACE, AND GRADE 'SCHLEIDER' COMMON FILL ON THE SOUTH LANDFILL SLOPES BETWEEN

EQUIPMENT AND MANPOWER: JDP	ITEM	QUANTITY	FINAL/ INTERIM
5 LABORERS	#3	—	—
5 OPERATORS	#6	—	—
6 TEAMSTERS			
2 SURVEYORS			
4 BULLDOZERS			
1 EXCAVATOR			
6 10WHL DUMPS			

SIGNED: [signature] DATE: 1/31/95

DAILY REPORT No. 46

CA No. 4170.1

ADDITIONAL INFORMATION:

SECTIONS 21E AND 21W.

MISC.:

① JDP CUT INTO THE EXISTING LANDFILL PERIMETER FENCE AND INSTALLED A SWING GATE IN ORDER TO ESTABLISH A SOUTH CONSTRUCTION ENTRANCE TO THE LANDFILL FROM TOWN LINE ROAD.

② JDP RECEIVED DELIVERY OF THE 'PROJECT SIGN'.

FIELD SKETCHES:

DAILY REPORT No. 47 CA No. 4170.1

PROJECT: TOWN OF HUNTINGTON INTERIM REMEDIAL PROGRAM HUNTINGTON/EAST NORTHPORT LANDFILL CONTRACT No. ENV 94-01/0-C	DATE: 2/1/95 PAGE 1 of 1 S M T (W) T F S
ENGINEERS: CASHIN ASSOCIATES, P.C. 1200 VETERANS MEMORIAL HIGHWAY HAUPPAUGE, NY 11788 (516) 348-7600	CONTRACTOR: J.D. POSILLICO, INC. 1610 NEW HIGHWAY FARMINGDALE, NY 11735 (516) 249-1872

WEATHER: MOSTLY SUNNY TIME: TEMP: °F WIND: LIGHT

ACTIVITY:

ITEM # 3 MISC. EXCAVATION FOR FINAL COVER CONSTRUCTION

① JDP CLEARED AND GRUBBED THE UPPER NORTH/WEST LANDFILL SLOPES BETWEEN SECTIONS 6 AND 3

② JDP EXCAVATED, GRADED, AND COMPACTED THE EXISTING MSW ON THE TOP OF THE NORTH LANDFILL SLOPE, BETWEEN SECTIONS 1 AND 3

③ JDP TRANSPORTED STOCKPILED MSW FROM THE TOE OF THE LANDFILL @ THE SOUTH/EAST TIP TO THE TOP OF THE LANDFILL, (NORTHEND) WHERE IT WAS SPREAD AND COMPACTED IN 24"± LIFTS.

ITEM # 6 COMMON FILL

① JDP CONTINUED TO RECEIVE, PLACE AND GRADE 'SCHLEIDER' COMMON FILL ON THE SOUTH LANDFILL

EQUIPMENT AND MANPOWER: JDP		ITEM	QUANTITY	FINAL/ INTERIM
6 LABORERS	7 10WHL DUMPS	#3	—	—
1 FOREMAN		#6	—	—
5 OPERATORS				
2 SURVEYORS				
7 TEAMSTERS				
4 BULLDOZERS				
1 PAYLOADER				

SIGNED: Robert D. Hunting DATE: 2/2/95

DAILY REPORT No. 47

CA No. 4170.1

ADDITIONAL INFORMATION:

SLOPES BETWEEN SECTIONS 19W AND 22A.

MISC.:

(1) JDP ERECTED THE PROJECT SIGN AS DESCRIBED IN THE CONTRACT SPECIFICATIONS.

FIELD SKETCHES:

DAILY REPORT No. 48 CA No. 4170.1

PROJECT:	DATE: 2/2/95 PAGE 1 of 1
TOWN OF HUNTINGTON INTERIM REMEDIAL PROGRAM HUNTINGTON/EAST NORTHPORT LANDFILL CONTRACT No. ENV 94-01/0-C	S M T W (T) F S
ENGINEERS: CASHIN ASSOCIATES, P.C. 1200 VETERANS MEMORIAL HIGHWAY HAUPPAUGE, NY 11788 (516) 348-7600	**CONTRACTOR:** J.D. POSILLICO, INC. 1610 NEW HIGHWAY FARMINGDALE, NY 11735 (516) 249-1872

WEATHER: MOSTLY SUNNY TIME: TEMP: °F WIND: MOD TO HEAVY

ACTIVITY:

ITEM #3 MISC. EXCAVATION FOR FINAL COVER CONST.

(1) JDP CONTINUED TO EXCAVATE, GRADE, AND COMPACT EXISTING MSW ON THE THE NORTH LANDFILL SLOPE (UPPER SLOPE) BETWEEN SECTIONS 1 AND 3.

(2) CONTINUED TO EXCAVATE PROPOSED DRAINAGE CHANNELS ON THE WEST LANDFILL SLOPE. EXCAVATED DRAINAGE CHANNELS R AND E

(3) MSW EXCAVATED FROM THE DRAINAGE CHANNELS WAS TRANSPORTED TO THE TOP OF THE LANDFILL, NORTH END, WHERE IT WAS SPREAD AND COMPACTED IN 24" ± LIFTS.

ITEM #6 COMMON FILL

(1) JDP CONTINUED TO RECEIVE, PLACE AND GRADE 'SCHLEIDER' COMMON FILL ON THE WEST LANDFILL SLOPES BETWEEN SECTION 14N AND

EQUIPMENT AND MANPOWER: JDP		ITEM	QUANTITY	FINAL/ INTERIM
1 FOREMAN	6 10 WHL DUMPS	#3	—	—
6 LABORERS		#6	—	—
5 OPERATORS				
2 SURVEYORS				
6 TEAMSTERS				
4 DOZERS				
1 EXCAVATOR (300 KOMATSU)				

SIGNED: Robert A. Rutter DATE: 2/2/95

DAILY REPORT No. 48

CA No. 4170.1

ADDITIONAL INFORMATION:

20W.

FIELD SKETCHES:

DAILY REPORT No. 49 CA No. 4170.1

PROJECT: TOWN OF HUNTINGTON INTERIM REMEDIAL PROGRAM HUNTINGTON/EAST NORTHPORT LANDFILL CONTRACT No. ENV 94-01/0-C	DATE: 2/3/95 PAGE 1 of 1 S M T W T (F) S
ENGINEERS: CASHIN ASSOCIATES, P.C. 1200 VETERANS MEMORIAL HIGHWAY HAUPPAUGE, NY 11788 (516) 348-7600	CONTRACTOR: J.D. POSILLICO, INC. 1610 NEW HIGHWAY FARMINGDALE, NY 11735 (516) 249-1872

WEATHER: PARTLY CLOUDY TIME: 8:30A TEMP: 19 °F WIND: MODERATE

ACTIVITY:

ITEM #3 MISC. EXCAVATION FOR THE FINAL COVER CONST.

① JDP CONTINUED TO EXCAVATE THE EXISTING MSW ON THE UPPER NORTH LANDFILL SLOPES, BETWEEN SECTIONS 1 AND 3.

- JDP USED A KOMATSU 300 EXCAVATOR TO EXCAVATE THE EXISTING MSW AND LOAD IT DIRECTLY INTO 10 WHL DUMP TRUCKS.
- THE EXCAVATED MSW WAS TRANSPORTED TO THE TOP OF THE LANDFILL WHERE IT WAS PLACED, SPREAD INTO LIFTS, AND COMPACTED.
- BULLDOZERS ALSO GRADED, AND COMPAACTED EXISTING MSW ON THE NORTH LANDFILL SLOPE.

OVER →

EQUIPMENT AND MANPOWER: JDP	ITEM	QUANTITY	FINAL/ INTERIM
1 FOREMAN	#3	—	—
5 LABORERS	#6	—	—
6 TEAMSTERS			
2 SURVEYORS			
5 OPERATORS			

SIGNED: Robert D. Cashin DATE: 2/3/95

DAILY REPORT No. 49

CA No. 4170.1

ADDITIONAL INFORMATION:

ITEM #6 COMMON FILL

① JDP CONTINUED TO RECEIVE, PLACE, AND GRADE 'SCHLEIDER' COMMON FILL ON THE WEST LANDFILL SLOPE BETWEEN SECTIONS 19W AND 21W.

FIELD SKETCHES:

DAILY REPORT No. 50 CA No. 4170.1

PROJECT: TOWN OF HUNTINGTON INTERIM REMEDIAL PROGRAM — HUNTINGTON/EAST NORTHPORT LANDFILL CONTRACT No. ENV 94-01/0-C	DATE: 2/6/95 PAGE 1 of 1 S (M) T W T F S
ENGINEERS: CASHIN ASSOCIATES, P.C. 1200 VETERANS MEMORIAL HIGHWAY HAUPPAUGE, NY 11788 (516) 348-7600	CONTRACTOR: J.D. POSILLICO, INC. 1610 NEW HIGHWAY FARMINGDALE, NY 11735 (516) 249-1872

WEATHER: PARTLY CLOUDY/ VERY COLD TIME: 8:45A TEMP: 8 °F WIND: MODERATE

ACTIVITY: NOTE: RECEIVED 6"± OF SNOW THIS WEEKEND.

ITEM #3 MISC. CUT FOR FINAL COVER CONSTRUCTION

① JDP CONTINUED TO EXCAVATE EXISTING MSW FROM THE UPPER NORTH LANDFILL SLOPE BETWEEN SECTIONS 2 AND 3A. JDP USED THE 300 KOMATSU BACKHOE TO LOAD STOCKPILED MSW INTO 10WHL DUMP TRUCKS.

② THE EXCAVATED MSW WAS TRANSPORTED TO THE NORTH END OF THE TOP OF THE LANDFILL WHERE IT WAS PLACED, GRADED, AND COMPACTED.

ITEM#6 COMMON FILL

① JDP CONTINUED TO RECEIVE, PLACE, AND GRADE 'SCHLEIDER' COMMON FILL ON THE WEST LANDFILL SLOPE BETWEEN

EQUIPMENT AND MANPOWER: JDP		ITEM	QUANTITY	FINAL/ INTERIM
1 FOREMAN	8 10WHL DUMPS	#3	—	—
5 LABORERS		#6	—	—
4 OPERATORS				
8 TEAMSTERS				
2 SURVEYORS				
3 BULLDOZERS				
1 EXCAVATOR				

SIGNED: Robert A Whitney DATE: 2/6/95

DAILY REPORT No. 50

CA No. 4170.1

ADDITIONAL INFORMATION:

SECTIONS 15W AND 19W.

② JDP USED A BULLDOZER TO SCRAPE EXISTING SNOW OFF MSW SURFACE BEFORE PLACEMENT OF COMMON FILL.

FIELD SKETCHES:

DAILY REPORT No. 51 CA No. 4170

PROJECT: TOWN OF HUNTINGTON INTERIM REMEDIAL PROGRAM HUNTINGTON/EAST NORTHPORT LANDFILL CONTRACT No. ENV 94-01/0-C	DATE: 2/7/95 PAGE 1 of 1 S M (T) W T F S
ENGINEERS: CASHIN ASSOCIATES, P.C. 1200 VETERANS MEMORIAL HIGHWAY HAUPPAUGE, NY 11788 (516) 348-7600	CONTRACTOR: J.D. POSILLICO, INC. 1610 NEW HIGHWAY FARMINGDALE, NY 11735 (516) 249-1872

WEATHER: MOSTLY SUNNY/VERY COLD TIME: 10:30 AM TEMP: 22 °F WIND: MODERATE

ACTIVITY:

ITEM #3 MISC. CUT FOR FINAL COVER CONSTRUCTION

① JDP CONTINUED TO EXCAVATE EXISTING MSW FROM THE UPPER NORTH LANDFILL SLOPE BETWEEN SECTIONS 1 AND 4A. BULLDOZERS PUSHED EXCAVATED MSW TO THE KOMATSU 300 BACKHOE WHICH LOADED THE MSW ONTO 10 WHL DUMP TRUCKS

② THE EXCAVATED MSW WAS TRANSPORTED TO THE NORTH END OF THE TOP OF THE LANDFILL, WHERE IT WAS PLACED, GRADED AND COMPACTED.

③ JDP CONTINUED TO EXCAVATE FOR DRAINAGE CHANNELS E, F, AND R.

ITEM #6 COMMON FILL

① JDP CONTINUED TO RECEIVE, PLACE, AND GRADE 'SCHLEIDER' COMMON FILL ON THE

EQUIPMENT AND MANPOWER: JDP		ITEM	QUANTITY	FINAL/ INTERIM
1 FOREMAN	8 10WHL DUMPS	#3	—	—
5 LABORERS		#6	—	—
6 OPERATORS				
8 TEAMSTERS				
2 SURVEYORS				
4 BULLDOZERS				
2 EXCAVATORS				

SIGNED: Robert A. Cashin DATE: 2/7/95

DAILY REPORT No. 51 CA No. 4170.1

ADDITIONAL INFORMATION:

WEST LANDFILL SLOPE BETWEEN SECTIONS 14W AND 15W.

(2) JDP CONTINUED TO CLEAR SNOW FROM THE MSW SURFACE PRIOR TO PLACEMENT OF COMMON FILL.

(3) JDP USED COMMON FILL TO COVER THE MSW EXCAVATION AREA (NORTH FACE SECTION 1 TO 4A) TO REDUCE ODORS. APROX 150 ± C.Y. OF FILL WAS USED.

FIELD SKETCHES:

DAILY REPORT No. 52 CA No. 4170.1

PROJECT:	DATE: 2/8/95 PAGE 1 of 1
TOWN OF HUNTINGTON INTERIM REMEDIAL PROGRAM -- HUNTINGTON/EAST NORTHPORT LANDFILL CONTRACT No. ENV 94-01/0-C	S M T (W) T F S
ENGINEERS: CASHIN ASSOCIATES, P.C. 1200 VETERANS MEMORIAL HIGHWAY HAUPPAUGE, NY 11788 (516) 348-7600	**CONTRACTOR:** J.D. POSILLICO, INC. 1610 NEW HIGHWAY FARMINGDALE, NY 11735 (516) 249-1872

WEATHER: MOSTLY SUNNY TIME: 5:20 PM TEMP: 23°F WIND: MODERATE

ACTIVITY:

ITEM #3 MISC EXCAVATION FOR FINAL COVER CONST.

① JDP CONTINUED TO EXCAVATE EXISTING MSW FROM THE NORTH LANDFILL SLOPE, BETWEEN SECTIONS 1 AND 8.

② JDP CONTINUED TO EXCAVATE FOR PROPOSED DRAINAGE CHANNEL F.

③ EXCAVATED MSW WAS TRANSPORTED TO THE TOP OF THE LANDFILL, NORTH END, WHERE IT WAS PLACED, GRADED, AND COMPACTED.

ITEM #6 COMMON FILL

① JDP CONTINUED TO RECEIVE, PLACE, AND GRADE 'SCHLEIDER' COMMON FILL ON THE WEST LANDFILL SLOPE BETWEEN SECTIONS 14W AND 13W.

EQUIPMENT AND MANPOWER: JDP		ITEM	QUANTITY	FINAL/ INTERIM
5 LABORERS	9 10WHL DUMPS	#3	—	—
1 FOREMAN		#6	—	—
6 OPERATORS				
9 TEAMSTERS				
2 SURVEYORS				
2 EXCAVATORS				
4 BULLDOZERS				

SIGNED: Robert A. Cashin DATE: 2/8/95

DAILY REPORT No. 52

CA No. 4170.1

ADDITIONAL INFORMATION:

FIELD SKETCHES:

DAILY REPORT No. 53 CA No. 4170.1

PROJECT: TOWN OF HUNTINGTON INTERIM REMEDIAL PROGRAM HUNTINGTON/EAST NORTHPORT LANDFILL CONTRACT No. ENV 94-01/0-C	DATE: 2/9/95 PAGE 1 of 1 S M T W (T) F S
ENGINEERS: CASHIN ASSOCIATES, P.C. 1200 VETERANS MEMORIAL HIGHWAY HAUPPAUGE, NY 11788 (516) 348-7600	CONTRACTOR: J.D. POSILLICO, INC. 1610 NEW HIGHWAY FARMINGDALE, NY 11735 (516) 249-1872

WEATHER: MOSTLY SUNNY TIME: 9:15 TEMP: 21 °F WIND: MODERATE

ACTIVITY:

ITEM #3 MISC. EXCAVATION FOR FINAL COVER CONST.

① JDP CONTINUED TO EXCAVATE AND GRADE EXISTING MSW ON THE NORTH LANDFILL SLOPE BETWEEN SECTIONS 1 AND 8.

② JDP TRANSPORTED MSW FROM THE TOE OF THE WEST LANDFILL SLOPE TO THE TOP OF THE LANDFILL.

③ THE EXCAVATED MSW WAS PLACED, GRADED AND COMPACTED AT THE NORTH END OF THE TOP OF THE LANDFILL

ITEM #6 COMMON FILL

① JDP CONTINUED TO RECEIVE, PLACE, AND GRADE 'SCHLEIDER' COMMON FILL ON THE WEST LANDFILL SLOPE, BETWEEN SECTIONS 14W AND 18.

EQUIPMENT AND MANPOWER: JDP		ITEM	QUANTITY	FINAL/ INTERIM
1 FOREMAN	9-10 WHL DUMPS	#3	—	—
5 LABORERS		#6	—	—
7 OPERATORS				
9 TEAMSTERS				
2 SURVEYORS				
2 EXCAVATORS (150, 300)				
5 BULLDOZERS (TD15, 2D5, D6, D7)				

SIGNED: [signature] DATE: 2/9/95

DAILY REPORT No. 53

CA No. 4170.1

ADDITIONAL INFORMATION:

(2) JDP CONSTRUCTED A TEMPORARY HAUL ROAD ON THE NORTH LANDFILL SLOPE. THE HAUL RD RAN FROM THE N/E CORNER OF THE LANDFILL DOWN SLOPE TO THE WEST. THE PURPOSE OF THE ROAD IS TO ALLOW TRUCK ACCESS TO THE EXCAVATOR WHICH IS LOCATED @ MIDSLOPE @ APPROX SECTION 3.

JDP USED 18"± OF COMMON FILL TO CONSTRUCT THE ROAD SURFACE.

450' LENGTH X 20' AVE WIDTH X 1.5' DEPTH ÷ 27 CF/CY = 500.0 CY.

FIELD SKETCHES:

DAILY REPORT No. 54 CA No. 4170.1

PROJECT: TOWN OF HUNTINGTON INTERIM REMEDIAL PROGRAM HUNTINGTON/EAST NORTHPORT LANDFILL CONTRACT No. ENV 94-01/0-C	DATE: 2/10/95 PAGE 1 of 1 S M T W T (F) S
ENGINEERS: CASHIN ASSOCIATES, P.C. 1200 VETERANS MEMORIAL HIGHWAY HAUPPAUGE, NY 11788 (516) 348-7600	CONTRACTOR: J.D. POSILLICO, INC. 1610 NEW HIGHWAY FARMINGDALE, NY 11735 (516) 249-1872

WEATHER: MOSTLY SUNNY TIME: 4:30 PM TEMP: 37°F WIND: MODERATE

ACTIVITY:

ITEM # 3 MISC. EXCAVATION FOR FINAL COVER CONSTRUCTION

① JDP CONTINUED TO EXCAVATE THE NORTH LANDFILL SLOPE BETWEEN SECTIONS 1 AND B. BULLDOZERS PUSHED EXISTING MSW TO THE 300 EXCAVATOR WHICH LOADED 10 WHL DUMP TRUCKS. BULLDOZERS ALSO PUSHED MSW DOWN SLOPE AND CREATED STOCK PILES @ THE TOE OF SLOPE.

② JDP CONTINUED TO EXCAVATE FOR DRAINAGE CHANNEL D WITH 150 EXCAVATOR LOADING (2) 10WHL. DUMP TRUCKS.

③ EXCAVATED MSW WAS TRANSPORTED TO THE TOP OF LANDFILL WHERE IT WAS PLACED, GRADE AND COMPACTED.

OVER →

EQUIPMENT AND MANPOWER: JDP	ITEM	QUANTITY	FINAL/ INTERIM
1 FOREMAN 9 10WHL DUMPS	#3	—	—
5 LABORERS	#6	—	—
6 OPERATORS			
9 TEAMSTERS			
2 SURVEYORS			
4 BULLDOZER			
2 EXCAVATOR (150, 300			

SIGNED: Robert Quinn DATE: 2/10/95

DAILY REPORT No. 54

CA No. 4170.1

ADDITIONAL INFORMATION:

ITEM #6 COMMON FILL

① JDP CONTINUED TO RECEIVE, PLACE, AND GRADE COMMON FILL ON THE WEST LANDFILL SLOPES BETWEEN SECTIONS 13W AND 17. 2 BULLDOZERS WERE USED TO PLACE AND GRADE THE COMMON FILL.

FIELD SKETCHES:

DAILY REPORT No. 55 CA No. 4170.1

PROJECT: TOWN OF HUNTINGTON INTERIM REMEDIAL PROGRAM HUNTINGTON/EAST NORTHPORT LANDFILL CONTRACT No. ENV 94-01/0-C	DATE: 2/13/95 PAGE 1 of 1 S (M) T W T F S
ENGINEERS: CASHIN ASSOCIATES, P.C. 1200 VETERANS MEMORIAL HIGHWAY HAUPPAUGE, NY 11788 (516) 348-7600	CONTRACTOR: J.D. POSILLICO, INC. 1610 NEW HIGHWAY FARMINGDALE, NY 11735 (516) 249-1872

WEATHER: TIME: TEMP: °F WIND:

ACTIVITY:

I ATTENDED A HAZZ/MAT OSHA TRAINING COURSE. 8 HOUR REFRESHER COURSE.

EQUIPMENT AND MANPOWER:	ITEM	QUANTITY	FINAL/ INTERIM

SIGNED: Robert A. McCarthy DATE: 2/14/95

DAILY REPORT No. 55

CA No. 4170.1

ADDITIONAL INFORMATION:

FIELD SKETCHES:

DAILY REPORT No. 56 CA No. 4170.1

PROJECT: TOWN OF HUNTINGTON INTERIM REMEDIAL PROGRAM HUNTINGTON/EAST NORTHPORT LANDFILL CONTRACT No. ENV 94-01/0-C	DATE: 2/14/95 PAGE 1 of 1 S M (T) W T F S
ENGINEERS: CASHIN ASSOCIATES, P.C. 1200 VETERANS MEMORIAL HIGHWAY HAUPPAUGE, NY 11788 (516) 348-7600	CONTRACTOR: J.D. POSILLICO, INC. 1610 NEW HIGHWAY FARMINGDALE, NY 11735 (516) 249-1872

WEATHER: MOSTLY SUNNY TIME: 11:30 AM TEMP: 28°F WIND: LIGHT

ACTIVITY:

ITEM #3 MISC. EXCAVATION FOR FINAL COVER CONSTRUCTION

(1) - JDP CONTINUED TO EXCAVATE THE EXISTING MSW @ THE NORTH LANDFILL SLOPE BETWEEN SECTIONS #2 AND #3A.
- EXCAVATOR LOADED 10WHL DUMP TRUCKS WITH EXCAVATED MSW. BULLDOZERS FED MSW TO EXCAVATOR AND STOCKPILED MSW @ TOE OF NORTH SLOPE.

(2) JDP EXCAVATED DRAINAGE CHANNEL C ON THE WEST LANDFILL SLOPE.

(3) EXCAVATED MSW WAS TRANSPORTED TO THE TOP OF THE LANDFILL WHERE IT WAS GRADED AND COMPACTED.

(4) JDP TRANSPORTED STOCK PILED MSW FROM THE TOE OF THE WEST LANDFILL SLOPE (@ SECTION 4) AND THE NORTH LANDFILL SLOPE (@ SECTION 2) TO THE TOP OF →

EQUIPMENT AND MANPOWER: JDP		ITEM	QUANTITY	FINAL/ INTERIM
1 FOREMAN	9 10 WHL DUMPS	#3	—	—
5 LABORER	2 SURVEYORS	#6	—	—
9 TEAMSTERS				
7 OPERATORS				
1 OILER				
2 EXCAVATORS (5460, 300)				
5 BULLDOZERS				

SIGNED: Robert A. Dantzig DATE: 2/14/95

DAILY REPORT No. 56

CA No. 4170.1

ADDITIONAL INFORMATION:

THE LANDFILL.

ITEM # 6 COMMON FILL

① JDP CONTINUED TO RECEIVE, PLACE, AND GRADE 'SCHLEIDER' COMMON FILL ON BOTH THE EAST AND WEST LANDFILL SLOPES. EAST SLOPE : SECTIONS 11A TO 12A

WEST SLOPE : SECTIONS 17A TO 14A.

FIELD SKETCHES:

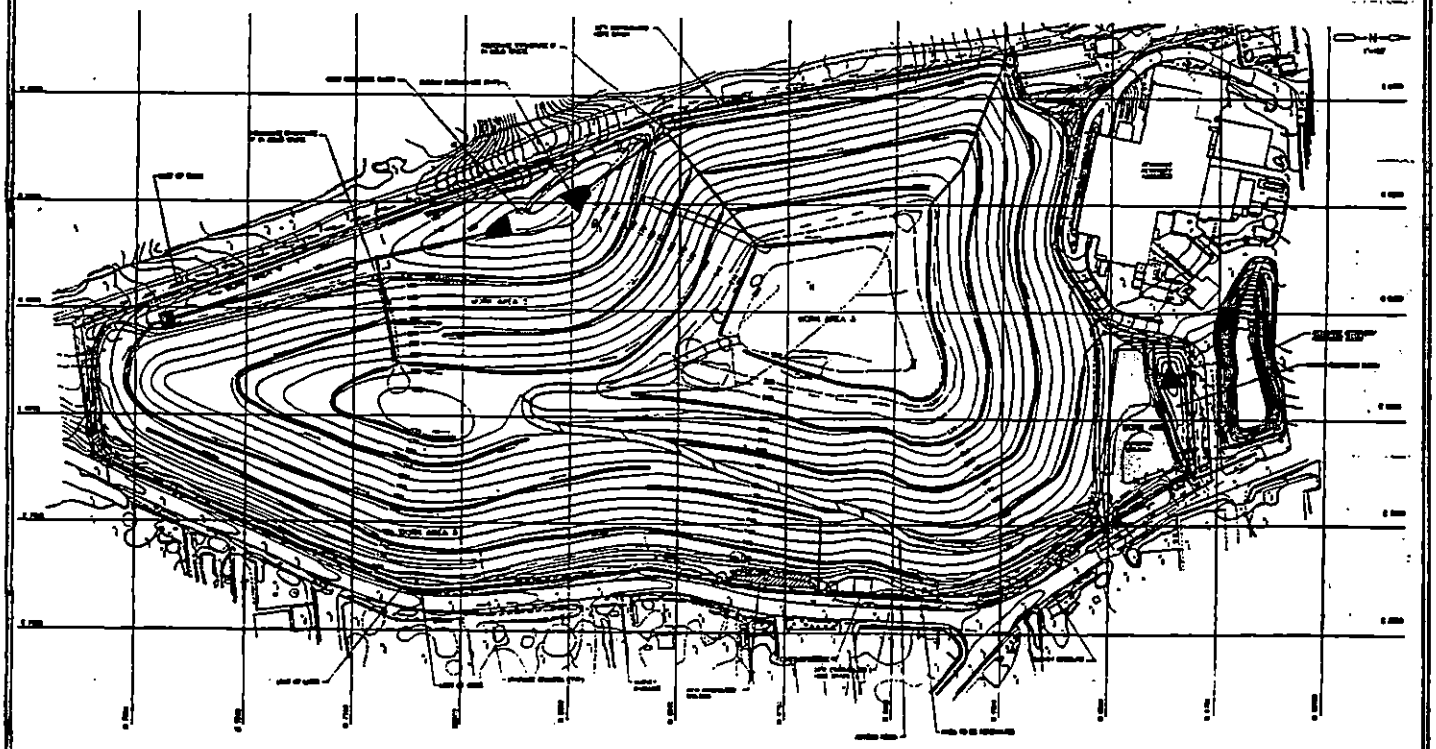

DAILY REPORT No. 57

CA No. 4170-1

PROJECT:	DATE: 2/15/95 PAGE 1 of 1
TOWN OF HUNTINGTON INTERIM REMEDIAL PROGRAM HUNTINGTON/EAST NORTHPORT LANDFILL CONTRACT No. ENV 94-01/0-C	S M T (W) T F S
ENGINEERS: CASHIN ASSOCIATES, P.C. 1200 VETERANS MEMORIAL HIGHWAY HAUPPAUGE, NY 11788 (516) 348-7600	**CONTRACTOR:** J.D. POSILLICO, INC. 1610 NEW HIGHWAY FARMINGDALE, NY 11735 (516) 249-1872

WEATHER: CLOUDY / LT RAIN @ PM TIME: 3:00 PM TEMP: 38 F WIND: LIGHT

ACTIVITY:

ITEM #3 MISC. EXCAVATION FOR FINAL COVER CONST.

① JDP CONTINUED TO EXCAVATE THE EXISTING MSW ON THE NORTH LANDFILL SLOPE BETWEEN SECTIONS 2 AND 3A.

② EXCAVATED MSW WAS TRANSPORTED TO THE TOP OF THE LANDFILL WHERE IT WAS PLACED, GRADED, AND COMPACTED

③ JDP TRANSPORTED STOCKPILED MSW FROM THE TOE OF THE WEST LANDFILL SLOPE TO THE TOP OF THE LANDFILL.

ITEM #6 COMMON FILL

① JDP CONTINUED TO RECEIVE, PLACE AND GRADE 'SCHLEIDER' COMMON FILL ON THE WEST LANDFILL SLOPE BETWEEN SECTIONS 4 & 4A.

EQUIPMENT AND MANPOWER: JDP		ITEM	QUANTITY	FINAL/ INTERIM
1 FOREMAN	11 TEAMSTERS	#3	—	—
5 LABORERS	11 10 WHL DUMPS	#6	—	—
7 OPERATORS				
1 OILER				
2 SURVEYORS				
5 BULLDOZERS				
2 EXCAVATORS				

SIGNED: [signature] DATE: 2/15/95

DAILY REPORT No. 57

CA No. 4170.1

ADDITIONAL INFORMATION:

FIELD SKETCHES:

DAILY REPORT No. 58 CA No. 4170.1

PROJECT: TOWN OF HUNTINGTON INTERIM REMEDIAL PROGRAM HUNTINGTON/EAST NORTHPORT LANDFILL CONTRACT No. ENV 94-01/0-C	DATE: 2/16/95 PAGE 1 of 1 S M T W (T) F S
ENGINEERS: CASHIN ASSOCIATES, P.C. 1200 VETERANS MEMORIAL HIGHWAY HAUPPAUGE, NY 11788 (516) 348-7600	CONTRACTOR: J.D. POSILLICO, INC. 1610 NEW HIGHWAY FARMINGDALE, NY 11735 (516) 249-1872

WEATHER: MOSTLY CLOUDY TIME: 4:00 PM TEMP: 42°F WIND: LIGHT

ACTIVITY:

ITEM # 3 MISC. EXCAVATION FOR FINAL COVER CONST.

(1) JDP CONTINUED TO EXCAVATE EXISTING MSW ON THE LOWER NORTH LANDFILL SLOPE, BETWEEN SECTIONS 1 AND 3A.

(2) JDP EXCAVATED DRAINAGE CHANNELS A AND B ON NORTH LANDFILL SLOPE.

(3) EXCAVATED MSW WAS TRANSPORTED TO THE TOP OF THE LANDFILL WHERE IT WAS PLACED, GRADED, AND COMPACTED.

ITEM #6 COMMON FILL

(1) JDP CONTINUED TO RECEIVE, PLACE, AND GRADE COMMON FILL ON THE WEST LANDFILL SLOPES, BETWEEN SECTIONS 17A AND 4A.

MISC: T. GARCY OF THE NYSDEC TOURED THE

EQUIPMENT AND MANPOWER: JDP		ITEM	QUANTITY	FINAL/ INTERIM
1 FOREMAN	2 EXCAVATORS	#3	—	—
5 LABORERS	11 KWIK DUMPS.	#6	—	—
7 OPERATORS				
1 OILER				
11 TEAMSTERS				
2 SURVEYORS				
5 BULLDOZERS				

SIGNED: [signature] DATE: 2/16/95

DAILY REPORT No. 58 CA No. 4170.1

ADDITIONAL INFORMATION:

JOB SITE TODAY AND STATED TO IDP, MR. B. DUGGAN, THAT THE STOCKPILES OF MSW @ THE LANDFILL TOE OF SLOPES MUST BE REMOVED A.S.A.P. AND THAT THE MSW @ THE TOP OF THE LANDFILL SHOULD BE COVERED AS PER THE CONTRACT SPECIFICATION.

FIELD SKETCHES:

DAILY REPORT No. 59 CA No. 4170.1

PROJECT: TOWN OF HUNTINGTON INTERIM REMEDIAL PROGRAM HUNTINGTON/EAST NORTHPORT LANDFILL CONTRACT No. ENV 94-01/0-C	DATE: 2/17/95 PAGE 1 of 1 S M T W T (F) S
ENGINEERS: CASHIN ASSOCIATES, P.C. 1200 VETERANS MEMORIAL HIGHWAY HAUPPAUGE, NY 11788 (516) 348-7600	CONTRACTOR: J.D. POSILLICO, INC. 1610 NEW HIGHWAY FARMINGDALE, NY 11735 (516) 249-1872

WEATHER: MOSTLY SUNNY / CLEAR TIME: 10:25 TEMP: 38°F WIND: LIGHT

ACTIVITY:

ITEM #3 MISC. CUT FOR FINAL COVER CONSTRUCTION

① JDP CONTINUED TO EXCAVATE EXISTING MSW FROM THE LOWER NORTH LANDFILL SLOPE, BETWEEN SECTIONS 2 AND 3A.

② JDP CONTINUED TO EXCAVATE DRAINAGE CHANNEL A

③ EXCAVATED MSW WAS TRANSPORTED TO THE TOP OF THE LANDFILL WHERE IT WAS PLACE, GRADE AND COMPACTED.

ITEM#6 COMMON FILL

① JDP CONTINUED TO RECEIVE, PLACE AND GRADE SCHLEIDER COMMON FILL THE WEST LANDFILL SLOPE BETWEEN SECTIONS 4 AND 4A.

EQUIPMENT AND MANPOWER: JDP		ITEM	QUANTITY	FINAL/ INTERIM
1 FOREMAN	6 10WHL DUMPS	#3	—	—
4 LABORER	4 DJB (2)350 (2)400	#6	—	—
7 OPERATORS	2 EXCAVATORS			
1 OILER				
10 TEAMSTERS				
2 SURVEYORS				
5 BULLDOZERS				

SIGNED: [signature] DATE: 2/17/95

DAILY REPORT No. 59

CA No. 4170.1

ADDITIONAL INFORMATION:

FIELD SKETCHES:

DAILY REPORT No. 60 CA No. 4170.1

PROJECT:	DATE: 2/20/95 PAGE 1 of 1
TOWN OF HUNTINGTON INTERIM REMEDIAL PROGRAM HUNTINGTON/EAST NORTHPORT LANDFILL CONTRACT No. ENV 94-01/0-C	S (M) T W T F S
ENGINEERS: CASHIN ASSOCIATES, P.C. 1200 VETERANS MEMORIAL HIGHWAY HAUPPAUGE, NY 11788 (516) 348-7600	**CONTRACTOR:** J.D. POSILLICO, INC. 1610 NEW HIGHWAY FARMINGDALE, NY 11735 (516) 249-1872

WEATHER: MOSTLY SUNNY TIME: 11:00 AM TEMP: 45 °F WIND: LIGHT

ACTIVITY:

ITEM #3 MISC. CUT FOR FINAL COVER CONSTRUCTION

① JDP CONTINUED TO EXCAVATE EXISTING MSW ON THE LOWER SLOPE OF THE NORTH - LANDFILL FACE, BETWEEN SECTIONS 3 AND 7.

② JDP CLEARED AND GRUBBED AND BEGAN GRADING THE UPPER NORTH LANDFILL SLOPE BETWEEN SECTIONS 7 AND 9A.

③ EXCAVATED MSW WAS TRANSPORTED TO THE TOP OF THE LANDFILL WHERE IT WAS PLACED, GRADED & COMPACTED.

ITEM #6 COMMON FILL

① JDP CONTINUED TO RECEIVE, PLACE, AND GRADE 'SCHLEIDER' COMMON FILL ON THE WEST LANDFILL SLOPE BETWEEN →

EQUIPMENT AND MANPOWER: JDP		ITEM	QUANTITY	FINAL/ INTERIM
1 FOREMAN	5 BULLDOZERS	#3	—	—
5 LABORERS	6 10 WHL DUMPS	#6	—	—
6 OPERATOR	4 DJB5			
1 OILER				
10 TEAMSTERS				
2 SURVEYORS				
1 EXCAVATOR				

SIGNED: Robert A Rutty DATE: 2/20/95

DAILY REPORT No. 60

CA No. 4170.1

ADDITIONAL INFORMATION:

SECTIONS 4A AND 5.

MISC:

① JOHN CHESSA IS ON SITE FOR STEVE BARRETT, WHO IS ON R+R.

② SITE IS EXTREMELY MUDDY.

FIELD SKETCHES:

DAILY REPORT No. 61 CA No. 4170.1

PROJECT:	DATE: 2/21/95 PAGE 1 of 1
TOWN OF HUNTINGTON INTERIM REMEDIAL PROGRAM HUNTINGTON/EAST NORTHPORT LANDFILL CONTRACT No. ENV 94-01/0-C	S M (T) W T F S
ENGINEERS: CASHIN ASSOCIATES, P.C. 1200 VETERANS MEMORIAL HIGHWAY HAUPPAUGE, NY 11788 (516) 348-7600	**CONTRACTOR:** J.D. POSILLICO, INC. 1610 NEW HIGHWAY FARMINGDALE, NY 11735 (516) 249-1872

WEATHER: OVERCAST / LIGHT SNOW+RAIN TIME: 5:00PM TEMP: 36°F WIND: LIGHT

ACTIVITY:

ITEM #3 MISC. CUT FOR FINAL COVER CONSTRUCTION

(1) JDP CONTINUED TO EXCAVATE AND GRADE EXISTING MSW ON THE NORTH LANDFILL SLOPE, BETWEEN SECTIONS #8 AND #9. EXCAVATED MSW WAS PUSHED IN TO STOCKPILES FOR LATER REMOVAL.

(2) JDP TRANSPORTED PREVIOUSLY STOCKPILED MSW FROM THE WEST LANDFILL SLOPE TOE, BETWEEN SECTION 4A AND 5, TO THE TOP OF THE LANDFILL.

(3) JDP CONTINUED TO EXCAVATE DRAINAGE CHANNEL B ON THE NORTH LANDFILL SLOPE.

(4) EXISTING MSW WAS PLACED, GRADED, AND COMPACTED @ THE TOP OF THE LANDFILL.

MISC: R. ZELTMANN, OF NYSDEC, WAS ONSITE. STATED THE OVER →

EQUIPMENT AND MANPOWER: JDP		ITEM	QUANTITY	FINAL/ INTERIM
1 FOREMAN	6 10WHL DUMPS	#3	—	—
6 LABORERS	4 DJB'S	#5	—	—
7 OPERATORS	1 OILER			
10 TEAMSTERS				
2 SURVEYORS				
2 EXCAVATORS				
4 BULLDOZERS				

SIGNED: Robert A. Cashin DATE: 2/21/95

DAILY REPORT No. 61 CA No. 4170.1

ADDITIONAL INFORMATION: NEED FOR ODOR CONTROL.

ITEM #6 COMMON FILL

① JDP CONTINUED TO RECEIVE, PLACE, AND GRADE 'SCHLEIDER' COMMON FILL ON THE WEST LANDFILL SLOPE BETWEEN SECTIONS 4A AND 5.

ITEM #18 ACTIVE GAS TRANSMISSION PIPING AND VALVING.

① JDP RAISED THE EXISTING EXTRACTION WELL PIPING LOCATED @ THE TOP OF THE LANDFILL IN THE MSW PLACEMENT AREA. THE EXISTING WELL'S WERE EXTENDED ABOVE THE RECENTLY LANDFILLED MSW. IN THE CASE OF THE OLDER EXISTING WELLS THE PIPE WAS CUT IN ORDER TO RAISE THE WELL. THE SAME PIPE THAT WAS CUT WAS USED TO EXCTEND THE NEWER EXISTING WELLS. (SEE DIAGRAM BELOW.)

FIELD SKETCHES:

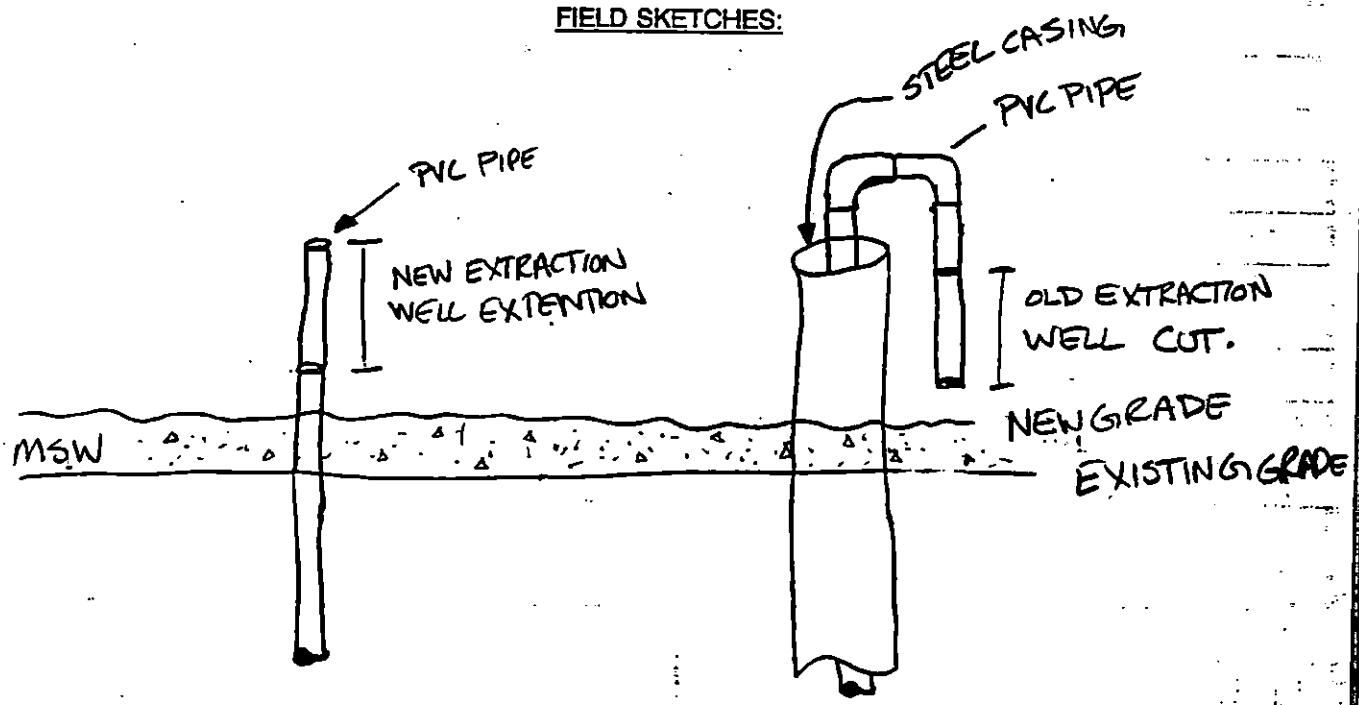

DAILY REPORT No. 62 CA No. 4170.1

PROJECT: TOWN OF HUNTINGTON INTERIM REMEDIAL PROGRAM HUNTINGTON/EAST NORTHPORT LANDFILL CONTRACT No. ENV 94-01/0-C	DATE: 2/22/95 PAGE 1 of 1 S M T (W) T F S
ENGINEERS: CASHIN ASSOCIATES, P.C. 1200 VETERANS MEMORIAL HIGHWAY HAUPPAUGE, NY 11788 (516) 348-7600	CONTRACTOR: J.D. POSILLICO, INC. 1610 NEW HIGHWAY FARMINGDALE, NY 11735 (516) 249-1872

WEATHER: MOSTLY SUNNY TIME: 3:40 PM TEMP: 36 °F WIND: LIGHT

ACTIVITY:

ITEM #3 MISC. EXCAVATION FOR FINAL COVER CONSTRUCTION.

(1) JDP CONTINUED TO EXCAVATE AND GRADE EXISTING MSW ON THE NORTH LANDFILL SLOPE BETWEEN SECTIONS 7 AND 9. EXCAVATED MSW WAS PLACED IN STOCKPILES FOR LATER REMOVAL.

(2) JDP TRANSPORTED STOCKPILED MSW FROM THE WEST LANDFILL SLOPE TOE, @ SECTIONS 18 TO 13W, TO THE TOP OF THE LANDFILL

(3) JDP CONTINUED TO EXCAVATE DRAINGE CHANNELS ALONG THE NORTH LANDFILL SLOPE.

(4) EXCAVATED MSW WAS PLACED, GRADED, AND COMPACTED @ THE TOP OF THE LANDFILL.

OVER →

EQUIPMENT AND MANPOWER: JDP		ITEM	QUANTITY	FINAL/ INTERIM
1 FOREMAN	2 EXCAVATORS	#3	—	—
6 LABORERS	4 DJB 15	#6	—	—
7 OPERATORS	6 10 WHL DUMPS			
1 OILER				
10 TEAMSTERS				
2 SURVEYORS				
5 BULLDOZERS				

SIGNED: [signature] DATE: 2/22/95

DAILY REPORT No. 62 CA No. 4170.1

ADDITIONAL INFORMATION:

ITEM #6 COMMON FILL

① JDP CONTINUED TO RECEIVE, PLACE, AND GRADE 'SCHLEIDER' COMMON FILL ON THE WEST LANDFILL SLOPE BETWEEN SECTIONS 5 AND 6B.

FIELD SKETCHES:

DAILY REPORT No. 63 CA No. 4170.1

PROJECT: TOWN OF HUNTINGTON INTERIM REMEDIAL PROGRAM HUNTINGTON/EAST NORTHPORT LANDFILL CONTRACT No. ENV 94-01/0-C	DATE: 2/23/95 PAGE 1 of 1 S M T W (T) F S
ENGINEERS: CASHIN ASSOCIATES, P.C. 1200 VETERANS MEMORIAL HIGHWAY HAUPPAUGE, NY 11788 (516) 348-7600	CONTRACTOR: J.D. POSILLICO, INC. 1610 NEW HIGHWAY FARMINGDALE, NY 11735 (516) 249-1872

WEATHER: OVERCAST / RAIN @ 2:30 PM TIME: 4:30 TEMP: 40°F WIND: LIGHT

ACTIVITY:

ITEM #3 MISC. EXCAVATION FOR FINAL COVER CONST.

(1) JDP CONTINUED TO EXCAVATE EXISTING MSW ON THE NORTH LANDFILL SLOPE BETWEEN SECTIONS 3A AND 10. BULLDOZER CUT AND GRADED THE UPPER SLOPES AND THE EXCAVATOR LOADED OUT STOCKPILED MSW FROM THE LANDFILL TOE.

(2) JDP REGRADED AN AREA OF THE NORTH LANDFILL SLOPE BETWEEN SECTIONS 6B AND 6A. (DUE TO A SURVEY ERROR THE GRADE WAS HIGH.)

(3) JDP CONTINUED TO EXCAVATE THE DRAINAGE CHANNELS ALONG THE NORTH LANDFILL SLOPE.

(4) ALL EXCAVATED MSW WAS TRANSPORTED TO AND PLACED, GRADED, AND COMPACTED @ THE TOP OF THE LANDFILL.

EQUIPMENT AND MANPOWER: JDP		ITEM	QUANTITY	FINAL/ INTERIM
1 FOREMAN	4 DTB's	#3	—	—
6 LABORERS	6 10 WHL DUMPS	#6	—	—
10 TEAMSTERS	2 EXCAVATORS			
7 OPERATORS				
1 OILER				
2 SURVEYORS				
5 BULLDOZERS				

SIGNED: [signature] DATE: 2/23/95

DAILY REPORT No. 63

CA No. 4170.1

ADDITIONAL INFORMATION:

ITEM #6 COMMON FILL

1) JDP CONTINUED TO RECEIVE, PLACE AND GRADE 'SCHLEIDER' COMMON FILL ON THE NORTH WEST LANDFILL SLOPES BETWEEN SECTIONS 6 AND 2.

FIELD SKETCHES:

DAILY REPORT No. 64 CA No. 4170.1

PROJECT:	DATE: 2/24/95 PAGE 1 of 1
TOWN OF HUNTINGTON INTERIM REMEDIAL PROGRAM HUNTINGTON/EAST NORTHPORT LANDFILL CONTRACT No. ENV 94-01/0-C	S M T W T (F) S
ENGINEERS: CASHIN ASSOCIATES, P.C. 1200 VETERANS MEMORIAL HIGHWAY HAUPPAUGE, NY 11788 (516) 348-7600	**CONTRACTOR:** J.D. POSILLICO, INC. 1610 NEW HIGHWAY FARMINGDALE, NY 11735 (516) 249-1872

WEATHER: RAIN@ AM / PARTLY SUNNY PM TIME: 11:40 TEMP: 42°F WIND: HEAVY

ACTIVITY:

DUE TO HEAVY RAINS LAST NIGHT AND THIS MORNING, JDP DECIDED NOT TO WORK TODAY, AS IT MIGHT HAVE AN ADVERSE AFFECT ON THE SITE CONDITIONS AND HAUL ROADS.

JDP DID PERFORM MISC. YARD WORK AND GENERAL CLEAN-UP AS WELL AS SURVEY PAPER WORK

EQUIPMENT AND MANPOWER:	ITEM	QUANTITY	FINAL/ INTERIM
JDP			
LABURERS			
1 FOREMAN			
2 SURVEYORS			

SIGNED: [signature] DATE: 2/24/95

DAILY REPORT No. 64

CA No. 4170.1

ADDITIONAL INFORMATION:

FIELD SKETCHES:

DAILY REPORT No. 65 CA No. 4170.1

PROJECT: TOWN OF HUNTINGTON INTERIM REMEDIAL PROGRAM HUNTINGTON/EAST NORTHPORT LANDFILL CONTRACT No. ENV 94-01/0-C	DATE: 2/27/95 PAGE 1 of 1 S (M) T W T F S
ENGINEERS: CASHIN ASSOCIATES, P.C. 1200 VETERANS MEMORIAL HIGHWAY HAUPPAUGE, NY 11788 (516) 348-7600	CONTRACTOR: J.D. POSILLICO, INC. 1610 NEW HIGHWAY FARMINGDALE, NY 11735 (516) 249-1872

WEATHER: OVERCAST / LIGHT RAIN TIME: 4:35 PM TEMP: 31 °F WIND: MODERATE

ACTIVITY:

ITEM #3 MISC. EXCAVATION FOR FINAL COVER CONSTRUCTION

① JDP CONTINUED TO EXCAVATE AND GRADE EXISTING MSW @ THE UPPER SLOPE OF THE NORTHEAST CORNER OF THE LANDFILL BETWEEN SECTION 8 AND 11A.

② JDP TRANSPORTED EXCAVATED MSW FROM THE LANDFILL SLOPE TOE @ THE NORTH WEST CORNER (SECTION 6A) TO THE TOP OF THE LANDFILL.

③ MSW WAS PLACED, GRADED, AND COMPACTED @ THE TOP OF THE LANDFILL.

ITEM #6 COMMON FILL

① JDP CONTINUED TO RECEIVE, PLACE, AND GRADE 'SCHLEIDER' COMMON FILL ON NORTH LANDFILL SLOPE BETWEEN SECTIONS 1 AND 3A.

EQUIPMENT AND MANPOWER: JDP		ITEM	QUANTITY	FINAL/ INTERIM
1 FOREMAN	2 EXCAVATORS	#3	—	—
5 LABORERS	4 DJB's	#6	—	—
7 OPERATORS	6 10 WHL DUMPS			
1 OILER				
2 SURVEYORS				
10 TEAMSTERS				
5 BULLDOZERS (2 D5, D6 D7, D8)				

SIGNED: Robert A. Cashin DATE: 2/27/95

DAILY REPORT No. 65

CA No. 4170.1

ADDITIONAL INFORMATION:

FIELD SKETCHES:

DAILY REPORT No. 66 CA No. 4170.1

PROJECT:	DATE: 2/28/95 PAGE 1 of 1
TOWN OF HUNTINGTON INTERIM REMEDIAL PROGRAM HUNTINGTON/EAST NORTHPORT LANDFILL CONTRACT No. ENV 94-01/0-C	S M (T) W T F S
ENGINEERS: CASHIN ASSOCIATES, P.C. 1200 VETERANS MEMORIAL HIGHWAY HAUPPAUGE, NY 11788 (516) 348-7600	**CONTRACTOR:** J.D. POSILLICO, INC. 1610 NEW HIGHWAY FARMINGDALE, NY 11735 (516) 249-1872

WEATHER: OVERCAST /RAIN TIME: 5:00PM TEMP: 38 °F WIND: LIGHT

ACTIVITY:

DUE TO RAIN AND MUDDY SITE CONDITIONS JDP DID NOT OPERATE ANY CONSTRUCTION EQUIPMENT TODAY. JDP PERFORMED ONLY GENERAL CLEAN UP AND MISC. YARD WORK TODAY.

EQUIPMENT AND MANPOWER: JDP	ITEM	QUANTITY	FINAL/ INTERIM
1 FOREMAN			
3 LABORERS			
2 SURVEYORS			

SIGNED: Robert D. Cashin DATE: 2/28/95

DAILY REPORT No. 66

CA No. 4170.1

ADDITIONAL INFORMATION:

FIELD SKETCHES:

DAILY REPORT No. 67 CA No. 4170.1

PROJECT:	DATE: 3/1/95 PAGE 1 of 1
TOWN OF HUNTINGTON INTERIM REMEDIAL PROGRAM HUNTINGTON/EAST NORTHPORT LANDFILL CONTRACT No. ENV 94-01/0-C	S M T (W) T F S
ENGINEERS: CASHIN ASSOCIATES, P.C. 1200 VETERANS MEMORIAL HIGHWAY HAUPPAUGE, NY 11788 (516) 348-7600	**CONTRACTOR:** J.D. POSILLICO, INC. 1610 NEW HIGHWAY FARMINGDALE, NY 11735 (516) 249-1872

WEATHER: OVERCAST TIME: 3:15 PM TEMP: 41 °F WIND: MODERATE

ACTIVITY:

ITEM #3 MISC. EXCAVATION FOR FINAL COVER CONSTRUCTION

(1) JDP TRANSPORTED STOCKPILED MSW FROM THE WEST LANDFILL SLOPE TOE TO THE TOP OF THE LANDFILL. (SECTION 5-6B)

(2) JDP CONTINUED TO EXCAVATE AND GRADE EXISTING MSW @ THE N.E. LANDFILL SLOPES BETWEEN SECTIONS 7 AND 9A.

(3) JDP CONTINUED TO EXCAVATE THE DRAINAGE CHANNELS ON THE NORTH LANDFILL SLOPE.

(4) EXCAVATED MSW WAS PLACED, GRADED AND COMPACTED @ THE TOP OF THE LANDFILL. AT THE REQUEST OF GEOSYNTEC AND CASHIN, JDP ADDED ANOTHER BULLDOZER TO THIS OPERATION TO ASSURE BETTER COMPACTION. (1 D8 EXISTING, 1 D7 ADDED).

OVER →

EQUIPMENT AND MANPOWER: JDP		ITEM	QUANTITY	FINAL/ INTERIM
1 FOREMAN	2 EXCAVATORS	#3	—	—
5 LABORERS	5 DJB'S	#6	—	—
7 OPERATORS	4 10 WHL DUMPS			
1 OILER				
2 SURVEYORS				
9 TEAMSTERS				
5 BULLDOZERS (2 D5, D6, D7, D8)				

SIGNED: [signature] DATE: 3/1/95

DAILY REPORT No. 67

CA No. 4170.1

ADDITIONAL INFORMATION:

ITEM #6 COMMON FILL

① JDP CONTINUED TO RECEIVE, PLACE, AND GRADE ISCHLEIDER' COMMON FILL ON THE NORTH LANDFILL SLOPE BETWEEN SECTIONS 1 AND 3A.

FIELD SKETCHES:

DAILY REPORT No. 68 CA No. 4170.1

PROJECT: TOWN OF HUNTINGTON INTERIM REMEDIAL PROGRAM HUNTINGTON/EAST NORTHPORT LANDFILL CONTRACT No. ENV 94-01/0-C	DATE: 3/2/95 PAGE 1 of 1 S M T W (T) F S
ENGINEERS: CASHIN ASSOCIATES, P.C. 1200 VETERANS MEMORIAL HIGHWAY HAUPPAUGE, NY 11788 (516) 348-7600	CONTRACTOR: J.D. POSILLICO, INC. 1610 NEW HIGHWAY FARMINGDALE, NY 11735 (516) 249-1872

WEATHER: SUNNY / CLEAR TIME: 9:15 AM TEMP: 32°F WIND: LIGHT

ACTIVITY:

ITEM #3 MISC. EXCAVATION FOR FINAL COVER CONSTRUCTION

① JDP CONTINUED TO EXCAVATE EXISTING MSW ON THE NORTH/EAST LANDFILL SLOPES BETWEEN SECTION 8A AND 12A.

② EXCAVATED MSW WAS TRANSPORTED TO THE TOP OF THE LANDFILL WHERE IT WAS PLACED, GRADED AND COMPACTED.

ITEM # 6 COMMON FILL

① JDP CONTINUED TO RECEIVE, PLACE AND GRADE 'SCHLEIDER' COMMON FILL ON THE NORTH LANDFILL SLOPE BETWEEN SECTIONS 2 AND 3A.

EQUIPMENT AND MANPOWER: JDP		ITEM	QUANTITY	FINAL/ INTERIM
1 FOREMAN	2 EXCAVATORS	#3	—	—
5 LABORERS	5 DJB'S	#6	—	—
7 OPERATORS	4 10 WHL DUMPS			
1 OILER				
9 TEAMSTERS				
2 SURVEYORS				
5 BULLDOZERS				

SIGNED: [signature] DATE: 3/2/95

DAILY REPORT No. 60

CA No. 4170.1

ADDITIONAL INFORMATION:

FIELD SKETCHES:

DAILY REPORT No. 69 CA No. 4170.1

PROJECT: TOWN OF HUNTINGTON INTERIM REMEDIAL PROGRAM HUNTINGTON/EAST NORTHPORT LANDFILL CONTRACT No. ENV 94-01/0-C	DATE: 3/3/95 PAGE 1 of 1 S M T W T (F) S
ENGINEERS: CASHIN ASSOCIATES, P.C. 1200 VETERANS MEMORIAL HIGHWAY HAUPPAUGE, NY 11788 (516) 348-7600	CONTRACTOR: J.D. POSILLICO, INC. 1610 NEW HIGHWAY FARMINGDALE, NY 11735 (516) 249-1872

WEATHER: MOSTLY SUNNY / CLEAR TIME: 9:20 AM TEMP: 31 °F WIND: MODERATE

ACTIVITY:

ITEM #3 MISC. EXCAVATION FOR FINAL COVER CONSTRUCTION

(1) CONTINUED TO EXCAVATE AND GRADE EXISTING MSW ON THE EAST LANDFILL SLOPE, BETWEEN SECTIONS 10 AND 12. JDP REMOVED THE STOCKPILES OF PREVIOUSLY EXCAVATED MSW FROM THE TOE OF SLOPE LOCATED JUST ABOVE THE LANDFILL HAUL ROAD.

(2) EXCAVATED MSW WAS PLACED, GRADED, AND COMPACTED @ THE TOP OF THE LANDFILL.

ITEM #6 COMMON FILL

(1) CONTINUED TO RECEIVE, PLACE, AND GRADE 'SCHNEIDER' COMMON FILL ON THE NORTH LANDFILL SLOPE BETWEEN SECTION 3 AND 7.

EQUIPMENT AND MANPOWER: JDP		ITEM	QUANTITY	FINAL/ INTERIM
1 FOREMAN	2 EXCAVATORS	#3	—	—
5 LABORERS	5 BULLDOZERS	#6	—	—
10 TEAMSTERS	5 DJB'S			
2 SURVEYORS	5 10 WHL DUMPS			
7 OPERATORS				
~~10 TEAMSTERS~~				
1 OILER				

SIGNED: Robert O'Hanley DATE: 3/3/95

DAILY REPORT No. 69

CA No. 4170.1

ADDITIONAL INFORMATION:

FIELD SKETCHES:

DAILY REPORT No. 70 CA No. 4170.1

PROJECT:	DATE: 3/6/95 PAGE 1 of 1
TOWN OF HUNTINGTON INTERIM REMEDIAL PROGRAM HUNTINGTON/EAST NORTHPORT LANDFILL CONTRACT No. ENV 94-01/0-C	S (M) T W T F S
ENGINEERS: CASHIN ASSOCIATES, P.C. 1200 VETERANS MEMORIAL HIGHWAY HAUPPAUGE, NY 11788 (516) 348-7600	**CONTRACTOR:** J.D. POSILLICO, INC. 1610 NEW HIGHWAY FARMINGDALE, NY 11735 (516) 249-1872

WEATHER: MOSTLY SUNNY & WARM TIME: 4:15 PM TEMP: 50°F WIND: LIGHT

ACTIVITY:

ITEM #3 MISC. EXCAVATION FOR FINAL COVER CONSTRUCTION

① JDP CONTINUED TO EXCAVATE AND GRADE EXISTING MSW ON THE NORTH/EAST LANDFILL SLOPES BETWEEN SECTIONS 9 AND 12A.

② CONTINUED TO EXCAVATE DRAINGE CHANNELS ON THE EAST LANDFILL SLOPE.

③ EXCAVATED MSW WAS TRANSPORTED TO THE TOP OF THE LANDFILL WHERE IT WAS PLACED AND GRADED.

ITEM #6 COMMON FILL

① CONTINUED TO RECEIVE, PLACE, AND GRADE 'SCHLEIDER' COMMON FILL ON THE NORTH LANDFILL SLOPE BETWEEN SECTIONS 7 AND 8.

② JDP USED APROX. 1/2 OF THE 'SYOSSET/JERICHO' COMMON FILL, WHICH WAS STOCKPILED

EQUIPMENT AND MANPOWER: JDP		ITEM	QUANTITY	FINAL/ INTERIM
1 FOREMAN	2 EXCAVATORS	#3	—	—
5 LABORERS	5 DJB's	#6	—	—
7 OPERATORS	5 10WHL. DUMPS			
10 TEAMSTERS				
1 OILER				
2 SURVEYORS				
5 BULLDOZERS				

SIGNED: [signature] DATE: 3/6/95

DAILY REPORT No. 70

CA No. 4170.1

ADDITIONAL INFORMATION:

AT THE TOP OF THE LANDFILL, TO CREATE HAUL ROADS ON TOP OF THE RECENTLY LANDFILLED MSW. THIS WAS DONE TO FACILITATE THE IDP TRUCKS AND HAULERS AND IS NOT PAID FOR AS COMMON FILL. PHOTO'S WERE TAKEN.

FIELD SKETCHES:

DAILY REPORT No. 71

CA No. 4170.1

PROJECT:	DATE: 3/7/95 PAGE 1 of 1
TOWN OF HUNTINGTON INTERIM REMEDIAL PROGRAM HUNTINGTON/EAST NORTHPORT LANDFILL CONTRACT No. ENV 94-01/0-C	S M (T) W T F S
ENGINEERS: CASHIN ASSOCIATES, P.C. 1200 VETERANS MEMORIAL HIGHWAY HAUPPAUGE, NY 11788 (516) 348-7600	**CONTRACTOR:** J.D. POSILLICO, INC. 1610 NEW HIGHWAY FARMINGDALE, NY 11735 (516) 249-1872

WEATHER: SUNNY AM / OVERCAST @ PM. LIGHT RAIN TIME: 4:50 PM TEMP: 50 °F WIND: LIGHT

ACTIVITY:

ITEM #3 MISC. EXCAVATION FOR FINAL COVER CONSTRUCTION

(1) CONTINUED TO EXCAVATE AND GRADE EXISTING MSW ON THE NORTH/EAST LANDFILL SLOPES BETWEEN SECTION 9 AND 11A.

(2) CONTINUED TO EXCAVATE DRAINAGE CHANNELS ON THE EAST LANDFILL SLOPES ABOVE THE LANDFILL HAUL ROAD.

(3) TRANSPORTED STOCKPILED MSW FROM THE EAST LANDFILL SLOPE TOE @ SECTION 21E, TO THE TOP OF THE LANDFILL.

(4) EXCAVATED MSW WAS TRANSPORTED TO THE TOP OF THE LANDFILL WHERE IT WAS PLACED AND GRADED W/A BULLDOZER (D8).

ITEM #6 COMMON FILL

(1) CONTINUED TO RECEIVE, PLACE, AND →

EQUIPMENT AND MANPOWER: JDP		ITEM	QUANTITY	FINAL/ INTERIM
1 FOREMAN	2 EXCAVATORS	#3	—	—
5 LABORERS	4 DJB's	#6	—	—
7 OPERATORS	5 10WHL DUMPS			
1 OILER				
9 TEAMSTERS				
2 SURVEYORS				
5 BULLDOZERS				

SIGNED: [signature] DATE: 3/7/95

DAILY REPORT No. 71

CA No. 4170.1

ADDITIONAL INFORMATION:

GRADE 'SCHLEIDER' COMMON FILL ON THE NORTH LANDFILL SLOPE BETWEEN SECTIONS 7 AND 8A.

MISC: BILL MUSTO, OF THE TOWN OF HUNTINGTON, POINTED OUT THAT THE EXTRACTION WELL HEAD LOCATED @ CW1-6, ALONG THE EAST SIDE OF THE LANDFILL, HAS BEEN BROKEN. HE STATED THAT THE WELL SHOULD BE REPAIRED A.S.A.P., AND THAT IF ANY MUD, SOIL, OR WATER HAD ENTERED THE WELL, IT WOULD HAVE TO BE REMOVED.
I NOTIFIED THE JDP SUPERINTENDANT, JOE SEPLAVY, OF MR. MUSTO'S COMMENTS, AND HE STATED THAT JDP WOULD REPAIR THE DAMAGED WELL TOMORROW, 3/8/95.

FIELD SKETCHES:

DAILY REPORT No. 72 CA No. 4170.1

PROJECT: TOWN OF HUNTINGTON INTERIM REMEDIAL PROGRAM HUNTINGTON/EAST NORTHPORT LANDFILL CONTRACT No. ENV 94-01/0-C	DATE: 3/8/95 PAGE 1 of 1 S M T (W) T F S
ENGINEERS: CASHIN ASSOCIATES, P.C. 1200 VETERANS MEMORIAL HIGHWAY HAUPPAUGE, NY 11788 (516) 348-7600	CONTRACTOR: J.D. POSILLICO, INC. 1610 NEW HIGHWAY FARMINGDALE, NY 11735 (516) 249-1872

WEATHER: MOSTLY CLOUDY @ AM LIGHT RAIN @ PM TIME: 11:40 PM TEMP: 62°F WIND: MODERATE

ACTIVITY:

ITEM #3 MISC. CUT FOR FINAL COVER CONSTRUCTION

① JDP CONTINUED TO EXCAVATE AND GRADE EXISTING MSW BETWEEN SECTIONS 11 AND 12.

② EXCAVATED PREVIOUSLY STOCKPILED MSW ALONG THE TOE OF THE SOUTH SLOPE (SECTION 22A TO 22B) AND THE WEST SLOPE (SECTION 17A TO 18).

③ CONTINUED TO EXCAVATE DRAINAGE CHANNELS A, B, AND X.

④ EXCAVATED MSW WAS TRANSPORTED TO THE TOP OF THE LANDFILL WHERE IT WAS PLACED, GRADED, AND COMPACTED.

ITEM #6 COMMON FILL

① CONTINUED TO RECEIVE, PLACE, AND GRADE 'SCHLEIDER' COMMON FILL ON THE NORTH LANDFILL SLOPE BETWEEN SECTIONS 8A AND 9. →

EQUIPMENT AND MANPOWER: JDP		ITEM	QUANTITY	FINAL/ INTERIM
1 FOREMAN	2 EXCAVATORS	#3	—	—
7 LABORERS	4 DTB's	#6	—	—
6 OPERATORS	4 10 WHL DUMPS.			
1 OILER				
8 TEAMSTERS				
2 SURVEYORS				
4 BULLDOZERS				

SIGNED: [signature] DATE: 3/8/95

DAILY REPORT No. 72 CA No. 4170.1

ADDITIONAL INFORMATION:

MISC: ① JDP REMOVE THE GREEN FABRIC FENCE SCREEN FROM THE EXISTING LANDFILL FENCE ALONG TOWN LINE ROAD.

② BEGAN REPAIR OF DAMAGED WELL HEAD AT CWI-6. DID NOT COMPLETE REPAIR DUE TO LACK OF PARTS.

FIELD SKETCHES:

DAILY REPORT No. 73 CA No. 4170.1

PROJECT: TOWN OF HUNTINGTON INTERIM REMEDIAL PROGRAM HUNTINGTON/EAST NORTHPORT LANDFILL CONTRACT No. ENV 94-01/0-C	DATE: 3/9/95 PAGE 1 of 1 S M T W (T) F S
ENGINEERS: CASHIN ASSOCIATES, P.C. 1200 VETERANS MEMORIAL HIGHWAY HAUPPAUGE, NY 11788 (516) 348-7600	CONTRACTOR: J.D. POSILLICO, INC. 1610 NEW HIGHWAY FARMINGDALE, NY 11735 (516) 249-1872

WEATHER: MOSTLY SUNNY TIME: 1:15 TEMP: 34 °F WIND: HEAVY

ACTIVITY:

ITEM #3 MISC. EXCAVATION FOR FINAL COVER CONSTRUCTION.

① JDP CONTINUED TO EXCAVATE AND GRADE EXISTING MSW ON THE EAST LANDFILL SLOPES BETWEEN SECTIONS 11 AND 12.

② CONTINUED TO EXCAVATE DRAINAGE CHANNELS X AND A.

③ LANDFILLED EXCAVATED MATERIAL @ THE TOP OF THE LANDFILL.

ITEM #6 COMMON FILL

① CONTINUED TO RECEIVE, PLACE, AND GRADE 'SCHNEIDER' COMMON FILL ON THE NORTH / EAST LANDFILL SLOPES BETWEEN SECTIONS 8 AND 9.

→

EQUIPMENT AND MANPOWER: JDP		ITEM	QUANTITY	FINAL/ INTERIM
1 FOREMAN	2 EXCAVATORS	#3	—	—
7 LABORERS	3 YUKES	#6	—	—
6 OPERATORS	5 10WHL. DUMPS			
1 OILER				
8 TEAMSTERS				
2 SURVEYORS				
4 BULLDOZERS				

SIGNED: Robert J. Quinty DATE: 3/9/95

DAILY REPORT No. 73

CA No. 4170.1

ADDITIONAL INFORMATION:

MISC: ① JDP COMPLETED A TEMPORARY REPAIR TO EXTRACTION WELL HEAD # CW1-6 @ THE EAST PERIMETER ROAD.

② JDP MADE A REPAIR TO EXTRACTION WELL EW-11, LOCATED JUST ABOVE THE LANDFILL HAUL ROAD.

FIELD SKETCHES:

DAILY REPORT No. 74 CA No. 4170.1

PROJECT:	DATE: 3/10/95 PAGE 1 of 1
TOWN OF HUNTINGTON INTERIM REMEDIAL PROGRAM HUNTINGTON/EAST NORTHPORT LANDFILL CONTRACT No. ENV 94-01/0-C	S M T W T (F) S
ENGINEERS: CASHIN ASSOCIATES, P.C. 1200 VETERANS MEMORIAL HIGHWAY HAUPPAUGE. NY 11788 (516) 348-7600	**CONTRACTOR:** J.D. POSILLICO, INC. 1610 NEW HIGHWAY FARMINGDALE, NY 11735 (516) 249-1872

WEATHER: MOSTLY SUNNY TIME: 3:00PM TEMP: 37°F WIND: HEAVY

ACTIVITY:

ITEM #3 MISC. EXCAVATION FOR FINAL COVER CONSTRUCTION.

(1) JDP CONTINUED TO EXCAVATE AND GRADE EXISTING MSW ON THE EAST LANDFILL SLOPE BETWEEN SECTIONS 12 AND 13, ABOVE THE LANDFILL HAUL ROAD.

(2) JDP EXCAVATED EXISTING MSW @ THE LOWER LANDFILL SLOPE AND DRAINAGE CHANNELS @ SECTION 17.

(3) EXCAVATED MSW WAS TRANSPORTED TO THE TOP OF THE LANDFILL WHERE IT WAS PLACED GRADED & COMPACTED.

ITEM #6 COMMON FILL

(1) CONTINUED TO RECEIVE, PLACE AND GRADE 'SCHLEIDER' COMMON FILL ON THE ~~EAST~~ LANDFILL SLOPE BETWEEN SECTIONS 9 AND 10.

EQUIPMENT AND MANPOWER: JDP		ITEM	QUANTITY	FINAL/ INTERIM
1 FOREMAN	1 EXCAVATOR	#3	—	—
7 LABORERS	4 BULLDOZERS	#6	—	—
OPERATORS	1 PAYLOADER			
7 TEAMSTERS				
2 SURVEYORS				
1 DJB				
6 10WHL DUMPS				

SIGNED: [signature] DATE: 3/10/95

DAILY REPORT No. 74

CA No. 4170.1

ADDITIONAL INFORMATION:

FIELD SKETCHES:

DAILY REPORT No. 75 CA No. 4170.1

PROJECT:	DATE: 3/13/95 PAGE 1 of 1
TOWN OF HUNTINGTON INTERIM REMEDIAL PROGRAM HUNTINGTON/EAST NORTHPORT LANDFILL CONTRACT No. ENV 94-01/0-C	S (M) T W T F S
ENGINEERS: CASHIN ASSOCIATES, P.C. 1200 VETERANS MEMORIAL HIGHWAY HAUPPAUGE, NY 11788 (516) 348-7600	**CONTRACTOR:** J.D. POSILLICO, INC. 1610 NEW HIGHWAY FARMINGDALE, NY 11735 (516) 249-1872

WEATHER: MOSTLY SUNNY TIME: 4:00 PM TEMP: 68°F WIND: LIGHT

ACTIVITY:

ITEM #3 MISC. EXCAVATION FOR FINAL COVER CONST.

① TRANSPORTED PREVIOUSLY STOCKPILED MSW FROM THE INSIDE EDGE OF THE HAUL ROAD @ SECTIONS 10 TO 12 TO THE FOLLOWING LOCATIONS WHERE IT WAS PLACE, GRADED, AND COMPACTED.

MSW WAS PLACED AT:

Ⓐ SLOPE ABOVE HAUL ROAD BETWEEN SECTIONS 13E AND 13A.

Ⓑ WEST LANDFILL SLOPE BETWEEN SECTIONS 18 AND 17A.

② GRADED AND COMPACTED MSW LANDFILL AREA @ THE TOP OF THE LANDFILL.

MISC.

① CONTINUED TO REMOVE CHAIN LINK FENCE FABRIC FROM THE LANDFILL PERIMETER FENCE ALONG

EQUIPMENT AND MANPOWER: JDP	ITEM	QUANTITY	FINAL/ INTERIM
1 FOREMAN 2 DJB'S	#3	——	——
7 LABORERS			
5 OPERATORS			
2 TEAMSTERS			
4 BULLDOZERS (D4, 2D5, D7)			
1 PAYLOADER			
2 SURVEYORS			

SIGNED: [signature] DATE: 3/13/95

DAILY REPORT No. 75

CA No. 4170.1

ADDITIONAL INFORMATION:

TOWN LINE ROAD.

FIELD SKETCHES:

DAILY REPORT No. 76 CA No. 4170.1

PROJECT: TOWN OF HUNTINGTON INTERIM REMEDIAL PROGRAM HUNTINGTON/EAST NORTHPORT LANDFILL CONTRACT No. ENV 94-01/0-C	DATE: 3/14/95 PAGE 1 of 1 S M (T) W T F S
ENGINEERS: CASHIN ASSOCIATES, P.C. 1200 VETERANS MEMORIAL HIGHWAY HAUPPAUGE, NY 11788 (516) 348-7600	CONTRACTOR: J.D. POSILLICO, INC. 1610 NEW HIGHWAY FARMINGDALE, NY 11735 (516) 249-1872

WEATHER: MOSTLY SUNNY TIME: 10:40 PM TEMP: 49°F WIND: LIGHT

ACTIVITY:

ITEM #3 MISC. EXCAVATION FOR FINAL COVER CONSTRUCTION

(1) CONTINUED TO EXCAVATED STOCKPILES OF PREVIOUSLY EXCAVATED MSW LOCATED ALONG THE INSIDE EDGE OF THE LANDFILL HAUL ROAD BETWEEN SECTIONS 11 AND 12.

(2) EXCAVATED THE LANDFILL TOE OF SLOPE, BETWEEN SECTIONS 9 AND 9A, PUSHED THE MATERIAL UP ONTO THE SLOPE JUST ABOVE THE TOE.

(3) PERFORMED GENERAL CLEAN UP OF LANDFILL PERIMETER (PIPES, LARGE TIRE, ETC.)

(4) GRADED THE PERIMETER ROAD BETWEEN THE WEST LANDFILL SLOPE AND THE WEST RECHARGE BASIN.

(5) EXCAVATED MSW WAS PLACED, GRADED AND COMPACTED @ THE TOP OF THE LANDFILL AND ON THE UPPER EAST

EQUIPMENT AND MANPOWER: JDP	ITEM	QUANTITY	FINAL/ INTERIM
1 FOREMAN 2 DJB's	#3	—	—
7 LABORERS			
5 OPERATORS			
2 TEAMSTERS			
2 SURVEYORS			
4 BULLDOZERS (D4, 2D5, D7)			
1 PAYLOADER			

SIGNED: [signature] DATE: 3/14/95

DAILY REPORT No. 76 CA No. 4170.1

ADDITIONAL INFORMATION:

LANDFILL SLOPE BETWEEN SECTION 12 AND 13 E. (ABOVE HAUL ROAD).

MISC:

① CONTINUED TO REMOVE THE CHAIN LINK FABRIC FROM THE LANDFILL PERIMETER FENCE, ALONG TOWN LINE ROAD.

② AN INFORMAL MEETING WAS HELD @ 8:30 AM TO DISCUSS ANY DESIGN QUESTIONS JDP MIGHT HAVE. PRESENT @ MEETING WERE:

TOWN OF HUNTINGTON – DICK KOOPMAN
CASHIN ASSOC. – STEVE BRIX AND MYSELF.
GEOSYNTEC – S BARRETT
CDM – E. PETROSSIAN, S. MURPHY
D&B – P. WAZNYS, M. RAUBER
JDP – J. SERAVY, B. DUGGAN, J. POSILLICO, N. TUCKER. R. SCHLEIDER.

FIELD SKETCHES:

DAILY REPORT No. 77 CA No. 4170.1

PROJECT:	DATE: 3/15/95 PAGE 1 of 1
TOWN OF HUNTINGTON INTERIM REMEDIAL PROGRAM HUNTINGTON/EAST NORTHPORT LANDFILL CONTRACT No. ENV 94-01/0-C	S M T (W) T F S
ENGINEERS: CASHIN ASSOCIATES, P.C. 1200 VETERANS MEMORIAL HIGHWAY HAUPPAUGE, NY 11788 (516) 348-7600	**CONTRACTOR:** J.D. POSILLICO, INC. 1610 NEW HIGHWAY FARMINGDALE, NY 11735 (516) 249-1872

WEATHER: MOSTLY CLOUDY@AM TIME: 10:40 AM TEMP: 51 °F WIND: LIGHT

ACTIVITY:

ITEM # 3 MISC. EXCAVATION FOR FINAL COVER CONSTRUCTION

(1) EXCAVATED EXISTING LANDFILL HAUL RD FROM SECTION 8A TO 10. EXCAVATED MATERIAL WAS EITHER HAULED TO THE TOP OF THE LANDFILL OR PLACED ON THE EAST LANDFILL SLOPE BENEATH THE HAUL ROAD.

(2) CONTINUED TO PLACE, GRADE, AND COMPACT MSW ON THE EAST LANDFILL SLOPE BETWEEN SECTIONS 9 AND 11.

(3) MOST OF THE EXCAVATED MSW WAS PLACED, GRADED, AND COMPACTED @ THE TOP OF THE LANDFILL.

(4) CONTINUED TO GRADE THE LANDFILL PERIMETER HAUL ROAD ON THE EAST SIDE OF THE WEST DRAINAGE BASIN BETWEEN SECTIONS 14W AND 22W.

EQUIPMENT AND MANPOWER: JDP		ITEM	QUANTITY	FINAL/ INTERIM
1 FOREMAN	1 10WHL DUMP	#3	—	—
7 LABORERS	1 PAYLOADER	#6	—	—
7 OPERATORS	1 EXCAVATOR			
~~1 ROLLER 220~~	5 BULLDOZER 3D5,D6,D7			
4 TEAMSTERS				
2 SURVEYORS				
3 DJB'S				

SIGNED: [signature] DATE: 3/15/95

DAILY REPORT No. 77 CA No. 4170.1

ADDITIONAL INFORMATION:

ITEM #6 COMMON FILL

① JDP RAN THE STOCKPILED 'SYOSSET/ JERICHO' COMMON FILL THROUGH A GRIZZLY TO REMOVE ANY OVERSIZED STONES (10" MAX).

② RECEIVED PLACED AND GRADED 'SCHNEIDER' RECYCLED CONCRETE AGGREGATE (RCA) ON TOP OF THE NEWLY GRADED HAUL ROAD SUB BASE.

MISC: ① CONTINUED TO REMOVE THE CHAIN LINK FENCE FABRIC ALONG TOWN LINE ROAD.

FIELD SKETCHES:

DAILY REPORT No. 78 CA No. 4170.1

PROJECT:	DATE: 3/16/95 PAGE 1 of 1
TOWN OF HUNTINGTON INTERIM REMEDIAL PROGRAM HUNTINGTON/EAST NORTHPORT LANDFILL CONTRACT No. ENV 94-01/0-C	S M T W (T) F S
ENGINEERS: CASHIN ASSOCIATES, P.C. 1200 VETERANS MEMORIAL HIGHWAY HAUPPAUGE. NY 11788 (516) 348-7600	**CONTRACTOR:** J.D. POSILLICO, INC. 1610 NEW HIGHWAY FARMINGDALE, NY 11735 (516) 249-1872

WEATHER: MOSTLY CLOUDY TIME: 4:00 PM TEMP: 52 °F WIND: MODERATE

ACTIVITY:

ITEM #3 MISC. EXCAVATION FOR FINAL COVER CONSTRUCTION.

(1) CONTINUED TO REGRADE AND EXCAVATE THE EXISTING LANDFILL HAUL ROAD, BETWEEN SECTIONS 10 AND 12.

(2) GENERAL CLEAN UP OF LANDFILL PERIMETER, EAST SIDE.

(3) EXCAVATED MSW WAS LANDFILLED @ THE TOP OF LANDFILL.

(4) STOCK PILED RIP RAP (FROM EXISTING DOWNCHUTES) AND ONSITE R.C.A. (FROM ALONG THE FENCE LINE AND MAINTENANCE BLDG.) WAS USED TO CREATE A STABILIZED SUB-BASE FOR THE HAUL ROAD.

JDP ALSO USED 'SCHLEIDER' ASPHALT & CONCRETE COBBLES (6" ±) TO STABILIZE THE HAUL ROAD SUB-BASE, AT NO COST TO TOWN.

→

EQUIPMENT AND MANPOWER: JDP		ITEM	QUANTITY	FINAL/ INTERIM
1 FOREMAN	1 PAYLOADER	#3	—	—
7 LABORERS	1 EXCAVATOR 300	#6	—	—
6 OPERATORS	4 BULLDOZER 3D5, D7			
2 SURVEYORS				
5 TEAMSTERS				
3 DJBS				
2 10 WHL DUMPS				

SIGNED: Robert D. Hunting DATE: 3/16/95

DAILY REPORT No. 78

CA No. 4170.1

ADDITIONAL INFORMATION:

ITEM #6 COMMON FILL

① RECEIVED, PLACED, AND GRADED 'SCHLEIDER' COMMON FILL @ THE WEST LANDFILL TOE @ SECTION 17A TO 4.

FIELD SKETCHES:

DAILY REPORT No. 79 CA No. 4170.1

PROJECT:	DATE: 3/17/95 PAGE 1 of 1
TOWN OF HUNTINGTON INTERIM REMEDIAL PROGRAM HUNTINGTON/EAST NORTHPORT LANDFILL CONTRACT No. ENV 94-01/0-C	S M T W T (F) S
ENGINEERS: CASHIN ASSOCIATES, P.C. 1200 VETERANS MEMORIAL HIGHWAY HAUPPAUGE, NY 11788 (516) 348-7600	**CONTRACTOR:** J.D. POSILLICO, INC. 1610 NEW HIGHWAY FARMINGDALE, NY 11735 (516) 249-1872

WEATHER: MOSTLY CLOUDY TIME: 1:05 TEMP: 52°F WIND: LIGHT

ACTIVITY:

ITEM #3 MISC. EXCAVATION FOR FINAL COVER CONSTRUCTION.

① CONTINUED TO EXCAVATE, GRADE, AND COMPACT EXISTING MSW ALONG THE LOWER EAST SLOPE AND TOE BETWEEN SECTIONS 9 AND 13.

② CONTINUED TO GRADE THE UPPER EAST LANDFILL SLOPE (ABOVE HAUL ROAD) BETWEEN SECTIONS 12 AND 13A.

③ EXCAVATED MSW WHICH WAS NOT USED IN THE REGRADING WAS TRANSPORTED TO THE TOP OF THE LANDFILL, WHERE IT WAS PLACED GRADED AND COMPACTED.

MISC: ① JDP CONTINUED TO RECEIVE, PLACE AND GRADE 'SCHLEIDER' CONCRETE 'COBBLES' @ THE HAUL ROAD SUB-BASE. (NO PAY)

EQUIPMENT AND MANPOWER: JDP		ITEM	QUANTITY	FINAL/ INTERIM
1 FOREMAN	2 10 WHL DUMPS	#3	—	—
7 LABORERS	3 DJB'S			
5 OPERATORS				
5 TEAMSTERS				
2 SURVEYORS				
1 EXCAVATOR				
4 BULLDOZERS				

SIGNED: [signature] DATE: 3/17/95

DAILY REPORT No. 79

CA No. 4170.1

ADDITIONAL INFORMATION:

(2) AT THE REQUEST OF BILL MUSTO, TOWN OF HUNTINGTON, JDP SHOVELLED SOIL OUT OF EXISTING GAS COLLECTION HEADER PIPE DRAIN PIT LOCATED NEAR CW1-7.

FIELD SKETCHES:

DAILY REPORT No. 80 CA No. 4170.1

PROJECT:	DATE: 3/20/95 PAGE 1 of 2
TOWN OF HUNTINGTON INTERIM REMEDIAL PROGRAM HUNTINGTON/EAST NORTHPORT LANDFILL CONTRACT No. ENV 94-01/0-C	S (M) T W T F S
ENGINEERS: CASHIN ASSOCIATES, P.C. 1200 VETERANS MEMORIAL HIGHWAY HAUPPAUGE, NY 11788 (516) 348-7600	**CONTRACTOR:** J.D. POSILLICO, INC. 1610 NEW HIGHWAY FARMINGDALE, NY 11735 (516) 249-1872

WEATHER: MOSTLY SUNNY TIME: 4:20 TEMP: 56 °F WIND: LIGHT

ACTIVITY:

ITEM # 3 MISC. EXCAVATION FOR FINAL COVER CONSTRUCTION

(1) EXCAVATED EAST LANDFILL SLOPE TOE BETWEEN SECTIONS 11 AND 12

(2) EXCAVATED DRAINAGE CHANNELS ON THE EAST LANDFILL SLOPE (A AND B).

(3) EXCAVATED MSW WAS LANDFILLED @ THE TOP OF THE LANDFILL (SECTIONS 13 & TO 14E). PLACED, GRADED, AND COMPACTED.

ITEM #6 COMMON FILL

(1) JDP CONTINUED TO GRIZZLY THE 'SYOSSET / JERICHO' COMMON FILL.

(2) J. SEPLAVEY AND MYSELF FIELD MEASURED THE 'JERICHO / SYOSSET' COMMON FILL STOCKPILES TO BE 945 CY. (SEE PAGE 2). THE REMAINDER OF THIS FILL WAS USED BY JDP TO MAKE ROADS THROUGH THE

EQUIPMENT AND MANPOWER: JDP		ITEM	QUANTITY	FINAL/ INTERIM
1 FOREMAN	4 BULLDOZERS	#3	———	—
7 LABORERS	3 10WHL DUMPS	#6	945 CY	FINAL
6 TEAMSTERS	3 DJB'S			
2 SURVEYORS				
7 OPERATORS				
2 EXCAVATORS				
1 PAYLOADER				

SIGNED: [signature] DATE: 3/20/95

DAILY REPORT No. 80 CA No. 4170.1

ADDITIONAL INFORMATION:

MSW LANDFILL AREA AT PREVIOUS DATES.

(3) JDP PLACED THE 'SYOSSET / JERICHO' COMMON FILL ON THE UPPER, EAST LANDFILL SLOPE BETWEEN SECTIONS 12 AND 13A. A 4" LIFT WAS PLACED.

MISC.:

(1) JDP CONTINUED TO RECEIVE, PLACE, AND GRADE ISCHLEIDER' CONCRETE COBBLES @ THE HAUL ROAD SUB-BASE, (SECTION 12 TO 14E). (NO PAY)

FIELD SKETCHES:

ITEM #6 COMMON FILL

FIELD MEASUREMENT OF 'JFK CHO/SYOSSET' STOCKPILES
MEASURED BY R. DOUTNEY & J. SEPLAVY

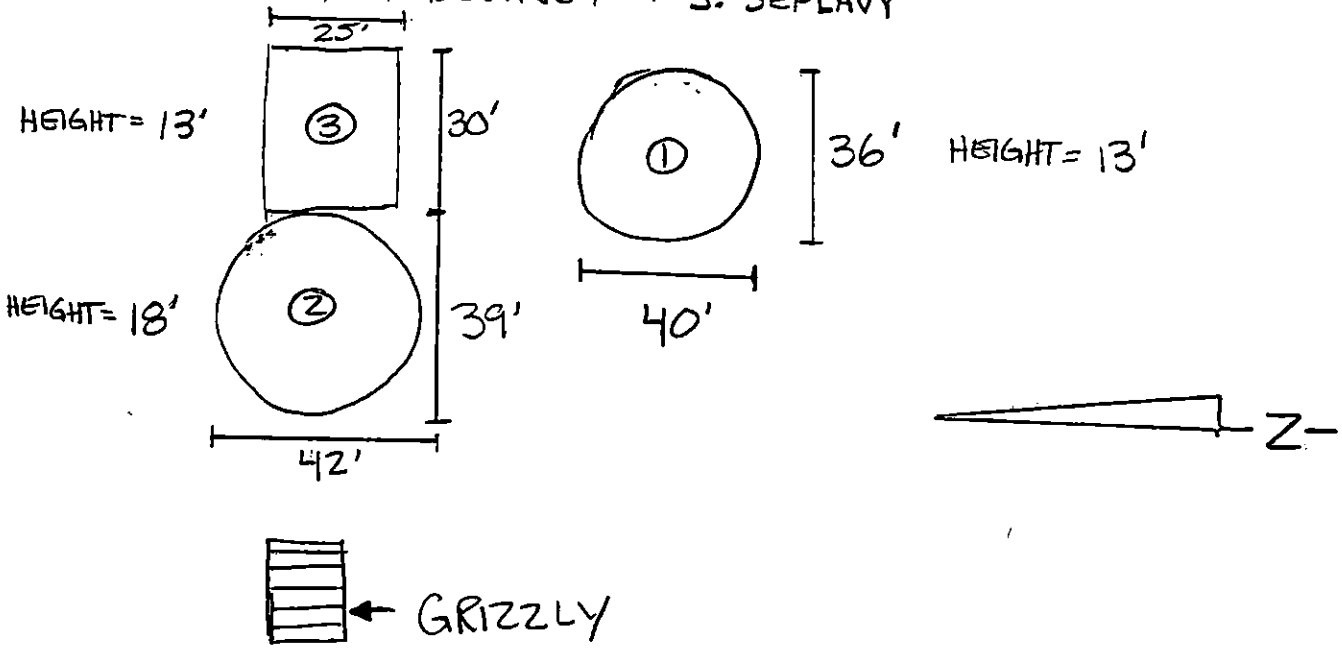

STOCKPILE ①: 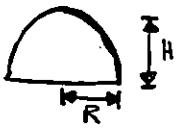

VOLUME OF PARABOLOID = $\frac{\pi R^2 H}{2}$

$$V = \frac{\pi \times 20^2 \times 13'}{2} = \underline{8,168.14\ CF}$$

STOCKPILE ②: $V = \frac{\pi \times (21)^2 \times 18}{2} = \underline{12,468.98\ CF}$

STOCKPILE ③:

$V = \frac{1}{2}(H \times B) \times L = \frac{1}{2}(25 \times 13)\,30$

$= \underline{4,875.0\ CF}$

TOTAL = 8,168.14 CF + 12,468.98 CF + 4,875 CF

= 25,512.12 CF ÷ 27 CF/CY = **945 CY**

DAILY REPORT No. 81 CA No. 4170.1

PROJECT:	DATE: 3/21/94 PAGE 1 of 2
TOWN OF HUNTINGTON INTERIM REMEDIAL PROGRAM HUNTINGTON/EAST NORTHPORT LANDFILL CONTRACT No. ENV 94-01/0-C	S M (T) W T F S
ENGINEERS: CASHIN ASSOCIATES, P.C. 1200 VETERANS MEMORIAL HIGHWAY HAUPPAUGE. NY 11788 (516) 348-7600	**CONTRACTOR:** J.D. POSILLICO, INC. 1610 NEW HIGHWAY FARMINGDALE, NY 11735 (516) 249-1872

WEATHER: AM: OVERCAST/RAIN PM: MOSTLY SUNNY TIME: 3:15 PM TEMP: 58°F WIND: LIGHT

ACTIVITY:

ITEM #3 MISC. EXCAVATION FOR FINAL COVER CONSTRUCTION

① CONTINUED TO EXCAVATE EXISTING MSW FROM THE EAST LANDFILL SLOPE TOE BETWEEN SECTIONS 11A AND 11.

② EXCAVATED DRAINAGE CHANNEL J ON THE EAST LANDFILL SLOPE.

③ EXCAVATED MSW WAS TRANSPORTED TO, PLACED, GRADED, AND COMPACTED @ THE TOP OF THE LANDFILL.

ITEM #6 COMMON FILL

① PLACED 4" LAYER OF 'SYOSSET/JERICHO' GENERAL FILL ON THE: Ⓐ UPPER EAST LANDFILL SLOPE BETWEEN SECTIONS 10 AND 12A, ABOVE DRAINAGE CHANNEL B.

Ⓑ MIDDLE, WEST LANDFILL SLOPE BETWEEN SECTIONS 17 AND 18, ABOVE DRAINAGE

EQUIPMENT AND MANPOWER: JDP		ITEM	QUANTITY	FINAL/ INTERIM
1 FOREMAN	1 PAYLOADER	#3	—	—
7 LABORERS	4 DJB '5	#6	—	—
7 OPERATORS	3 10 WHL. DUMPS			
7 TEAMSTERS				
2 SURVEYORS				
4 BULLDOZERS				
2 EXCAVATORS				

SIGNED: Robert A. Hunting DATE: 3/21/94

DAILY REPORT No. 81

CA No. 4170.1

ADDITIONAL INFORMATION:

CHANNEL E . (SEE PAGE 2 FOR DIAGRAM.)

MISC: (1) DURING EXCAVATION OF SURROUNDING MATERIAL, JDP DAMAGED THE EXISTING GAS COLLECTION PIPING @ CW11-6. JDP WAS DIRECTED BY CASHIN TO REPAIR THE PIPING ASAP.

FIELD SKETCHES:

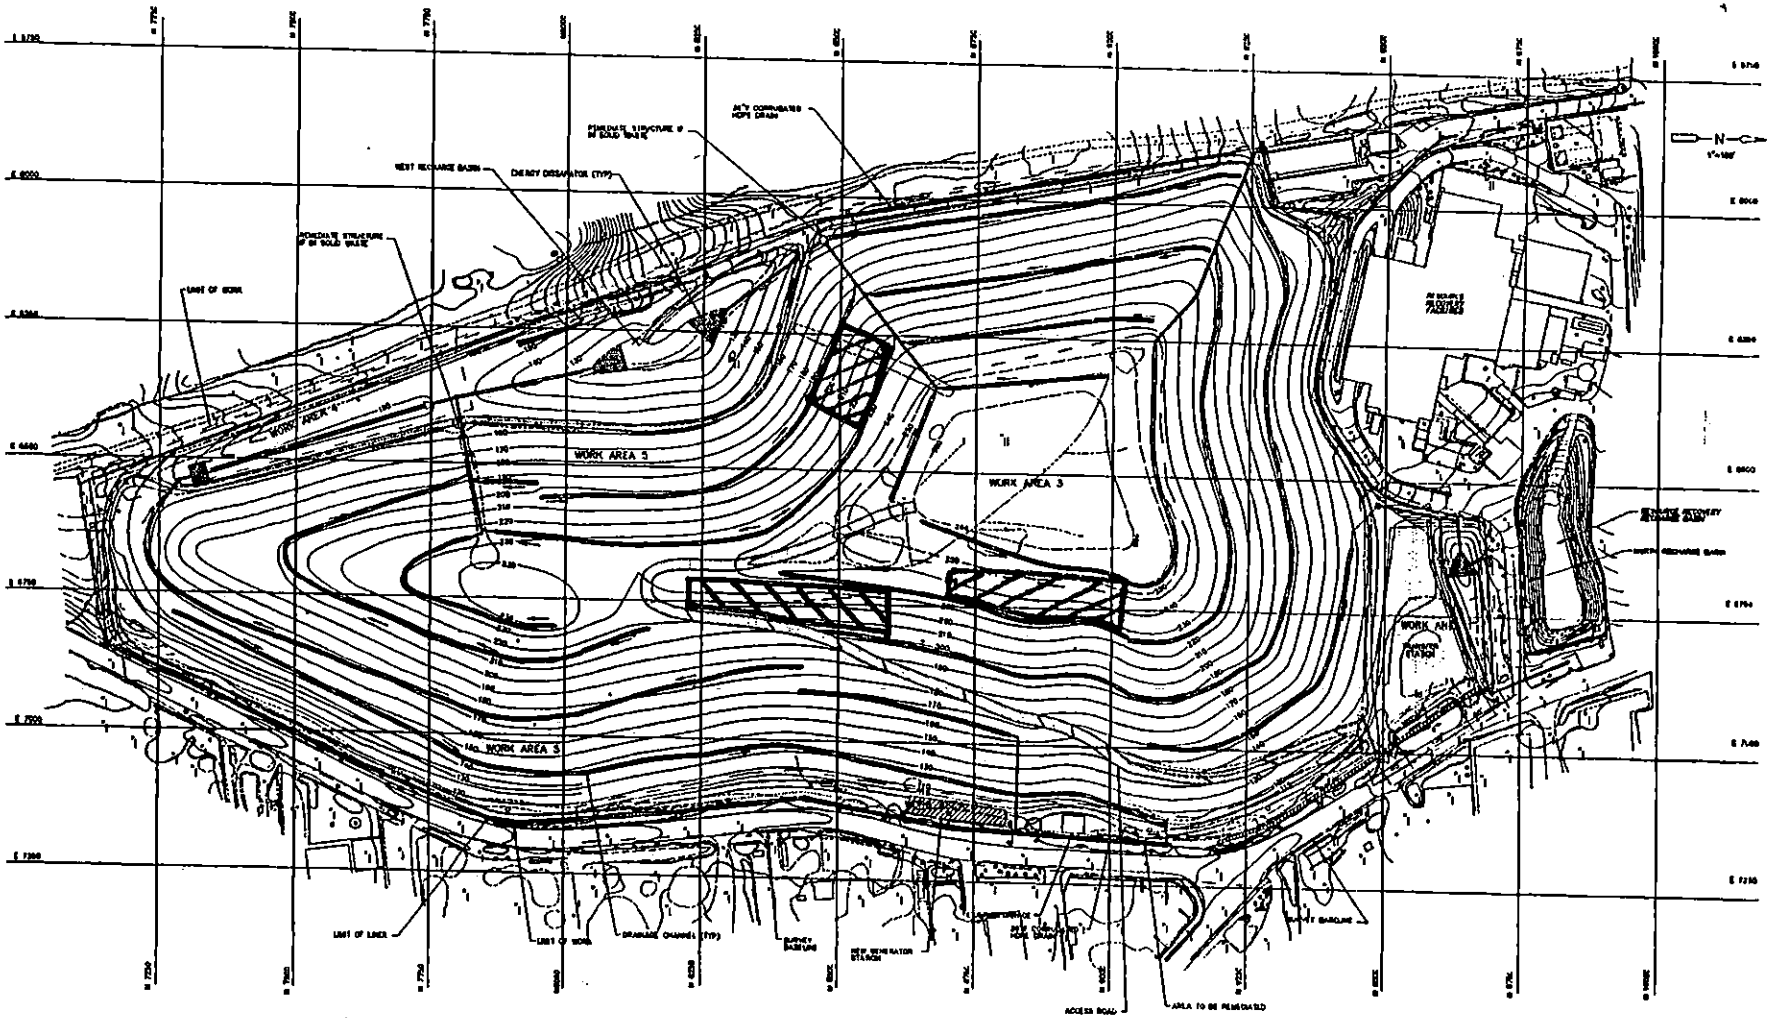

ITEM #6 COMMON FILL

LOCTATION OF 'SYOSSET/JERICHO' COMMON FILL PLACEMENT

DEPTH = 4"

MATERIAL PLACED 3/20/95

MATERIAL PLACED 3/21/95

DAILY REPORT # 81
PAGE 2 OF 2
3/21/95

DAILY REPORT No. 82 CA No. 4170.1

PROJECT:	DATE: 3/22/95 PAGE 1 of 1
TOWN OF HUNTINGTON INTERIM REMEDIAL PROGRAM HUNTINGTON/EAST NORTHPORT LANDFILL CONTRACT No. ENV 94-01/0-C	S M T (W) T F S
ENGINEERS: CASHIN ASSOCIATES, P.C. 1200 VETERANS MEMORIAL HIGHWAY HAUPPAUGE, NY 11788 (516) 348-7600	**CONTRACTOR:** J.D. POSILLICO, INC. 1610 NEW HIGHWAY FARMINGDALE, NY 11735 (516) 249-1872

WEATHER: PARTLY CLOUDY TIME: 4:40 TEMP: 48°F WIND: MODERATE

ACTIVITY:

ITEM #3 MISC. EXCAVATION FOR FINAL COVER CONSTRUCTION

① EXCAVATED EXISTING MSW @ THE EAST LANDFILL SLOPE TOE BETWEEN SECTIONS 11A AND 10.

② EXCAVATED DRAINAGE CHANNEL N ALONG THE EAST LANDFILL SLOPE.

③ EXCAVATED MSW WAS LANDFILLED @ THE TOP OF THE LANDFILL.

ITEM #6 COMMON FILL

① JDP RECEIVED AND PLACED 'SCHLEIDER' COMMON FILL IN DRAINAGE CHANNEL X

② JDP PERFORMED DEPTH CHECKS ON THE UPPER WEST SLOPE BETWEEN SECTIONS 17A AND 6B. EXCESS COMMON FILL WAS CUT W/ BULLDOZERS AND

EQUIPMENT AND MANPOWER: JDP		ITEM	QUANTITY	FINAL/ INTERIM
1 FOREMAN	1 PAYLOADER	#3	—	—
7 LABORERS	4 DJB'S	#6	—	—
7 OPERATORS	4 10 WHL DUMPS			
8 TEAMSTERS				
2 SURVEYORS				
4 BULLDOZERS				
2 EXCAVATORS				

SIGNED: [signature] DATE: 3/22/95

DAILY REPORT No. 82 CA No. 4170.1

ADDITIONAL INFORMATION:

PUSHED INTO FILL AREAS. (IE. DRAINAGE CHANNELS C AND D, UPPER SLOPE BETWEEN SECTIONS 18 AND 17A.)

MISC:

① JDP SPENT 1/2 DAY RE-GRADING THE WEST PERIMETER HAUL ROAD (EAST OF THE WEST BASIN) BETWEEN SECTIONS 22B AND 19W. THE ROAD WAS REGRADED TO PITCH TOWARDS THE BASIN.

② JDP DID NOT REPAIR THE BROKEN PIPE @ CW11-6 AS REQUESTED.

FIELD SKETCHES:

DAILY REPORT No. 83 CA No. 4170.1

PROJECT:	DATE: 3/23/95 PAGE 1 of 1
TOWN OF HUNTINGTON INTERIM REMEDIAL PROGRAM HUNTINGTON/EAST NORTHPORT LANDFILL CONTRACT No. ENV 94-01/0-C	S M T W (T) F S
ENGINEERS: CASHIN ASSOCIATES, P.C. 1200 VETERANS MEMORIAL HIGHWAY HAUPPAUGE, NY 11788 (516) 348-7600	**CONTRACTOR:** J.D. POSILLICO, INC. 1610 NEW HIGHWAY FARMINGDALE, NY 11735 (516) 249-1872

WEATHER: MOSTLY CLOUDY TIME: 11:50 AM TEMP: 48°F WIND: MODERATE

ACTIVITY:

ITEM #3 MISC. EXCAVATION FOR FINAL COVER CONSTRUCTION

① CONTINUED TO EXCAVATE EXISTING MSW @ THE EAST LANDFILL SLOPE TOE, BETWEEN SECTIONS 9A AND 11A.

② EXCAVATED MSW WAS TRANSPORTED TO AND LANDFILLED @ THE TOP OF THE LANDFILL.

ITEM #6 COMMON FILL.

① JDP CONTINUED TO DEPTH CHECK PREVIOUSLY PLACED COMMON FILL AND CUT EXCESS FILL FROM THE WEST LANDFILL SLOPE BETWEEN SECTIONS 17A AND 6B, AND CHANNELS C AND D.

THE EXCESS COMMON FILL WAS USED TO FILL THE DRAINAGE CHANNELS AND ADJACENT

EQUIPMENT AND MANPOWER: JDP		ITEM	QUANTITY	FINAL/ INTERIM
1 FOREMAN	1 EXCAVATOR	#3	—	—
7 LABORERS	4 DJB'S	#6	—	—
6 OPERATORS	4 10 WHL. DUMPS	#23	—	—
8 TEAMSTERS				
2 SURVEYORS				
4 BULLDOZERS				
1 PAYLOADER				

SIGNED: [signature] DATE: 3/23/95

DAILY REPORT No. 83 CA No. 4170.1

ADDITIONAL INFORMATION:

SLOPES.

② RECEIVED AND PLACED 'SCHLEIDER' COMMON FILL IN THE NORTHWEST LANDFILL DRAINAGE CHANNELS X AND A, AND IN THE EAST SLOPE DRAINAGE CHANNEL B.

ITEM # 23 GEONET COMPOSITE

① RECEIVED DELIVERY OF 10 ROLLS OF AKZO ENKANET 4215 ≈ 2,310 SY.

MISC.: ① JDP REPAIRED THE DAMAGED GAS COLLECTION PIPING IN CW11-6. JDP DID NOT REPLACE THE GAS LINE VALVE AS REQUESTED BY BILL MUSTO AND CASHIN ASSOC.

② JDP DAMAGED AND REPAIRED THE 36" HDPE CORRUGATED EXISTING PIPE BETWEEN EXIST. DRAIN MH #5 AND DOUBLE CATCHBASIN.

③ JDP RELOCATED THE TEMPORARY PERIMETER FENCE ALONGSIDE TOWN LINE ROAD @ SOME LOCATIONS. (OUT TO CURBLINE).

FIELD SKETCHES:

DAILY REPORT No. 84 CA No. 4170.1

PROJECT:	DATE: 3/24/95 PAGE 1 of 1
TOWN OF HUNTINGTON INTERIM REMEDIAL PROGRAM HUNTINGTON/EAST NORTHPORT LANDFILL CONTRACT No. ENV 94-01/0-C	S M T W T (F) S
ENGINEERS: CASHIN ASSOCIATES, P.C. 1200 VETERANS MEMORIAL HIGHWAY HAUPPAUGE, NY 11788 (516) 348-7600	**CONTRACTOR:** J.D. POSILLICO, INC. 1610 NEW HIGHWAY FARMINGDALE, NY 11735 (516) 249-1872

WEATHER: PARTLY CLOUDY TIME: —— TEMP: —°F WIND: MODERATE

ACTIVITY:

ITEM #3 MISC. EXCAVATION FOR FINAL COVER CONSTRUCTION

① CONTINUED TO EXCAVATE THE EAST LANDFILL SLOPE TOE BETWEEN SECTIONS 9A AND 8A.

② EXCAVATED MATERIAL WAS LANDFILLED AT THE TOP OF THE LANDFILL

NOTE: DURING THE SLOPE TOE EXCAVATION, JDP DAMAGED AND REPAIRED THE EXISTING GAS COLLECTION HEADER PIPE AT TWO LOCATIONS: A) ½ WAY BETWEEN CW11-7 AND CW11-8, AND B) AND 10'± NORTH OF CW11-8.

ITEM#6 COMMON FILL

① RECEIVED, PLACED, AND GRADED 'SCHLEIDER' COMMON FILL ON THE UPPER EAST SLOPE BETWEEN SECTIONS 9 AND 11A.

② CONTINUED TO CUT PREVIOUSLY PLACED

EQUIPMENT AND MANPOWER: JDP		ITEM	QUANTITY	FINAL/ INTERIM
1 FOREMAN	1 EXCAVATOR	#3	—	—
8 LABORERS	3 DJB'S	#6	—	—
6 OPERATORS	4 DUMPTRUCKS	#15	—	—
7 TEAMSTERS		#16	—	—
2 SURVEYORS				
4 BULLDOZERS				
1 PAYLOADER				

SIGNED: [signature] DATE: 3/24/95

DAILY REPORT No. 84

CA No. 4170.1

ADDITIONAL INFORMATION:

COMMON FILL FROM THE MIDDLE WEST LANDFILL SLOPE BETWEEN SECTIONS 4 AND 6.

MISC:

1. RECEIVED DELIVERY OF 24" AND 36" CORRUGATED HDPE PIPE.
2. PERFORMED GENERAL CLEAN-UP OF SITE PERIMETER.
3. RELOCATED TEMPORARY FENCE TO CURBLINE OF TOWNLINE ROAD

FIELD SKETCHES:

DAILY REPORT No. 85 CA No. 4170.1

PROJECT:	DATE: 3/27/95 PAGE 1 of 1
TOWN OF HUNTINGTON INTERIM REMEDIAL PROGRAM HUNTINGTON/EAST NORTHPORT LANDFILL CONTRACT No. ENV 94-01/0-C	S (M) T W T F S
ENGINEERS: CASHIN ASSOCIATES, P.C. 1200 VETERANS MEMORIAL HIGHWAY HAUPPAUGE, NY 11788 (516) 348-7600	**CONTRACTOR:** J.D. POSILLICO, INC. 1610 NEW HIGHWAY FARMINGDALE, NY 11735 (516) 249-1872

WEATHER: MOSTLY CLOUDY TIME: 2:00PM TEMP: 51 °F WIND: MODERATE

ACTIVITY:

ITEM #3 MISC. EXCAVATION FOR FINAL COVER CONSTRUCTION

① JDP EXCAVATED THE NORTH LANDFILL SLOPE. TOE AND PARKING/STAGING AREA BETWEEN SECTIONS 3A AND 8.

② EXCAVATED MATERIAL WAS LANDFILLED @ THE TOP OF THE LANDFILL. WHEN EXCAVATED MATERIAL WAS MOSTLY SOIL IT WAS USED TO SKIM COAT THE MSW LANFILL AREA.

ITEM #6 COMMON FILL

① CONTINUED TO RECEIVE, PLACE AND GRADE 'SCHLEIDER' COMMON FILL ON THE UPPER EAST LANDFILL SLOPE BETWEEN SECTIONS 9A AND 11A AND DRAINAGE CHANNERS A AND B. →

EQUIPMENT AND MANPOWER: JDP		ITEM	QUANTITY	FINAL/ INTERIM
1 FOREMAN	3 DJB'S	#3	—	—
8 LABORERS	4 10 WHL DUMPS	#6	—	—
5 OPERATORS				
7 TEAMSTERS				
2 SURVEYORS				
4 BULLDOZERS				
1 EXCAVATOR				

SIGNED: Robert D. Jurkus DATE: 3/27/95

DAILY REPORT No. 85 CA No. 4170.1

ADDITIONAL INFORMATION:

(2) CONTINUED TO CUT PREVIOUSLY PLACED COMMON FILL FROM THE MIDDLE WEST SLOPE BETWEEN SECTIONS 4 AND 6.

MISC: (1) JDP CONTINUED TO REMOVE THE EXISTING FENCE POLES ALONG TOWN LINE ROAD.

(2) JDP USED FLEXIBLE HOSES TO RUN WATER FROM EXISTING GARAGE UP TO THE TOP OF THE TEST PAD. JDP STATED THAT THERE IS SUFFICIENT PRESSURE TO SATURATE THE TEST PAD AT THE SPECIFIED RATE.

(3) JDP BEGAN USE OF A WATER TANK MOUNTED INSIDE OF A 10 WHEEL DUMPTRUCK AS A WATER TRUCK TO SUPRESS DUST.

FIELD SKETCHES:

DAILY REPORT No. 86 CA No. 4170.1

PROJECT:	DATE: 3/28/95 PAGE 1 of 1
TOWN OF HUNTINGTON INTERIM REMEDIAL PROGRAM HUNTINGTON/EAST NORTHPORT LANDFILL CONTRACT No. ENV 94-01/0-C	S M (T) W T F S
ENGINEERS: CASHIN ASSOCIATES, P.C. 1200 VETERANS MEMORIAL HIGHWAY HAUPPAUGE, NY 11788 (516) 348-7600	**CONTRACTOR:** J.D. POSILLICO, INC. 1610 NEW HIGHWAY FARMINGDALE, NY 11735 (516) 249-1872

WEATHER: MOSTLY SUNNY TIME: 3:30 PM TEMP: 52 °F WIND: LIGHT

ACTIVITY:

ITEM #3 MISC. EXCAVATION FOR FINAL COVER CONSTRUCTION

① CONTINUED TO EXCAVATE THE EXISTING STAGING AREA @ WORK AREA 1, BETWEEN SECTIONS 7 AND 8.

② EXCAVATED MSW WAS LANDFILLED @ THE TOP OF THE LANDFILL. WHEN EXCAVATED MATERIAL WAS MOSTLY SOIL, IT WAS STOCKPILED @ THE TOP OF THE LANDFILL.

③ CONTINUED TO REGRADE THE PERIMETER HAUL ROAD, EAST OF THE WEST RECHARGE BASIN, WITH A PITCH TOWARDS THE RECHARGE BASIN.

ITEM # 6 COMMON FILL ITEM #33 TEST PAD

① RECEIVED, PLACED, AND GRADED 'SCHLEIDER' COMMON FILL ON THE EAST LANDFILL

EQUIPMENT AND MANPOWER: JDP		ITEM	QUANTITY	FINAL/ INTERIM
1 FOREMAN	1 EXCAVATOR	#3	—	—
8 LABORERS	3 DJB'S	#6	—	—
7 OPERATORS	5 10 WHL DUMPS	#33	—	—
8 TEAMSTERS		#24	—	—
1 SURVEYOR				
5 BULLDOZERS (3DS, D4, D7)				
1 PAYLOADER				

SIGNED: [signature] DATE: 3/28/95

DAILY REPORT No. 86 CA No. 4170.1

ADDITIONAL INFORMATION:

SLOPE BETWEEN SECTIONS 13E AND 13A. RE-SURVEYED TEST PAD AREA AND BROUGHT COMMON FILL BACK UP TO GRADE.

② RECEIVED, PLACED, AND GRADED 'SCHLEIDER' COMMON FILL ON THE UPPER EAST LANDFILL SLOPE, BETWEEN SECTIONS 10 AND 12A. BACKFILLED DRAINAGE CHANNEL B.

ITEM 24 VLDPE MEMBRANE

① JDP RECEIVED DELIVERY OF 2 ROLLS OF GUNDLE LINER.

MISC: JDP USED A 10 WHL DUMP TRUCK AS A WATER TRUCK TO CONTROL DUST.

FIELD SKETCHES:

DAILY REPORT No. 87

CA No. 4170.1

PROJECT:	DATE: 3/29/95 PAGE 1 of 1
TOWN OF HUNTINGTON INTERIM REMEDIAL PROGRAM HUNTINGTON/EAST NORTHPORT LANDFILL CONTRACT No. ENV 94-01/0-C	S M T (W) T F S
ENGINEERS: CASHIN ASSOCIATES, P.C. 1200 VETERANS MEMORIAL HIGHWAY HAUPPAUGE, NY 11788 (516) 348-7600	**CONTRACTOR:** J.D. POSILLICO, INC. 1610 NEW HIGHWAY FARMINGDALE, NY 11735 (516) 249-1872

WEATHER: MOSTLY SUNNY TIME: 5:00 pm TEMP: 48°F WIND: LIGHT

ACTIVITY:

ITEM #3 MISC. CUT FOR FINAL COVER CONSTRUCTION

① CONTINUED TO EXCAVATE STAGING AREA @ WORK AREA #1 BETWEEN SECTIONS 7 AND 8.

② EXCAVATED MSW WAS LANDFILLED @ THE TOP OF THE LANDFILL. EXCAVATED SOIL WAS PLACED AND GRADED ON THE LOWER WEST LANDFILL SLOPE BETWEEN SECTIONS 13W AND 15W.

ITEM #6 COMMON FILL

① JDP RECEIVED, PLACED AND GRADED 'SCHLEIDER' COMMON FILL ON THE EAST LAND FILL SLOPES BETWEEN SECTION 13A AND BE (TEST PAD) AND THE UPPER EAST SLOPE BETWEEN SECTIONS 12 AND 13A.

EQUIPMENT AND MANPOWER: JDP		ITEM	QUANTITY	FINAL/ INTERIM
1 FOREMAN	5 10 WHL DUMPS	#3	—	—
7 LABORERS	3 DJB'S	#6	—	—
7 OPERATORS	1 PAYLOADER			
8 TEAMSTERS				
2 SURVEYORS				
5 BULLDOZERS				
1 EXCAVATOR				

SIGNED: Robert J. Gentry DATE: 3/29/95

DAILY REPORT No. 87

CA No. 4170.1

ADDITIONAL INFORMATION:

MISC: (1) JDP DEMOLISHED THE SOUTH LANDFILL PERIMETER FENCE AND REPLACED IT WITH TEMPORARY FENCING.

NOTE: 2 EMPLOYEES OF D&B AND B. MUSTO WERE ON SITE MONITORING THE GAS COLLECTION WELLS.

FIELD SKETCHES:

DAILY REPORT No. 88

CA No. 4170.1

PROJECT:	DATE: 3/30/95 PAGE 1 of 1
TOWN OF HUNTINGTON INTERIM REMEDIAL PROGRAM HUNTINGTON/EAST NORTHPORT LANDFILL CONTRACT No. ENV 94-01/0-C	S M T W (T) F S
ENGINEERS: CASHIN ASSOCIATES, P.C. 1200 VETERANS MEMORIAL HIGHWAY HAUPPAUGE, NY 11788 (516) 348-7600	**CONTRACTOR:** J.D. POSILLICO, INC. 1610 NEW HIGHWAY FARMINGDALE, NY 11735 (516) 249-1872

WEATHER: OVERCAST/LIGHT RAIN TIME: 1:30PM TEMP: 47°F WIND: MODERATE

ACTIVITY:

ITEM #3 MISC. EXCAVATION FOR FINAL COVER CONSTRUCTION

① CONTINUED TO EXCAVATE EXISTING STAGING AREA @ WORK AREA #1 BETWEEN SECTION 7 AND 8.

② EXCAVATED MSW WAS TRANSPORTED TO AND LANDFILLED AT THE TOP OF THE LANDFILL. EXCAVATED SOIL (RCA, ETC) WAS PLACED AND GRADED ON THE WEST LANDFILL SLOPE BETWEEN SECTIONS 14W AND 19W (LOWER SLOPE).

ITEM #6 COMMON FILL

① JDP RECEIVED PLACED AND GRADED SCHNEIDER COMMON FILL ON THE WEST LANDFILL SLOPES BETWEEN SECTIONS 17 AND 18. AN EXTRA 4" LAYER WAS PLACED OVER THE 4" LAYER OF 'SYOSSET/JERICHO' COMMON FILL, WHICH WAS PLACED @ AN EARLIER DATE.

EQUIPMENT AND MANPOWER: JDP		ITEM	QUANTITY	FINAL/ INTERIM
1 FOREMEN	1 EXCAVATOR	#3	—	—
7 LABORERS	4 DJB 15	#6	—	—
6 OPERATORS	5 10 WHL DUMPS			
9 TEAMSTERS				
2 SURVEYORS				
4 BULLDOZERS				
1 PAYLOADER				

SIGNED: [signature] DATE: 3/30/95

DAILY REPORT No. 88

CA No. 4170.1

ADDITIONAL INFORMATION:

(2) JDP ALSO PLACED 'SCHLEIDER' COMMON FILL ON THE EAST LANDFILL SLOPE BETWEEN SECTION 13E AND 11.

FIELD SKETCHES:

DAILY REPORT No. 89 CA No. 4170.1

PROJECT:	DATE: 3/31/95 PAGE 1 of 1
TOWN OF HUNTINGTON INTERIM REMEDIAL PROGRAM HUNTINGTON/EAST NORTHPORT LANDFILL CONTRACT No. ENV 94-01/0-C	S M T W T (F) S
ENGINEERS: CASHIN ASSOCIATES, P.C. 1200 VETERANS MEMORIAL HIGHWAY HAUPPAUGE, NY 11788 (516) 348-7600	**CONTRACTOR:** J.D. POSILLICO, INC. 1610 NEW HIGHWAY FARMINGDALE, NY 11735 (516) 249-1872

WEATHER: MOSTLY SUNNY TIME: 12:00 NOON TEMP: 51 °F WIND: MODERATE

ACTIVITY:

ITEM #3 MISC. CUT FOR FINAL COVER CONSTRUCTION

(1) CONTINUED TO EXCAVATE THE EXISTING STAGING AREA @ WORK AREA #1 BETWEEN SECTIONS 8 AND 8A.

(2) EXCAVATED MSW WAS LANDFILLED @ THE TOP OF THE LANDFILL. WHEN EXCAVATED MATERIAL WAS MOSTLY SOIL IT WAS PLACED AND GRADED ON THE LOWER WEST LANDFILL SLOPE BETWEEN SECTIONS 18 AND 19W.

ITEM #6 COMMON FILL

(1) CONTINUED TO GRADE 'SCHLEIDER' COMMON FILL ON THE MIDDLE AND UPPER WEST LANDFILL SLOPES BETWEEN SECTIONS 17 AND 18.

(2) RECEIVED, PLACED, AND GRADED 'SCHLEIDER'

EQUIPMENT AND MANPOWER: JDP		ITEM	QUANTITY	FINAL/ INTERIM
1 FOREMAN	1 PAYLOADER	#3	—	—
7 LABORERS	4 DJB'S	#6	—	—
6 OPERATORS	3 10WHL DUMPS	#17	—	—
7 TEAMSTERS	2 SURVEYORS			
1 OILER				
4 BULLDOZERS				
1 EXCAVATOR				

SIGNED: [signature] DATE: 3/31/95

DAILY REPORT No. 89

CA No. 4170.1

ADDITIONAL INFORMATION:

COMMON FILL ON THE EAST LANDFILL SLOPES BETWEEN SECTIONS 9A AND 11.

(3) BACKFILL DRAINAGE CHANNEL #J WITH 'SCHLEIDER' COMMON FILL. (NORTH END WORKING SOUTH)

ITEM # 17 48" CORRUGATED METAL PIPE

(1) RECEIVED DELIVERY OF (8) 20' SECTIONS OF ASPHALT COATED CMP.

FIELD SKETCHES:

DAILY REPORT No. 90 CA No. 4170.1

PROJECT:	DATE: 4/3/95 PAGE 1 of 1
TOWN OF HUNTINGTON INTERIM REMEDIAL PROGRAM HUNTINGTON/EAST NORTHPORT LANDFILL CONTRACT No. ENV 94-01/0-C	S (M) T W T F S
ENGINEERS: CASHIN ASSOCIATES, P.C. 1200 VETERANS MEMORIAL HIGHWAY HAUPPAUGE, NY 11788 (516) 348-7600	**CONTRACTOR:** J.D. POSILLICO, INC. 1610 NEW HIGHWAY FARMINGDALE, NY 11735 (516) 249-1872

WEATHER: MOSTLY SUNNY TIME: 5:00 PM TEMP: 51 °F WIND: MODERATE

ACTIVITY:

ITEM #2 FENCE LINE REMEDIATION

① JDP BEGAN EXCAVATION OF FENCELINE REMEDIATION. THE EXCAVATION TOOK PLACE ON THE EAST SIDE OF THE LANDFILL, PARALLEL WITH TOWN LINE ROAD, BETWEEN GAS COLLECTION STRUCTURES CW11-6 AND CW11-5. STA 41+20 TO STA 40+70 ±. EXCAVATION WAS BETWEEN 10' AND 15' DEEP AND VARIED IN WIDTH BETWEEN 12' AND 20'. THE JDP SURVEYORS SHOT THE TRENCH DIMENSIONS FOR PAYMENT CALCULATIONS.

② THE EXCAVATED MSW WAS PLACED @ BOTH THE TOP OF THE LANDFILL AND ON THE LOWER WEST SLOPE BETWEEN SECTIONS 15W AND 20W.

ITEM #6 COMMON FILL

① RECEIVED, PLACED, AND GRADED 'SCHLEIDER'

EQUIPMENT AND MANPOWER: JDP		ITEM	QUANTITY	FINAL/ INTERIM
1 FOREMAN	5 BULLDOZERS	#2	—	—
7 LABORERS	1 PAYLOADER	#6	—	—
7 OPERATORS	3 DIBIS			
6 TEAMSTERS	2 10 WHL DUMPS			
1 OILER	1 WATER TRUCK			
2 SURVEYORS				
1 EXCAVATOR				

SIGNED: Robert A. Cashin DATE: 4/3/95

DAILY REPORT No. 90 CA No. 4170.1

ADDITIONAL INFORMATION:

COMMON FILL ON THE EAST LANDFILL SLOPE BETWEEN SECTIONS 11 AND 9A.

MISC: (1) RECEIVED DELIVERY OF 6" SLOTTED, CORRUGATED HDPE PIPE.

(2) RECEIVED DELIVERY OF 2", 4", 6", 8" AND 10" HDPE PIPE FROM WEHRAN CONST.

(3) R. KOOPMAN WAS ON-SITE TO OBSERVE THE FENCELINE REMEDIATION. HE STATED THAT THE REMEDIATION SHOULD STAY WITHIN THE PROPERTY LINE.

ITEM #6 COMMON FILL (CONT.)

(2) AT HIS OWN RISK, J. SEPLAVY OF JDP, USED COMMON FILL TO BACKFILL THE FENCELINE REMEDIATION IN PLACE OF SELECT FILL. S. BRIX AND S. BARRETT WERE BOTH INFORMED OF THIS USE OF COMMON FILL. THE COMMON FILL WAS BULKED IN UNCOMPACTED, TODAY, TO SUPPORT THE TRENCH WALL ALONG TOWNLINE RD. JDP HAS AGREED TO RE-EXCAVATE AND COMPACT THE COMMON FILL.

FIELD SKETCHES:

DAILY REPORT No. 91 CA No. 4170.1

PROJECT:	DATE: 4/4/95 PAGE 1 of 1
TOWN OF HUNTINGTON INTERIM REMEDIAL PROGRAM HUNTINGTON/EAST NORTHPORT LANDFILL CONTRACT No. ENV 94-01/0-C	S M (T) W T F S
ENGINEERS: CASHIN ASSOCIATES, P.C. 1200 VETERANS MEMORIAL HIGHWAY HAUPPAUGE, NY 11788 (516) 348-7600	**CONTRACTOR:** J.D. POSILLICO, INC. 1610 NEW HIGHWAY FARMINGDALE, NY 11735 (516) 249-1872

WEATHER: MOSTLY CLOUDY/SHOWER TIME: 3:40 PM TEMP: 48°F WIND: HEAVY

ACTIVITY:

ITEM #2 FENCELINE REMEDIATION

① CONTINUED TO EXCAVATE ALONGSIDE TOWNLINE ROAD BETWEEN STA 40+70 ± TO STA 39+20±. THE EXCAVATION WAS AN AVERAGE DEPTH OF 8' AND AVE WIDTH OF 17'.

② EXCAVATED MSW WAS LANDFILLED @ THE TOP OF THE LANDFILL.

ITEM #3 MISC. EXCAVATION FOR FINAL COVER CONSTRUCTION

① CONTINUED TO EXCAVATE EXISTING MATERIAL @ THE EAST LANDFILL SLOPE TOE @ THE SAME STATION AS ABOVE (ITEM #2).

② EXCAVATED MSW WAS LANDFILLED @ THE TOP OF THE LANDFILL.

EQUIPMENT AND MANPOWER: JDP		ITEM	QUANTITY	FINAL/ INTERIM
1 FOREMAN	1 EXCAVATOR	#2	—	—
8 LABORERS	1 ROLLER (BOMAG)	#3	—	—
6 OPERATORS	4 DJB'S	#6	—	—
8 TEAMSTERS	4 10 WHL DUMPS			
1 OILER				
2 SURVEYORS				
4 BULLDOZERS				

SIGNED: [signature] DATE: 4/4/95

DAILY REPORT No. 91 CA No. 4170.1

ADDITIONAL INFORMATION:

ITEM #6 COMMON FILL

① JDP CONTINUED TO RECEIVE, PLACE, AND GRADE 'SCHLEDER' COMMON FILL @:

Ⓐ THE TEST PAD (SECTION 13A TO 13E)

Ⓑ THE EAST LANDFILL SLOPE BETWEEN SECTIONS 9 AND 10 (BELOW HAUL ROAD).

Ⓒ THE FENCELINE REMEDIATION TRENCH.

② JDP COMPACTED THE FILL PLACED IN THE REMEDIATION TRENCH USING A BOMAG STEEL DRUM VIBRATORY ROLLER.

MISC.: ① JDP BUILT A SOUND BARRIER AROUND THE SOUTH BLOWER.

FIELD SKETCHES:

DAILY REPORT No. 92 CA No. 4170.1

PROJECT:	DATE: 4/5/95 PAGE 1 of 1
TOWN OF HUNTINGTON INTERIM REMEDIAL PROGRAM HUNTINGTON/EAST NORTHPORT LANDFILL CONTRACT No. ENV 94-01/0-C	S M T (W) T F S
ENGINEERS: CASHIN ASSOCIATES, P.C. 1200 VETERANS MEMORIAL HIGHWAY HAUPPAUGE, NY 11788 (516) 348-7600	**CONTRACTOR:** J.D. POSILLICO, INC. 1610 NEW HIGHWAY FARMINGDALE, NY 11735 (516) 249-1872

WEATHER: MOSTLY SUNNY TIME: 4:00 PM TEMP: 37°F WIND: HEAVY

ACTIVITY:

ITEM # 2 FENCELINE REMEDIATION

① CONTINUED TO EXCAVATE ALONGSIDE TOWNLINE ROAD BETWEEN STA 39+20± AND STA 32+50±. THE EXCAVATION HAD AN AVERAGE DEPTH OF 6' AND AN AVE WIDTH OF 14'.

② THE EXCAVATED MSW WAS LANDFILLED @ THE TOP OF THE LANDFILL.

ITEM #6 COMMON FILL

① CONTINUED TO RECEIVE, PLACE, AND GRADE 'SCHLEIDER' COMMON FILL @:

Ⓐ THE TEST PAD SLOPES (SECTION 13A-13E)

Ⓑ THE WEST LANDFILL SLOPES BETWEEN SECTIONS 19W AND 21W.

Ⓒ THE BASE OF THE FENCELINE REMEDIATION TRENCH.

② JDP USED A STEEL DRUM VIBRATORY ROLLER TO

EQUIPMENT AND MANPOWER: JDP		ITEM	QUANTITY	FINAL/ INTERIM
1 FOREMAN	1 PAYLOADER (1/2 DAY)	#2	—	—
8 LABORERS	1 ROLLER (1/2 DAY)	#6	—	—
7 OPERERATORS	5 BULLDOZERS	#17	—	—
1 OILER	3 10WHL DUMPS			
7 TEAMSTERS	4 DJB'S			
2 SURVEYORS				
1 EXCAVATOR				

SIGNED: Robert A. Cashin DATE: 4/5/95

DAILY REPORT No. 92 CA No. 4170.1

ADDITIONAL INFORMATION:

COMPACT THE FILL PLACED IN THE REMEDIATION TRENCH.

ITEM # 17 48" CORRUGATED METAL PIPE

① RECEIVED DELIVERY OF (8) 20' CMP SECTIONS, BOTH TODAY AND YESTERDAY.

FIELD SKETCHES:

DAILY REPORT No. 93 CA No. 4170.1

PROJECT:	DATE: 4/6/95 PAGE 1 of 1
TOWN OF HUNTINGTON INTERIM REMEDIAL PROGRAM HUNTINGTON/EAST NORTHPORT LANDFILL CONTRACT No. ENV 94-01/0-C	S M T W (T) F S
ENGINEERS: CASHIN ASSOCIATES, P.C. 1200 VETERANS MEMORIAL HIGHWAY HAUPPAUGE, NY 11788 (516) 348-7600	**CONTRACTOR:** J.D. POSILLICO, INC. 1610 NEW HIGHWAY FARMINGDALE, NY 11735 (516) 249-1872

WEATHER: MOSTLY SUNNY TIME: 5:00PM TEMP: 50°F WIND: MODERATE

ACTIVITY:

ITEM #2 FENCELINE REMEDIATION

① CONTINUED TO EXCAVATE ALONGSIDE TOWNLINE ROAD BETWEEN STATIONS 32+50± AND 24+70± (SOUTHERN LIMIT OF REMEDIATION) THE EXCAVATION VARIED IN DEPTH BETWEEN 4.5' AND 6', AND VARIED IN WIDTH 10.5' AND 14'.

② THE EXCAVATED MSW WAS LANDFILLED @ THE TOP OF THE LANDFILL.

ITEM # 3 MISC. EXCAVATION FOR FINAL COVER CONST.

① JDP EXCAVATED THE SOUTH LANDFILL SLOPE TO BETWEEN SECTIONS 22A AN 23.

② EXCAVATED MSW WAS LANDFILLED AT THE TOP OF THE LANDFILL.

→

EQUIPMENT AND MANPOWER: JDP		ITEM	QUANTITY	FINAL/ INTERIM
1 FOREMAN	5 BULLDOZERS	#2	—	—
8 LABORERS	1 PAYLOADER (1/2 DAY)	#3	—	—
8 TEAMSTERS	1 ROLLER (1/2 DAY)	#6	—	—
8 OPERATORS	3 10 WHL DUMP TRUCKS			
1 OILER	4 DJB'S			
2 SURVEYORS	1 WATER TRUCK			
1 EXCAVATOR	1 TAG ALONG ROLLER			

SIGNED: Robert A Dunton DATE: 4/6/95

DAILY REPORT No. 93 CA No. 4170.1

ADDITIONAL INFORMATION:

ITEM#6 COMMON FILL

① JDP PLACED, GRADED AND COMPACTED 'SCHLEIDER' COMMON FILL @ THE BASE OF THE FENCELINE REMEDIATION TRENCH (GEOSYNTEC PERFORMED DENSITY TESTS.

② JDP PLACED AND GRADED 'SCHLEIDER' COMMON FILL ON THE WEST LANDFILL SLOPE BETWEEN SECTIONS 19 AND 22 W. (LOWER SLOPE)

ITEM#33 TEST PAD

① JDP FINE GRADED COMMON FILL AND COMPACTED THE TEST PAD AREA USING THE TAG-ALONG VIBRATORY COMPACTOR.

MISC: JDP RECEIVED DELIVERY OF SCH 80 PVC PIPE (VARIOUS SIZES).

FIELD SKETCHES:

DAILY REPORT No. 94 CA No. 41701

PROJECT:	DATE: 4/7/95 PAGE 1 of 1
TOWN OF HUNTINGTON INTERIM REMEDIAL PROGRAM HUNTINGTON/EAST NORTHPORT LANDFILL CONTRACT No. ENV 94-01/0-C	S M T W T (F) S
ENGINEERS: CASHIN ASSOCIATES, P.C. 1200 VETERANS MEMORIAL HIGHWAY HAUPPAUGE. NY 11788 (516) 348-7600	**CONTRACTOR:** J.D. POSILLICO, INC. 1610 NEW HIGHWAY FARMINGDALE, NY 11735 (516) 249-1872

WEATHER: MOSTLY SUNNY TIME: 8:00 AM TEMP: 44°F WIND: MODERATE

ACTIVITY:

ITEM #3 MISC. EXCAVATION FOR FINAL COVER CONSTRUCTION

① EXCAVATED, GRADED AND COMPACTED EXISTING MSW @ THE LOWER EAST LANDFILL SLOPE AND TOE BETWEEN SECTIONS 15E AND 22A.

② EXCESS MSW WAS LANDFILLED @ THE TOP OF THE LANDFILL

ITEM #6 COMMON FILL

① RECEIVED, PLACED AND GRADED 'SCHLEIDER COMMON FILL ON THE LOWER WEST LANDFILL SLOPE AND HAUL ROAD @ THE TOE, BETWEEN SECTIONS 13W AND 17A.

ITEM #33 TEST PAD

① JDP COMPLETED THE TEST PAD COMPACTION

② GEOSYNTEC PERFORMED TEST PAD COMPACTION TESTS; COMMON FILL WAS TOO DRY.

EQUIPMENT AND MANPOWER: JDP		ITEM	QUANTITY	FINAL/ INTERIM
1 FOREMAN	5 BULLDOZERS	#3	—	—
8 LABORERS	1 PAYLOADER	#6	—	—
7 OPERATORS	4 DJB'S	#33	—	—
1 OILER	3 10WHL DUMPS			
8 TEAMSTERS	1 WATER TRUCK			
2 SURVEYORS				
1 EXCAVATOR				

SIGNED: [signature] DATE: 4/7/95

DAILY REPORT No. 94

CA No. 4170.1

ADDITIONAL INFORMATION:

(3) JDP USED SPRINKLERS TO ADD WATER TO THE TEST PAD COMMON FILL.

FIELD SKETCHES:

DAILY REPORT No. 95 CA No. 4170.1

PROJECT:	DATE: 4/10/95 PAGE 1 of 1
TOWN OF HUNTINGTON INTERIM REMEDIAL PROGRAM HUNTINGTON/EAST NORTHPORT LANDFILL CONTRACT No. ENV 94-01/0-C	S (M) T W T F S
ENGINEERS: CASHIN ASSOCIATES, P.C. 1200 VETERANS MEMORIAL HIGHWAY HAUPPAUGE, NY 11788 (516) 348-7600	**CONTRACTOR:** J.D. POSILLICO, INC. 1610 NEW HIGHWAY FARMINGDALE, NY 11735 (516) 249-1872

WEATHER: MOSTLY SUNNY TIME: 3:50 PM TEMP: 56°F WIND: LIGHT

ACTIVITY:

ITEM #3 MISC. EXCAVATION FOR FINAL COVER CONSTRUCTION

① EXCAVATE FOR LINER SUBGRADE AT THE TOE OF THE SOUTH LANDFILL SLOPE.

② EXCAVATE FOR LINER SUB-GRADE @ THE WEST LANDFILL SLOPE TOE BETWEEN SECTIONS 17A AND 4. THE EXCAVATION WAS DEEPER THAN USUAL TO ACCOMODATE DRAINAGE AND GAS COLLECTION PIPING OVER THE LINER.

③ EXCAVATED MSW WAS HAULED TO BOTH THE TOP OF THE LANDFILL AND TO THE LOWER EAST LANDFILL SLOPE, BETWEEN SECTIONS 19A AN 22A, WHERE IT WAS GRADED AND COMPACTED.

→

EQUIPMENT AND MANPOWER: JDP		ITEM	QUANTITY	FINAL/ INTERIM
1 FOREMAN	3 10WHL DUMPS	#3	—	—
9 LABORERS	4 DJB'S	#6	—	—
7 OPERATORS	5 BULLDOZERS	#33	—	—
1 OILER	1 PAYLOADER			
7 TEAMSTERS				
2 SURVEYORS				
1 EXCAVATOR				

SIGNED: Robert P. Cashin DATE: 4/10/95

DAILY REPORT No. 95 CA No. 4170.1

ADDITIONAL INFORMATION:

ITEM #6 COMMON FILL

① RECEIVED, PLACED AND GRADED 'SCHLEIDER' COMMON FILL ON THE WEST LANDFILL PERIMETER ROAD BETWEEN SECTIONS 1SW AND 1B; AND IN DRAINAGE CHANNEL A ON THE EAST LANDFILL SLOPE.

ITEM #33 TEST PAD.

① JDP COMPACTED THE COMMON FILL WITH BOTH THE TAG-ALONG ROLLER AND A HAMM RUBBER TIRED ROLLER.

② GEOSYNTEC PERFORMED DENSITY TESTS ON THE TEST PAD COMMON FILL.

MISC: ① JDP REPAIRED THE DAMAGED 10" PVC GAS COLLECTION PIPE JUST NORTH OF THE SOUTH BLOWER.

② JDP RECEIVED DELIVERY OF:

Ⓐ PRECAST DRAINAGE STRUCTURES.

FIELD SKETCHES:

Ⓑ 14" SCH 80 GAS HEADER PIPE

Ⓒ 'WEHRAN' HDPE PIPE

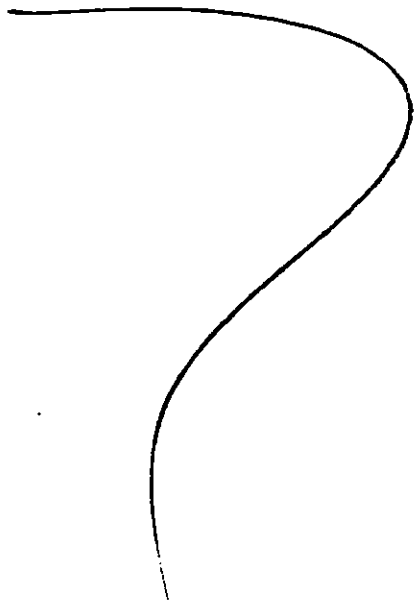

DAILY REPORT No. 96 CA No. 4170.1

PROJECT:	DATE: 4/11/95 PAGE 1 of 1
TOWN OF HUNTINGTON INTERIM REMEDIAL PROGRAM HUNTINGTON/EAST NORTHPORT LANDFILL CONTRACT No. ENV 94-01/0-C	S M (T) W T F S
ENGINEERS: CASHIN ASSOCIATES, P.C. 1200 VETERANS MEMORIAL HIGHWAY HAUPPAUGE, NY 11788 (516) 348-7600	**CONTRACTOR:** J.D. POSILLICO, INC. 1610 NEW HIGHWAY FARMINGDALE, NY 11735 (516) 249-1872

WEATHER: MOSTLY SUNNY TIME: TEMP: °F WIND: MODERATE

ACTIVITY:

ITEM #3 MISC. EXCAVATION FOR FINAL COVER CONST.

① EXCAVATED FOR LINER SUBGRADE @ WEST LANDFILL SLOPE TOE BETWEEN SECTIONS 17A AND 4A. EXCAVATION WAS DEEPER THAN USUAL TO ACCOMODATE NEW DRAINAGE PIPE. EXCAVATED MATERIAL WAS MOSTLY CLEAN SOIL.

② EXCAVATED MATERIAL WAS: (A) LANDFILLED @ THE TOP OF THE LANDFILL, AND (B) PLACED, GRADED AND COMPACTED ON THE LOWER EAST LANDFILL SLOPE BETWEEN 19A AND 22A.

ITEM #6 COMMON FILL

① CONTINUED TO BACKFILL DRAINAGE CHANNEL A, ON THE EAST LANDFILL SLOPE WITH 'SCHLETDER' COMMON FILL.

② PLACED AND GRADED 'SCHLETDER' →

EQUIPMENT AND MANPOWER: JDP		ITEM	QUANTITY	FINAL/ INTERIM
1 FOREMAN	1 PAYLOADER	#3	——	——
8 LABORERS	5 BULLDOZERS	#6	——	——
8 OPERATORS	2 10 WHL DUMPS	#33	——	——
1 OILER	4 DJB15			
6 TEAMSTERS	GUNDLE			
2 SURVEYORS	1 FOREMAN			
2 EXCAVATORS	4 LABORERS			

SIGNED: [signature] DATE: 4/11/95

DAILY REPORT No. 96

CA No. 4170.1

ADDITIONAL INFORMATION:

COMMON FILL ON THE WEST LANDFILL PERIMETER ROAD BETWEEN SECTIONS 18 AND 21W.

ITEM # 33 TEST PAD

① JDP EXCAVATED THE PREVIOUSLY PLACED COMMON FILL FROM DRAINAGE CHANNELS H AND J BETWEEN SECTION 13A AND 13E, AT THE TEST PAD. THE EXCAVATED COMMON FILL WAS SPREAD OVER THE SLOPE AND COMPACTED.

MISC: GUNDLE MADE SANDBAGS.

FIELD SKETCHES:

DAILY REPORT No. 97 CA No. 4170.1

PROJECT:	DATE: 4/12/95 PAGE 1 of 1
TOWN OF HUNTINGTON INTERIM REMEDIAL PROGRAM HUNTINGTON/EAST NORTHPORT LANDFILL CONTRACT No. ENV 94-01/0-C	S M T (W) T F S
ENGINEERS: CASHIN ASSOCIATES, P.C. 1200 VETERANS MEMORIAL HIGHWAY HAUPPAUGE. NY 11788 (516) 348-7600	**CONTRACTOR:** J.D. POSILLICO, INC. 1610 NEW HIGHWAY FARMINGDALE, NY 11735 (516) 249-1872

WEATHER: OVERCAST / LIGHT RAIN TIME: 11:45 PM TEMP: 47 °F WIND: LIGHT

ACTIVITY:

ITEM #3 MISC EXCAVATION FOR FINAL COVER CONSTRUCTION.

① JDP EXCAVATED EXISTING MSW @ THE WEST LANDFILL SLOPE TOE/ PERIMETER HAUL ROAD BETWEEN SECTIONS 4 AND 6. ONLY THE EXISTING MSW WAS EXCAVATED THE EXISTING SOIL WAS NOT EXCAVATED DOWN TO LINER GRADE. IT WAS AGREED THAT THE LINER COULD BE ELIMINATED IN THIS AREA IF THE SOIL IS REMEDIATED.

② THE EXCAVATED MATERIAL WAS:

Ⓐ LANDFILLED @ THE TOP OF THE LANDFILL. OR

Ⓑ PLACED, GRADED, AND COMPACTED ON THE LOWER EAST LANDFILL SLOPE BETWEEN SECTIONS 15E AND 22E.

→

EQUIPMENT AND MANPOWER: JDP		ITEM	QUANTITY	FINAL/ INTERIM
1 FOREMAN	1 PAYLOADER	#3	—	—
8 LABORERS	5 BULLDOZERS	#6	—	—
7 OPERATORS	4 DJB'S	#23	—	—
1 OILER	3 10WHL DUMPS	#33	—	—
7 TEAMSTERS	GUNDLE			
2 SURVEYORS	1 FOREMAN			
1 EXCAVATOR	4 LABORERS			
	3 TECHS.			

SIGNED: Robert A. Dentino DATE: 4/12/95

DAILY REPORT No. 97 CA No. 4170.1

ADDITIONAL INFORMATION:

ITEM #6 COMMON FILL

① PLACED AND GRADED 'SCHLETDER' COMMON FILL ON THE LOWER EAST LANDFILL SLOPE BETWEEN SECTIONS 13E AND 14E.

② PERFORMED DEPTH CHECKS AND FINE GRADED THE 'IN PLACE' COMMON FILL ON THE WEST LANDFILL SLOPES BETWEEN SECTIONS 13W AND 19W

ITEM #33 TEST PAD

ITEM #23 GEONET COMPOSITE

① GUNDLE BEGAN DEPLOYMENT OF GEONET COMPOSITE ON THE TEST PAD SLOPE. LIQUID NAILS ADHESIVE WAS USED TO BOND THE COMPOSITE SEAMS.

IT WAS NOTED THAT THE LIGHT COLORED FABRIC WAS NOT WELL BONDED TO THE GEONET.

FIELD SKETCHES:

DAILY REPORT No. 98 CA No. 4170.1

PROJECT: TOWN OF HUNTINGTON INTERIM REMEDIAL PROGRAM HUNTINGTON/EAST NORTHPORT LANDFILL CONTRACT No. ENV 94-01/0-C	DATE: 4/13/95 PAGE 1 of 1 S M T W (T) F S
ENGINEERS: CASHIN ASSOCIATES, P.C. 1200 VETERANS MEMORIAL HIGHWAY HAUPPAUGE, NY 11788 (516) 348-7600	CONTRACTOR: J.D. POSILLICO, INC. 1610 NEW HIGHWAY FARMINGDALE, NY 11735 (516) 249-1872

WEATHER: MOSTLY CLOUDY TIME: 1:15 pm TEMP: 57°F WIND: LIGHT

ACTIVITY:

ITEM #3 MISC. EXCAVATION FOR FINAL COVER CONST.

(1) JDP EXCAVATED EXISTING MSW FOR LINER SUBGRADE @ THE NORTH LANDFILL SLOPE TOE BETWEEN SECTIONS 6B AND 1A. MSW WAS NOTED TO THE FULL DEPTH OF EXCAVATION AND PAST THE LINER LIMIT.

(2) EXCAVATED MSW WAS LANDFILLED @ THE TOP OF THE LANDFILL.

(3) JDP CONTINUED TO GRADE THE EAST LOWER LANDFILL SLOPE BETWEEN SECTIONS 23 AND 19E.

ITEM #6 COMMON FILL

(1) JDP RECEIVED 'SCHLEIDER' COMMON FILL AND CONTINUED TO BACKFILL DRAINAGE CHANNEL A ON THE EAST LANDFILL SLOPE

EQUIPMENT AND MANPOWER: JDP		ITEM	QUANTITY	FINAL/ INTERIM
1 FOREMAN	1 PAYLOADER	#3	—	—
9 LABORERS	5 BULLDOZERS	#6	—	—
7 OPERATORS	2 10 WHL DUMPS			
1 OILER	4 DJB'S			
6 TEAMSTERS				
2 SURVEYORS	GUNDLE			
1 EXCAVATOR	1 FOREMAN			

SIGNED: Robert A. Cashin DATE: 4/13/95

DAILY REPORT No. 98

CA No. 4170.1

ADDITIONAL INFORMATION:

(2) JDP FINE GRADED PREVIOUSLY PLACED COMMON FILL AT :

(A) THE WEST LANDFILL SLOPES BETWEEN SECTIONS 15W AND 20W.

(B) THE TOP OF THE LANDFILL BETWEEN SECTIONS 15E AND 19E.

FIELD SKETCHES:

DAILY REPORT No. 99 CA No. 4170.1

PROJECT:	DATE: 4/14/95 PAGE 1 of 1
TOWN OF HUNTINGTON INTERIM REMEDIAL PROGRAM HUNTINGTON/EAST NORTHPORT LANDFILL CONTRACT No. ENV 94-01/0-C	S M T W T (F) S
ENGINEERS: CASHIN ASSOCIATES, P.C. 1200 VETERANS MEMORIAL HIGHWAY HAUPPAUGE, NY 11788 (516) 348-7600	**CONTRACTOR:** J.D. POSILLICO, INC. 1610 NEW HIGHWAY FARMINGDALE, NY 11735 (516) 249-1872

WEATHER: MOSTLY SUNNY TIME: 11:30 PM TEMP: 52 °F WIND: LIGHT

ACTIVITY:

ITEM #3 MISC EXCAVATION FOR FINAL COVER CONST.

(1) GRADED AND COMPACTED THE LANDFILLED MSW @ THE TOP OF THE LANDFILL. (WORK AREA 3).

(2) ROUGH GRADED THE BASE OF THE NORTH BASIN.

ITEM #6 COMMON FILL

(1) RECEIVED, PLACED, AND GRADED 'SCHNEIDER COMMON FILL ON THE EAST LANDFILL SLOPE BETWEEN SECTIONS 11 AND 13E, AND DRAINAGE CHANNEL A AND THE LANDFILL HAUL ROAD.

(2) REGRADED AND DRESSED THE COMMON FILL SLOPES @ THE TOP OF THE LANDFILL. REPAIRED WASH-OUTS.

(3) FINE GRADED PREVIOUSLY PLACED COMMON FILL ON THE WEST LANDFILL

EQUIPMENT AND MANPOWER: JDP		ITEM	QUANTITY	FINAL/ INTERIM
2 FOREMEN	2 10WHL DUMPS	#3	—	—
8 LABORERS		#6	—	—
6 OPERATORS	GUNDLE	#23	—	—
2 TEAMSTERS	1 FOREMAN	#33	—	—
1 EXCAVATOR (PC150)	4 LABORERS			
1 PAYLOADER				
4 BULLDOZERS (D4, 2D5, D7)				

SIGNED: Robert A. Anderson DATE: 4/14/95

DAILY REPORT No. 99 CA No. 4170.1

ADDITIONAL INFORMATION:

SLOPES BETWEEN SECTIONS 4 AND 6.

(4) PLACED AND GRADED 'SCHNEIDER' COMMON FILL ON THE LOWER EAST LANDFILL SLOPE BETWEEN SECTIONS 12 AND 15E.

ITEM # 23 GEONET COMPOSITE

ITEM # 33 FIELD TEST PAD

(1) GUNDLE REMOVED THE PREVIOUSLY PLACED GENET COMPOSITE FROM THE TEST PAD SLOPE AND DRAINAGE CHANNELS.

FIELD SKETCHES:

DAILY REPORT No. 100 CA No. 4170.1

PROJECT: TOWN OF HUNTINGTON INTERIM REMEDIAL PROGRAM HUNTINGTON/EAST NORTHPORT LANDFILL CONTRACT No. ENV 94-01/0-C	DATE: 4/17/95 PAGE 1 of 1 S (M) T W T F S
ENGINEERS: CASHIN ASSOCIATES, P.C. 1200 VETERANS MEMORIAL HIGHWAY HAUPPAUGE, NY 11788 (516) 348-7600	CONTRACTOR: J.D. POSILLICO, INC. 1610 NEW HIGHWAY FARMINGDALE, NY 11735 (516) 249-1872

WEATHER: MOSTLY SUNNY TIME: 5:10 PM TEMP: 61 °F WIND: LIGHT

ACTIVITY:

ITEM # 2 FENCELINE REMEDIATION

(1) EXCAVATED FOR STORMWATER COLLECTION STRUCTURE # 1, NO MSW ENCOUNTERED, BASE OF STRUCTURE WAS PLACED IN CLEAN FILL. NO REMEDIATION WAS NEEDED.

(2) EXCAVATED FOR STORMWATER COLLECTION STRUCTURE # 2. MSW WAS ENCOUNTERED AND EXCAVATED. REMEDIATION WILL BE COMPLETED TOMORROW.

ITEM # 6 COMMON FILL

(1) JDP PERFORMED DEPTH CHECKS AND FINE GRADED THE COMMON FILL ON THE UPPER NORTH AND EAST LANDFILL SLOPES AND ON THE LOWER WEST SLOPES. →

EQUIPMENT AND MANPOWER: JDP		ITEM	QUANTITY	FINAL/ INTERIM
2 FOREMEN	3 BULLDOZERS	# 2	—	—
8 LABORERS	1 EXCAVATOR	# 6	—	—
6 OPERATORS	1 PAYLOADER	# 19	1 EACH	FINAL ✓
1 OILER	1 DJB	# 20	50%	FINAL ✓
2 TEAMSTERS	1 10 WHL DUMP			
2 SURVEYORS				
1 ROLLER				

SIGNED: Richard Cantwell DATE: 4/17/95

DAILY REPORT No. 100 CA No. 4170.1

ADDITIONAL INFORMATION:

(2) JDP BEGAN COMPACTION OF THE COMMON FILL ON THE UPPER AND MIDDLE WEST LANDFILL SLOPES, BETWEEN SECTIONS 17A AND 6B.

(3) GEOSYNTEC PERFORMED DENSITY TESTS AND DEPTH CHECKS ON THE ABOVE MENTIONED COMMON FILL.

ITEM #19 CATCH BASIN / MANHOLE

* (1) JDP EXCAVATED FOR AND SET IN PLACE STORM WATER COLLECTION STRUCTURES #1 AND #3. AND MANHOLE # 11.

(2) STORMWATER STRUCTURES WERE PLACED ON TOP OF A 12" LAYER OF COMPACTED STRUCTURAL FILL. THE MANHOLE WAS PLACED ON A 12" LAYER OF SCREENED GRAVEL.

(3) JDP WAS NOTIFIED THAT STORMWATER STRUCTURE #3 WAS ROTATED COUNTER CLOCKWISE FROM THE POSITION SHOWN ON THE CONTRACT PLANS.

(4) STORMWATER COLLECTION STRUCTURE #1

FIELD SKETCHES:

DOES NOT HAVE THE INLET CUT-OUTS FOR THE WEST SERVICE ROAD DRAIN, OR DRAINAGE CHANNEL X. JDP AND S.BRIX WERE NOTIFIED.

(5) IT WAS NOTED THAT THE 36" CORRUGATED HDPE PIPE DID NOT FIT IN THE CAST-IN-PLACE PIPE OPENINGS.

* NOTE: STORM WATER COLLECTION STRUCTURES TO BE PAID UNDER ITEM #20. AS PER S.BRIX. R2Q 4/20/95

DAILY REPORT No. 101 CA No. 4170.1

PROJECT:	DATE: 4/18/95 PAGE 1 of 1
TOWN OF HUNTINGTON INTERIM REMEDIAL PROGRAM HUNTINGTON/EAST NORTHPORT LANDFILL CONTRACT No. ENV 94-01/0-C	S M (T) W T F S
ENGINEERS: CASHIN ASSOCIATES, P.C. 1200 VETERANS MEMORIAL HIGHWAY HAUPPAUGE. NY 11788 (516) 348-7600	**CONTRACTOR:** J.D. POSILLICO, INC. 1610 NEW HIGHWAY FARMINGDALE, NY 11735 (516) 249-1872

WEATHER: MOSTLY SUNNY TIME: 3:30 PM TEMP: 68°F WIND: LIGHT

ACTIVITY:

ITEM # 2 FENCELINE REMEDIATION

① EXCAVATED EXISTING MSW @ LOCATION OF STORMWATER COLLECTION STRUCTURE # 2. 15' x 15' x 3.8' ÷ 27 = 31.7 CY ± OF MSW WAS REMOVED BENEATH THE STRUCTURE SUBGRADE BEFORE CLEAN FILL WAS ENCOUNTERED.

ITEM #3 MISC. EXCAVATION FOR FINAL COVER CONST.

① EXCAVATED EXISTING MSW ON THE NORTH LANDFILL SLOPE BETWEEN SECTIONS 6A AND 1. MSW WAS STOCKPILED @ THE TOE OF THE SLOPE.

ITEM # 6 COMMON FILL

① REGRADED AND FINE GRADE VARIOUS COMMON FILL SLOPES ON THE WEST, EAST AND NORTH LANDFILL SLOPES.

EQUIPMENT AND MANPOWER: JDP		ITEM	QUANTITY	FINAL/ INTERIM
2 FOREMEN	1 EXCAVATOR	# 2	31.7 CY	FINAL
8 LABORERS	1 PAYLOADER	# 3	—	—
6 OPERATORS	3 BULLDOZERS	# 6	—	—
1 OILER		# 19	2 EACH	FINAL
2 TEAMSTERS		# 20	40 %	FINAL
2 SURVEYORS				
1 ROLLER				

SIGNED: Robert J. Cashin DATE: 4/19/95

DAILY REPORT No. 101 CA No. 4170.1

ADDITIONAL INFORMATION:

ITEM # 19 CATCH BASIN / MANHOLE

* ① JDP EXCAVATED FOR AND PLACED STORMWATER COLLECTION STRUCTURES #2 AND #4, MANHOLE #12 AND CATCH BASIN #2.

② ALL STRUCTURES WERE PLACED ON A 12" MIN LAYER OF STRUCTURAL FILL.

NOTE: STORMWATER COLLECTION STRUCTURES ARE TO BE PAID UNDER ITEM # 20.

FIELD SKETCHES:

DAILY REPORT No. 102 CA No. 4170.1

PROJECT:	DATE: 4/19/95 PAGE 1 of 1
TOWN OF HUNTINGTON INTERIM REMEDIAL PROGRAM HUNTINGTON/EAST NORTHPORT LANDFILL CONTRACT No. ENV 94-01/0-C	S M T (W) T F S
ENGINEERS: CASHIN ASSOCIATES, P.C. 1200 VETERANS MEMORIAL HIGHWAY HAUPPAUGE, NY 11788 (516) 348-7600	**CONTRACTOR:** J.D. POSILLICO, INC. 1610 NEW HIGHWAY FARMINGDALE, NY 11735 (516) 249-1872

WEATHER: OVERCAST / SHORT RAIN TIME: TEMP: °F WIND: LIGHT

ACTIVITY:

ITEM #3 MISC. EXCAVATION FOR FINAL COVER CONST.
① EXCAVATED AND GRADED EXISTING MSW ON TOP OF THE LANDFILL @ SECTION 13W
② EXCAVATED MSW WAS LANDFILLED @ THE TOP OF THE LANDFILL.

ITEM #6 COMMON FILL
① RECEIVED AND PLACED 'SCHLEDER' COMMON FILL ON THE EAST LANDFILL SLOPE BETWEEN SECTIONS 11 AND 9A, ON THE MIDDLE SLOPES.
② FINE GRADED COMMON FILL ON THE LOWER WEST LANDFILL SLOPES BETWEEN SECTIONS 13W AND 17A.

ITEM #19
① EXCAVATED FOR AND SET IN PLACE CATCH BASIN'S #1, #4, #5, #6, AND #7 AND →

EQUIPMENT AND MANPOWER: JDP		ITEM	QUANTITY	FINAL/ INTERIM
2 FOREMEN	1 PAYLOADER	#3	—	—
10 LABORERS	4 BULLDOZERS	#6	—	—
6 OPERATORS	1 TAG-ALONG ROLLER	#19	6 EACH	FINAL
2 TEAMSTERS	1 DJB			
1 OILER	1 10 WHL DUMP			
2 SURVEYORS				
1 EXCAVATOR				

SIGNED: Ralph Cutinos DATE: 4/19/95

DAILY REPORT No. 102 CA No. 4170.1

ADDITIONAL INFORMATION:

MANHOLE #8,

(2) SCREENED GRAVEL WAS PLACED BENEATH EACH STRUCTURE; 3' BENEATH CATCH BASINS, 1' BENEATH THE MANHOLE.

(3) CATCH BASIN #1 WAS PLACED DIRECTLY OVER THE EXISTING 36" CORRUGATED DRAIN PIPE. THE EXISTING PIPE WAS CUT, THE STRUCTURE WAS PLACED, AND A PIECE OF THE EXISTING PIPE WAS REPLACED TO CONNECT TO THE STRUCTURE. BOTH PIPE OPENINGS WERE BRICKED AND PODGED WITH FOSROC PRECO PATCH.

FIELD SKETCHES:

DAILY REPORT No. 103 CA No. 4170.1

PROJECT:	DATE: 4/20/95 PAGE 1 of 1
TOWN OF HUNTINGTON INTERIM REMEDIAL PROGRAM HUNTINGTON/EAST NORTHPORT LANDFILL CONTRACT No. ENV 94-01/0-C	S M T W (T) F S
ENGINEERS: CASHIN ASSOCIATES, P.C. 1200 VETERANS MEMORIAL HIGHWAY HAUPPAUGE, NY 11788 (516) 348-7600	**CONTRACTOR:** J.D. POSILLICO, INC. 1610 NEW HIGHWAY FARMINGDALE, NY 11735 (516) 249-1872

WEATHER: MOSTLY SUNNY TIME: 1:45 TEMP: 64°F WIND: MODERATE

ACTIVITY:

ITEM # 6 COMMON FILL

① COMPACTED COMMON FILL ON THE LOWER WEST LANDFILL SLOPE BETWEEN SECTIONS 17A AND 6B. GEOSYNTEC TESTED COMPACTION AND PERFORMED DEPTH CHECKS IN THIS AREA

② FINE GRADED COMMON FILL ON THE WEST LANDFILL SLOPE BETWEEN SECTIONS 14W AND 17A.

③ RECEIVED, PLACED, AND GRADED 'SCHLEIDER' COMMON FILL ON THE MIDDLE, EAST LANDFILL SLOPE BETWEEN SECTIONS 11 AND 9.

ITEM #3 MISC. EXCAVATION FOR FINAL COVER CONSTRUCTION -

① REGRADED EXISTING MSW ON THE WEST SIDE OF THE TOP OF THE LANDFILL BETWEEN SECTIONS 13W AND 18.

EQUIPMENT AND MANPOWER: JDP		ITEM	QUANTITY	FINAL/ INTERIM
2 FOREMAN	1 10WHL DUMP	#6	—	—
9 LABORERS	2 DJB'S	#3	—	—
7 OPERATORS	1 EXCAVATOR	#17	—	—
1 OILER	4 BULLDOZERS	#19	2 EACH	FINAL
1 PAYLOADER	1 ROLLER			
3 TEAMSTERS	1 TAG-ALONG ROLLER			
2 SURVEYORS				

SIGNED: Robert A Stanley DATE: 4/20/95

DAILY REPORT No. 103 CA No. 4170.1

ADDITIONAL INFORMATION:

ITEM # 19 CATCH BASIN / MANHOLE

① JDP EXCAVATED FOR AND PLACED CATCH BASIN #8 AND MANHOLE #13.

② 3' OF SCREENED GRAVEL WAS PLACED BENEATH THE CATCH BASIN, 12" OF SCREENED GRAVEL WAS PLACED BENEATH THE MANHOLE.

③ DURING THE EXCAVATION FOR MANHOLE #9 THE WEST SLOPE BEGAN TO ERODE. A 3± PORTION OF THE OGDEN MARTIN HAUL ROAD ERODED INTO THE EXCAVATION. JDP ABANDONED EXCAVATION FOR MANHOLE #10 UNTIL SHEETING CAN BE INSTALLED. JDP DECLINED TO BERM OFF THE ERODED ROADWAY, BUT DID USE SAFETY BARRELS AND TAPE TO BARRICADE THE AREA.

ITEM # 17 48" CORRUGATED METAL PIPE

① JDP INSTALLED (3) 20' CMP PIPE SECTIONS FROM STORMWATER DRAINAGE STRUCTURE #1 DOWN TOWARDS THE BASE OF THE WEST RECHARGE BASIN.

② PREVO PATCH WAS USED TO GROUT THE PIPE OPENING @ STORMWATER STRUCTURE #1.

FIELD SKETCHES:

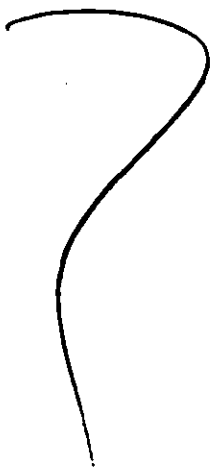

DAILY REPORT No. 104 CA No. 4170.1

PROJECT:	DATE: 4-20-95 PAGE 1 of 1
TOWN OF HUNTINGTON INTERIM REMEDIAL PROGRAM HUNTINGTON/EAST NORTHPORT LANDFILL CONTRACT No. ENV 94-01/0-C	S M T W (T) F S
ENGINEERS: CASHIN ASSOCIATES, P.C. 1200 VETERANS MEMORIAL HIGHWAY HAUPPAUGE. NY 11788 (516) 348-7600	**CONTRACTOR:** J.D. POSILLICO, INC. 1610 NEW HIGHWAY FARMINGDALE, NY 11735 (516) 249-1872

WEATHER: SUNNY TIME: TEMP: HIGH 60'S °F WIND: LIGHT

ACTIVITY:

ITEM # 16 - 14 - 20 FOOT SECTIONS OF 36"Ø CORRUGATED HDPE PIPE INSTALLED FROM STORMWATER COLLECTION STRUCTURE # 3.

(1) HDPE 36" Ø PIPE WAS CONNECTED TO STORMWATER COLLECTION STRUCTURE # 3 AND SEALED CONCRETE PRECAST PATCH.

(2) 1' FOOT OF PEAGRAVEL INSTALLED UNDER STORMWATER PIPE WITH APPROXIMATELY 12" PEAGRAVEL ON BOTH SIDES OF PIPE. PEA GRAVEL WAS INSTALLED HALFWAY (18") TO CENTER OF PIPE.

(3) CONTRACTOR BACKFILLED TO APPROXIMATELY 1 FOOT ABOVE TOP OF 36" Ø HDPE PIPE WITH CLEAN FILL. FILL WAS COMPACTED UTILIZING PLATE TAMPER.

(4) HDPE PIPE WAS CONNECTED WITH N 12 "PREMIUM VERSION" COUPLER WITH NEOPRENE GASKET.

EQUIPMENT AND MANPOWER: JDP		ITEM	QUANTITY	FINAL/ INTERIM
1 - FOREMAN	1 - PC300 BACKHOE/EXCAVATOR	# 16	—	—
5 - LABORERS	2 - PAYHAULERS.			
2 - SURVEYORS				
2 - PAYHAULERS W/ OPERATORS				
1 - OPERATOR				

SIGNED: [signature] DATE: 4-20-95

DAILY REPORT No. 104 CA No. 4170.1

ADDITIONAL INFORMATION:

FIELD SKETCHES:

DAILY REPORT No. 105 CA No. 4170.1

PROJECT:	DATE: 4/21/95 PAGE 1 of 1
TOWN OF HUNTINGTON INTERIM REMEDIAL PROGRAM HUNTINGTON/EAST NORTHPORT LANDFILL CONTRACT No. ENV 94-01/0-C	S M T W T (F) S
ENGINEERS: CASHIN ASSOCIATES, P.C. 1200 VETERANS MEMORIAL HIGHWAY HAUPPAUGE, NY 11788 (516) 348-7600	**CONTRACTOR:** J.D. POSILLICO, INC. 1610 NEW HIGHWAY FARMINGDALE, NY 11735 (516) 249-1872

WEATHER: MOSTLY SUNNY / LT RAIN @ P.M. TIME: 3:30 PM TEMP: 54°F WIND: MODERATE

ACTIVITY:

ITEM # 3 MISC. EXCAVATION FOR FINAL COVER CONSTRUCTION

① EXCAVATED AND GRADED EXISTING MSW @ THE LOWER SOUTH LANDFILL SLOPES. BETWEEN SECTIONS 22E AND 22B.

② THE EXCESS MSW WAS TRANSPORTED TO AND LANDFILLED @ THE TOP OF THE LANDFILL.

ITEM # 6 COMMON FILL

① JDP RECEIVED, PLACED, AND GRADED 'SCHLEIDER' COMMON FILL ON THE EAST LANDFILL SLOPES BETWEEN SECTIONS 13E AND 9.

② JDP FINE GRADE THE COMMON FILL LAYER BETWEEN SECTIONS 13W AND 17A.

③ JDP COMPACTED THE COMMON FILL LAYER ON THE LOWER WEST SLOPE BETWEEN SECTIONS 13W AND 15W. GEOSYNTEC →

EQUIPMENT AND MANPOWER: JDP		ITEM	QUANTITY	FINAL/ INTERIM
2 FOREMEN	4 BULLDOZERS	#3	—	—
9 LABORERS	1 PAYLOADER	#6	—	—
7 OPERATORS	1 EXCAVATOR	#17	220.0 LF	FINAL
1 OILER	1 DJB	#19	1 EA	FINAL
3 TEAMSTERS	2 10WHL DUMPS			
2 SURVEYORS				
1 ROLER				

SIGNED: Robert A. Cashin DATE: 4/21/95

DAILY REPORT No. 105

CA No. 4170.1

ADDITIONAL INFORMATION:

PERFORMED DEPTH CHECKS AND DENSITY TESTS.

ITEM #17 48" CORRUGATED METAL PIPE

① INSTALLED (8) 20' SECTIONS OF CMP BETWEEN STORMWATER COLLECTION STRUCTURE #1 AND THE BASE OF THE WEST RECHARGE BASIN. 220 LF. OF 48" CMP HAVE BEEN INSTALLED, TO DATE, AT THIS PIPE RUN. THIS QUANTITY MAY BE REDUCED UPON CONSTRUCTION OF THE BASE HEADWALL.

ITEM #19 CATCH BASIN / MANHOLE

① JDP USED A 14' STEEL SHEETING BOX AND (3) 1" STEEL PLATES TO PROTECT THE EXCAVATION FOR PLACEMENT OF MH #9.

FIELD SKETCHES:

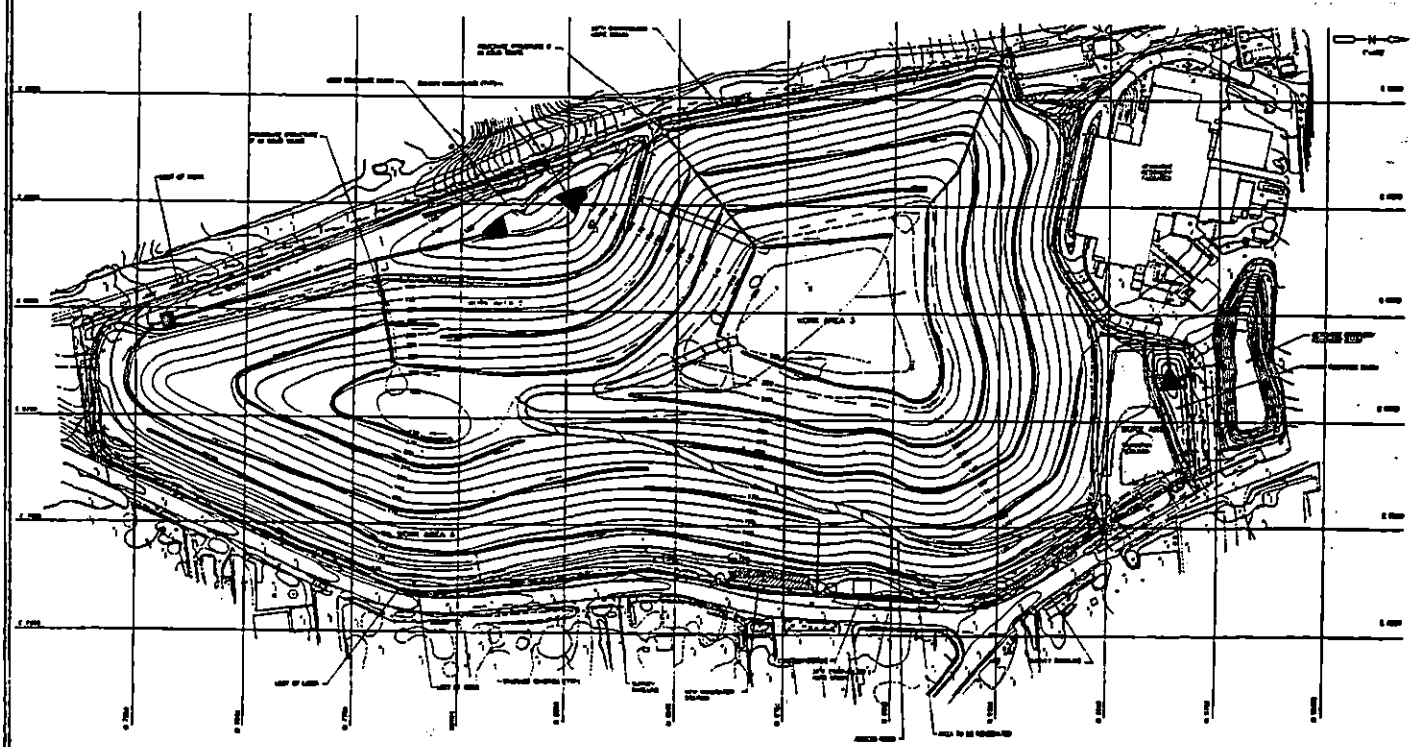

DAILY REPORT No. 106 CA No. 4170.1

PROJECT: TOWN OF HUNTINGTON INTERIM REMEDIAL PROGRAM HUNTINGTON/EAST NORTHPORT LANDFILL CONTRACT No. ENV 94-01/0-C	DATE: 4-21-95 PAGE 1 of 1 S M T W T (F) S
ENGINEERS: CASHIN ASSOCIATES, P.C. 1200 VETERANS MEMORIAL HIGHWAY HAUPPAUGE, NY 11788 (516) 348-7600	CONTRACTOR: J.D. POSILLICO, INC. 1610 NEW HIGHWAY FARMINGDALE, NY 11735 (516) 249-1872

WEATHER: OVERCAST – RAIN TIME: TEMP: 50's °F WIND: MODERATE

ACTIVITY:

ITEM # 16 – 36" CORRUGATED HDPE PIPE.

(1) PEA GRAVEL WILL NO LONGER BE USED AS BED FOR PIPING. AGREEMENTS HAVE BEEN MADE TO USE CLEAN FILL. CONTRACTOR IS COMPACTING UNDERLYING SOILS PRIOR TO SETTING PIPE. AFTER PIPE IS SET EXCAVATION IS BACKFILLED TO ½ HEIGHT OF PIPE (18") AND COMPACTED. SECOND LAYER OF FILL IS PLACED APPROXIMATELY 6" TO 12" ABOVE PIPE AND COMPACTED AGAIN.

(2) 397' OF PIPE WAS SET TODAY. A MEASUREMENT WAS TAKEN FROM THE INTERIOR WALL OF STORMWATER COLLECTION STRUCTURE # 3 TO CATCH BASIN # 9. A TOTAL OF 628 FEET WAS MEASURED. FINAL MEASUREMENT

(3) 60 FEET OF 36 Ø HDPE PIPE WAS SET AFTER CATCH BASIN # 9. THIS CONCLUDED TODAY'S ACTIVITIES.

(4) HOLDUPS → SEE OTHER SIDE

EQUIPMENT AND MANPOWER: JDP		ITEM	QUANTITY	FINAL/ INTERIM
1 - SUPER	1 - BZ 300 EXCAVATOR	#16	628.0 LF	FINAL
1 - FOREMAN	1 - DAYLOADER	#19	1 EA	FINAL
5 - LABORERS		16A	348. LF	Final
2 - OPERATORS				

SIGNED: [signature] DATE: 4-21-95

DAILY REPORT No. 106

CA No. 4170.1

ADDITIONAL INFORMATION:

(4) HOCSUAS -

WHEN PIPE WAS AT POINT TO CHANGE FROM A 4.3 % SLOPE TO A 0.33 % SLOPE, THE WRONG BEND OF PIPE WAS BEING SET. IT TOOK APPROXIMATELY 20 - 30 MINUTES TO RETRIEVE CORRECT BEND.

ITEM #19 PLACED CATCH BASIN #9.

FHP Item # 16A- HDPE w/ screened gravel deleted

628 - 280 = 348 LF (see sketch below)

FIELD SKETCHES:

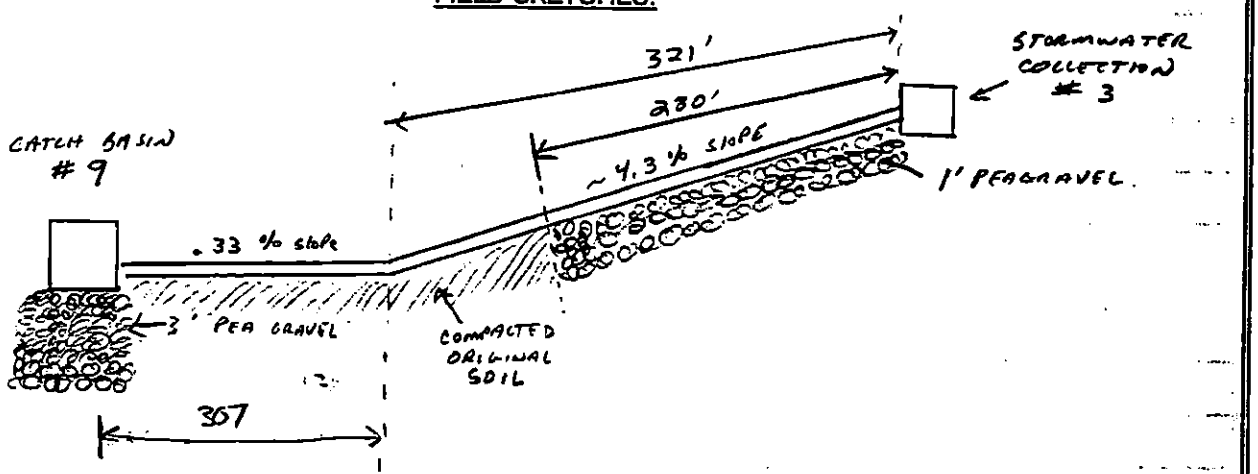

DAILY REPORT No. 107 CA No. 4170.1

PROJECT:	DATE: 4/24/95 PAGE 1 of 1
TOWN OF HUNTINGTON INTERIM REMEDIAL PROGRAM HUNTINGTON/EAST NORTHPORT LANDFILL CONTRACT No. ENV 94-01/0-C	S (M) T W T F S
ENGINEERS: CASHIN ASSOCIATES, P.C. 1200 VETERANS MEMORIAL HIGHWAY HAUPPAUGE, NY 11788 (516) 348-7600	**CONTRACTOR:** J.D. POSILLICO, INC. 1610 NEW HIGHWAY FARMINGDALE, NY 11735 (516) 249-1872

WEATHER: OVERCAST TIME: 8:15 AM TEMP: 48°F WIND: MODERATE

ACTIVITY:

ITEM #3 MISC. EXCAVATION FOR FINAL COVER CONST.

① EXCAVATED AND GRADED EXISTING MSW @ BOTH: (A) THE LOWER, SOUTH LANDFILL SLOPE, AND (B) THE NORTH WEST LANDFILL TOE @ SECTIONS 1A - 6B.

② EXCAVATED MSW WAS TRANSPORTED TO THE TOP OF THE LANDFILL.

③ MSW @ THE TOP OF THE LANDFILL WAS GRADED AND COMPACTED.

ITEM #6 COMMON FILL

① COMPACTED WEST LANDFILL SLOPE BETWEEN SECTIONS 15W AND 20W AND 17 AND 18; LOWER SLOPE; COMMON FILL LAYER.

② FINE GRADED COMMON FILL LAYER ON THE UPPER EAST LANDFILL SLOPE BETWEEN SECTIONS 19A AND 21E. →

EQUIPMENT AND MANPOWER: JDP		ITEM	QUANTITY	FINAL/ INTERIM
2 FOREMEN	1 ROLLER	#3	—	—
9 LABORERS	2 PAYLOADERS	#6	—	—
3 OPERATORS	2 DJBS	#19	1 EACH	FINAL
1 OILER	4 BULLDOZERS			
2 TEAMSTERS				
2 SURVEYORS				
1 EXCAVATOR				

SIGNED: Robert J. Cashin DATE: 4/24/95

DAILY REPORT No. 107

CA No. 4170.1

ADDITIONAL INFORMATION:

ITEM # 19 CATCH BASIN / MANHOLE

① JDP EXCAVATED FOR AND PLACED DRAINAGE MANHOLE #10.

② A 14'x14' STEEL SHEETING BOX AND ③ 1" STEEL PLATES WERE USED TO SHORE THE EXCAVATION.

③ JDP MOVED THE MH # 10 LOCATION 10' TO THE NORTH TO AVOID THE EXISTING, STEEP, SOIL SLOPE ADJACENT TO THE OGDEN MARTIN HAUL ROAD.

④ SCREENED GRAVEL WAS PLACED IN A 12" LAYER BENEATH THE MANHOLE

ITEM # 33 TEST PAD

① JDP REGRADED THE TEST PAD SURFACE, AND RE-EXCAVATED THE DRAINAGE CHANNELS.

FIELD SKETCHES:

DAILY REPORT No. 108 CA No. 4170.1

PROJECT: TOWN OF HUNTINGTON INTERIM REMEDIAL PROGRAM HUNTINGTON/EAST NORTHPORT LANDFILL CONTRACT No. ENV 94-01/0-C	DATE: 4-24-95 PAGE 1 of 1 S (M) T W T F S
ENGINEERS: CASHIN ASSOCIATES, P.C. 1200 VETERANS MEMORIAL HIGHWAY HAUPPAUGE, NY 11788 (516) 348-7600	CONTRACTOR: J.D. POSILLICO, INC. 1610 NEW HIGHWAY FARMINGDALE, NY 11735 (516) 249-1872

WEATHER: AM - OVERCAST → PM: SUNNY TIME: 1:00 PM TEMP: 60 °F WIND: MODERATE

ACTIVITY:

ITEM # 17: 48" CORRUGATED METAL PIPE

① CONTRACTORS ACTIVITIES TODAY WAS INSTALLING 48" Ø PIPE ON THE WEST ROAD LEADING TO RECHARGE BASIN. 13 - 20 FOOT PIPE SECTIONS WERE INSTALLED TO TOTAL A 260 FOOT RUN OF 48" Ø CORRUGATED PIPE TO A 8' Ø MANHOLE # 12.

② PIPE WAS BACKFILLED TO HALF HEIGHT AND COMPACTED. APPROXIMATELY 1/3 OF PIPE WAS BACKFILLED TO TOP. BACKFILLING OPERATIONS FOR 48" Ø PIPE WILL PROBABLY CONTINUE TOMORROW 4-25-95.

③ MANHOLE # 12 WAS PRECO PATCHED AROUND PIPE AND 1ST SEAM. SECOND AND THIRD SEAM NEEDS TO BE PATCHED.

④ MEASUREMENT OF PIPE WILL BE COMPLETED AT LATER DATE. LENGTH OF PIPE (48" Ø) WILL BE REDUCED UPON LENGTH OF HEADWALL.

EQUIPMENT AND MANPOWER:	ITEM	QUANTITY	FINAL/ INTERIM
1 - SUPER	# 17	—	—
1 - FOREMAN			
5 - LABORERS			
1 - OPERATOR BZ-300 EXCAVATOR			
1 - SURVEYOR			
2 - PRECO PATCH WORKERS.			
-			

SIGNED: Michael Alpert DATE: 4-24-95

DAILY REPORT No. 107 CA No. 4170.1

ADDITIONAL INFORMATION:

(5) CONTRACTOR BEGAN SECOND BACKFILLING BY UTILIZING D5 DOZER TO PUSH FILL 4' OVER PIPE. CASHIN INSPECTOR STOPPED THIS BACKFILLING AND DIRECTED FOREMAN TO BACKFILL AND COMPACT PROPERLY TO TOP OF PIPE.

FIELD SKETCHES:

DAILY REPORT No. 109 CA No. 4170.1

PROJECT:	DATE: 4/25/95 PAGE 1 of 1
TOWN OF HUNTINGTON INTERIM REMEDIAL PROGRAM HUNTINGTON/EAST NORTHPORT LANDFILL CONTRACT No. ENV 94-01/0-C	S M (T) W T F S
ENGINEERS: CASHIN ASSOCIATES, P.C. 1200 VETERANS MEMORIAL HIGHWAY HAUPPAUGE, NY 11788 (516) 348-7600	**CONTRACTOR:** J.D. POSILLICO, INC. 1610 NEW HIGHWAY FARMINGDALE, NY 11735 (516) 249-1872

WEATHER: MOSTLY SUNNY TIME: TEMP: °F WIND: LIGHT

ACTIVITY:

ITEM #3 MISC. EXCAVATION FOR FINAL COVER CONST.

(1) EXCAVATED AND GRADED EXISTING MSW AT THE LOWER NORTH SLOPE AND TOE BETWEEN SECTIONS 1 AND 3A.

(2) EXCAVATED MSW WAS LANDFILLED @ THE TOP OF THE LANDFILL.

ITEM #6 COMMON FILL

(1) JDP USED (2) TYPES OF ROLLERS TO COMPACT THE COMMON FILL LAYER AT VARIOUS LOCATIONS ALONG THE WEST LANDFILL SLOPE.
GEOSYNTEC PERFORMED DENSITY TESTS AND DEPTH CHECKS.

(2) FINE GRADED THE COMMON FILL LAYER ON THE UPPER EAST LANDFILL SLOPES BETWEEN SECTIONS 19A TO 22A. →

EQUIPMENT AND MANPOWER: JDP		ITEM	QUANTITY	FINAL/ INTERIM
2 FOREMEN	5 BULLDOZERS	#3	—	—
10 LABORERS	1 ROLLER	#6	—	—
9 OPERATORS	1 TAG-ALONG ROLLER	#33	—	—
1 OILER	2 PAYLOADERS	#2	—	—
2 SURVEYORS	1 EXCAVATOR			
4 TEAMSTERS	GUNDLE			
4 DJB'S	1 FORMAN 5 LABORERS 5 TECHS			

SIGNED: Robert J. Dutton DATE: 4/25/95

DAILY REPORT No. 109 CA No. 4170.1

ADDITIONAL INFORMATION:

ITEM #33 TEST PAD

1. COMPACTED DRAINAGE CHANNEL BASE.
2. COMPLETED DEPLOYMENT OF LOWER LAYER OF GEONET COMPOSITE.
3. PLACE A 'RUB SHEET' TO AID IN DEPLOYMENT OF TEXTURED LINER.
4. GEOSYNTEC MONITORED ALL OPERATIONS.

ITEM #2 FENCELINE REMEDIATION

1. JDP EXCAVATED AND REMOVED EXISTING MSW FROM BEHIND THE MAINTENANCE GARAGE.

FIELD SKETCHES:

DAILY REPORT No. 110 CA No. 4170.1

PROJECT: TOWN OF HUNTINGTON INTERIM REMEDIAL PROGRAM HUNTINGTON/EAST NORTHPORT LANDFILL CONTRACT No. ENV 94-01/0-C	DATE: 4-25-95 PAGE 1 of 1 S M (T) W T F S
ENGINEERS: CASHIN ASSOCIATES, P.C. 1200 VETERANS MEMORIAL HIGHWAY HAUPPAUGE, NY 11788 (516) 348-7600	CONTRACTOR: J.D. POSILLICO, INC. 1610 NEW HIGHWAY FARMINGDALE, NY 11735 (516) 249-1872

WEATHER: SUNNY TIME: 2:00 PM TEMP: 60 °F WIND: MODERATE

ACTIVITY: ITEM #16 - 36" Ø CORRUGATED HDPE PIPE

(1) CONTRACTOR INSTALLED 36"Ø PIPE FROM CB # 9 TO MANHOLE # 11. 60 FEET OF 36" Ø PIPE WAS ALREADY INSTALLED FROM CB # 9 TO MH # 11 ON 4-21-95. CONTRACTOR COMPLETED PIPE TO MH # 11. A MEASUREMENT FROM CB # 9 TO MH # 11 CAME TO 169.2' FROM INSIDE MH # 11 TO CB # 9. 109.2' WAS INSTALLED TODAY

(2) CONTRACTOR CONNECTED 36"Ø PIPE FROM MH # 11 TO STORMWATER COLLECTION STRUCTURE # 1. 20' WAS MEASURED FROM INSIDE WALLS OF MH # 11 TO SCS # 1.

ITEM # 17. 48" Ø CORRUGATED METAL PIPE

(1) A MEASUREMENT OF PIPE WAS TAKEN AT EXACTLY 260' FROM MANHOLE # 12 TO PROPOSED HEADWALL WHICH LEADS TO SUMP.

ITEM # 16 R2Q (2) 72' OF PIPE WAS INSTALLED FROM MANHOLE # 12 SOUTH TO FLARED END SECTION. (ON CHANNEL H).

Item 16A - 36" w/o Jointed Gravel (1 HB)

72 + 169.2 + 20 = 261.2'

EQUIPMENT AND MANPOWER:	ITEM	QUANTITY	FINAL/ INTERIM
1 - SUPER 1 - BZ300 EXCAVATOR			
1 - FOREMAN 1 - D5 LGP DOZER	16	169.2'	FINAL
5 - LABORERS + 2 PREG LABORERS + 1 → MARTY FOR BACKFILL 48" Ø PIPE	16	20.0'	FINAL
2 - OPERATORS	17	260.0	FINAL
	17 R2Q 16	72'	INTERIM
	16A	261.2'	Final

SIGNED: Michael Alpert DATE: 4-25-95

DAILY REPORT No. 110

CA No. 4170.1

ADDITIONAL INFORMATION:

FIELD SKETCHES:

DAILY REPORT No. 111 CA No. 4170.1

PROJECT:	DATE: 4/26/95 PAGE 1 of 1
TOWN OF HUNTINGTON INTERIM REMEDIAL PROGRAM HUNTINGTON/EAST NORTHPORT LANDFILL CONTRACT No. ENV 94-01/0-C	S M T (W) T F S
ENGINEERS: CASHIN ASSOCIATES, P.C. 1200 VETERANS MEMORIAL HIGHWAY HAUPPAUGE, NY 11788 (516) 348-7600	**CONTRACTOR:** J.D. POSILLICO, INC. 1610 NEW HIGHWAY FARMINGDALE, NY 11735 (516) 249-1872

WEATHER: MOSTLY SUNNY TIME: 4:00 PM TEMP: 75°F WIND: MODERATE

ACTIVITY:

ITEM #3 MISC. EXCAVATION FOR FINAL COVER CONSTRUCTION

① EXCAVATED AND GRADED EXISTING MSW ON THE LOWER NORTH LANDFILL SLOPE BETWEEN SECTIONS 3 AND 8.

② GRADED LANDFILLED MSW @ THE TOP OF THE LANDFILL.

ITEM #6 COMMON FILL

① JDP FINE GRADED AND CHECKED THE DEPTH OF THE COMMON FILL ON THE MIDDLE EAST LANDFILL SLOPES BETWEEN SECTIONS 14E AND 19E. EXCESS FILL WAS STOCKPILED @ THE TOP OF THE LOWER SLOPE.

② PLACED, GRADED, AND COMPACTED SCHNEIDER' COMMON FILL IN THE

EQUIPMENT AND MANPOWER: JDP	GUNDLE	ITEM	QUANTITY	FINAL/ INTERIM
1 FOREMEN	1 FOREMAN	#3	—	—
8 LABORERS	5 LABORERS	#6	—	—
3 TEAMSTERS	5 TECHS	#33	—	—
5 OPERATORS	2 OPERATORS			
4 BULLDOZERS (3D5, D7)	1 GENERATOR			
1 PAYLOADER	1 PAYLOADER.			
3 10 WHL DUMPS				

SIGNED: [signature] DATE: 4/26/95

DAILY REPORT No. 111 CA No. 4170.1

ADDITIONAL INFORMATION:

WEST FENCELINE REMEDIATION BETWEEN CATCH BASIN'S #8 AND #5. FILL WAS PLACED TO SPRING LINE OF DRAINAGE PIPE.

ITEM #33 TEST PAD

① GUNDLE DEPLOYED AND WELDED VLDPE GEOMEMBRANE ON THE TEST PAD. GEOSYNTEC MONITORED ALL GUNDLE OPERATIONS.

MISC: ① A MEETING WAS HELD @ THE JOB SITE TO DISCUSS VARIOUS MEASUREMENT PAYMENT, AND SURVEY ITEMS.

② R. ZELTMAN, OF THE NYSDEC, WAS ON-SITE TODAY TO OBSERVE THE CONSTRUCTION OF THE TEST PAD.

FIELD SKETCHES:

DAILY REPORT No. 12 CA No. 4170.1

PROJECT:	DATE: 4-26-95 PAGE 1 of 1
TOWN OF HUNTINGTON INTERIM REMEDIAL PROGRAM HUNTINGTON/EAST NORTHPORT LANDFILL CONTRACT No. ENV 94-01/0-C	S M T (W) T F S
ENGINEERS: CASHIN ASSOCIATES, P.C. 1200 VETERANS MEMORIAL HIGHWAY HAUPPAUGE, NY 11788 (516) 348-7600	**CONTRACTOR:** J.D. POSILLICO, INC. 1610 NEW HIGHWAY FARMINGDALE, NY 11735 (516) 249-1872

WEATHER: Sunny TIME: 2:00 TEMP: 65°F WIND: Light

ACTIVITY:

ITEM # 16 - 36" CORRUGATED HDPE PIPE

FINAL (1) CONTRACTOR INSTALLED 36" HDPE PIPE BETWEEN MANHOLE #12 AND STORMWATER COLLECTION STRUCTURE #2. A TOTAL OF 44.2' WAS MEASURED. A 2-MAN CREW FROM PRECO PATCHED MANHOLE #11, MANHOLE #13.

INTERIM (2) 36" HDPE PIPE INSTALLED FROM MANHOLE #13 TO THE 12" GABION ENERGY DISSAPATOR. A MEASUREMENT OF 55.3' FEET WAS MEASURED.

FINAL (3) 36" HDPE PIPE INSTALLED FROM MANHOLE # 9 TO MANHOLE # 10. CA INSPECTORS MENTIONED THAT 48" METAL PIPE WAS TO BE INSTALLED INSTEAD OF 36" PIPE. CA MENTIONED TO SDP NOT TO BACKFILL UNTIL DECISION WAS MADE TO CHANGE PIPE TO 48" METAL PIPE. SDP BACKFILLED WITHOUT NOTICE. A TOTAL OF 37 FEET BETWEEN MH 9 & MH 10 WAS MEASURED.

OVER →

EQUIPMENT AND MANPOWER:		ITEM	QUANTITY	FINAL/ INTERIM
8 - LABORERS	2 - EXCAVATORS	16	209.5'	FINAL
2 - FOREMAN	1 - PAYLOADER	16	55.3'	INTERIM
1 - OILER	1 - D4 DOZER (ITEM 6)	17	35.0'	INTERIM
1 - SUPER		16A	264.8'	Final
2 - SURVEYORS				

SIGNED: Michael Alpert DATE: 4-26-95

DAILY REPORT No. 112

CA No. 4170.1

ADDITIONAL INFORMATION:

ITEM #17 R&C (4) 35' FEET OF 48" METAL PIPE WAS INSTALLED FROM MANHOLE # 10 TO 8" THICK GABION ENERGY DISSIPATOR (HEADWALL)

(5) 128.3' FEET OF 36" HDPE PIPE WAS INSTALLED BETWEEN CATCH BASIN (CB) # D TO CB # 7. OPERATIONS ON THE EAST SIDE SHOULD CONTINUE ON 4/27/95.

Item 16A : (1) 36"ϕ w/o Screened Gravel
LHB 209.5+55.3 = 264.8 LF

FIELD SKETCHES:

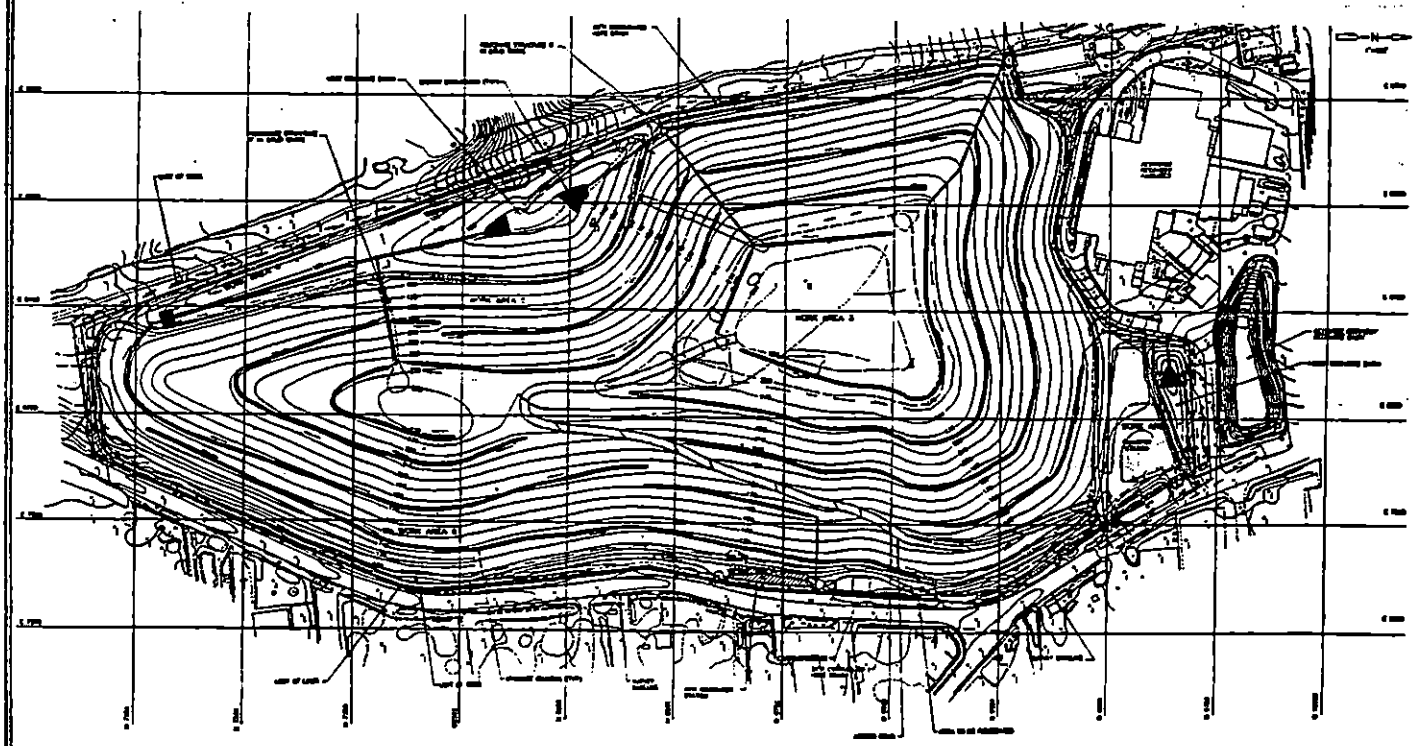

DAILY REPORT No. 113 CA No. 4170.1

PROJECT: TOWN OF HUNTINGTON INTERIM REMEDIAL PROGRAM HUNTINGTON/EAST NORTHPORT LANDFILL CONTRACT No. ENV 94-01/0-C	DATE: 4-27-95 PAGE 1 of 1 S M T W (T) F S
ENGINEERS: CASHIN ASSOCIATES, P.C. 1200 VETERANS MEMORIAL HIGHWAY HAUPPAUGE, NY 11788 (516) 348-7600	CONTRACTOR: J.D. POSILLICO, INC. 1610 NEW HIGHWAY FARMINGDALE, NY 11735 (516) 249-1872

WEATHER: Sunny TIME: 2:30 P.M. TEMP: 65 °F WIND: LIGHT

ACTIVITY:

ITEM # 3 - MISC. CUT FOR FINAL COVER CONSTRUCTION.

(1) GRADED MSW ON TOP OF LANDFILL AND WEST CREST BETWEEN SECTIONS 14W AND 17A.

ITEM # 6 - COMMON FILL.

(1) HAMM ROLLER COMPACTED WEST UPPER SLOPE AT SECTIONS 19W TO 14W.

(2) HAMM ROLLER COMPACTED SMALL SECTION UNDER TEST PAD. COMPACTION WILL CONTINUE ON 4-28-95.

(3) AREA WAS GRADED AT MID-SLOPE - SECTIONS 14E - 20E.

(4) COMMON FILL WAS SPREAD BETWEEN SECTIONS 13A - 13E ON LOWER EAST SLOPE. LABORER WAS ~~SPECTRONIC~~ DIGGING TEST HOLES TO CONFIRM PROPER FILL DEPTHS.

ITEM 16 - 36" CORRUGATED HDPE PIPE.

INTERIM (1) ~~20.0 FEET OF HDPE WAS REMOVED FROM MH # 8 TOWARDS STREET.~~ REMOVED. R2D

EQUIPMENT AND MANPOWER:		ITEM	QUANTITY (FEET)	FINAL/ INTERIM
3 - FOREMAN	1 - D7	15	108.4	FINAL
17 - LABORERS	2 - D5	16	336.1	FINAL
1 - SUPER	1 - D4	~~16~~	~~60.0~~	~~INTERIM~~
1 - ASSIST. SUPER	2 - BH - EXCAVATOR	17	20.0	INTERIM
1 - OILER	2 - PL	16A	336.1	Final

SIGNED: Michael Alpert DATE: 4-27-95

DAILY REPORT No. 113 CA No. 4170.1

ADDITIONAL INFORMATION:

ITEM 16 Cont.

FINAL ② 88.9 FEET MEASURED BETWEEN MH # 9 TO MH #8.

~~③ 108.4 FEET MEASURED BETWEEN MH # 9 TO SW #4.~~

④ ON EAST RUN:

FINAL - 125.7 FEET FROM CB 7 TO CB 6

FINAL - 121.5 FEET FROM CB 6 TO CB 5.

~~INTERIM - TWO - 20 FOOT SECTIONS BETWEEN CB 5 - CB 4.~~ PAID ON DR # 114 R&D

INTERIM ITEM 17 - 48" METAL CORRUGATED PIPE.

① 20 FEET OF PIPE (1 PIPE SECTION) FROM MANHOLE 10 TO SUMP/GABION ENERGY DISSIPATOR.

FINAL ITEM 15 - 24" HDPE CORRUGATED PIPE.

① 108.4 FEET OF 24" PIPE BETWEEN MH # 9 TO SW # 4

~~Item #16A~~ 19B : 336.1 LF 36"ϕ w/o Screened Gravel

FIELD SKETCHES:

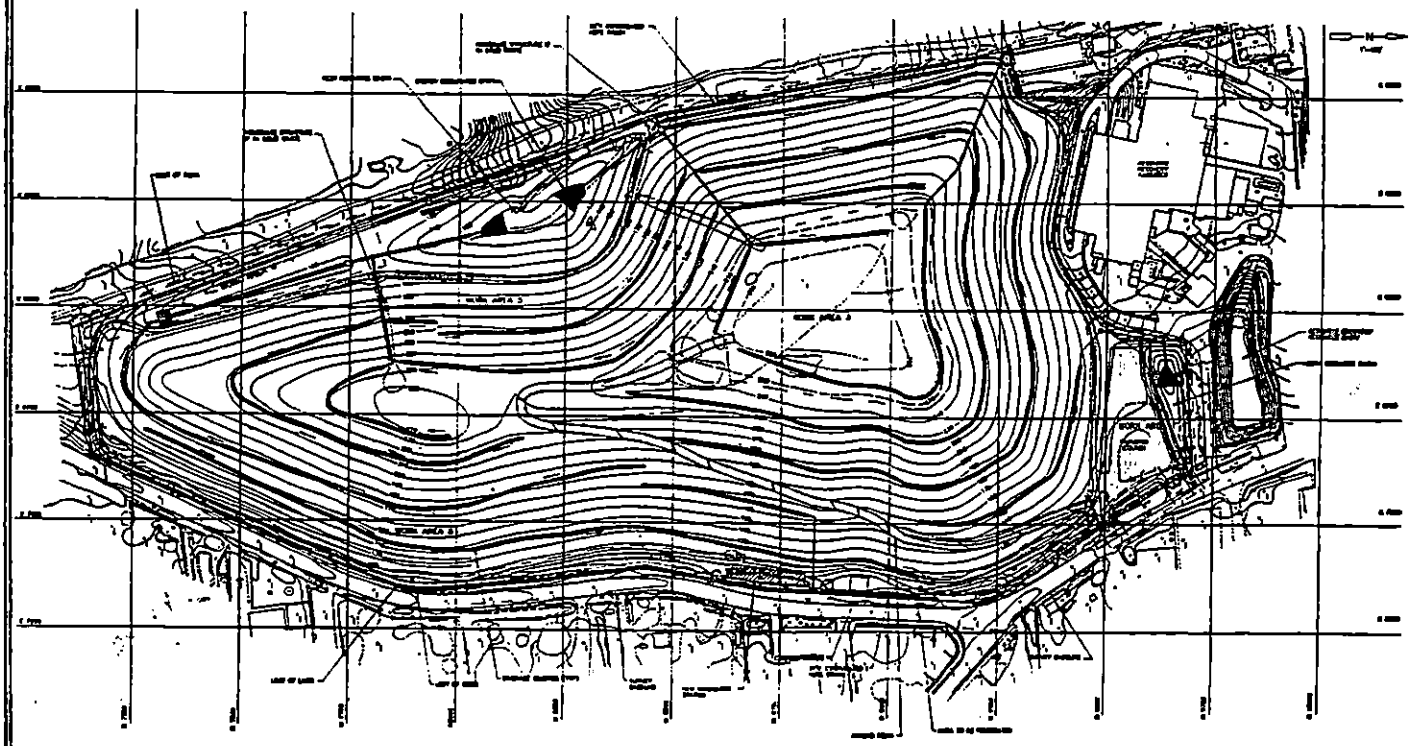

DAILY REPORT No. 114 CA No. 4170.1

PROJECT:	DATE: 4/28/95 PAGE 1 of 1
TOWN OF HUNTINGTON INTERIM REMEDIAL PROGRAM HUNTINGTON/EAST NORTHPORT LANDFILL CONTRACT No. ENV 94-01/0-C	S M T W T (F) S
ENGINEERS: CASHIN ASSOCIATES, P.C. 1200 VETERANS MEMORIAL HIGHWAY HAUPPAUGE, NY 11788 (516) 348-7600	**CONTRACTOR:** J.D. POSILLICO, INC. 1610 NEW HIGHWAY FARMINGDALE, NY 11735 (516) 249-1872

WEATHER: RAIN IN AM SUNNY IN PM TIME: 2:00 TEMP: 65 °F WIND: LIGHT

ACTIVITY:

ITEM NO. 3 - MISC. CUT FOR FINAL COVER CONST.

(1) GRADED MSW AT TOP OF LANDFILL.

ITEM NO. 6 - COMMON FILL.

(1) SCHLEIDER COMMON FILL DELIVERED TO SOUTHEAST CORNER BETWEEN SECTIONS 21E TO 22B. GRADING PROGRESSED ON EAST SLOPE AT SECTION 21E THROUGHOUT DAY.

(2) HAMM ROLLER COMPLETED COMPACTION BELOW TEST PAD. HAMM ROLLER ALSO COMPACTED BETWEEN 17-15W AT UPPER SLOPE. TAG-A-LONG ROLLER COMPACTED BETWEEN SECTIONS 4-17A ON WEST SIDE LOWER SLOPE.

(3) COMMON FILL WAS DELIVERED AND GRADED AT SOUTH LOWER SLOPES BETWEEN SECTIONS 23 TO 22W

(4) COMMON FILL GRADED AT LOWER EAST SLOPE BETWEEN SECTIONS 13A - 22E.

EQUIPMENT AND MANPOWER:	ITEM	QUANTITY	FINAL/ INTERIM
1-D7 3 - FOREMAN			
3-D5 18 - LABORERS	16	262.5	FINAL
1-D4 7 - OPERATOR ENGINEERS.	19	1 EA.	FINAL
1-BH	16A	262.5	Final
1-PL.			

SIGNED: [signature] DATE: 4-28-95

DAILY REPORT No. 114

CA No. 4170.1

ADDITIONAL INFORMATION:

ITEM 16 - 36" CORRUGATED HDPE PIPE.

① EAST RUN.

- 145' OF HDPE PIPE INSTALLED BETWEEN CB 5 AND CB 4. 40 FEET WAS INSTALLED ON 4/27/95 AND THE REMAINING 105' WAS INITALLED TODAY (4/28/95).
- 109' OF HDPE PIPE INSTALLED BETWEEN CB 4 TO CB 3.
- 8.5' OF PIPE INSTALLED BETWEEN CB 3 TO MH 5.

AREAS WERE BACKFILLED TO SPRING LINE OF PIPE AND COMPACTED.

ITEM 19 - CATCH BASIN / MANHOLE.

① INSTALLED CATCHBASIN # 3.

MISC - MET WITH CARY OF MORE TRENCH TO DISCUSS GAS WELL INSTALLATIONS. INSTALLATION WILL BEGIN MONDAY APRIL 1, 1995.

Item 16A ! 36"ϕ w/o Screened Gravel
#B 262.5 LF

FIELD SKETCHES:

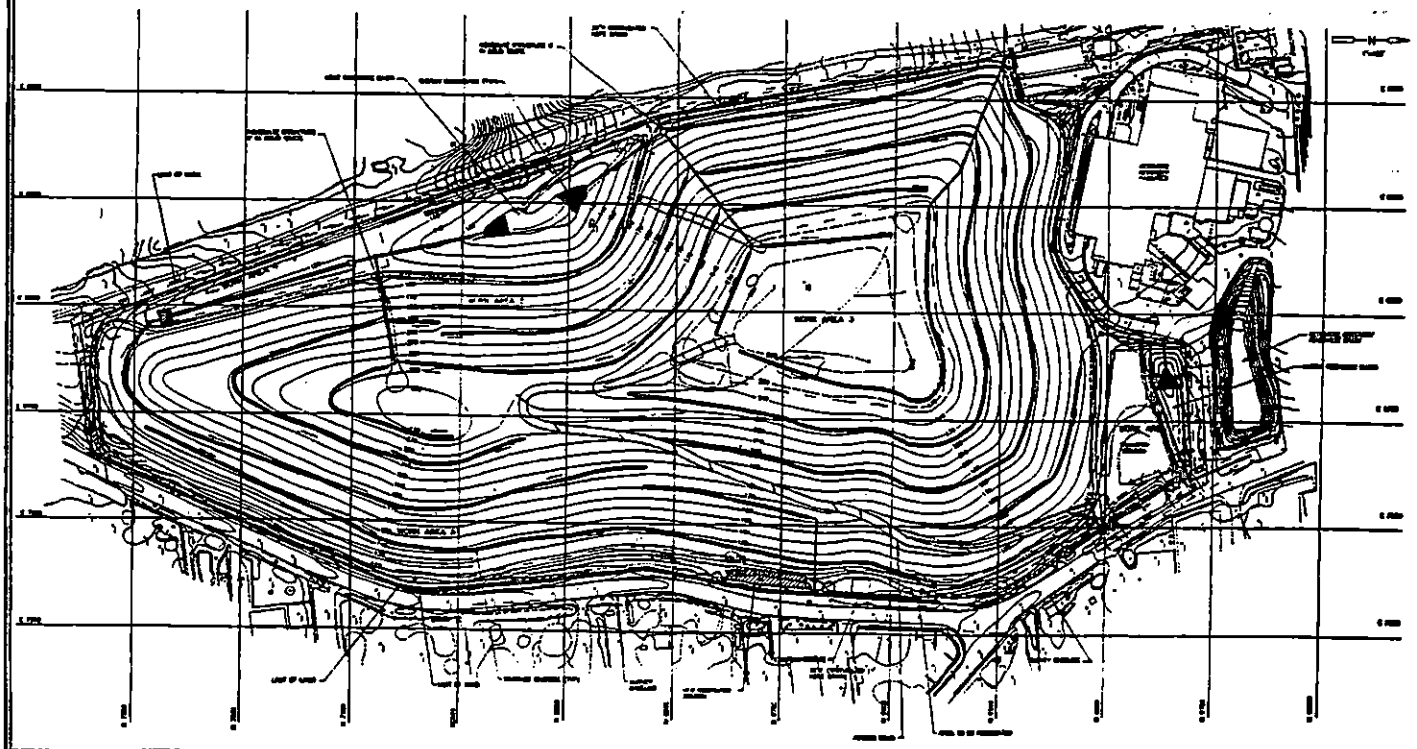

DAILY REPORT No. 115

CA No. 4170.1

PROJECT:	DATE: 5/1/95 PAGE 1 of 1
TOWN OF HUNTINGTON INTERIM REMEDIAL PROGRAM HUNTINGTON/EAST NORTHPORT LANDFILL CONTRACT No. ENV 94-01/0-C	S (M) T W T F S
ENGINEERS: CASHIN ASSOCIATES, P.C. 1200 VETERANS MEMORIAL HIGHWAY HAUPPAUGE, NY 11788 (516) 348-7600	**CONTRACTOR:** J.D. POSILLICO, INC. 1610 NEW HIGHWAY FARMINGDALE, NY 11735 (516) 249-1872

WEATHER: RAIN IN AM./SUNNY@P.M. TIME: 4:00 PM TEMP: 60 °F WIND: MODERATE

ACTIVITY:

ITEM # 3 MISC. EXCAVATION FOR FINAL COVER CONST.

① GRADED BOTH THE NORTH AND WEST RECHARGE BASINS.

② BACKFILLED AND COMPACTED THE DRAINGE PIPE AND STRUCTURES AT THE WEST RECHARGE BASIN.

③ GRADED THE MSW @ THE TOP OF THE LANDFILL.

ITEM # 16 36" CORRUGATED HDPE PIPE

① DURING LAST NIGHTS HEAVY RAIN THE DRAINAGE PIPE TRENCH BETWEEN CB # 3 AND CB # 4 BECAME FLOODED AND THE INSTALLED 36" HDPE PIPE BEGAN TO FLOAT.

TODAY, JDP DRAINED THE TRENCH,

EQUIPMENT AND MANPOWER: JDP	ITEM	QUANTITY	FINAL/ INTERIM
2 FOREMEN	#3	—	—
8 LABORERS	#16	—	—
6 OPERATORS			
5 BULLDOZERS			
1 PAYLOADER			
1 EXCAVATOR (½ DAY)			

SIGNED: Robert J. Quinty DATE: 5/1/95

DAILY REPORT No. 115

CA No. 4170.1

ADDITIONAL INFORMATION:

REMOVED THE EXISTING PIPE AND UNDERLYING SILT, AND REINSTALLED THE 36" HDPE PIPE COMPLETE WITH NEW BRICK AND PRECO AT CB # 4

JDP MADE SEVERAL REPAIRS TO AN EXISTING 18" HDPE CORRUGATED DRAINAGE THAT IS USED FOR TOWN LINE ROAD DRAINAGE. REPAIRS WERE MADE IN THE SAME AREA AS STATED ABOVE.

FIELD SKETCHES:

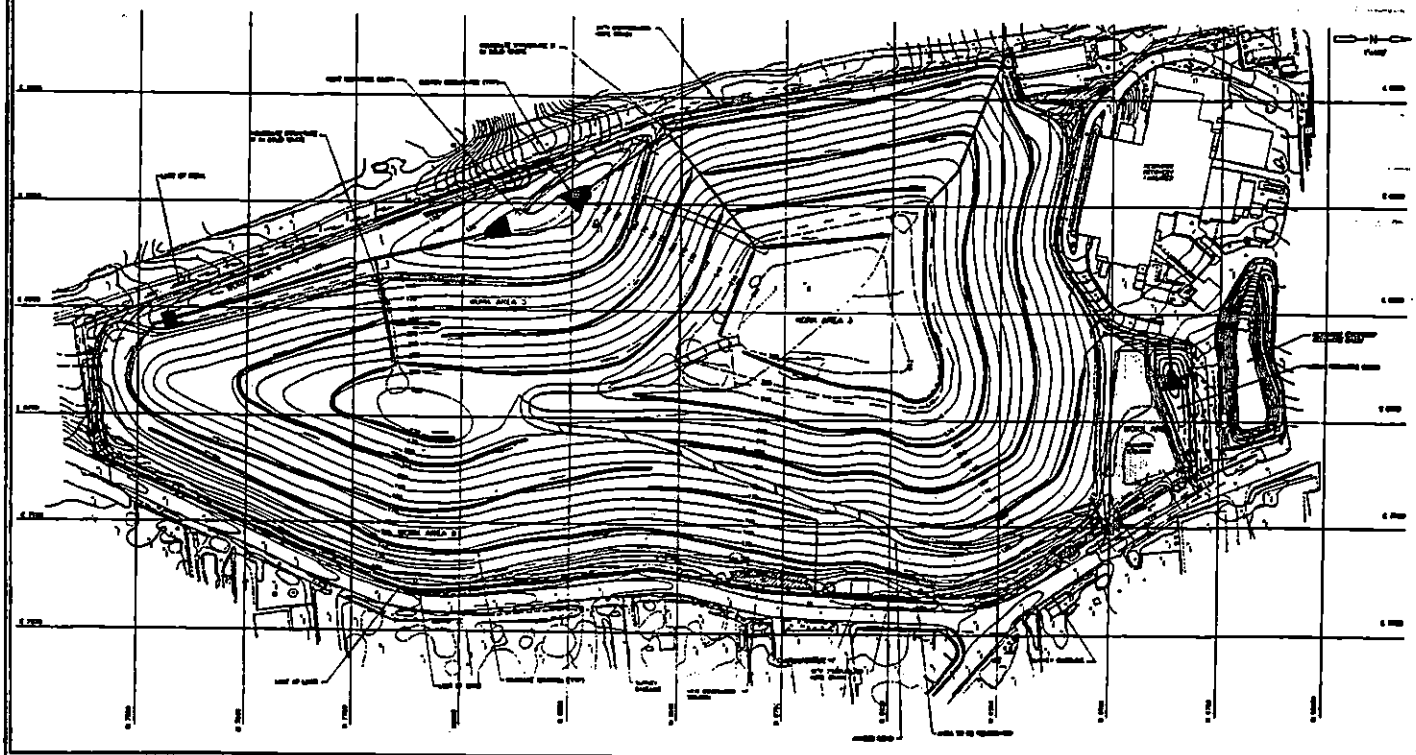

DAILY REPORT No. 116 CA No. 4170.1

PROJECT: TOWN OF HUNTINGTON INTERIM REMEDIAL PROGRAM HUNTINGTON/EAST NORTHPORT LANDFILL CONTRACT No. ENV 94-01/0-C	DATE: 5-2-95 PAGE 1 of 1 S M (T) W T F S
ENGINEERS: CASHIN ASSOCIATES, P.C. 1200 VETERANS MEMORIAL HIGHWAY HAUPPAUGE, NY 11788 (516) 348-7600	CONTRACTOR: J.D. POSILLICO, INC. 1610 NEW HIGHWAY FARMINGDALE, NY 11735 (516) 249-1872

WEATHER: RAIN IN AM SUN IN PM TIME: 2:00 PM TEMP: 55 °F WIND:

ACTIVITY:

MORETRENCH WAS TO BEGIN ACTIVITIES ON INSTALLING COLLECTION WELLS ON WEST ROAD ON LANDFILL. MORETRENCH COULD NOT DO ANY WORK DUE TO THE LACK OF WATER USED FOR DRILLING.

JDP WAS DELIVERING WATER TO HOLDING TANK LOCATED NEXT TO DRILLING AREA. FOREMAN FROM MORETRENCH STATED THAT DRILLING WILL BEGIN ON TUESDAY, MAY 2, 1995.

JDP HAD ONE DOZER FOR A SHORT TIME BUILDING A RAMP FOR WATER TRUCK TO FILL HOLDING TANK.

EQUIPMENT AND MANPOWER:	ITEM	QUANTITY	FINAL/ INTERIM
MORETRENCH			
2 - WORKERS			
JDP.			
1 - DOZER			
1 - DRIVER TO DELIVER WATER.			

SIGNED: [signature] DATE: 5-2-95

DAILY REPORT No. 16

CA No. 4170.1

ADDITIONAL INFORMATION:

FIELD SKETCHES:

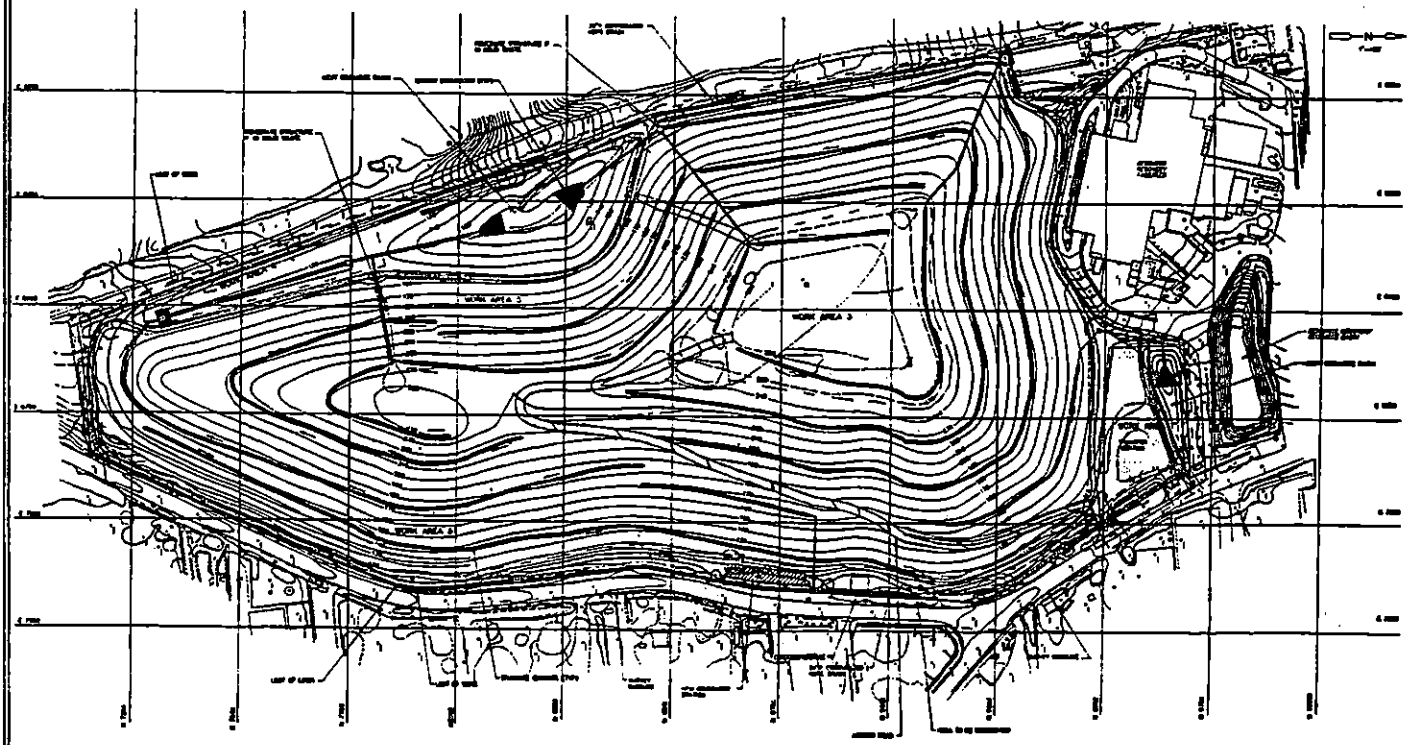

DAILY REPORT No. 117 CA No. 4170.1

PROJECT:	DATE: 5/2/95 PAGE 1 of 1
TOWN OF HUNTINGTON INTERIM REMEDIAL PROGRAM HUNTINGTON/EAST NORTHPORT LANDFILL CONTRACT No. ENV 94-01/0-C	S M (T) W T F S
ENGINEERS: CASHIN ASSOCIATES, P.C. 1200 VETERANS MEMORIAL HIGHWAY HAUPPAUGE, NY 11788 (516) 348-7600	**CONTRACTOR:** J.D. POSILLICO, INC. 1610 NEW HIGHWAY FARMINGDALE, NY 11735 (516) 249-1872

WEATHER: OVERCAST / RAIN @ PM TIME: 4:00 PM TEMP: 45°F WIND: LIGHT

ACTIVITY:

ITEM #3 MISC. EXCAVATION FOR FINAL COVER CONST.

① FINE GRADED EXISTING MSW @ THE TOP OF THE LANDFILL.

ITEM #6 COMMON FILL

① RECEIVED, PLACED, AND COMPACTED 'SCHNEIDER' COMMON FILL AS BACK FILL AROUND AND UP TO 1' ABOVE THE 36" DRAINAGE PIPE BETWEEN CATCH BASINS #4 – #8.

② COMPACTED THE COMMON FILL LAYER ON THE SOUTHWEST LANDFILL SLOPES BETWEEN SECTIONS 22B AND 22W. GEOSYNTEC PERFORMED DENSITY TESTS AND DEPTH CHECKS IN THIS AREA.

EQUIPMENT AND MANPOWER: JDP		ITEM	QUANTITY	FINAL/ INTERIM
2 FOREMEN	2 10 WHL DUMPS	#3	—	—
10 LABORERS	1 ROLLER			
8 OPERATORS				
2 TEAMSTERS				
2 SURVEYORS				
2 PAYLOADERS				
5 BULLDOZERS				

SIGNED: [signature] DATE: 5/2/95

DAILY REPORT No. 117

CA No. 4170.1

ADDITIONAL INFORMATION:

FIELD SKETCHES:

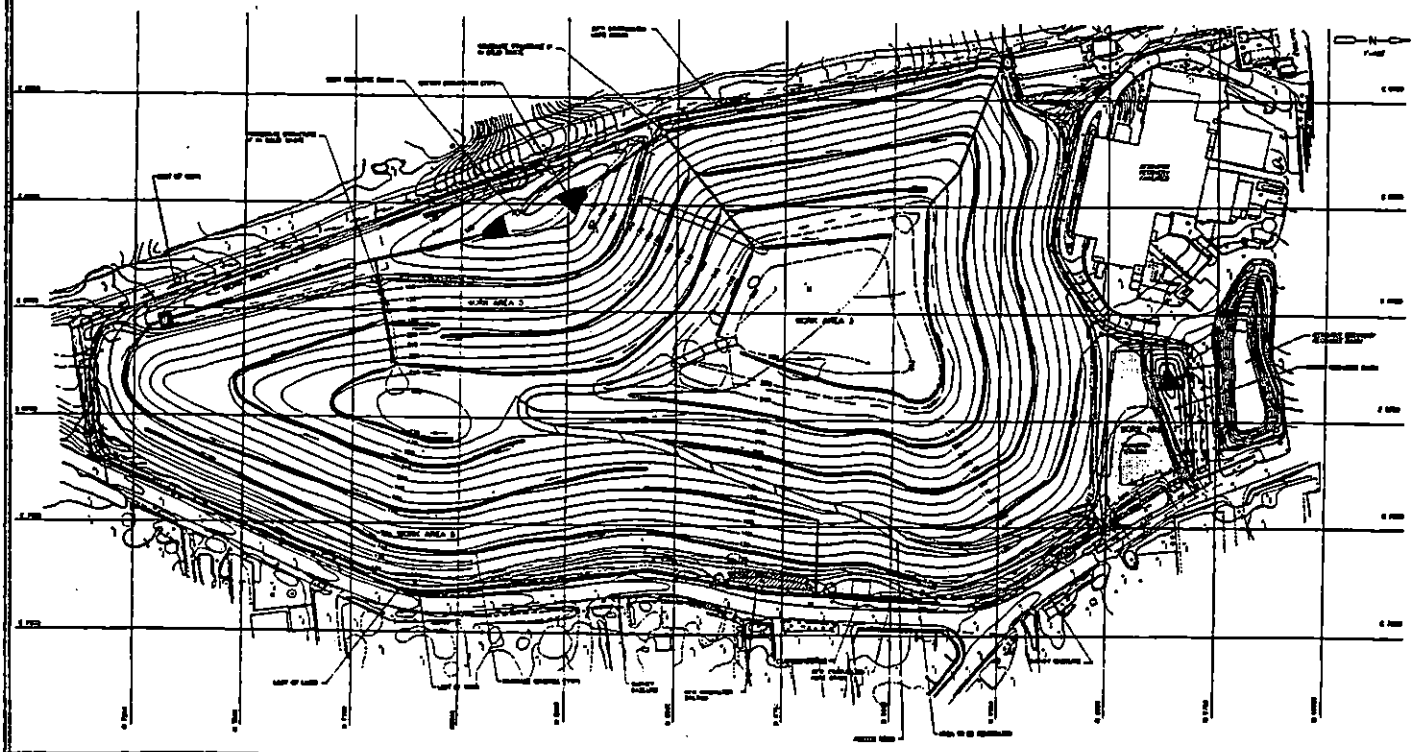

DAILY REPORT No. 118 CA No. 4170.1

PROJECT: TOWN OF HUNTINGTON INTERIM REMEDIAL PROGRAM HUNTINGTON/EAST NORTHPORT LANDFILL CONTRACT No. ENV 94-01/0-C	DATE: 5-2-95 PAGE 1 of 1 S M (T) W T F S
ENGINEERS: CASHIN ASSOCIATES, P.C. 1200 VETERANS MEMORIAL HIGHWAY HAUPPAUGE, NY 11788 (516) 348-7600	CONTRACTOR: J.D. POSILLICO, INC. 1610 NEW HIGHWAY FARMINGDALE, NY 11735 (516) 249-1872

WEATHER: OVERCAST - AM RAW PM TIME: 40-45 TEMP: 100 °F WIND:

ACTIVITY:

ITEM # 28 - GAS VENT - TYPE 1

① CONTRACTOR INSTALLED 8 - ITYPE 1 GAS VENTS THROUGHOUT LANDFILL. THE WELLS INSTALLED INCLUDED # 24, # 29, # 20, # 28, # 35, # 38, # 47, AND # 45. PIPES ARE 6" DIAMETER SCH. 80 PVC PIPE WITH PVC GOOSENECK. PIPING WAS INSTALLED BY SETTING IN A 5' DEEP - 18" DIAMETER AUGER HOLE AND BACKFILLED WITH 1" BLUESTONE. CA INSPECTORS BELIEVE THAT FLANGED END W/ BLIND FLANGE WILL BE INSTALLED AT LATER TIME. THE 5' OF PIPE INSTALLED UNDERGROUND AND BACKFILLED W/ GRAVEL IS A SLOTTED PIPE FOR GAS INTRUSION.

MORETRENCH.

① MORETRENCH BEGAN DRILLING 24" DIAMETER HOLE AT NW # 6. AFTER APPROXIMATELY 10 FEET OF DEPTH, THE IDLER BARRING ON RIG BROKE DOWN. →

EQUIPMENT AND MANPOWER: SDP	ITEM	QUANTITY	FINAL/ INTERIM
1 - FOREMAN 1 BACKHOE W/AUGER	28	8 - WELLS	FINAL
1 - TEAMSTER - MORETRENCH			
3 - LABORERS - 1 FOR MORETRENCH			
2 - OPERATOR/ENG. 1 FOR WATER TRUCK			
MORETRENCH			
2 - OPERATOR/ENGINEERS.			

SIGNED: [signature] DATE: 5-2-95

DAILY REPORT No. 113

CA No. 4170.1

ADDITIONAL INFORMATION:

MONTAGNA WORKERS LEFT JOB TO RETRIEVE BROKEN PART. WORK WILL RESUME ON 5-3-95.

FIELD SKETCHES:

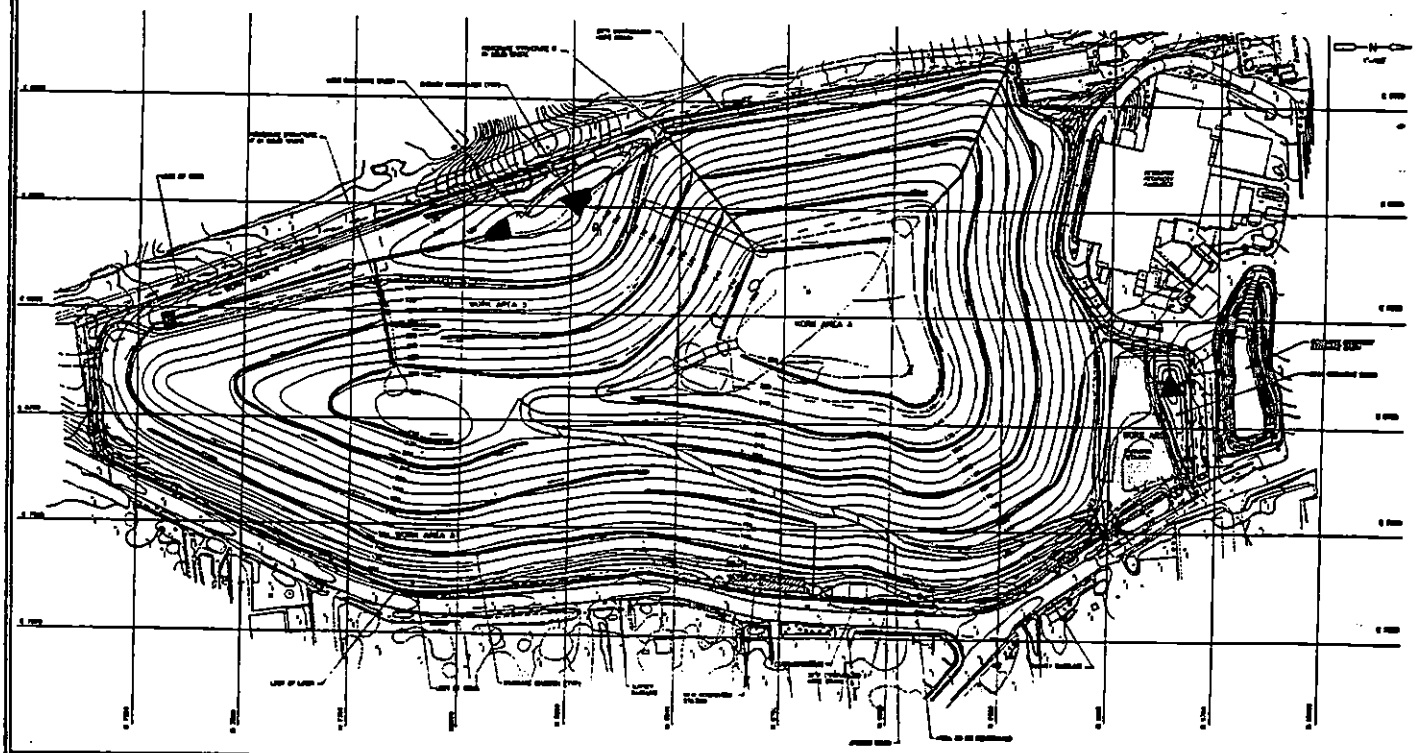

DAILY REPORT No. 19 CA No. 4170.1

PROJECT:	DATE: 5/3/95 PAGE 1 of 1
TOWN OF HUNTINGTON INTERIM REMEDIAL PROGRAM HUNTINGTON/EAST NORTHPORT LANDFILL CONTRACT No. ENV 94-01/0-C	S M T (W) T F S
ENGINEERS: CASHIN ASSOCIATES, P.C. 1200 VETERANS MEMORIAL HIGHWAY HAUPPAUGE, NY 11788 (516) 348-7600	**CONTRACTOR:** J.D. POSILLICO, INC. 1610 NEW HIGHWAY FARMINGDALE, NY 11735 (516) 249-1872

WEATHER: MOSTLY SUNNY TIME: 4:30PM TEMP: 72 °F WIND: MODERATE

ACTIVITY:

ITEM # 3 MISC. EXCAVATION FOR FINAL COVER CONST.

① EXCAVATED DRAINAGE CHANNELS L AND K @ THE TOP OF THE LANDFILL.

② FINE GRADED THE EXISTING MSW @ THE TOP OF THE LANDFILL.

ITEM #6 COMMON FILL

① USED BOTH THE RUBBER TYRED ROLLER AND THE D-4 WITH THE TAG-ALONG ROLLER TO COMPACT THE COMMON FILL LAYER ON THE WEST LANDFILL SLOPES BETWEEN SECTIONS 18 THROUGH 21W.

EQUIPMENT AND MANPOWER: JDP		ITEM	QUANTITY	FINAL/ INTERIM
2 FOREMEN	1 TAGALONG ROLLER	#3	—	—
7 LABORERS	1 EXCAVATOR	#6	—	—
5 OPERATORS				
2 SURVEYORS				
2 BULLDOZERS				
1 PAYLOADER				
1 ROLLER				

SIGNED: [signature] DATE: 5/3/95

DAILY REPORT No. 119

CA No. 4170.1

ADDITIONAL INFORMATION:

FIELD SKETCHES:

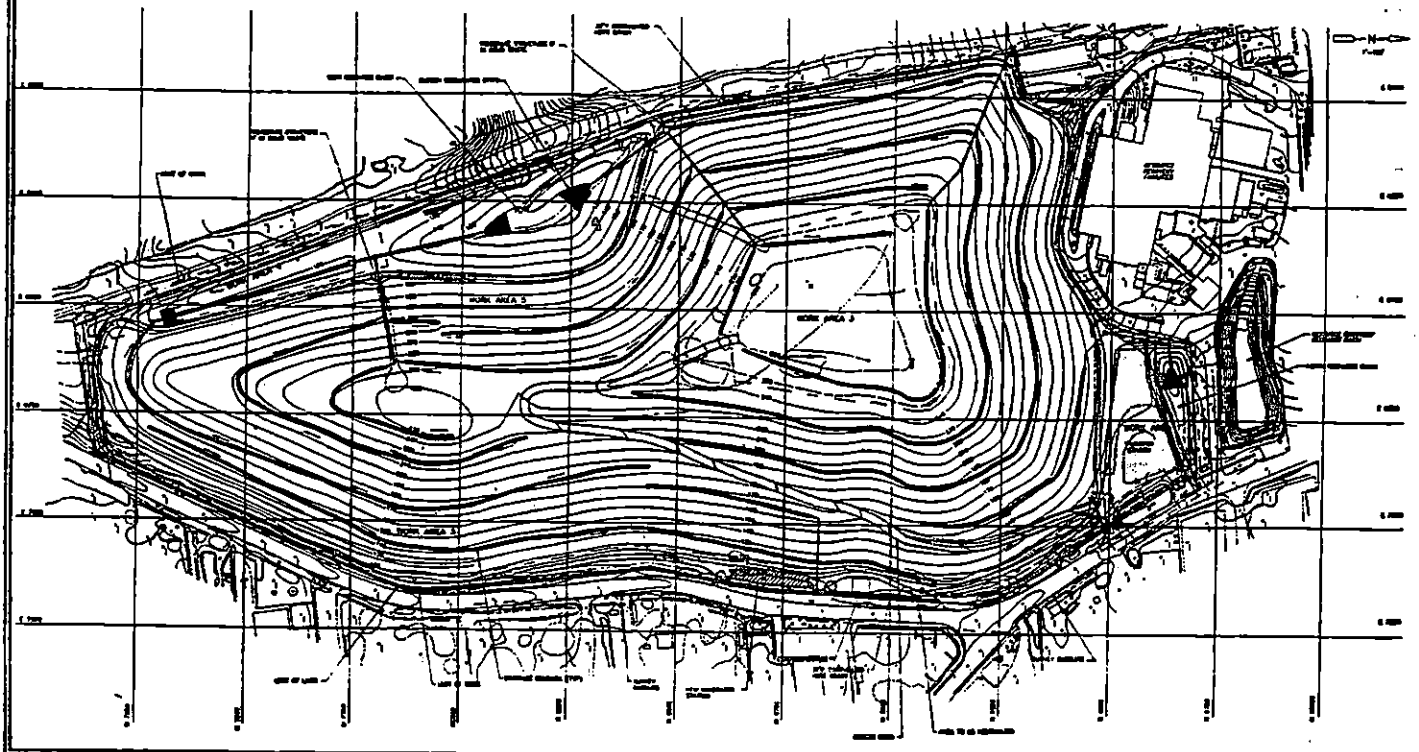

DAILY REPORT No. 120 CA No. 4170.1

PROJECT:	DATE: MAY 3, 1995 PAGE 1 of 2
TOWN OF HUNTINGTON INTERIM REMEDIAL PROGRAM HUNTINGTON/EAST NORTHPORT LANDFILL CONTRACT No. ENV 94-01/0-C	S M T (W) T F S
ENGINEERS: CASHIN ASSOCIATES, P.C. 1200 VETERANS MEMORIAL HIGHWAY HAUPPAUGE, NY 11788 (516) 348-7600	**CONTRACTOR:** J.D. POSILLICO, INC. 1610 NEW HIGHWAY FARMINGDALE, NY 11735 (516) 249-1872

WEATHER: SUNNY TIME: 2:00 PM TEMP: 70 °F WIND: LIGHT

ACTIVITY:

ITEM # 3 - MISC. CUT FOR FINAL COVER CONSTRUCTION:

① CONTRACTOR GRADED WEST SIDE RECHARGE BASIN AREA, ACCESS RD WAS GRADED AND ROLLED WITH HAMM ROLLER.

ITEM # 6 - COMMON FILL.

① AREAS AT MH # 11 AND SCS # 1 WERE BACKFILLED. THEY SEEMED TO BE BACKFILLING MAINLY FOR ROAD ACCESS.

MORETRENCH - GAS WELLS.

① NEW WELL #6 (NW #6) WAS INSTALLED TODAY. SEE SKETCH ON BACK FOR ALL QUANTITIES AND ELEVATIONS.

EQUIPMENT AND MANPOWER:	ITEM	QUANTITY	FINAL/ INTERIM
1 - OPERATOR ENG - MORETRENCH			
2 - LABORERS - MORETRENCH	NW6 G11 B	44.5'	FINAL ✓
1 - TEAMSTER	G11 C	21.7	FINAL ✓
1 - SUPER.	G1 b	61.20 LF	FINAL ✓
	G4C	4.93 yd³	FINAL ✓
	G4b	1.31 yd³	FINAL ✓
	G4e	0.21 yd³	FINAL ✓

WELL PLOT

SIGNED: [signature] DATE: May 4, 1995

DAILY REPORT No. 120 CA No. 4170.1

ADDITIONAL INFORMATION:

FIELD SKETCHES:

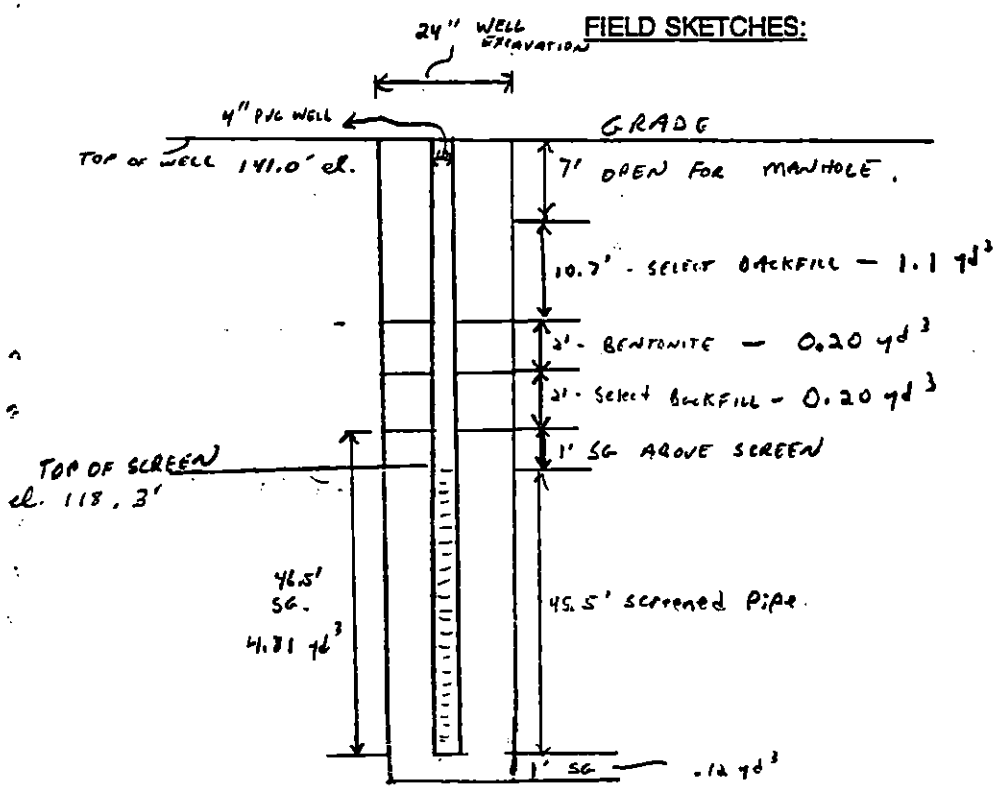

DR#120

BY M.A DATE 5/3/95 **Cashin Associates, P.C.** SHEET NO. 2 OF 3
Engineers and Architects
CHKD. BY _____ DATE _____ JOB NO. 4170.1
SUBJECT T.O. Ft. LANDFILL

1' BOTTOM = .12 yd^3 ✓

4" PIPE = $(.33')^2 \times \pi \times H$ = $\frac{.35\ ft^2(H)}{27}$ ✓

2' DRILL = $(1')^2 \times \pi \times H$ = $\frac{3.14\ ft^2(H)}{27}$ ✓

NW 6

TOS 118.3
119.3
121.3
123.3

SCREENED GRAVEL (SG)

— 1' BOTTOM = $\boxed{.12\ yd^3}$ ✓

46.5' OF (SG) INCLUDING 1' ABOVE SCREEN ✓

2" PIPE → $\frac{3.14(46.5)}{27}$ = 5.41 yd^3 ✓

4" PIPE → $\frac{.35(46.5)}{27}$ = .60 ✓

— 5.41 − .60 = $\boxed{4.81\ yd^3}$ ✓

✱ TOTAL (SG) = 4.81 + .12 = $\boxed{4.93\ yd^3}$ SCREENED GRAVEL. ✓

SELECT BACKFILL + BENTONITE (2' HEIGHT)

$\frac{3.14(2)}{27} - \frac{.35(2)}{27}$ = $\boxed{.21\ yd^3}$

.23 − .02

TOP of well = 141' → TO TOP of Select Backfill Material. 139' el.

10.7' OF SELECT BACKFILL

$\frac{3.14(10.7')}{27} - \frac{.35(10.7)}{27}$ = 1.1 yd^3 Select Backfill ✓

TOTAL SELECT BACKFILL = 1.1 + .21 = 1.31 yd^3 ✓

DAILY REPORT No. 121

CA No. 4170.1

PROJECT:	DATE: 5/4/95 PAGE 1 of 1
TOWN OF HUNTINGTON INTERIM REMEDIAL PROGRAM HUNTINGTON/EAST NORTHPORT LANDFILL CONTRACT No. ENV 94-01/0-C	S M T W (T) F S
ENGINEERS: CASHIN ASSOCIATES, P.C. 1200 VETERANS MEMORIAL HIGHWAY HAUPPAUGE, NY 11788 (516) 348-7600	**CONTRACTOR:** J.D. POSILLICO, INC. 1610 NEW HIGHWAY FARMINGDALE, NY 11735 (516) 249-1872

WEATHER: MOSTLY SUNNY TIME: 2:10pm TEMP: 72 °F WIND: MODERATE

ACTIVITY:

ITEM # 3 MISC. EXCAVATION FOR FINAL COVER CONSTRUCTION

(1) GENERAL CLEAN-UP OF SITE PERIMETER.

(2) CONTINUED TO EXCAVATE DRAINAGE CHANNEL 'K' AT THE TOP OF THE LANDFILL.

(3) CONTINUED TO FINE GRADE THE EXISTING MSW @ THE TOP OF THE LANDFILL.

ITEM # 6

(1) JDP USED 'SCHLEIDER' COMMON FILL TO BACKFILL THE 36" DRAINAGE PIPE AT THE WEST LANDFILL SLOPE TOE. SECTION 6B TO 17A.

(2) JDP COMPACTED THE COMMON FILL LAYER ON THE WEST LANDFILL SLOPE (LOWER) SECTION 5 TO 17A, AND THE UPPER EAST LANDFILL SLOPE BETWEEN SECTIONS (20E AND 15E).

EQUIPMENT AND MANPOWER: JDP		ITEM	QUANTITY	FINAL/ INTERIM
2 FOREMEN	1 BACHOE (DYNAHOE)	#3	—	—
8 LABORERS	1 DJB	#6	—	—
8 OPERATORS	1 10 WHL DUMP	#28	11 EA.	FINAL
3 TEAMSTERS	1 TRAILER			
4 BULLDOZERS	1 TAG-ALONG ROLLER			
1 EXCAVATOR				
2 PAYLOADERS				

SIGNED: [signature] DATE: 5/4/95

DAILY REPORT No. 121

CA No. 4170.1

ADDITIONAL INFORMATION:

ITEM # 28 GAS VENT - TYPE I FINAL 11 EACH

(1) JDP INSTALLED 11 TYPE I GAS VENTS TODAY GV-36, GV-42, GV-43, GV-50, GV-51, GV-56, GV-58, GV-61, GV-62, GV-57, GV-53

(2) EACH GAS VENT INCLUDES (A) AN 18" AUGERED HOLE, 5' DEEP (B) A 5' SECTION OF PERFORATED SCH 80 PVC PIPE WITH BOTTOM CAP, (C) IS BACKFILLED WITH 1" CRUSHED STONE. (D) A 6' SCH 80 PVC RISER PIPE W/ (2) SCH 80 90° ELBOWS. (E) THE BLIND FLANGE ASSEMBLY SHALL BE ADDED @ A LATER DATE.

FIELD SKETCHES:

DAILY REPORT No. 122 CA No. 4170.1

PROJECT:	DATE: May 4, 1995 PAGE 1 of 2
TOWN OF HUNTINGTON INTERIM REMEDIAL PROGRAM HUNTINGTON/EAST NORTHPORT LANDFILL CONTRACT No. ENV 94-01/0-C	S M T W (T) F S
ENGINEERS: CASHIN ASSOCIATES, P.C. 1200 VETERANS MEMORIAL HIGHWAY HAUPPAUGE, NY 11788 (516) 348-7600	**CONTRACTOR:** J.D. POSILLICO, INC. 1610 NEW HIGHWAY FARMINGDALE, NY 11735 (516) 249-1872

WEATHER: Sunny TIME: 2:00 TEMP: 70 °F WIND: LIGHT.

ACTIVITY:

MORETRENCH GAS COLLECTION WELL INSTALLATION. (NW 5)

(1) MORETRENCH INSTALLED NW 5 GAS COLLECTION WELL.

(2) ALL MEASUREMENTS ARE CALCULATED ON PAGE 2. ALSO SEE DIAGRAM ON BACK OF THIS SHEET.

EQUIPMENT AND MANPOWER:	ITEM	QUANTITY	FINAL/ INTERIM
1 - CP Eng	NW 5 G11 B	46.0 ' ✓	FINAL
2 - Laborers	G11 C	22.5 ' ✓	FINAL
1 - Foreman	G1 b	63.50 Hr ✓	FINAL
1 - Super	G4C	4.88 yd³ ✓	FINAL
	G4 b	1.40 yd³ ✓	FINAL
	G4 e	0.21 yd³ ✓	FINAL

SIGNED: [signature] DATE: 5-5-95

DAILY REPORT No. 122

CA No. 4170.1

ADDITIONAL INFORMATION:

FIELD SKETCHES:

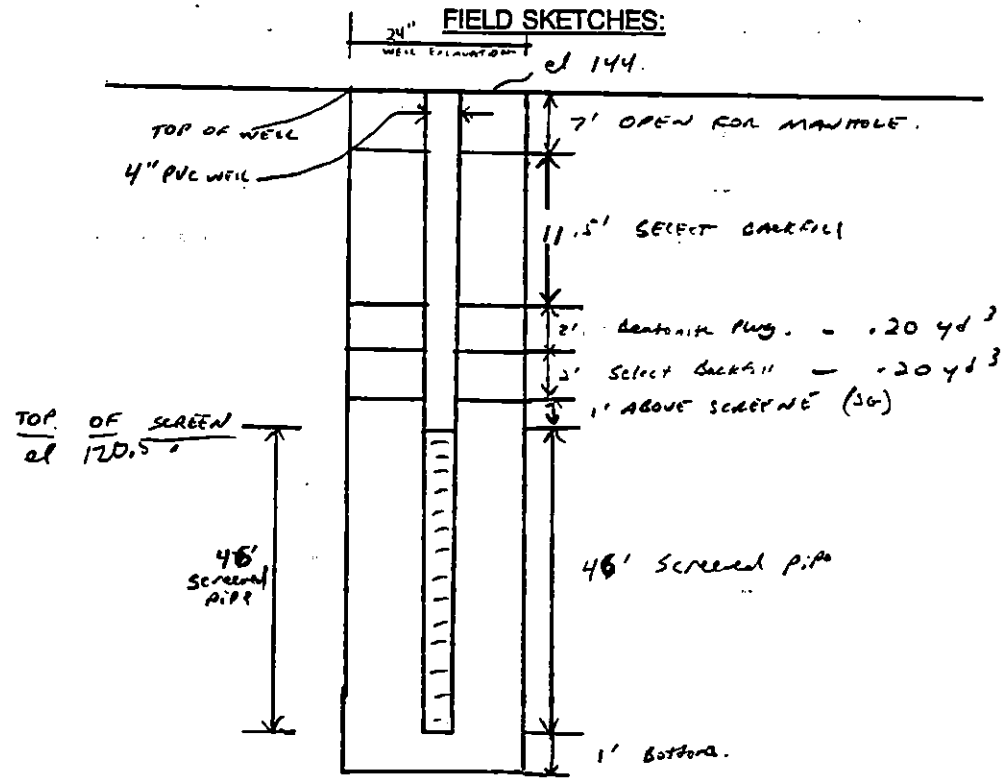

DR 122

BY MA DATE 5-5-95 **Cashin Associates, P.C.** SHEET NO. 2 OF 2
Engineers and Architects
CHKD. BY ____ DATE ____ JOB NO. 7170.1
SUBJECT T.O.H. LANDFILL

NW-5

SCREENED GRAVEL (SG)

1' BOTTOM = 0.12 yd^3

48' OF (SG) INCLUDING 1' ABOVE SCREEN

$= \frac{3.14(46)}{27} - \frac{.35(46)}{27} =$ 4.76 yd^3 SG

* TOTAL SG = 4.76 + 0.12 = 4.88 yd^3

SELECT BACKFILL AND BENTONITE (2' HEIGHT)

$\frac{3.14(2)}{27} - \frac{.35(2)}{27} =$ 0.21 yd^3

SELECT BACKFILL

(144 - TOP) − (7') = 137' TO SELECT BACKFILL.

11.5' of Select BACKFILL

$\frac{3.14(11.5)}{27} - \frac{.35(11.5)}{27} =$ 1.19 yd^3

TOTAL SELECT BACKFILL

1.19 + 0.21 = 1.40 yd^3 Select BACKFILL

DAILY REPORT No. 123 CA No. 4170.1

PROJECT:	DATE: 5-5-95 PAGE 1 of 1
TOWN OF HUNTINGTON INTERIM REMEDIAL PROGRAM HUNTINGTON/EAST NORTHPORT LANDFILL CONTRACT No. ENV 94-01/0-C	S M T W T (F) S
ENGINEERS: CASHIN ASSOCIATES, P.C. 1200 VETERANS MEMORIAL HIGHWAY HAUPPAUGE, NY 11788 (516) 348-7600	**CONTRACTOR:** J.D. POSILLICO, INC. 1610 NEW HIGHWAY FARMINGDALE, NY 11735 (516) 249-1872

WEATHER: Sunny, cool TIME: 7:00 AM TEMP: 45°F WIND: moderate

ACTIVITY:

MISC. WORK.

① TEMPORARY FENCE WAS INSTALLED ON WEST SIDE ROADWAY

② 2 - 20 FOOT SECTIONS OF 48" CORRUGATED METAL PIPE WAS INSTALLED IN WEST SIDE SUMP AREA.

ITEM # 3: MISC. CUT FOR FINAL COVER CONSTRUCTION

① WEST SIDE SUMP AREA WAS GRADED TO ACQUIRE DESIGNED GRADES.

ITEM # 6: COMMON FILL

① TAC-A-LONG ROLLER COMPACTED SECTIONS 17W-18 ON UPPER WEST SLOPE.

② HAMM ROLLER COMPACTED THE SOUTH EAST LOWER SLOPE BETWEEN SECTIONS 23-21E.

③ GRADING FOR FINAL COVER AT SECTIONS 1A-3 ON LOWER SLOPE.

EQUIPMENT AND MANPOWER:		ITEM	QUANTITY	FINAL/ INTERIM
1 - 6H	1 - SUPER	3	—	
2 PL	1 - ASSIS SUPER	6	—	
3 - D5	2 - FOREMAN			
1 - D4	9 - LABORERS.			

SIGNED: [signature] DATE: 5-8-95

DAILY REPORT No. 123

CA No. 4170.1

ADDITIONAL INFORMATION:

FIELD SKETCHES:

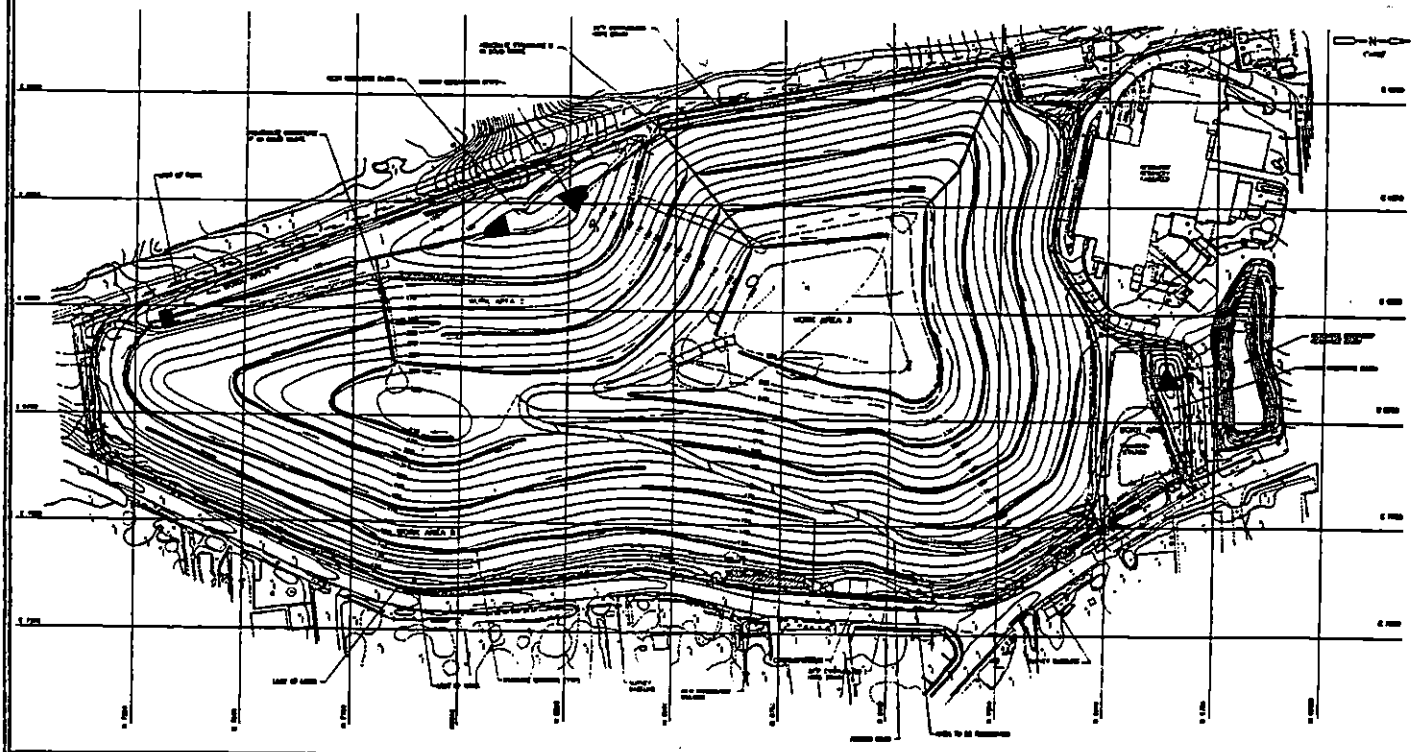

DAILY REPORT No. 124 CA No. 4170.1

PROJECT: TOWN OF HUNTINGTON INTERIM REMEDIAL PROGRAM HUNTINGTON/EAST NORTHPORT LANDFILL CONTRACT No. ENV 94-01/0-C	DATE: 5-8-95 PAGE 1 of 1 S (M) T W T F S
ENGINEERS: CASHIN ASSOCIATES, P.C. 1200 VETERANS MEMORIAL HIGHWAY HAUPPAUGE, NY 11788 (516) 348-7600	CONTRACTOR: J.D. POSILLICO, INC. 1610 NEW HIGHWAY FARMINGDALE, NY 11735 (516) 249-1872

WEATHER: SUNNY TIME: 1:00 PM TEMP: 68 °F WIND: MOD/HIGH

ACTIVITY:

ITEM # 3 - MISC. CUT FOR FINAL COVER CONSTRUCTION.

(1) CONTRACTOR GRADED WEST SUMP ON SOUTH END.

(2) DOZER UTILYZED TO BUILD UP WEST BIRM ALONG 36" DIAMETER PIPE RUN.

ITEM # 6 - COMMON FILL

(1) HAMM ROLLER UTILYZED TO COMPACT SECTIONS 1-3A ON UPPER SLOPE

(2) TAG-A-LONG ROLLER UTILIZED TO COMPACT SECTIONS 1A - 3A.

(3) GRADED COMMON FILL ON NORTH FACE LOWER SLOPE - SECTIONS 8A - 1A.

(4) GRADED COMMON FILL ON EAST LOWER SLOPE BETWEEN SECTIONS 21E - 22E

OVER →

EQUIPMENT AND MANPOWER:		ITEM	QUANTITY	FINAL/ INTERIM
1 - SUPER	3 - D5	28	10 EACH	FINAL
1 - ASSIS SUPER	1 - HAMM ROLLER			
2 - FOREMAN	1 - TAG-A-LONG			
10 - LABORERS	1 - D4			
	1 - BH			
	2 - PL			

SIGNED: [signature] DATE: 5-8-95

DAILY REPORT No. 124

CA No. 4170.1

ADDITIONAL INFORMATION:

ITEM # 28 - GAS VENT - TYPE 1

① CONTRACTOR MOVED GAS VENTS 20 AND 28 2 FEET DOWNHILL FROM PROPOSED DRAINAGE CHANNEL

② CONTRACTOR INSTALLED GAS VENTS: GV 52, GV 55, GV 59, GV 63, GV 44, GV 49, GV 64, GV 37, GV 32, AND GV 25.

FIELD SKETCHES:

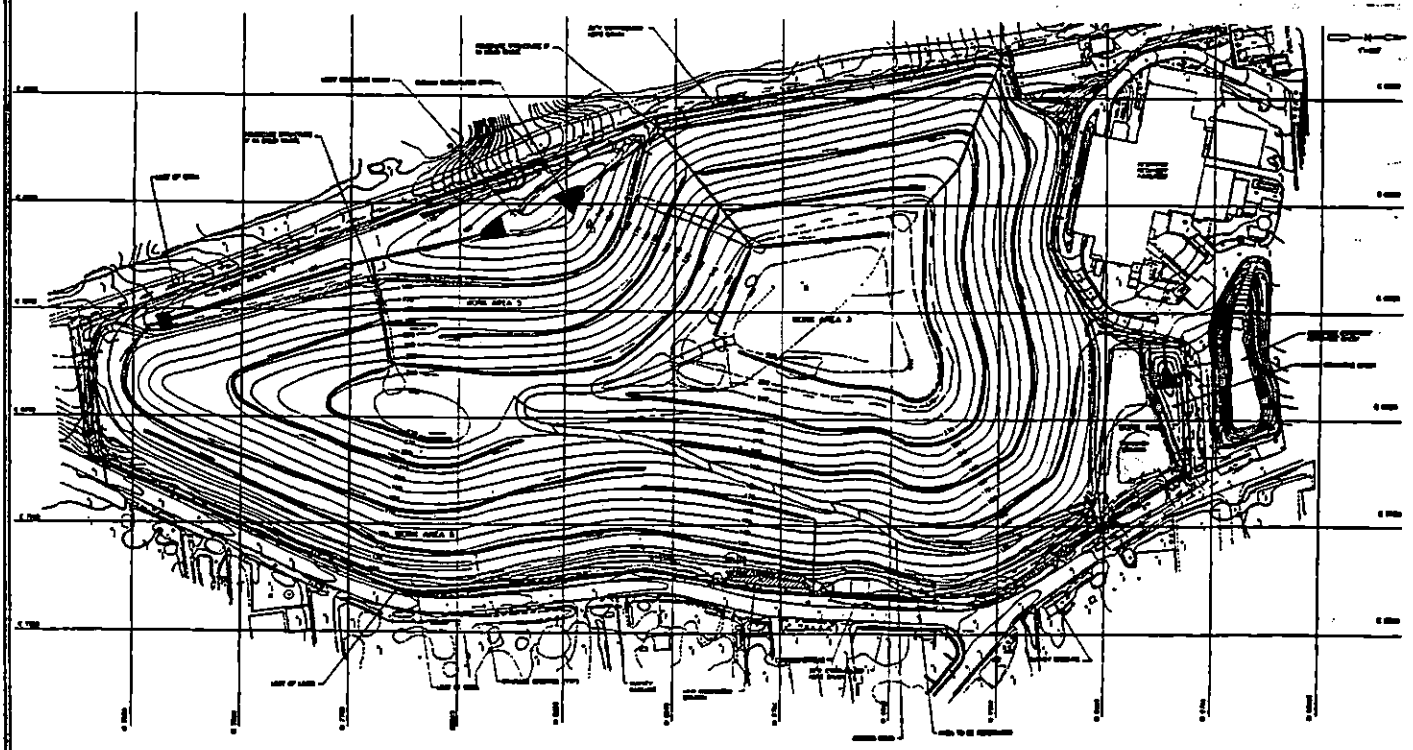

DAILY REPORT No. 125 CA No. 4170.1

PROJECT:	DATE: 5/9/95 PAGE 1 of 1
TOWN OF HUNTINGTON INTERIM REMEDIAL PROGRAM HUNTINGTON/EAST NORTHPORT LANDFILL CONTRACT No. ENV 94-01/0-C	S M (T) W T F S
ENGINEERS: CASHIN ASSOCIATES, P.C. 1200 VETERANS MEMORIAL HIGHWAY HAUPPAUGE, NY 11788 (516) 348-7600	**CONTRACTOR:** J.D. POSILLICO, INC. 1610 NEW HIGHWAY FARMINGDALE, NY 11735 (516) 249-1872

WEATHER: MOSTLY SUNNY TIME: 3:45 PM TEMP: 68 °F WIND: MODERATE

ACTIVITY:

ITEM #3 MISC. CUT FOR FINAL COVER CONSTRUCTION

(1) GRADE AND COMPACTED EXISTING MATERIAL @ THE LOWER WEST LANDFILL SLOPE, BENEATH DRAINAGE CHANNEL X, AND BETWEEN SECTIONS 4 AND 6B.

(2) GRADED THE RECHARGE BASIN TO PROPOSED GRADES.

ITEM # 6 COMMON FILL

(1) JDP RECEIVED 'SCHLEIDER' COMMON FILL AND STOCK PILED IT AT THE CONTRACTORS STAGING AREA. FROM THERE THE COMMON FILL WAS TRANSPORTED VIA DJB TO THE LOWER NORTH LANDFILL SLOPES WHERE IT WAS PLACED AND GRADED. SECTION 7 TO 9.

(2) JDP USED A STEEL DRUM ROLLER TO →

EQUIPMENT AND MANPOWER: JDP		ITEM	QUANTITY	FINAL/ INTERIM
2 FOREMEN	1 ROLLER	#3	—	—
10 LABORER	1 DJB	#6	—	—
6 OPERATORS	1 TRAILER			
3 TEAMSTERS	1 WATER TRUCK			
2 SURVEYORS				
4 BULLDOZERS				
2 PAYLOADERS				

SIGNED: Robert O'Hara DATE: 5/9/95

DAILY REPORT No. 125

CA No. 4170.1

ADDITIONAL INFORMATION:

COMPACT THE COMMON FILL LAYER ON THE UPPER LANDFILL SLOPES BETWEEN SECTIONS 8A AND 12.
GEOSYNTEC MONITORED COMPACTED SOIL DENSITY'S AND PERFORMED DEPTH CHECKS.

MISC: (A) JDP REPLACED THE VALVES @ THE EXISTING METHANE COLLECTION WELLS AND METHANE HEADER PIPE @ STRUCTURES CWI-5 AND CWI-6.
(B) M. ALIPERT OFF-SITE TODAY.
J. LA ROSA ON-SITE TODAY.

FIELD SKETCHES:

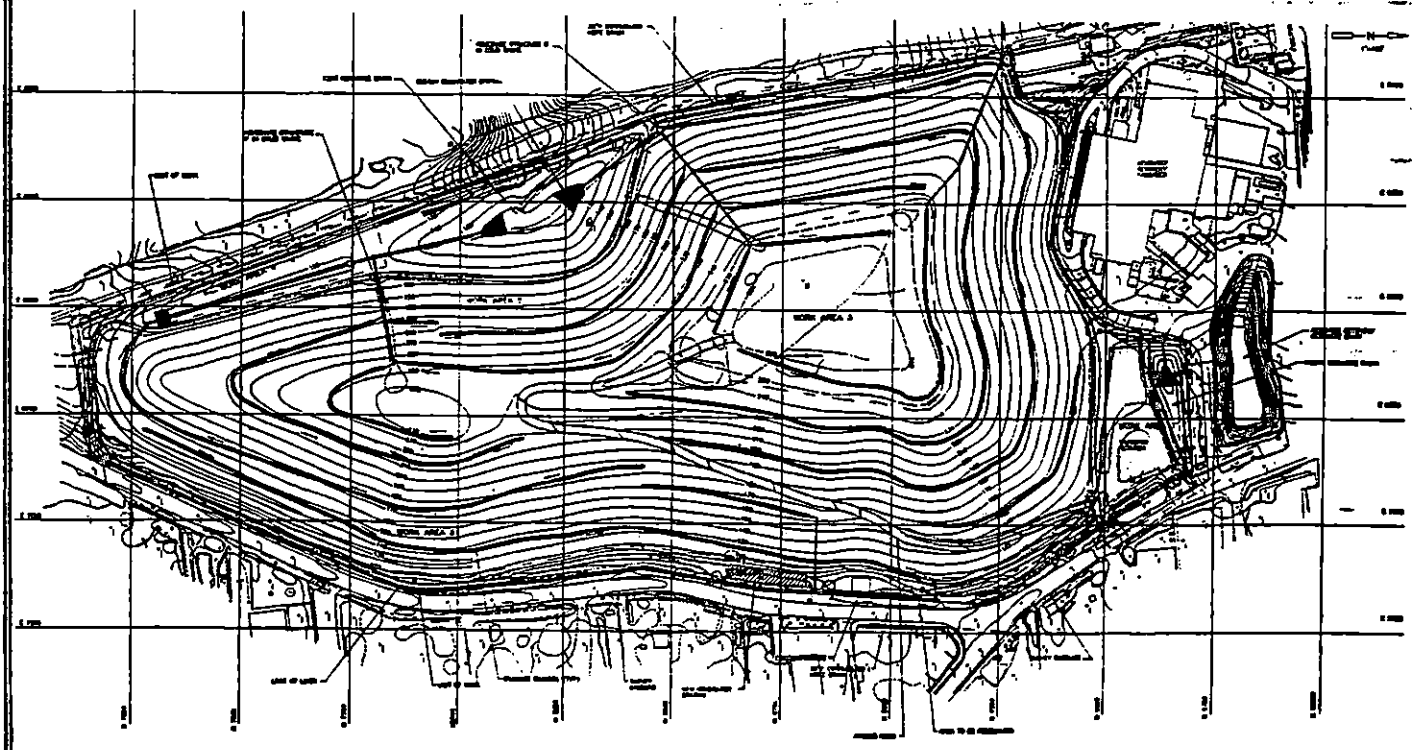

DAILY REPORT No. 126

CA No. 4170.1

PROJECT:	DATE: 5/10/95 PAGE 1 of 1
TOWN OF HUNTINGTON INTERIM REMEDIAL PROGRAM HUNTINGTON/EAST NORTHPORT LANDFILL CONTRACT No. ENV 94-01/0-C	S M T (W) T F S
ENGINEERS: CASHIN ASSOCIATES, P.C. 1200 VETERANS MEMORIAL HIGHWAY HAUPPAUGE, NY 11788 (516) 348-7600	**CONTRACTOR:** J.D. POSILLICO, INC. 1610 NEW HIGHWAY FARMINGDALE, NY 11735 (516) 249-1872

WEATHER: OVERCAST TIME: 1:15 PM TEMP: 49°F WIND: LIGHT

ACTIVITY:

ITEM #3 MISC. CUT FOR FINAL COVER CONSTRUCTION.

(1) JDP GRADED THE LOWER WEST LANDFILL SLOPE BETWEEN SECTIONS 4 AND 6, BENEATH DRAINAGE CHANNEL X.

ITEM #6 COMMON FILL

(1) JDP RECEIVED, STOCKPILED, AND PLACED SCHLEIDER COMMON FILL ON THE LOWER, EAST LANDFILL SLOPE, AND @ THE DRAINAGE CHANNELS K AND L.

(2) JDP COMPACTED THE COMMON FILL LAYER ON THE UPPER EAST LANDFILL SLOPE BETWEEN SECTIONS 11 AND 13E.

7

EQUIPMENT AND MANPOWER: JDP		ITEM	QUANTITY	FINAL/ INTERIM
1 FOREMAN	1 TAG ALONG ROLLER	#3	—	—
6 LABORERS	1 PAYLOADER	#6	—	—
4 OPERATORS	1 TRAILER			
3 TEAMSTERS	1 DJB			
2 SURVEYORS	1 WATER TRUCK			
2 BULLDOZERS (D5, D4)				
1 ROLLER				

SIGNED: Robert A. Quinty DATE: 5/10/95

DAILY REPORT No. 126

CA No. 4170.1

ADDITIONAL INFORMATION:

FIELD SKETCHES:

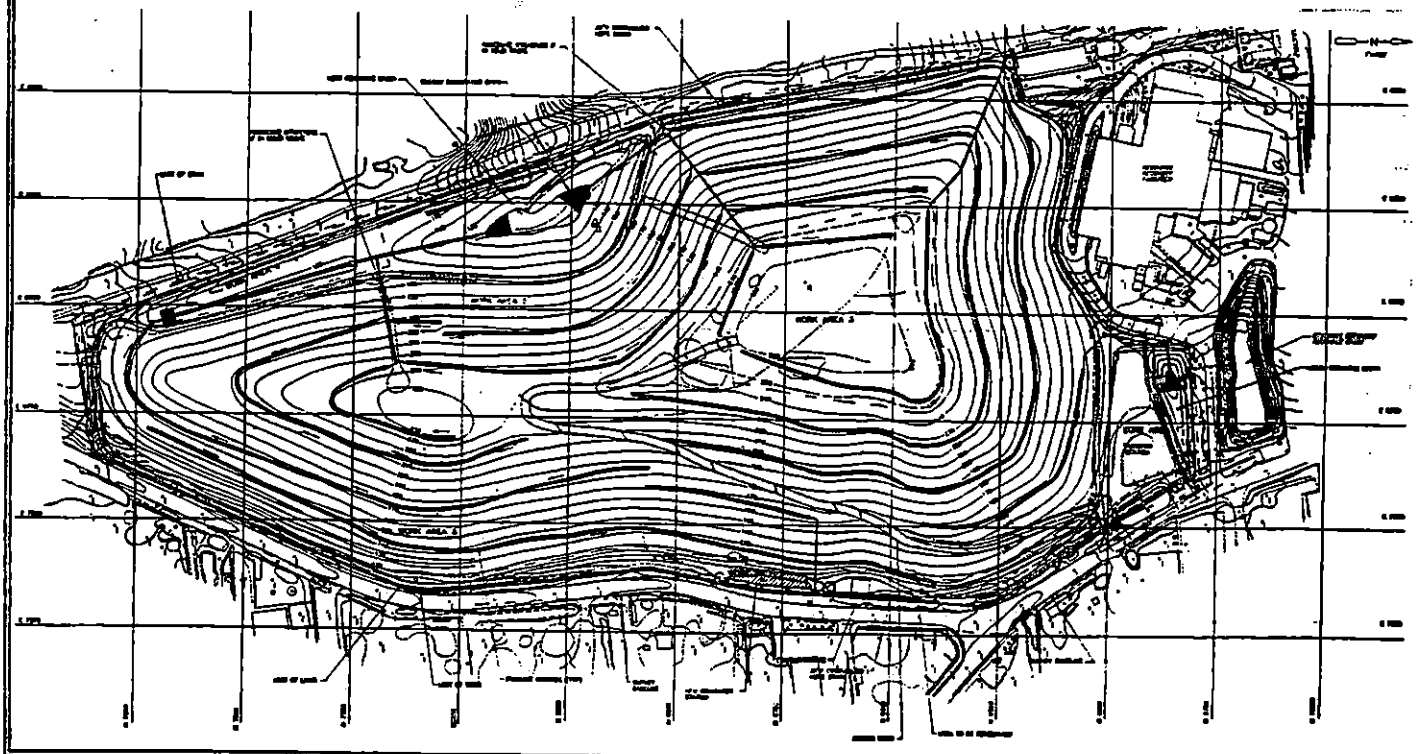

DAILY REPORT No. 127 CA No. 4170.1

PROJECT:	DATE: 5/10/95 PAGE 1 of 1
TOWN OF HUNTINGTON INTERIM REMEDIAL PROGRAM HUNTINGTON/EAST NORTHPORT LANDFILL CONTRACT No. ENV 94-01/0-C	S M T (W) T F S
ENGINEERS: CASHIN ASSOCIATES, P.C. 1200 VETERANS MEMORIAL HIGHWAY HAUPPAUGE, NY 11788 (516) 348-7600	**CONTRACTOR:** J.D. POSILLICO, INC. 1610 NEW HIGHWAY FARMINGDALE, NY 11735 (516) 249-1872

WEATHER: RAIN TIME: 1:00 TEMP: 49 °F WIND: Light

ACTIVITY:

ITEM 3 MISC. Excavation for Final Cover Construction
- Fine grading slopes of recharge basin (west)

2-D5, WA-450 loader, DJB, Foreman, 2 laborers
Grade stakes in-place for fine grading activities
Excavated excess material to be brought to top of RB slope by DJB

ITEM 28 GAS VENTS - Type 1
- Ford 755A with auger, Foreman, 2 laborers; installing gas vents #7, 15, 21, 6, 14, 2, 1, 3, 4, 8, & 5 to a depth of 5 Feet into solid waste. Backfill with crushed stone as per specs.

EQUIPMENT AND MANPOWER:	ITEM	QUANTITY	FINAL/ INTERIM
D-5 2ea	3	—	—
WA-450 loader	28	11ea	Final
1 DJB loader			
2 Foreman			
4 laborers			
Ford 755A w/Auger			

SIGNED: [signature] DATE: 5/10/95

DAILY REPORT No. 27

CA No. 4170.1

ADDITIONAL INFORMATION:

FIELD SKETCHES:

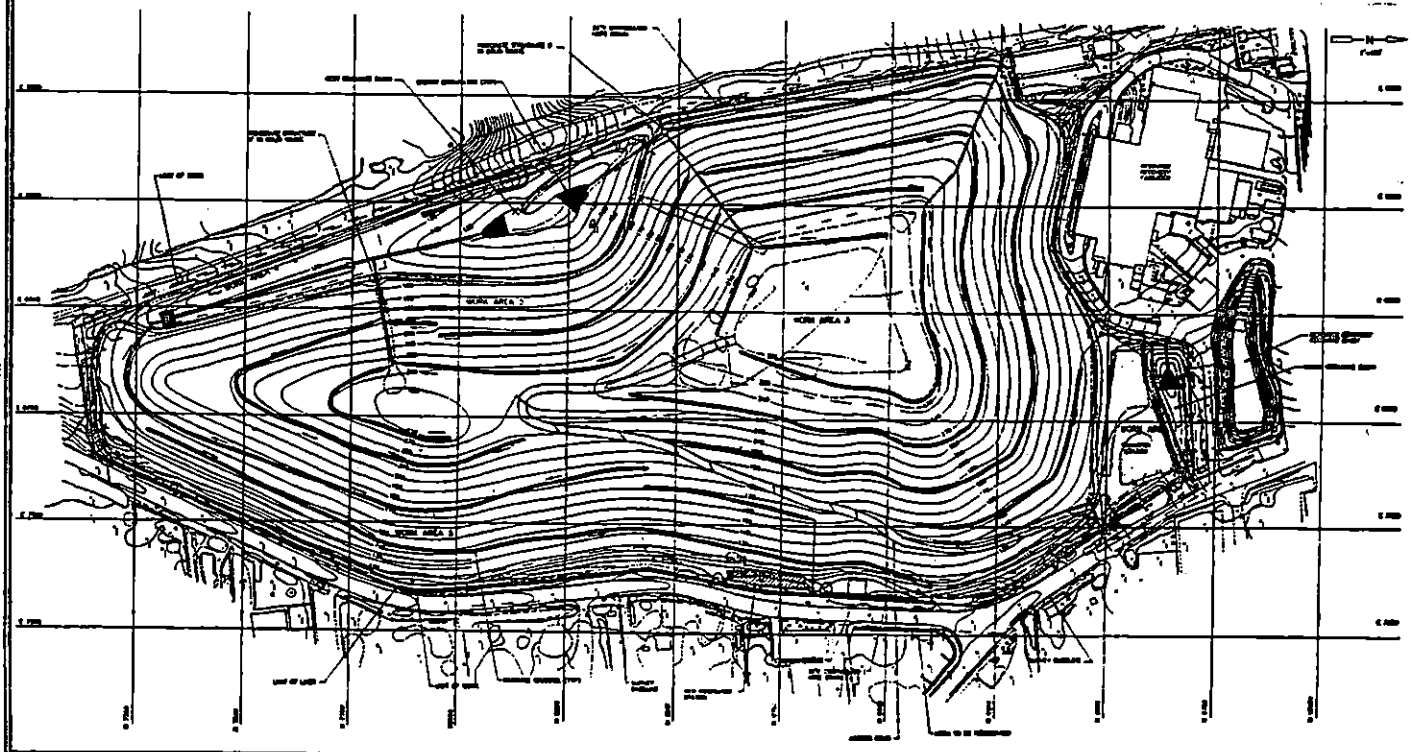

DAILY REPORT No. 128 CA No. 4170.1

PROJECT:	DATE: 5/11/95 PAGE 1 of 1
TOWN OF HUNTINGTON INTERIM REMEDIAL PROGRAM HUNTINGTON/EAST NORTHPORT LANDFILL CONTRACT No. ENV 94-01/0-C	S M T W (T) F S
ENGINEERS: CASHIN ASSOCIATES, P.C. 1200 VETERANS MEMORIAL HIGHWAY HAUPPAUGE, NY 11788 (516) 348-7600	**CONTRACTOR:** J.D. POSILLICO, INC. 1610 NEW HIGHWAY FARMINGDALE, NY 11735 (516) 249-1872

WEATHER: OVERCAST / LIGHT RAIN TIME: 4:00 PM TEMP: 53°F WIND: LIGHT

ACTIVITY:

ITEM # 33 TEST PAD

① JDP BEGAN PLACEMENT OF THE 'SCHLEIDER' ALTERNATE SELECT FILL ON THE TEST PAD.

THE FILL WAS DUMPED @ THE LANDFILL TOE AND CARRIED UP SLOPE WITH A 980 CAT PAYLOADER ON A 3' THICK LAYER OF FILL.

GEOSYNTEC MONITORED FILL PLACEMENT AND PERFORMED DENSITY TESTING IN THE LOWER DRAINAGE CHANNEL.

② JDP PLACED THE 6" SLOTTED HDPE UNDERDRAIN PIPE IN THE 'H' DRAINAGE CHANNEL ABOVE THE TESTPAD. IT TOOK 3 LABORERS 1 HOUR TO PLACE THE PIPE AND WRAP IT WITH THE GEONET COMPOSITE.

EQUIPMENT AND MANPOWER: JDP	ITEM	QUANTITY	FINAL/ INTERIM
1 FOREMEN	#33	—	—
6 LABORERS			
3 OPERATORS			
2 PAYLOADERS			
1 BULLDOZERS D-4			
3 10WHL. DUMPS			
3 TEAMSTERS			

SIGNED: Robert D. Cashin DATE: 5/11/95

DAILY REPORT No. 128

CA No. 4170.1

ADDITIONAL INFORMATION:

FIELD SKETCHES:

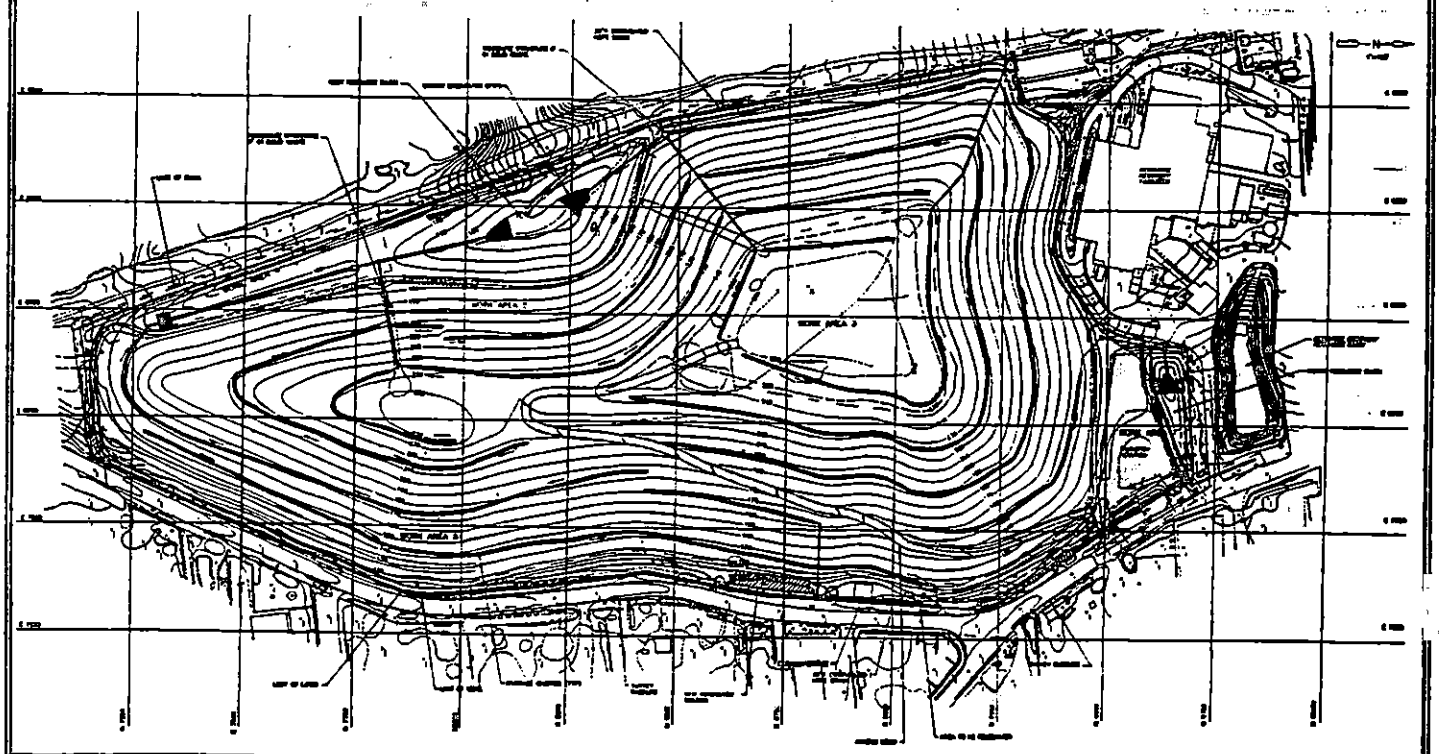

DAILY REPORT No. 129

CA No. 4170.1

PROJECT:	DATE: 5/11/95 PAGE 1 of 1
TOWN OF HUNTINGTON INTERIM REMEDIAL PROGRAM HUNTINGTON/EAST NORTHPORT LANDFILL CONTRACT No. ENV 94-01/0-C	S M T W (T) F S
ENGINEERS: CASHIN ASSOCIATES, P.C. 1200 VETERANS MEMORIAL HIGHWAY HAUPPAUGE, NY 11788 (516) 348-7600	**CONTRACTOR:** J.D. POSILLICO, INC. 1610 NEW HIGHWAY FARMINGDALE, NY 11735 (516) 249-1872

WEATHER: Light Rain, Overcast TIME: 3:00 TEMP: 52°F WIND: Light

ACTIVITY:

ITEM 21 Headwalls and Trench Drains

- Laborer and carpenter constructing footing forms for concrete headwall construction at the north side (48" culvert) of the west recharge basin

ITEM 3 Misc Exc for Final Cover Construction

- West Sump - D5, foreman and laborer fine grading slopes of recharge basin.
- North Sump - D5, WA450 loader, laborer excavating and shaping recharge basin

ITEM 4 Horizontal Gas Collection

- Ford 755A backhoe, foreman and 2 laborers excavating trench, previously laid out by the surveyors, for the installation of gas collection pipe. ≈300 CF of trench excavated

EQUIPMENT AND MANPOWER:	ITEM	QUANTITY	FINAL/ INTERIM
2ea D5 dozers	3	—	—
WA 450 Loader	4	—	—
Ford 755A backhoe	21	—	—
2 foremen			
5 laborers			
1 CARPENTER			
4 OPERATORS			

SIGNED: [signature] DATE: 5/11/95

DAILY REPORT No. 29

CA No. 4170.1

ADDITIONAL INFORMATION:

FIELD SKETCHES:

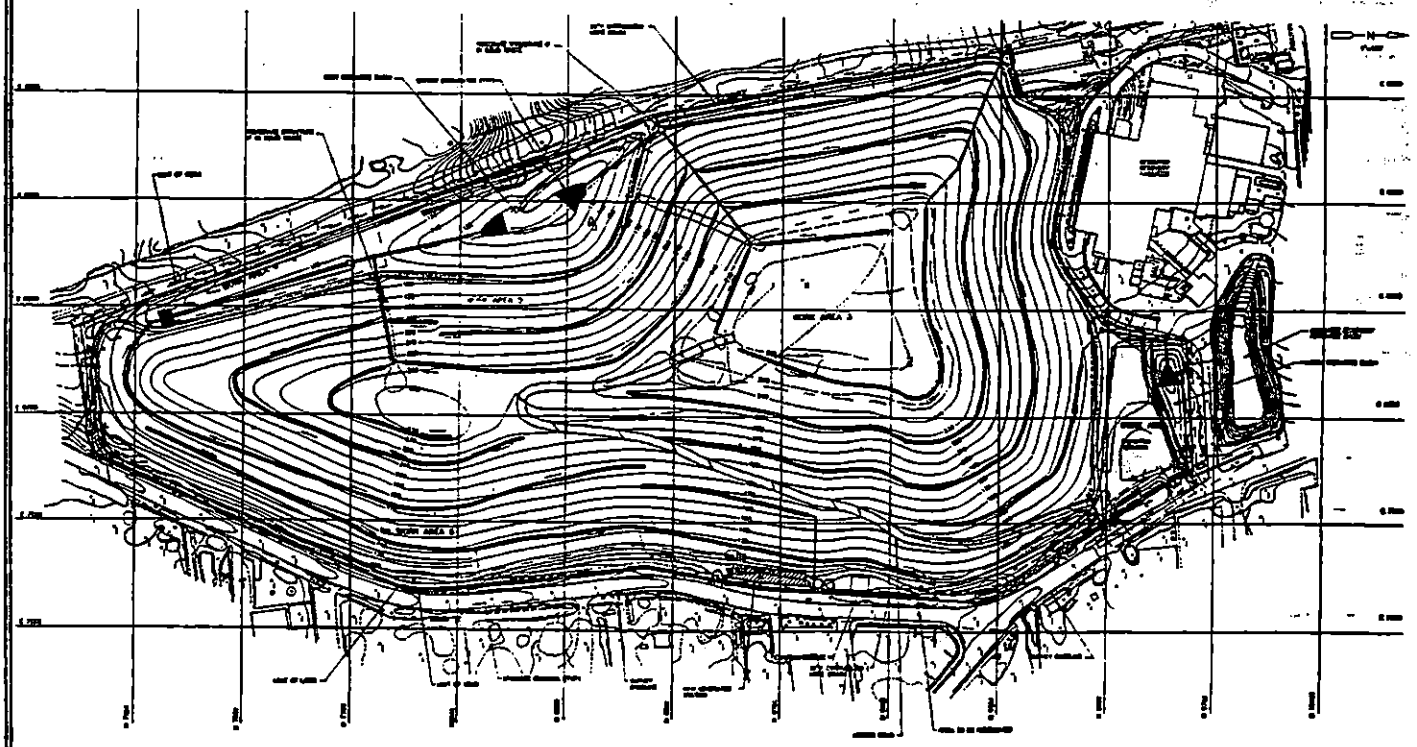

DAILY REPORT No. 130 CA No. 4170.1

PROJECT:	DATE: 5/12/95 PAGE 1 of 1
TOWN OF HUNTINGTON INTERIM REMEDIAL PROGRAM HUNTINGTON/EAST NORTHPORT LANDFILL CONTRACT No. ENV 94-01/0-C	S M T W T (F) S
ENGINEERS: CASHIN ASSOCIATES, P.C. 1200 VETERANS MEMORIAL HIGHWAY HAUPPAUGE, NY 11788 (516) 348-7600	**CONTRACTOR:** J.D. POSILLICO, INC. 1610 NEW HIGHWAY FARMINGDALE, NY 11735 (516) 249-1872

WEATHER: OVERCAST TIME: 11:00 AM TEMP: 60 °F WIND: LIGHT

ACTIVITY:

ITEM #33 TEST PAD

(1) JDP CONTINUED TO PLACE ALTERNATE SELECT FILL ON THE TEST PAD. A PAYLOADER CARRIED FILL UP TO THE TEST PAD WHERE IT WAS SPREAD AND GRADED BY A D5 BULLDOZER. A POST HOLE DIGGER WAS USED TO VERIFY THE LIFT THICKNESS.

(2) JDP ATTEMPTED TO COMPACT THE ACT. SELECT FILL LAYER WITH A STEEL DRUM ROLLER. THE ROLLER WAS UNABLE TO MAINTAIN TRACTION THROUGH OUT THE ENTIRE TEST PAD.

(3) GUNDLE DEPLOYED SOME GEOCOMPOSITE ON THE SLOPE ABOVE THE TEST PAD.

(4) GEOSYNTEC MONITORED FILL PLACEMENT.

EQUIPMENT AND MANPOWER: JDP	ITEM	QUANTITY	FINAL/ INTERIM
1 FOREMAN 2 DMTL DUMPS	#6	—	—
4 LABORERS	#33	—	—
6 OPERATORS			
2 TEAMSTERS			
3 BULLDOZERS 2 D5, D4			
1 ROLLER			
2 PAYLOADERS			

SIGNED: Robert D Dunlop DATE: 5/12/95

DAILY REPORT No. 130

CA No. 4170.1

ADDITIONAL INFORMATION:

COMPACTION AND DEPTH.

ITEM #6 COMMON FILL

① JDP COMPACTED THE COMMON FILL LAYER ON MUCH OF THE NORTH AND EAST LANDFILL SLOPES.

GEOSYNTEC PERFORMED DEPTH CHECKS AND DENSITY TESTS.

FIELD SKETCHES:

DAILY REPORT No. 131 CA No. 4170.1

PROJECT:	DATE: 5/12/95 PAGE 1 of 2
TOWN OF HUNTINGTON INTERIM REMEDIAL PROGRAM HUNTINGTON/EAST NORTHPORT LANDFILL CONTRACT No. ENV 94-01/0-C	S M T W T (F) S
ENGINEERS: CASHIN ASSOCIATES, P.C. 1200 VETERANS MEMORIAL HIGHWAY HAUPPAUGE, NY 11788 (516) 348-7600	**CONTRACTOR:** J.D. POSILLICO, INC. 1610 NEW HIGHWAY FARMINGDALE, NY 11735 (516) 249-1872

WEATHER: Overcast TIME: 3:00 TEMP: 66 °F WIND: Light

ACTIVITY:

ITEM 4 Horizontal Gas Collection

- Trench being excavated for pipe placement by Ford 755A backhoe. Gravel being placed to a depth of 6" below proposed pipe (6"ø slotted HDPE corrugated). WA450 placing gravel w/ laborer assisting, 4 laborers installing and coupling pipe. D5 dozer blading excavated trench mat'l. Measured 6"ø HDPE corrugated pipe = 839 LF. 10-wheeler delivering gravel to trench area

ITEM 21 Headwall and Trench Drains

- Lather and laborer installing rebar for north headwall footing at west recharge basin. Pea gravel placed prior to re-bar installation
- Laborer + carpenter forming south headwall footing at west recharge basin

EQUIPMENT AND MANPOWER:	ITEM	QUANTITY	FINAL/ INTERIM
WA 450 loader			
D5 Dozer	4	839 LF	Final
2 Foremen	21	-	-
11 Laborers	28	7ea	Final
3 Operators	29	3ea	Final
Ford Backhoe	3	-	-
1 Teamster			
1 10-wheeler			

SIGNED: [signature] DATE: 5/12/95

DAILY REPORT No. 131

CA No. 4170.1

ADDITIONAL INFORMATION:

ITEM 28 GAS VENTS - Type 1

- Ford backhoe w/auger, Foreman + 2 laborers installing GGS vents #10, 17, 11, 12, 39, + 13 + 9 w/ gravel as per specifications. Blow/flare to be installed at a later date

ITEM 29 GAS VENTS - TYPE 2

- Foreman + 2 laborers installing gas vents # 22, 23, + 30 complete as per specifications

ITEM 3 MISC. EXCAVATION for Final Cover

- D5 + laborer grading bottom of north recharge basin.
- D5 + laborer grading top of landfill MSW in vicinity of horizontal gas collection.

FIELD SKETCHES:

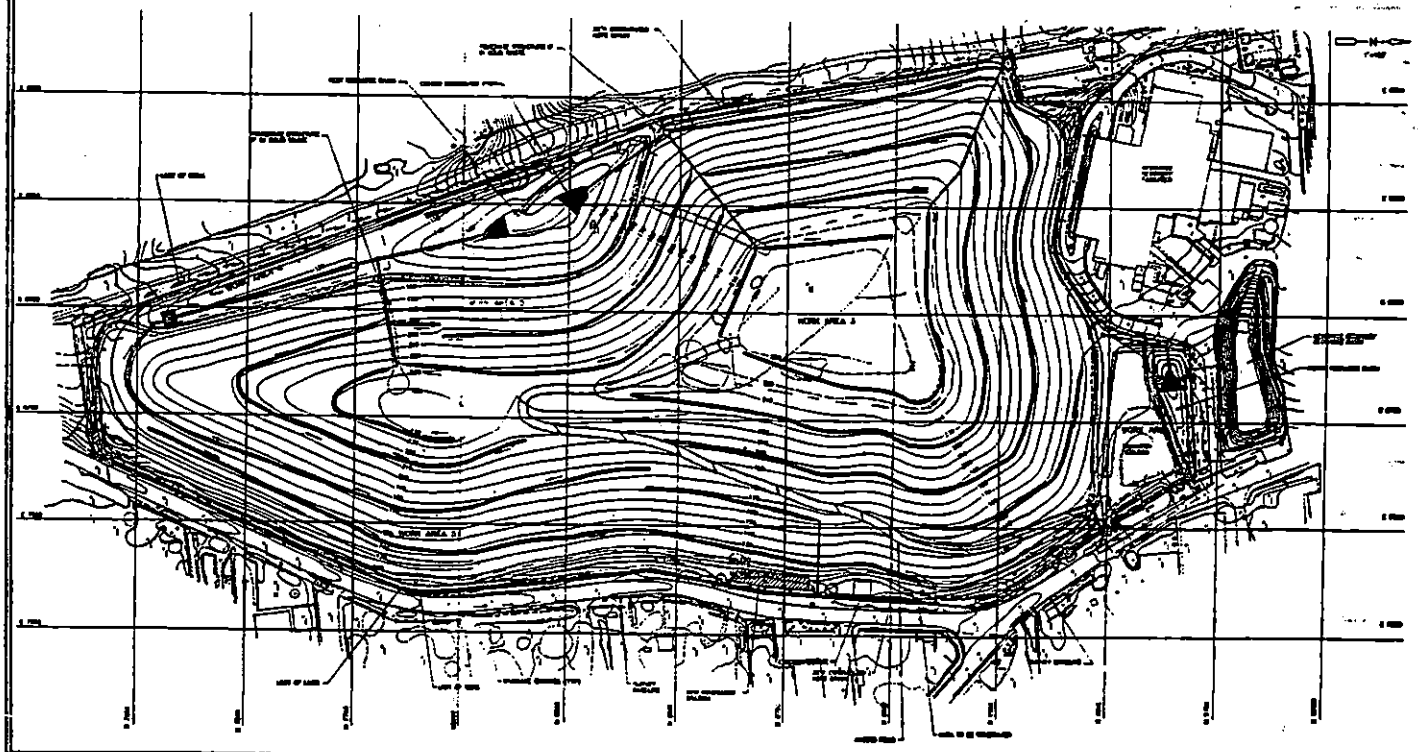

BY JL DATE 5/12/95 **Cashin Associates, P.C.** SHEET NO. 2 OF 2
Engineers and Architects
CHKD. BY _____ DATE _____ JOB NO. _____
SUBJECT ITEM 4 HORIZONTAL GAS COLLECTION

DR # 131

ITEM 4 Horizontal Gas Collection

INSTALLED 5/12/95

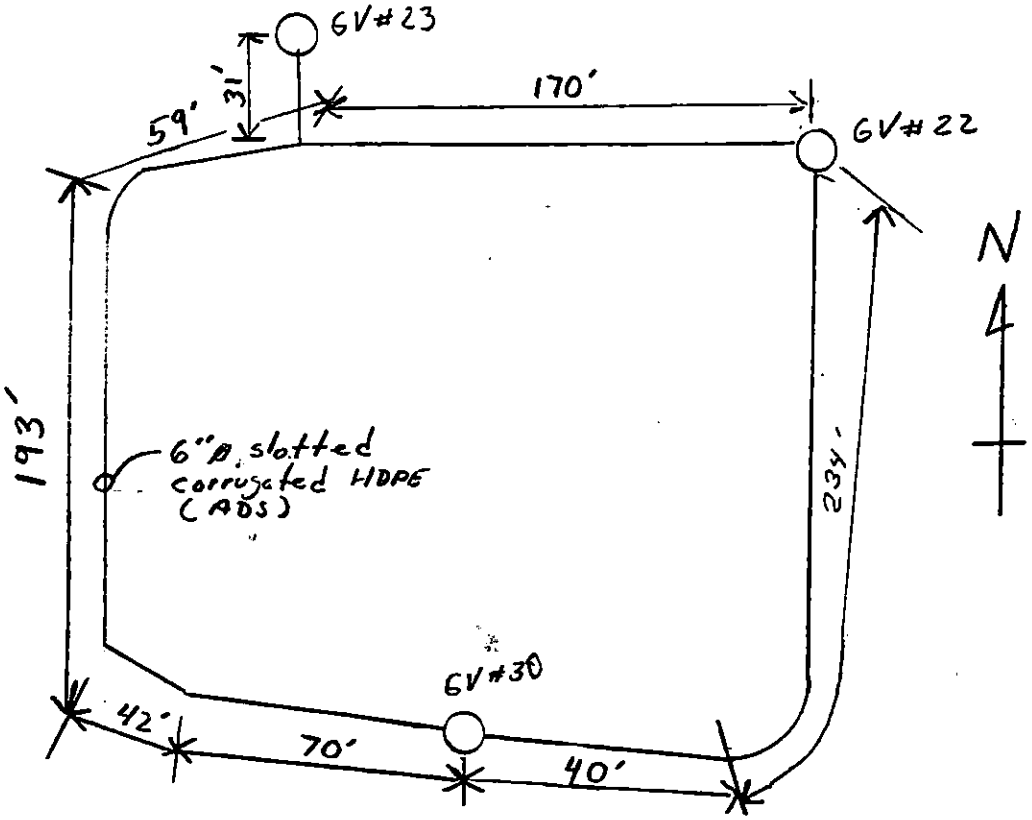

TOTAL LENGTH OF ITEM 4 Horizontal Gas Collection
= 839 LF

NOTE: Pipe installed in gravel filled trench as per specifications

DAILY REPORT No. 132 CA No. 4170.1

PROJECT:	DATE: 5/15/95 PAGE 1 of 1
TOWN OF HUNTINGTON INTERIM REMEDIAL PROGRAM HUNTINGTON/EAST NORTHPORT LANDFILL CONTRACT No. ENV 94-01/0-C	S (M) T W T F S
ENGINEERS: CASHIN ASSOCIATES, P.C. 1200 VETERANS MEMORIAL HIGHWAY HAUPPAUGE, NY 11788 (516) 348-7600	**CONTRACTOR:** J.D. POSILLICO, INC. 1610 NEW HIGHWAY FARMINGDALE, NY 11735 (516) 249-1872

WEATHER: OVERCAST@AM/PARTLY SUNNY@PM TIME: 8:30AM TEMP: 54°F WIND: MODERATE

ACTIVITY:

ITEM #6 COMMON FILL

① JDP CONTINUED TO COMPACT THE COMMON FILL SOIL LAYER ON THE NORTH AND EAST LANDFILL SLOPES. SECTIONS 1 THRU 9.

ITEM #33 TEST PAD

① JDP CONTINUED TO FINE GRADE AND COMPACT THE ALT. SELECT FILL LAYER ON THE TEST PAD, USING BOTH A TAG-ALONG ROLLER AND 2 TYPES OF SELF PROPELLED STEEL DRUM ROLLERS.

② GEOSYNTEC PERFORMED DEPTH CHECKS AND DENSITY TESTS OF SAME.

ITEM #7 ALT. SELECT FILL

① JDP CONTINUED TO PLACE AND GRADE 'SCHNEIDER' ALT. SELECT FILL ON THE

EQUIPMENT AND MANPOWER: JDP		ITEM	QUANTITY	FINAL/ INTERIM
1 FOREMEN	3 DJ BULLDOZERS	#6	—	—
7 LABORERS	1 PAYLOADER	#7	—	—
6 OPERATORS		#33	—	—
2 SURVEYORS		#61B	—	—
2 TEAMSTERS	MOBETRENCH			
2 10 WHL DUMPS	1 DRILL RIG			
2 ROLLERS	2 MAN CREW			

SIGNED: [signature] DATE: 5/15/95

DAILY REPORT No. 132

CA No. 4170.1

ADDITIONAL INFORMATION:

SLOPES ABOVE AND BELOW THE TEST PAD.

ITEM #G1B DRILLING - COLLECTION WELL MORE TRENCH BEGAN DRILLING NEW COLLECTION WELL # NW-4.

WHILE DRILLING NW-4 THE PERIMETER GAS COLLECTION HEADER PIPE WAS HIT. JDP EXCAVATED FOR AND REMOVED APROX 10' OF HEADER PIPE ON BOTH SIDES OF NW-4. BOTH ENDS WERE TEMPORARILY CAPPED UNTIL THE LINE CAN BE REPAIRED.

JDP WAS NOTIFIED THAT THE TOWN OF HUNTINGTON HAS STATED THAT THE PERIMETER GAS LEVELS ARE UP, AND THE JDP IS RESPONSIBLE FOR MAINTAING THE GAS COLLECTION SYSTEM PROPERLY.

FIELD SKETCHES:

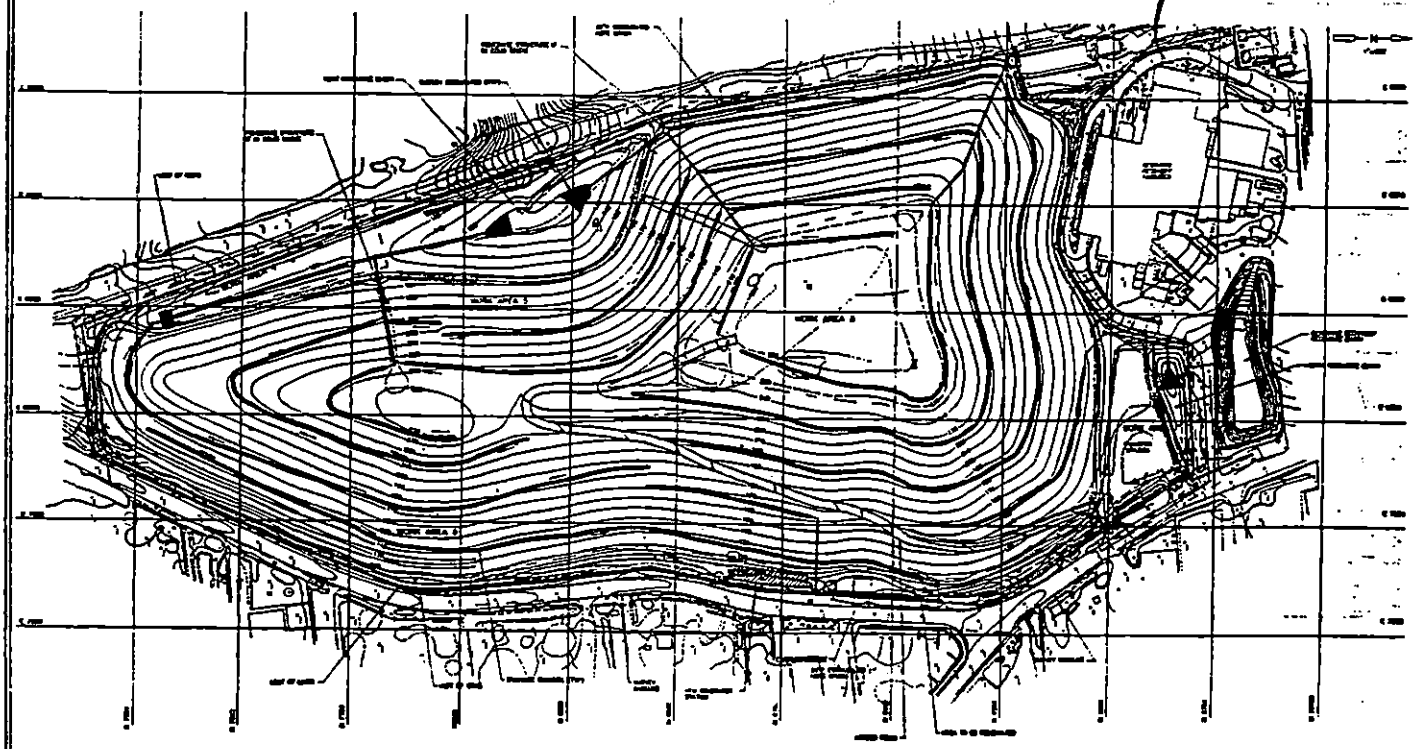

DAILY REPORT No. 133 CA No. 4170.1

PROJECT: TOWN OF HUNTINGTON INTERIM REMEDIAL PROGRAM HUNTINGTON/EAST NORTHPORT LANDFILL CONTRACT No. ENV 94-01/0-C	DATE: 5/15/95 PAGE 1 of 2 S (M) T W T F S
ENGINEERS: CASHIN ASSOCIATES, P.C. 1200 VETERANS MEMORIAL HIGHWAY HAUPPAUGE, NY 11788 (516) 348-7600	CONTRACTOR: J.D. POSILLICO, INC. 1610 NEW HIGHWAY FARMINGDALE, NY 11735 (516) 249-1872

WEATHER: Overcast TIME: TEMP: °F WIND: Light

ACTIVITY:

ITEM #21 Headwall

West Sump

- Concrete pour of footing of north headwall. @ 10:30 AM 4 laborers with vibrator. 4 conc cylinders taken by C.A. Concrete from Elm Transit Mix. 9 cy poured
- South headwall - 1 carpenter 1 helper, 3 laborers forming and setting rebar for south headwall

ITEM # 4 Horizontal Gas Collection

- Foreman, 5 laborers, Ford backhoe, 10-wheeler excavating trenches for 6" ø ADS corrugated slotted pipe. Backfilled w/ gravel as per specification
Length installed = 1072 LF

EQUIPMENT AND MANPOWER:	ITEM	QUANTITY	FINAL/ INTERIM
Foreman 2	21		
Laborers - 11	4	1072 LF ✓	Final ✓
Backhoe - 1	29	6 ea	Final ✓
10 wheeler - 1			
Teamster - 1			
Operator - 1			
Helper - 1			

SIGNED: [signature] DATE: 5/15/95

DAILY REPORT No. 133

CA No. 4170.1

ADDITIONAL INFORMATION:

ITEM 29 GAS VENTS - TYPE 2

- Foreman and 2 Tinsmiths installed gas vents # 19, 27, 31, 41, 46, & 40 as per specifications

FIELD SKETCHES:

BY_____ DATE_____ **Cashin Associates, P.C.** SHEET NO. 2 OF 2

CHKD. BY_____ DATE_____ Engineers and Architects JOB NO._____

SUBJECT ITEM 4 ... ITEM 29

HORIZONTAL GAS COLLECTION / GAS VENTS - TYPE II DR 133

INSTALLED: 5/15/95

N

ITEM 4 1072LF
ITEM 29 6ea

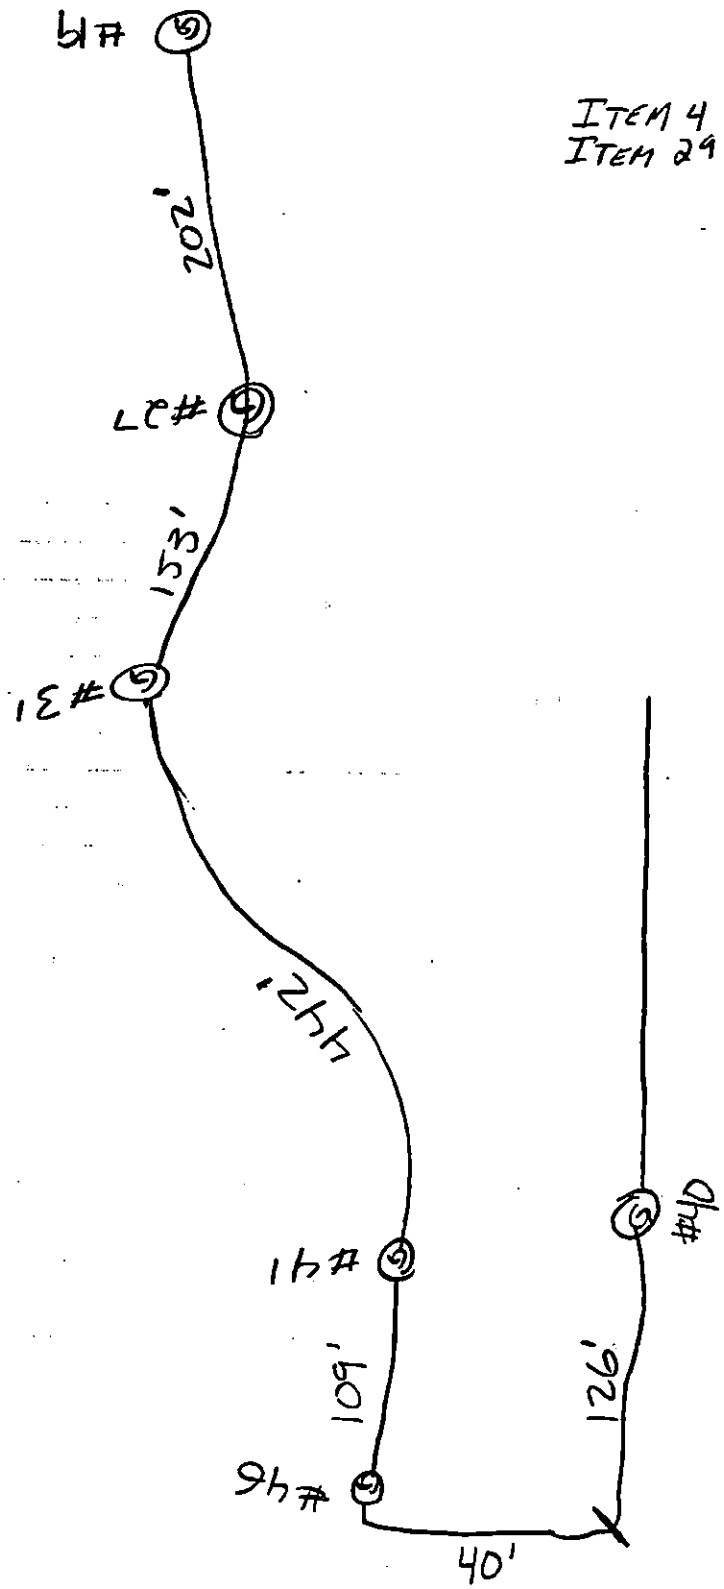

DAILY REPORT No. 134 CA No. 4170.1

PROJECT:	DATE: 5/16/95 PAGE 1 of 1
TOWN OF HUNTINGTON INTERIM REMEDIAL PROGRAM HUNTINGTON/EAST NORTHPORT LANDFILL CONTRACT No. ENV 94-01/0-C	S M (T) W T F S
ENGINEERS: CASHIN ASSOCIATES, P.C. 1200 VETERANS MEMORIAL HIGHWAY HAUPPAUGE, NY 11788 (516) 348-7600	**CONTRACTOR:** J.D. POSILLICO, INC. 1610 NEW HIGHWAY FARMINGDALE, NY 11735 (516) 249-1872

WEATHER: MOSTLY SUNNY TIME: 3:30 PM TEMP: 74°F WIND: MODERATE

ACTIVITY:

ITEM #6 COMMON FILL

(1) PLACED COMMON FILL (SCHLEIDER) FROM AN ON-SITE STOCKPILE. FILL WAS PLACED @ THE TOP OF THE LANDFILL AND ON THE LOWER, EAST LANDFILL SLOPE BETWEEN SECTIONS 19A TO 22E.

(2) COMPACTED THE 8" COMMON FILL LAYER ON BOTH THE NORTH AND EAST SLOPES.

ITEM # 33

(1) JDP CONTINUED TO COMPACT THE ALT. SELECT FILL @ THE TOP OF THE TEST PAD.

GEOSYNTEC PERFORMED DENSITY TESTS AND DEPTH CHECKS @ SAME.

EQUIPMENT AND MANPOWER: JDP		ITEM	QUANTITY	FINAL/ INTERIM
1 FOREMAN	2 10 WHL DUMPS	#6	—	—
8 LABORERS	1 WATER TRUCK	#33	—	—
3 TEAMSTERS		#G1B	—	—
6 OPERATORS		#G11G	—	—
3 BULLDOZERS (D5's)	MORTRANCH			
2 PAYLOADERS	1 DRILLING RIG			
1 ROLLER	2 OPERATORS			

SIGNED: Robert D. Daly DATE: 5/16/95

DAILY REPORT No. 134

CA No. 4170.1

ADDITIONAL INFORMATION:

ITEM # G1B

MORE TRENCH CONTINUED TO DRILL NEW COLLECTION WELL # NW-4. WELL WAS DRILLED APROX 60' DEEP. MORETRENCH EXPERIENCED TROUBLE WITH SOIL RUNNING OUT OF BUCKET.

ITEM # G11G 6" HEADER PIPING

(1) JDP REPAIRED THE EXISTING HEADER PIPE AND BEGAN INSTALLATION OF NEW 6" SCH 80 HEADER PIPE, (4) 90° ELBOWS AND TEE SECTION @ STA 0+545

MISC: JDP PERFORMED MAINTENANCE OF THE EXISTING AND TEMPORARY GAS COLLECTION SYSTEM. LOOKED FOR AND REPAIRED HEADER PIPE LEAKS

FIELD SKETCHES:

DAILY REPORT No. 135

CA No. 4170.1

PROJECT: TOWN OF HUNTINGTON INTERIM REMEDIAL PROGRAM HUNTINGTON/EAST NORTHPORT LANDFILL CONTRACT No. ENV 94-01/0-C	DATE: 5/16/95 PAGE 1 of 1 S M (T) W T F S
ENGINEERS: CASHIN ASSOCIATES, P.C. 1200 VETERANS MEMORIAL HIGHWAY HAUPPAUGE, NY 11788 (516) 348-7600	CONTRACTOR: J.D. POSILLICO, INC. 1610 NEW HIGHWAY FARMINGDALE, NY 11735 (516) 249-1872

WEATHER: Sunny TIME: TEMP: °F WIND:

ACTIVITY:

Item 21 Headwall

- Carpenter and laborer forming walls for headwall at north side of west recharge basin using new plywood.
- Lather installing re-bars for footing of headwall at the south side of the west recharge basin.

ITEM 4 Horizontal Gas collection

- Foreman, 5 laborers, 1 backhoe, 10-wheeler excavating and installing 6" ϕ ADS corrugated slotted pipe. Backfilling with gravel as per specifications.

EQUIPMENT AND MANPOWER:	ITEM	QUANTITY	FINAL/ INTERIM
Foreman - 2	21	—	—
Laborers - 11	4	—	—
Backhoe - 1		—	—
10 wheeler - 1			
Tramper - 1			
Operator - 1			
Lather - 1			

SIGNED: [signature] DATE: 5/16/95

DAILY REPORT No. 135

CA No. 4170.1

ADDITIONAL INFORMATION:

FIELD SKETCHES:

DAILY REPORT No. 136

CA No. 4170

PROJECT:	DATE: 5/17/95 PAGE 1 of 2
TOWN OF HUNTINGTON INTERIM REMEDIAL PROGRAM HUNTINGTON/EAST NORTHPORT LANDFILL CONTRACT No. ENV 94-01/0-C	S M T (W) T F S
ENGINEERS: CASHIN ASSOCIATES, P.C. 1200 VETERANS MEMORIAL HIGHWAY HAUPPAUGE, NY 11788 (516) 348-7600	**CONTRACTOR:** J.D. POSILLICO, INC. 1610 NEW HIGHWAY FARMINGDALE, NY 11735 (516) 249-1872

WEATHER: CLOUDY TIME: 7:45AM TEMP: 55°F WIND: LIGHT

ACTIVITY:

ITEM #6 COMMON FILL

① JDP COMPACTED THE COMMON FILL LAYER ON THE NORTH AND EAST LANDFILL SLOPES

② GEOSYNTEC MONITORED SOIL DEPTH AND DENSITY

③ JDP PLACED STOCKPILED COMMON FILL ON THE SOUTHEAST LOWER LANDFILL SLOPE.

ITEM #4 HORIZONTAL GAS COLLECTION

① JDP BACKFILLED GAS COLLECTION PIPE WITH CRUSHED STONE.

② PLACED A LAYER OF 8 OZ GEOTEXTILE OVER STONE BACKFILL

ITEM # 21 HEADWALLS

① JDP USED 9.5 CY OF 3,500 PSI CONCRETE TO POUR THE WEST RECHARGE BASIN, SOUTH HEADWALL FOOTING.

② FORMED AND PLACED REBARS @ WEST BASIN, NORTH

EQUIPMENT AND MANPOWER:

JDP

2 FOREMEN	2 PAYLOADERS
13 LABORERS	3 D5 BULLDOZERS
7 OPERATORS	1 ROLLER
1 TEAMSTER	1 EXCAVATOR
1 CARPENTER	MORETRENCH
1 LATHER	2 OPERATORS
1 WATER TRUCK	1 DRILL RIG

ITEM	QUANTITY	FINAL/ INTERIM
G3	28.6 CY	FINAL
G4A	22.0 CY	FINAL
G11G	102.0 LF	FINAL
G1B	75.9 LF	FINAL
G4B	1.94 CY	FINAL
G4C	6.2 CY	FINAL
G4E	0.22 CY	FINAL
G11B	54.3 LF	FINAL
G11C	26.6 LF	FINAL

SIGNED: Robert D. Cashin DATE: 5/17/95

DAILY REPORT No. 136 CA No. 4170.1

ADDITIONAL INFORMATION:

HEADWALL

(3) SET FORMS FOR NORTH BASIN HEADWALL FOOTING.

ITEM # G11G 6" HEADER PIPE 102.0 LF.

(1) JDP PLACED 102.0 LF OF SCH 80 PVC 6" HEADER PIPE, (6) 90° ELBOWS, (1) TEE SECTION BETWEEN STA 5450 AND STA 5370.

(2) JDP REPLACED 60 LF AND 40 LF OF EXISTING SCH.80 PVC 6" HEADER PIPE @ NO EXPENSE TO THE TOWN, DUE TO DAMAGE DURING PLACEMENT OF THE DRAINAGE SYSTEM.

ITEM # G3 EXCAVATION

(1) PAYMENT FOR EXCAVATION TO INSTALL 6" HEADER PIPE.

AVE 6' DEPTH × 15' × 4.0' ÷ 27 = 13.3 CY

+ 2.5' DEPTH × 66' × 2.5' WIDTH = 15.3 CY

28.6 CY

ITEM # G4A HEADER PIPE BEDDING 18' × 4' WIDTH × 2.5 DEPTH ÷ 27 = 6.7

FIELD SKETCHES 66' × 2.5 WIDTH × 2.5 DEPTH ÷ 27 = 15.3

TOTAL 22.0 CY

ITEM # G11G 6" HEADER

FINAL MEASUREMENT

3' + 3' + 15' + 15' + 66' = 102.0'

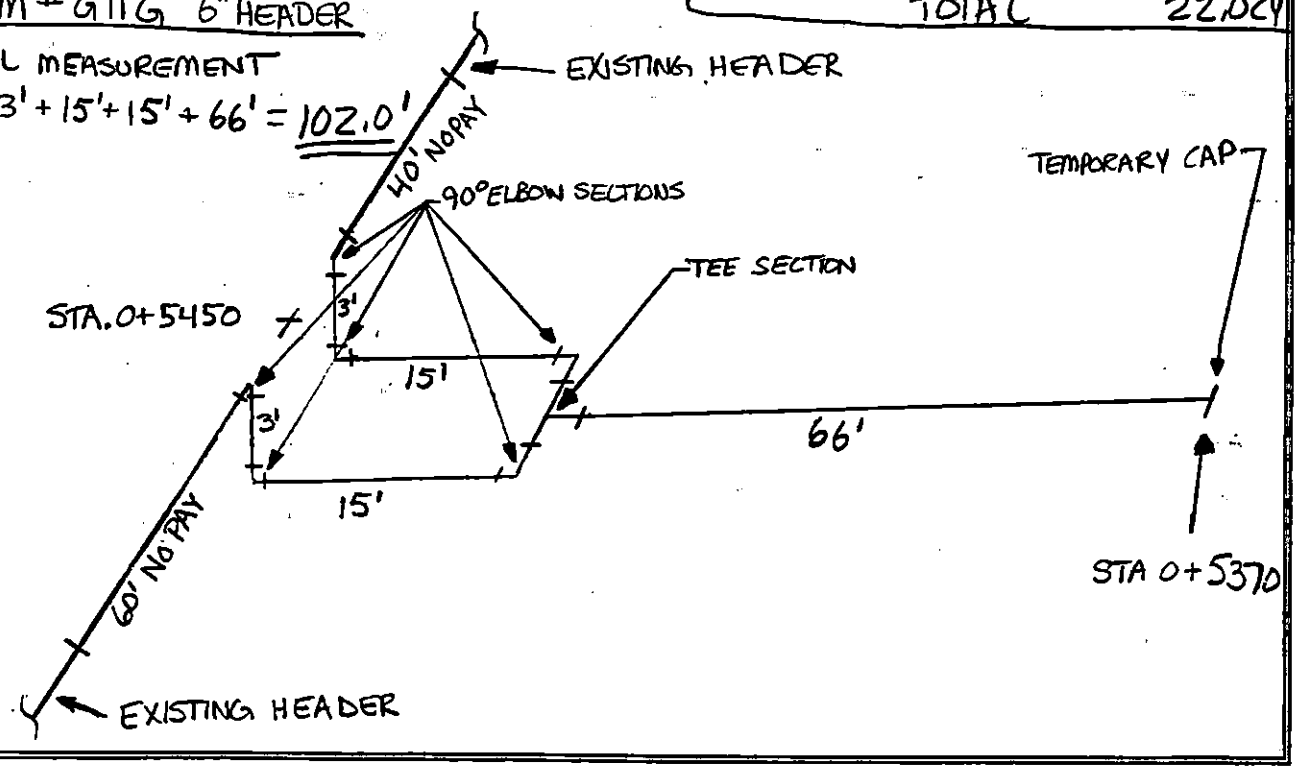

DK = 136

BY RAO DATE 5/17/95 **Cashin Associates, P.C.** Engineers and Architects

CHKD. BY _____ DATE _____

SUBJECT COLLECTION WELL # NW-4

SHEET NO. 2 OF 2

JOB NO. 4170.1

TOWN OF HUNTINGTON LANDFILL CLOSURE

VOLUME OF WELL = FT. πR^2/LF = 3.14 (1')^2/LF/LF

= 3.14 CF/FT × 1 CY/27 CF = 0.12 CY/FT

VOLUME OF SCREEN/PIPING =

$\pi R^2 \cdot LF$ = 3.14 (.33)^2 • LF/LF = 0.34 LF/LF = 0.01 CY/FT

VOLUME OF WELL − SCREEN/PIPING = 0.11 CY/FT

ITEM #G1B DRILLING OF COLLECTION WELL

ELV. 153.5 - 77.6 = 75.9 LF

ITEM # G4B SELECT BACKFILL

ELV 153.5 - 133.9 = 19.6

BENTONITE − 2.0

17.6 LF

17.6 LF X 0.11 CY/FT = 1.94 CY

ITEM # G4C GRAVEL BACKFILL

ELV 133.9 - 78.6 = 55.3 LF

55.3 LF X 0.11 CY/F + (1) 0.12 = 6.2 CY

ITEM # G4E BENTONITE

2 LF X 0.11 CY/FT = 0.22 CY

ITEM # G11B SLOTTED 4" COLLECTION APE

ELV 132.9 - 78.6 = 54.3 LF

ITEM # G11C SOLID 4" COLLECTION PIPE

ELV. 159.5 - 132.9 = 26.6 LF

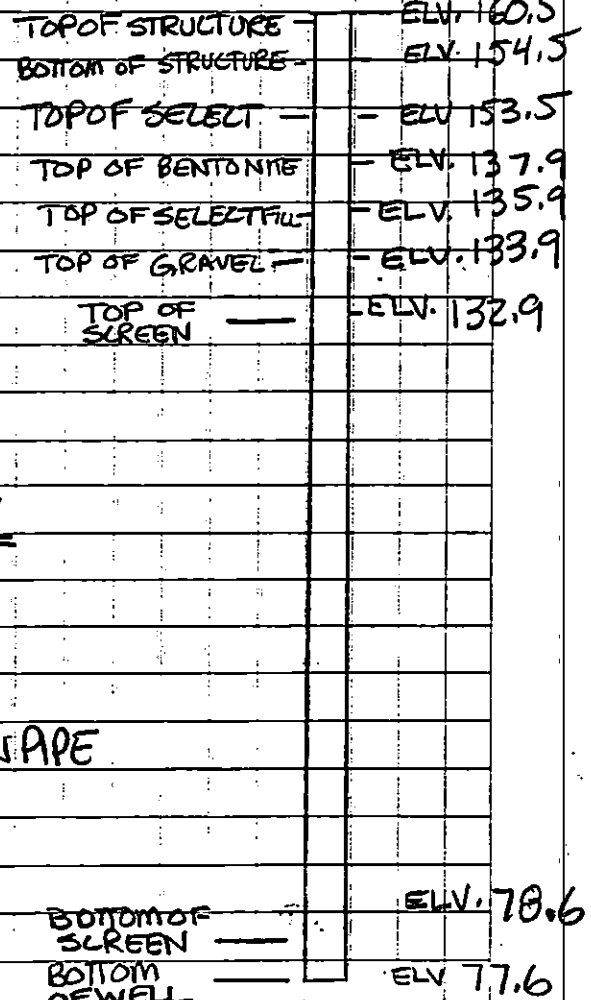

DAILY REPORT No. 137 CA No. 4170.1

PROJECT:	DATE: 5/18/95 PAGE 1 of 1
TOWN OF HUNTINGTON INTERIM REMEDIAL PROGRAM HUNTINGTON/EAST NORTHPORT LANDFILL CONTRACT No. ENV 94-01/0-C	S M T W (T) F S
ENGINEERS: CASHIN ASSOCIATES, P.C. 1200 VETERANS MEMORIAL HIGHWAY HAUPPAUGE, NY 11788 (516) 348-7600	**CONTRACTOR:** J.D. POSILLICO, INC. 1610 NEW HIGHWAY FARMINGDALE, NY 11735 (516) 249-1872

WEATHER: LT. RAIN @ AM / MOSTLY CLOUDY @ PM TIME: TEMP: °F WIND: MODERATE

ACTIVITY:

ITEM # 4 HORIZONTAL GAS COLLECTION

① CONTINUED TO PLACE 2.0' WIDE STRIP OF GEOTEXTILE FILTER FABRIC OVER THE GAS COLLECTION STONE TRENCH @ TOP OF THE LANDFILL.

② PLACED 6" LAYER OF SAND OVER 2' WIDE GEOTEXTILE AND GAS COLLECTION TRENCH.

ITEM #6 COMMON FILL

① JDP RECEIVED, PLACED, AND GRADED 'SCHLEIDER' COMMON FILL @ THE TOP OF THE LANDFILL.

② COMPACTED THE 8" ± COMMON FILL LAYER ON THE NORTH AND EAST LANDFILL SLOPES.

ITEM #21 HEADWALLS

① SET CONCRETE FORMS AT THE WEST BASIN, NORTH HEADWALL. ② SET REBARS AT THE WEST

EQUIPMENT AND MANPOWER:		ITEM	QUANTITY	FINAL/ INTERIM
JDP				
1 FOREMEN	1 WATER TRUCK	#4	—	—
LABORERS	3 BULLDOZERS (D5)	#6	—	—
1 CARPENTER	1 PAYLOADER	#21	—	—
1 LATHER	1 ROLLER	#61B	—	—
5 OPERATORS	MORE TRENCH			
2 TEAMSTERS	2 OPERATORS			
1 TRAILER	1 DRILL RIG			

SIGNED: [signature] DATE: 5/18/95

DAILY REPORT No. 137

CA No. 4170.1

ADDITIONAL INFORMATION:

BASIN, SOUTH HEADWALL.

ITEM # G1B DRILLING- COLLECTION WELL

① MORE TRENCH DRILLED COLLECTION WELL # NW-3. (INCOMPLETE)

FIELD SKETCHES:

DAILY REPORT No. 138 CA No. 4170.1

PROJECT:	DATE: 5-18-95 PAGE 1 of 3
TOWN OF HUNTINGTON INTERIM REMEDIAL PROGRAM HUNTINGTON/EAST NORTHPORT LANDFILL CONTRACT No. ENV 94-01/0-C	S M T W (T) F S
ENGINEERS: CASHIN ASSOCIATES, P.C. 1200 VETERANS MEMORIAL HIGHWAY HAUPPAUGE, NY 11788 (516) 348-7600	**CONTRACTOR:** J.D. POSILLICO, INC. 1610 NEW HIGHWAY FARMINGDALE, NY 11735 (516) 249-1872

WEATHER: OVERCAST TIME: 10:30 TEMP: 68°F WIND: CALM

ACTIVITY: ITEM 3G EXCAVATION

- TRENCH EXCAVATED FOR PLACEMENT OF BEDDING BY FORD 755A BACKHOE
- CONTRACTOR REMINDED OF REQUIRED TRENCH WIDTH (2'-10")
- CONTRACTOR TO UTILIZE 3' WIDE BUCKET TOMORROW (STA 0+00 TO STA 0+262)

ITEM G4A HEADER PIPE BEDDING MATERIAL (INCOMPLETE)

BEDDING MATERIAL PLACED BELOW DIPE WITH CAT IT18F LOADER. AFTER PLACEMENT OF PIPE, BEDDING PLACED ON SIDES OF PIPE AND ABOVE PIPE W/ LOADER. FOUR LABORERS W/ SHOVELS SPREAD BEDDING MATERIAL ALONG PIPE. ALL JOINTS OF HEADER PIPE ARE LEFT EXPOSED. AFTER TESTING, ADDITIONAL BEDDING MATERIAL MUST BE PLACED AT ALL JOINTS TO BRING TOP OF BEDDING ONE FOOT ABOVE PIPE. (STA. 0+00 TO STA. 0+2+62)

ITEM G11H 10" DIA. SCH 80 PVC HEADER PIPE (STA 0+00 TO STA 0+218)

PIPE LAID IN TRENCH ON BEDDING MATERIAL W/ 755A BACKHOE

ITEM G11I 12" DIA. SCH 80 PVC HEADER PIPE (STA 0+218 TO STA 0+262)

PIPE LAID IN TRENCH ON BEDDING MATERIAL W/ 755A BACKHOE

EQUIPMENT AND MANPOWER:	ITEM	QUANTITY	FINAL/ INTERIM
FORD 755A BACKHOE W/ 2' WIDE BUCKET	G3	121.2 yd³	✓ FINAL
CAT D5HLGP BULLDOZER	G4A	73.8 yd³	✓ FINAL
CAT IT18F LOADER	G11H	218 L.F.	✓ FINAL
3 EQUP. OPERATORS	G11I	44 L.F.	✓ FINAL
2 FOREMAN (JIMMY & MIKE)			
4 LABORERS			
2 SURVEYORS			

SIGNED: Bruce M Bagnasco DATE: 5/18/95

DAILY REPORT No. 138

CA No. 4170.1

ADDITIONAL INFORMATION:

MISCELLANEOUS: NON-PAY-ITEM ACTIVITY

CONTRACTOR REPLACED 6" DIA SCH 80 PUC GAS COLLECTION HEADER DAMAGED DURING PREVIOUS CONSTRUCTION.

SEE SKETCH ON PAGE 3 OF 3

FIELD SKETCHES:

ITEM G3 EXCAVATION

STA.	DEPTH = d	× W	= A(ft²)	× L = VOL(ft³)
0+00	39+22 = 61"	× 34	= 14.40 AVG	481.6'
0+40	19+22 = 41"	× "	= 9.68	425.0'
0+80	27+22 = 49"	× "	= 11.57	481.6'
1+20	31+22 = 53"	× "	= 12.51	481.6'
1+60	27+22 = 49"	× "	= 11.57	491.2'
2+00	33+22 = 55"	× "	= 12.99	250.8'
2+18	41+22 = 63"	× "	= 14.88	

PIPE

STA 2+62 STOP 12"
STA 2+21 12 × 4 TEE
STA 2+18 12 × 10 INC
STA 2+16 10" BEND
STA 0+00 START 10"

96.73 yd³

2+18	40+24 = 64	× 36	= 16.0	46.5'	24.5 yd³
2+21	36+24 = 60	× 36	= 15.0	615.0	
2+62	36+24 = 60	× 36	= 15.0		

TOTAL: 121.2 yd³ ✓

ITEM G4A BEDDING

10" PIPE ~~AREA~~ A = 0.55 ft² ✓

10" Pipe A = 0.55 ft² — 7.48 ft²/LF ✓

7.48 ft² × 218 LF = 1630 ft³ ✓

= 60.38 yd³ ✓

12" Pipe A = 0.79 ft² ✓ — 8.21 ft²/LF

8.21 ft × 44' LF = 13.38 yd³ ✓

73.8 yd³ ✓

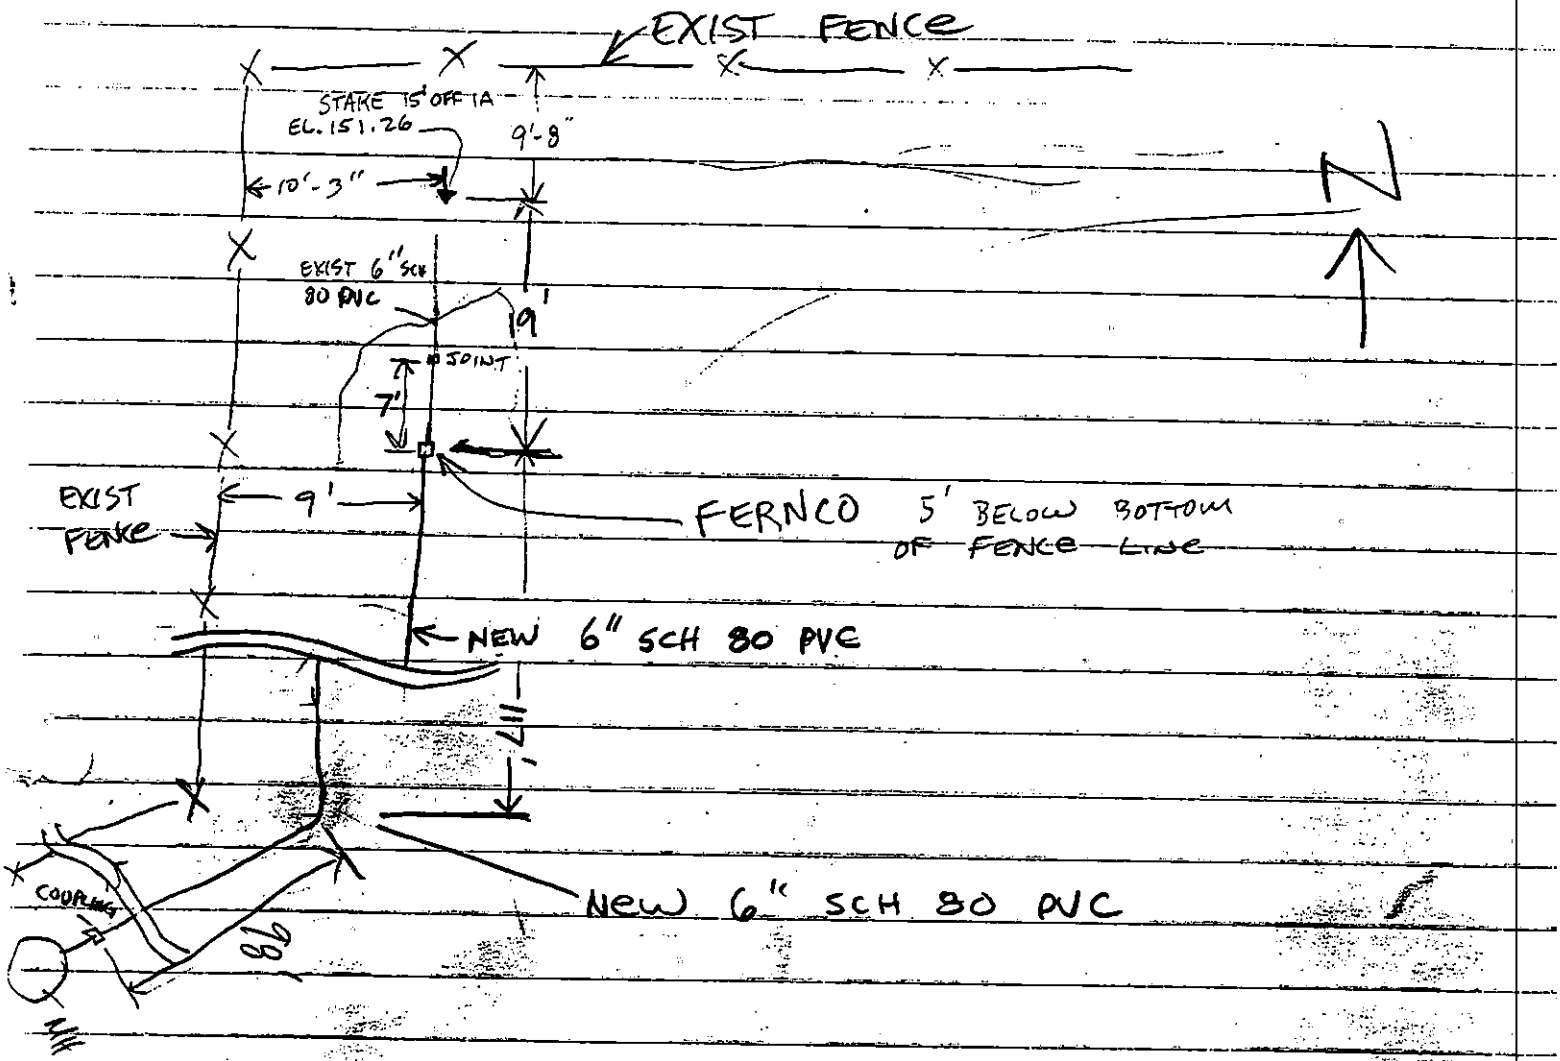
EXIST FENCE
STAKE 15' OFF 1A
EL. 151.26
9'-8"
10'-3"
EXIST 6" SCH 80 PVC
19'
JOINT
7'
EXIST FENCE
9'
FERNCO 5' BELOW BOTTOM OF FENCE LINE
NEW 6" SCH 80 PVC
11'
COUPLING
NEW 6" SCH 80 PVC
N

DAILY REPORT No. 139

CA No. 4170.1

PROJECT: TOWN OF HUNTINGTON INTERIM REMEDIAL PROGRAM HUNTINGTON/EAST NORTHPORT LANDFILL CONTRACT No. ENV 94-01/0-C	DATE: 5/19/95 PAGE 1 of 1 S M T W T (F) S
ENGINEERS: CASHIN ASSOCIATES, P.C. 1200 VETERANS MEMORIAL HIGHWAY HAUPPAUGE, NY 11788 (516) 348-7600	CONTRACTOR: J.D. POSILLICO, INC. 1610 NEW HIGHWAY FARMINGDALE, NY 11735 (516) 249-1872

WEATHER: LT. RAIN / OVERCAST TIME: 4:15 TEMP: 70 °F WIND: MODERATE

ACTIVITY:

ITEM #6 COMMON FILL

① JDP RECEIVED, PLACED, AND GRADED SCHLEIDER' COMMON FILL @ THE TOP OF THE LANDFILL

ITEM # 4 HORIZONTAL GAS COLLECTORS

① JDP CONTINUED TO PLACE GEOTEXTILE AND A 6" SAND LAYER ABOVE THE PREVIOUSLY INSTALLED HORIZONTAL GAS COLLECTION PIPE & STONE.

ITEM #G1B COLLECTION WELL DRILLING

① COMPLETED WELL # NN-3

FINAL PAYMENT ELV. 153.0 - ELV. 77.5 = 75.5 LF.

② STARTED DRILLING WELL # NN-2

OVER →

EQUIPMENT AND MANPOWER: JDP		ITEM	QUANTITY	FINAL/ INTERIM
1 FOREMAN	2 TRAILERS	G1B	75.5 LF	FINAL
6 LABORERS	1 WATER TRUCK	G4B	1.93 CY	FINAL
4 OPERATORS		G4C	6.17 CY	FINAL
3 TEAMSTERS		G4E	0.22 CY	FINAL
1 ROLLER	MORE TRENCH	G11B	54.0 LF	FINAL
2 BULLDOZERS	2 OPERATORS	G11C	26.5 LF	FINAL
1 PAYLOADER	1 DRILL RIG	6/4	—	—

SIGNED: Robert A. Lantry DATE: 5/22/95

DAILY REPORT No. 139 CA No. 4170.1

ADDITIONAL INFORMATION:

ITEM # G4B SELECT BACKFILL

ELV. 153.0 — ELV. 133.5 — 2.0' BENTONITE = 17.5 LF

17.5 LF × 0.11 CY/LF = 1.93 CY

ITEM # G4C GRAVEL BACKFILL

ELV. 133.5 - ELV. 78.5 = 55.0 LF

55.0 LF × 0.11 CY/LF + 0.12 CY = 6.17 CY

BENTONITE

ITEM # G4E 2 LF × 0.11 CY/FT = 0.22 CY

ITEM # G.11B SLOTTED 4" COLLECTION PIPE

ELV. 132.5 — ELV. 78.5 = 54.0 LF

ITEM # G.11C SOLID 4" COLLECTION PIPE

ELV. 159.0 - ELV 132.5 = 26.5 LF

COLLECTION WELL NW-3

FIELD SKETCHES:

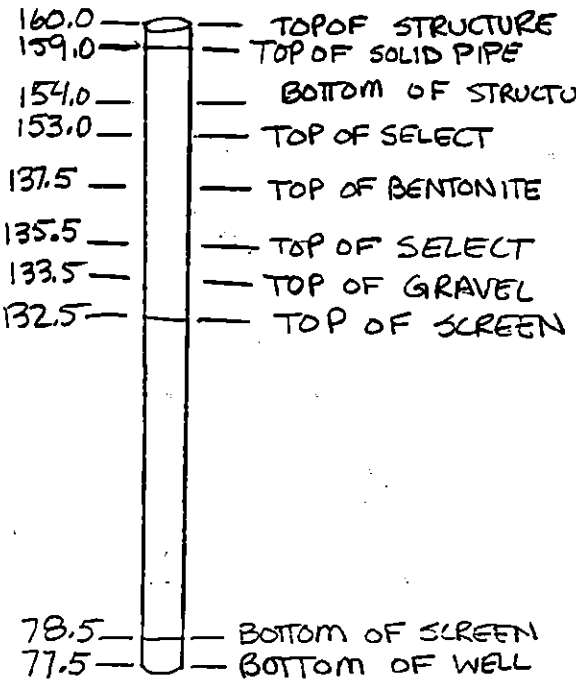

VOLUME OF WELL = 3.14 CF/FT
= 0.12 CY/FT

VOLUME OF SCREEN =
$3.14(.33)^2 \div 27$ CF/CY = 0.01 CY/FT

VOLUME OF WELL WITH SCREEN =
0.12 CY/FT − 0.01 CY/FT = 0.11 CY/FT

DAILY REPORT No. 140

CA No. 4170.1

PROJECT: TOWN OF HUNTINGTON INTERIM REMEDIAL PROGRAM HUNTINGTON/EAST NORTHPORT LANDFILL CONTRACT No. ENV 94-01/0-C	DATE: 5/19/95 PAGE 1 of 1 S M T W T (F) S
ENGINEERS: CASHIN ASSOCIATES, P.C. 1200 VETERANS MEMORIAL HIGHWAY HAUPPAUGE, NY 11788 (516) 348-7600	CONTRACTOR: J.D. POSILLICO, INC. 1610 NEW HIGHWAY FARMINGDALE, NY 11735 (516) 249-1872

WEATHER: Overcast, Occasional Showers TIME: 4:00 TEMP: 70°F WIND: light

ACTIVITY: ITEM G-3 EXCAVATION

- Excavating for installation of 12" ø schedule 80 PVC header pipe from Sta 2+62 to 7+09

3' x 223' x 3' = 74.3cy + 4.5' x 224' x 3' = 112.0cy TOTAL = 186.3cy

Ford 755 backhoe w/oper. (Foreman, 4 laborers for all pipe installation operation) Surveyor set grades.

ITEM G-4A Header Pipe Bedding Material

- IT 18F loader w/operator places specified stone bedding material on bottom, sides, and top of 12" ø header pipe as shown on detail drawing; 0.30 CY/LF x 447 LF = 135.9 CY

ITEM G-11i 12" ø Header Pipe

- 12" ø schedule 80 PVC header pipe and fittings installed as specified from Sta 2+62 to 7+09. (447 LF)

EQUIPMENT AND MANPOWER:	ITEM	QUANTITY	FINAL/ INTERIM
IT 18F Loader Operators - 3	G-3	186.3 CY√	Final ✓
Ford 755 backhoe Surveyor - 1	G-4A	135.9 CY√	Final ✓
Foremen	G-11i	447 LF	Final ✓
Carpenter	21	LS	—
Laborers - 7			
DS			

SIGNED: [signature] DATE: 5/19/95

DAILY REPORT No. 140

CA No. 4170.1

ADDITIONAL INFORMATION:

ITEM 21 Headwall

- Headwall poured @ north side of west recharge basin. 10 cy. four cylinders taken by CQ. 2 laborers + carpenter w/ vibrator performing concrete operations. (See tickets and cylinder test for all info)
- Carpenter, helper, 2 laborers installing rebar and constructing forms for south headwall at west recharge basin
- D5 w/operator shaping bottom of recharge basin for concrete truck access during future pours.
- Cutting re-bar for north sump re-bar

FIELD SKETCHES:

DAILY REPORT No. 141 CA No. 4170.1

PROJECT: TOWN OF HUNTINGTON INTERIM REMEDIAL PROGRAM HUNTINGTON/EAST NORTHPORT LANDFILL CONTRACT No. ENV 94-01/0-C	DATE: 5/22/95 PAGE 1 of 1 S (M) T W T F S
ENGINEERS: CASHIN ASSOCIATES, P.C. 1200 VETERANS MEMORIAL HIGHWAY HAUPPAUGE, NY 11788 (516) 348-7600	CONTRACTOR: J.D. POSILLICO, INC. 1610 NEW HIGHWAY FARMINGDALE, NY 11735 (516) 249-1872

WEATHER: MOSTLY SUNNY TIME: 5:00 TEMP: 74 °F WIND: MODERATE

ACTIVITY:

ITEM #3 MISC CUT FOR FINAL COVER CONSTRUCTION.
① GRADED THE WEST RECHARGE, SOUTH OF MANHOLE #12

ITEM #6 COMMON FILL
① JDP FINE GRADED AND COMPACTED THE 8"± COMMON FILL LAYER @ VARIOUS LOCATIONS ON THE EAST LANDFILL SLOPE.
GEOSYNTEC PERFORMED DEPTH CHECKS AND DENSITY TESTS ON THE COMMON FILL.

ITEM # G1B COLLECTION WELL DRILLING
① MORETRENCH CONTINUED TO DRILL COLLECTION WELL # NW-2.

EQUIPMENT AND MANPOWER: JDP		ITEM	QUANTITY	FINAL/ INTERIM
1 FOREMAN	1 CAT ROLLER	#3	—	—
6 LABORERS		#6	—	—
4 OPERATORS		#G1B	—	—
1 TEAMSTER				
2 SURVEYORS	MORETRENCH			
1 PAYLOADER	2 OPERATORS			
2 D5 BULLDOZERS	1 DRILL RIG			

SIGNED: [signature] DATE: 5/23/95

DAILY REPORT No. 141

CA No. 4170.1

ADDITIONAL INFORMATION:

FIELD SKETCHES:

DAILY REPORT No. 142 CA No. 4170.1

PROJECT:	DATE: 5/22/95 PAGE 1 of 1
TOWN OF HUNTINGTON INTERIM REMEDIAL PROGRAM HUNTINGTON/EAST NORTHPORT LANDFILL CONTRACT No. ENV 94-01/0-C	S (M) T W T F S
ENGINEERS: CASHIN ASSOCIATES, P.C. 1200 VETERANS MEMORIAL HIGHWAY HAUPPAUGE, NY 11788 (516) 348-7600	**CONTRACTOR:** J.D. POSILLICO, INC. 1610 NEW HIGHWAY FARMINGDALE, NY 11735 (516) 249-1872

WEATHER: Sunny TIME: 7:00 TEMP: 57 °F WIND: Light

ACTIVITY: ITEM G-3 Excavation

- Dynahoe excavating for installation of 12"Ø schedule 80 PVC header pipe from Sta 7+09 to Sta 8+85±
  8' depth x 176LF x 3' width = (156.4cy)
  Dynahoe w/operator (Foremen - 4 Laborers, surveyor for all header pipe installation operation) Grade, set by surveyor

ITEM G-4A HEADER PIPE BEDDING MATERIAL

- WA 450 Loader w/operator placing specified stone bedding material on bottom, sides, and top of 12"Ø header pipe as shown on detail drawings. 0.30 cy/LF x 176 LF = (52.8cy)

ITEM G-11i 12"Ø HEADER PIPE

- 12"Ø Schedule 80 PVC Header pipe and Fittings installed as specified from Sta 7+09 to 8+85± (176LF)

EQUIPMENT AND MANPOWER:	ITEM	QUANTITY	FINAL/ INTERIM
Dynahoe operator - 2	G-3	156.4cy	Final
WA450 Loader Surveyor - 1	G-4A	52.8 c.y ✓	Final
Foremen	G-11i	176 LF	Final
Carpenter	21	LS	-
Luther			
Laborers - 7			

SIGNED: [signature] DATE: 5/19/95

DAILY REPORT No. 142 CA No. 4170.1

ADDITIONAL INFORMATION:

ITEM 21 HEADWALL

- Headwall poured @ west sump south headwall. 9.5cy. 4 cylinders taken. 1 cylinder accidentally damaged by JDP laborer. 3 laborers + carpenter w/ vibrator performing concrete operation. (See tickets and cylinder test for ITEM info)
- Carpenter Esther, 2 laborers installing rebar for footing at headwall in north sump.

FIELD SKETCHES:

DAILY REPORT No. 143 CA No. 4170.1

PROJECT: TOWN OF HUNTINGTON INTERIM REMEDIAL PROGRAM HUNTINGTON/EAST NORTHPORT LANDFILL CONTRACT No. ENV 94-01/0-C	DATE: 5/23/95 PAGE 1 of 1 S M (T) W T F S
ENGINEERS: CASHIN ASSOCIATES, P.C. 1200 VETERANS MEMORIAL HIGHWAY HAUPPAUGE, NY 11788 (516) 348-7600	CONTRACTOR: J.D. POSILLICO, INC. 1610 NEW HIGHWAY FARMINGDALE, NY 11735 (516) 249-1872

WEATHER: MOSTLY SUNNY TIME: 12:00 NOON TEMP: 75 °F WIND: MODERATE

ACTIVITY:

ITEM # 6 COMMON FILL

(1) JDP CONTINUED TO FINE GRADE AND COMPACT THE COMMON FILL SOIL LAYER ON THE EAST LANDFILL SLOPES.

(2) JDP BEGAN EXCAVATION OF COMMON FILL FROM DRAINAGE CHANNEL D, BETWEEN SECTIONS 17A AND 5.

(3) THE COMMON FILL EXCAVATED FROM THE DRAINAGE CHANNEL WAS PLACED AND GRADED ON THE UPPER WEST LANDFILL SLOPE BETWEEN SECTIONS 13W AND 18.

ITEM # G1B COLLECTION WELL DRILLING

(1) COMPLETED COLLECTION WELL NW-2

(2) BEGAN DRILLING COLLECTION WELL # NW-1.

FINAL PAYMENT ELV 149.0 - ELV. 76.5 = 72.5 LF

EQUIPMENT AND MANPOWER: JDP		ITEM	QUANTITY	FINAL/ INTERIM
1 FOREMAN	1 PAYLOADER	#6	—	—
6 LABORERS	1 BACKHOE	#G4B	1-82 CY	FINAL
3 TEAMSTERS	2 D5 BULLDOZERS	#G1B	72.5 CY	FINAL
5 OPERATORS	1 DJB	#G4C	6.17 CY	FINAL
1 SURVEYOR	1 ROLLER	#G4E	0.22 CY	FINAL
1 WATERTRUCK	MORETRENCH	#G11B	52.0 LF	FINAL
1 TRAILER	7 OPERATORS	#G11C	25.5 LF	FINAL

SIGNED: [signature] DATE: 5/23/95

DAILY REPORT No. 145

CA No. 4170.1

ADDITIONAL INFORMATION:

ITEM # G 4 B SELECT FILL

ELV. 149.0 - ELV 130.5 − 2.0' BENTONITE = 16.5 LF

16.5 LF X 0.11 CY/LF = 1.82 CY

ITEM # G4C GRAVEL BACKFILL

ELV 133.5 − ELV. 78.5 = 55.0 LF

55.0 X 0.11 CY/LF + 0.12 CY = 6.17 CY

ITEM # G4E BENTONITE

2.0 LF X 0.11 CY/LF = 0.22 CY

ITEM # G 11 B SLOTTED 4" COLLECTION PIPE

ELV 129.5 − ELV. 77.5 = 52.0 LF

ITEM # G 11 C SOLID 4" COLLECTION PIPE

ELV. 155.0 − ELV 129.5 = 25.5 LF

COLLECTION WELL # NW-2

FIELD SKETCHES:

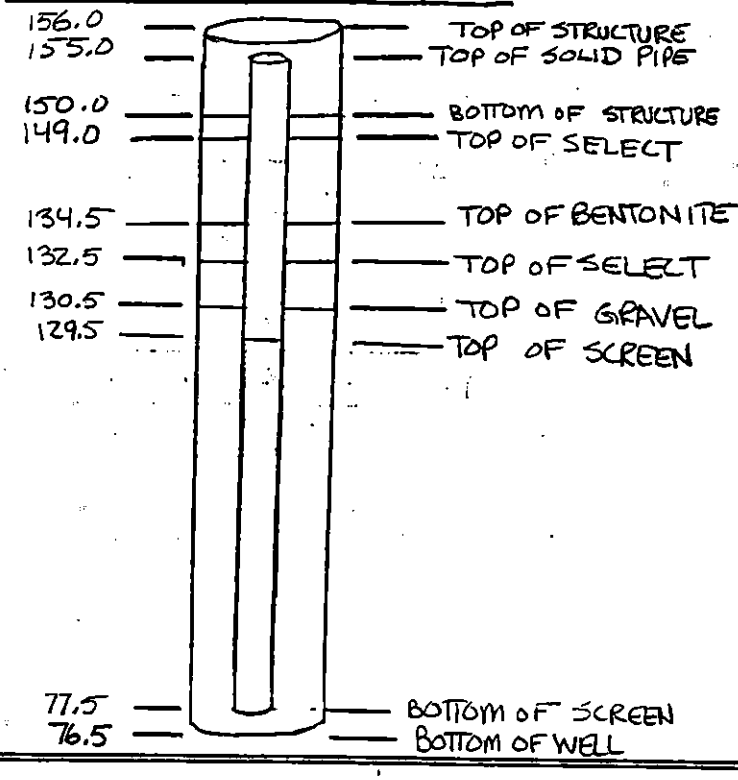

VOLUME OF WELL = 0.12 CY/FT

VOLUME OF SCREEN = 0.01 CY/FT

VOLUME OF WELL W/SCREEN = 0.11 CY/FT

DAILY REPORT No. 144

CA No. 41701

PROJECT:	DATE: May 23, 1995 PAGE 1 of 1
TOWN OF HUNTINGTON INTERIM REMEDIAL PROGRAM HUNTINGTON/EAST NORTHPORT LANDFILL CONTRACT No. ENV 94-01/0-C	S M (T) W T F S
ENGINEERS: CASHIN ASSOCIATES, P.C. 1200 VETERANS MEMORIAL HIGHWAY HAUPPAUGE, NY 11788 (516) 348-7600	**CONTRACTOR:** J.D. POSILLICO, INC. 1610 NEW HIGHWAY FARMINGDALE, NY 11735 (516) 249-1872

WEATHER: Sunny TIME: 8:30 TEMP: 62°F WIND: Light

ACTIVITY: ITEM 21 HEADWALL

- Lather + laborer installing re-bar for footing @ headwall in north recharge basin
- Concrete poured for footing @ ≈ 11:00 AM. Carpenter and 2 laborers w/ vibrator. CA took 4 cylinders. See tickets & cylinder test for addl info)

ITEM G-3 EXCAVATION

- Excavator excavating for installation of 12" ø schedule 80 PVC header pipe from Sta 8+95 to Condensate Trap and MH CD1 Sta 10+95 ±
  7' depth x 188.5LF x 3' = {146.6cy}

- Excavating for Condensate Trap + MH CD-1
  15' depth x 11'ø = {52.8cy}

TOTAL 146.6cy + 52.8cy = {199.4cy}

STA 8+82 - CD-1

EQUIPMENT AND MANPOWER:	ITEM	QUANTITY	FINAL/ INTERIM
EXCAVATOR			
LOADER	21	—	—
FOREMAN	G-3	199.4 cy ✓	Final
CARPENTER	G-4A	35.6 cy	Final
LATHER	G-11i	189 LF	Final
LABORERS - 7	G-7c	1 ea	
OPERATORS - 2	G-4c	4.2 cy	Final
SURVEYOR - 1			

SIGNED: [signature] DATE: 5/23/95

DAILY REPORT No. 144 CA No. 4170.1

ADDITIONAL INFORMATION:

ITEM G-4A Header Pipe Bedding Material

- WA 450 Loader w/ operator placing specified stone bedding material on bottom sides and top of 12"Ø header pipe as shown on detail drawing. 0.30 cy/LF x 188.5 LF = {35.6 cy}

ITEM G-11i 12"Ø Header Pipe

- 12"Ø header pipe and fittings installed (sch. 80 pvc) as specified from Sta 8+82 to condensate trap MH CD-1 Sta 10+45± {189 LF}

ITEM G-7c CONDENSATE TRAPS and ISOLATION MANHOLE CD-1

- Installed CD-1 MH over gravel bedding as specified {1 ea}

ITEM G-4C GRAVEL BACKFILL

- Gravel fill base placed and compacted prior to placing MH CD-1 72"Ø x 1' depth = {4.2 cy}

NOTE: Foreman + 4 laborers for all header pipe installation operations. Surveyor setting grades.

FIELD SKETCHES:

DAILY REPORT No. 145 CA No. 4170.1

PROJECT: TOWN OF HUNTINGTON INTERIM REMEDIAL PROGRAM HUNTINGTON/EAST NORTHPORT LANDFILL CONTRACT No. ENV 94-01/0-C	DATE: 5/24/95 PAGE 1 of 1 S M T (W) T F S
ENGINEERS: CASHIN ASSOCIATES, P.C. 1200 VETERANS MEMORIAL HIGHWAY HAUPPAUGE, NY 11788 (516) 348-7600	CONTRACTOR: J.D. POSILLICO, INC. 1610 NEW HIGHWAY FARMINGDALE, NY 11735 (516) 249-1872

WEATHER: MOSTLY SUNNY TIME: 2:30 PM TEMP: 82°F WIND: MOD. TO HEAVY

ACTIVITY:

ITEM #6 COMMON FILL

(1) FINE GRADED AND COMPACTED THE COMMON FILL SOIL LAYER ON THE EAST LANDFILL SLOPE @ VARIOUS LOCATIONS.

(2) GEOSYNTEC PERFORMED DEPTH CHECKS AND DENSITY TESTS ON THE ABOVE STATED FILL AREAS.

(3) EXCAVATED COMMON FILL FROM DRAINAGE CHANNEL C.

JDP WAS DIRECTED TO RECLAIM THE COMMON FILL EXCAVATED FROM THE TRENCH FOR USE ELSEWHERE ON THE PROJECT.

JDP DID NOT RECLAIM ALL OF THE FILL, JDP SPREAD MOST OF THE COMMON FILL OUT OVER THE SLOPE BENEATH DRAINAGE CHANNEL C.

EQUIPMENT AND MANPOWER: JDP		ITEM	QUANTITY	FINAL/ INTERIM
1 FOREMAN	1 EXCAVATOR	G1B	66.5 LF	FINAL
8 LABORERS	1 ROLLER	G4B	1,60 CY	FINAL
5 OPERATORS	2 D5 BULLDOZERS	G4C	5.51 CY	FINAL
1 TEAMSTER		G4E	0.22 CY	FINAL
2 SURVEYORS	MORE TRENCH	G11B	48.0 LF	FINAL
1 WATER TRUCK	2 OPERATORS	G11C	23.5 LF	FINAL
1 PAYLOADER	1 DRILL RIG			

SIGNED: [signature] DATE: 5/24/95

DAILY REPORT No. 145 CA No. 4170.1

ADDITIONAL INFORMATION:

ITEM # G1B COLLECTION WELL DRILLING

① ELV. 141.0 – ELV. 74.5 = 66.5 LF.

COMPLETED WELL # NW-1

② BEGAN DRILLING WELL # N-5

ITEM # G4B SELECT FILL

① ELV. 141.0 – ELV 124.5 – 2.0 LF BENTONITE = 14.5 LF

14.5 x 0.11 CY/LF = 1.60 CY

ITEM # G4C GRAVEL BACKFILL

① ELV. 124.5 – ELV. 75.5 = 49.0 LF

49.0 LF x 0.11 CY/LF + 0.12 CY = 5.51 CY

ITEM # G4E BENTONITE

① 2.0 LF x 0.11 CY/LF = 0.22 CY.

ITEM # G11B SLOTTED 4" COLLECTION PIPE

ELV. 123.5 – ELV. 75.5 = 48.0 LF

ITEM # G11C SOLID 4" COLLECTION PIPE

ELV. 147.0 – ELV. 123.5 = 23.5 L.F.

COLLECTION WELL # NW-1 FIELD SKETCHES:

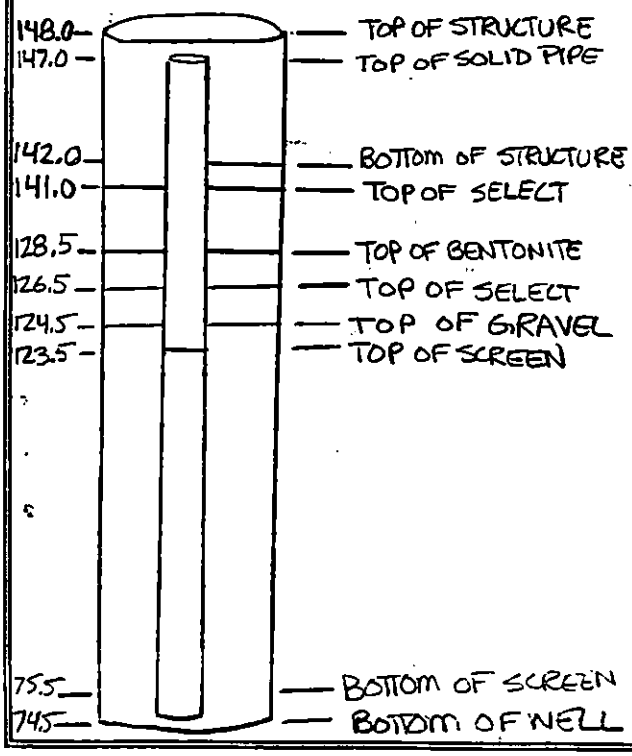

SEE DR # 136

VOLUME OF WELL = 0.12 CY/FT

VOLUME OF SCREEN = 0.01 CY/FT

VOLUME OF WELL WITH SCREEN = 0.11 CY/FT

DAILY REPORT No. 146 CA No. 4170.1

PROJECT: TOWN OF HUNTINGTON INTERIM REMEDIAL PROGRAM HUNTINGTON/EAST NORTHPORT LANDFILL CONTRACT No. ENV 94-01/0-C	DATE: MAY 24, 1995 PAGE 1 of 1 S M T (W) T F S
ENGINEERS: CASHIN ASSOCIATES, P.C. 1200 VETERANS MEMORIAL HIGHWAY HAUPPAUGE, NY 11788 (516) 348-7600	CONTRACTOR: J.D. POSILLICO, INC. 1610 NEW HIGHWAY FARMINGDALE, NY 11735 (516) 249-1872

WEATHER: Sunny TIME: 8:45 TEMP: 70 °F WIND: Light

ACTIVITY: ITEM 21 HEADWALL

- Lather, Carpenter, & 2 laborers installing forms & rebars for headwall @ the north recharge basin as per detail.

ITEM G-3 Excavation

- Excavator excavating for installation of 12"Ø, schedule 80 pvc header pipe from MH-CD1 (sta 10+45 ±) southerly.
  102 LF × 7' depth × 3' width = (79.3 cy)

+ Foreman, +4 laborers for all header pipe installation. Surveyor setting grades

ITEM G-4A Header Pipe Bedding Material

- Loader w/ operator placing specified stone bedding material on bottom, sides, and top of 12"Ø header pipe as specified. 0.30 cy/LF × 102 LF = (30.6 cy)

EQUIPMENT AND MANPOWER:	ITEM	QUANTITY	FINAL/ INTERIM
Lather			
Carpenter	21	-	-
Laborers - 6	G-3	79.3 cy	Final
Foreman	G-4A	30.6 cy	Final
Excavator	G-11	102 LF	Final
Loader			
Operators - 2			
Surveyors 1			

SIGNED: [signature] DATE: 5/24/95

DAILY REPORT No. 146 CA No. 4170.1

ADDITIONAL INFORMATION:

ITEM 6-11i 12"Ø Header Pipe

- 12"Ø header pipe and fittings (schedule 80 PVC) as specified from MH CD-1 southerly as specified

Length = {102 LF} STA 10+45± to Sta 11+47±

FIELD SKETCHES:

DAILY REPORT No. 147

CA No. 4170.1

PROJECT:	DATE: 5/25/95 PAGE 1 of 1
TOWN OF HUNTINGTON INTERIM REMEDIAL PROGRAM HUNTINGTON/EAST NORTHPORT LANDFILL CONTRACT No. ENV 94-01/0-C	S M T W (T) F S
ENGINEERS: CASHIN ASSOCIATES, P.C. 1200 VETERANS MEMORIAL HIGHWAY HAUPPAUGE, NY 11788 (516) 348-7600	**CONTRACTOR:** J.D. POSILLICO, INC. 1610 NEW HIGHWAY FARMINGDALE, NY 11735 (516) 249-1872

WEATHER: PARTLY CLOUDY TIME: TEMP: °F WIND: MODERATE

ACTIVITY:

ITEM # 6 COMMON FILL

① JDP CONTINUED TO FINE GRADE AND COMPACT THE EAST LANDFILL SLOPES.

② JDP EXCAVATED COMMON FILL FROM DRAINAGE CHANNELS K AND A.

OVER →

EQUIPMENT AND MANPOWER: JDP		ITEM	QUANTITY	FINAL/ INTERIM
1 FOREMAN	1 EXCAVATOR	#G1B	39.0 LF	FINAL
8 LABORER	1 ROLLER	#G4B	1.76 CY	FINAL
5 OPERATORS	2 D5 BULLDOZERS	#G4C	2.20 CY	FINAL
1 TEAMSTER		#G4E	0.22 CY	FINAL
2 SURVEYORS	MORE TRENCH	#G11B	19.0 LF	FINAL
1 WATER TRUCK	2 OPERATORS	#G11C	25.0	FINAL
1 PAYLOADER	1 DRILL RIG			

SIGNED: [signature] DATE: 5/25/95

DAILY REPORT No. 147

CA No. 4170.1

ADDITIONAL INFORMATION:

ITEM # G1B COLLECTION WELL DRILLING

① COMPLETED DRILLING OF WELL #N-5

FINAL MEASUREMENT = ELV 104.0 - ELV. 65.0 = 39.0 LF

ITEM # G4B SELECT FILL

① ELV. 104.0 - ELV 86.0 - 2.0 LF BENTONITE = 16 LF

16 LF X 0.11 CY/LF = 1.76 CY

ITEM # G4C GRAVEL BACKFILL

① ELV. 86.0 - ELV. 66.0 = 20.0 LF

20.0 LF X 0.11 CY/LF + 0.12 CY = 2.20 CY

ITEM # G4E BENTONITE

① 2.0 LF X 0.11 CY/LF = 0.22 CY

ITEM # G11B SLOTTED 4" COLLECTION PIPE

ELV. 85.0 - ELV. 66.0 = 19.0 LF

ITEM # G11C SOLID 4" COLLECTION PIPE

ELV. 110.0 - ELV. 85.0 = 25.0 LF.

COLLECTION WELL #N-5

FIELD SKETCHES:

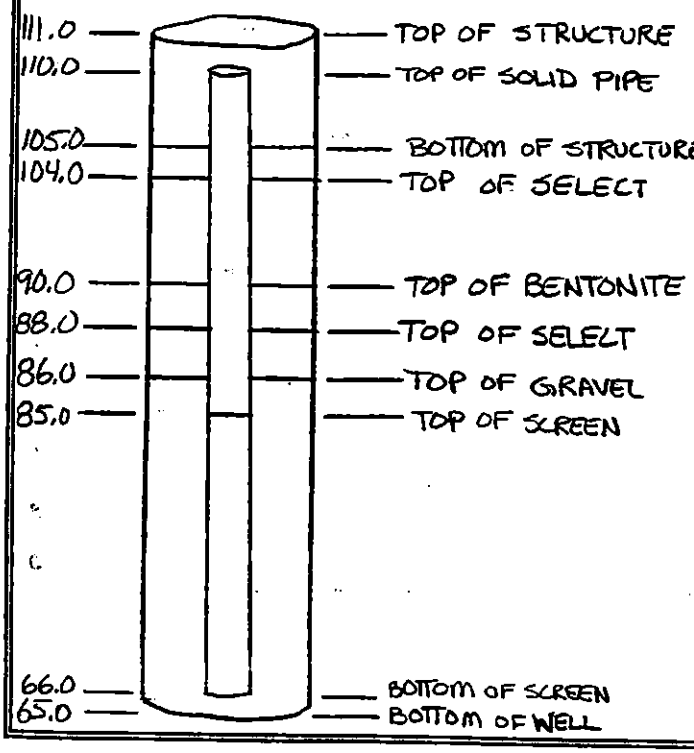

SEE DR #136

VOLUME OF WELL = 0.12 CY/FT

VOLUME OF SCREEN = 0.01 CY/FT

VOLUME OF WELL WITH SCREEN = 0.11 CY/FT

DAILY REPORT No. 148

CA No. 4170.1

PROJECT: TOWN OF HUNTINGTON INTERIM REMEDIAL PROGRAM HUNTINGTON/EAST NORTHPORT LANDFILL CONTRACT No. ENV 94-01/0-C	DATE: 5/25/95 PAGE 1 of 1 S M T W (T) F S
ENGINEERS: CASHIN ASSOCIATES, P.C. 1200 VETERANS MEMORIAL HIGHWAY HAUPPAUGE, NY 11788 (516) 348-7600	CONTRACTOR: J.D. POSILLICO, INC. 1610 NEW HIGHWAY FARMINGDALE, NY 11735 (516) 249-1872

WEATHER: Partly Cloudy TIME: 9:00 TEMP: 68 °F WIND: Lgt

ACTIVITY: ITEM 21 HEADWALL

- Completed forming of north sump headwall. Concrete pour @ 12:30 PM. Carpenter and 2 laborers w/vibrator performing concrete work. 4 cylinders taken by CA. 10 c.f ordered. (See tickets & cylinder test form dtd 5/26)
- Backfill w/ gravel & fill behind north headwall @ west R.B.

ITEM 6-3 EXCAVATION

- Excavator excavation for the installation of 12" Ø PVC Header pipe. Foreman & 4 laborers. Grades being set by surveyor. 334 LF x 6' depth x 3' width = 222.7 c/y

ITEM 6-4A HEADER PIPE BEDDING MATERIAL

- Loader w/operator placing specified stone bedding material on bottom, sides, and top of 12" Ø header pipe as specified 0.30 c/y/LF x 334 LF = 100.2 c/y

EQUIPMENT AND MANPOWER:	ITEM	QUANTITY	FINAL/ INTERIM
LATHER - 1			
CARPENTER - 1	21	-	-
FOREMAN - 1	6-3	222.7 c/y	Final
LABORER - 7	6-4A	100.2 c/y	Final
EXCAVATOR	6-11i	334 LF	Final
LOADER			
OPERATOR - 2			
SURVEYOR - 1			

SIGNED: [signature] DATE: 5/25/95

DAILY REPORT No. 148

CA No. 4170.1

ADDITIONAL INFORMATION:

ITEM G-11; 12"Ø Header Pipe

- 12"Ø header pipe and fittings installed (schedule 80 pvc) as specified from Sta 11+47± to 14+81 ± = {334 LF}

- Air Pressure test of previously installed Pipe from Sta 0+00 to MH/CD-1 @ sta 10+45±. 10psig for 1 hr {PASSED}

NOTE: Foreman + 5 laborers for header pipe installation. Grade set by surveyor

FIELD SKETCHES:

DAILY REPORT No. 149 CA No. 4170.1

PROJECT: TOWN OF HUNTINGTON INTERIM REMEDIAL PROGRAM HUNTINGTON/EAST NORTHPORT LANDFILL CONTRACT No. ENV 94-01/0-C	DATE: 5/26/95 PAGE 1 of 1 S M T W T (F) S
ENGINEERS: CASHIN ASSOCIATES, P.C. 1200 VETERANS MEMORIAL HIGHWAY HAUPPAUGE, NY 11788 (516) 348-7600	CONTRACTOR: J.D. POSILLICO, INC. 1610 NEW HIGHWAY FARMINGDALE, NY 11735 (516) 249-1872

WEATHER: OVERCAST / LIGHT RAIN TIME: TEMP: °F WIND: LIGHT

ACTIVITY:

ITEM # 33 TEST PAD

ITEM # 25 GEOGRID

① JDP CUT AND ABANDONED THE PREVIOUSLY INSTALLED GEOGRID @ THE TESTPAD.

② EXCAVATED THE 'NEW' GEOGRID ANCHOR TRENCH AS PER THE CASHIN LETTER DATED MAY 25, 1995.

③ BEGAN PLACEMENT OF GEOGRID ON TEST PAD AND IN THE ANCHOR TRENCH.

ITEM #6 COMMON FILL

① FINE GRADED AND COMPACTED THE COMMON FILL LAYER ON BOTH THE EAST AND WEST LANDFILL SLOPES.

OVER →

EQUIPMENT AND MANPOWER:	ITEM	QUANTITY	FINAL/ INTERIM
1 FOREMEN	#6	—	—
8 LABORERS	#25	—	—
4 OPERATORS	#33	—	—
1 PAYLOADER			
2 D5 DOZERS			
1 ROLLER			
1 TAG ALONG ROLLER			

SIGNED: [signature] DATE: 5/26/95

DAILY REPORT No. 149

CA No. 4170.1

ADDITIONAL INFORMATION:

① DVERKA AND BARTILUCCI WAS ON-SITE TO TEST AND BALANCE THE METHANE COLLECTION SYSTEM.
D&B STATED THAT THERE APPEARED TO BE (3) LOCATION WHERE THE EXISTING METHANE HEADER WAS BLOCKED.

JDP EXCAVATED, LOCATED, AND REPAIRED THE PIPE BLOCKAGE ON THE WEST COLLECTION PIPE.
(2) OTHER BLOCKAGES WERE NOT LOCATED TODAY BETWEEN (CW11-8 AND CW11-7) AND (CW11-3 AND CW11-2).

FIELD SKETCHES:

DAILY REPORT No. 150 CA No. 4170.1

PROJECT: TOWN OF HUNTINGTON INTERIM REMEDIAL PROGRAM HUNTINGTON/EAST NORTHPORT LANDFILL CONTRACT No. ENV 94-01/0-C	DATE: 5/26/95 PAGE 1 of 1 S M T W T (F) S
ENGINEERS: CASHIN ASSOCIATES, P.C. 1200 VETERANS MEMORIAL HIGHWAY HAUPPAUGE, NY 11788 (516) 348-7600	CONTRACTOR: J.D. POSILLICO, INC. 1610 NEW HIGHWAY FARMINGDALE, NY 11735 (516) 249-1872

WEATHER: CLOUDY TIME: 2 30 TEMP: 64°F WIND: LIGHT

ACTIVITY:

ITEM 21 HEADWALL

- Stripping forms @ north recharge basin headwall. 2 laborers and payloader w/operator

ITEM 6-3 EXCAVATION

- Excavator excavating for installation of 12"Ø pvc header pipe. Foreman + 4 laborers, Grades being set by surveyor. This crew used for all header pipe activities

Sta 14+91± to 17+65± 284 LF x 6' depth x 3' width = {189.3 c.y.}

Item 6-4A HEADER PIPE BEDDING MATERIAL

- Excavator placing specified stone bedding mat'l brought by 10-wheeler on bottom, sides, and top of 12" header pipe. 0.30 c.y./LF x 284 LF = {85.2 c.y.}

EQUIPMENT AND MANPOWER: Foreman - 1 Operator - 3	ITEM	QUANTITY	FINAL/ INTERIM
Laborers - 6	21	—	—
Loader	6-3	189.3 c.y.	Final ✓
Excavator	6-4A	85.2 c.y.	Final ✓
Roller	6-11i	284 LF	Final ✓
Surveyor	6	—	—
10-wheeler			
Teamster - 1			

SIGNED: [signature] DATE: 5/26/95

DAILY REPORT No. 150

CA No. 4170.1

ADDITIONAL INFORMATION:

ITEM G-11i 12" Ø HEADER PIPE

- 12" Ø header pipe + fittings installed (schedule 80 pvc) as specified from Sta 17+65 ± to 14+81 ± (284 LF)

ITEM 6 Common Fill

- Fill being placed by loader, spread by D5 T compacted by roller in lifts over previously air pressure tested header pipe sta 0+0 to sta 10+45 ±

FIELD SKETCHES:

DAILY REPORT No. 151 CA No. 4170.1

PROJECT: TOWN OF HUNTINGTON INTERIM REMEDIAL PROGRAM HUNTINGTON/EAST NORTHPORT LANDFILL CONTRACT No. ENV 94-01/0-C	DATE: 5/30/95 PAGE 1 of 1 S M (T) W T F S
ENGINEERS: CASHIN ASSOCIATES, P.C. 1200 VETERANS MEMORIAL HIGHWAY HAUPPAUGE, NY 11788 (516) 348-7600	CONTRACTOR: J.D. POSILLICO, INC. 1610 NEW HIGHWAY FARMINGDALE, NY 11735 (516) 249-1872

WEATHER: MOSTLY SUNNY TIME: 5:00 PM TEMP: 70°F WIND: MODERATE

ACTIVITY:

ITEM # 6 COMMON FILL

① RECEIVED, PLACED, AND GRADED 'SCHLEIDER' COMMON FILL @ THE TOP OF THE LANDFILL SECTION 11 TO 12.

② COMPACTED THE 8" ± LAYER OF COMMON FILL @ VARIOUS LOCATIONS ON THE EAST, WEST, AND SOUTH LANDFILL SLOPES.

③ SPREAD AND GRADED COMMON FILL ON THE LOWER WEST LANDFILL BETWEEN SECTIONS 17A AND 6B. FILL WAS RECLAIMED FROM DRAINAGE CHANNEL C EXCAVATION.

ITEM #33 TEST PAD

① JDP COMPLETED PLACEMENT OF GEOGRID.

② JDP BEGAN PLACEMENT OF 9" SELECT

EQUIPMENT AND MANPOWER: JDP		ITEM	QUANTITY	FINAL/ INTERIM
1 FOREMAN	3 10WHL DUMPS	#6	—	—
8 LABORERS	1 PAYLOADER	#3	—	—
4 OPERATORS				
2 BULLDOZERS				
3 TEAMSTERS				
1 ROLLER				
1 TAG ALONG ROLLER				

SIGNED: [signature] DATE: 5/30/95

DAILY REPORT No. 151

CA No. 4170.1

ADDITIONAL INFORMATION:

FILL LAYER ABOVE GEOGRID. 'SCHLEIDER' 'COMMON FILL' / 'ALTERATE SELECT FILL' WAS USED.

(3) GEO SYNTEC MONITORED ALL TEST PAD OPERATIONS.

(4) GUNDLE WELD PATCH @ LOCATION OF DAMAGED LINER @ UPPER DRAINAGE CHANNEL.

MISC:

(1) JDP USED 6" HDPE FLEX PIPE TO RECONNECT THE EXISTING METHANE COLLECTION HEADER PIPE AND BY PASS ANY BLOCKAGES BETWEEN CW11-2 AND CW11-3, AND BETWEEN CW11-7 AND CW11-8.

FIELD SKETCHES:

DAILY REPORT No. 52

CA No. 4170.1

PROJECT: TOWN OF HUNTINGTON INTERIM REMEDIAL PROGRAM HUNTINGTON/EAST NORTHPORT LANDFILL CONTRACT No. ENV 94-01/0-C	DATE: 5/30/95 PAGE 1 of 2 S M (T) W T F S
ENGINEERS: CASHIN ASSOCIATES, P.C. 1200 VETERANS MEMORIAL HIGHWAY HAUPPAUGE, NY 11788 (516) 348-7600	CONTRACTOR: J.D. POSILLICO, INC. 1610 NEW HIGHWAY FARMINGDALE, NY 11735 (516) 249-1872

WEATHER: Sunny TIME: 9:00 TEMP: 69 °F WIND: Light

ACTIVITY:

ITEM G-3 EXCAVATION

- Excavator excavating for installation of 12"Ø + 14"Ø pvc header pipe. Foreman & 4 laborers. Grade set by surveyor. This crew is used for all header pipe operations.

12"Ø - 86 LF x 6' depth x 3' = 57.3 cy ✓

14"Ø - 322 LF x 6' depth x 3'-2" = 226.5 cy ✓

{283.8 cy} ✓

ITEM G-4A HEADER PIPE BEDDING MATERIAL

- Excavator placing specified stone bedding material brought by 10-wheeler on bottom, sides, and top of 12"Ø + 14"Ø header-pipe. 12"Ø 0.30 cy/LF x 86 LF = 25.8 cy ✓

14"Ø 0.33 cy/LF x 322 LF = 106.3 cy ✓

{132.1 cy} ✓

EQUIPMENT AND MANPOWER:	ITEM	QUANTITY	FINAL/ INTERIM
Excavator			
10-wheeler	G-3	283.8 cy ✓	Final
puller	G-4A	132.1 cy ✓	Final
Foreman-2	G-11i	86 LF ✓	Final
Laborers-7	G-11i	322 LF ✓	Final
Surveyor	11	—	—
Teamster			
Operators-2			

SIGNED: [signature] DATE: 5/30/95

DAILY REPORT No. 152

CA No. 4170.1

ADDITIONAL INFORMATION:

ITEM 6-11i 12"Ø Header Pipe / ITEM 6-11J 14"Ø Header Pipe

- 12"Ø header pipe + fittings installed as specified = 86 LF
- 14"Ø header pipe + fittings installed as specified = 322 LF

ITEM 11 GeoSocks

- Foreman + 3 laborers assembling geosock baskets at the bottom of west recharge basin for use at the north + south headwalls. Roller compacted bottom for geosock placement.

NOTE. Tape Measured all installed header pipe installed to Jd. See sketch.

FIELD SKETCHES:

DAILY REPORT No. 153 CA No. 4170.1

PROJECT:	DATE: 5/31/95 PAGE 1 of 1
TOWN OF HUNTINGTON INTERIM REMEDIAL PROGRAM HUNTINGTON/EAST NORTHPORT LANDFILL CONTRACT No. ENV 94-01/0-C	S M T (W) T F S
ENGINEERS: CASHIN ASSOCIATES, P.C. 1200 VETERANS MEMORIAL HIGHWAY HAUPPAUGE, NY 11788 (516) 348-7600	**CONTRACTOR:** J.D. POSILLICO, INC. 1610 NEW HIGHWAY FARMINGDALE, NY 11735 (516) 249-1872

WEATHER: SUNNY TIME: 11:40AM TEMP: 77 °F WIND: MODERATE

ACTIVITY:

ITEM # 6 COMMON FILL

① JDP COMPACTED THE 8" ± LAYER OF COMMON FILL ON THE LANDFILL SLOPES @ VARIOUS LOCATIONS

② JDP EXCAVATED COMMON FILL FROM DRAINAGE CHANNEL X FROM SECTION 6B TO 17A.

ITEM # 33 TEST PAD

① CONTINUED TO FINE GRADE THE UPPER 9" ± LIFT OF ALT. SELECT FILL (ABOVE THE GEOGRID).

② COMPACTED ALTERNATE SELECT FILL AND PERFORMED DEPTH CHECKS.

③ BACKFILLED AND COMPACTED THE GEOGRID ANCHOR TRENCH @ THE TOP OF THE TEST PAD.

EQUIPMENT AND MANPOWER: JDP		ITEM	QUANTITY	FINAL/ INTERIM
1 FOREMAN	3 BULLDOZERS	#6	—	—
8 LABORERS	1 TAG-ALONG ROLLER	#33	—	—
6 OPERATORS	1 10 WHL DUMP			
1 TEAMSTER				
1 EXCAVATOR				
1 PAYLOADER				
1 ROLLER				

SIGNED: [signature] DATE: 5/31/95

DAILY REPORT No. 153

CA No. 4170.1

ADDITIONAL INFORMATION:

(4) GEOSYNTEC MONITORED DEPTH CHECKS AND COMPACTION OF THE ALT. SELECT FILL.

ITEM #4 HORIZONTAL GAS COLLECTION PIPE.
① JDP PLACED GEOTEXTILE AND 6" LAYER OF SAND ABOVE GRAVEL FILLED PIPE TRENCH @ N/E CORNER.

FIELD SKETCHES:

DAILY REPORT No. 154 CA No. 4170.1

PROJECT: TOWN OF HUNTINGTON INTERIM REMEDIAL PROGRAM HUNTINGTON/EAST NORTHPORT LANDFILL CONTRACT No. ENV 94-01/0-C	DATE: 5/31/95 PAGE 1 of 2 S M T (W) T F S
ENGINEERS: CASHIN ASSOCIATES, P.C. 1200 VETERANS MEMORIAL HIGHWAY HAUPPAUGE, NY 11788 (516) 348-7600	CONTRACTOR: J.D. POSILLICO, INC. 1610 NEW HIGHWAY FARMINGDALE, NY 11735 (516) 249-1872

WEATHER: Sunny TIME: TEMP: °F WIND: Mod

ACTIVITY: ITEM G-3 EXCAVATION

- Excavated w/ Mitsubishi excavator for the installation of MH-CD2 and MH-CD-3

MH-CD-2 16'-10" VF × 15'-0" Ø = 120.2 c/ ✓ TOTAL 183.0 c.y. ✓

MH-CD-3 15 VF × 12' Ø = 62.8 c/ ✓

- Excavated w/ Cat excavator for the installation of 14" Ø PVC header pipe beginning @ MH-CD-3 and heading towards MH-CD-2

ITEM G-7b Condensate Trap & Manhole (CD-2)

- Installed MH-CD-2 on previously placed gravel bedding with Mitsubishi excavator. Location located by surveyor

ITEM G-7c Condensate Trap and Isolation Manhole (CD-3)

- Installed MH-CD-2 on previously placed gravel bedding w/ Mitsubishi excavator. Location located by surveyor.

EQUIPMENT AND MANPOWER:	ITEM	QUANTITY	FINAL/ INTERIM
Excavator-2			
10-wheeler	G-3	183.0 c/ ✓	Final
Foreman	G-7b	1 ea	Final
Laborers-3	G-7c	1 ea	Final
Surveyor-2	G-4c	11.3 c.y.	Final
Teamster-1	G-11J	—	—
Operator-2			

SIGNED: [signature] DATE: 5/31/95

DAILY REPORT No. 154 CA No. 4170.1

ADDITIONAL INFORMATION:

ITEM G-4C Gravel Backfill

- 10-cubic yard bringing specified gravel for placement @ MH-CD2, MH-CD3 and @ 14" header pipe installation

MH-CD-2 15-8 Ø x 12" deep) = 7.1 c.y.

MH-CD-3 10-0 Ø x 12" deep = 4.2 c.y.

11.3 c.y.

ITEM G-11S 14" Ø header Pipe

- Foreman, 3 laborers, excavator w/ operator, surveyors installing 14" Ø PVC header pipe @ S/E side of landfill beginning @ MH CD-3 and heading towards MH CD-2. Surveyors setting grades for each pipe section.

FIELD SKETCHES:

BY JL DATE 5/31/95 **Cashin Associates, P.C.** Engineers and Architects SHEET NO. 2 OF 2

CHKD. BY ____ DATE ____ JOB NO. ____

SUBJECT HEADER PIPE MEASUREMENTS TO DATE (5/30/95) DR#154

NOTE: D+B bust in their stationing

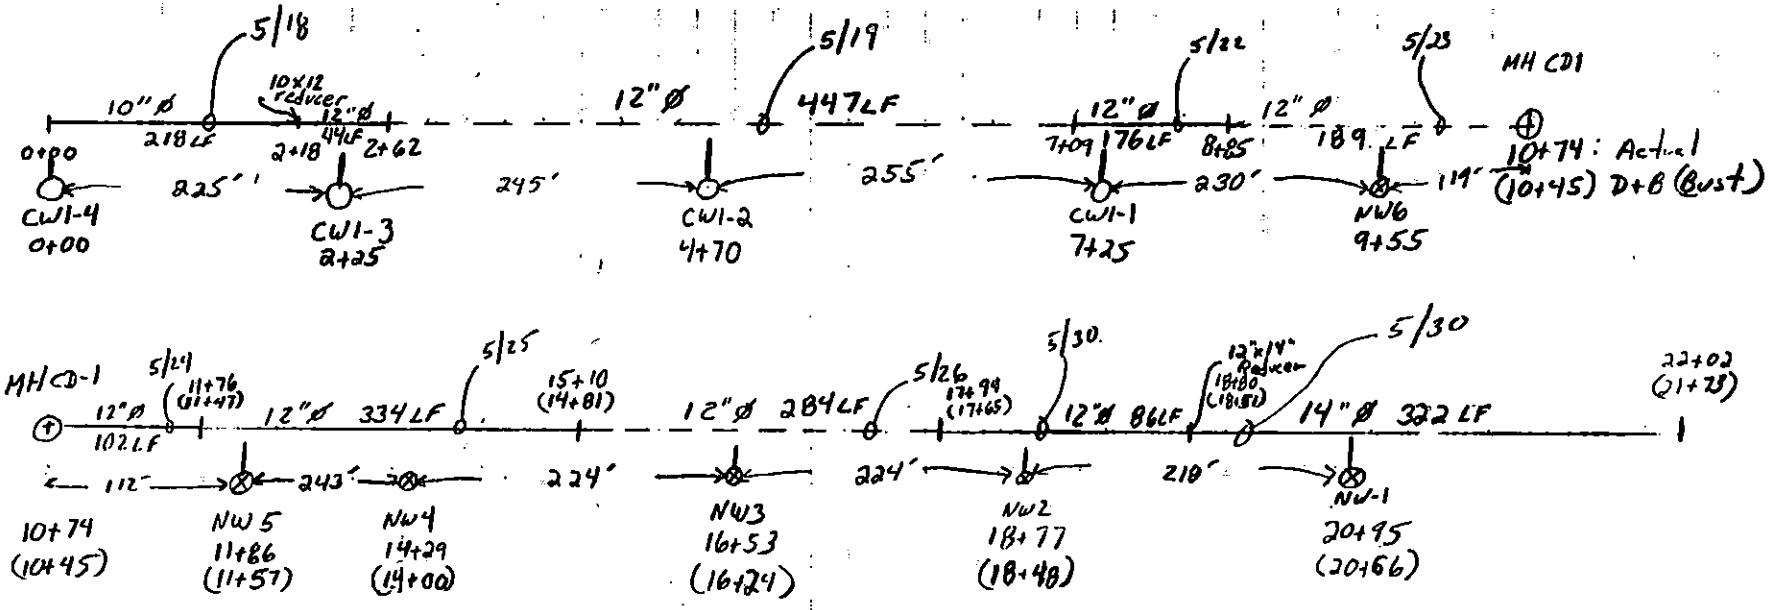

HEADER PIPE INSTALLED TO DATE (5/30/95)

10" ø	218 LF	Sta 0+00 to 22+02 Actual
12" ø	1662 LF	0+00 to 21+73 D+B busted stationing
14" ø	322 LF	

- 10+74 denotes actual stations
- (10+45) denotes station as shown on D+B busted plan

DAILY REPORT No. 155 CA No. 4170.1

PROJECT:	DATE: 6/1/95 PAGE 1 of 1
TOWN OF HUNTINGTON INTERIM REMEDIAL PROGRAM HUNTINGTON/EAST NORTHPORT LANDFILL CONTRACT No. ENV 94-01/0-C	S M T W (T) F S
ENGINEERS: CASHIN ASSOCIATES, P.C. 1200 VETERANS MEMORIAL HIGHWAY HAUPPAUGE, NY 11788 (516) 348-7600	**CONTRACTOR:** J.D. POSILLICO, INC. 1610 NEW HIGHWAY FARMINGDALE, NY 11735 (516) 249-1872

WEATHER: MOSTLY SUNNY TIME: TEMP: °F WIND: MODERATE

ACTIVITY:

ITEM #3 MISC. EXCAVATION FOR FINAL COVER CONSTRUCTION

(1) GRADED AND BACKFILLED BEHIND AND AROUND THE NORTH RECHARGE BASIN HEADWALL.

(2) EXCAVATED EXISTING MSW @ DRAINAGE CHANNEL N @ THE TOP OF THE NORTH LANDFILL SLOPE.

ITEM # 6 COMMON FILL

(1) COMPACTED 8" ± LIFT OF COMMON FILL @ VARIOUS LOCATIONS ON LANDFILL SLOPES

(2) JDP USED A WATER TRUCK (HYDROSEEDER) TO ADD MOISTURE PRIOR TO COMPACTION OF FILL.

(3) GEOSYNTEC MONITORED SOIL DENSITY AND PERFORMED DEPTH CHECKS.

→

EQUIPMENT AND MANPOWER: JDP		ITEM	QUANTITY	FINAL/ INTERIM
1 FOREMAN	1 PAYLOADER	#3	—	—
LABORERS	1 WATERTRUCK	#6	—	—
6 OPERATORS	2 10 WHL DUMPS	#33	—	—
3 TEAMSTERS	1 EXCAVATOR			
3 BULLDOZERS D5's				
1 ROLLER				
1 TAG ALONG ROLLER				

SIGNED: [signature] DATE: 6/1/95

DAILY REPORT No. 155

CA No. 4170.1

ADDITIONAL INFORMATION:

ITEM #33 TEST PAD.

(1) JDP BEGAN SATURATION OF THE NORTH HALF OF THE TEST PAD. JDP USED A 1½" WATER HOSE AND A SPRAY NOZZLE TO APPLY THE WATER @ A MIN. RATE OF 3,000 GALS./HR.

(2) JDP EXCAVATED 3'X6'± TEST PITS @ VARIOUS LOCATIONS THROUGHOUT THE TEST PAD, DOWN TO THE VLDPE LINER. GUNDLE ASSISTED IN CUTTING AND PATCHING OF THE GEOSYNTHINICS

(3) GEOSYNTEC MONITORED THE SATURATION OF THE TEST PAD, THE FLOW RATE OF THE WATER, AND THE EXCAVATION AND REPAIR OF THE TEST PITS.

FIELD SKETCHES:

DAILY REPORT No. 156 CA No. 4170.1

PROJECT:	DATE: 6/1/95 PAGE 1 of 1
TOWN OF HUNTINGTON INTERIM REMEDIAL PROGRAM HUNTINGTON/EAST NORTHPORT LANDFILL CONTRACT No. ENV 94-01/0-C	S M T W (T) F S
ENGINEERS: CASHIN ASSOCIATES, P.C. 1200 VETERANS MEMORIAL HIGHWAY HAUPPAUGE, NY 11788 (516) 348-7600	**CONTRACTOR:** J.D. POSILLICO, INC. 1610 NEW HIGHWAY FARMINGDALE, NY 11735 (516) 249-1872

WEATHER: Sunny TIME: 7:00 TEMP: 68 °F WIND: LIGHT

ACTIVITY: ITEM G-3 EXCAVATION

- Cat excavator executed for installation of 14"Ø PVC schedule 80 header pipe @ the S/E side of landfill going towards MH CD-2. Foreman, 3 laborers, excavator w/operator, surveyors. Grades are set by surveyor for every pipe length.

ITEM G-4A HEADER PIPE BEDDING MATERIAL

- Foreman, 3 laborers, excavator w/operator, 10-wheeler w/teamster, surveyors placing stone backfill by the 10-wheeler on bottom, sides, and top of 14"Ø header pipe as specified.

ITEM G-11J 14"Ø Header Pipe

- Foreman, 3 laborers, excavator w/operator, surveyors installing 14"Ø PVC header pipe @ S/E side of landfill going towards MH CD2 as specified. Surveyor setting grades for each pipe section.

EQUIPMENT AND MANPOWER:	ITEM	QUANTITY	FINAL/ INTERIM
EXCAVATOR			
10-wheeler	G-3	-	-
Foreman	G-4A	-	-
Laborers - 3	G-11J	-	-
Surveyors - 2			
Teamster			
Operator			

SIGNED: [signature] DATE: 6/1/95

DAILY REPORT No. 156

CA No. 4170.1

ADDITIONAL INFORMATION:

FIELD SKETCHES:

DAILY REPORT No. 157 CA No. 4170.1

PROJECT:	DATE: 6/2/95 PAGE 1 of 1
TOWN OF HUNTINGTON INTERIM REMEDIAL PROGRAM HUNTINGTON/EAST NORTHPORT LANDFILL CONTRACT No. ENV 94-01/0-C	S M T W T (F) S
ENGINEERS: CASHIN ASSOCIATES, P.C. 1200 VETERANS MEMORIAL HIGHWAY HAUPPAUGE, NY 11788 (516) 348-7600	**CONTRACTOR:** J.D. POSILLICO, INC. 1610 NEW HIGHWAY FARMINGDALE, NY 11735 (516) 249-1872

WEATHER: PARTLY CLOUDY TIME: 1:45 TEMP: 82°F WIND: MODERATE

ACTIVITY:

ITEM # 3 MISC. EXCAVATION FOR FINAL COVER CONST.

(1) EXCAVATED MSW FOR DRAINAGE CHANNEL N @ THE TOP OF THE NORTH SLOPE

(2) GRADED THE NORTH RECHARGE BASIN AND THE WEST PERIMETER ROAD.

ITEM #6 COMMON FILL

(1) COMPACTED THE 8" COMMON FILL LAYER @ VARIOUS LOCATIONS ON THE LANDFILL SLOPES.

(2) GEOSYNTEC PERFORMED DEPTH CHECKS AND DENSITY TESTS ON THE FILL.

EQUIPMENT AND MANPOWER: JDP		ITEM	QUANTITY	FINAL/ INTERIM
1 FOREMAN	2 10 WHL DUMPS	#3	—	—
8 LABORERS	1 ROLLER	#6	—	—
6 OPERATORS	1 TAG ALONG ROLLER	#33	—	—
2 TEAMSTERS				
3 BULLDOZERS	GONDLE:			
1 PAYLOADER	1 SUPT.			
1 EXCAVATOR	2 TECHS.			

SIGNED: Robert A Gutierrez DATE: 6/2/95

DAILY REPORT No. 157

CA No. 4170.1

ADDITIONAL INFORMATION:

ITEM #33 TEST PAD

(1) JDP COMPLETED THE SATURATION PLAN WHEN A FLOW OF WATER WAS OBSERVED COMING OUT OF THE DRAINAGE CHANNEL I UNDER DRAIN PIPE.

(2) JDP CONTINUED TO EXCAVATE TEST PITS @ VARIOUS LOCATIONS ON THE TEST PAD

(3) GEO SYNTEC MONITORED ALL TEST PAD ACTIVITIES.

FIELD SKETCHES:

DAILY REPORT No. 158 CA No. 4170.1

PROJECT: TOWN OF HUNTINGTON INTERIM REMEDIAL PROGRAM HUNTINGTON/EAST NORTHPORT LANDFILL CONTRACT No. ENV 94-01/0-C	DATE: 6/2/95 PAGE 1 of 1 S M T W T (F) S
ENGINEERS: CASHIN ASSOCIATES, P.C. 1200 VETERANS MEMORIAL HIGHWAY HAUPPAUGE, NY 11788 (516) 348-7600	CONTRACTOR: J.D. POSILLICO, INC. 1610 NEW HIGHWAY FARMINGDALE, NY 11735 (516) 249-1872

WEATHER: Partly Cloudy TIME: 2:00 TEMP: 82 °F WIND: Mod

ACTIVITY: ITEM G-3 EXCAVATION

- Excavator excavating for installation of 14"Ø PVC schedule 80 header pipe @ side slope of landfill going to MH CD-2. excavation stopped ± 25' from ℄ of MH CD-2. Crew then moved to MH CD-3 and began excavating northerly
- Foreman, 3 laborers, 2 surveyors for all header pipe activities.

ITEM G-11J 14"Ø Header pipe

- 14"Ø header pipe (PVC schedule 80) being installed at the south side of landfill going to MH CD-2 and beginning @ MH CD-3 going northerly:

ITEM G-4A Header pipe Bedding Material

- 10-wheeler bringing specified bedding material and placed by excavator on bottom, sides and top of 14"Ø header pipe
- 10-wheeler bringing specified bedding material and being placed by payloader over joints of pipe run between MH CD-1 to MH CD-2

Foreman + laborer assisting

EQUIPMENT AND MANPOWER: LABORERS - 7 Teamster	ITEM	QUANTITY	FINAL/ INTERIM
Foreman - 1 Operators - 3	G-3	392.4 c.y. ✓	Final ✓
EXCAVATOR	G-11J	956 LF ✓	Final ✓
LOADER	G-4A	315.5 c.y. ✓	Final ✓
ROLLER	6	—	—
COMPRESSOR			
10-wheeler			
Surveyor - 2			

SIGNED: [signature] DATE: 6/2/95

DAILY REPORT No. 158 CA No. 4170.1

ADDITIONAL INFORMATION:

ITEM 6 COMMON FILL

- D5 dozer spreading previously excavated material over previously placed stone bedding material over the header pipe between MH-CD1 to MH-CD2. Fill placed in 1' lifts and compacted with roller

Miscellaneous:

- Measured ITEM G-11J 14"Ø HEADER PIPE from MH-CD3 to MH CD-2

ITEM G-11J 14"Ø HEADER PIPE = 956 LF

ITEM G-3 EXCAVATION = 956 LF x 3.5' depth x 3'-2" = 392.4 cy

ITEM G-4A HEADER PIPE BEDDING MAT'L = 0.33 cy/LF x 956 LF = 315.5 cy

- AIR PRESSURE TEST OF HEADER PIPE BETWEEN MH CD1 and MH CD-2 (PASSED) START 8:45 10.1 psi
  SEE TEST LOG FOR DETAILS END 9:45 10.1 psi
  (Air Compressor, 2 air plugs, gauge & hoses)

FIELD SKETCHES:

TAPE MEASURE OF PIPE LENGTH OF 14" HEADER PIPE BETWEEN MH-CD2 + MH-CD3

TOTAL LENGTH = 956 LF

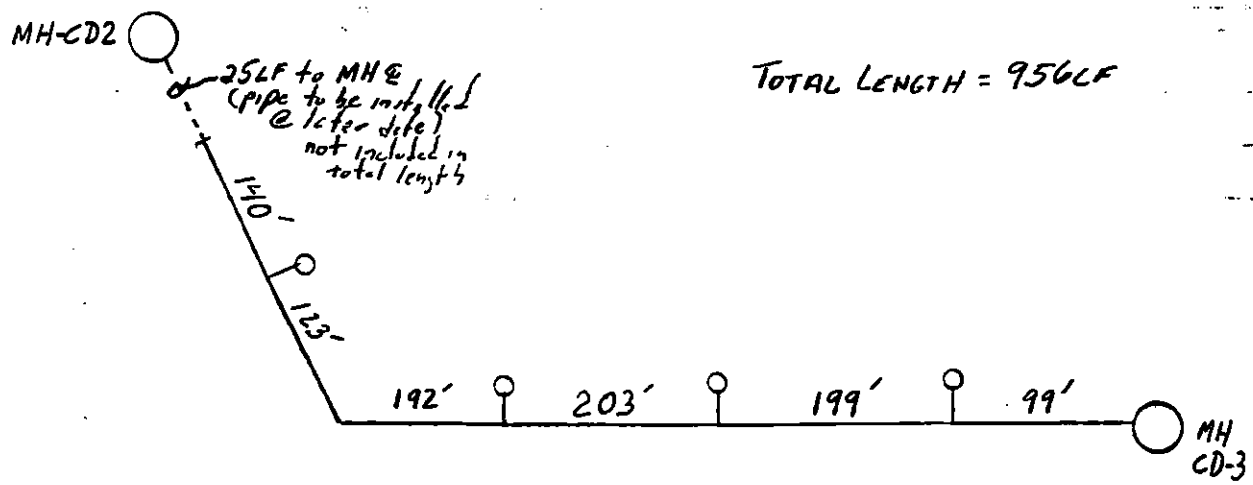

DAILY REPORT No. 159 CA No. 4170.1

PROJECT: TOWN OF HUNTINGTON INTERIM REMEDIAL PROGRAM HUNTINGTON/EAST NORTHPORT LANDFILL CONTRACT No. ENV 94-01/0-C	DATE: 6/5/95 PAGE 1 of 1 S (M) T W T F S
ENGINEERS: CASHIN ASSOCIATES, P.C. 1200 VETERANS MEMORIAL HIGHWAY HAUPPAUGE, NY 11788 (516) 348-7600	CONTRACTOR: J.D. POSILLICO, INC. 1610 NEW HIGHWAY FARMINGDALE, NY 11735 (516) 249-1872

WEATHER: MOSTLY SUNNY TIME: 8:00 AM TEMP: 70°F WIND: LIGHT

ACTIVITY:

ITEM # 3 MISC. CUT FOR FINAL COVER CONSTRUCTION

① CONTINUED TO EXCAVATE MSW FOR DRAINAGE CHANNEL N @ THE TOP OF THE EAST LANDFILL SLOPE.

ITEM #6 COMMON FILL

① JDP RECEIVED, PLACED, GRADED, AND COMPACTED 'SCHLEIDER' COMMON FILL ON WEST PORTION OF THE TOP OF THE LANDFILL.

② JDP RAKED SMOOTH THE WEST LANDFILL SLOPES BETWEEN SECTIONS # 4A AND #6.

③ JDP ATTEMPTED TO REMEDIATE A LEACHATE DRAINAGE PROBLEM IN DRAINAGE CHANNEL D @ SECTION 4A ±. A HOLE WAS EXCAVATED @ THE BASE OF THE CHANNEL AND THE LEACHATE WAS DRAINED TO IT.

EQUIPMENT AND MANPOWER: JDP		ITEM	QUANTITY	FINAL/ INTERIM
1 FOREMAN	1 10 WHL DUMP	#3	—	—
7 LABORERS	1 ROLLER	#6	—	—
5 OPERATORS	2 SURVEYORS	#33	—	—
1 TEAMSTER				
2 BULLDOZERS	GUNDLE			
1 PAYLOADER	1 FOREMAN			
1 EXCAVATOR	5 TECHS 5 LABORERS			

SIGNED: [signature] DATE: 6/5/95

DAILY REPORT No. 159

CA No. 4170.1

ADDITIONAL INFORMATION:

ABOVE THE CHANNEL A LEACHATE WEEP WAS EXCAVATED 4' ± AND BACKFILLED WITH CRUSHED STONE.

ITEM #33 TEST PAD

(1) GUNDLE REMOVED EXISTING SANDBAGS FROM THE TEST PAD EDGES.

(2) GUNDLE MADE NEW SAND BAGS USING COMMON FILL.

FIELD SKETCHES:

DAILY REPORT No. 160 CA No. 4170.1

PROJECT: TOWN OF HUNTINGTON INTERIM REMEDIAL PROGRAM HUNTINGTON/EAST NORTHPORT LANDFILL CONTRACT No. ENV 94-01/0-C	DATE: 6/5/95 PAGE 1 of 1 S (M) T W T F S
ENGINEERS: CASHIN ASSOCIATES, P.C. 1200 VETERANS MEMORIAL HIGHWAY HAUPPAUGE, NY 11788 (516) 348-7600	CONTRACTOR: J.D. POSILLICO, INC. 1610 NEW HIGHWAY FARMINGDALE, NY 11735 (516) 249-1872

WEATHER: Sunny TIME: 7.00 TEMP: 68 °F WIND: Light

ACTIVITY: ITEM G-3 Excavation

- Excavator excavating for installation of MH CD-4 17 VF x 12' ø = (71.2 c.y.)
- Excavator excavating for installation of 6"ø PVC schedule 80 header pipe beginning @ MH CD-4 and going north.
- Foreman, 3 laborers, excavator w/operator, 10-wheeler w/teamster surveyor for all header pipe operations

ITEM G-11g 6"ø Header Pipe

- 6"ø header pipe (pvc schedule 80) being installed beginning at MH CD-4 and heading north.

ITEM G-4A Header Pipe Bedding Material

- Specified bedding material being placed on bottom, sides & top of 6"ø header pipe @ over joints of pipe between MH CD-2 and MH CD-3

ITEM G-4C - Material @ bottom of MH CD-4 12" depth x 12'ø = (4.2 c.y.)

EQUIPMENT AND MANPOWER:	ITEM	QUANTITY	FINAL/ INTERIM
Laborers-7 Surveyor			
foreman-1	G-3	71.2 c.y. ✓	Final ✓
Loader	G-11g	—	—
Excavator	G-4C	4.2 c.y.	Final ✓
Roller	6	—	—
Air Compressor	G-4A	—	—
Operator -3	G-7C	1 ea	Final ✓
Teamster			

SIGNED: [signature] DATE: 6/5/95

DAILY REPORT No. 160

CA No. 4170.1

ADDITIONAL INFORMATION:

ITEM 6 COMMON FILL

- D5 dozer spreading previously excavated material over previously placed stone bedding material over the header pipe between MH CD-1 to MH CD-2. Fill placed in lifts and compacted w/ roller

ITEM 6-4A HEADER PIPE BEDDING MATERIAL (continued)

- 10-wheeler with payloader w/operator and 2 laborers placing pipe bedding material over joints of header pipe run between MH CD-1 to MH CD-2.

Miscellaneous: Air Pressure Test of 14"Ø header pipe between MH CD-2 to MH CD-3. (PASSED)
START TIME 1:30, 10.0 psi END TIME: 2:30 10.0 psi
Equipment: Compressor, 2 plug valves, pressure gauge, 2 laborers

FIELD ~~SKETCHES~~:

ITEM 6-7C Condensate Trap & Isolation MH CD-4

- Excavator, Foreman, 3 laborers installing MH CD-4 as specified. Grades set by surveyor

DAILY REPORT No. 161 CA No. 4170.1

PROJECT:	DATE: 6/6/95 PAGE 1 of 1
TOWN OF HUNTINGTON INTERIM REMEDIAL PROGRAM HUNTINGTON/EAST NORTHPORT LANDFILL CONTRACT No. ENV 94-01/0-C	S M (T) W T F S
ENGINEERS: CASHIN ASSOCIATES, P.C. 1200 VETERANS MEMORIAL HIGHWAY HAUPPAUGE, NY 11788 (516) 348-7600	**CONTRACTOR:** J.D. POSILLICO, INC. 1610 NEW HIGHWAY FARMINGDALE, NY 11735 (516) 249-1872

WEATHER: MOSTLY SUNNY TIME: 11:50 TEMP: 84°F WIND: MODERAT

ACTIVITY:

ITEM #3 MISC. EXCAVATION FOR FINAL COVER CONST.
① JDP CONTINUED TO EXCAVATE MSW @ DRAINAGE CHANNEL N @ THE TOP OF THE EAST LANDFILL SLOPE.

ITEM #6 COMMON FILL
① JDP RECEIVED, GRADED, AND COMPACTED 'SCHLEIDER' COMMON FILL @ THE NORTHWEST CORNER OF THE TOP OF THE LANDFILL

ITEM #23 GEONET COMPOSITE
① GUNDLE BEGAN DEPLOYMENT OF THE GEONET COMPOSITE ON THE WEST LANDFILL SLOPE FROM SECTION 5 TO SECTION 4A.
THE GEONET COMPOSITE WAS PULLED

EQUIPMENT AND MANPOWER:		ITEM	QUANTITY	FINAL/ INTERIM
JDP	1 EXCAVATOR			
1 FOREMAN	1 ROLLER	#3	—	—
7 LABORERS	2 TRAILERS	#6	—	—
3 TEAMSTERS	1 WATERTRUCK	#23	—	—
6 OPERATORS	GUNDLE			
2 SURVEYORS	1 FOREMAN 5 LABORERS			
3 BULLDOZERS	5 TECHS 1 OPERATOR			
1 PAYLOADER	1 GENERATOR			

SIGNED: Robert J. Dwyer DATE: 6/6/95

DAILY REPORT No. 161

CA No. 4170.1

ADDITIONAL INFORMATION:

FROM THE UPPER SLOPE DOWN TO 1' PAST THE TOE OF SLOPE.

② GEOSYNTEC MONITORED THE PLACEMENT OF THE GEONET · COMPOSITE.

FIELD SKETCHES:

DAILY REPORT No. 162 CA No. 4170.1

PROJECT: TOWN OF HUNTINGTON INTERIM REMEDIAL PROGRAM HUNTINGTON/EAST NORTHPORT LANDFILL CONTRACT No. ENV 94-01/0-C	DATE: 6/6/95 PAGE 1 of 1 S M (T) W T F S
ENGINEERS: CASHIN ASSOCIATES, P.C. 1200 VETERANS MEMORIAL HIGHWAY HAUPPAUGE, NY 11788 (516) 348-7600	CONTRACTOR: J.D. POSILLICO, INC. 1610 NEW HIGHWAY FARMINGDALE, NY 11735 (516) 249-1872

WEATHER: Sunny TIME: 8:30 TEMP: 74 °F WIND: Light

ACTIVITY: ITEM G-3 Excavation

- Excavator w/operator, foreman, 3 laborers, surveyor excavating for 6"Ø PVC header pipe @ the east side of the landfill north of MH CD-4. Grades set by surveyor

ITEM G-11g 6"Ø Header Pipe

- Pipe crew installing 6"Ø PVC header pipe @ the east side of the landfill north of MH CD-4 bedding material/ Grades set by surveyor.

ITEM G-4A Header Pipe Bedding Material

- 10-wheeler and excavator + pipe crew placing stone bedding material on bottom, sides and top of 6"Ø header pipe and over joints of pipe between MH CD-2 to MH CD-3

ITEM G Common Fill

- D5 dozer + 2 laborers spreading previously excavated material over installed pipe bedding of header pipe between MH CD-2 to MH CD-3. Fill being compacted in lifts by roller.

EQUIPMENT AND MANPOWER:	ITEM	QUANTITY	FINAL/ INTERIM
Laborers-7			
Foreman-1	G-3	–	–
Loader	G-11g	–	–
Excavator	G-4A	–	–
Roller	6	–	–
Operator	4	47 LF	Final
Tamper	29	2 ea	Final
Surveyor			

SIGNED: [signature] DATE: 6/6/95

DAILY REPORT No. 162 CA No. 4170.1

ADDITIONAL INFORMATION:

ITEM 4 HORIZONTAL GAS COLLECTION

- Measured previously installed horizontal gas collection line between GV #40 to GV #33 to GV # 26

311' + 160' = 471 LF

ITEM 29 GAS VENTS TYPE 2

- MEASURED previously installed gas vent, # 33+26

FIELD SKETCHES:

DAILY REPORT No. 163

CA No. 4170.1

PROJECT:	DATE: 6/7/95 PAGE 1 of 1
TOWN OF HUNTINGTON INTERIM REMEDIAL PROGRAM HUNTINGTON/EAST NORTHPORT LANDFILL CONTRACT No. ENV 94-01/0-C	S M T (W) T F S
ENGINEERS: CASHIN ASSOCIATES, P.C. 1200 VETERANS MEMORIAL HIGHWAY HAUPPAUGE, NY 11788 (516) 348-7600	**CONTRACTOR:** J.D. POSILLICO, INC. 1610 NEW HIGHWAY FARMINGDALE, NY 11735 (516) 249-1872

WEATHER: RAIN / OVERCAST TIME: 1:00 PM TEMP: 75 °F WIND: LIGHT

ACTIVITY:

ITEM # 3 MISC. EXCAVATION FOR FINAL COVER CONST.

① CONTINUED TO SHAPE AND FINE GRADE THE SLOPES OF THE WEST SUMP.

② GENERAL SITE CLEAN-UP. MSW LANDFILLED @ TOP OF THE LANDFILL.

ITEM # 6 COMMON FILL

① JDP EXCAVATED PREVIOUSLY PLACED COMMON FILL FROM THE NORTHWEST CORNER OF THE LANDFILL, @ THE LOCATION OF THE PROPOSED DOWNDRAIN N. THE EXCAVATED FILL WAS PLACED AND GRADED @ THE TOP OF THE LANDFILL.

MISC: ① GUNDLE MADE SANDBAGS.

EQUIPMENT AND MANPOWER: JDP		ITEM	QUANTITY	FINAL/ INTERIM
1 FOREMEN	1 10 WHL DUMPS	#3	—	—
6 LABORERS	1 PAYLOADER	#6	—	—
4 OPERATORS				
1 TEAMSTERS	GUNDLE			
2 SURVEYORS	1 FOREMAN			
2 BULLDOZERS	5 TECHNICIANS & LABORERS			
1 EXCAVATOR	1 OPERATOR 1 GENERATOR			

SIGNED: [signature] DATE: 6/7/95

DAILY REPORT No. 163

CA No. 4170.1

ADDITIONAL INFORMATION:

FIELD SKETCHES:

DAILY REPORT No. 164

CA No. 4170.1

PROJECT: TOWN OF HUNTINGTON INTERIM REMEDIAL PROGRAM HUNTINGTON/EAST NORTHPORT LANDFILL CONTRACT No. ENV 94-01/0-C	DATE: 6/7/95 PAGE 1 of 1 S M T (W) T F S
ENGINEERS: CASHIN ASSOCIATES, P.C. 1200 VETERANS MEMORIAL HIGHWAY HAUPPAUGE, NY 11788 (516) 348-7600	CONTRACTOR: J.D. POSILLICO, INC. 1610 NEW HIGHWAY FARMINGDALE, NY 11735 (516) 249-1872

WEATHER: RAIN in AM / Overcast in PM TIME: 8.30 TEMP 68 °F WIND: MOD

ACTIVITY: ITEM G-3 EXCAVATION

- Excavator, foreman, 3 laborers excavating for the installation of collection well manholes (pre-cast)

6 ea x 7' depth x 12' Ø = (175.9 c.y.)

Surveyor set grade for excavation depth.

ITEM G-4C Gravel Backfill

- Gravel backfill as specified placed beneath precast collection well manhole

12' Ø x 1' depth = 4.2 c.y. x 6 ea = (25.1 c.y.)

ITEM G-7A Collection Well - 5' Ø Manhole

- Installing pre-cast manholes for collection well. Manhole consist of riser w/monolithic base. Locations are at NW1, NW2, NW3, NW4, NW5, NW6. (6 ea)

EQUIPMENT AND MANPOWER:	ITEM	QUANTITY	FINAL/ INTERIM
Foreman - 1			
Laborers - 8	G-3	175.9 c.y. ✓	Final ✓
Excavator	G-4C	25.1 c.y. ✓	Final ✓
10-wheeler	G-7A	6 ea	Final ✓
Tech. Inspector	11	-	-
Operator			
Surveyor			

SIGNED: [signature] DATE: 6/7/95

DAILY REPORT No. 164 CA No. 4170.1

ADDITIONAL INFORMATION:

ITEM 11 Gabions

- 3 laborers assembling gabion baskets for future installation at Recharge Basin West F.

Misc.

- 2 laborers preparing for air pressure testing of 6" header pipe at east side of landfill

FIELD SKETCHES:

DAILY REPORT No. 165 CA No. 4170.1

PROJECT:	DATE: 6/8/95 PAGE 1 of 1
TOWN OF HUNTINGTON INTERIM REMEDIAL PROGRAM HUNTINGTON/EAST NORTHPORT LANDFILL CONTRACT No. ENV 94-01/0-C	S M T W (T) F S
ENGINEERS: CASHIN ASSOCIATES, P.C. 1200 VETERANS MEMORIAL HIGHWAY HAUPPAUGE, NY 11788 (516) 348-7600	**CONTRACTOR:** J.D. POSILLICO, INC. 1610 NEW HIGHWAY FARMINGDALE, NY 11735 (516) 249-1872

WEATHER: PARTLY CLOUDY TIME: 3:30 pm TEMP: 82 °F WIND: MODERATE

ACTIVITY:

ITEM #3 MISC. EXCAVATION FOR FINAL COVER CONSTRUCTION

① FINE GRADED THE WEST RECHARGE BASIN

② EXCAVATED FOR THE UNDERDRAIN PIPE CONNECTIONS TO THE DOWNDRAIN G AT SECTION 17A.

ITEM #6 COMMON FILL

① JDP PATROLLED THE COMMON FILL SOIL LAYER PRIOR TO GEOCOMPOSITE PLACEMENT.

ITEM #23 GEONET COMPOSITE

① DEPLOYED AND SEAMED 1 ROLL OF GEONET COMPOSITE ON THE WEST LANDFILL SLOPE @ SECTION 5.

OVER →

EQUIPMENT AND MANPOWER: JDP	GUNDLE	ITEM	QUANTITY	FINAL/ INTERIM
1 FOREMAN	1 FOREMAN	#3	—	—
6 LABORERS	8 TECHNICIANS	# 6	—	—
3 OPERATORS	8 LABORERS	# 23	—	—
2 SURVEYORS	2 OPERATORS	# 24	—	—
1 EXCAVATOR	1 GENERATOR			
2 BULLDOZERS	1 PAYLOADER			

SIGNED: [signature] DATE: 6/8/95

DAILY REPORT No. 165

CA No. 4170.1

ADDITIONAL INFORMATION:

ITEM #24 VLDPE MEMBRANE

① DEPLOYED 2 LINER ROLLS ON THE WEST LANDFILL SLOPE @ SECTION #5.

FIELD SKETCHES:

DAILY REPORT No. 166 CA No. 4170.1

PROJECT:	DATE: 6/8/95 PAGE 1 of 1
TOWN OF HUNTINGTON INTERIM REMEDIAL PROGRAM HUNTINGTON/EAST NORTHPORT LANDFILL CONTRACT No. ENV 94-01/0-C	S M T W (T) F S
ENGINEERS: CASHIN ASSOCIATES, P.C. 1200 VETERANS MEMORIAL HIGHWAY HAUPPAUGE, NY 11788 (516) 348-7600	**CONTRACTOR:** J.D. POSILLICO, INC. 1610 NEW HIGHWAY FARMINGDALE, NY 11735 (516) 249-1872

WEATHER: Partly Sunny TIME: 2:30 TEMP: 82 °F WIND: LIGHT

ACTIVITY: Item G-3 Excavation

- Excavator w/ operator, Foreman, 3 laborers excavating for the installation of MH-CDS.

  21.5 VF × 12'Ø = 90.1 cy
- Excavated for 6"Ø header pipe

ITEM G-4C Gravel Backfill

- Gravel backfill as specified placed beneath precast MH-CDS structure

  12'Ø × 1' depth = 4.2 cy

ITEM G-7C Condensate Trap + Isolation Manhole CD-5

- Excavator w/operator, Foreman, 3 laborers on site, Adj. CD-5 Manhole

EQUIPMENT AND MANPOWER:	ITEM	QUANTITY	FINAL/ INTERIM
La Borers 8			
Foreman	G-3	90.1 cy ✓	Final
D5	G-4C	4.2 cy ✓	Final
Excavator	G-7C	1 ea ✓	Final
10-wheeler	G-6	—	Final
Operator 2	G-4A	—	Final
Teamster			
Surveyor			

SIGNED: [signature] DATE: 6/8/95

DAILY REPORT No. 166 CA No. 4170.1

ADDITIONAL INFORMATION:

ITEM 6 Common Fill

- D5 dozer + 2 laborers spreading previously excavated material over installed pipe bedding material over 14" Ø header pipe south of MH CD-3

ITEM G-41A Header Pipe Bedding Material

- Bedding material placed over joints of 14" header pipe south of MH CD-3 as specified

Miscellaneous:

Air pressure testing of 6" Header pipe from MH CD-4 northerly. Passed See Air-Pressure Test log for details

Start Time 8:00 10.0psi

End Time 9:00 10.0psi

2 laborers, air compressor, 2 pipe plugs, gauge

FIELD SKETCHES:

DAILY REPORT No. 167 CA No. 4170.1

PROJECT:	DATE: 6/9/95 PAGE 1 of 1
TOWN OF HUNTINGTON INTERIM REMEDIAL PROGRAM HUNTINGTON/EAST NORTHPORT LANDFILL CONTRACT No. ENV 94-01/0-C	S M T W T (F) S
ENGINEERS: CASHIN ASSOCIATES, P.C. 1200 VETERANS MEMORIAL HIGHWAY HAUPPAUGE, NY 11788 (516) 348-7600	**CONTRACTOR:** J.D. POSILLICO, INC. 1610 NEW HIGHWAY FARMINGDALE, NY 11735 (516) 249-1872

WEATHER: MOSTLY SUNNY TIME: 1:30PM TEMP: 72 °F WIND: MODERATE

ACTIVITY:

ITEM #3 MISC. EXCAVATION FOR FINAL COVER CONSTRUCTION
① GRADED THE WEST RECHARGE BASIN.

ITEM #6 COMMON FILL
① RECEIVED 'SCHLETDER' COMMON FILL AND USED IT TO BACKFILL DRAINAGE CHANNEL 'N'.
② EXCAVATE COMMON FILL FROM DRAINAGE CHANNELS K AND L.

ITEM # 23 GEONET COMPOSITE
ITEM # 24 VLDPE MEMBRAN
- CONTINUED TO DEPLOY AND SEAM LINER AND GEOCOMPOSITE BETWEEN SECTIONS 5 AND 4A.
- GEOSYNTEC MONITORING THE GEOSYNTHETICS.

→

EQUIPMENT AND MANPOWER: JDP		ITEM	QUANTITY	FINAL/ INTERIM
2 FOREMEN	2 TRAILERS	# 3	—	—
14 LABORERS	1 10 WHL DUMP	# 6	—	—
6 OPERATORS		# 23	—	—
3 TEAMSTERS	GUNDLE	# 24	—	—
3 BULLDOZERS (205, 104)	1 FOREMAN 8 LABORERS	# G11G	—	—
1 PAYLOADER	7 TECHNICIANS 2 OPERATORS.	# G11C	30.0 LF	FINAL
2 EXCAVATORS	1 PAYLOADER 1 GENERATOR	# G11K	25.5 LF	FINAL

SIGNED: Robert Cashin DATE: 6/9/95

DAILY REPORT No. 167

CA No. 4170.1

ADDITIONAL INFORMATION:

ITEM # G11G 6" HEADER PIPING

① JDP BACKFILLED THE 6" GAS COLLECTION PIPE FROM CD # 4 TO CW11-9. HEADER PIPE BEDDING MATERIAL WAS PLACED 12" ABOVE THE PIPE. GENERAL FILL WAS PLACED ABOVE THAT. (12" ±)

ITEM # G11C 4" SOLID COLLECTION WELL PIPE

ITEM # G11K 4" FLEXIBLE PIPING

	NW-1	NW-2	NW-3	NW-4	NW-5	NW-6	TOTAL
ITEM # G11C SOLID PIPE	5.0'	5.0'	5.0'	5.0'	5.0	5.0	30.0 LF
ITEM # G11K FLEX PIPE	4.0'	4.0'	2.5'	5.5'	4.5	5.0	25.5 LF

JDP INSTALLED NEW SOLID PVC PIPING INSIDE THE COLLECTION WELL STRUCTURES @ THE SOUTH WEST CORNER OF THE SITE. FLEX HOSE WAS CONNECTED FROM THE NEW HEADER PIPE TO THE NEW COLLECTION WELLS.

FIELD SKETCHES:

DAILY REPORT No. 168 CA No. 4170.1

PROJECT:	DATE: 6/12/95 PAGE 1 of 1
TOWN OF HUNTINGTON INTERIM REMEDIAL PROGRAM HUNTINGTON/EAST NORTHPORT LANDFILL CONTRACT No. ENV 94-01/0-C	S (M) T W T F S
ENGINEERS: CASHIN ASSOCIATES, P.C. 1200 VETERANS MEMORIAL HIGHWAY HAUPPAUGE, NY 11788 (516) 348-7600	**CONTRACTOR:** J.D. POSILLICO, INC. 1610 NEW HIGHWAY FARMINGDALE, NY 11735 (516) 249-1872

WEATHER: RAIN ON & OFF TIME: 4:00 TEMP: 59°F WIND: MODERATE

ACTIVITY: HEAVY RAIN LAST NIGHT.

ITEM #6 COMMON FILL

① JDP FINE GRADED AND DRESSED THE COMMON FILL ON THE WEST LANDFILL SLOPES IN PREPARATION FOR GUNDLE'S PLACEMENT OF GEOSYNTHETICS

ITEM #23 GEONET COMPOSITE

GUNDLE CONTINUED TO DEPLOY AND SEAM GEOCOMPOSITE ON THE WEST LANDFILL SLOPES BETWEEN SECTION 5 AND 4A.

EQUIPMENT AND MANPOWER: JDP	GUNDLE	ITEM	QUANTITY	FINAL/ INTERIM
1 FOREMAN	1 FOREMAN	#6	—	—
6 LABORERS	7 LABORERS	#23	—	—
2 OPERATORS	7 TECHNICIANS			
1 BULLDOZER	1 OPERATOR			
1 PAY LOADER	1 GENERATOR			

SIGNED: Ralph J. Cashin DATE: 6/12/95

DAILY REPORT No. 68

CA No. 4170.1

ADDITIONAL INFORMATION:

FIELD SKETCHES:

DAILY REPORT No. 169 CA No. 4170.1

PROJECT:	DATE: June 12. 1995 PAGE 1 of 1
TOWN OF HUNTINGTON INTERIM REMEDIAL PROGRAM HUNTINGTON/EAST NORTHPORT LANDFILL CONTRACT No. ENV 94-01/0-C	S (M) T W T F S
ENGINEERS: CASHIN ASSOCIATES, P.C. 1200 VETERANS MEMORIAL HIGHWAY HAUPPAUGE, NY 11788 (516) 348-7600	**CONTRACTOR:** J.D. POSILLICO, INC. 1610 NEW HIGHWAY FARMINGDALE, NY 11735 (516) 249-1872

WEATHER: Rain TIME: 3:00 TEMP: 62 °F WIND: MOD

ACTIVITY:

ITEM 4 HORIZONTAL GAS COLLECTION

- Excavator w/operator, foreman, 3 laborers excavating trench, placing gravel, installing 6" ø ADS corrugated slotted pipe as per specifications

ITEM 29 · GAS VENTS - TYPE 2

- Installed GV # 18, 16, 17 as per specifications on the north side of landfill top.

Miscellaneous

- Heavy rain over the weekend caused washouts at the north and west recharge basins. 2 - D5s repairing each basin respectively. 3 laborers raking and cleaning drainage channels

EQUIPMENT AND MANPOWER:	ITEM	QUANTITY	FINAL/ INTERIM
Excavator 1			
D5 - 2	4	—	—
10-wheeler	29	3ea	Final
Laborers - 8	6-11g	801.4 CF ✓	Final
Foreman	6-4A	176.3 c.y. ✓	Final
Teamster	6-3	259.7 c.y. ✓	Final
Operators - 3	20	—	—
Surveyor			

SIGNED: [signature] DATE: 6/12/95

DAILY REPORT No. 169

CA No. 4170.1

ADDITIONAL INFORMATION: MISCELLANEOUS (CONT)

- Measurements for previously installed 6" header pipe from MHCD-4 to CW11-9 (see sketch)

ITEM G-11g 6"Ø Header Pipe = {801.4 LF}

ITEM G-4A HEADER PIPE BEDDING MATERIAL

0.22cy/LF x 801.4 LF = {176.3 cy}

ITEM G-3 Excavation

3.5' depth x 2.5' width x 801.4 LF = {259.7 cy}

ITEM 20 PRECAST CONCRETE STRUCTURES

- 2 Lockers bracket & mounting risers to bring drainage castings to grade at various precast structures

FIELD SKETCHES:

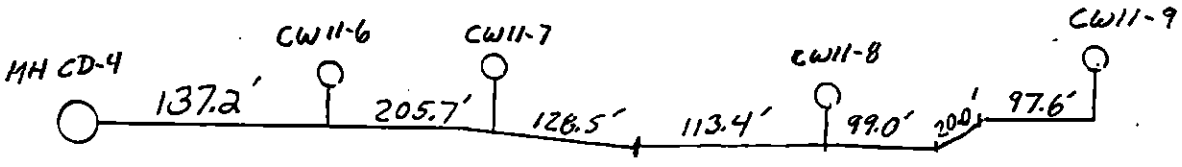

6"Ø Header Pipe - Total Length = 801.4 LF

DAILY REPORT No. 170

CA No. 4170.1

PROJECT: TOWN OF HUNTINGTON INTERIM REMEDIAL PROGRAM HUNTINGTON/EAST NORTHPORT LANDFILL CONTRACT No. ENV 94-01/0-C	DATE: 6/13/95 PAGE 1 of 1 S M (T) W T F S
ENGINEERS: CASHIN ASSOCIATES, P.C. 1200 VETERANS MEMORIAL HIGHWAY HAUPPAUGE, NY 11788 (516) 348-7600	CONTRACTOR: J.D. POSILLICO, INC. 1610 NEW HIGHWAY FARMINGDALE, NY 11735 (516) 249-1872

WEATHER: MOSTLY CLOUDY TIME: 1:00PM TEMP: 62 °F WIND: LIGHT

ACTIVITY:

ITEM #23 GEONET COMPOSITE

① GUNDLE CONTINUED TO DEPLOY AND SEAM GEOCOMPOSITE ON THE WEST LANDFILL SLOPE BETWEEN SECTIONS #4 AND #5.

ITEM #3 MISC. EXCAVATION FOR FINAL COVER CONSTRUCTION

① JDP FINE GRADED THE WEST RECHARGE BASIN AND PERIMETER ROAD. EXCESS FILL WAS EXCAVATED AND TRANSPORTED TO THE WORK AREA NO. 1 WHERE IT WAS STOCKPILED FOR LATTER USE.

ITEM #6 COMMON FILL

① JDP FINE GRADED AND DRESSED THE COMMON FILL LAYER ON THE WEST

EQUIPMENT AND MANPOWER: JDP		ITEM	QUANTITY	FINAL/ INTERIM
1 FOREMEN		#3	—	—
6 LABORERS	GUNDLE	#6	—	—
4 OPERATORS	1 FOREMAN	#23	—	—
1 TEAMSTER	7 TECHNICIAN			
2 BULLDOZERS	7 LABORERS			
2 PAYLOADERS	1 OPERATOR			
	1 GENERATOR			

SIGNED: Robert D Hintz DATE: 6/13/95

DAILY REPORT No. 170

CA No. 4170.1

ADDITIONAL INFORMATION:

LANDFILL SLOPES IN PREPARATION FOR THE GEOSYNTHETICS.

FIELD SKETCHES:

DAILY REPORT No. 171 CA No. 4170.1

PROJECT: TOWN OF HUNTINGTON INTERIM REMEDIAL PROGRAM HUNTINGTON/EAST NORTHPORT LANDFILL CONTRACT No. ENV 94-01/0-C	DATE: 6/13/95 PAGE 1 of 1 S M (T) W T F S
ENGINEERS: CASHIN ASSOCIATES, P.C. 1200 VETERANS MEMORIAL HIGHWAY HAUPPAUGE, NY 11788 (516) 348-7600	CONTRACTOR: J.D. POSILLICO, INC. 1610 NEW HIGHWAY FARMINGDALE, NY 11735 (516) 249-1872

WEATHER: Drizzle, Cloudy TIME: 1:00 TEMP: 62 °F WIND: Light

ACTIVITY:

ITEM 16 36" Corrugated HDPE Pipe

- Crew consisting of excavator w/operator, loader w/operator, foreman, 5 laborers 2 surveyors installing HDPE pipe from a stub existing existing MH #1 to previously installed new MH #8. Grades set by surveyors. Backfilled in lifts and compacted w/ vibratory compactor. TOTAL Length = 176 LF + 4.5 LF ANGLE = 180.5 LF TOTAL

ITEM 6-11g 6" Ø Header Pipe

- 1 section (20 LF) of pipe installed beneath main entrance w/ excavator, Foreman, 3 laborers, 2 surveyors. This section is immediately south of MH CD-5. NOTE: Existing 36" Corr. HDPE drainage pipe was broken during excavation and immediately repaired using pipe section and 2 bands.

EQUIPMENT AND MANPOWER:	ITEM	QUANTITY	FINAL/ INTERIM
EXCAVATOR 10-wheeler			
LOADER Terex	16	180.5 LF ✓	Final ✓
VIBRATORY COMPACTOR	6-11g	20 LF ✓	Final ✓
Foreman	6-3	18.5 c.y. ✓	Final ✓
Laborers - 8	6-4A	4.4 c.y. ✓	Final ✓
Operator - 3	4	-	-
Surveyors - 2	16A	180.5 LF	Final ✓
Loader			

SIGNED: [signature] DATE: 6/13/95

DAILY REPORT No. 171 CA No. 4170.1

ADDITIONAL INFORMATION:

ITEM 6-3 Excavation

- Excavation for 6"ϕ heater pipe

20 LF x 10' depth x 2.5'' = (18.5 cy)

ITEM 6-4A Heater Pipe Bedding Material

- Payloader placing heater pipe bedding material at top bottom and sides of heater pipe as specified. Laborers spreading the material

20 LF x 0.22 cy/LF = (4.4 cy)

ITEM 4 Horizontal Gas Collection Pipe

- Filter fabric and sand placed above previously installed horizontal Gas Collection Pipe as specified between GV #26-17-16-18-19. Loader, 10-wheeler, 3 laborers.

Item 16A JHB : 36"ϕ w/o screened gravel
180.5 LF

FIELD SKETCHES:

DAILY REPORT No. 172 CA No. 4170.1

PROJECT:	DATE: 6/14/95 PAGE 1 of 1
TOWN OF HUNTINGTON INTERIM REMEDIAL PROGRAM HUNTINGTON/EAST NORTHPORT LANDFILL CONTRACT No. ENV 94-01/0-C	S M T (W) T F S
ENGINEERS: CASHIN ASSOCIATES, P.C. 1200 VETERANS MEMORIAL HIGHWAY HAUPPAUGE, NY 11788 (516) 348-7600	**CONTRACTOR:** J.D. POSILLICO, INC. 1610 NEW HIGHWAY FARMINGDALE, NY 11735 (516) 249-1872

WEATHER: PARTLY CLOUDY@AM TIME: TEMP: °F WIND: LIGHT

ACTIVITY:

ITEM #3 MISC. EXCAVATION FOR FINAL COVER CONSTRUCTION

① JDP CONTINUED TO FINE GRADE THE WEST SUMP AND HAUL ROAD.

ITEM #6 COMMON FILL

① JDP CONTINUED TO FINE GRADE AND DRESS THE NORTH AND WEST LANDFILL SLOPE IN PREPARATION FOR DEPLOYMENT OF GEOCOMPOSITE.

② JDP DRESSED AND GRADED THE DRAINAGE CHANNELS BETWEEN SECTIONS 5 AND 1.

ITEM #24 VLDPE MEMBRANE

① GUNDLE RESUMED DEPLOYMENT OF THE LINER ON THE WEST LANDFILL SLOPES BETWEEN SECTIONS 5 AND 4.

② GEOSYNTEC MONITORED ALL SEAMING AND TESTING.

EQUIPMENT AND MANPOWER: JDP	GUNDLE	ITEM	QUANTITY	FINAL/ INTERIM
1 FOREMAN	1 FOREMAN	#3	—	—
7 LABORERS	7 TECHNICIANS	#6	—	—
5 OPERATORS	7 LABORERS	#24	—	—
1 TEAMSTER	1 OPERATOR			
2 BULLDOZERS	1 GENERATOR			
3 PAYLOADER				
1 10 WHL DUMP				

SIGNED: [signature] DATE: 6/14/95

DAILY REPORT No. 172

CA No. 4170.1

ADDITIONAL INFORMATION:

FIELD SKETCHES:

DAILY REPORT No. 173

CA No. 4170.1

PROJECT: TOWN OF HUNTINGTON INTERIM REMEDIAL PROGRAM HUNTINGTON/EAST NORTHPORT LANDFILL CONTRACT No. ENV 94-01/0-C	DATE: 6/14/95 PAGE 1 of 1 S M T (W) T F S
ENGINEERS: CASHIN ASSOCIATES, P.C. 1200 VETERANS MEMORIAL HIGHWAY HAUPPAUGE, NY 11788 (516) 348-7600	CONTRACTOR: J.D. POSILLICO, INC. 1610 NEW HIGHWAY FARMINGDALE, NY 11735 (516) 249-1872

WEATHER: Cloudy TIME: 11:00 TEMP: 63°F WIND: Light

ACTIVITY:

ITEM 4 HORIZONTAL GAS COLLECTION

- Tops measured previously installed horizontal gas collection line as specified See Field sketch for details

Item 6-11s 6"ø Header Pipe

- Excavator w/operator, Foreman, 3 Laborers, 2 surveyors installing (36LF) of header pipe 6"ø to proposed elbow entering CD MH # 5. Surveyors setting grade.

ITEM 6-3 EXCAVATION

- Excavator w/operator excavating for installation of 6"ø header pipe

36LF x 10' depth x 2.5' width = (33.3cy)

EQUIPMENT AND MANPOWER:	ITEM	QUANTITY	FINAL/ INTERIM
EXCAVATOR			
PAYLOADER	4	740 LF ✓	Final
FOREMAN	6-11s	36 LF ✓	Final
LABORERS - 5	6-3	33.3cy ✓	Final
OPERATORS	6-4A	7.9cy ✓	Final
SURVEYORS - 2	20	—	—

SIGNED: [signature] DATE: 6/14/95

DAILY REPORT No. 173 CA No. 4170.1

ADDITIONAL INFORMATION:

ITEM 6-4A Header Pipe Bedding Material

- Loader w/ operator, foreman, 3 laborers placing specified bedding material on bottom, sides, + top of 6"Ø header pipe 36LF x 0.22 cy/LF = 7.9 c.y.

ITEM 20 PRECAST CONCRETE STRUCTURES

- 2 laborers continuing bricking & mortaring risers to bring misc frames + grates to grade

FIELD SKETCHES:

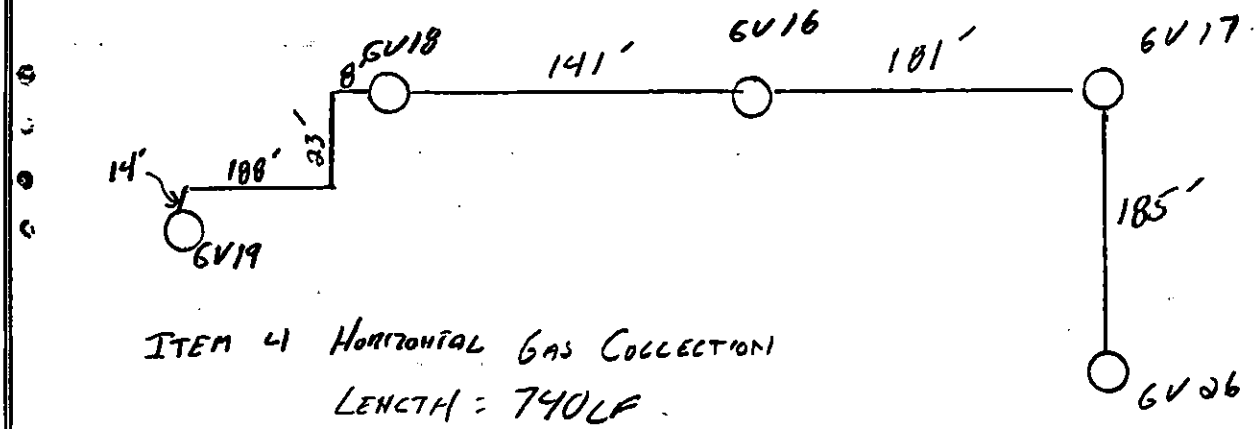

ITEM 41 HORIZONTAL GAS COLLECTION

LENGTH = 740LF

DAILY REPORT No. 174

CA No. 4170.1

PROJECT:	DATE: 6/15/95 PAGE 1 of 1
TOWN OF HUNTINGTON INTERIM REMEDIAL PROGRAM HUNTINGTON/EAST NORTHPORT LANDFILL CONTRACT No. ENV 94-01/0-C	S M T W (T) F S
ENGINEERS: CASHIN ASSOCIATES, P.C. 1200 VETERANS MEMORIAL HIGHWAY HAUPPAUGE, NY 11788 (516) 348-7600	**CONTRACTOR:** J.D. POSILLICO, INC. 1610 NEW HIGHWAY FARMINGDALE, NY 11735 (516) 249-1872

WEATHER: MOSTLY SUNNY TIME: TEMP: °F WIND: LIGHT

ACTIVITY:

ITEM #3 MISC. EXCAVATION FOR FINAL COVER CONSTRUCTION

① JDP CONTINUED TO FINE GRADE THE WEST RECHARGE BASIN AND HAUL ROAD. EXCESS FILL (EXISTING) WAS EXCAVATED, AND STOCKPILED @ WORK AREA #1 FOR LATER USE.

ITEM #6 COMMON FILL

① JDP CONTINUED TO GRADE AND DRESS THE COMMON FILL SLOPES BETWEEN SECTIONS 4 AND 17A IN PREPARATION FOR PLACEMENT OF GEOSYNTHETICS.

② JDP EXCAVATED COMMON FILL FROM DRAINAGE CHANNELS N, A

→

EQUIPMENT AND MANPOWER: JDP	GUNDLE	ITEM	QUANTITY	FINAL/ INTERIM
1 FOREMAN	1 FOREMAN	#3	—	—
LABORERS	7 LABORERS	#6	—	—
OPERATORS	7 TECHNICIANS	#23	—	—
1 TEAMSTER	1 OPERATOR	#24	—	—
1 10WHL DUMP	1 GENERATOR			
1 EXCAVATOR				
BULLDOZERS				

SIGNED: Robert J. Ventura DATE: 6/15/95

DAILY REPORT No. 174 CA No. 4170.1

ADDITIONAL INFORMATION:

ITEM # 23 GEO COMPOSITE

① GUNDLE CONTINUED TO DEPLOY AND SEAM GEONET COMPOSITE BETWEEN SECTIONS 4A AND 4.

ITEM # 24 VLDPE MEMBRANE

① GUNDLE DEPLOYED 1 PANEL OF GEOMEMBRANE BETWEEN SECTION 5 AND 4A.

GEOSYNTEC MONITORED ALL GUNDLE ACTIVITIES.

FIELD SKETCHES:

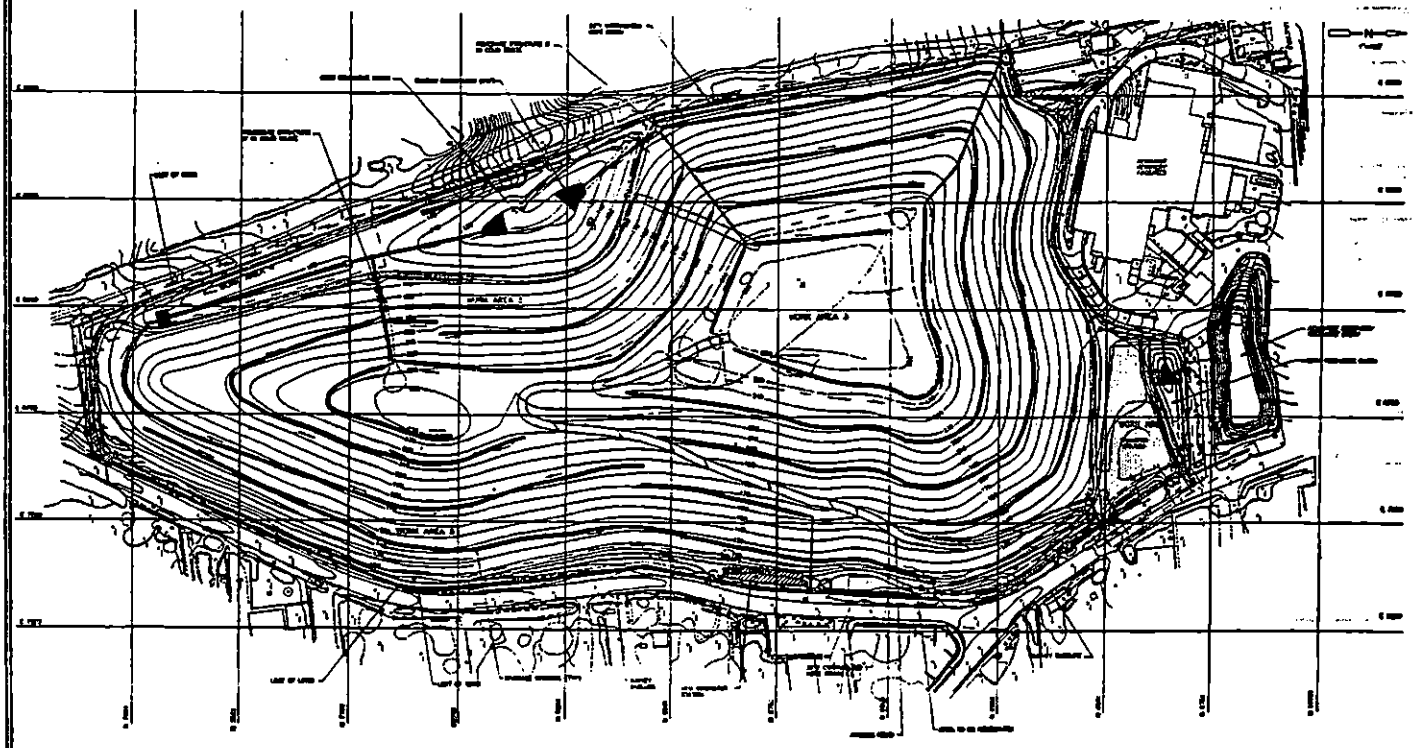

DAILY REPORT No. 175 CA No. 4170.

PROJECT:	DATE: 6/15/95 PAGE 1 of 1
TOWN OF HUNTINGTON INTERIM REMEDIAL PROGRAM HUNTINGTON/EAST NORTHPORT LANDFILL CONTRACT No. ENV 94-01/0-C	S M T W (T) F S
ENGINEERS: CASHIN ASSOCIATES, P.C. 1200 VETERANS MEMORIAL HIGHWAY HAUPPAUGE, NY 11788 (516) 348-7600	**CONTRACTOR:** J.D. POSILLICO, INC. 1610 NEW HIGHWAY FARMINGDALE, NY 11735 (516) 249-1872

WEATHER: SUNNY TIME: 11:00 TEMP: 74 °F WIND: LIGHT

ACTIVITY:

ITEM 6-11g 6" Ø Header Pipe

- Air Pressure Test of 6" Ø header pipe from Sta 47+90± (D+B) to MH CD-5

START TIME 8:30 10.3 psi

END TIME 9:30 10.3 psi

(PASSED)

2 LaBorers, air compressure, air plugs w/ gauge

ITEM 11: GABIONS

- 9'x3'x1.5' gabions being installed at outfall of 48" D pipe at the north side of the west recharge basin. Gabions being placed on filter fabric and gabions are being stapled as specified. Loader bring specified rip-rap for bedding and laborers are placing into the bedding.

7 LaBorers

EQUIPMENT AND MANPOWER:	ITEM	QUANTITY	FINAL/ INTERIM
Foreman - 1			
LaBorers 7	6-11g	-	-
Loader	11	-	-
Air Compressor	22	-	-
Air Staple-Gun			
Air Pressure Testing Equipment			

SIGNED: [signature] DATE: 6/15/95

DAILY REPORT No. 175

CA No. 4170.1

ADDITIONAL INFORMATION:

ITEM 22 Geotextiles

- Non-woven geotextiles installed below gabions - 18" overlapping of adjoining rolls. Being installed by gabion crew.

FIELD SKETCHES:

DAILY REPORT No. 176 CA No. 4170.1

PROJECT: TOWN OF HUNTINGTON INTERIM REMEDIAL PROGRAM HUNTINGTON/EAST NORTHPORT LANDFILL CONTRACT No. ENV 94-01/0-C	DATE: 6/16/95 PAGE 1 of 1 S M T W T (F) S
ENGINEERS: CASHIN ASSOCIATES, P.C. 1200 VETERANS MEMORIAL HIGHWAY HAUPPAUGE, NY 11788 (516) 348-7600	CONTRACTOR: J.D. POSILLICO, INC. 1610 NEW HIGHWAY FARMINGDALE, NY 11735 (516) 249-1872

WEATHER: MOSTLY SUNNY & WARM TIME: 12:45 TEMP: 80 °F WIND: LIGHT

ACTIVITY:

ITEM #6 COMMON FILL

① JDP CONTINUED TO FINE GRADE AND DRESS THE COMMON FILL SURFACE ON THE LANDFILL SLOPES IN PREPARATION FOR PLACEMENT OF THE GEOSYNTHETICS.

ITEM # 24 VLDPE GEOMEMBRANE

① GUNDLE RESUMED DEPLOYMENT, SEAMING AND TESTING OF SEAMS OF GEOMEMBRANE ON THE WEST LANDFILL SLOPE BETWEEN SECTIONS 4A AND 4.

GEOSYNTEC MONITORED ALL GUNDLE ACTIVITIES.

EQUIPMENT AND MANPOWER: JDP	GUNDLE	ITEM	QUANTITY	FINAL/ INTERIM
1 FOREMAN	1 FOREMAN	#6	—	—
6 LABORERS	7 TECHNICIANS	#24	—	—
3 OPERATORS	7 LABORERS			
2 BULLDOZERS	1 OPERATOR			
1 PAYLOADER	1 GENERATOR			

SIGNED: [signature] DATE: 6/16/95

DAILY REPORT No. 176

CA No. 4170.1

ADDITIONAL INFORMATION:

FIELD SKETCHES:

DAILY REPORT No. 177 CA No. 4170.1

PROJECT: TOWN OF HUNTINGTON INTERIM REMEDIAL PROGRAM HUNTINGTON/EAST NORTHPORT LANDFILL CONTRACT No. ENV 94-01/0-C	DATE: 6/16/95 PAGE 1 of 1 S M T W T (F) S
ENGINEERS: CASHIN ASSOCIATES, P.C. 1200 VETERANS MEMORIAL HIGHWAY HAUPPAUGE, NY 11788 (516) 348-7600	CONTRACTOR: J.D. POSILLICO, INC. 1610 NEW HIGHWAY FARMINGDALE, NY 11735 (516) 249-1872

WEATHER: Sunny TIME: 2:00 TEMP: 84 °F WIND: Light

ACTIVITY:

ITEM G-3 Excavation

- Excavator w/ operator excavating for installation of 12" & 14" ø header pipe at east side of landfill between Sta 34+30± (D+B) north to M11CD-4 (40+90±) Avg Depth = 3.5'. Surveyors setting grades.

ITEM G-4A Header Pipe Bedding Material

- 10-wheeler w/ teamster, Loader w/ operator placing specified bedding material on bottom, sides, and top of 12" ø, and 14" ø header pipe. Surveyors setting grades.

ITEM G-11i 12" ø Header Pipe
G-11j 14" ø Header Pipe.

- Foreman + 3 laborers installing 12" ø & 14" ø sch. 40 PVC header pipes w/ 12x14" reducer. Grades set by surveyor.

EQUIPMENT AND MANPOWER:	ITEM	QUANTITY	FINAL/ INTERIM
Excavator Surveyors - 2			
Loader	G-3	–	–
10-wheeler	G-4A	–	–
Foreman	G-11j	–	–
Laborers - 7	G-11i	–	–
Operators - 2	11	–	–
Air Compressor	22	–	–
Air Stapler Gun			

SIGNED: [signature] DATE: 6/16/95

DAILY REPORT No. 111

CA No. 4170.1

ADDITIONAL INFORMATION:

ITEM 11 Gabions

- 9'x3'x1.5 gabions being installed at the 48" outfall at the north side of the West recharge basin. Gabions placed on filter fabric. Loader bringing rip-rap to the baskets and are being hand filled by laborers. Baskets are fastened together by stapling as specified.

4 laborers, loader w/operator, air compressor, stapler.

ITEM 22 Geotextiles

- Filter fabric (non-woven) installed at west recharge basin beneath gabions. Panels are overlapped as specified

FIELD SKETCHES:

DAILY REPORT No. 178 CA No. 4170.1

PROJECT:	DATE: June 19 1995 PAGE 1 of 1
TOWN OF HUNTINGTON INTERIM REMEDIAL PROGRAM HUNTINGTON/EAST NORTHPORT LANDFILL CONTRACT No. ENV 94-01/0-C	S (M) T W T F S
ENGINEERS: CASHIN ASSOCIATES, P.C. 1200 VETERANS MEMORIAL HIGHWAY HAUPPAUGE, NY 11788 (516) 348-7600	**CONTRACTOR:** J.D. POSILLICO, INC. 1610 NEW HIGHWAY FARMINGDALE, NY 11735 (516) 249-1872

WEATHER: Sunny TIME: 11.30 TEMP: 90 °F WIND: LIGHT

ACTIVITY:

ITEM G-3 EXCAVATION

- Excavator w/operator excavating for installation of 12"Ø header pipe approaching MHCD-4 at east side of landfill. Avg Depth 4.0'. Grades set by surveyor.

ITEM G-4A Header Bedding Material

- 10 wheeler w/ teamster and excavator w/operator places specified on bottom sides, and top of 12"Ø header pipe. Surveyors setting grades

ITEM G-11i 12"Ø Header Pipe

- Foreman, 3 laborers, excavator w/ operator installing 12"Ø pipe (Schedule 80) over bedding material. Pipes joined by Schedule 80 PVC couplings. Grades set by surveyors.

EQUIPMENT AND MANPOWER:		ITEM	QUANTITY	FINAL/ INTERIM
Excavator — Foreman 3				
Dozers - 2 — Water truck	Gundle	G-3	-	-
Loaders 2	Super	G-4A	-	-
Operators - 5	Foreman	G-11i	-	-
10-wheelers - 3	Laborers - 7	11	-	-
Teamsters - 4	Techs - 7	12	-	-
Laborers - 13	Loader - 1	3	-	-
Surveyors - 2	Operators - 2 Generator			

SIGNED: [signature] DATE: 6/19/95

DAILY REPORT No. 178 CA No. 4170.1

ADDITIONAL INFORMATION:

Item 11 Gabions

6 Laborers setting baskets over geotextile at outfall on the north side of west recharge basin. Loader bringing rip-rap to basket and baskets are being filled by laborers.

ITEM 22 Geotextiles

- Non-woven filter fabric installed beneath gabions at the north side of the west recharge basin

ITEM 3 Misc Cut for final Cover Construction

- Excavator w/operator, laborer excavating solid waste material in vicinity of construction trailers to subgrade as part of remediation
- D4 Payloader + laborer excavating and shaping perimeter road on S/W corner. Excess material brought to top by 10-wheeler.

MISC: • D4 loader + laborers preparing R.O.W. (Tenneco) for seeding
• Gunite - deploying geocomposite Section 6-1A

FIELD SKETCHES:

DAILY REPORT No. 179 CA No. 4170.1

PROJECT:	DATE: June 20 1995 PAGE 1 of 2
TOWN OF HUNTINGTON INTERIM REMEDIAL PROGRAM HUNTINGTON/EAST NORTHPORT LANDFILL CONTRACT No. ENV 94-01/0-C	S M (T) W T F S
ENGINEERS: CASHIN ASSOCIATES, P.C. 1200 VETERANS MEMORIAL HIGHWAY HAUPPAUGE, NY 11788 (516) 348-7600	**CONTRACTOR:** J.D. POSILLICO, INC. 1610 NEW HIGHWAY FARMINGDALE, NY 11735 (516) 249-1872

WEATHER: Hazy, Humid TIME: 4:00 TEMP: 94 °F WIND: LIGHT

ACTIVITY: ITEM G-3 EXCAVATION

- Excavator w/operator excavating for installation of 6" ø heaterpipe from area adjacent to existing concrete scales to MH CD-5, Grades set by surveyors

ITEM G-4A Header Pipe Bedding Material

- 10 wheeler w/teamster and excavator w/operator, laborers placing specified bedding material on bottom, sides and top of 6" ø pipe. Surveyors setting grades

ITEM G-11g 6" ø Header Pipe

- Foreman, 3 laborers installing 6" ø schedule 80 header pipe and fittings from area adjacent to concrete scales to MH CD5 Grades set by surveyors.

ITEM 11 Gabions

- 5 laborers, Loader w/operator installing and filling baskets w/riprap at the north side of the west recharge basin.

EQUIPMENT AND MANPOWER:	ITEM	QUANTITY	FINAL/ INTERIM
(See Page 2)	G-3 MH CD-3 to CD4	399.6 c.y.	Final
	G-4A MH CD3-CD4	286.2 c.y	Final
	G-11g MH CD3-CD4	10 LF	FINAL
	G-11i MH CD3-CD4	599 LF	FINAL
	G-11J MH CD3-CD4	316 LF	FINAL
	11	—	—
	22	—	—

SIGNED: _____ DATE: 6/26/95

DAILY REPORT No. 117 CA No. 4170.1

ADDITIONAL INFORMATION:

ITEM 22 Geotextiles

- Non Woven, filter fabric being installed beneath gabions on the north side of the west recharge basin

ITEM 3 Misc Cut for Final Cover - construction

- Payloader, D4, and laborer grading for perimeter road at the S/W side of landfill - Section 22B - 22W. Excess excavated material loaded onto 2 10-wheelers

ITEM 6 Common Fill

- Excavated material from Item 3 being brought to top slope - sections 12 to 9A by 2 10-wheelers. D5 spreading the material.

Misc: - 10-wheeler overturned on top slope. Driver suffered laceration. Ambulance brought him hospital for treatment. Released in the afternoon

(continue page 2)

FIELD SKETCHES:

DAILY REPORT No. 179 CA No. 4170.1

PROJECT:	DATE: June 20 1995 PAGE 2 of 2
TOWN OF HUNTINGTON INTERIM REMEDIAL PROGRAM HUNTINGTON/EAST NORTHPORT LANDFILL CONTRACT No. ENV 94-01/0-C	S M (T) W T F S
ENGINEERS: CASHIN ASSOCIATES, P.C. 1200 VETERANS MEMORIAL HIGHWAY HAUPPAUGE, NY 11788 (516) 348-7600	**CONTRACTOR:** J.D. POSILLICO, INC. 1610 NEW HIGHWAY FARMINGDALE, NY 11735 (516) 249-1872

WEATHER: Hazy, Humid TIME: 4:00 TEMP: 94°F WIND: Light

ACTIVITY: Misc: (continued)

- Air pressure test of header pipe between MH CD-3 to MH CD-4
  - Start Time 10:25 AM 10.1 psi (PASS)
  - End Time 11:25 AM 10.1 psi
  - 2 laborers, air compressor, 2 plugs, pressure gauge
- Field Measured quantities for ITEMS G-3, G-11g, G-11j, G-11j, G-4A between MH CD3 to MH CD4 See field sketch.

ITEM G-3 Excavation (MH CD3 - MH CD-4)

14"Ø pipe 316 LF x 3'-2" width x 3.5' depth = 129.7cy
12"Ø pipe 599 LF x 3-0" width x 4.0' depth = 266.2cy
6"Ø pipe 10 LF x 2.5 width x 4.0 depth = 3.7cy
399.6cy

EQUIPMENT AND MANPOWER:			ITEM	QUANTITY	FINAL/ INTERIM
Excavator	Teamsters-4	Gunite			
Dozers - 2	Operators-5	Super	3	-	-
Loaders-2	Air Compressor	Foreman	6	-	-
10-Wheelers-3	Pressure Gage	Laborers-7			
Foreman-2	2 air plugs	Techs-7			
Laborers-13		Loaders-1			
Surveyors-2		Operator-2			
Water Truck-1		Generator			

SIGNED: [signature] DATE: 6/20/95

DAILY REPORT No. 179

CA No. 4170.1

ADDITIONAL INFORMATION:

ITEM 4A Header Pipe Bedding Material (MH CD-3 to MH CD-4)

14"ø pipe - 316LF x 0.33cy/LF = 104.3cy

12"ø pipe - 599LF x 0.30cy/LF = 179.7cy

6"ø pipe - 10LF x 0.22cy/LF = 2.2cy.

286.2cy

ITEM 11g 6"ø Header Pipe (MH CD-3 to MH CD-4 = 10LF)

ITEM 11i 12"ø Header Pipe " " = 599LF

ITEM 11j 14"ø Header Pipe " " = 316LF

FIELD SKETCHES:

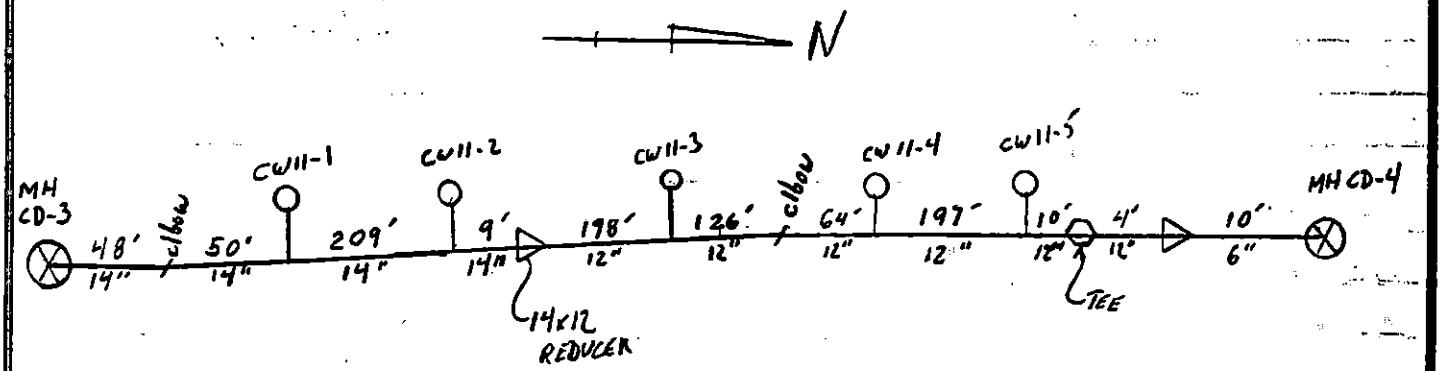

DAILY REPORT No. 180 CA No. 4170.1

PROJECT:	DATE: June 21, 1995 PAGE 1 of 2
TOWN OF HUNTINGTON INTERIM REMEDIAL PROGRAM HUNTINGTON/EAST NORTHPORT LANDFILL CONTRACT No. ENV 94-01/0-C	S M T (W) T F S
ENGINEERS: CASHIN ASSOCIATES, P.C. 1200 VETERANS MEMORIAL HIGHWAY HAUPPAUGE, NY 11788 (516) 348-7600	**CONTRACTOR:** J.D. POSILLICO, INC. 1610 NEW HIGHWAY FARMINGDALE, NY 11735 (516) 249-1872

WEATHER: Partly Cloudy TIME: 10:00 TEMP: 72°F WIND: Light

ACTIVITY: ITEM 11 Gabions

- 5 Laborers, loader w/operator continuing installing and filling gabion baskets w/ riprap @ north outlet of west recharge basin

ITEM 22 Geotextiles

- Non-woven filter fabric placed below gabion structure at the north side of the west recharge basin

ITEM 64c Gravel Backfill

- Gravel backfill placed beneath precast collection wells CW11-8, CW11-9

2ea x 12'Ø x 1' depth = 8.4cy

ITEM 6-7a - Collection Well Manhole - 5'Ø

- Precast Manhole CW11-8 + CW11-9 installed by excavator Foreman, 3 laborers, Grades set by surveyors

EQUIPMENT AND MANPOWER:		Guide	ITEM	QUANTITY	FINAL/ INTERIM
Excavator - 1	Teamsters - 1				
Dozers - 2	Operators - 5	Super -	11	-	-
Loaders - 2	Air Compressor	Foremen	22	-	-
10-wheelers - 1	Pressure Gage	Laborers - 7	6-4c	8.4cy ✓	Final
Foreman - 2	2 Air Plugs	Techs - 7	6-7a	2ea	Final
Laborers - 13		Loaders - 1	6-11K	36LF	Final
Water Truck		Operators - 2	6-11d	23LF	Final
Surveyors - 2		Generator	6-3	46cy ✓	Final

SIGNED: _____ DATE: 6/21/95

DAILY REPORT No. 180

CA No. 4170.1

ADDITIONAL INFORMATION:

ITEM 611K 4"Ø Flexible Piping

- Flexible piping installed from collection well manhole to header pipe

CW11-8 = 24LF } TOTAL 36LF
CW11-9 = 12LF }

ITEM 611d 6"Ø Collection well Piping

- 6"Ø solid schedule 80 PVC pipe installed to modify existing collection well & new precast structure

CW11-8 = 11LF } TOTAL 23 LF
CW11-9 = 12LF }

ITEM 6-3 Excavation

- Excavation for removal of existing collection well and installation of new CW11-8 & CW11-9

CW11-8 12'Ø x 5VF = 20.9 CY. } TOTAL 46 CY
CW11-9 12'Ø x 6VF = 25.1 CY }

FIELD SKETCHES:

DAILY REPORT No. 180 CA No. 4170.1

PROJECT:	DATE: June 21 1995 PAGE 2 of 2
TOWN OF HUNTINGTON INTERIM REMEDIAL PROGRAM HUNTINGTON/EAST NORTHPORT LANDFILL CONTRACT No. ENV 94-01/0-C	S M T (W) T F S
ENGINEERS: CASHIN ASSOCIATES, P.C. 1200 VETERANS MEMORIAL HIGHWAY HAUPPAUGE, NY 11788 (516) 348-7600	**CONTRACTOR:** J.D. POSILLICO, INC. 1610 NEW HIGHWAY FARMINGDALE, NY 11735 (516) 249-1872

WEATHER: Partly Cloudy TIME: 10:00 TEMP: 72°F WIND: LIGHT

ACTIVITY:

ITEM 3 Misc Cut for Final Cover Construction

- D5 dozer, loader, 10-wheeler, 1 Super grading perimeter road between Sections 22B to 22C. Excess excavated material loaded onto 10-wheeler and brought to top of landfill and used.

ITEM 6 Common Fill

- Excavated material from perimeter road brought to top of landfill for fill and also being stockpiled in yard for future use. Material hauled by 10-wheeler.
- Backfilling using excavated trench material between MH CO3 to MH CO4

Miscellaneous:

- Hydroseeding disturbed area @ Tenneco R.O.W
- Various MH pipe openings and frames being parged and raised w/ PRECO

EQUIPMENT AND MANPOWER:	ITEM	QUANTITY	FINAL/ INTERIM
	3	—	—
	6	—	—
	GRB	2 ea	Final

SIGNED: [signature] DATE: 6/21/95

DAILY REPORT No. 180

CA No. 4170.1

ADDITIONAL INFORMATION:

Misc. (Continued)

- Meeting on site w/ Guille Rop, Geo, JDP, CA (JAG, AM, SB) to discuss seam tracking problems
- ATTempT to air pressure test of 6"ø heater pipe from MHCD 5 to previously installed "U" plug was defective and could not hold inflation. Will attempt tommorrow.

ITEM 612B 6"ø Butterfly Valve

- Butterfly valves installed @ CW11-8 and CW11-9

FIELD SKETCHES:

DAILY REPORT No. 181

CA No. 4170.1

PROJECT: TOWN OF HUNTINGTON INTERIM REMEDIAL PROGRAM HUNTINGTON/EAST NORTHPORT LANDFILL CONTRACT No. ENV 94-01/0-C	DATE: 6/22/95 PAGE 1 of 2 S M T W (T) F S
ENGINEERS: CASHIN ASSOCIATES, P.C. 1200 VETERANS MEMORIAL HIGHWAY HAUPPAUGE, NY 11788 (516) 348-7600	CONTRACTOR: J.D. POSILLICO, INC. 1610 NEW HIGHWAY FARMINGDALE, NY 11735 (516) 249-1872

WEATHER: Cloudy TIME: 7:00 TEMP: 65 °F WIND: Light

ACTIVITY: ITEM 6-11g 6"Ø Header Pipe
ITEM 6-3 Excavation
ITEM 6-4A Header Pipe Bedding Material

Field measured 6"Ø Header Pipe previously installed from MH CD5 to Sta 53+70'. (See Field Sketch)

- ITEM 6-11g = 413LF
- ITEM 6-3
  - 74LF x 6' depth x 2.5' = 41.1cy
  - 108LF x 5' depth x 2.5' = 50.0cy
  - 231LF x 4' depth x 2.5 = 85.6cy

  176.7cy
- ITEM 6-4a
  - 413LF x 0.22cy/LF = 90.9cy

EQUIPMENT AND MANPOWER:			ITEM	QUANTITY	FINAL/ INTERIM
Foremen-2	Air Compressor	Gundle			
Laborers-13	Pressure Gauge	Super	6-11g	413LF	Final
Excavator-1	Airplug	Foremen	6-3	256.2cy	Final
Loader-2		Laborers-7	6-4A	90.9cy	Final
10-wheeler-1		Techs-7	6-11J	8LF	Final
Operators-3		Loader-1	11	—	—
Team Haul-1		Operators-1	22	—	—
Surveyor-2		Generator	3	—	—

SIGNED: [signature] DATE: 6/22/95

DAILY REPORT No. 181

CA No. 4170.1

ADDITIONAL INFORMATION:

ITEM 11 Gabions

- 5 laborers, loader w/operator continuous installing and filling gabion baskets w/ riprap at the north side of the west recharge basin.

ITEM 22 Geotextiles

- Non-woven filter fabric installed beneath gabions @ the north side of the west recharge basin

ITEM 3 Miscellaneous Cut for Final Cover Construction

- DS/w operator, loader w/operator, laborer grading west service road. Grades set by surveyor

MISC: Air Testing of 6" Ø pipe MHCD-5 to Sta 53+70

START 8:35 AM 10.2 psi
END 9:35 AM 10.2 psi
} PASSED

2 laborers, plug w/gage, air compressor, end cap

FIELD SKETCHES:

ITEM G-11 6" Ø HEADER PIPE = 413LF

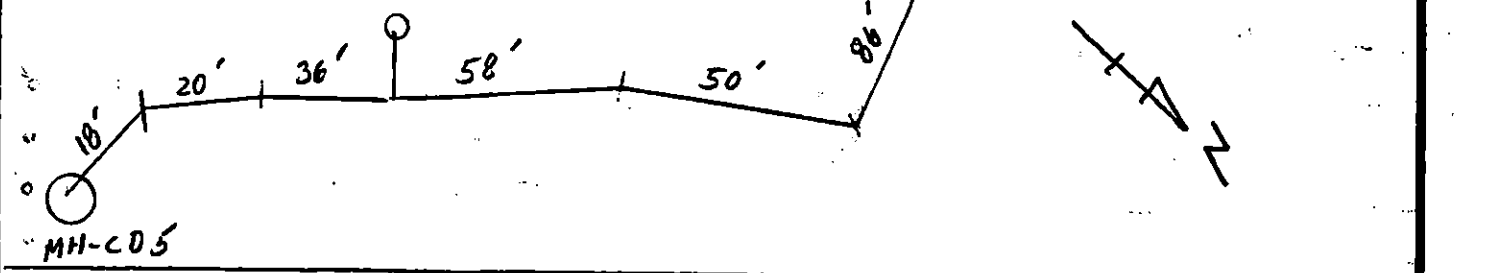

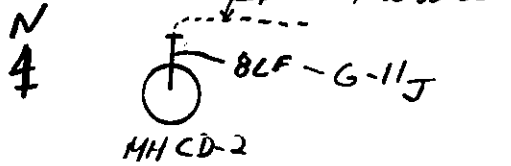

DAILY REPORT No. 181

CA No. 4170.1

PROJECT: TOWN OF HUNTINGTON INTERIM REMEDIAL PROGRAM HUNTINGTON/EAST NORTHPORT LANDFILL CONTRACT No. ENV 94-01/0-C	DATE: 6/22/95 PAGE 2 of 2 S M T W (T) F S
ENGINEERS: CASHIN ASSOCIATES, P.C. 1200 VETERANS MEMORIAL HIGHWAY HAUPPAUGE, NY 11788 (516) 348-7600	CONTRACTOR: J.D. POSILLICO, INC. 1610 NEW HIGHWAY FARMINGDALE, NY 11735 (516) 249-1872

WEATHER: Cloudy TIME: 7:00 TEMP: 65 °F WIND: Light

ACTIVITY: ITEM G-7A COLLECTION WELL MANHOLE - 5'Ø
ITEM G-3 EXCAVATION
ITEM G-4c GRAVEL BACKFILL
ITEM G-11K 4"Ø FLEXIBLE PIPING
ITEM G-11d 6"Ø COLLECTION WELL PIPING
ITEM G-12b 6"Ø BUTTERFLY VALVE

STRUCTURE #	G-7A	G-3	G-4c	G-11K	G-11d	G-12b
CW11-4	1ea	16.8cy	4.2cy	2LF	9LF	1ea
CW11-5	1ea	20.9cy	4.2cy	13LF	10.5LF	1ea
CW11-6	1ea	20.9cy	4.2cy	15LF	10LF	1ea
CW11-7	1ea	20.9cy	4.2cy	14LF	11.5LF	1ea
TOTAL	4ea	79.5cy	16.8cy	44LF	41LF	4ea

Foreman, 3 laborers, Excavator w/ operator, Loader w/ operator, 10-wheeler w/ teamster, 2 surveyors installing collection well manholes w/ appurtenances. Operations are being preceded by 2 laborers. Manholes and flex pipe backfilled and compacted.

EQUIPMENT AND MANPOWER:	ITEM	QUANTITY	FINAL/ INTERIM
	6	—	—
	G-7A	4ea	Final ✓
	G-4c	16.8cy	Final ✓
	G-11K	44LF	Final ✓
	G-11d	41LF	Final ✓
	G-12b	4ea	Final ✓

SIGNED: [signature] DATE: 6/22/95

DAILY REPORT No. 181

CA No. 4170.1

ADDITIONAL INFORMATION:

ITEM 6 Common Fill

- Excess excavated material from road grading operation of the west access road being brought to top of landfill for fill purposes.
- Header pipe between MHC05 to Sta 53+70 backfilled with excavated trench material and compacted w/ vibratory tamper.

FIELD SKETCHES:

DAILY REPORT No. 182

CA No. 4170.1

PROJECT: TOWN OF HUNTINGTON INTERIM REMEDIAL PROGRAM HUNTINGTON/EAST NORTHPORT LANDFILL CONTRACT No. ENV 94-01/0-C	DATE: 6/23/95 PAGE 1 of 1 S M T W T (F) S
ENGINEERS: CASHIN ASSOCIATES, P.C. 1200 VETERANS MEMORIAL HIGHWAY HAUPPAUGE, NY 11788 (516) 348-7600	CONTRACTOR: J.D. POSILLICO, INC. 1610 NEW HIGHWAY FARMINGDALE, NY 11735 (516) 249-1872

WEATHER: Partly Cloudy TIME: 3:00 TEMP: 90 °F WIND: Light

ACTIVITY:

ITEM 11 GeoGrows
- Continuing installing geogrows + rip-rap @ the north side of the west recharge basin

ITEM 22 Geotextiles
- Continuing installing non-woven filter fabric beneath geogrows at the north side of the west recharge basin

ITEM 3 Misc. Cuts for Final Cover Construction
- D5/v operator and laborer grading west access road subgrade. Grade stakes set by surveyors.

ITEM 12b 6"ø Butterfly Valve
- Butterfly valve installed in MH CD-5 (Elec)

EQUIPMENT AND MANPOWER:		ITEM	QUANTITY	FINAL/ INTERIM
Excavator	Teamsters-2 / Gradall			
Pay Loader-2	Surveyors-2 / Supervisor	11	—	—
Dozer-2	Foremen	22	—	—
10-wheeler	Techs 7	3	—	—
Water Truck	Laborers-7	G-12b	4/ea	Final
Foremen 2	Loader	G-7A G-3	3 ea 75-3cy	Final Final
Le Sweeps-13	Generator	G-4c G-11K	12.2 kw 23.5 kw	Final Final
Operators 5	Operators 2	G-11d	31.5 kw	Final

SIGNED: [signature] DATE: 6/23/95

DAILY REPORT No. 182

CA No. 4170.1

ADDITIONAL INFORMATION:

ITEM G-7A Collection Well Manhole - 5'ø

ITEM G-3 Excavation

ITEM G-4c Gravel Backfill

Item G-11K 4"ø Flexible Piping

Item G-11d 6"ø Collection Well Piping

Item G-12b 6"ø Butterfly Valve

STRUCTURE #	G-7A	G-3	G-4c	G-11k	G-11d	G-12b
CW11-1	1ea	27.2c.y	4.2c.y	7LF	11LF	1ea
CW11-2	1ea	25.1c.y	4.2c.y	10.5LF	10.5LF	1ea
CW11-3	1ea	23.0 c.y	4.2c.y	6LF	10LF	1ea
TOTAL	3ea	75.3 c.y	12.8c.y	23.5LF	31.5LF	3ea

Foreman, 3 laborers, excavator w/operator, loader w/operator, 10-wheeler w/tecanter, 2 surveyors installing collection well manhole w/appurtenances. Openings are being "prego"-filled by 2 laborers. Manhole + flex pipes backfilled & compacted

MISC: MH N-6 reinstalled complete

FIELD SKETCHES:

DAILY REPORT No. 183 CA No. 4170.1

PROJECT: TOWN OF HUNTINGTON INTERIM REMEDIAL PROGRAM HUNTINGTON/EAST NORTHPORT LANDFILL CONTRACT No. ENV 94-01/0-C	DATE: 6/26/95 PAGE 1 of 1 S (M) T W T F S
ENGINEERS: CASHIN ASSOCIATES, P.C. 1200 VETERANS MEMORIAL HIGHWAY HAUPPAUGE, NY 11788 (516) 348-7600	CONTRACTOR: J.D. POSILLICO, INC. 1610 NEW HIGHWAY FARMINGDALE, NY 11735 (516) 249-1872

WEATHER: Cloudy TIME: 3:60 TEMP: 76 °F WIND: Light

ACTIVITY: ITEM 11 GeSnol

- Continuing installing geosol & rip rap @ south side of west recharge basin. Prepping subbase for south side geosol

ITEM 3 Misc Cut for Final Cover

- D5 w/operator, loader with operator and laborer grading perimeter @ toe of west slope. Excess excavated material brought to top of landfill by 10-wheeler

ITEM 6 Common Fill

- Excavated material from grading of west side perimeter brought to top of landfill

ITEM 6-12 d 14" ø Butterfly valve

- 14" ø butterfly valve installed @ MH CD-2 (2ea)

EQUIPMENT AND MANPOWER:		ITEM	QUANTITY	FINAL/ INTERIM
Excavator Surveyor 2	Gandle			
Payloader 2	Supervisor	11	-	Final
Dozer - 2	Foreman	3	-	Final
10-wheeler	Techs - 7	6	-	Final
Foreman	Laborer - 7	6-12d	2ea	Final ø
Laborer	Loader	6-7a 6-4c	1ea 4.2cy	Final ø Final ø
Operator	Generator	6-11c 6-11d	4 LF 10.5 LF	Final ø Final ø
Teamster	Operator - 2	6-12b	1ea	Final ø

SIGNED: [signature] DATE: 6/26/95

DAILY REPORT No. 183

CA No. 4170.1

ADDITIONAL INFORMATION:

- New MH N-5

STRUCTURE #	G-7A	G-3	G-4c	G-11K	G-11d	G-12b
N-5	1ea	0cy	4.2cy	4 LF	10.5LF	1ea

FIELD SKETCHES:

DAILY REPORT No. 184

CA No. 4170.1

PROJECT:	DATE: 6/27/95 PAGE 1 of 1
TOWN OF HUNTINGTON INTERIM REMEDIAL PROGRAM HUNTINGTON/EAST NORTHPORT LANDFILL CONTRACT No. ENV 94-01/0-C	S M (T) W T F S
ENGINEERS: CASHIN ASSOCIATES, P.C. 1200 VETERANS MEMORIAL HIGHWAY HAUPPAUGE, NY 11788 (516) 348-7600	**CONTRACTOR:** J.D. POSILLICO, INC. 1610 NEW HIGHWAY FARMINGDALE, NY 11735 (516) 249-1872

WEATHER: OVERCAST @ A.M. MOSTLY SUNNY @ PM TIME: 4:00 PM TEMP: 75°F WIND: MOD. TO HEAVY

ACTIVITY:

ITEM #3 MISC. EXCAVATION FOR FINAL COVER CONSTRUCTION

① GRADE THE WEST RECHARGE BASIN AND PERIMETER ROAD BETWEEN SECTIONS 19W AND 23

ITEM #6 COMMON FILL

① EXCAVATED PREVIOUSLY PLACED COMMON FILL FROM THE LANDFILL BASE @ SECTIONS 10 TO 11, AND PLACED THE MATERIAL @ THE TOP OF THE LANDFILL @ THE NORTEAST CORNER.

ITEM # 11 GABIONS

① JDP CONTINUED TO CONSTRUCT THE SOUTH HEADWALL GABION APRON @ THE WEST RECHARGE BASIN.
GABIONS ARE 12" THICK.

OVER →

EQUIPMENT AND MANPOWER: JDP		ITEM	QUANTITY	FINAL/ INTERIM
2 FOREMEN	1 EXCAVATOR	#3	—	—
13 LABORERS	1 10WHL DUMP	#6	—	—
5 OPERATORS	GUNDLE :	#11	—	—
1 TEAMSTER	8 LABORERS	#GI2A	5 EA	FINAL
2 SURVEYORS	11 TECHNICIANS			
2 BULLDOZERS	1 FOREMAN			
2 PAYLOADERS	1 OPERATOR			

1 GENERATOR

SIGNED: [signature] DATE: 6/27/95

DAILY REPORT No. 164

CA No. 4170.1

ADDITIONAL INFORMATION:

ITEM # G1Z A

① JDP INSTALLED 4" BUTTERFLY VALVES @ NW-1, NW-2, NW-3, NW-4, NW-5.
FINAL MEASUREMENT = 5 EA

GUNDLE;

① MADE SANDBAGS @ A.M. AND DID NOT WORK THE AFTERNOON.
GUNDLE SUPERVISORS STATED THAT IT WAS TOO WINDY TO DEPLOY LINER.

R. CORYELL WAS ON-SITE TODAY FOR THE FIRST TIME, J. LAROSA BACK TO THE OFFICE.

FIELD SKETCHES:

DAILY REPORT No. 185

CA No. 4170.1

PROJECT:	DATE: 6/28/95 PAGE 1 of 1
TOWN OF HUNTINGTON INTERIM REMEDIAL PROGRAM HUNTINGTON/EAST NORTHPORT LANDFILL CONTRACT No. ENV 94-01/0-C	S M T (W) T F S
ENGINEERS: CASHIN ASSOCIATES, P.C. 1200 VETERANS MEMORIAL HIGHWAY HAUPPAUGE, NY 11788 (516) 348-7600	**CONTRACTOR:** J.D. POSILLICO, INC. 1610 NEW HIGHWAY FARMINGDALE, NY 11735 (516) 249-1872

WEATHER: MOSTLY SUNNY TIME: 1:30 PM TEMP: 70°F WIND: MODERATE

ACTIVITY:

ITEM #3 MISC. EXCAVATION FOR FINAL COVER CONST.

① CONTINUED TO GRADE THE PERIMETER LANDFILL ROAD @ THE SOUTHWEST CORNER OF THE LANDFILL.

② ROUGH GRADED THE NORTH RECHARGE BASIN.

ITEM #7 SELECT FILL

- CUT SELECT FILL LAYER TO 9" ± ON SLOPE BENEATH THE TEST PAD.

ITEM #23 GEONET COMPOSITE

① GUNDLE DEPLOYED AND SEAMED GEONET COMPOSITE ON THE LANDFILL SLOPE @ THE NORTHWEST CORNER OF THE LANDFILL.

OVER →

EQUIPMENT AND MANPOWER:		ITEM	QUANTITY	FINAL/ INTERIM
JDP	1 FOREMAN			
9 LABORERS		#3	—	—
4 OPERATORS	GUNDLE	#6	—	—
1 TEAMSTERS	1 FOREMAN	#11	—	—
1 10 WHL DUMP	7 LABORERS	#23	—	—
2 SURVEYORS	11 TECHNICIANS	#24	—	—
2 BULLDOZERS	1 OPERATOR			
2 PAYLOADERS	1 GENERATOR			

SIGNED: Robert A Cashin DATE: 6/28/95

DAILY REPORT No. 1455

CA No. 4170.1

ADDITIONAL INFORMATION:

ITEM #24 VLDPE MEMBRANE

① GUNDLE WELDED LINER SEAMS AND PATCHES IN THE UPPER DRAINAGE CHANNELS ON THE WEST LANDFILL SLOPE.

ITEM # 11 GABIONS.

① CONTINUED TO INSTALL AND FILL 12" GABION ENERGY DISSAPATOR @ THE WEST RECHARGE BASIN. (SOUTH END)

FIELD SKETCHES:

DAILY REPORT No. 196 CA No. 41701

PROJECT:	DATE: 6/28/95 PAGE 1 of 1
TOWN OF HUNTINGTON INTERIM REMEDIAL PROGRAM HUNTINGTON/EAST NORTHPORT LANDFILL CONTRACT No. ENV 94-01/0-C	S M T (W) T F S
ENGINEERS: CASHIN ASSOCIATES, P.C. 1200 VETERANS MEMORIAL HIGHWAY HAUPPAUGE, NY 11788 (516) 348-7600	**CONTRACTOR:** J.D. POSILLICO, INC. 1610 NEW HIGHWAY FARMINGDALE, NY 11735 (516) 249-1872

WEATHER: MOSTLY SUNNY TIME: 3:30 TEMP: 80°F WIND:

ACTIVITY: ITEM #G 11D COLLECTION PIPE

(1) 6"Ø PIPE @ CWI-7 6'

(2.) 6"Ø PIPE @ CWI-6 6'

ITEM # G 11G HEADER PIPE

(1) 6"Ø PIPE @ STA. 0+00 CWI-EXT-4 15'-6"

ITEM # G 11K FLEXIGLE PIPE 4"Ø

(1.) 4"Ø PIPE @ CWI-7 2' (3.) 4"Ø PIPE @ CWI-EXT-4 4'

(2.) 4"Ø PIPE @ CWI-6 3'

ITEM # G 11C COLLECTION PIPE

(1.) 4"Ø PIPE @ CWI-7 6"

(2.) 4"Ø PIPE @ CWI-6 6"

ITEM # G 7A COLLECTION WELL MANHOLE

(1) 2-MANHOLE CWI-7, CWI-6

ITEM # G3 EXCAVATION

(1) FOR 6" GAS HEADER PIPE @ STA. 0+00 WELL CWI-EXT-4 —
15.5'L x 6'AVE D x 2.5 W ÷ 27 = 8.6 CY

(2.) INSTALLATION OF CWI-7 - 12'Ø x 3'D ÷ 27 = 12.6 CY

(3.) INSTALLATION OF CWI-6 12'Ø x 3'D ÷ 27 = 12.6 CY

EQUIPMENT AND MANPOWER:	ITEM	QUANTITY	FINAL/ INTERIM
JDP 1 - FOREMAN			
3 LABORERS	G11D	12' L.F.	FINAL
1 - EXCAVATOR	G11G	15'-6" L.F.	FINAL
1 - OPERATOR	G11K	9' L.F.	FINAL
	G11C	1' L.F.	FINAL
	G7A	2 EA.	FINAL
	G3	33.8 CY	FINAL
	G4C	8.4 CY	FINAL
	G12B	2 EA.	FINAL

SIGNED: [signature] DATE: 6/28/95

DAILY REPORT No. 186

CA No. 4170.1

ADDITIONAL INFORMATION:

ITEM # 64C CRUSHED STONE

(1.) AT CWI-6 WELL 12'Ø x 1'D ÷ 27 = 4.2 Cy.

(2.) AT CWI-7 WELL 12'Ø x 1'D ÷ 27 = 4.2 Cy

ITEM # G12B 6" BUTTERFLY VALVE

(1.) CWI-6 M.H. BUTTERFLY VALVE

(2.) CWI-7 M.H. BUTTERFLY VALVE

FIELD SKETCHES:

DAILY REPORT No. 187 CA No. 4170.1

PROJECT:	DATE: 6/29/95 PAGE 1 of 1
TOWN OF HUNTINGTON INTERIM REMEDIAL PROGRAM HUNTINGTON/EAST NORTHPORT LANDFILL CONTRACT No. ENV 94-01/0-C	S M T W (T) F S
ENGINEERS: CASHIN ASSOCIATES, P.C. 1200 VETERANS MEMORIAL HIGHWAY HAUPPAUGE, NY 11788 (516) 348-7600	**CONTRACTOR:** J.D. POSILLICO, INC. 1610 NEW HIGHWAY FARMINGDALE, NY 11735 (516) 249-1872

WEATHER: MOSTLY SUNNY TIME: 11:00 AM TEMP: 72°F WIND: MODERATE

ACTIVITY:

ITEM # 3 MISC. EXCAVATION FOR FINAL COVER CONST.

① GRADED THE SOUTH WEST CORNER OF THE LANDFILL BASE INCLUDING THE PERIMETER HAUL RD.

② ROUGH GRADED THE NORTH RECHARGE BASIN.

③ EXCESS EXISTING FILL WAS TRANSPORTED FROM BOTH GRADING LOCATIONS TO THE TOP OF THE LANDFILL.

ITEM # 11 GABIONS

① CONTINUED TO CONSTRUCT THE 12" GABION ENERGY DISSAPATOR IN THE WEST RECHARGE BASIN.

ITEM # 24 VLDPE MEMBRANE

① GUNDLE CONTINUED TO DEPLOY AND WELD LINER ON THE NORTH WEST LANDFILL SLOPES.

EQUIPMENT AND MANPOWER:		ITEM	QUANTITY	FINAL/ INTERIM
JDP				
1 FOREMAN	1 10WHL DUMP	# 3	—	—
10 LABORERS		# 11	—	—
4 OPERATORS	GUNDLE	# 24	—	—
2 SURVEYORS	1 FOREMAN			
1 TEAMSTER	11 LABORERS			
2 PAYLOADERS	11 TECHNICIANS			
2 BULLDOZERS	1 OPERATOR / GENERATOR			

SIGNED: Robert A Cashin DATE: 6/29/95

DAILY REPORT No. 155

CA No. 4170.1

ADDITIONAL INFORMATION:

FIELD SKETCHES:

DAILY REPORT No. 188 CA No. 4170.1

PROJECT:	DATE: 6/29/95 PAGE 1 of 1
TOWN OF HUNTINGTON INTERIM REMEDIAL PROGRAM HUNTINGTON/EAST NORTHPORT LANDFILL CONTRACT No. ENV 94-01/0-C	S M T W (T) F S
ENGINEERS: CASHIN ASSOCIATES, P.C. 1200 VETERANS MEMORIAL HIGHWAY HAUPPAUGE, NY 11788 (516) 348-7600	**CONTRACTOR:** J.D. POSILLICO, INC. 1610 NEW HIGHWAY FARMINGDALE, NY 11735 (516) 249-1872

WEATHER: SUNNY TIME: 3:15 TEMP: 94°F WIND:

ACTIVITY: ITEM # G 7A COLLECTION WELL MANHOLE

(1.) 2-MH. CWI-5, CWI-4

ITEM # G11K FLEXIBLE PIPE 4"Ø

(1.) 4"Ø PIPE @ CWI-5-3'
(2.) 4"Ø PIPE @ CWI-4-5'
(3.) 4"Ø PIPE @ CW-EXT-1-17'
(4.) 4"Ø PIPE @ CW-EXT-2 22'
(5.) 4"Ø PIPE @ CW-EXT-3 14'

ITEM # G11D COLLECTION PIPE

(1) 6"Ø PIPE @ CWI-5 6'
(2.) 6"Ø PIPE @ CWI-4 10'

ITEM #G3 EXCAVATION

(1) INSTALLATION OF CWI-5 12'Ø x 3'D ÷27= 12.6 Cy
(2.) INSTALLATION OF CWI-4 12'Ø x 3'D ÷27 = 12.6 Cy
(3.) FOR 4"Ø FLEX @ CW-EXT-1 AVE. 3'D x 2.5'W x 18'L ÷27 = 5 Cy
(4.) FOR 4"Ø FLEX @ CW-EXT-2 2'D x 2.5'W x 20L ÷ 27 = 3.7 Cy
(5.) FOR 4"Ø FLEX @ CW-EXT-3 2'D x 2.5'W x 14L ÷ 27 = 2.6 Cy

ITEM #64C CRUSHED STONE

(1) AT CWI-4 WELL 12'Ø x 1'D ÷ 27 = 4.2 Cy
(2.) AT CWI-5 WELL 12'Ø x 1'D ÷ 27 = 4.2 Cy

EQUIPMENT AND MANPOWER:	ITEM	QUANTITY	FINAL/ INTERIM
JDP 1 - FOREMAN			
3 - LABORERS	G 7A	2 EA.	FINAL
1 - EXCAVATOR	G11K	61' L.F.	FINAL
1 - OPERATOR	G11D	16 L.F.	FINAL
	G3	36.5 Cy	FINAL
	G4C	8.4 Cy	FINAL
	G12B	2 EA.	FINAL

SIGNED: [signature] DATE: 6/29/95

DAILY REPORT No. 188 CA No. 4170.1

ADDITIONAL INFORMATION:

ITEM # 612B 6" BUTTERFLY VALVE

(1) CWI-4 M.H. BUTTERFLY VALVE

(2.) CWI-5 M.H. BUTTERFLY VALVE

FIELD SKETCHES:

DAILY REPORT No. 189

CA No. 4170.1

PROJECT:	DATE: 6/30/95 PAGE 1 of 1
TOWN OF HUNTINGTON INTERIM REMEDIAL PROGRAM HUNTINGTON/EAST NORTHPORT LANDFILL CONTRACT No. ENV 94-01/0-C	S M T W T (F) S
ENGINEERS: CASHIN ASSOCIATES, P.C. 1200 VETERANS MEMORIAL HIGHWAY HAUPPAUGE, NY 11788 (516) 348-7600	**CONTRACTOR:** J.D. POSILLICO, INC. 1610 NEW HIGHWAY FARMINGDALE, NY 11735 (516) 249-1872

WEATHER: SUNNY/CLEAR TIME: 3:30 TEMP: 84°F WIND: LIGHT

ACTIVITY:

ITEM #3 MISC. EXCAVATION FOR FINAL COVER CONSTRUCTION

(1) CONTINUED TO GRADE THE LANDFILL TOE AND PERIMETER HAUL RD BETWEEN SECTIONS 22A AND 22B.

(2) GRADED LANDFILL TOE OF SLOPE BETWEEN SECTIONS 8 AND 8A

(3) EXCESS MATERIAL WAS EXCAVATED AND TRANSPORTED TO THE TOP OF THE LANDFILL.

ITEM # 11 GABIONS

(1) CONTINUED TO CONSTRUCT THE 12" GABION ENERGY DISSIPATOR IN THE WEST RECHARGE BASIN.

EQUIPMENT AND MANPOWER: JDP		ITEM	QUANTITY	FINAL/ INTERIM
1 FOREMAN	1 10WHL DUMP	#3	—	—
10 LABORERS		#11	—	—
OPERATORS	GUNDLE			
2 SURVEYORS	1 FOREMAN			
1 TEAMSTER	10 LABORERS			
2 BULLDOZERS	11 TECHNICIANS			
1 PAYLOADER	1 OPERATOR/GENERATOR			

SIGNED: [signature] DATE: 6/30/95

DAILY REPORT No. 189

CA No. 4170.1

ADDITIONAL INFORMATION:

FIELD SKETCHES:

DAILY REPORT No. 190

CA No. 4170.1

PROJECT:	DATE: 6/30/95 PAGE 1 of 1
TOWN OF HUNTINGTON INTERIM REMEDIAL PROGRAM HUNTINGTON/EAST NORTHPORT LANDFILL CONTRACT No. ENV 94-01/0-C	S M T W T (F) S
ENGINEERS: CASHIN ASSOCIATES, P.C. 1200 VETERANS MEMORIAL HIGHWAY HAUPPAUGE, NY 11788 (516) 348-7600	**CONTRACTOR:** J.D. POSILLICO, INC. 1610 NEW HIGHWAY FARMINGDALE, NY 11735 (516) 249-1872

WEATHER: SUNNY TIME: 2:00 TEMP: 86°F WIND:

ACTIVITY: ITEM #G3 EXCAVATION

① EXCAVATION FOR BLOWER PAD (SOUTH CORNER)

2'D x 20'W x 30'L ÷ 27 = 44.4 cy

ITEM # G4D SHOULDER BLEND

① SHOULDER BLEND UNDER BLOWER PAD

1.5'D x 19'W x 29'L ÷ 27 = 31 cy

EQUIPMENT AND MANPOWER: JDP	ITEM	QUANTITY	FINAL/ INTERIM
1-FOREMAN	G3	44.4 cy	FINAL
2-LABORERS	G4D	31.0 cy	FINAL
1-EXCAVATOR			
1-OPERATOR			

SIGNED: [signature] DATE: 6/30/95

DAILY REPORT No. 190

CA No. 4170.1

ADDITIONAL INFORMATION:

FIELD SKETCHES:

DAILY REPORT No. 191 CA No. 4170.1

PROJECT: TOWN OF HUNTINGTON INTERIM REMEDIAL PROGRAM HUNTINGTON/EAST NORTHPORT LANDFILL CONTRACT No. ENV 94-01/0-C	DATE: 7/3/95 PAGE 1 of 1 S (M) T W T F S
ENGINEERS: CASHIN ASSOCIATES, P.C. 1200 VETERANS MEMORIAL HIGHWAY HAUPPAUGE, NY 11788 (516) 348-7600	CONTRACTOR: J.D. POSILLICO, INC. 1610 NEW HIGHWAY FARMINGDALE, NY 11735 (516) 249-1872

WEATHER: MOSTLY SUNNY TIME: 3:40 PM TEMP: 82 °F WIND: MODERATE

ACTIVITY:

ITEM # 6 COMMON FILL

① JDP USED EXISTING COMMON FILL, EXCAVATED FROM THE WEST RECHARGE BASIN, TO FILL AND GRADE THE SOUTH EAST CORNER OF THE LANDFILL

ITEM # 23 GEOCOMPOSITE

① GUNDLE DEPLOYED AND SEAMED GEONET COMPOSITE ON THE NORTH LANDFILL SLOPE BETWEEN SECTIONS 1 AND 2.

ITEM # 24 VLDPE MEMBRANE

① GUNDLE DEPLOYED AND SEAMED LINER ON THE NORTH LANDFILL SLOPES BETWEEN SECTIONS 1A AND 1.

7

EQUIPMENT AND MANPOWER: JDP	GUNDLE	ITEM	QUANTITY	FINAL/ INTERIM
3 LABORERS	11 LABORERS	#6	—	—
1 OPERATOR	11 TECHNICIANS	#23	—	—
1 TEAMSTER	1 OPERATOR/GENERATOR	#24	—	—
1 10 WHL DUMP				
2 SURVEYORS				
1 D5 DOZER				

SIGNED: [signature] DATE: 7/1/95

DAILY REPORT No. 191

CA No. 4170.1

ADDITIONAL INFORMATION:

FIELD SKETCHES:

DAILY REPORT No. 192 CA No. 4170.1

PROJECT:	DATE: 7/3/95 PAGE 1 of 1
TOWN OF HUNTINGTON INTERIM REMEDIAL PROGRAM HUNTINGTON/EAST NORTHPORT LANDFILL CONTRACT No. ENV 94-01/0-C	S (M) T W T F S
ENGINEERS: CASHIN ASSOCIATES, P.C. 1200 VETERANS MEMORIAL HIGHWAY HAUPPAUGE, NY 11788 (516) 348-7600	**CONTRACTOR:** J.D. POSILLICO, INC. 1610 NEW HIGHWAY FARMINGDALE, NY 11735 (516) 249-1872

WEATHER: SUNNY TIME: 3:00 TEMP: 80°F WIND:

ACTIVITY: ITEM # 64D SHOULDER BLEND

(1) SET FORMS FOR BLOWER PAD + PLACED SHOULDER BLEND LAYER ON TOP OF 18" LAYER FROM 6/30/95. THIS LAYER TODAY CONSISTS OF AVG. DIMENSIONS OF - 15.2'W x 25.25'L x 1.3'H ÷ 27 = = 18.5 cy

EQUIPMENT AND MANPOWER: JDP	ITEM	QUANTITY	FINAL/ INTERIM
1- FOREMAN	64D	18.5 cy	FINAL
3 - LABORERS			
966 LOADER			
1- OPERATOR			

SIGNED: [signature] DATE: 7/3/95

DAILY REPORT No. 192

CA No. 4170.1

ADDITIONAL INFORMATION:

FIELD SKETCHES:

DAILY REPORT No. 193 CA No. 4170.1

PROJECT:	DATE: JULY 3-95 PAGE 1 of 1
TOWN OF HUNTINGTON INTERIM REMEDIAL PROGRAM HUNTINGTON/EAST NORTHPORT LANDFILL CONTRACT No. ENV 94-01/0-C	S (M) T W T F S
ENGINEERS: CASHIN ASSOCIATES, P.C. 1200 VETERANS MEMORIAL HIGHWAY HAUPPAUGE, NY 11788 (516) 348-7600	**CONTRACTOR:** J.D. POSILLICO, INC. 1610 NEW HIGHWAY FARMINGDALE, NY 11735 (516) 249-1872

WEATHER: SUN / WARM TIME: 3:15 PM TEMP: 77 °F WIND: LIGHT

ACTIVITY:

ITEM #11 GABION

① JDP 4-MAN CREW CONTINUES TO INSTALL GABION BASKETS W/LIDS & FILL WITH SPECIFIED STONE FOR WEST RECHARGE BASIN - SOUTH HEADWALL APRON.

ITEM #7 ALT SELECT FILL

① JDP USING CAT SELF-PROPELLED RUBBER TIRE ROLLER TO COMPACT SLOPES BELOW TEST PAD (CHANNEL J) BETWEEN SECTION BA-BE, ALSO APPEARS ROLLER WAS COMPACTING TEST PAD AREA JUST NORTH OF SECTION BA. GEOSYNEC PERFORMED TROXLER DENSITY TESTS JUST BELOW TEST CHANNEL "J" & TEST PAD AREA.

EQUIPMENT AND MANPOWER: MANPOWER	EQUIPMENT	ITEM	QUANTITY	FINAL/ INTERIM
1 - FOREMAN	1-ROLLER	#11	—	
3 - LABORERS	1-D5 DOZER	#7	—	
2 - OPER ENG				

SIGNED: [signature] DATE: 7-3-95

DAILY REPORT No. 193

CA No. 4170.1

ADDITIONAL INFORMATION:

FIELD SKETCHES:

DAILY REPORT No. 194

CA No. 4170.1

PROJECT: TOWN OF HUNTINGTON INTERIM REMEDIAL PROGRAM HUNTINGTON/EAST NORTHPORT LANDFILL CONTRACT No. ENV 94-01/0-C	DATE: 7/5/95 PAGE 1 of 1 S M T (W) T F S
ENGINEERS: CASHIN ASSOCIATES, P.C. 1200 VETERANS MEMORIAL HIGHWAY HAUPPAUGE, NY 11788 (516) 348-7600	CONTRACTOR: J.D. POSILLICO, INC. 1610 NEW HIGHWAY FARMINGDALE, NY 11735 (516) 249-1872

WEATHER: PARTLY CLOUDY TIME: 3:00PM TEMP: 84 °F WIND: LIGHT

ACTIVITY:

ITEM #23 GEONET COMPOSITE

① DEPLOYED AND SEAMED GEONET COMPOSITE ON THE NORTH LANDFILL SLOPES BETWEEN SECTION 1 AND 2.

MISC: I UPDATED THE ITEM RECORD BOOK TO GENERATE PAYMENT QUANTITIES FOR THE JUNE PAYMENT ESTIMATE

ITEM #23 GEONET COMPOSITE
INTERIM PAYMENT 205,000 S.F.
SEE ITEM FOLDER FOR PAYMENT MAP.

ITEM #24 VLDPE MEMBRANE
INTERIM PAYMENT 180,000 SF
SEE ITEM FOLDER FOR PAYMENT MAP.

EQUIPMENT AND MANPOWER:
GUNDLE
11 LABORERS
11 TECHNICIANS
2 OPERATORS
1 GENERATOR
1 PAYLOADER

ITEM	QUANTITY	FINAL/ INTERIM
#23	205,000 SF	INTERIM
#24	180,000 SF	INTERIM

SIGNED: [signature] DATE: 7/5/95

DAILY REPORT No. 174

CA No. 4170.1

ADDITIONAL INFORMATION:

FIELD SKETCHES:

DAILY REPORT No. 195 CA No. 4170.1

PROJECT:	DATE: 7/5/95 PAGE 1 of 1
TOWN OF HUNTINGTON INTERIM REMEDIAL PROGRAM HUNTINGTON/EAST NORTHPORT LANDFILL CONTRACT No. ENV 94-01/0-C	S M T (W) T F S
ENGINEERS: CASHIN ASSOCIATES, P.C. 1200 VETERANS MEMORIAL HIGHWAY HAUPPAUGE, NY 11788 (516) 348-7600	**CONTRACTOR:** J.D. POSILLICO, INC. 1610 NEW HIGHWAY FARMINGDALE, NY 11735 (516) 249-1872

WEATHER: PARTLY SUNNY TIME: 3:00 TEMP: 84°F WIND:

ACTIVITY:

ITEM # G6B INSTALLED REBAR #4 @ 12" OC. E.W. FOR BLOWER PAD @ SOUTH END OF LANDFILL —

POWER SHOTS INC. — SHOWS UP LATE AFTERNOON AND STARTED TO CORE DRILL M.H. — C.B. # 2 — 2-8" HOLES

WALTER EPPICH OFFICE (516) 423-2323

Power Shots, Inc.

DISTRIBUTORS OF:
CONSTRUCTION FASTENERS
STUD DRIVERS
DIAMOND CORE DRILLS
DIAMOND SAW BLADES
INDUSTRIAL ELECTRICAL TOOLS
CONCRETE DRILLING AND SAWING
TOOL REPAIRS

16 GAYLORE DRIVE
HUNTINGTON, N.Y. 1174

EQUIPMENT AND MANPOWER:	ITEM	QUANTITY	FINAL/ INTERIM
JDP			
1- FOREMAN			
3- LABORERS			

SIGNED: [signature] DATE: 7/5/95

DAILY REPORT No. 195

CA No. 4170.1

ADDITIONAL INFORMATION:

FIELD SKETCHES:

DAILY REPORT No. 96 CA No. 4170.1

PROJECT:	DATE: JULY 5-95 PAGE 1 of 3
TOWN OF HUNTINGTON INTERIM REMEDIAL PROGRAM HUNTINGTON/EAST NORTHPORT LANDFILL CONTRACT No. ENV 94-01/0-C	S M T (W) T F S
ENGINEERS: CASHIN ASSOCIATES, P.C. 1200 VETERANS MEMORIAL HIGHWAY HAUPPAUGE, NY 11788 (516) 348-7600	**CONTRACTOR:** J.D. POSILLICO, INC. 1610 NEW HIGHWAY FARMINGDALE, NY 11735 (516) 249-1872

WEATHER: CLOUDY / WARM TIME: 7:00 AM TEMP: 70 °F WIND: LIGHT

ACTIVITY:

ITEM #3 MISC EXCAVATION FOR FINAL COVER

① JDP USING D-5 DOZER TO FINE GRADE SIDE SLOPES OF THE WEST RECHARGE.

② JDP GRADING SOUTH END OF LANDFILL ℄ SECTION 23-22A ALONG PROPERTY LINE.

ITEM #7 ALT SELECT FILL

① JDP TRANSPORTING ALT SELECT FILL FROM R. SCHNEIDER SOURCE & UNLOADING ℄ TOP OF LANDFILL ℄ CREST OF NORTH SLOPE ℄ SECTION 2 TO CREATE A RAMP DOWN SLOPE FOR NEAR FUTURE ALT SELECT FILLING OPERATION ABOVE LINER.

② JDP WATERING EAST SLOPE ℄ SECTION 13A-13E BELOW CHANNEL "J", GEOSYNTEC PERFORMED TROXLER COMPACTION TESTS WHICH PASSED; THESE AREA WAS RE-ROLLED WITH CAT ROLLER PRIOR TO TESTING.

MISC

① JDP REMOVING DEBRI FROM ON-SITE AROUND PERIMETER OF LANDFILL.

OVER

EQUIPMENT AND MANPOWER:		ITEM	QUANTITY	FINAL/ INTERIM
1-SUPER (J. SEPLAVY)	1- D5 DOZER	# 3	—	
1-ASSIST SUPER	1- PAYLOADER	# 7	—	
1- FOREMAN	1- CAT ROLLER	# 11	192.19 CY	F
3- OPER ENG	2- TRUS	# 22	4717.0 SF	F
3- LABORERS				
2- TEAMSTERS				

SIGNED: Jeffrey Allen DATE: 7-5-95

DAILY REPORT No. 196

CA No. 4170.1

ADDITIONAL INFORMATION:

ITEM #11 GABION

① MEASURED WEST RECHARGE BASIN HEADWALL NORTH & SOUTH GABION LIMITS FOR PAYMENT - SEE SHT 2OF3 & SHT 3OF3 FOR MEASUREMENTS & CALCULATIONS:

NORTH HEADWALL: 115.78 cY

SOUTH HEADWALL: 76.41 cY

192.19 CY TOTAL ITEM #11

ITEM #22 GEOTEXTILE

① MEASURED WEST RECHARGE BASIN HEADWALL NORTH & SOUTH GABION LIMITS FOR GEOTEXTILE INSTALLED FOR PAYMENT - SEE SHT 2OF3 & SHT 3OF3 FOR MEASUREMENTS & CALCULATIONS:

NORTH HEADWALL: 2372.0 SF

SOUTH HEADWALL: 2345.0 SF

4717.0 SF TOTAL ITEM #22

FIELD SKETCHES:

IB # 196

BY J. ALBERTS DATE 7-5-95 **Cashin Associates, P.C.** SHEET NO. 2 OF 3

Engineers and Architects

CHKD. BY _____ DATE _____ JOB NO. 4170.1

SUBJECT WEST RECHARGE BASIN - NORTH HEADWALL AREA GABION (ITEM #11) & GEOTEXTILE (ITEM #22) TWN. OF HUNTINGTON LANDFILL CLOSURE

WEST RECHARGE BASIN

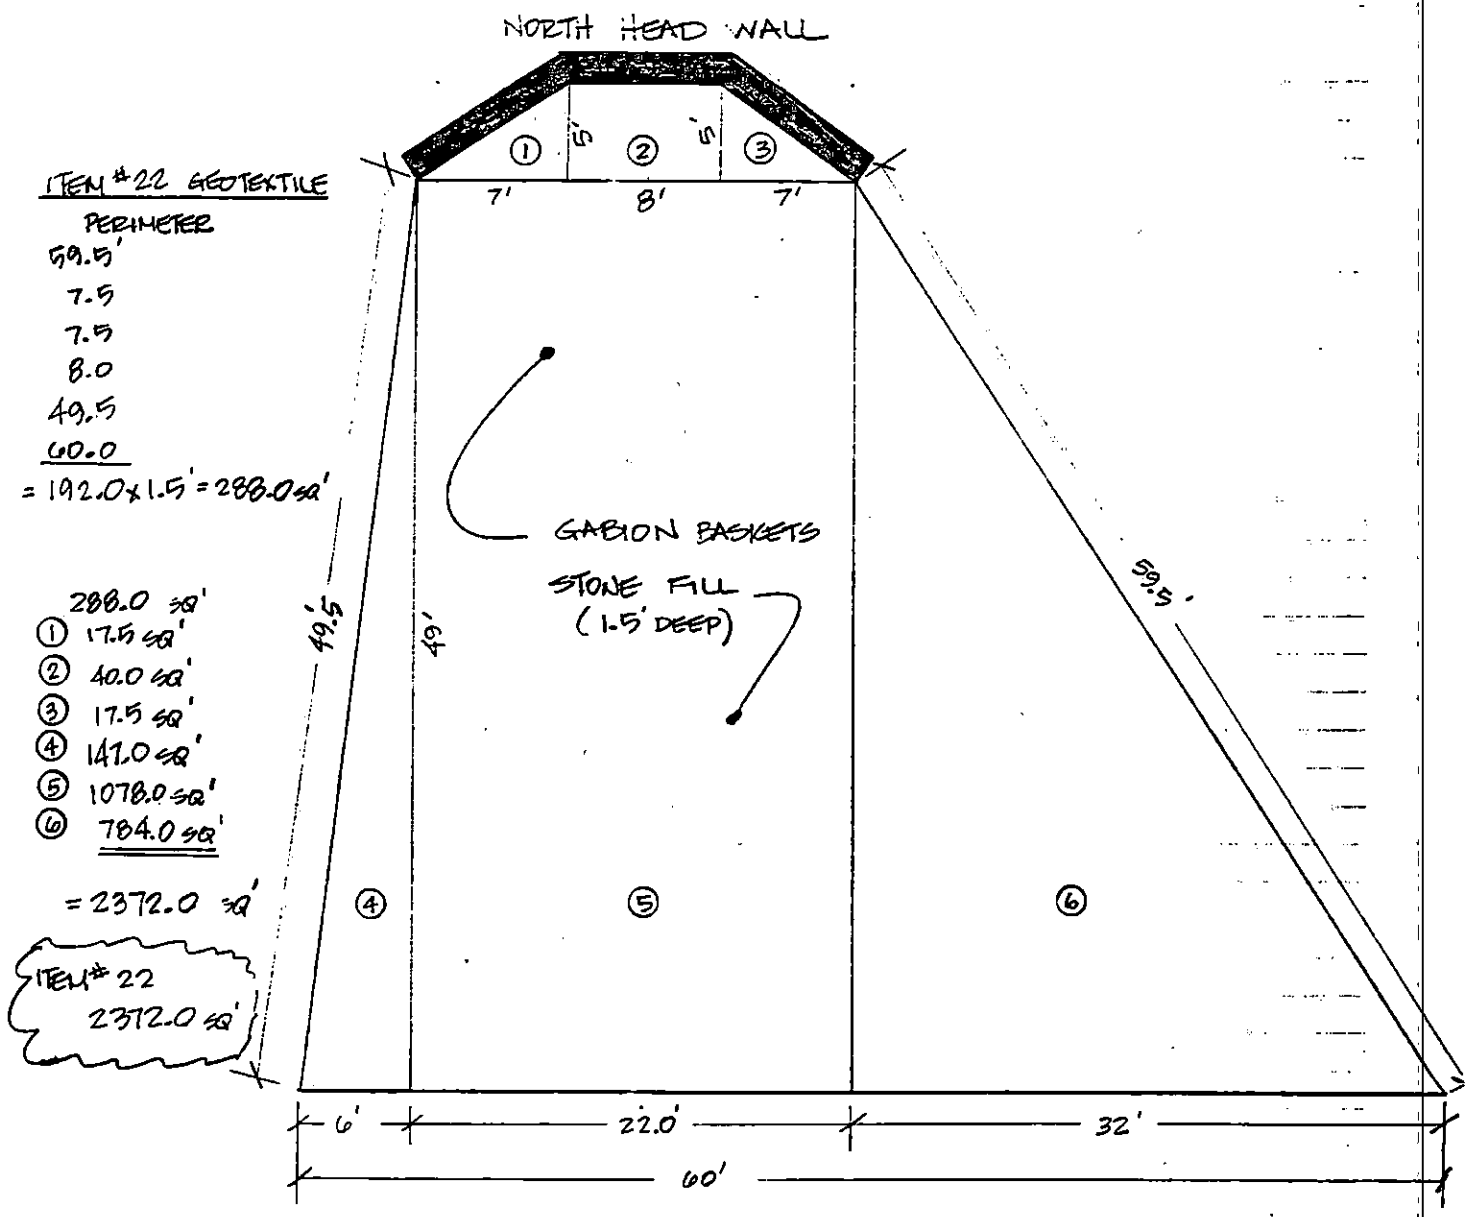

ITEM #22 GEOTEXTILE

PERIMETER

59.5'
7.5
7.5
8.0
49.5
60.0
= 192.0 x 1.5' = 288.0 sq'

288.0 sq'
① 17.5 sq'
② 40.0 sq'
③ 17.5 sq'
④ 147.0 sq'
⑤ 1078.0 sq'
⑥ 784.0 sq'
= 2372.0 sq'

ITEM #22
2372.0 sq'

AREAS

① 1/2(5') x 7' x 1.5' = 26.25 cu ft

② 8' x 5' x 1.5' = 60.00 cu ft

③ 1/2(5') x 7' x 1.5' = 26.25 cu ft

④ 1/2(6') x 49' x 1.5' = 220.50 cu ft

⑤ 22.0 x 49' x 1.5' = 1617.00 cu ft

⑥ 1/2(32') x 49' x 1.5 = 1176.00 cu ft

3126.0 cu' ÷ 27

ITEM #11 GABION 115.78 cuyd

IR # 196

BY J. ALBERTS DATE 7-5-95 **Cashin Associates, P.C.** SHEET NO. 3 OF 3

Engineers and Architects

CHKD. BY _____ DATE _____ JOB NO. 4170.1

SUBJECT WEST RECHARGE BASIN - SOUTH HEADWALL AREA GABION (ITEM #11) & GEOTEXTILE (ITEM #22)

TWN OF HUNTINGTON LANDFILL CLOSURE

WEST RECHARGE BASIN

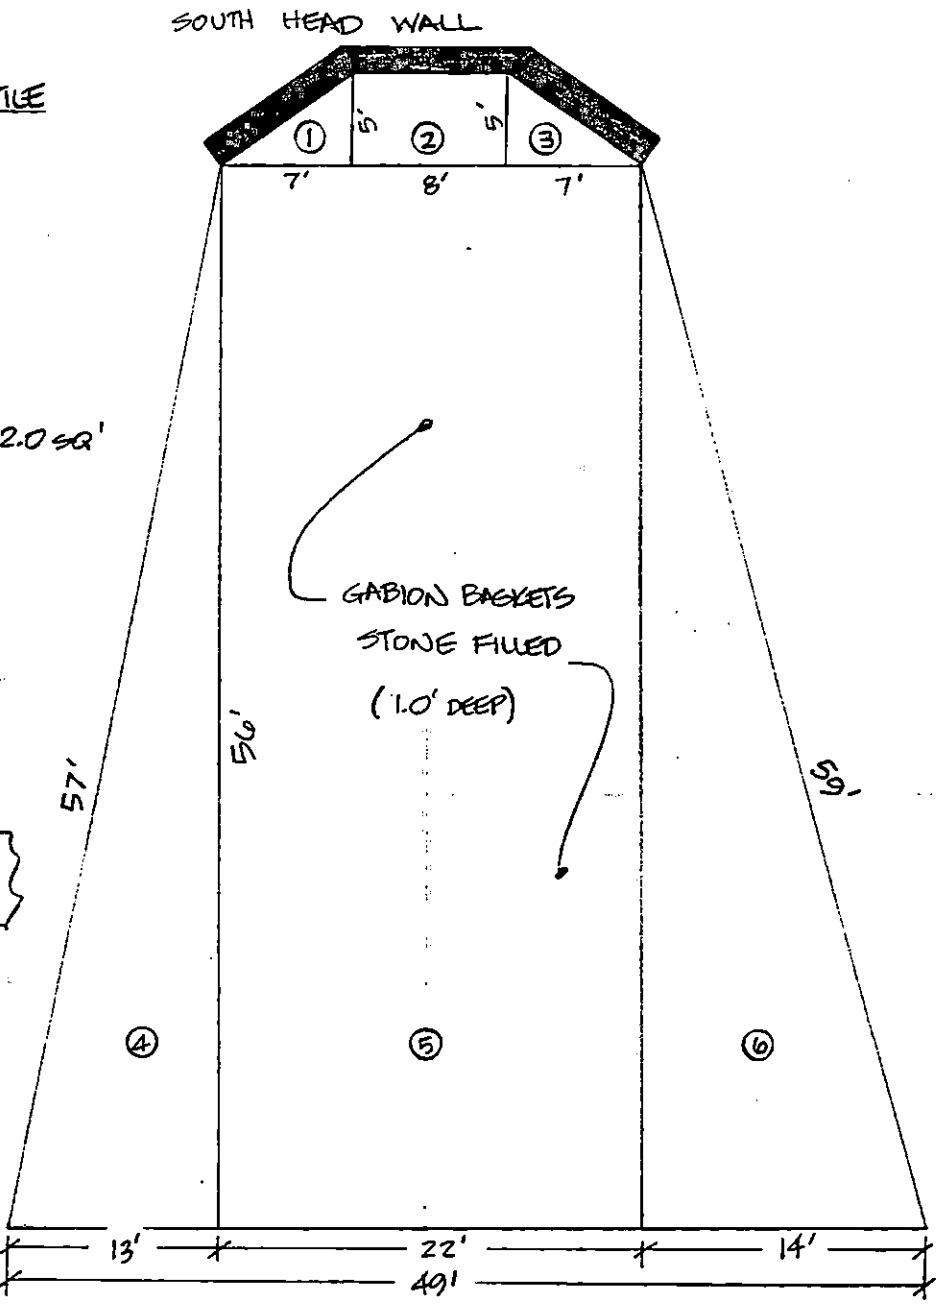

ITEM #22 GEOTEXTILE

PERIMETER

59'
49'
57'
7.5
7.5
8.0

188.0 x 1.5 = 282.0 SQ'

282.0 SQ'

① 17.5
② 40.0
③ 17.5
④ 364.0
⑤ 1232.0
⑥ 392.0

2345.0 SQ'

ITEM #22 2345.0 SQ'

① $\frac{1}{2}(5') \times 7' \times 1.0' = 17.50$ CU'

② $8' \times 5' \times 1.0' = 40.0$ CU'

③ $\frac{1}{2}(5') \times 7' \times 1.0' = 17.50$ CU'

④ $\frac{1}{2}(13') \times 56' \times 1.0' = 364.0$ CU'

⑤ $22' \times 56' \times 1.0' = 1232.0$ CU'

⑥ $\frac{1}{2}(14') \times 56' \times 1.0' = 392.0$ CU'

$= 2063.0$ CU' ÷ 27

ITEM # 11 GABION 76.41 CU YD

DAILY REPORT No. 197 CA No. 4170.1

PROJECT:	DATE: 7/6/95 PAGE 1 of 1
TOWN OF HUNTINGTON INTERIM REMEDIAL PROGRAM HUNTINGTON/EAST NORTHPORT LANDFILL CONTRACT No. ENV 94-01/0-C	S M T W (T) F S
ENGINEERS: CASHIN ASSOCIATES, P.C. 1200 VETERANS MEMORIAL HIGHWAY HAUPPAUGE, NY 11788 (516) 348-7600	**CONTRACTOR:** J.D. POSILLICO, INC. 1610 NEW HIGHWAY FARMINGDALE, NY 11735 (516) 249-1872

WEATHER: MOSTLY SUNNY TIME: 5:45 TEMP: 85°F WIND: MODERATE

ACTIVITY:

ITEM # 24 VLDPE MEMBRANE

① DEPLOYED AND WELDED LINER ON THE NORTH LANDFILL SLOPE BETWEEN SECTIONS 1 AND 2.

② CONTINUED LINER REPAIRS IN DRAINAGE CHANNELS.

ITEM # G11G 6" HEADER PIPE

FINAL PAYMENT FOR PIPE INSTALLED @ EARLIER DATE AND NOT RECORDED. 33.0 L.F.

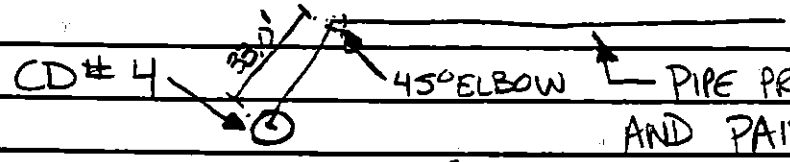

EQUIPMENT AND MANPOWER:	ITEM	QUANTITY	FINAL/ INTERIM
GUNDLE			
11 LABORERS	G11G	33.0LF	FINAL
11 TECHNICIANS			
1 OPERATOR			
1 GENERATOR			
1 PAYLOADER			

SIGNED: Robert D. Dunlop DATE: 7/6/95

DAILY REPORT No. 11

CA No. 4170.1

ADDITIONAL INFORMATION:

FIELD SKETCHES:

DAILY REPORT No. 198 CA No. 4170.1

PROJECT:	DATE: 7/6/95 PAGE 1 of 1
TOWN OF HUNTINGTON INTERIM REMEDIAL PROGRAM HUNTINGTON/EAST NORTHPORT LANDFILL CONTRACT No. ENV 94-01/0-C	S M T W (T) F S
ENGINEERS: CASHIN ASSOCIATES, P.C. 1200 VETERANS MEMORIAL HIGHWAY HAUPPAUGE, NY 11788 (516) 348-7600	**CONTRACTOR:** J.D. POSILLICO, INC. 1610 NEW HIGHWAY FARMINGDALE, NY 11735 (516) 249-1872

WEATHER: SUNNY TIME: 3:00 TEMP: 84 °F WIND:

ACTIVITY: ITEM # 20 CONCRETE STRUCTURES

POWER SHOTS INC. CORE DRILLED 8" ϕ HOLES @ VARIOUS LOCATIONS TODAY

(1) SWC-1 - NORTH SIDE + EAST SIDE = 2 HOLES

(2) SWC-2 - NORTH SIDE + SOUTH SIDE = 2 HOLES

(3) CB-7 - WEST SIDE = 1 HOLE

(4) MH#5 - SOUTH SIDE = 1 HOLE

(5) MH#13 - EAST SIDE = 2 HOLES

ITEM # G II J

(1) FINISHED CLEANING OUT MANHOLE CD-3 - CUT 12"x14" REDUCER OFF + PLUGGED OFF OPENING IN M.H. READY FOR INSTALLATION OF VALVE ETC.

EQUIPMENT AND MANPOWER:	ITEM	QUANTITY	FINAL/ INTERIM
JDP			
1 - FOREMAN			
3 - LABORERS			

SIGNED: Robert Clough DATE: 7/6/95

DAILY REPORT No. 198

CA No. 4170.1

ADDITIONAL INFORMATION:

FIELD SKETCHES:

DAILY REPORT No. 199 CA No. 4170.1

PROJECT:	DATE: JULY 6-95 PAGE 1 of 1
TOWN OF HUNTINGTON INTERIM REMEDIAL PROGRAM HUNTINGTON/EAST NORTHPORT LANDFILL CONTRACT No. ENV 94-01/0-C	S M T W (T) F S
ENGINEERS: CASHIN ASSOCIATES, P.C. 1200 VETERANS MEMORIAL HIGHWAY HAUPPAUGE, NY 11788 (516) 348-7600	**CONTRACTOR:** J.D. POSILLICO, INC. 1610 NEW HIGHWAY FARMINGDALE, NY 11735 (516) 249-1872

WEATHER: SUN / HOT TIME: 3:30PM TEMP: 87 °F WIND: LIGHT

ACTIVITY:

ITEM #11 GABION

① JDP CREW STAPLING GABION LIDS TO STONE FILLED BASKETS IN THE WEST RECHARGE BASIN @ THE SOUTH END. THE BASKETS WERE COVERED WITH PLASTIC

ITEM # 6 COMMON FILL

① JDP USING D-5 DOZER TO GRADE COMMON FILL WHICH WAS STOCKPILED @ THE NORTH RECHARGE BASIN; PLACED & GRADED @ SECTION 8A-7.

② PLACE & GRADE COMMON FILL @ EAST LOWER SLOPES SECTION 11A-12A.

③ CAT ROLLER COMPACTING COMMON FILL @ UPPER EAST SLOPES @ SECTION 9A-11A.

ITEM # 25 GEONET

① JDP LABORERS PREPARING ANCHOR TRENCH/CHANNEL J @ SECTION 13A-13E (JUST BELOW TEST PAD) FOR PLACEMENT OF GEOGRID DOWN SLOPE TO TOE.

ITEM #7 ALT SELECT FILL

① JDP TRANSPORTING ALT SELECT FILL FROM R. SCHNEIDER SOURCE VIA TRAILERS TO TOP OF LANDFILL @ CREST OF SLOPE @ OVER

EQUIPMENT AND MANPOWER: MANPOWER		ITEM	QUANTITY	FINAL/ INTERIM
1-SUPER (J. SEPLAVY)	2-D5 DOZER	#11	—	
1- ASSIST SUPER	1- PAYLOADER	#6	—	
1- FORMAN	1- ROLLER	#25	—	
3- OPER ENG	2- TRUCKS	#7	—	
2-TEAMSTERS	1- COMPRESSOR			
5- LABORERS	1- STAPLE GUN			

SIGNED: [signature] DATE: 7-6-95

DAILY REPORT No. 199

CA No. 4170.1

ADDITIONAL INFORMATION:

SECTION 2-3A. D5 DOZER GRADING DOWNSLOPE & CREATING A RAMP FOR FUTURE ACCESS FOR DOZER TO GRADE ALT SELECT COVER MATERIAL. CAT ROLLER COMPACTING FILL AS NEEDED.

FIELD SKETCHES:

DAILY REPORT No. 200 CA No. 4170.1

PROJECT:	DATE: 7/7/95 PAGE 1 of 1
TOWN OF HUNTINGTON INTERIM REMEDIAL PROGRAM HUNTINGTON/EAST NORTHPORT LANDFILL CONTRACT No. ENV 94-01/0-C	S M T W T (F) S
ENGINEERS: CASHIN ASSOCIATES, P.C. 1200 VETERANS MEMORIAL HIGHWAY HAUPPAUGE, NY 11788 (516) 348-7600	**CONTRACTOR:** J.D. POSILLICO, INC. 1610 NEW HIGHWAY FARMINGDALE, NY 11735 (516) 249-1872

WEATHER: MOSTLY SUNNY TIME: 5:30PM TEMP: 82°F WIND: MODERATE

ACTIVITY:

ITEM # 24 VLDPE MEMBRANE

① GUNDLE CONTINUED TO DEPLOY, SEAM, REPAIR AND TEST LINER ON THE NORTH LANDFILL SLOPES BETWEEN SECTIONS 6B AND 2.

THE FOLLOWING IS FINAL PAYMENT FOR ITEMS INSTALLED @ AN EARLIER DATE AND NOT RECORDED:

ITEM # G12A 4" BUTTERFLY VALVE 1EACH @ COLLECTION WELL N-5.

ITEM # G 12C 12" BUTTERFLY VALVE 1EACH CD #1 STRUCTURE.

7

EQUIPMENT AND MANPOWER:	ITEM	QUANTITY	FINAL/ INTERIM
GUNDLE			
11 LABORERS	#24	—	—
11 TECHNICIANS	#G12A	1EACH	FINAL
2 OPERATORS	#G12C	1 EACH	FINAL
1 PAYLOADER			
1 GENERATOR			

SIGNED: Robert Quinn DATE: 7/7/95

DAILY REPORT No. 200

CA No. 4170.1

ADDITIONAL INFORMATION:

FIELD SKETCHES:

DAILY REPORT No. 201 CA No. 4170.1

PROJECT:	DATE: 7/7/95 PAGE 1 of 1
TOWN OF HUNTINGTON INTERIM REMEDIAL PROGRAM HUNTINGTON/EAST NORTHPORT LANDFILL CONTRACT No. ENV 94-01/0-C	S M T W T (F) S
ENGINEERS: CASHIN ASSOCIATES, P.C. 1200 VETERANS MEMORIAL HIGHWAY HAUPPAUGE, NY 11788 (516) 348-7600	**CONTRACTOR:** J.D. POSILLICO, INC. 1610 NEW HIGHWAY FARMINGDALE, NY 11735 (516) 249-1872

WEATHER: MOSTLY SUNNY TIME: 3:00 TEMP: 95°F WIND:

ACTIVITY: ITEM # G/4 ELECTRICAL

① HINCH ELECTRIC RAN PVC CONDUIT UNDER BLOWER PAD

WORKING ON CD-3 M.H. FINISHING CLEAN-OUT OF ~~BOT~~ BOTTOM + INSIDE OF PIPE ALSO LABORER PART OF THE DAY HELPING EXCAVATE CHANNELS ON WEST SIDE

EQUIPMENT AND MANPOWER:	ITEM	QUANTITY	FINAL/ INTERIM
JDP			
1- FOREMAN			
3- LABORERS			
1- ELECTRICIAN			

SIGNED: Robert Cogle DATE: 7/7/95

DAILY REPORT No. 201

CA No. 4170.1

ADDITIONAL INFORMATION:

FIELD SKETCHES:

DAILY REPORT No. 202 CA No. 4170.1

PROJECT:	DATE: JULY 7-95 PAGE 1 of 1
TOWN OF HUNTINGTON INTERIM REMEDIAL PROGRAM HUNTINGTON/EAST NORTHPORT LANDFILL CONTRACT No. ENV 94-01/0-C	S M T W T (F) S
ENGINEERS: CASHIN ASSOCIATES, P.C. 1200 VETERANS MEMORIAL HIGHWAY HAUPPAUGE, NY 11788 (516) 348-7600	**CONTRACTOR:** J.D. POSILLICO, INC. 1610 NEW HIGHWAY FARMINGDALE, NY 11735 (516) 249-1872

WEATHER: HAZY / WARM TIME: 7:00AM TEMP: 72 °F WIND: LIGHT / STEADY

ACTIVITY:

ITEM #3 MISC EXCAVATION FOR FINAL COVER

① JDP USING D-5 DOZER TO FINE GRADE SLOPES OF WEST RECHARGE BASIN.

ITEM #7 ALT SELECT FILL

① JDP TRANSPORTING ALT SELECT FILL VIA TRAILERS TO TOP OF LANDFILL @ NORTH END CREST OF SLOPE (SECTION 2-3A). D-5 DOZERS GRADING MATERIAL TO CREATE AN ACCESS RAMP FOR ALT SELECT FILL PLACEMENT. CAT ROLLER BEING USED TO COMPACT FILL.

② GEOSYNTEC PERFORMING DEPTH CHECKS ON EAST SLOPE BETWEEN SECTION 13A-13E JUST BELOW CHANNEL "J". DEPTH CHECKS INDICATED ADDITIONAL FILL WAS NEEDED. THIS FILL WAS PLACED & CHECKED.

③ JDP USING SMALL HAND MECHANICAL TAMPER TO COMPACT CHANNEL "J" ANCHOR TRENCH @ SECTION 13A-13E - GEOSYNTEC PERFORMED TROXLER DENSITY TESTS IN THIS ANCHOR TRENCH WHICH PASSED.

OVER

EQUIPMENT AND MANPOWER: MANPOWER	EQUIPMENT	ITEM	QUANTITY	FINAL/ INTERIM
1-SUPER (J. SEPLAVY)	2-D5 DOZER	#3	—	
1-ASSIST SUPER	2-TRLS	#7	—	
1-FOREMAN	1-ROLLER	#6	—	
5-OPER ENG	1-MECH TAMPER			
2-TEAMSTERS				

SIGNED: Jeffrey Allen DATE: 7-7-95

DAILY REPORT No. 202

CA No. 4170.1

ADDITIONAL INFORMATION:

ITEM #6 COMMON FILL

① JDP USING CAT ROLLER TO COMPACT COMMON FILL ON NORTH LOWER SLOPES OF LANDFILL SECTION 9-7.

FIELD SKETCHES:

DAILY REPORT No. 203 CA No. 4170.1

PROJECT:	DATE: 7/9/95 PAGE 1 of 1
TOWN OF HUNTINGTON INTERIM REMEDIAL PROGRAM HUNTINGTON/EAST NORTHPORT LANDFILL CONTRACT No. ENV 94-01/0-C	S M T W T F (S)
ENGINEERS: CASHIN ASSOCIATES, P.C. 1200 VETERANS MEMORIAL HIGHWAY HAUPPAUGE, NY 11788 (516) 348-7600	**CONTRACTOR:** J.D. POSILLICO, INC. 1610 NEW HIGHWAY FARMINGDALE, NY 11735 (516) 249-1872

WEATHER: MOSTLY CLOUDY/RAIN@2:00 TIME: 1:50 PM TEMP: 74 °F WIND: LIGHT

ACTIVITY:

ITEM # 23 GEONET COMPOSITE
① GUNDLE DEPLOYED AND SEAMED GEO COMPOSITE ON THE WEST LANDFILL SLOPES BETWEEN SECTIONS 4A AND 17A.

ITEM # 24 VLDPE MEMBRANE
① GUNDLE WELDED AND TESTED LINER SEAMS, PATCHES, AND BOOTS ON THE NORTH LANDFILL SLOPES BETWEEN SECTIONS 6A AND 2.

THE FOLLOWING IS FINAL PAYMENT FOR PIPE INSTALLED @ AN EARLIER DATE BUT NOT RECORDED:
ITEM # G11J 14" HEADER PIPE
9.0 LF CD#2 TO BLOWER STATION + OVER →

EQUIPMENT AND MANPOWER:	ITEM	QUANTITY	FINAL/ INTERIM
GUNDLE			
1 FOREMAN	#23	—	—
10 LABORERS	#24	—	—
11 TECHNICIANS	#G11J	13.0 LF	FINAL
2 OPERATORS			
1 GENERATOR			
1 PAYLOADER			

SIGNED: [signature] DATE: 7/9/95

DAILY REPORT No. 203 CA No. 4170.1

ADDITIONAL INFORMATION:

4.0 LF BETWEEN CD#3 AND CD#2. = 130 LF.

ITEM # G11 J 14" HEADER PIPE

FIELD SKETCHES:

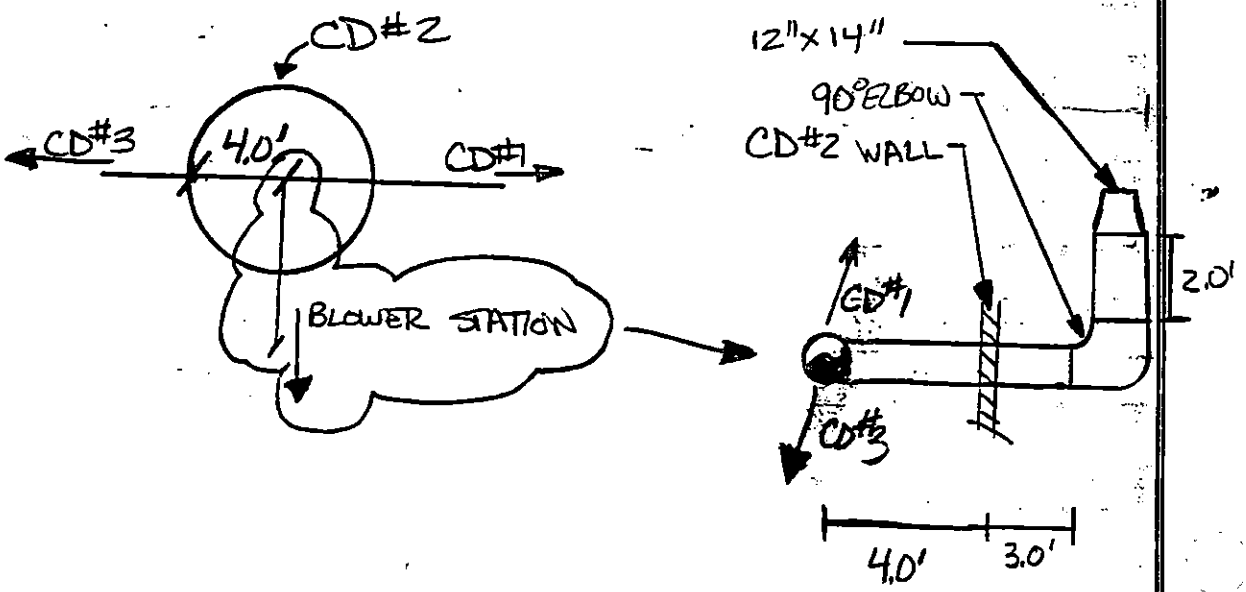

DAILY REPORT No. 204

CA No. 4170.1

PROJECT:	DATE: 7/10/95 PAGE 1 of 1
TOWN OF HUNTINGTON INTERIM REMEDIAL PROGRAM HUNTINGTON/EAST NORTHPORT LANDFILL CONTRACT No. ENV 94-01/0-C	S (M) T W T F S
ENGINEERS: CASHIN ASSOCIATES, P.C. 1200 VETERANS MEMORIAL HIGHWAY HAUPPAUGE, NY 11788 (516) 348-7600	**CONTRACTOR:** J.D. POSILLICO, INC. 1610 NEW HIGHWAY FARMINGDALE, NY 11735 (516) 249-1872

WEATHER: MOSTLY SUNNY TIME: 4:15 PM TEMP: 79 °F WIND: MODERATE

ACTIVITY:

ITEM #3 MISC. EXCAVATION FOR FINAL COVER CONSTRUCTION.
① GRADED AND STOCKPILED EXISTING FILL @ THE WEST RECHARGE BASIN.

ITEM #6 COMMON FILL
① EXCAVATED COMMON FILL FROM DRAINAGE CHANNELS E AND F.

ITEM #25 GEOGRID
① DEPLOYED GEOGRID ON THE EAST LANDFILL SLOPE, BENEATH THE TEST PAD. THE GEOGRID WAS ANCHORED IN THE GEOSYNTEC RECOMMENDED ANCHOR TRENCH.

ITEM #7 SELECT FILL
① BEGAN PLACEMENT OF THE 9" LAYER OF SELECT FILL OVER THE

EQUIPMENT AND MANPOWER: JDP	GUNDLE	ITEM	QUANTITY	FINAL/ INTERIM
1 FOREMAN	1 FOREMAN	#3	—	—
7 LABORERS	10 LABORERS	#6	—	—
2 OPERATORS	11 TECHNICIANS	#7	—	—
1 TEAMSTER	2 OPERATORS	#23	—	—
1 EXCAVATOR	1 PAYLOADER	#24	—	—
1 BULLDOZER	1 GENERATOR	#25	—	—

SIGNED: [signature] DATE: 7/10/95

DAILY REPORT No. 204

CA No. 4170.1

ADDITIONAL INFORMATION:

GEOGRID ON THE EAST LANDFILL SLOPE BENEATH THE TEST PAD.

ITEM # 24 VLDPE MEMBRANE

① GUNDLE CONTINUED TO WELD AND TEST THE LINER ON THE NORTH LANDFILL SLOPE.

② GEOSYNTEC PERFORMED A WALK THROUGH W/GUNDLE AND APPROVED AN AREA OF LINER TO BE COVERED WITH GEOCOMPOSITE.

ITEM # 23 GEONET COMPOSITE.

① GUNDLE DEPLOYED AND SEAMED GEONET COMPOSITE ON THE NORTH AND WEST SLOPES, ABOVE AND BELOW THE GEOMEMBRANE.

FIELD SKETCHES:

DAILY REPORT No. 205

CA No. 4170.1

PROJECT:	DATE: 7/10/95 PAGE 1 of 1
TOWN OF HUNTINGTON INTERIM REMEDIAL PROGRAM HUNTINGTON/EAST NORTHPORT LANDFILL CONTRACT No. ENV 94-01/0-C	S (M) T W T F S
ENGINEERS: CASHIN ASSOCIATES, P.C. 1200 VETERANS MEMORIAL HIGHWAY HAUPPAUGE, NY 11788 (516) 348-7600	**CONTRACTOR:** J.D. POSILLICO, INC. 1610 NEW HIGHWAY FARMINGDALE, NY 11735 (516) 249-1872

WEATHER: PARTLY SUNNY TIME: 3:00 TEMP: 82°F WIND:

ACTIVITY:

ITEM# G12F LABCOCK VALVES

(1) WEST SIDE 5-COLLECTION WELLS - 3 VALVES PER WEL

(2) SOUTH 1-COLLECTION WELL - 3 VALVES PER WELL

(3) EAST SIDE 11 COLLECTION WELLS - 3 VALVES PER WELL

ITEM # G6B BLOWER PAD

(1) THEY POURED CONCRETE PAD STARTED AROUND 8:00 A.M. FINISHED AROUND 9:20 POURING CONC.

ITEM # 20 CONC. STRUCTURES

(1) SAWCUT OPENING IN STORMWATER COLLECTION STRUCTURES 5 - 4, 1, 2 BY POWER SHOTS INC.

EQUIPMENT AND MANPOWER: JDP	ITEM	QUANTITY	FINAL/ INTERIM
1 - FOREMAN	G12F	51 EA.	FINAL ✓
4 - LABORERS	G6B	460 SF	FINAL ✓

SIGNED: Robert Cogell DATE: 7/10/95

DAILY REPORT No. 205

CA No. 4170.1

ADDITIONAL INFORMATION:

FIELD SKETCHES:

DAILY REPORT No. 206 CA No. 4170.1

PROJECT:	DATE: 7/11/95 PAGE 1 of 1
TOWN OF HUNTINGTON INTERIM REMEDIAL PROGRAM HUNTINGTON/EAST NORTHPORT LANDFILL CONTRACT No. ENV 94-01/0-C	S M (T) W T F S
ENGINEERS: CASHIN ASSOCIATES, P.C. 1200 VETERANS MEMORIAL HIGHWAY HAUPPAUGE, NY 11788 (516) 348-7600	**CONTRACTOR:** J.D. POSILLICO, INC. 1610 NEW HIGHWAY FARMINGDALE, NY 11735 (516) 249-1872

WEATHER: AM: MOSTLY CLOUDY PM: SHORT RAIN/SUN TIME: 9:00 AM TEMP: 70°F WIND: MODERATE

ACTIVITY:

ITEM # 7 SELECT FILL

① CONTINUED TO PLACE AND GRADE THE 9" SELECT FILL LAYER ON TOP OF THE GEOGRID ON THE LOWER EAST SLOPE BETWEEN SECTIONS 13A AND 13E.

② GEOSYNTEC PERFORMED DENSITY AND DEPTH CHECKS.

ITEM # 23 GEONET COMPOSITE

① GUNDLE BEGAN DEPLOYMENT OF GEONET COMPOSITE ABOVE THE LINER ON THE NORTH LANDFILL SLOPE, STARTING @ SECTION 2 (@ SOIL RAMP) AND WORKING WEST.

EQUIPMENT AND MANPOWER: JDP	GUNDLE	ITEM	QUANTITY	FINAL/ INTERIM
1 FOREMAN	1 FOREMAN	#7	—	—
6 LABORERS	10 LABORERS	#23	—	—
2 OPERATORS	11 TECHNICIANS			
1 PAYLOADER	2 OPERATORS			
1 BULLDOZER	1 PAYLOADER			
	1 GENERATOR			

SIGNED: [signature] DATE: 7/11/95

DAILY REPORT No. 40

CA No. 4170.1

ADDITIONAL INFORMATION:

FIELD SKETCHES:

DAILY REPORT No. 207 CA No. 4170.1

PROJECT: TOWN OF HUNTINGTON INTERIM REMEDIAL PROGRAM HUNTINGTON/EAST NORTHPORT LANDFILL CONTRACT No. ENV 94-01/0-C	DATE: 7/11/95 PAGE 1 of 1 S M (T) W T F S
ENGINEERS: CASHIN ASSOCIATES, P.C. 1200 VETERANS MEMORIAL HIGHWAY HAUPPAUGE, NY 11788 (516) 348-7600	CONTRACTOR: J.D. POSILLICO, INC. 1610 NEW HIGHWAY FARMINGDALE, NY 11735 (516) 249-1872

WEATHER: CLOUDY - RAIN AFTERNOON TIME: 3:00 TEMP: 80°F WIND:

ACTIVITY:

ITEM # G12F LABCOCK VALVES

(1.) NORTH END 3 - COLLECTION WELLS x 3 VALVES PER —

(2.) WEST END 1 - COLLECTION WELL x 3 VALVES PER —

(3.) SOUTH END 1 - 5 VALVES PER

ITEM# G12B 6" BUTTERFLY VALVE

(1.) ONE BUTTERFLY VALVE WEST SIDE ~~N-6~~ N-6

ITEM # G11D COLLECTION PIPE 6"Ø

(1.) ~~N-6~~ N-6 6"Ø PIPE 6' LENGTH

ITEM # G3 EXCAVATION

(1) EXCAVATION FROM WEST SUMP W/ 1-TRK. + 966 LOADER PLACING FILL OVER BY BLOWER PAY AREA SOUTH END.

— SEE BACK —

EQUIPMENT AND MANPOWER: JDF	ITEM	QUANTITY	FINAL/ INTERIM
1-FOREMAN	G12F	17 EA.	FINAL
4-LABORERS	G12B	1 EA.	NO PAY
	G11D	6 L.F.	FINAL

SIGNED: [signature] DATE: 7/11/95

DAILY REPORT No. 207

CA No. 4170.1

ADDITIONAL INFORMATION:

OVER BY SECTION 17A WEST SIDE JDP WAS CLEANING OUT LOWER TRENCH + ON TOP OF GEONET COMPOSITE SOIL WASHED OUT BY STORM THE NIGHT BEFORE. ALSO PLACED COVERS BACK ON M.H. + STORM DRAINS

FIELD SKETCHES:

DAILY REPORT No. 208 CA No. 4170.1

PROJECT:	DATE: 7/12/95 PAGE 1 of 2
TOWN OF HUNTINGTON INTERIM REMEDIAL PROGRAM HUNTINGTON/EAST NORTHPORT LANDFILL CONTRACT No. ENV 94-01/0-C	S M T (W) T F S
ENGINEERS: CASHIN ASSOCIATES, P.C. 1200 VETERANS MEMORIAL HIGHWAY HAUPPAUGE, NY 11788 (516) 348-7600	**CONTRACTOR:** J.D. POSILLICO, INC. 1610 NEW HIGHWAY FARMINGDALE, NY 11735 (516) 249-1872

WEATHER: MOSTLY SUNNY TIME: 4:30 PM TEMP: 88°F WIND: LIGHT

ACTIVITY:

ITEM # 23 GEONET COMPOSITE

(1) GUNDLE CONTINUED TO DEPLOY GEONET COMPOSITE ON THE NORTH LANDFILL SLOPES BETWEEN SECTIONS 2 AND 1A.

(2) JDP WRAPPED THE DRAINAGE CHANNEL UNDERDRAIN PIPE IN THE GEONET COMPOSITE @ CHANNELS A AND B BETWEEN SECTIONS 1 AND 2.

ITEM # 24 VLDPE MEMBRANE

(1) GUNDLE PERFORMED NON-DESTRUCTIVE TESTING OF LINER WELDS.

(2) JDP PULLED BACK THE LINER @ THE INTERSECTION OF DRAINAGE CHANNEL A AND DOWN DRAIN N, REMOVED SUBGRADE FILL TO CORRECT THE PITCH TOWARDS THE DOWNDRAIN, AND REPLACED THE LINER.

EQUIPMENT AND MANPOWER: GUNDLE	JDP	ITEM	QUANTITY	FINAL/ INTERIM
1 FOREMAN	1 FOREMAN	#23	—	—
11 LABORERS	6 LABORERS	#24	—	—
11 TECHNICIANS	1 DOZER	#7	—	—
2 OPERATORS	1 ROLLER	#64B	378.75 CY	FINAL
1 PAYLOADER	2 OPERATORS			
1 GENERATOR	1 SURVEYOR			

SIGNED: Robert A. Cashin DATE: 7/12/95

DAILY REPORT No. 208

CA No. 4170.1

ADDITIONAL INFORMATION:

ITEM # 7 SELECT FILL

① JDP BEGAN PLACEMENT OF SELECT FILL ABOVE THE VLDPE MEMBRANE. THE FILL WAS PLACED SIDEWAYS ACROSS THE SLOPE USING A D5 LGP BULLDOZER, WORKING OFF THE SELECT FILL RAMP @ SECTION LINE 2. THE LOWER PORTION (1/3±) OF EACH SLOPE WAS COVERED FIRST, FILLING THE DRAINAGE CHANNELS IN LIFTS AS PLACEMENT PROCEEDS ACROSS THE SLOPE.

FIELD SKETCHES:

D.R. # 208

BY RJO DATE 7/12/95 **Cashin Associates, P.C.** SHEET NO. 2 OF 2

Engineers and Architects

CHKD. BY _____ DATE _____ JOB NO. 4170.1

SUBJECT _____

ITEM #G4B SELECT FILL

FINAL PAYMENT FOR SELECT FILL BACKFILL @ THE FOLLOWING GAS COLLECTION STRUCTURES.

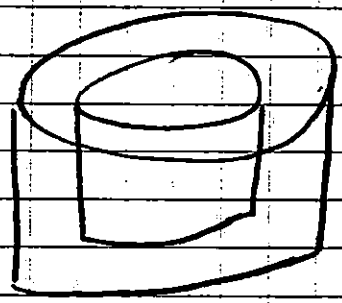

$6^2\pi - 3^2\pi \div 27^{CF}/_{CY} = 3.14\ {}^{CY}/_{FT}$

6' — STRUCTURE DIAMETER

12' — EXCAVATION LIMIT

STRUCTURE #	AVE. DEPTH		CY/FT		SELECT QUANTITY
CW11-9	5.0'	x	3.14	=	15.70 CY
CW11-8	4.0'	x	3.14	=	12.56 CY
CW11-7	4.0'	x	3.14	=	12.56 CY
CW11-6	4.0'	x	3.14	=	12.56 CY
CW11-5	4.0'	x	3.14	=	12.56 CY
CW11-4	3.0'	x	3.14	=	9.42 CY
CW11-3	4.5'	x	3.14	=	14.13 CY
CW11-2	5.0'	x	3.14	=	15.70 CY
CW11-1	5.5'	x	3.14	=	17.27 CY
CW1-7	2.0'	x	3.14	=	6.28 CY
CW1-6	2.0'	x	3.14	=	6.28 CY
CW1-5	2.0'	x	3.14	=	6.28 CY
CW1-4	2.0'	x	3.14	=	6.28 CY
CD#2	16.0'	x	4.54	=	72.60 CY
CD#3	14.0'	x	3.14	=	43.96 CY
CD#4	16.0'	x	3.14	=	50.24 CY
CD#5	20.5'	x	3.14	=	64.37 CY
			TOTAL	=	378.75 CY

DAILY REPORT No. 209

CA No. 4170.1

PROJECT:	DATE: 7/12/95 PAGE 1 of 1
TOWN OF HUNTINGTON INTERIM REMEDIAL PROGRAM HUNTINGTON/EAST NORTHPORT LANDFILL CONTRACT No. ENV 94-01/0-C	S M T (W) T F S
ENGINEERS: CASHIN ASSOCIATES, P.C. 1200 VETERANS MEMORIAL HIGHWAY HAUPPAUGE, NY 11788 (516) 348-7600	**CONTRACTOR:** J.D. POSILLICO, INC. 1610 NEW HIGHWAY FARMINGDALE, NY 11735 (516) 249-1872

WEATHER: MOSTLY SUNNY TIME: 3:00 TEMP: 88°F WIND:

ACTIVITY: ITEM # 8 TOPSOIL

(1) PLACE 6" TOPSOIL OVER IN WEST SUMP AREA W/ 2 TRUCKS 1 D-5. COMPLETED COVERING EAST SIDE OF SUMP W/ TOPSOIL

ITEM # 14 HDPE SLOTTED PIPE

(1) CHANNEL A INSTALLED ~~AS PER~~: 75' (STARTS 16' EAST GV-8

(2.) CHANNEL B INSTALLED ~~AS PER~~: 117' (STARTS 21' EAST GV II)

(STARTED AROUND SECTION 2 WORKING WEST)

ITEM # 25 GEOGRID

INSTALLING GEOGRID IN TRENCHS + LEAVING ROLLS AT TOP

* JDP - CREW INSTALLING 6"Ø PIPE IN TRENCH WRAPPING PIPE W/ GEOCOMPOSITE TAKES APPROXIMATELY (W/ A FEW LABORERS) 10 MINUTES PER 50'

EQUIPMENT AND MANPOWER: JDP	ITEM	QUANTITY	FINAL/ INTERIM
1 - FOREMAN	14	192 L.F.	FINAL
5 - LABORERS			
1 - D5			
1 - OPERATOR			
2 - TRAILERS			

SIGNED: Robert A. Cashin DATE: 7/12/95

DAILY REPORT No. 209 CA No. 4170.1

ADDITIONAL INFORMATION:

FIELD SKETCHES:

DAILY REPORT No. 210 CA No. 4170.1

PROJECT:	DATE: 7/13/95 PAGE 1 of 1
TOWN OF HUNTINGTON INTERIM REMEDIAL PROGRAM HUNTINGTON/EAST NORTHPORT LANDFILL CONTRACT No. ENV 94-01/0-C	S M T W (T) F S
ENGINEERS: CASHIN ASSOCIATES, P.C. 1200 VETERANS MEMORIAL HIGHWAY HAUPPAUGE, NY 11788 (516) 348-7600	**CONTRACTOR:** J.D. POSILLICO, INC. 1610 NEW HIGHWAY FARMINGDALE, NY 11735 (516) 249-1872

WEATHER: MOSTLY SUNNY TIME: TEMP: HOT °F WIND: MODERATE

ACTIVITY:

ITEM # 25 VLDPE MEMBRANE

① GUNDLE DEPLOYED AND WELDED LINER ON THE WEST LANDFILL SLOPE BETWEEN SECTION 4 AND 17A

② PERFORMED NON-DESTRUCTIVE TESTING OF LINER SEAMS.

ITEM # 7 SELECT FILL

① RECEIVED AND PLACED 'SCHNEIDER' SELECT FILL.

② SELECT FILL WAS PLACED ABOVE THE LINER ON THE NORTH LANDFILL SLOPE BETWEEN SECTIONS 2 AND 1. THE FILL WAS PUSHED SIDEWAYS ACROSS THE SLOPE FROM THE SELECT FILL RAMP @ SECTION 2.

③ BRIAN FARRELLY OF CDM WAS ON-SITE TO OBSERVE

EQUIPMENT AND MANPOWER: GUNDLE	JDP	ITEM	QUANTITY	FINAL/ INTERIM
1 FOREMAN	1 FOREMAN	#6	—	—
11 LABORERS	5 LABORERS	#7	—	—
11 TECHNICIANS	3 OPERATORS	#25	—	—
2 OPERATORS	1 ROLLER			
1 PAYLOADER	3 BULLDOZER (D5, 1D7)			
1 GENERATOR				

SIGNED: Robert D. Ty DATE: 7/13/95

DAILY REPORT No. 210

CA No. 4170.1

ADDITIONAL INFORMATION: THE SELECT FILL PLACEMENT METHODS, ITEM# 6 COMMON FILL

① JDP ROLLED THE COMMON FILL SLOPES @ THE SOUTH END OF THE LANDFILL, BETWEEN SECTION 22W AND 22E.

FIELD SKETCHES:

DAILY REPORT No. 211 CA No. 4170.1

PROJECT:	DATE: 7/13/95 PAGE 1 of 1
TOWN OF HUNTINGTON INTERIM REMEDIAL PROGRAM HUNTINGTON/EAST NORTHPORT LANDFILL CONTRACT No. ENV 94-01/0-C	S M T W (T) F S
ENGINEERS: CASHIN ASSOCIATES, P.C. 1200 VETERANS MEMORIAL HIGHWAY HAUPPAUGE, NY 11788 (516) 348-7600	**CONTRACTOR:** J.D. POSILLICO, INC. 1610 NEW HIGHWAY FARMINGDALE, NY 11735 (516) 249-1872

WEATHER: SUNNY TIME: 3:00 TEMP: 90 °F WIND:

ACTIVITY:

ITEM # 8 TOPSOIL

(1.) PLACE 6" TOPSOIL OVER IN WEST SUMP AREA w/ 2 TRKS. 1 D-5. COVERING WEST SIDE OF SUMP w/ TOPSOIL.

ITEM # 14 HDPE SLOTTED PIPE

(1) CHANNEL A INSTALLED 90'

(2.) CHANNEL B INSTALLED 45' (ENDS 5' EAST OF GV-12)

(3.) CHANNEL N INSTALLED 30'

ITEM # G11F 2"ϕ PIPE CONDENSATE

(1.) CD-4 = 11'-8" (36" OF 6"ϕ PVC PIPE)

(2.) CD-5 = 11'-0" (34" OF 6"ϕ PVC PIPE)

ITEM # G12E BALL VALVES

(1.) CD-4 - 2

(2.) CD-5 - 2

EQUIPMENT AND MANPOWER: JDP	ITEM	QUANTITY	FINAL/ INTERIM
1 FOREMAN	14	165 LF	FINAL ✗
6 LABORERS	G11F	~~22.67 LF~~ 22'-8"	FINAL ✗
1 D5 DOZER	G12E	4 EA.	FINAL ✗
1 OPERATOR			
2 TRAILERS			

SIGNED: [signature] DATE: 7/13/95

DAILY REPORT No. 211 CA No. 4170.1

ADDITIONAL INFORMATION:

JDP - CREW INSTALLING 6" Ø PIPE IN TRENCH - WRAPPING GEOCOMPOSITE AROUND PIPE WITH A FEW LABORERS TAKES APPROX. 10 MINUTES PER 50' ALSO INCLUDES A LABORER CAULKING A SEAM APPROX. 4' LONG IN TRENCH.

FIELD SKETCHES:

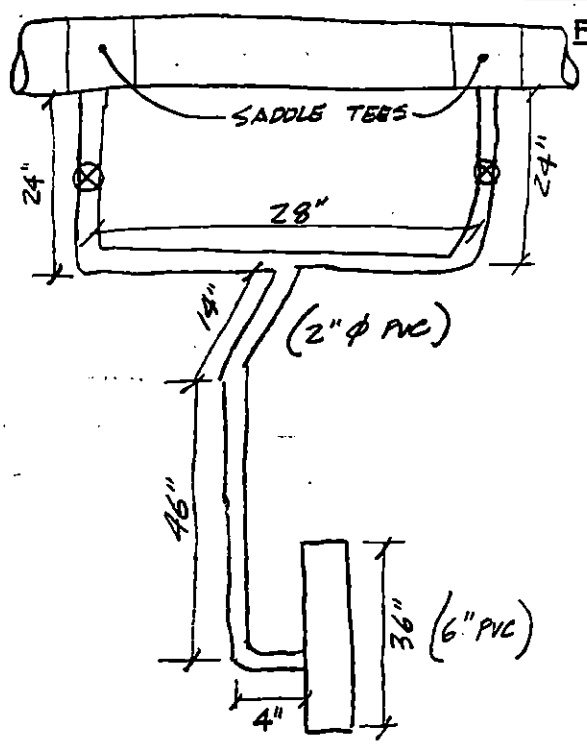

CD-4

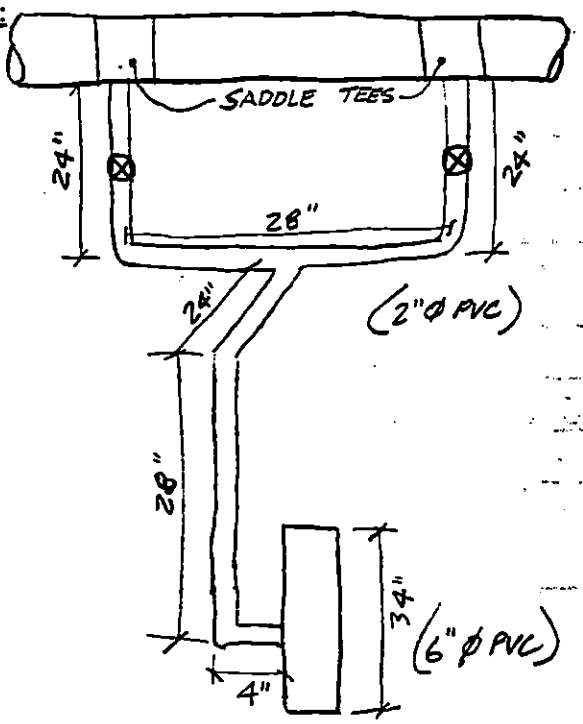

CD-5

DAILY REPORT No. 212 CA No. 4170.1

PROJECT:	DATE: 7/14/95 PAGE 1 of 1
TOWN OF HUNTINGTON INTERIM REMEDIAL PROGRAM HUNTINGTON/EAST NORTHPORT LANDFILL CONTRACT No. ENV 94-01/0-C	S M T W T (F) S
ENGINEERS: CASHIN ASSOCIATES, P.C. 1200 VETERANS MEMORIAL HIGHWAY HAUPPAUGE, NY 11788 (516) 348-7600	**CONTRACTOR:** J.D. POSILLICO, INC. 1610 NEW HIGHWAY FARMINGDALE, NY 11735 (516) 249-1872

WEATHER: HAZY, HOT, HUMID TIME: 10:00 AM TEMP: 86°F WIND: MODERATE

ACTIVITY:

ITEM # 24 VLDPE MEMBRANE

① GUNDLE CONTINUED TO DEPLOY VLDPE TEXT. LINER ON THE WEST LANDFILL SLOPE BETWEEN SECTIONS 4 AND 17A

② GUNDLE CONTINUED TO WELD AND NON-DESTRUCTIVLY TEST THE LINER SEAMS.

ITEM # 7 SELECT FILL

① JDP CONTINUED TO RECEIVE, PLACE, AND GRADE 'SCHLEIDER' SELECT FILL ON THE NORTH LANDFILL SLOPE BETWEEN SECTIONS 2 AND 1A.

② JDP BEGAN TO PUSH SELECT FILL FOR THE NEXT PLACEMENT RAMP ACROSS THE SLOPE AND INTO PLACE →

EQUIPMENT AND MANPOWER: GUNDLE	JDP	ITEM	QUANTITY	FINAL/ INTERIM
1 FOREMAN	1 FOREMAN	#7	—	—
11 LABORERS	6 LABORERS	#24	—	—
11 TECHNICIANS	4 OPERATORS			
2 OPERATORS	2 TEAMSTERS			
1 GENERATOR	3 BULLDOZERS ZD5 D7			
1 PAYLOADER	1 PAYLOADER/ROLLER			
	2 WATER TRUCKS			

SIGNED: [signature] DATE: 7/14/95

DAILY REPORT No. 212

CA No. 4170.1

ADDITIONAL INFORMATION:

@ THE SECTION 1 LINE. ALL FILL WAS PLACED FROM THE SIDE AND BUTTRESSED.

(3) JDP BEGAN TO FINE GRADE THE 9" LAYER AND PERFORM DEPTH CHECKS.

FIELD SKETCHES:

DAILY REPORT No. 213

CA No. 4170

PROJECT:	DATE: 7/14/95 PAGE 1 of 1
TOWN OF HUNTINGTON INTERIM REMEDIAL PROGRAM HUNTINGTON/EAST NORTHPORT LANDFILL CONTRACT No. ENV 94-01/0-C	S M T W T (F) S
ENGINEERS: CASHIN ASSOCIATES, P.C. 1200 VETERANS MEMORIAL HIGHWAY HAUPPAUGE, NY 11788 (516) 348-7600	**CONTRACTOR:** J.D. POSILLICO, INC. 1610 NEW HIGHWAY FARMINGDALE, NY 11735 (516) 249-1872

WEATHER: TIME: 3:00 TEMP: 94 °F WIND:

ACTIVITY:

ITEM # 8 TOPSOIL

(1) JDP PLACING 6" TOPSOIL OVER IN WEST SUMP AREA SOUTHERN PART — W/ A D5 + TRAILER.

ITEM # 14 HDPE SLOTTED PIPE

(1) CHANNEL A 75' L.F. - INSTALLED

(2) CHANNEL B 65' L.F. - INSTALLED STARTING 5' EAST OF 6A

(3) CHANNEL N 74' L.F. - INSTALLED ENDING APPROX. 15' EAST OF SECTION 6A

EQUIPMENT AND MANPOWER: JDP	ITEM	QUANTITY	FINAL/ INTERIM
1 - FOREMAN	14	214' L.F.	FINAL
5 - LABORERS			
1 - D5 DOZER			
1 - OPERATOR			

SIGNED: [signature] DATE: 7/14/95

DAILY REPORT No. 213 CA No. 4170.1

ADDITIONAL INFORMATION:

FIELD SKETCHES:

DAILY REPORT No. 214 CA No. 4170.1

PROJECT:	DATE: 7/15/95 PAGE 1 of 1
TOWN OF HUNTINGTON INTERIM REMEDIAL PROGRAM HUNTINGTON/EAST NORTHPORT LANDFILL CONTRACT No. ENV 94-01/0-C	S M T W T F (S)
ENGINEERS: CASHIN ASSOCIATES, P.C. 1200 VETERANS MEMORIAL HIGHWAY HAUPPAUGE, NY 11788 (516) 348-7600	**CONTRACTOR:** J.D. POSILLICO, INC. 1610 NEW HIGHWAY FARMINGDALE, NY 11735 (516) 249-1872

WEATHER: Hazy, Hot, Humid TIME: 8:00AM TEMP: 88 °F WIND: Moderate

ACTIVITY:

Item # 23 : Geonet Composite

① Gundle deploys drainage layer of geonet from Section 1A west to 6A & south to 6.

② Gundle deploys geonet layer of geonet from Section 17A south to 17.

EQUIPMENT AND MANPOWER:		ITEM	QUANTITY	FINAL/ INTERIM
Gundle	J.D.P			
2 Supervisors	1 Operator	# 23	—	—
1 Foreman	1 Payloader			
11 Laborers				
11 technicians				

SIGNED: Stephen H Brief DATE: 7/15/95

DAILY REPORT No. 214

CA No. 4170.1

ADDITIONAL INFORMATION:

FIELD SKETCHES:

DAILY REPORT No. 215 CA No. 4170.1

PROJECT:	DATE: 7/17/95 PAGE 1 of 1
TOWN OF HUNTINGTON INTERIM REMEDIAL PROGRAM HUNTINGTON/EAST NORTHPORT LANDFILL CONTRACT No. ENV 94-01/0-C	S (M) T W T F S
ENGINEERS: CASHIN ASSOCIATES, P.C. 1200 VETERANS MEMORIAL HIGHWAY HAUPPAUGE, NY 11788 (516) 348-7600	**CONTRACTOR:** J.D. POSILLICO, INC. 1610 NEW HIGHWAY FARMINGDALE, NY 11735 (516) 249-1872

WEATHER: MOSTLY CLOUDY/HUMID TIME: TEMP: °F WIND: LIGHT

ACTIVITY:

ITEM #23 GEONET COMPOSITE

① GUNDLE CONTINUED TO DEPLOY AND SEAM GEONET COMPOSITE ON THE WEST LANDFILL SLOPES BETWEEN SECTIONS 17A AND 18. (GAS VENTING)

ITEM # 24 VLDPE MEMBRANE

① GUNDLE CONTINUED TO DEPLOY AND WELD VLDPE TEXTURED LINER ON THE WEST LANDFILL SLOPE BETWEEN SECTIONS 4 AND 17A.

② CONTINUED TO NON-DESTRUCTIVELY TEST LINER SEAMS ON THE WEST LANDFILL SLOPE.

7

EQUIPMENT AND MANPOWER: GUNDLE	ITEM	QUANTITY	FINAL/ INTERIM
1 FOREMAN	#23	—	—
11 LABORERS	#24	—	—
11 TECHNICIANS			
2 OPERATORS			
1 PAYLOADER			
1 GENERATR			

SIGNED: Robert A Cashin DATE: 7/17/95

DAILY REPORT No. 215

CA No. 4170.1

ADDITIONAL INFORMATION:

FIELD SKETCHES:

DAILY REPORT No. 216 CA No. 4170.1

PROJECT:	DATE: 7/17/95 PAGE 1 of 1
TOWN OF HUNTINGTON INTERIM REMEDIAL PROGRAM HUNTINGTON/EAST NORTHPORT LANDFILL CONTRACT No. ENV 94-01/0-C	S (M) T W T F S
ENGINEERS: CASHIN ASSOCIATES, P.C. 1200 VETERANS MEMORIAL HIGHWAY HAUPPAUGE, NY 11788 (516) 348-7600	**CONTRACTOR:** J.D. POSILLICO, INC. 1610 NEW HIGHWAY FARMINGDALE, NY 11735 (516) 249-1872

WEATHER: MOSTLY CLOUDY TIME: 3:00 TEMP: 80°F WIND:

ACTIVITY:

ITEM # 7 SELECT FILL

(1.) JDP CONTINUED TO RECEIVE, PLACE AND GRADE SCHLEIDER SELECT FILL ON THE NORTH SLOPE OF THE LANDFILL BETWEEN SECTIONS 2 AND 1-A-OBTAINING 9" LIFT.

(2.) JDP COMPACTS SLOPE BETWEEN CHANNELS B AND N USING ROLLER - DEPTH CHECKS ARE MADE AND A LOW SPOT WAS REDRESSED + COMPACTED.

(3.) JDP STARTED ROLLING OUT GEOGRID DOWN SLOPE FROM CHANNEL N TO B. - ALSO TIE STRAPPED GEOGRID ROLLS TOGETHER -

EQUIPMENT AND MANPOWER: JDP	ITEM	QUANTITY	FINAL/ INTERIM
2- FOREMAN	# 7	—	
11- LABORERS	18A	300 L.F.	FINAL
3- D5			
1- D7			
1- ROLLER			
5- OPERATORS			
WATER TRUCK			

SIGNED: [signature] DATE: 7/17/95

DAILY REPORT No. 216

CA No. 4170.1

ADDITIONAL INFORMATION:

ITEM # 18A 6"Ø PERFORATED HDPE PIPE

(1.) JDP INSTALLING 6"Ø TOE DRAIN IN SECTION 2 TO APPROX. 1A. 300 L.F. OF PIPE

(2.) JDP 5 MEN CREW INSTALLED 6"Ø PIPE, WRAPPING GEOCOMPOSITE AROUND PIPE + CONNECTING PIPE ENDS W/ COUPLINGS AVERAGING APPROX. 25' OF PIPE IN 15 MINUTES ALSO INCLUDES MISC. SEAM GLUEING TO PIPE.

FIELD SKETCHES:

DAILY REPORT No. 217 CA No. 4170.1

PROJECT: TOWN OF HUNTINGTON INTERIM REMEDIAL PROGRAM HUNTINGTON/EAST NORTHPORT LANDFILL CONTRACT No. ENV 94-01/0-C	DATE: 7/18/95 PAGE 1 of 1 S M (T) W T F S
ENGINEERS: CASHIN ASSOCIATES, P.C. 1200 VETERANS MEMORIAL HIGHWAY HAUPPAUGE, NY 11788 (516) 348-7600	CONTRACTOR: J.D. POSILLICO, INC. 1610 NEW HIGHWAY FARMINGDALE, NY 11735 (516) 249-1872

WEATHER: AM: OVERCAST/P.M. PARTLY SUNNY TIME: 3:00 PM TEMP: 85 °F WIND: MODERATE

ACTIVITY:

- EXTREMELY HEAVY RAINS FELL ON THE LANDFILL LAST NIGHT. THE RAIN CAUSED MUCH FLOODING AROUND THE PERIMETER OF THE LANDFILL INCLUDING TOWN LINE ROAD, BOTH WEST AND NORTH RECHARGE BASINS AND THE CONTRACTORS STAGING AREA @ WORK AREA 1.
  - WEST RECHARGE BASIN WAS FILLED TO THE TOP OF THE HEADWALLS.
  - NORTH RECHARGE BASIN WAS FILLED UNTIL IT OVER FLOWED INTO WORK AREA #1 SUBGRADE.
  - WORK AREA #1 CONTAINED 3'-4' ± OF WATER WHICH FLOODED A CAR, A 10 WHEEL DUMP TRUCK AND THE GUNDLE EQUIPMENT TRAILER. THE GUNDLE WELDING GUNS AND

EQUIPMENT AND MANPOWER: JDP	GUNDLE	ITEM	QUANTITY	FINAL/ INTERIM
1 FOREMAN	1 FOREMAN			
7 LABORERS	2 TECHNICIANS			
4 OPERATORS	2 LABORERS			
1 TEAMSTER				
3 BULLDOZERS				
1 10 WHL DUMP				
1 PAYLOADER				

SIGNED: Robert A. Hunter DATE: 7/18/95

DAILY REPORT No. 211

CA No. 4170.1

ADDITIONAL INFORMATION:

WEDGES WERE SUBMERGED.

- THE RAINS ERODED THE 8" ± COMMON FILL LAYER DOWN TO MSW @ MANY LOCATION.
- BETWEEN SECTION 1 AND 2 THE SELECT FILL BENEATH THE GEOGRID (ON THE UPPER SLOPE) WAS ERODED, CREATING VOIDS BENEATH THE GEOGRID.
- THE SELECT FILL ON THE TEST PAD WAS ERODED DOWN TO THE GEOGRID, AND IN SOME LOCATION THE 9" LAYER OF SELECT FILL BENEATH THE GEOGRID WAS ERODED, CREATING VOIDS BENEATH THE GEOGRID.
- THE COMMON FILL ERODED BENEATH THE GAS VENTING GEOCOMPOSITE BETWEEN SECTIONS 17A AND 18.
- IN A FEW PLACES ALONG THE WEST SLOPE EROSION OF COMMON FILL BENEATH THE LINER WAS DETECTED.

FIELD SKETCHES:

- JDP USED BULLDOZERS TO DRESS THE LANDFILL SLOPES A VARIOUS LOCATIONS AROUND THE LANDFILL, EROSION RUTS WERE FILLED IN WITH SILT WHICH HAD WASHED TO THE TOE OF THE SLOPE.

7

DAILY REPORT No. 218 CA No. 4170.1

PROJECT:	DATE: 7/18/95 PAGE 1 of 1
TOWN OF HUNTINGTON INTERIM REMEDIAL PROGRAM HUNTINGTON/EAST NORTHPORT LANDFILL CONTRACT No. ENV 94-01/0-C	S M (T) W T F S
ENGINEERS: CASHIN ASSOCIATES, P.C. 1200 VETERANS MEMORIAL HIGHWAY HAUPPAUGE, NY 11788 (516) 348-7600	**CONTRACTOR:** J.D. POSILLICO, INC. 1610 NEW HIGHWAY FARMINGDALE, NY 11735 (516) 249-1872

WEATHER: CLOUDY TIME: 3:00 TEMP: 85°F WIND:

ACTIVITY:

THE SITE EXPERIENCES SEVERE RAIN / THUNDER STORM LATE MONDAY NIGHT TUESDAY MORNING. THE STORM CAUSED WASHOUTS ON SLOPES THROUGHOUT THE LANDFILL & ALSO FLOODING OF NORTHERN SUMP AREA WHICH WAS EST. AS APPROX. 17' DEPTH OF RAIN WATER. JDP CREW WAS GOING AROUND TO VARIOUS CHANNELS TO EXCAVATE SELECT FILL OUT OF CHANNELS CAUSED BY STORM WASH OUT

EQUIPMENT AND MANPOWER: JDP	ITEM	QUANTITY	FINAL/ INTERIM
1 - FOREMAN			
4 - LABORERS			
1 - BACK HOE			
- 1 OPERATOR			

SIGNED: [signature] DATE: 7/18/95

DAILY REPORT No. 218

CA No. 4170.1

ADDITIONAL INFORMATION:

FIELD SKETCHES:

DAILY REPORT No. 29 CA No. 4170.1

PROJECT:	DATE: 7/19/95 PAGE 1 of 1
TOWN OF HUNTINGTON INTERIM REMEDIAL PROGRAM HUNTINGTON/EAST NORTHPORT LANDFILL CONTRACT No. ENV 94-01/0-C	S M T (W) T F S
ENGINEERS: CASHIN ASSOCIATES, P.C. 1200 VETERANS MEMORIAL HIGHWAY HAUPPAUGE, NY 11788 (516) 348-7600	**CONTRACTOR:** J.D. POSILLICO, INC. 1610 NEW HIGHWAY FARMINGDALE, NY 11735 (516) 249-1872

WEATHER: MOSTLY SUNNY TIME: 4:00 PM TEMP: 83°F WIND: MODERATE

ACTIVITY:

ITEM #23 GEONET COMPOSITE

① GUNDLE DEPLOYED AND SEAMED DRAINAGE GEONET COMPOSITE FROM SECTION 6B TO SECTION 6 ON THE WEST LANDFILL SLOPE.

ITEM #24 VLDPE MEMBRANE

① GUNDLE PERFORMED NON-DESTRUCTIVE TESTING ON LINER SEAMS BETWEEN SECTION 4 AND 4A.

EQUIPMENT AND MANPOWER: GUNDLE	ITEM	QUANTITY	FINAL/ INTERIM
1 FOREMAN	#23	—	—
11 LABORERS	#24	—	—
11 TECHNICIANS			
2 OPERATORS			
1 PAYLOADER			
1 GENERATOR			

SIGNED: Robert D. Tang DATE: 7/19/95

DAILY REPORT No. 219

CA No. 4170.1

ADDITIONAL INFORMATION:

FIELD SKETCHES:

DAILY REPORT No. 228 CA No. 4170.1

PROJECT:	DATE: 7/19/95 PAGE 1 of 1
TOWN OF HUNTINGTON INTERIM REMEDIAL PROGRAM HUNTINGTON/EAST NORTHPORT LANDFILL CONTRACT No. ENV 94-01/0-C	S M T (W) T F S
ENGINEERS: CASHIN ASSOCIATES, P.C. 1200 VETERANS MEMORIAL HIGHWAY HAUPPAUGE, NY 11788 (516) 348-7600	**CONTRACTOR:** J.D. POSILLICO, INC. 1610 NEW HIGHWAY FARMINGDALE, NY 11735 (516) 249-1872

WEATHER: TIME: TEMP: °F WIND:

ACTIVITY:

① JDP CREW CLEANING WASH OUT OF SOIL IN VARIOUS CHANNELS OVER BETWEEN SECTIONS 17A TO 18. THE CREW IS ALSO ROLLING UP THE GEOCOMPOSITE SO THE WASH OUT CAN BE REGRADED + ROLLED FOR COMPACTION + THE GEOCOMPOSITE CAN BE ROLLED BACK OUT.

② JDP CREW ALSO ROLLED BACK UP THE GEOGRID OVER BY SECTION 2 TO 1 SO THE SELECT FILL THAT HAS WASH OUT CAN BE REGRADED + COMPACTED.

③ THE WEST SUMP AREA HAS ALOT OF WASH OUT BUILD UP AND STILL APPROX. 5' DEPTH OF WATER. THE SIDE SLOPES NEED TO BE REGRADED + THE BOTTOM NEEDS TO BE EXCAVATED WHICH THEY ARE IN THE PROCESS OF DOING UNTIL THE WATER LEVEL GOES DOWN.

EQUIPMENT AND MANPOWER: JDP	ITEM	QUANTITY	FINAL/ INTERIM
2- FOREMAN			
11- LABORERS			
OPERATORS			
3-D5			
1-D7			
1- 966 LOADER			
1- 10 WHL DUMP			

SIGNED: [signature] DATE: 7/19/95

DAILY REPORT No. 220

CA No. 4170.1

ADDITIONAL INFORMATION:

FIELD SKETCHES:

DAILY REPORT No. 221 CA No. 4170.1

PROJECT:	DATE: 7/20/95 PAGE 1 of 1
TOWN OF HUNTINGTON INTERIM REMEDIAL PROGRAM HUNTINGTON/EAST NORTHPORT LANDFILL CONTRACT No. ENV 94-01/0-C	S M T W (T) F S
ENGINEERS: CASHIN ASSOCIATES, P.C. 1200 VETERANS MEMORIAL HIGHWAY HAUPPAUGE, NY 11788 (516) 348-7600	**CONTRACTOR:** J.D. POSILLICO, INC. 1610 NEW HIGHWAY FARMINGDALE, NY 11735 (516) 249-1872

WEATHER: MOSTLY SUNNY TIME: ——— TEMP: —— °F WIND: MODERATE-HEAVY

ACTIVITY:

ITEM #6 COMMON FILL

① JDP CONTINUED TO ROLL-UP THE GAS VENTING GEOCOMPOSITE ON THE WEST LANDFILL SLOPES BETWEEN SECTIONS 17A AND 18, AND REGRADE THE 8" ± LAYER OF COMMON FILL TO ELIMINATE RUTS CAUSED BY RAIN WATER EROSION.

USED ROLLER TO RECOMPACT COMMON FILL @ SAME AREA, WHERE ACCESIBLE.

② JDP CONTINUED TO REGRADE, DRESS, AND BACKBLADE THE 8" LAYER OF COMMON FILL ON VARIOUS LANDFILL SLOPES.

ITEM #7 SELECT FILL

① JDP REGRADED AND DRESSED THE 9"± SELECT FILL LAYER BETWEEN SECTIONS 1 AND 2. JDP RECEIVED AND

EQUIPMENT AND MANPOWER: JDP:	TYREE: 2 WELL DRILLERS, 1 DRILL RIG, 1 TRUCK	ITEM	QUANTITY	FINAL/ INTERIM
2 FOREMEN	1 ROLLER	G1A	55.5 LF	FINAL ✗
12 LABORERS	1 DWHL DUMP	G 4B	0.50 CY	FINAL ✗
4 OPERATORS	GUNDLE:	G 4C	0.10 CY	FINAL ✗
1 TEAMSTERS	1 FOREMAN 11 LABORERS	G 4E	0.20 CY	FINAL ✗
1 SURVEYOR	11 TECHNICIANS	G11A	115.0 LF	FINAL ✗
3 BULLDOZERS	2 OPERATORS	#6/#7	———	———
1 PAYLOADER	1 PAYLOADER/1 GENERATOR	#23	———	———

SIGNED: Robert J. Cashin DATE: 7/21/95

DAILY REPORT No. 221

CA No. 4170.1

ADDITIONAL INFORMATION:

PLACED 'SCHLEIDER' SELECT FILL ON THE SLOPES BETWEEN SECTIONS 1 AND 2. THE FILL WAS THEN COMPACTED, DEPTH CHECKED AND DENSITY TESTED.

ITEM# 23 GEONET COMPOSITE

① GUNDLE DEPLOYED AND SEAMED GEOCOMPOSITE ON THE WEST LANDFILL SLOPE BETWEEN SECTIONS AND .

FIELD SKETCHES:

MONITORING WELL # 4

ITEM # G1A DRILLING – MONITORING WELL **55.5 LF**

VOLUME OF WELL PER LF.= 1LF DEPTH X $4''^2\pi \div 144 \frac{SI}{SF} \div 27 \frac{CF}{CY} = 0.013 \frac{CY}{LF}$

ITEM# G4B SELECT BACKFILL

36.0' DEPTH X 0.013 CY/LF = 0.47 CY
+ 0.5' DEPTH X $9''^2\pi \div 144 \div 27 = 0.03$ CY
TOTAL = **0.50 CY**

ITEM# G4C GRAVEL BACKFILL

8.0' DEPTH X 0.013 CY/LF = **0.10 CY**

ITEM# G4E BENTONITE

6.0' DEPTH X 0.013 CY/LF = 0.07 CY
+ 2.0' X $9^2\pi \div 144 \div 27$ = 0.13 CY
TOTAL = **0.20 CY**

ITEM# G11A ½"Ø MONITORING WELL PIPING

7'+2'+15+2'+30'+2'+55'+2' = **115.0 LF**

DAILY REPORT No. 222 CA No. 4170.1

PROJECT: TOWN OF HUNTINGTON INTERIM REMEDIAL PROGRAM HUNTINGTON/EAST NORTHPORT LANDFILL CONTRACT No. ENV 94-01/0-C	DATE: 7/21/95 PAGE 1 of 1 S M T W T (F) S
ENGINEERS: CASHIN ASSOCIATES, P.C. 1200 VETERANS MEMORIAL HIGHWAY HAUPPAUGE, NY 11788 (516) 348-7600	CONTRACTOR: J.D. POSILLICO, INC. 1610 NEW HIGHWAY FARMINGDALE, NY 11735 (516) 249-1872

WEATHER: OVERCAST / LIGHT RAIN TIME: 11:00AM TEMP: 80°F WIND: MODERATE

ACTIVITY:

TYREE INSTALLED MONITORING WELL # 2, NEAR MAIN LANDFILL ENTRANCE. THE LOCATION OF THE WELL WAS MOVED 10'± WEST TO AVOID EXISTING UNDERGROUND UTILITY LINES.

SEE DR # 221 FOR CALCULATIONS

ITEM # G1A	55.5 LF	MONITORING WELL DRILLING
ITEM # G4B	0.50 CY	SELECT BACKFILL
ITEM # G4C	0.10 CY	GRAVEL BACKFILL
ITEM # G4E	0.20 CY	BENTONITE
ITEM # G11A	115.0 LF	1/2" Ø MONTORING WELL PIPE

ITEM # 23 GEONET COMPOSITE

① GUNDLE CONTINUED TO DEPLOY AND SEAM GEOCOMPOSITE ON THE WEST LANDFILL SLOPE. GUNDLE ONLY WORKED →

EQUIPMENT AND MANPOWER: GUNDLE	TYREE	ITEM	QUANTITY	FINAL/ INTERIM
1 FOREMAN	2 WELL DRILLERS	# G1A	55.50 LF	FINAL
11 LABORER	1 DRILL RIG	# G4B	0.50 CY	FINAL
11 TECHNICIANS	1 FLATBED	# G4C	0.10 CY	FINAL
2 OPERATORS		# G4E	0.20 CY	FINAL
1 PAYLOADER		# G11A	115.0 LF	FINAL
1 GENERATOR				

SIGNED: [signature] DATE: 7/21/95

DAILY REPORT No. 222

CA No. 4170.1

ADDITIONAL INFORMATION:

A HALF DAY.

FIELD SKETCHES:

DAILY REPORT No. 223 CA No. 41701

PROJECT:	DATE: 7/21/95 PAGE 1 of 1
TOWN OF HUNTINGTON INTERIM REMEDIAL PROGRAM HUNTINGTON/EAST NORTHPORT LANDFILL CONTRACT No. ENV 94-01/0-C	S M T W T (F) S
ENGINEERS: CASHIN ASSOCIATES, P.C. 1200 VETERANS MEMORIAL HIGHWAY HAUPPAUGE, NY 11788 (516) 348-7600	**CONTRACTOR:** J.D. POSILLICO, INC. 1610 NEW HIGHWAY FARMINGDALE, NY 11735 (516) 249-1872

WEATHER: TIME: 2:00 TEMP: 88 °F WIND:

ACTIVITY:

ITEM # 30 CHAIN LINK FENCE

① RFC FENCING CORP. INSTALLED FENCE POSTS w/ CONC. FOOTINGS ON WEST SIDE OF LANDFILL FROM SOUTH WEST CORNER (BY BLOWER PAD) RUNNING NORTH UNTIL APPROX. SECTION 13W. HALF A DAY WORK Approx. 5 MEN CREW — + APPROX. 10 yd. CONC.

ITEM # 14 6"Ø HDPE PIPE

① INSTALLED 110 L.F. PIPE CHANNEL C - STARTED @ GV 13 GOING SOUTH

② INSTALLED 91 L.F. PIPE CHANNEL D - STARTED @ NORTH END OF CHANNEL GOING SOUTH AND ENDED 1' NORTH OF GV 20.

① CREW ROLLING UP GEOCOMPOSITE OVER IN SECTIONS 17 THROUGH 18 SO THE WASH OUT CAN BE REPAIRED REGRADED w/ DOZER —

② STARTING TO BUILD RAMP OVER IN SECTION 6A w/ SELECT FILL

EQUIPMENT AND MANPOWER: JDP	ITEM	QUANTITY	FINAL/ INTERIM
2- FOREMAN	14	201 L.F.	FINAL
12- LABORERS			
3- DS			
1- 966 LOADER			
1- ROLLER			
1- TRK. 10 WHL.			
5- OPERATORS			

SIGNED: Robert Cosgrove DATE: 7/21/95

DAILY REPORT No. 223 CA No. 4170.1

ADDITIONAL INFORMATION:

(3.) A DOZER IS REGRADING WASH OUT ON SLOPES ON THE EAST SIDE OF LANDFILL

(4) THE ROLLER IS COMPACTING SLOPES AFTER BEING REGRADED FROM WASH OUT SECTIONS 17 - 14W AND A FEW OTHER LOCATIONS.

FIELD SKETCHES:

DAILY REPORT No. 224 CA No. 4170.1

PROJECT:	DATE: 7/24/95 PAGE 1 of 1
TOWN OF HUNTINGTON INTERIM REMEDIAL PROGRAM HUNTINGTON/EAST NORTHPORT LANDFILL CONTRACT No. ENV 94-01/0-C	S (M) T W T F S
ENGINEERS: CASHIN ASSOCIATES, P.C. 1200 VETERANS MEMORIAL HIGHWAY HAUPPAUGE, NY 11788 (516) 348-7600	**CONTRACTOR:** J.D. POSILLICO, INC. 1610 NEW HIGHWAY FARMINGDALE, NY 11735 (516) 249-1872

WEATHER: MOSTLY SUNNY TIME: — TEMP: —°F WIND: LIGHT

ACTIVITY:

- PERFORMED A SCALE CHECK OF THE R. SCHLEIDER SOIL SCALES.

JDP 10 WHEEL DUMP #760

2 SEPARATE LOADS WERE WEIGHED

1ST LOAD		2ND LOAD
35,480 LBS	SCHLEIDER MAIN (TARE)	
91,640 LBS	SCHLEIDER MAIN	88,800 LBS
54,200 LBS	SCHLEIDER PAYLOADER SCALE	51,900 LBS
92,000 LBS	OGDEN MARTIN SCALE	89,400 LBS

- TYREE COMPLETED THE INSTALLATION OF MONITORING WELL #10. THE LOCATION OF THE WELL WAS MOVED 20'± TO THE SOUTH TO AVOID A CONFLICT BETWEEN OVERHEAD UTILITY LINES AND THE DRILL RIG.

ITEM #G1A	MONITORING WELL DRILLING	55.5 LF
ITEM #G4B	SELECT BACKFILL	0.50 CY

EQUIPMENT AND MANPOWER: GUNDLE	TYREE	ITEM	QUANTITY	FINAL/ INTERIM
1 FOREMAN	2 WELL DRILLERS	#G1A	55.5 LF	FINAL
10 LABORERS	1 DRILL RIG	#G4B	0.50 CY	FINAL
11 TECHNICIANS	1 FLAT BED	#G4C	0.10 CY	FINAL
2 OPERATORS		#G4E	0.20 CY	FINAL
1 PAYLOADERS		#G11A	115.0 LF	FINAL
1 GENERATOR				

SIGNED: Robert A Gundle DATE: 7/24/95

DAILY REPORT No. 224

CA No. 4170.1

ADDITIONAL INFORMATION:

ITEM # G4C	GRAVEL BACKFILL	0.10 CY
ITEM # G4E	BENTONITE	0.20 CY
ITEM # G11A	1/2"ϕ MONITORING WELL PIPE	115.0 LF

(SEE DR #221 FOR CALCULATIONS)

ITEM # 23 GEONET COMPOSITE

① GUNDLE UNROLLED AND RE-SEAMED THE GEONET COMPOSITE WHICH HAD BEEN ROLLED UP BY JDP, ON THE WEST LANDFILL SLOPES BETWEEN SECTIONS 17A AND 18.

② GUNDLE CONTINUED TO DEPLOY AND SEAM GEONET COMPOSITE ON THE WEST LANDFILL SLOPE BETWEEN SECTIONS 5 AND 4A.

ITEM # 24 VLDPE MEMBRANE

① GUNDLE CUT AND PEELED BACK PREVIOUSLY INSTALLED LINER @ SEVERAL LOCATION ALONG SECTION LINE 27A.

② AFTER JDP MADE REPAIRS TO THE ERODED SUBGRADE, GUNDLE REPLACED AND SEAMED THE LINER

FIELD SKETCHES:

③ NON-DESTRUCTIVE TESTING WAS PERFORMED ON THE LINER SEAMS.

DAILY REPORT No. 225 CA No. 4170.1

PROJECT:	DATE: 7/24/95 PAGE 1 of 1
TOWN OF HUNTINGTON INTERIM REMEDIAL PROGRAM HUNTINGTON/EAST NORTHPORT LANDFILL CONTRACT No. ENV 94-01/0-C	S (M) T W T F S
ENGINEERS: CASHIN ASSOCIATES, P.C. 1200 VETERANS MEMORIAL HIGHWAY HAUPPAUGE, NY 11788 (516) 348-7600	**CONTRACTOR:** J.D. POSILLICO, INC. 1610 NEW HIGHWAY FARMINGDALE, NY 11735 (516) 249-1872

WEATHER: TIME: 3:00 TEMP: 90 °F WIND:

ACTIVITY:

ITEM # 14 6"Ø HDPE PIPE

(1) CHANNEL A-INSTALLED 200 L.F. WHICH ENDS 40' EAST OF STORMWATER COLLECTION STRUCTURE 3

(2) CHANNEL X-INSTALLED 75 L.F. WHICH STARTS ON NORTH END BY STRUCTURE 3 AND GOES SOUTH.

(1) THERE BUILDING RAMP W/ SELECT FILL & GRADING AROUND SECTION 6A W/ DOZERS. ALSO REGRADING SECTION 1A GETTING IT READY FOR COMPACTION. THE TRUCKS ARE DROPPING OFF SELECT FILL AT THE TOP FOR THE DOZER

(2) JDP IS ALSO FINISHING THERE REGRADING WASH-OUT OVER BY SECTION 4 ABOVE CHANNEL D - SO THE GEOCOMPOSITE CAN BE LAYED BACK DOWN ON SLOPE. THE ROLLER IS COMPACTING MISC. SLOPES THAT WERE REGRADED FROM WASH-OUT SO THE GEOCOMPOSITE CAN BE INSTALLED.

EQUIPMENT AND MANPOWER: JDP	ITEM	QUANTITY	FINAL/ INTERIM
2 - FOREMAN	14	275 L.F.	FINAL
12 - LABORERS			
3 D-5, 1-D7			
1 - ROLLER			
5 - OPERATORS			
3 TRAILERS			

SIGNED: [signature] DATE: 7/24/95

DAILY REPORT No. 225

CA No. 4170.1

ADDITIONAL INFORMATION:

FIELD SKETCHES:

DAILY REPORT No. 226 CA No. 4170.1

PROJECT:	DATE: 7/25/95 PAGE 1 of 1
TOWN OF HUNTINGTON INTERIM REMEDIAL PROGRAM HUNTINGTON/EAST NORTHPORT LANDFILL CONTRACT No. ENV 94-01/0-C	S M (T) W T F S
ENGINEERS: CASHIN ASSOCIATES, P.C. 1200 VETERANS MEMORIAL HIGHWAY HAUPPAUGE, NY 11788 (516) 348-7600	**CONTRACTOR:** J.D. POSILLICO, INC. 1610 NEW HIGHWAY FARMINGDALE, NY 11735 (516) 249-1872

WEATHER: AM: LIGHT RAIN / PM: HAZY & HOT TIME: TEMP: °F WIND: MODERATE

ACTIVITY:

ITEM # 23 GEOCOMPOSITE

① GUNDLE CONTINUED TO DEPLOY AND SEAM GEOCOMPOSITE ON THE WEST LANDFILL SLOPE BETWEEN SECTIONS 4A AND 4.

- UPDATE ITEM RECORD AND PAYMENT QUANTITIES.

- DISCUSSED AS-BUILT SURVEY DOCUMENTATION OF GEOSYNTHETIC LAYERS WITH JDP.

EQUIPMENT AND MANPOWER:	ITEM	QUANTITY	FINAL/ INTERIM
GUNDLE			
1 FOREMAN	#23	—	—
10 LABORERS			
11 LABORERS			
2 OPERATORS			
1 PAYLOADER			
1 GENERATOR			

SIGNED: [signature] DATE: 7/28/95

DAILY REPORT No. 226

CA No. 4170.1

ADDITIONAL INFORMATION:

FIELD SKETCHES:

DAILY REPORT No. 227 CA No. 4170.1

PROJECT:	DATE: 7/25/95 PAGE 1 of 1
TOWN OF HUNTINGTON INTERIM REMEDIAL PROGRAM HUNTINGTON/EAST NORTHPORT LANDFILL CONTRACT No. ENV 94-01/0-C	S M (T) W T F S
ENGINEERS: CASHIN ASSOCIATES, P.C. 1200 VETERANS MEMORIAL HIGHWAY HAUPPAUGE, NY 11788 (516) 348-7600	**CONTRACTOR:** J.D. POSILLICO, INC. 1610 NEW HIGHWAY FARMINGDALE, NY 11735 (516) 249-1872

WEATHER: MOSTLY CLOUDY TIME: 3:00 TEMP: 92°F WIND:

ACTIVITY:

ITEM # 14 6"Ø HDPE PIPE

① CHANNEL X - INSTALLED 200 L.F. (GOING SOUTH)

② CHANNEL C - INSTALLED 90 L.F. GOING SOUTH ENDING EVEN W/ GV 24.

A D5 DOZER AND 10 WHEELER DROPPING OFF SELECT FILL + GRADING SLOPES IN AREA SECTION 2 - 1A BELOW CHANNEL A

THE TRACTOR TRAILERS ARE DROPPING OFF SELECT FILL ON TOP, ON SECTION 6A. MOVING FILL DOWN RAMP THE OTHER DOZERS ARE GRADING SLOPES + FILL CHANNELS IN LIFTS AND THEY ARE JUST PAST SECTION 6 GOING TOWARDS SECTION 5.

ALSO A CHECK AGAIN ON 2 MEN WRAPPING GEOCOMPOSITE AROUND 6"Ø HDPE PIPE IN CHANNEL TAKES APPROX. 50 L.F. IN 6 MIN TO WRAP AND

EQUIPMENT AND MANPOWER: JDP	ITEM	QUANTITY	FINAL/ INTERIM
2 - FOREMAN	14	290	FINAL
11 - LABORERS			
3 - D5, 1 - D7			
1 - ROLLER			
1 - WHL.			
3 - TRUCKS - TRAILERS			
5 - OPERATORS			

SIGNED: [signature] DATE: 7/25/95

DAILY REPORT No. 227

CA No. 4170.1

ADDITIONAL INFORMATION:

APPROX. 80' IN 11 MIN. TO WRAP.

FIELD SKETCHES:

DAILY REPORT No. 228 CA No. 4170.1

PROJECT:	DATE: 7/26/95 PAGE 1 of 1
TOWN OF HUNTINGTON INTERIM REMEDIAL PROGRAM HUNTINGTON/EAST NORTHPORT LANDFILL CONTRACT No. ENV 94-01/0-C	S M T (W) T F S
ENGINEERS: CASHIN ASSOCIATES, P.C. 1200 VETERANS MEMORIAL HIGHWAY HAUPPAUGE, NY 11788 (516) 348-7600	**CONTRACTOR:** J.D. POSILLICO, INC. 1610 NEW HIGHWAY FARMINGDALE, NY 11735 (516) 249-1872

WEATHER: HAZY/HOT/HUMID TIME: 4:00 PM TEMP: 85 °F WIND: LIGHT

ACTIVITY:

ITEM # 24 VLDPE MEMBRANE

- GUNDLE DEPLOYED AND SEAMED VLDPE LINER ON THE WEST LANDFILL SLOPE @ THE WEST LANDFILL SLOPE @ SECTION 17A.
- GUNDLE WELDED @ LINER CAP OVER THE CLAY PLUG @ THE END OF DRAINAGE CHANNEL A.
- GUNDLE PERFORMED NON-DESTRUCTIVE TESTING OF THE LINER WELDS.

ITEM # 23 GEONET COMPOSITE

- GUNDLE CONTINUED TO DEPLOY AND SEAM THE GEOCOMPOSITE ON THE WEST LANDFILL SLOPE @ SECTIONS 5 TO 4A.

EQUIPMENT AND MANPOWER:	ITEM	QUANTITY	FINAL/ INTERIM
GUNDLE			
1 FOREMAN	#24	—	—
11 LABORERS	#25	—	—
11 TECHNICIANS			
2 OPERATORS			
1 PAYLOADER			
1 GENERATOR			

SIGNED: [signature] DATE: 7/26/95

DAILY REPORT No. 220

CA No. 4170.1

ADDITIONAL INFORMATION:

FIELD SKETCHES:

DAILY REPORT No. 229 CA No. 4170.1

PROJECT: TOWN OF HUNTINGTON INTERIM REMEDIAL PROGRAM HUNTINGTON/EAST NORTHPORT LANDFILL CONTRACT No. ENV 94-01/0-C	DATE: 7/26/95 PAGE 1 of 1 S M T (W) T F S
ENGINEERS: CASHIN ASSOCIATES, P.C. 1200 VETERANS MEMORIAL HIGHWAY HAUPPAUGE, NY 11788 (516) 348-7600	CONTRACTOR: J.D. POSILLICO, INC. 1610 NEW HIGHWAY FARMINGDALE, NY 11735 (516) 249-1872

WEATHER: HAZY/HOT, HUMID TIME: 3:00 TEMP: 84°F WIND:

ACTIVITY:

ITEM # 14 6"Ø HDPE PERFORATED PIPE

(1) CHANNEL K - INSTALLED 155 L.F. PIPE RUNNING SOUTH — ENDS 5' NORTH OF GV. 27

(2.) CHANNEL D - INSTALLED 140 L.F. PIPE RUNNING SOUTH — ENDS 5' NORTH OF GV 28

ITEM # 14 6"Ø HDPE SOLID PIPE

(1) CHANNEL A 48' PIPE RUNS INTO STORMWATER COLLECTION STRUCTURE # 3

(1.) JDP CONTINUES TO MOVE SELECT FILL DOWN RAMP FROM THE TOP OF SECTION 6A AND TO SPREAD FILL OVER SLOPES & IN CHANNELS (GOING SOUTH) SECTION 5.

(2.) ALSO BELOW CHANNEL A THERES A 10 WHEELER DROPPING OFF SELECT FILL AND A D-4 DOZER GRADING SLOPES BETWEEN SECTIONS 1A-6A —

(3.) AT THE END OF CHANNEL A (WEST SIDE) THE 6"Ø HDPE PERFORATED PIPE CHANGES TO SOLID PIPE AND RUNS THROUGH A CLAY PLUG APPROX. 10' LONG WEDGE SHAPE

EQUIPMENT AND MANPOWER: JDP	ITEM	QUANTITY	FINAL/ INTERIM
2 - FOREMAN	14	343 L.F.	FINAL
12 - LABORERS			
3 - D5, 1 - D7, 1 - D4 DOZERS			
ROLLER			
1 - 10 WHEELER			
3 - TRAILERS			
6 - OPERATORS			

SIGNED: Robert Cayll DATE: 7/26/95

DAILY REPORT No. 24

CA No. 4170.1

ADDITIONAL INFORMATION:

FIELD SKETCHES:

DAILY REPORT No. 230 CA No. 4170.1

PROJECT:	DATE: 7/27/95 PAGE 1 of 1
TOWN OF HUNTINGTON INTERIM REMEDIAL PROGRAM HUNTINGTON/EAST NORTHPORT LANDFILL CONTRACT No. ENV 94-01/0-C	S M T W (T) F S
ENGINEERS: CASHIN ASSOCIATES, P.C. 1200 VETERANS MEMORIAL HIGHWAY HAUPPAUGE, NY 11788 (516) 348-7600	**CONTRACTOR:** J.D. POSILLICO, INC. 1610 NEW HIGHWAY FARMINGDALE, NY 11735 (516) 249-1872

WEATHER: HAZY / HOT / HUMID TIME: 11:45 TEMP: 86 °F WIND: LIGHT

ACTIVITY:

ITEM #24 VLDPE MEMBRANE

(1) GUNDLE DEPLOYED AND SEAMED VLDPE LINER ON THE WEST LANDFILL SLOPE BETWEEN SECTIONS 17A AND 18.

(2) GUNDLE PERFORMED NON-DESTRUCTIVE TESTING OF THE LINER WELDS.

(3) JDP PEELED BACK THE LINER AND REPAIRED THE SUBGRADE COMMON FILL WASHOUTS @ SECTION 17A±

ITEM #23 GEONET COMPOSITE

(1) JDP CONTINUED TO DEPLOY GEONET COMPOSITE ON THE WEST LANDFILL SLOPE BETWEEN SECTION 4A AND 4.

EQUIPMENT AND MANPOWER: JDP	GUNDLE	ITEM	QUANTITY	FINAL/ INTERIM
1 FOREMAN	1 FOREMAN	#23	—	—
3 LABORERS	11 LABORERS	#24	—	—
	11 TECHNICIANS			
	2 OPERATORS			
	1 PAYLOADER			
	1 GENERATOR			

SIGNED: [signature] DATE: 7/27/95

DAILY REPORT No. 230

CA No. 4170.1

ADDITIONAL INFORMATION:

FIELD SKETCHES:

DAILY REPORT No. 231 CA No. 4170.1

PROJECT:	DATE: 7/27/95 PAGE 1 of 1
TOWN OF HUNTINGTON INTERIM REMEDIAL PROGRAM HUNTINGTON/EAST NORTHPORT LANDFILL CONTRACT No. ENV 94-01/0-C	S M T W (T) F S
ENGINEERS: CASHIN ASSOCIATES, P.C. 1200 VETERANS MEMORIAL HIGHWAY HAUPPAUGE, NY 11788 (516) 348-7600	**CONTRACTOR:** J.D. POSILLICO, INC. 1610 NEW HIGHWAY FARMINGDALE, NY 11735 (516) 249-1872

WEATHER: TIME: 3:00 TEMP: 95 °F WIND:

ACTIVITY:

ITEM # 14 6"Ø HDPE PERFORATED PIPE

① CHANNEL C INSTALLED 140' L.F. STARTING @ GV 24 RUNNING SOUTH.

ITEM # 14 6"Ø HDPE SOLID PIPE

① CHANNEL B INSTALLED 60 L.F. STARTING 60' WEST OF GV 12 RUNNING WEST.

① JDP CONTINUES TO GRADE SLOPES W/ SELECT FILL BETWEEN SECTIONS 5 TO 4A WHERE THEY ARE ALSO STARTING TO BUILD ANOTHER RAMP TO BRING THE SELECT FILL DOWN TO THE SLOPES - TRAILERS DROPPING OFF SELECT FILL ON TOP, ROLLING OUT GEOGRID WHERE RAMP IS GOING.

② THEY ALSO HAVE A 10 WHEELER DROPPING

EQUIPMENT AND MANPOWER: JDP	ITEM	QUANTITY	FINAL/ INTERIM
1- FOREMAN	14	200 L.F.	FINAL
10- LABORERS			
3-D5, 1-D7, 1-D4 DOZERS			
1- ROLLER			
1- 10 WHEELER			
6- OPERATORS			

SIGNED: Robert J. Cashin DATE: 7/27/95

DAILY REPORT No. 231

CA No. 4170.1

ADDITIONAL INFORMATION:

SELECT FILL OFF OH THE BOTTOM FOR THE D4 DOZER TO GRADE SLOPES

(3.) AT THE WEST END OF CHANNEL B JDP INSTALLED 6"Ø HDPE SOLID PIPE + CLAY PLUG APPROX. 15' LONG WEDGE SHAPE —

FIELD SKETCHES:

DAILY REPORT No. 232 CA No. 4170.1

PROJECT:	DATE: 7/28/95 PAGE 1 of 1
TOWN OF HUNTINGTON INTERIM REMEDIAL PROGRAM HUNTINGTON/EAST NORTHPORT LANDFILL CONTRACT No. ENV 94-01/0-C	S M T W T (F) S
ENGINEERS: CASHIN ASSOCIATES, P.C. 1200 VETERANS MEMORIAL HIGHWAY HAUPPAUGE, NY 11788 (516) 348-7600	**CONTRACTOR:** J.D. POSILLICO, INC. 1610 NEW HIGHWAY FARMINGDALE, NY 11735 (516) 249-1872

WEATHER: MOSTLY SUNNY TIME: 4:00PM TEMP: 89 °F WIND: MODERATE

ACTIVITY:

ITEM # 23 GEONET COMPOSITE

① GUNDLE CONTINUED TO DEPLOY AND SEAM GEO COMPOSITE ON THE WEST LANDFILL SLOPE BETWEEN SECTIONS 4A AND 4.

ITEM #24 VLDPE MEMBRANE

① GUNDLE WELDED PATCHES AND NON-DESTRUCTIVELY TESTED LINER WELDS ON THE WEST LANDFILL SLOPES, SECTION 4 TO 17.

ITEM # 6 COMMON FILL

① JDP EXCAVATED DRAINAGE CHANNELS E AND F BETWEEN SECTIONS 18 AND 13W. DUE TO A REVISED DRAINAGE CHANNEL DETAIL BY CDM, THE CHANNELS ARE NOW EXCAVATED 3.5' DEEP INSTEAD

EQUIPMENT AND MANPOWER: GUNDLE	ITEM	QUANTITY	FINAL/ INTERIM
1 FOREMAN	#6	—	—
11 LABORERS	#23	—	—
11 TECHNICIANS	#24	—	—
2 OPERATORS			
1 PAYLOADER			
1 GENERATOR			

SIGNED: [signature] DATE: 7/28/95

DAILY REPORT No. 232

CA No. 4170.1

ADDITIONAL INFORMATION:

OF 4.5' AS PER THE ORIGINAL DRAWINGS

MISC:

① JDP REMOVED RAINWATER / CONDENSATE BLOCKAGE FROM THE TEMPORARY HEADER PIPE WHICH CONNECTS THE NORTH/EAST COLLECTION WELLS TO THE NORTHEAST BLOWER UNIT.

FIELD SKETCHES:

DAILY REPORT No. 233 CA No. 4170.1

PROJECT:	DATE: 7/28/95 PAGE 1 of 1
TOWN OF HUNTINGTON INTERIM REMEDIAL PROGRAM HUNTINGTON/EAST NORTHPORT LANDFILL CONTRACT No. ENV 94-01/0-C	S M T W T (F) S
ENGINEERS: CASHIN ASSOCIATES, P.C. 1200 VETERANS MEMORIAL HIGHWAY HAUPPAUGE, NY 11788 (516) 348-7600	**CONTRACTOR:** J.D. POSILLICO, INC. 1610 NEW HIGHWAY FARMINGDALE, NY 11735 (516) 249-1872

WEATHER: SUNNY TIME: 3:00 TEMP: 90 °F WIND:

ACTIVITY:

- ITEM #14 6"Ø HDPE PERFORATED PIPE

① CHANNEL X - INSTALLED 144 L.F. PIPE RUNNING SOUTH THROUGH CHANNEL

① JDP BUILDING RAMP BETWEEN SECTIONS 5 TO 4A W/ SELECT FILL FROM THE TOP WORKING THERE WAY DOWN. THE TRACTOR TRAILERS ARE STOCKPILING SELECT FILL AROUND THE FIRST RAMP AREA AND ALSO STOCK-PILING IN RAMP AREA BECAUSE THERE STILL GRADING SLOPES CUTTING DOWN TO 9" LIFT

② WORKING ON LOWER SLOPE WITH 10 WHLR DROPPING OFF SELECT FILL AND A D4 GRADING SLOPE TO A 9" LIFT BETWEEN SECTION 5 TO 4A

EQUIPMENT AND MANPOWER: JDP	ITEM	QUANTITY	FINAL/ INTERIM
2 - FOREMAN	14	144 L.F.	FINAL
13 - LABORERS			
3 - D5, 1 - D4, 1 - D7			
ROLLER			
3 - TRAILERS			
1 - 10 WHEELER			

SIGNED: [signature] DATE: 7/28/95

DAILY REPORT No. 233

CA No. 4170.1

ADDITIONAL INFORMATION:

(3.) JDP LEAVES OFF W/ STOCKPILE OF FILL AROUND SECTION 4A ABOVE CHANNEL C NEAR THE END OF GEOCOMPOSITE EDGE.

FIELD SKETCHES:

DAILY REPORT No. 234 CA No. 4170.1

PROJECT: TOWN OF HUNTINGTON INTERIM REMEDIAL PROGRAM HUNTINGTON/EAST NORTHPORT LANDFILL CONTRACT No. ENV 94-01/0-C	DATE: JULY 29-95 PAGE 1 of 1 S M T W T F (S)
ENGINEERS: CASHIN ASSOCIATES, P.C. 1200 VETERANS MEMORIAL HIGHWAY HAUPPAUGE, NY 11788 (516) 348-7600	CONTRACTOR: J.D. POSILLICO, INC. 1610 NEW HIGHWAY FARMINGDALE, NY 11735 (516) 249-1872

WEATHER: SUN / HOT TIME: 8:00 AM TEMP: 74 °F WIND: LIGHT

ACTIVITY:

ITEM # 24 40 MIL VLDPE MEMBRANE

① GUNDLE CREW DEPLOYED 4 PANELS OF 40 MIL VLDPE GEOMBRANE ON WEST SLOPE - SECTION 17 - 18 . WELD SEAMS & PERFORM TESTS AS REQUIRED.

MISC

① PERFORM MEASUREMENTS ON ITEM # 25, 24, 23, 7 FOR MONTHLY ESTIMATE QUANTITIES.

② TOOK 35 MM PROGRESS PHOTOS OF CONSTRUCTION OPERATIONS.

③ INSPECTED GEOCOMPOSITE / 40 MIL VLDPE LINER / SELECT FILL AREA ON WEST SLOPE @ SECTION 5-4 AREA BETWEEN CHANNELS C & D : IT APPEARS STOCKPILE WEIGHT OF SELECT FILL & RAMP OPERATION RESULTED IN THE GEONET COMPOSITE RIPPING & BADLY WRINKLING THE 40 MIL VLDPE MEMBRANE. TOOK PHOTOS OF DAMAGE & INSPECTED AREA W/ GUNDLE SUPERVISOR, J. KRAMER, S. BRIX. IT APPEARS THE SELECT FILL MAY TO BE REMOVED, REMOVE GEONET COMPOSITE & INSPECT DEPLOYED 40 MIL VLDPE MEMBRANE WHICH IS BADLY WRINKLED.

EQUIPMENT AND MANPOWER: MANPOWER	EQUIPMENT	ITEM	QUANTITY	FINAL/ INTERIM
1- GUNLE FOREMAN	1- PAYLOADER CAT IT28F	# 24	—	—
2- GUNDLE SUPERVISORS	1- GENERATOR			
11- LABORERS				
11- TECHNICANS				
2- OPER ENG				

SIGNED: Jeffrey Albert DATE: 7-29-95

DAILY REPORT No. 234

CA No. 4170.1

ADDITIONAL INFORMATION:

ALSO, THE CHANNEL "D" ANCHOR TRENCH HAS A SUBSTANTIAL VOID UNDER THE MEMBRANE SINCE THE LINER HAS MOVED DOWNSLOPE. THE 9" LIFT OF SELECT FILL INDICATES SLIPPAGE WITH LARGE CRACKS IN SOIL LAYER.

FIELD SKETCHES:

DAILY REPORT No. 235 CA No. 4170.1

PROJECT: TOWN OF HUNTINGTON INTERIM REMEDIAL PROGRAM HUNTINGTON/EAST NORTHPORT LANDFILL CONTRACT No. ENV 94-01/0-C	DATE: 7/31/95 PAGE 1 of 1 S (M) T W T F S
ENGINEERS: CASHIN ASSOCIATES, P.C. 1200 VETERANS MEMORIAL HIGHWAY HAUPPAUGE, NY 11788 (516) 348-7600	CONTRACTOR: J.D. POSILLICO, INC. 1610 NEW HIGHWAY FARMINGDALE, NY 11735 (516) 249-1872

WEATHER: MOSTLY SUNNY TIME: — TEMP: — °F WIND: LIGHT

ACTIVITY:

ITEM #23 GEONET COMPOSITE
ITEM #24 VLDPE MEMBRANE
① GUNDLE DEPLOYED AND SEAMED BOTH GAS VENTING GEOCOMPOSITE AND VLDPE LINER FROM SECTION 13W TO SECTION 18.
② GUNDLE PERFORMED NON-DESTRUCTIVE TESTING OF THE LINER WELDS.

MISC:
① A SLOPE FAILURE APPEARED TO HAVE OCCURED ON THE WEST LANDFILL SLOPE BETWEEN SECTIONS 5 AND 4A, AND DRAINAGE CHANNELS C AND D. SELECT FILL HAD BEEN STOCKPILED @ THE CENTER OF THE SLOPE (10' DEPTH) THE DRAINAGE GEONET COMPOSITE

EQUIPMENT AND MANPOWER: GUNDLE	ITEM	QUANTITY	FINAL/ INTERIM
1 FOREMAN	#23	—	—
11 LABORERS	#24	—	—
11 TECHNICIANS			
2 OPERATORS			
1 PAYLOADER			
1 GENERATOR			

SIGNED: Robert D. Huntington DATE: 7/31/95

DAILY REPORT No. 235

CA No. 4170.1

ADDITIONAL INFORMATION:

APPEARED TO MOVE FIRST, WITH THE VLDPE MEMBRANE MOVING NEXT. BOTH THE DRAINAGE NET COMPOSITE AND VLDPE LINER TORE @ THE CREST OF THE SLOPE.

JDP SPENT THE DAY REMOVING THE SELECT FILL STOCK PILE FROM THE SLOPE IN QUESTION.

K. CARGILL AND J. BEECH (BOTH OF GEOSYNTEC) VISITED THE SITE TO OBSERVE THE SLOPE FAILURE.

FIELD SKETCHES:

DAILY REPORT No. 236 CA No. 4170.1

PROJECT: TOWN OF HUNTINGTON INTERIM REMEDIAL PROGRAM HUNTINGTON/EAST NORTHPORT LANDFILL CONTRACT No. ENV 94-01/0-C	DATE: 7/31/95 PAGE 1 of 1 S (M) T W T F S
ENGINEERS: CASHIN ASSOCIATES, P.C. 1200 VETERANS MEMORIAL HIGHWAY HAUPPAUGE, NY 11788 (516) 348-7600	CONTRACTOR: J.D. POSILLICO, INC. 1610 NEW HIGHWAY FARMINGDALE, NY 11735 (516) 249-1872

WEATHER: TIME: 3:00 TEMP: 92°F WIND:

ACTIVITY:

JDP EXCACATING STOCKPILE OF SELECT FILL LEFT FROM FRIDAY BECAUSE OF SLOPE MOVEMENT NOTICED ON SATURDAY & TODAY. THEY ARE REMOVING FILL TO EXPOSE GEOCOMPOSITE AND RIPPED LINER TO TRY AND DETERMINE WHY THE SLOPE MOVED. BETWEEN THE LABORERS REMOVING SELECT FILL OFF OF SLOPE JDP CONTINUES TO DROP OFF SELECT FILL ON BOTTOM OF CHANNEL X BUILDING A RAMP TO BRING FILL UP ONTO SLOPES TO BE GRADED AT 9" LIFT & FILL IN CHANNELS IN LIFTS WORKING THERE WAY AROUND SECTION 4A TOWARDS SECTION 4 AND UP SLOPE.

EQUIPMENT AND MANPOWER: JDP	ITEM	QUANTITY	FINAL/ INTERIM
2-FOREMAN			
14-LABORERS			
4-D5, 1-D4			
ROLLER			
6-OPERATORS			
1-10 WHEELER			
3-TRAILORS			

SIGNED: Robert Coyle DATE: 7/31/95

DAILY REPORT No. 236

CA No. 4170.1

ADDITIONAL INFORMATION:

FIELD SKETCHES:

DAILY REPORT No. 237

CA No. 4170.1

PROJECT:	DATE: 8/1/95 PAGE 1 of 1
TOWN OF HUNTINGTON INTERIM REMEDIAL PROGRAM HUNTINGTON/EAST NORTHPORT LANDFILL CONTRACT No. ENV 94-01/0-C	S M (T) W T F S
ENGINEERS: CASHIN ASSOCIATES, P.C. 1200 VETERANS MEMORIAL HIGHWAY HAUPPAUGE, NY 11788 (516) 348-7600	**CONTRACTOR:** J.D. POSILLICO, INC. 1610 NEW HIGHWAY FARMINGDALE, NY 11735 (516) 249-1872

WEATHER: MOSTLY SUNNY TIME: 7:20 AM TEMP: 76 °F WIND: MODERATE

ACTIVITY:

ITEM #23 GEONET COMPOSITE

ITEM 24 VLDPE MEMBRANE GAS VENTING

(1) GUNDLE DEPLOYED AND SEAMED GEONET COMPOSITE AND VLDPE MEMBRANE ON THE WEST LANDFILL SLOPE BETWEEN SECTIONS 13W AND 14W.

(2) GUNDLE ADDED @ SECOND GEONET COMPOSITE CREW WHICH DEPLOYED AND SEAMED DRAINAGE GEONET COMPOSITE ON THE WEST LANDFILL SLOPE BETWEEN SECTIONS 4A AND 4.

(3) GUNDLE AND JDP OPENED THE LINER SYSTEM AND REPAIRED THE SUBGRADE WASH-OUT ON THE LOWER WEST LANDFILL SLOPE @ SECTION 17A ±. AFTER THE COMMON FILL WAS REGRADED THE LINER SYSTEM WAS REPLACED AND REPAIRED.

OVER →

EQUIPMENT AND MANPOWER:	ITEM	QUANTITY	FINAL/ INTERIM
GUNDLE			
1 FOREMAN	#7	7,876.27CY	INTERIM
18 LABORERS	#23	430,000 SF	INTERIM
11 TECHNICIANS	#24	235,000SF	INTERIM
2 OPERATORS	#25	65,000 SF	INTERIM
1 GENERATOR			
1 PAYLOADER			

SIGNED: Robert D. Cashin DATE: 8/1/95

DAILY REPORT No. 237

CA No. 4170.1

ADDITIONAL INFORMATION:

ITEM # 7 SELECT FILL

INTERIM PAYMENT = 7,361.0 CY *

SECTION 13A - 13E AND 2 TO 4A

ITEM # 23 GEONET COMPOSITE

INTERIM PAYMENT = 430,000 SF *

SECTIONS : 13A - 13E , 2-18

ITEM #24 VLDPE MEMBRANE

INTERIM PAYMENT = 235,000 SF *

SECTIONS : 13A - 13E , 2-18

ITEM # 25 GEOGRID

INTERIM PAYMENT = 65,000 SF *

SECTIONS : 13A-13E , @ 5 (RAMP)

NOTE * = SEE ITEM FOLDER FOR PAYMENT MAP.

FIELD SKETCHES:

DAILY REPORT No. 238 CA No. 4170.1

PROJECT:	DATE: 8/1/95 PAGE 1 of 1
TOWN OF HUNTINGTON INTERIM REMEDIAL PROGRAM HUNTINGTON/EAST NORTHPORT LANDFILL CONTRACT No. ENV 94-01/0-C	S M (T) W T F S
ENGINEERS: CASHIN ASSOCIATES, P.C. 1200 VETERANS MEMORIAL HIGHWAY HAUPPAUGE, NY 11788 (516) 348-7600	**CONTRACTOR:** J.D. POSILLICO, INC. 1610 NEW HIGHWAY FARMINGDALE, NY 11735 (516) 249-1872

WEATHER: SUNNY TIME: 3:00 TEMP: 93°F WIND:

ACTIVITY:

ITEM # 14 6"Ø HDPE PERFORATED PIPE

(1) CHANNEL X - INSTALLED 70 L.F. PIPE RUNNING SOUTH AROUND SECTION 4A

ITEM # 30 FENCE

RFC FENCE CO. INSTALLED FENCE POSTS + FOOTINGS W/ CONC. ON SOUTH SIDE SECTIONS 22B TO 22A. THEY ALSO INSTALLED FENCE POSTS ON WEST SIDE BETWEEN SECTIONS

THE 5-MEN CREW STARTED TO INSTALL FABRIC MESH WIRE ON WEST SIDE FENCE POSTS FROM SOUTH END WORKING NORTH.

JDP MOVING SELECT FILL UP LOWER RAMP, SECTION 4A, GRADING SLOPES

EQUIPMENT AND MANPOWER: JDP	ITEM	QUANTITY	FINAL/ INTERIM
2 - FOREMAN	14	70 L.F.	FINAL
- LABORERS			
D5, D4			
OPERATORS			
1 - 10 WHEELER			
3 TRACTOR TRAILERS			

SIGNED: [signature] DATE: 8/1/95

DAILY REPORT No. 238

CA No. 4170.1

ADDITIONAL INFORMATION:

TO OBTAIN 9" LIFT WORKING THERE WAY SOUTH TO SECTION 4. THERE ALSO ROLLING OUT GEOGRID APPROX SECTION 6 TO 5

FIELD SKETCHES:

DAILY REPORT No. 259 CA No. 41701

PROJECT:	DATE: 8/2/95 PAGE 1 of 1
TOWN OF HUNTINGTON INTERIM REMEDIAL PROGRAM HUNTINGTON/EAST NORTHPORT LANDFILL CONTRACT No. ENV 94-01/0-C	S M T (W) T F S
ENGINEERS: CASHIN ASSOCIATES, P.C. 1200 VETERANS MEMORIAL HIGHWAY HAUPPAUGE, NY 11788 (516) 348-7600	**CONTRACTOR:** J.D. POSILLICO, INC. 1610 NEW HIGHWAY FARMINGDALE, NY 11735 (516) 249-1872

WEATHER: HAZY / HOT / HUMID TIME: TEMP: VERY HOT °F WIND: LIGHT

ACTIVITY:

ITEM # 23G GEONET COMPOSITE
GUNDLE CONTINUED TO DEPLOY AND SEAM GEONET COMPOSITE ON THE WEST LANDFILL SLOPE BETWEEN SECTIONS 18 AND 18W AND 4A AND 4.

ITEM # 24 VLDPE MEMBRANE
① GUNDLE DEPLOYED AND SEAMED LINER BETWEEN SECTION 18 AND 18W ON THE WEST LANDFILL SLOPE.
② PERFORMED NON DESTRUCTIVE TESTING OF LINER.

MISC.: ONE OF THE GUNDLE LABORER SUFFERED HEAT STROKE AND WAS TAKEN FROM THE SITE IN AN AMBULANCE @ 3:45± pm. GUNDLE ONLY WORKED UNTIL 3:30 DUE TO HEAT.

EQUIPMENT AND MANPOWER: GUNDLE	ITEM	QUANTITY	FINAL/ INTERIM
1 FOREMAN	#6	-1670.0 CY	FINAL
18 LABORERS	#7	-840.0 CY	FINAL
11 TECHNICIANS	#14	-100.0 LF	FINAL
3 OPERATORS	#23	-15,000.0 SF	FINAL
1 GENERATOR	#24	-14,000.0 SF	FINAL
1 PAYLOADER	#25	-14,000.0 SF	FINAL
1 LOADALL			

SIGNED: [signature] DATE: 8/2/95

DAILY REPORT No. 251

CA No. 4170.1

ADDITIONAL INFORMATION:

THE FOLLOWING ARE TEST PAD MEASUREMENTS WHICH WILL BE PAID FOR AS A LUMP SUM UNDER THE TEST PAD ITEMS AND DEDUCTED FROM THE AREA TOTALS.

TEST PAD SIZE = 100' WIDE X 140' LONG (PLAN AREA)
= 14,000 SF.

ITEM #6 COMMON FILL FINAL = 1,670.0 CY.
AS AGREED UPON BY S.BRX & JDP

ITEM #7 SELECT FILL
140' X 1.08 SLOPE CORRECTION X 100 WIDTH X 1.5' DEPTH
÷ 27 CF/CY = 840 CY
+ DRAINAGE CHANNEL 100' X 4.5' DEPTH X 6' WIDTH ÷ 27 ÷ 2 = 50 CY
FINAL = 890 CY

ITEM #23 GEONET COMPOSITE = 15,000 SF
1ST LAYER 100' X 140' = 14,000 SF + 2ND LAYER (ORIGINAL THEORETICAL) 100' X 10' = 1,000 SF

ITEM #24 VLDPE MEMBRANE
100' X 140' = 14,000 SF FINAL

ITEM # 25 GEOGRID
100' X 140' = 14,000 SF FINAL

FIELD SKETCHES:

ITEM #14 UNDERDRAIN PIPE
DRAINAGE CHANNEL J, SECTION 13A TO 13E.
FINAL MEASUREMENT = 100 LF

DAILY REPORT No. 240 CA No. 4170.1

PROJECT:	DATE: 8/2/95 PAGE 1 of 1
TOWN OF HUNTINGTON INTERIM REMEDIAL PROGRAM HUNTINGTON/EAST NORTHPORT LANDFILL CONTRACT No. ENV 94-01/0-C	S M T (W) T F S
ENGINEERS: CASHIN ASSOCIATES, P.C. 1200 VETERANS MEMORIAL HIGHWAY HAUPPAUGE, NY 11788 (516) 348-7600	**CONTRACTOR:** J.D. POSILLICO, INC. 1610 NEW HIGHWAY FARMINGDALE, NY 11735 (516) 249-1872

WEATHER: SUNNY/HOT TIME: 3:00 TEMP: 97°F WIND:

ACTIVITY:

ITEM # 30 CHAIN LINK FENCE

RFC FENCE CO. CREW INSTALLING FABRIC MESH WIRE ON (WEST SIDE · APPROX. AROUND SECTIONS 20W - 18) FENCE POSTS

(1) JDP GRADING SLOPES W/ SELECT FILL 9" LIFT ON WEST SIDE SELECTION 4 BELOW CHANNEL C.

(2) THERE ALSO ROLLING OUT GEOGRID ON NORTH SLOPE CHANNEL B SECTIONS 2-1A THERE ARE HAVING A PROBLEM W/ ROLLING GEOGRID OUT ALONG A RADIUS DOWN SLOPE THE RADIUS IS LARGER MAKING THE EDGES OF THE GEOGRID TO SEPERATE SO THEY CAN'T BE

EQUIPMENT AND MANPOWER:	ITEM	QUANTITY	FINAL/ INTERIM
JDP			
2- FOREMAN			
13- LABORERS			
4 D5			
BACK HOE			
1- 10 WHLR.			
TRAILERS			
5- OPERATORS			

SIGNED: Robert L Coyle DATE: 8/2/95

DAILY REPORT No. 240

CA No. 4170.1

ADDITIONAL INFORMATION:

TIE STRAPPED TOGETHER. WHICH IN SOME SPOTS OR LOCATIONS THERE IS UP TO 8' GAPS OF NO GEOGRID. DAVE WILLIAMS FROM GEOSYNTEC CALLED KEN CARGILL FROM GEOSYNTEC CONCERNING THIS SITUATION AND FOR A SOLUTION. KEN CARGILL TOLD DAVE THAT THE SPACE BETWEEN THE GEOGRID SIDES NOT TO EXCEED ONE FOOT. START GEOGRID AT TOP - ROLL IT-DOWN + TIE STRAP SIDES TOGETHER DOWN SLOPES.

(3.) JDP IS ALSO STARTING TO GRADE SLOPES W/ 9" LIFT OF SELECT FILL OVER GEOGRID ON WEST SIDE SECTIONS 6, 5

FIELD SKETCHES:

DAILY REPORT No. 241 CA No. 4170.1

PROJECT:	DATE: 8/3/95 PAGE 1 of 1
TOWN OF HUNTINGTON INTERIM REMEDIAL PROGRAM HUNTINGTON/EAST NORTHPORT LANDFILL CONTRACT No. ENV 94-01/0-C	S M T W (T) F S
ENGINEERS: CASHIN ASSOCIATES, P.C. 1200 VETERANS MEMORIAL HIGHWAY HAUPPAUGE, NY 11788 (516) 348-7600	**CONTRACTOR:** J.D. POSILLICO, INC. 1610 NEW HIGHWAY FARMINGDALE, NY 11735 (516) 249-1872

WEATHER: HAZY / HUMID TIME: TEMP: HOT °F WIND: MODERATE

ACTIVITY:

ITEM #23 GEOCOMPOSITE

(1) GUNDLE CONTINUED TO DEPLOY AND SEAM GEOCOMPOSITE ON THE WEST LANDFILL SLOPE UP TO SECTION 13W.

ITEM #24 VLDPE MEMBRANE

(1) DEPLOYED LINER ON THE WEST LANDFILL SLOPE BETWEEN SECTIONS 18 AND 13W.

(2) PERFORMED NON-DESTRUCTIVE TESTING OF THE LINER WELDS.

(3) JDP UNCOVERED A DAMAGED AREA OF LINER @ THE NORTHWEST CORNER OF THE LANDFILL ALONG SECTION 6B.

EQUIPMENT AND MANPOWER:	ITEM	QUANTITY	FINAL/ INTERIM
GUNDLE			
1 FOREMAN	#23	—	—
20 LABORERS	#24	—	—
3 OPERATORS			
11 TECHNICIANS			
1 PAYLOADER			
1 GENERATOR			
1 LOAD-ALL			

SIGNED: Robert O. Hunting DATE: 8/3/95

DAILY REPORT No. 241

CA No. 4170.1

ADDITIONAL INFORMATION:

FIELD SKETCHES:

DAILY REPORT No. 242 CA No. 4170.1

PROJECT:	DATE: 8/3/95 PAGE 1 of 1
TOWN OF HUNTINGTON INTERIM REMEDIAL PROGRAM HUNTINGTON/EAST NORTHPORT LANDFILL CONTRACT No. ENV 94-01/0-C	S M T W (T) F S
ENGINEERS: CASHIN ASSOCIATES, P.C. 1200 VETERANS MEMORIAL HIGHWAY HAUPPAUGE, NY 11788 (516) 348-7600	**CONTRACTOR:** J.D. POSILLICO, INC. 1610 NEW HIGHWAY FARMINGDALE, NY 11735 (516) 249-1872

WEATHER: SUNNY / HAZY HOT TIME: TEMP: °F WIND:

ACTIVITY:

ITEM # 30 CHAIN LINK FENCE

REC. FENCE CO. 2-MEN CREW WORKING ON INSTALING FABRIC MESH TO FENCE POSTS ON WEST SIDE OF LANDFILL APPROX SECTIONS 15W - 17.

(1) JDP IS ROLLING OUT GEOGRID ON SLOPES AROUND SECTIONS 2-1A BELOW CHANNEL B AND CHANNEL A. WHEN GOING AROUND A RADIUS ON SLOPE THEY ARE OVERLAPPING GEOGRID STARTING AT A CHANNEL ROLLING DOWN THE SLOPE TIE STRAPPING SIDES AND USING THE BODKIN BAR AT THE TOP - CHANNEL.

(2) ALSO JDP IS GRADING SLOPES WITH SELECT FILL OVER GEOGRID 2-LIFT IN SECTIONS 2-

EQUIPMENT AND MANPOWER: JDP	ITEM	QUANTITY	FINAL/ INTERIM
2 - FOREMAN			
13 - LABORERS			
4 - D5			
BACKHOE			
966 LOADER			
6 - OPERATORS			
1 - 10 WHEELER TRAILERS			

SIGNED: [signature] DATE: 8/3/95

DAILY REPORT No. 242

CA No. 4170.1

ADDITIONAL INFORMATION:

TO SECTION 1 BELOW CHANNEL B AND CHANNEL A.

(3.) AT THE END OF CHANNEL N JDP INSTALLED OR PLACED CLAY PLUG AND ALSO ALONG SECTION 6B ABOVE CHANNEL B WHERE THE RAMP WAS JDP HIT LINER LAST WEEK AND TODAY THEY UNCOVERED THE LINER SO GUNDLE CAN REPAIR IT.

FIELD SKETCHES:

DAILY REPORT No. 243 CA No. 4170.1

PROJECT:	DATE: 8/4/95 PAGE 1 of 1
TOWN OF HUNTINGTON INTERIM REMEDIAL PROGRAM HUNTINGTON/EAST NORTHPORT LANDFILL CONTRACT No. ENV 94-01/0-C	S M T W T (F) S
ENGINEERS: CASHIN ASSOCIATES, P.C. 1200 VETERANS MEMORIAL HIGHWAY HAUPPAUGE, NY 11788 (516) 348-7600	**CONTRACTOR:** J.D. POSILLICO, INC. 1610 NEW HIGHWAY FARMINGDALE, NY 11735 (516) 249-1872

WEATHER: MOSTLY SUNNY / HOT TIME: TEMP: °F WIND: MODERATE

ACTIVITY:

ITEM # 23 GEONET COMPOSITE

(1) GUNDLE DEPLOYED GEOCOMPOSITE ON THE WEST LANDFILL SLOPE BETWEEN SECTIONS 13W AND 14W AND SECTIONS 4A AND 4.

(2) GUNDLE STATED THAT THEY WOULD NOT WORK TOMMOROW DUE TO A SHORTAGE OF 'LIQUID NAILS'.

ITEM # 24 VLDPE MEMBRANE

(1) GUNDLE CONTINUED TO DEPLOY AND SEAM LINER ON THE WEST LANDFILL SLOPE BETWEEN SECTIONS 13W AND 14W.

(2) GUNDLE REPAIRED LINER DAMAGED AREA @ NORTHWEST LANDFILL CORNER ALONG SECTION LINE 6B.

EQUIPMENT AND MANPOWER: GUNDLE	ITEM	QUANTITY	FINAL/ INTERIM
1 FOREMAN	#7	1047.0 CY	FINAL
20 LABORERS			
16 TECHNICIANS			
3 OPERATORS			
1 GENERATOR			
1 PAYLOADER			
1 LOAD-ALL			

SIGNED: [signature] DATE: 8/4/95

DAILY REPORT No. 243

CA No. 4170.1

ADDITIONAL INFORMATION:

ITEM # 7 SELECTFILL

INTERIM PAYMENT @ DRAINAGE CHANNELS

PAID ON DRS# 209 THRU 237.

2094 LF X 4.5' DEPTH X 6' WIDTH ÷ 2 ÷ 27 = 1,047.0CY

FIELD SKETCHES:

DAILY REPORT No. 244 CA No. 4170.1

PROJECT:	DATE: 8/4/95 PAGE 1 of 1
TOWN OF HUNTINGTON INTERIM REMEDIAL PROGRAM HUNTINGTON/EAST NORTHPORT LANDFILL CONTRACT No. ENV 94-01/0-C	S M T W T (F) S
ENGINEERS: CASHIN ASSOCIATES, P.C. 1200 VETERANS MEMORIAL HIGHWAY HAUPPAUGE, NY 11788 (516) 348-7600	**CONTRACTOR:** J.D. POSILLICO, INC. 1610 NEW HIGHWAY FARMINGDALE, NY 11735 (516) 249-1872

WEATHER: SUNNY TIME: 3:00 TEMP: 95 °F WIND:

ACTIVITY:

ITEM # 14 6"Ø HDPE PERFORATED

(1.) CHANNEL-X - INSTALLED 95 L.F. RUNNING SOUTH OF SECTION 4 WEST SIDE

(2.) JDP IS TRENCHING OUT CHANNEL E BETWEEN SECTIONS 15W TO 19W w/ A BACKHOE AND A FEW LABORERS.

(2.) THEY ARE ROLLING OUT GEOGRID BETWEEN SECTION 6-4 AND GRADING SLOPES w/ SELECT FILL ON WEST SLOPE AND ALSO NORTH SLOPE WITH DOZERS

EQUIPMENT AND MANPOWER: JDP	ITEM	QUANTITY	FINAL/ INTERIM
2 - FOREMAN	14	95 L.F.	FINAL
13 - LABORERS			
4 - D5			
BACKHOE			
966 LOADER			
6 - OPERATORS			
10 WHEELER - TRAILERS			

SIGNED: [signature] DATE: 8/4/95

DAILY REPORT No. 244

CA No. 4170.1

ADDITIONAL INFORMATION:

FIELD SKETCHES:

DAILY REPORT No. 245

CA No. 4170.1

PROJECT:	DATE: 8/7/95 PAGE 1 of 1
TOWN OF HUNTINGTON INTERIM REMEDIAL PROGRAM HUNTINGTON/EAST NORTHPORT LANDFILL CONTRACT No. ENV 94-01/0-C	S (M) T W T F S
ENGINEERS: CASHIN ASSOCIATES, P.C. 1200 VETERANS MEMORIAL HIGHWAY HAUPPAUGE, NY 11788 (516) 348-7600	**CONTRACTOR:** J.D. POSILLICO, INC. 1610 NEW HIGHWAY FARMINGDALE, NY 11735 (516) 249-1872

WEATHER: MOSTLY SUNNY/WARM TIME: — TEMP: —°F WIND: MODERATE

ACTIVITY:

ITEM # 23 GEONET COMPOSITE

① GUNDLE DEPLOYED AND SEAMED THE GAS VENTING GEOCOMPOSITE ON THE WEST LANDFILL SLOPE BETWEEN SECTIONS 14W AND 15W.

② GUNDLE DEPLOYED AND SEAMED DRAINAGE GEOCOMPOSITE ON THE WEST LANDFILL SLOPE BETWEEN SECTIONS 4A AND 4.

ITEM # 24 VLDPE MEMBRANE

① GUNDLE WELDED PATCHES AND REPAIRS ON THE LINER BETWEEN SECTIONS 18 AND 14W @ THE WEST LANDFILL SLOPE.

② JDP AND GUNDLE REMOVED LINER AND GEOCOMPOSITE FROM THE SLOPE FAILURE AREA ON THE WEST LANDFILL SLOPE @ THE DIRECTION OF GEOSYNTEC.

EQUIPMENT AND MANPOWER: GUNDLE	ITEM	QUANTITY	FINAL/ INTERIM
1 FOREMAN	#23	—	—
19 LABORERS	#24	—	—
17 TECHNICIANS			
3 OPERATORS			
1 PAYLOADER			
1 GENERATOR			
1 LOAD-ALL			

SIGNED: Robert A Vitale DATE: 8/7/95

DAILY REPORT No. 245

CA No. 4170.1

ADDITIONAL INFORMATION:

FIELD SKETCHES:

DAILY REPORT No. 246 CA No. 4170.1

PROJECT:	DATE: 8/7/95 PAGE 1 of 1
TOWN OF HUNTINGTON INTERIM REMEDIAL PROGRAM HUNTINGTON/EAST NORTHPORT LANDFILL CONTRACT No. ENV 94-01/0-C	S (M) T W T F S
ENGINEERS: CASHIN ASSOCIATES, P.C. 1200 VETERANS MEMORIAL HIGHWAY HAUPPAUGE, NY 11788 (516) 348-7600	**CONTRACTOR:** J.D. POSILLICO, INC. 1610 NEW HIGHWAY FARMINGDALE, NY 11735 (516) 249-1872

WEATHER: SUNNY TIME: 3:00 TEMP: 78°F WIND:

ACTIVITY:

① JDP IS GRADING SLOPES W/ SELECT FILL TO 9" LIFT IN SECTIONS 6-4 BELOW AND ABOVE CHANNEL X, GOING OVER GEOGRID FOR SECOND LIFT.

② THEY ARE STILL EXCAVATING CHANNELS C AND D JUST NORTH OF GV 29+28 WHERE SLOPE FAILED SO THE LINER + GEOCOMPOSITE CAN BE REPAIRED.

③ ON SECTIONS 6A-6B A CREW IS ROLLING OUT THE GEOGRID TOOT DOWN THE SLOPE AND ZIP TIE SIDES TOGETHER ITEM # 25

EQUIPMENT AND MANPOWER: JDP	ITEM	QUANTITY	FINAL/ INTERIM
3-FOREMAN	25	—	—
19-LABORERS			
4-D5			
966 LOADER			
BACKHOE			
6-OPERATOR			
10-WHEELER			

SIGNED: Robert Coyle DATE: 8/7/95

DAILY REPORT No. 246

CA No. 4170.1

ADDITIONAL INFORMATION:

A) JDP IS ALSO DOING GENERAL CLEAN UP AROUND THE SITE.

FIELD SKETCHES:

DAILY REPORT No. 247 CA No. 4170.1

PROJECT:	DATE: 8/8/95 PAGE 1 of 1
TOWN OF HUNTINGTON INTERIM REMEDIAL PROGRAM HUNTINGTON/EAST NORTHPORT LANDFILL CONTRACT No. ENV 94-01/0-C	S M (T) W T F S
ENGINEERS: CASHIN ASSOCIATES, P.C. 1200 VETERANS MEMORIAL HIGHWAY HAUPPAUGE, NY 11788 (516) 348-7600	**CONTRACTOR:** J.D. POSILLICO, INC. 1610 NEW HIGHWAY FARMINGDALE, NY 11735 (516) 249-1872

WEATHER: MOSTLY SUNNY & WARM TIME: 4:15 PM TEMP: 77°F WIND: MODERATE

ACTIVITY:

ITEM # 23 GEONET COMPOSITE
ITEM # 24 VLDPE MEMBRANE

(1) GUNDLE CONTINUED TO DEPLOY AND SEAM GEONET COMPOSITE ON THE WEST LANDFILL SLOPE BETWEEN SECTIONS 15N AND 19W.

(2) GUNDLE DEPLOYED AND SEAMED VLDPE MEMBRANE ON THE WEST LANDFILL SLOPE BETWEEN SECTIONS 14W AND 19W. GUNDLE USED A RUB SHEET BENEATH THE LINER DURING DEPLOYMENT.

(3) GUNDLE CONTINUED TO REMOVE AND REPLACE THE GAS VENTING GEOCOMPOSITE AND VLDPE LINER FROM THE SLOPE FAILURE AREA.

(4) JDP CONTINUED TO UNCOVER AND EXPOSE THE LINER SYSTEM @ THE SLOPE FAILURE @ THE DIRECTION OF

EQUIPMENT AND MANPOWER: GUNDLE	ITEM	QUANTITY	FINAL/ INTERIM
1 FOREMAN	#23	—	—
19 LABORERS	#24	—	—
17 TECHNICIANS			
3 OPERATORS			
1 PAYLOADER			
1 LOADALL			
1 GENERATOR			

SIGNED: Robert A Vitale DATE: 8/8/95

DAILY REPORT No. 247

CA No. 4170.1

ADDITIONAL INFORMATION:

GEOSYNTEC.

FIELD SKETCHES:

DAILY REPORT No. 248 CA No. 4170.1

PROJECT:	DATE: 8/8/95 PAGE 1 of 1
TOWN OF HUNTINGTON INTERIM REMEDIAL PROGRAM HUNTINGTON/EAST NORTHPORT LANDFILL CONTRACT No. ENV 94-01/0-C	S M (T) W T F S
ENGINEERS: CASHIN ASSOCIATES, P.C. 1200 VETERANS MEMORIAL HIGHWAY HAUPPAUGE, NY 11788 (516) 348-7600	**CONTRACTOR:** J.D. POSILLICO, INC. 1610 NEW HIGHWAY FARMINGDALE, NY 11735 (516) 249-1872

WEATHER: TIME: 3:00 TEMP: 77°F WIND:

ACTIVITY:

ITEM # 25 GEOGRID

① OVER IN SECTION 6B A CREW IS ROLLING OUT GEOGRID 1700 FROM TOP DOWN TO TOE OF SLOPE + TIE STRAP SIDES TOGETHER.

① JDP HAS A CREW TRENCHING OUT CHANNELS R-Q AND I AROUND SECTIONS 19W-20W W/ BACKHOE.

② THEY FINISHED REMOVING EXIST. GEOCOMPOSITE AND LINER FROM AREA SECTION 5-4A CHANNEL C-D WHERE SLOPE FAILED AND THERE HELPING ONE OF BUNDLES CREW INSTALL NEW GEOCOMPOSITE & LINER.

③ JDP IS GRADING SLOPES W/ SELECT FILL OVER IN SECTIONS 6A BELOW CHANNEL B AND

EQUIPMENT AND MANPOWER: JDP	ITEM	QUANTITY	FINAL/ INTERIM
3- FOREMAN	25	—	
19- LABORERS			
4 D5			
966 LOADER			
ROLLER/BACKHOE			
6- OPERATORS			
10-WHEELER			

SIGNED: [signature] DATE: 8/8/95

DAILY REPORT No. 248

CA No. 4170.1

ADDITIONAL INFORMATION:

AROUND SECTION 4 BELOW CHANNEL C.

(4.) THEY ALSO STARTED REDRESSING SLOPES IN WEST SUMP AREA THAT WAS WASHED OUT FROM RAIN STORM A FEW WEEKS EARLIER.

FIELD SKETCHES:

DAILY REPORT No. 249 CA No. 4170.1

PROJECT: TOWN OF HUNTINGTON INTERIM REMEDIAL PROGRAM HUNTINGTON/EAST NORTHPORT LANDFILL CONTRACT No. ENV 94-01/0-C	DATE: 8/9/95 PAGE 1 of 1 S M T (W) T F S
ENGINEERS: CASHIN ASSOCIATES, P.C. 1200 VETERANS MEMORIAL HIGHWAY HAUPPAUGE, NY 11788 (516) 348-7600	CONTRACTOR: J.D. POSILLICO, INC. 1610 NEW HIGHWAY FARMINGDALE, NY 11735 (516) 249-1872

WEATHER: MOSTLY SUNNY TIME: 4:30 PM TEMP: 83 °F WIND: MODERATE

ACTIVITY:

ITEM # 23 GEONET COMPOSITE

① GUNDLE DEPLOYED AND SEAMED DRAINAGE GEONET COMPOSITE ON THE WEST LANDFILL SLOPE ABOVE DRAINAGE CHANNEL L UNTIL CASHIN ASSOC. STOPPED THE WORK. IT APPEARS THAT THIS SLOPE IS NOT DESIGNED TO RECEIVE GEONET COMPOSITE. (BETWEEN SECTIONS 17 AND 18)

② GUNDLE DEPLOYED AND SEAMED DRAINAGE GEONET COMPOSITE ON THE WEST LANDFILL SLOPES BETWEEN SECTIONS 4 AN 18 ON THE LOWER SLOPES (BENEATH CHANNELS D AND F)

ITEM # 24 VLDPE MEMBRANE

① GUNDLE WELDED PATCHES AND REPAIRS ON THE WEST LANDFILL SLOPES BETWEEN

EQUIPMENT AND MANPOWER: GUNDLE	ITEM	QUANTITY	FINAL/ INTERIM
1 FOREMAN	#23	—	—
19 LABORERS	#24	—	—
17 TECHNICIANS			
3 OPERATORS			
1 PAYLOADER			
1 LOADALL			
1 GENERATOR			

SIGNED: [signature] DATE: 8/9/95

DAILY REPORT No. 249 CA No. 4170.1

ADDITIONAL INFORMATION:

SECTIONS 18 AND 14W.

(2) GUNDLE CONTINUED TO REPLACE AND WELD LINER IN THE SLOPE FAILURE AREA LOCATED @ THE WEST SLOPE.

(3) JDP CONTINUED TO UNDER LINER WRINKLES HEADING NORTH FROM THE SLOPE FAILURE AREA, AS DIRECTED BY GEOSYNTEC.

FIELD SKETCHES:

DAILY REPORT No. 250 CA No. 4170.1

PROJECT: TOWN OF HUNTINGTON INTERIM REMEDIAL PROGRAM HUNTINGTON/EAST NORTHPORT LANDFILL CONTRACT No. ENV 94-01/0-C	DATE: 8/9/95 PAGE 1 of 1 S M T (W) T F S
ENGINEERS: CASHIN ASSOCIATES, P.C. 1200 VETERANS MEMORIAL HIGHWAY HAUPPAUGE, NY 11788 (516) 348-7600	CONTRACTOR: J.D. POSILLICO, INC. 1610 NEW HIGHWAY FARMINGDALE, NY 11735 (516) 249-1872

WEATHER: SUNNY TIME: 3:00 TEMP: 83°F WIND:

ACTIVITY:

ITEM # G12D 14" BUTTERFLY VALVE

① INSTALLED VALVE IN CD#3 M.H.

ITEM # G11J 14"Ø HEADER PIPE

① INSTALLED 7 L.F. OF PIPE - (PREVIOUSLY PAID FOR)

ITEM # 30 FENCE

RFC FENCE CO. IS HERE PART OF THE DAY PUTTING UP MESH FABRIC SOUTH SIDE.

① JDP IS PLACING SELECT FILL ON SLOPES OVER BY SECTION 6B ON TOP OF GEOGRID AND ABOVE CHANNEL B SECTIONS 2-1 9" LIFT OVER GEOGRID.

② A CREW IS ALSO OVER IN SECTION 5-4A CHANNEL C-D HELPING GUNDLES CREW INSTALL

EQUIPMENT AND MANPOWER: JDP	ITEM	QUANTITY	FINAL/ INTERIM
3 - FOREMAN	G12D	1	FINAL
19 - LABORERS	G11J	PREVIOUSLY PAID	—
4-D5	30	—	—
BACKHOE			
966 LOADER			
6 - OPERATORS			
10-WHEELER			

SIGNED: [signature] DATE: 8/9/95

DAILY REPORT No. 250

CA No. 4170.1

ADDITIONAL INFORMATION:

LINER + GEOCOMPOSITE.

FIELD SKETCHES:

DAILY REPORT No. 251 CA No. 4170.1

PROJECT: TOWN OF HUNTINGTON INTERIM REMEDIAL PROGRAM HUNTINGTON/EAST NORTHPORT LANDFILL CONTRACT No. ENV 94-01/0-C	DATE: 8/10/95 PAGE 1 of 1 S M T W (T) F S
ENGINEERS: CASHIN ASSOCIATES, P.C. 1200 VETERANS MEMORIAL HIGHWAY HAUPPAUGE, NY 11788 (516) 348-7600	CONTRACTOR: J.D. POSILLICO, INC. 1610 NEW HIGHWAY FARMINGDALE, NY 11735 (516) 249-1872

WEATHER: MOSTLY SUNNY TIME: 4:30PM TEMP: 81°F WIND: LIGHT

ACTIVITY:

ITEM # 23 GEOCOMPOSITE

① GUNDLE CONTINUED TO DEPLOY AND SEAM DRAINAGE GEONET COMPOSITE ON THE WEST LANDFILL SLOPE BETWEEN SECTIONS 18 AND 17 (CHANNEL F TO BOTTOM ROAD) AND GAS VENTING GEOCOMPOSITE BETWEEN SECTIONS 19W AND 20W (FROM CHANNEL Q TO BOTTOM ROAD)

ITEM #24 VLDPE MEMBRANE

① GUNDLE DEPLOYED AND SEAMED LINER ON THE WEST LANDFILL SLOPE BETWEEN SECTION 19W AND 20W, FROM CHANNEL Q TO THE BOTTOM ROAD.

② GUNDLE CONTINUED TO WELD PATCHES AND REPAIRS TO THE LINER @ THE SLOPE FAILURE AREA ON THE WEST SLOPE.

EQUIPMENT AND MANPOWER: GUNDLE	ITEM	QUANTITY	FINAL/ INTERIM
1 FOREMAN	#23	—	—
19 LABORERS	#24	—	—
3 OPERATORS			
17 TECHNICIANS			
1 PAYLOADER			
1 LOAD-ALL			
1 GENERATOR			

SIGNED: [signature] DATE: 8/10/95

DAILY REPORT No. 251

CA No. 4170.1

ADDITIONAL INFORMATION:

FIELD SKETCHES:

DAILY REPORT No. 252 CA No. 4170.1

PROJECT:	DATE: 8/10/95 PAGE 1 of 1
TOWN OF HUNTINGTON INTERIM REMEDIAL PROGRAM HUNTINGTON/EAST NORTHPORT LANDFILL CONTRACT No. ENV 94-01/0-C	S M T W (T) F S
ENGINEERS: CASHIN ASSOCIATES, P.C. 1200 VETERANS MEMORIAL HIGHWAY HAUPPAUGE, NY 11788 (516) 348-7600	**CONTRACTOR:** J.D. POSILLICO, INC. 1610 NEW HIGHWAY FARMINGDALE, NY 11735 (516) 249-1872

WEATHER: SUNNY TIME: 3:00 TEMP: 82 °F WIND:

ACTIVITY:

ITEM # 14 6"Ø HDPE PERFORATED

(1.) CHANNEL X - INSTALLED 179 L.F. RUNNING SOUTH AND ENDS IN STORMWATER COLLECTION STRUCTURE # 1

ITEM # 25 GEOGRID

INSTALLING GEOGRID IN CHANNEL X - OVER BY SECTIONS 4 - 17A

(2.) JDP IS PLACING SELECT FILL OVER IN SECTIONS 1A-6A AROUND CHANNEL N AND DOWN SLOPE WORKING FROM SIDE TO SIDE OVER GEOGRID - 9" LIFT

(2.) ALSO PLACING SELECT FILL IN SECTION 4 AREA BELOW CHANNEL G-IN 9" LIFT

(3.) A CREW WITH A BACKHOE EXCAVATING A TRENCH FROM THE BLOWER PAD TO A UTILITY POLE FOR NEW SERVICE.

EQUIPMENT AND MANPOWER: JDP	ITEM	QUANTITY	FINAL/ INTERIM
3 - FOREMAN	14	179 L.F.	FINAL
19 - LABORERS	25	—	
4 - D5	G11F	20.75 L.F.	FINAL
BACKHOE	G12E	4 EA.	FINAL
966 LOADER			
6 - OPERATORS			
10-WHEELER			

SIGNED: [signature] DATE: 8/10/95

DAILY REPORT No. 252

CA No. 4170.1

ADDITIONAL INFORMATION:

(4.) THERE ALSO STILL IN THE PROCESS OF HELPING GUNDLE'S CREW INSTALL LINER & GEOCOMPOSITE BETWEEN CHANNEL C-D NORTH OF GV-28 OR SECTION 4A.

ITEM # G11F 2"Ø PIPE

(1) CD-3 = 9'-9" (56" OF 6"Ø PIPE)

(2.) CD-1 = 11'-0" (51" OF 6"Ø PIPE)

ITEM # G12E BALL VALVES

(1) CD-3 = 2

(2.) CD-1 = 2

FIELD SKETCHES:

DAILY REPORT No. 253 CA No. 4170.1

PROJECT:	DATE: 8/11/95 PAGE 1 of 1
TOWN OF HUNTINGTON INTERIM REMEDIAL PROGRAM HUNTINGTON/EAST NORTHPORT LANDFILL CONTRACT No. ENV 94-01/0-C	S M T W T (F) S
ENGINEERS: CASHIN ASSOCIATES, P.C. 1200 VETERANS MEMORIAL HIGHWAY HAUPPAUGE, NY 11788 (516) 348-7600	**CONTRACTOR:** J.D. POSILLICO, INC. 1610 NEW HIGHWAY FARMINGDALE, NY 11735 (516) 249-1872

WEATHER: MOSTLY SUNNY TIME: 7:00AM TEMP: 68F WIND: LIGHT

ACTIVITY:

ITEM # 23 GEONET COMPOSITE

① GUNDLE CONTINUED TO DEPLOY GEONET COMPOSITE ON THE WEST LANDFILL SLOPES BETWEEN SECTIONS 19W AND 20W AND BELOW DRAINAGE CHANNEL Q. (GAS VENTING GEOCOMPOSITE)

ITEM # 24 VLDPE MEMBRANE

① GUNDLE DEPLOYED AND SEAMED GEOMEMBRANE LINER ON THE WEST LANDFILL SLOPE BETWEEN SECTIONS 19W AND 20W AND BELOW DRAINAGE CHANNEL Q.

② GUNDLE CONTINUED TO WELD PATCHES AND REPAIRS AT THE SLOPE FAILURE REPAIR AREA ON THE →

EQUIPMENT AND MANPOWER:		ITEM	QUANTITY	FINAL/ INTERIM
GUNDLE	HINCK			
1 FOREMAN	2 ELECTRICIANS	#23	—	—
19 LABORERS	1 BUCKET TRUCK	#24	—	—
14 TECHNICIANS		#G14	—	—
3 OPERATORS				
1 PAYLOADER				
1 LOAD-ALL				
1 GENERATOR				

SIGNED: Robert A. Venturo DATE: 8/11/95

DAILY REPORT No. 253

CA No. 4170.1

ADDITIONAL INFORMATION:

WEST LANDFILL SLOPE.

ITEM # G14 ELECTRICAL

(1) HINCK ELECTRICAL INSTALLED 175' OF PVC CONDUIT AND A 28' RIGID STEEL RISER ASSEMBLY FOR THE NEW BLOWER PAD ELECTRIC SERVICE.

(2) HINCK INSTALLED NEW BLOWER PAD GROUNDING SYSTEM USING A TRIANGLE OF (3) 10' COPPER GROUND RODS CONNECTED BY A 4/0 BARE COPPER GROND WIRE.

FIELD SKETCHES:

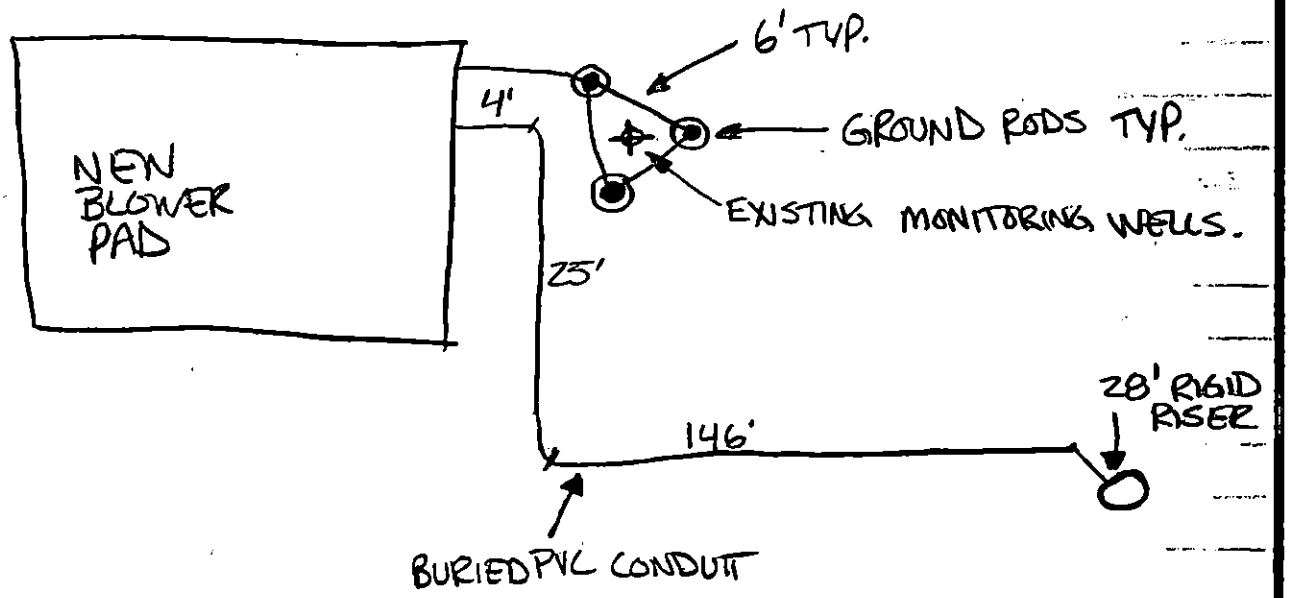

DAILY REPORT No. 254 CA No. 4170.1

PROJECT:	DATE: 8/11/95 PAGE 1 of 1
TOWN OF HUNTINGTON INTERIM REMEDIAL PROGRAM HUNTINGTON/EAST NORTHPORT LANDFILL CONTRACT No. ENV 94-01/0-C	S M T W T (F) S
ENGINEERS: CASHIN ASSOCIATES, P.C. 1200 VETERANS MEMORIAL HIGHWAY HAUPPAUGE, NY 11788 (516) 348-7600	**CONTRACTOR:** J.D. POSILLICO, INC. ..1610 NEW HIGHWAY FARMINGDALE, NY 11735 (516) 249-1872

WEATHER: SUNNY TIME: 3:00 TEMP: 90°F WIND:

ACTIVITY:

ITEM # 14 6"Ø PERFORATED PIPE

① CHANNEL K - 170' RUNNING SOUTH STOPS @ SECTION 17A

② CHANNEL N - 17' CONNECTING TO 36"Ø PIPE

ITEM # 25 GEOGRID

① INSTALLING GEOGRID IN CHANNEL K BETWEEN SECTIONS 4A - 17A

HINCK ELECTRIC INSTALLING CONDUIT UNDERGROUND FROM THE BLOWER PAD TO A UTILITY POLE EAST OF THE PAD.

ITEM # 16 36"Ø HDPE PIPE

INSTALLING PIPE IN SECTION 6 B FROM TOP BY CHANNEL N DOWN TO CHANNEL B FOR TODAY.

EQUIPMENT AND MANPOWER: JDP	ITEM	QUANTITY	FINAL/ INTERIM
3 - FOREMAN	14	187 L.F.	FINAL
19 - LABORERS			
4 - D5			
BACKHOE			
966 LOADER			
6 - OPERATOR			

SIGNED: Robert Cashin DATE: 8/11/95

DAILY REPORT No. 254

CA No. 4170.1

ADDITIONAL INFORMATION:

@ JDP IS PLACING SELECT FILL ON SLOPES IN SECTIONS 5-9A ABOVE CHANNEL K AND SECTIONS 9-17A ~~SW~~ BELOW CHANNEL C

FIELD SKETCHES:

DAILY REPORT No. 255 CA No. 4170.1

PROJECT:	DATE: 8/14/95 PAGE 1 of 2
TOWN OF HUNTINGTON INTERIM REMEDIAL PROGRAM HUNTINGTON/EAST NORTHPORT LANDFILL CONTRACT No. ENV 94-01/0-C	S (M) T W T F S
ENGINEERS: CASHIN ASSOCIATES, P.C. 1200 VETERANS MEMORIAL HIGHWAY HAUPPAUGE, NY 11788 (516) 348-7600	**CONTRACTOR:** J.D. POSILLICO, INC. 1610 NEW HIGHWAY FARMINGDALE, NY 11735 (516) 249-1872

WEATHER: HAZY/HOT/HUMID TIME: 7:00 AM TEMP: 70 °F WIND: MODERATE

ACTIVITY:

ITEM # 7 SELECT FILL

(1) JDP RECEIVED, PLACED AND GRADED 'SCHNEIDER' SELECT FILL ON THE UPPER WEST LANDFILL SLOPES, BETWEEN SECTION 4 AND 5, ABOVE DRAINAGE CHANNELS D AND K

ITEM # 14 SLOTTED CORR. HDPE UNDERDRAIN PIPE

FINAL MEASUREMENT = 211.0 LF

(1) PIPE INSTALLED 8/11/95 AND MEASURED TODAY:

- DRAINAGE CHANNEL 'L' 142.0 SOUTH OF DOWN DRAIN G

(SOLID PIPE) - FROM DRAINAGE CHANNELS K AND L TO DOWNDRAIN G1 39' (THROUGH CLAY) + 30' = 69

(2) REPLACED 75.0 LF OF PIPE IN DRAINAGE CHANNEL D WHICH WAS REMOVED FOR REPAIR OF THE SLOPE FAILURE. (NO PAY)

OVER →

EQUIPMENT AND MANPOWER:		ITEM	QUANTITY	FINAL/ INTERIM
JDP:				
3 FOREMEN	10WHEEL DUMP	#7	—	—
19 LABORERS	GUNDLE:	#14	211.0 LF	FINAL
6 OPERATORS	1 FOREMAN	#16	375.0 LF	FINAL
1 TEAMSTER	19 LABORERS/10 TECHS	#23	—	—
4 BULLDOZERS	3 OPERATORS	#24	—	—
1 PAYLOADER	1 PAYLOADER/1 LOADTEL			
1 EXCAVATOR	2 GENERATORS			

SIGNED: Robert J. Cashin DATE: 8/14/95

DAILY REPORT No. 255 CA No. 4170.1

ADDITIONAL INFORMATION:

ITEM #16 36" CORRUGATED HDPE PIPE

(1) JDP CONTINUED PLACEMENT OF DOWNDRAIN 'N'.

(2) FINAL PAYMENT FOR PIPE INSTALLED 8/11/95 AND TODAY = 375.0 LF. (SEE DIAGRAM BELOW)

ITEM #23 GEONET COMPOSITE

(1) GUNDLE DEPLOYED GAS VENTING GEOCOMPOSITE ON THE WEST LANDFILL SLOPES BETWEEN SECTIONS 20W AND 21W, FROM CREST TO TOE.

(2) JDP DEPLOYED DRAINAGE GEOCOMPOSITE ON THE SLOPE FAILURE AREA.

ITEM #24 VLDPE MEMBRANE

(1) GUNDLE DEPLOYED LINER ON THE WEST LANDFILL SLOPES BETWEEN SECTIONS 20W AND 21W.

(2) GUNDLE MADE REPAIRS TO THE LINER @ THE BRIDGING DRAINAGE CHANNELS JUST SOUTH OF THE SLOPE FAILURE AREA.

MISC: AT GEOSYNTECS DIRECTION, JDP EXCAVATED AN AREA OF THE TEST PAD.

FIELD SKETCHES:

36" DOWN DRAIN 'N'

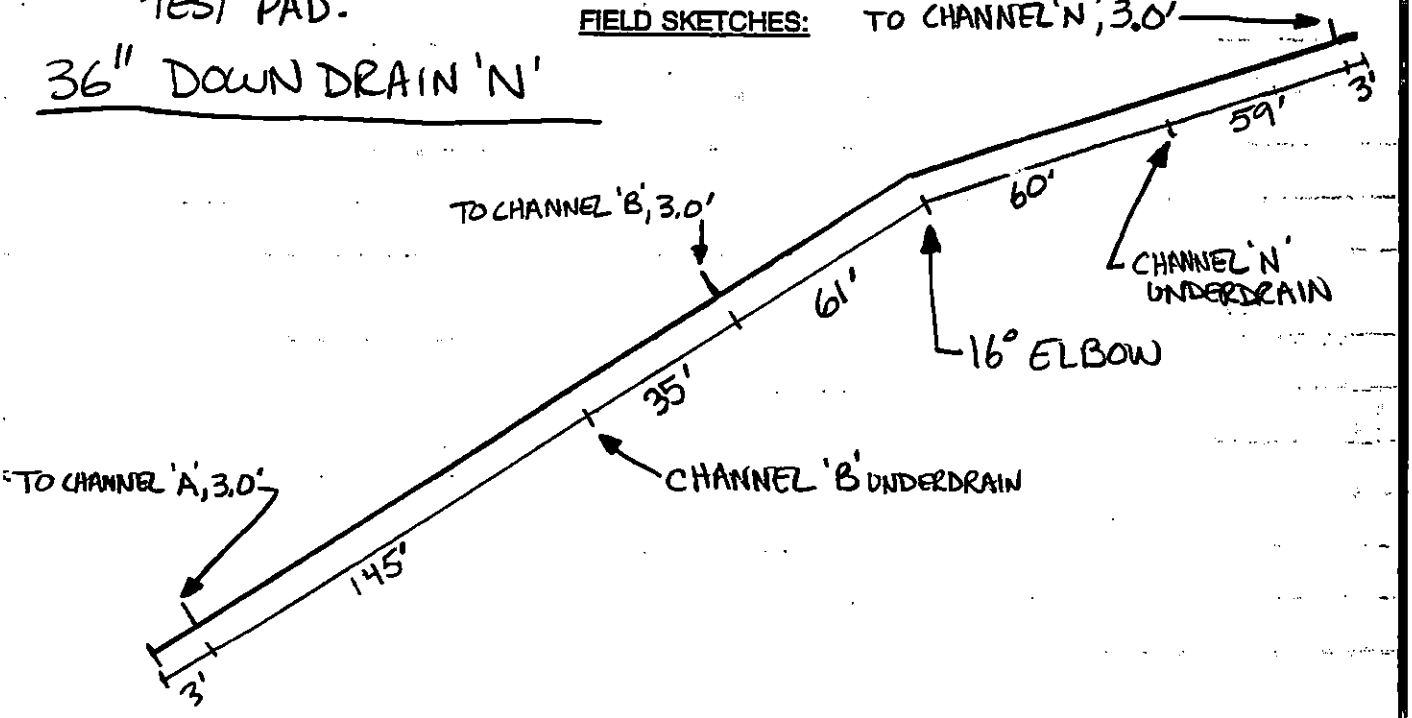

DR# 255
SHEET 2 OF 2

8/14/95

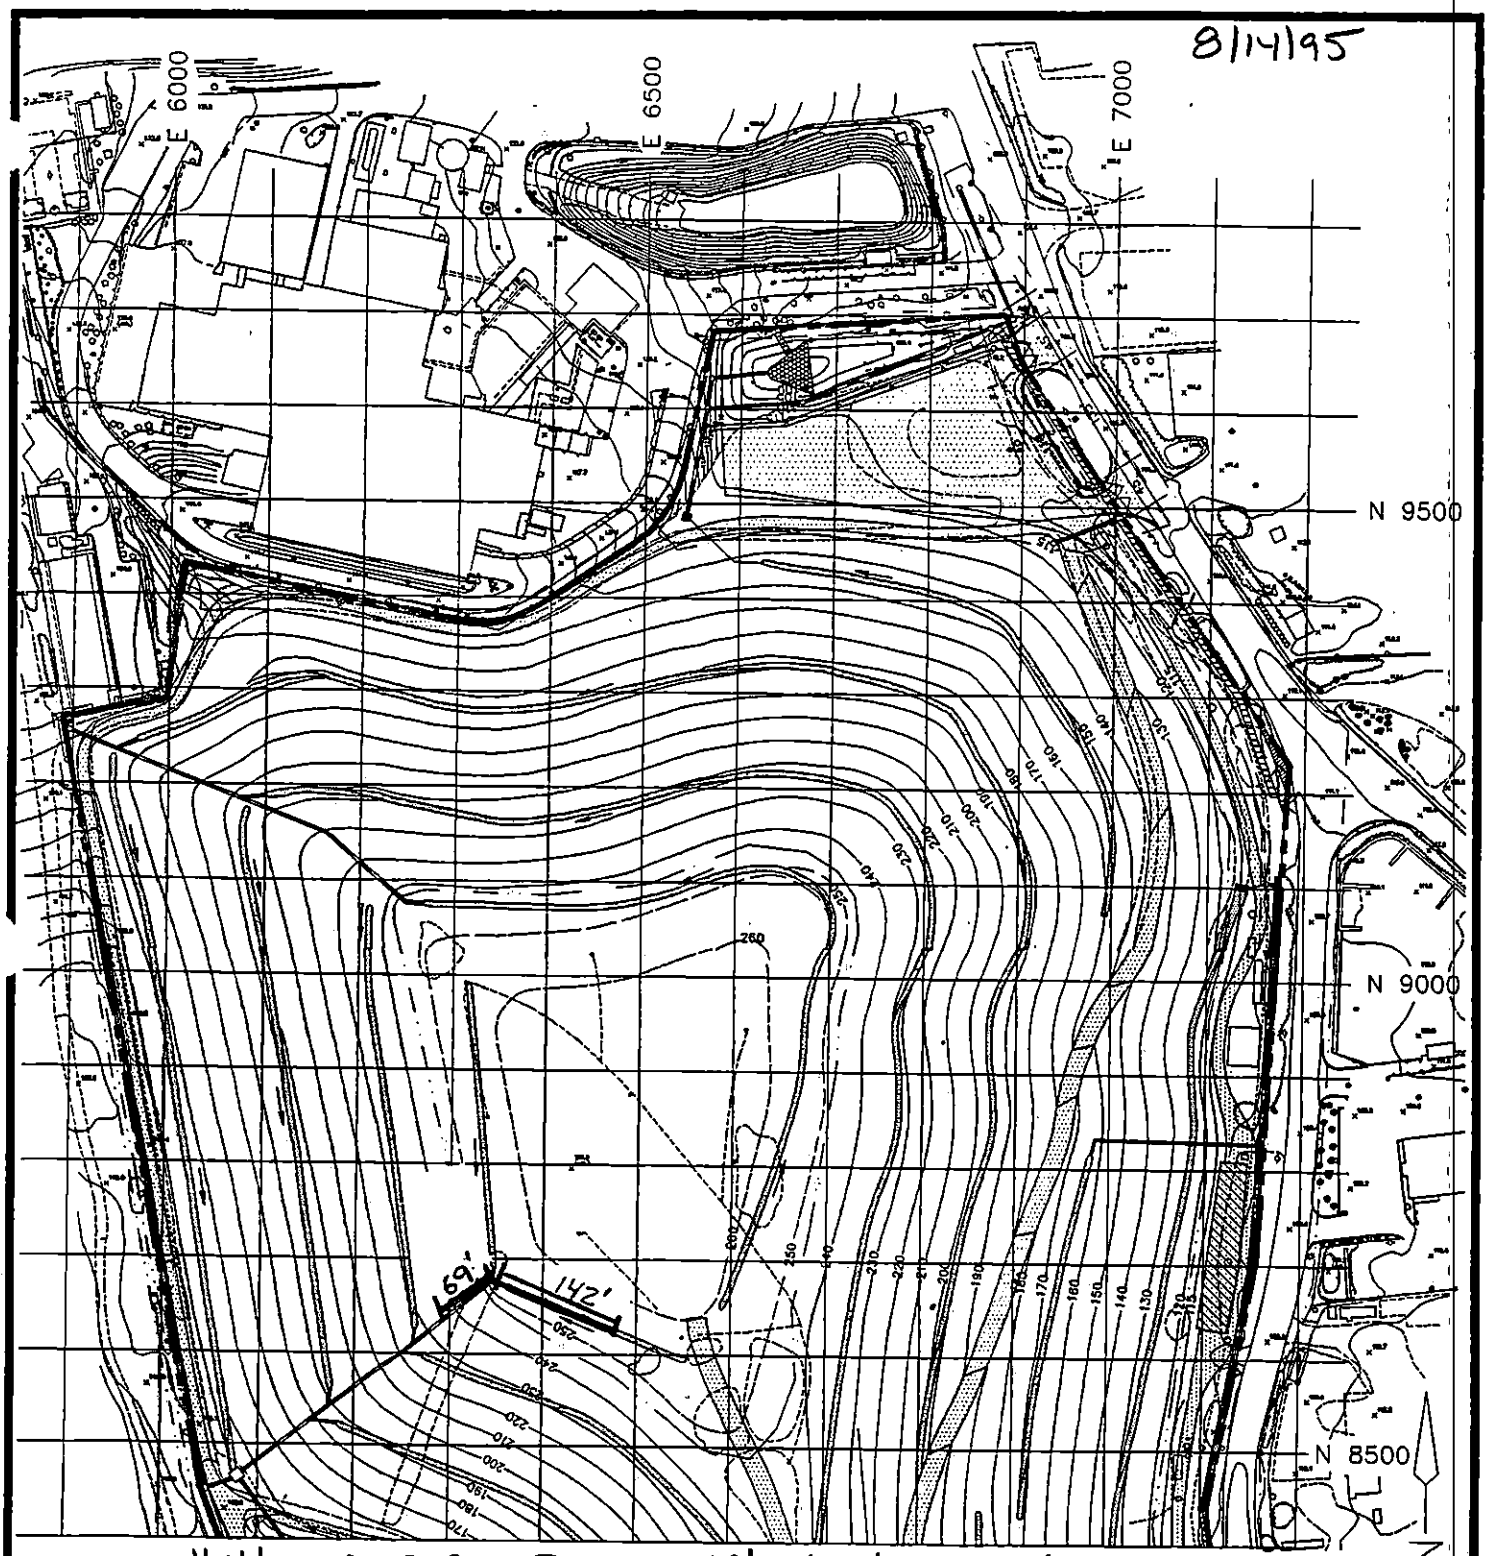

ITEM #14 UNDERDRAIN PIPE 69' + 142' = 211.0'

100 FOOT FIELD TESTING GRID

Cashin Associates, P.C.	EAST NORTHPORT LANDFILL TOWN OF HUNTINGTON, NEW YORK	PROJECT NO. 4170.1
		CAD FILE NO. C-28
	INTERIM REMEDIAL PROGRAM	FIGURE NO. 2

DAILY REPORT No. 256 CA No. 41701

PROJECT:	DATE: 8/15/95 PAGE 1 of 2
TOWN OF HUNTINGTON INTERIM REMEDIAL PROGRAM HUNTINGTON/EAST NORTHPORT LANDFILL CONTRACT No. ENV 94-01/0-C	S M (T) W T F S
ENGINEERS: CASHIN ASSOCIATES, P.C. 1200 VETERANS MEMORIAL HIGHWAY HAUPPAUGE, NY 11788 (516) 348-7600	**CONTRACTOR:** J.D. POSILLICO, INC. 1610 NEW HIGHWAY FARMINGDALE, NY 11735 (516) 249-1872

WEATHER: MOSTLY SUNNY TIME: 5:15 TEMP: 88F WIND: LIGHT

ACTIVITY:

ITEM #7 SELECT FILL

① JDP RECEIVED, PLACED, AND GRADED THE 1st 9" LIFT OF 'SCHLEIDER' SELECT FILL ON THE WEST LANDFILL SLOPE BETWEEN SECTION 5 AND 4A, AND ABOVE DRAINAGE CHANNELS C AND D.

ITEM #6 COMMON FILL

① JDP EXCAVATED DRAINAGE CHANNELS ON THE EAST LANDFILL SLOPES, SOUTH OF SECTION 13.

ITEM # 14 SLOTTED CORR. HDPE UNDERDRAIN PIPE

① FINAL MEASUREMENT = 516.0 LF

- CHANNEL 'L' 91.0' TO END (COMPLETE)
- CHANNEL 'D' 219.0' TO DOWNDRAIN G (COMPLETE)
- CHANNEL 'F' 103.0' DOWNDRAIN G-EAST

EQUIPMENT AND MANPOWER: JDP	GUNDLE	ITEM	QUANTITY	FINAL/ INTERIM
3 FOREMEN	1 FOREMAN	#6	—	—
19 LABORERS	19 LABORERS	#7	—	—
6 OPERATORS	10 TECHNICIANS	#14	516.0 LF	FINAL
4 BULLDOZERS	3 OPERATORS	#23	—	—
1 PAYLOADER	1 PAYLOADER	#24	—	—
1 EXCAVATOR	1 LOAD ALL			
1 10WHL DUMP TEAMSTER	1 GENERATOR			

SIGNED: [signature] DATE: 8/15/95

DAILY REPORT No. 256 CA No. 4170.1

ADDITIONAL INFORMATION:

- CHANNEL D/F TO DOWNDRAIN G 25.0'
- CHANNE C 78.0' SOUTH OF GV # 29.

(2) JDP REPLACED 70.0' OF PIPE REMOVED DURING REPAIR OF THE SLOPE FAILURE. (FROM GV # 29 NORTH). (NO PAY).

ITEM # 23 GEONET COMPOSITE

(1) GUNDLE DEPLOYED AND SEAMED GIAS VENTING GEOCOMPOSITE ON THE WEST LANDFILL SLOPE BETWEEN SECTIONS 21W AND 22W, FROM CREST TO TOE OF SLOPE, AND DRAINAGE GEOCOMPOSITE ON THE WEST LANDFILL SLOPE BETWEEN SECTIONS 17A AND 18, BELOW DRAINAGE CHANNEL E.

ITEM # 24 VLDPE LINER

(1) GUNDLE DEPLOYED AND SEAMED LINER ON THE WEST LANDFILL SLOPE BETWEEN SECTION 21W AND 22W, FROM CREST TO TOE OF SLOPE.

FIELD SKETCHES:

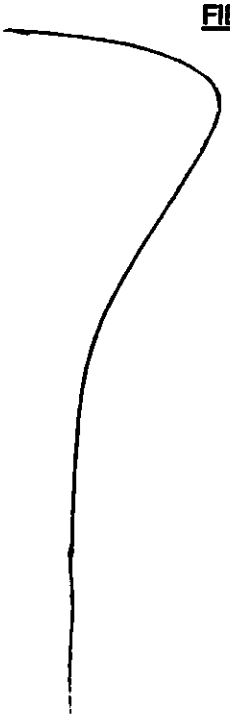

DR#256
SHEET 2 OF 2

8/15/95

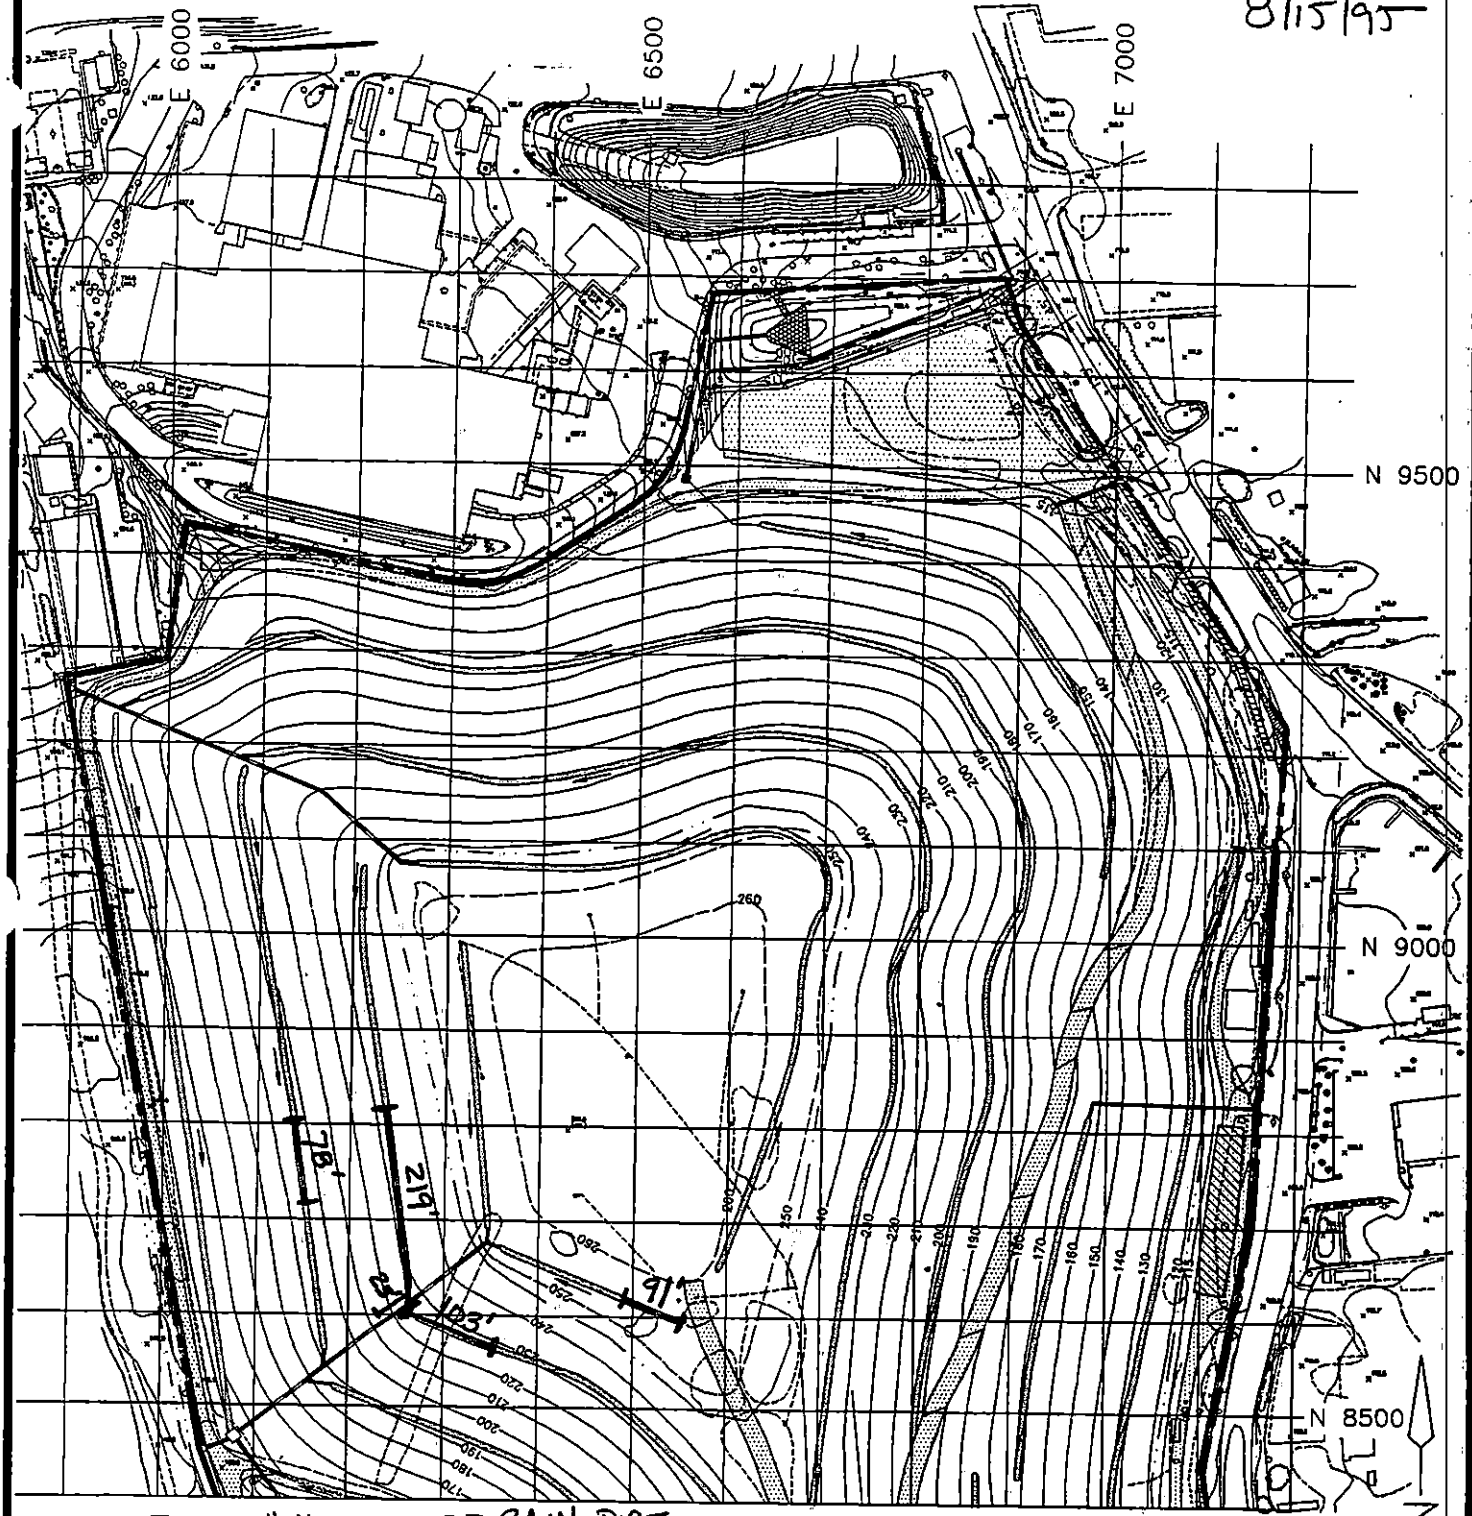

100 FOOT FIELD TESTING GRID

Cashin Associates, P.C.	EAST NORTHPORT LANDFILL TOWN OF HUNTINGTON, NEW YORK	PROJECT NO. 4170.1 CAD FILE NO. C-2B
	INTERIM REMEDIAL PROGRAM	FIGURE NO. 2

DAILY REPORT No. 257 CA No. 4170.1

PROJECT: TOWN OF HUNTINGTON INTERIM REMEDIAL PROGRAM HUNTINGTON/EAST NORTHPORT LANDFILL CONTRACT No. ENV 94-01/0-C	DATE: 8/16/95 PAGE 1 of 2 S M T (W) T F S
ENGINEERS: CASHIN ASSOCIATES, P.C. 1200 VETERANS MEMORIAL HIGHWAY HAUPPAUGE, NY 11788 (516) 348-7600	CONTRACTOR: J.D. POSILLICO, INC. 1610 NEW HIGHWAY FARMINGDALE, NY 11735 (516) 249-1872

WEATHER: HAZY/HOT/HUMID TIME: 5:00PM TEMP: 90 °F WIND: LIGHT

ACTIVITY:

ITEM #6 COMMON FILL

① JDP EXCAVATED DRAINAGE CHANNELS @, AND DRESSED THE EAST LANDFILL SLOPES SOUTH OF SECTION 19A.

ITEM #7 SELECT FILL

① CONTINUED TO RECEIVE, PLACE AND GRADE SCHLEIDER SELECT FILL ON THE WEST LANDFILL SLOPES: - BETWEEN SECTION 4 AND 5 ABOVE CHANNELS C AND K.
- BETWEEN SECTIONS 17 AND 18 ABOVE CHANNEL L.

ITEM # 14 HDPE UNDERDRAIN PIPE, CORRUGATED

① PLACED 126 LF OF PIPE IN DRAINAGE CHANNEL C, (STARTING 78' SOUTH OF GV #29)

② USED CLAY TO BACKFILL THE SOLID PIPE

EQUIPMENT AND MANPOWER: JDP	GUNDLE	ITEM	QUANTITY	FINAL/ INTERIM
3 FOREMAN	1 FOREMAN	#6	—	—
20 LABORERS	12 LABORERS	#7	—	—
6 OPERATERS	12 TECHNICIANS	#14	126.0 LF	FINAL
4 BULLDOZERS	1 PAYLOADER	#23	—	—
1 PAYLOADER	1 GENERATOR	#25	—	—
1 EXCAVATOR	1 LOADALL			
	3 OPERATORS			

SIGNED: [signature] DATE: 8/16/95

DAILY REPORT No. 257 CA No. 4170.1

ADDITIONAL INFORMATION:

TRENCHES FROM CHANNEL K/L AND D/F TO DOWN DRAIN G.

ITEM # 23 GEONET COMPOSITE
GUNDLE DEPLOYED AND SEAMED DRAINAGE GEOCOMPOSITE ON THE WEST LANDFILL SLOPES BETWEEN SECTIONS 18 AND 14W, BELOW DRAINAGE CHANNELS E AND F.

ITEM # 25 GEOGRID
JDP DEPLOYED GEOGRID ON THE WEST LANDFILL SLOPE BETWEEN SECTIONS 5 AND 4A BELOW DRAINAGE CHANNELS K AND C.

FIELD SKETCHES:

DR-257
PAGE 2 OF 2

8/16/95

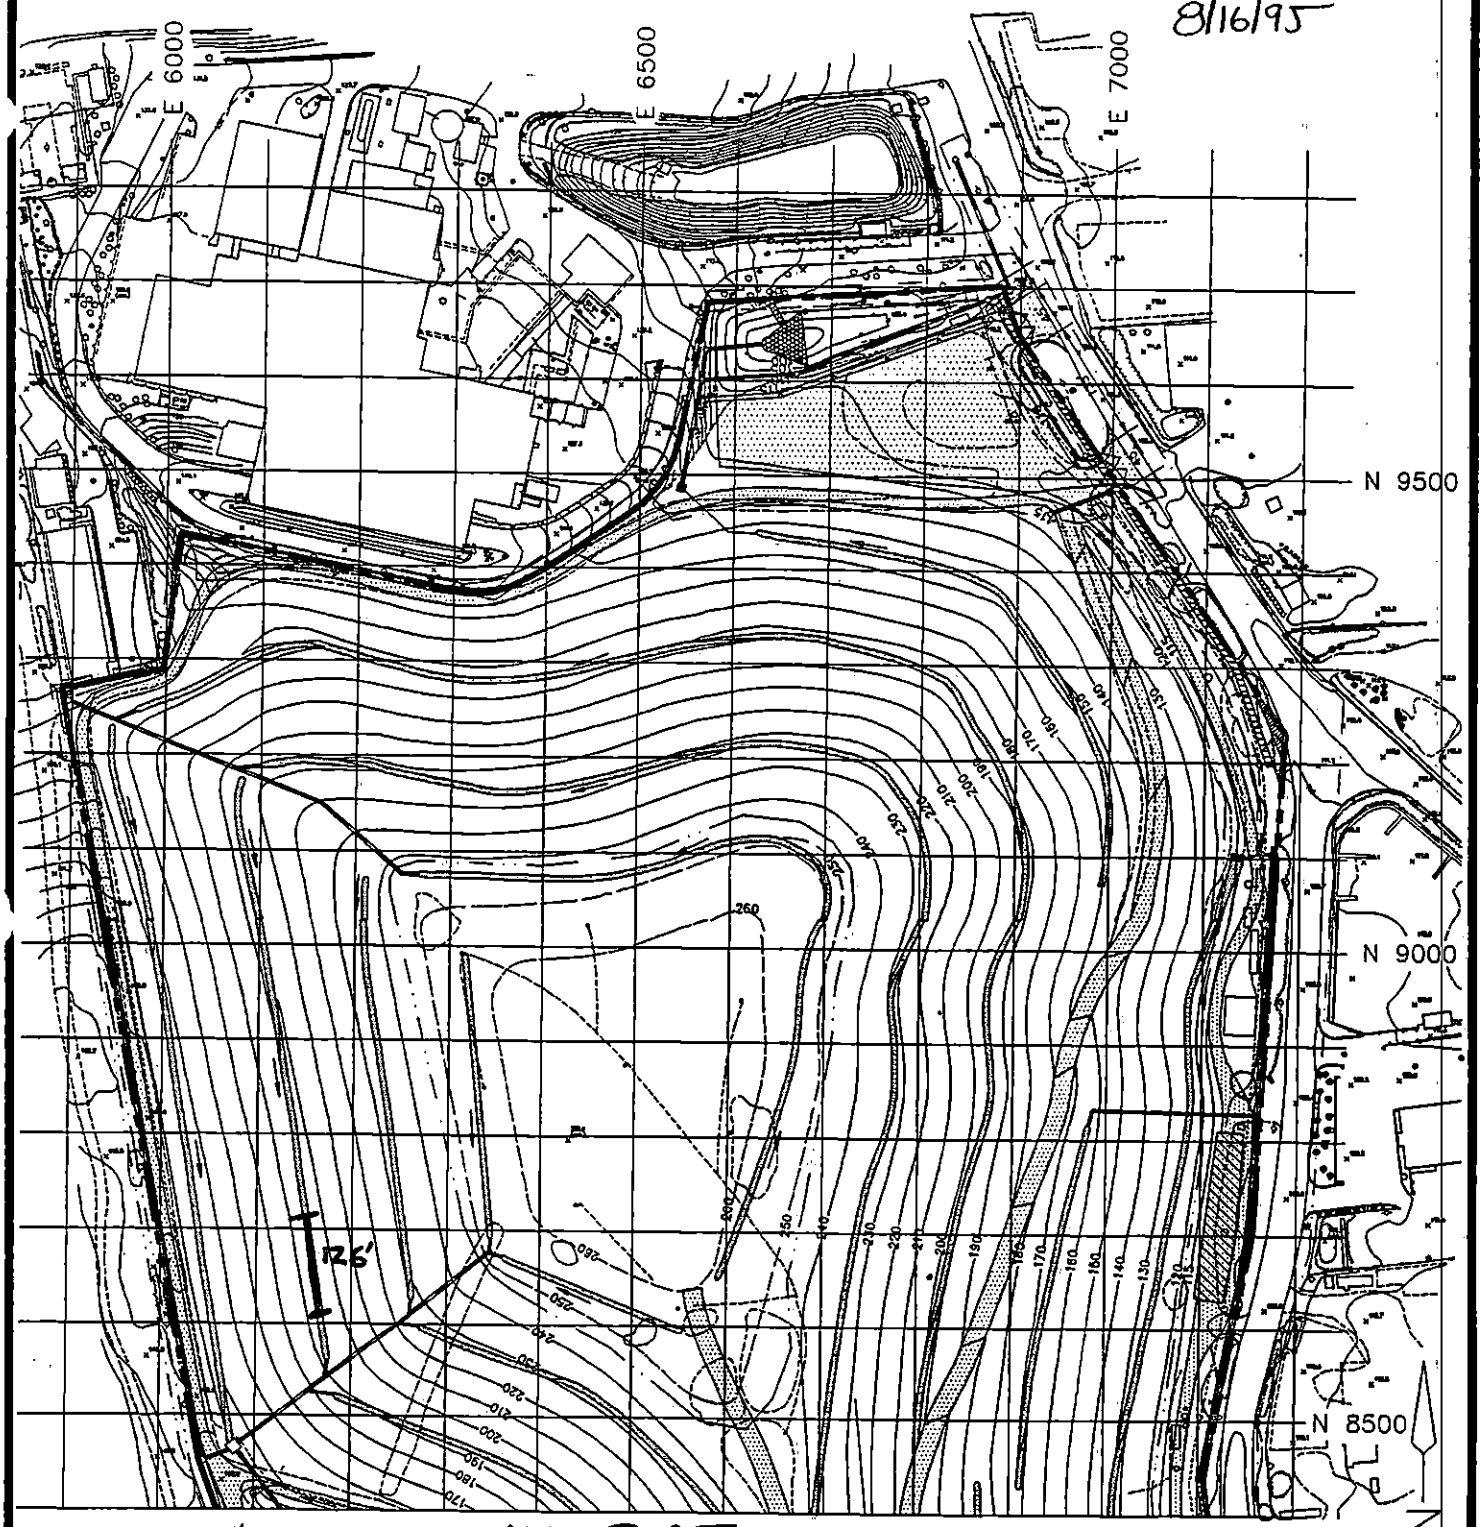

100 FOOT FIELD TESTING GRID

Cashin Associates, P.C.	EAST NORTHPORT LANDFILL TOWN OF HUNTINGTON, NEW YORK	PROJECT NO. 4170.1
		CAD FILE NO. C-28
	INTERIM REMEDIAL PROGRAM	FIGURE NO. 2

DAILY REPORT No. 258 CA No. 4170.1

PROJECT: TOWN OF HUNTINGTON INTERIM REMEDIAL PROGRAM HUNTINGTON/EAST NORTHPORT LANDFILL CONTRACT No. ENV 94-01/0-C	DATE: 8/17/95 PAGE 1 of 2 S M T W (T) F S
ENGINEERS: CASHIN ASSOCIATES, P.C. 1200 VETERANS MEMORIAL HIGHWAY HAUPPAUGE, NY 11788 (516) 348-7600	CONTRACTOR: J.D. POSILLICO, INC. 1610 NEW HIGHWAY FARMINGDALE, NY 11735 (516) 249-1872

WEATHER: HAZY / HOT / HUMID TIME: 5:10 PM TEMP: 85 °F WIND: MODERATE

ACTIVITY:

ITEM #6 COMMON FILL

(1) JDP DRESSED AND COMPACTED THE COMMON FILL ON THE EAST LANDFILL SLOPES SOUTH OF SECTION 19A.

ITEM #7 SELECT FILL

(1) JDP RECEIVED, PLACED, AND GRADED 'SCHLEIDER' SELECT FILL @ THE FOLLOWING LOCATIONS:

(A) WEST LANDFILL SLOPES BETWEEN SECTIONS 5 AND 4A, BELOW CHANNELS D AND C

(B) WEST LANDFILL SLOPE BETWEEN SECTIONS 5 AND 17A, BELOW CHANNEL 17A.

(C) AROUND AND ABOVE THE 36" HDPE PIPE @ DOWNDRAIN N.

ITEM #14 HDPE UNDERDRAIN PIPE

(1) PLACED 332.0 LF OF PIPE IN DRAINAGE CHANNEL F, UP TO GAS VENT # GV 41. SEE DIAGRAM.

EQUIPMENT AND MANPOWER: JDP	HOWIE DUMP	ITEM	QUANTITY	FINAL/ INTERIM
3 FOREMEN	2 TRAILERS	#6	—	—
19 LABORERS	GUNDLE	#7	—	—
6 OPERATORS	1 FORMAN / 12 LABORERS	#14	332.0LF	FINAL
4 BULLDOZER	12 TECHNICIANS	#23	—	—
1 PAYLOADER	3 OPERATORS	#25	—	—
1 ROLLER	1 GENERATOR			
3 TEAMSTERS	1 PAYLOADER / 1 LOADALL			

SIGNED: Robert [illegible] DATE: 8/17/95

DAILY REPORT No. 258

CA No. 4170.1

ADDITIONAL INFORMATION:

ITEM # 23 GEO NET COMPOSITE

① GUNDLE DEPLOYED AND SEAMED DRAINAGE GEONET COMPOSITE ON THE WEST LANDFILL SLOPES BETWEEN SECTIONS 14W AND 19W, FROM CREST TO TOE OF SLOPE.

ITEM # 25 GEOGRID.

① JDP DEPLOYED GEOGRID ON THE WEST LANDFILL SLOPES BETWEEN SECTIONS 4 AND 18 BELOW CHANNELS L AND K, AND BETWEEN SECTION 4A AND 17A BELOW CHANNEL C.

FIELD SKETCHES:

LK=258
PAGE 2 OF 2

8/17/95

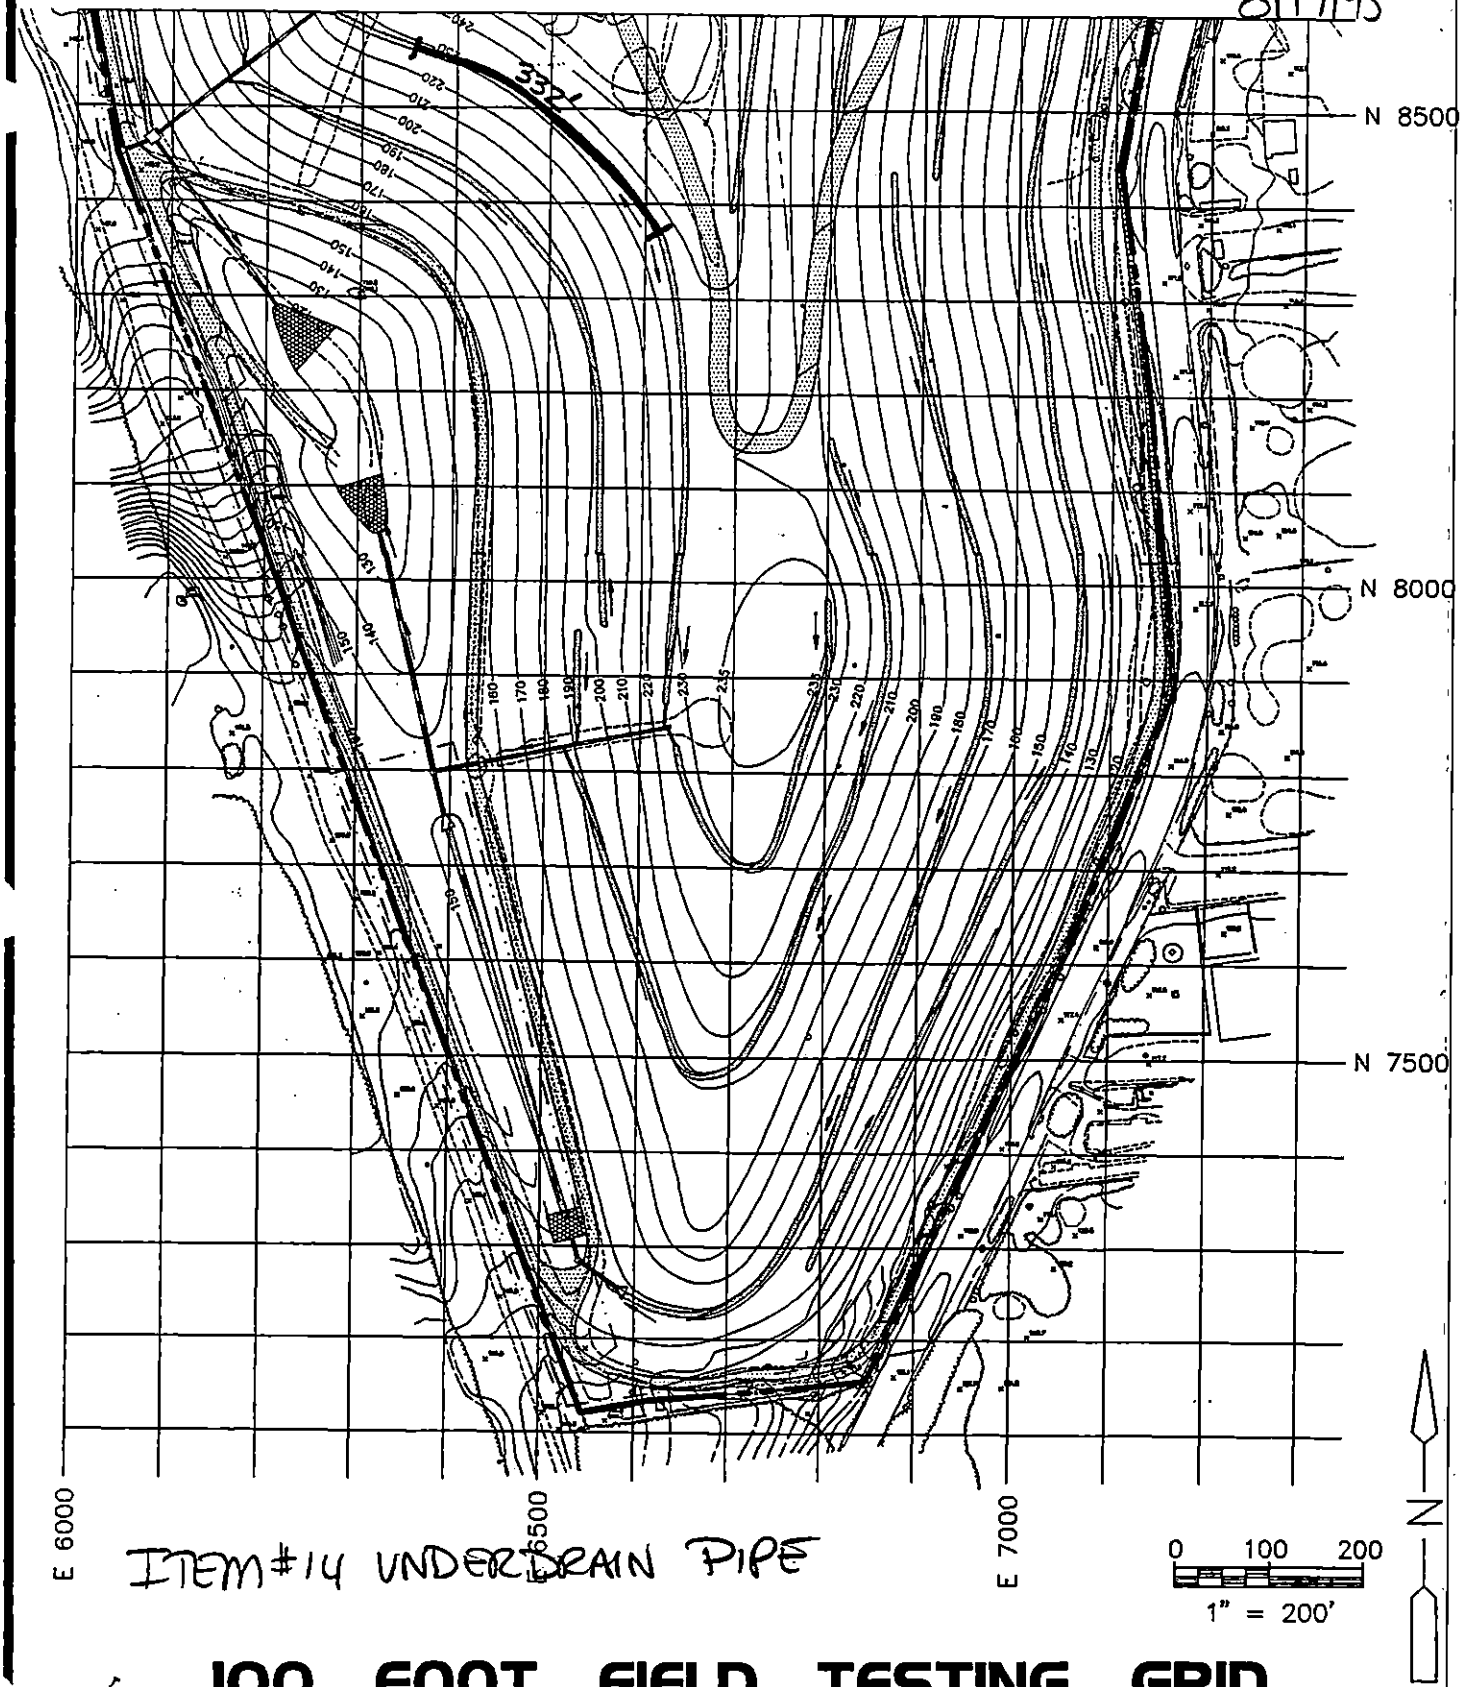

ITEM #14 UNDERDRAIN PIPE

100 FOOT FIELD TESTING GRID

Cashin Associates, P.C.	EAST NORTHPORT LANDFILL TOWN OF HUNTINGTON, NEW YORK	PROJECT NO. 4170.1
		CAD FILE NO. C-2C
	INTERIM REMEDIAL PROGRAM	FIGURE NO. 1

DAILY REPORT No. 259 CA No. 4170.1

PROJECT:	DATE: 8/18/95 PAGE 1 of 3
TOWN OF HUNTINGTON INTERIM REMEDIAL PROGRAM HUNTINGTON/EAST NORTHPORT LANDFILL CONTRACT No. ENV 94-01/0-C	S M T W T (F) S
ENGINEERS: CASHIN ASSOCIATES, P.C. 1200 VETERANS MEMORIAL HIGHWAY HAUPPAUGE, NY 11788 (516) 348-7600	**CONTRACTOR:** J.D. POSILLICO, INC. 1610 NEW HIGHWAY FARMINGDALE, NY 11735 (516) 249-1872

WEATHER: Sunny / Hot TIME: 10:10AM TEMP: 82 °F WIND: Steady

ACTIVITY:

Item #6 Common Fill

① JDP dress and compacted common fill on east slope from Section 19A to 19E, Fenceline to Channel J

Item #7 Select Fill

① JDP Received, Placed and graded select Fill at the following Locations:

Ⓐ West Slope - 2nd Lift Section 4A to 4 between Channels C + D and D+K

Ⓑ West slope - 1st Lift, Section 17A + 18W between Channels F + L

Ⓒ Northwest Corner - North of Section 6B to support Downdrain N, Channels A to B

② Use new Heavy Vibratory Plate compactor at Channel F, From 17 to 18W.

Item #14 HOPE UNDERDRAIN PIPE

① Placed 256 LF in Channel C to Section 17A, (71'+185'=256') CONTINUED as Channel E, ENDED between 17+18W, SEE Diagram

EQUIPMENT AND MANPOWER: JDP	10 Whl Dump / 3 2 Trailers / Teamsters	ITEM	QUANTITY	FINAL/ INTERIM
3 Foreman	Grande - 1 Supv	#6	—	
20 Laborers	1 Foreman / 13 Laborers	#7	—	
6 Operators	12 Technicians	#14	804 LF	Final
4 Bulldozers	3 Operators	#23	—	
1 Payloader	1 Generator	#25	—	
1 Backhoe	1 Payloader / 1 Loadall			
1 Roller (down most day)	1 Hwy Compactor			

SIGNED: Stephen H Brik DATE: 8/18/95

DAILY REPORT No. 259

CA No. 4170.1

ADDITIONAL INFORMATION:

ITEM #14

② Placed 548 LF in Channel R from Section 13W to 19W SEE Diagram

Item #23 Geonet Composite

① Gundle deployed and seamed drainage geonet composite on West slopes between 19W to 20W, From Crest to toe.

② Gundle starts to deploy gas vent layer of composite from 19A towards 19E on East slope from Channel Q to toe of slope.

Item #25 Geogrid

① JDP position geogrid rolls on crests of slopes as under drain pipe was placed. Geogrid was placed into the Channels (see #14) & under installed UNDER DRAIN Pipe.

FIELD SKETCHES:

See page 2 of 3

DR #259
pg 2 of 3
8/18/95

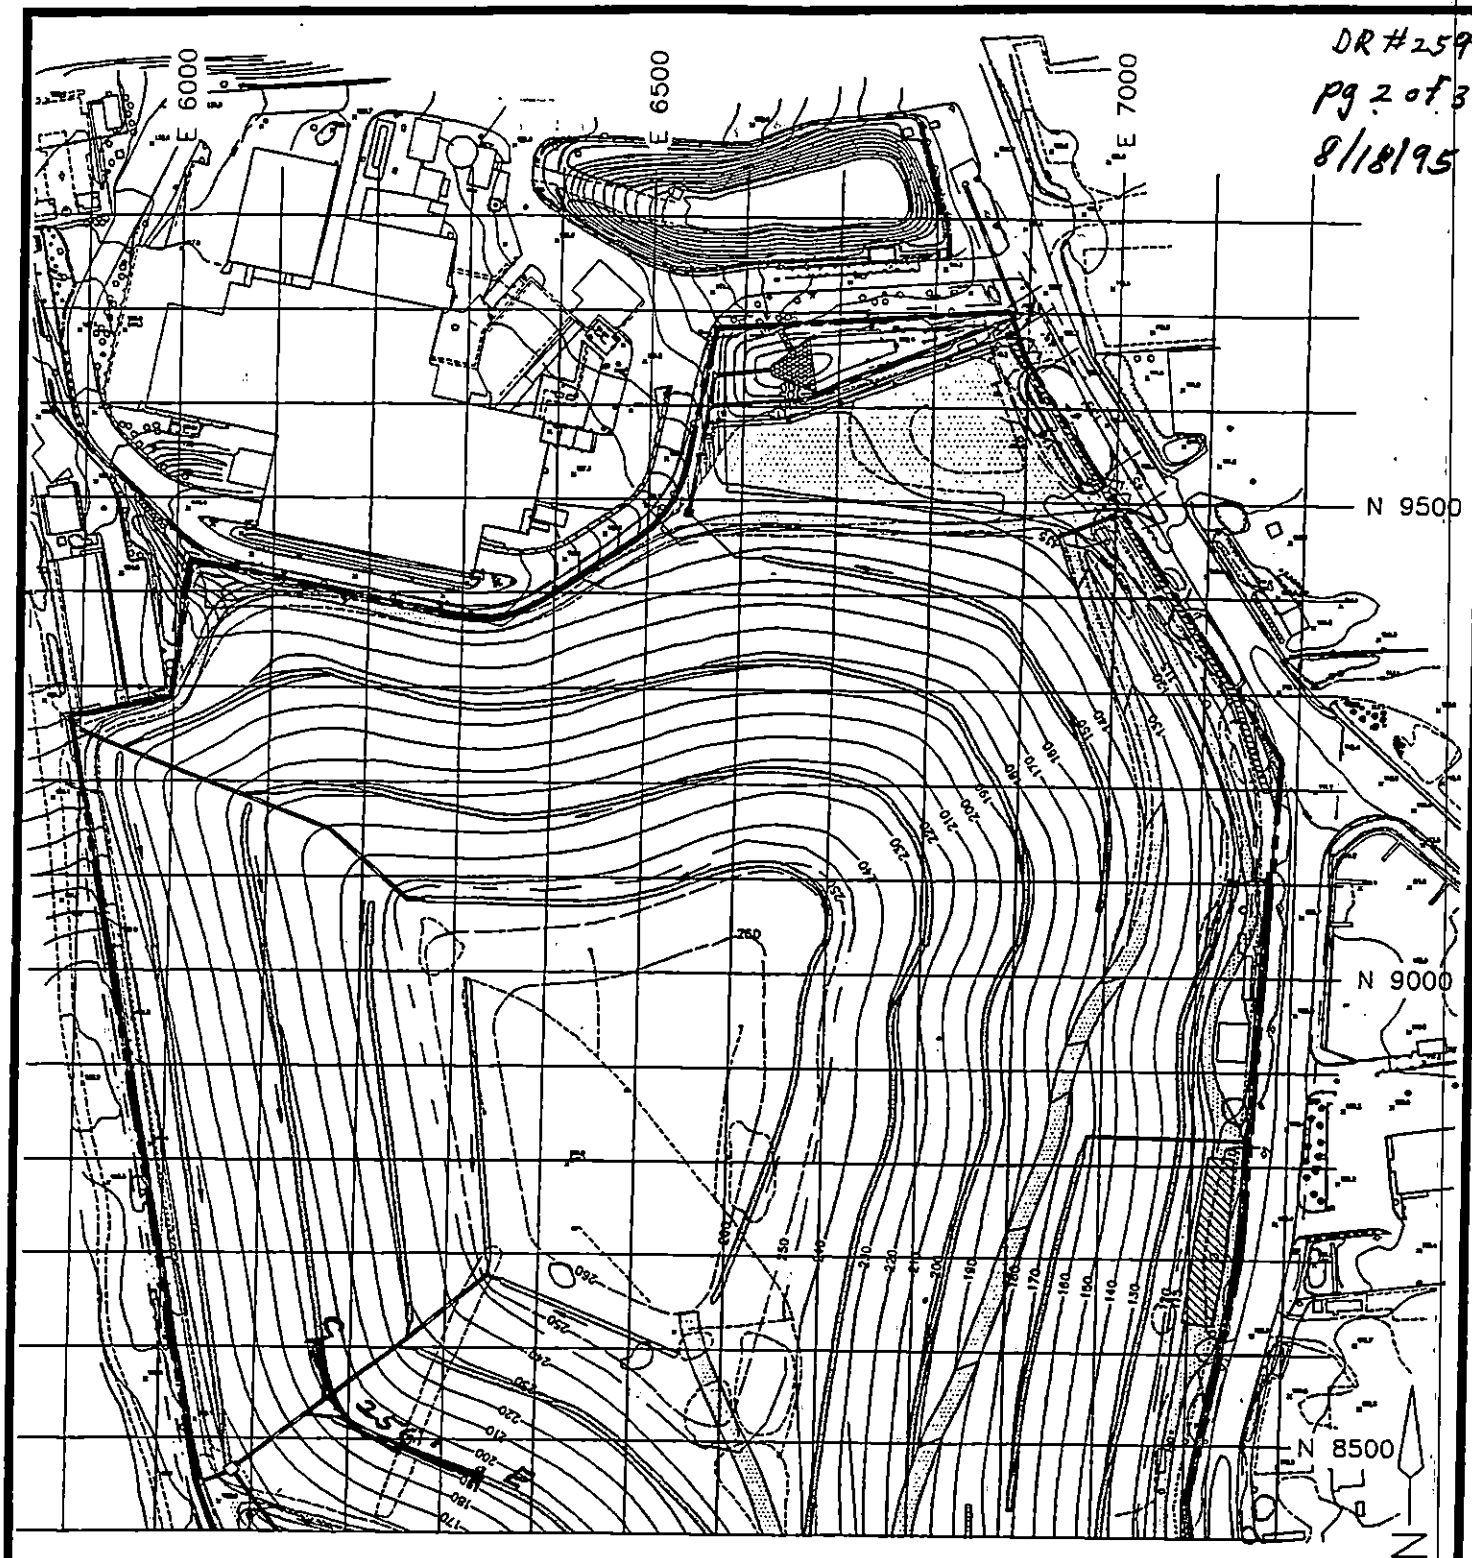

Item #14 Underdrain Pipe

100 FOOT FIELD TESTING GRID

Cashin Associates, P.C.	EAST NORTHPORT LANDFILL TOWN OF HUNTINGTON, NEW YORK	PROJECT NO. 4170.1 CAD FILE NO. C-2E
	INTERIM REMEDIAL PROGRAM	FIGURE NO. 2

OR #25
Pg 3 of 3

8/18/95

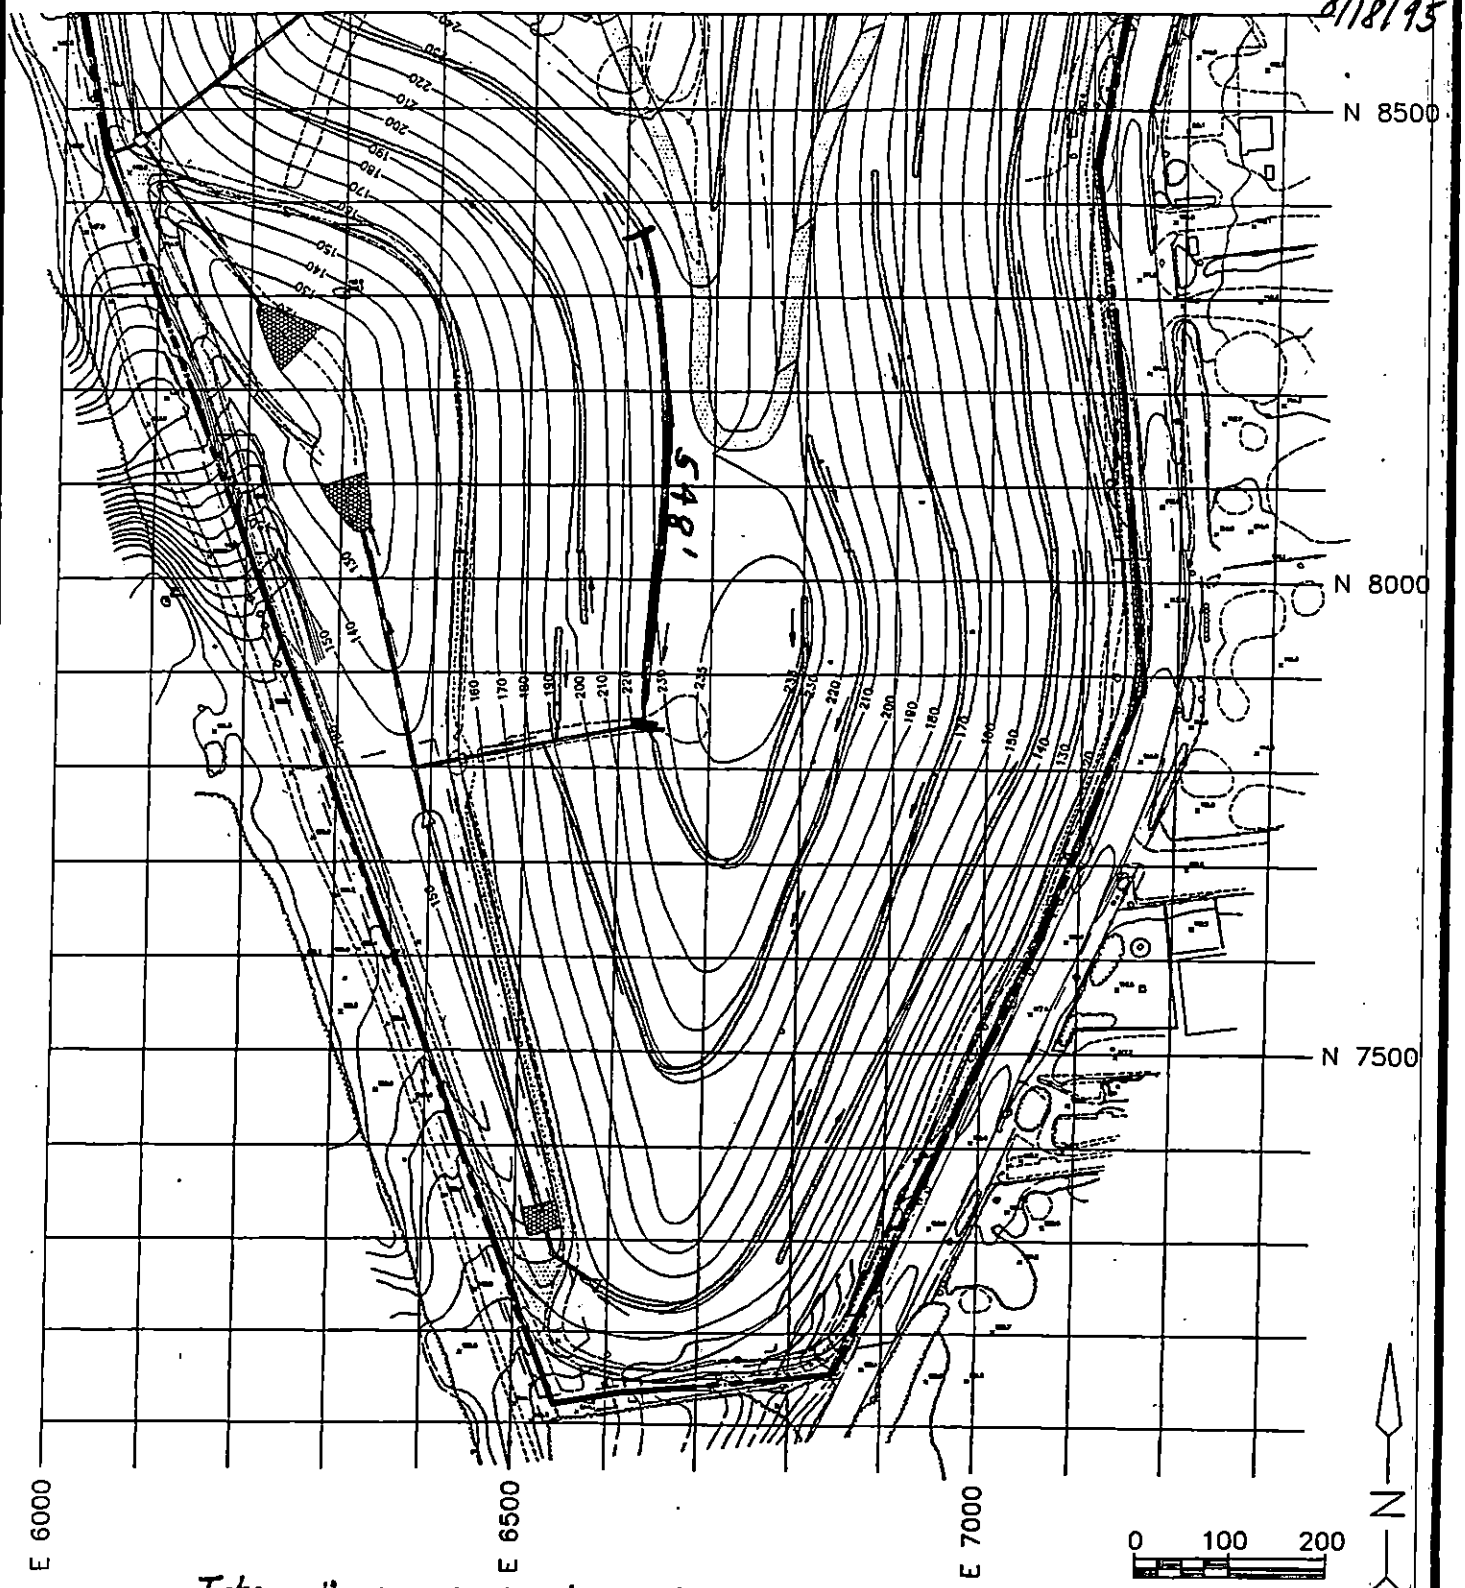

Item #14 Underdrain Pipe

100 FOOT FIELD TESTING GRID

Cashin Associates, P.C.	EAST NORTHPORT LANDFILL TOWN OF HUNTINGTON, NEW YORK	PROJECT NO. 4170.1 CAD FILE NO. C-2R
	INTERIM REMEDIAL PROGRAM	FIGURE NO. 1

DAILY REPORT No. 260 CA No. 4170.1

PROJECT:	DATE: 8/19/95 PAGE 1 of 1
TOWN OF HUNTINGTON INTERIM REMEDIAL PROGRAM HUNTINGTON/EAST NORTHPORT LANDFILL CONTRACT No. ENV 94-01/0-C	S M T W T F (S)
ENGINEERS: CASHIN ASSOCIATES, P.C. 1200 VETERANS MEMORIAL HIGHWAY HAUPPAUGE, NY 11788 (516) 348-7600	**CONTRACTOR:** J.D. POSILLICO. INC. 1610 NEW HIGHWAY FARMINGDALE, NY 11735 (516) 249-1872

WEATHER: Sunny / Warm - Hot TIME: 11:40 AM TEMP: 75 °F WIND: 1-10 MPH

ACTIVITY:

Item # 23 Geonet Composite

① Gundle deploys gas vent geonet composite from Section 19A toward 19E, from east service road to Channel J

② Too windy to deploy liner, Gundle stops at noon.

EQUIPMENT AND MANPOWER:	ITEM	QUANTITY	FINAL/ INTERIM
Gundle			
1- Supv	#23	—	
13- Technicians			
1- Foreman / 12 Laborers			
2- Operators			
1- Pay Loader			

SIGNED: Stephen H Brig DATE: 8/19/95

DAILY REPORT No. DR 260

CA No. 4170.1

ADDITIONAL INFORMATION:

FIELD SKETCHES:

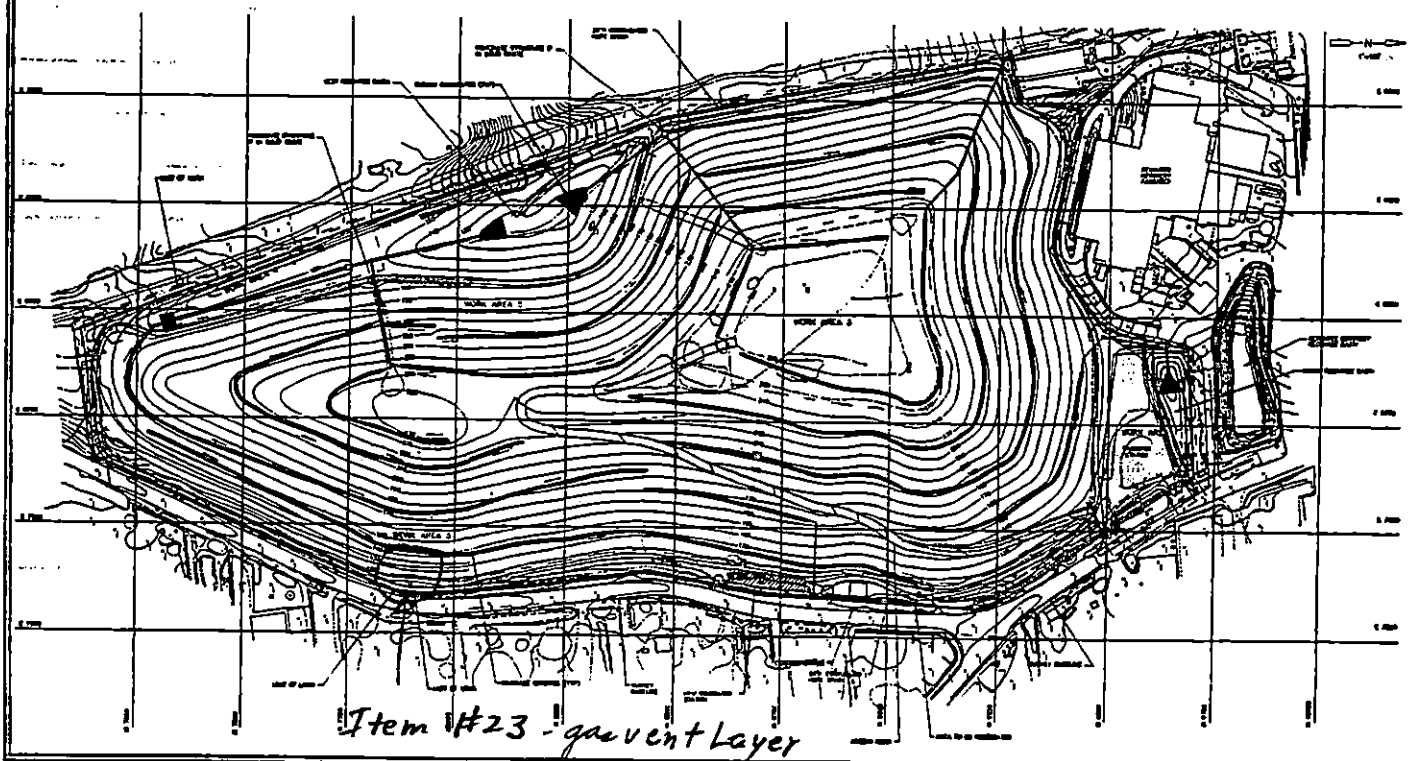

Item #23 - gas vent Layer

DAILY REPORT No. 261 CA No. 4170.1

PROJECT:	DATE: 8/21/95 PAGE 1 of 2
TOWN OF HUNTINGTON INTERIM REMEDIAL PROGRAM HUNTINGTON/EAST NORTHPORT LANDFILL CONTRACT No. ENV 94-01/0-C	S (M) T W T F S
ENGINEERS: CASHIN ASSOCIATES, P.C. 1200 VETERANS MEMORIAL HIGHWAY HAUPPAUGE, NY 11788 (516) 348-7600	**CONTRACTOR:** J.D. POSILLICO, INC. 1610 NEW HIGHWAY FARMINGDALE, NY 11735 (516) 249-1872

WEATHER: SUNNY / CLEAR TIME: 4:00 PM TEMP: 92 °F WIND: LIGHT

ACTIVITY:

ITEM #6 COMMON FILL

① JDP GRADED AND COMPACTED THE COMMON FILL ON THE EAST LANDFILL SLOPES SOUTH OF SECTION 20E.

ITEM #7 SELECT FILL

① JDP CONTINUED TO RECEIVE, PLACE, AND GRADE 'SCHLEIDER' SELECT FILL ON THE WEST LANDFILL SLOPES BETWEEN SECTIONS 17 AND 13W ABOVE CHANNEL F AND BETWEEN SECTIONS 4 AND 17 ABOVE CHANNEL E.

ITEM # 14 HDPE UNDERDRAIN PIPE FM 276.0 LF

① JDP PLACED 241 LF OF PIPE IN DRAINAGE CHANNEL E (SOUTH TO GV #43)

② PAYMENT FOR PIPE PLACED 8/18/95 AND MEASURED →

EQUIPMENT AND MANPOWER:		ITEM	QUANTITY	FINAL/ INTERIM
JDP	1 10WHL DUMPS / 2 TRAILERS			
3 FOREMEN		#6	—	—
21 LABORERS	GUNDLE	#7	—	—
6 OPERATORS	1 FOREMAN / 18 LABORERS	#14	276.0 LF	FINAL
3 TEAMSTERS	11 TECHNICIANS / 3 OPERATORS	#18A	882.0 LF	FINAL
4 BULLDOZERS	1 PAYLOADER	#24	—	—
1 PAYLOADER	1 GENERATOR	#25	—	—
1 ROLLER	1 LOAD-ALL			

SIGNED: Richard Quinty DATE: 8/21/95

DAILY REPORT No. 261 CA No. 4170.1

ADDITIONAL INFORMATION:

TODAY - SOLID 6" CORRUGATED HDPE PIPE FROM CHANNELS C/E TO DOWNDRAIN G = 20.0 LF (CLAY TRENCH) + 15.0 LF = 35.0 LF

ITEM # 18A TOE UNDERDRAIN PIPE

① JDP PLACED, AND WRAPPED IN DRAINAGE GEONET COMPOSITE, 882.0 LF OF PIPE FROM STORMWATER COLLECTION STRUCTURE #1 TO STORMWATER COLLECTION STRUCTURE #2.

② BOLTED COUPLINGS WITH NEOPRENE LINER INSERTS WERE USED TO CONNECT PIPE SECTIONS.

ITEM # 25 GEOGRID

① JDP DEPLOYED GEOGRID BETWEEN SECTIONS 4A AND 7A, BELOW DRAINAGE CHANNEL D, ON THE WEST LANDFILL SLOPE.

ITEM # 24 VLDPE MEMBRANE

① GUNDLE DEPLOYED AND SEAMED LINER ON THE EAST LANDFILL SLOPES BETWEEN SECTIONS 19A AND 19E, FROM CHANNEL Q TO THE TOE OF THE LANDFILL.

FIELD SKETCHES:

DR II 26
PAGE 2 OF

8/21/95

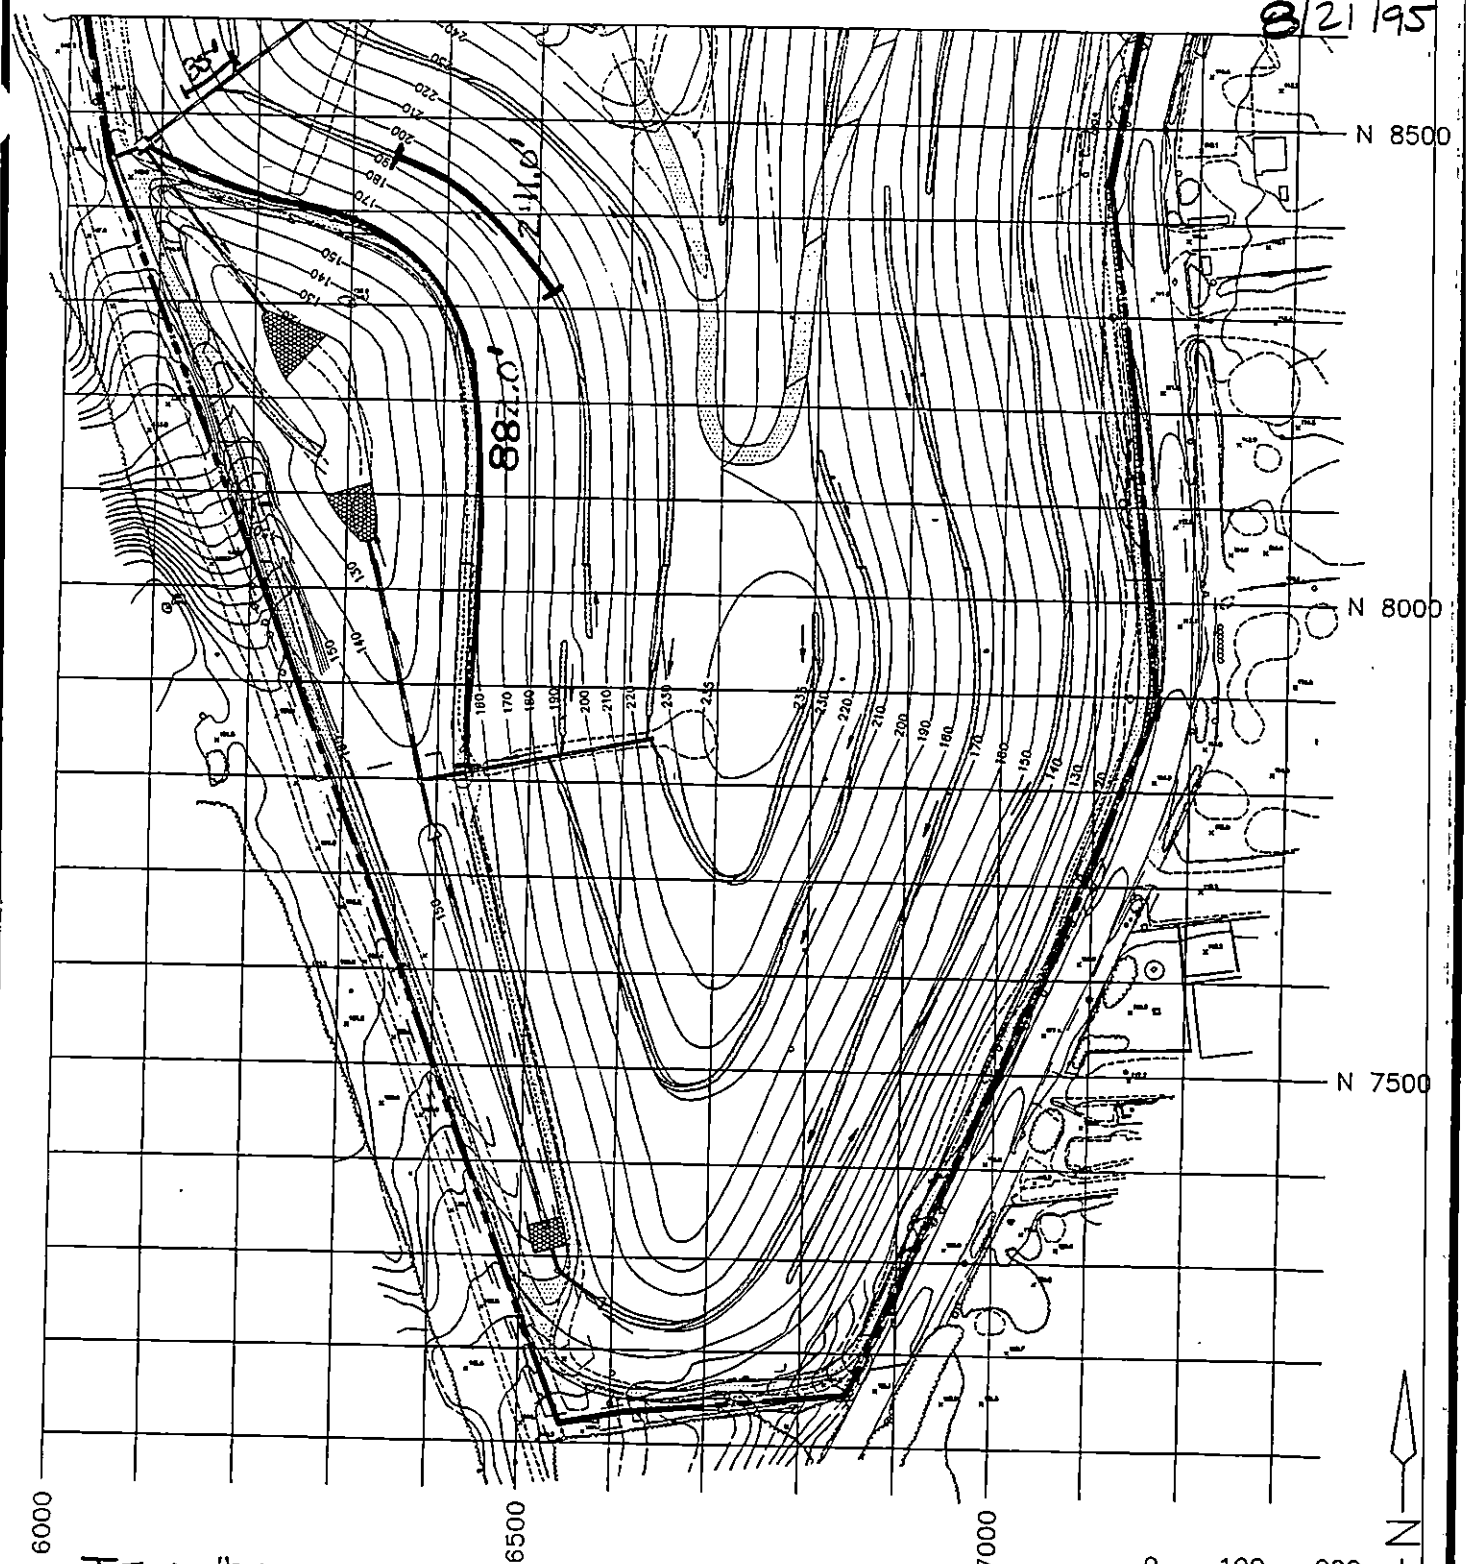

ITEM #14 UNDERDRAIN PIPE 241.0' + 35.0' = 276.0'

ITEM # 18A TOE UNDERDRAIN PIPE 882.0'

100 FOOT FIELD TESTING GRID

Cashin Associates, P.C.	EAST NORTHPORT LANDFILL TOWN OF HUNTINGTON, NEW YORK	PROJECT NO. 4170.1
		CAD FILE NO. C-2B
	INTERIM REMEDIAL PROGRAM	FIGURE NO. 1

DAILY REPORT No. 262 CA No. 4170.1

PROJECT: TOWN OF HUNTINGTON INTERIM REMEDIAL PROGRAM HUNTINGTON/EAST NORTHPORT LANDFILL CONTRACT No. ENV 94-01/0-C	DATE: 8/22/95 PAGE 1 of 2 S M (T) W T F S
ENGINEERS: CASHIN ASSOCIATES, P.C. 1200 VETERANS MEMORIAL HIGHWAY HAUPPAUGE, NY 11788 (516) 348-7600	CONTRACTOR: J.D. POSILLICO, INC. 1610 NEW HIGHWAY FARMINGDALE, NY 11735 (516) 249-1872

WEATHER: MOSTLY SUNNY TIME: 4:35 TEMP: 81 °F WIND: MODERATE

ACTIVITY:

ITEM #6 COMMON FILL

① JDP EXCAVATED DRAINAGE CHANNELS AND DRESSED THE EAST LANDFILL SLOPES, SOUTH OF SECTION 20E.

ITEM #7 SELECT FILL

① JDP RECEIVED, PLACED AND GRADED 'SCHLEIDER' SELECT FILL @ THE FOLLOWING LOCATIONS:

A) 1ST LIFT ABOVE CHANNEL F, SECTION 18W TO 14W
B) 2ND 9" LIFT ABOVE CHANNEL F, SECTION 17 TO 18W
C) 2ND 9" LIFT ABOVE CHANNEL C, SECTION 4A TO 17A.
D) 2ND 9" LIFT ABOVE CHANNEL X, SECTION 5 TO 4A.

ITEM #14 HDPE UNDERDRAIN PIPE

① JDP PLACED 131.0 LF OF PIPE IN CHANNEL E, STARTING A GV #43 AND PROCEEDING SOUTH.

EQUIPMENT AND MANPOWER: JDP		ITEM	QUANTITY	FINAL/ INTERIM
2 FOREMEN	3 TRAILERS			
21 LABORERS	1 10WHL DUMP.	#6	—	—
7 OPERATORS	GUNDLE:	#7	—	—
4 TEAMSTERS	1 FOREMAN, 19 LABORERS	#14	131.0 LF	FINAL
5 BULLDOZERS (4D5, D4)	11 TECHNICIANS 3 OPERATORS	#23		
1 PAYLOADER	1 PAYLOADER	#24		
1 EXCAVATOR	1 LOAD-ALL	#25		
	1 GENERATOR			

SIGNED: Richard D. Quinty DATE: 8/22/95

DAILY REPORT No. 262

CA No. 4170.1

ADDITIONAL INFORMATION:

ITEM # 25 GEOGRID

① JDP DEPLOYED GEOGRID ON THE WEST LANDFILL SLOPE BELOW CHANNEL L, BETWEEN SECTIONS 17 AND 18.

ITEM # 23 GEONET COMPOSITE

ITEM # 24 VLDPE MEMBRANE

① GUNDLE DEPLOYED AND SEAMED LINER AND GAS VENTING GEOCOMPOSITE ON THE EAST LANDFILL SLOPES BETWEEN SECTIONS 19E AND 20E, FROM CHANNEL Q TO THE TOE OF THE LANDFILL.

ITEM # 16 36" CORRUGATED HDPE PIPE

① JDP CUT HOLES IN 36" DOWNDRAIN 'N' PIPE TO ACCOMODATE THE 6" SADDLE TEE'S COMING FROM CHANNELS B AND N.

MISC: JDP USED AN EXCAVATOR TO PUNCH A HOLE IN THE SILT @ THE BOTTOM OF THE NORTH BASIN TO ALLOW IT TO DRAIN.

FIELD SKETCHES:

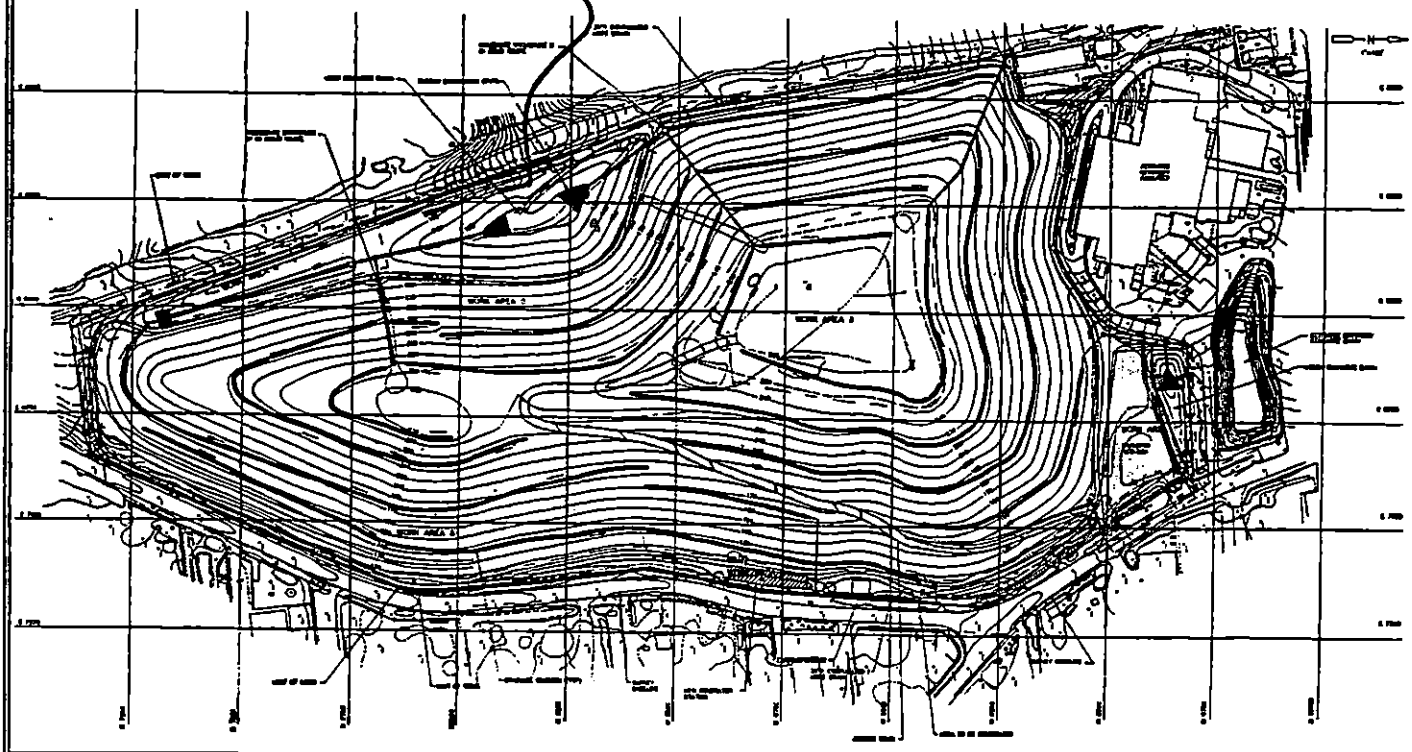

DR-262
PAGE 2 OF 2
8/22/95

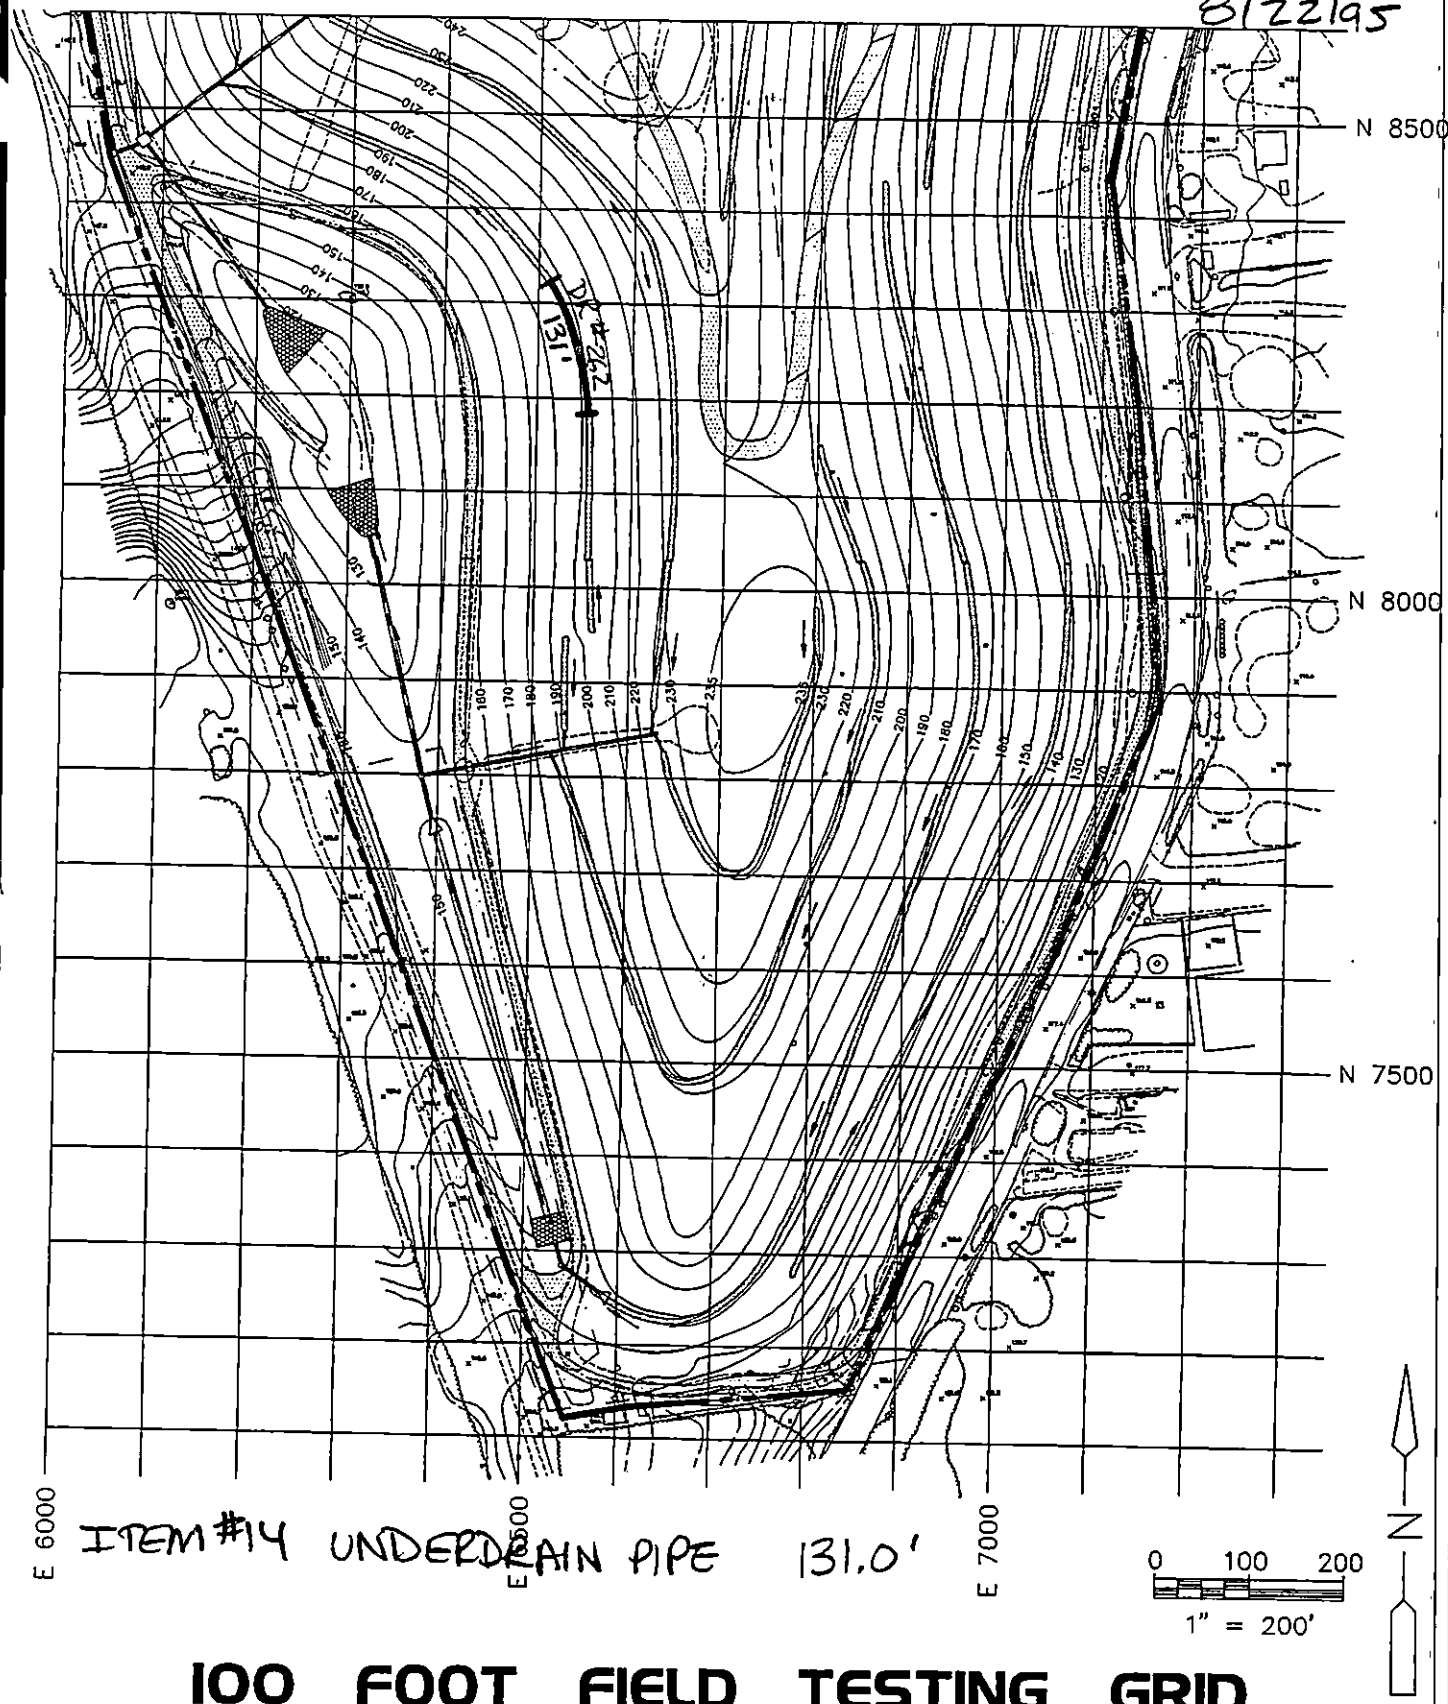

ITEM #14 UNDERDRAIN PIPE 131.0'

100 FOOT FIELD TESTING GRID

Cashin Associates, P.C.	EAST NORTHPORT LANDFILL TOWN OF HUNTINGTON, NEW YORK	PROJECT NO. 4170.1
		CAD FILE NO. C-2C
	INTERIM REMEDIAL PROGRAM	FIGURE NO. 1

DAILY REPORT No. 263 CA No. 4170.1

PROJECT:	DATE: 3/23/95 PAGE 1 of 2
TOWN OF HUNTINGTON INTERIM REMEDIAL PROGRAM HUNTINGTON/EAST NORTHPORT LANDFILL CONTRACT No. ENV 94-01/0-C	S M T (W) T F S
ENGINEERS: CASHIN ASSOCIATES, P.C. 1200 VETERANS MEMORIAL HIGHWAY HAUPPAUGE, NY 11788 (516) 348-7600	**CONTRACTOR:** J.D. POSILLICO, INC. 1610 NEW HIGHWAY FARMINGDALE, NY 11735 (516) 249-1872

WEATHER: MOSTLY SUNNY TIME: TEMP: °F WIND: MODERATE

ACTIVITY:

ITEM #6 COMMON FILL

① JDP CONTINUED TO EXCAVATE DRAINAGE CHANNELS AND DRESS THE COMMON FILL SLOPES ON THE EAST SIDE OF THE LANDFILL, SOUTH OF SECTION 21 E.

ITEM #7 SELECT FILL

① JDP CONTINUED TO RECEIVE, PLACE, AND GRADE 'SCHLEIDER' SELECT FILL @ THE FOLLOWING LOCATIONS:

(A) WEST SLOPE BELOW CHANNEL E, SECTIONS 4-

(B) WEST SLOPE BELOW CHANNEL F, SECTIONS 17A-

(C) STOCKPILED FILL ABOVE CHANNEL X, SECTIONS 4A-4

ITEM # 14 HDPE UNDERDRAIN PIPE

① JDP PLACED 238.0 LF OF PIPE IN CHANNEL E TO COMPLETE THE RUN TO THE SOUTH.

② BACKFILLED THE SOLID PIPE TRENCH WITH CLAY

EQUIPMENT AND MANPOWER:		ITEM	QUANTITY	FINAL/ INTERIM
JDP	1 10WHL DUMP			
2 FOREMEN	3 TRAILERS	#6	—	—
21 LABORERS	GUNDLE:	#7	—	—
7 OPERATORS	1 FOREMAN 18 LABORERS	#14	238 LF	FINAL
4 TEAMSTERS	TECHNICIANS 3 OPERATORS	#23	—	—
5 BULLDOZERS	1 PAYLOADER	#24	—	—
1 PAYLOADER	1 LOADALL	#25	—	—
1 EXCAVATOR	1 GENERATOR			

SIGNED: Robert A. Hunting DATE: 3/23/95

DAILY REPORT No. 263 CA No. 4170.1

ADDITIONAL INFORMATION:

@ THE DOWNCHUTE TRANSITION OF CHANNELS C/E AND DOWNCHUTE G.

ITEM #23 GEONET COMPOSITE

ITEM #24 VLDPE MEMBRANE

① GUNDLE CONTINUED TO DEPLOY AND SEAM GAS VENTING GEOCOMPOSITE AND LINER ON THE EAST LANDFILL SLOPE BETWEEN SECTIONS 20E AND 21E, FROM CREST TO TOE OF THE LANDFILL.

ITEM #25 GEOGRID

① JDP DEPLOYED GEOGRID BENEATH CHANNEL F, BETWEEN SECTION 17 AND 18.

FIELD SKETCHES:

8/23/95

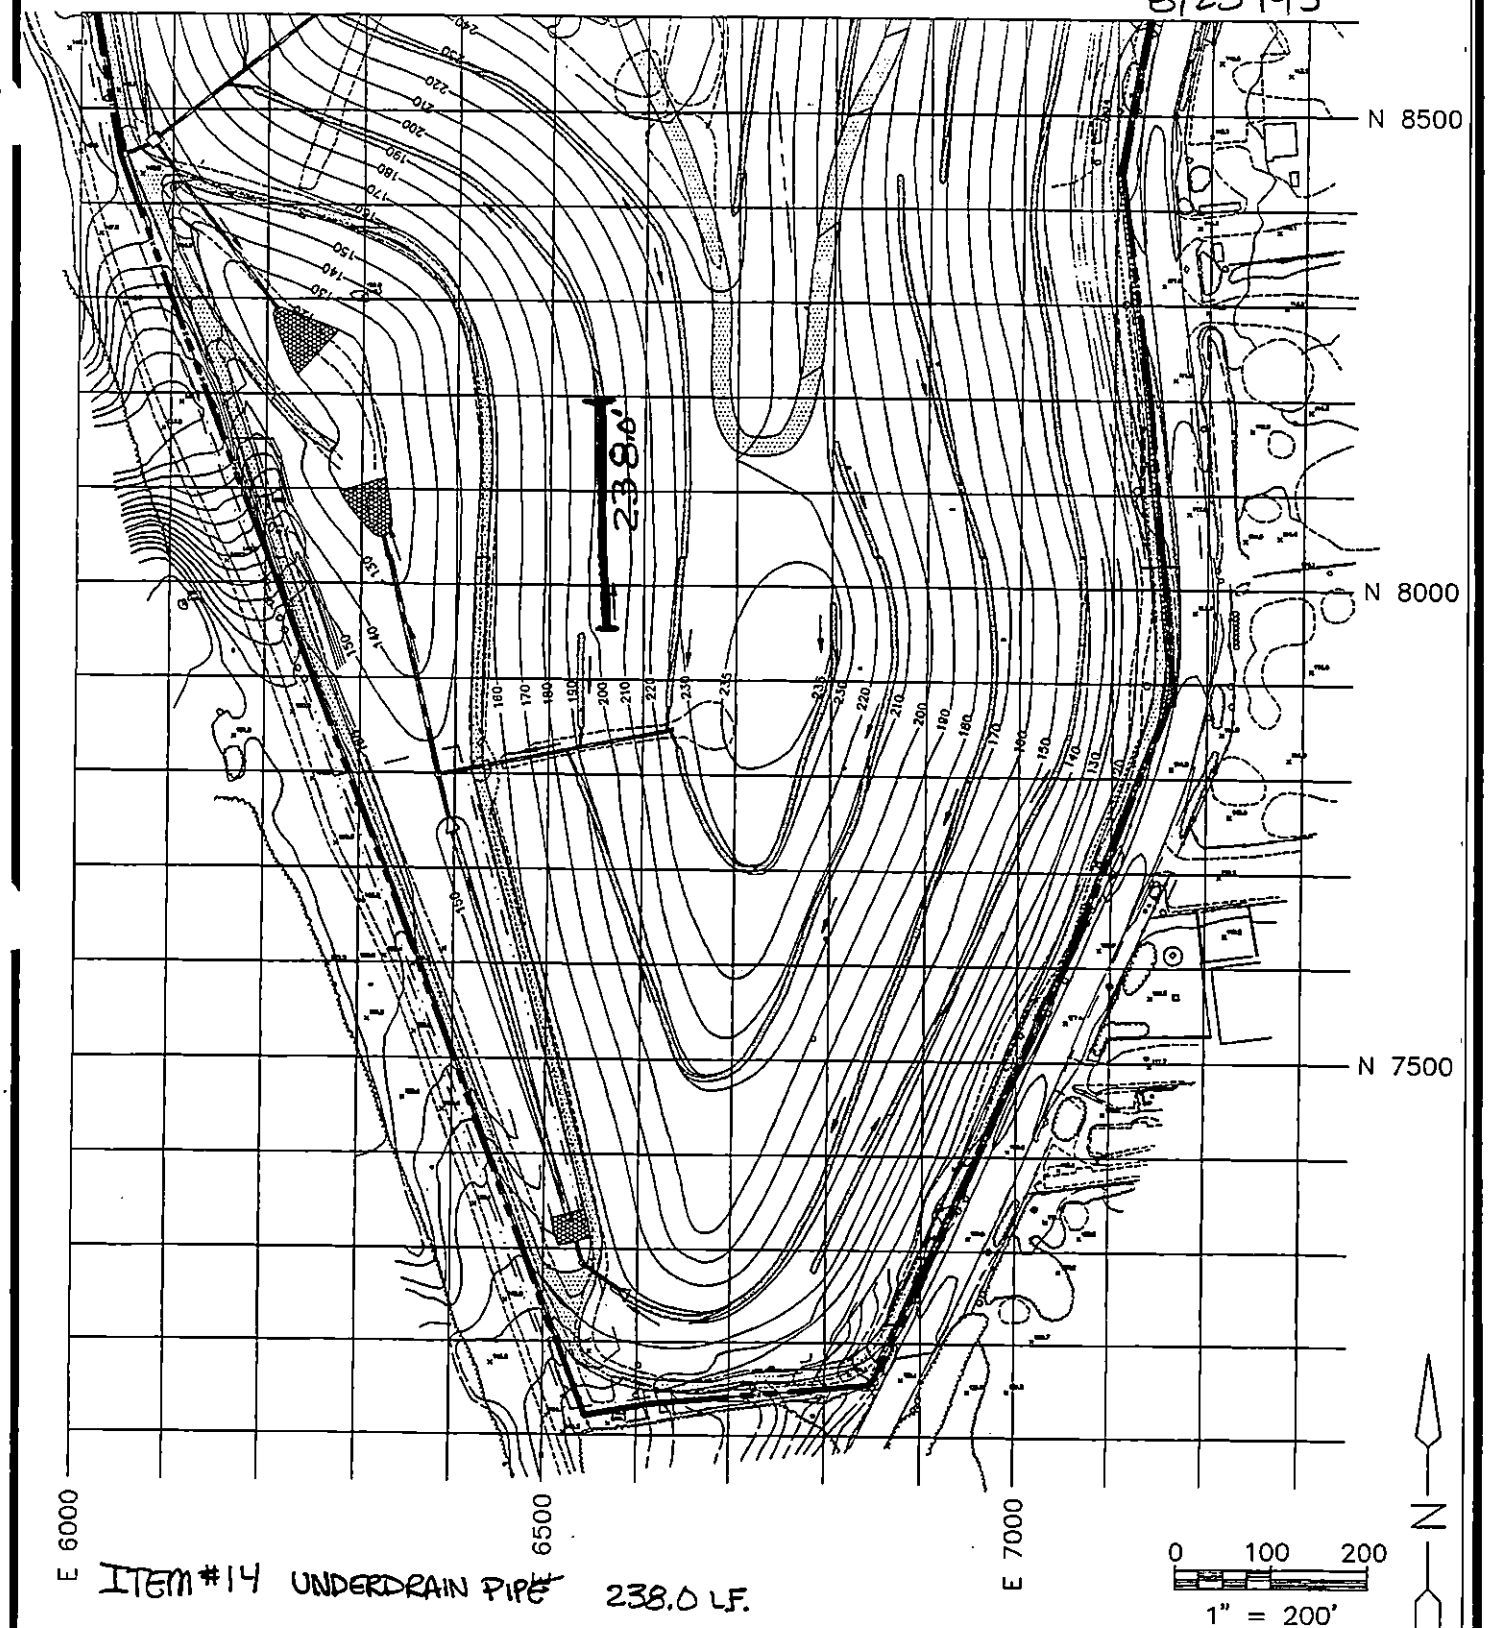

ITEM #14 UNDERDRAIN PIPE 238.0 L.F.

100 FOOT FIELD TESTING GRID

Cashin Associates, P.C.	EAST NORTHPORT LANDFILL TOWN OF HUNTINGTON, NEW YORK	PROJECT NO. 4170.1
		CAD FILE NO. C-2C
	INTERIM REMEDIAL PROGRAM	FIGURE NO. 1

DAILY REPORT No. 264 CA No. 4170.1

PROJECT:	DATE: 8/24/95 PAGE 1 of 2
TOWN OF HUNTINGTON INTERIM REMEDIAL PROGRAM HUNTINGTON/EAST NORTHPORT LANDFILL CONTRACT No. ENV 94-01/0-C	S M T W (T) F S
ENGINEERS: CASHIN ASSOCIATES, P.C. 1200 VETERANS MEMORIAL HIGHWAY HAUPPAUGE, NY 11788 (516) 348-7600	**CONTRACTOR:** J.D. POSILLICO, INC. 1610 NEW HIGHWAY FARMINGDALE, NY 11735 (516) 249-1872

WEATHER: MOSTLY SUNNY TIME: 4:00 TEMP: 88°F WIND: MOD TO HEAVY

ACTIVITY:

ITEM #7 SELECT FILL

(1) JDP CONTINUED TO RECEIVE, PLACE AND GRADE 'SCHLEIDER' SELECT FILL BELOW CHANNELS F AND E. BETWEEN SECTIONS 17 AND 13W.

(2) SELECT FILL WAS ALSO STOCKPILED AND PLACED ABOVE CHANNEL X BETWEEN SECTIONS 4A AND 4.

ITEM #14 HDPE UNDER DRAIN PIPE

JDP PLACED 114.0 LF OF PIPE IN DRAINAGE CHANNEL 5 (COMPLETE), 20'+10' LF OF SOLID PIPE FROM CHANNEL 5/I TO DOWN DRAIN 'M', AND 133.0' LF OF PIPE IN CHANNEL I, HEADING SOUTH FROM DOWNCHUTE 'M'

FINAL MEASUREMENT = 277.0 LF

EQUIPMENT AND MANPOWER:		ITEM	QUANTITY	FINAL/ INTERIM
JDP	1 10 WHEEL DUMP			
2 FOREMEN	3 TRAILERS	#7	—	—
21 LABORERS	GUNDLE:	#14	277.0 LF	FINAL
7 OPERATORS	1 FORMAN / 13 LABORERS	#23	—	—
4 TEAMSTERS	11 TECHNICIANS/3 OPERATORS	#24	—	—
5 BULLDOZERS	1 GENERATOR			
1 PAYLOADER	1 PAYLOADER			
1 EXCAVATOR	1 LOADALL			

SIGNED: [signature] DATE: 8/24/95

DAILY REPORT No. 264

CA No. 4170.1

ADDITIONAL INFORMATION:

ITEM #23 GEONET COMPOSITE

ITEM #24 VLDPE MEMBRANE

① GUNDLE CONTINUED TO DEPLOY AND SEAM GAS VENTING GEOCOMPOSITE AND LINER ON THE EAST LANDFILL SLOPES BETWEEN SECTIONS 20E AND 21E, TOP OF LANDFILL TO TOE OF LANDFILL.

MISC: ① JDP BEGAN GRADING OF THE DRAINAGE CHANNEL SELECT FILL @ CHANNEL B3, BETWEEN SECTIONS 2 AND GA.
JDP WAS INFORMED THAT THEY WERE GRADING A TYPE 3' CHANNEL AS A TYPE 1 CHANNEL. JDP WAS DIRECTED TO GRADE THE CHANNELS AS SHOWN ON DRAWINGS.
② JDP INSTALLED BRASS CAPS, (2) EACH, IN THE MANHOLE COVERS OF ALL GAS COLLECTION STRUCTURES.

FIELD SKETCHES:

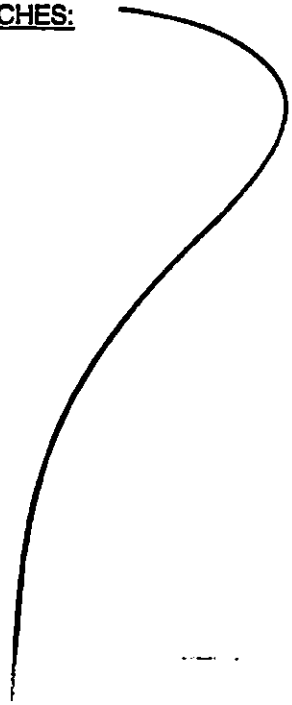

8/24/95

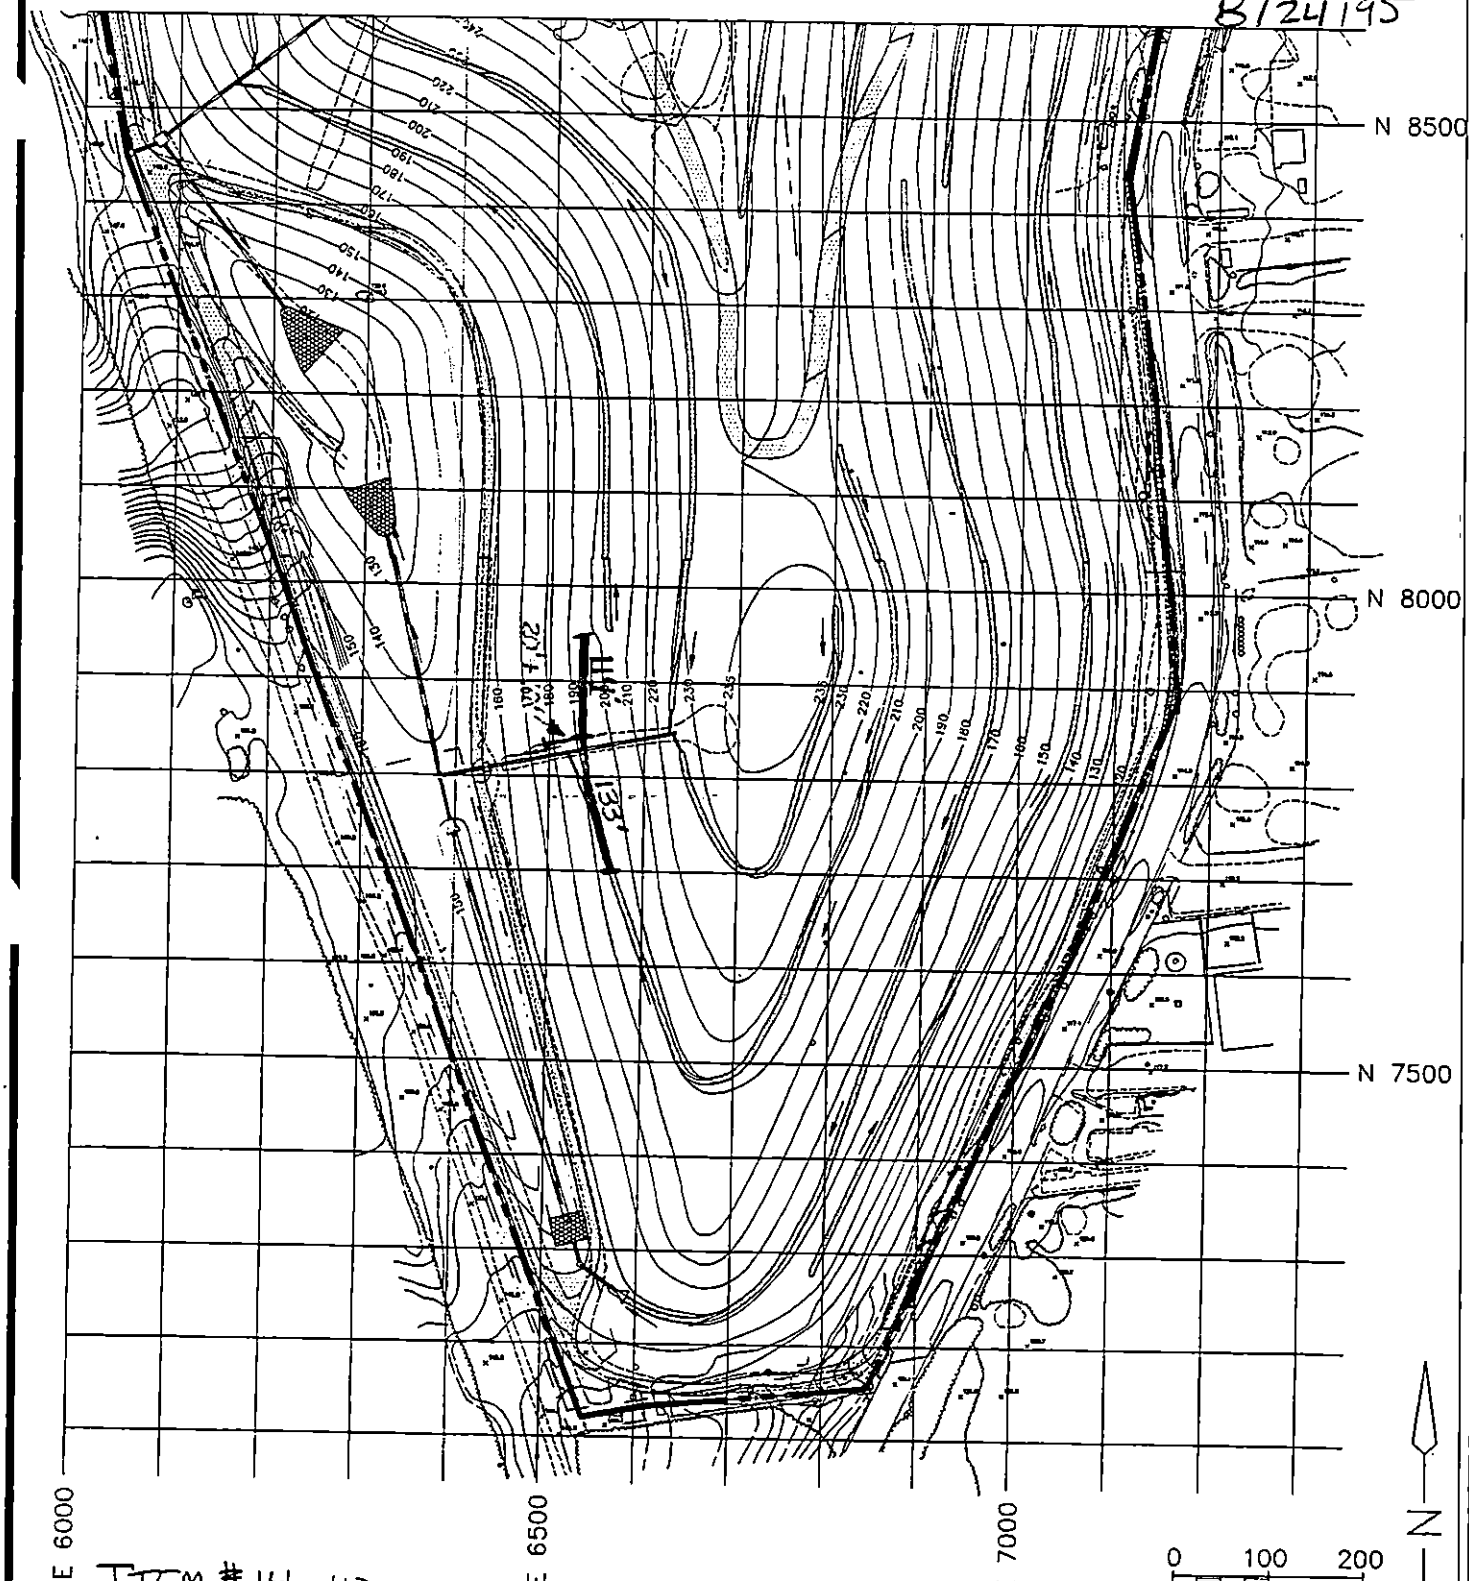

ITEM #14 HDPE UNDERDRAIN PIPE 114' +20' +10' + 133' = 277.0'

100 FOOT FIELD TESTING GRID

Cashin Associates, P.C.	EAST NORTHPORT LANDFILL TOWN OF HUNTINGTON, NEW YORK	PROJECT NO. 4170.1
		CAD FILE NO. C-2C
	INTERIM REMEDIAL PROGRAM	FIGURE NO. 1

DAILY REPORT No. 265 CA No. 4170.1

PROJECT:	DATE: 8/25/95 PAGE 1 of 1
TOWN OF HUNTINGTON INTERIM REMEDIAL PROGRAM HUNTINGTON/EAST NORTHPORT LANDFILL CONTRACT No. ENV 94-01/0-C	S M T W T (F) S
ENGINEERS: CASHIN ASSOCIATES, P.C. 1200 VETERANS MEMORIAL HIGHWAY HAUPPAUGE, NY 11788 (516) 348-7600	**CONTRACTOR:** J.D. POSILLICO, INC. 1610 NEW HIGHWAY FARMINGDALE, NY 11735 (516) 249-1872

WEATHER: SUNNY AND CLEAR TIME: 5:00 PM TEMP: 77 °F WIND: MOD. TO HEAVY

ACTIVITY:

ITEM # 7 SELECT FILL

① JDP RECEIVED, PLACED, AND GRADED 'SCHLEIDER' SELECT FILL @:

(A) BELOW CHANNEL E, BETWEEN SECTIONS 18W AND 13W. 1ST LIFT

(B) BELOW CHANNEL F, BETWEEN SECTIONS 18W AND 13W. 1ST LIFT

(C) ABOVE CHANNEL X BETWEEN SECTIONS 4A AND 4.

ITEM # 16 36" CORRUGATED HDPE PIPE

① SET IN PLACE 36" PIPE TRANSITIONS FROM DRAINAGE CHANNELS N AND B TO DOWNDRAIN N.

CHANNEL N = 35.0 LF

CHANNEL B = 33.0 LF

TOTAL = 68.0 LF PIPE RUNS INCLUDE

EQUIPMENT AND MANPOWER: JDP		ITEM	QUANTITY	FINAL/ INTERIM
2 FOREMEN	1 WATERTRUCK / 3 TRAILERS	#7	—	—
21 LABORERS	GUNDLE:	#16	68.0 LF	FINAL
7 OPERATORS	1 FOREMAN / 13 LABORER	#23	—	—
4 TEAMSTERS	11 TECHNICIANS / 2 OPERATORS	#24	—	—
5 BULLDOZERS	1 PAYLOADER	#25	—	—
1 EXCAVATOR	1 LOADALL			
1 PAYLOADER	1 GENERATOR			

SIGNED: Robert A. Jones DATE: 8/25/95

DAILY REPORT No. 265 CA No. 4170.1

ADDITIONAL INFORMATION:

A 20' PIPE SECTION CUT IN HALF HORIZONTALLY, AND A 45° ELBOW TO ALIGN THE PIPE WITH THE TRENCH.

ITEM # 25 GEOGRID

① JDP DEPLOYED GEOGRID BELOW CHANNELS C AND E BETWEEN SECTIONS 4 AND 18.

ITEM #23 GEONET COMPOSITE

ITEM #24 VLDPE MEMBRANE

① GUNDLE CONTINUED TO DEPLOY AND SEAM GAS VENTING COMPOSITE AND LINER BETWEEN SECTIONS 20E AND 22E.

FIELD SKETCHES:

DAILY REPORT No. 266 CA No. 4170.1

PROJECT:	DATE: 8/26/95 PAGE 1 of 1
TOWN OF HUNTINGTON INTERIM REMEDIAL PROGRAM HUNTINGTON/EAST NORTHPORT LANDFILL CONTRACT No. ENV 94-01/0-C	S M T W T F (S)
ENGINEERS: CASHIN ASSOCIATES, P.C. 1200 VETERANS MEMORIAL HIGHWAY HAUPPAUGE, NY 11788 (516) 348-7600	**CONTRACTOR:** J.D. POSILLICO, INC. 1610 NEW HIGHWAY FARMINGDALE, NY 11735 (516) 249-1872

WEATHER: MOSTLY SUNNY TIME: 3:30PM TEMP: 84°F WIND: MODERATE

ACTIVITY:

ITEM #23 GEONET COMPOSITE
ITEM #24 VLDPE MEMBRANE

(1) GUNDLE CONTINUED TO DEPLOY AND SEAM GAS VENTING GEOCOMPOSITE AND LINER ON THE EAST LANDFILL SLOPES BETWEEN SECTIONS 21E AND 22E, FROM THE CREST TO THE TOE OF THE LANDFILL.

MISC: (1) I UPDATED ITEM RECORD, AND MATERIAL RECEIVED LOGS, BEGAN WORK ON PAYMENT ITEM SHEETS FOR THE AUGUST PAYMENT REQUISITION INTERIM PAYMENTS.

EQUIPMENT AND MANPOWER: JDP	ITEM	QUANTITY	FINAL/ INTERIM
1 FOREMAN	#23	—	—
14 LABORERS	#24	—	—
11 TECHNICIANS			
2 OPERATORS			
1 GENERATOR			
1 PAYLOADER			

SIGNED: [signature] DATE: 8/26/95

DAILY REPORT No. 266

CA No. 4170.1

ADDITIONAL INFORMATION:

FIELD SKETCHES:

DAILY REPORT No. 267 CA No. 4170.1

PROJECT:	DATE: 8/28/95 PAGE 1 of 2
TOWN OF HUNTINGTON INTERIM REMEDIAL PROGRAM HUNTINGTON/EAST NORTHPORT LANDFILL CONTRACT No. ENV 94-01/0-C	S (M) T W T F S
ENGINEERS: CASHIN ASSOCIATES, P.C. 1200 VETERANS MEMORIAL HIGHWAY HAUPPAUGE, NY 11788 (516) 348-7600	**CONTRACTOR:** J.D. POSILLICO, INC. 1610 NEW HIGHWAY FARMINGDALE, NY 11735 (516) 249-1872

WEATHER: MOSTLY SUNNY TIME: 4:30 PM TEMP: 82°F WIND: MODERATE

ACTIVITY:

ITEM # 6 COMMON FILL

① JDP COMPACTED THE 8" COMMON FILL LAYER ON THE EAST LANDFILL SLOPE FROM SECTION 13A TO 19A, FROM THE TOE TO CREST OF THE LANDFILL.

ITEM # 7 SELECT FILL

① JDP RECEIVED, PLACED, AND GRADED 'SCHLEIDER' SELECT FILL ON THE EAST LANDFILL SLOPE @ THE FOLLOWING LOCATIONS:

(A) 1ST LIFT, SECTION 18W TO 14W, BELOW CHANNEL E

(B) 2ND LIFT, SECTION 13W TO 14W, BELOW CHANNEL F/R.

(C) 2ND LIFT, SECTION 4A TO 17A, ABOVE CHANNEL X.

ITEM # 11 GABIONS

① BEGAN ASSEMBLY AND LAYOUT OF GABION ENERGY DISSAPATOR @ CHANNEL H. S. BRIX STAKED

EQUIPMENT AND MANPOWER: JDP		ITEM	QUANTITY	FINAL/ INTERIM
2 FOREMAN	1 WATER TRUCK 1 10 WHEEL DUMP	#6	—	—
21 LABORERS	3 TRAILERS	#7	—	—
7 OPERATORS	GUNDLE:	#11	—	—
4 TEAMSTERS	1 FOREMAN / 14 LABORERS	#14	161.0 LF	FINAL
5 BULLDOZERS	1 TECHNICIANS / 3 OPERATORS	#30	1,368.0 LF	FINAL
1 PAYLOADER	1 PAYLOADER / LOADALL	#23/#24	—	—
1 ROLLER/EXCAVATOR (½ DAY EACH)	1 GENERATOR	#25	—	—

SIGNED: [signature] DATE: 8/28/95

DAILY REPORT No. 767

CA No. 4170.1

ADDITIONAL INFORMATION:

THAT THE ENERGY DISSAPATOR CAN BE REDUCED IN AREA BY 6' ON THE EAST SIDE. IDP AGREED TO COMPLY.

ITEM # 14 6" UNDERDRAIN PIPE

① IDP INSTALLED 135.0 LF OF PIPE IN CHANNEL Q, FROM DOWNDRAIN 'M' HEADING SOUTH, AND 26.0 LF (20'+6') BETWEEN CHANNEL R/Q AND DOWN DRAIN M. (SOLID)

ITEM # 25 GEOGRID

① IDP INSTALLED GEOGRID BETWEEN SECTIONS 18W AND 14W, BELOW CHANNEL F/R.

ITEM # 23 GEONET COMPOSITE / ITEM # 24 VLDPE MEMBRANE

① GUNDLE CONTINUED TO DEPLOY GAS VENTING GEOCOMPOSITE AND LINER BETWEEN SECTIONS 22E AND 21E.

ITEM # 30 CHAIN LINK FENCE

FINAL PAYMENT FOR PREVIOUSLY INSTALLED

FIELD SKETCHES:

FENCE ALONG WEST LANDFILL PERIMETER. STARTING AT SOUTH WEST CORNER AND PROCEEDING NORTH 1,368.0' LF.

DR-201
PAGE 2 OF 2
8-28-95

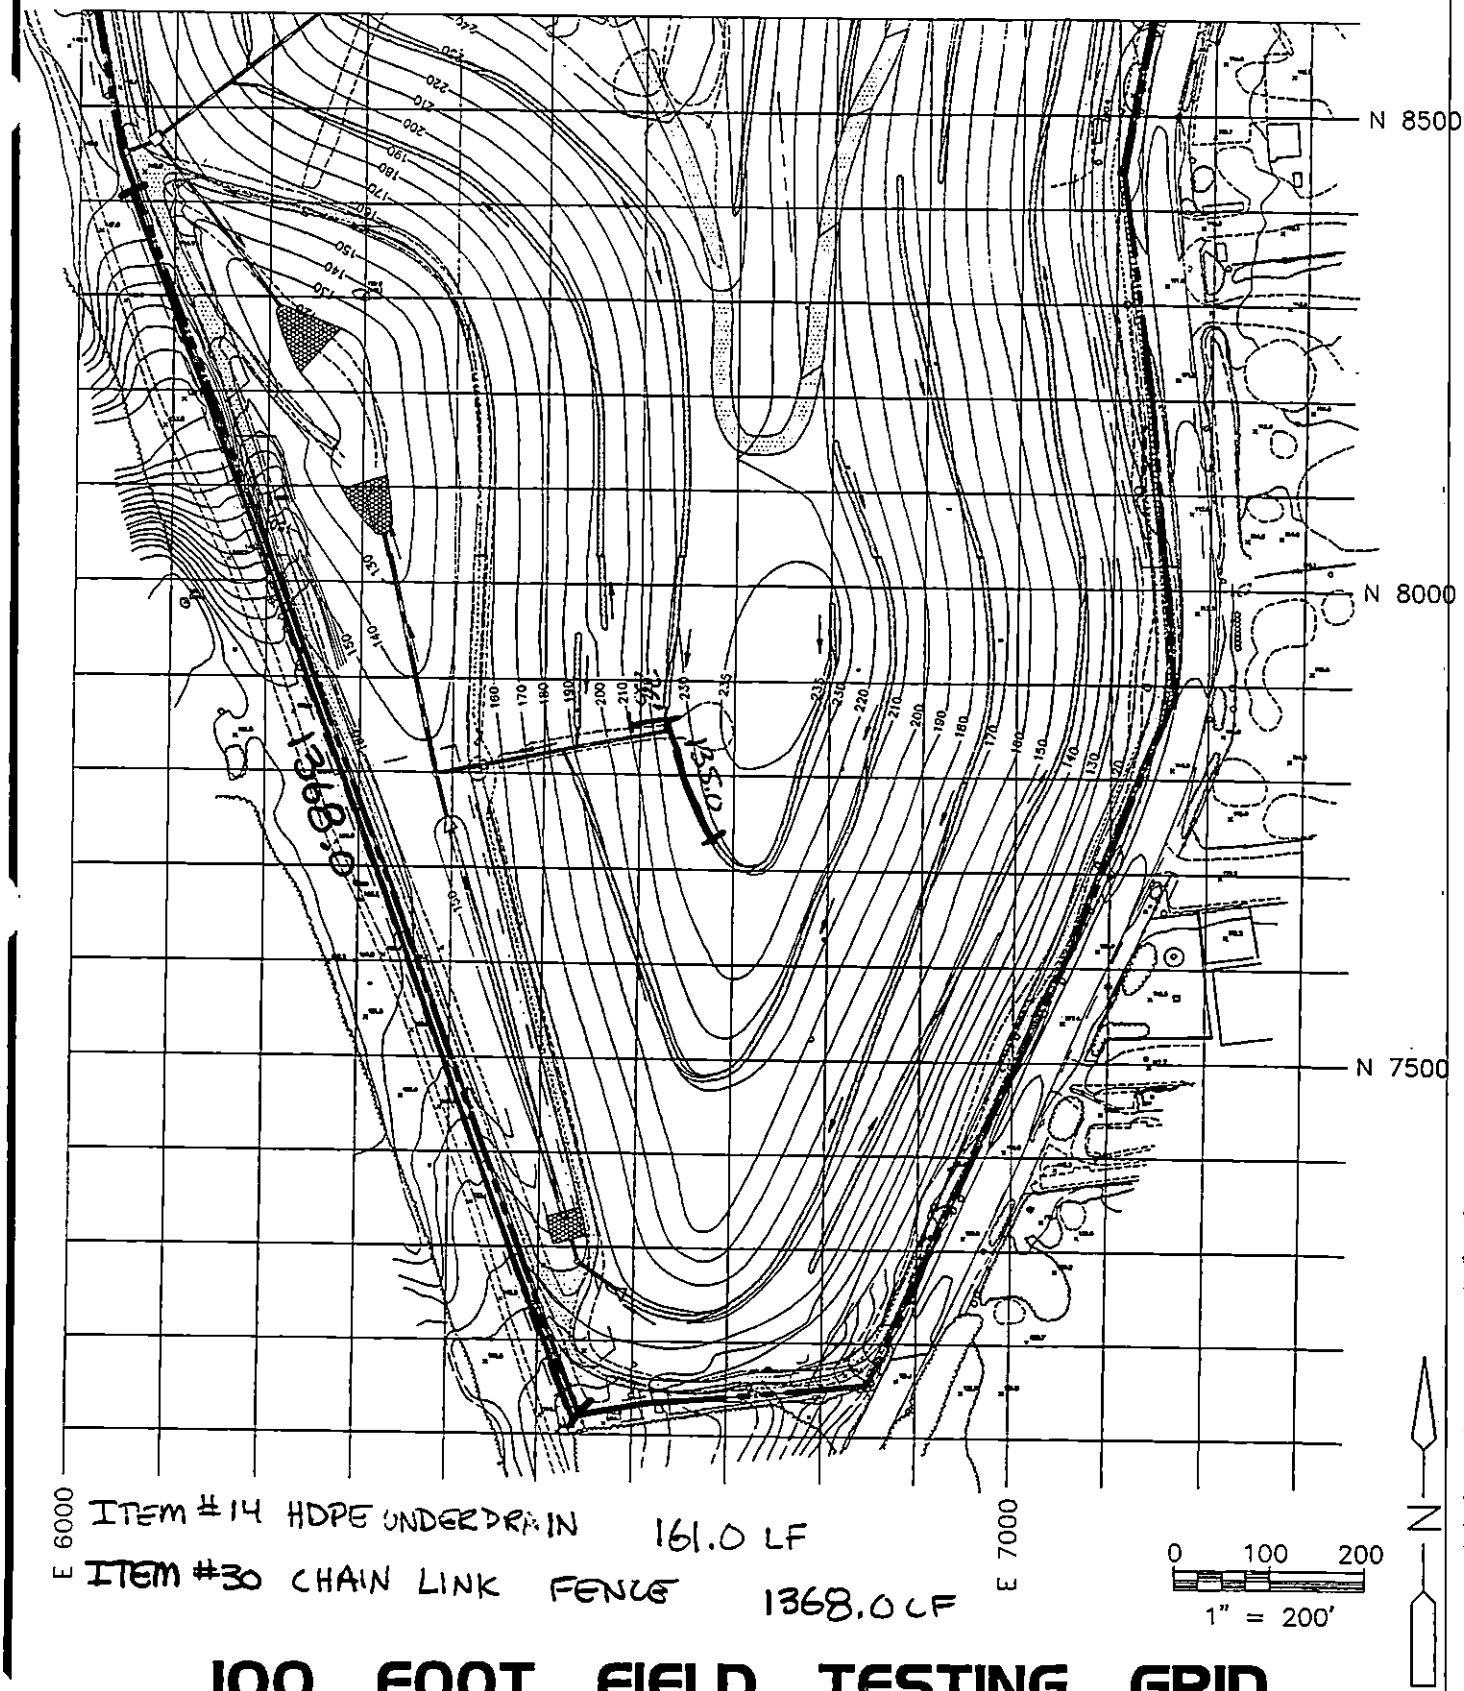

ITEM #14 HDPE UNDERDRAIN 161.0 LF

ITEM #30 CHAIN LINK FENCE 1368.0 LF

100 FOOT FIELD TESTING GRID

Cashin Associates, P.C.	EAST NORTHPORT LANDFILL TOWN OF HUNTINGTON, NEW YORK	PROJECT NO. 4170.1
		CAD FILE NO. C-28
	INTERIM REMEDIAL PROGRAM	FIGURE NO. 1

DAILY REPORT No. 268 CA No. 4170.1

PROJECT: TOWN OF HUNTINGTON INTERIM REMEDIAL PROGRAM HUNTINGTON/EAST NORTHPORT LANDFILL CONTRACT No. ENV 94-01/0-C	DATE: 3/23/95 PAGE 1 of 1 S (M) T W T F S
ENGINEERS: CASHIN ASSOCIATES, P.C. 1200 VETERANS MEMORIAL HIGHWAY HAUPPAUGE, NY 11788 (516) 348-7600	CONTRACTOR: J.D. POSILLICO, INC. 1610 NEW HIGHWAY FARMINGDALE, NY 11735 (516) 249-1872

WEATHER: MOSTLY SUNNY TIME: 3:00 TEMP: 82°F WIND:

ACTIVITY:

ITEM # 7 SELECT FILL

JDP PLACING SELECT FILL ON WEST SIDE OF LANDFILL GRADING TO 9" LIFT BETWEEN SECTIONS 18W TO 14W AT SECTION 13W TO 14W AND 4A TO 17A OBTAINNING 1ST OR 2ND LIFTS.

ITEM # 25 GEOGRID

JDP INSTALLED GEOGRID OVER IN SECTIONS 18W TO 14W BELOW CHANNEL F/R

I'M SPENDING PART OF THE DAY W/ JEFF ALBERTS TRAINNING ME W/ THE TROXLER MACHINE.

EQUIPMENT AND MANPOWER: JDP	ITEM	QUANTITY	FINAL/ INTERIM
2 - FOREMEN	7 #	—	—
21 - LABORERS	25#	—	—
5 - DOZERS			
1 - PAYLOADER			
1 - ROLLER			
7 - OPERATORS			

SIGNED: [signature] DATE: 8/28/95

DAILY REPORT No. 268 CA No. 4170.1

ADDITIONAL INFORMATION:

FIELD SKETCHES:

DAILY REPORT No. 269 CA No. 4170.1

PROJECT:	DATE: 8/29/95 PAGE 1 of 2
TOWN OF HUNTINGTON INTERIM REMEDIAL PROGRAM HUNTINGTON/EAST NORTHPORT LANDFILL CONTRACT No. ENV 94-01/0-C	S M (T) W T F S
ENGINEERS: CASHIN ASSOCIATES, P.C. 1200 VETERANS MEMORIAL HIGHWAY HAUPPAUGE, NY 11788 (516) 348-7600	**CONTRACTOR:** J.D. POSILLICO, INC. 1610 NEW HIGHWAY FARMINGDALE, NY 11735 (516) 249-1872

WEATHER: MOSTLY SUNNY / CLEAR TIME: 8:00 AM TEMP: 65 °F WIND: MODERATE

ACTIVITY:

ITEM #6 COMMON FILL

① JDP EXCAVATED EXISTING FILL TO GRADE FOR LINER @ SECTION 22A ±, FILL WAS PACED @ TOP OF LANDFILL SECTIONS 11A TO 12A.

ITEM #7 SELECT FILL

① JDP CONTINUED TO RECEIVE, PLACE AND GRADE 'SCHNEIDER' SELECT FILL ON THE WEST LANDFILL SLOPE AT THE FOLLOWING LOCATIONS:

Ⓐ 2ND LIFT SECTION 4 TO 17 BELOW CHANNEL E.

Ⓑ 1ST LIFT, SECTION 14W TO 18W, BELOW CHANNEL E.

Ⓒ 1ST LIFT, SECTION 13W TO 18W, BELOW CHANNEL F/R.

Ⓓ ABOVE CHANNEL R, SECTION 14W TO 19W, 1ST LIFT.

→

EQUIPMENT AND MANPOWER:		ITEM	QUANTITY	FINAL/ INTERIM
JDP:	1 10 WHEEL DUMP			
2 FOREMEN	3 TRAILERS, RENTAL	#6	—	—
17 LABORER	1 WATER TRUCK RENTAL	#7	—	—
7 OPERATORS	GUNDE:	#11	—	—
1 PAYLOADER	1 FOREMAN / 14 LABORERS	#14	74.0 CF	FINAL
1 EXCAVATOR/ROLLER (½ EACH)	11 TECHNICIANS/3 OPERATORS	#23	—	—
5 BULLDOZERS	1 GENERATOR/1 PAYLOADER	#24	—	—
1 TEAMSTER	1 LOADALL	#25	—	—

SIGNED: [signature] DATE: 8/29/95

DAILY REPORT No. 269

CA No. 4170.1

ADDITIONAL INFORMATION:

ITEM # 11 GABIONS

① JDP CONTINUED TO ASSEMBLE AND GRADE FOR THE ENERGY DISSAPATION GABIONS @ CHANNEL H.

ITEM # 14 6" HDPE UNDERDRAIN PIPE

① JDP INSTALLED 74.0 LF OF PIPE IN DRAINAGE CHANNEL I. THE PIPE ENDED 34.0' SOUTH OF GAS VENT GV-58

ITEM # 23 GEONET COMPOSITE

① GUNDLE DEPLOYED DRAINAGE GEOCOMPOSITE ON THE WEST LANDFILL SLOPE, BETWEEN SECTIONS 19W AND 21W, FROM THE TOP TO TOE OF THE LANDFILL.

② GUNDLE DEPLOYED GAS VENTING GEOCOMPOSITE ON THE EAST LANDFILL SLOPE FROM SECTION 22E TO 22A.

ITEM # 25 GEOGRID

① JDP DEPLOYED GEOGRID ON THE WEST LANDFILL SLOPE AT SECTION 13W ± BELOW CHANNEL F/R.

FIELD SKETCHES:

DR-
PAGE 2 OF 2
8/29/95

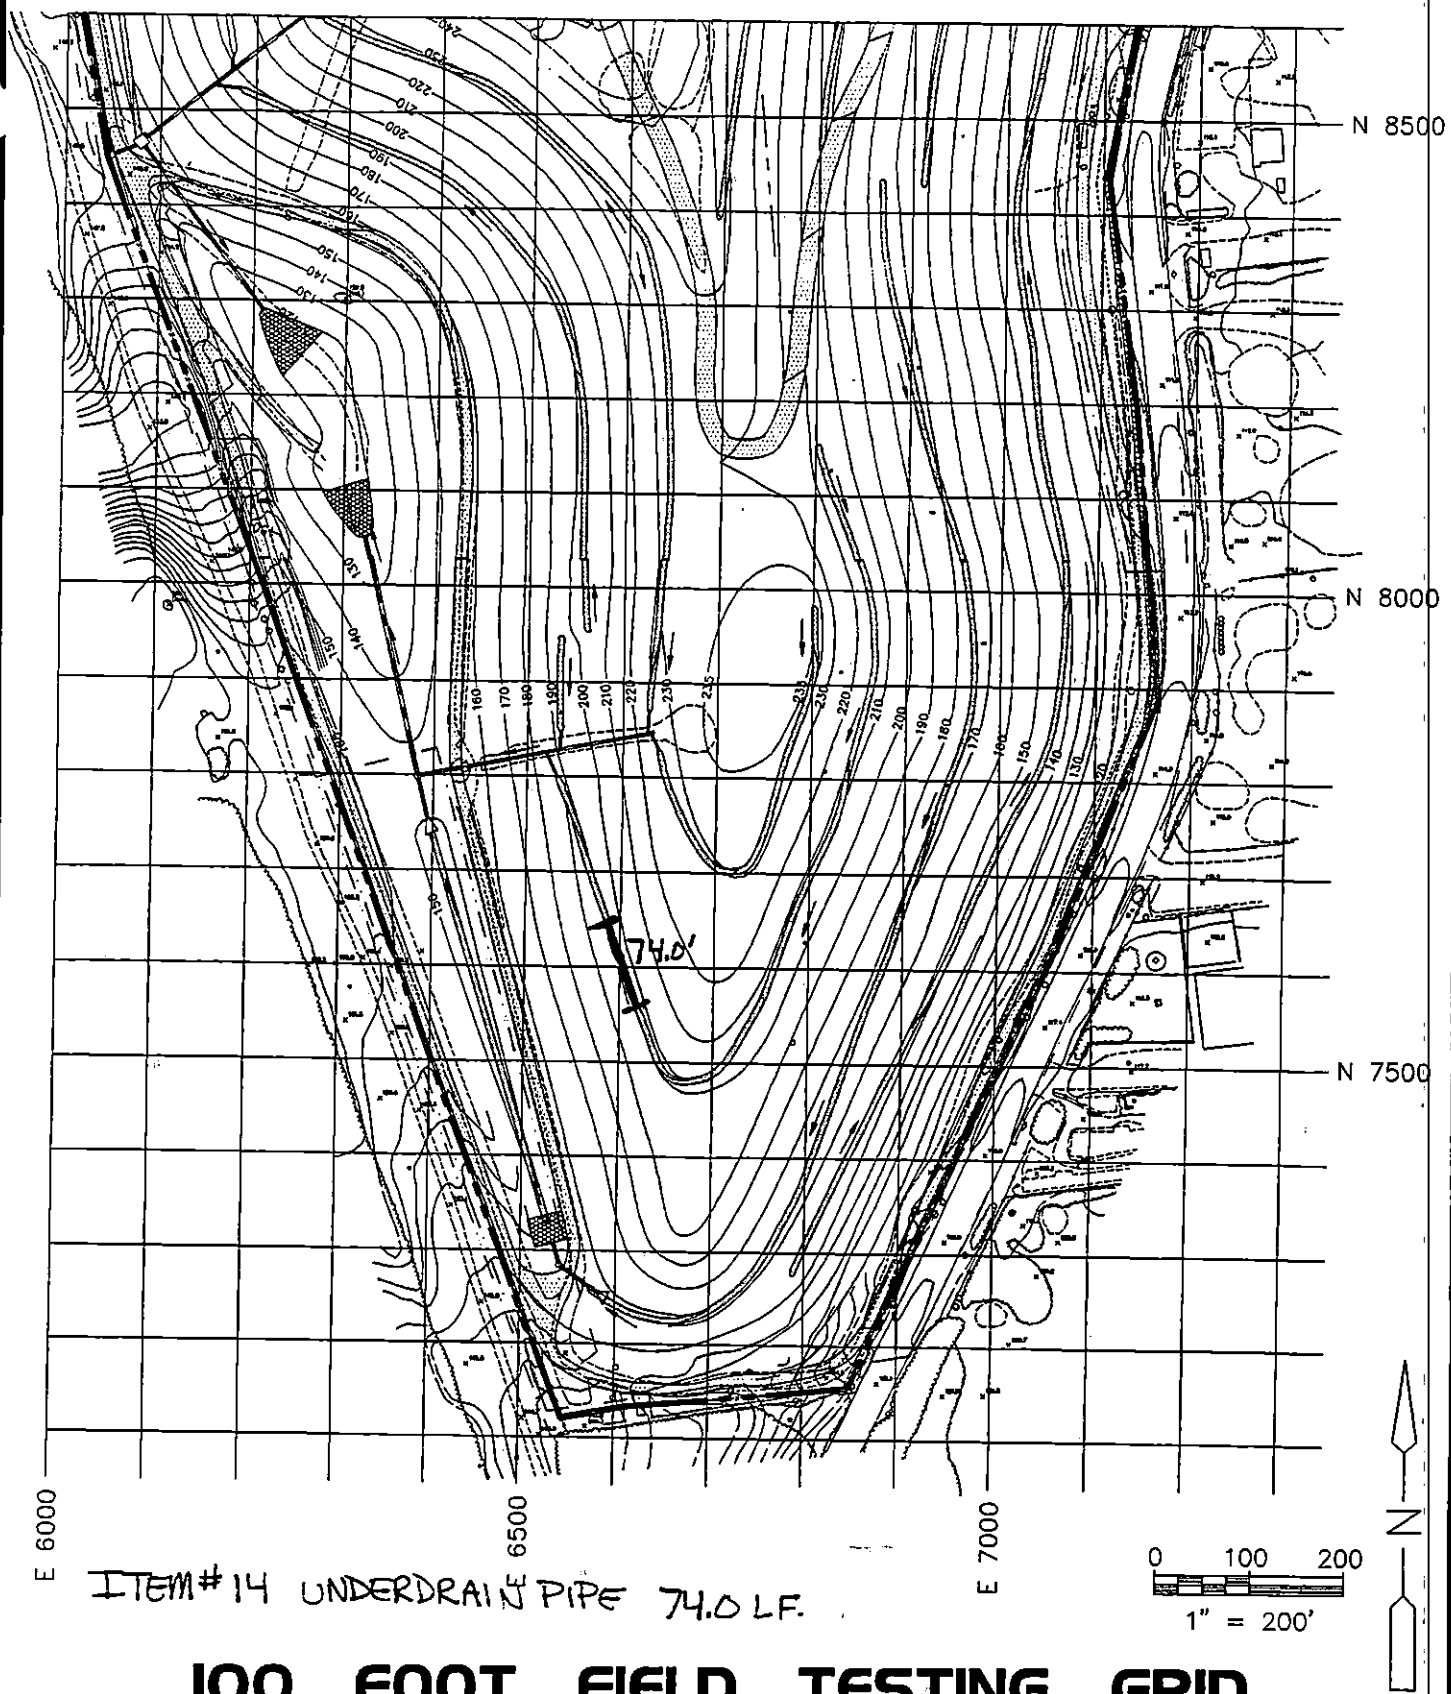

ITEM # 14 UNDERDRAIN PIPE 74.0 L.F.

100 FOOT FIELD TESTING GRID

Cashin Associates, P.C.	EAST NORTHPORT LANDFILL TOWN OF HUNTINGTON, NEW YORK	PROJECT NO. 4170.1
		CAD FILE NO. C-2B
	INTERIM REMEDIAL PROGRAM	FIGURE NO. 1

DAILY REPORT No. 270

CA No. 4170.1

PROJECT:	DATE: 8/29/95 PAGE 1 of 1
TOWN OF HUNTINGTON INTERIM REMEDIAL PROGRAM HUNTINGTON/EAST NORTHPORT LANDFILL CONTRACT No. ENV 94-01/0-C	S M (T) W T F S
ENGINEERS: CASHIN ASSOCIATES, P.C. 1200 VETERANS MEMORIAL HIGHWAY HAUPPAUGE, NY 11788 (516) 348-7600	**CONTRACTOR:** J.D. POSILLICO, INC. 1610 NEW HIGHWAY FARMINGDALE, NY 11735 (516) 249-1872

WEATHER: SUNNY TIME: 3:00 TEMP: 80°F WIND: MODERATE

ACTIVITY:

ITEM # 7 SELECT FILL

JDP PLACING SELECT FILL ON SLOPES WEST SIDE OF LANDFILL BETWEEN SECTIONS 14W TO 18W BELOW CHANNEL E SECTION 4-17 BELOW CHANNEL E - SECTION 13W TO 18W BELOW CHANNEL F/R. GRADING SLOPES IN 9" LIFTS 1ST AND 2ND LIFT

ITEM # 25 GEOGRID

JDP INSTALLING GEOGRID ON SLOPES BETWEEN FIRST AND SECOND LIFT OF SELECT FILL IN SECTIONS 17 TO 18

I'M SPENDING TIME TRAINNING ON TROXLER 3440 - DAILY LOGS, PAPER WORK, FORMS

EQUIPMENT AND MANPOWER: JDP	ITEM	QUANTITY	FINAL/ INTERIM
2- FOREMEN	~~#7~~	—	
17-LABORERS	~~#25~~	—	
5-DOZERS			
1-PAYLOADER			
1-EXCAVATOR / ROLLER			
7- OPERATORS			

SIGNED: [signature] DATE: 8/29/95

DAILY REPORT No. 270

CA No. 4170.1

ADDITIONAL INFORMATION:

FIELD SKETCHES:

DAILY REPORT No. 271 CA No. 4170.1

PROJECT:	DATE: 8/30/05 PAGE 1 of 2
TOWN OF HUNTINGTON INTERIM REMEDIAL PROGRAM HUNTINGTON/EAST NORTHPORT LANDFILL CONTRACT No. ENV 94-01/0-C	S M T (W) T F S
ENGINEERS: CASHIN ASSOCIATES, P.C. 1200 VETERANS MEMORIAL HIGHWAY HAUPPAUGE, NY 11788 (516) 348-7600	**CONTRACTOR:** J.D. POSILLICO, INC. 1610 NEW HIGHWAY FARMINGDALE, NY 11735 (516) 249-1872

WEATHER: MOSTLY SUNNY & WARM TIME: 4:30 TEMP: 82°F WIND: MODERATE

ACTIVITY:

ITEM # 11 GABIONS

① JDP BEGAN PLACEMENT OF BASKETS AND STONE @ THE CHANNEL H GABION ENERGY DISSAPATOR.

ITEM # 22 GEOTEXTILE

① JDP LINED THE BASE OF THE CHANNEL H GABION ENERGY DISSAPATOR WITH GEOTEXTILE PRIOR TO THE PLACEMENT OF THE BASKETS. THE GEOTEXTILE SEAMS WERE OVERLAPPED 12".

ITEM # 18A TOE UNDERDRAIN PIPE

① JDP PLACE 245.0 LF OF SDR17 HDPE PERFORATED PIPE SOUTH OF STORMWATER COLLECTION STRUCTURE #2, @ THE TOE OF THE LANDFILL SLOPE.

→

EQUIPMENT AND MANPOWER: JDP 3 TRAILERS. RENTAL		ITEM	QUANTITY	FINAL/ INTERIM
2 FOREMEN		11	—	—
17 LABORERS	GUNDLE :	18A	245.0 LF	FINAL
7 OPERATORS	1 FOREMAN / LABORERS	16	—	—
5 BULLDOZERS	3 OPERATORS / TECHNICIANS	22	—	—
1 PAYLOADER	1 GENERATOR	23	—	—
1 EXCAVATOR	1 LOAD-ALL	24	—	—
1 TRAM 10/10 WHEEL DUMP	1 PAYLOADER	25	—	—

SIGNED: Robert D. Cashin DATE: 8/30/05

DAILY REPORT No. 211

CA No. 4170.1

ADDITIONAL INFORMATION:

ITEM # 25 GEOGRID

① JDP PLACED GEOGRID ON THE WEST LANDFILL SLOPE BETWEEN SECTIONS 18 AND 14W, BELOW CHANNEL E.

ITEM # 23 GEONET COMPOSITE / ITEM # 24 VLDPE MEMBRANE

① GUNDLE CONTINUED TO DEPLOY AND SEAM GAS VENTING GEOCOMPOSITE AND LINER ON THE SOUTH LANDFILL SLOPE BETWEEN SECTIONS 22E AND 23.

ITEM # 16 36" HDPE PIPE

① JDP INSTALLED 45° ELBON AND EXCAVATED FOR THE CHANNEL 'A' / DOWNCHUTE 'N' TRANSITION.

MISC: ① JDP EXCAVATED THE NORTH BASIN TO REMOVE EXCESS SILT. SILT WAS SPREAD AND DRIED IN PARKING / STAGING AREA.

FIELD SKETCHES:

PAGE 2 OF 2
8/30/95

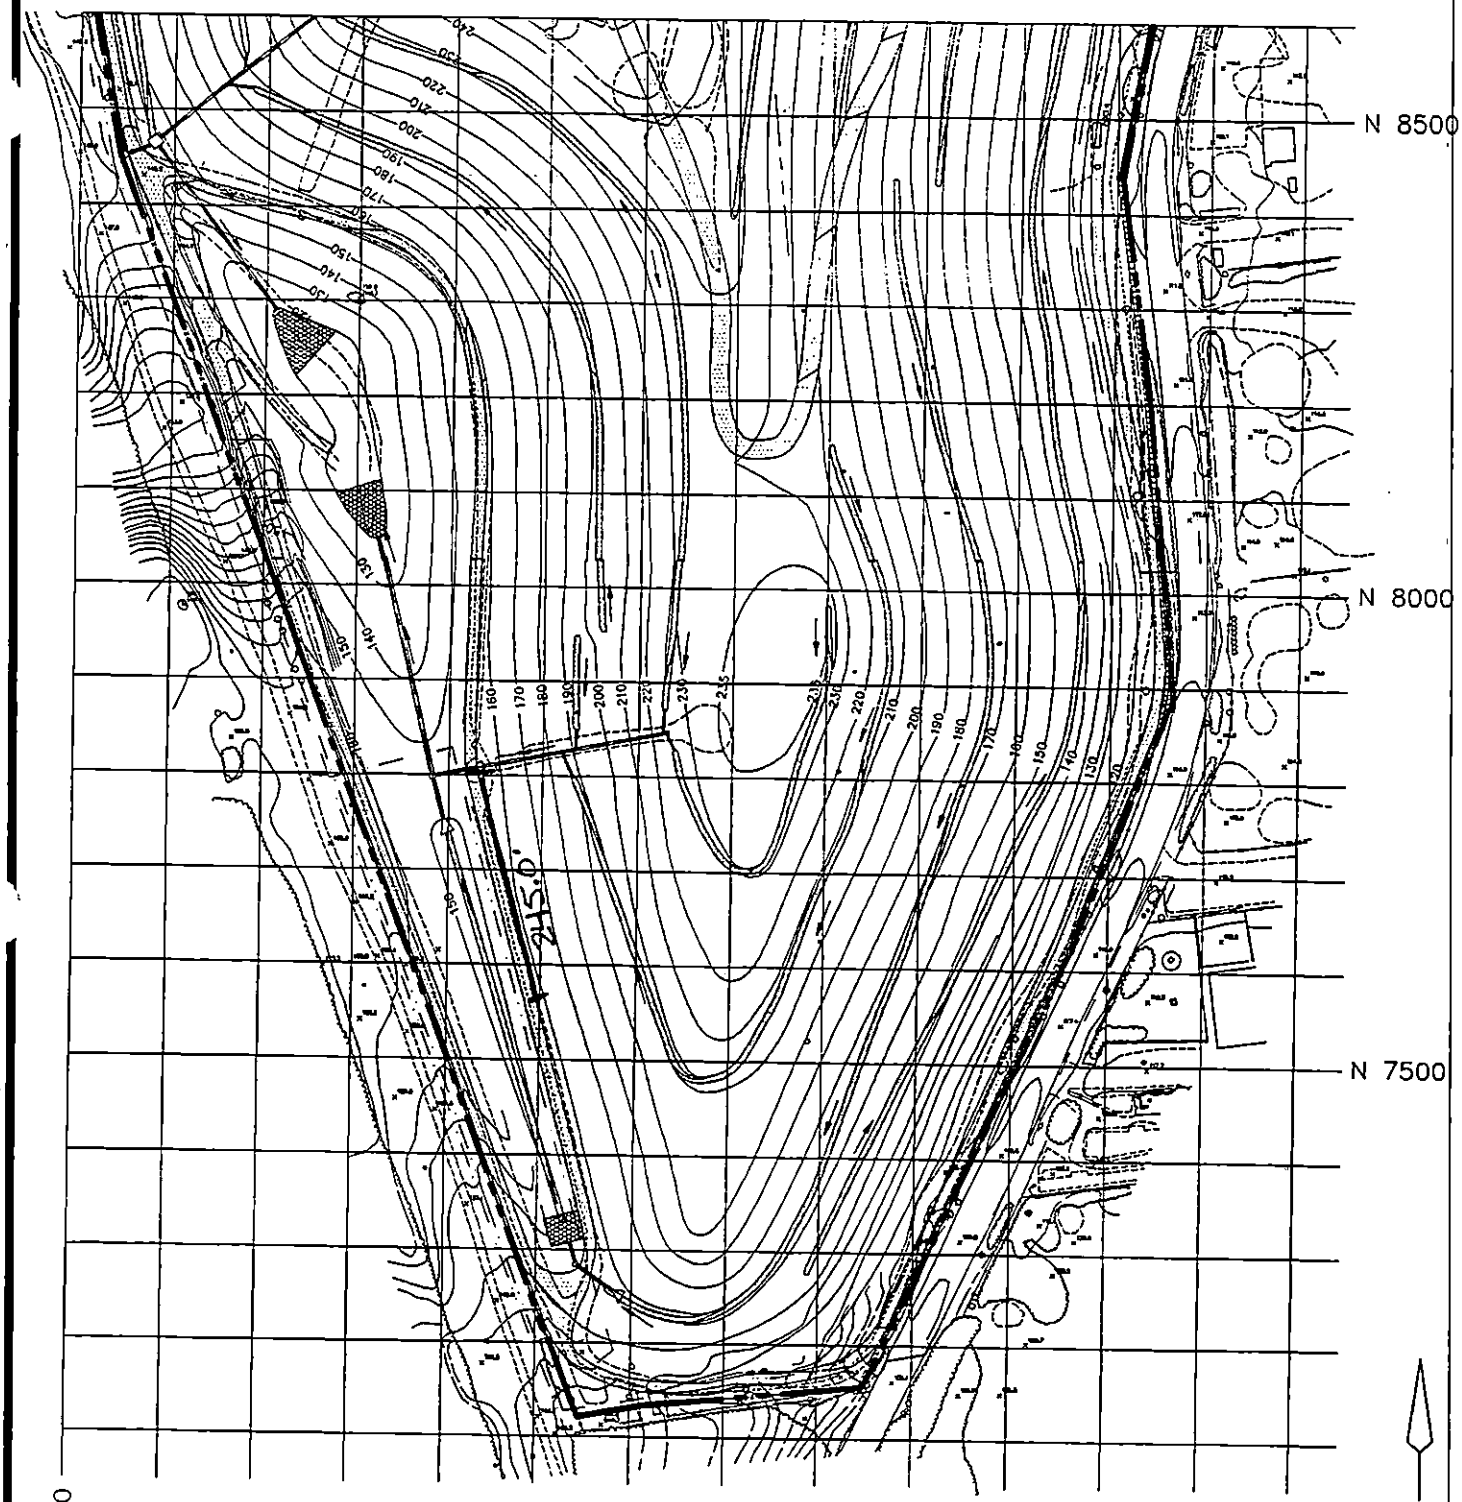

100 FOOT FIELD TESTING GRID

Cashin Associates, P.C.	EAST NORTHPORT LANDFILL TOWN OF HUNTINGTON, NEW YORK	PROJECT NO. 4170.1
		CAD FILE NO. C-2C
	INTERIM REMEDIAL PROGRAM	FIGURE NO. 1

DAILY REPORT No. 272 CA No. 4170.1

PROJECT:	DATE: 8/30/95 PAGE ____ of ____
TOWN OF HUNTINGTON INTERIM REMEDIAL PROGRAM HUNTINGTON/EAST NORTHPORT LANDFILL CONTRACT No. ENV 94-01/0-C	S M T (W) T F S
ENGINEERS: CASHIN ASSOCIATES, P.C. 1200 VETERANS MEMORIAL HIGHWAY HAUPPAUGE, NY 11788 (516) 348-7600	**CONTRACTOR:** J.D. POSILLICO, INC. 1610 NEW HIGHWAY FARMINGDALE, NY 11735 (516) 249-1872

WEATHER: MOSTLY SUNNY TIME: 3:00 TEMP: 82°F WIND: MODERATE

ACTIVITY:

ITEM # 7 SELECT FILL

JDP PLACING SELECT FILL ON SLOPES GRADING TO OBTAIN 9" LIFTS OVER BY SECTION 17A TO 18 BELOW CHANNEL E 2ND LIFT. - SECTIONS 14W TO 15W BELOW CHANNEL F 1ST AND 2ND LIFT PLACED ON SLOPE

ITEM # 25 GEOGRID

JDP INSTALLING GEOGRID OVER IN SECTIONS 13W - 14W BELOW CHANNEL E

I'M SPENDING TIME GOING THROUGH FORMS + FILING PROCEDURE ON SOIL DENSITY - TROXLER 3440.

EQUIPMENT AND MANPOWER: JDP	ITEM	QUANTITY	FINAL/ INTERIM
2 - FOREMEN	# 7	—	
17 LABORERS	# 25	—	
5 DOZERS			
1 - PAYLOADER			
1 - EXCAVATOR			
7 - OPERATORS			

SIGNED: [signature] DATE: 8/30/95

DAILY REPORT No. 272

CA No. 4170.1

ADDITIONAL INFORMATION:

FIELD SKETCHES:

DAILY REPORT No. 273 CA No. 4170.1

PROJECT:	DATE: 8/31/95 PAGE 1 of 2
TOWN OF HUNTINGTON INTERIM REMEDIAL PROGRAM HUNTINGTON/EAST NORTHPORT LANDFILL CONTRACT No. ENV 94-01/0-C	S M T W (T) F S
ENGINEERS: CASHIN ASSOCIATES, P.C. 1200 VETERANS MEMORIAL HIGHWAY HAUPPAUGE, NY 11788 (516) 348-7600	**CONTRACTOR:** J.D. POSILLICO, INC. 1610 NEW HIGHWAY FARMINGDALE, NY 11735 (516) 249-1872

WEATHER: MOSTLY SUNNY TIME: TEMP: °F WIND: MODERATE

ACTIVITY:

ITEM # 11 GABIONS

① JDP CONTINUED TO PLACE THE GABION BASKETS AND STONE @ THE CHANNEL 'H' ENERGY DISSAPATOR.

ITEM # 14 HDPE UNDERDRAIN PIPE

① JDP BACKFILLED THE SOLID PIPE CLAY TRENCH FROM CHANNEL R/Q TO DOWNDRAIN 'M'.

ITEM # 18A TOE UNDERDRAIN PIPE

① JDP WRAPPED AND SEAMED DRAINAGE GEOCOMPOSITE AROUND THE PIPE INSTALLED YESTERDAY, SOUTH OF SWCS # 2.

ITEM # 25 GEOGRID

① JDP DEPLOYED GEOGRID ON THE WEST

EQUIPMENT AND MANPOWER: JDP		ITEM	QUANTITY	FINAL/ INTERIM
2 FOREMAN	3 TRAILERS, RENTAL	# 11	—	—
LABORERS	1 WATERTRUCK, RENTAL	# 14	—	—
7 OPERATORS	GUNDLE:	# 18A	—	—
5 BULLDOZERS	1 FOREMAN / LABORERS	# 23	—	—
1 PAYLOADER	3 OPERATORS / TECHNICIANS	# 24	—	—
1 EXCAVATOR	1 GENERATOR / 1 PAYLOADER	# 25	—	—
1 TEAMSTER/10WHL DUMP	1 LOAD-ALL	# 7	722.0 CY	FINAL

SIGNED: [signature] DATE: 8/31/95

DAILY REPORT No. 273

CA No. 4170.1

ADDITIONAL INFORMATION:

LANDFILL SLOPE BETWEEN SECTIONS 13W AND 15W BELOW CHANNEL E.

ITEM # 23 GEONET COMPOSITE / ITEM #24 VLDPE MEMBRANE
① GUNDLE DEPLOYED GAS VENTING GEOCOMPOSITE AND LINER ON THE SOUTH LANDFILL SLOPE BETWEEN SECTIONS 23 AND 22W.

ITEM #7 SELECT FILL FM 722.0 CY
FINAL PAYMENT OF SELECT FILL USED TO BACKFILL DOWNDRAIN 'N' AS MEASURED BY THE JDP SURVEYORS.
SEE PAGE 2.

FIELD SKETCHES:

DR# 273
PAGE 2 OF 2
8-31-95

J. D. POSILLICO, Inc.
General Contractors
1610 NEW HIGHWAY
FARMINGDALE, NY 11735

PAGE _____ OF _____
CONTRACT NO. _____
JOB NO. 2666
MADE BY F DWYER DATE 8-30-95
CHKD. BY _____ DATE _____

PROJECT HUNT LANDFILL
SUBJECT AT DOWNPIPES - GB LINE +/-
OPP STRUCT # 3

TOTAL 722 CY

TYP.

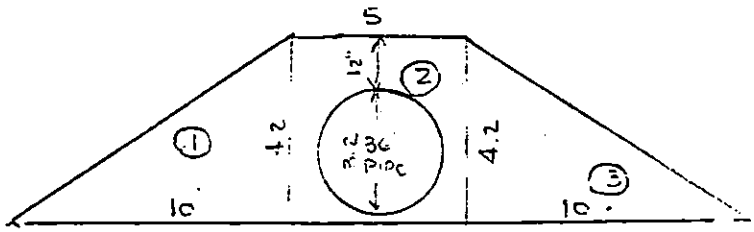

GB LINE +/- STA 0+55 - 4+0 = 355 LF

(1) $\frac{10 \times 4.2 \times 355}{2}$ = 276 cy

(2) 5 x 4.2 x 355 = 276
(MINUS $\pi R^2 \times 355$) = ~~106 cy~~
170 cy

(3) $\frac{10 \times 4.2 \times 355}{2}$ = 276 cy

DAILY REPORT No. 274 CA No. 41701

PROJECT:	DATE: 8/31/95 PAGE ____ of ____
TOWN OF HUNTINGTON INTERIM REMEDIAL PROGRAM HUNTINGTON/EAST NORTHPORT LANDFILL CONTRACT No. ENV 94-01/0-C	S M T W (T) F S
ENGINEERS: CASHIN ASSOCIATES, P.C. 1200 VETERANS MEMORIAL HIGHWAY HAUPPAUGE, NY 11788 (516) 348-7600	**CONTRACTOR:** J.D. POSILLICO, INC. 1610 NEW HIGHWAY FARMINGDALE, NY 11735 (516) 249-1872

WEATHER: MOSTLY SUNNY TIME: 3:00 TEMP: 80 °F WIND:

ACTIVITY:

ITEM # 7 SELECT FILL

JDP PLACING SELECT FILL ON SLOPES TO OBTAIN 9" LIFTS OVER IN SECTION 18 TO 13W BELOW CHANNEL E 2ND LIFT. SECTION 15W TO 19W BELOW CHANNEL S 1ST. LIFT AND BELON CHANNEL F 1ST. LIFT GRADED.

ITEM # 25 GEOGRID

JDP INSTALLING GEOGRID ON SLOPES OVER IN SECTIONS 14W-15W BELOW CHANNEL E

IM SPENDING TIME W/ TROXLER MACHINE OUT IN THE FIELD TRAINNING + FORMS, FILES

EQUIPMENT AND MANPOWER: JDP	ITEM	QUANTITY	FINAL/ INTERIM
2- FOREMEN	7 #	—	
17- LABORERS	25 #	—	
5 BULLDOZER			
1- PAYLOADER			
1- EXCAVATOR			
7- OPERATOR			

SIGNED: [signature] DATE: 8/31/95

DAILY REPORT No. 274

CA No. 4170.1

ADDITIONAL INFORMATION:

FIELD SKETCHES:

DAILY REPORT No. 275 CA No. 4170.1

PROJECT: TOWN OF HUNTINGTON INTERIM REMEDIAL PROGRAM HUNTINGTON/EAST NORTHPORT LANDFILL CONTRACT No. ENV 94-01/0-C	DATE: 9-1-95 PAGE 1 of 2 S M T W T (F) S
ENGINEERS: CASHIN ASSOCIATES, P.C. 1200 VETERANS MEMORIAL HIGHWAY HAUPPAUGE, NY 11788 (516) 348-7600	CONTRACTOR: J.D. POSILLICO, INC. 1610 NEW HIGHWAY FARMINGDALE, NY 11735 (516) 249-1872

WEATHER: MOSTLY SUNNY TIME: 3:00PM TEMP: 82 °F WIND: MODERATE

ACTIVITY:

ITEM # 11 GABIONS FM 34.4 C.Y.

① JDP COMPLETED PLACEMENT OF THE 12" DEEP GABION ENERGY DISSAPATOR @ CHANNEL 'H'.

30.0 LENGTH x 31.0' WIDTH x 12" DEPTH ÷ 27 = 34.4 CY

(SEE SKETCH ON BACK)

ITEM # 14 UNDERDRAIN PIPE

① JDP PLACED CLAY IN THE PIPE TRENCH FROM CHANNEL S/I TO DOWNDRAIN 'M'.

ITEM # 18A TOE UNDERDRAIN PIPE

① JDP PLACED 80.0 LF OF SDR 17 HDPE PERFORATED PIPE @ THE TOE OF THE LANDFILL, SOUTH OF SWLS #2. SEE PAGE 2.

ITEM # 22 GEOTEXTILE BELOW GABION ENERGY DISSAPATOR @ CHANNEL 'H'.

33.0' x 32.0' = 1,056.0 SF

OVER →

EQUIPMENT AND MANPOWER: JDD		ITEM	QUANTITY	FINAL/ INTERIM
2 FOREMAN	3 TRAILERS, RENTAL	#7	—	—
17 LABORERS	GUNDLE:	#11	34.4 CY	FINAL
7 OPERATORS	1 FOREMAN / 13 LABORERS	#14	—	—
5 BULLDOZERS	3 OPERATORS / 11 TECHNICIANS	#18A	80.0 LF	FINAL
1 PAYLOADER	1 PAYLOADER	#22	1,056.0 SF	FINAL
1 EXCAVATOR	1 LOAD-ALL	#23	—	—
1 10WHL DUMP	1 GENERATOR	#24/25	—	—

SIGNED: [signature] DATE: 9/1/95

DAILY REPORT No. 275 CA No. 4170.1

ADDITIONAL INFORMATION:

ITEM # 25 GEOGRID

① JDP DEPLOYED GEO GRID BETWEEN SECTIONS 14W AND 15W, BELOW CHANNEL E.

ITEM # 23 GEONET COMPOSITE

① GUNDLE RESUMED DEPLOYMENT AND SEAMING OF DRAINAGE GEONET COMPOSITE BETWEEN SECTIONS 20W AND 22W

ITEM # 24 VLDPE MEMBRANE

① GUNDLE DEPLOYED AND SEAMED LINER BETWEEN SECTIONS 19 AND 22 ON THE CREST OF THE LANDFILL.

ITEM # 7 SELECT FILL

① JDP PLACED 'SCHLEIDER' SELECT FILL BETWEEN SECTIONS 6A AND 6B, AND 15W AND 19W.

FIELD SKETCHES:

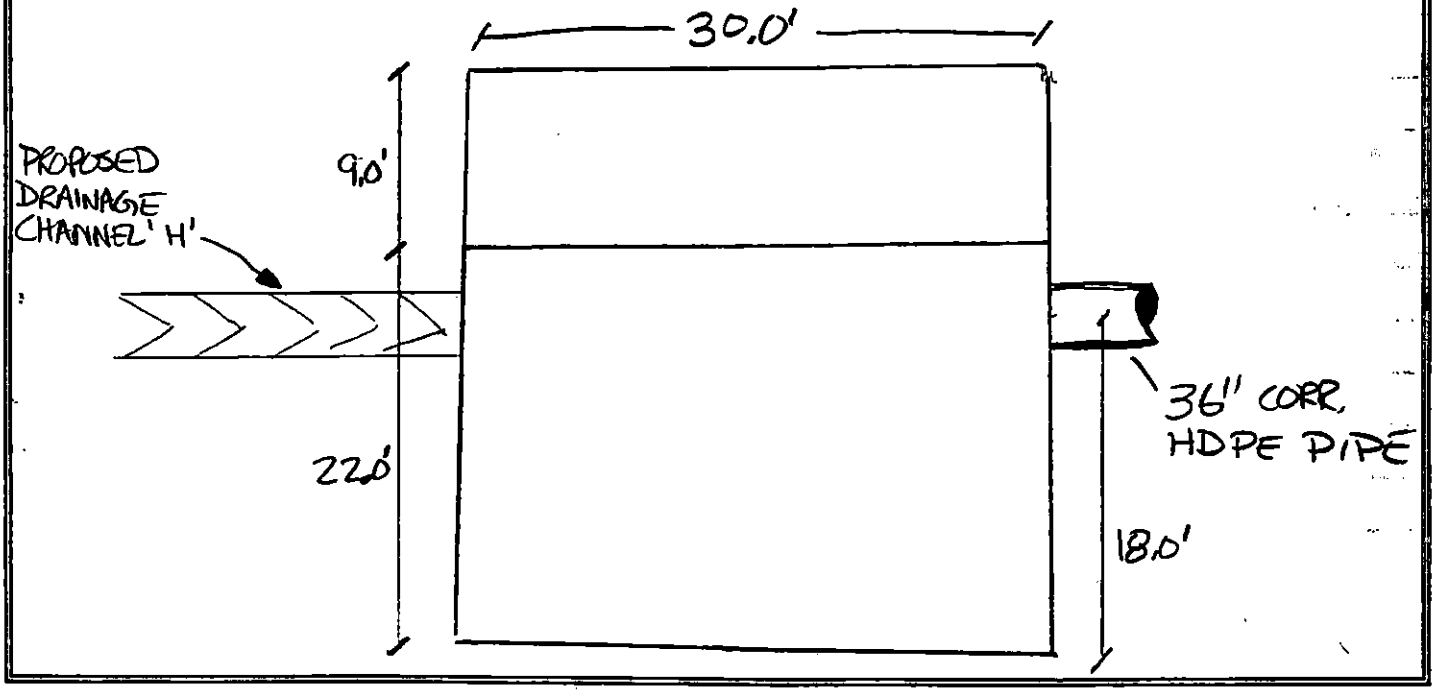

DK = 475
PAGE 2 OF 2
9-1-95

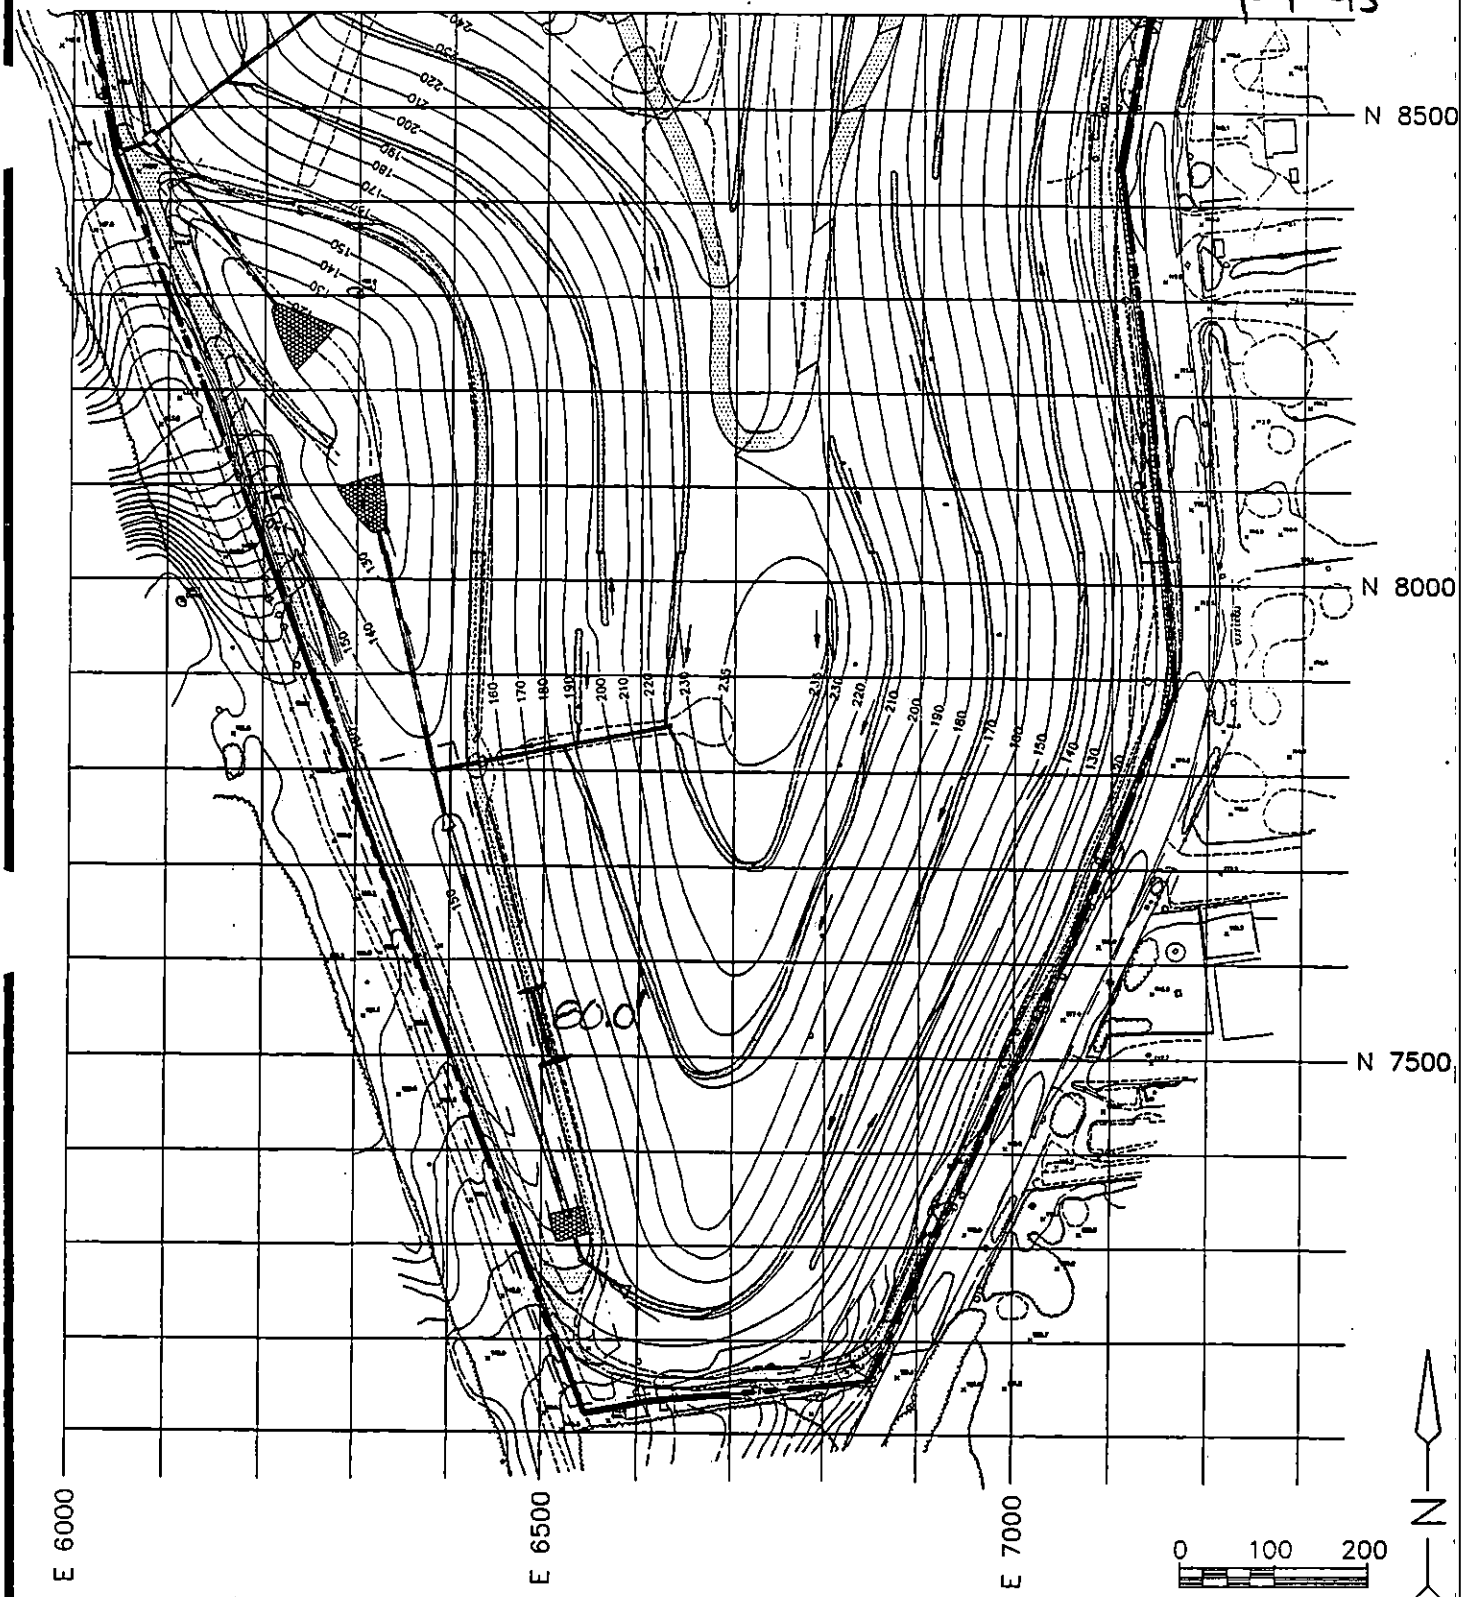

ITEM # 18A TOE UNDERDRAIN PIPE 80.0 LF

100 FOOT FIELD TESTING GRID

Cashin Associates, P.C.	EAST NORTHPORT LANDFILL TOWN OF HUNTINGTON, NEW YORK	PROJECT NO. 4170.1 CAD FILE NO. C-2C
	INTERIM REMEDIAL PROGRAM	FIGURE NO. 1

DAILY REPORT No. 276 CA No. 4170.1

PROJECT:	DATE: 9-5-95 PAGE 1 of 2
TOWN OF HUNTINGTON INTERIM REMEDIAL PROGRAM HUNTINGTON/EAST NORTHPORT LANDFILL CONTRACT No. ENV 94-01/0-C	S M (T) W T F S
ENGINEERS: CASHIN ASSOCIATES, P.C. 1200 VETERANS MEMORIAL HIGHWAY HAUPPAUGE, NY 11788 (516) 348-7600	**CONTRACTOR:** J.D. POSILLICO, INC. 1610 NEW HIGHWAY FARMINGDALE, NY 11735 (516) 249-1872

WEATHER: MOSTLY SUNNY TIME: 1:00PM TEMP: 83 °F WIND: LIGHT

ACTIVITY:

ITEM #7 SELECT FILL

① JDP CONTINUED TO RECEIVE, PLACE, AND GRADE 'SCHLEIDER' SELECT FILL ON THE WEST LANDFILL SLOPES, BETWEEN SECTIONS 19W AND 20W, BELOW CHANNELS Q AND I.

② PAYMENT FOR SELECT FILL IN DRAINAGE CHANNELS AS MEASURED ON DR # 239 THRU DR # 269

@ 4.5' DEPTH (CHANNELS N, K, D, C, X) X 1,084' LENGTH X 6' WIDTH X ½ ÷ 27 = 542.0 CY

@ 3.5' DEPTH X 2,423' LENGTH X 6' WIDTH X ½ X 27 = 942.27 CY

TOTAL 1,484.27 CY

ITEM #14 UNDERDRAIN PIPE

① PAYMENT FOR PIPE INSTALLED 9-1-95, JDP INSTALLED 126.0 LF OF PIPE IN CHANNEL I.

OVER →

EQUIPMENT AND MANPOWER: JDP		ITEM	QUANTITY	FINAL/ INTERIM
3 FOREMEN	3 TRAILERS, RENTAL	#7	1,484.27 CY	FINAL
17 LABORERS		#14	126.0 LF	FINAL
7 OPERATORS	GUNDLE	#18A	160.0 LF	FINAL
5 BULLDOZERS	1 FOREMAN / 13 LABORERS	#23	—	—
1 PAYLOADER	11 TECHNICIANS / 3 OPERATORS	#24	—	—
1 EXCAVATOR	1 PAYLOADER / 1 LOADALL	#25	—	—
1 WATER TRUCK	1 GENERATOR	#16	33.0 LF	FINAL

SIGNED: Robert A Cashin DATE: 9-5-95

DAILY REPORT No. 276 CA No. 4170.1

ADDITIONAL INFORMATION:

ITEM # 18A TOE UNDER DRAIN PIPE

① JDP INSTALLED 160.0 LF OF SDR 17 HDPE PIPE, SOUTH OF SWCS #2 @ THE TOE OF THE LANDFILL.

ITEM # 23 GEOGRID

① TDP INSTALLED GEOGRID ON THE WEST LANDFILL SLOPES BETWEEN SECTIONS 14W AND 20W.

ITEM # 24 GEONET COMPOSITE / ITEM # 25 VLDPE MEMBRANE

① GUNDLE PLACED GAS VENTING GEOCOMPOSITE AND LINER ON THE SOUTH LANDFILL SLOPE, TYING THE EAST SLOPE TO THE WEST SLOPE.

ITEM #16 36" CORRUGATED HDPE PIPE

① SET IN PLACE THE 36" PIPE / DRAINAGE CHANNEL TRANSITION @ CHANNEL 'A' AND DOWNDRAIN 'N'. FM 33.0 LF FINAL

FIELD SKETCHES:

DR-276
PAGE 2 OF 2

9/5/95

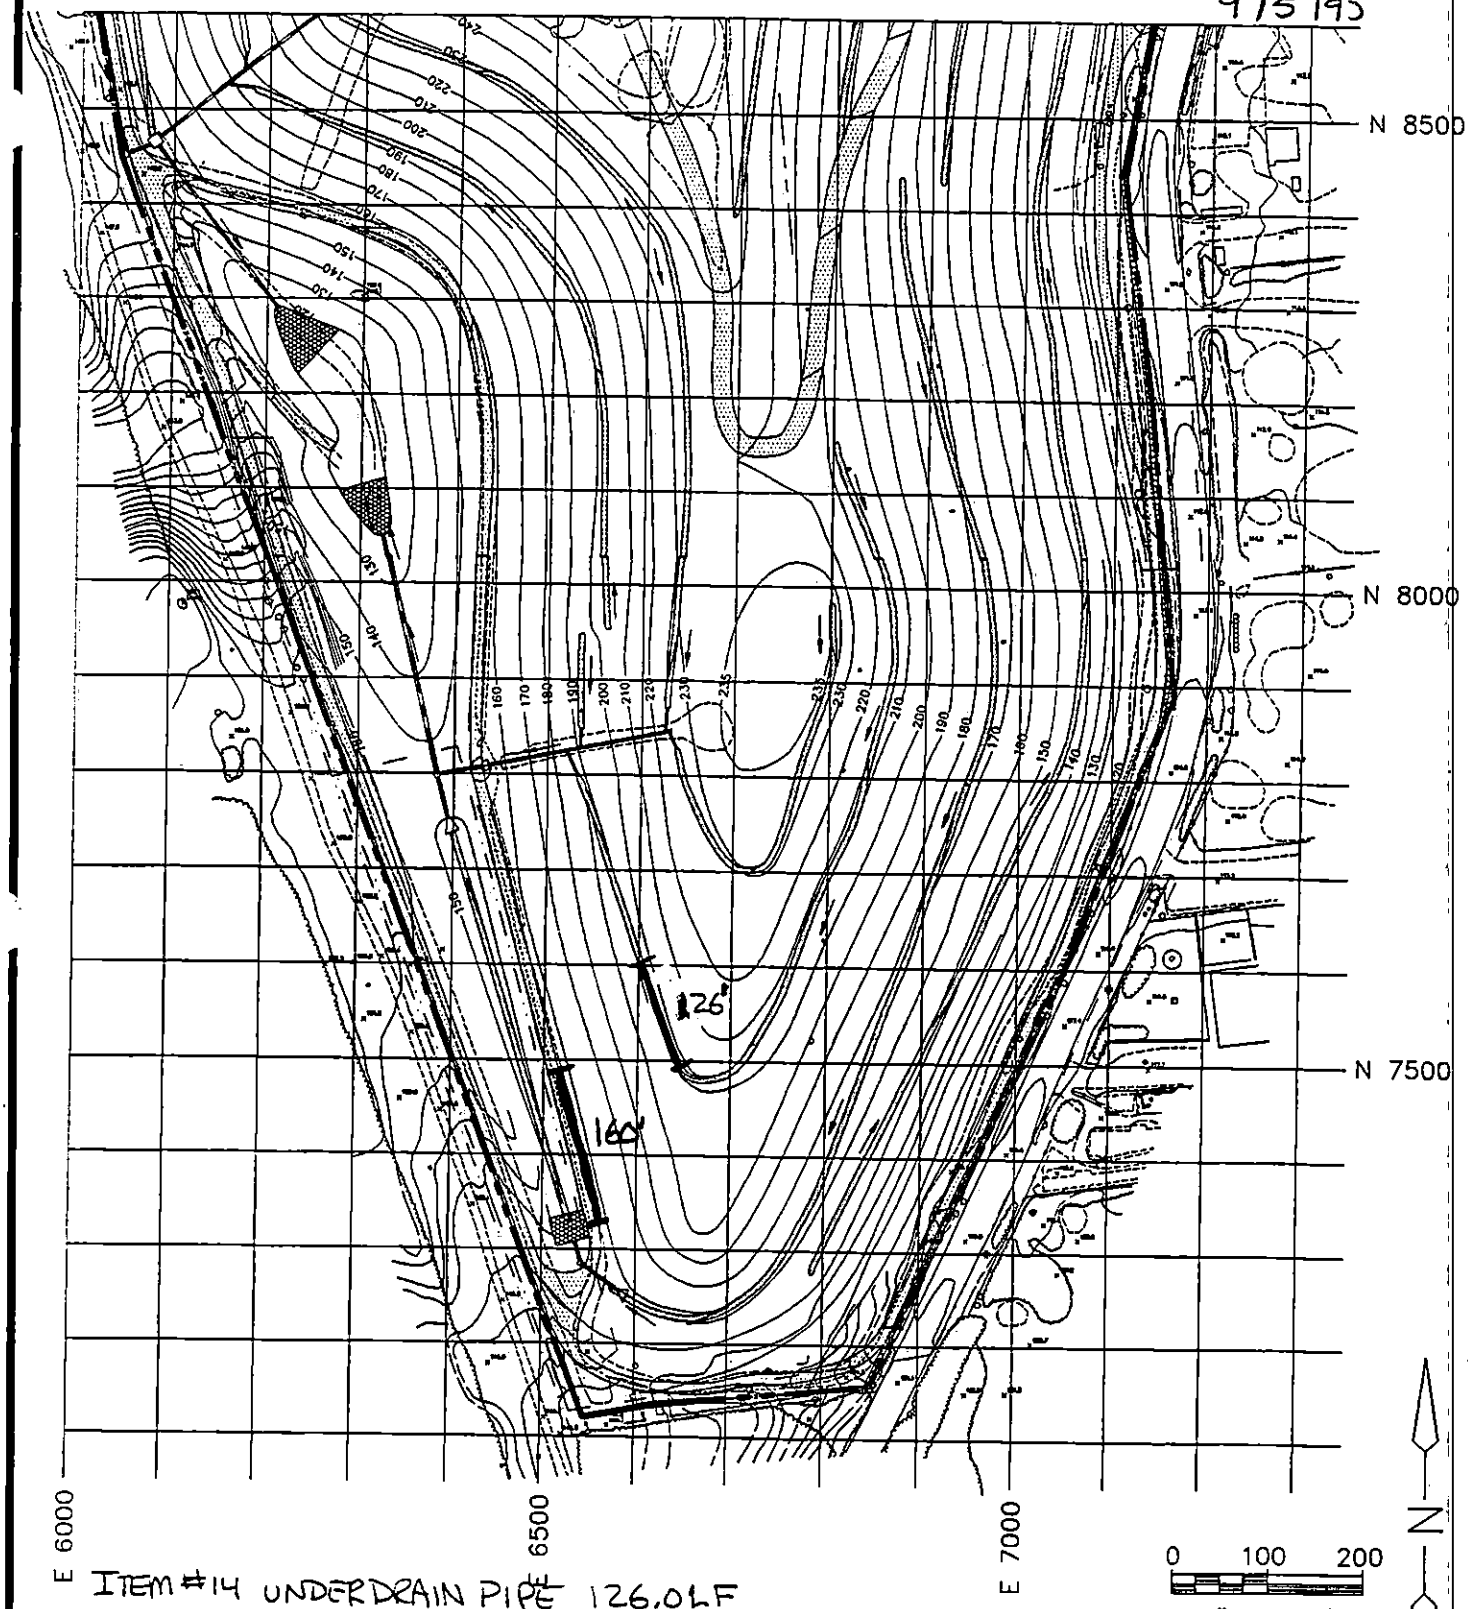

ITEM #14 UNDERDRAIN PIPE 126.0 LF

ITEM #18A TO UNDERDRAIN PIPE 160.0 LF

100 FOOT FIELD TESTING GRID

Cashin Associates, P.C.	EAST NORTHPORT LANDFILL TOWN OF HUNTINGTON, NEW YORK	PROJECT NO. 4170.1
		CAD FILE NO. C-2C
	INTERIM REMEDIAL PROGRAM	FIGURE NO. 1

DAILY REPORT No. 277 CA No. 4170.1

PROJECT:	DATE: 9/6/95 PAGE 1 of 1
TOWN OF HUNTINGTON INTERIM REMEDIAL PROGRAM HUNTINGTON/EAST NORTHPORT LANDFILL CONTRACT No. ENV 94-01/0-C	S M T (W) T F S
ENGINEERS: CASHIN ASSOCIATES, P.C. 1200 VETERANS MEMORIAL HIGHWAY HAUPPAUGE, NY 11788 (516) 348-7600	**CONTRACTOR:** J.D. POSILLICO, INC. 1610 NEW HIGHWAY FARMINGDALE, NY 11735 (516) 249-1872

WEATHER: MOSTLY SUNNY TIME: 4:40 PM TEMP: 82°F WIND: LIGHT

ACTIVITY:

ITEM #6 COMMON FILL

① JDP EXCAVATED ANCHOR TRENCHES AND DRESSED THE EAST LANDFILL SLOPES BETWEEN SECTIONS 19E AND 13A, IN PREPARATION FOR THE PLACEMENT OF GEOSYNTHETICS.

ITEM # 7 SELECT FILL

① JDP RECEIVED, PLACED, AND GRADED 'SCHLEIDER' SELECT FILL ON THE WEST LANDFILL SLOPES. SECTION 15W TO 21W.

② INTERIM PAYMENT FOR THE MONTH OF AUGUST = 28,087.00 CY. SEE ITEM FOLDER FOR PAYMENT MAP.

ITEM # 10 RIP RAP

① JDP PLACED RIP RAP AROUND THE DRAINGE CHANNEL A / DOWNCHUTE M TRANSITION.

EQUIPMENT AND MANPOWER:		ITEM	QUANTITY	FINAL/ INTERIM
JDP	3 TRAILERS / RENTAL			
3 FOREMEN	GUNDLE	#7	28,087 CY	INTERIM
19 LABORERS	1 FOREMAN / 3 OPERATORS	#23	895,000 SF	INTERIM
7 OPERATORS	13 LABORERS / 11 TECHS	#24	575,000 SF	INTERIM
5 BULLDOZERS	1 PAYLOADER	#25	410,000 SF	INTERIM
1 PAYLOADER	1 LOADAL	#11F	12.33 LF	FINAL
1 EXCAVATOR	1 GENERATOR	#12E	1 EA	FINAL
1 TEAMSTER / 1 WATERTRUCK				

SIGNED: [signature] DATE: 9/6/95

DAILY REPORT No. 277 CA No. 4170.1

ADDITIONAL INFORMATION:

ITEM # 23 GEONET COMPOSITE

① GUNDLE DEPLOYED GAS VENTING GEOCOMPOSITE FROM SECTION 19A TO 15E, TOP OF LANDFILL TO TOE OF LANDFILL.

② INTERIM PAYMENT FOR THE MONTH OF AUGUST = 895,000 SF. SEE ITEM FOLDER FOR PAYMENT MAP.

ITEM # 24 VLDPE MEMBRANE

① INTERIM PAYMENT FOR THE MONTH OF AUGUST = 575,000 SF. SEE ITEM FOLDER FOR PAYMENT MAP.

ITEM # 25 GEOGRID

① JDP DEPLOYED GEOGRID BETWEEN SECTIONS 20W AND 14W, BELOW CHANNELS R,E.

② INTERIM PAYMENT FOR THE MONTH OF AUGUST = 410,000 SF. SEE ITEM FOLDER FOR PAYMENT MAP.

FIELD SKETCHES:

ITEM # 11 F FM 12.33 L.F. 2" PVC PIPING

ITEM # 12 E BALL VALVES FM 2.0 EACH

@ CD # 2 ← BALL VALVES (OPEN)

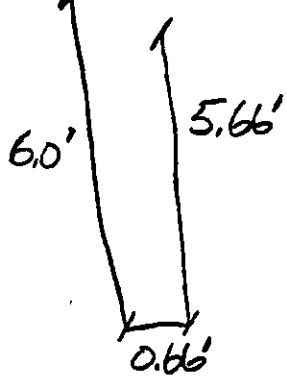

DAILY REPORT No. 278 CA No. 4170.1

PROJECT:	DATE: 9/7/95 PAGE 1 of 1
TOWN OF HUNTINGTON INTERIM REMEDIAL PROGRAM HUNTINGTON/EAST NORTHPORT LANDFILL CONTRACT No. ENV 94-01/0-C	S M T W (T) F S
ENGINEERS: CASHIN ASSOCIATES, P.C. 1200 VETERANS MEMORIAL HIGHWAY HAUPPAUGE, NY 11788 (516) 348-7600	**CONTRACTOR:** J.D. POSILLICO, INC. 1610 NEW HIGHWAY FARMINGDALE, NY 11735 (516) 249-1872

WEATHER: MOSTLY SUNNY TIME: ——— TEMP: — °F WIND: LIGHT

ACTIVITY:

ITEM #6 COMMON FILL

① JDP DRESSED THE EAST LANDFILL SLOPES BETWEEN SECTIONS 14E AND 13A.

② JDP REGRADED THE COMMON FILL BASE @ THE TOP OF THE LANDFILL BETWEEN SECTIONS 15 AND 20.

ITEM #7 SELECT FILL

① PAYMENT FOR SELECT FILL IN DRAINAGE CHANNELS (AS PAID FOR ON DRS #209 THRU #269) SEE REVERSE SIDE, FINAL 843.77 CY

② JDP PLACED SELECT FILL ON THE WEST LANDFILL SLOPES BETWEEN SECTION 14W AND 19N AND 20N AND 21W.

ITEM # 16 36" CORRUGATED HDPE PIPE

① BEGAN INSTALLATION OF DOWNDRAIN G AT SECTION 17A. START @ CHANNEL K/L AND WORK DOWNHILL.

EQUIPMENT AND MANPOWER:		ITEM	QUANTITY	FINAL/ INTERIM
JDP	3 TRAILERS/RENTAL			
3 FOREMEN		#7	843.77 CY	FINAL
19 LABORERS	GUNDLE:	#10	8.59 CY	FINAL
7 OPERATORS	1 FOREMAN/3 OPERATORS	#11	0.44 CY	FINAL
5 BULLDOZERS	13 LABORERS/11 TECHS	#22	385.00 SF	FINAL
1 PAN/LOADER	1 PAYLOADER	#18A	16.00 LF	FINAL
1 EXCAVATOR	1 LOADALL			
1 TEAMSTER/WATERTRUCK	1 GENERATOR			

SIGNED: [signature] DATE: 9/7/95

DAILY REPORT No. 278 CA No. 4170.1

ADDITIONAL INFORMATION:

ITEM #25 GEOGRID

① JDP CONTINUED TO DEPLOY GEOGRID ON THE WEST LANDFILL SLOPES FROM SECTION 15W TO 20W.

ITEM #10 RIP RAP FM 8.59 CY FINAL MEASUREMENT

ITEM # 22 GEOTEXTILE FM 385.00 SF FINAL MEASUREMENT

ITEM # 11 GABION FM 0.44 CY FINAL MEASUREMENT

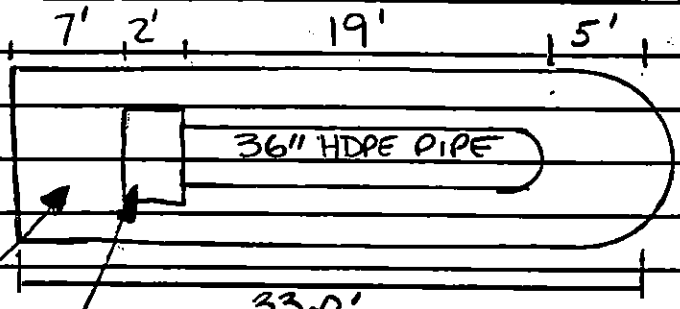

PIPE AREA = 3' X 19' = 57 SF

GABION AREA = 2' X 4' = 8 SF

TOTAL AREA = 33' X 9' = 297 SF

GABION 2' X 1.5' X 4.0' = 0.44 CY

RIP RAP AREA = 297 SF - 8 SF - 57 SF = 232 SF

RIP RAP VOLUME = 232 SF X 12" DEPTH ÷ 27 = 8.59 CY

GEOTEXTILE AREA = 33'+2' X 9'+2 = 385 SF.

ITEM #18A JDP PLACED 160 LF OF TOEDRAIN SOUTH OF SWCS #2

FIELD SKETCHES:

ITEM #7 SELECT FILL

① THE PAYMENTS MADE ON DR# 243, OF 1047.0 CY, AND DR # 276, OF 1,484.27 CY ARE NOW AMMENDED TO REFLECT THE ACTUAL DRAINAGE CHANNEL INSTEAD OF THE THEORETICAL DRAINAGE CHANNEL. SEE PAGE 2 FOR DIMENSIONS AND CALCULATIONS.

DR# 243: 2,094.0 LF OF CHANNEL X 18 CF/LF ÷ 27 CF/CY = 1,396.0 CY

− PAID ON DR# 243 1,047.0 CY

349.0 CY

DR# 276 1,084.0 LF OF CHANNEL X 18 CF/LF ÷ 27 CF/CY = 722.67

+ 2,423.0 LF OF CHANNEL X 14 CF/LF ÷ 27 CF/CY = 1,256.37

− PAID ON DR # 276 = 1,484.27

494.77 CY

FINAL PAYMENT = 349.0 CY + 494.77 CY = 843.77

DK # 270
PAGE 2 OF 2
9/7/95

BY SHB DATE 9/7/95 **Cashin Associates, P.C.** SHEET NO. 1 OF 1
Engineers and Architects
CHKD. BY _____ DATE _____ JOB NO. 4170.1

SUBJECT Factors for Select Fill @ Anchor Trenches

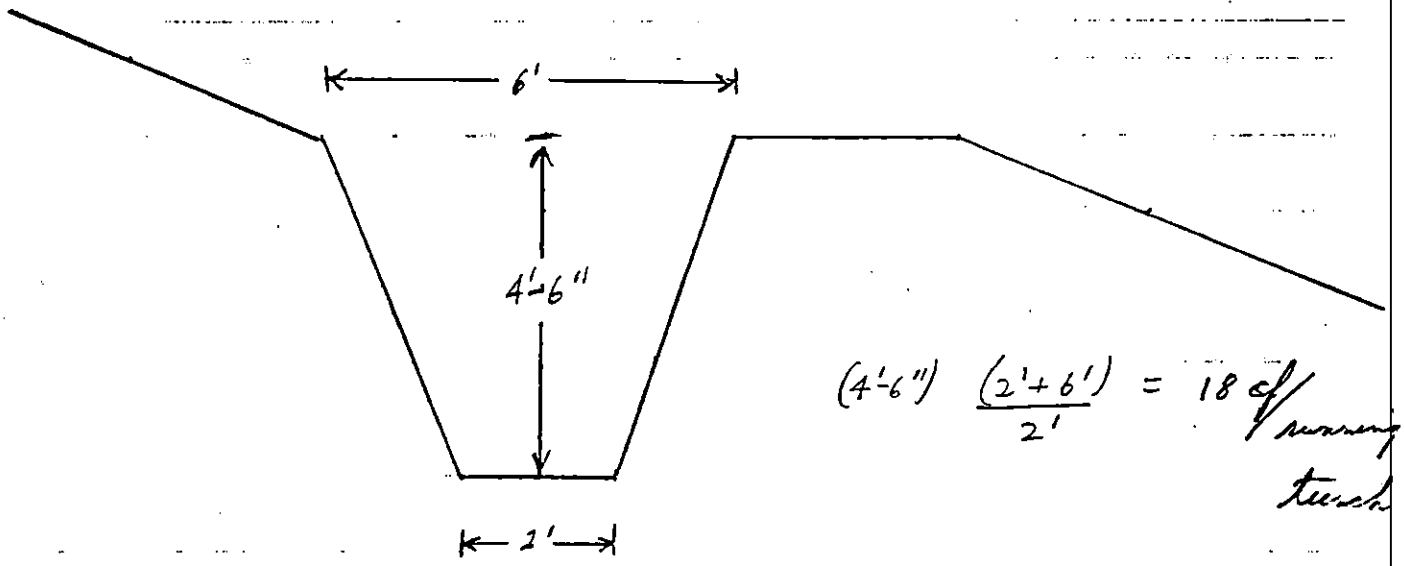

$(4'\text{-}6'')\ \frac{(2'+6')}{2'} = 18\ \text{cf/running ft trench}$

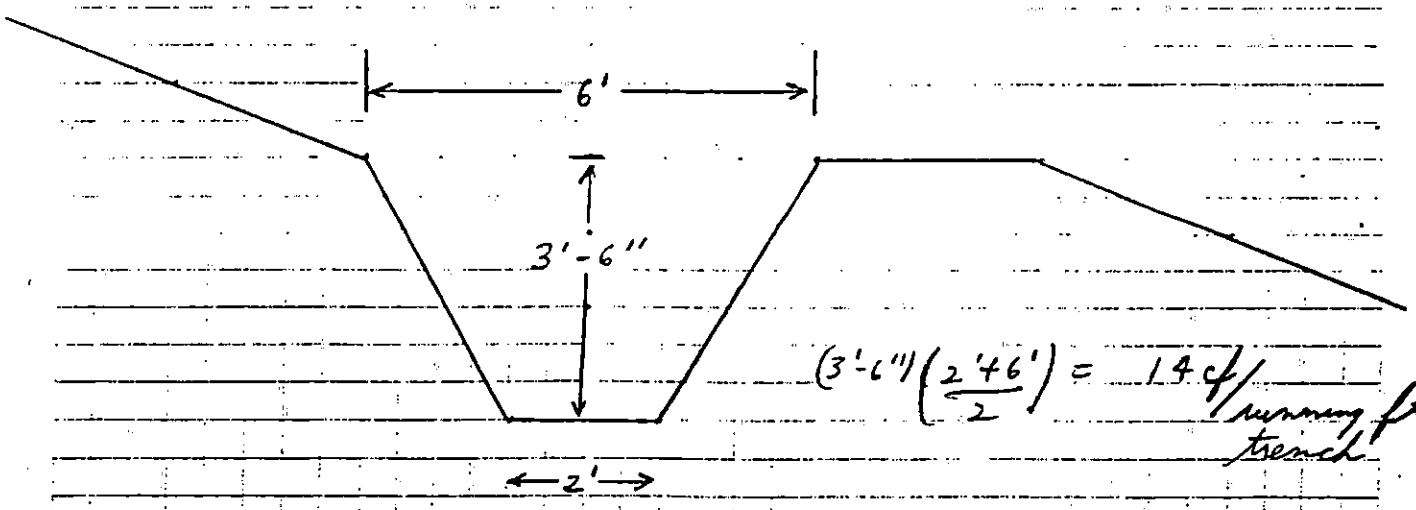

$(3'\text{-}6'')\left(\frac{2'+6'}{2}\right) = 14\ \text{cf/running ft trench}$

DAILY REPORT No. 279 CA No. 4170.1

PROJECT:	DATE: 9/8/95 PAGE 1 of 1
TOWN OF HUNTINGTON INTERIM REMEDIAL PROGRAM HUNTINGTON/EAST NORTHPORT LANDFILL CONTRACT No. ENV 94-01/0-C	S M T W T (F) S
ENGINEERS: CASHIN ASSOCIATES, P.C. 1200 VETERANS MEMORIAL HIGHWAY HAUPPAUGE, NY 11788 (516) 348-7600	**CONTRACTOR:** J.D. POSILLICO, INC. 1610 NEW HIGHWAY FARMINGDALE, NY 11735 (516) 249-1872

WEATHER: MOSTLY CLOUDY TIME: 4:30 PM TEMP: 67 °F WIND: MOD TO HEAVY

ACTIVITY:

ITEM # 4 HORIZONTAL GAS COLLECTION 262.0 LF FINAL
ITEM # 29 TYPE 2 GAS VENT 1 EACH FINAL
① JDP INSTALLED GV-54 AND 160.0 LF TO THE SOUTH, AND 102.0 LF TO THE OF CORRUGATED PERFORATED HDPE PIPE.

ITEM # 16 36" HDPE CORRUGATED PIPE
① JDP CONTINUED TO INSTALL DOWNDRAING BETWEEN CHANNELS D/F, AND CHANNELS C/E.

MISC: ① JDP EXCAVATED AND REGRADED THE NORTH RECHARGE BASIN.

ITEM # 6 COMMON FILL
① JDP REGRADED AND DRESSED THE TOP OF THE LANDFILL BETWEEN SECTIONS 19 AND 14.

EQUIPMENT AND MANPOWER:		ITEM	QUANTITY	FINAL/ INTERIM
JDP	3 TRAILERS RENTAL			
3 FOREMEN		#4	262.0 LF	FINAL
19 LABORERS	GUNDLE:	#16	—	—
8 OPERATORS	1 FOREMAN / 13 LABORER	#6	—	—
6 BULLDOZERS (5 D5, 1 D6H)	11 TECHS / 3 OPERATORS	#29	1 EA	FINAL
1 PAYLOADER	1 PAYLOADER	#7	—	—
1 EXCAVATOR	1 LOADALL			
1 TEAMSTER/WATER TRUCK	1 GENERATOR			

SIGNED: Richard [illegible] DATE: 9/8/95

DAILY REPORT No. 214

CA No. 4170.1

ADDITIONAL INFORMATION:

ITEM #7 SELECT FILL

(1) JDP CONTINUED TO RECEIVE, PLACE, AND GRADE 'SCHNEIDER' SELECT FILL ON THE WEST LANDFILL SLOPE BETWEEN SECTIONS 15W AND 20W.

(2) PLACED AND GRADED SELECT FILL AROUND AND OVER DOWN DRAIN 'G' @ SECTION 17A.

(3) GRADED DRAINAGE CHANNELS C AND D.

FIELD SKETCHES:

DAILY REPORT No. 280 CA No. 4170.1

PROJECT:	DATE: 9/9/95 PAGE 1 of 1
TOWN OF HUNTINGTON INTERIM REMEDIAL PROGRAM HUNTINGTON/EAST NORTHPORT LANDFILL CONTRACT No. ENV 94-01/0-C	S M T W T F (S)
ENGINEERS: CASHIN ASSOCIATES, P.C. 1200 VETERANS MEMORIAL HIGHWAY HAUPPAUGE, NY 11788 (516) 348-7600	**CONTRACTOR:** J.D. POSILLICO, INC. 1610 NEW HIGHWAY FARMINGDALE, NY 11735 (516) 249-1872

WEATHER: MOSTLY CLOUDY/OVERCAST TIME: 9:00AM TEMP: 66 °F WIND: MODERATE

ACTIVITY:

ITEM #24 VLDPE MEMBRANE

① GUNDLE DEPLOYED AND SEAMED LINER ON THE EAST LANDFILL SLOPE BETWEEN SECTIONS 13A AND 15E, FROM THE LANDFILL ACCESS ROAD DOWN TO THE TOE OF THE LANDFILL SLOPE.

- UPDATED ITEM RECORD LOG
- UPDATED MATERIAL - RECEIVED LOG
- OBSERVED TOPSOIL MIXING AND STOCKPILING
- UPDATE FILES

EQUIPMENT AND MANPOWER: GUNDLE	ITEM	QUANTITY	FINAL/ INTERIM
1 FOREMAN	#24	—	—
13 LABORERS			
11 TECHS			
2 SUPERVISOR			
1 WELDER			
1 GRADALL			

SIGNED: [signature] DATE: 9/9/95

DAILY REPORT No. 280

CA No. 4170.1

ADDITIONAL INFORMATION:

FIELD SKETCHES:

DAILY REPORT No. 281 CA No. 4170.1

PROJECT:	DATE: 9/11/95 PAGE 1 of 1
TOWN OF HUNTINGTON INTERIM REMEDIAL PROGRAM HUNTINGTON/EAST NORTHPORT LANDFILL CONTRACT No. ENV 94-01/0-C	S (M) T W T F S
ENGINEERS: CASHIN ASSOCIATES, P.C. 1200 VETERANS MEMORIAL HIGHWAY HAUPPAUGE, NY 11788 (516) 348-7600	**CONTRACTOR:** J.D. POSILLICO, INC. 1610 NEW HIGHWAY FARMINGDALE, NY 11735 (516) 249-1872

WEATHER: MOSTLY SUNNY TIME: 4:00PM TEMP: 72 °F WIND: LIGHT

ACTIVITY:

ITEM # 16 36" CORRUGATED HDPE PIPE

① JDP COMPLETED INSTALLATION OF DOWNDRAIN 'G' @ SECTION 17A.
FM 364.0 LF FINAL MEASUREMENT FROM CHANNEL K/L DOWN TO SWCS #1.
(SEE REVERSE FOR DIAGRAM)

ITEM # 14 6" HDPE UNDERDRAIN PIPE

① JDP ADDED SOLID 6" HDPE PIPE TO CONNECT THE CHANNEL UNDERDRAINS TO THE DOWNDRAIN PIPE. CHANNEL K/L 16'
CHANNEL D/F 18'
CHANNEL C/E 17'
FINAL MEASUREMENT = 51.0 LF

OVER →

EQUIPMENT AND MANPOWER: JDP	5 TRAILERS/RENTAL	ITEM	QUANTITY	FINAL/INTERIM
3 FOREMEN		#14	51.0 LF	FINAL
19 LABORERS	GUNDLE	#16	364.0LF	FINAL
8 OPERATORS	1 FOREMAN/13 LABORERS	#7	—	—
6 DOZERS/5D5/1 J.DEERE	11 TECHS/3 OPERATORS	#8	—	—
1 PAYLOADER	1 PAYLOADERS	#24	—	—
1 EXCAVATOR	1 LOADALL			
1 10WHL WATERTRUCK/1TEAMSTER	1 GENERATOR			

SIGNED: [signature] DATE: 9/11/95

DAILY REPORT No. 281 CA No. 4170.1

ADDITIONAL INFORMATION:

ITEM #8 TOPSOIL

① JDP BEGAN PLACEMENT OF 'SCHLEIDER' TOPSOIL ON THE NORTH LANDFILL SLOPES BETWEEN SECTIONS 2 AND 6A.

② JDP USED GRADE STAKES ON 100' ± CENTERS TO VERIFY 6" MIN DEPTH.

ITEM #7 SELECT FILL

① JDP PLACED SELECT FILL AROUND AND ABOVE DOWNDRAIN 'G', WORKING FROM TOP OF SLOPE TO THE BOTTOM.

② JDP CONTINUED TO GRADE THE SELECT FILL DRAINAGE CHANNELS.

ITEM #24 VLDPE MEMBRANE

① GUNDLE CONTINUED TO DEPLOY AND SEAM LINER ON THE EAST LANDFILL SLOPES BETWEEN SECTIONS 14E AND 19A.

ITEM #16 36" HDPE PIPE FIELD SKETCHES:

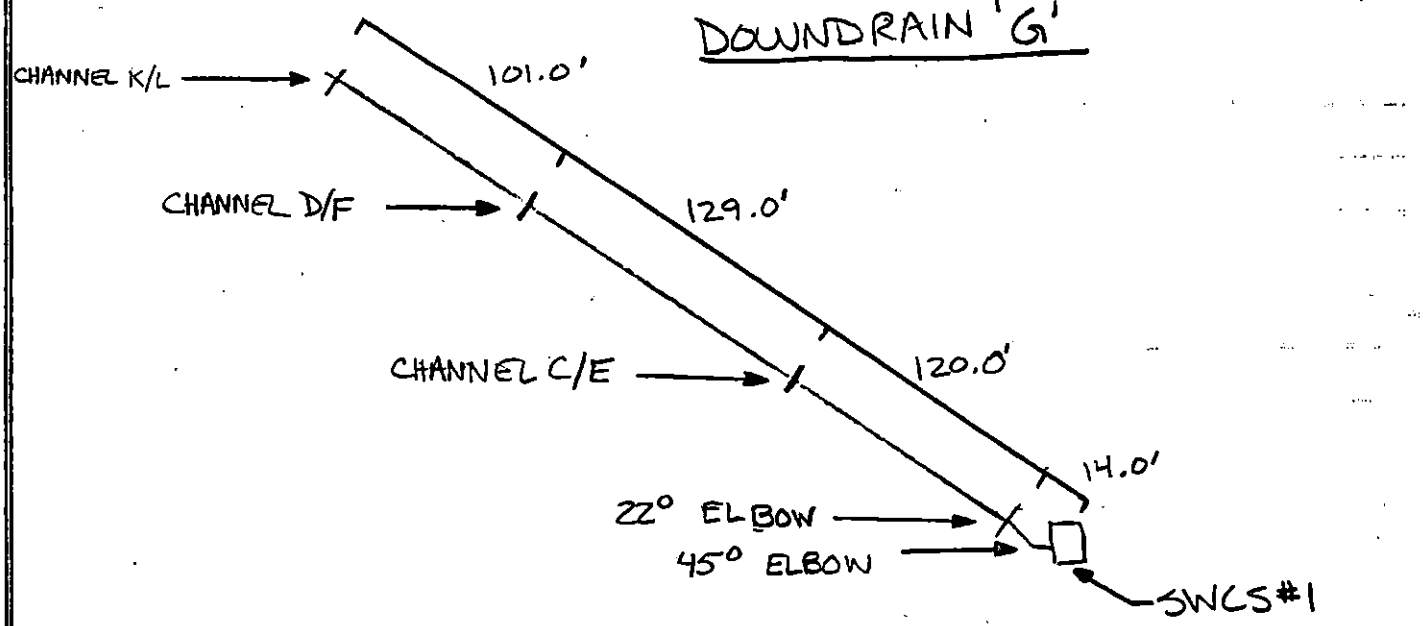

DAILY REPORT No. 282 CA No. 4170.1

PROJECT:	DATE: 9/12/95 PAGE 1 of 1
TOWN OF HUNTINGTON INTERIM REMEDIAL PROGRAM HUNTINGTON/EAST NORTHPORT LANDFILL CONTRACT No. ENV 94-01/0-C	S M (T) W T F S
ENGINEERS: CASHIN ASSOCIATES, P.C. 1200 VETERANS MEMORIAL HIGHWAY HAUPPAUGE, NY 11788 (516) 348-7600	**CONTRACTOR:** J.D. POSILLICO, INC. 1610 NEW HIGHWAY FARMINGDALE, NY 11735 (516) 249-1872

WEATHER: MOSTLY SUNNY TIME: 8:30 TEMP: 62°F WIND: LIGHT

ACTIVITY:

ITEM #7 SELECT FILL

① JDP CONTINUED TO PLACE 'SCHLEIDER' SELECT FILL @ SECTION 17A, ABOVE AND AROUND DOWNDRAIN 'G'.

② JDP GRADED THE SELECT FILL DRAINAGE CHANNELS SOUTH OF SECTION 17A.

ITEM #8 TOPSOIL

① JDP CONTINUED TO RECEIVE, PLACE, AND GRADE 'SCHLEIDER' TOPSOIL ON THE NORTH LANDFILL SLOPE BETWEEN SECTIONS 2 AND 6A.

ITEM #16 36" CORRUGATED HDPE PIPE

① JDP PLACE 36.0' TYP. OF 36" PIPE @ DOWNCHUTE 'G' AND DRAINAGE CHANNELS L AND K

FINAL MEASUREMENT = 36.0' X 2 EA = 72.0 LF

EQUIPMENT AND MANPOWER: JDP	4 TRAILERS / RENTAL	ITEM	QUANTITY	FINAL/ INTERIM
3 FOREMEN		#7	—	—
19 LABORERS	GUNDLE:	#8	—	—
8 OPERATORS	1 FOREMAN / 13 LABORERS	#10	16.64 CY	FINAL
6 BULLDOZER (5 DS, 1 D6)	11 TECHNICIANS / 3 OPERATORS	#11	0.88 CY	FINAL
1 PAYLOADER	1 PAYLOADER	#16	112.0 LF	FINAL
1 EXCAVATOR	1 LOAD-ALL	#22	759.0 SF	FINAL
1 10WHL WATER TRUCK	1 GENERATOR	#23/#25	—	—

SIGNED: [signature] DATE: 9/12/95

DAILY REPORT No. 252 CA No. 4170.1

ADDITIONAL INFORMATION: ② PLACED 40.0LF OF PIPE @ CHANNEL F. EXTRA PIPE WAS NEEDED DUE TO CURVE, ELEVATION, AND ALIGNMENT.

ITEM # 23 GEONET COMPOSITE

① GUNDLE DEPLOYED AND SEAMED DRAINAGE GEONET COMPOSITE ON THE SOUTHWEST LANDFILL SLOPE BETWEEN SECTIONS 22W AND 23.

ITEM # 24 VLDPE MEMBRANE

① GUNDLE DEPLOYED AND SEAMED LINER @:

Ⓐ THE EAST LANDFILL SLOPE, SECTION 15E TO 19A.

Ⓑ THE TOP OF THE LANDFILL, CONNECTING EAST & WEST SLOPES, SECTION 15 TO 20.

ITEM # 10 RIP RAP CHANNEL B AND CHANNEL N

FINAL MEASUREMENT = 8.32 CY X 2 = 16.64 CY

ITEM # 11 GABION CHANNEL B AND CHANNEL N

FINAL MEASUREMENT = 0.44 CY X2 = 0.88 CY

ITEM # 22 GEOTEXTILE CHANNEL B AND CHANNEL N

FINAL MEASUREMENT = 379.5 SF X2 = 759.0 SF.

FIELD SKETCHES:

TYPICAL DRAINAGE CHANNEL/DOWNCHUTE TRANSITION

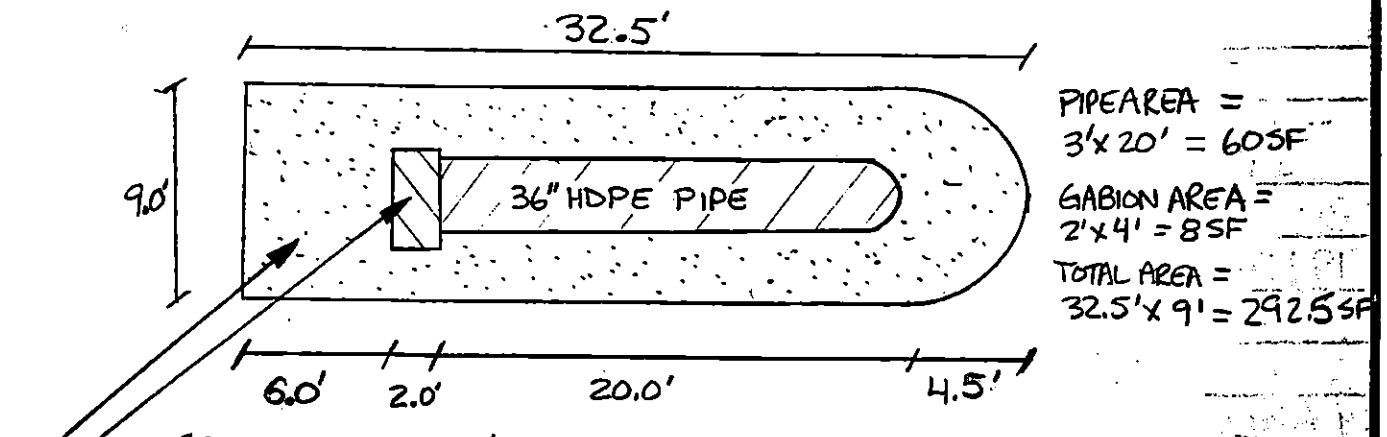

PIPE AREA = 3' X 20' = 60 SF

GABION AREA = 2' X 4' = 8 SF

TOTAL AREA = 32.5' X 9' = 292.5 SF

GABION VOLUME = 4' X 2' X 1.5' ÷ 27 = 0.44 CY

RIP RAP AREA = 292.5 SF - 8 SF - 60 SF = 224.5 SF

RIP RAP VOLUME = 224.5 SF X 1.0' DEPTH ÷ 27 = 8.32 CY

GEOTEXTILE AREA = [32.5' + 2'] X [9' + 2'] = 379.5 SF

DAILY REPORT No. 283 CA No. 4170.1

PROJECT:	DATE: 9/13/95 PAGE 1 of 2
TOWN OF HUNTINGTON INTERIM REMEDIAL PROGRAM HUNTINGTON/EAST NORTHPORT LANDFILL CONTRACT No. ENV 94-01/0-C	S M T (W) T F S
ENGINEERS: CASHIN ASSOCIATES, P.C. 1200 VETERANS MEMORIAL HIGHWAY HAUPPAUGE, NY 11788 (516) 348-7600	**CONTRACTOR:** J.D. POSILLICO, INC. 1610 NEW HIGHWAY FARMINGDALE, NY 11735 (516) 249-1872

WEATHER: MOSTLY CLOUDY/SHORT RAIN TIME: 4:30 PM TEMP: 81 °F WIND: LIGHT

ACTIVITY:

ITEM # 18A TOE UNDER DRAIN FM 240.0 LF

(1) JDP INSTALLED 200.0 LF OF PIPE FROM THE SOUTHERN LANDFILL TIP AROUND TO THE EAST SIDE OF THE LANDFILL.

(2) JDP INSTALLED 40.0 LF OF PIPE SOUTH OF SWCS #2. THE PIPE ENDS 30'± NORTH OF MH#13.

ITEM # 16 36" HDPE PIPE

(1) JDP INSTALLED 36" PIPE @ DOWNDRAIN G AND DRAINAGE CHANNELS D AND C.
36.0' TYPICAL x 2 = 72.0 LF

ITEM # 10 RIP RAP 8.32 CY x 2 = 16.64 CY

ITEM # 11 GABION 0.44 CY x 2 = 0.88 CY

ITEM # 22 GEOTEXTILE 379.5 SF x 2 = 759.0 SF

(1) JDP COMPLETED PLACEMENT OF RIP-RAP, GABIONS AND GEOTEXTILE @ DRAINAGE CHANNELS LANDF.

EQUIPMENT AND MANPOWER: JDP 3 TRAILERS/RENTAL		ITEM	QUANTITY	FINAL/ INTERIM
3 FOREMAN		#10	16.64 CY	FINAL
19 LABORERS	GUNDLE: (1/2 DAY)	#11	0.88 CY	FINAL
8 OPERATORS	1 FOREMAN / 13 LABORERS	#16	72.0 LF	FINAL
6 BULLDOZERS	11 TECHS / 3 OPERATORS	#18A	240.0 LF	FINAL
1 EXCAVATOR	1 PAYLOADER	#22	759.0 SF	FINAL
1 PAYLOADER	1 LOAD-ALL			
1 TEAMSTER / 10 WHL DUMP	1 GENERATOR			

SIGNED: [signature] DATE: 9/13/95

DAILY REPORT No. 283 CA No. 4170.1

ADDITIONAL INFORMATION:

SEE DR #282 FOR TYPICAL PAYMENTS, AND DIMENSIONS.

ITEM # 7 SELECT FILL

① JDP COMPLETED PLACEMENT OF SELECT FILL OVER AND AROUND DOWNDRAIN G.

ITEM # 8 TOPSOIL

① JDP CONTINUED TO RECEIVE, PLACE AND GRADE 'SCHLEIDER' TOPSOIL ON THE NORTHWEST LANDFILL SLOPES BETWEEN SECTIONS 1 AND 5.

ITEM # 23 GEONET COMPOSITE

① GUNDLE CONTINUED TO DEPLOY AND SEAM DRAINAGE GEONET COMPOSITE ON THE SOUTH LANDFILL SLOPES BETWEEN SECTION 22A AND 22E. GUNDLE ONLY WORKED 1/2 DAY ± DUE TO RAIN SHOWER.

FIELD SKETCHES:

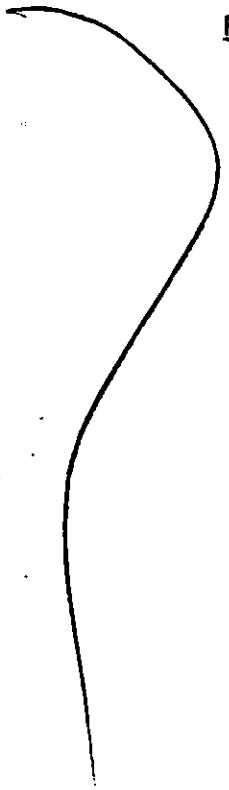

L-283
PAGE 20F2
9/13/95

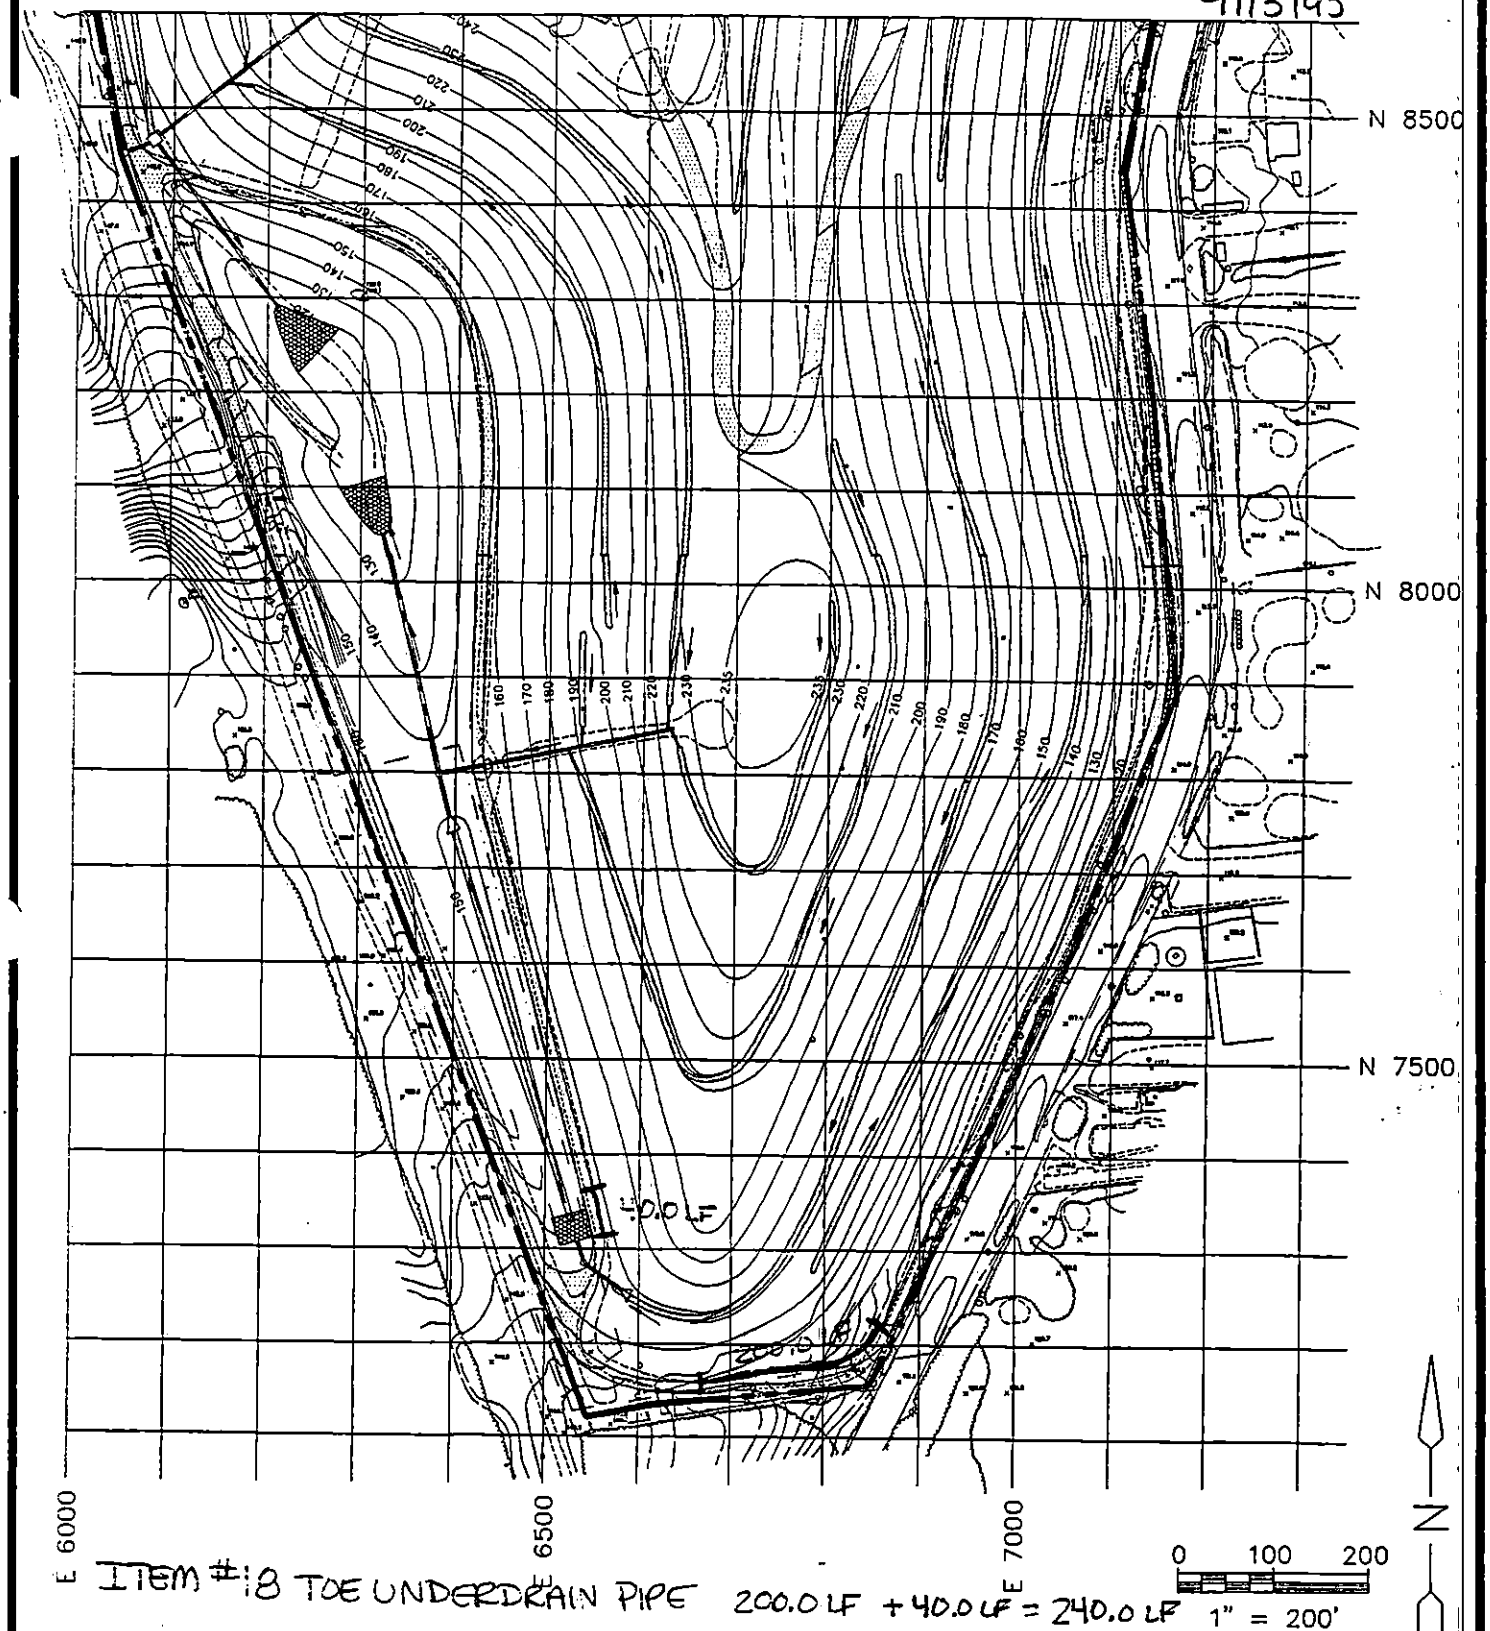

ITEM #18 TOE UNDERDRAIN PIPE 200.0 LF + 40.0 LF = 240.0 LF 1" = 200'

100 FOOT FIELD TESTING GRID

Cashin Associates, P.C.	EAST NORTHPORT LANDFILL TOWN OF HUNTINGTON, NEW YORK	PROJECT NO. 4170.1
		CAD FILE NO. C-2C
	INTERIM REMEDIAL PROGRAM	FIGURE NO. 1

DAILY REPORT No. 284 CA No. 4170.1

PROJECT:	DATE: 9/14/95 PAGE 1 of 2
TOWN OF HUNTINGTON INTERIM REMEDIAL PROGRAM HUNTINGTON/EAST NORTHPORT LANDFILL CONTRACT No. ENV 94-01/0-C	S M T W (T) F S
ENGINEERS: CASHIN ASSOCIATES, P.C. 1200 VETERANS MEMORIAL HIGHWAY HAUPPAUGE, NY 11788 (516) 348-7600	**CONTRACTOR:** J.D. POSILLICO, INC. 1610 NEW HIGHWAY FARMINGDALE, NY 11735 (516) 249-1872

WEATHER: MOSTLY SUNNY TIME: 3:30 PM TEMP: 87 °F WIND: LIGHT

ACTIVITY:

ITEM # 7 SELECT FILL

① JDP USED SELECT FILL TO CREATE A A PERIMETER HAUL RD. AROUND THE SOUTHERN TIP OF THE LANDFILL. OVER THE LINER. SECTION 22B TO 22A.

ITEM #8 TOPSOIL

① JDP CONTINUED TO RECEIVE PLACE, AND GRADE 'SCHLEIDER' TOPSOIL ON THE WEST LANDFILL SLOPES BETWEEN SECTIONS 6 AND 4A.

MISC.: ① JDP UNCOVERED THE LINER SYSTEM EDGE AT SECTION 2 FOR TIE-IN.

② GENERAL CLEAN-UP OF STAGING AREA FOR LINER PREP.

ITEM # 23 GEONET COMPOSITE

① GUNDLE CONTINUED TO DEPLOY AND SEAM

EQUIPMENT AND MANPOWER:		ITEM	QUANTITY	FINAL/ INTERIM
JDP	4 TRAILERS / RENTAL			
3 FOREMEN	2 SURVEYORS	18A	30.0 LF	FINAL
19 LABORERS	GUNDLE:	7	—	—
8 OPERATORS	1 FOREMAN / 13 LABORERS	8	—	—
6 BULLDOZERS	3 OPERATORS / 9 TECHNICIANS	23	—	—
1 PAYLOADER	1 PAYLOADER			
1 EXCAVATOR	1 LOAD ALL			
1 TEAMSTER / 10 WHEEL DUMP	1 GENERATOR			

SIGNED: Robert A. Gundle DATE: 9/14/95

DAILY REPORT No. 284

CA No. 4170.1

ADDITIONAL INFORMATION:

GEONET COMPOSITE ON THE SOUTHEAST LANDFILL SLOPES BETWEEN SECTIONS 22A AND 21E.

ITEM # 18A TOE UNDERDRAIN PIPE FM 30.0 LF.
① IDP PLACED 30.0 LF OF PIPE TO COMPLETE THE PIPE RUN BETWEEN SWCS #2 AND MH #13.

FIELD SKETCHES:

DK = 407
PAGE 2 OF 2

9/14/95

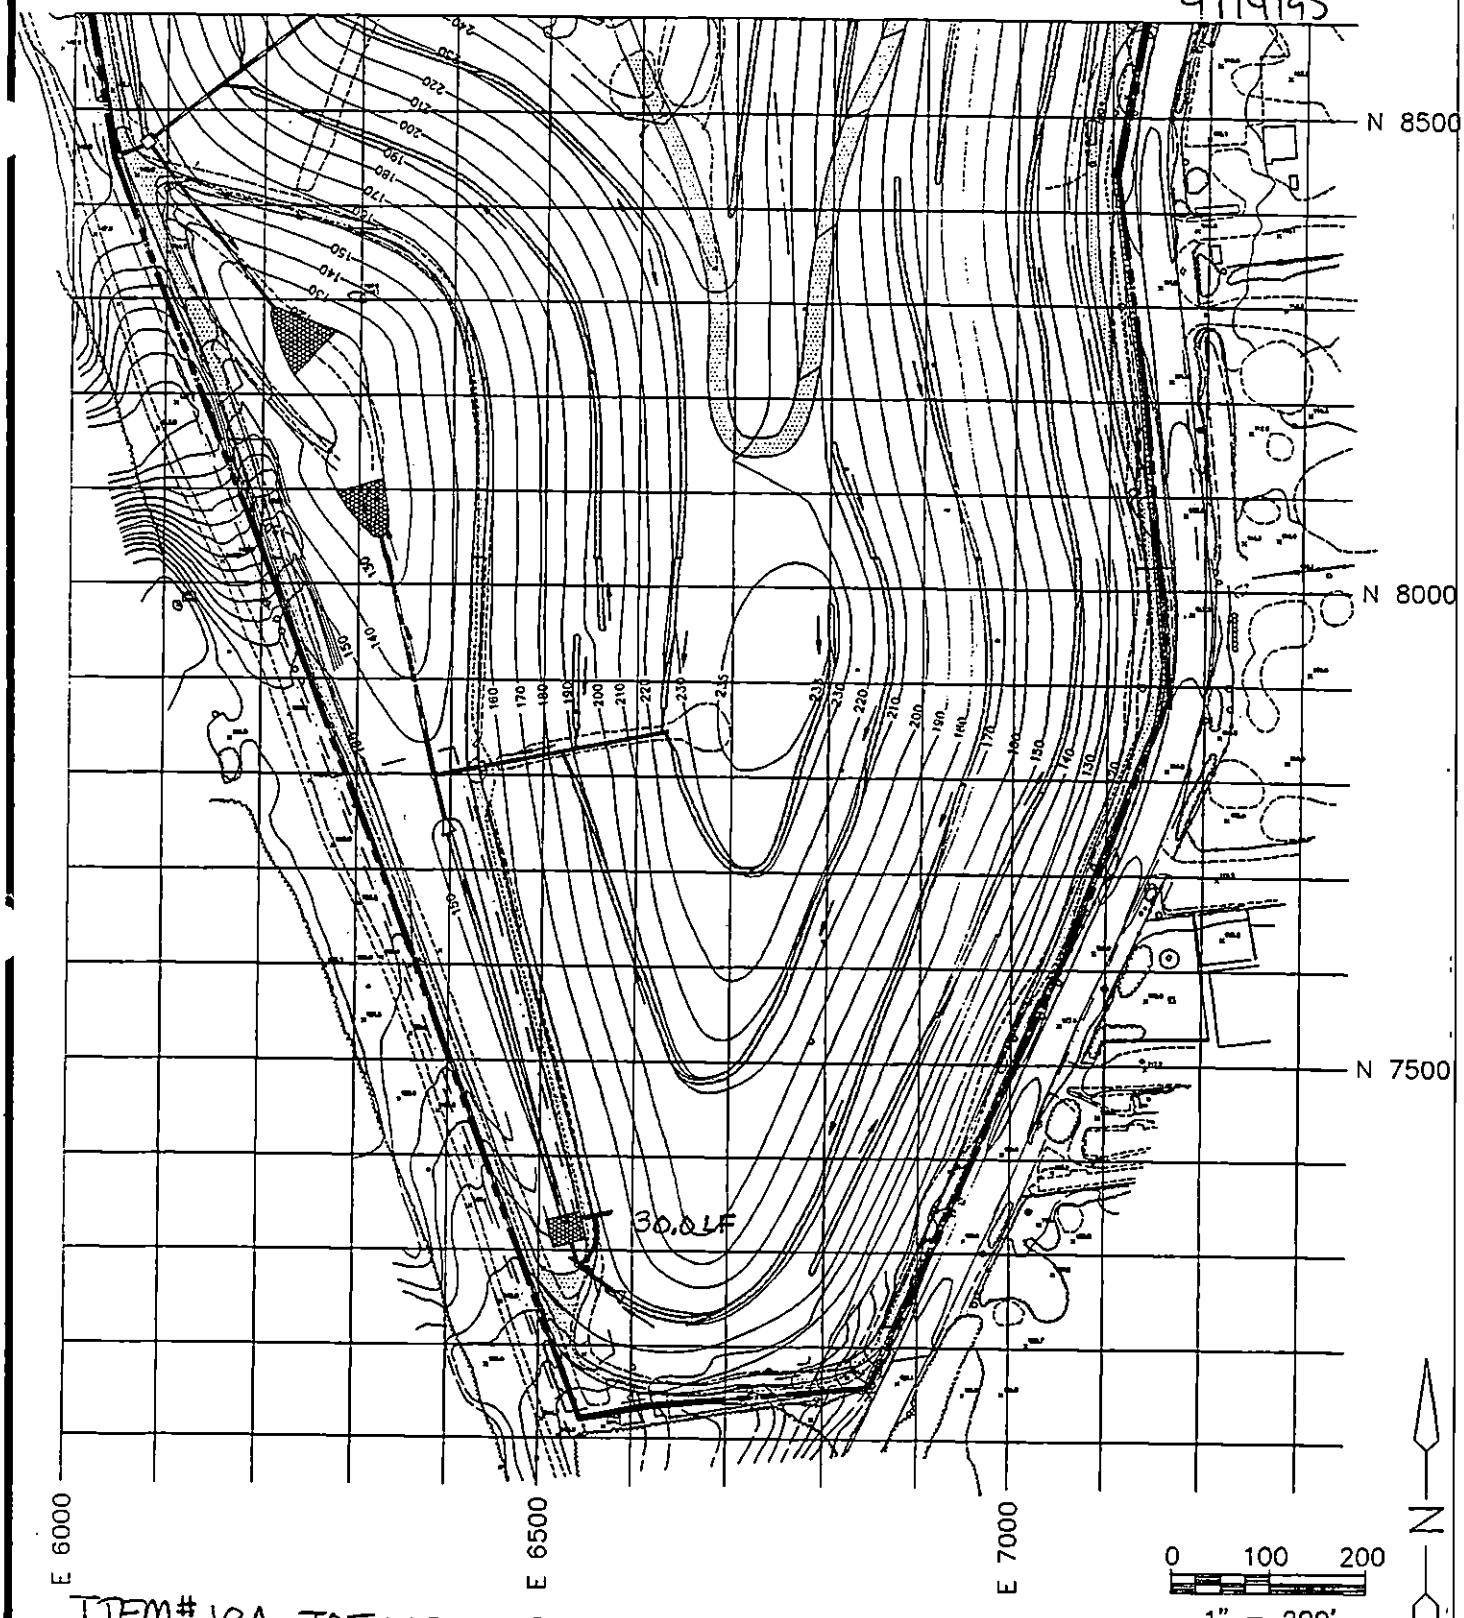

ITEM# 18A TOE UNDERDRAIN PIPE 30.0 LF

100 FOOT FIELD TESTING GRID

Cashin Associates, P.C.	EAST NORTHPORT LANDFILL TOWN OF HUNTINGTON, NEW YORK	PROJECT NO. 4170.1 CAD FILE NO. C-2C
	INTERIM REMEDIAL PROGRAM	FIGURE NO. 1

DAILY REPORT No. 285 CA No. 4170.

PROJECT:	DATE: 9/15/95 PAGE 1 of 2
TOWN OF HUNTINGTON INTERIM REMEDIAL PROGRAM HUNTINGTON/EAST NORTHPORT LANDFILL CONTRACT No. ENV 94-01/0-C	S M T W T (F) S
ENGINEERS: CASHIN ASSOCIATES, P.C. 1200 VETERANS MEMORIAL HIGHWAY HAUPPAUGE, NY 11788 (516) 348-7600	**CONTRACTOR:** J.D. POSILLICO, INC. 1610 NEW HIGHWAY FARMINGDALE, NY 11735 (516) 249-1872

WEATHER: MOSTLY SUNNY TIME: 5:00PM TEMP: 72°F WIND: MODERATE

ACTIVITY:

ITEM #14 UNDERDRAIN PIPE

① JDP INSTALLED 176.0 LF OF 6" HDPE PIPE IN DRAINAGE CHANNEL H, FROM DRAINAGE MH #13 EAST. PIPE INSTALLATION ENDED 42' EAST OF GV-64.

ITEM #8 TOPSOIL

① JDP CONTINUED TO RECEIVE, PLACE AND GRADE SCHNEIDER TOPSOIL ON THE WEST LANDFILL SLOPES BETWEEN SECTIONS 6B AND 17.

② JDP AND CASHIN TOOK A TOPSOIL SAMPLE FROM THE TOPSOIL RAMP, CONSTRUCTED TODAY, AT SECTION 17. THE SAMPLE WAS SPLIT BETWEEN CASHIN AND JDP.

③ CA PERFORMED TOPSOIL DEPTH CHECKS ON NORTH SLOPES.

EQUIPMENT AND MANPOWER:		ITEM	QUANTITY	FINAL/ INTERIM
JDP	TRAILERS / RENTAL			
3 FOREMEN		#14	176.0 LF	FINAL
19 LABORERS	GUNDLE:	#8	—	—
8 OPERATORS	1 FOREMAN / 13 LABORERS	#6	—	—
6 BULLDOZERS	3 OPERATORS / 11 TECHNICIANS	#23	—	—
1 PAYLOADER	1 PAYLOADER			
1 EXCAVATOR	1 LOAD-ALL			
1 TEAMSTER/10 WHEEL DUMP	1 GENERATOR			

SIGNED: Robert D. Cashin DATE: 9/15/95

DAILY REPORT No. 280

CA No. 4170.1

ADDITIONAL INFORMATION:

ITEM #6 COMMON FILL

(1) JDP CONTINUED TO EXCAVATE THE LINER SYSTEM EDGE @ SECTION #2 OF THE NORTH LANDFILL SLOPE, AND EXCAVATE DRAINAGE CHANNELS BETWEEN SECTIONS 2 AND 7.

(2) JDP FINE GRADED AND DRESSED THE THE NORTH LANDFILL SLOPE IN PREPARATION FOR LINER PLACEMENT.

ITEM #23 GEONET COMPOSITE

(1) GUNDLE CONTINUED DEPLOY AND SEAM DRAINAGE GEONET COMPOSITE ON THE EAST LANDFILL SLOPE BETWEEN SECTIONS 21E AND 20E. AND 15E AND 19A ±, TOP SLOPE.

FIELD SKETCHES:

DR=285
PAGE 2 OF 2
9-15-95

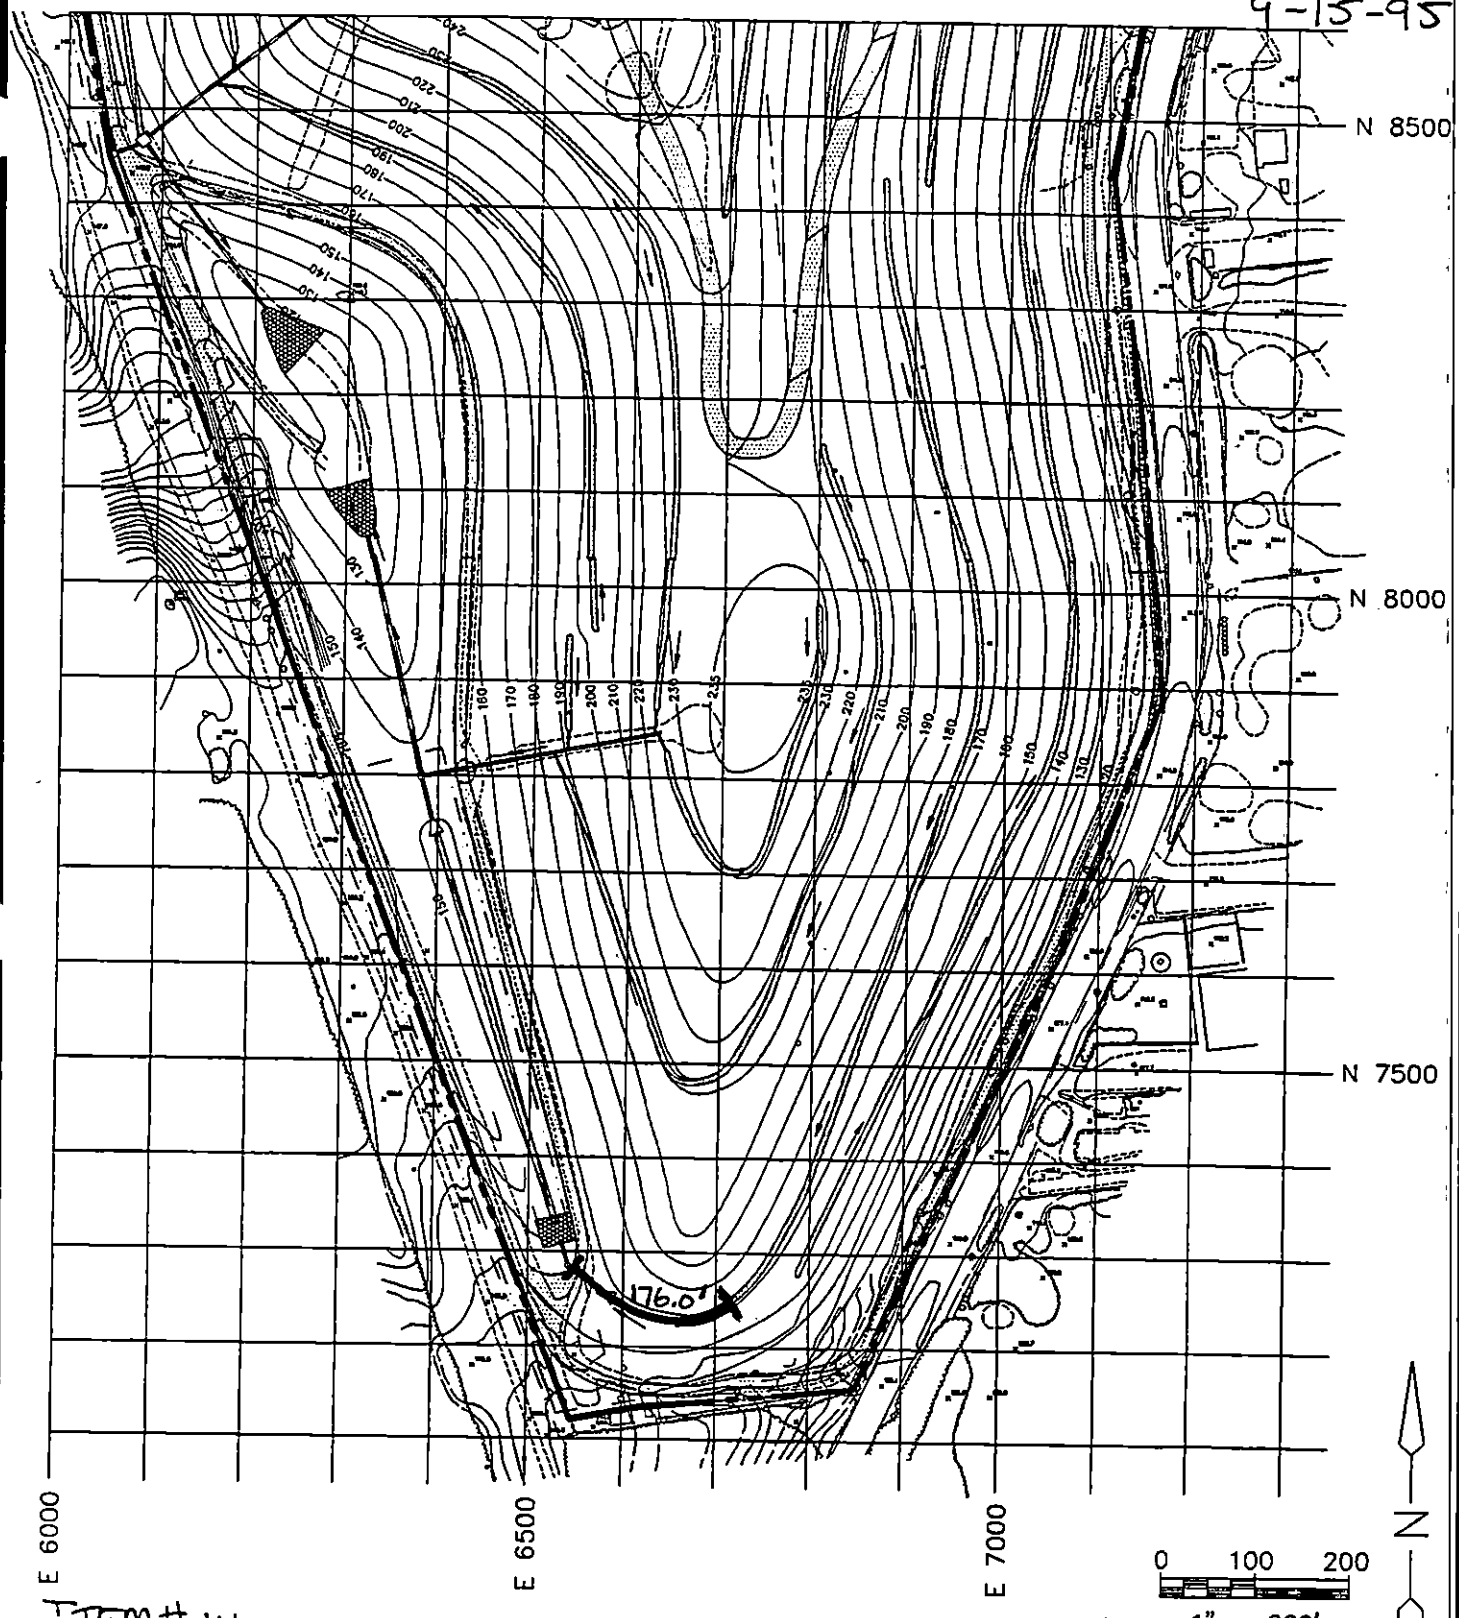

ITEM #14 UNDERDRAIN PIPE FM 176.0 LF

100 FOOT FIELD TESTING GRID

Cashin Associates, P.C.	EAST NORTHPORT LANDFILL TOWN OF HUNTINGTON, NEW YORK	PROJECT NO. 4170.1
		CAD FILE NO. C-2C
	INTERIM REMEDIAL PROGRAM	FIGURE NO. 1

DAILY REPORT No. 286 CA No. 4170.1

PROJECT:	DATE: 9/16/95 PAGE 1 of 1
TOWN OF HUNTINGTON INTERIM REMEDIAL PROGRAM HUNTINGTON/EAST NORTHPORT LANDFILL CONTRACT No. ENV 94-01/0-C	S M T W T F (S)
ENGINEERS: CASHIN ASSOCIATES, P.C. 1200 VETERANS MEMORIAL HIGHWAY HAUPPAUGE, NY 11788 (516) 348-7600	**CONTRACTOR:** J.D. POSILLICO, INC. 1610 NEW HIGHWAY FARMINGDALE, NY 11735 (516) 249-1872

WEATHER: MOSTLY SUNNY TIME: 9:30 AM TEMP: 67°F WIND: MODERATE

ACTIVITY:

ITEM #23 GEONET COMPOSITE
ITEM #24 VLDPE LINER
① GUNDLE BEGAN DEPLOYMENT AND SEAMING OF GAS VENTING GEOCOMPOSITE ON THE NORTH SLOPES OF THE LANDFILL AT SECTION 2.
② THE LINER SYSTEM WAS TIED INTO THE PREVIOUSLY INSTALLED LINER COMPONENTS @ SECTION 2.

EQUIPMENT AND MANPOWER: GUNDLE	ITEM	QUANTITY	FINAL/ INTERIM
1 FOREMAN	#23	—	—
11 LABORERS	#24	—	—
11 TECHNICIANS			
2 OPERATORS			
1 PAYLOADER			
1 GENERATOR			

SIGNED: Robert D. Gunther DATE: 9/16/95

DAILY REPORT No. 200

CA No. 4170.1

ADDITIONAL INFORMATION:

FIELD SKETCHES:

DAILY REPORT No. 287 CA No. 4170.1

PROJECT:	DATE: 9/18/95 PAGE 1 of 2
TOWN OF HUNTINGTON INTERIM REMEDIAL PROGRAM HUNTINGTON/EAST NORTHPORT LANDFILL CONTRACT No. ENV 94-01/0-C	S (M) T W T F S
ENGINEERS: CASHIN ASSOCIATES, P.C. 1200 VETERANS MEMORIAL HIGHWAY HAUPPAUGE, NY 11788 (516) 348-7600	**CONTRACTOR:** J.D. POSILLICO, INC. 1610 NEW HIGHWAY FARMINGDALE, NY 11735 (516) 249-1872

WEATHER: MOSTLY SUNNY * TIME: TEMP: °F WIND: LIGHT

ACTIVITY:

* NOTE: HEAVY RAINS SATURDAY NIGHT AND SUNDAY HAVE CREATED VERY MUDDY SITE CONDITIONS.

ITEM #6 COMMON FILL

(1) JDP REPAIRED RAINWATER WASHOUTS TO MANY OF THE LANDFILL SLOPES

(2) RE-EXCAVATED DRAINAGE CHANNELS ON THE NORTH LANDFILL SLOPE, EAST OF SECTION 3A.

ITEM #7 SELECT FILL

(1) JDP RECEIVED, PLACED, AND GRADED 'SCHNEIDER' SELECT FILL ON THE TOP OF THE LANDFILL BETWEEN SECTIONS 15 AND 20.

EQUIPMENT AND MANPOWER:		ITEM	QUANTITY	FINAL/ INTERIM
JDP	3 TRAILERS/RENTAL			
3 FOREMEN		#14	194.0LF	FINAL
21 LABORERS	GUNDLE:	#6	—	—
8 OPERATORS	1 FOREMAN/ LABORERS	#7	—	—
5 BULLDOZERS	3 OPERATORS/ TECHNICIANS	#8	—	—
2 EXCAVATORS	1 PAYLOADER	#23	—	—
1 PAYLOADER	1 LOAD-ALL	#24	—	—
1 TEAMSTER/10 WHL DUMP	1 GENERATER			

SIGNED: [signature] DATE: 9/18/95

DAILY REPORT No. 281

CA No. 4170.1

ADDITIONAL INFORMATION:

ITEM #8 TOPSOIL

① JDP CONTINUED TO RECIEVE, PLACE, AND GRADE 'SCHLEIDER' TOPSOIL ON THE WEST LANDFILL SLOPES AT SECTION 1B TO 13W.

ITEM #14 UNDERDRAIN PIPE

① JDP PLACED 73.0 LF OF PIPE IN CHANNEL Q AND 65.0 LF OF PIPE IN DRAINAGE CHANNEL I (FROM GV #61) AND 56.0 LF OF PIPE IN DRAINAGE CHANNEL H.

FM 194.0 LF FINAL MEASUREMENT

ITEM #23 GEONET COMPOSITE / ITEM #24 VLDPE MEMBRANE

① GUNDLE REMOVED GEOCOMPOSITE AND LINER FROM THE NORTH SLOPE (SECTION 2-3) TO ALLOW ACCESS TO LEACHATE WEEPS IN SUBGRADE.

② PLACED DRAINAGE GEONET COMPOSITE

FIELD SKETCHES:

ON THE EAST LANDFILL SLOPE (20E TO 21E)

LK=201
PAGE 2 OF 2
9/18/95

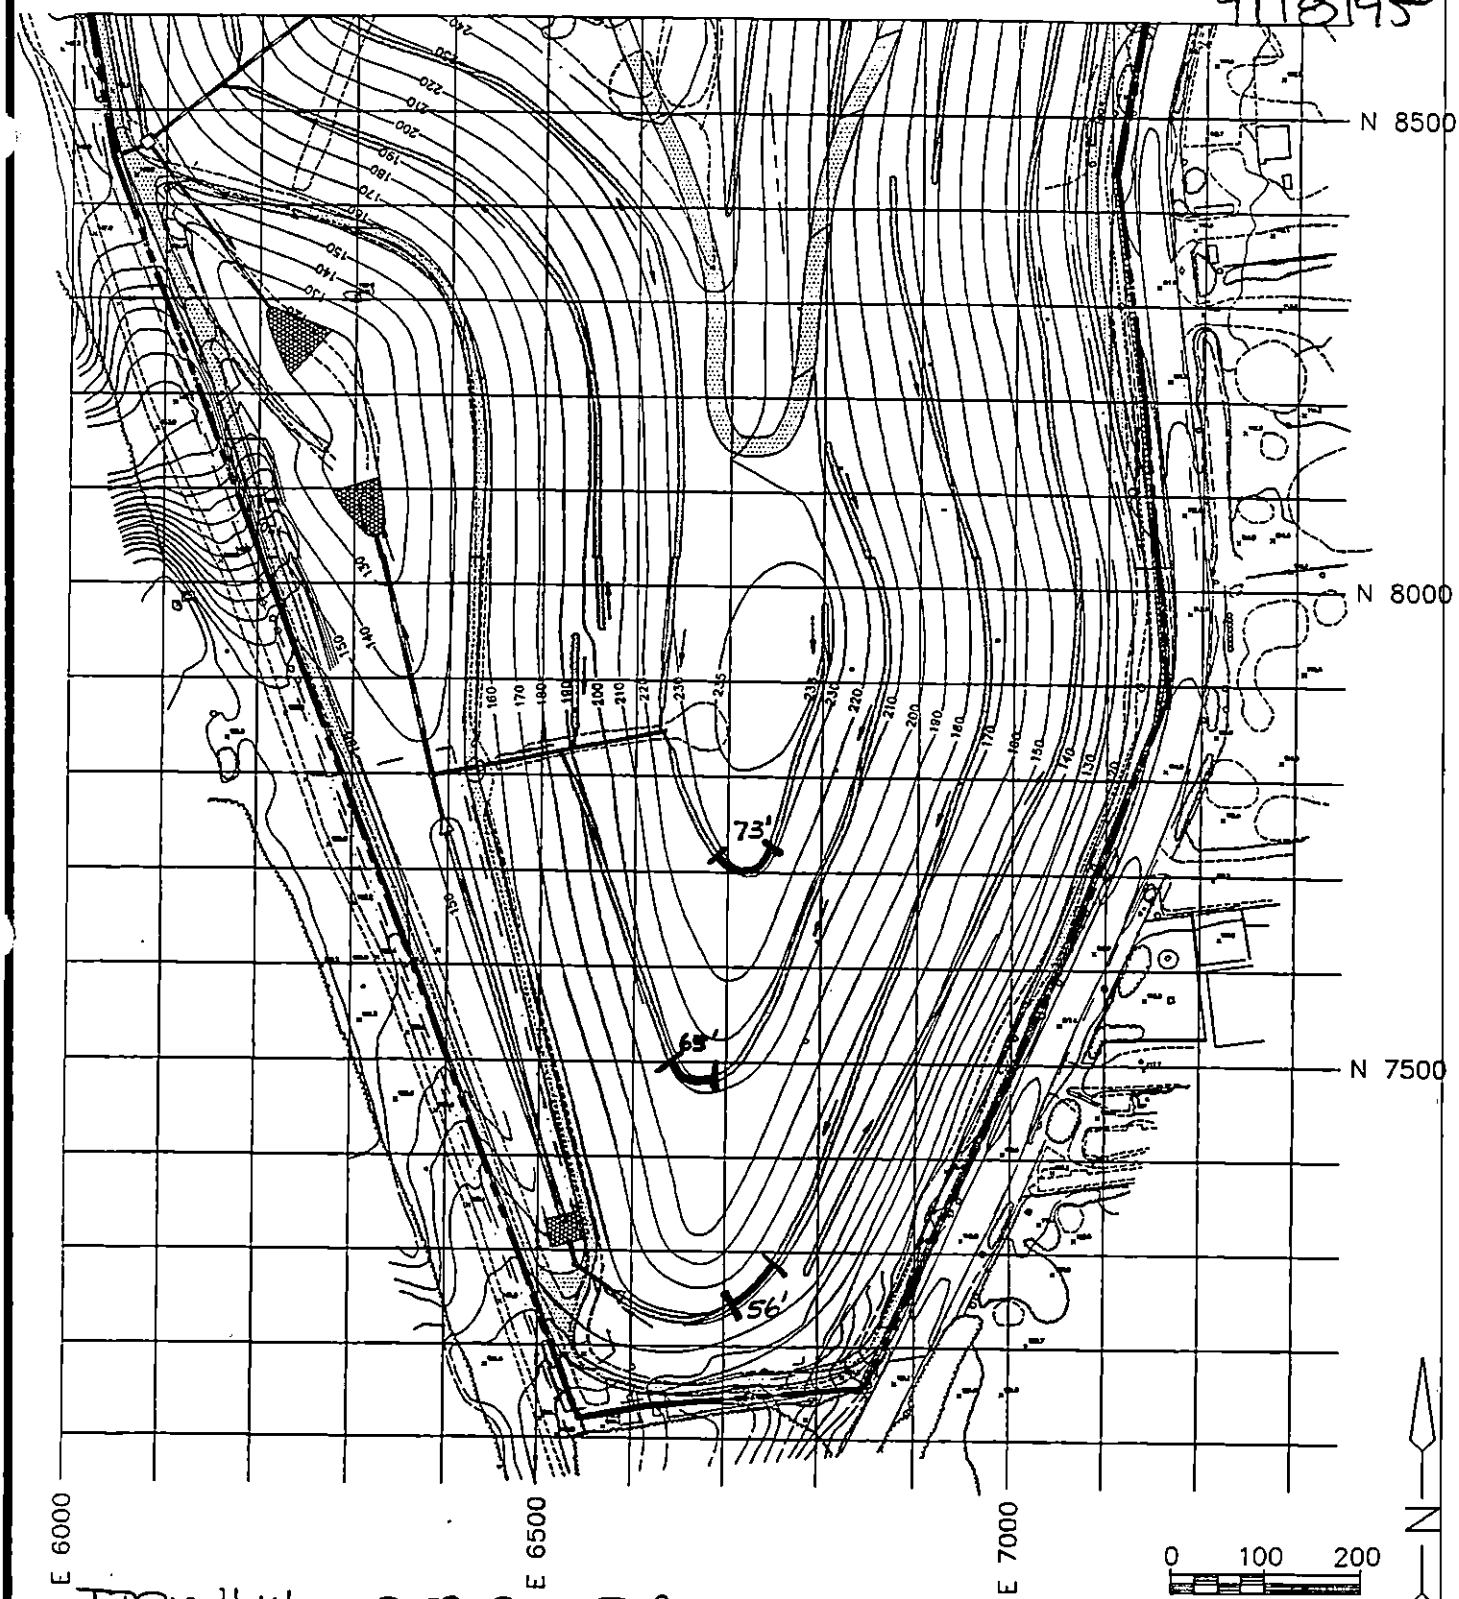

ITEM #14 UNDERDRAIN PIPE 73.0'+65.0'+56.0' = 194.0 LF

1" = 200'

100 FOOT FIELD TESTING GRID

Cashin Associates, P.C.	EAST NORTHPORT LANDFILL TOWN OF HUNTINGTON, NEW YORK	PROJECT NO. 4170.1 CAD FILE NO. C-2C
	INTERIM REMEDIAL PROGRAM	FIGURE NO. 1

DAILY REPORT No. 288 CA No. 4170.1

PROJECT:	DATE: 9/19/95 PAGE 1 of 2
TOWN OF HUNTINGTON INTERIM REMEDIAL PROGRAM HUNTINGTON/EAST NORTHPORT LANDFILL CONTRACT No. ENV 94-01/0-C	S M (T) W T F S
ENGINEERS: CASHIN ASSOCIATES, P.C. 1200 VETERANS MEMORIAL HIGHWAY HAUPPAUGE, NY 11788 (516) 348-7600	**CONTRACTOR:** J.D. POSILLICO, INC. 1610 NEW HIGHWAY FARMINGDALE, NY 11735 (516) 249-1872

WEATHER: MOSTLY SUNNY TIME: 7:30 TEMP: 54 °F WIND: LIGHT

ACTIVITY:

ITEM #8 TOPSOIL

① JDP CONTINUED TO RECEIVE, PLACE, AND GRADE 'SCHNEIDER' TOPSOIL ON THE WEST LANDFILL SLOPES BETWEEN SECTIONS 17 AND 15.

ITEM #7 SELECT FILL

① JDP CONTINUED TO RECEIVE, PLACE, AND GRADE 'SCHNEIDER' SELECT FILL @ THE TOP OF THE LANDFILL BETWEEN SECTIONS 19W AND 21W.

ITEM #14 UNDERDRAIN PIPE FM 245.0LF FINAL MEASUREMENT.

① JDP INSTALLED 108.0LF OF PIPE IN CHANNEL H AND 137.0LF OF PIPE IN CHANNEL I. (SEE PAGE 2).

EQUIPMENT AND MANPOWER:		ITEM	QUANTITY	FINAL/ INTERIM
JDP	4 TRAILERS/RENTAL			
3 FOREMEN		#14	245.0 LF	FINAL
23 LABORERS	GUNDLE:	#16	364.5 F	FINAL
8 OPERATORS	1 FOREMAN/ LABORERS	#18A	240.0 LF	FINAL
5 BULLDOZERS	3 OPERATORS/ TECHS	#10	24.96 CY	FINAL
2 EXCAVATORS	1 PAYLOADER	#11	1.32 CY	FINAL
1 PAYLOADER	1 LOAD-ALL	#22	1,138.5 SF	FINAL
1 TEAMSTER/10WHLDUMP	1 GENERATOR			

SIGNED: Robert A. Cashin DATE: 9/19/95

DAILY REPORT No. 288

CA No. 4170.1

ADDITIONAL INFORMATION:

ITEM #16 36" CORRUGATED HDPE PIPE

① JDP INSTALLED DOWNDRAIN 'M' AT SECTION 19W. FM 220.5 LF (SEE DIAGRAM BELOW)

② JDP INSTALLED 36.0' TYPICAL @ DRAINAGE CHANNELS E, R, Q, AND S. 36' x 4 = 144.0 LF.

③ TOTAL 364.5 LF FINAL MEASUREMENT.

ITEM # 18A TOE UNDERDRAIN PIPE

① JDP INSTALLED 240.0 LF OF PIPE BETWEEN SECTIONS 22A AND 22E.

ITEM #10 RIP RAP * 8.32 TYP. x 3 = 24.96 CY

ITEM #11 GABIONS * 0.44 CY TYP. x 3 = 1.32 CY

ITEM #22 GEOTEXTILE * 379.5 SF TYP. x 3 = 1,138.5 SF

COMPLETED INSTALLATION @ CHANNELS K, D, AND C.

* NOTE : SEE DR # 282 FOR TYPICAL DIMENSIONS.

ITEM #16 36" HDPE PIPE

FIELD SKETCHES:

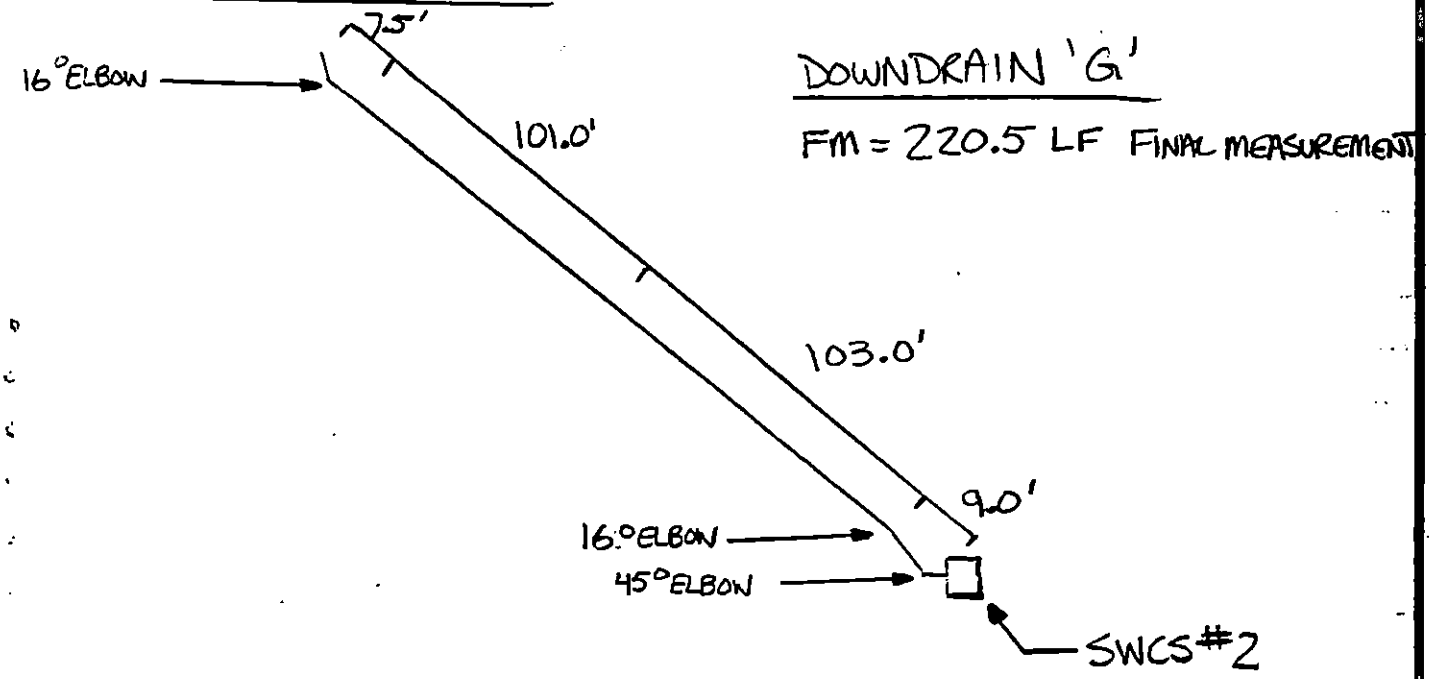

DOWNDRAIN 'G'

FM = 220.5 LF FINAL MEASUREMENT

DK= 288
PAGE 2 OF 2

9/19/95

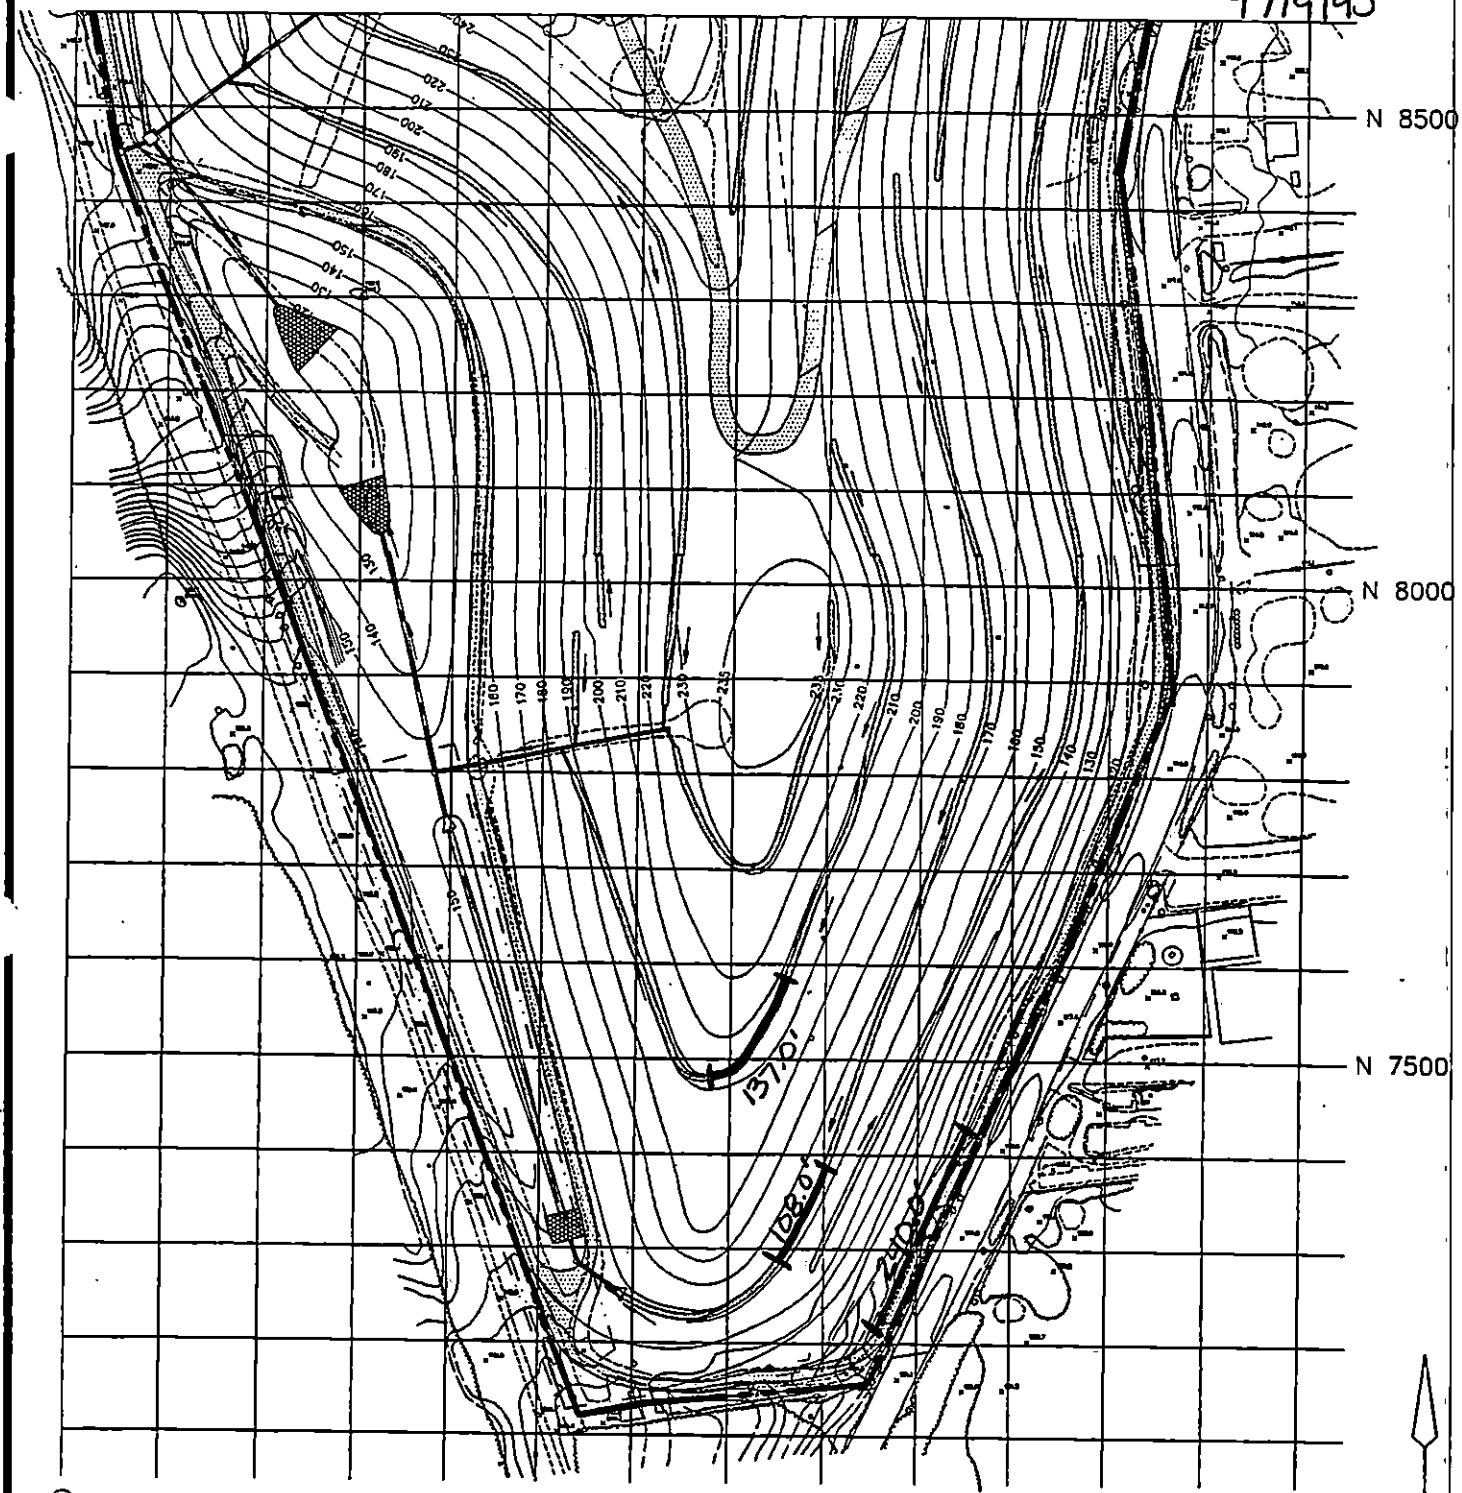

ITEM # 14 UNDERDRAIN PIPE 137.0' + 108.0' = 245.0 LF

ITEM # 18A TOE UNDERDRAIN PIPE 240.0 LF

100 FOOT FIELD TESTING GRID

Cashin Associates, P.C.	EAST NORTHPORT LANDFILL TOWN OF HUNTINGTON, NEW YORK	PROJECT NO. 4170.1 CAD FILE NO. C-2C
	INTERIM REMEDIAL PROGRAM	FIGURE NO. 1

DAILY REPORT No. 289 CA No. 4170.1

PROJECT: TOWN OF HUNTINGTON INTERIM REMEDIAL PROGRAM HUNTINGTON/EAST NORTHPORT LANDFILL CONTRACT No. ENV 94-01/0-C	DATE: 9/20/95 PAGE 1 of 3 S M T (W) T F S
ENGINEERS: CASHIN ASSOCIATES, P.C. 1200 VETERANS MEMORIAL HIGHWAY HAUPPAUGE, NY 11788 (516) 348-7600	CONTRACTOR: J.D. POSILLICO, INC. 1610 NEW HIGHWAY FARMINGDALE, NY 11735 (516) 249-1872

WEATHER: MOSTLY SUNNY TIME: 1:00PM TEMP: 67 °F WIND: MODERATE

ACTIVITY:

ITEM #14 UNDERDRAIN PIPE FM 396.0 LF FINAL.

① JDP ADDED SOLID PIPE BETWEEN CHANNELS R/Q AND DOWNDRAIN 'M' (29.0') AND CHANNELS S/I AND DOWNDRAIN 'M' (11.0'). SUBTOTAL = 40.0 LF.

② JDP PLACED 24.0 LF OF PIPE IN CHANNEL Q, 94.0 LF OF PIPE IN CHANNEL I, AND 238.0 LF OF PIPE IN CHANNEL J. SUBTOTAL = 356.0 LF

ITEM #16 36" HDPE PIPE

① JDP INSTALLED 36.0 LF OF PIPE @ DRAINAGE CHANNEL I.

ITEM #32 HYDROSEEDING.

① LARKFIELD CONT. WAS ON-SITE TODAY TO BEGIN HYDROSEEDING. THEY HYDROSEEDED FROM SECTION 2 ± ON THE NORTH SLOPE TO SECTION 4A ON THE SLOPE BELOW

EQUIPMENT AND MANPOWER: JDP	4 TRAILERS / RENTAL	ITEM	QUANTITY	FINAL/ INTERIM
3 FOREMAN	LARKFIELD:	#14	396.0 LF	FINAL
23 LABORERS	1 TEAMSTER	#16	36.0 LF	FINAL
9 OPERATORS	1 OPERATOR	#32	—	—
6 BULLDOZERS	3 LABORER	#10	—	—
2 EXCAVATORS	1 HYDROSEEDER.			
1 PAYLOADER				
1 TEAMSTER / 10 WHL DUMP				

SIGNED: Robert R. Jr. DATE: 9/20/95

DAILY REPORT No. 2054

CA No. 4170.1

ADDITIONAL INFORMATION:

CHANNEL D AND SECTION 5/6 ON THE SLOPE BELOW CHANNEL C.
THE HYDROSEEDER USED 4 TANKS TODAY WHICH WILL COVER APROX. 4 ACRES.
1 TANK CONSISTS OF :
200 LBS OF SEED ((4) 50 LBS BAGS)
250 LBS 10-30-15 FERILIZER
1,500 LBS FIBER MULCH.
SEE PAGE 3 FOR SEED MIX LABEL.

ITEM #10 RIP RAP.
① JDP ADDED RIP-RAP TO DRAINAGE CHANNELS E, R, Q.

FIELD SKETCHES:

DK# 289
PAGE 2 OF 3
9/20/94

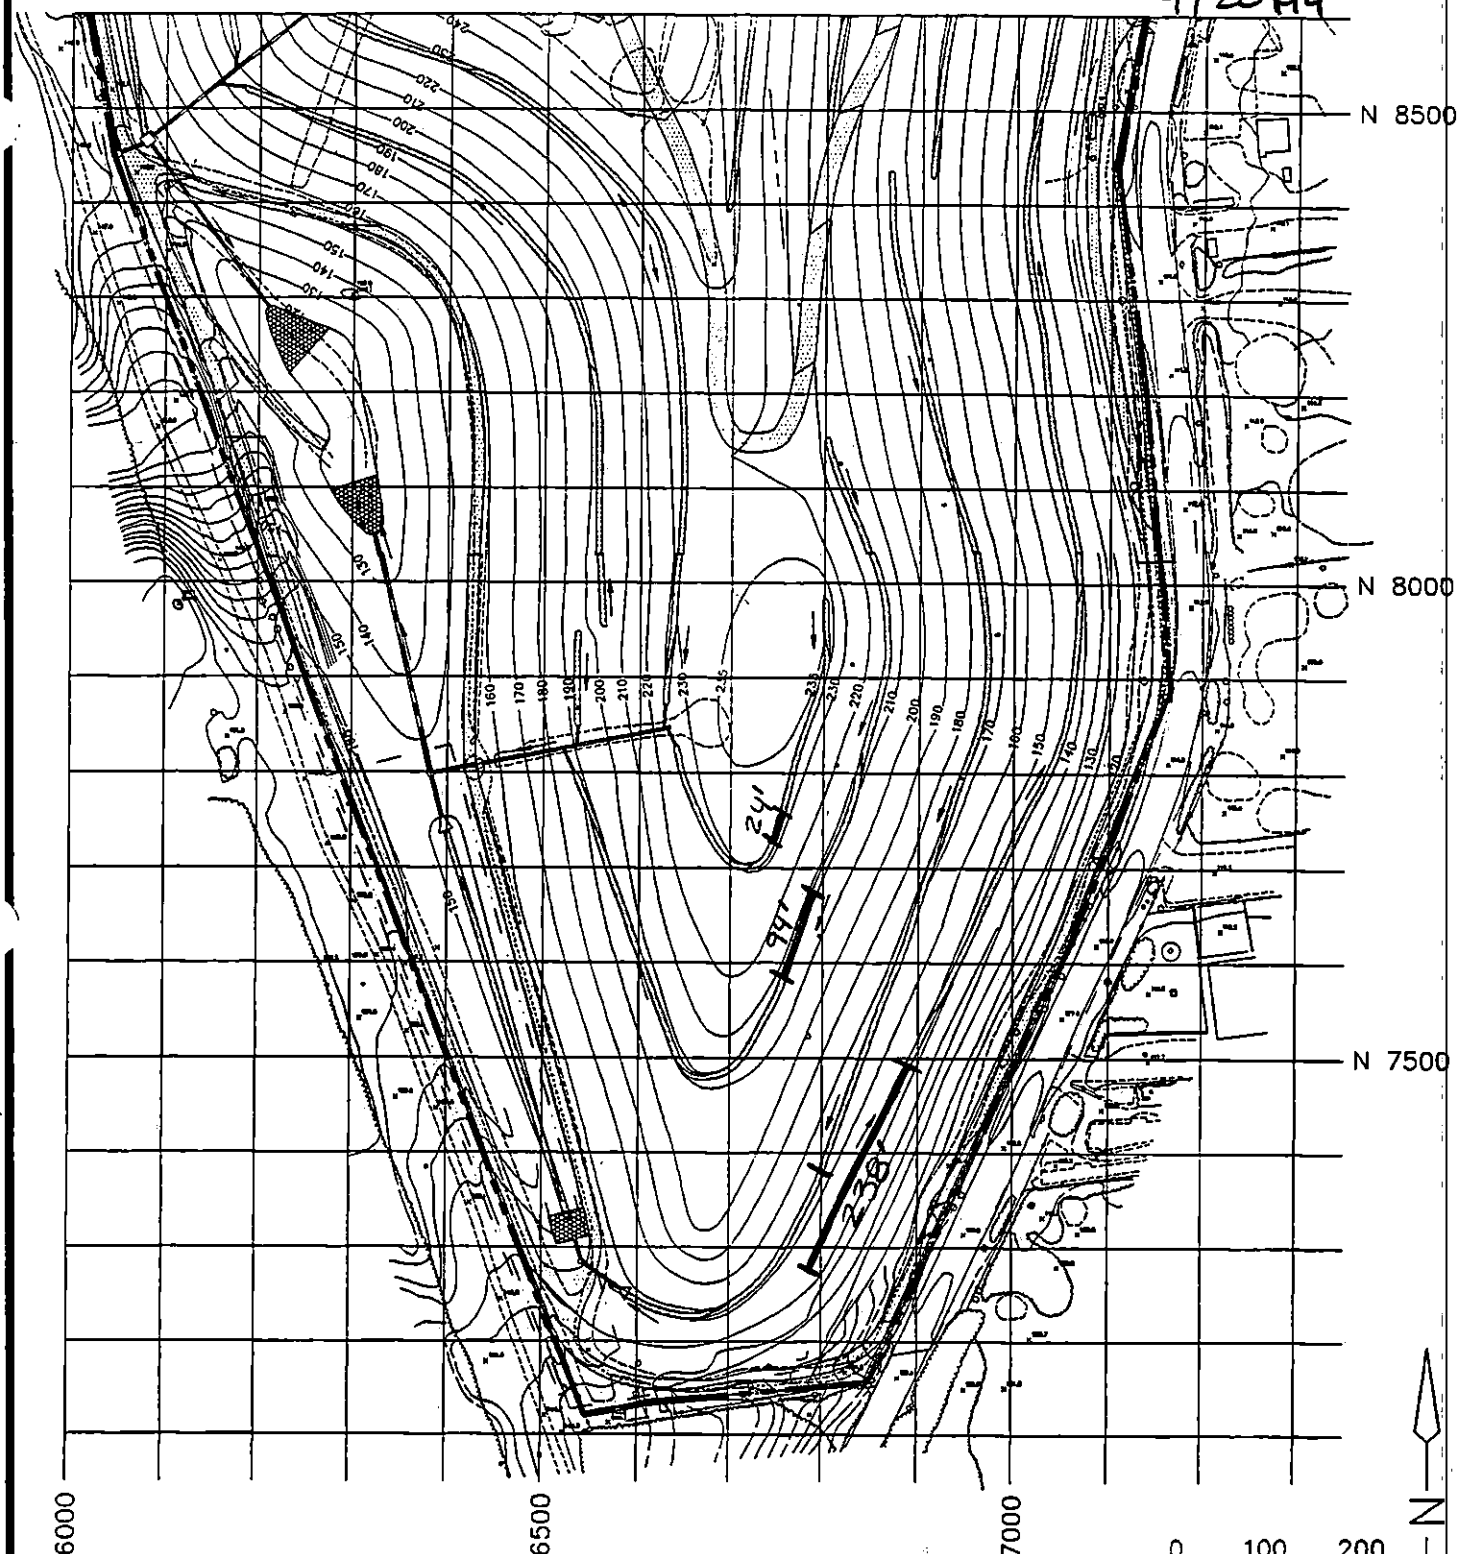

ITEM # 14 UNDERDRAIN PIPE 238' + 94' + 24' = 356.0 LF

100 FOOT FIELD TESTING GRID

Cashin Associates, P.C.	EAST NORTHPORT LANDFILL TOWN OF HUNTINGTON, NEW YORK	PROJECT NO. 4170.1
		CAD FILE NO. C-2C
	INTERIM REMEDIAL PROGRAM	FIGURE NO. 1

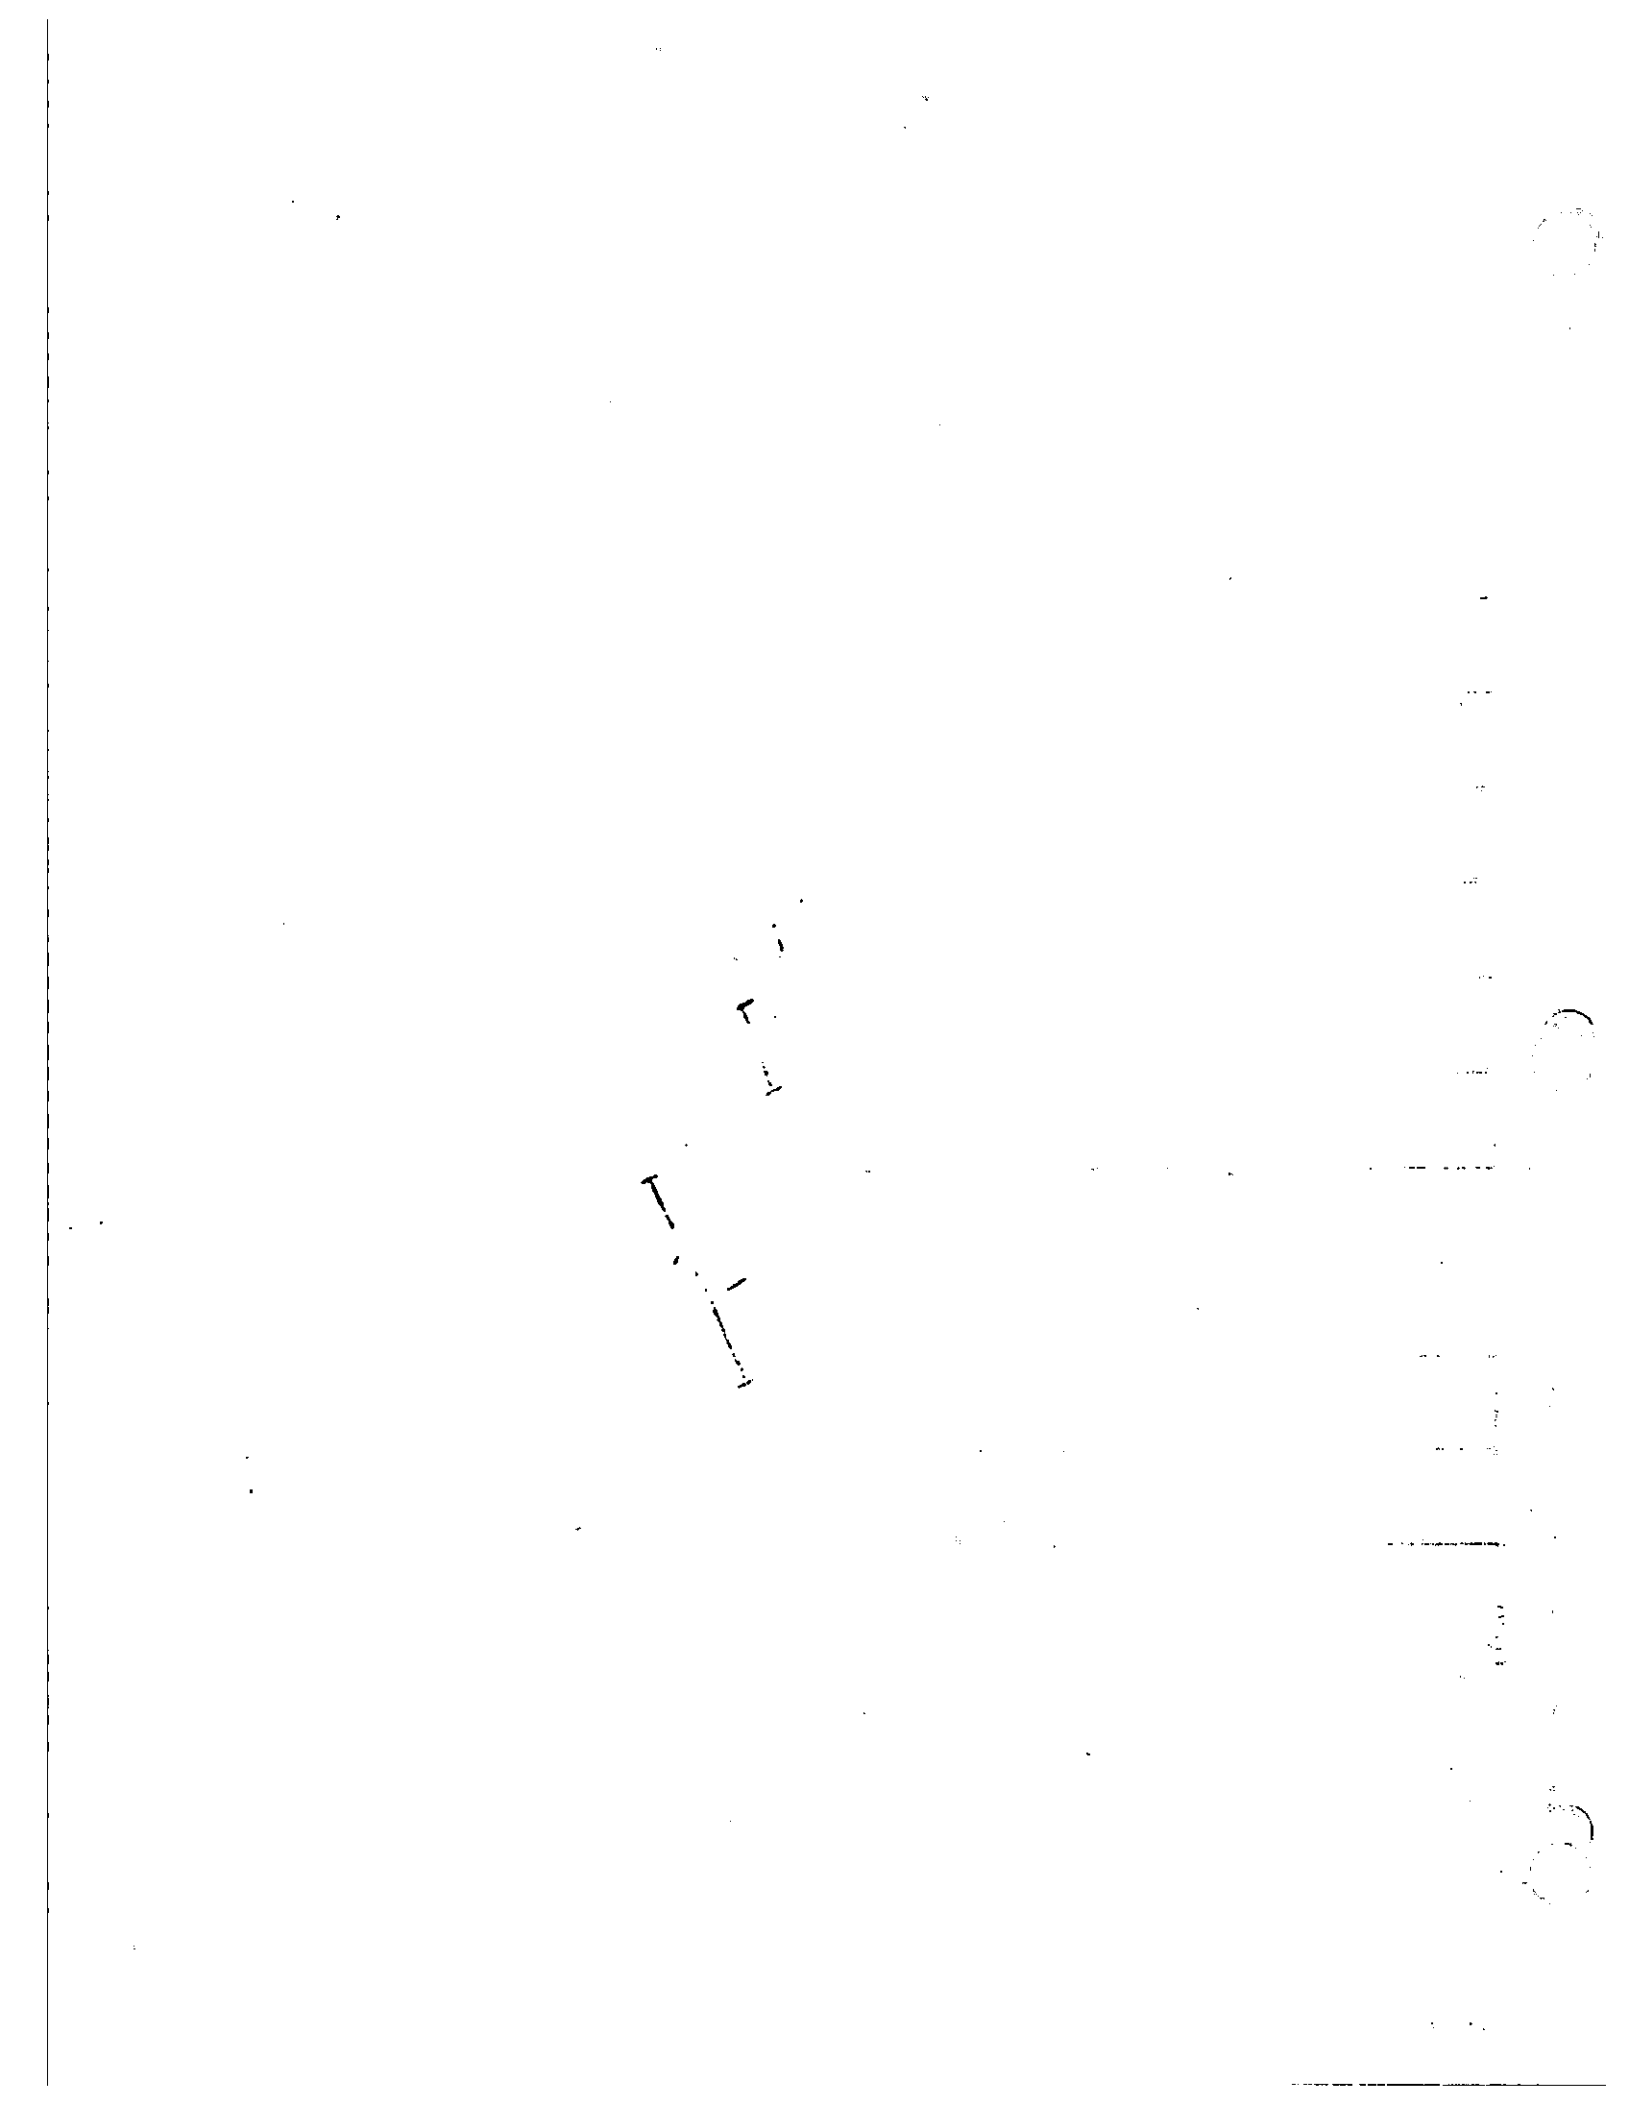

DR# 289
PAGE 3 OF 3
9/20/95

ERNST

Crownvetch Farms

R.D. 5 Box 806, Meadville, PA 16335

"EAST NORTHPORT LANDFILL" SEED MIX

	PURITY	GERM	HD SD	
PERENNIAL RYEGRASS:	49.33%	93%		Other Crop: 0.90%
KENTUCKY 31 TALL FESCUE:	24.70%	87%		Inert Matter: 0.32%
LATHCO FLATPEA:	7.41%	66%	10%	Weed Seed: 0.05%
BIRDSFOOT TREFOIL:	7.19%	67%	16%	Net Weight: 50 lbs.
MEDIUM RED CLOVER:	4.97%	88%	5%	Lot Number: NL126801
RED TOP:	4.95%	85%		Date Tested: July 1995

NOTICE TO BUYER: EXCLUSION OF WARRANTY AND LIMITATION OF LIABILITY

Ernst Crownvetch Farms warrants that this seed has been labeled as required by State and Federal Seed Laws and conforms to the label within recognized tolerances. This warranty excludes all other express or implied warranties including any warranty of merchantability and of fitness for a particular purpose. Seller makes no other warranty express or implied including yield or tolerance to insects, diseases, or growing conditions of the seed or the crop produced therefrom. The amount of the purchase price of the seed is the limit of seller's liability to the buyer or others. To assert a claim the reason for the claim must have been reported in writing to Ernst Crownvetch Farms within 60 days of the claimant's discovery thereof. If Buyer chooses not to be bound to the above stated warranty terms, he may return the seed at his sole expense in unopened containers within 10 days of receipt.

DAILY REPORT No. 290 CA No. 4170.1

PROJECT: TOWN OF HUNTINGTON INTERIM REMEDIAL PROGRAM HUNTINGTON/EAST NORTHPORT LANDFILL CONTRACT No. ENV 94-01/0-C	DATE: 9/21/95 PAGE 1 of 1 S M T W (T) F S
ENGINEERS: CASHIN ASSOCIATES, P.C. 1200 VETERANS MEMORIAL HIGHWAY HAUPPAUGE, NY 11788 (516) 348-7600	CONTRACTOR: J.D. POSILLICO, INC. 1610 NEW HIGHWAY FARMINGDALE, NY 11735 (516) 249-1872

WEATHER: MOSTLY CLOUDY TIME: 4:00 PM TEMP: 73 °F WIND: LIGHT

ACTIVITY:

ITEM #16 36" HDPE PIPE FM 38.0 LF FINAL

① JDP PLACED PIPE AND A FLARED END SECTION SOUTH OF MH #13, INTO DRAINAGE CHANNEL H.
FM 31.0 LF TOTAL LENGTH

② JDP PLACED A FLARED END SECTION ONTO THE END OF PREVIOUSLY PLACED 36 CORR. HDPE PIPE, SOUTH OF MANHOLE #12. FM 7.0 LF TOTAL LENGTH

ITEM # 25 EROSION CONTROL FABRIC

① LARKFIELD DEPLOYED AND STAPLED FABRIC ON THE WEST SLOPE BETWEEN SECTIONS 6 AND 5, FROM DRAINAGE CHANNEL D TO CHANNEL X.

② JDP STATED THAT THE WILL HAVE THEIR INSTALLATION PROCEDURE APPROVED BY

EQUIPMENT AND MANPOWER: JDP	4 TRAILERS/RENTAL	ITEM	QUANTITY	FINAL/ INTERIM
3 FOREMAN	LARKFIELD:	#16	38.0 LF	FINAL
23 LABORERS	1 FOREMAN	#25	—	—
9 OPERATORS	6 LABORERS	#32	—	—
6 BULLDOZERS	1 TEAMSTER			
1 PAYLOADER	1 OPERATOR			
2 EXCAVATORS	1 HYDROSEEDER			
1 TEAMSTER/WATERTRUCK				

SIGNED: Robert A. Ortiz DATE: 9/21/95

DAILY REPORT No. 240 CA No. 4170.1

ADDITIONAL INFORMATION:

THE EROSION CONTROL FABRIC MANUFACTURER AND WILL SUBMIT IT TO CASHM.

③ THE FABRIC IS: ① EMBEDDED IN A 6" TRENCH @ THE TOP OF THE SLOPE. ② THE BOTTOMS ARE OVERLAPPED 3' (BUTT SEAMS) ③ THE EDGES ARE OVERLAPPED 4". ④ THE DRAINAGE CHANNELS WILL BE COVERED LENGTH WISE.

ITEM # 32 HYDROSEEDING

① LARKFIELD USED 2 TANKS TO HYDROSEED THE WEST SLOPE FROM SECTION 5 TO H7A (2 ACRES ±)

FIELD SKETCHES:

DAILY REPORT No. 291 CA No. 4170.1

PROJECT:	DATE: 9/22/95 PAGE 1 of 2
TOWN OF HUNTINGTON INTERIM REMEDIAL PROGRAM HUNTINGTON/EAST NORTHPORT LANDFILL CONTRACT No. ENV 94-01/0-C	S M T W T (F) S
ENGINEERS: CASHIN ASSOCIATES, P.C. 1200 VETERANS MEMORIAL HIGHWAY HAUPPAUGE, NY 11788 (516) 348-7600	**CONTRACTOR:** J.D. POSILLICO, INC. 1610 NEW HIGHWAY FARMINGDALE, NY 11735 (516) 249-1872

WEATHER: OVERCAST / LT. RAIN TIME: 4:00 PM TEMP: 71 °F WIND: MODERATE

ACTIVITY:

ITEM # 14 UNDERDRAIN PIPE

① PLACED 143.0 LF OF PIPE IN DRAINAGE CHANNEL H UP TO 20' NORTH OF GV # 59.

ITEM # 18A TOE UNDERDRAIN PIPE

① JDP PLACED 440.0 LF OF PIPE BETWEEN SECTIONS 21E AND 19A.

ITEM # 26 EROSION CONTROL FABRIC

① LARKFIELD PLACED AND STAPLED FABRIC BETWEEN SECTIONS 6 AND 1, BELOW CHANNELS D AND N.

ITEM # 32 HYDROSEEDING

① LARKFIELD HYDROSEEDED BETWEEN SECTIONS 17A AND 13 ABOVE CHANNELS →

EQUIPMENT AND MANPOWER:		ITEM	QUANTITY	FINAL/ INTERIM
JDP	4 TRAILERS/RENTAL			
3 FOREMEN	LARKFIELD:	14	143.0 LF	FINAL
20 LABORERS	1 FOREMEN	18A	440.0 LF	FINAL
7 OPERATORS	1 TEAMSTER	26	—	—
5 BULLDOZERS	1 OPERATOR	32	—	—
1 EXCAVATOR	9 LABORERS	16	10.0 LF	FINAL
1 PAYLOADER	1 HYDROSEEDER			
1 10WHL DUMP/TEAMSTER				

SIGNED: [signature] DATE: 9/22/95

DAILY REPORT No. 271

CA No. 4170.1

ADDITIONAL INFORMATION:

E AND F, AND BETWEEN SECTIONS 5 AND 17A' ABOVE CHANNEL X.
(4 TANKS / 4 ACRES ±)

ITEM # 16 36" HDPE PIPE

① JDP INSTALLED A 45° ELBOW (4.0LF) AND A 3.0 LF OF PIPE @ THE TOP OF DOWNDRAIN 'G.'

② JDP PLACED A 3.0LF SECTION OF PIPE @ THE TOP OF DOWNDRAIN 'M'

FIELD SKETCHES:

DK = 211
PAGE 2 OF 2

9/22/95

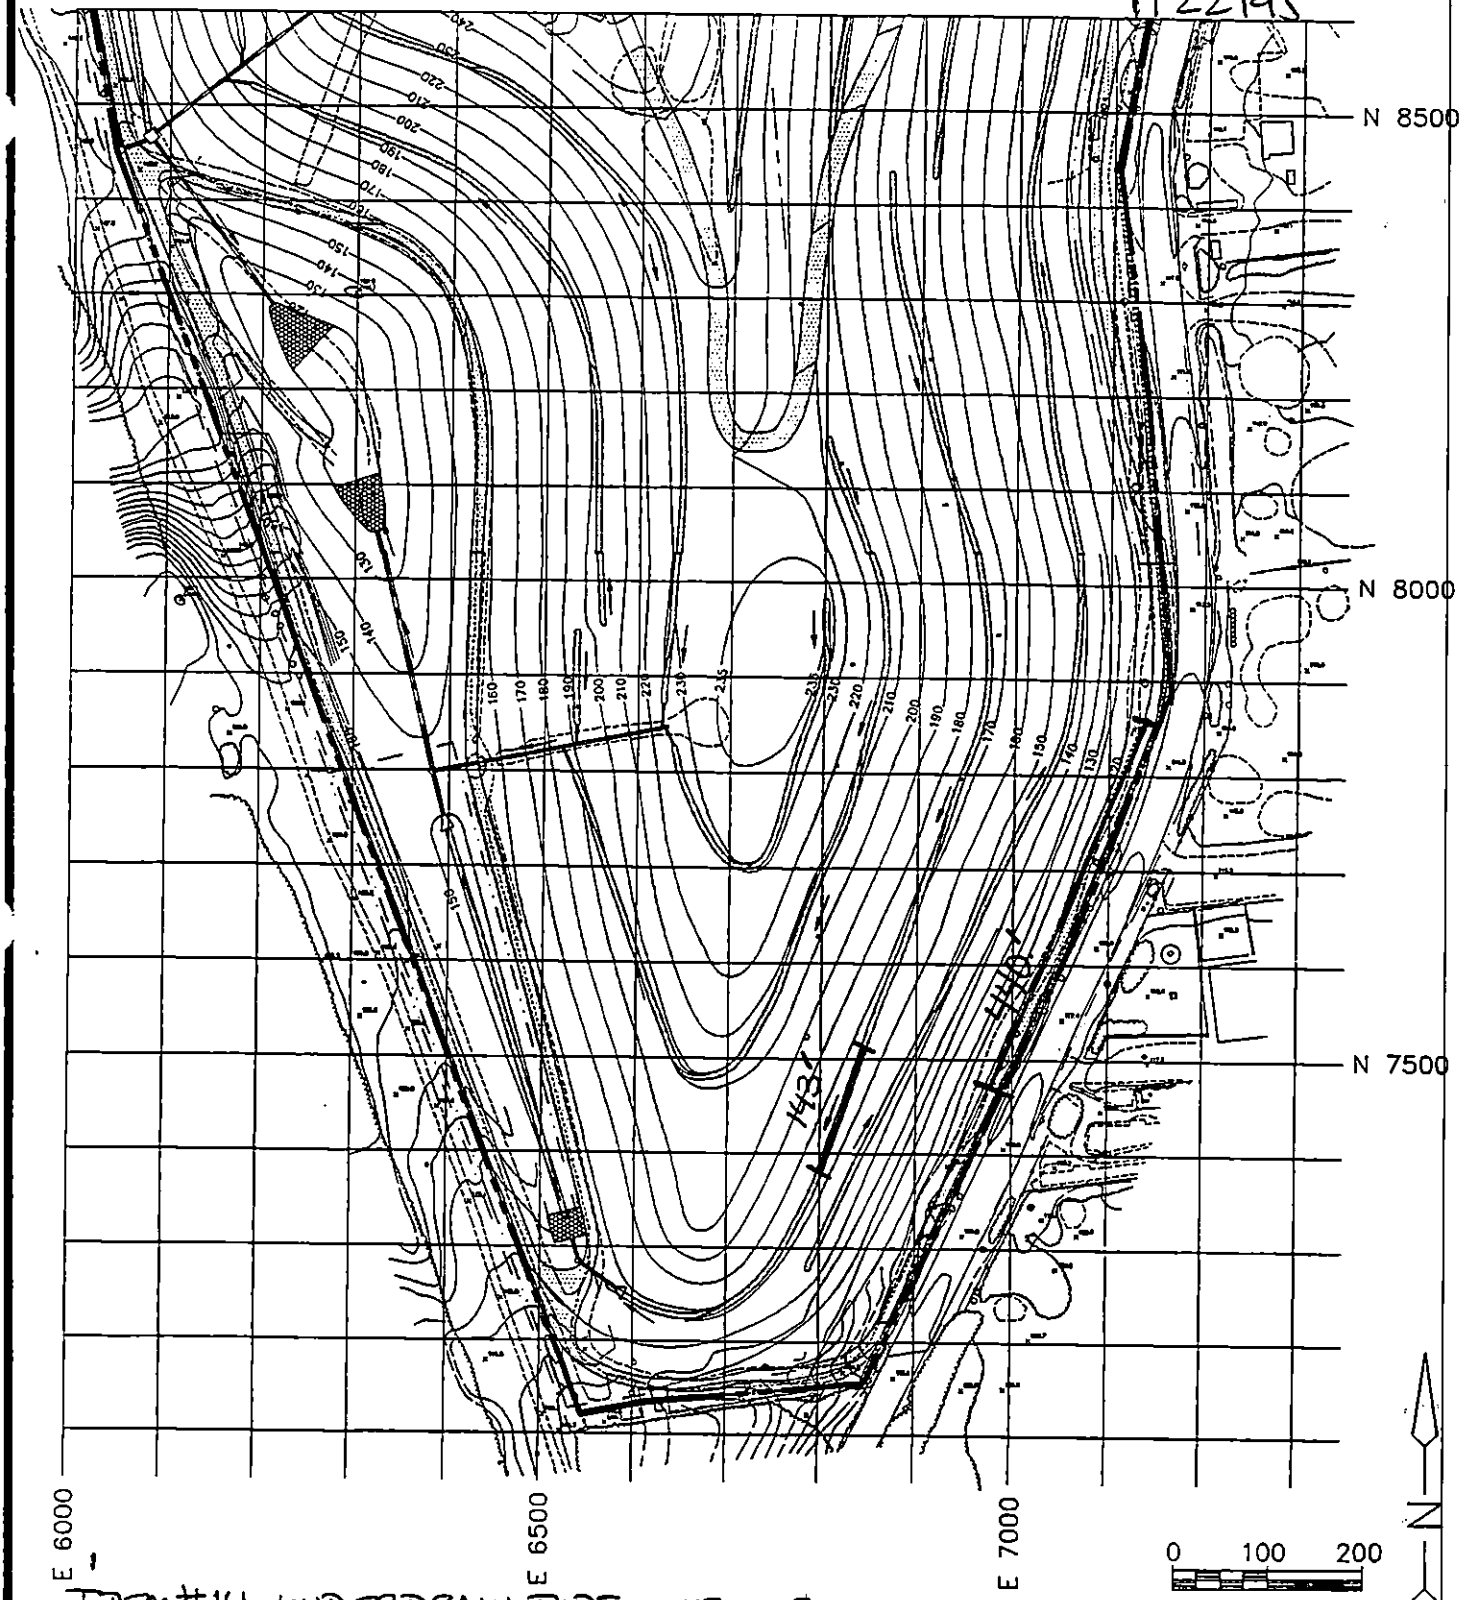

ITEM #14 UNDERDRAIN PIPE 143.0 LF
ITEM #18A TOE UNDERDRAIN 440.0 LF

100 FOOT FIELD TESTING GRID

Cashin Associates, P.C.	EAST NORTHPORT LANDFILL TOWN OF HUNTINGTON, NEW YORK	PROJECT NO 4170.1
		CAD FILE NO. C-2C
	INTERIM REMEDIAL PROGRAM	FIGURE NO. 1

 

DAILY REPORT No. 292 CA No. 4170.1

PROJECT:	DATE: 9/25/95 PAGE 1 of 2
TOWN OF HUNTINGTON INTERIM REMEDIAL PROGRAM HUNTINGTON/EAST NORTHPORT LANDFILL CONTRACT No. ENV 94-01/0-C	S (M) T W T F S
ENGINEERS: CASHIN ASSOCIATES, P.C. 1200 VETERANS MEMORIAL HIGHWAY HAUPPAUGE, NY 11788 (516) 348-7600	**CONTRACTOR:** J.D. POSILLICO, INC. 1610 NEW HIGHWAY FARMINGDALE, NY 11735 (516) 249-1872

WEATHER: MOSTLY CLOUDY TIME: 2:45 PM TEMP: 63°F WIND: MODERATE

ACTIVITY:

ITEM # 14 UNDERDRAIN PIPE

(1) JDP PLACED 162.0 LF OF PIPE IN DRAINAGE CHANNEL 'J', AND 81.0 LF OF PIPE IN DRAINAGE CHANNEL 'I'.

(2) FM 243.0 LF FINAL MEASUREMENT

ITEM # 26 EROSION CONTROL MATTING

(1) LARKFIELD DEPLOYED AND STAPLED EROSION MAT ON THE LANDFILL SLOPE BETWEEN SECTIONS 1 AND 4A.

(2) CA AND GEOSYNTEC WALKED THE HYDROSEEDED SLOPES AND REQUESTED LARKFIELD TO RE-SEED THE SLOPE PRIOR TO PLACEMENT OF EROSION MAT BETWEEN SECTION 4A AND 17A ABOVE

EQUIPMENT AND MANPOWER:		ITEM	QUANTITY	FINAL/ INTERIM
JDP	3 TRAILERS/RENT			
3 FOREMEN		#14	243.0LF	FINAL
21 LABORERS	LARKFIELD	#26	—	—
6 OPERATORS	2 FOREMEN	#611G	14.0LF	FINAL
4 BULLDOZERS	10 LABORERS			
1 PAYLOADER				
1 EXCAVATOR				
1 10WHL DUMP/TEAMSTER				

SIGNED: Robert D. Kinsey DATE: 9/25/95

DAILY REPORT No. 492

CA No. 4170.1

ADDITIONAL INFORMATION:

CHANNEL C AND BETWEEN SECTIONS 5 AND 17A BELOW CHANNEL C. THERE ARE ALSO SEVERAL LOCATIONS ON THE SLOPE BETWEEN SECTIONS 17A AND 13W ABOVE CHANNEL E, WHICH NEED TO BE RESEEDED.

ITEM # G11G. 6" HEADER PIPE.

① JDP CUT INTO EXISTING HEADER PIPE @ COLLECTION WELL N-4 AND PLACED 14.0 LF OF PIPE, 8' HORIZONTAL AND 6' VERTICAL, WHICH WAS TEMPORARILY CAPPED, TO BE CAPPED PERMANENTLY IN THE FUTURE.

FIELD SKETCHES:

DK=21L
PAGE 20F2
9/25/95

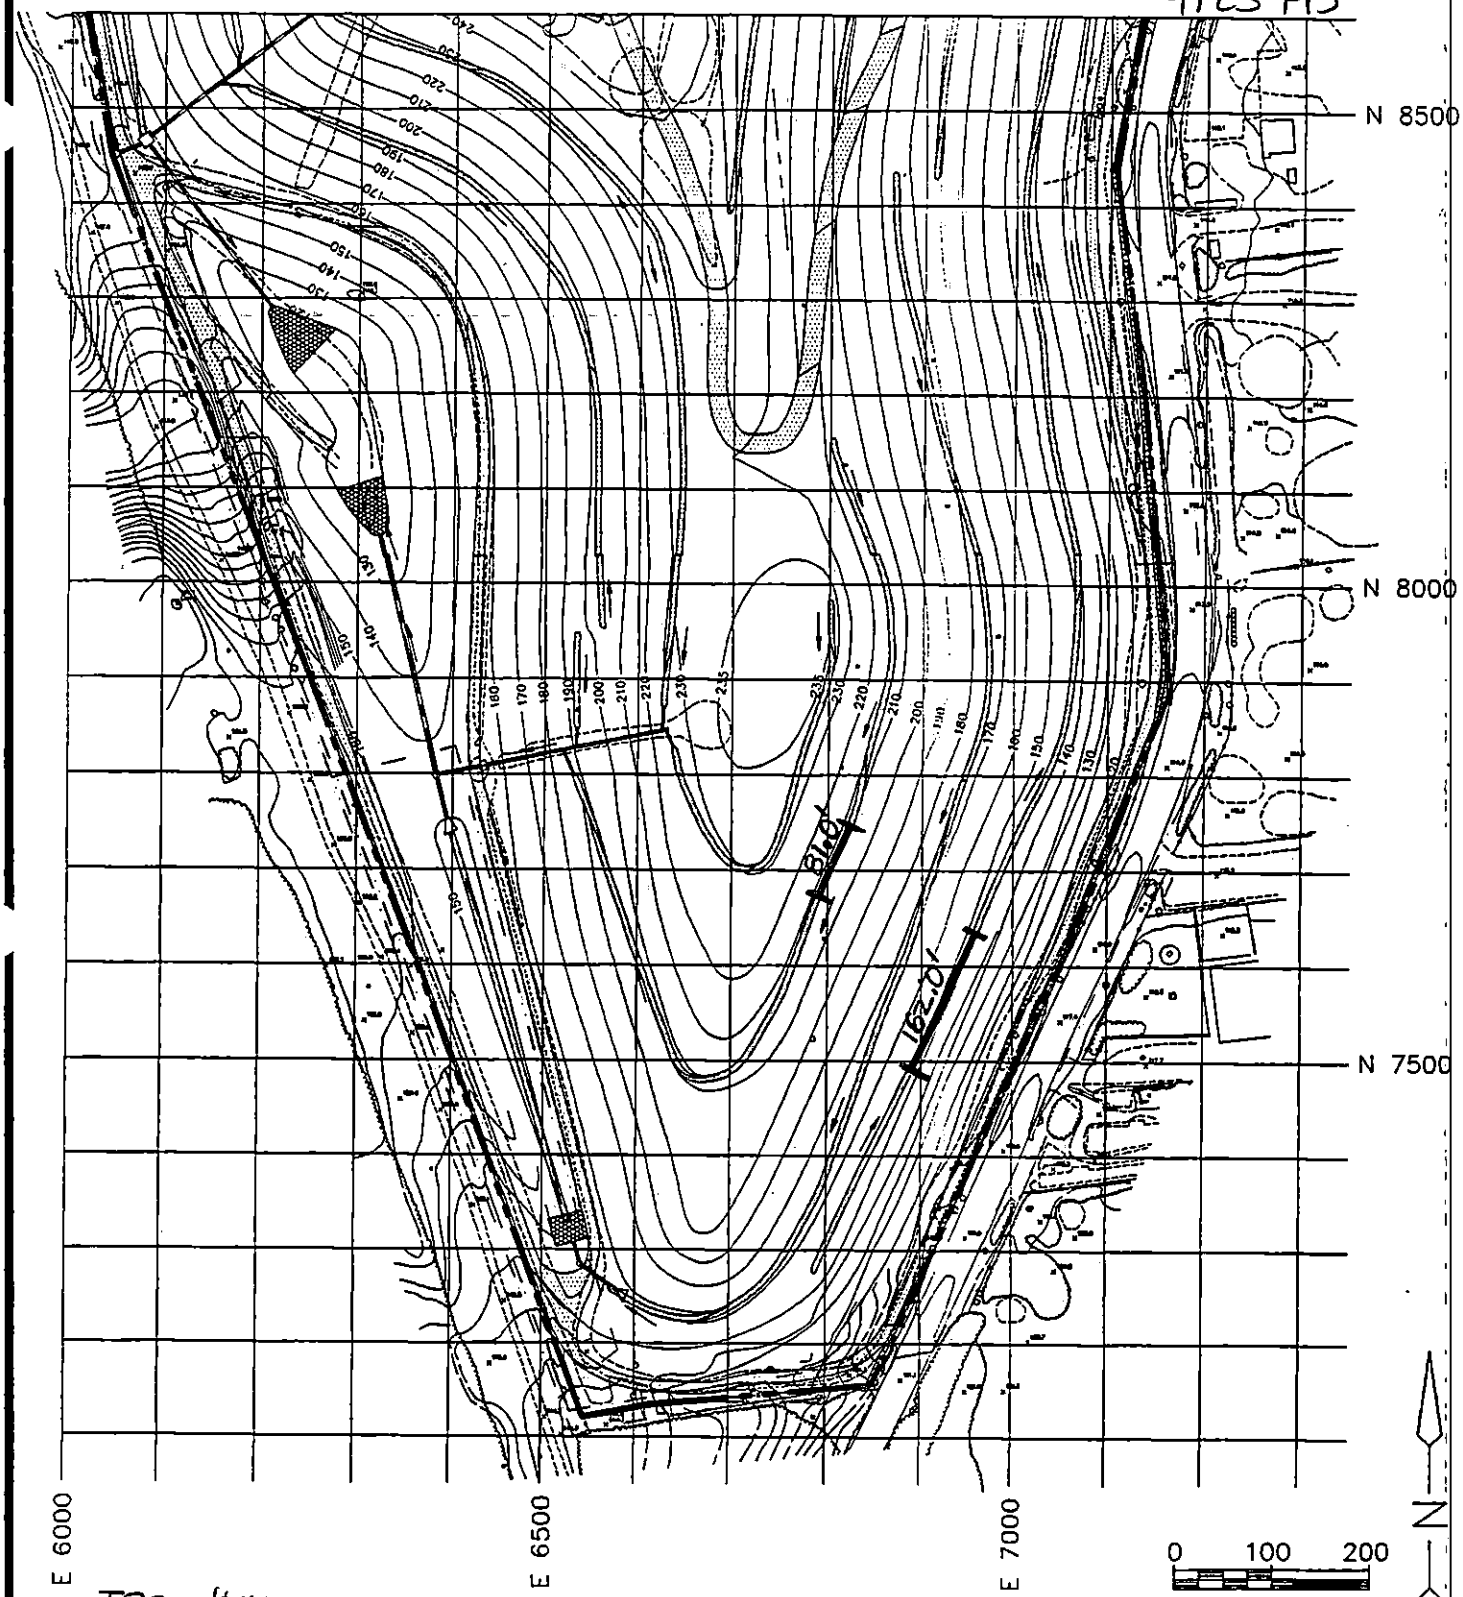

ITEM #14 UNDERDRAIN PIPE FM 162.0' + 81.0' = 243.0'

100 FOOT FIELD TESTING GRID

Cashin Associates, P.C.	EAST NORTHPORT LANDFILL TOWN OF HUNTINGTON, NEW YORK	PROJECT NO. 4170.1
		CAD FILE NO. C-2C
	INTERIM REMEDIAL PROGRAM	FIGURE NO. 1

DAILY REPORT No. 293 CA No. 4170.1

PROJECT:	DATE: 9/26/95 PAGE 1 of 2
TOWN OF HUNTINGTON INTERIM REMEDIAL PROGRAM HUNTINGTON/EAST NORTHPORT LANDFILL CONTRACT No. ENV 94-01/0-C	S M (T) W T F S
ENGINEERS: CASHIN ASSOCIATES, P.C. 1200 VETERANS MEMORIAL HIGHWAY HAUPPAUGE, NY 11788 (516) 348-7600	**CONTRACTOR:** J.D. POSILLICO, INC. 1610 NEW HIGHWAY FARMINGDALE, NY 11735 (516) 249-1872

WEATHER: OVERCAST/STEADY LIGHT RAIN TIME: TEMP: °F WIND: LIGHT

ACTIVITY: DUE TO STEADY OVERNIGHT RAIN, AND MUDDY SITE CONDITIONS GUNDLE AND LARKFIELD DID NOT WORK TODAY.

ITEM # 14 UNDERDRAIN PIPE
① JDP PLACED 54.0 LF OF PIPE IN DRAINAGE CHANNEL J. (SEE PAGE 2)

ITEM # 18A TOE UNDERDRAIN PIPE
① JDP INSTALLED 400.0 LF OF PIPE BETWEEN SECTIONS 19A AND 13A. (SEE PAGE 2)

ITEM # 10 RIP RAP
① JDP CLEANED SILT AND SAND FROM THE RIP RAP / GABION / AND 36" HDPE PIPE @ DRAINAGE CHANNELS

EQUIPMENT AND MANPOWER:		ITEM	QUANTITY	FINAL/ INTERIM
JDP	3 TRAILERS/RENTAL			
3 FOREMEN		10	—	—
19 LABORERS	NO GUNDLE	14	54.0 LF	FINAL
8 OPERATORS	NO LARKFIELD	18A	400.0 LF	FINAL
5 BULLDOZERS				
1 EXCAVATOR				
2 PAYLOADERS				
1 10WHL DUMP/TEAMSTER				

SIGNED: [signature] DATE: 9/26/95

DAILY REPORT No. 295 CA No. 4170.1

ADDITIONAL INFORMATION:

D, C, E, AND F.

(2) IN SOME CASES IT APPEARED THAT THE RIP RAP ON THE SIDES OF THE PIPE SETTLED, WHILE THE PIPE APPEARED TO RISE (FLOAT). JDP USED 1 FOREMAN (MIKE ROBERTS) AND 1 LABORER FOR 4 HRS ± TO REMOVE RIP-RAP, RESET THE PIPES, AND REPLACE THE RIP-RAP.

MISC.:

(1) JDP USED EXCAVATOR TO CLEAR SILT FROM TOWN LINE ROAD TO ALLOW THE RAIN-WATER TO DRAIN FROM TOWN LINE RD.

(2) JDP PERFORMED GENERAL CLEAN-UP OF SITE.

(3) FILL SOIL WAS HAULED ON SLOPES (COMMON AND SELECT).

FIELD SKETCHES:

RE-15
PAGE 2 OF 2
9126195

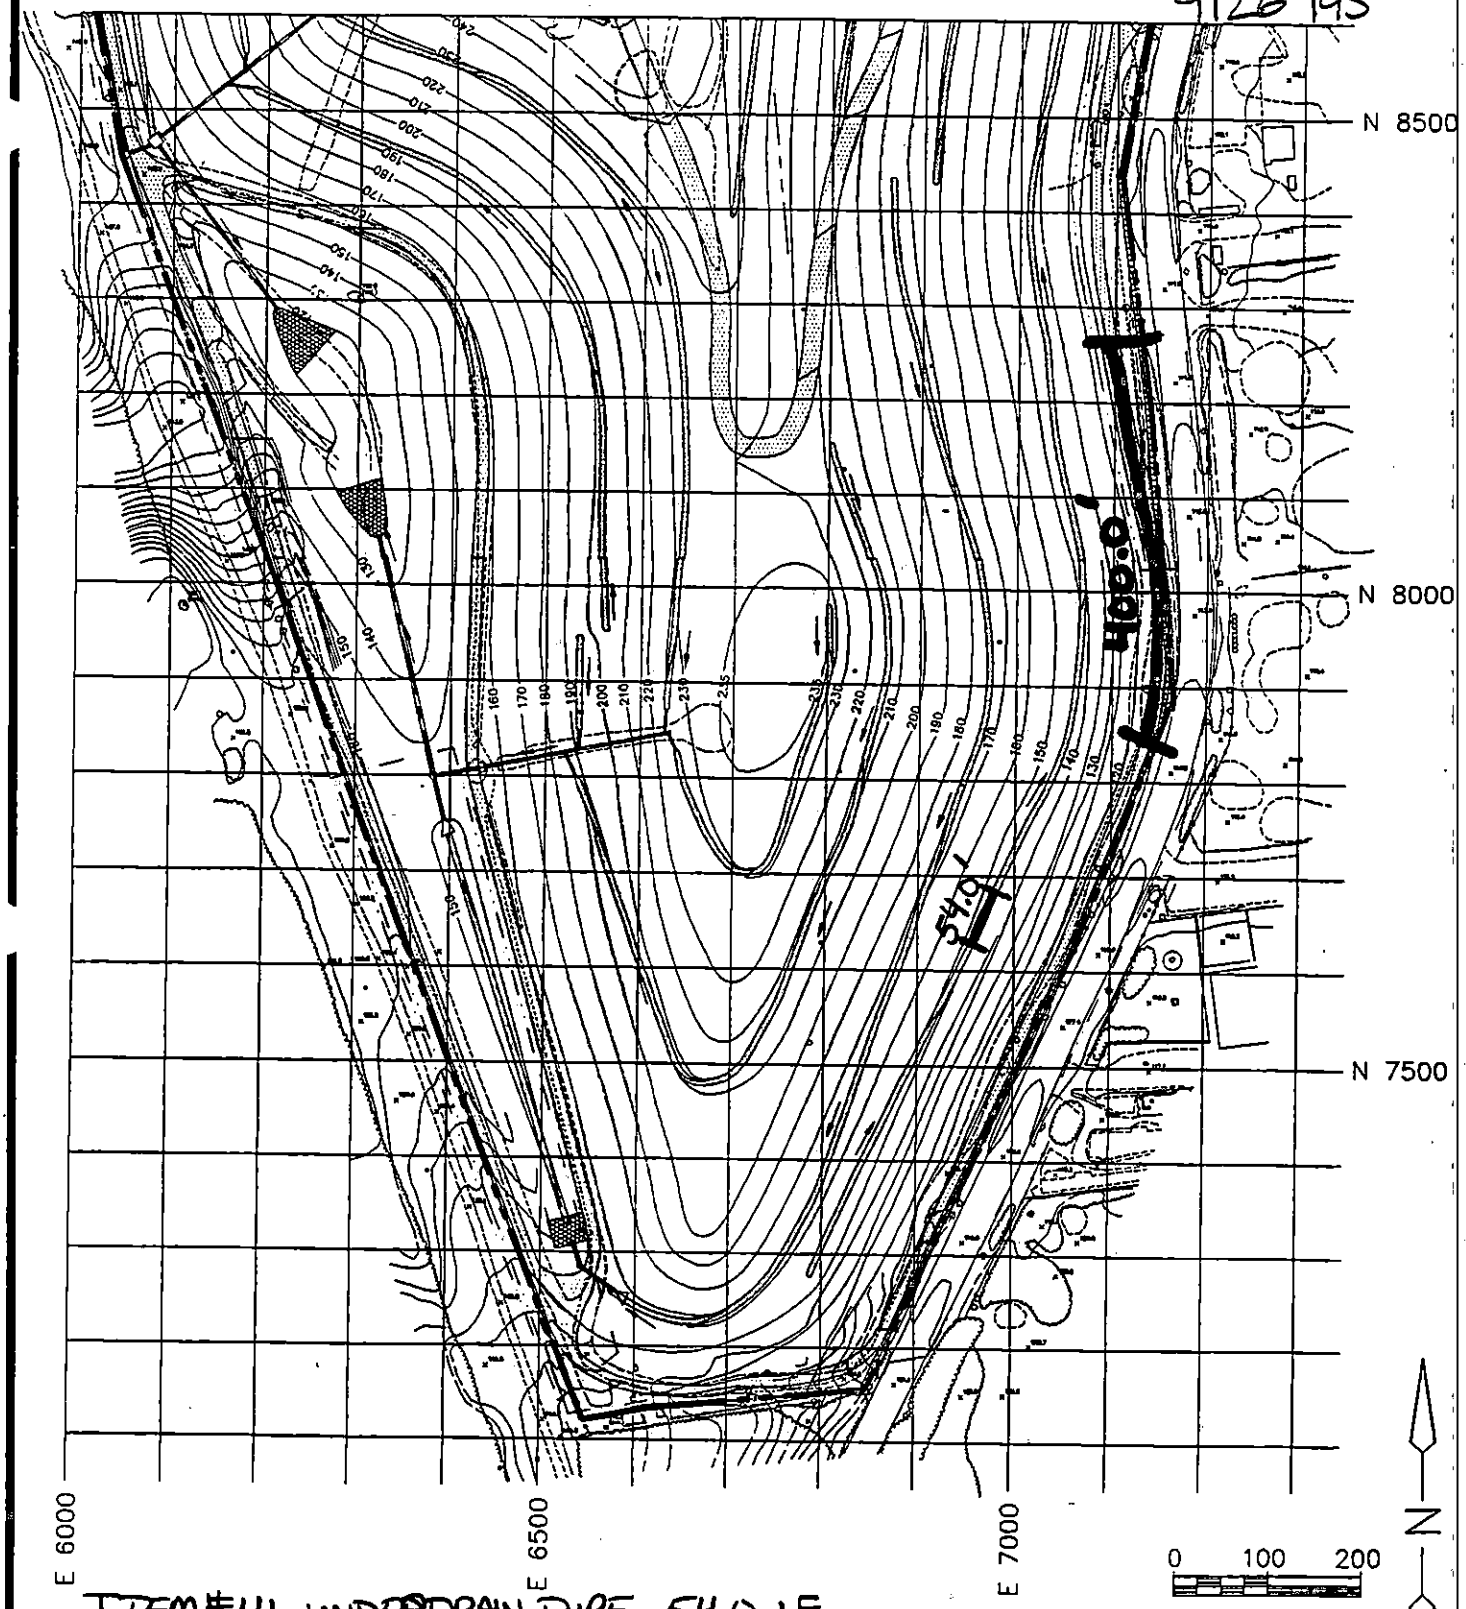

ITEM #14 UNDERDRAIN PIPE 54.0 LF
ITEM #18A TOE UNDERDRAIN PIPE 400.0 LF

100 FOOT FIELD TESTING GRID

Cashin Associates, P.C.	EAST NORTHPORT LANDFILL TOWN OF HUNTINGTON, NEW YORK	PROJECT NO. 4170.1 CAD FILE NO. C-2C
	INTERIM REMEDIAL PROGRAM	FIGURE NO. 1

400°C

DAILY REPORT No. 294 CA No. 4170.1

PROJECT:	DATE: 9/27/95 PAGE 1 of 2
TOWN OF HUNTINGTON INTERIM REMEDIAL PROGRAM HUNTINGTON/EAST NORTHPORT LANDFILL CONTRACT No. ENV 94-01/0-C	S M T (W) T F S
ENGINEERS: CASHIN ASSOCIATES, P.C. 1200 VETERANS MEMORIAL HIGHWAY HAUPPAUGE, NY 11788 (516) 348-7600	**CONTRACTOR:** J.D. POSILLICO, INC. 1610 NEW HIGHWAY FARMINGDALE, NY 11735 (516) 249-1872

WEATHER: Cleor TIME: 7:50AM TEMP: 55 °F WIND: Light

ACTIVITY: Gundle not working due to wet surface condition

Item #7 : ① Place select fill (1st Lift) near 22A, HHJ to road
② 2 Lift 22W to 23, H to road.
③ Toe to Fenceline, Section 19E to 15E

Item #14 : Underdrain Pipe
① JDP installed 140 LF of pipe in Channel I, north of 20E and 73' LF in Channel H, north of 21E
② F.M. 213' LF Final Measurement

Item #10. Rip Rap.
① Clean silt from transitions into downdrain at Channels I & S.
② Install Rip Rap in pipe at I & S, to keep pipe from floating.

Item #25 Geogrid
① Deploy geogrid Section 23 to 22E, Channel H to toe.

EQUIPMENT AND MANPOWER:		ITEM	QUANTITY	FINAL/ INTERIM
JDP - 2 Supt	3 Trailers/Rental			
3 Foreman	Lark Field:	#7	—	—
20 Laborers	1 Foreman	#10	—	—
7 Operators	1 Teamster	#14	213LF	Final
5 Bulldozers	1 operator	#25	—	—
1 Excavator		#26	—	—
1 Payloader		#32	—	—
1 LOWHL Dump/Teamster	No Gundle			

SIGNED: Stephen H Bauer DATE: 9/27/95

DAILY REPORT No. 294

CA No. 4170.1

ADDITIONAL INFORMATION:

Item #26 Erosion Control Mat

① Lackfield deployed and stapled erosion mat on the landfill slope section 4A to 4, Channel D to X

Item #32 Hydroseeding

① Lackfield hydroseeded west slope from K to K, Used 2 Tanks

② Hydroseed patches around Channel C & D at transition to downdrain.

③ Hydroseed patches 17A to 18

Misc:

① JDP works on draining area just east of eastside blower where temporary perimeter connection is.

FIELD SKETCHES:

OR # 244
Page 2 of 2
9/27/95

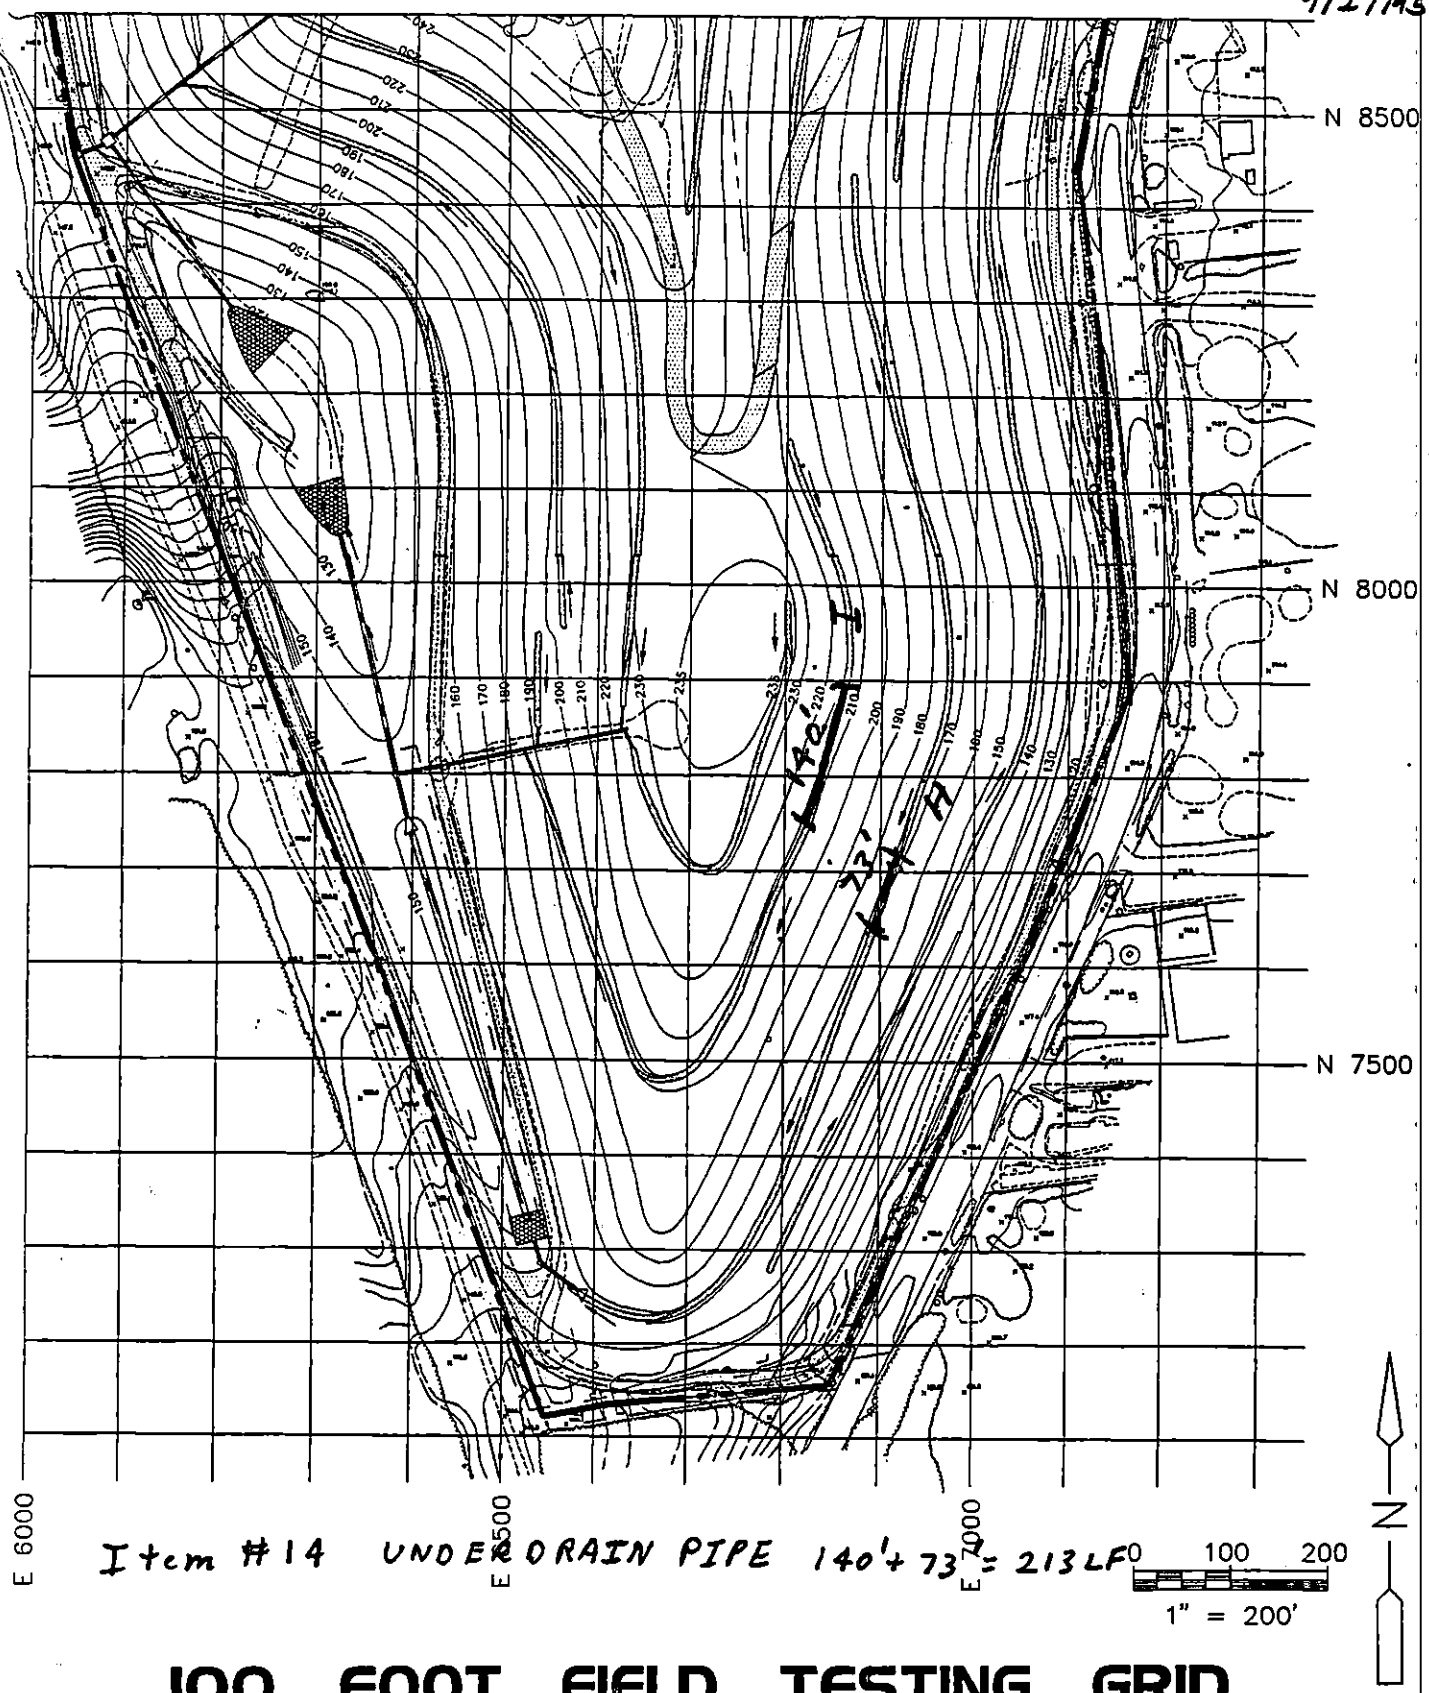

Item #14 UNDERDRAIN PIPE 140' + 73' = 213 LF

100 FOOT FIELD TESTING GRID

Cashin Associates, P.C.	EAST NORTHPORT LANDFILL TOWN OF HUNTINGTON, NEW YORK	PROJECT NO. 4170.1
		CAD FILE NO. C-2C
	INTERIM REMEDIAL PROGRAM	FIGURE NO. 1

DAILY REPORT No. 295 CA No. 4170.1

PROJECT:	DATE: 9/28/95 PAGE 1 of 2
TOWN OF HUNTINGTON INTERIM REMEDIAL PROGRAM HUNTINGTON/EAST NORTHPORT LANDFILL CONTRACT No. ENV 94-01/0-C	S M T W (T) F S
ENGINEERS: CASHIN ASSOCIATES, P.C. 1200 VETERANS MEMORIAL HIGHWAY HAUPPAUGE, NY 11788 (516) 348-7600	**CONTRACTOR:** J.D. POSILLICO, INC. 1610 NEW HIGHWAY FARMINGDALE, NY 11735 (516) 249-1872

WEATHER: MOSTLY SUNNY TIME: 5:00PM TEMP: 68°F WIND: MODERATE

ACTIVITY:

ITEM #14 UNDERDRAIN PIPE FM 423.0 LF FINAL

(1) JDP PLACED PIPE @:

A) 230.0 LF IN DRAINAGE CHANNEL Q (COMPLETE)

B) 66.0 LF IN DRAINAGE CHANNEL I

C) 127.0 LF IN DRAINAGE CHANNEL H, 67' NORTH OF VENT #55

ITEM #16 36" HDPE PIPE

(1) JDP ADDED 3 SCREW-ON HDPE PIPE END CAPS @ THE TOP OF DOWNDRAINS N, G, M.

JDP WAS DIRECTED TO PROVIDE SOME METHOD OF SECURING THE CAP IN PLACE (I.E. LOCKING HASP, LOCKING BAR)

ITEM # 26 EROSION CONTROL MATTING

(1) LARKFIELD CONTINUED TO PLACE

EQUIPMENT AND MANPOWER: JDP		ITEM	QUANTITY	FINAL/ INTERIM
3 FOREMEN	3 TRAILERS/ RENTAL	#14	423.0 LF	FINAL
21 LABORERS		#16	—	—
8 OPERATORS	LARKFIELD	#26	—	—
6 BULLDOZERS	1 FOREMAN			
1 EXCAVATOR	8 LABORERS			
1 PAYLOADER				
1 10WHL DUMP/TEAMSTER				

SIGNED: Robert Q Dutton DATE: 9/28/95

DAILY REPORT No. 295

CA No. 4170.1

ADDITIONAL INFORMATION:

EROSION CONTROL MATTING ON THE UPPER WEST SLOPES BETWEEN SECTION 4A AND 18.

FIELD SKETCHES:

9128195

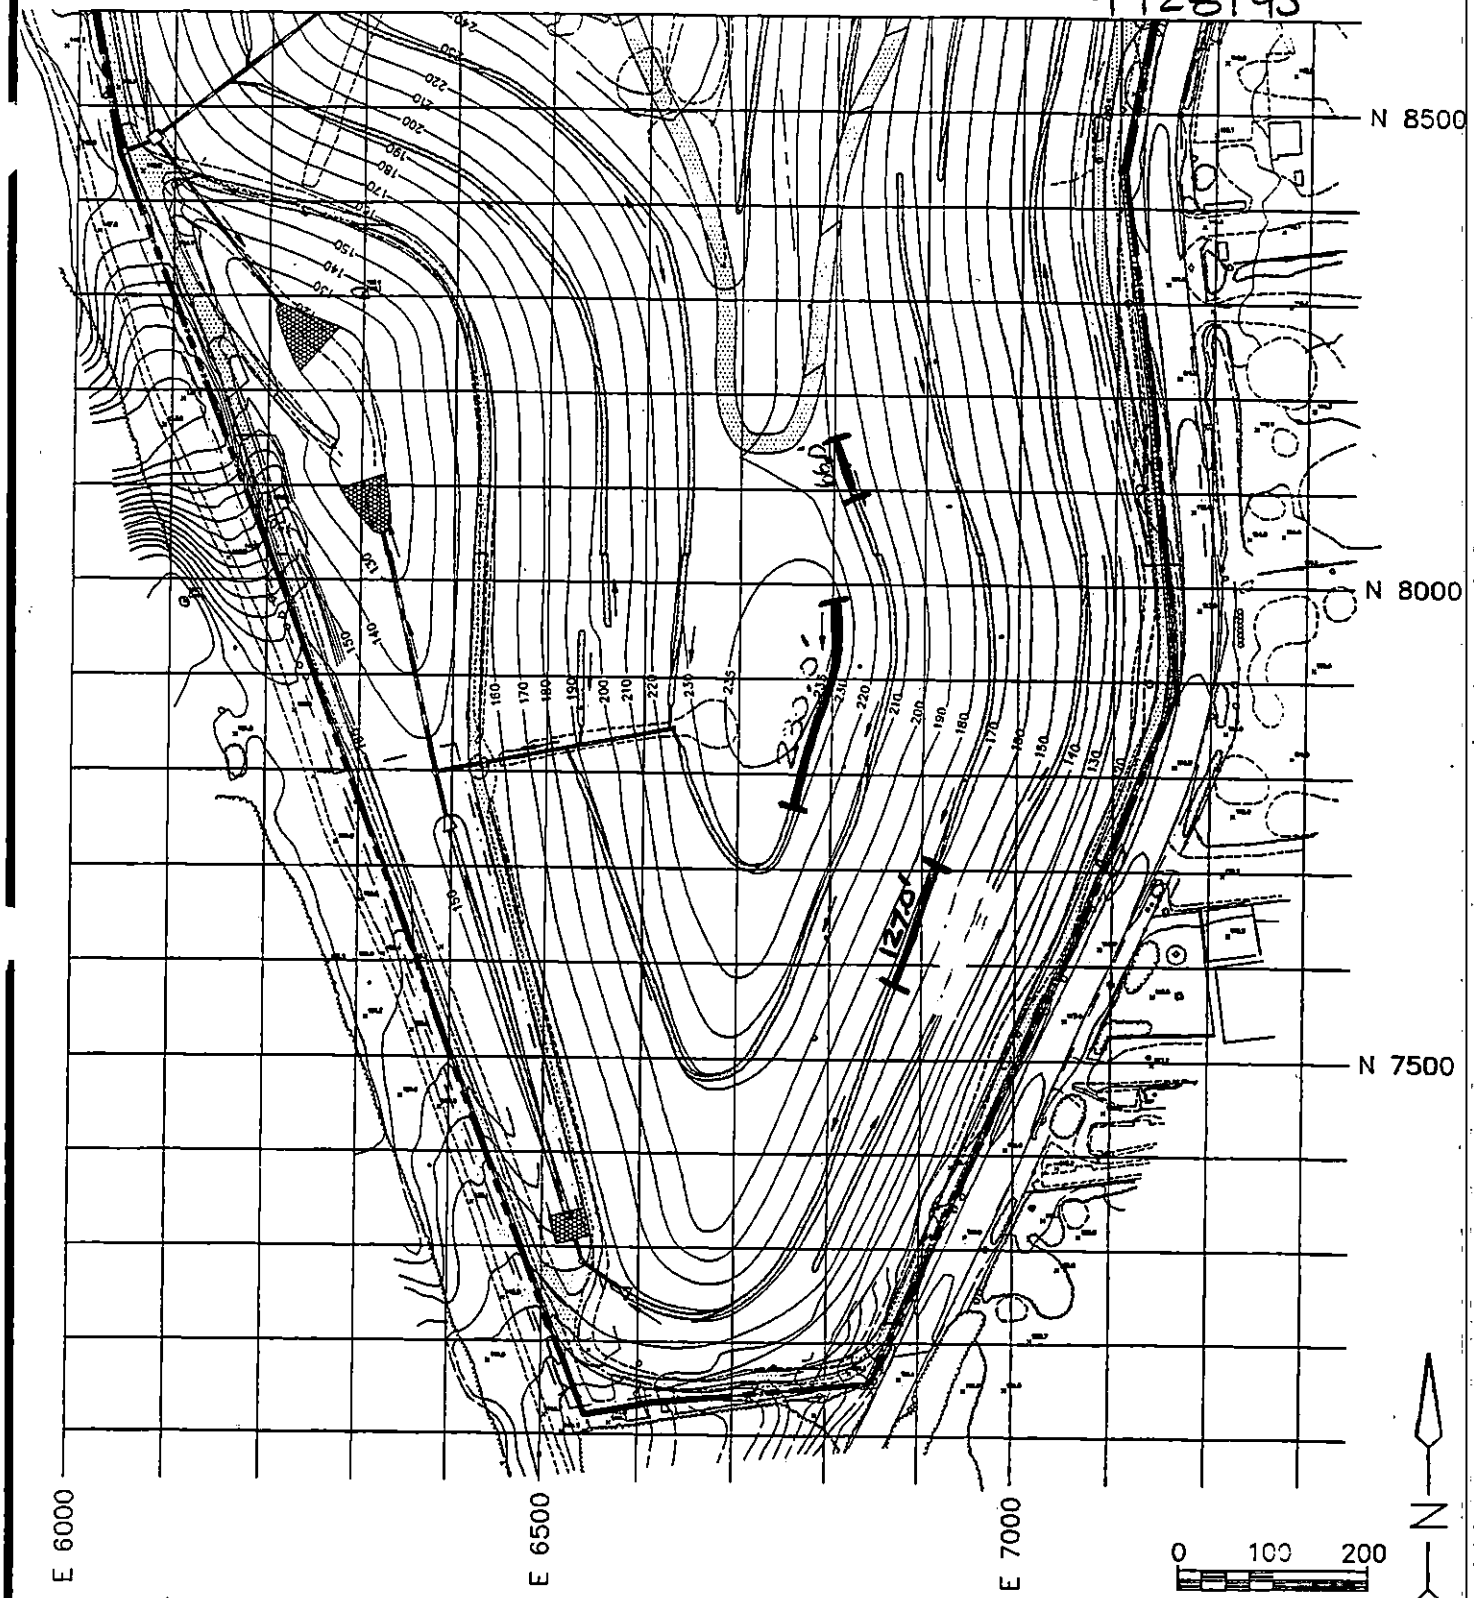

ITEM #14 UNDERDRAIN PIPE 230' + 66.0' + 127' = 423.0'

100 FOOT FIELD TESTING GRID

Cashin Associates, P.C.	EAST NORTHPORT LANDFILL TOWN OF HUNTINGTON, NEW YORK	PROJECT NO. 4170.1
		CAD FILE NO. C-2C
	INTERIM REMEDIAL PROGRAM	FIGURE NO. 1

DAILY REPORT No. 296 CA No. 4170.1

PROJECT:	DATE: 9/29/95 PAGE 1 of 2
TOWN OF HUNTINGTON INTERIM REMEDIAL PROGRAM HUNTINGTON/EAST NORTHPORT LANDFILL CONTRACT No. ENV 94-01/0-C	S M T W T (F) S
ENGINEERS: CASHIN ASSOCIATES, P.C. 1200 VETERANS MEMORIAL HIGHWAY HAUPPAUGE, NY 11788 (516) 348-7600	**CONTRACTOR:** J.D. POSILLICO, INC. 1610 NEW HIGHWAY FARMINGDALE, NY 11735 (516) 249-1872

WEATHER: MOSTLY SUNNY/CLEAR TIME: TEMP: °F WIND: LIGHT

ACTIVITY:

ITEM # 14 UNDERDRAIN PIPE

(1) JDP PLACE PIPE IN:

A) DRAINAGE CHANNEL H 92.0 LF

B) DRAINAGE CHANNEL J 170.0 LF

FM TOTAL 262.0 LF FINAL

ITEM # 32 HYDROSEEDING

(1) LARKFIELD HYDROSEEDED THE WEST LANDFILL SLOPES BETWEEN SECTIONS 5 AND 14W

(2) THE SLOPE ABOVE DRAINAGE CHANNEL X WAS RE-HYDROSEED DUE TO EROSION OF PREVIOUSLY PLACED MATERIAL BETWEEN SECTIONS 5 AND 17A.

ITEM # 26 EROSION CONTROL MATTING

(1) LARKFIELD DEPLOYED AND STAPLED

EQUIPMENT AND MANPOWER: JDP		ITEM	QUANTITY	FINAL/ INTERIM
3 FOREMEN	4 TRAILERS/RENTAL	#14	262.0 LF	FINAL
21 LABORERS		#26	—	—
8 OPERATORS	LARKFIELD	#32	—	—
6 BULLDOZERS	1 OPERATOR			
1 EXCAVATOR	1 TEAMSTER			
1 PAYLOADER	10 LABORERS			
1 10WHLDUMP/TEAMSTER	1 HYDROSEEDER			

SIGNED: [signature] DATE: 9/29/95

DAILY REPORT No. 246

CA No. 4170.1

ADDITIONAL INFORMATION:

EROSION CONTRAC MATING ON THE WEST LANDFILL SLOPE ABOVE DRAINAGE CHANNEL X BETWEEN SECTIONS 5 AND 17A. AND 17A AND 18.

FIELD SKETCHES:

DK=296
9/29/95
PAGE 2 OF 2

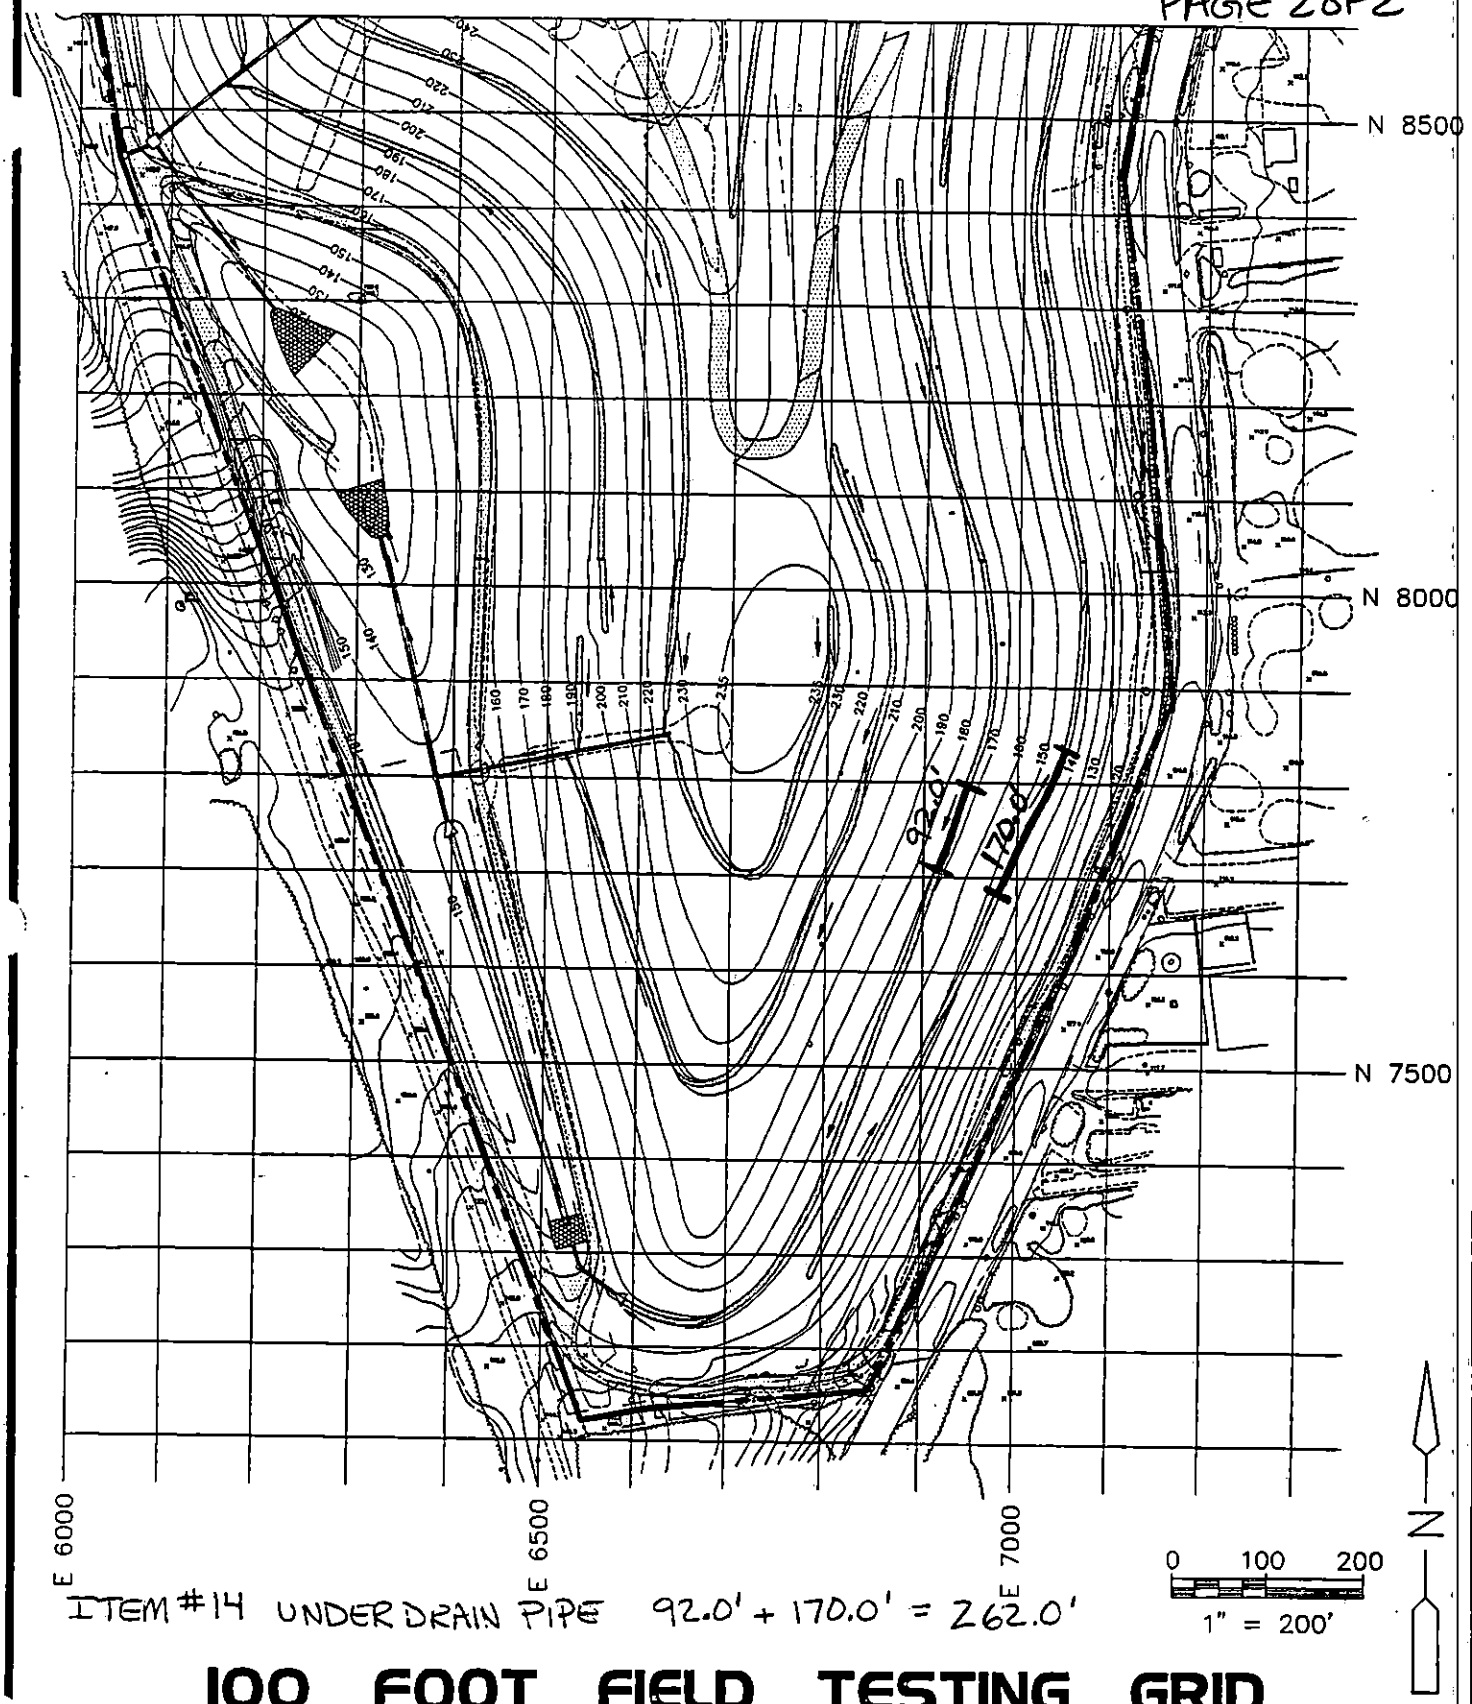

ITEM #14 UNDER DRAIN PIPE 92.0' + 170.0' = 262.0'

100 FOOT FIELD TESTING GRID

Cashin Associates, P.C.	EAST NORTHPORT LANDFILL TOWN OF HUNTINGTON, NEW YORK	PROJECT NO. 4170.1
		CAD FILE NO. C-2C
	INTERIM REMEDIAL PROGRAM	FIGURE NO. 1

DAILY REPORT No. 297 CA No. 4170.1

PROJECT: TOWN OF HUNTINGTON INTERIM REMEDIAL PROGRAM HUNTINGTON/EAST NORTHPORT LANDFILL CONTRACT No. ENV 94-01/0-C	DATE: 9/30/95 PAGE 1 of 1 S M T W T F (S)
ENGINEERS: CASHIN ASSOCIATES, P.C. 1200 VETERANS MEMORIAL HIGHWAY HAUPPAUGE, NY 11788 (516) 348-7600	CONTRACTOR: J.D. POSILLICO, INC. 1610 NEW HIGHWAY FARMINGDALE, NY 11735 (516) 249-1872

WEATHER: Sunny / Clear TIME: 1:20PM TEMP: 60 °F WIND: Steady

ACTIVITY: No JOP, No Larkfield.

Item # 24 Liner

① Gundle deploys and seams liner above Haul Road Section 13 to 12A.

Item #23 Geonet Composite

① Gundle installs gas vent layer of composite above haul road, Section 12 to 12A.

Misc!

@ Gundle moves sand bags.

EQUIPMENT AND MANPOWER: Gundle	ITEM	QUANTITY	FINAL/ INTERIM
2 Supv.	#23	~~	
11 Tech	#24	~~	
13 Laborers			
2 Operators			
1 Payloader			
4 Portable Generators.			

SIGNED: Stephen H Bein DATE: 9/30/95

DAILY REPORT No._____ CA No. 4170.1

ADDITIONAL INFORMATION:

FIELD SKETCHES:

DAILY REPORT No. 298 CA No. 4170.1

PROJECT:	DATE: 10/2/95 PAGE 1 of 2
TOWN OF HUNTINGTON INTERIM REMEDIAL PROGRAM HUNTINGTON/EAST NORTHPORT LANDFILL CONTRACT No. ENV 94-01/0-C	S (M) T W T F S
ENGINEERS: CASHIN ASSOCIATES, P.C. 1200 VETERANS MEMORIAL HIGHWAY HAUPPAUGE, NY 11788 (516) 348-7600	**CONTRACTOR:** J.D. POSILLICO, INC. 1610 NEW HIGHWAY FARMINGDALE, NY 11735 (516) 249-1872

WEATHER: MOSTLY SUNNY TIME: 8:30 AM TEMP: 57 °F WIND: LIGHT

ACTIVITY:

ITEM # 16 36" HDPE PIPE

① JDP INSTALLED 49.9 LF OF 36" HDPE PIPE @ DOWNDRAIN 'N' FROM DRAINAGE CHANNEL 'A' TO STORMWATER COLLECTION STRUCTURE #3.

ITEM # 10 RIP RAP * 8.32 CY (TYP.) X 5 = 41.60 CY

ITEM # 11 GABIONS * 0.44 CY (TYP.) X 5 = 2.20 CY

ITEM # 22 GEOTEXTILE * 379.5 SF (TYP.) X 5 = 1,897.5 SF

PAYMENT FOR CHANNELS E, R, S, Q, AND I.

* NOTE: SEE DR # 282 FOR TYP. DIMENSIONS.

ITEM # 26 EROSION CONTROL MATTING

① DEPLOYED AND STAPLED EROSION CONTROL MATTING ON THE WEST LANDFILL SLOPE, BELOW DRAINAGE CHANNEL E.

EQUIPMENT AND MANPOWER:		ITEM	QUANTITY	FINAL/ INTERIM
JDP				
3 FOREMEN	TRAILERS / RENTAL	#10	41.60 CY	FINAL
21 LABORERS		#11	2.20 CY	FINAL
8 OPERATORS	LARKFIELD	#14	259.0 LF	FINAL
6 BULLDOZERS	1 FOREMAN	#16	49.90 LF	FINAL
1 EXCAVATOR	8 LABORERS	#22	1,897.5 SF	FINAL
1 PAYLOADER				
1 10WHL DUMP/TRANSFER				

SIGNED: Robert D. Cashin DATE: 10/2/95

DAILY REPORT No. 198

CA No. 4170.1

ADDITIONAL INFORMATION:

BETWEEN SECTIONS 17A AND 13W

ITEM #14 UNDERDRAIN PIPE (SEE PAGE 2)

① JDP INSTALLED PIPE @:

A) DRAINAGE CHANNEL I = 45' (22' NORTH OF GV #53)

B) DRAINAGE CHANNEL H = 172' (73' NORTH OF GV #52)

C) DRAINAGE CHANNEL J = 42'

TOTAL FM = 259.0 LF FINAL

FIELD SKETCHES:

DR# 298
10/2/95
PAGE 2 OF 2

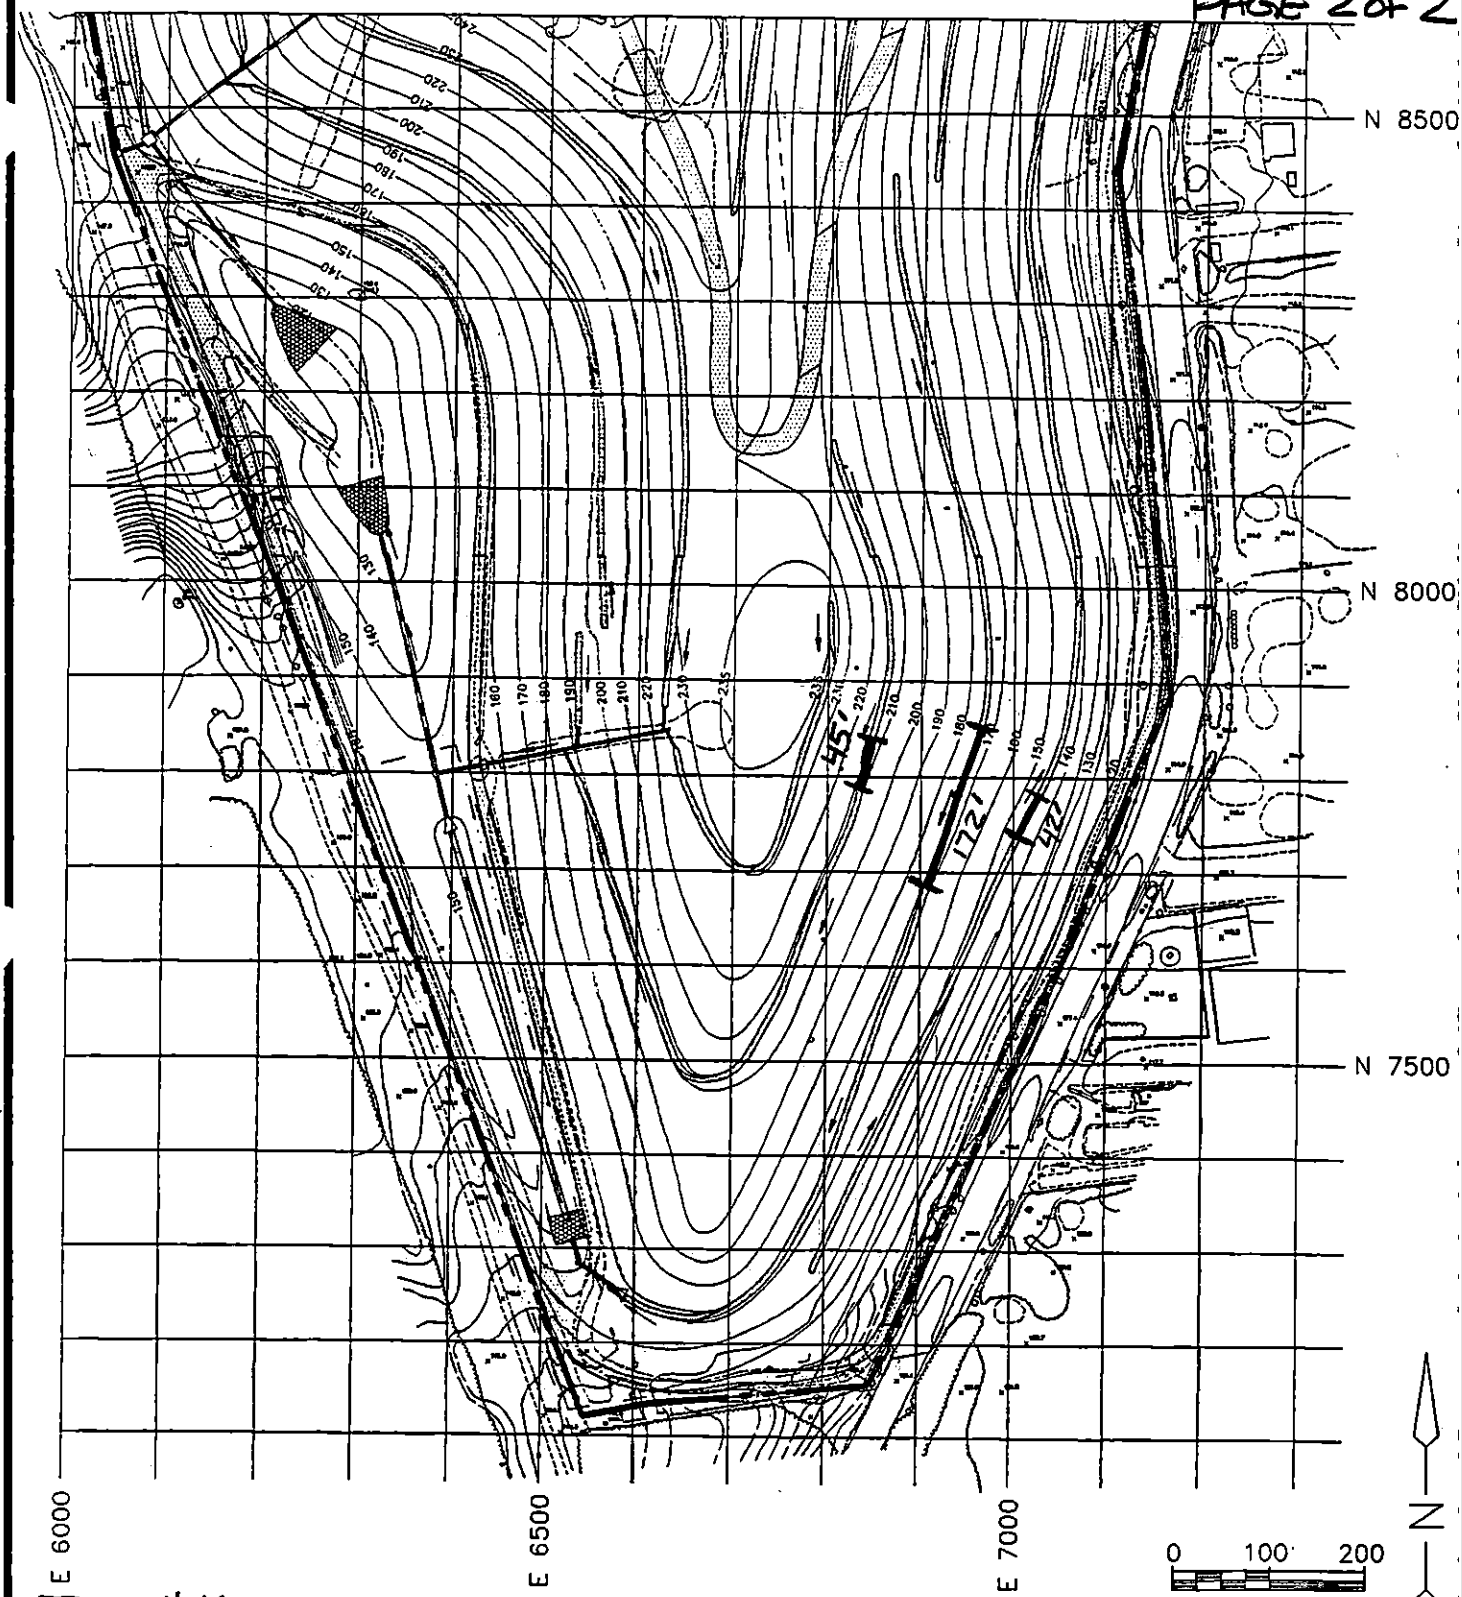

ITEM#14 UNDERDRAIN PIPE 45.0 LF + 172.0 LF + 42.0 LF = 259.0 LF

100 FOOT FIELD TESTING GRID

Cashin Associates, P.C.	EAST NORTHPORT LANDFILL TOWN OF HUNTINGTON, NEW YORK	PROJECT NO. 4170.1
		CAD FILE NO. C-2C
	INTERIM REMEDIAL PROGRAM	FIGURE NO. 1

DAILY REPORT No. 299 CA No. 4170.1

PROJECT:	DATE: 10/3/95 PAGE 1 of 1
TOWN OF HUNTINGTON INTERIM REMEDIAL PROGRAM HUNTINGTON/EAST NORTHPORT LANDFILL CONTRACT No. ENV 94-01/0-C	S M (T) W T F S
ENGINEERS: CASHIN ASSOCIATES, P.C. 1200 VETERANS MEMORIAL HIGHWAY HAUPPAUGE, NY 11788 (516) 348-7600	**CONTRACTOR:** J.D. POSILLICO, INC. 1610 NEW HIGHWAY FARMINGDALE, NY 11735 (516) 249-1872

WEATHER: MOSTLY SUNNY TIME: 6:00PM TEMP: 67 °F WIND: LIGHT

ACTIVITY:

ITEM # 10 RIP-RAP / ITEM # 22 GEOTEXTILE
① JDP GRADED FOR AND PLACED THE GEOTEXTILE AND RIP-RAP AROUND SWCS #1.
RIP-RAP PLACEMENT IS INCOMPLETE, DEPTH MUST BE INCREASED TO 12".

ITEM # 14 UNDERDRAIN PIPE
① JDP INSTALLED UNDERDRAIN PIPE @ CHANNELS J AND H.

ITEM # 26 EROSION CONTROL MATTING
① LARKFIELD DEPLOYED AND STAPLED EROSION CONTROL MATTING ON THE WEST LANDFILL SLOPES BETWEEN SECTION 13W AND 14W ON BOTH

EQUIPMENT AND MANPOWER: JDP		ITEM	QUANTITY	FINAL/ INTERIM
3 FOREMEN	4 TRAILER/RENTAL	#10	—	—
21 LABORERS		#14	—	—
8 OPERATORS	LARKFIELD	#26	—	—
6 BULLDOZERS	1 FOREMAN			
1 PAYLOADER	8 LABORERS			
1 EXCAVATOR				
1 10 WHL DUMP/TEAMSTER				

SIGNED: Robert Foster DATE: 10/3/95

DAILY REPORT No. 247

CA No. 4170.1

ADDITIONAL INFORMATION:

THE UPPER AND LOWER SLOPES.

MISC: IT APPEARS THAT THE LINER WAS VANDALIZED (SLASHED) IN SEVERAL LOCATIONS ON THE EAST AND NORTH SLOPES, AND ON @ LEAST 2 UNUSED ROLLS OF LINER. IT APPEARS THAT THE DAMAGE WAS CAUSED SOME TIME BETWEEN 10:00AM AND 3:00 PM.
GEOSYNTEC AND GUNDLE INVESTIGATED.

FIELD SKETCHES:

DAILY REPORT No. 300 CA No. 4170.1

PROJECT:	DATE: 10/4/95 PAGE 1 of 1
TOWN OF HUNTINGTON INTERIM REMEDIAL PROGRAM HUNTINGTON/EAST NORTHPORT LANDFILL CONTRACT No. ENV 94-01/0-C	S M T (W) T F S
ENGINEERS: CASHIN ASSOCIATES, P.C. 1200 VETERANS MEMORIAL HIGHWAY HAUPPAUGE, NY 11788 (516) 348-7600	**CONTRACTOR:** J.D. POSILLICO, INC. 1610 NEW HIGHWAY FARMINGDALE, NY 11735 (516) 249-1872

WEATHER: OVERCAST / LIGHT RAIN TIME: 3:30PM TEMP: 71 °F WIND: LIGHT

ACTIVITY:

ITEM # 10 RIP RAP

① JDP ADDED ADDITIONAL RIP-RAP TO THE APRON AROUND SWCS #1, TO ACHEIVE A 12" DEPTH.

② JDP GRADED FOR 12" X 3' RIP RAP SWALE ALONG THE INSIDE OF THE LANDFILL ROAD BETWEEN SECTIONS 17A AND 19W.

ITEM # 14 UNDERDRAIN PIPE

① JDP INSTALLED SOME PIPE IN DRAINAGE CHANNELS J AND H.

ITEM # 9 CRUSHED STONE

① JDP GRADED FOR THE LANDFILL ROAD BETWEEN SECTIONS 17A AND 19W.

② BEGAN PLACEMENT OF A 12" # LIFT

EQUIPMENT AND MANPOWER:		ITEM	QUANTITY	FINAL/ INTERIM
JDP				
3 FOREMEN	4 TRAILERS/RENTAL	#15	364.0 LF	FINAL
20 LABORERS		#16	(-364.0 LF)	FINAL
8 OPERATORS	LARKFIELD			
6 BULLDOZERS	1 FOREMAN			
1 EXCAVATOR	6 LABORER			
1 PAYLOADER				
1 10WHL DUMP/TEAMSTER				

SIGNED: Karl A. Gustafson DATE: 10/4/95

DAILY REPORT No. 300 CA No. 4170.1

ADDITIONAL INFORMATION:

OF CRUSHED STONE BETWEEN SECTIONS 17A AND 13W.

ITEM # 26 EROSION CONTROL MAT

① LARKFIELD DEPLOYED AND STAPLED EROSION CONTROL MATING ON THE WEST LANDFILL SLOPES BETWEEN SECTIONS 13W AND 14W

ITEM # 16 36" CORRUGATED HDPE PIPE

① THE FOLLOWING IS A DEDUCTION FOR PIPE THAT WAS INSTALLED THAT SHOULD HAVE BEEN 24" CORRUGATED HDPE PIPE

CHANNEL TRANSITIONS F - 40'
K,L - 72'
D,C - 72'
S,E,R,Q - 144'
I - 36'
CREDIT (- 364.0LF) FINAL

FIELD SKETCHES:

ITEM # 15 24" CORRUGATED HDPE PIPE

① CHANNEL TRANSITIONS AS DESCRIBED ABOVE.
364.0 LF FINAL

DAILY REPORT No. 301 CA No. 4170.1

PROJECT:	DATE: 10/5/95 PAGE 1 of 1
TOWN OF HUNTINGTON INTERIM REMEDIAL PROGRAM HUNTINGTON/EAST NORTHPORT LANDFILL CONTRACT No. ENV 94-01/0-C	S M T W (T) F S
ENGINEERS: CASHIN ASSOCIATES, P.C. 1200 VETERANS MEMORIAL HIGHWAY HAUPPAUGE, NY 11788 (516) 348-7600	**CONTRACTOR:** J.D. POSILLICO, INC. 1610 NEW HIGHWAY FARMINGDALE, NY 11735 (516) 249-1872

WEATHER: RAIN / OVERCAST TIME: 10:40 PM TEMP: 66°F WIND: LIGHT

ACTIVITY:

ITEM # 9 CRUSHED STONE

(1) JDP CONTINUED TO RECEIVE AND PLACE CRUSHED STONE THE LANDFILL ROAD BETWEEN SECTIONS 19W AND 15W.

(2) JDP GRADED FOR THE LANDFILL RD BETWEEN SECTIONS 6 AND 17A.

ITEM # 10 RIP RAP / ITEM # 22 GEOTEXTILE

(1) JDP PLACED GEOTEXTILE AND AN 18" THICK RIP-RAP APRON AROUND SWCS # 2

(2) GRADED FOR RIP RAP ALONG LANDFILL HAUL RD BETWEEN SECTIONS 6 AND 17A.

ITEM # 26 EROSION CONTROL MATTING

(1) LARKFIELD DEPLOYED AND STAPLED EROSION

EQUIPMENT AND MANPOWER:		ITEM	QUANTITY	FINAL/ INTERIM
JDP				
3 FOREMEN	4 TRAILER / RENTAL	#7	18,130.54 CY	INTERIM
21 LABORERS		#8	10,006.5 CY	INTERIM
8 OPERATORS	LARKFIELD	#23	605,000 SF	INTERIM
6 BULLDOZERS	1 FOREMAN	#24	230,000 SF	INTERIM
1 EXCAVATOR	6 LABORERS	#25	260,000 SF	INTERIM
1 PAYLOADER		#26	325,000 SF	INTERIM
1 10 WHL DUMP/TEAMSTER		#32	10.7 ACRES	INTERIM

SIGNED: [signature] DATE: 10/5/95

DAILY REPORT No. 501

CA No. 4170.1

ADDITIONAL INFORMATION:

MATTING ON THE LOWER WEST LANDFILL SLOPE BETWEEN SECTIONS 14W AND 15W.

- THE FOLLOWING ARE INTERIM PAYMENTS FOR THE MONTH OF SEPTEMBER:

(SEE ITEM RECORD FOLDERS FOR PAYMENT MAPS)

ITEM #7 SELECT FILL	18,130.54 CY	INTERIM
ITEM #8 TOPSOIL	10,006.50 CY	INTERIM
ITEM #23 GEONET COMPOSITE	605,000.0 SF	INTERIM
ITEM #24 VLDPE MEMBRANE	230,000 SF	INTERIM
ITEM #25 GEOGRID	260,000 SF	INTERIM
ITEM #26 EROSION CONTROL MATTING	325,000 SF	INTERIM
ITEM #32 HYDROSEEDING	465,000 SF	
	÷ 43,560 SF/ACRE	
	10.68 ACRES	INTERIM

FIELD SKETCHES:

DAILY REPORT No. 302 CA No. 4170.1

PROJECT: TOWN OF HUNTINGTON INTERIM REMEDIAL PROGRAM HUNTINGTON/EAST NORTHPORT LANDFILL CONTRACT No. ENV 94-01/0-C	DATE: 10/6/95 PAGE 1 of 3 S M T W T (F) S
ENGINEERS: CASHIN ASSOCIATES, P.C. 1200 VETERANS MEMORIAL HIGHWAY HAUPPAUGE, NY 11788 (516) 348-7600	CONTRACTOR: J.D. POSILLICO, INC. 1610 NEW HIGHWAY FARMINGDALE, NY 11735 (516) 249-1872

WEATHER: MOSTLY SUNNY (HUMID) TIME: 3:30 PM TEMP: 73 °F WIND: LIGHT

ACTIVITY:

ITEM #7 SELECT FILL

① PAYMENT FOR FILL IN DRAINAGE CHANNELS AS MEASURED ON DR# 270 THRU DR# 301

2,785 'OF CHANNEL X 14 CF/LF ÷27 CF/CY = 1,444.1 CY

(SEE DR # 278 FOR CF/LF FACTOR CALCULATIONS) FINAL

ITEM # 23 GEONET COMPOSITE

① PAYMENT FOR GEONET COMPOSITE IN DRAINAGE CHANNELS (EXTRA):

A) CHANNELS A*,B*,N*,K,D,C,X (SEE DR #278) 4.5' DEPTH

(2,094.0 LF + 1,084.0 LF) X 5.4 LF/LF = 17,161.2 SF

* NOTE: PARTIAL CHANNEL CONSTRUCTED.

B) CHANNELS WITH 3.5' DEPTH (SEE DR # 278)

(2,423.0 LF + 2,785.0 LF) X 3.6 LF/LF = 18,748.8 SF

TOTAL = 35,910.0 SF FINAL

EQUIPMENT AND MANPOWER: JDD		ITEM	QUANTITY	FINAL/ INTERIM
3 FOREMEN	3 TRUCKS/RENTAL	#7	1,444.1 CY	FINAL
22 LABORERS		#23	35,910.0 SF	FINAL
8 OPERATORS	NO LARKFIELD	#14	627.0 LF	FINAL
6 BULLDOZERS	NO GUNDLE			
1 PAYLOADER				
1 EXCAVATOR				
11 WHL DUMP/TRANSISTER				

SIGNED: Robert A Ostrom DATE: 10/6/95

DAILY REPORT No. 302 CA No. 4170.1

ADDITIONAL INFORMATION:

ITEM #10 RIP RAP / ITEM #22 GEOTEXTILE

① JDP PLACED GEOTEXTILE AND 4" ± RIP-RAP ALONG SIDE THE LANDFILL ROAD BETWEEN SECTION 15W AND SWCS #2. RIP-RAP IS 12" DEEP AND 3' WIDE.

ITEM #9 CRUSHED STONE

① JDP CONTINUED TO PLACE CRUSHED STONE IN A 12" THICK LIFT BETWEEN SECTIONS 17A AND 19W, ON THE EAST SIDE OF THE BASIN.

② JDP GRADED FOR THE LANDFILL ROAD BETWEEN SECTIONS 17A AND 19W ON THE WEST SIDE OF THE BASIN.

ITEM #14 6" UNDERDRAIN PIPE

① JDP INSTALLED AND MEASURED PIPE @ THE FOLLOWING:

A)	DRAINAGE CHANNEL I (COMPLETE)	177.0'
B)	DRAINAGE CHANNEL H	181.0'
C.	DRAINAGE CHANNE I	269.0'

TOTAL = 627.0 LF

FIELD SKETCHES:

10/6/95

DK # 202
PAGE 2 OF 3

BY SHB DATE 9/7/95 **Cashin Associates, P.C.** SHEET NO. 1 OF 1
Engineers and Architects
CHKD. BY _____ DATE _____ JOB NO. 4170.1

SUBJECT Factors for Select Fill @ Anchor Trenches

Factor for Drainage Composite (vertical component + pipe wrap)

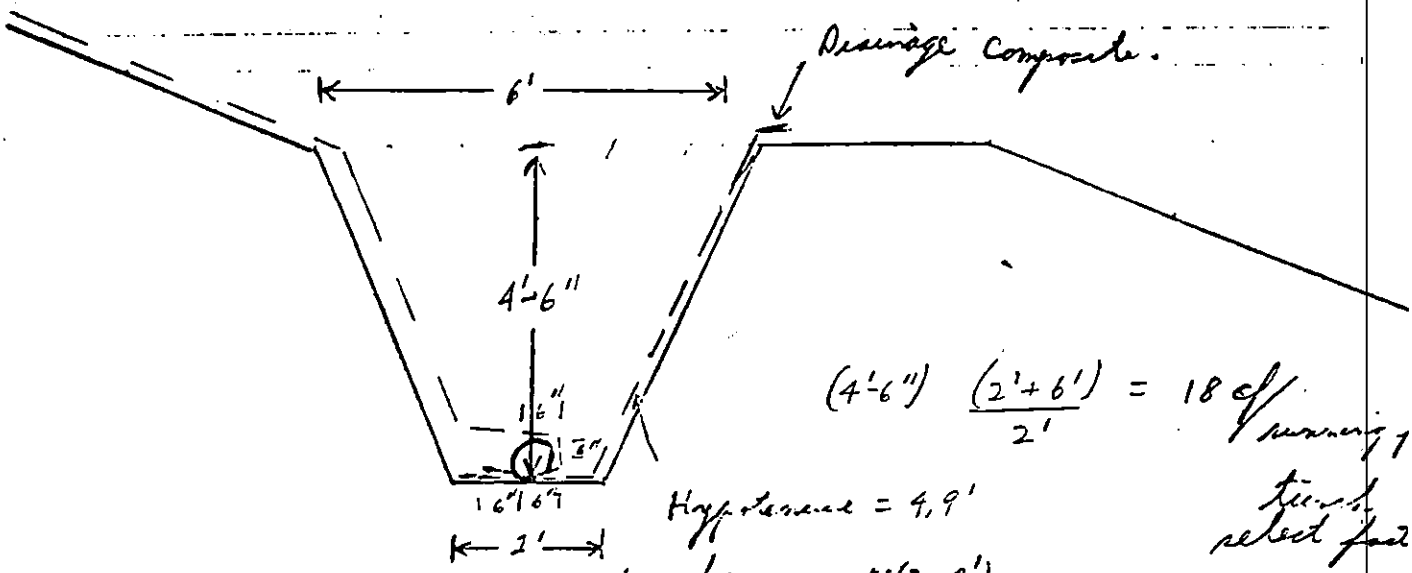

$(4'\text{-}6'')\ \frac{(2'+6')}{2'} = 18\ \text{c/f}$ / running ft trench select fill

Hypotenuse = 4.9'
Less horz component: (2.0')
2.9'
Wrap = 2.5'
5.4' - Drainage factor.

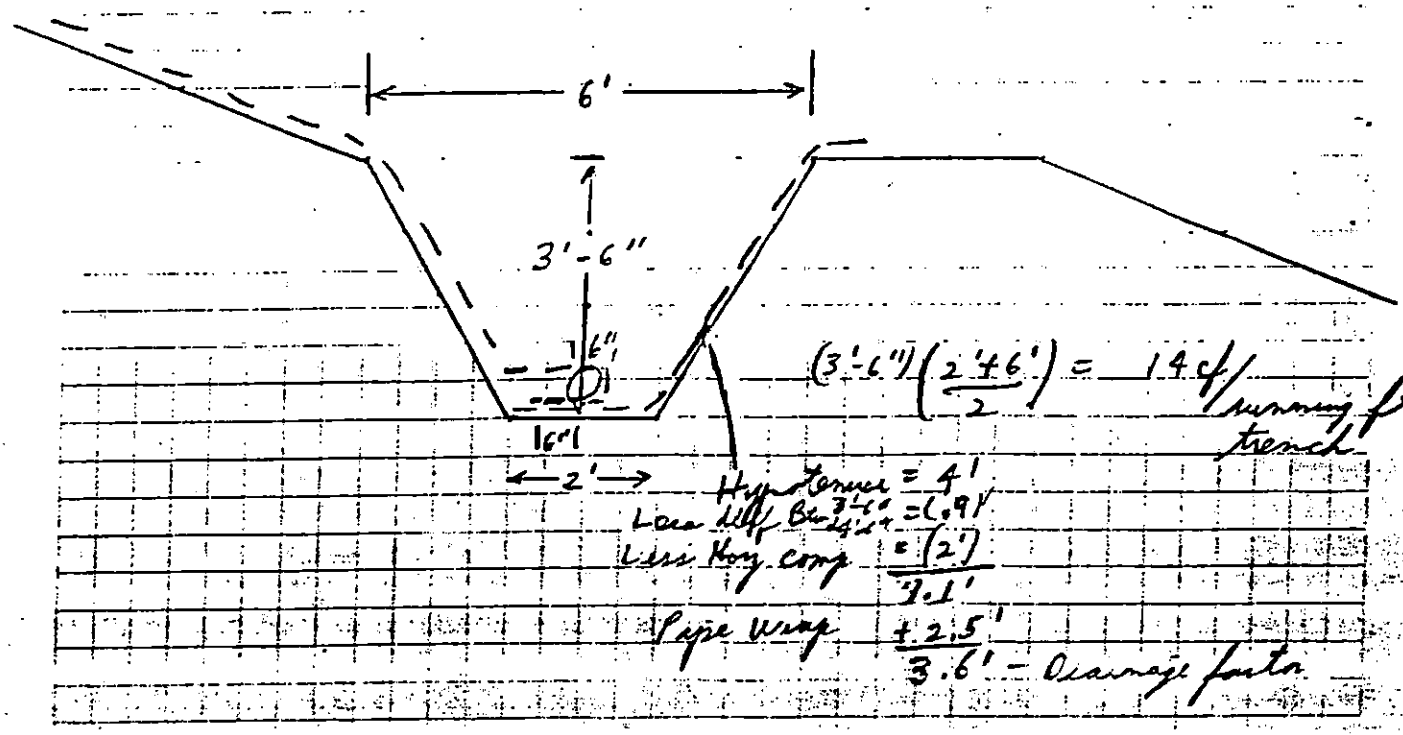

$(3'\text{-}6'')\left(\frac{2'+6'}{2}\right) = 14\ \text{c/f}$ / running ft trench

Hypotenuse = 4'
Less diff. Bet. 3'-6" & 4'-6" = (.9')
Less Horz. comp = (2')
1.1'
Pipe Wrap + 2.5'
3.6' - Drainage factor

DR = 002
PAGE 3 OF 3

10/6/95

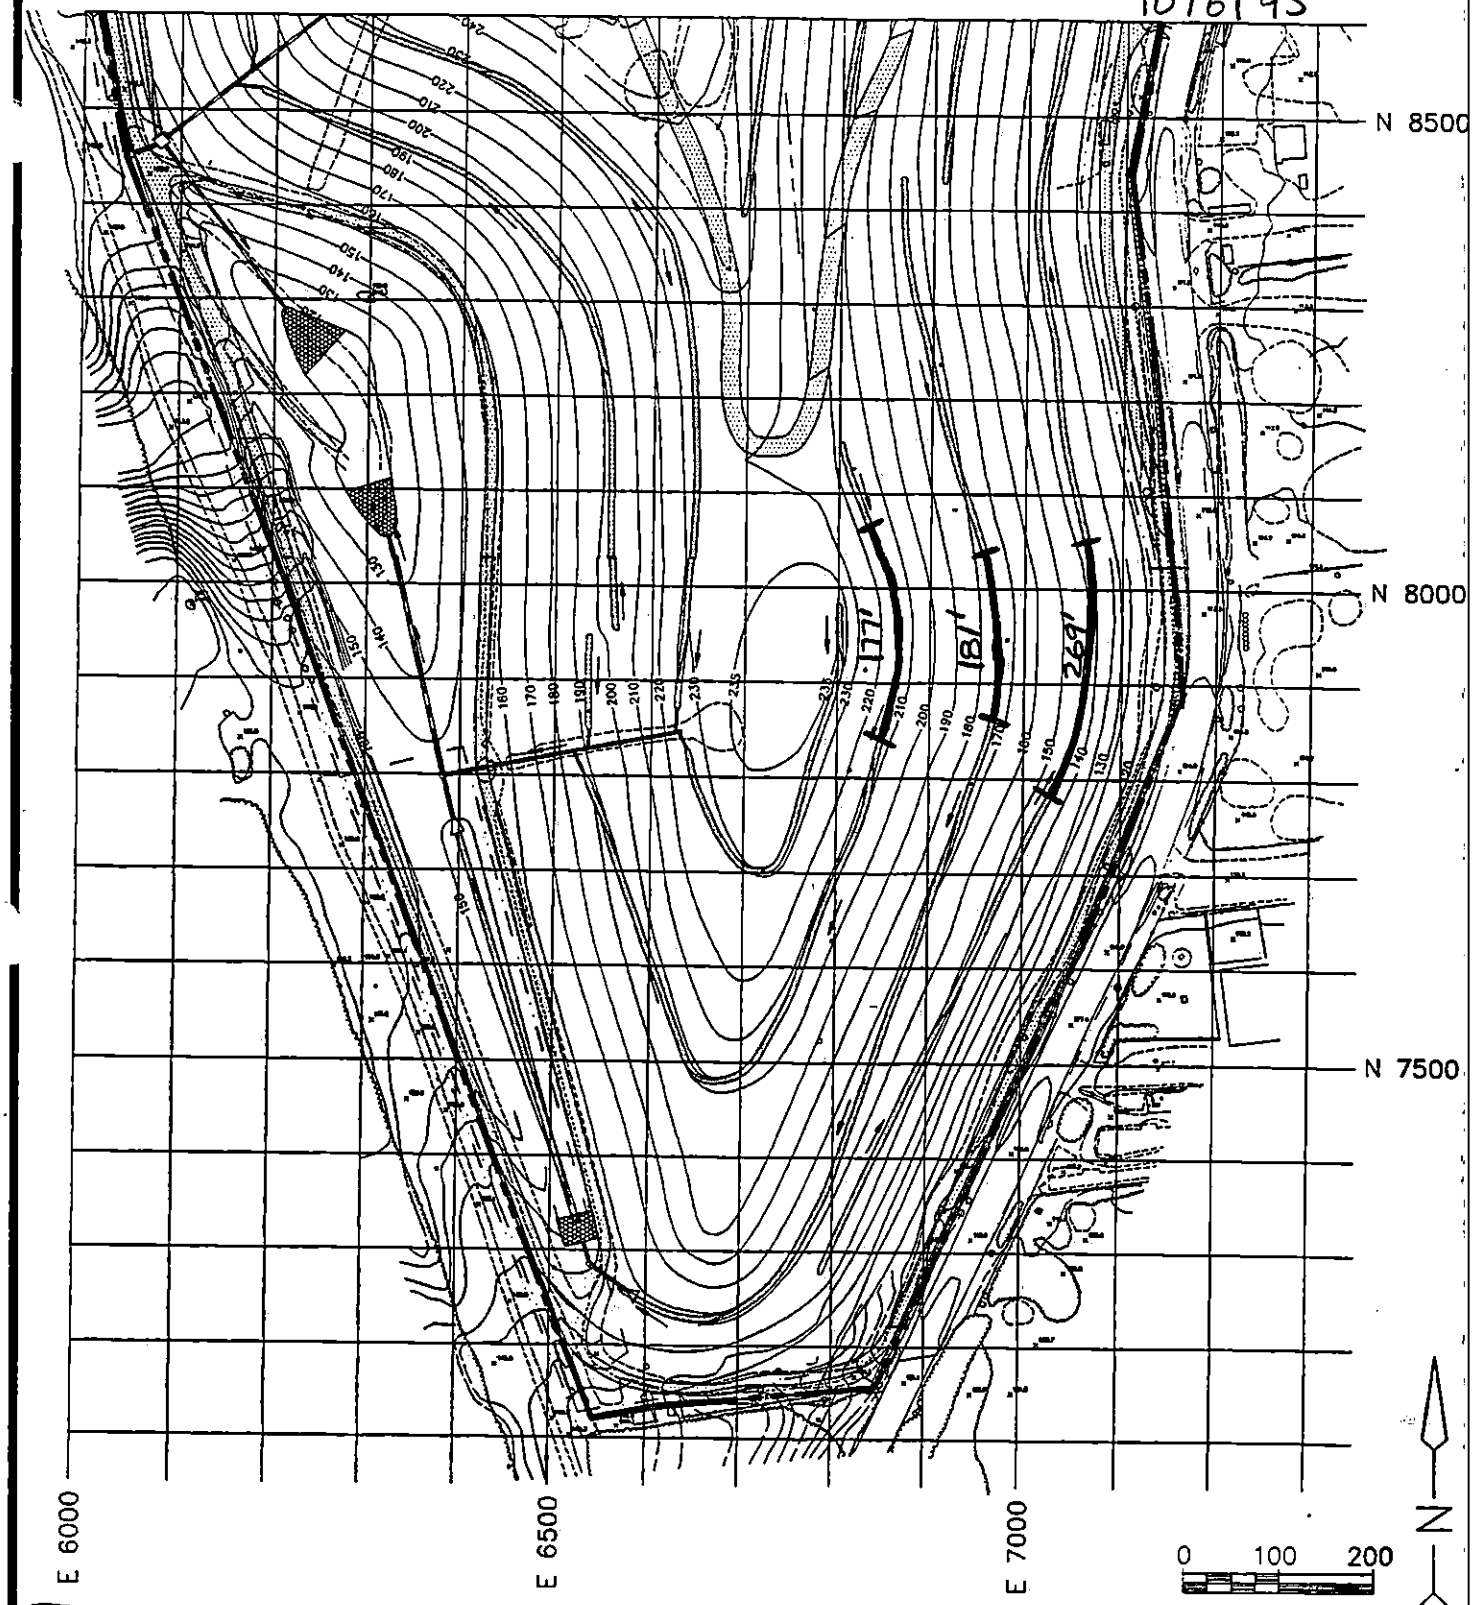

ITEM #14 UNDERDRAIN PIPE 177' + 181' + 269' = 627.0'

100 FOOT FIELD TESTING GRID

Cashin Associates, P.C.	EAST NORTHPORT LANDFILL TOWN OF HUNTINGTON, NEW YORK	PROJECT NO. 4170.1 CAD FILE NO. C-2C
	INTERIM REMEDIAL PROGRAM	FIGURE NO. 1

DAILY REPORT No. 303 CA No. 4170.1

PROJECT:	DATE: 10/9/95 PAGE 1 of 1
TOWN OF HUNTINGTON INTERIM REMEDIAL PROGRAM HUNTINGTON/EAST NORTHPORT LANDFILL CONTRACT No. ENV 94-01/0-C	S (M) T W T F S
ENGINEERS: CASHIN ASSOCIATES, P.C. 1200 VETERANS MEMORIAL HIGHWAY HAUPPAUGE, NY 11788 (516) 348-7600	**CONTRACTOR:** J.D. POSILLICO, INC. 1610 NEW HIGHWAY FARMINGDALE, NY 11735 (516) 249-1872

WEATHER: MOSTLY SUNNY & WARM TIME: 11:30 AM TEMP: 59°F WIND: LIGHT

ACTIVITY:

ITEM # 32 HYDROSEEDING

① LARKFIELD HYDROSEEDED THE WEST LANDFILL SLOPE @:

A) ABOVE CHANNEL E/H, SECTION 14W TO 20W

B) BELOW CHANNEL E/H, SECTION 15W TO 21W

ITEM # G13 NEW BLOWER AND MOTOR ASSEMBLY

① JDP RECEIVED DELIVERY OF THE NEW BLOWERS @ THE BLOWER PAD.

ITEM # 14 UNDERDRAIN PIPE

JDP INSTALLED PIPE IN DRAINAGE CHANNEL J, UP TO THE TEST PAD FROM THE SOUTH.

EQUIPMENT AND MANPOWER:		ITEM	QUANTITY	FINAL/ INTERIM
JDP	2 TRAILERS/RENTAL			
3 FOREMEN		#14	—	—
21 LABORERS	LARKFIELD:	#32	—	—
8 OPERATORS	1 OPERATOR	#G13	—	—
6 BULLDOZERS	1 TEAMSTER	#10	6.94 CY	FINAL
1 PAYLOADER	2 LABORER	#22	195.95 SF	FINAL
1 EXCAVATOR	1 HYDROSEEDER			
1 10 WHL DUMP/TEAMSTER				

SIGNED: Robert A Martin DATE: 10/9/95

DAILY REPORT No. 303 CA No. 4170.1

ADDITIONAL INFORMATION:

ITEM #10 RIP RAP

- FIELD MEASUREMENT OF 18" THICK, D50=6", RIP RAP AROUND STORMWATER COLLECTION STRUCTURE #2. SEE SKETCH BELOW

125.0 SF x 1.5 LF DEPTH ÷ 27 CF/CY = 6.94 CY

FM 6.94 CY FINAL

ITEM #22 GEOTEXTILE

- FIELD MEASUREMENT OF GEOTEXTILE BENEATH RIP RAP AROUND SWCS #2

1.5' VERTICAL AROUND PERIMETER OF RIP-RAP

(9.5' + 0.5' + 3.5' + 20.3' + 3.5' + 0.5' + 9.5') X 1.5' = 70.95 SF

TOTAL = 70.95 + 125.0 SF = 195.95 SF FINAL

ITEM #10 RIP RAP @ SWCS #2

FIELD SKETCHES:

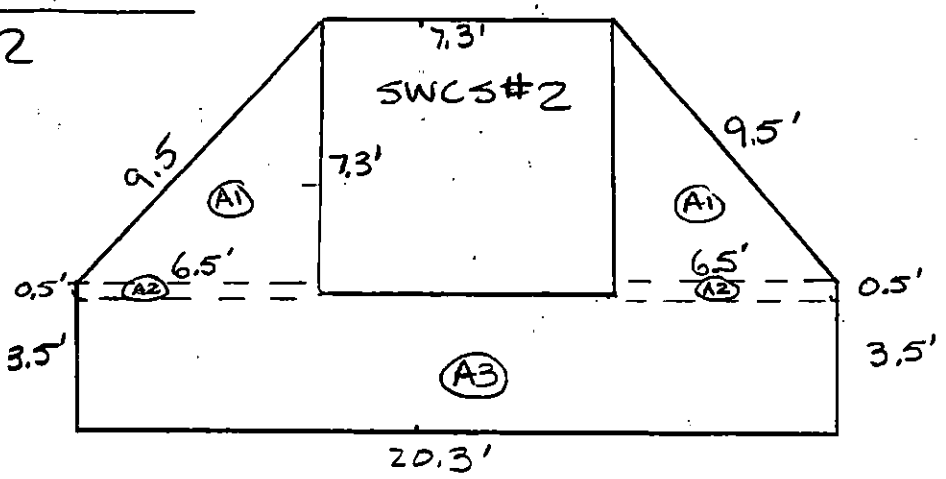

A1 2 x 7.3' x 6.5' ÷ 2 = 47.45 SF

A2 2 x 6.5' x 0.5' = 6.50 SF

A3 3.5' x 20.3' = 71.05 SF

TOTAL RIP RAP AREA = 125.0 SF

DAILY REPORT No. 364 CA No. 4170.1

PROJECT:	DATE: 10/10/95 PAGE 1 of 2
TOWN OF HUNTINGTON INTERIM REMEDIAL PROGRAM HUNTINGTON/EAST NORTHPORT LANDFILL CONTRACT No. ENV 94-01/0-C	S M (T) W T F S

ENGINEERS:	CONTRACTOR:
CASHIN ASSOCIATES, P.C. 1200 VETERANS MEMORIAL HIGHWAY HAUPPAUGE, NY 11788 (516) 348-7600	J.D. POSILLICO, INC. 1610 NEW HIGHWAY FARMINGDALE, NY 11735 (516) 249-1872

WEATHER: MOSTLY SUNNY TIME: 9:30 PM TEMP: 60°F WIND: LIGHT

ACTIVITY:

ITEM # G 13 NEW BLOWER AND MOTOR ASSEMBLY

① MERRICK UTILITIES BEGAN TO LAYOUT THE BLOWERS ON THE BLOWER PAD AND THE PIPING AND VALVES.

② UPON INSPECTION IT BECAME APPARENT THAT THE NEW BLOWERS WERE CONSTRUCTED DIFFERENTLY THAN SHOWN ON THE CONTRACT PLANS. THE BLOWERS EXHAUST @ THE TOP INSTEAD OF THE BOTTOM, AND INTAKE TO THE LEFT OF THE EXHAUST INSTEAD OF THE RIGHT.

ITEM #10 RIP RAP / ITEM #22 GEOTEXTILE

① JDP PLACED GEOTEXTILE AND RIPRAP ALONG THE SHOULDER OF THE LANDFILL ROAD BETWEEN SECTIONS 19W AND 14W.

ITEM #14 UNDERDRAIN PIPE ① JDP INSTALLED 133.0' OF PIPE IN CHANNEL J AND 149.0' OF PIPE IN CHANNEL H, UP TO 13A.

EQUIPMENT AND MANPOWER: JDP	MERRICK UTILITIES	ITEM	QUANTITY	FINAL/ INTERIM
3 FOREMEN	2-MAN CREW	#10	18.62 CY	FINAL
22 LABORERS		#14	282.0 LF	FINAL
8 OPERATORS	LARKFIELD	#22	634.11 SF	FINAL
6 BULLDOZERS	1 FOREMAN			
2 PAYLOADERS	4 LABORERS			
1 10WHL DUMP/TEAMSTER				
4 TRAILERS/RENTAL				

SIGNED: [signature] DATE: 10/10/95

DAILY REPORT No. 304 CA No. 4170.1

ADDITIONAL INFORMATION:

ITEM # 10 RIP RAP

① FIELD MEASUREMENT OF RIP RAP AROUND STORMWATER COLLECTION STRUCTURE #1. (SEE SKETCH BELOW)

502.61 SF X 1.0 LF DEPTH ÷ 27 CF/CY = 18.62 CY

ITEM #22 GEOTEXTILE

GEOTEXTILE BENEATH RIP-RAP @ SWCS #1

1' VERTICAL AT PERIMETER = 1' × [22' + 6.6' + 22.5' + 9.3' + 11.6' + 23.5' + 3.4' + 23.3' + 9.3'] = 131.50 SF

\+ RIP RAP AREA = 502.61 SF

TOTAL AREA = 634.11 SF FINAL

ITEM #26 EROSION CONTROL MATTING

① LARKFIELD DEPLOYED AND STAPLED EROSION MATTING ON THE WEST LANDFILL SLOPES BETWEEN SECTIONS 14W AND 20W.

ITEM #10 RIP-RAP @ SWCS #1

FIELD SKETCHES:

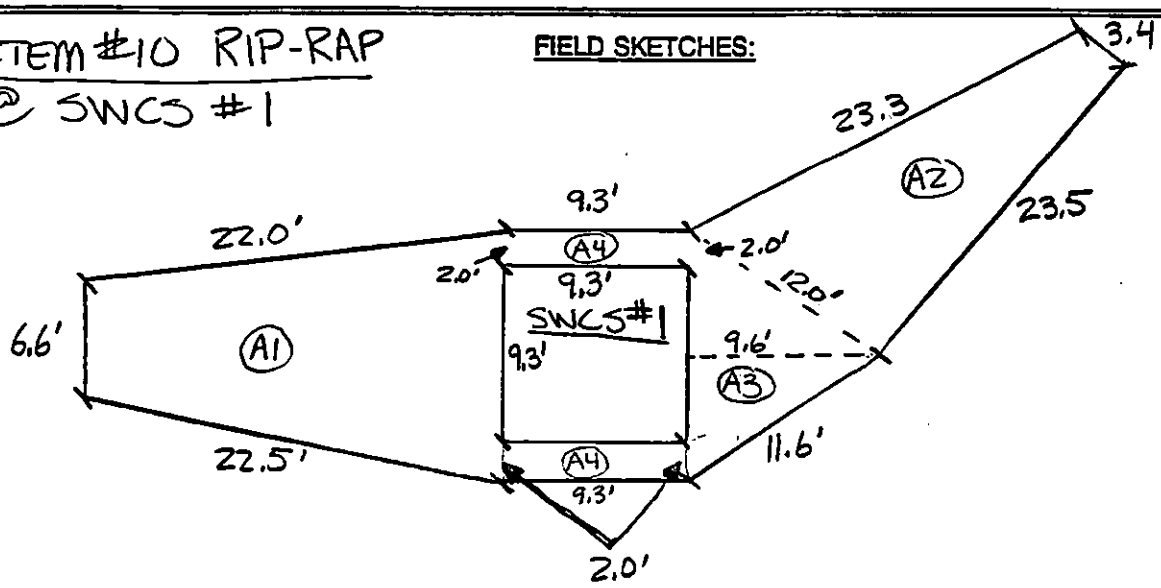

A1 ½(6.6' + 13.3') × ½(22.0' + 22.5') = 221.39 SF

A2 ½(3.4 + 12.0) × ½(23.3 + 23.5) = 180.18 SF

A3 ½ (9.6' × 13.3') = 63.84 SF

A4 2 (9.3' × 2.0') = 37.20 SF

TOTAL AREA = 502.61 SF

DK-304
PAGE 2 OF 2
10/10/95

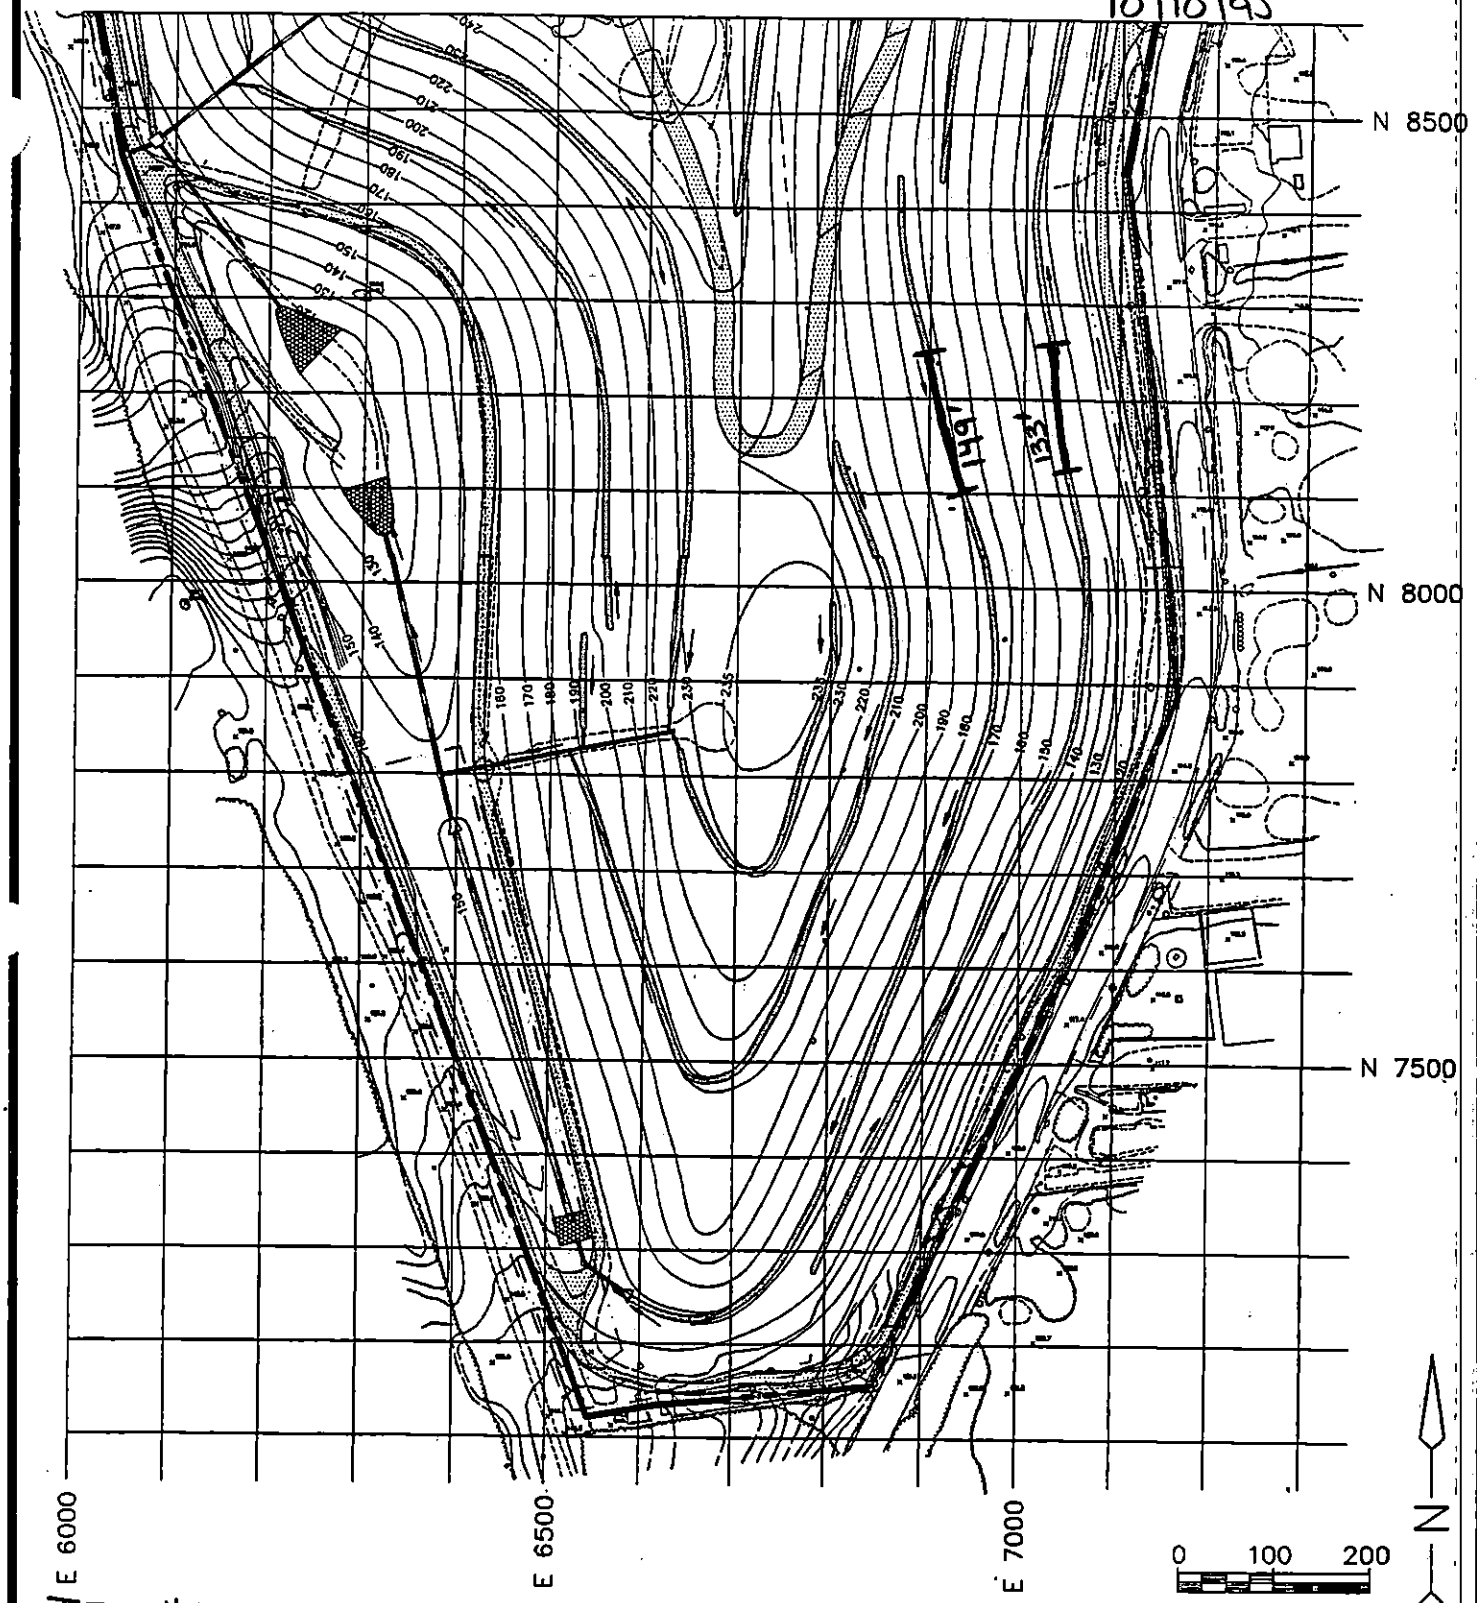

ITEM #14 UNDERDRAIN PIPE 133' + 149' = 282.0'

100 FOOT FIELD TESTING GRID

Cashin Associates, P.C.	EAST NORTHPORT LANDFILL TOWN OF HUNTINGTON, NEW YORK	PROJECT NO. 4170.1
		CAD FILE NO. C-2C
	INTERIM REMEDIAL PROGRAM	FIGURE NO. 1

DAILY REPORT No. 305 CA No. 4170.1

PROJECT:	DATE: 10/11/95 PAGE 1 of 1
TOWN OF HUNTINGTON INTERIM REMEDIAL PROGRAM HUNTINGTON/EAST NORTHPORT LANDFILL CONTRACT No. ENV 94-01/0-C	S M T (W) T F S
ENGINEERS: CASHIN ASSOCIATES, P.C. 1200 VETERANS MEMORIAL HIGHWAY HAUPPAUGE, NY 11788 (516) 348-7600	**CONTRACTOR:** J.D. POSILLICO, INC. 1610 NEW HIGHWAY FARMINGDALE, NY 11735 (516) 249-1872

WEATHER: MOSTLY SUNNY TIME: 9:30 AM TEMP: 62 °F WIND: LIGHT

ACTIVITY:

ITEM #10 RIP RAP

① JDP CONTINUED TO PLACE D50=4" RIP RAP ALONG SIDE THE WEST LANDFILL ROAD BETWEEN SECTION 15W AND 14W

② JDP PLACED RIP-RAP INSIDE OF THE 36" HDPE HALFPIPE @ THE DRAINAGE CHANNEL / DOWNCHUTE TRANSITIONS @ CHANNELS A, B, N, K, D, C, L, F, E, R, S, Q, I.

2' WIDTH X 1' DEPTH X 10' LENGTH X 13 CHANNELS ÷ 27 CF/CY = 9.63 CY.

ITEM # 26 EROSION CONTROL MATTING

① LARKFIELD DEPLOYED AND STAPLED EROSION MATTING ON THE WEST LANDFILL SLOPE BETWEEN SECTIONS 19W AND 21W

EQUIPMENT AND MANPOWER: JDP	LARKFIELD:	ITEM	QUANTITY	FINAL/ INTERIM
3 FOREMEN	1 FOREMAN	#10	9.63 CY	FINAL
22 LABORERS	6 LABORERS	#26	—	—
8 OPERATORS		#9	—	—
6 BULLDOZERS				
2 PAYLOADERS				
1 10 WHL DUMP/TRANSTEER				
4 TRAILERS/RENTAL				

SIGNED: [signature] DATE: 10/11/95

DAILY REPORT No. 302 CA No. 4170.1

ADDITIONAL INFORMATION:

MISC:

① JDP CONTINUED TO GRADE FOR THE LANDFILL HAUL ROADS AND RIP-RAP ON THE WEST SIDE OF THE LANDFILL.

② JDP PLACED AND SPREAD TOPSOIL ON THE UPPER NORTH SLOPES OF THE WEST RECHARGE BASIN.
AND ALONG THE WEST FENCELINE BETWEEN SECTIONS 17A AND 19W.

FIELD SKETCHES:

DAILY REPORT No. 306 CA No. 4170.1

PROJECT:	DATE: 10/12/95 PAGE 1 of 1
TOWN OF HUNTINGTON INTERIM REMEDIAL PROGRAM HUNTINGTON/EAST NORTHPORT LANDFILL CONTRACT No. ENV 94-01/0-C	S M T W (T) F S
ENGINEERS: CASHIN ASSOCIATES, P.C. 1200 VETERANS MEMORIAL HIGHWAY HAUPPAUGE, NY 11788 (516) 348-7600	**CONTRACTOR:** J.D. POSILLICO, INC. 1610 NEW HIGHWAY FARMINGDALE, NY 11735 (516) 249-1872

WEATHER: SUNNY & CLEAR TIME: TEMP: °F WIND: LIGHT

ACTIVITY:

ITEM # 10 RIP RAP

① JDP CONTINUED TO PLACE 4"± RIP RAP ALONG THE INSIDE SHOULDER OF THE WEST LANDFILL ROAD BETWEEN SECTIONS 14W AND 18.

② JDP USED 2 CRANS AND A SIDE-DUMP PAYLOADER TO PLACE RIP RAP AND TO FILL IN BEHIND THE RIP RAP WITH TOPSOIL.

ITEM # 9 CRUSHED STONE

① JDP BEGAN TO RECEIVE, PLACE, AND GRADE 'SCHNEIDER' RECYCLED CONCRETE AGREGATE (RCA) IN PLACE OF CRUSHED STONE ON THE WEST LANDFILL HAUL ROAD BETWEEN SECTIONS 6B AND 5.

EQUIPMENT AND MANPOWER: JDP	JOES SERVICE	ITEM	QUANTITY	FINAL/ INTERIM
3 FOREMEN	3 CARPENTERS	#9	—	—
22 LABORERS	1 UTILITY VAN	#10	—	—
8 OPERATORS		#610A	—	—
6 BULLDOZERS				
2 PAYLOADERS				
1 10 WHL DUMP/TEANSFER				
4 TRAILERS / RENTAL				

SIGNED: Robert A Hunter DATE: 10/12/95

DAILY REPORT No. 206 CA No. 4170.1

ADDITIONAL INFORMATION:

ITEM # G10A ROUGH CARPENTRY, NEW BLOWER UNIT NO. 1 STRUCTURE

(1) JDP'S SUB CONTRACTORS JOES SERVISS WAS ON SITE TO BEGIN ASSEMBLY OF STRUCTURE.

(2) IT WAS OBSERVED THAT JDP HAS PLACED THE BLOWER PAD AND CD#2 STRUCTURE 10' ± TO THE EAST OF THEIR PROPOSED LOCATION. JDP LOCATED THE STRUCTURES TO EASE THE INSTALLATION OF GAS HEADER PIPE AT THE SOUTHWEST LANDFILL CORNER

FIELD SKETCHES:

DAILY REPORT No. 307 CA No. 4170.1

PROJECT:	DATE: 10/13/95 PAGE 1 of 1
TOWN OF HUNTINGTON INTERIM REMEDIAL PROGRAM HUNTINGTON/EAST NORTHPORT LANDFILL CONTRACT No. ENV 94-01/0-C	S M T W T (F) S
ENGINEERS: CASHIN ASSOCIATES, P.C. 1200 VETERANS MEMORIAL HIGHWAY HAUPPAUGE, NY 11788 (516) 348-7600	**CONTRACTOR:** J.D. POSILLICO, INC. 1610 NEW HIGHWAY FARMINGDALE, NY 11735 (516) 249-1872

WEATHER: SUNNY AND CLEAR TIME: 4:00 PM TEMP: 80°F WIND: LIGHT

ACTIVITY:

ITEM #G10A ROUGH CARPENTRY / NEW BLOWER STRUCTURE

① JDE SERVISS CONTINUED TO ERECT THE BLOWER STRUCTURE.

ITEM# 9 CRUSHED STONE

① JDP CONTINUED TO PLACE 'SCHLEIDER' RCA ON THE WEST LANDFILL HAUL ROAD BETWEEN SECTIONS 5 AND 13W, ON THE WEST SIDE OF THE BASIN. RCA WAS ALSO PLACED DOWN THE ROAD INTO THE RECHARGE BASIN.

ITEM #10 RIP-RAP

① JDP PLACED 4" ± RIP RAP ALONG THE INSIDE SHOULDER OF THE LANDFILL HAUL ROAD BETWEEN SECTION 18 AND 17A (EAST OF THE BASIN) AND 6A AND 6.

EQUIPMENT AND MANPOWER: JDP	LARKFIELD	ITEM	QUANTITY	FINAL/ INTERIM
3 FOREMEN	1 TEAMSTER	#9	—	—
22 LABORERS	1 OPERATOR	#10	—	—
8 OPERATORS	1 HYDROSEEDER	#26	—	—
7 BULLDOZERS	1 FOREMAN	#32	—	—
1 PAYLOADER	8 LABORERS	#G10A	100%	Final
1 10 WHL DUMP	JOES SERVISS			
4 TRAILERS RENTAL	3 CAR DEALERS			
	1 UTILITY VAN			

SIGNED: [signature] DATE: 10/13/95

DAILY REPORT No. 30 /

CA No. 4170.1

ADDITIONAL INFORMATION:

ITEM # 32 HYDROSEEDING

① LARKFIELD HYDROSEEDED THE SOUTH LANDFILL SLOPES BETWEEN SECTION 20W AND 21F.

② LARKFIELD ALSO TOUCHED UP HYDROSEEDING ALONG THE WEST LANDFILL ROAD SECTION 6B TO 17A AND@ THE TOP OF THE LANDFILL SECTION 18 TO 19W.

ITEM # 26 EROSION CONTROL MATTING

① LARKFIELD DEPLOYED AND STAPLED EROSION MATTING BETWEEN SECTIONS 20W AND 22W.

FIELD SKETCHES:

DAILY REPORT No. 308 CA No. 4170.1

PROJECT:	DATE: 10/14/95 PAGE 1 of 1
TOWN OF HUNTINGTON INTERIM REMEDIAL PROGRAM HUNTINGTON/EAST NORTHPORT LANDFILL CONTRACT No. ENV 94-01/0-C	S M T W T F (S)
ENGINEERS: CASHIN ASSOCIATES, P.C. 1200 VETERANS MEMORIAL HIGHWAY HAUPPAUGE, NY 11788 (516) 348-7600	**CONTRACTOR:** J.D. POSILLICO, INC. 1610 NEW HIGHWAY FARMINGDALE, NY 11735 (516) 249-1872

WEATHER: MOSTLY CLOUDY /DRIZZLE TIME: — TEMP: —°F WIND: LIGHT

ACTIVITY:

ITEM # 10 RIP RAP

① JDP CONTINUED TO PLACE 4"± RIP-RAP AND GEOTEXTILE ALONG THE INSIDE OF THE LANDFILL ROAD, 3' WIDE, BETWEEN SECTIONS 6 AND 4.

ITEM # 26 EROSION CONTROL MATTING

① LARKFIELD DEPLOYED AND STAPLED EROSION MATTING ON THE SOUTH LANDFILL SLOPES BETWEEN SECTIONS 22W AND 22A.

ITEM # G10B ASPHALT SHINGLES AND FELT

① JOES SERVISS SHINGLED THE ENTRIRE ROOF OF THE BLOWER STRUCTURE.

18' x 24.5' ÷100 SF/SQ = 4.41 SQUARES

EQUIPMENT AND MANPOWER:		ITEM	QUANTITY	FINAL/ INTERIM
JDP	JOES SERVISS			
2 FOREMEN	1 UTILITY VAN	#10	—	—
15 LABORERS	2 CARPENTERS	#26	—	—
6 OPERATORS		#G10B	4.41 SQUARES	FINAL ✓
5 BULLDOZERS	LARKFIELD			
1 PAYLOADER	1 FOREMAN			
1 10 WHL DUMP/TEAMSTER	LABORERS			
2 TRAILERS	ITEMMSTERS			

SIGNED: Robert A Watts DATE: 10/14/95

DAILY REPORT No. 300

CA No. 4170.1

ADDITIONAL INFORMATION:

FIELD SKETCHES:

DAILY REPORT No. 309 CA No. 4170.1

PROJECT:	DATE: 10/16/95 PAGE 1 of 1
TOWN OF HUNTINGTON INTERIM REMEDIAL PROGRAM HUNTINGTON/EAST NORTHPORT LANDFILL CONTRACT No. ENV 94-01/0-C	S (M) T W T F S
ENGINEERS: CASHIN ASSOCIATES, P.C. 1200 VETERANS MEMORIAL HIGHWAY HAUPPAUGE, NY 11788 (516) 348-7600	**CONTRACTOR:** J.D. POSILLICO, INC. 1610 NEW HIGHWAY FARMINGDALE, NY 11735 (516) 249-1872

WEATHER: PARTLY CLOUDY TIME: 10:45 TEMP: 53 °F WIND: MOD. TO HEAVY

ACTIVITY:

ITEM # 10 RIP-RAP AND GEOTEXTILE

(1) JDP CONTINUED TO PLACE RIP-RAP ALONG THE INSIDE SHOULDER OF THE WEST LANDFILL ROAD BETWEEN SECTIONS 4 AND 17A. 4" ± STONE, 3' WIDE, 12" DEEP.

(2) JDP GRADED FOR RIP-RAP ALONG THE OUTSIDE SHOULDER OF THE WEST LANDFILL ROAD BETWEEN SECTIONS 6B AND 5. 4' WIDE, 12" DEEP.

ITEM # 32 HYDROSEEDING

(1) LARKFIELD HYDROSEEDED THE UPPER EAST LANDFILL SLOPES BETWEEN SECTIONS 21E AND 19E.

(2) LARKFIELD USED THE 'RECHARGE BASIN MIX' TO HYDROSEED THE WEST BASIN, ABOVE ELV. 135.

EQUIPMENT AND MANPOWER: JDP		ITEM	QUANTITY	FINAL/ INTERIM
3 FOREMEN	2 TRAILERS	#10	—	—
22 LABORERS	LARKFIELD:	#26	—	—
8 OPERATORS	1 OPERATOR	#32	—	—
6 BULLDOZERS 4D5, 1D6, 1JD 350	1 TEAMSTER			
1 PAYLOADER	1 FOREMAN			
1 EXCAVATOR	8 LABORERS			
1 10 WHEEL DUMP/TEAMSTER	1 HYDROSEEDER			

SIGNED: [signature] DATE: 10/16/95

DAILY REPORT No. 309

CA No. 4170.1

ADDITIONAL INFORMATION:

ITEM # 26 EROSION CONTROL MATTING

(1) LARKFIELD DEPLOYED EROSION MATTING ON THE SOUTH EAST LANDFILL SLOPES, BETWEEN SECTIONS 22A AND 21E.

FIELD SKETCHES:

DAILY REPORT No. 310 CA No. 4170.1

PROJECT:	DATE: 10/17/95 PAGE 1 of 1
TOWN OF HUNTINGTON INTERIM REMEDIAL PROGRAM HUNTINGTON/EAST NORTHPORT LANDFILL CONTRACT No. ENV 94-01/0-C	S M (T) W T F S
ENGINEERS: CASHIN ASSOCIATES, P.C. 1200 VETERANS MEMORIAL HIGHWAY HAUPPAUGE, NY 11788 (516) 348-7600	**CONTRACTOR:** J.D. POSILLICO, INC. 1610 NEW HIGHWAY FARMINGDALE, NY 11735 (516) 249-1872

WEATHER: MOSTLY SUNNY TIME: 4:15 PM TEMP: 56 °F WIND: MODERATE

ACTIVITY:

ITEM # 9 CRUSHED STONE

① JDP GRADED FOR THE LANDFILL HAUL RD. AND RIP-RAP BETWEEN SECTIONS 19W AND 22W EAST OF THE WEST BASIN.

ITEM # 10 RIP RAP

① JDP CONTINUED TO PLACE 4" ± RIP-RAP ALONG THE WEST SHOULDER OF THE LANDFILL HAUL RD (4' WIDE, 12" DEEP) BETWEEN SECTIONS 6B AND 5.

② GRADED FOR RIP-RAP SHOULDER BETWEEN SECTIONS 5 AND 4.

ITEM # 26 EROSION CONTROL MATTING

① LARKFIELD DEPLOYED EROSION MATTING ON THE EAST SLOPES OF THE WEST

EQUIPMENT AND MANPOWER: JDP	LARKFIELD	ITEM	QUANTITY	FINAL/ INTERIM
3 FOREMAN	1 FOREMAN	G1A	55.5 LF	FINAL
22 LABORERS	6 LABORERS	G4B	0.50 CY	FINAL
9 OPERATORS		G4C	10.10 CY	FINAL
7 BULLDOZERS	TYREE	G4E	0.20 CY	FINAL
2 PAYLOADERS	1 DRILL RIG	G11A	115.0 LF	FINAL
1 10 WHL DUMP/TEAMSTER	1 FLATBED			
3 TRAILERS/RENTAL	2 DRILLERS			

SIGNED: Ralph Anthony DATE: 10/17/95

DAILY REPORT No. 310 CA No. 4170.1

ADDITIONAL INFORMATION:

RECHARGE BASIN.

— TYREE WAS ON SITE TO DRILL AND INSTALL MW-19.
MW-19 WAS INSTALLED ON THE WEST SIDE OF TOWN LINE RD, AS DIRECTED BY D&B, TO AVOID DRILLING BENEATH OVERHEAD ELECTRIC LINES, SEE CASHIN MEMO DATED 7-24-95.

ITEM # G1A	MONITORING WELL DRILLING	55.5 LF
ITEM # G4B	SELECT BACKFILL	0.50 CY
ITEM # G4C	GRAVEL BACKFILL	0.10 CY
ITEM # G4E	BENTONITE	0.20 CY
ITEM # G11A	1/2"Ø MONITORING WELL PIPE	115.0 LF

-SEE DR #221 FOR CALCULATIONS.

FIELD SKETCHES:

ITEM # G4C GRAVEL BACKFILL AROUND BLOWER PAD.

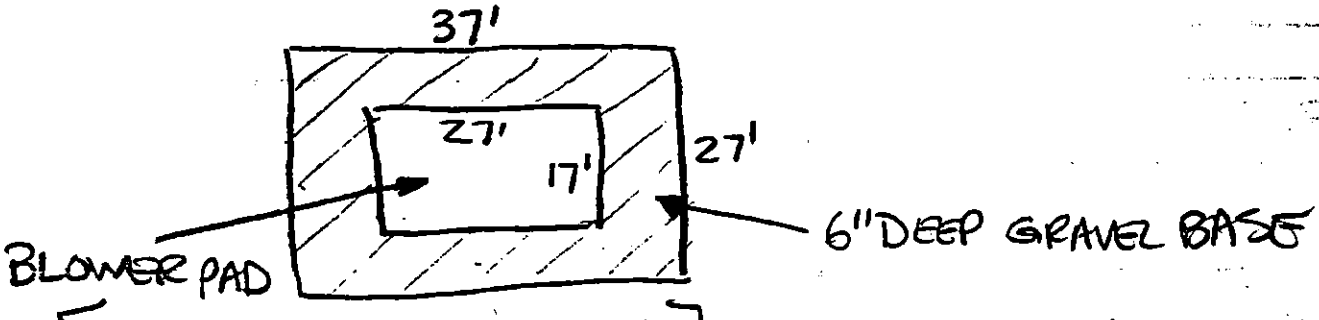

$[(37' \times 27') - (27' \times 17')] \times 0.5' \div 27\ CF/CY = 10.0\ CY$

TOTAL 10.0 CY + 0.10 CY = 10.1 CY

DAILY REPORT No. 311 CA No. 4170.1

PROJECT:	DATE: 10/18/95 PAGE 1 of 1
TOWN OF HUNTINGTON INTERIM REMEDIAL PROGRAM HUNTINGTON/EAST NORTHPORT LANDFILL CONTRACT No. ENV 94-01/0-C	S M T (W) T F S
ENGINEERS: CASHIN ASSOCIATES, P.C. 1200 VETERANS MEMORIAL HIGHWAY HAUPPAUGE, NY 11788 (516) 348-7600	**CONTRACTOR:** J.D. POSILLICO, INC. 1610 NEW HIGHWAY FARMINGDALE, NY 11735 (516) 249-1872

WEATHER: MOSTLY SUNNY TIME: 11:00 AM TEMP: 61 °F WIND: MODERATE

ACTIVITY:

TYREE INSTALLED 2 MONITORING WELLS MW-11 AND MW-23.

- MW-11 WAS INSTALLED AS PER THE LOCATION DESCRIBED IN THE CASHIN MEMO DATED 7/24/95.
- M-23 WAS INSTALLED 18'± EAST OF THE EXISTING SOUTH BLOWER AND 4'± SOUTH OF THE NEW FENCE LINE AS DIRECTED BY THE CASHIN RESIDENT ENGINEER, S. BRIX.

ITEM# G1A MONITORING WELL DRILLING 55.5LFX2 = 111.0 LF
ITEM# G4B SELECT BACKFILL 0.50 CY X 2 = 1.00 CY
ITEM# G4C GRAVEL BACKFILL 0.10 CY X 2 = 0.20 CY
ITEM# G4E BENTONITE 0.20 CY X 2 = 0.40 CY
ITEM# G11A 1/2" Ø MONITORING WELL PIPE 115.0 LF X 2 = 230.0 LF
-SEE DR# 221 FOR DIMENSIONS AND CALCULATIONS

EQUIPMENT AND MANPOWER:		ITEM	QUANTITY	FINAL/ INTERIM
JDP	2 TRAILERS/RENTAL			
3 FOREMEN	TYREE:	#G1A	111.0 LF	FINAL
22 LABORERS	2 WELLDRILLERS	#G4B	1.06 CY	FINAL
9 OPERATORS	1 DRILL RIG	#G4C	0.20 CY	FINAL
7 BULLDOZERS	1 FLAT BED	#G4E	0.40 CY	FINAL
2 PAYLOADERS	RESIDENTIAL FENCE:	#G11A	230.0 LF	FINAL
2 10WHL DUMPS	5 LABORERS			
2 TEAMSTERS	1 FLATBED			

LARKFIELD: 1 FOREMAN 5 LABORERS 1 HYDROSEEDER 1 TEAMSTER 1 OPERATOR

SIGNED: [signature] DATE: 10/18/95

DAILY REPORT No. 311 CA No. 4170.1

ADDITIONAL INFORMATION:

ITEM # 10 RIP RAP
ITEM # 8 TOPSOIL
- JDP CONTINUED TO PLACE RIP RAP AND TOPSOIL ALONG THE SHOULDERS OF THE LANDFILL ROAD BETWEEN SECTIONS 6B AND 4.

ITEM # 32 HYDROSEEDING
① LARKFIELD HYDROSEEDED THE LILCO RIGHT-OF-WAY BETWEEN SECTIONS 6B AND 17A AND THE WEST SHOULDER OF THE HAUL RD BETWEEN SECTIONS 6B AND 19W

ITEM # 30 CHAIN LINK FENCE.
① RESIDENTIAL FENCE INSTALLED FENCE FABRIC ON NEW PERIMETER FENCE BETWEEN SECTIONS 6B AND 5.

FIELD SKETCHES:

DAILY REPORT No. 312 CA No. 4170.1

PROJECT:	DATE: 10/19/95 PAGE 1 of 1
TOWN OF HUNTINGTON INTERIM REMEDIAL PROGRAM HUNTINGTON/EAST NORTHPORT LANDFILL CONTRACT No. ENV 94-01/0-C	S M T W (T) F S
ENGINEERS: CASHIN ASSOCIATES, P.C. 1200 VETERANS MEMORIAL HIGHWAY HAUPPAUGE, NY 11788 (516) 348-7600	**CONTRACTOR:** J.D. POSILLICO, INC. 1610 NEW HIGHWAY FARMINGDALE, NY 11735 (516) 249-1872

WEATHER: MOSTLY SUNNY TIME: 3:00 PM TEMP: 73 °F WIND: LIGHT

ACTIVITY:

- TYREE INSTALLED MW#3

ITEM # G1A	MONITORING WELL DRILLING	55.5 LF
ITEM # G4B	SELECT BACKFILL	0.50 CY
ITEM # G4C	GRAVEL BACKFILL	0.10 CY
ITEM # G4E	BENTONITE	0.20 CY
ITEM # G11A	1/2" Ø MONITORING WELL PIPE	115.0 LF

- SEE DR # 221 FOR CALCULATIONS.

ITEM # 9 CRUSHED STONE

① JDP CONTINUED TO PLACE 'SCHNEIDER' RCA ON THE WEST LANDFILL ROAD BETWEEN SECTIONS 19W AN 22W (EAST OF THE RECHARGE BASIN)

ITEM # 30 CHAIN LINK FENCE

① RESIDENTIAL FENCE CONTINUED TO PLACE

EQUIPMENT AND MANPOWER:		ITEM	QUANTITY	FINAL/ INTERIM
JDP	3 TRAILERS/RENTAL			
3 FOREMEN		# G1A	55.5 LF	FINAL
22 LABORERS	RESIDENTIAL FENCE	# G4B	0.50 CY	FINAL
8 OPERATORS	1 FLATBED	# G4C	0.10 CY	FINAL
6 BULLDOZERS	3 LABORERS	# G4E	0.20 CY	FINAL
1 EXCAVATOR	TYREE:	# G11A	115.0 LF	FINAL
1 PAYLOADERS	2 WELL DRILLERS			
1 10 WHL DUMP/TRAILER	1 DRILL RIG			

SIGNED: Robert A Tintle DATE: 10/19/95

DAILY REPORT No. 317 CA No. 4170.1

ADDITIONAL INFORMATION:

FENCE FABRIC BETWEEN SECTIONS 5 AND 17A.

MISC: (1) D. ROBERT AND MYSELF FIELD MEASURED RIP-RAP SHOULDER AND CRUSHED STONE BETWEEN SECTIONS 6B AND 19W.

FIELD SKETCHES:

DAILY REPORT No. 313 CA No. 4170.1

PROJECT:	DATE: 10/20/95 PAGE 1 of 1
TOWN OF HUNTINGTON INTERIM REMEDIAL PROGRAM HUNTINGTON/EAST NORTHPORT LANDFILL CONTRACT No. ENV 94-01/0-C	S M T W T (F) S
ENGINEERS: CASHIN ASSOCIATES, P.C. 1200 VETERANS MEMORIAL HIGHWAY HAUPPAUGE, NY 11788 (516) 348-7600	**CONTRACTOR:** J.D. POSILLICO, INC. 1610 NEW HIGHWAY FARMINGDALE, NY 11735 (516) 249-1872

WEATHER: MOSTLY SUNNY TIME: 1:15PM TEMP: 72 °F WIND: LIGHT

ACTIVITY:

ITEM # 9 CRUSHED STONE
① JDP PLACED AND GRADED 'SCHLEIDER' RCA ON THE WEST LANDFILL ROAD BETWEEN SECTIONS 19W AND 22W. (WEST OF THE RECHARGE BASIN)

ITEM # 30 CHAINLINK FENCE
① RESIDENTIAL FENCE CONTINUED TO INSTALL THE FENCE FABRIC BETWEEN SECTIONS 5 AND 17A.

ITEM # G13 NEW BLOWER
① MERRICK BEGAN PLACEMENT BLOWERS ON CONCRETE BLOWER SLAB USING HILTI BOLTS.
② BEGAN ASSEMBLY AND LAY-OUT OF PIPING.

EQUIPMENT AND MANPOWER: JDP	MERRICK	ITEM	QUANTITY	FINAL/ INTERIM
3 FOREMEN	2-MAN CREW			
21 LABORERS				
8 OPERATORS	RESIDENTIAL FENCE			
6 BULLDOZERS	3 LABORERS			
2 PAYLOADER	LARKFIELD			
1 10WHL DUMP/TEAMSTER	1 FOREMAN/1 LABORER			
3 TRAILERS/RATTAL	1 TEAMSTER/1 OPERATOR			
1 HYDROSEEDER				

SIGNED: [signature] DATE: 10/20/95

DAILY REPORT No. 310

CA No. 4170.1

ADDITIONAL INFORMATION:

ITEM #26 EROSION CONTROL MATTING

① LARKFIELD DEPLOYED AND STAPLED EROSION CONTROL MATTING BETWEEN SECTION 21E AND 19E.

ITEM # 32 HYDROSEEDING

① LARKFIELD HYDROSEEDED THE EAST LANDFILL SLOPES BETWEEN SECTIONS 21E AND 15E.

MISC: D. ROBERT AND MYSELF FIELD MEASURED THE TOPSOIL, HYDROSEEDING AND EROSION CONTROL MATTING IN THE WEST RECHARGE BASIN.

FIELD SKETCHES:

DAILY REPORT No. 314 CA No. 4170.1

PROJECT:	DATE: 10/23/95 PAGE 1 of 1
TOWN OF HUNTINGTON INTERIM REMEDIAL PROGRAM HUNTINGTON/EAST NORTHPORT LANDFILL CONTRACT No. ENV 94-01/0-C	S (M) T W T F S
ENGINEERS: CASHIN ASSOCIATES, P.C. 1200 VETERANS MEMORIAL HIGHWAY HAUPPAUGE, NY 11788 (516) 348-7600	**CONTRACTOR:** J.D. POSILLICO, INC. 1610 NEW HIGHWAY FARMINGDALE, NY 11735 (516) 249-1872

WEATHER: MOSTLY SUNNY TIME: 2:00PM TEMP: 72°F WIND: LIGHT

ACTIVITY:

ITEM # 26 EROSION CONTROL MATTING

(1) LARKFIELD DEPLOYED AND STAPLED EROSION MATTING ON THE EAST LANDFILL SLOPES BETWEEN SECTIONS 20E AND 19A.

(2) LARKFIELD USED A BROADCAST SPREADER TO APPLY SEED AND FERTILIZER TO ANY ERODED AREAS.

ITEM # 9A RCA.

(1) AS PER STEVE BRIX FROM THIS POINT ON RCA USED IN PLACE OF ITEM # 9 CRUSHED STONE SHALL BE REFERRED TO AS ITEM # 9A RCA.

(2) JDP PLACED AND GRADED 'SCHNEIDER' RCA ON THE WEST LANDFILL ROAD BETWEEN SECTIONS 6B AND 7A

EQUIPMENT AND MANPOWER:		ITEM	QUANTITY	FINAL/ INTERIM
JDP	3 TRAILERS/RENTAL			
3 FOREMEN		# 9A	—	—
22 LABORER	LARKFIELD	# 10	—	—
9 OPERATORS	1 FOREMAN	# 26	—	—
7 BULLDOZERS	8 LABORERS			
1 PAYLOADER				
1 EXCAVATOR				
1 10WHL. DUMP/TEAMSTER				

SIGNED: Robert A Dunlop DATE: 10/23/95

DAILY REPORT No. 317 CA No. 4170.1

ADDITIONAL INFORMATION:

ITEM # 10 RIP-RAP

① JDP CONTINUED TO PLACE 4" ± RIP-RAP AND GEOTEXTILE ALONG THE WEST SHOULDER OF THE LANDFILL ROAD, BETWEEN SECTIONS 4 AND 17A.

MISC: ① JDP REMOVED THE EXISTING LANDFILL FENCE AND GATES @ THE MAIN LANDFILL ENTRANCE.
CA DIRECTED JDP TO PROVIDE TEMPORARY CONSTRUCTION FENCE AND/OR SECURITY @ THE LANDFILL ENTRANCE.

② MR J. GRATHWOL OF THE NYSDEC TOURED THE PROJECT TODAY.

FIELD SKETCHES:

DAILY REPORT No. 315 CA No. 4170.1

PROJECT: TOWN OF HUNTINGTON INTERIM REMEDIAL PROGRAM HUNTINGTON/EAST NORTHPORT LANDFILL CONTRACT No. ENV 94-01/0-C	DATE: 10/24/95 PAGE 1 of 3 S M (T) W T F S
ENGINEERS: CASHIN ASSOCIATES, P.C. 1200 VETERANS MEMORIAL HIGHWAY HAUPPAUGE, NY 11788 (516) 348-7600	CONTRACTOR: J.D. POSILLICO, INC. 1610 NEW HIGHWAY FARMINGDALE, NY 11735 (516) 249-1872

WEATHER: MOSTLY SUNNY TIME: 2:00PM TEMP: 72 °F WIND: LIGHT

ACTIVITY:

ITEM # 9A R.C.A.

① JDP CONTINUED TO PLACE AND FINE GRADE 'SCHLETDER' RCA ON THE WEST LANDFILL HAUL ROAD. JDP PLACED 9" ± LAYER OF RCA OVER THE PREVIOUSLY PLACED 9" ± LAYER OF CRUSHED STONE. (EAST SIDE OF RECHARGE BASIN).

② SEE PAGE 2 FOR DEPTH CHECK AND VOLUME CALCULATIONS FOR ITEM # 9 CRUSHED STONE.

ITEM # 26 EROSION CONTROL MATTING

① LARKFIELD CONTINUED TO DEPLOY AND STAPLE EROSION MATTING ON THE WEST LANDFILL SLOPE BETWEEN SECTIONS 20E AND 19A.

EQUIPMENT AND MANPOWER: JDP		ITEM	QUANTITY	FINAL/ INTERIM
3 FOREMEN	3 TRAILERS / RENTAL	#9	197.5 CY	FINAL ✓
22 LABORERS		#9A	—	—
8 OPERATORS	LARKFIELD	#14	637.0 LF	FINAL ✓
6 BULLDOZERS	1 FOREMAN	#26	—	—
1 PAYLOADER	6 LABORER			
1 EXCAVATOR				
1 10WHL DUMP / TEAMSTER				

SIGNED: Robert J. Cashin DATE: 10/24/95

DAILY REPORT No. 313 CA No. 4170.1

ADDITIONAL INFORMATION:

ITEM #14 UNDER DRAIN PIPE

① JDP PLACED 6" PERFORATED, CORRUGATED, HDPE PIPE @

A) 193.0 LF @ DRAINAGE CHANNEL N.
(FROM SOUTH END NORTH)

B) 444.0 LF @ DRAINAGE CHANNEL B.
(FROM SOUTH END NORTH)

(SEE PAGE 3 FOR SKETCH)

TOTAL = 637.0 LF

FIELD SKETCHES:

DR# 315
PAGE 2 OF 3
10/24/95

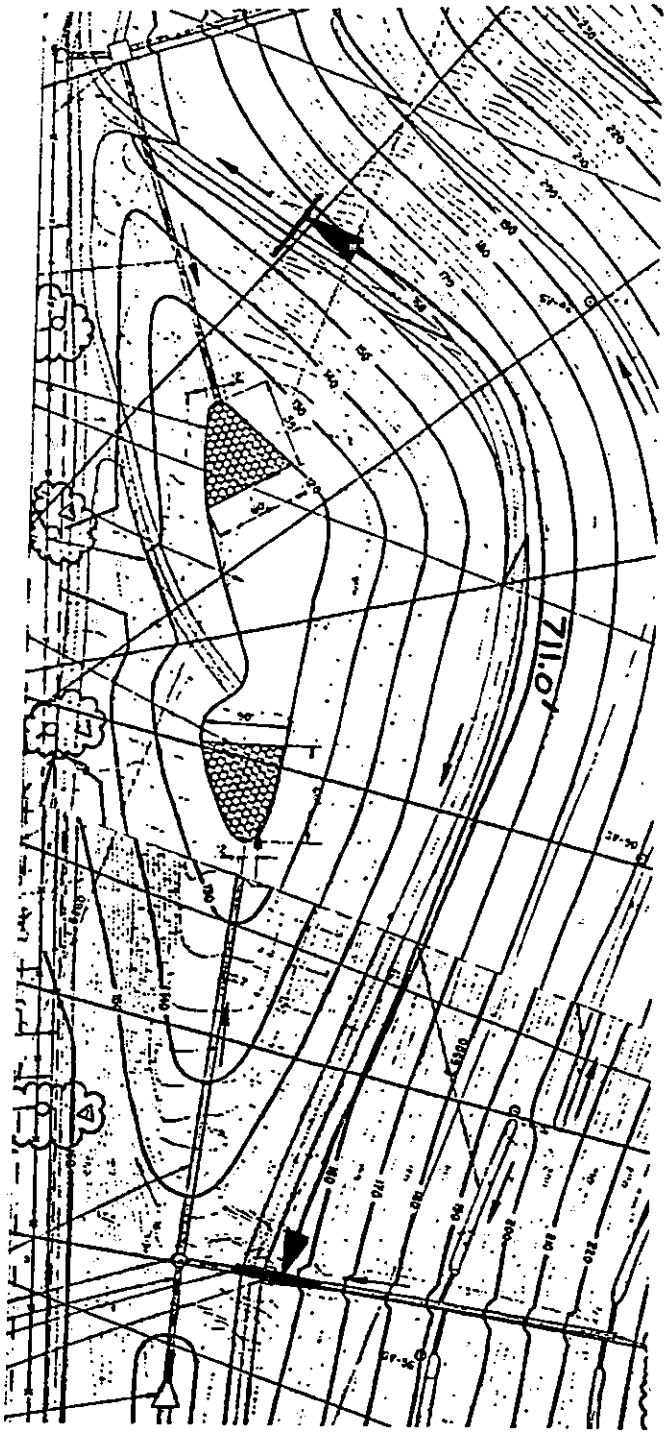

ITEM #9 CRUSHED STONE

LENGTH OF ROAD = 711.0'
FIELD MEASURED BY R. DOUTNEY AND D. ROBERT 711.0' NORTH FROM ℄ OF SWCS #2.

WIDTH OF ROAD = 10.0' THEORETICAL

DEPTH OF STONE = 9" AVE.
FIELD MEASURED BY R. DOUTNEY, D. ROBERT R. CORYELL, J. MAHANEY
7" + 7" + 7¼" + 8¾" + 12" + 9½" = 8.58 AVE

VOLUME = 711.0' x 10.0' x 0.75' ÷ 27
= 197.5 CY

UR= 515
PAGE 3 OF 3
10-24-95

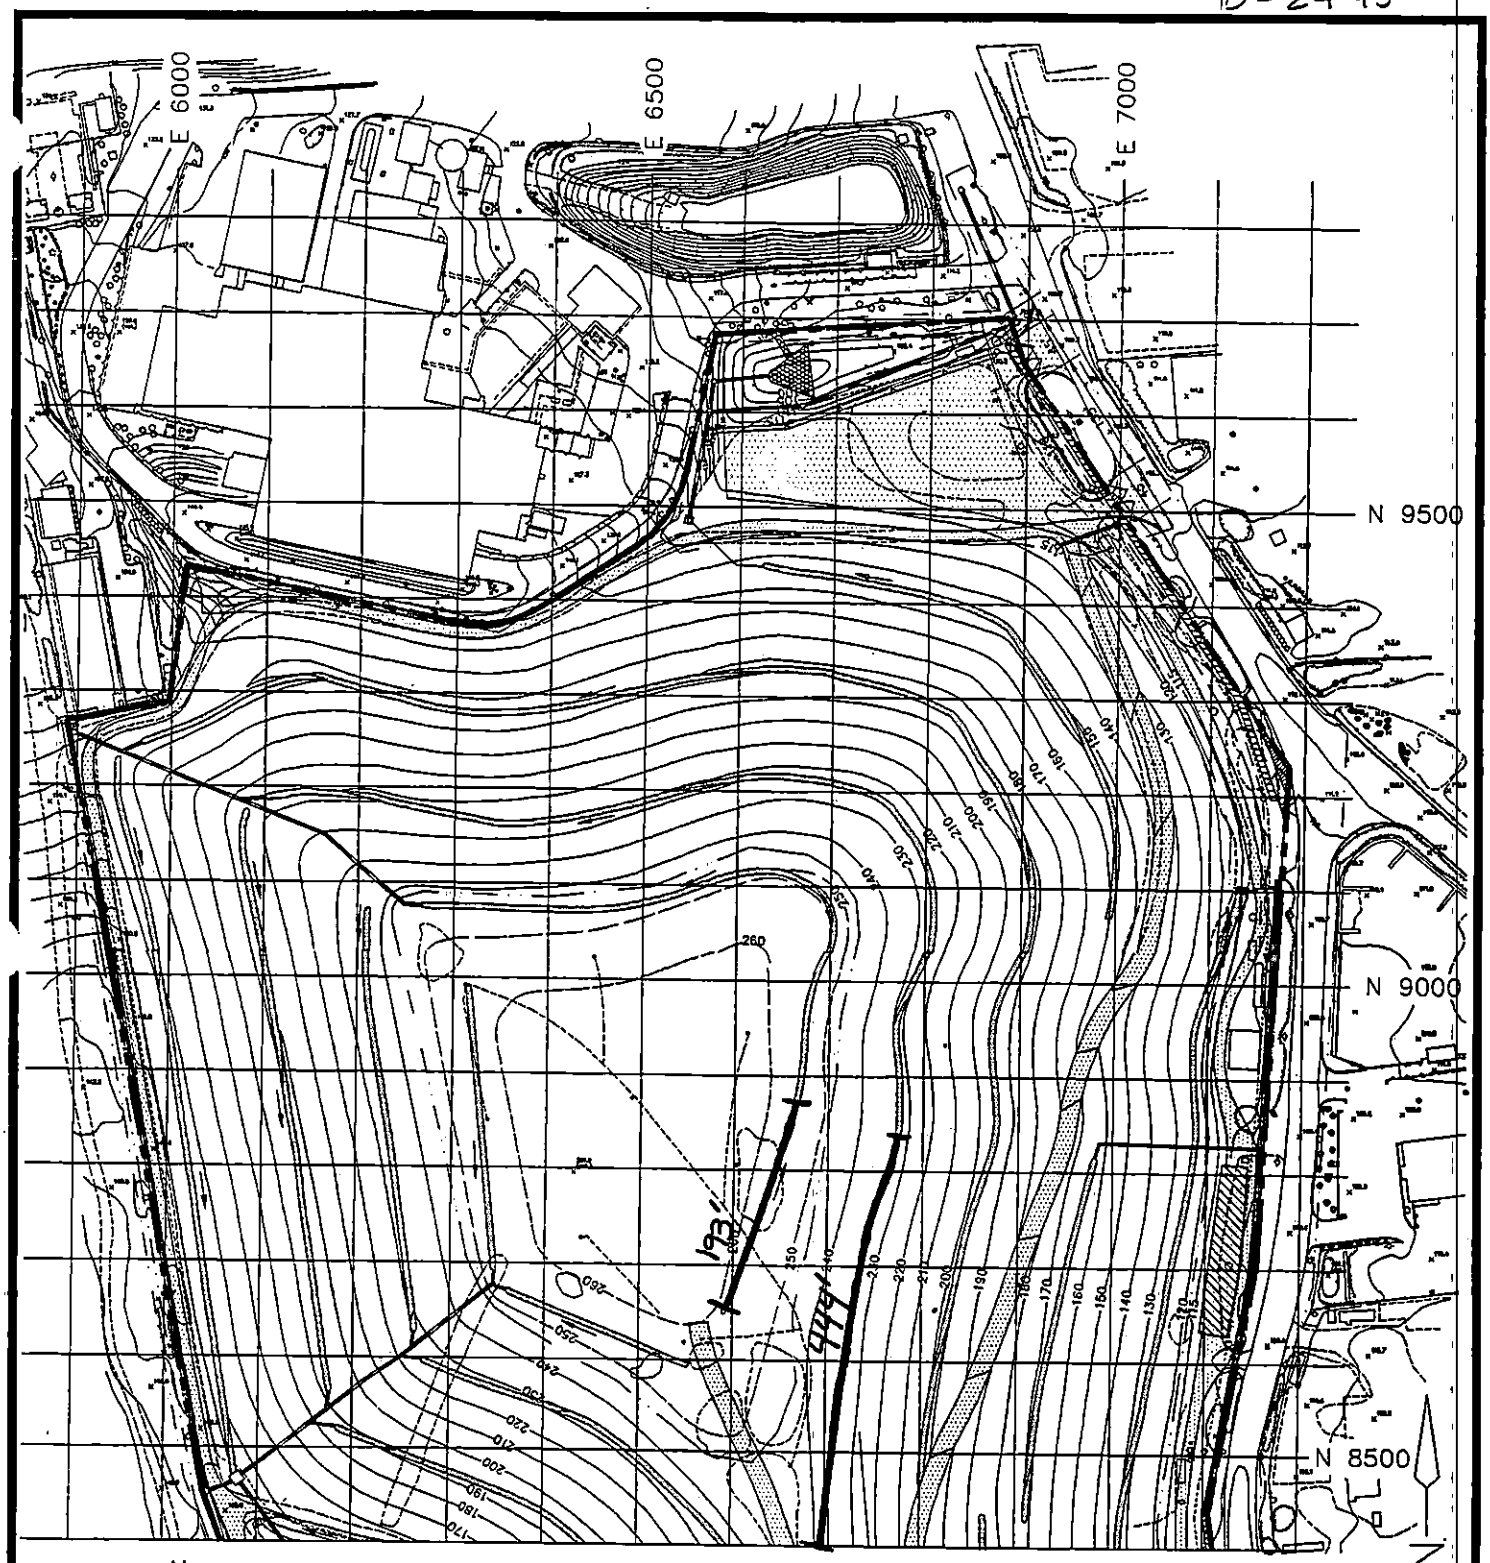

ITEM #14 UNDERDRAIN PIPE 193.0' + 444.0' = 637.0'

100 FOOT FIELD TESTING GRID

Cashin Associates, P.C.	EAST NORTHPORT LANDFILL TOWN OF HUNTINGTON, NEW YORK	PROJECT NO. 4170.1
		CAD FILE NO. C-2B
	INTERIM REMEDIAL PROGRAM	FIGURE NO. 2

DAILY REPORT No. 316 CA No. 4170.1

PROJECT:	DATE: 10/25/95 PAGE 1 of 2
TOWN OF HUNTINGTON INTERIM REMEDIAL PROGRAM HUNTINGTON/EAST NORTHPORT LANDFILL CONTRACT No. ENV 94-01/0-C	S M T (W) T F S
ENGINEERS: CASHIN ASSOCIATES, P.C. 1200 VETERANS MEMORIAL HIGHWAY HAUPPAUGE, NY 11788 (516) 348-7600	**CONTRACTOR:** J.D. POSILLICO, INC. 1610 NEW HIGHWAY FARMINGDALE, NY 11735 (516) 249-1872

WEATHER: MOSTLY SUNNY TIME: 4:30 PM TEMP: 60 °F WIND: LIGHT

ACTIVITY:

ITEM # 9A R.C.A.

① JDP CONTINUED TO PLACE AND GRADE ISCHLEIDER' RCA ON THE WEST LANDFILL ROAD (WEST OF RECHARGE BASIN).

ITEM # 14 UNDERDRAIN PIPE

① JDP INSTALLED 135.0 LF OF UNDERDRAIN PIPE IN DRAINAGE CHANNEL N. (SEE PAGE 2 FOR SKETCH)

ITEM # 26 EROSION CONTROL MATTING

① LARKFIELD CONTINUED TO DEPLOY AND STAPLE EROSION MATTING ON THE EAST LANDFILL SLOPE BETWEEN SECTION 19E AND 15E

OVER →

EQUIPMENT AND MANPOWER:		ITEM	QUANTITY	FINAL/ INTERIM
JDD				
3 FOREMEN	3 TRAILERS	#14	135.0 LF	FINAL
22 LABORERS	LARKFIELD	#9A	—	—
8 OPERATORS	1 FOREMAN / 8 LABORERS	#26	—	—
6 BULLDOZERS	1 OPERATOR / 1 TEAMSTER	#32	—	—
1 PAYLOADERS	1 HYDROSEEDER	#GIIE	—	—
1 EXCAVATOR	MERRICK UTIL.			
1 10 WHL DUMP/TEAMSTER	2 MAN CREW			

SIGNED: [signature] DATE: 10/25/95

DAILY REPORT No. 316

CA No. 4170.1

ADDITIONAL INFORMATION:

ITEM # 32 HYDROSEEDING

① LARKFIELD HYDROSEED THE EAST LANDFILL SLOPES BETWEEN SECTIONS 15E AND 13E.

②-IN THE A.M., JDP PLACED AND GRADED 6" OF TOPSOIL ON THE SLOPES OF THE WEST RECHARGE BASIN, BETWEEN SECTIONS 19W AND 22W.

- IN THE P.M., LARKFIELD HYDROSEEDED THE AREA.

ITEM # G11E BLOWER UNIT PIPING

① MERRICK UTILITY WAS ON SITE TO ASSEMBLE THE BLOWER UNIT PIPING.

FIELD SKETCHES:

DR # 216
PAGE 2 OF 2
10-25-95

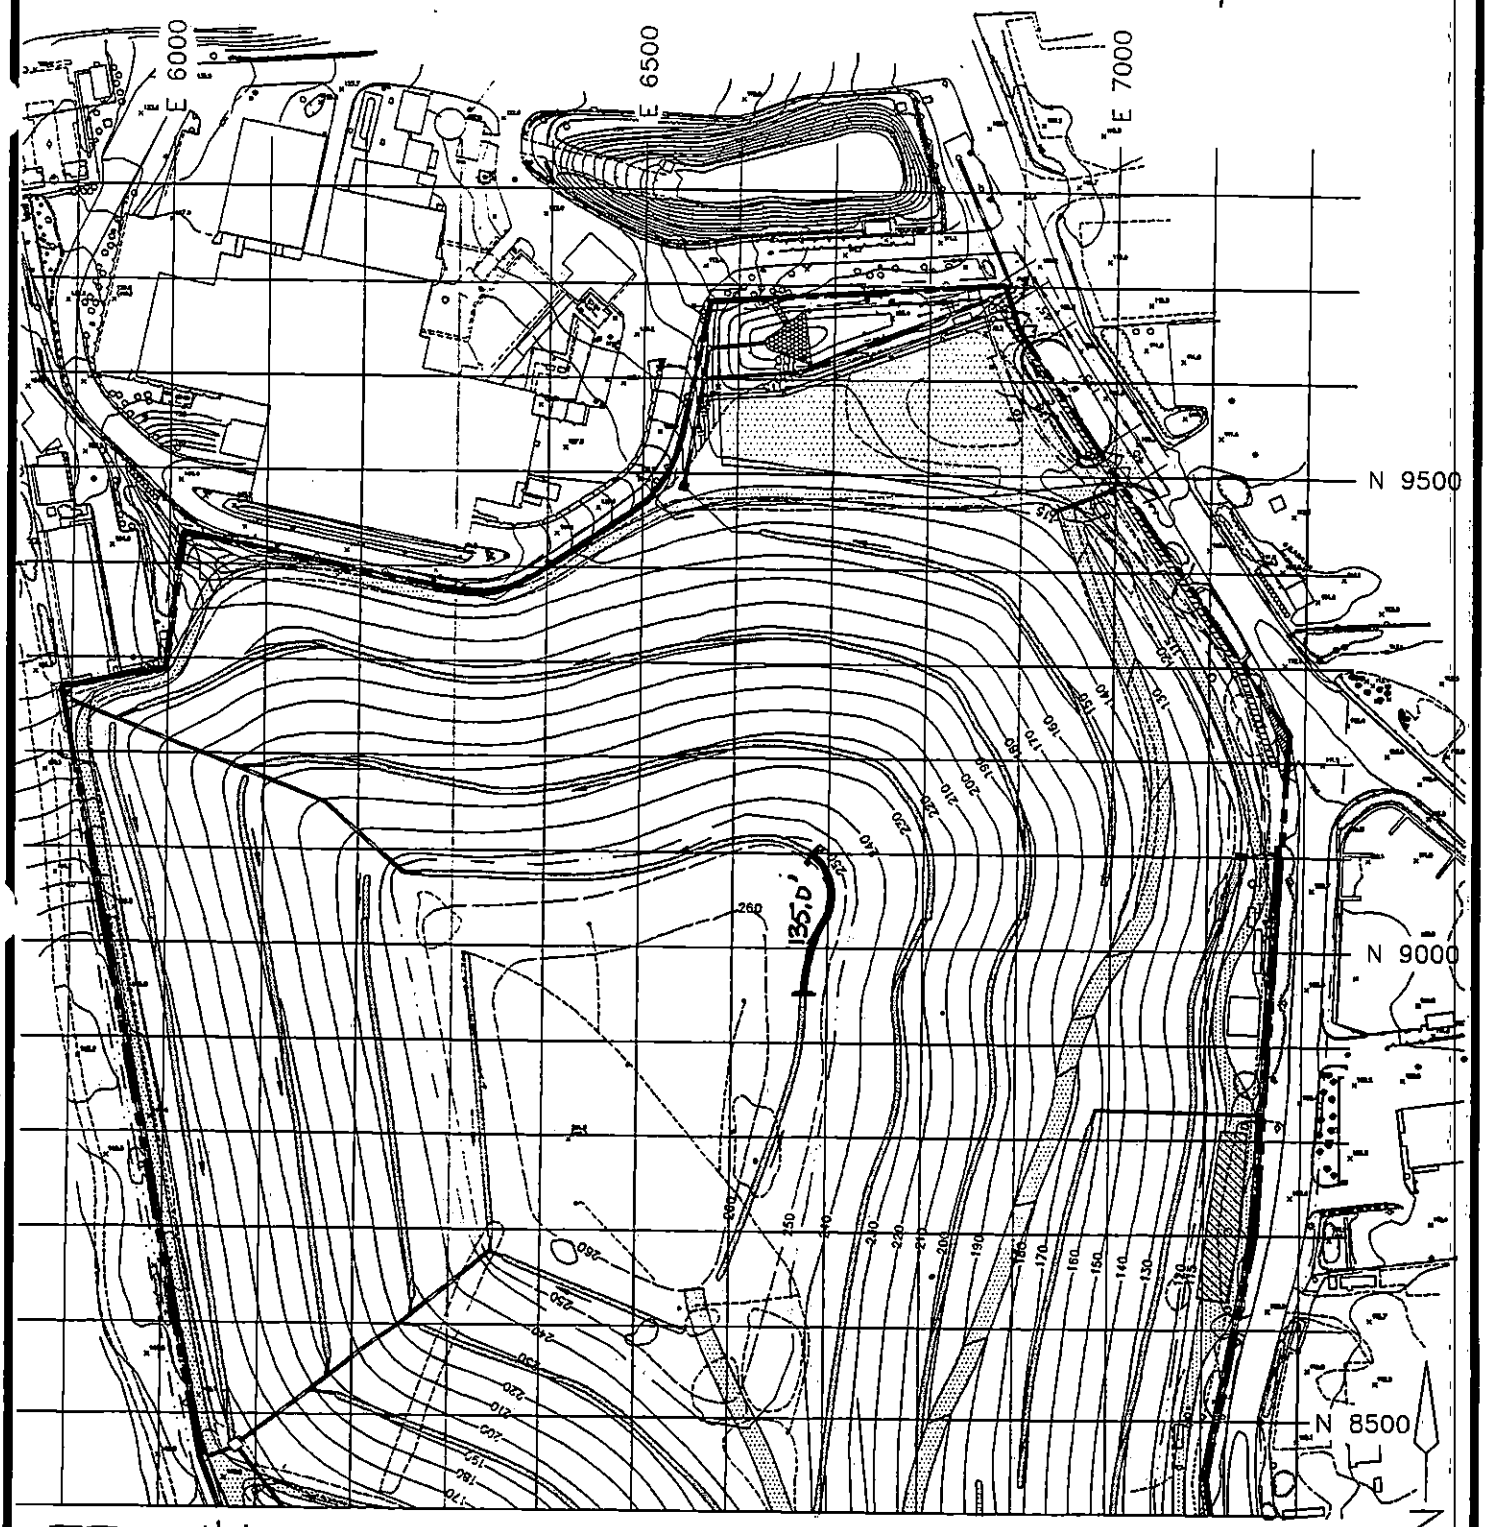

100 FOOT FIELD TESTING GRID

Cashin Associates, P.C.	EAST NORTHPORT LANDFILL TOWN OF HUNTINGTON, NEW YORK	PROJECT NO. 4170.1
		CAD FILE NO. C-2B
	INTERIM REMEDIAL PROGRAM	FIGURE NO. 2

DAILY REPORT No. 317 CA No. 4170.1

PROJECT:	DATE: 10/26/95 PAGE 1 of 1
TOWN OF HUNTINGTON INTERIM REMEDIAL PROGRAM HUNTINGTON/EAST NORTHPORT LANDFILL CONTRACT No. ENV 94-01/0-C	S M T W (T) F S
ENGINEERS: CASHIN ASSOCIATES, P.C. 1200 VETERANS MEMORIAL HIGHWAY HAUPPAUGE, NY 11788 (516) 348-7600	**CONTRACTOR:** J.D. POSILLICO, INC. 1610 NEW HIGHWAY FARMINGDALE, NY 11735 (516) 249-1872

WEATHER: MOSTLY CLOUDY TIME: 12:00 NOON TEMP: 56 °F WIND: LIGHT

ACTIVITY:

ITEM # 26 EROSION CONTROL MATTING

(1) LARKFIELD CONTINUED TO DEPLOY AND STAPLE EROSION MATTING ON THE EAST LANDFILL SLOPES BETWEEN SECTIONS 15E AND 13A.

ITEM # G10A NEW BLOWER STRUCTURE

(1) JOE SERVISS WAS ONSITE TO INSTALL ADDITIONAL 2" x 8" CORNER BRACES BETWEEN THE 6"X6" POSTS AND THE 4"X8" ROOF BEAM.

THIS WAS DONE AT THE CONTRACTORS OPTION AND RECOMENDATION AT NO ADDITIONAL COST TO THE TOWN.

OVER →

EQUIPMENT AND MANPOWER: JDP		ITEM	QUANTITY	FINAL/ INTERIM
3 FOREMEN	4TRAILERS RENTAL	#9A	—	—
22 LABORERS		#26	—	—
8 OPERATORS	JOES SERVISS:	#G10A	—	—
6 BULLDOZERS	1 CARPENTER			
1 PAYLOADER	LARKFIELD:			
1 EXCAVATOR	1 FOREMAN			
1 10WHLDUMP/TRANSTER	5 LABORERS			

SIGNED: Robert J. Cashin DATE: 10/26/95

DAILY REPORT No. 317

CA No. 4170.1

ADDITIONAL INFORMATION:

ITEM #9A RCA

① JDP CONTINUED TO PLACE AND GRADE 'SCHLEIDER' RCA ON THE WEST LANDFILL ROAD, WEST OF THE RECHARGE BASIN, BETWEEN SECTIONS 19W AND 22W.

FIELD SKETCHES:

DAILY REPORT No. 318 CA No. 4170.1

PROJECT:	DATE: 10/27/95 PAGE 1 of 2
TOWN OF HUNTINGTON INTERIM REMEDIAL PROGRAM HUNTINGTON/EAST NORTHPORT LANDFILL CONTRACT No. ENV 94-01/0-C	S M T W T (F) S
ENGINEERS: CASHIN ASSOCIATES, P.C. 1200 VETERANS MEMORIAL HIGHWAY HAUPPAUGE, NY 11788 (516) 348-7600	**CONTRACTOR:** J.D. POSILLICO, INC. 1610 NEW HIGHWAY FARMINGDALE, NY 11735 (516) 249-1872

WEATHER: MOSTLY CLOUDY TIME: 9:30 TEMP: 60 °F WIND: LIGHT

ACTIVITY:

ITEM # 9A R.C.A.

① JDP CONTINUED TO PLACE AND GRADE 'SCHLEIDER' R.C.A. ON THE WEST LANDFILL HAUL ROAD BETWEEN SECTIONS 22W AND 23.

ITEM # 10 RIP-RAP

① JDP PLACED 4" ± RIP-RAP (3' WIDE, 12" DEEP) ALONG THE INSIDE SHOULDER OF THE WEST LANDFILL ROAD (EAST OF RECHARGE BASIN).

ITEM # G11E BLOWER UNIT PIPING

① MERRICK UTILITIES CONTINUED TO ASSEMBLE THE 12" SHC. 80 PVC BLOWER PIPING.

OVER →

EQUIPMENT AND MANPOWER: JDP	MERRICK UTILITY	ITEM	QUANTITY	FINAL/ INTERIM
3 FOREMEN	2-MAN CREW	#9A	—	—
22 LABORERS		#10	—	—
8 OPERATORS		#14	152.0 LF	FINAL ✓
6 BULLDOZERS		#26	—	—
2 PAYLOADERS		G11E	—	—
1 10WHL DUMP/TEAMSTER				
4 TRUCKS/RENTAL				

SIGNED: Robert A. Cashin DATE: 10/27/95

DAILY REPORT No. 318

CA No. 4170.1

ADDITIONAL INFORMATION:

ITEM #14 UNDERDRAIN PIPE

① JDP CONTINUED TO INSTALL PIPE IN DRAINAGE CHANNEL 'A' 152.0 LF

ITEM #26 EROSION CONTROL MATTING

① JDP CONTINUED TO DEPLOY AND STAPLE EROSION MATTING ON THE EAST LANDFILL SLOPE BETWEEN SECTIONS 14E AND 13E.

FIELD SKETCHES:

DR#518
PAGE 2 OF 2

10-27-95

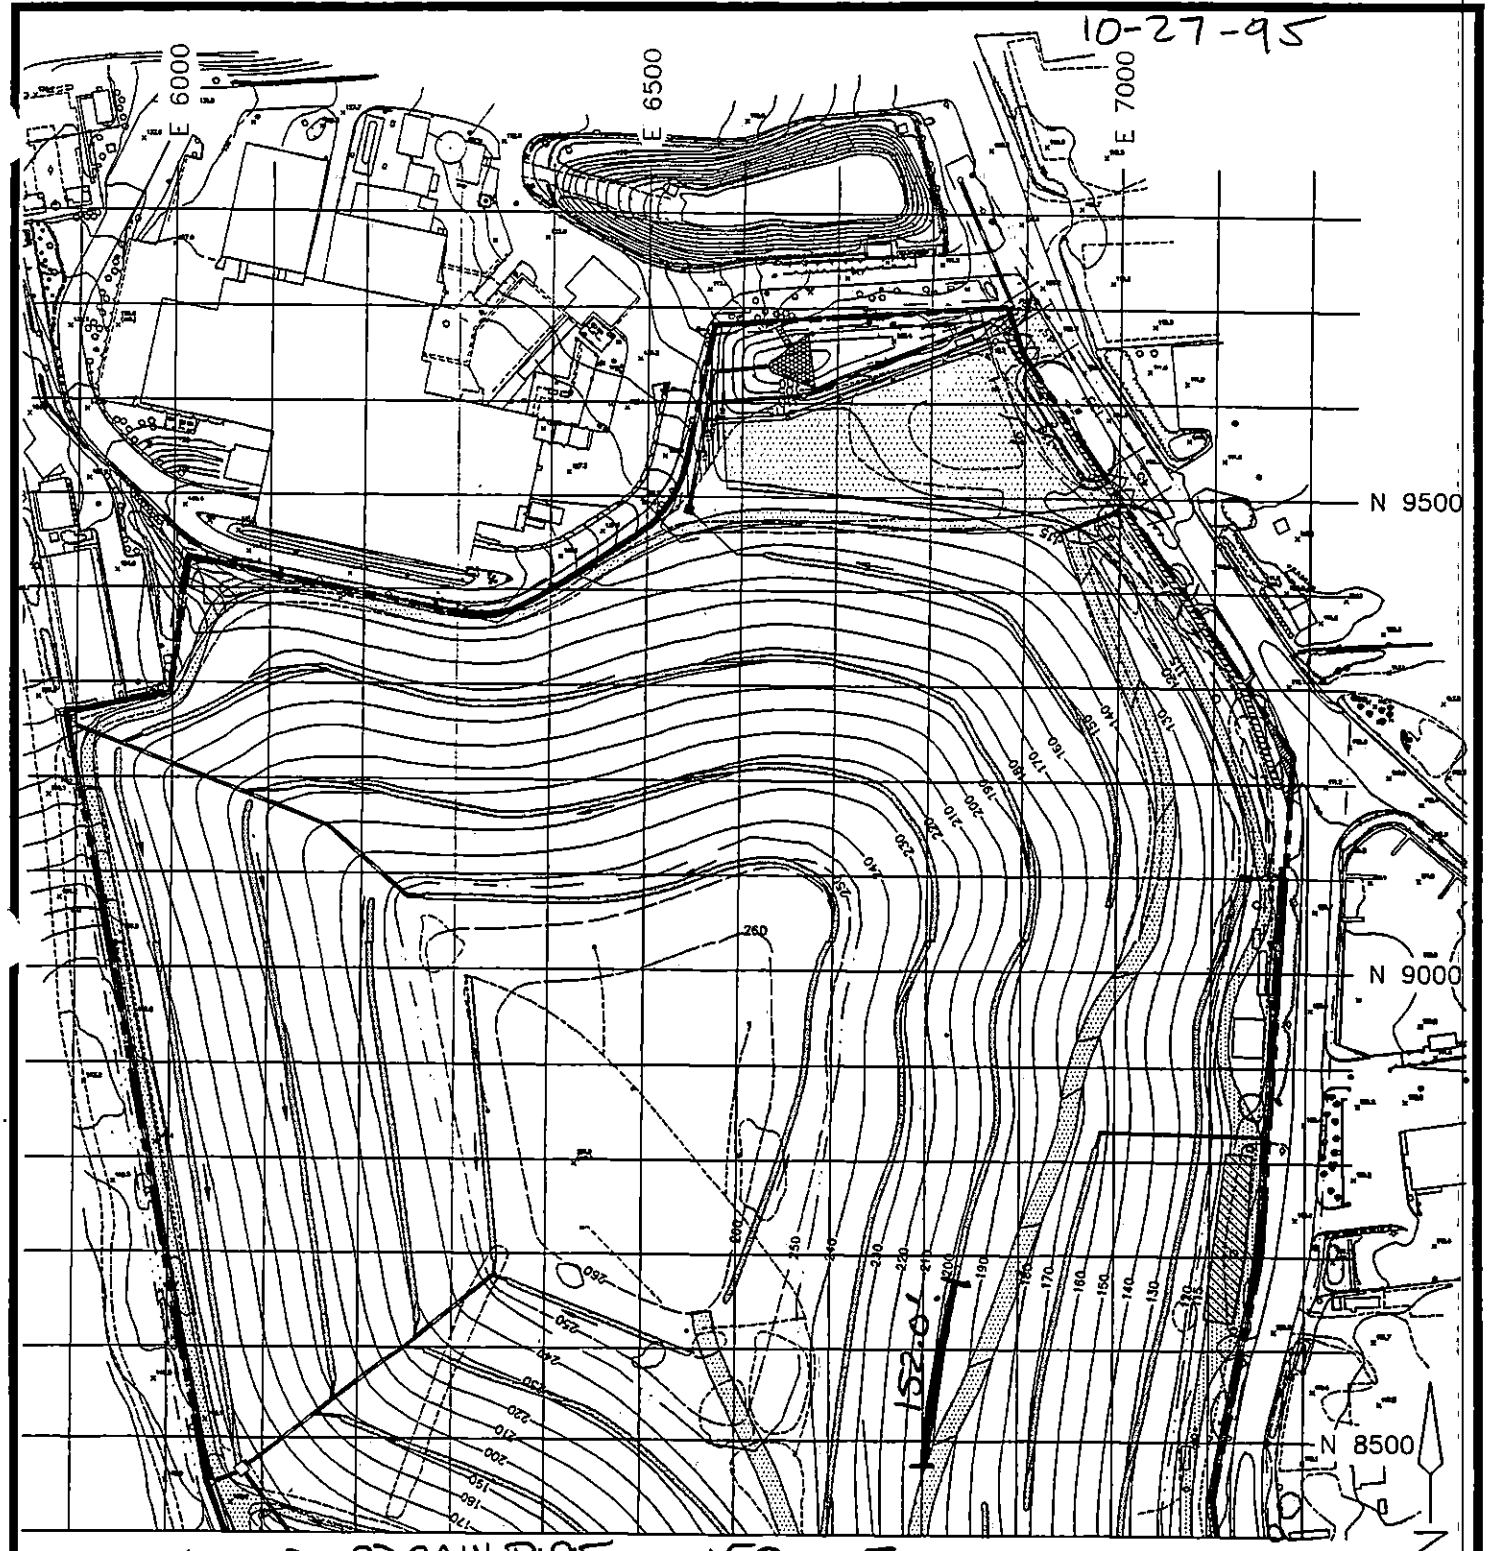

ITEM # 14 UNDERDRAIN PIPE 152.0LF

100 FOOT FIELD TESTING GRID

Cashin Associates, P.C.	EAST NORTHPORT LANDFILL TOWN OF HUNTINGTON, NEW YORK	PROJECT NO. 4170.1
		CAD FILE NO. C-28
	INTERIM REMEDIAL PROGRAM	FIGURE NO. 2

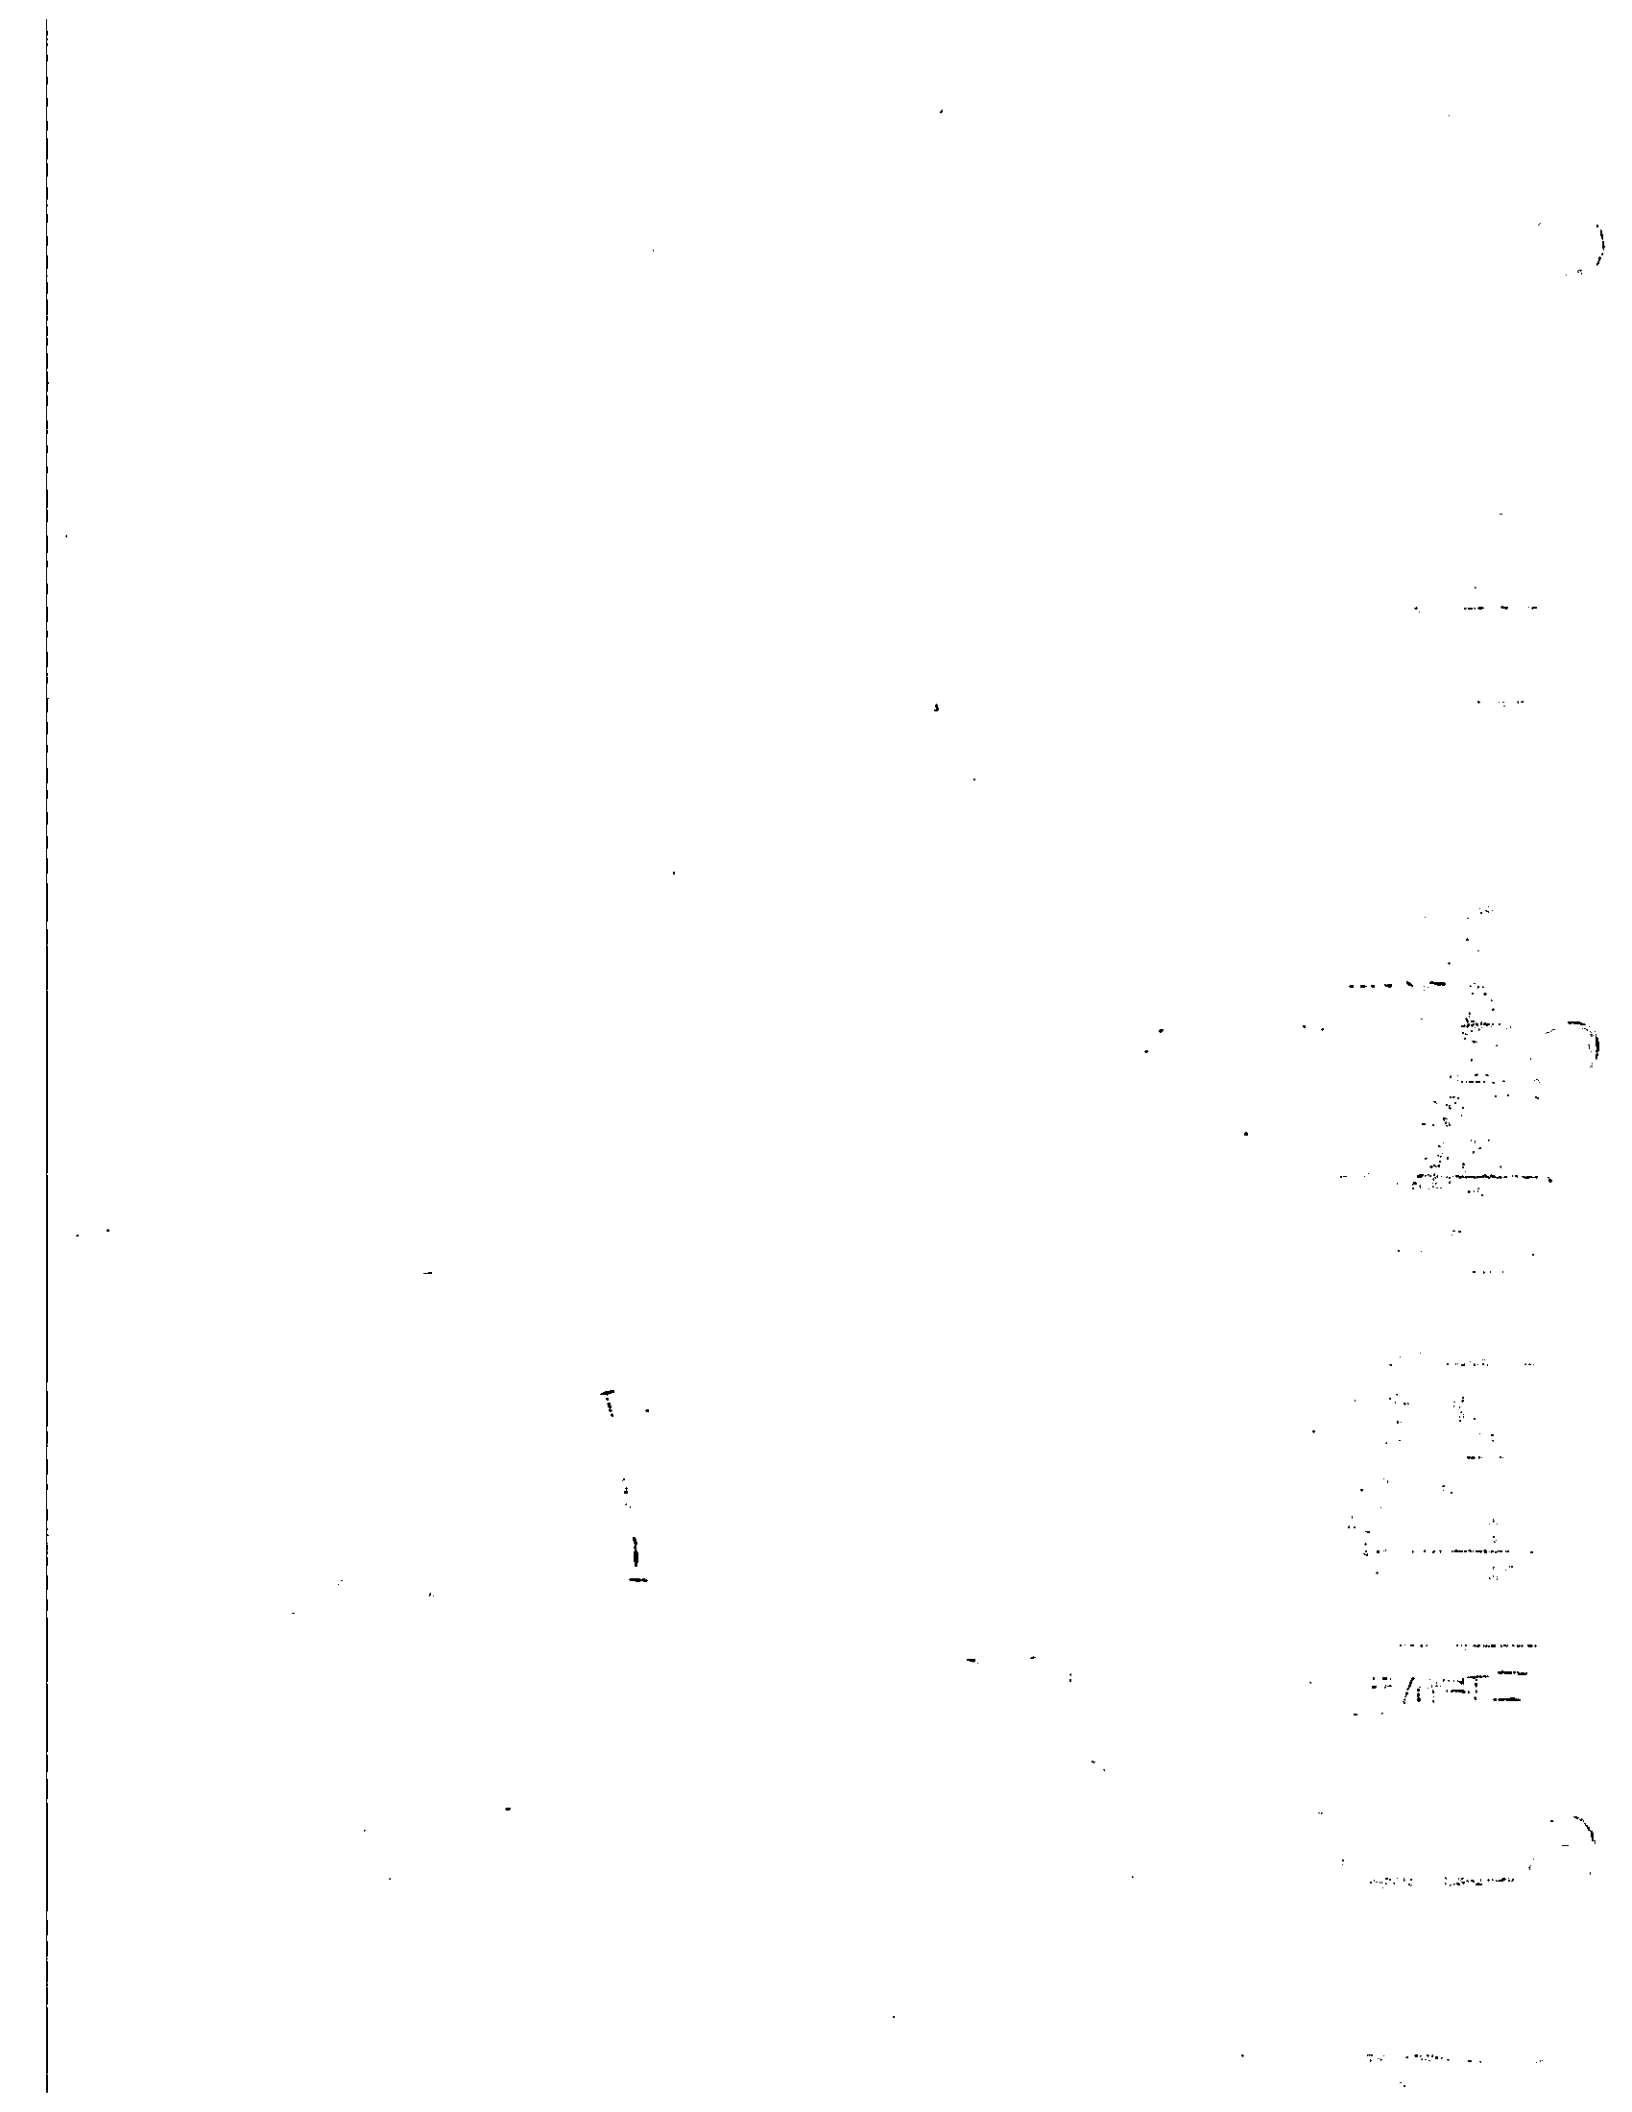

DAILY REPORT No. 319 CA No. 4170.1

PROJECT:	DATE: 10/30/95 PAGE 1 of 2
TOWN OF HUNTINGTON INTERIM REMEDIAL PROGRAM HUNTINGTON/EAST NORTHPORT LANDFILL CONTRACT No. ENV 94-01/0-C	S (M) T W T F S
ENGINEERS: CASHIN ASSOCIATES, P.C. 1200 VETERANS MEMORIAL HIGHWAY HAUPPAUGE, NY 11788 (516) 348-7600	**CONTRACTOR:** J.D. POSILLICO, INC. 1610 NEW HIGHWAY FARMINGDALE, NY 11735 (516) 249-1872

WEATHER: Sunny - Cool TIME: 7:30 TEMP: 46°F WIND: Breezy

ACTIVITY:

Item #9A : RCA

① JDP continued to place and grade 'Scheilder' RCA on the Service Road near blower pad, Sect 22W to 22B

Item #6 : Common Fill

① Grade top of Landfill & cover with 8" common fill

Item #7 : Select Fill

① Stockpile Fill above Channel N, Sect 11A to 3A

② Place 1st Lift between B&A, Sect 12A to 11A

③

Item G11e : Blower Piping

① Merrick installs pipe supports (galv. - 2" @ sch40) & bolts.

EQUIPMENT AND MANPOWER:		ITEM	QUANTITY	FINAL/ INTERIM
JDP - 2 Supt	Merrick - 2 Man Crew			
3 Foreman	Gundle - 2 Supt	#6	—	
22 Laborers	2 Operators	#9	—	
8 Operators	11 Laborers	#9A	—	
6 Bulldozers	9 Techs	#14	186.0 LF	Final
1 Pay Loader	4 Portable Generators	#25	—	
1 Backhoe		#G11e	—	
1 10WHL/Teamster				

4 Trailers/Rental

SIGNED: Stephen H Bish DATE: 10/30/95

DAILY REPORT No. 319 CA No. 4170.1

ADDITIONAL INFORMATION:

Item #23 : Composite

① Install drainage composite, Section 11. to 10

② Install gasvent @ North Transfer Area.

Item #24 : Liner

① Install Liner and seam @ North Transfer area.

② Make repairs Sektion 9A to 10.

Item #14 : Underdrain Pipe.

① JOP continued to install 6" u/o pipe in Drainage Channel 'A' - 186 L.F.

Item #25 : Geogrid

① JOP continues to install geogrid @ Channel 'A' under u/o pipe to crest of slope

FIELD SKETCHES:

UR #319
Page 2 of 2
10/30/95

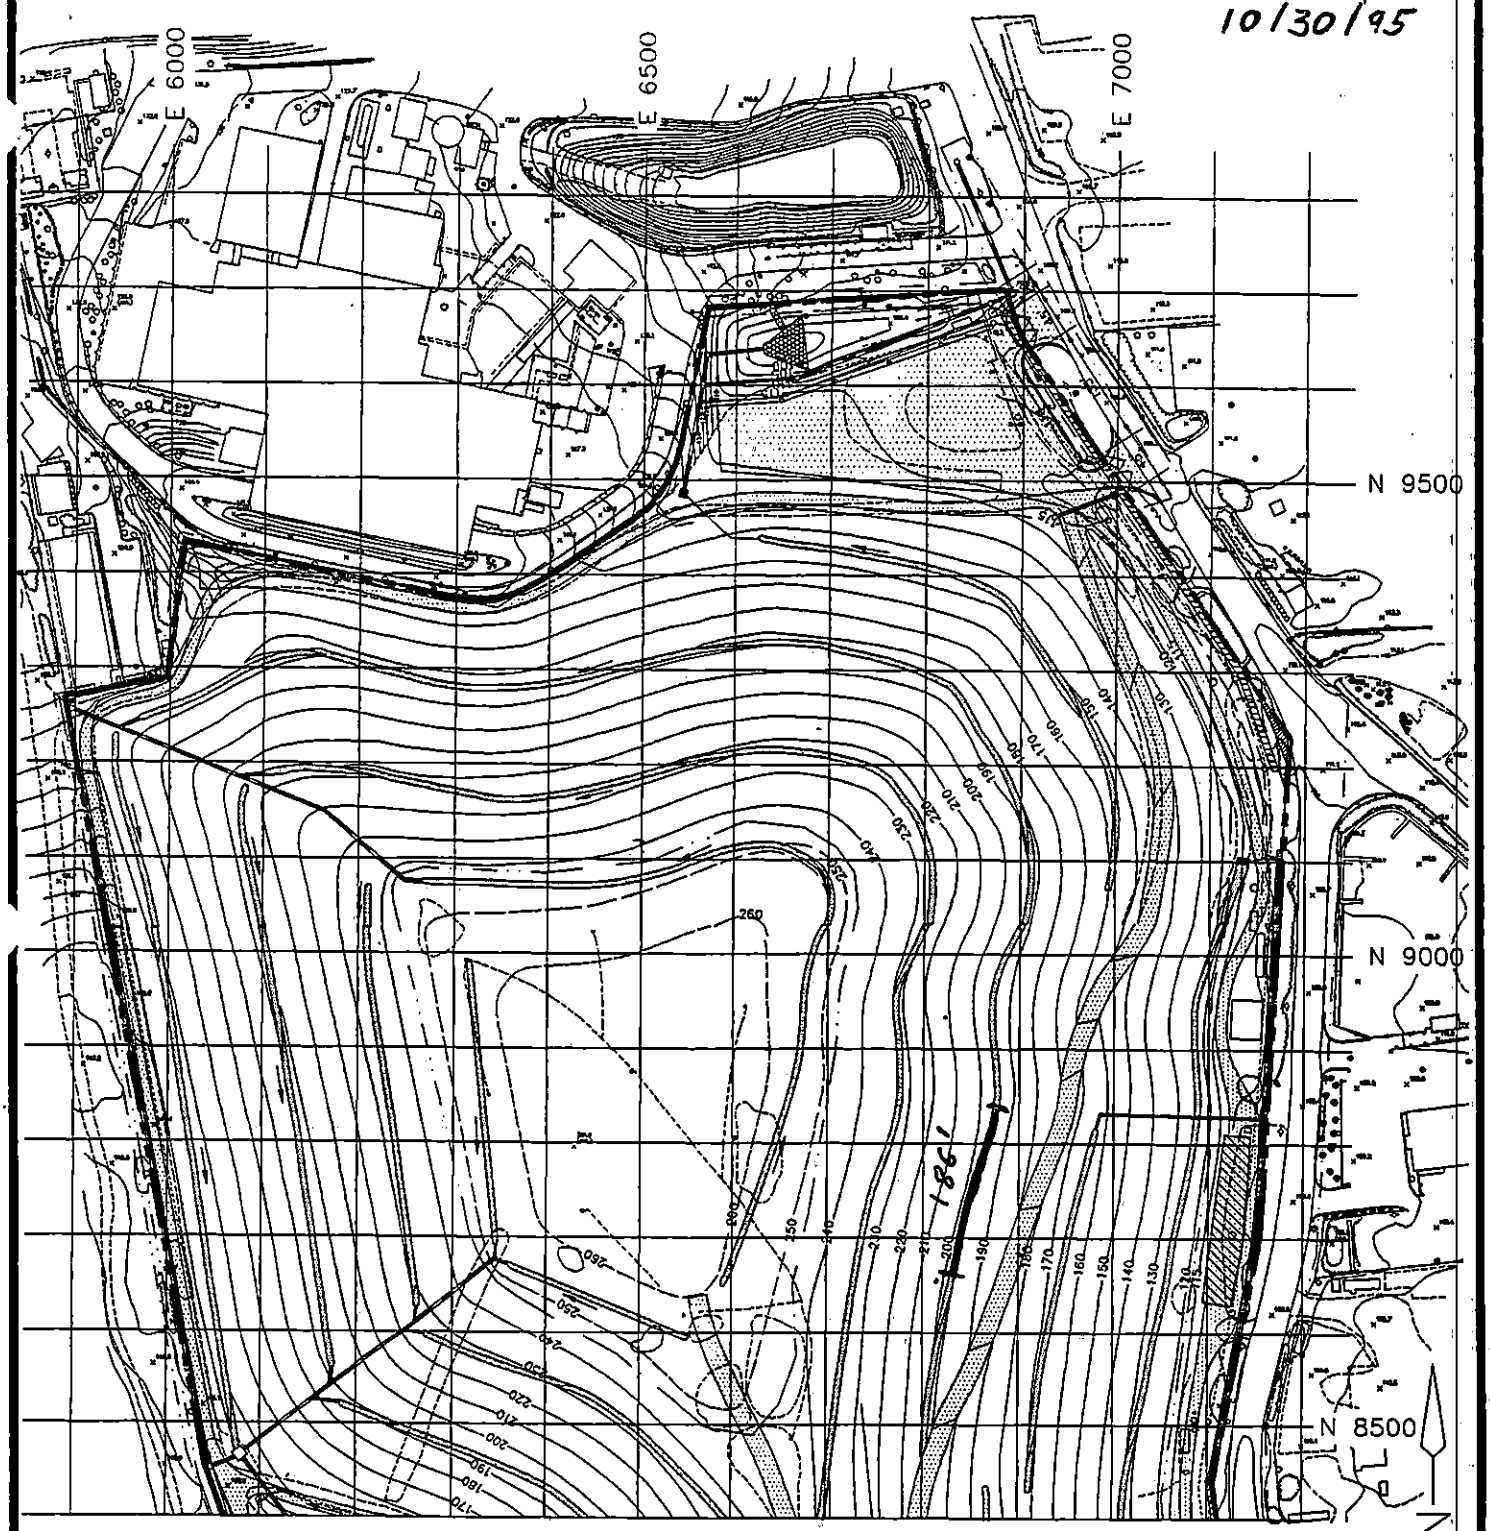

Item # 14 Underdrain Pipe 186 L.F.

100 FOOT FIELD TESTING GRID

Cashin Associates, P.C.	EAST NORTHPORT LANDFILL TOWN OF HUNTINGTON, NEW YORK	PROJECT NO. 4170.1 CAD FILE NO. C-28
	INTERIM REMEDIAL PROGRAM	FIGURE NO. 2

DAILY REPORT No. 320 CA No. 4170.1

PROJECT:	DATE: 10/31/95 PAGE 1 of 3
TOWN OF HUNTINGTON INTERIM REMEDIAL PROGRAM HUNTINGTON/EAST NORTHPORT LANDFILL CONTRACT No. ENV 94-01/0-C	S M (T) W T F S
ENGINEERS: CASHIN ASSOCIATES, P.C. 1200 VETERANS MEMORIAL HIGHWAY HAUPPAUGE, NY 11788 (516) 348-7600	**CONTRACTOR:** J.D. POSILLICO, INC. 1610 NEW HIGHWAY FARMINGDALE, NY 11735 (516) 249-1872

WEATHER: Overcast - Misty TIME: 8:15 TEMP: 50 °F WIND: Light

ACTIVITY:

ITEM #6 - Common Fill

① Compact top Landfill (8" Litt), Sect 11 to 11A

Item #7 - Select Fill

① Place & compact fill over North transfer area, west scales.

② Place and compact fill at top Landfill, Sect 8 to 3

③ Place 1st & 2nd lifts on slope Section 12 to 12A

Item #8 - Topsoil

① Place behind RipRap to transition slope to west road Section 6B to 22W

EQUIPMENT AND MANPOWER:		ITEM	QUANTITY	FINAL/ INTERIM
JDP - 2 Supt	Gundle - 2 Supt			
3 Foreman	2 Oper.	6, 7, 8	—	
20 Laborers	9 Techs	9	—	
8 Operators	11 Laborers	10	354.9 cy	FINAL
6 Bulldozers	4 Portable Gen.	9A	2174.0 cy	INTERIM
2 Pay Loader		#22	13,822 SF	FINAL
1 10WHL Dump/Teamster				
4 Trailers /Rental				

SIGNED: Stephen H Bin DATE: 10/31/95

DAILY REPORT No. 320 CA No. 4170.1

ADDITIONAL INFORMATION:

Item 9A - RCA

(1) Grade and place south service road, Section 23 to 21E

(2) Grade for Service Road Section 23 to 21E

(3) Preliminary measurement West Service Road. (See Below)

Item #10 - Rip Rap

(1) Mecouement SWCS #3 to SWCS - along west service road 4'w on west side & 3' east side. - 208.3cy (see page 2)

(2) Measurement SWCS #3 to south of 22W - 146.6cy (see page 3) 3'w on east side. Total 354.9 cy.

ITEM # 22 GEOTEXTILE

(1) FABRIC BENEATH RIP RAP (7'+2') x 803.' = 7227 SF

(3'+2') x 1319' = 6,595 SF

FINAL PAYMENT = 13,822 SF

FIELD SKETCHES:

Item #9A - Preliminary Measurement

6B → 17A (1) 803.3' x 12'wide x 18" ÷ 27 = 535.53 c.y.

17A Intersection (2) #1

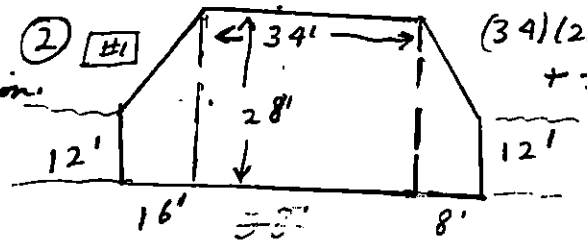

(34)(28) + (12)(24) + ½(16)(24 = 1432sf x 18" ÷ 27 = 79.56c.y.

17A → 23 Fence (3) 1351,7' X 18" X 12' ÷ 27 = 901.13 cy.

17A → 22W Landfill Rd. (4) 1350,5' X 18" X 10' ÷ 27 = 750.28 c.y.

(5) Deduct Crushstone DR #385 = (197.5 c.y)

(6) (12)(96.8) + (2)(53.6) + (14.4)(43.2) = 1890,88sf x 18" ÷ 27 = 105,08 cy.

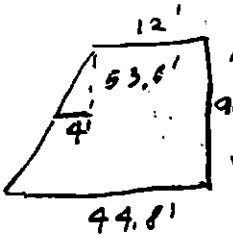

Total 2174.08 cy.

DR # 320
10/31/95
Page 2 of 3

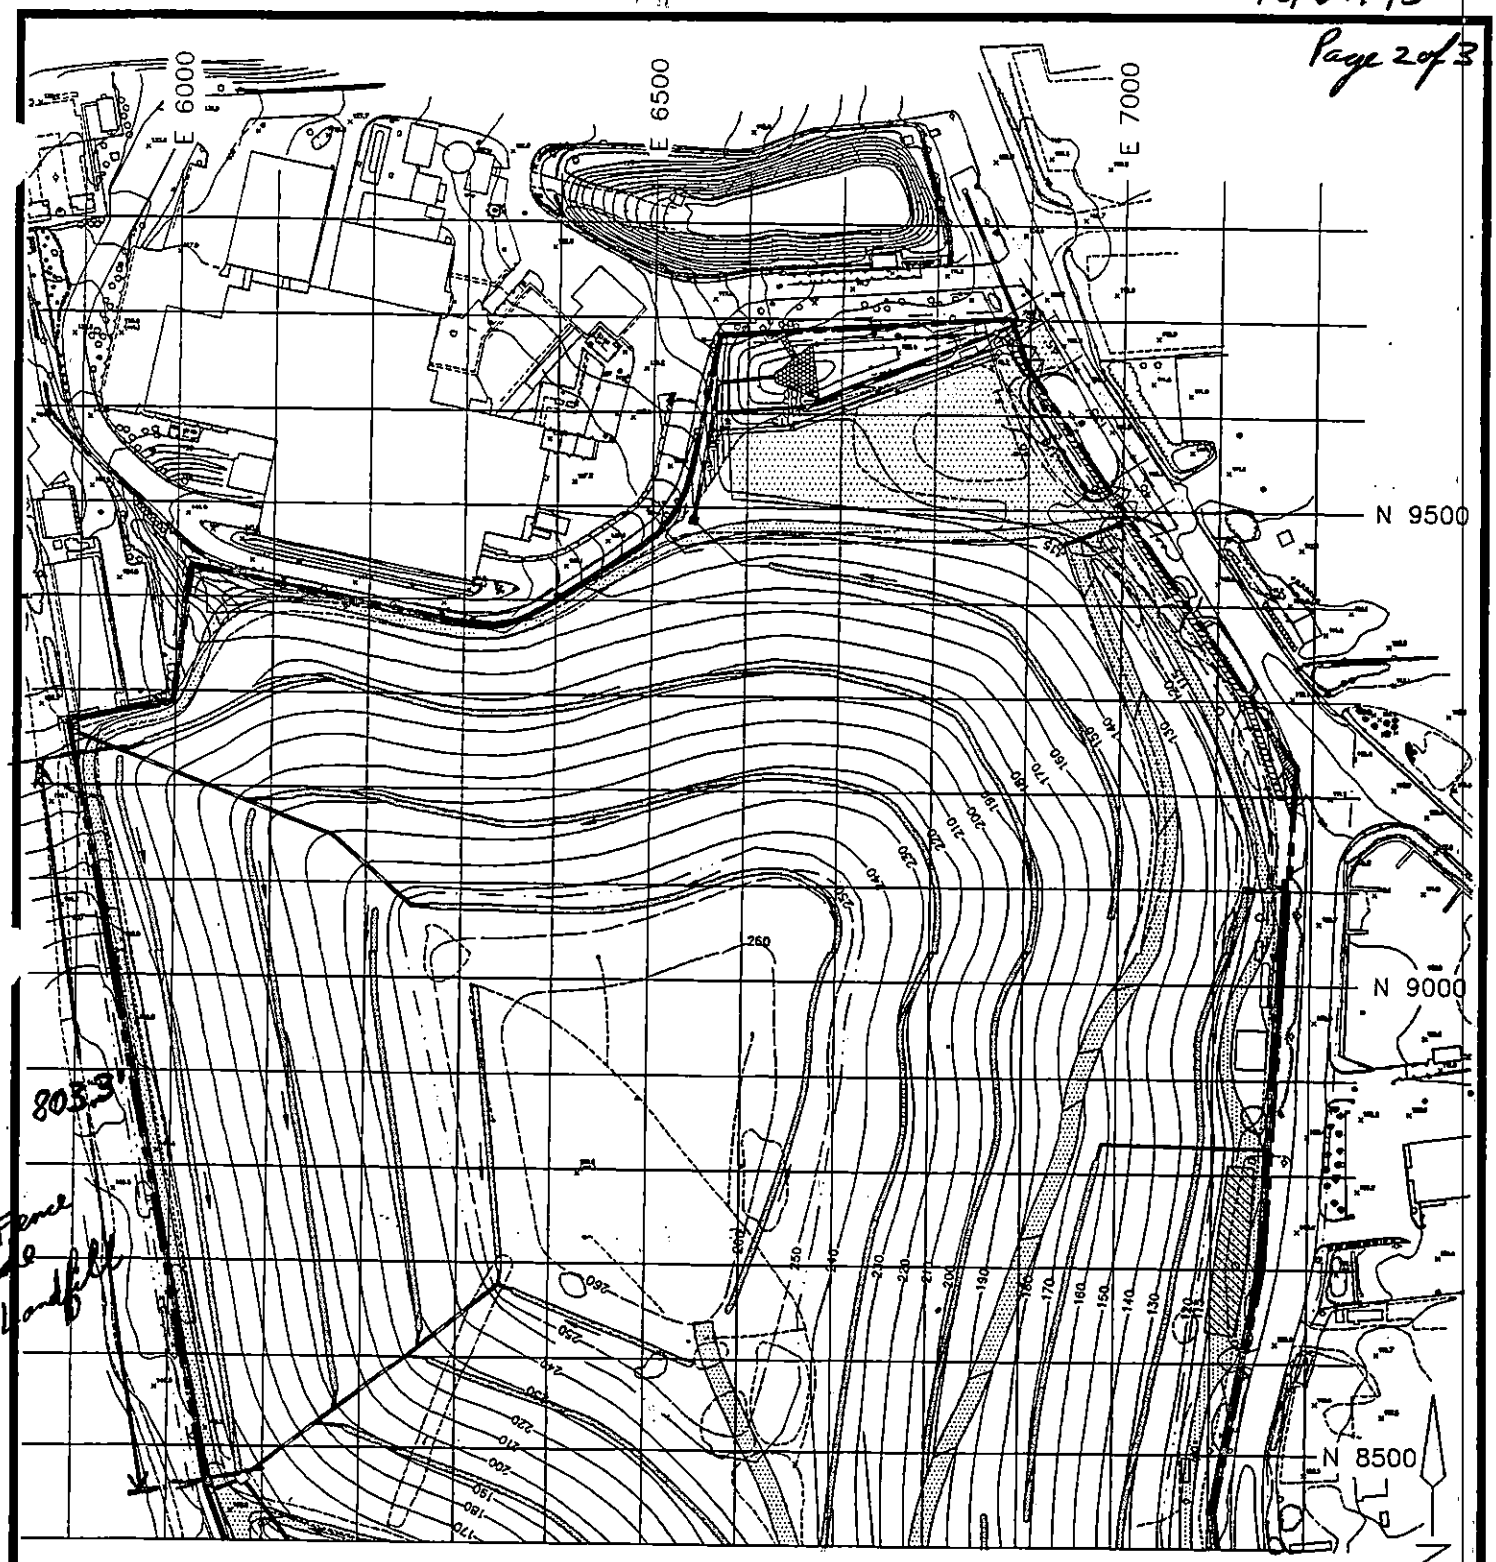

Item #10 Rip Rap $(7' \times 1' \times 803.3') \div 27 \frac{cf}{cy} = 208.3 cy.$

100 FOOT FIELD TESTING GRID

Cashin Associates, P.C.	EAST NORTHPORT LANDFILL TOWN OF HUNTINGTON, NEW YORK	PROJECT NO. 4170.1
		CAD FILE NO. C-28
	INTERIM REMEDIAL PROGRAM	FIGURE NO. 2

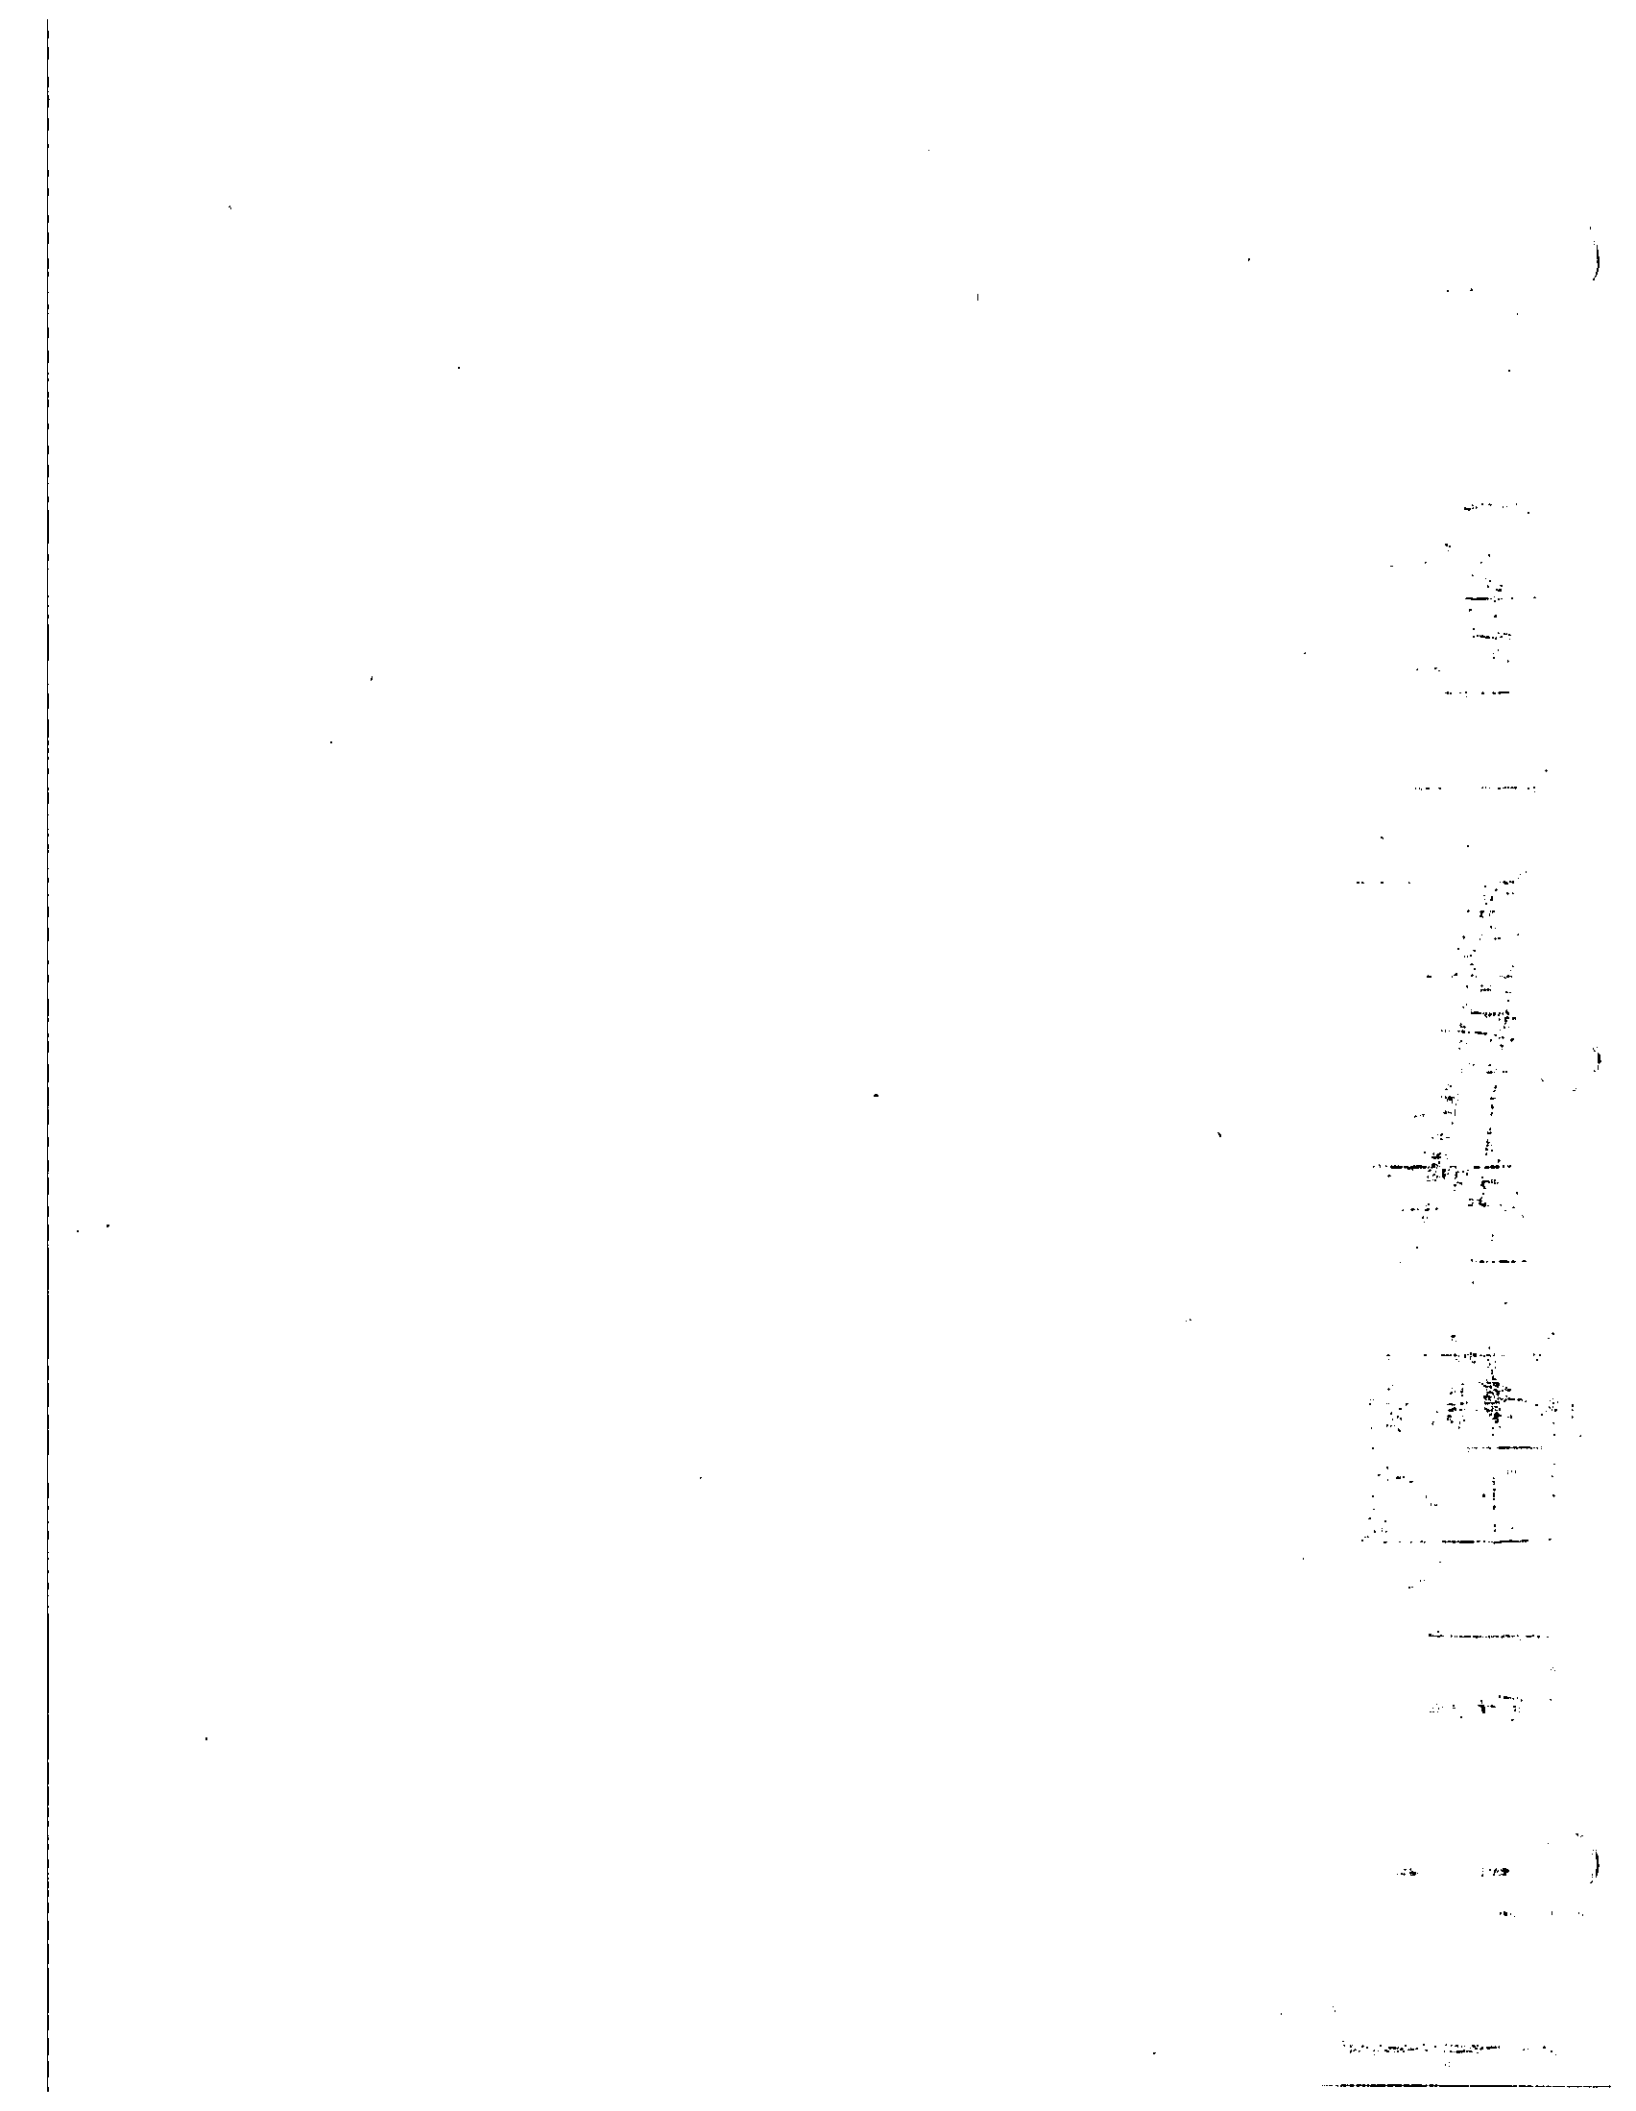

DK # 320
10/31/95

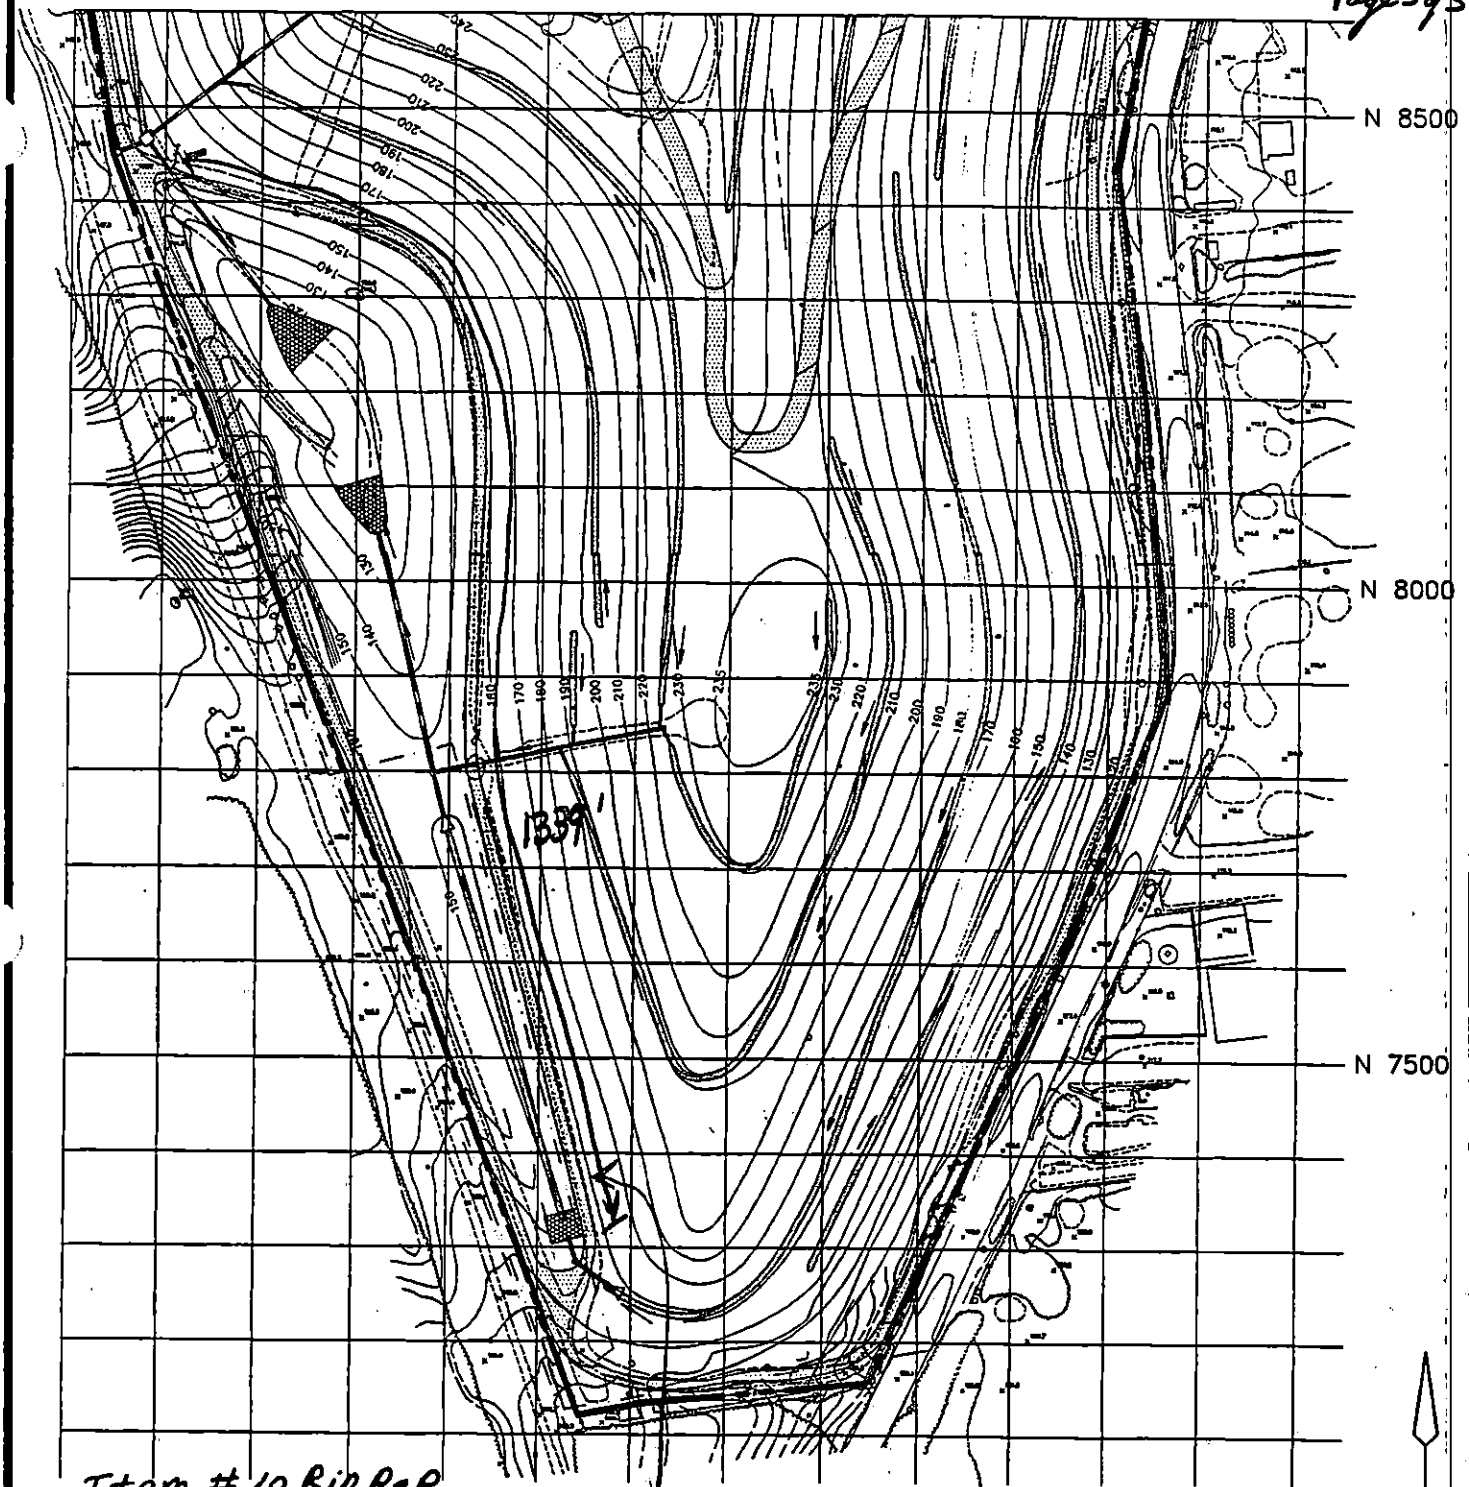

100 FOOT FIELD TESTING GRID

Cashin Associates, P.C.	EAST NORTHPORT LANDFILL TOWN OF HUNTINGTON, NEW YORK	PROJECT NO. 4170.1 CAD FILE NO. C-2C
	INTERIM REMEDIAL PROGRAM	FIGURE NO. 1

DAILY REPORT No. 321 CA No. 4170.1

PROJECT:	DATE: 11/1/95 PAGE 1 of 2
TOWN OF HUNTINGTON INTERIM REMEDIAL PROGRAM HUNTINGTON/EAST NORTHPORT LANDFILL CONTRACT No. ENV 94-01/0-C	S M T (W) T F S
ENGINEERS: CASHIN ASSOCIATES, P.C. 1200 VETERANS MEMORIAL HIGHWAY HAUPPAUGE, NY 11788 (516) 348-7600	**CONTRACTOR:** J.D. POSILLICO, INC. 1610 NEW HIGHWAY FARMINGDALE, NY 11735 (516) 249-1872

WEATHER: OVERCAST TIME: 3:30 PM TEMP: 56 °F WIND: LIGHT

ACTIVITY:

ITEM # 30 CHAIN LINK FENCE

① FINAL PAYMENT FOR PREVIOUSLY INSTALLED FENCE ALONG THE WEST LANDFILL PERIMETER FROM THE NORTH WEST CORNER SOUTH TO THE PREVIOUSLY MEASURED FENCE (DR # 267).

FM 887.0 LF FINAL

ITEM # 26 EROSION CONTROL MATTING

① PAYMENT FOR MATTING IN THE WEST RECHARGE BASIN / CHANNEL 'H' SECTION 19W/20W TO 22W (GABION DISSAPATOR) (FLARED END SECTION)

397.0 LF X 19.0 LF WIDTH = 7,543.0 SF

ITEM # 9A R.C.A.

① JDP GRADED FOR THE LANDFILL →

EQUIPMENT AND MANPOWER:		ITEM	QUANTITY	FINAL/ INTERIM
JDP	1 10 WHL DUMP / TEAMSTER			
3 FOREMEN	1 TREE	# 10	5.30 CY	FINAL
20 LABORERS	1 OPERATOR	# 30	887.0 LF	FINAL
8 OPERATORS	1 LABORER	# 26	7,543.0 LF	FINAL
6 BULLDOZERS	1 BACKHOE	# 14	198.0 LF	FINAL
1 EXCAVATOR	1 FLATBED	# 22	210.0 SF	FINAL
1 PAYLOADER	HINCK:			
4 TRAILERS / RENTAL	4 ELECTRICIANS			

SIGNED: Robert A. Cashin DATE: 11/1/95

DAILY REPORT No. 321 CA No. 4170.1

ADDITIONAL INFORMATION:

PERIMETER ROAD AND RIP-RAP SHOULDERS BETWEEN SECTIONS 22A AND 20E.

② RECEIVED, PLACED AND GRADED 'SCHUETTER' RCA ON THE LANDFILL ROAD BETWEEN SECTIONS 22A AND 21E.

ITEM # 14 UNDERDRAIN PIPE

① JDP INSTALLED 198.0 LF OF PIPE IN CHANNEL 'B' (SEE PAGE 2)

ITEM # G8 MONITORING WELL BOLLARDS / ITEM # G9 MONITORING WELL ENCASEMENTS.

① TYREE EXCAVATED AND SET 'SONATUBE' FORMS FOR BOLLARDS AND WELL ENCASEMENTS ALONG TOWNLINE ROAD.

ITEM # G14 ELECTRICAL

HINCK ELECTRIC WAS ON-SITE TO PULL THE ELECTRICAL SERVICE WIRES @ THE BLOWER PAD. THE REQUIRED WIRES WOULD NOT FIT THROUGH THE PROPOSED CONDUIT.

FIELD SKETCHES:

ITEM # 10 RIP RAP ADDITIONAL RIP RAP PLACED AT THE INTERSECTION OF DRAINAGE CHANNEL X AND THE PREVIOUSLY PLACED RIP RAP PAD AROUND SWCS #1.

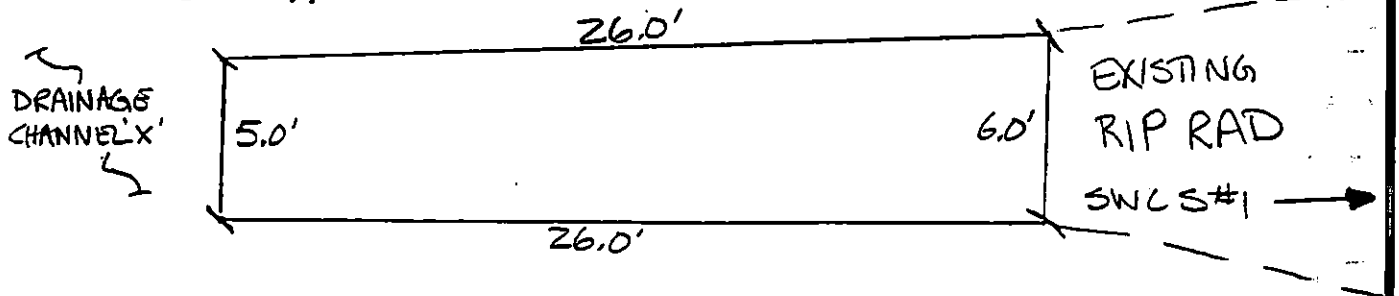

VOLUME = 1/2(5.0 + 6.0) × 26.0 × 1' DEPTH ÷ 27 CF/CF = 5.30 CY FINAL

ITEM # 22 GEOTEXTILE, BENEATH RIP RAP

28' × 7.5' = 210 SF FINAL

DR # 321
PAGE 2 OF 2
11-1-95

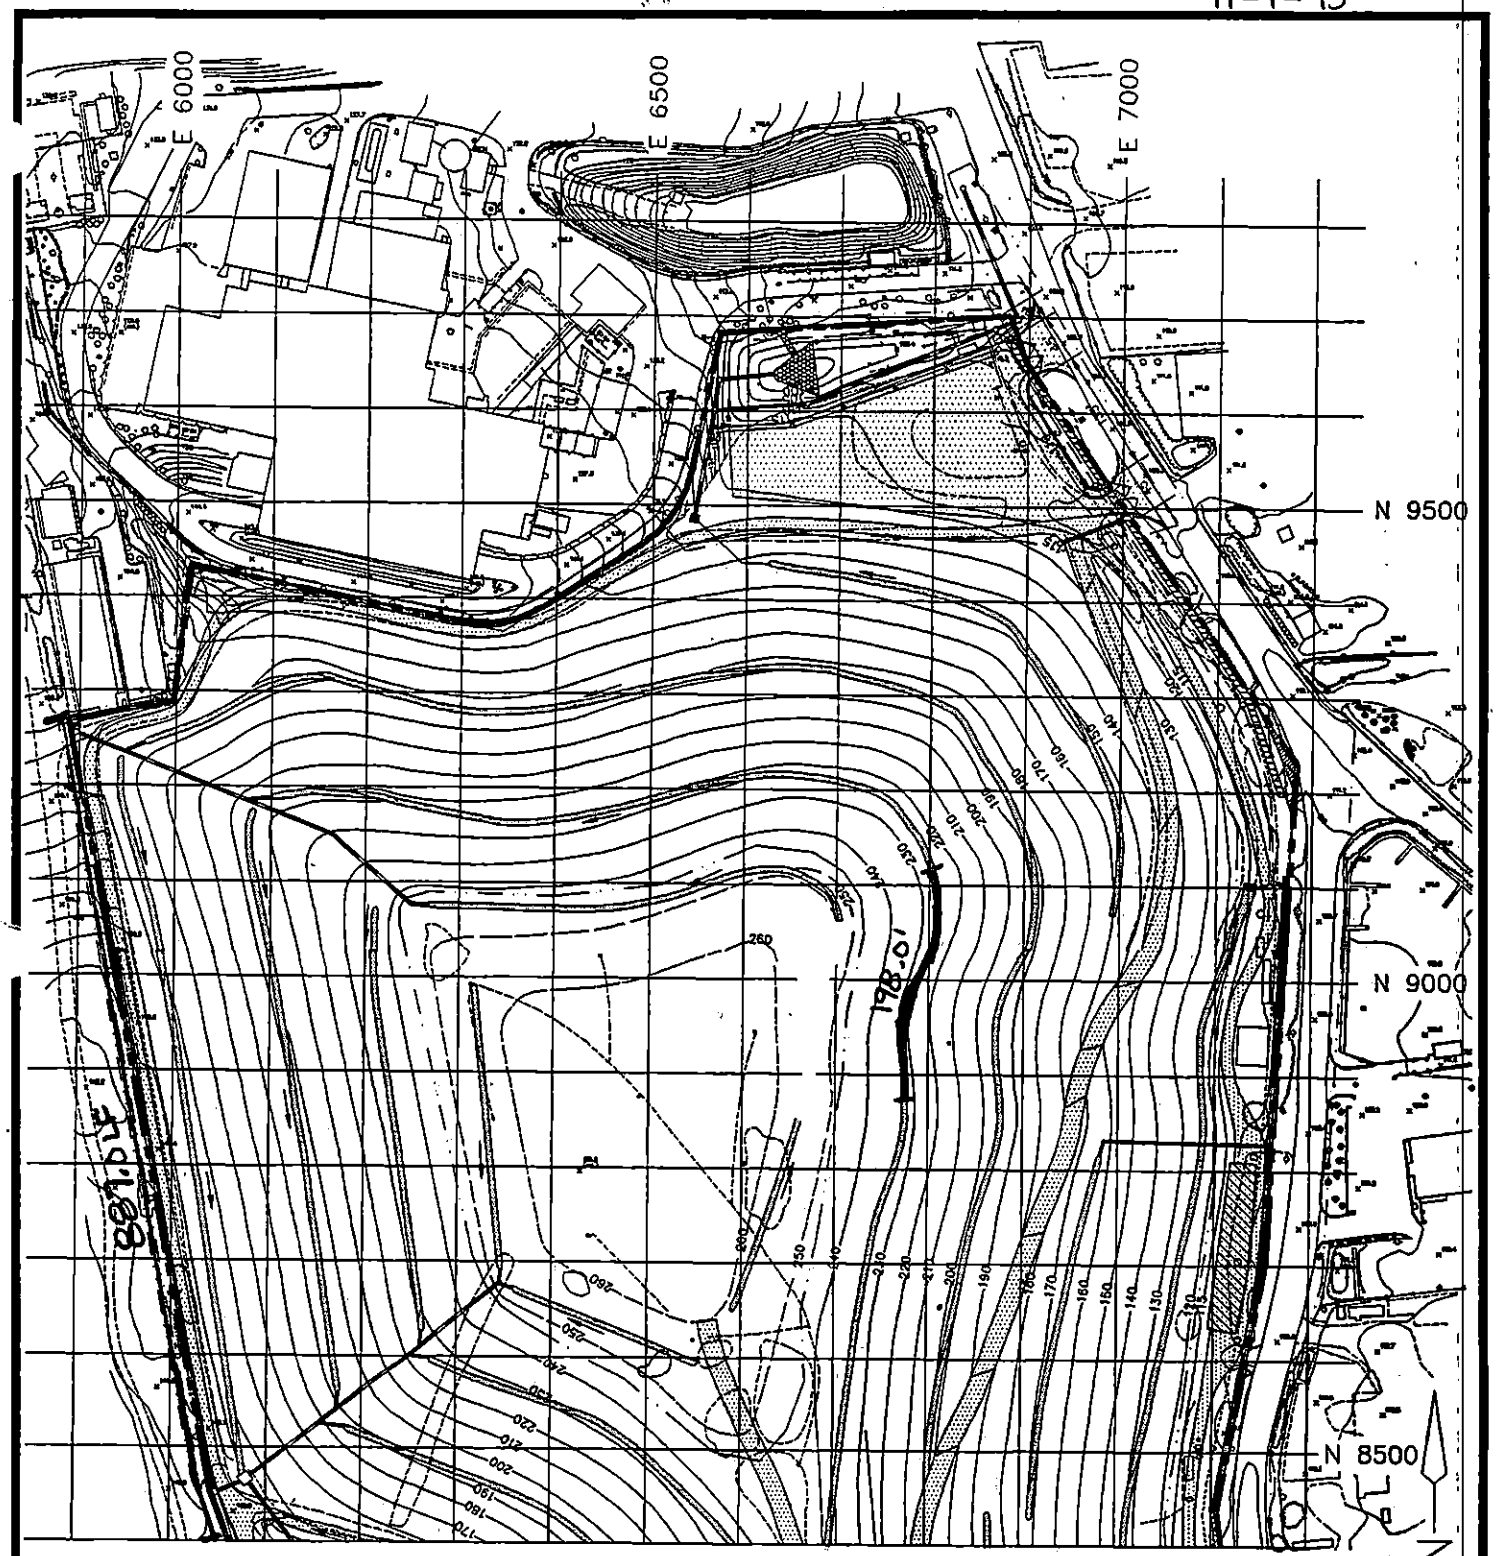

ITEM #14 UNDERDRAIN PIPE 198.0 LF

ITEM #30 CHAINLINK FENCE 887.0 LF

100 FOOT FIELD TESTING GRID

Cashin Associates, P.C.	EAST NORTHPORT LANDFILL TOWN OF HUNTINGTON, NEW YORK	PROJECT NO. 4170.1 CAD FILE NO. C-28
	INTERIM REMEDIAL PROGRAM	FIGURE NO. 2

DAILY REPORT No. 322 CA No. 4170.1

PROJECT:	DATE: 11/2/95 PAGE 1 of 1
TOWN OF HUNTINGTON INTERIM REMEDIAL PROGRAM HUNTINGTON/EAST NORTHPORT LANDFILL CONTRACT No. ENV 94-01/0-C	S M T W (T) F S
ENGINEERS: CASHIN ASSOCIATES, P.C. 1200 VETERANS MEMORIAL HIGHWAY HAUPPAUGE, NY 11788 (516) 348-7600	**CONTRACTOR:** J.D. POSILLICO, INC. 1610 NEW HIGHWAY FARMINGDALE, NY 11735 (516) 249-1872

WEATHER: RAIN, HEAVY @ TIMES TIME: 8:30 PM TEMP: 63°F WIND: LIGHT

ACTIVITY:

ITEM #7 SELECT FILL

① PAYMENT FOR FILL IN DRAINAGE CHANNELS AS MEASURED ON DR # 302 TO DR # 320.

2,019.0 LF x 14 CF/LF * ÷ 27 CF/CY = 1,046.9 CY

(* NOTE : SEE DR # 278 FOR CF/LF FACTOR CALC.)

ITEM # 23 GEONET COMPOSITE

① PAYMENT FOR COMPOSITE IN DRAINAGE CHANNELS AS MEASURED ON DR # 302 TO DR # 320

2,019.0 LF X 3.6 LF/LF * = 7,268.4 SF

(* NOTE SEE DR # 302 FOR LF/LF FACTOR CALC.)

→

EQUIPMENT AND MANPOWER: JDP		ITEM	QUANTITY	FINAL/ INTERIM
3 FOREMEN	3 TRAILERS/RENTAL	#7	1046.9 CY	FINAL
20 LABORERS	TYREE:	#23	7,268.4SF	FINAL
7 OPERATORS	2-MAN CREW			
5 BULLDOZERS	1-BACKHOE			
1 PAYLOADER				
1 EXCAVATOR	HINCK			
1 10 WHL DUMP/TEAMSTER	2-ELECTRICIANS			

SIGNED: [signature] DATE: 11/2/95

DAILY REPORT No. 322 CA No. 4170.1

ADDITIONAL INFORMATION:

ITEM # G9 MONITORING WELL ENCASEMENTS

(1) TYREE REMOVED THE EXISTING WELL ENCASEMENTS FROM THE MONITORING WELLS ALONG TOWNLINE RD.

ITEM # G14 ELECTRICAL

(1) HINCK MOUNTED ELECTRICAL PANEL BOXES AND LAYED OUT OVERHEAD LIGHT FIXTURES @ THE BLOWER STATION.

MISC:

(1) GUNDLE AND JDP SENT MOST OF THE WORKERS HOME DUE TO HEAVY RAIN AND MUDDY CONDITIONS.

FIELD SKETCHES:

DAILY REPORT No. 323 CA No. 4170.1

PROJECT:	DATE: 11/3/95 PAGE 1 of 1
TOWN OF HUNTINGTON INTERIM REMEDIAL PROGRAM HUNTINGTON/EAST NORTHPORT LANDFILL CONTRACT No. ENV 94-01/0-C	S M T W T (F) S
ENGINEERS: CASHIN ASSOCIATES, P.C. 1200 VETERANS MEMORIAL HIGHWAY HAUPPAUGE, NY 11788 (516) 348-7600	**CONTRACTOR:** J.D. POSILLICO, INC. 1610 NEW HIGHWAY FARMINGDALE, NY 11735 (516) 249-1872

WEATHER: RAIN@AM / CLEARING@PM. TIME: 4:15 PM TEMP: 65°F WIND: LIGHT

ACTIVITY:

- INTERIM PAYMENTS FOR MONTH OF OCTOBER

ITEM #7 SELECT FILL	23,764 CY
ITEM # 8 TOPSOIL	12,285 CY
ITEM # 23 GEONET COMPOSITE	565,000 SF
ITEM # 24 VLDPE MEMBRANE	430,000 SF
ITEM # 25 GEOGRID	325,000 SF
ITEM # 26 EROSION CONTROL MATTING	630,000 SF
ITEM # 32 HYDROSEEDING	660,000 SF ÷ 43,560 SF/ACRE = 15.1 ACRES

ITEM # 10 RIP-RAP / ITEM # 22 GEOTEXTILE

① JDP PLACED GEOTEXTILE AND RIP-RAP ALONG THE INSIDE SHOULDER OF THE LANDFILL HAUL ROAD BETWEEN SECTIONS 23 AND 22A.

② GRADED FOR RIP-RAP AND RCA ROADWAY

EQUIPMENT AND MANPOWER: JDP	ITEM	QUANTITY	FINAL/INTERIM
4 FOREMEN 3 TRAILERS / RENTAL	# 7	23,764 CY	INTERIM
20 LABORERS TYREE:	# 8	12,285 CY	INTERIM
5 OPERATORS 2-MAN CREW	# 23	565,000 SF	INTERIM
3 BULLDOZER 1 EXCAVATOR	# 24	430,000 SF	INTERIM
1 PAN LOADER	# 25	325,000 SF	INTERIM
1 EXCAVATOR HINCK	# 26	630,000 SF	INTERIM
1 10 WHL DUMP / TEAMSTER 2 ELECTRICIANS	# 32	15.1 ACRE	INTERIM

SIGNED: Robert A Dorsey DATE: 11/3/95

DAILY REPORT No. 323 CA No. 4170.1

ADDITIONAL INFORMATION:

BETWEEN SECTIONS 20E AND 19A.

ITEM # G8 MONITORING WELL BOLLARDS
ITEM # G9 MONITORING WELL ENCASEMENTS
① THREE POURED CONCRETE AND SET IN PLACE SOME BOLLARDS AND NEW AND EXISTING MONITORING WELL ENCASEMENTS ALONG THE WEST SIDE OF TOWNLINE ROAD.

ITEM # G14 ELECTRICAL
① HINCK ELECTRIC CONTINUED TO HANG LIGHTING FIXTURES, AND PANEL BOXES @ THE NEW BLOWER STATION.

FIELD SKETCHES:

DAILY REPORT No. 324 CA No. 4170.1

PROJECT:	DATE: 11/6/95 PAGE 1 of 2
TOWN OF HUNTINGTON INTERIM REMEDIAL PROGRAM HUNTINGTON/EAST NORTHPORT LANDFILL CONTRACT No. ENV 94-01/0-C	S (M) T W T F S
ENGINEERS: CASHIN ASSOCIATES, P.C. 1200 VETERANS MEMORIAL HIGHWAY HAUPPAUGE, NY 11788 (516) 348-7600	**CONTRACTOR:** J.D. POSILLICO, INC. 1610 NEW HIGHWAY FARMINGDALE, NY 11735 (516) 249-1872

WEATHER: MOSTLY SUNNY AND CLEAR TIME: 5:00 PM TEMP: 42°F WIND: MODERATE

ACTIVITY:

ITEM # 9A RCA.
ITEM # 10 RIP-RAP
(1) JDP GRADED FOR AND PLACED RCA ROADWAY (18" DEPTH), AND RIP-RAP SHOULDER (4' ±, 12" DEPTH) AT THE EAST LANDFILL ROAD BETWEEN SECTIONS 21E AND 19A.

ITEM # 14 UNDERDRAIN PIPE
(1) MEASUREMENT OF UNDERDRAIN PIPE IN DRAINAGE CHANNEL A = 207 LF FINAL (SEE PAGE 2 FOR LOCATION)

EQUIPMENT AND MANPOWER:	ITEM	QUANTITY	FINAL/ INTERIM
JDP			
4 FOREMEN 3 TRAILERS/RENTAL	#14	207.0 LF	FINAL
20 LABORERS			
7 OPERATORS			
5 BULLDOZERS			
1 EXCAVATOR			
1 PAYLOADER			
1 10 WHL DUMP/TEAMSTER			

SIGNED: [signature] DATE: 11/6/95

DAILY REPORT No. 324

CA No. 4170.1

ADDITIONAL INFORMATION:

FIELD SKETCHES:

DR# 324
PAGE 2 OF 2
11-6-95

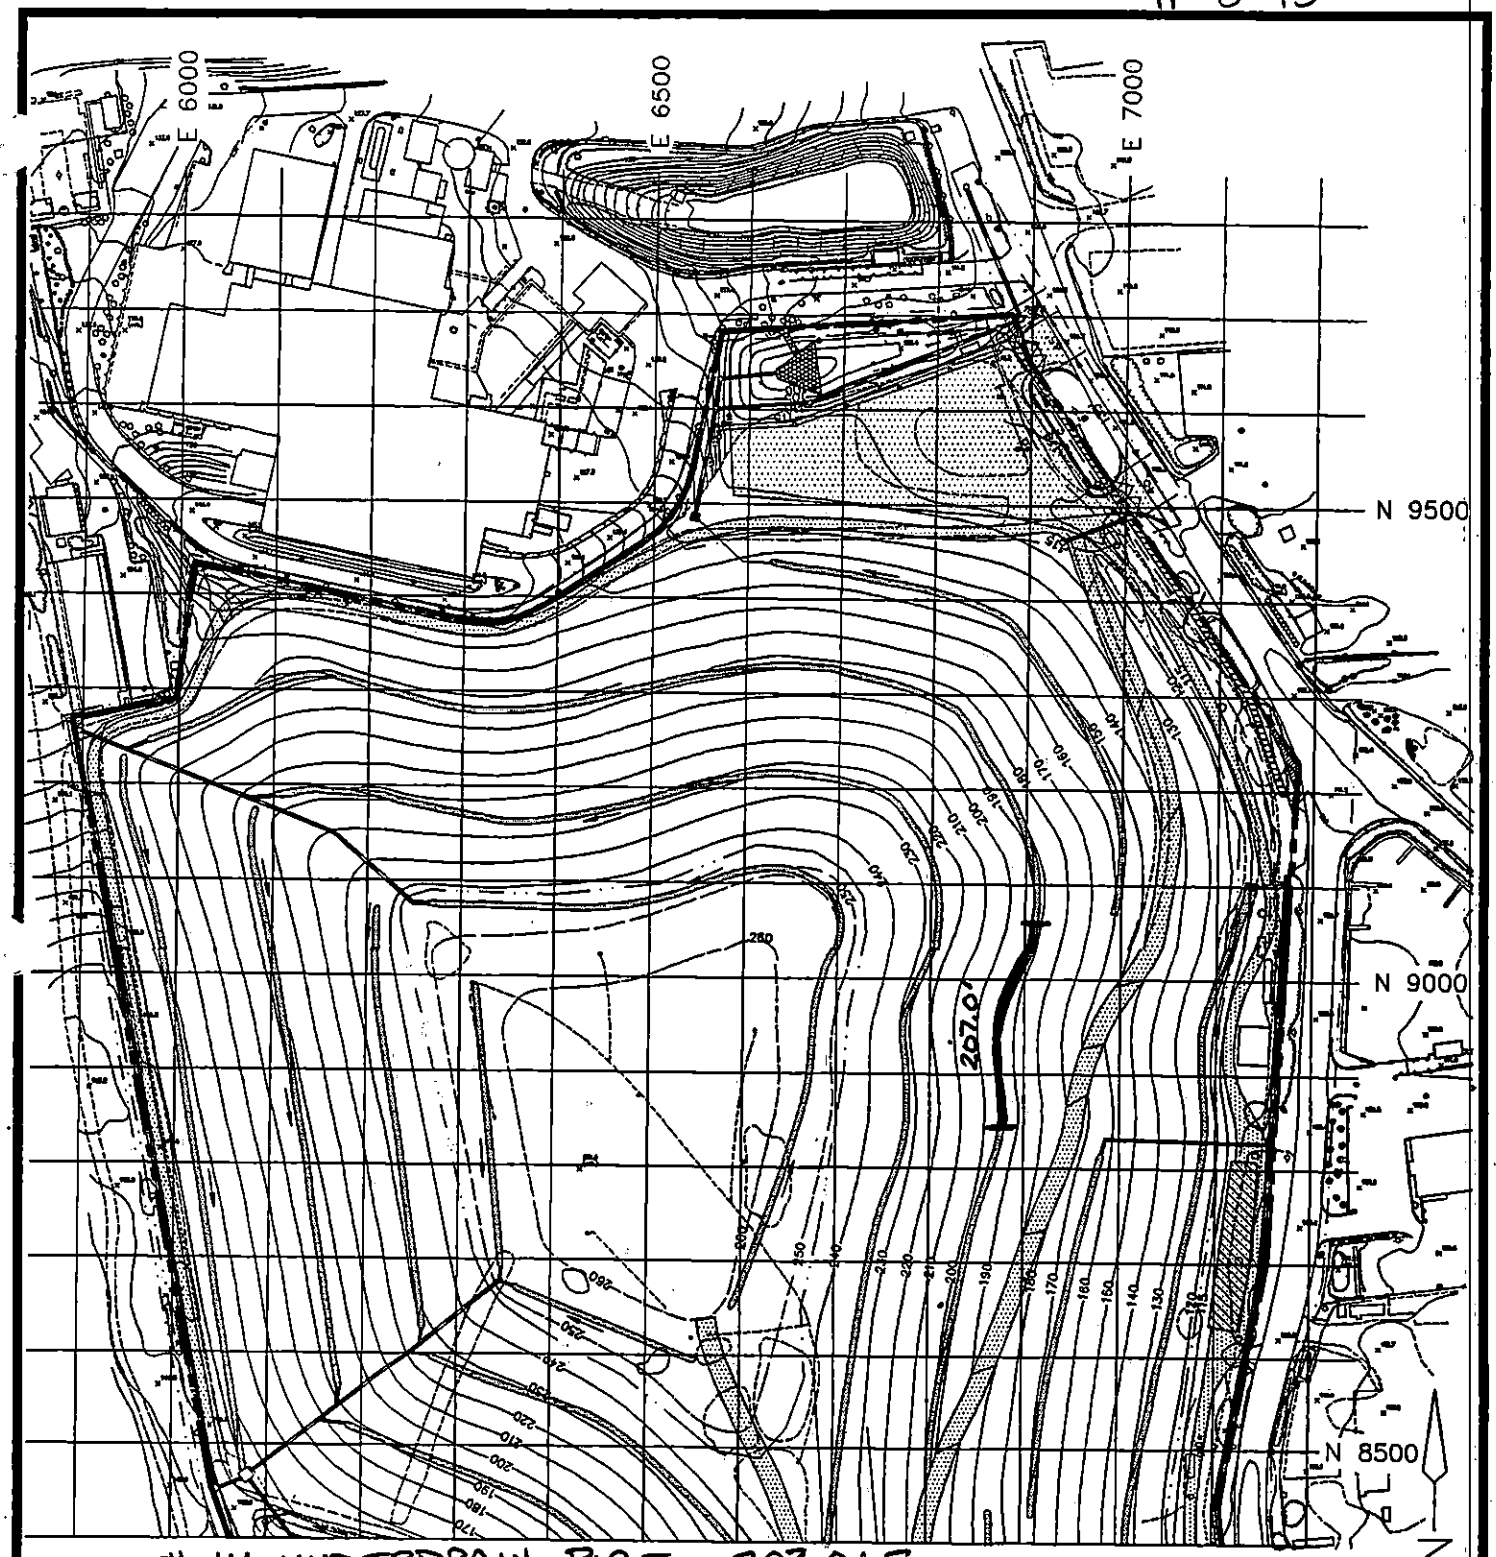

100 FOOT FIELD TESTING GRID

Cashin Associates, P.C.	EAST NORTHPORT LANDFILL TOWN OF HUNTINGTON, NEW YORK	PROJECT NO. 4170.1
		CAD FILE NO. C-2B
	INTERIM REMEDIAL PROGRAM	FIGURE NO. 2

DAILY REPORT No. 325 CA No. 4170.1

PROJECT:	DATE: 11/7/95 PAGE 1 of 1
TOWN OF HUNTINGTON INTERIM REMEDIAL PROGRAM HUNTINGTON/EAST NORTHPORT LANDFILL CONTRACT No. ENV 94-01/0-C	S M (T) W T F S
ENGINEERS: CASHIN ASSOCIATES, P.C. 1200 VETERANS MEMORIAL HIGHWAY HAUPPAUGE, NY 11788 (516) 348-7600	**CONTRACTOR:** J.D. POSILLICO, INC. 1610 NEW HIGHWAY FARMINGDALE, NY 11735 (516) 249-1872

WEATHER: CLOUDY/OVERCAST/RAIN@1:00PM TIME: 4:00PM TEMP: 72°F WIND: MOD. TO LIGHT

ACTIVITY:

ITEM # 9A RCA. / ITEM # 10 RIP-RAP

① JDP CONTINUED TO GRADE FOR AND PLACE RCA ROADWAY AND RIP-RAP SHOULDERS @ THE LANDFILL HAUL ROAD BETWEEN SECTIONS 19E AND 15E.

ITEM # 32 HYDROSEEDING

① LAURA SCHWANOF ZAIMES WAS ON-SITE TO INSPECT THE HYDROSEEDED SLOPES AND MAKE RECOMMENDATIONS REGARDING ACCEPTANCE AND RESEEDING.

ITEM # G12A 4" BUTTERFLY VALVES

① PAYMENT FOR PREVIOUSLY INSTALLED VALVE IN NW-6 1EACH FINAL

OVER →

EQUIPMENT AND MANPOWER: JDP		ITEM	QUANTITY	FINAL/ INTERIM
3 FOREMEN	3 TRAILERS/ RENTAL	#9A	—	—
19 LABORERS		#32	—	—
7 OPERATORS	HINCK:	#G12A	1 EACH	FINAL
1 TEAMSTER	3 ELECTRICIANS	#G14	—	—
5 BULLDOZERS				
2 PAYLOADERS				
1 10WHLDUMP				

SIGNED: [signature] DATE: 11/7/95

DAILY REPORT No. 325 CA No. 4170.1

ADDITIONAL INFORMATION:

ITEM # G.14 ELECTRICAL

① HINCK ELECTRIC PULLED NEW ELECTRIC SERVICE FROM POLE TO BLOWER PAD SERVICE METER. HINCK USED 4-XHHW 3/0 CABLES AND 1-#6 GROUND IN PLACE OF THE SPECIFIED 4-USE 4/0

② TO MAKE THE PULL EASIER, HINCK EXCAVATED THE EXISTING CONDUIT, CUT OUT A 90° ELBOW, AND INSTALLED A PULL BOX. (SEE SKETCH BELOW)

FIELD SKETCHES:

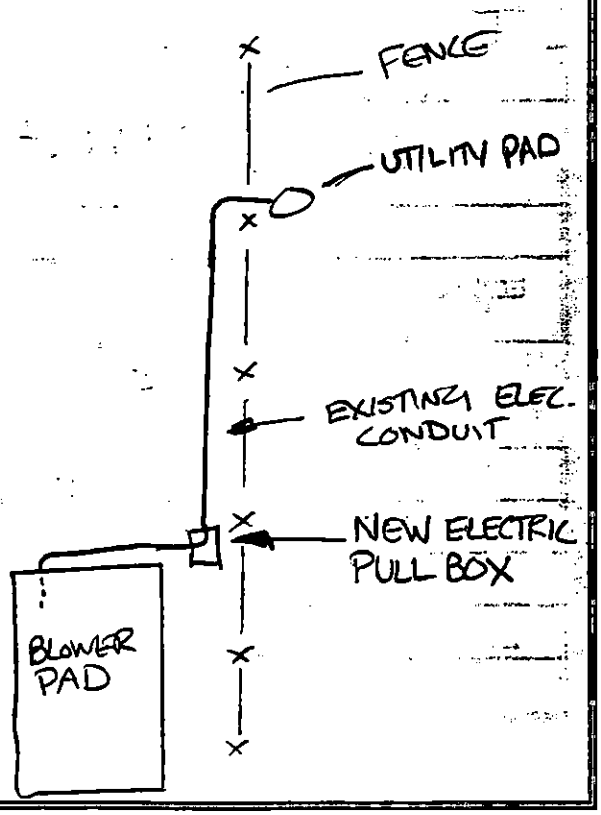

DAILY REPORT No. 326 CA No. 4170.1

PROJECT: TOWN OF HUNTINGTON INTERIM REMEDIAL PROGRAM HUNTINGTON/EAST NORTHPORT LANDFILL CONTRACT No. ENV 94-01/0-C	DATE: 11/8/95 PAGE 1 of 2 S M T (W) T F S
ENGINEERS: CASHIN ASSOCIATES, P.C. 1200 VETERANS MEMORIAL HIGHWAY HAUPPAUGE, NY 11788 (516) 348-7600	CONTRACTOR: J.D. POSILLICO, INC. 1610 NEW HIGHWAY FARMINGDALE, NY 11735 (516) 249-1872

WEATHER: PARTLY CLOUDY TIME: 5:10PM TEMP: 43 °F WIND: HEAVY

ACTIVITY:

ITEM #14 UNDER DRAIN PIPE

① JDP INSTALLED 104.0LF OF PIPE IN DRAINAGE CHANNEL 'A' ON THE EAST LANDFILL SLOPE, UP TO A LOCATION 5' SOUTH OF GV #15 (SEE PAGE 2 FOR LOCATION)

ITEM #4 HORIZONTAL GAS COLLECTION PIPE

① JDP PLACED 6" HDPE, CORRUGATED, PERFORATED PIPE FROM A LOCATION 102.0LF NORTH OF GV #54 TO A LOCATION 230.0LF NORTH OF GV #54 ALONG THE PIPE RUN BETWEEN GV #54 AND GV #45

TOTAL LENGTH = 128.0 LF FINAL

② JDP ALSO INSTALLED 18' DEEP STONE, 2' WIDE GEOTEXTILE, AND 6" DEEP LAYER OF SAND.

EQUIPMENT AND MANPOWER:		ITEM	QUANTITY	FINAL/ INTERIM
JDP				
3 FOREMEN	3 TRAILERS RENTAL	#4	128.0 LF	FINAL
19 LABORERS	3 BULLDOZERS	#14	104.0 LF	FINAL
6 OPERATORS				
1 TEAMSTER				
1 10WHL DUMP				
2 PAYLOADER				
1 EXCAVATOR				

SIGNED: Robert D. Cashin DATE: 11/8/95

DAILY REPORT No. 326

CA No. 4170.1

ADDITIONAL INFORMATION:

FIELD SKETCHES:

DR# 326
PAGE 2 OF 2
11-8-95

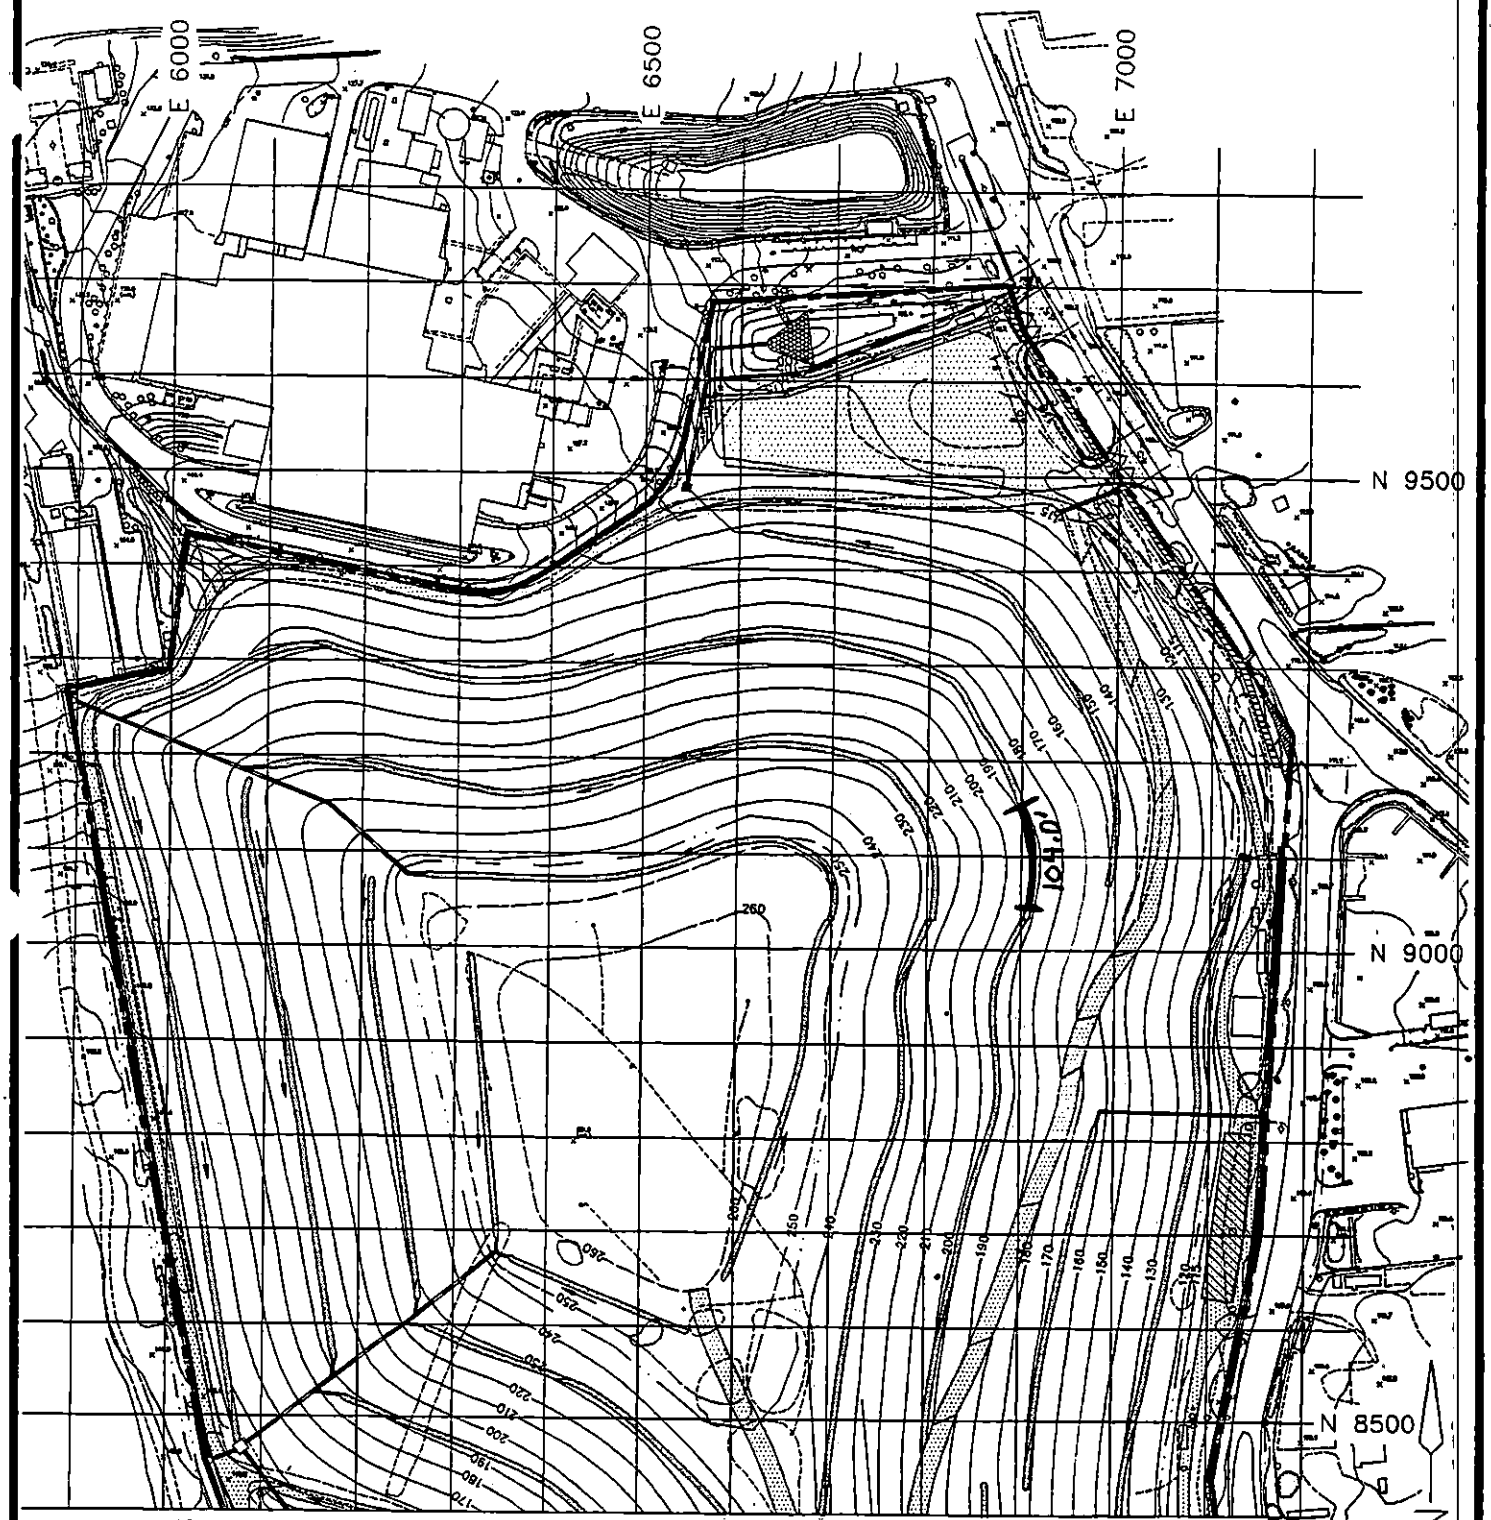

ITEM # UNDERDRAIN PIPE 104.0 LF FINAL

0 100 200

1" = 200'

N

100 FOOT FIELD TESTING GRID

Cashin Associates, P.C.	EAST NORTHPORT LANDFILL TOWN OF HUNTINGTON, NEW YORK	PROJECT NO. 4170.1
		CAD FILE NO. C-28
	INTERIM REMEDIAL PROGRAM	FIGURE NO. 2

DAILY REPORT No. 327 CA No. 4170.1

PROJECT:	DATE: 11/9/95 PAGE 1 of 2
TOWN OF HUNTINGTON INTERIM REMEDIAL PROGRAM HUNTINGTON/EAST NORTHPORT LANDFILL CONTRACT No. ENV 94-01/0-C	S M T W (T) F S
ENGINEERS: CASHIN ASSOCIATES, P.C. 1200 VETERANS MEMORIAL HIGHWAY HAUPPAUGE, NY 11788 (516) 348-7600	**CONTRACTOR:** J.D. POSILLICO, INC. 1610 NEW HIGHWAY FARMINGDALE, NY 11735 (516) 249-1872

WEATHER: MOSTLY SUNNY & COLD TIME: 7:30 AM TEMP: 33°F WIND: HEAVY

ACTIVITY:

ITEM # 14 UNDERDRAIN PIPE

① JDP INSTALLED 36.0 LF OF 6" PERFORATED CORRUGATED, HDPE PIPE ON THE EAST LANDFILL SLOPE, IN CHANNEL B, TO A LOCATION 18' NORTH OF GV# 17 (SEE PAGE 2 FOR LOCATION.)

ITEM # G11K 4" FLEXIBLE PIPING

① JDP EXCAVATED AND REPLACED THE FLEXIBLE GAS PIPE BETWEEN STRUCTURE CWI-EXT-3 AND THE NEW HEADER PIPE. IT APPEARED THAT THE EXISTING PIPE HAD BEEN CRUSHED.

EQUIPMENT AND MANPOWER: JDP		ITEM	QUANTITY	FINAL/ INTERIM
3 FOREMEN	1 PAYLOADER	#14	36.0 LF	FINAL
21 LABORERS	4 TRAILERS/RENTAL	#G11K	—	—
6 OPERATORS				
1 TEAMSTER				
1 10WHL DUMP				
4 BULLDOZERS				
1 EXCAVATOR				

SIGNED: Robert A Harding DATE: 11/9/95

DAILY REPORT No. 521 CA No. 4170.1

ADDITIONAL INFORMATION:

FIELD SKETCHES:

11-9-95

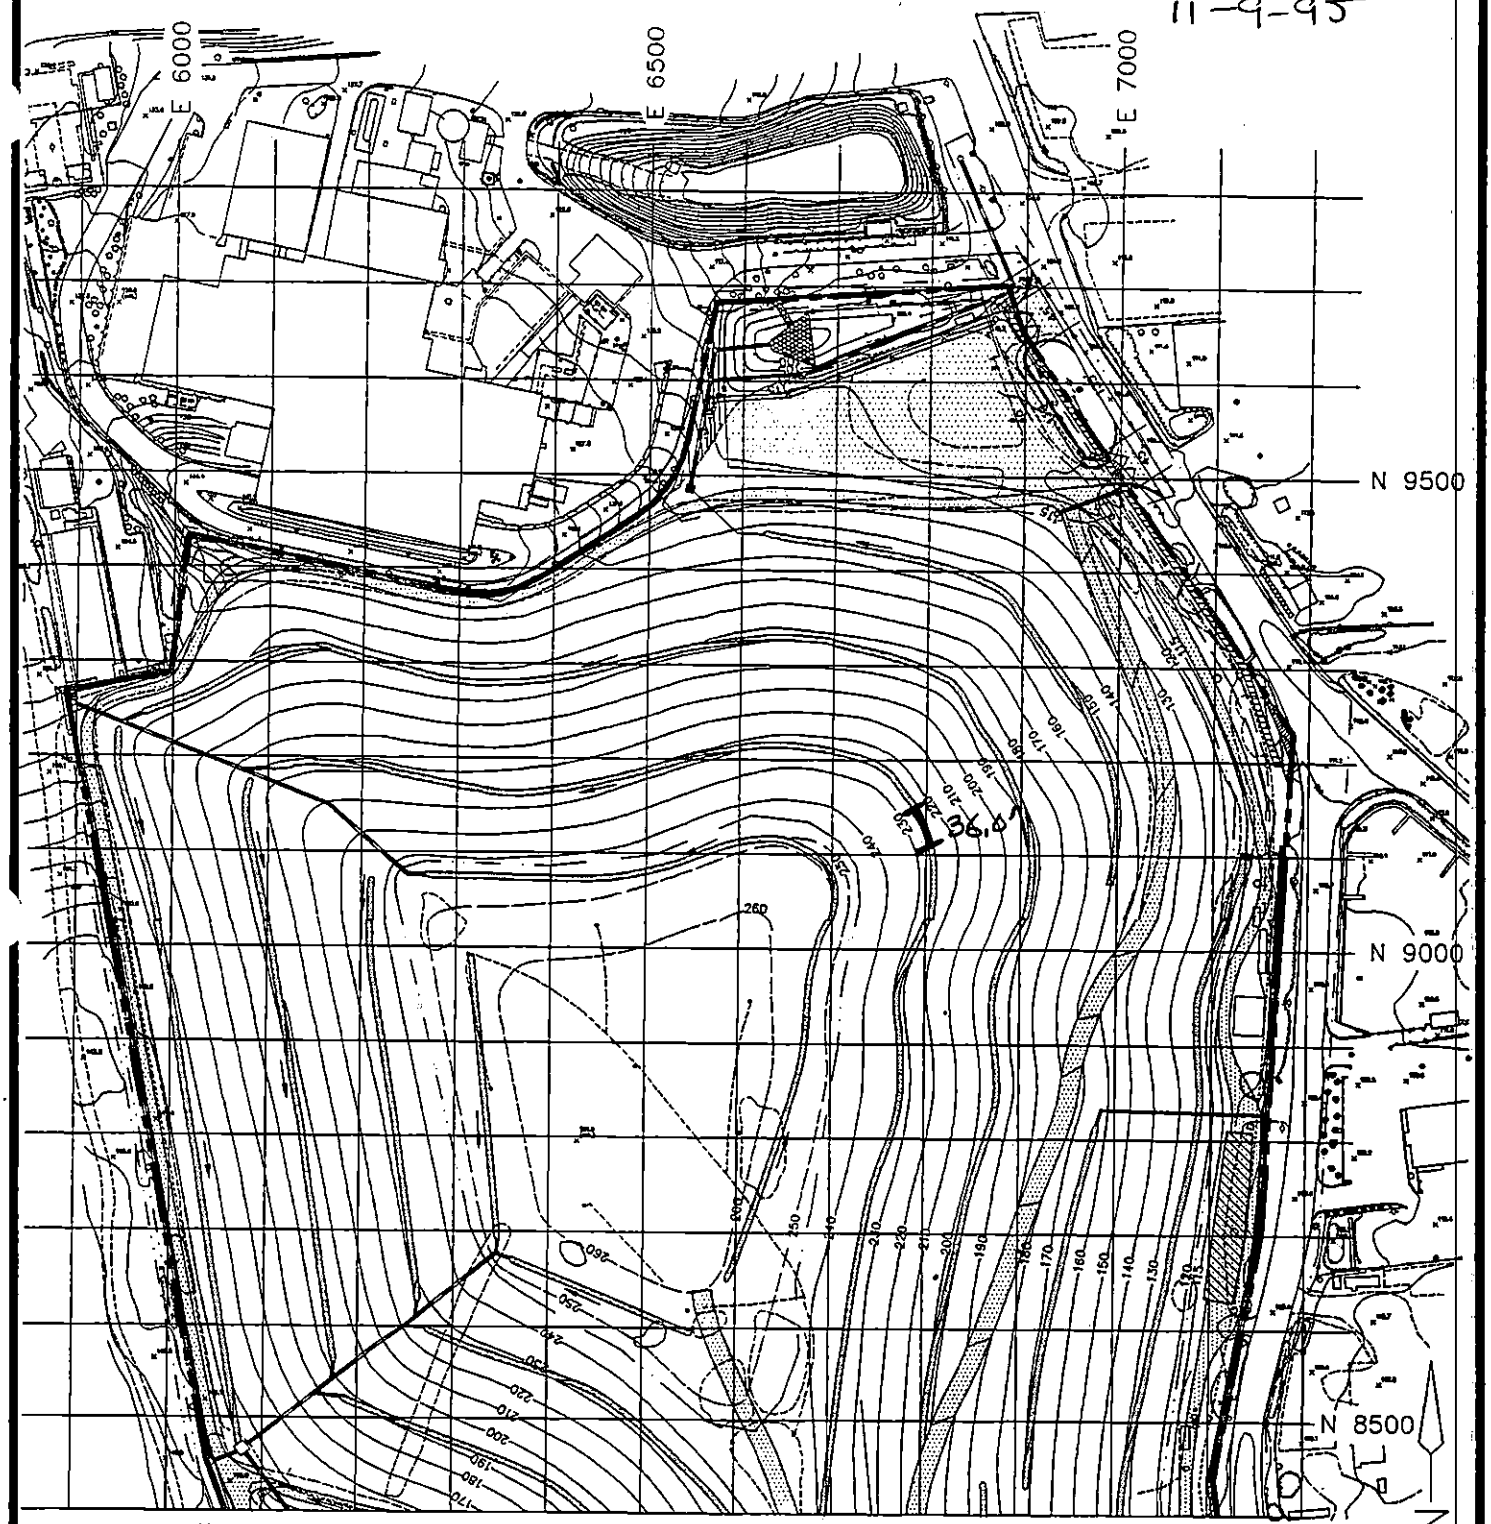

100 FOOT FIELD TESTING GRID

Cashin Associates, P.C.	EAST NORTHPORT LANDFILL TOWN OF HUNTINGTON, NEW YORK	PROJECT NO. 4170.1 CAD FILE NO. C-28
	INTERIM REMEDIAL PROGRAM	FIGURE NO. 2

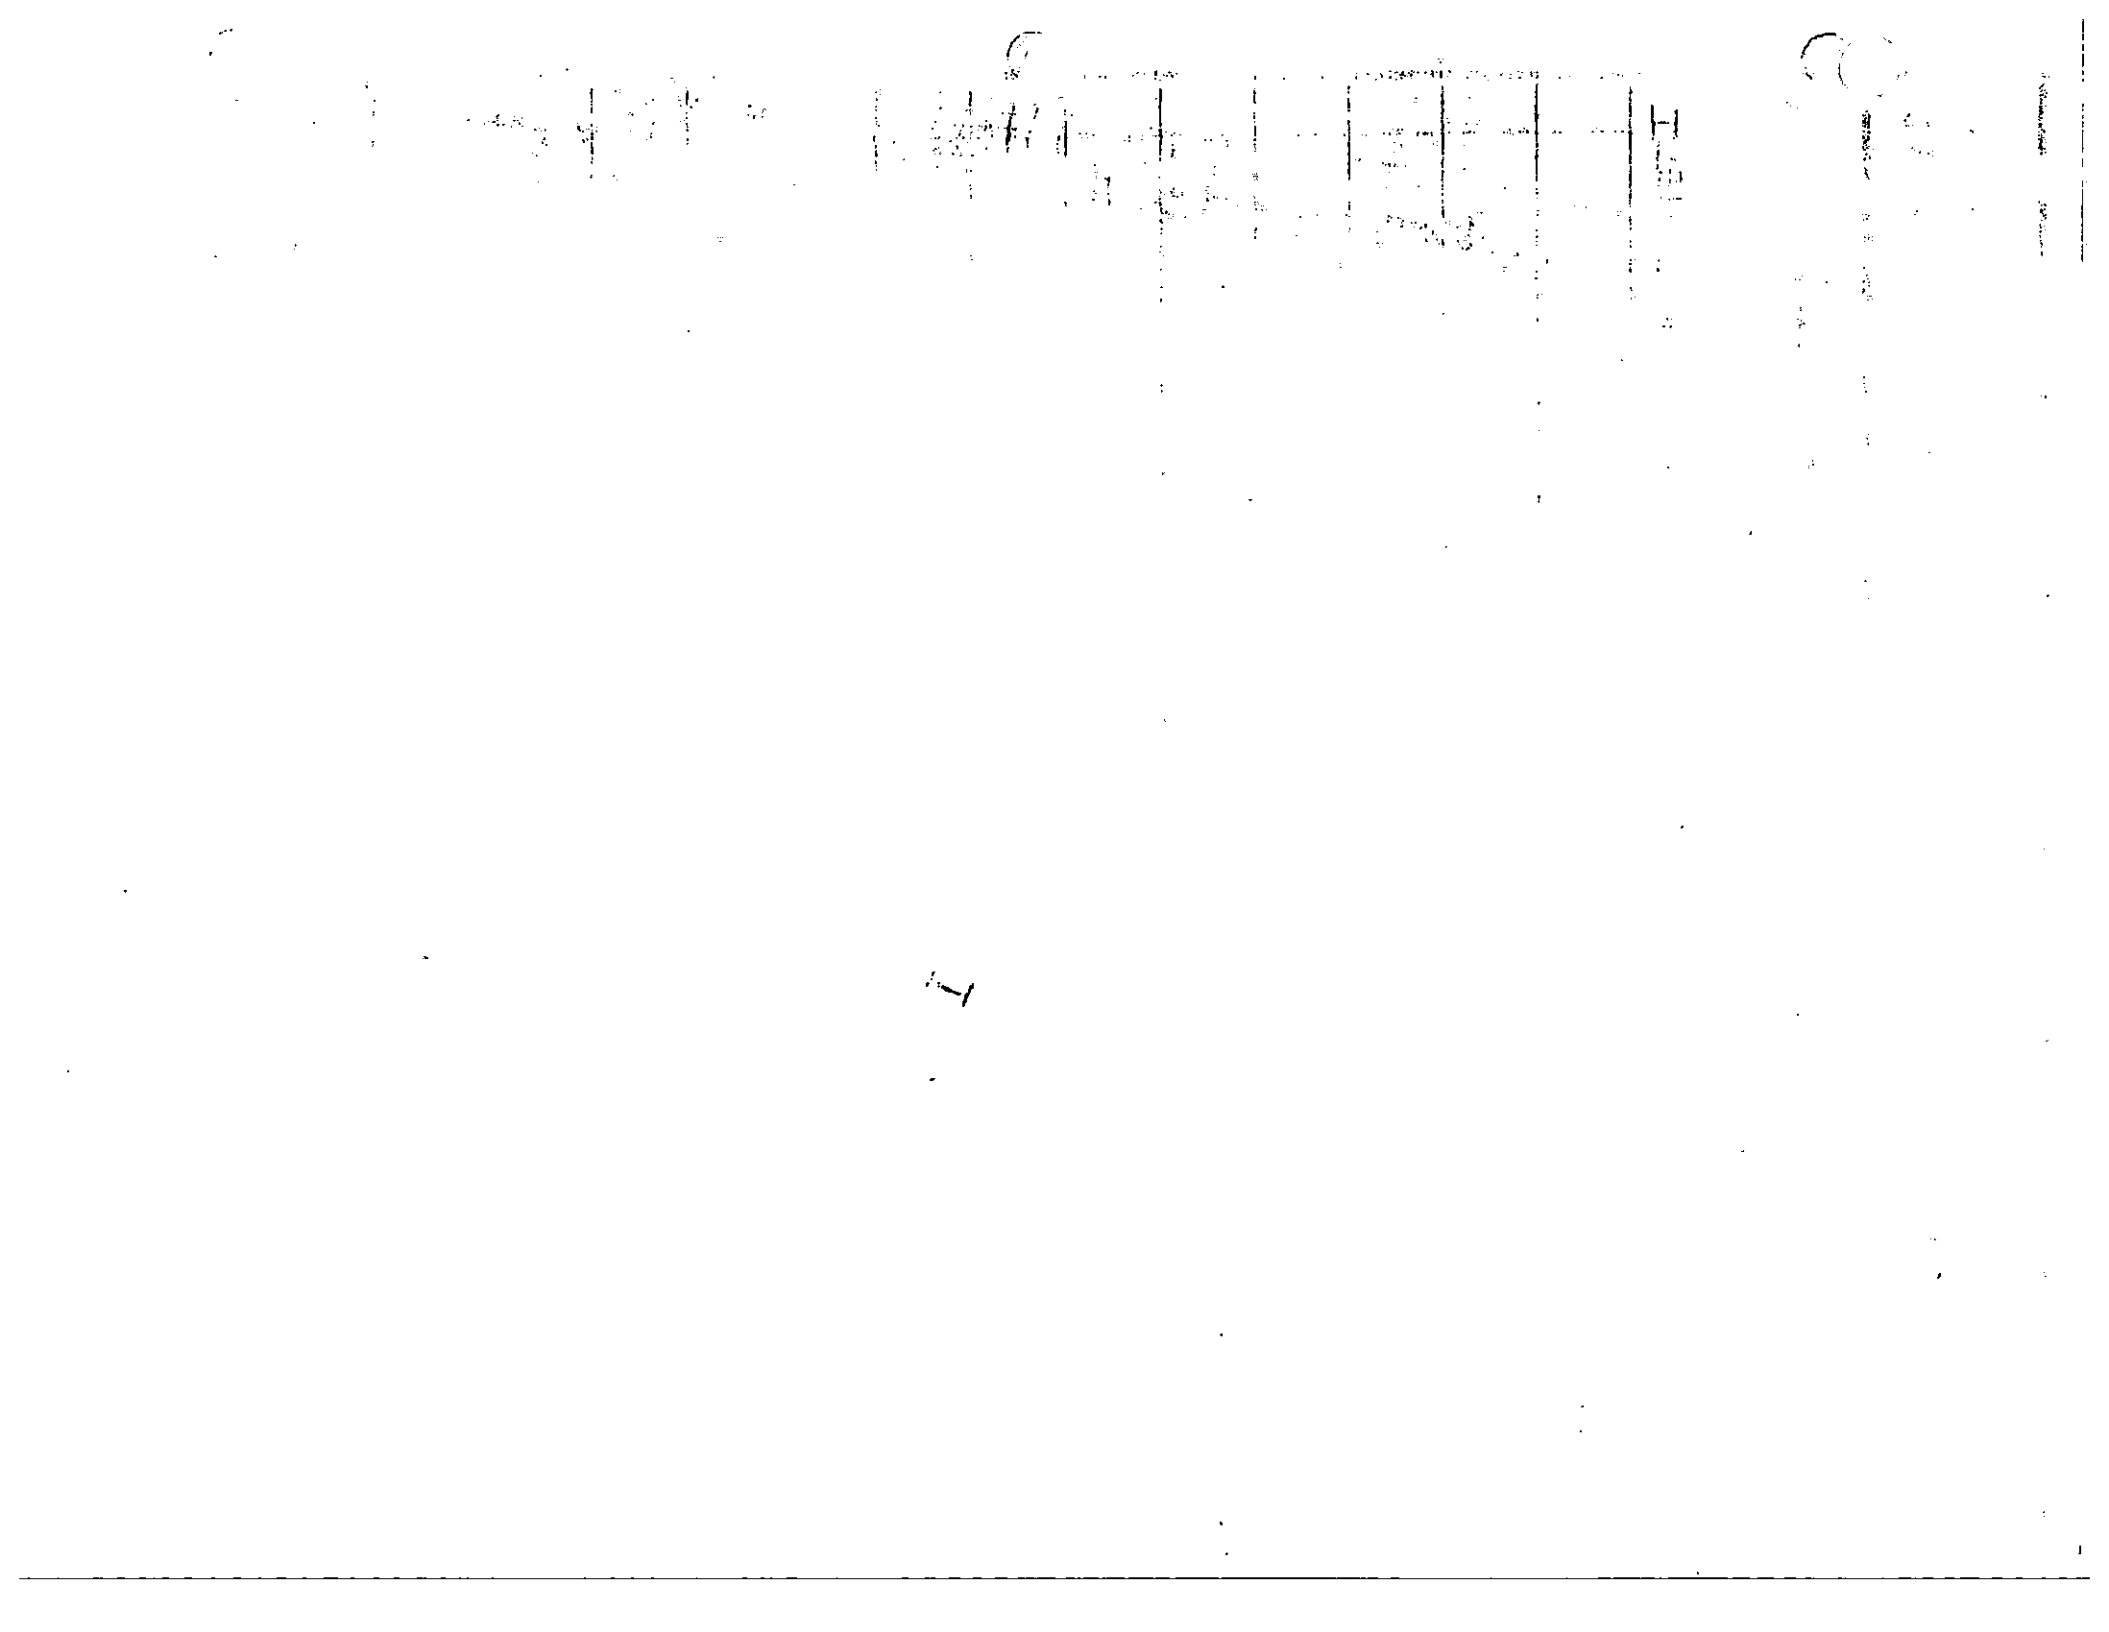

DAILY REPORT No. 328 CA No. 4170.1

PROJECT:	DATE: 11/10/95 PAGE 1 of 2
TOWN OF HUNTINGTON INTERIM REMEDIAL PROGRAM HUNTINGTON/EAST NORTHPORT LANDFILL CONTRACT No. ENV 94-01/0-C	S M T W T (F) S
ENGINEERS: CASHIN ASSOCIATES, P.C. 1200 VETERANS MEMORIAL HIGHWAY HAUPPAUGE, NY 11788 (516) 348-7600	**CONTRACTOR:** J.D. POSILLICO, INC. 1610 NEW HIGHWAY FARMINGDALE, NY 11735 (516) 249-1872

WEATHER: MOSTLY SUNNY TIME: 8:10 AM TEMP: 38°F WIND: MODERATE

ACTIVITY:

ITEM #14 UNDERDRAIN PIPE

① JDP INSTALLED 6" UNDERDRAIN PIPE IN DRAINAGE CHANNELS ON THE EAST LANDFILL SLOPE.

CHANNEL 'N' – 61.0 LF

CHANNEL 'B' – 88.0 LF

149.0 LF TOTAL FINAL

ITEM #23 GEONET COMPOSITE

① JDP PREPARED THE COMMON FILL SUBGRADE FOR PLACEMENT OF LINER LINER @ THE TOP OF THE LANDFILL AND THE UPPER EAST LANDFILL SLOPE BETWEEN SECTIONS 13A AND 14E.

② JDP PLACED GAS VENTING COMPOSITE

EQUIPMENT AND MANPOWER: JDP		ITEM	QUANTITY	FINAL/ INTERIM
3 FOREMEN	1 TRAILER/RENTAL	#14	149.0 LF	FINAL
22 LABORERS	3 BULLDOZERS	#23	—	—
5 OPERATORS		#GIIE	—	—
1 TEAMSTER	MERRICK UTILITIES			
1 10 WHL DUMP	2 MAN CREW			
1 PAYLOADER				
1 EXCAVATOR				

SIGNED: Robert A. Cashin DATE: 11/10/95

DAILY REPORT No. 568 CA No. 4170.1

ADDITIONAL INFORMATION:

@ SAME LOCATION IN PREPARATION FOR LINER PLACEMENT.

MISC:

① JDP REPAIRED THE SOIL WASH-OUT FROM BENEATH THE LINER ALONG THE LANDFILL ROAD BETWEEN SECTION I AND SWCS #4.

② MAHIRU SHETTIMA, OF J&L TESTING AND E. KOSURI TOURED THE JOB SITE TODAY.

ITEM # 11E BLOWER UNIT PIPING

① MERRICK SECURED THE BLOWER STACK TO THE BLOWER SHED USING GALVANIZED STEEL BRACKET AND 4" x 4" MOLDED WOOD BLOCKING.

② MERRICK INSTALLED THE 2" SCH 80 PVC SHORT NIPPLE AND CAP IN THE BLOWER PIPING 2' ± BEFORE THE STACK RISER.

FIELD SKETCHES:

DK# 240
PAGE 20F 2
11-10-95

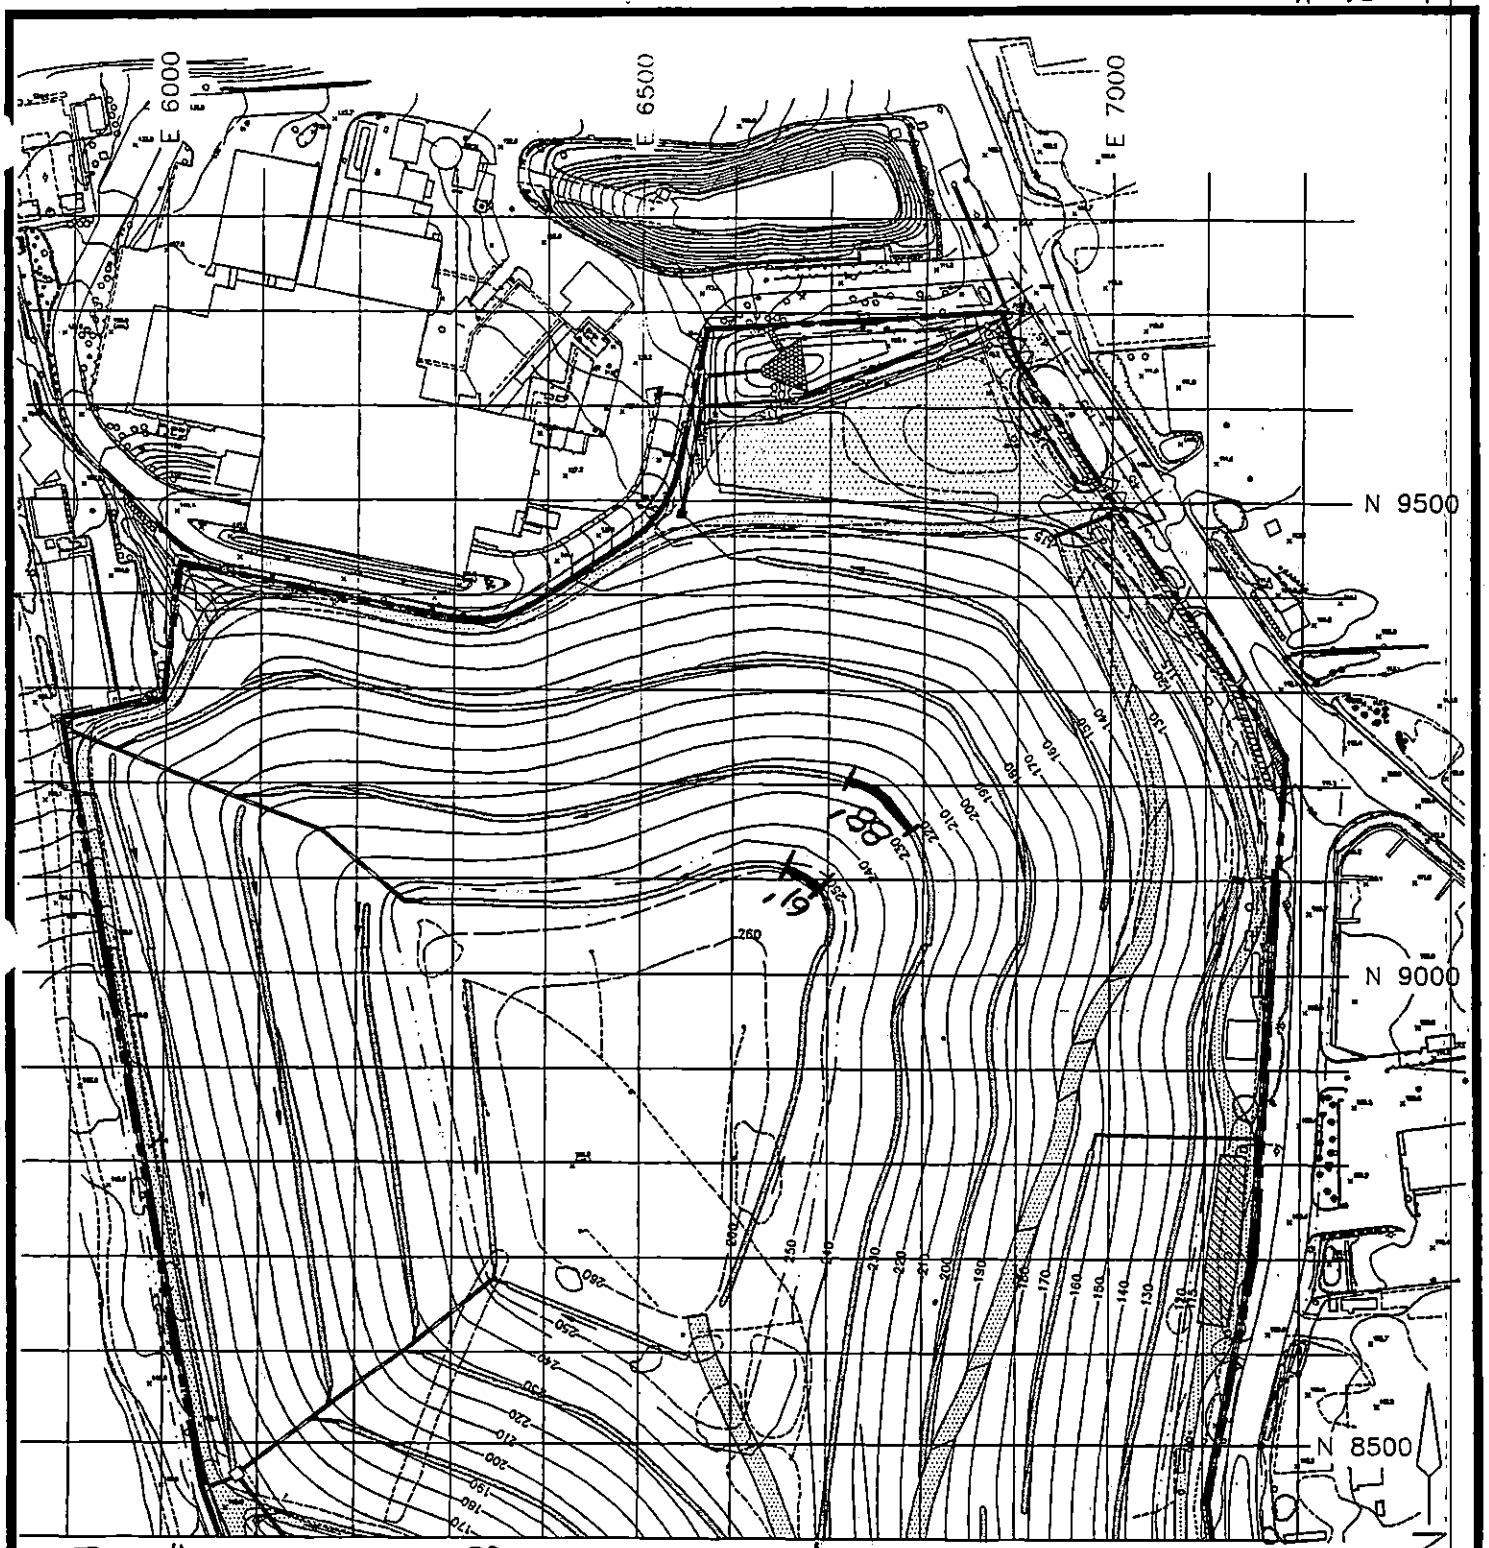

ITEM #14 UNDERDRAIN PIPE 61.0' + 88.0' = 149.0'

100 FOOT FIELD TESTING GRID

Cashin Associates, P.C.	EAST NORTHPORT LANDFILL TOWN OF HUNTINGTON, NEW YORK	PROJECT NO. 4170.1
		CAD FILE NO. C-2B
	INTERIM REMEDIAL PROGRAM	FIGURE NO. 2

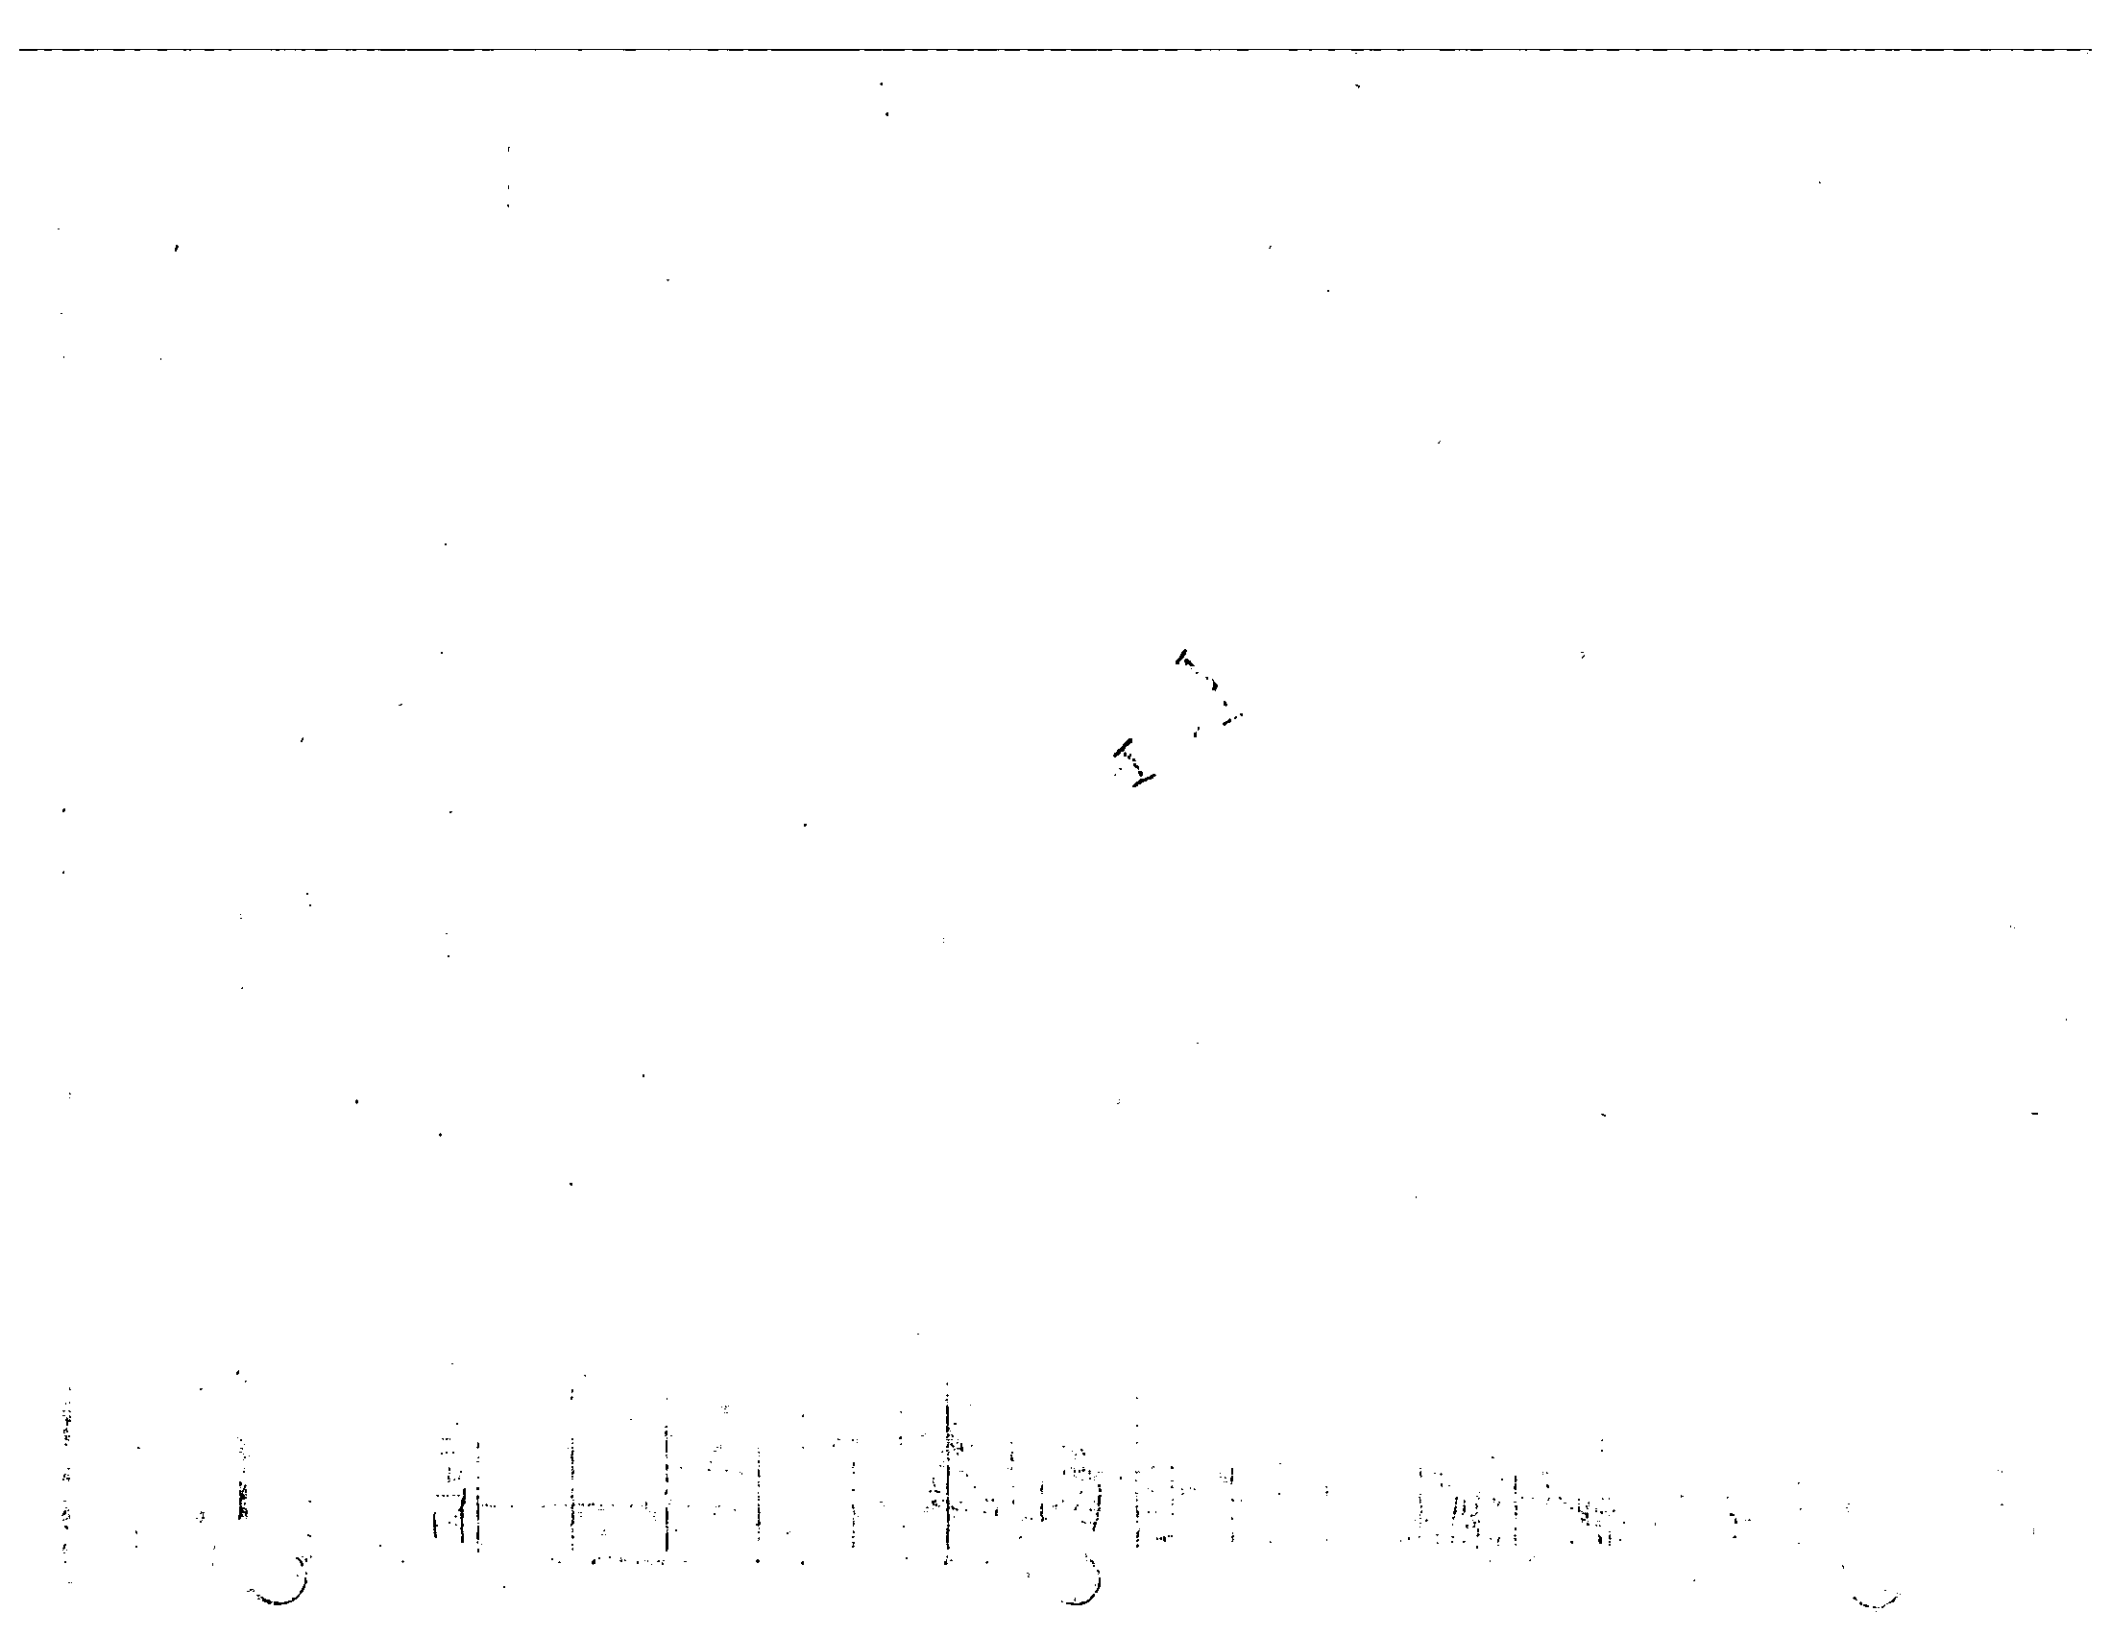

DAILY REPORT No. 329 CA No. 4170.1

PROJECT:	DATE: 11/11/95 PAGE 1 of 1
TOWN OF HUNTINGTON INTERIM REMEDIAL PROGRAM HUNTINGTON/EAST NORTHPORT LANDFILL CONTRACT No. ENV 94-01/0-C	S M T W T F (S)
ENGINEERS: CASHIN ASSOCIATES, P.C. 1200 VETERANS MEMORIAL HIGHWAY HAUPPAUGE, NY 11788 (516) 348-7600	**CONTRACTOR:** J.D. POSILLICO, INC. 1610 NEW HIGHWAY FARMINGDALE, NY 11735 (516) 249-1872

WEATHER: CLoudy TIME: 8:10 AM TEMP: 60 °F WIND: Moderate

ACTIVITY:

Item # 23 : Composite

① JDP installs gas vent Layer of composite between Section 13A to 14E includes haul road.

② Drainage composite Section 9A to 8 until it was too windy to continue.

Item #10 : Rip Rap

① JDP install along service road Section 20E to 19E

EQUIPMENT AND MANPOWER:	ITEM	QUANTITY	FINAL/ INTERIM
JDP			
2 Supt	#23		
2 Foreman	#10		
14 Laborers			
1 Operator			
1 Payloader			

SIGNED: Stephen H Bajs DATE: 11/11/95

DAILY REPORT No._____ CA No. 4170.1

ADDITIONAL INFORMATION:

FIELD SKETCHES:

DAILY REPORT No. 330 CA No. 4170.1

PROJECT:	DATE: 11/13/95 PAGE 1 of 1
TOWN OF HUNTINGTON INTERIM REMEDIAL PROGRAM HUNTINGTON/EAST NORTHPORT LANDFILL CONTRACT No. ENV 94-01/0-C	S (M) T W T F S
ENGINEERS: CASHIN ASSOCIATES, P.C. 1200 VETERANS MEMORIAL HIGHWAY HAUPPAUGE, NY 11788 (516) 348-7600	**CONTRACTOR:** J.D. POSILLICO, INC. 1610 NEW HIGHWAY FARMINGDALE, NY 11735 (516) 249-1872

WEATHER: MOSTLY CLOUDY TIME: 2:45 PM TEMP: 41 °F WIND: MODERATE

ACTIVITY:

ITEM # 4 HORIZONTAL GAS COLLECTION

① JDP COMPLETED THE PIPE RUN BETWEEN GAS VENTS GV #54 AND GV #45. JDP PLACED 132.7 LF OF PIPE FROM GV #45 SOUTH.

ITEM # 28 GAS VENT TYPE 1, (-1 EACH) FINAL

ITEM # 29 GAS VENT TYPE 2, 1 EACH FINAL

① JDP CONVERTED GV # 45 FROM A TYPE 1 GAS VENT TO A TYPE 2 GAS VENT

EQUIPMENT AND MANPOWER: JDP	ITEM	QUANTITY	FINAL/ INTERIM
3 FOREMEN 1 PAYLOADER	#4	132.7 LF	FINAL
23 LABORERS	#28	(-1) EA	FINAL
6 OPERATORS	#29	1 EA	FINAL
1 TEAMSTER			
1 10WHL DUMP			
4 BULLDOZERS			
1 EXCAVATOR			

SIGNED: Richard Vitale DATE: 11/13/95

DAILY REPORT No. 330

CA No. 4170.1

ADDITIONAL INFORMATION:

FIELD SKETCHES:

DAILY REPORT No. 331 CA No. 4170.1

PROJECT:	DATE: 11/14/95 PAGE 1 of 1
TOWN OF HUNTINGTON INTERIM REMEDIAL PROGRAM HUNTINGTON/EAST NORTHPORT LANDFILL CONTRACT No. ENV 94-01/0-C	S M (T) W T F S
ENGINEERS: CASHIN ASSOCIATES, P.C. 1200 VETERANS MEMORIAL HIGHWAY HAUPPAUGE, NY 11788 (516) 348-7600	**CONTRACTOR:** J.D. POSILLICO, INC. 1610 NEW HIGHWAY FARMINGDALE, NY 11735 (516) 249-1872

WEATHER: NOR'EASTER / HEAVY RAIN TIME: 2:30PM TEMP: 46°F WIND: HEAVY

ACTIVITY:

ITEM # 9A RCA

① JDP CONTINUED TO PLACE AND GRADE THE RCA ROADWAY BETWEEN SECTIONS 22W AND 22E.

ITEM # 10 RIP-RAP

① JDP CONTINUED TO PLACE RIP-RAP ALONG THE LANDFILL ROAD SHOULDER BETWEEN SECTIONS 19E AND 14E.

ITEM # G11E BLOWER UNIT PIPING

① MERRICK POURED CONCRETE PIPE SUPPORTS BENEATH THE BLOWER PIPING AND STACK.

ITEM # G14 ELECTRICAL

① HINCK ELECTRIC PULLED WIRES INTO THE

EQUIPMENT AND MANPOWER: JDP		ITEM	QUANTITY	FINAL/ INTERIM
3 FOREMEN	4 BULLDOZERS	9A	—	—
22 LABORERS		10	—	—
6 OPERATORS	MERRICK UTILITIES	G11E	—	—
1 TEAMSTER	2-MAN CREW	G14	—	—
1 10WHL DUMP				
1 EXCAVATOR	HINCK ELEC			
1 PAYLOADER	1 ELECTRICIAN			

SIGNED: [signature] DATE: 11/14/95

DAILY REPORT No. 331

CA No. 4170.1

ADDITIONAL INFORMATION:

PANEL BOX FROM THE METER BOX. CONNECTED WIRE TO THE METER TERMINALS.

MISC: JDP DISPOSED OF SITE TRASH AND WASTE MATERIALS @ THE OGDEN MARTIN RESOURCE RECOVERY FACILITY.

FIELD SKETCHES:

DAILY REPORT No. 332 CA No. 4170.1

PROJECT:	DATE: 11/15/95 PAGE 1 of 1
TOWN OF HUNTINGTON INTERIM REMEDIAL PROGRAM HUNTINGTON/EAST NORTHPORT LANDFILL CONTRACT No. ENV 94-01/0-C	S M T (W) T F S
ENGINEERS: CASHIN ASSOCIATES, P.C. 1200 VETERANS MEMORIAL HIGHWAY HAUPPAUGE, NY 11788 (516) 348-7600	**CONTRACTOR:** J.D. POSILLICO, INC. 1610 NEW HIGHWAY FARMINGDALE, NY 11735 (516) 249-1872

WEATHER: PARTLY CLOUDY TIME: 3:40 PM TEMP: 42 °F WIND: MODERATE

ACTIVITY:

MISC:

(1) DUE TO LAST NIGHTS HEAVY RAIN JDP & GUNDLE SENT HOME ALL LABORERS AND DID NOT USE ANY TRUCKS OR CONSTRUCTION EQUIPMENT

(2) JDP PUMPED RAIN WATER FROM THE UPPER, NORTH DRAINAGE CHANNELS @ SECTION 2.

(3) JDP PUMPED RAINWATER FROM THE NORTH DRAINAGE BASIN ONTO THE TOWNLINE ROAD DRAINAGE SYSTEM.

(4) GUNDLE VACUUM TESTED LINER WELDS AND PATCHES.

EQUIPMENT AND MANPOWER: JDP	ITEM	QUANTITY	FINAL/ INTERIM
3 FOREMEN			
1 TEAMSTER			
6 OPERATORS			

SIGNED: Robert A. Rosenberg DATE: 11/15/95

DAILY REPORT No. 332 CA No. 4170.1

ADDITIONAL INFORMATION:

FIELD SKETCHES:

DAILY REPORT No. 333 CA No. 4170.1

PROJECT:	DATE: 11/16/95 PAGE 1 of 1
TOWN OF HUNTINGTON INTERIM REMEDIAL PROGRAM HUNTINGTON/EAST NORTHPORT LANDFILL CONTRACT No. ENV 94-01/0-C	S M T W (T) F S
ENGINEERS: CASHIN ASSOCIATES, P.C. 1200 VETERANS MEMORIAL HIGHWAY HAUPPAUGE, NY 11788 (516) 348-7600	**CONTRACTOR:** J.D. POSILLICO, INC. 1610 NEW HIGHWAY FARMINGDALE, NY 11735 (516) 249-1872

WEATHER: SUNNY / CLEAR TIME: 9:30 AM TEMP: 38°F WIND: MODERATE

ACTIVITY:

ITEM # G14 ELECTRICAL

(1) HINCK ELECTRIC CONTINUED TO WIRE THE MAIN DISTRIBUTION PANEL, INSTALL LIGHT FIXTURES AND CONDUIT, MOUNT THE TEMPORARY STARTER WHICH WAS SUPPLIED BY MERRICK UTILITIES TODAY.

ITEM # 6 COMMON FILL

(1) JDP EXCAVATED CHANNELS J AND Z, BETWEEN SECTIONS 18E AND 12A, AND GRADED THE EAST LANDFILL SLOPES IN PREPARATION FOR GEOCOMPOSITE PLACEMENT.

MISC: JDP CONTINUED TO PUMP WATER FROM THE NORTH RECHARGE

EQUIPMENT AND MANPOWER:		ITEM	QUANTITY	FINAL/ INTERIM
JDP				
3 FOREMEN	1 PAYLOADER	#G14	—	—
20 LABORERS		# 23	—	—
6 OPERATORS	HINCK	# 6	—	—
1 TEAMSTER	2 ELECTRICIANS			
1 IOWAC DUMP				
4 BULLDOZERS				
1 EXCAVATOR				

SIGNED: [signature] DATE: 11/16/95

DAILY REPORT No. 333 CA No. 4170.1

ADDITIONAL INFORMATION:

BASIN INTO THE TOWN LINE ROAD DRAINAGE SYSTEM.

Item # 23 i Composite

① JDP installed gas vent layer east of test pad, Section 13 E and along haul road Section 14 E to 13 E

② JDP unwraps drainage composite from storm damage Section 11 to 9A

FIELD SKETCHES:

DAILY REPORT No. 334 CA No. 4170.1

PROJECT: TOWN OF HUNTINGTON INTERIM REMEDIAL PROGRAM HUNTINGTON/EAST NORTHPORT LANDFILL CONTRACT No. ENV 94-01/0-C	DATE: 11/17/95 PAGE 1 of 1 S M T W T (F) S
ENGINEERS: CASHIN ASSOCIATES, P.C. 1200 VETERANS MEMORIAL HIGHWAY HAUPPAUGE, NY 11788 (516) 348-7600	CONTRACTOR: J.D. POSILLICO, INC. 1610 NEW HIGHWAY FARMINGDALE, NY 11735 (516) 249-1872

WEATHER: Sunny / Clear TIME: 7:45AM TEMP: 32°F WIND: Moderate

ACTIVITY:

Item #23 ! Composite

① JDP installs gas vent layer composite, east of test pad, Section 13E to 12

② JDP install drainage composite between Channels B to A, Section 9A to 9.

③ Tie in haul road with gas vent Section 14E to 13E.

Item #7 ! Select

① JDP imstalls 1st lift Channel N to B, Section 10 to 9A.

Item #6 ! Common Fill

① JDP prepares toe of slope area, Section 13E to 12. Remove wet material replace with dry material

EQUIPMENT AND MANPOWER: JDP - 2 Supt	Gundle - 2 Supt	ITEM	QUANTITY	FINAL/ INTERIM
4 - Foreman	10 - Laborer	6	—	—
25 - Laborers	2 - Operator	7	—	—
6 - Operators	9 - Technicians	23	—	—
1 - Teamster		24	—	—
1 - 10 WHL Dump				
4 - Bulldozers				
1 - Payloader				
1 - Backhoe				

SIGNED: Stephen H Brief DATE: 11/17/95

DAILY REPORT No. 334 CA No. 4170.1

ADDITIONAL INFORMATION:

Item # 24 : Liner

① Gundle installs one panel of Liner North of test pad @ Section 13E

② Tie in Haul Road to test pad area.

Item # 31 : Erosion Control

① JDP install gravel drains between toe slope & fenceline to dry out area below toe of slope, Section 13A t. 12.

FIELD SKETCHES:

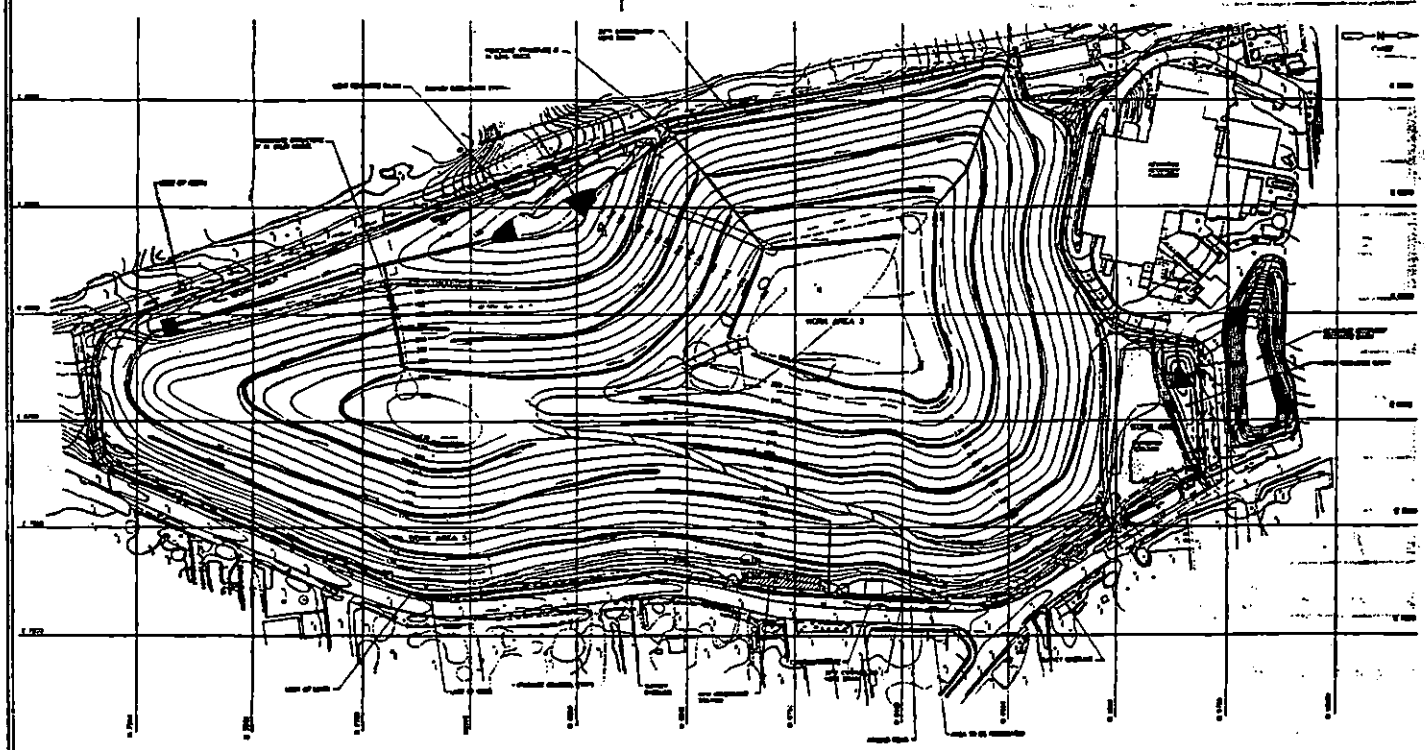

DAILY REPORT No. 335 CA No. 4170.1

PROJECT: TOWN OF HUNTINGTON INTERIM REMEDIAL PROGRAM HUNTINGTON/EAST NORTHPORT LANDFILL CONTRACT No. ENV 94-01/0-C	DATE: 11/18/95 PAGE 1 of 2 S M T W T F (S)
ENGINEERS: CASHIN ASSOCIATES, P.C. 1200 VETERANS MEMORIAL HIGHWAY HAUPPAUGE, NY 11788 (516) 348-7600	CONTRACTOR: J.D. POSILLICO, INC. 1610 NEW HIGHWAY FARMINGDALE, NY 11735 (516) 249-1872

WEATHER: Overcast TIME: 8:10AM TEMP: 36 °F WIND: Mild

ACTIVITY:

Item # 23 : Composite

① JDP installs drainage layer in conjunction with channel underdrain pipe, from Channel A to V, Measures & cuts layer and rerolls to A for deployment just prior to select fill placement.

Item # 14 : Underdrain pipe.

① JDP installs in Channel A, 155 LF. See sketch (page 2) for Location

Misc:

① JDP general cleanup, remove scrap composite, etc. in front of the Liner work.

EQUIPMENT AND MANPOWER: JDP - 2 Supt	Gundle	ITEM	QUANTITY	FINAL/ INTERIM
2 - Foreman	2 - Supt	14	155 LF	Final
16 - Laborers	9 - Laborer	23	—	—
3 - Operators	2 - Operator	24	—	—
3 - Bulldozer	9 - Technicians	7	—	

SIGNED: Stephen H Berg DATE: 11/18/95

DAILY REPORT No. 335 CA No. 4170.1

ADDITIONAL INFORMATION:

Item # 24 : VLDPE LINER

① Gundle deploys panels Northet test pad Section 13E to 12. Weld seams.

② Continue welding haul road seams Section 14E to 13E.

Item # 7 : Select Fill

① JDP places 1st Lift between Channels B & A, Section 10 to 9A

FIELD SKETCHES:

DR #335
Page 2 of 2
11/18/19

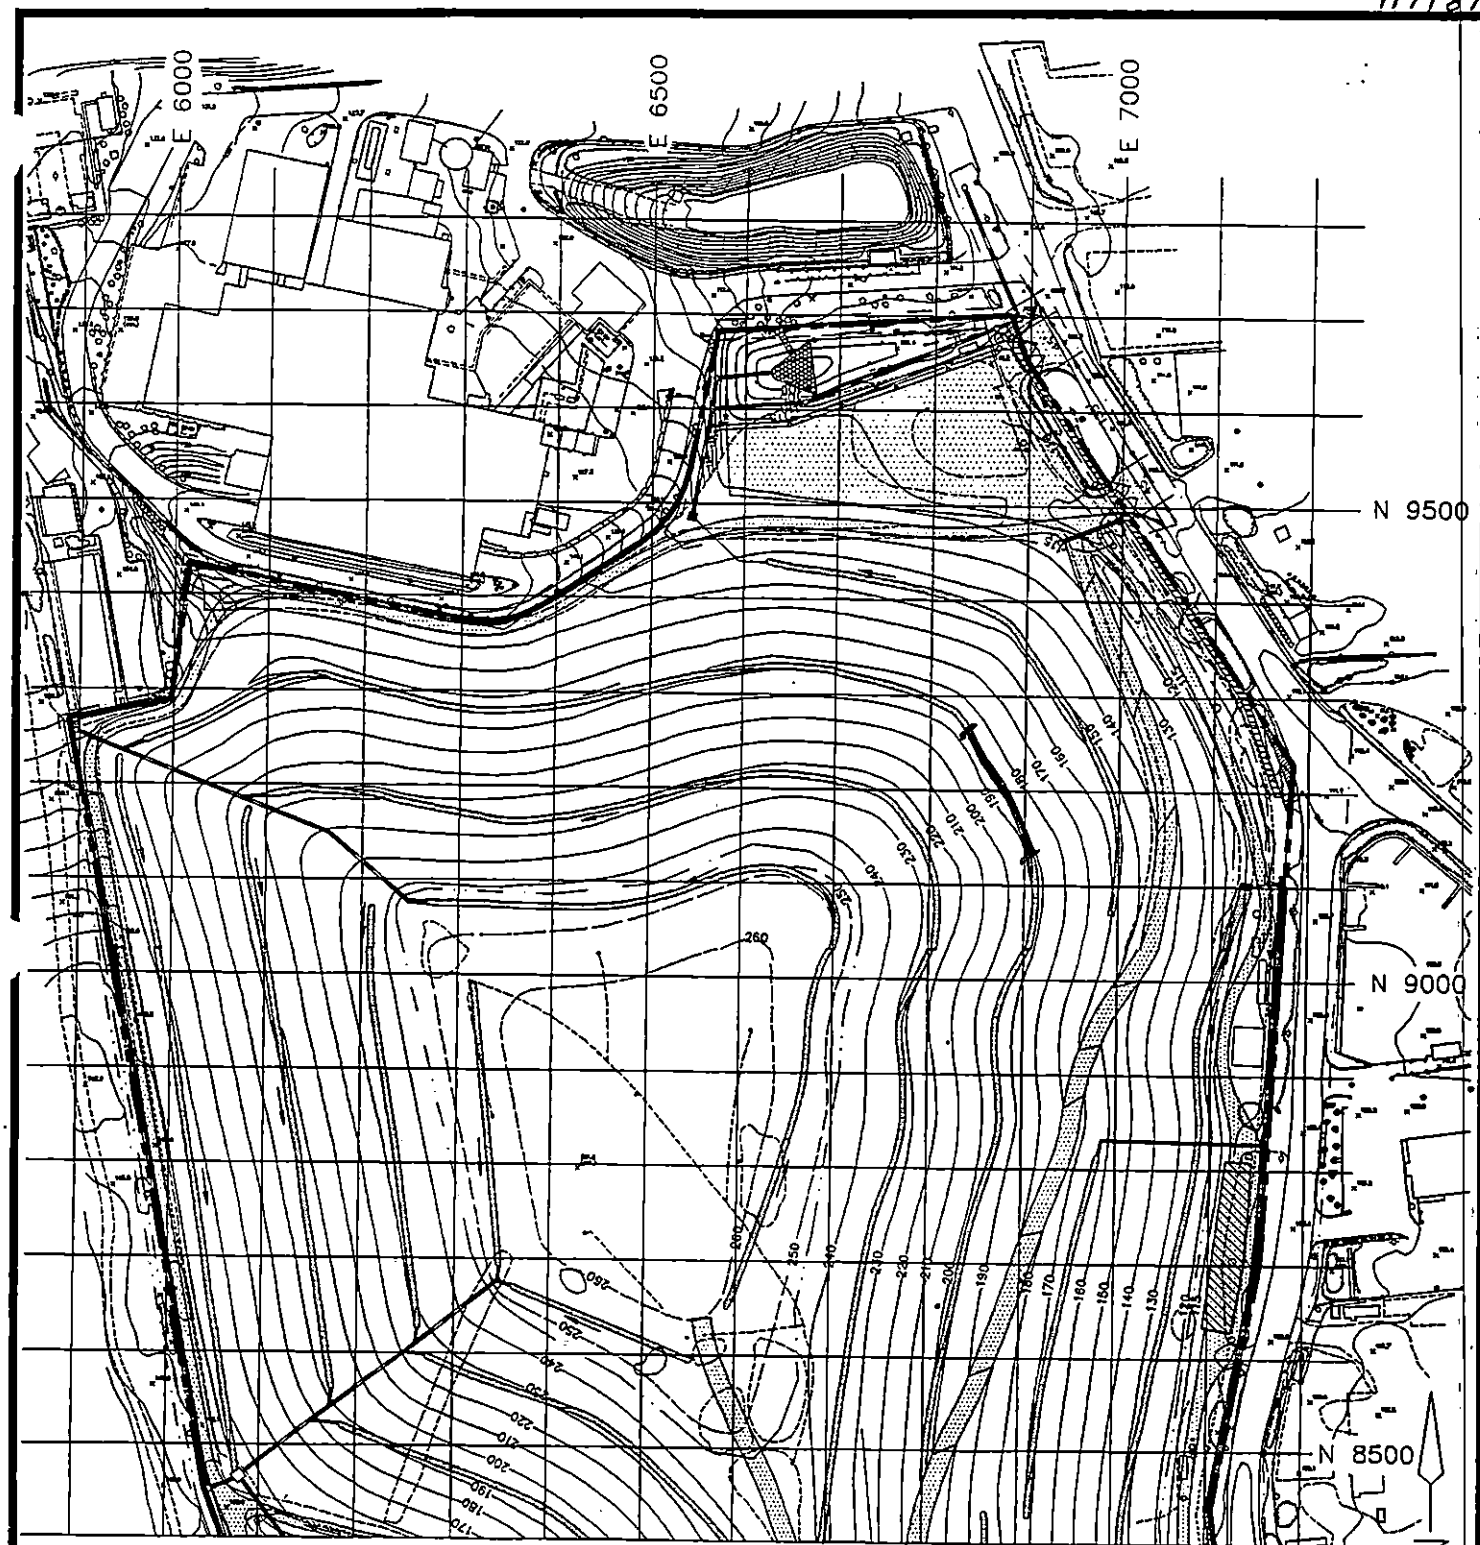

Item #14 UNDERDRAIN PIPE 155' (channel A)

100 FOOT FIELD TESTING GRID

Cashin Associates, P.C.	EAST NORTHPORT LANDFILL TOWN OF HUNTINGTON, NEW YORK	PROJECT NO. 4170.1
		CAD FILE NO. C-2B
	INTERIM REMEDIAL PROGRAM	FIGURE NO. 2

DAILY REPORT No. 336 CA No. 4170.1

PROJECT:	DATE: 11/20/95 PAGE 1 of 2
TOWN OF HUNTINGTON INTERIM REMEDIAL PROGRAM HUNTINGTON/EAST NORTHPORT LANDFILL CONTRACT No. ENV 94-01/0-C	S (M) T W T F S
ENGINEERS: CASHIN ASSOCIATES, P.C. 1200 VETERANS MEMORIAL HIGHWAY HAUPPAUGE, NY 11788 (516) 348-7600	**CONTRACTOR:** J.D. POSILLICO, INC. 1610 NEW HIGHWAY FARMINGDALE, NY 11735 (516) 249-1872

WEATHER: CLOUDY / OVERCAST TIME: 11:40 AM TEMP: 44°F WIND: LIGHT

ACTIVITY:

ITEM #G14 ELECTRICAL

(1) HINCK ELECTRIC RAN CONDUITS @ BLOWER UNIT FOR SPOT LIGHTS, OVERHEAD LIGHTS, AND BLOWER MOTORS.

(2) HINCK RAN TEMPORARY SERVICE WIRES FROM THE TEMPORARY BLOWER STARTER TO THE EXISTING BLOWER UNIT #1 ELECTRIC SERVICE, FOR A TEMPORARY START UP OF THE NEW BLOWER

(3) HINCK USED SEALING COMPOUND TO SEAL THE 2" SERVICE CONDUIT IN THE PULL BOX (BOTH INCOMING AND OUTGOING CONDUITS) @ THE DISTRIBUTION PANEL AND THE PANEL GROUND CONDUIT.

→

EQUIPMENT AND MANPOWER: ID		ITEM	QUANTITY	FINAL/ INTERIM
5 FOREMEN	3 BULLDOZERS	#14	141.0 LF	FINAL
26 LABORERS		#G14	—	—
5 OPERATORS	HINCK:			
1 TEAMSTER	2 ELECTRICIANS			
1 10 WHL DUMP				
1 EXCAVATOR				
1 PAYLOADER				

SIGNED: [signature] DATE: 11/20/95

DAILY REPORT No. 336

CA No. 4170.1

ADDITIONAL INFORMATION:

ITEM # 14 UNDER DRAIN PIPE.

IDP INSTALLED:

A) 58.0 LF OF PIPE IN DRAINAGE CHANNEL 'N', TO A LOCATION 35' WEST OF GV #16.

B) 83.0 LF OF PIPE IN DRAINAGE CHANNEL B, TO A LOCATION 7' SOUTH/EAST OF GV #10.

SEE PAGE 2 FOR LOCATION

C) FINAL PAYMENT 141.0LF

FIELD SKETCHES:

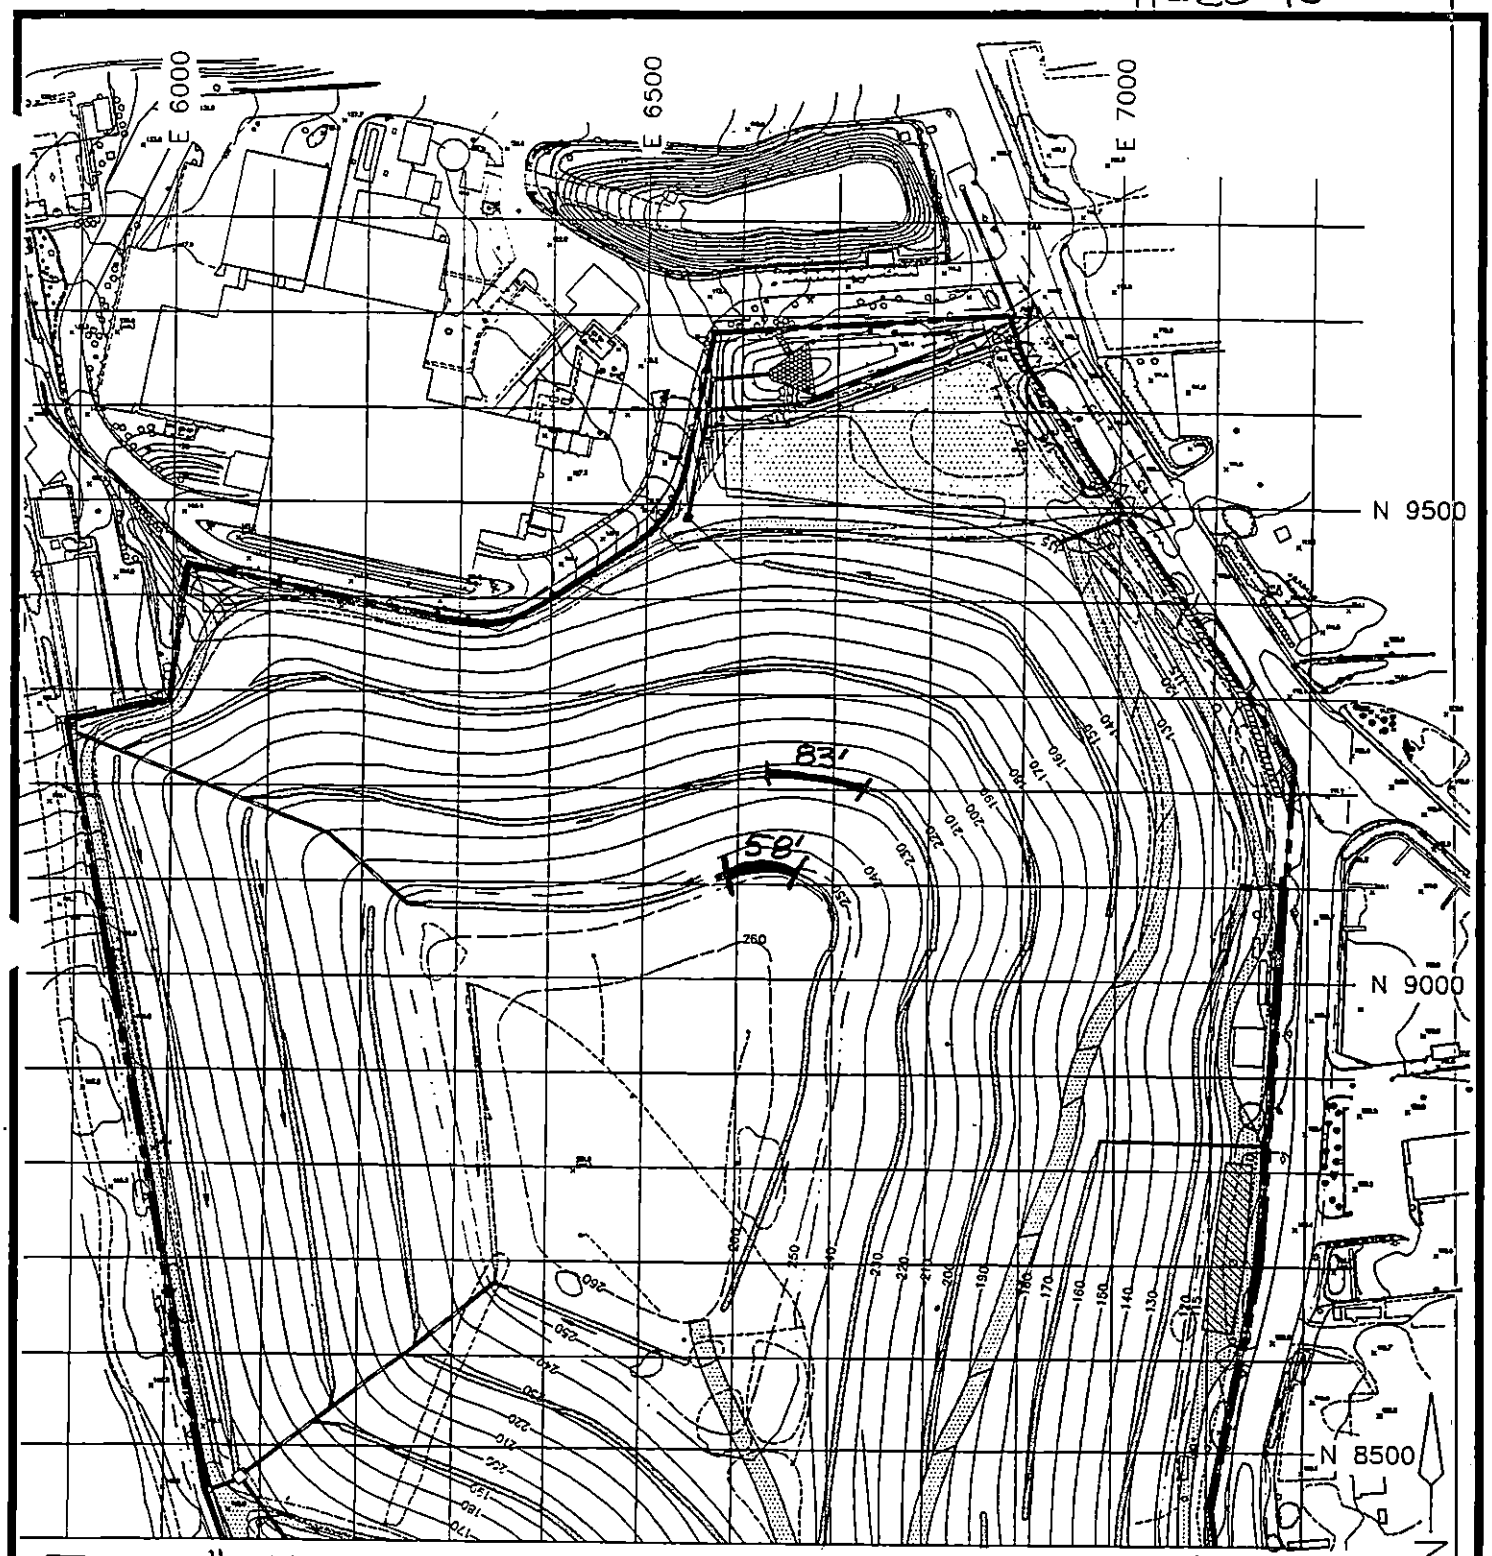

ITEM # 14 UNDERDRAIN PIPE 58.0' + 83.0' = 141.0'

100 FOOT FIELD TESTING GRID

Cashin Associates, P.C.	EAST NORTHPORT LANDFILL TOWN OF HUNTINGTON, NEW YORK	PROJECT NO. 4170.1
		CAD FILE NO. C-28
	INTERIM REMEDIAL PROGRAM	FIGURE NO. 2

DAILY REPORT No. 337 CA No. 4170.1

PROJECT:	DATE: 11/21/95 PAGE 1 of 2
TOWN OF HUNTINGTON INTERIM REMEDIAL PROGRAM HUNTINGTON/EAST NORTHPORT LANDFILL CONTRACT No. ENV 94-01/0-C	S M (T) W T F S
ENGINEERS: CASHIN ASSOCIATES, P.C. 1200 VETERANS MEMORIAL HIGHWAY HAUPPAUGE, NY 11788 (516) 348-7600	**CONTRACTOR:** J.D. POSILLICO, INC. 1610 NEW HIGHWAY FARMINGDALE, NY 11735 (516) 249-1872

WEATHER: MOSTLY CLOUDY TIME: 5:00 PM TEMP: 45°F WIND: LIGHT

ACTIVITY:

ITEM #14 UNDERDRAIN PIPE

① JDP INSTALLED PIPE 59.0 LF OF PIPE IN DRAINAGE CHANNEL 'A'. SEE PAGE 2 FOR SKETCH.

ITEM # G 14 ELECTRICAL

① HINCK CONTINUED TO RUN ELECTRICAL CONDUITS FOR OVER HEAD LIGHTING @ BLOWER PAD.

② HINCK MADE ELECTRICAL CONNECTIONS FOR TEMPORARY POWER AND START-UP OF BLOWER.

→

EQUIPMENT AND MANPOWER:		ITEM	QUANTITY	FINAL/ INTERIM
JDP				
5 FOREMEN	1 10 WHL DUMP	#14	59.0 LF	FINAL
27 LABORERS	1 TRAILER	#G6A	5.14 CY	FINAL
6 OPERATORS		#G8	14 EA	FINAL
4 BULLDOZERS	HINCK	#G9	8 EA	FINAL
1 PAYLOADER	2 ELECTRICIANS	#G14	—	—
1 EXCAVATOR				
2 TEAMSTERS				

SIGNED: [signature] DATE: 11/21/95

DAILY REPORT No. 351 CA No. 4170.1

ADDITIONAL INFORMATION:

ITEM # G6 G6A CAST-IN-PLACE CONCRETE
ITEM # G8 MONITORING WELL BOLLARDS
ITEM # G9 MONITORING WELL ENCASEMENTS
PAYMENT FOR WORK INSTALLED 11/3/95 BY TVREE @ MW-4, MW-10, MW-11, MW-19, MW-24, MW-25, MW-26, AND MW-23.
MW-23 WAS INSTALLED WITHOUT BOLLARDS.

ITEM # G6A
8 WELLS X 0.17 CY/WELL = 1.36 CY
14 BOLLARDS X 0.27 CY/BOLLARD = 3.78 CY
TOTAL = 5.14 CY

ITEM # G6A CAST IN-PLACE CONCRETE, TYPICAL VOLUMES

FIELD SKETCHES:

@ MONITORING WELLS

$$\left[37\text{" AVE. DEPTH} \times (9\text{" RADIUS})^2 \pi\right] - \left[(6\text{"} \times 6\text{" VALVE BOX}) \times 37\text{" AVE. DEPTH}\right] \div 1{,}728\ \text{CI/CF} \div 27\ \text{CF/CY} = 0.17\ \text{CY/WELL}$$

@ BOLLARDS

$$\left[45\text{" AVE. DEPTH} \times (9\text{" RADIUS})^2 \pi\right] + \left[3\text{"}^2 \pi \times 48\text{"}\right] \div 1{,}728\ \text{CI/CF} \div 27\ \text{CF/CY} = 0.27\ \text{CY/BOLLARDS}$$

DR # 337
PAGE 2 OF 2
11-21-95

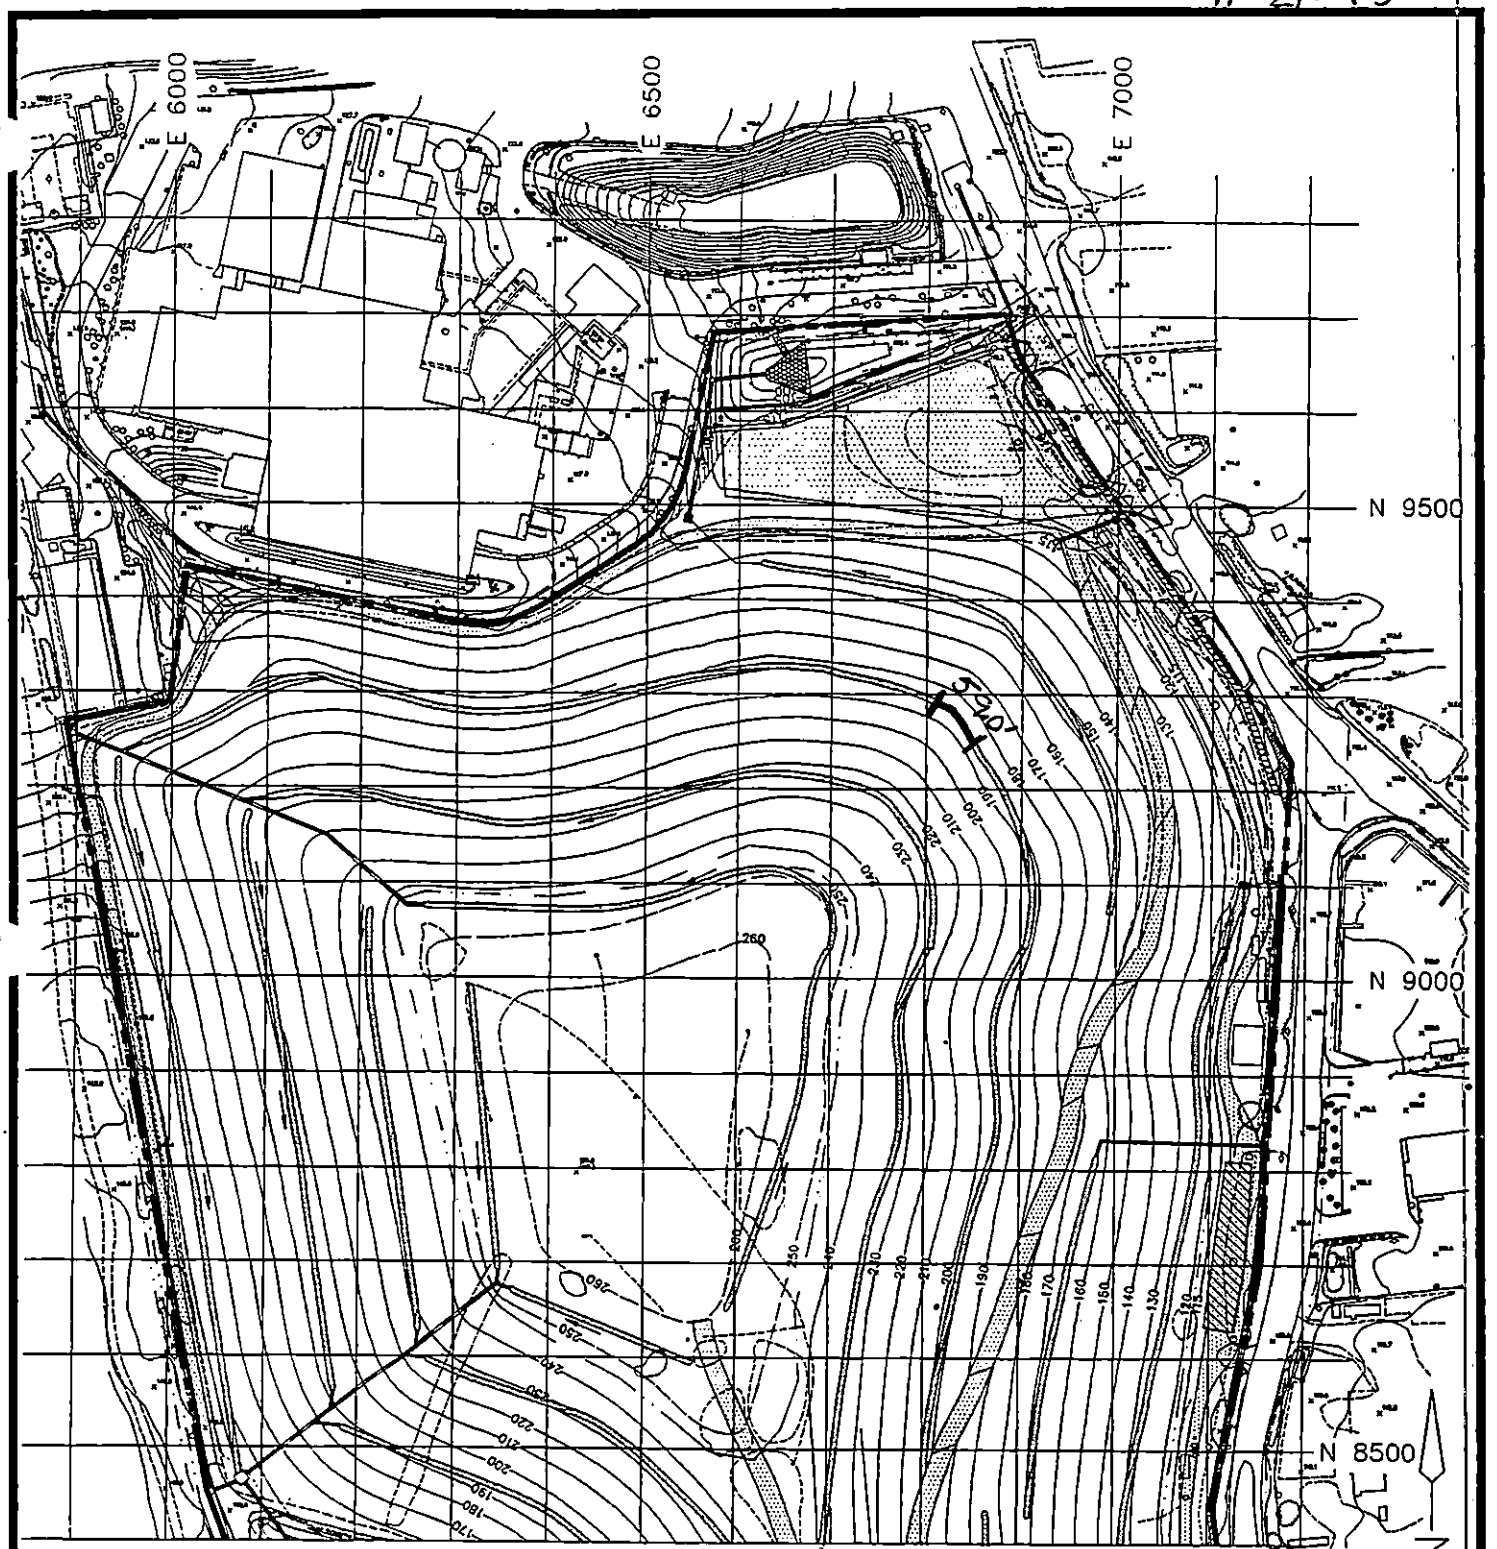

100 FOOT FIELD TESTING GRID

Cashin Associates, P.C.	EAST NORTHPORT LANDFILL TOWN OF HUNTINGTON, NEW YORK	PROJECT NO. 4170.1
		CAD FILE NO. C-28
	INTERIM REMEDIAL PROGRAM	FIGURE NO. 2

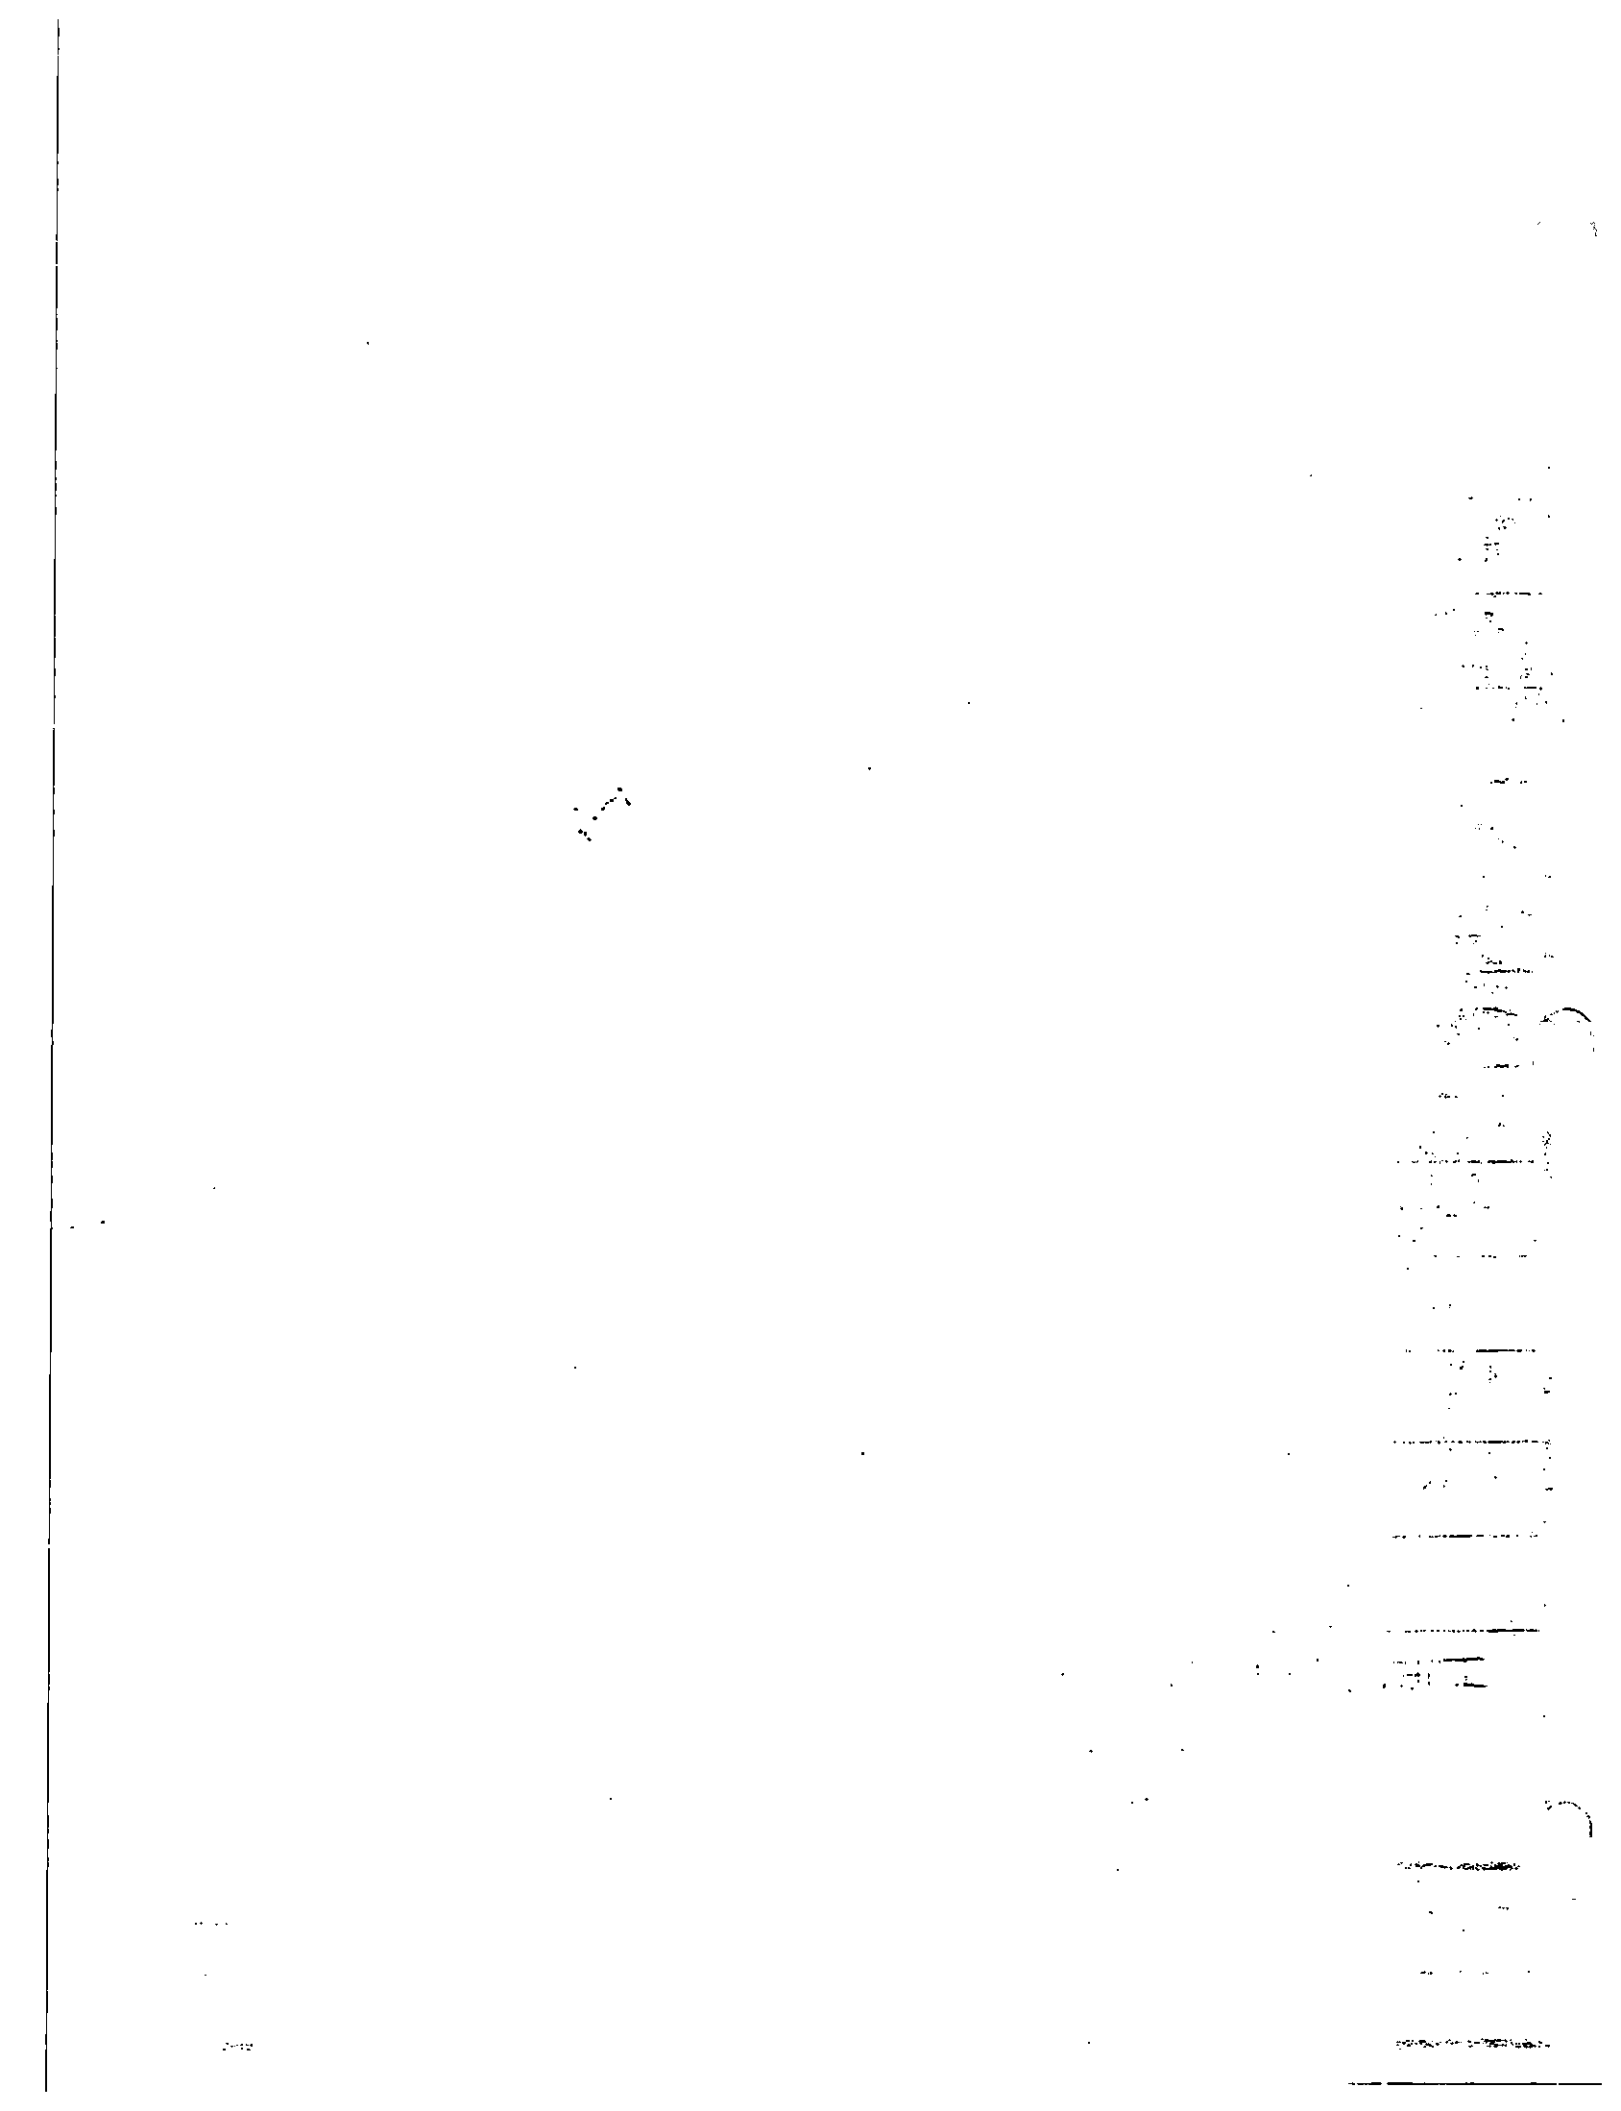

DAILY REPORT No. 338 CA No. 4170.1

PROJECT:	DATE: 11/22/95 PAGE 1 of 2
TOWN OF HUNTINGTON INTERIM REMEDIAL PROGRAM HUNTINGTON/EAST NORTHPORT LANDFILL CONTRACT No. ENV 94-01/0-C	S M T (W) T F S
ENGINEERS: CASHIN ASSOCIATES, P.C. 1200 VETERANS MEMORIAL HIGHWAY HAUPPAUGE, NY 11788 (516) 348-7600	**CONTRACTOR:** J.D. POSILLICO, INC. 1610 NEW HIGHWAY FARMINGDALE, NY 11735 (516) 249-1872

WEATHER: PARTLY CLOUDY TIME: 8:00AM TEMP: 35°F WIND: MODERATE

ACTIVITY:

ITEM # 18A TOE UNDER DRAIN PIPE
① JDP INSTALLED, AND WRAPPED IN DRAINAGE GEONET COMPOSITE, 163.0 LF OF UNDER DRAIN PIPE @ THE NORTH TOE OF THE LANDFILL SLOPE, FROM CB #2 TO THE WEST
163.0 LF FINAL MEASUREMENT.
SEE PAGE 2 FOR LOCATIONS.

ITEM #G11E BLOWER UNIT PIPING
① MERRICK UTILITIES REMOVED THE TEMPORARY CONNECTION TO THE EXISTING BLOWER AND INSTALLED THE 12" 90° ELBOW SCH 80 TO CONNECT THE NEW BLOWER SYSTEM TO THE NEW GAS COLLECTION HEADER PIPE.

EQUIPMENT AND MANPOWER:		ITEM	QUANTITY	FINAL/ INTERIM
JDP	10WHL DUMP			
5 FOREMEN		#18A	163.0 LF	FINAL
27 LABORERS	HINCK	#G11E	—	—
6 OPERATORS	2 ELECTRICIANS	#G13	—	—
1 PAYLOADER		#G14	—	—
1 EXCAVATOR	MERRICK			
4 BULLDOZERS	2-MAN CREW			
1 TEAMSTER				

SIGNED: Robert A. Jantas DATE: 11/22/95

DAILY REPORT No. 338

CA No. 4170.1

ADDITIONAL INFORMATION:

ITEM # G13 NEW BLOWER

① A REPRESENTATIVE OF CHICAGO BLOWER CORP. WAS ON-SITE TO MONITOR THE START-UP AND OPERATION OF THE EAST BLOWER UNIT. BLOWER APPEARED TO RUN WELL.

ITEM # G14 ELECTRICAL.

① HINCK ELECTRIC PULLED WIRES TO LIGHTING FIXTURES @ BLOWER PAD.

FIELD SKETCHES:

11-22-95

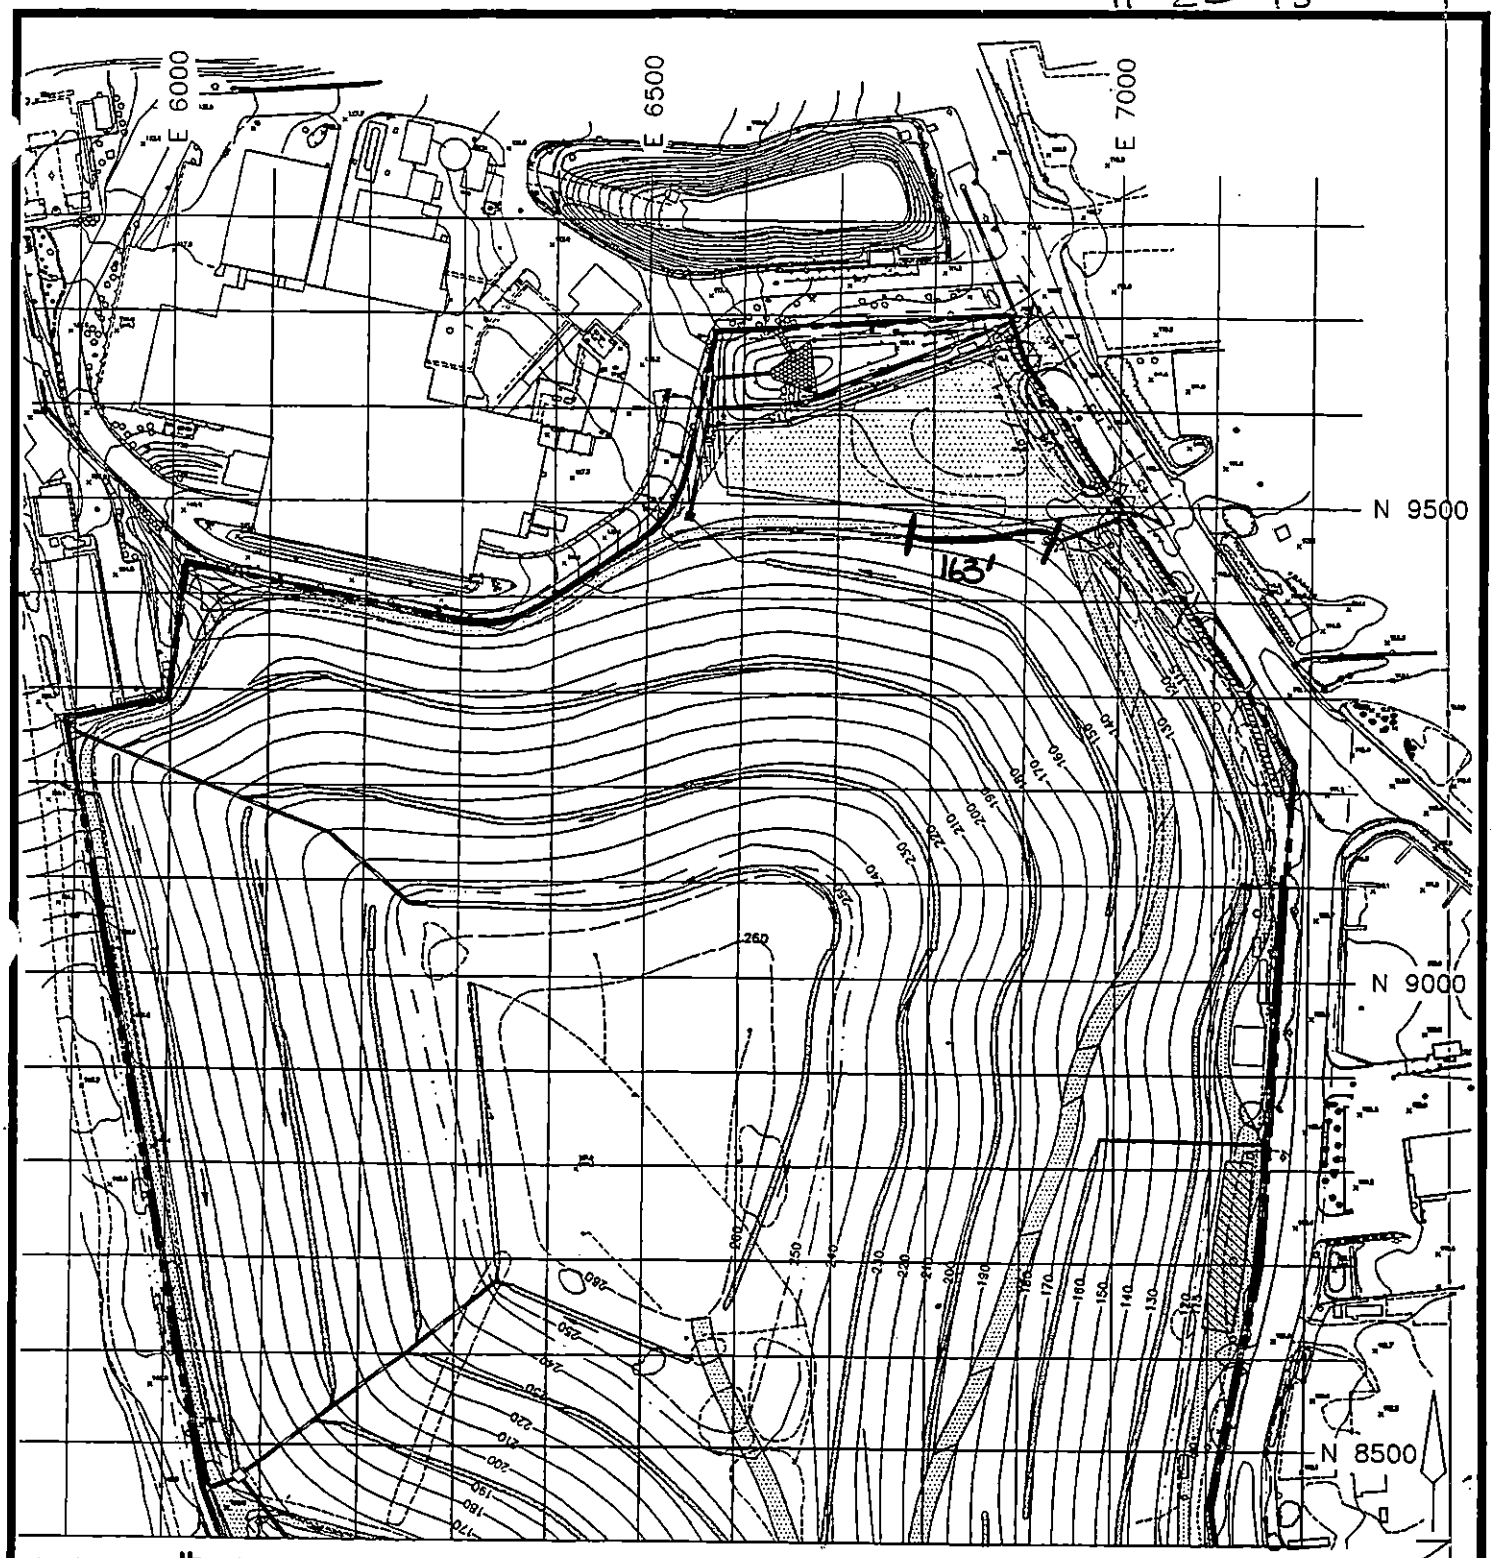

100 FOOT FIELD TESTING GRID

Cashin Associates, P.C.	EAST NORTHPORT LANDFILL TOWN OF HUNTINGTON, NEW YORK	PROJECT NO. 4170.1
		CAD FILE NO. C-28
	INTERIM REMEDIAL PROGRAM	FIGURE NO. 2

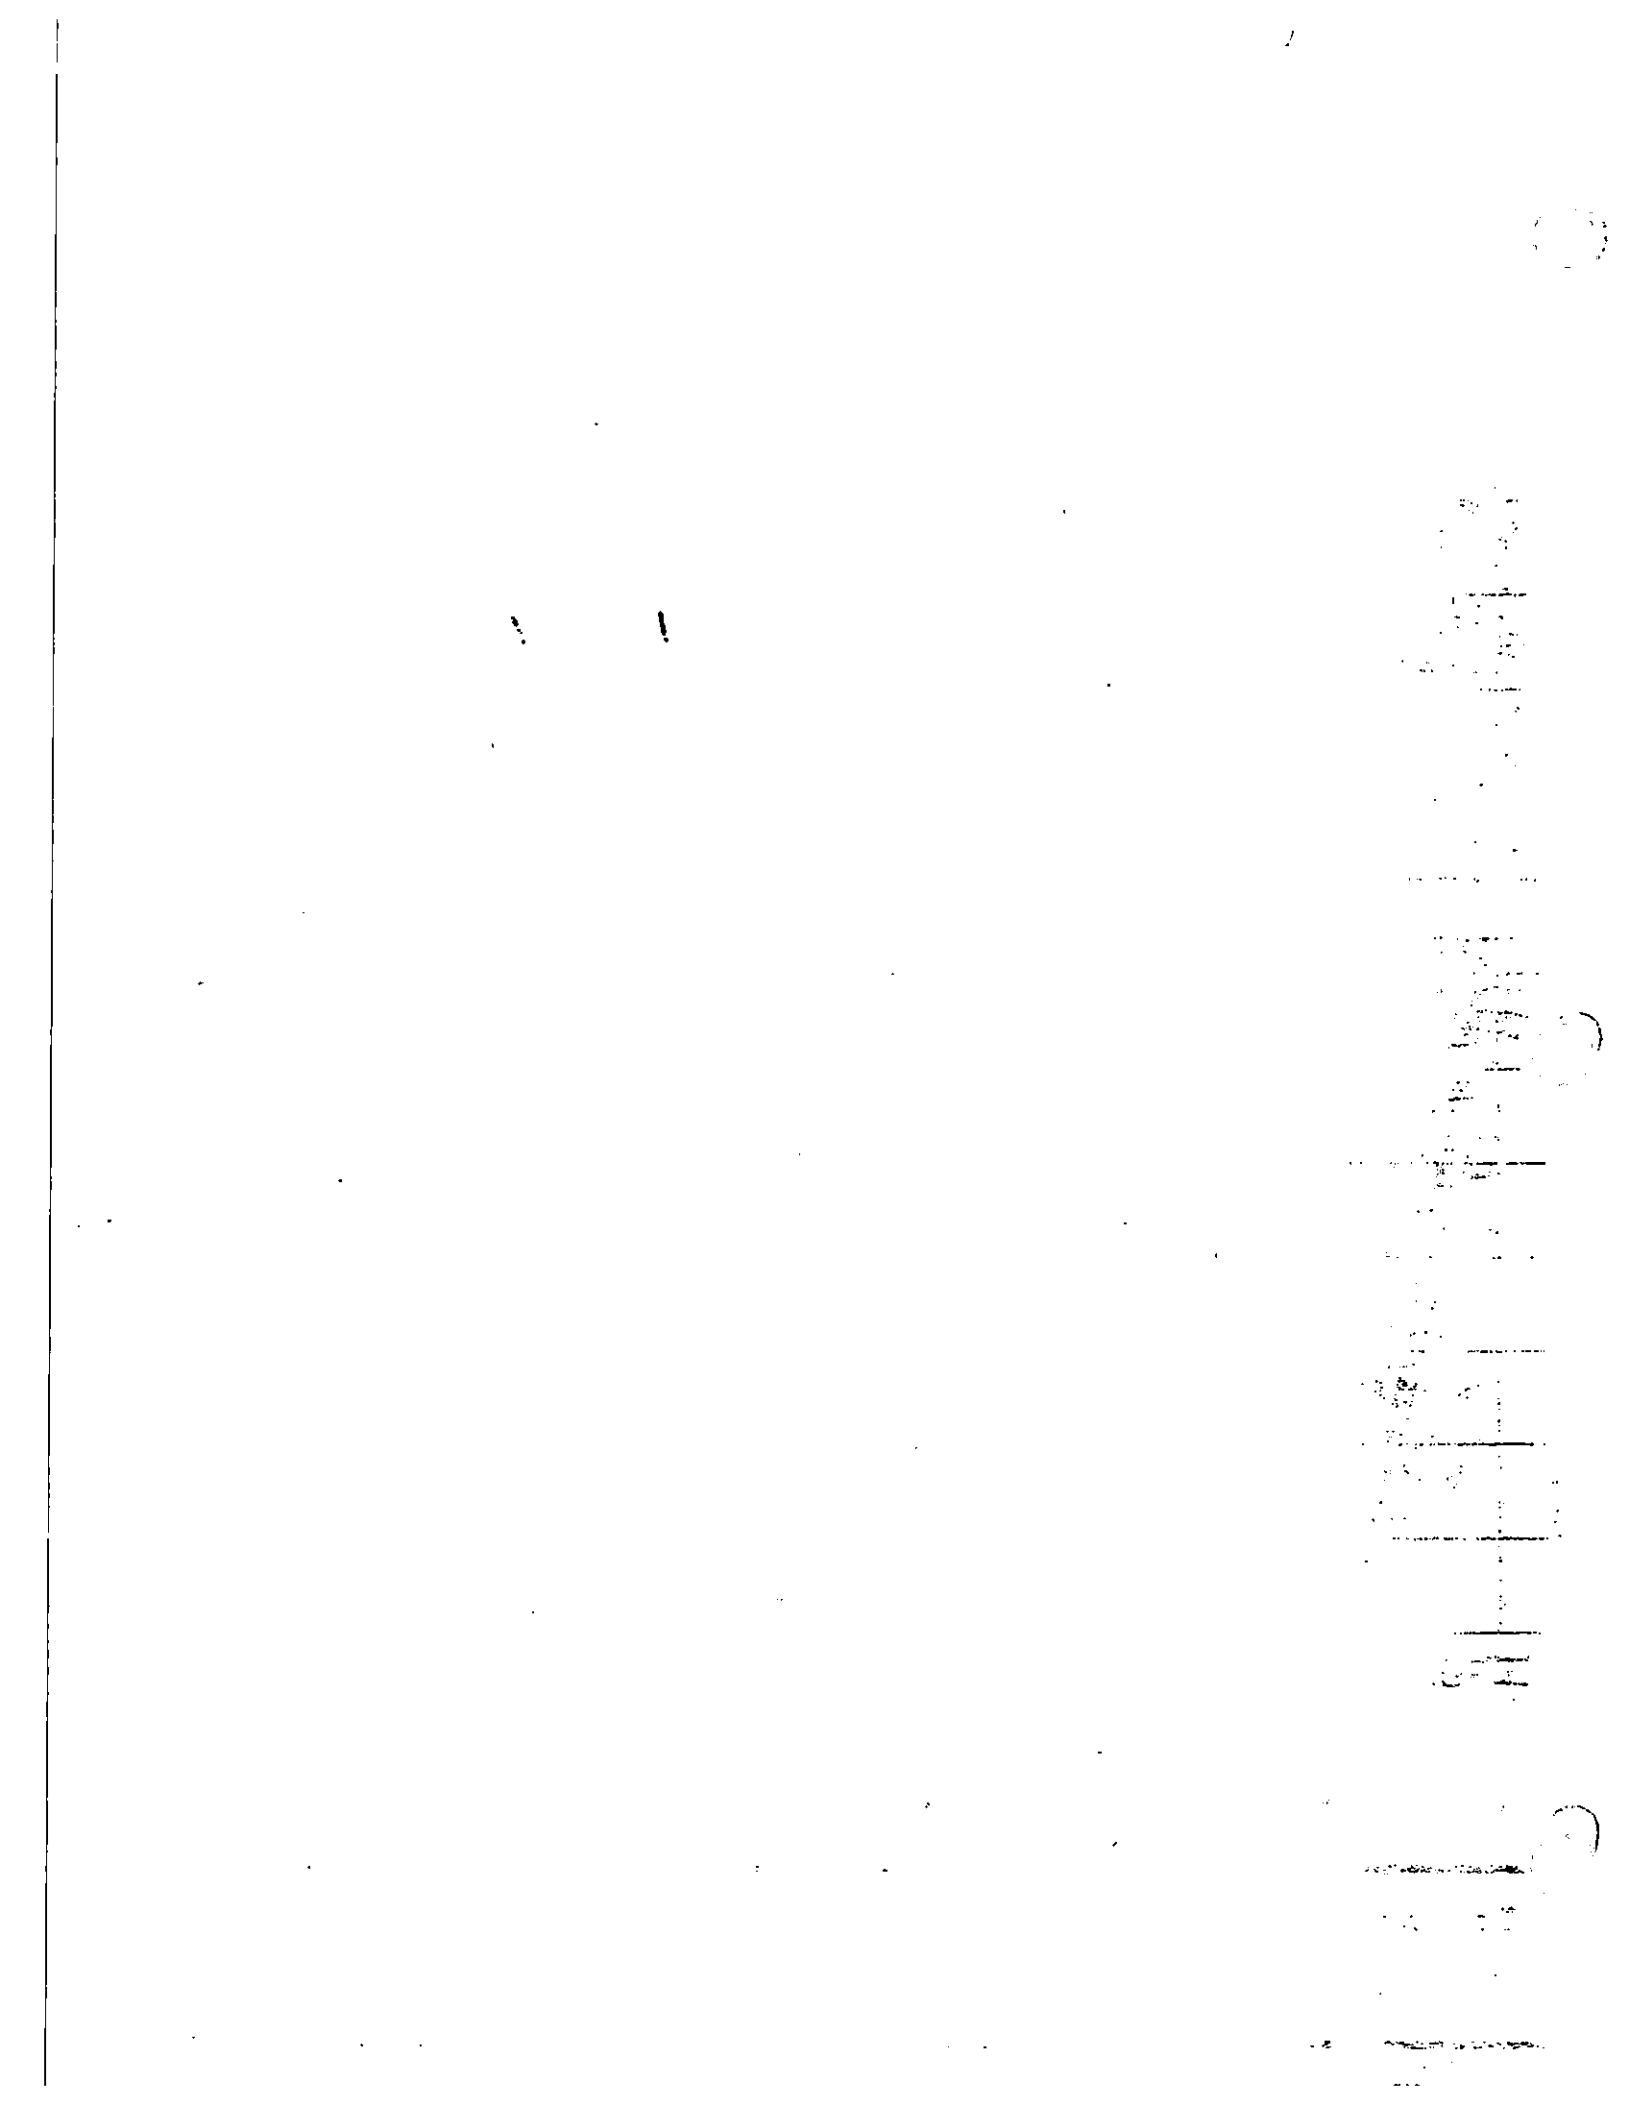

DAILY REPORT No. 339 CA No. 4170.1

PROJECT:	DATE: 11/27/95 PAGE 1 of 1
TOWN OF HUNTINGTON INTERIM REMEDIAL PROGRAM HUNTINGTON/EAST NORTHPORT LANDFILL CONTRACT No. ENV 94-01/0-C	S (M) T W T F S
ENGINEERS: CASHIN ASSOCIATES, P.C. 1200 VETERANS MEMORIAL HIGHWAY HAUPPAUGE, NY 11788 (516) 348-7600	**CONTRACTOR:** J.D. POSILLICO, INC. 1610 NEW HIGHWAY FARMINGDALE, NY 11735 (516) 249-1872

WEATHER: MOSTLY CLOUDY TIME: 8:30 AM TEMP: 42 °F WIND: LIGHT

ACTIVITY:

ITEM # G2 DEMOLITION

(1) AT SOME TIME OVER THE HOLIDAY WEEKEND, LILCO WAS ON SITE TO DISCONNECT ELECTRICAL POWER TO THE EAST BLOWER STATION. POWER WAS DISCONNECTED @ THE POLE ON TOWN LINE ROAD (EAST SIDE)

(2) JDP REMOVED THE EXISTING BLOWER STATION INCLUDING BLOWER UNIT, DISTRIBUTION PANEL, STARTER, AND LAMP POLE AND SAVED FOR USE BY THE TOWN OF HUNTINGTON.

(3) JDP BACKFILLED STOCKPILED SOIL AND WASTE @ THE BLOWER LOCATION. BACKFILL MATERIAL WAS PLACED AND COMPACTED IN LIFTS WITH A BULLDOZER.

→

EQUIPMENT AND MANPOWER: JDP		ITEM	QUANTITY	FINAL/ INTERIM
5 FOREMEN	1 TEAMSTER	#G2	—	—
26 LABORERS	1 10 WHL DUMP	#14	—	—
6 OPERATORS				
4 BULLDOZERS				
1 PAYLOADER				
1 EXCAVATOR				
1 TRAILER/RENTAL				

SIGNED: [signature] DATE: 11/27/95

DAILY REPORT No. 334

CA No. 4170.1

ADDITIONAL INFORMATION:

ITEM # 14 UNDERDRAIN PIPE

① JDP PLACED UNDERDRAIN PIPE IN DRAINAGE CHANNELS A AND V.

FIELD SKETCHES:

DAILY REPORT No. 340 CA No. 4170.1

PROJECT:	DATE: 11/28/95 PAGE 1 of 2
TOWN OF HUNTINGTON INTERIM REMEDIAL PROGRAM HUNTINGTON/EAST NORTHPORT LANDFILL CONTRACT No. ENV 94-01/0-C	S M (T) W T F S
ENGINEERS: CASHIN ASSOCIATES, P.C. 1200 VETERANS MEMORIAL HIGHWAY HAUPPAUGE, NY 11788 (516) 348-7600	**CONTRACTOR:** J.D. POSILLICO, INC. 1610 NEW HIGHWAY FARMINGDALE, NY 11735 (516) 249-1872

WEATHER: OVERCAST TIME: 8:20 TEMP: 56°F WIND: LIGHT

ACTIVITY:

ITEM #14 UNDERDRAIN PIPE

① JDP CONTINUED TO INSTALL PIPE IN THE DRAINAGE CHANNELS ON THE NORTH LANDFILL SLOPES

CHANNEL 'B' 28.0 LF (TO A LOCATION 21' WEST OF GV-10)
CHANNEL 'A' 72.0 LF (TO A LOCATION 102' WEST OF GV-7)
CHANNEL 'V' 300.0 LF (FROM A LOCATION 55' SOUTH EAST OF GV-6 TO A LOCATION 5' WEST OF GV-2)
TOTAL = 400.0 LF FINAL

EQUIPMENT AND MANPOWER: JDP		ITEM	QUANTITY	FINAL/ INTERIM
5 FOREMEN	1 10WHL DUMP	#14	400.0 LF	FINAL
26 LABORERS	1 TEAMSTER			
7 OPERATORS				
3 BULLDOZERS				
1 EXCAVATOR				
3 PAYLOADERS				
1 TRAILER/RENTAL				

SIGNED: [signature] DATE: 11/28/95

DAILY REPORT No. 340

CA No. 4170.1

ADDITIONAL INFORMATION:

FIELD SKETCHES:

ER 94-10
PAGE 2 OF 2
11-28-95

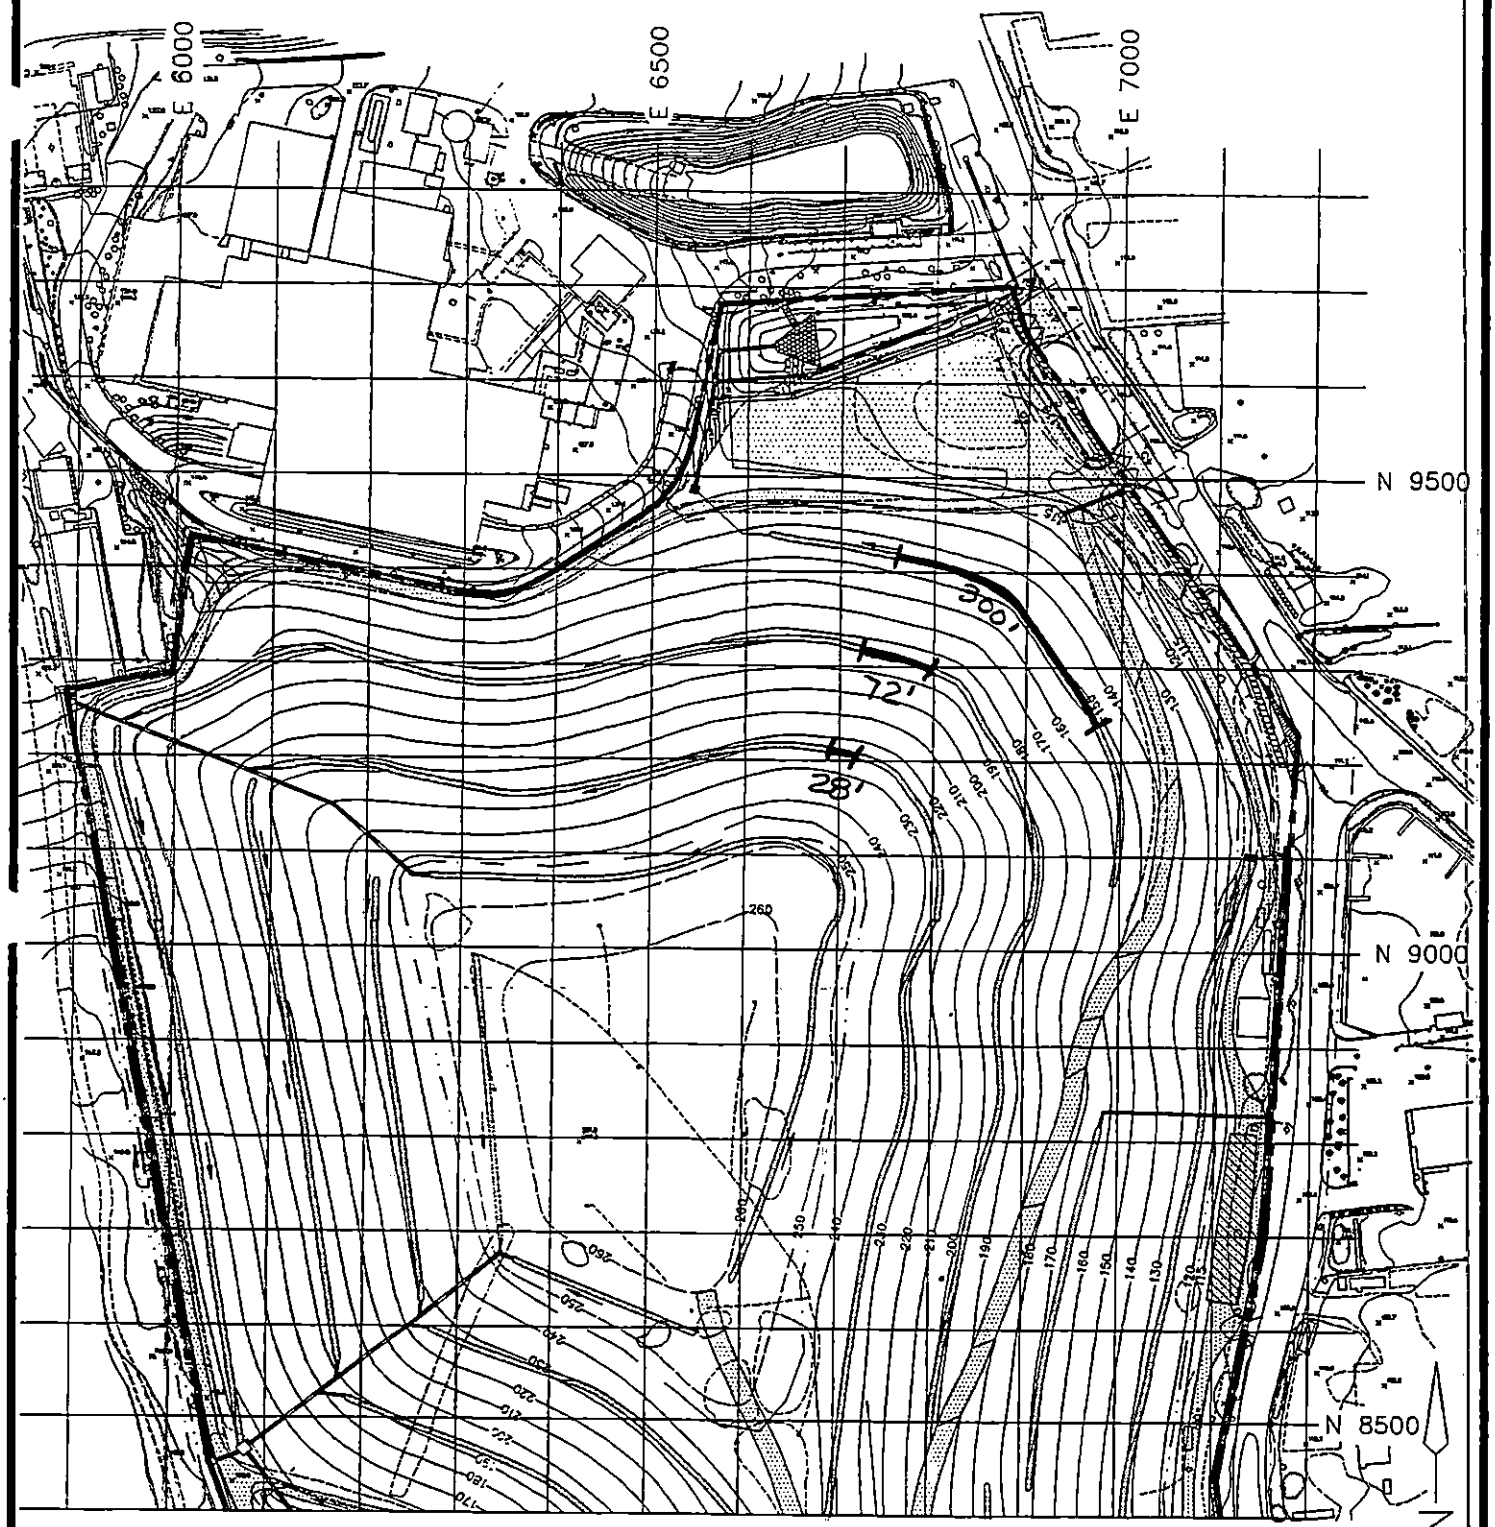

ITEM #14 UNDERDRAIN PIPE 300' + 72' + 28' = 400.0 LF

0 100 200
1" = 200'

100 FOOT FIELD TESTING GRID

Cashin Associates, P.C.	EAST NORTHPORT LANDFILL TOWN OF HUNTINGTON, NEW YORK	PROJECT NO. 4170.1
		CAD FILE NO. C-2B
	INTERIM REMEDIAL PROGRAM	FIGURE NO. 2

 

DAILY REPORT No. 341 CA No. 4170.1

PROJECT:	DATE: 11/29/95 PAGE 1 of 1
TOWN OF HUNTINGTON INTERIM REMEDIAL PROGRAM HUNTINGTON/EAST NORTHPORT LANDFILL CONTRACT No. ENV 94-01/0-C	S M T (W) T F S
ENGINEERS: CASHIN ASSOCIATES, P.C. 1200 VETERANS MEMORIAL HIGHWAY HAUPPAUGE, NY 11788 (516) 348-7600	**CONTRACTOR:** J.D. POSILLICO, INC. 1610 NEW HIGHWAY FARMINGDALE, NY 11735 (516) 249-1872

WEATHER: SNOW 4"± / OVERCAST TIME: 2:30PM TEMP: 33°F WIND: LIGHT

ACTIVITY:

GUNDLE DID NOT WORK TODAY DUE TO THE SNOW AND WET CONDITIONS.

JDP PERFORMED ONLY MINIMAL WORK.

MISC:

(1) JDP LOADED SITE LITTER AND SCRAP MATERIAL ONTO A 10 WHL DUMP TRUCK AND DISPOSED OF THE MATERIAL @ THE HUNTINGTON/OGDEN MARTIN RESOURCE RECOVERY FACILITY.

(2) JDP CLEARED SNOW FROM THE MAIN LANDFILL HAUL ROAD.

(3) JDP CLEARED SNOW FROM SECTIONS OF THE LINER ON THE LOWER NORTH SLOPE @ SECTION 8 ±, FOR FUTURE

EQUIPMENT AND MANPOWER: JDP	ITEM	QUANTITY	FINAL/ INTERIM
5 FOREMEN			
1 TEAMSTER			
1 10WHL. DUMP			
7 OPERATORS			
2 PAYLOADERS			

SIGNED: [signature] DATE: 11/29/95

DAILY REPORT No. 341

CA No. 4170.1

ADDITIONAL INFORMATION:

INSPECTION OF SUBGRADE BY GEOSINTEC.

FIELD SKETCHES:

DAILY REPORT No. 342 CA No. 4170.1

PROJECT:	DATE: 11/30/95 PAGE 1 of 1
TOWN OF HUNTINGTON INTERIM REMEDIAL PROGRAM HUNTINGTON/EAST NORTHPORT LANDFILL CONTRACT No. ENV 94-01/0-C	S M T W (T) F S
ENGINEERS: CASHIN ASSOCIATES, P.C. 1200 VETERANS MEMORIAL HIGHWAY HAUPPAUGE, NY 11788 (516) 348-7600	**CONTRACTOR:** J.D. POSILLICO, INC. 1610 NEW HIGHWAY FARMINGDALE, NY 11735 (516) 249-1872

WEATHER: MOSTLY SUNNY TIME: 3:30 PM TEMP: 35 °F WIND: LIGHT

ACTIVITY:

DUE TO LINGERING FROZEN SNOW, JDP & GUNDLE WORKED A VERY LIMITED CREW.

MISC:

1. JDP PERFORMED GENERAL SITE CLEAN-UP
2. JDP USED BRICK AND MORTAR TO RAISE THE CASTINGS ON MH #5, MH #8
3. JDP PREPARED THE SOILS TRAILER FOR REMOVAL FROM THE SITE.
4. GUNDLE USED BATTEN STRIPS AND NEOPRENE STRIPS TO CONNECT THE LINER SYSTEM TO THE CONCRETE FOOTING OF THE TOWN STORAGE BUILDING @ SECTION 11A.

EQUIPMENT AND MANPOWER: JDP	GUNDLE	ITEM	QUANTITY	FINAL/ INTERIM
5 FOREMEN	1 TECH			
2 SURVEYORS	2 FOREMEN			
1 TEAMSTER	2 OPERATORS			
	1 GENERATOR			
	1 PAYLOADER			

SIGNED: Robert A. Cashin DATE: 11/30/95

DAILY REPORT No. 342 CA No. 4170.1

ADDITIONAL INFORMATION:

- CA WORKED ON PREPARATION OF THE NOVEMBER 1995 PAYMENT ESTIMATE.

FIELD SKETCHES:

DAILY REPORT No. 343 CA No. 4170.1

PROJECT:	DATE: 12/1/95 PAGE 1 of 2
TOWN OF HUNTINGTON INTERIM REMEDIAL PROGRAM HUNTINGTON/EAST NORTHPORT LANDFILL CONTRACT No. ENV 94-01/0-C	S M T W T (F) S
ENGINEERS: CASHIN ASSOCIATES, P.C. 1200 VETERANS MEMORIAL HIGHWAY HAUPPAUGE, NY 11788 (516) 348-7600	**CONTRACTOR:** J.D. POSILLICO, INC. 1610 NEW HIGHWAY FARMINGDALE, NY 11735 (516) 249-1872

WEATHER: LT. RAIN TILL NOON / CLOUDY TIME: 3:30PM TEMP: 46°F WIND: MODERATE

ACTIVITY:

ITEM# 18A TOE UNDER DRAIN PIPE

① JDP COMPLETED THE PIPE RUN FROM 40'± SOUTH OF SECTION 13A TO CB #7.

JDP INSTALLED 336.0 LF OF PERFORATED, HDPE PIPE, A 45° ELBOW & A 15° ELBOW, AND 20.0 LF OF SOLID PVC PIPE.

TOTAL = 356.0 LF FINAL PAYMENT.

EQUIPMENT AND MANPOWER: JDP		ITEM	QUANTITY	FINAL/ INTERIM
5 FOREMEN	1 EXCAVATOR	#18A	356.0 LF	FINAL
23 LABORERS				
6 OPERATORS				
1 TEAMSTER				
1 10WHL DUMP				
4 BULLDOZERS				
1 PAYLOADER				

SIGNED: [signature] DATE: 12/1/95

DAILY REPORT No. 343 CA No. 4170.1

ADDITIONAL INFORMATION:

FIELD SKETCHES:

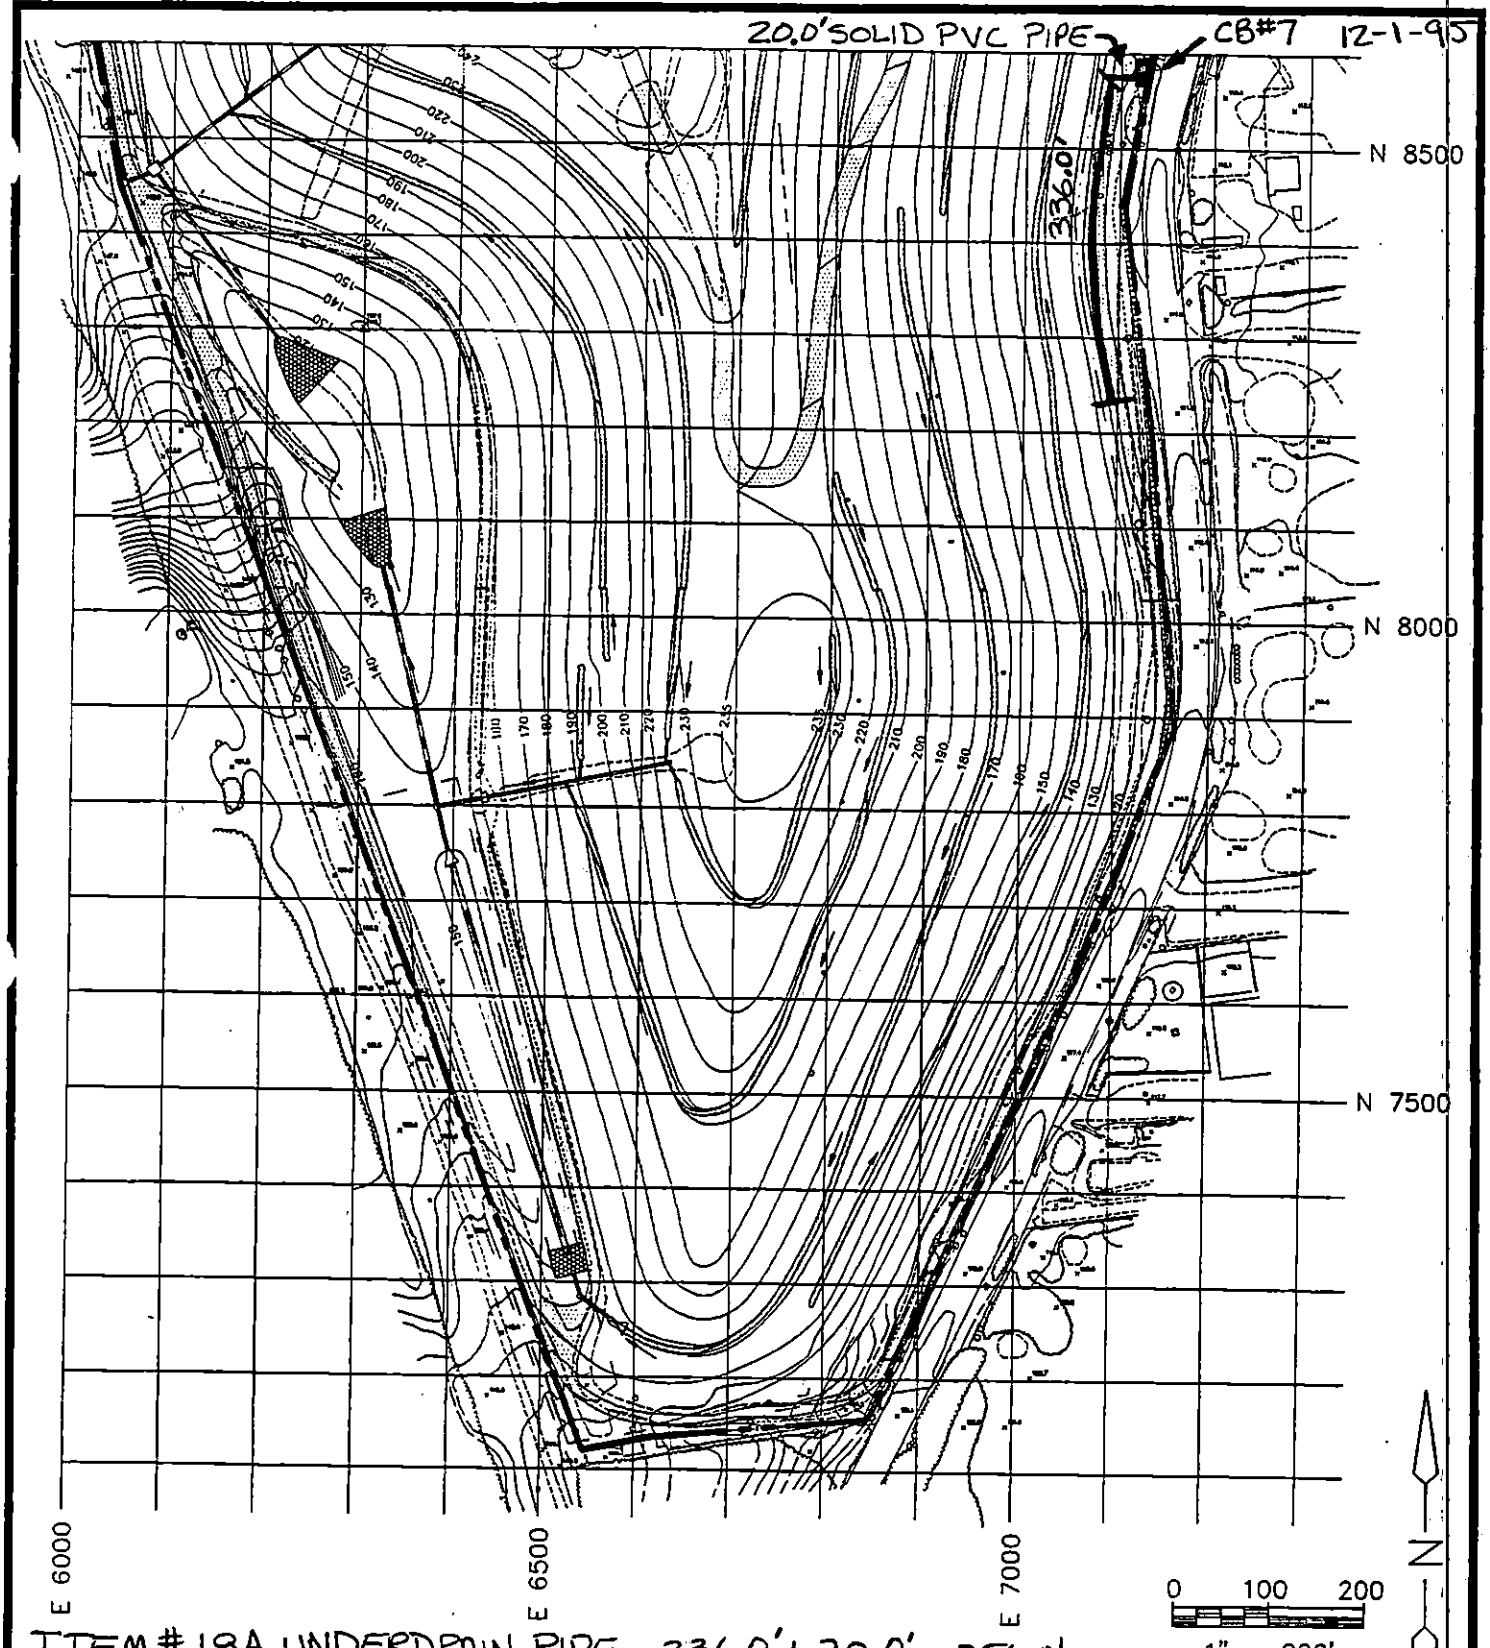

ITEM # 18A UNDERDRAIN PIPE 336.0' + 20.0' = 356.0'

100 FOOT FIELD TESTING GRID

Cashin Associates, P.C.	EAST NORTHPORT LANDFILL TOWN OF HUNTINGTON, NEW YORK	PROJECT NO. 4170.1
		CAD FILE NO. C-2C
	INTERIM REMEDIAL PROGRAM	FIGURE NO. 1

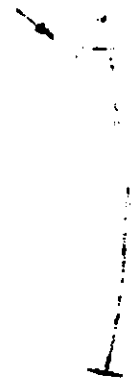

DAILY REPORT No. 344 CA No. 4170.1

PROJECT: TOWN OF HUNTINGTON INTERIM REMEDIAL PROGRAM HUNTINGTON/EAST NORTHPORT LANDFILL CONTRACT No. ENV 94-01/0-C	DATE: 12-2-95 PAGE 1 of 1 S M T W T F (S)
ENGINEERS: CASHIN ASSOCIATES, P.C. 1200 VETERANS MEMORIAL HIGHWAY HAUPPAUGE, NY 11788 (516) 348-7600	CONTRACTOR: J.D. POSILLICO, INC. 1610 NEW HIGHWAY FARMINGDALE, NY 11735 (516) 249-1872

WEATHER: MOSTLY SUNNY TIME: 11:00 AM TEMP: 41 °F WIND: HEAVY

ACTIVITY:

ITEM # 9A RCA INTERIM MEASUREMENT 582 CY

① RCA ROADWAY: SECTION 23 TO SECTION 19E @ 1.3' DEPTH, AND SECTION 19E TO SECTION 15E @ 1.0' DEPTH.

SEE PAGE 2 FOR SKETCH AND CALCULATIONS.

ITEM # 10 RIP-RAP INTERIM MEASUREMENT 181.5 CY

① INSIDE SHOULDER OF PERIMETER ROAD SECTION 23 TO SECTION 19E, OUTSIDE SHOULDER OF PERIMETER ROAD SECTION 22A TO SECTION 19E. (SEE PAGE 2)

ITEM # 22 GEOTEXTILE

① FABRIC BENEATH THE RIP-RAP SHOULDERS LISTED ABOVE + (1' VERTICAL ON EACH SIDE).

SEE PAGE 2 FOR SKETCH AND CALCULATIONS.

EQUIPMENT AND MANPOWER: JDP	ITEM	QUANTITY	FINAL/ INTERIM
2 FOREMEN	#1	751.3	FINAL
20 LABORERS	#9A	582.0 CY	INTERIM
1 OPERATOR	#10	181.5 CY	INTERIM
1 PAYLOADER	#22	7,350.0 LF	INTERIM
	#23	5216.4 SF	FINAL
	# 6	90,778.58 SY	FINAL

SIGNED: Robert A. Stutz DATE: 12/2/95

DAILY REPORT No. 344 CA No. 4170.1

ADDITIONAL INFORMATION:

ITEM #7 SELECT FILL

① FINAL PAYMENT FOR FILL IN DRAINAGE CHANNELS AS MEASURED ON DAILY REPORTS #321 THROUGH #340

1,449.0 LF X 14 CF/LF* ÷ 27 CF/CY = 751.3 CY FINAL

* NOTE: SEE DR #278 FOR CF/LF FACTOR CALCULATION.

ITEM #73 GEONET COMPOSITE

① FINAL PAYMENT FOR GEOCOMPOSITE IN DRAINAGE CHANNELS AS MEASURED ON DAILY REPORTS #321 THROUGH #340

1,449.0 LF X 3.6 LF/LF* = 5,216.4 SF FINAL

* NOTE: SEE DR # 302 FOR LF/LF FACTOR CALCULATION.

ITEM #14 UNDERDRAIN PIPE

① JDP INSTALLED GEO COMPOSITE AND UNDERDRAIN PIPE IN DRAINAGE CHANNEL 'N'.

FIELD SKETCHES:

ITEM #6 COMMON FILL (SCHLEIDER)

FINAL PAYMENT 154,323.58 TONS RECEIVED*

÷ 1.70 TON/CY CONVERSION FACTOR

90,778.58 CY FINAL

* NOTE: SEE MATERIAL RECEIVED LOG

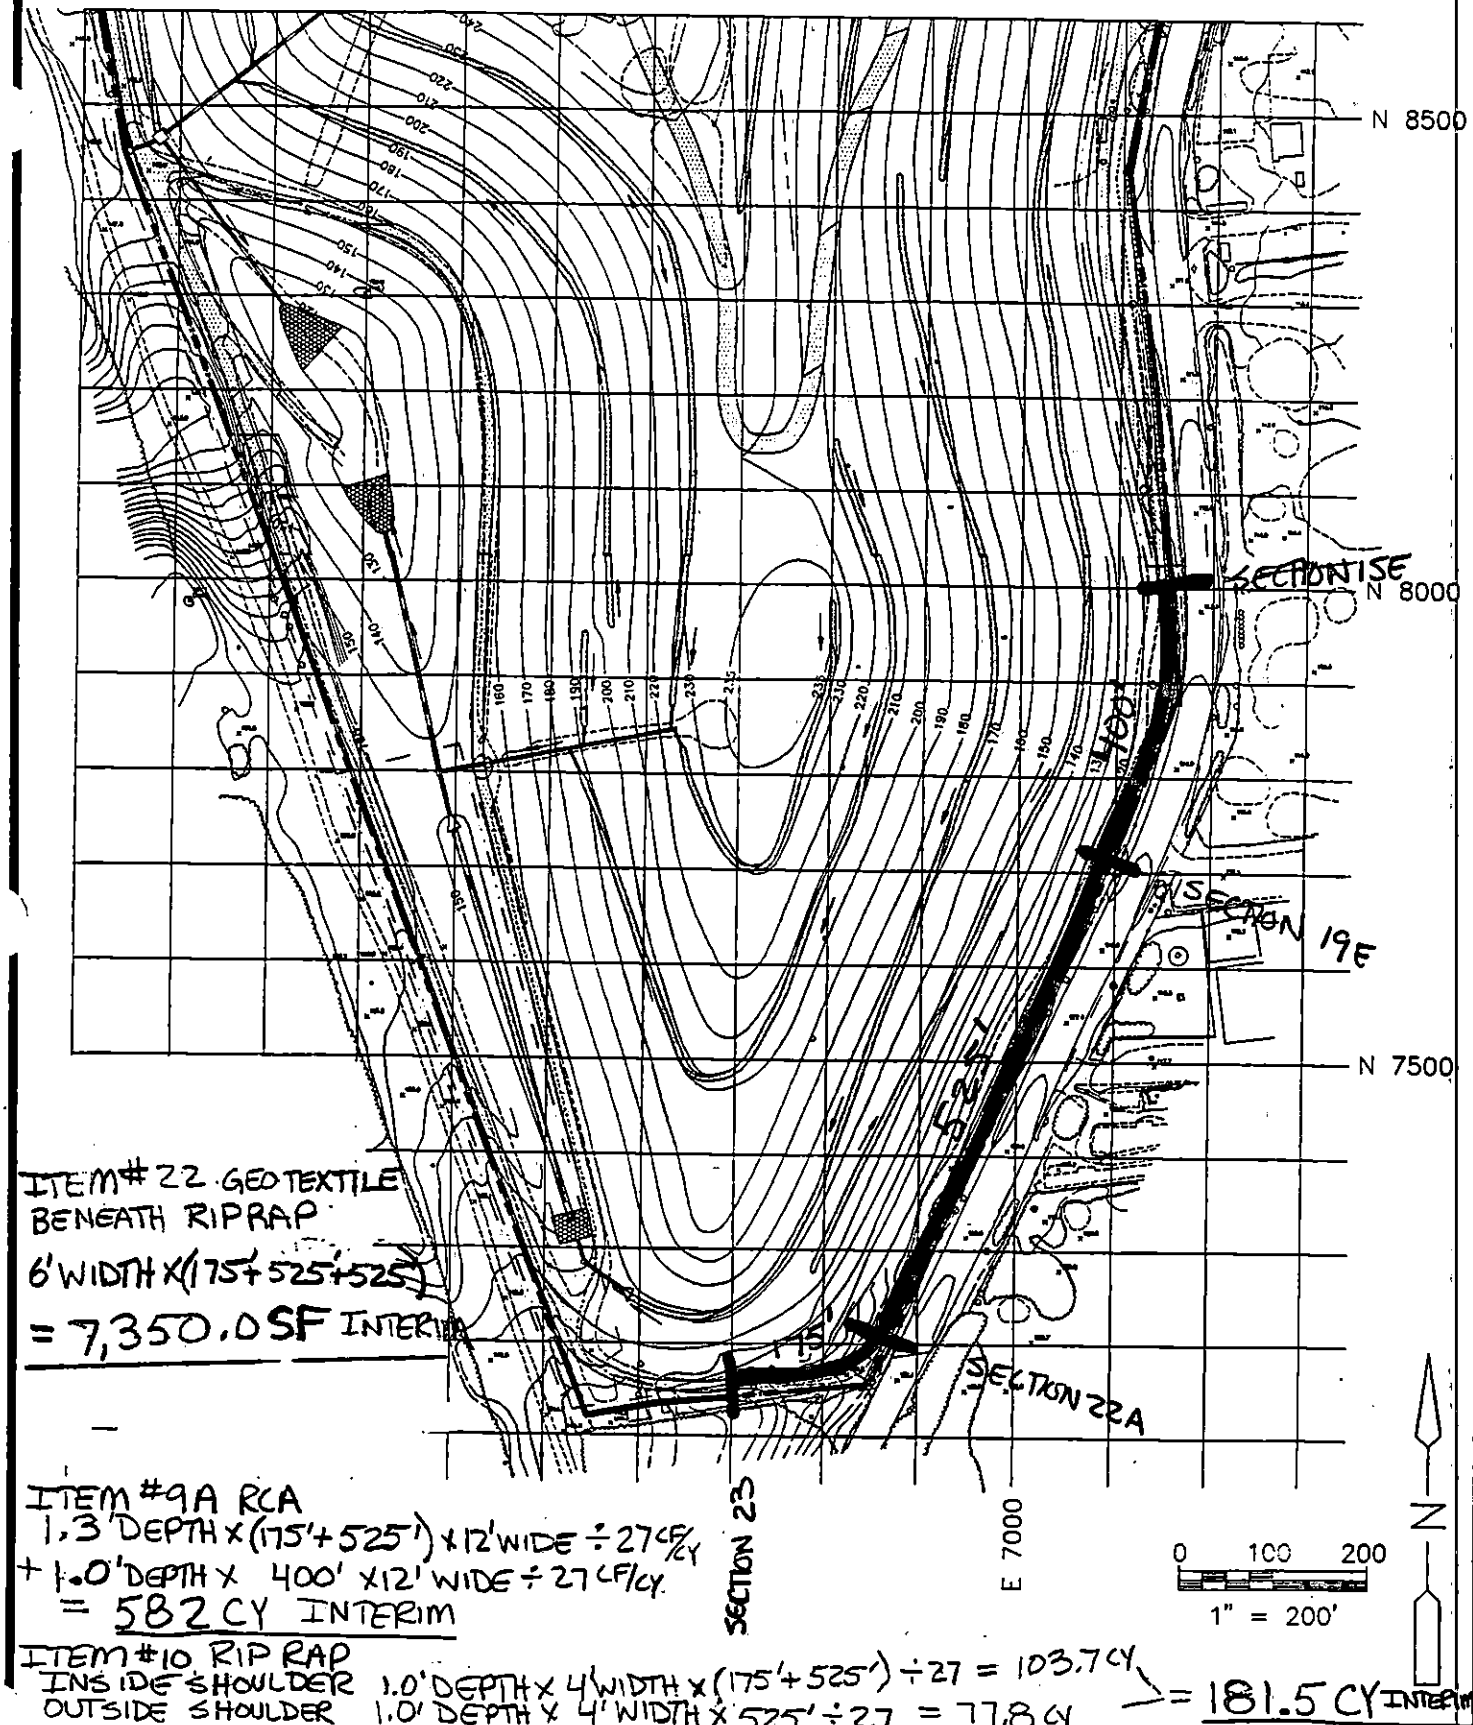

ITEM #22 GEOTEXTILE BENEATH RIPRAP
6' WIDTH X (175' + 525' + 525')
= 7,350.0 SF INTERIM

ITEM #9A RCA
1.3' DEPTH X (175' + 525') X 12' WIDE ÷ 27 CF/CY
+ 1.0' DEPTH X 400' X 12' WIDE ÷ 27 CF/CY
= 582 CY INTERIM

ITEM #10 RIP RAP
INSIDE SHOULDER 1.0' DEPTH X 4' WIDTH X (175' + 525') ÷ 27 = 103.7 CY
OUTSIDE SHOULDER 1.0' DEPTH X 4' WIDTH X 525' ÷ 27 = 77.8 CY
= 181.5 CY INTERIM

Cashin Associates, P.C.	EAST NORTHPORT LANDFILL TOWN OF HUNTINGTON, NEW YORK	PROJECT NO. 4170.1 CAD FILE NO. C-2C
	INTERIM REMEDIAL PROGRAM	FIGURE NO. 1

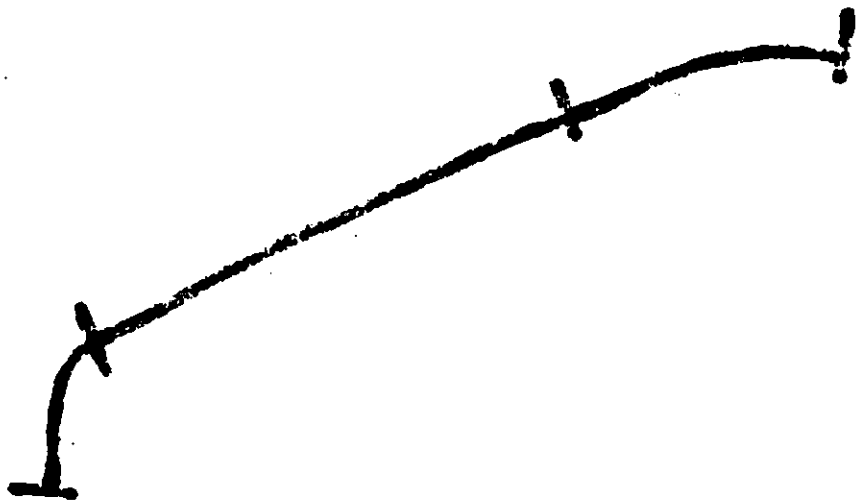

DAILY REPORT No. 345 CA No. 4170.1

PROJECT: TOWN OF HUNTINGTON INTERIM REMEDIAL PROGRAM HUNTINGTON/EAST NORTHPORT LANDFILL CONTRACT No. ENV 94-01/0-C	DATE: 12/4/95 PAGE 1 of 2 S (M) T W T F S
ENGINEERS: CASHIN ASSOCIATES, P.C. 1200 VETERANS MEMORIAL HIGHWAY HAUPPAUGE, NY 11788 (516) 348-7600	CONTRACTOR: J.D. POSILLICO, INC. 1610 NEW HIGHWAY FARMINGDALE, NY 11735 (516) 249-1872

WEATHER: MOSTLY SUNNY TIME: 8:00 AM TEMP: 44 °F WIND: LIGHT

ACTIVITY:

ITEM # 28 TYPE 1 - GAS VENT
- TOOK AN INVENTORY OF INSTALLED GAS VENTS: ADD GV-34 AND GV-48, AND MINUS (GV-17). (GV-17 IS A TYPE 2 VENT)
FINAL PAYMENT 1 EA.

ITEM # 14 UNDERDRAIN PIPE.
① JDP PLACED UNDERDRAIN PIPE IN (A) DRAINAGE CHANNEL 'J' = 197.0' (ENDING 20' NORTH OF GV-39 (NOTE 100' INSTALLED EARLIER AS PART OF TEST PAD)
AND (B) DRAINAGE CHANNEL 'V' - 143.0'.
197.0' + 143.0' = 340.0 LF FINAL

MISC.: ① MERRICK UTILITIES REMOVED, WRAPPED IN PLASTIC, AND STORED @ THE JDP FIELD OFFICE TRAILER. THE SOUTH BLOWER.

EQUIPMENT AND MANPOWER:		ITEM	QUANTITY	FINAL/ INTERIM
JDP				
5 FOREMEN	1 10WHL DUMP	#14	340.0 LF	FINAL
23 LABORERS	2 TRAILERS / RENTAL	#28	1 EA.	FINAL
6 OPERATORS				
4 BULLDOZERS	MERRICK UTILITIES			
1 PAYLOADER	2-MAN CREW			
1 EXCAVATOR				
1 TEAMSTER				

SIGNED: Robert D. Jones DATE: 12/4/95

DAILY REPORT No. 345

CA No. 4170.1

ADDITIONAL INFORMATION:

FIELD SKETCHES:

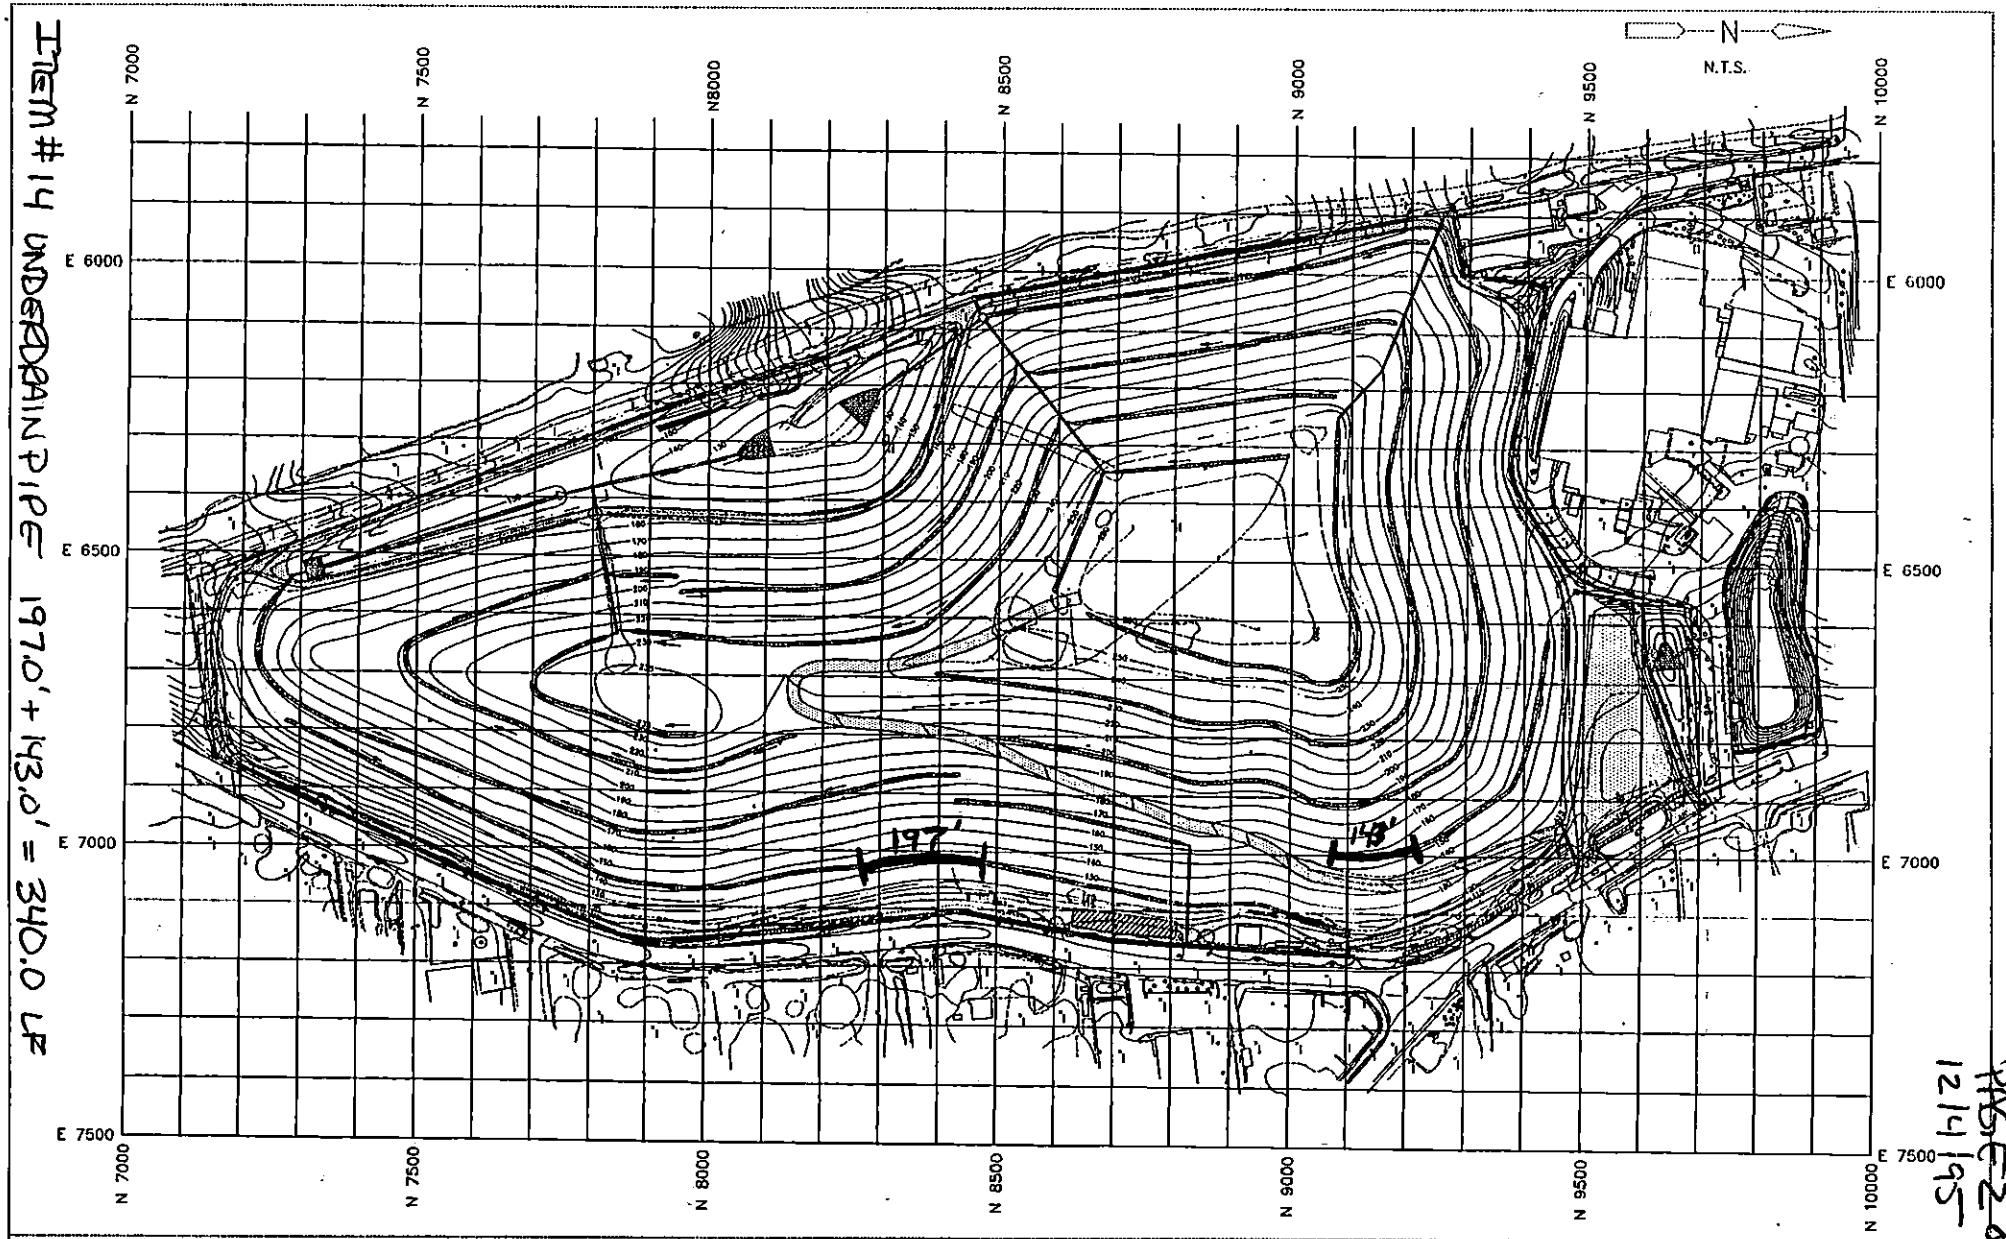

ITEM #14 UNDERDRAIN PIPE 197.0' + 143.0' = 340.0 LF

DRAWING PAGE 2 OF 2
12/4/95

Cashin Associates, P.C.
ENGINEERS · ARCHITECTS · PLANNERS
1300 Veterans Memorial Highway Hauppauge, New York 11788 (516) 348-7600

EAST NORTHPORT LANDFILL
TOWN OF HUNTINGTON, NEW YORK
INTERIM REMEDIAL PROGRAM

100 FOOT FIELD TESTING GRID

PROJECT NO. 41251
CAD FILE NO. C-EA
SHEET NO. 100-FTG

DAILY REPORT No. 346 CA No. 4170.1

PROJECT:	DATE: 12/5/95 PAGE 1 of 1
TOWN OF HUNTINGTON INTERIM REMEDIAL PROGRAM HUNTINGTON/EAST NORTHPORT LANDFILL CONTRACT No. ENV 94-01/0-C	S M (T) W T F S
ENGINEERS: CASHIN ASSOCIATES, P.C. 1200 VETERANS MEMORIAL HIGHWAY HAUPPAUGE, NY 11788 (516) 348-7600	**CONTRACTOR:** J.D. POSILLICO, INC. 1610 NEW HIGHWAY FARMINGDALE, NY 11735 (516) 249-1872

WEATHER: MOSTLY CLOUDY TIME: 5:10 PM TEMP: 40 °F WIND: MODERATE

ACTIVITY:

INTERIM PAYMENTS FOR THE MONTH OF NOVEMBER:

* ITEM # 23 GEONET COMPOSITE 302,100 SF
* ITEM # 24 VLDPE MEMBRANE 227,804 SF

(* NOTE: SEE INTERIM MARS FOR FOR DETAILS)

ITEM #14 UNDERDRAIN PIPE

① JDP DEPLOYED PIPE IN DRAINAGE CHANNELS H, J, AND Z ON THE EAST LANDFILL SLOPE.

MISC: JDP BEGAN TO UNCOVER THE LINER SYSTEM @ SECTION Z, TO EXPOSE THE TIE-IN SEAM AND THE LINER TO THE WEST, FOR INSPECTION BY GEOSYNTEC.

EQUIPMENT AND MANPOWER: JDP		ITEM	QUANTITY	FINAL/ INTERIM
5 FOREMEN	1 TEAMSTER	#23	302,100 SF	INTERIM •
25 LABORERS	1 10 WHL DUMP	#24	227,804 SF	INTERIM •
7 OPERATORS				
4 BULLDOZERS				
1 EXCAVATOR				
2 PAYLOADERS				
2 TRAILERS/RENTAL				

SIGNED: Robert A. Vinton DATE: 12/5/95

DAILY REPORT No. 346

CA No. 4170.1

ADDITIONAL INFORMATION:

FIELD SKETCHES:

DAILY REPORT No. 347 CA No. 4170.1

PROJECT:	DATE: 12/6/95 PAGE 1 of 2
TOWN OF HUNTINGTON INTERIM REMEDIAL PROGRAM HUNTINGTON/EAST NORTHPORT LANDFILL CONTRACT No. ENV 94-01/0-C	S M T (W) F S
ENGINEERS: CASHIN ASSOCIATES, P.C. 1200 VETERANS MEMORIAL HIGHWAY HAUPPAUGE, NY 11788 (516) 348-7600	**CONTRACTOR:** J.D. POSILLICO, INC. 1610 NEW HIGHWAY FARMINGDALE, NY 11735 (516) 249-1872

WEATHER: MOSTLY SUNNY TIME: 11:00AM TEMP: 46°F WIND: MODERATE

ACTIVITY:

ITEM # 14 UNDERDRAIN PIPE

① JDP INSTALLED PIPE @ DRAINAGE CHANNELS:

'H' 126.0' (SECTION 13E TO NORTH END)
'Z' 136.0' (SOUTH END HEADING NORTH)
'N' 101.0' (WEST TO LOCATION 2' EAST OF GV-18)
'J' 310.0' (WEST 330' PAST GV39).

TOTAL 673.0 LF FINAL

ITEM # 15 24" CORRUGATED HDPE PIPE

① FINAL PAYMENT FOR 39.0 LF OF PIPE PLACED PREVIOUSLY FROM SWCS #4 SOUTH EAST TOWARDS DRAINAGE CHANNEL 'V'.
PIPE RUN IS INCOMPLETE.

EQUIPMENT AND MANPOWER: JDD		ITEM	QUANTITY	FINAL/ INTERIM
5 FOREMEN	11 DUMP TRUCK	#14	673.0 LF	FINAL
25 LABORERS	1 TRANSFER	#15	39.0 LF	FINAL
7 OPERATORS				
4 BULLDOZERS				
2 PAYLOADERS				
1 EXCAVATOR				
2 TRAILERS/RENTAL				

SIGNED: Robert O'Reilly DATE: 12/6/95

DAILY REPORT No. 34 /

CA No. 4170.1

ADDITIONAL INFORMATION:

FIELD SKETCHES:

DRAFT
PAGE 2 OF 2
12-6-95

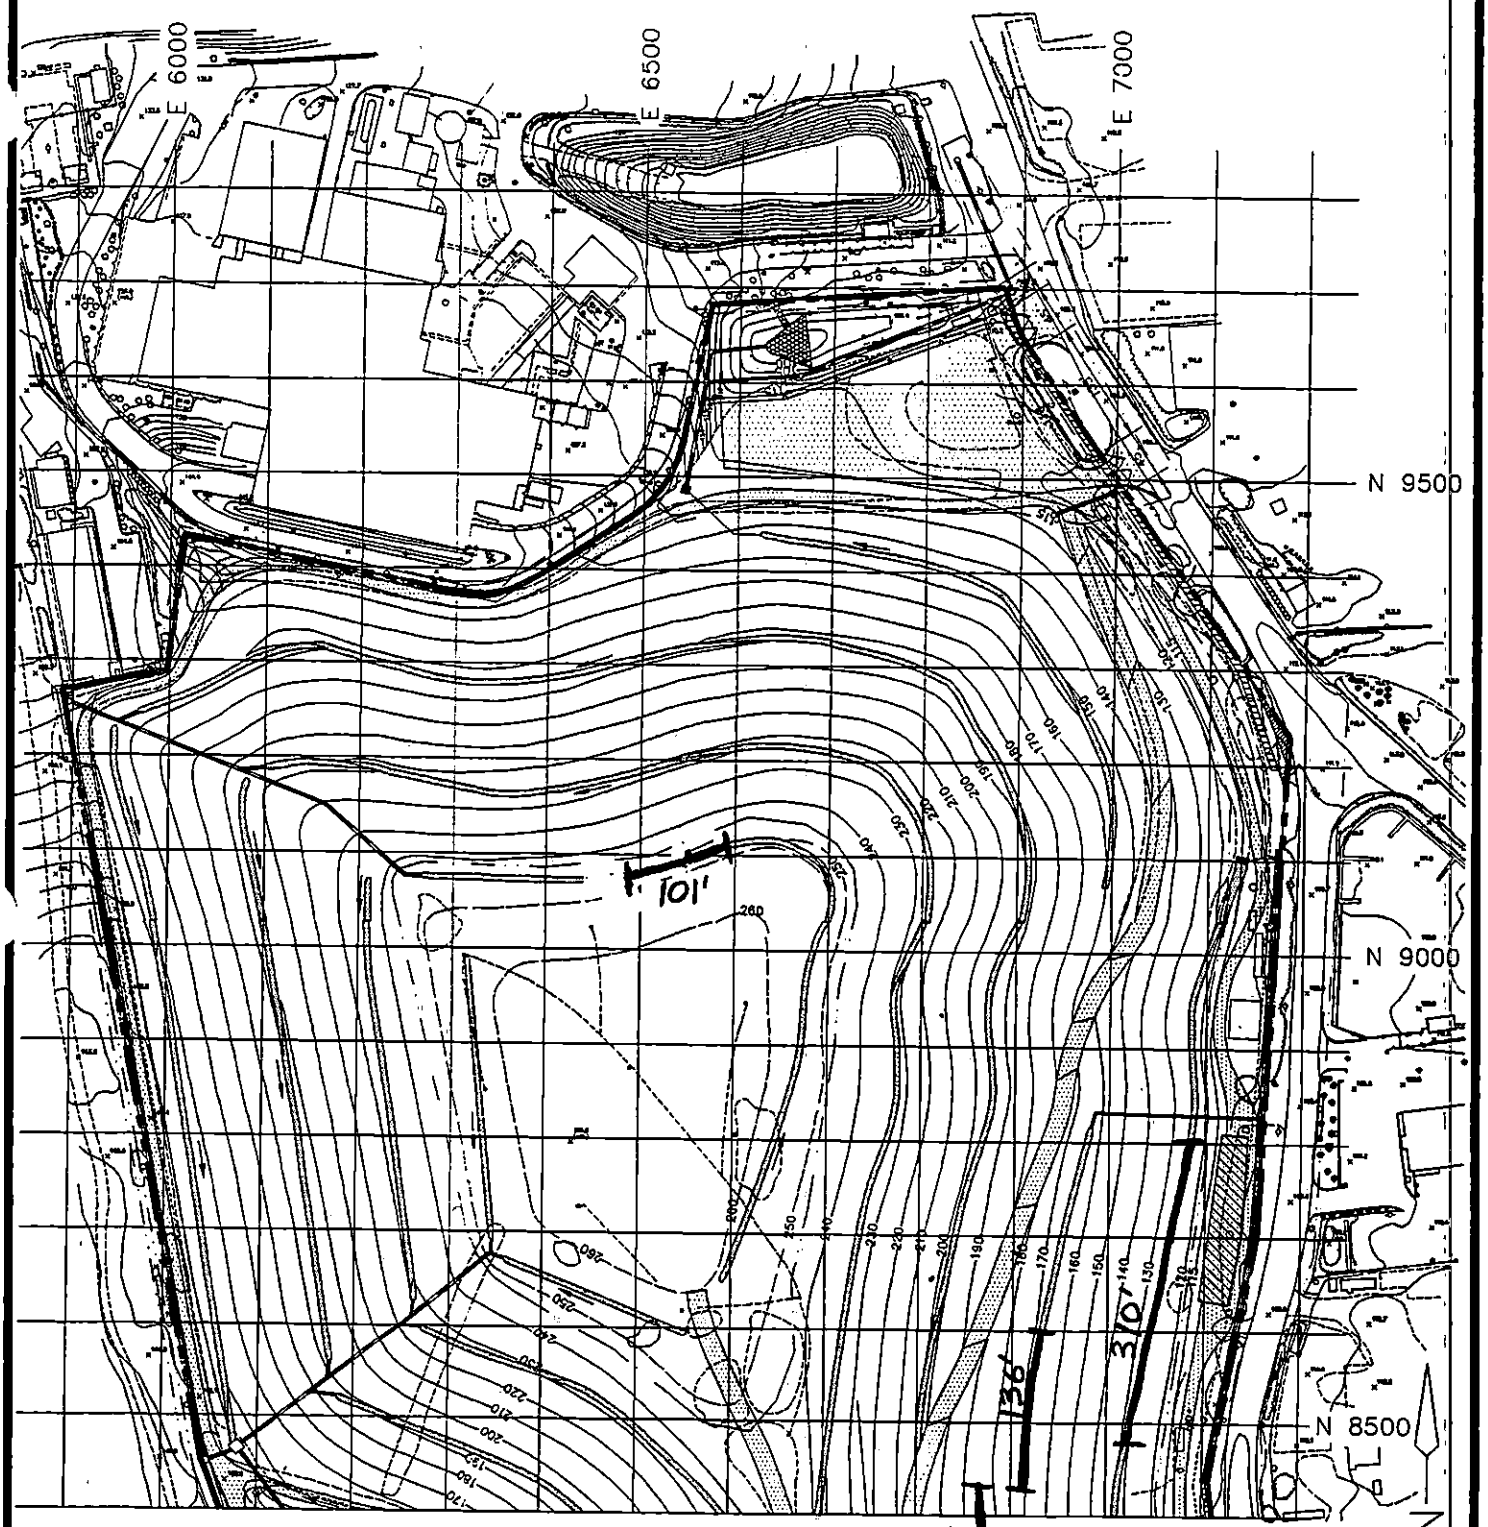

ITEM #14 UNDERDRAIN PIPE
126.0' + 136.0' + 310' + 101' = 673.0 LF

100 FOOT FIELD TESTING GRID

Cashin Associates, P.C.	EAST NORTHPORT LANDFILL TOWN OF HUNTINGTON, NEW YORK	PROJECT NO. 4170.1
		CAD FILE NO. C-2B
	INTERIM REMEDIAL PROGRAM	FIGURE NO. 2

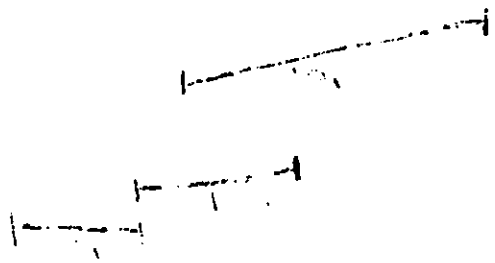

DAILY REPORT No. 348 CA No. 41701

PROJECT:	DATE: 12/7/95 PAGE 1 of 2
TOWN OF HUNTINGTON INTERIM REMEDIAL PROGRAM HUNTINGTON/EAST NORTHPORT LANDFILL CONTRACT No. ENV 94-01/0-C	S M T W (T) F S
ENGINEERS: CASHIN ASSOCIATES, P.C. 1200 VETERANS MEMORIAL HIGHWAY HAUPPAUGE, NY 11788 (516) 348-7600	**CONTRACTOR:** J.D. POSILLICO, INC. 1610 NEW HIGHWAY FARMINGDALE, NY 11735 (516) 249-1872

WEATHER: MOSTLY CLOUDY TIME: 10:30 TEMP: 40 °F WIND: MODERATE

ACTIVITY:

ITEM #14 UNDERDRAIN PIPE

① JDP CONTINUED TO PLACE PIPE IN THE DRAINAGE CHANNELS ON THE EAST LANDFILL SLOPES:
CHANNEL 2 = 199.0 LF

ITEM # 16 36" CORRUGATED HDPE PIPE

① JDP INSTALLED 63.5 LF OF PIPE BETWEEN CB#1 AND CB#2.

② PIPE WAS BRICK AND MORTARED INTO EACH CATCH BASIN.

③ THE ENTIRE PIPE RUN WAS INSTALLED ABOVE THE LINER SYSTEM.

EQUIPMENT AND MANPOWER: JDP		ITEM	QUANTITY	FINAL/ INTERIM
5 FOREMEN	1 TEAMSTER	#14	199.0 LF	FINAL
26 LABORERS	1 10WHL DUMP.	#16	63.5 LF	FINAL
4 BULLDOZERS				
1 EXCAVATOR				
2 PAYLOADERS				
7 OPERATORS				
3 TRAILERS/RENTAL				

SIGNED: Ralph D. Cashin DATE: 12/7/95

DAILY REPORT No. 348 CA No. 4170.1

ADDITIONAL INFORMATION:

MISC;

① JDP HAD 1 EXCAVATOR 1 FOREMAN AND 3 LABORERS SPEND 2 HRS± EXPOSE WRINKLES IN DRAINAGE CHANNEL 'A' AT SECTION 2, AND REMEDIATE LINER SUBGRADE @ 2 LOCATIONS ON THE LOWER NORTH SLOPE @ SECTION 7 FOR 2 HOURS. A SMALL AMOUNT OF MSW WAS EXCAVATED AND BACKFILLED W/STONE.

② GUNDLE USED 2 TECHNICIANS FOR 3 HOURS± TO REPAIR THE 2 AREAS MENTIONED ABOVE ON THE LOWER SLOPE @ SECTION 7.

FIELD SKETCHES:

DRC 340
PAGE 2 OF 2
12-7-95

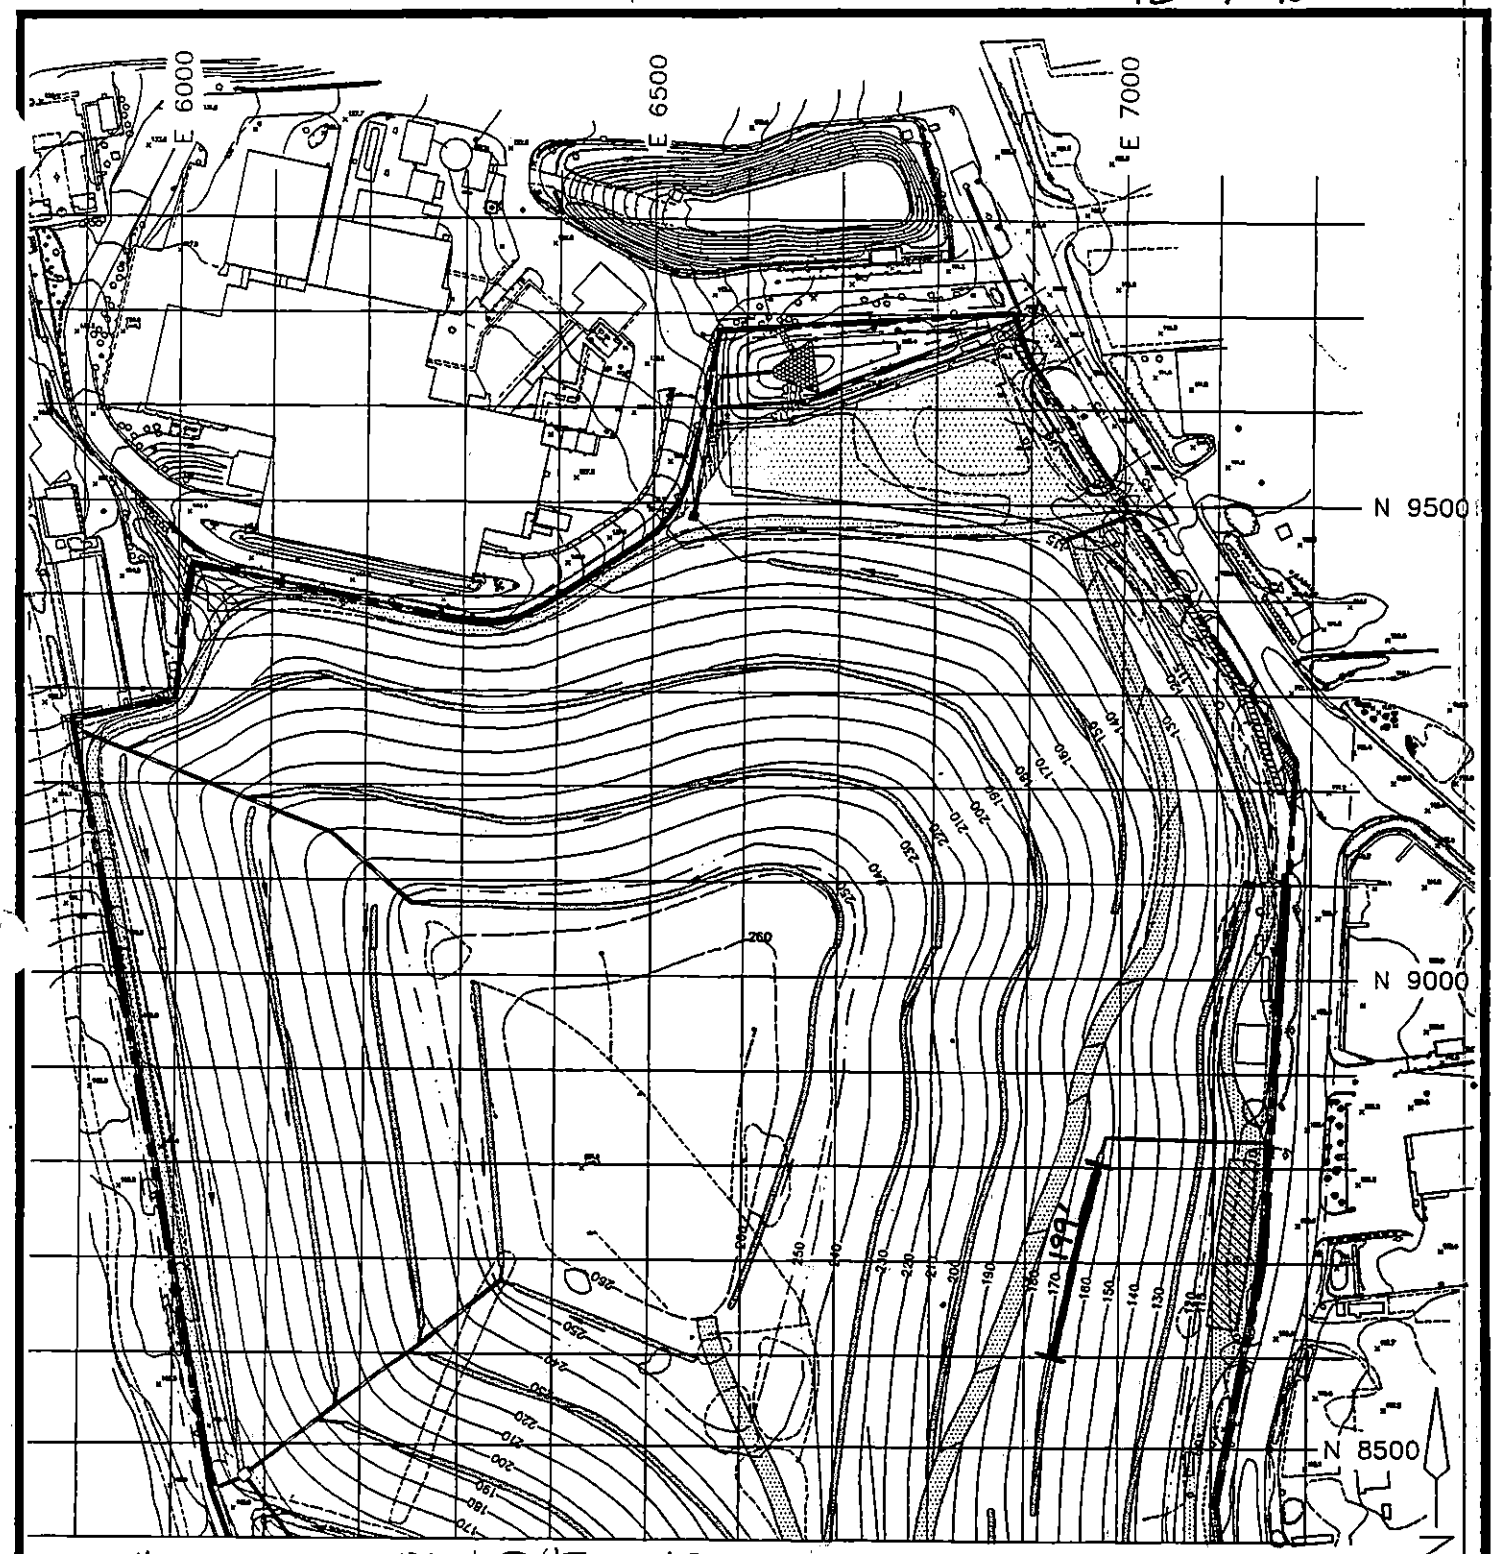

ITEM #14 UNDERD RAIN PIPE 199.0LF

100 FOOT FIELD TESTING GRID

Cashin Associates, P.C.	EAST NORTHPORT LANDFILL TOWN OF HUNTINGTON, NEW YORK	PROJECT NO. 4170.1
		CAD FILE NO. C-28
	INTERIM REMEDIAL PROGRAM	FIGURE NO. 2.

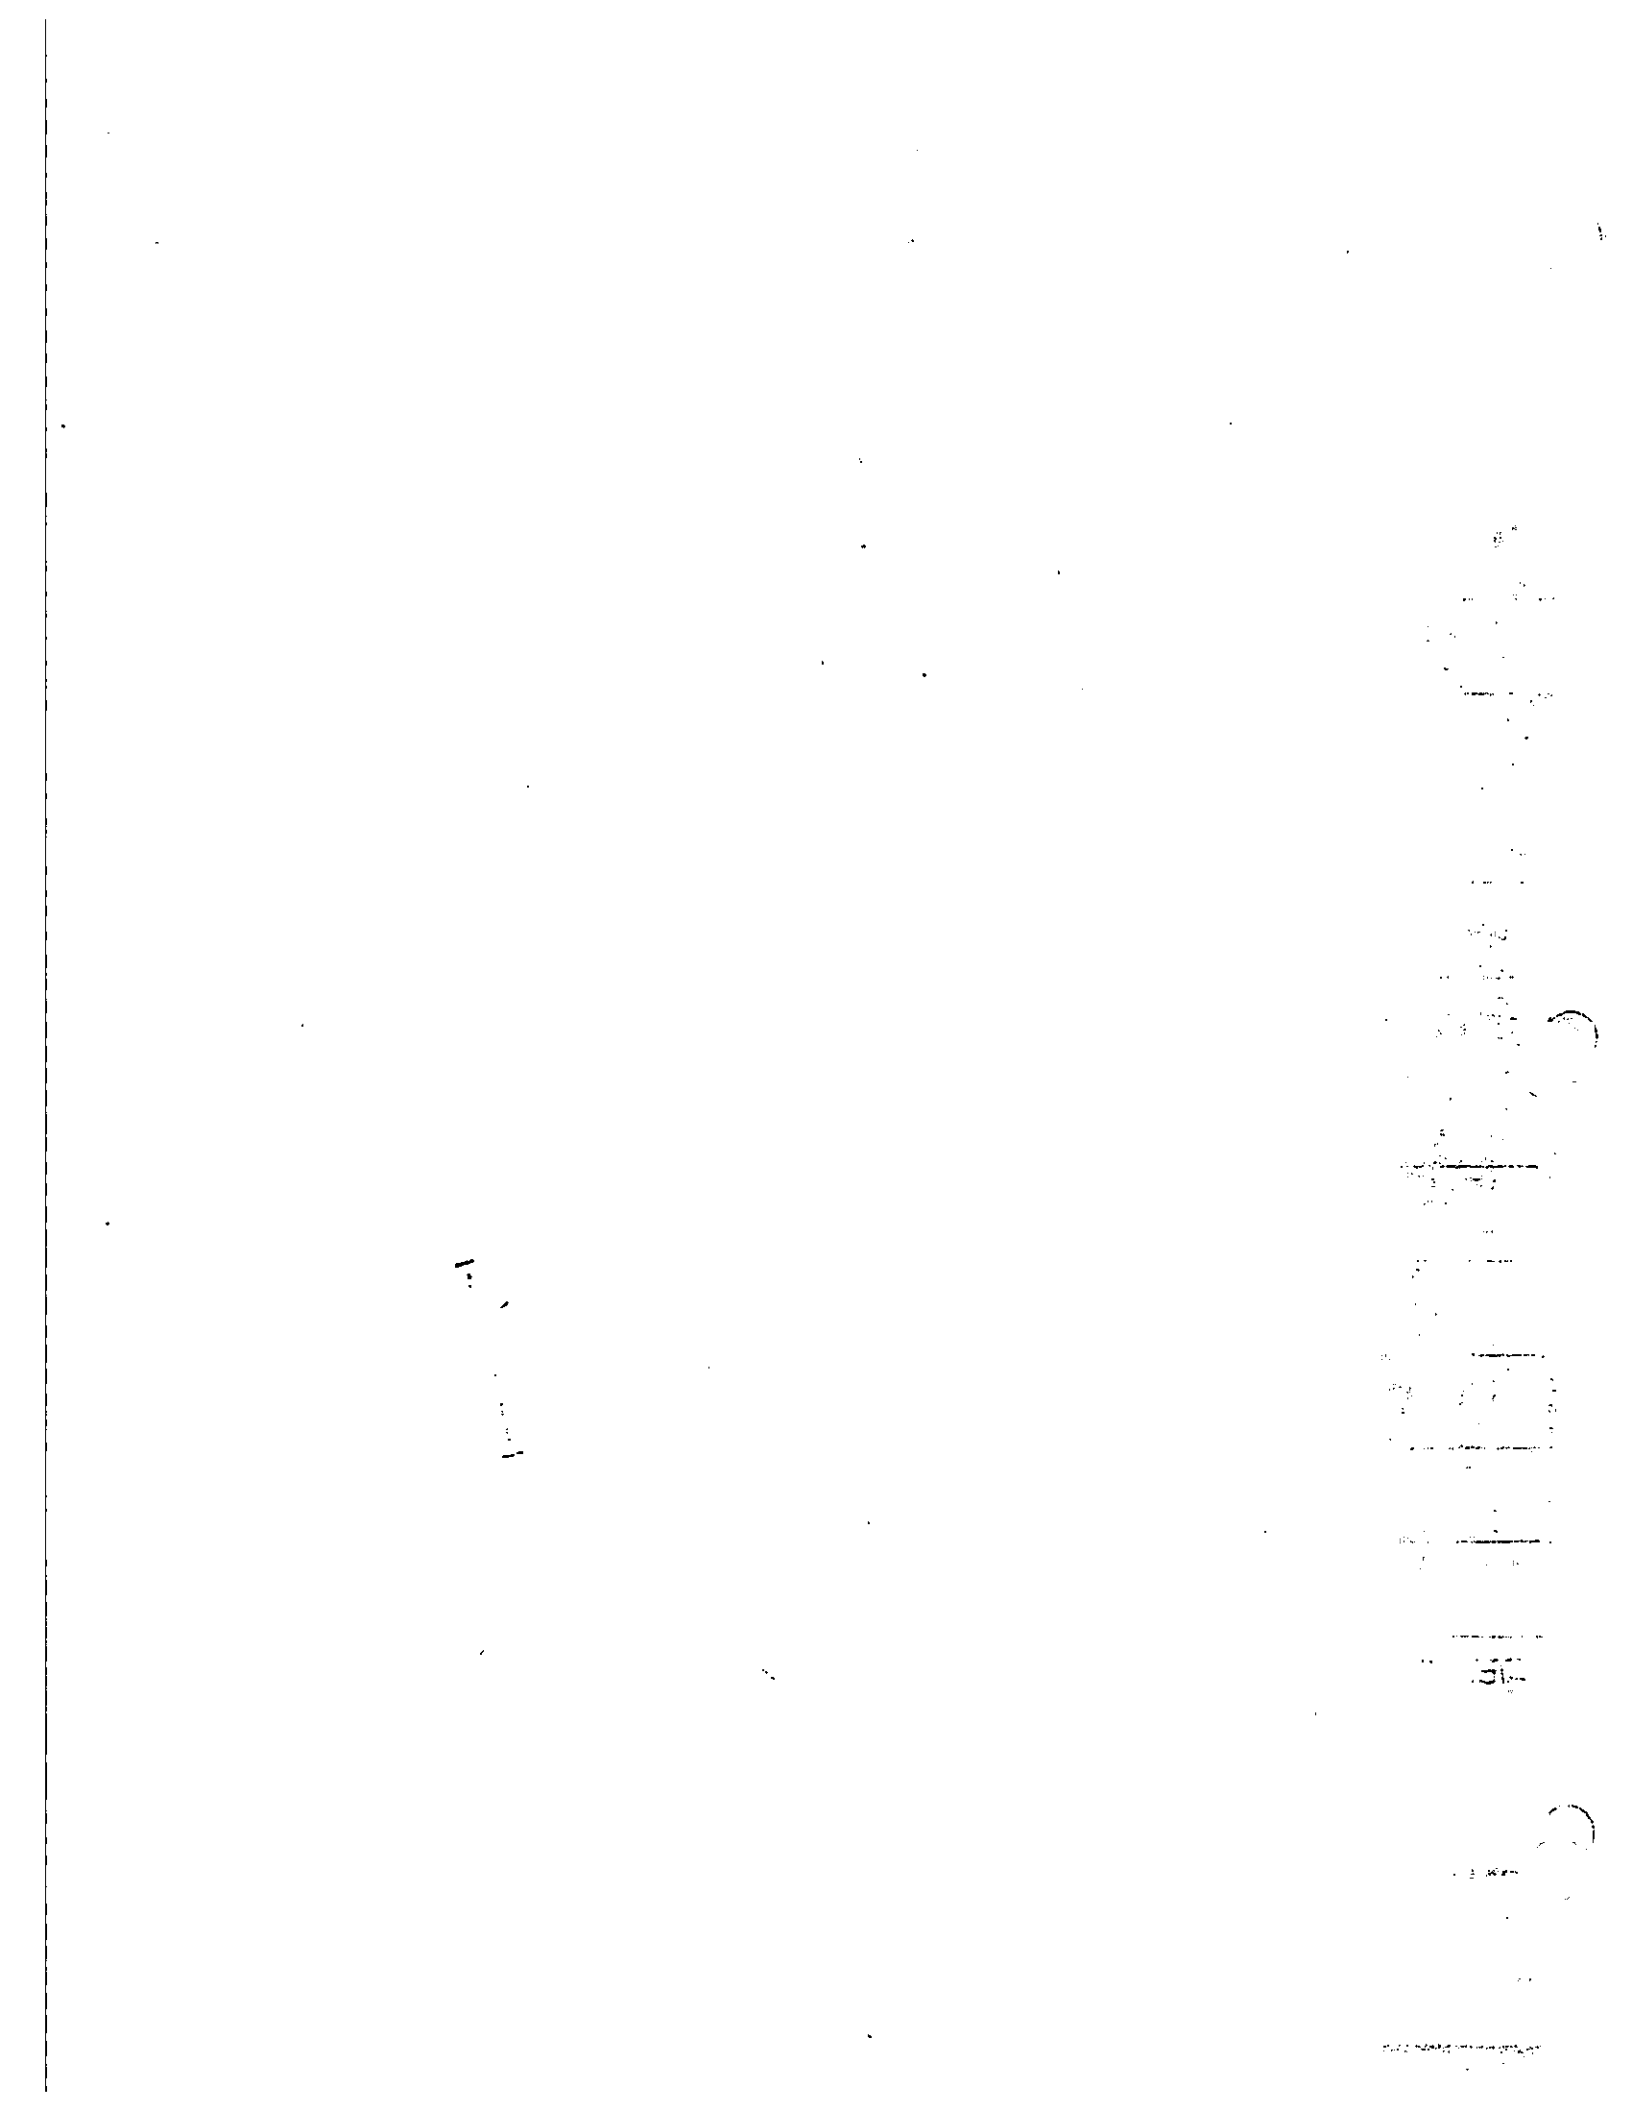

DAILY REPORT No. 349 CA No. 4170.1

PROJECT:	DATE: 12/8/95 PAGE 1 of 2
TOWN OF HUNTINGTON INTERIM REMEDIAL PROGRAM HUNTINGTON/EAST NORTHPORT LANDFILL CONTRACT No. ENV 94-01/0-C	S M T W T (F) S
ENGINEERS: CASHIN ASSOCIATES, P.C. 1200 VETERANS MEMORIAL HIGHWAY HAUPPAUGE, NY 11788 (516) 348-7600	**CONTRACTOR:** J.D. POSILLICO, INC. 1610 NEW HIGHWAY FARMINGDALE, NY 11735 (516) 249-1872

WEATHER: MOSTLY SUNNY TIME: 10:30 AM TEMP: 32°F WIND: MODERATE

ACTIVITY:

ITEM #1BA TOE UNDERDRAIN PIPE

(1) JDP PLACED TOE DRAIN PIPE @:

A) DRAINAGE MH#5, NORTH 281' ALONG THE EAST LANDFILL TOE.

(B) CB#2 SOUTH 400' ALONG THE INSIDE EDGE OF THE LANDFILL HAUL ROAD.

(C) TOTAL = 400' + 281' = 681.0' FINAL

MISC.:

(1) JDP REMOVED COVER SOIL, CUT LINER, AND FILLED SUBGRADE RUTS, @ THE LOWER LANDFILL SLOPE @ SECTION 2.

JDP ALSO EXCAVATED AND BACKFILLED AN OBSERVATION PIT 40'± WEST OF SECTION #2 @ CHANNEL A, AS DIRECTED

EQUIPMENT AND MANPOWER: JDP		ITEM	QUANTITY	FINAL/ INTERIM
5 FOREMEN	1 TRANSITEER	1BA	681.0 LF	FINAL
26 LABORERS	2 TRAILERS/RENTAL			
6 OPERATORS				
4 BULLDOZERS	GUNDLE			
1 EXCAVATOR	4 TECHS			
1 PAYLOADER	1 OPERATOR			
1 10 WHL DUMP	2 PORTABLE GENERATORS			

SIGNED: Richard Cutter DATE: 12/8/95

DAILY REPORT No. 244 CA No. 4170.1

ADDITIONAL INFORMATION:

BY GEOSYNTEC. JDP – 1 FOREMAN 8HRS
3 LABORERS "
1 OPERATOR "
1 EXCAVATOR "

(2) GUNDLE MADE REPAIRS TO THE LINER @ THE LOCATIONS MENTIONED ABOVE.

FIELD SKETCHES:

DR-349
PAGE 2 OF 2
12-8-95

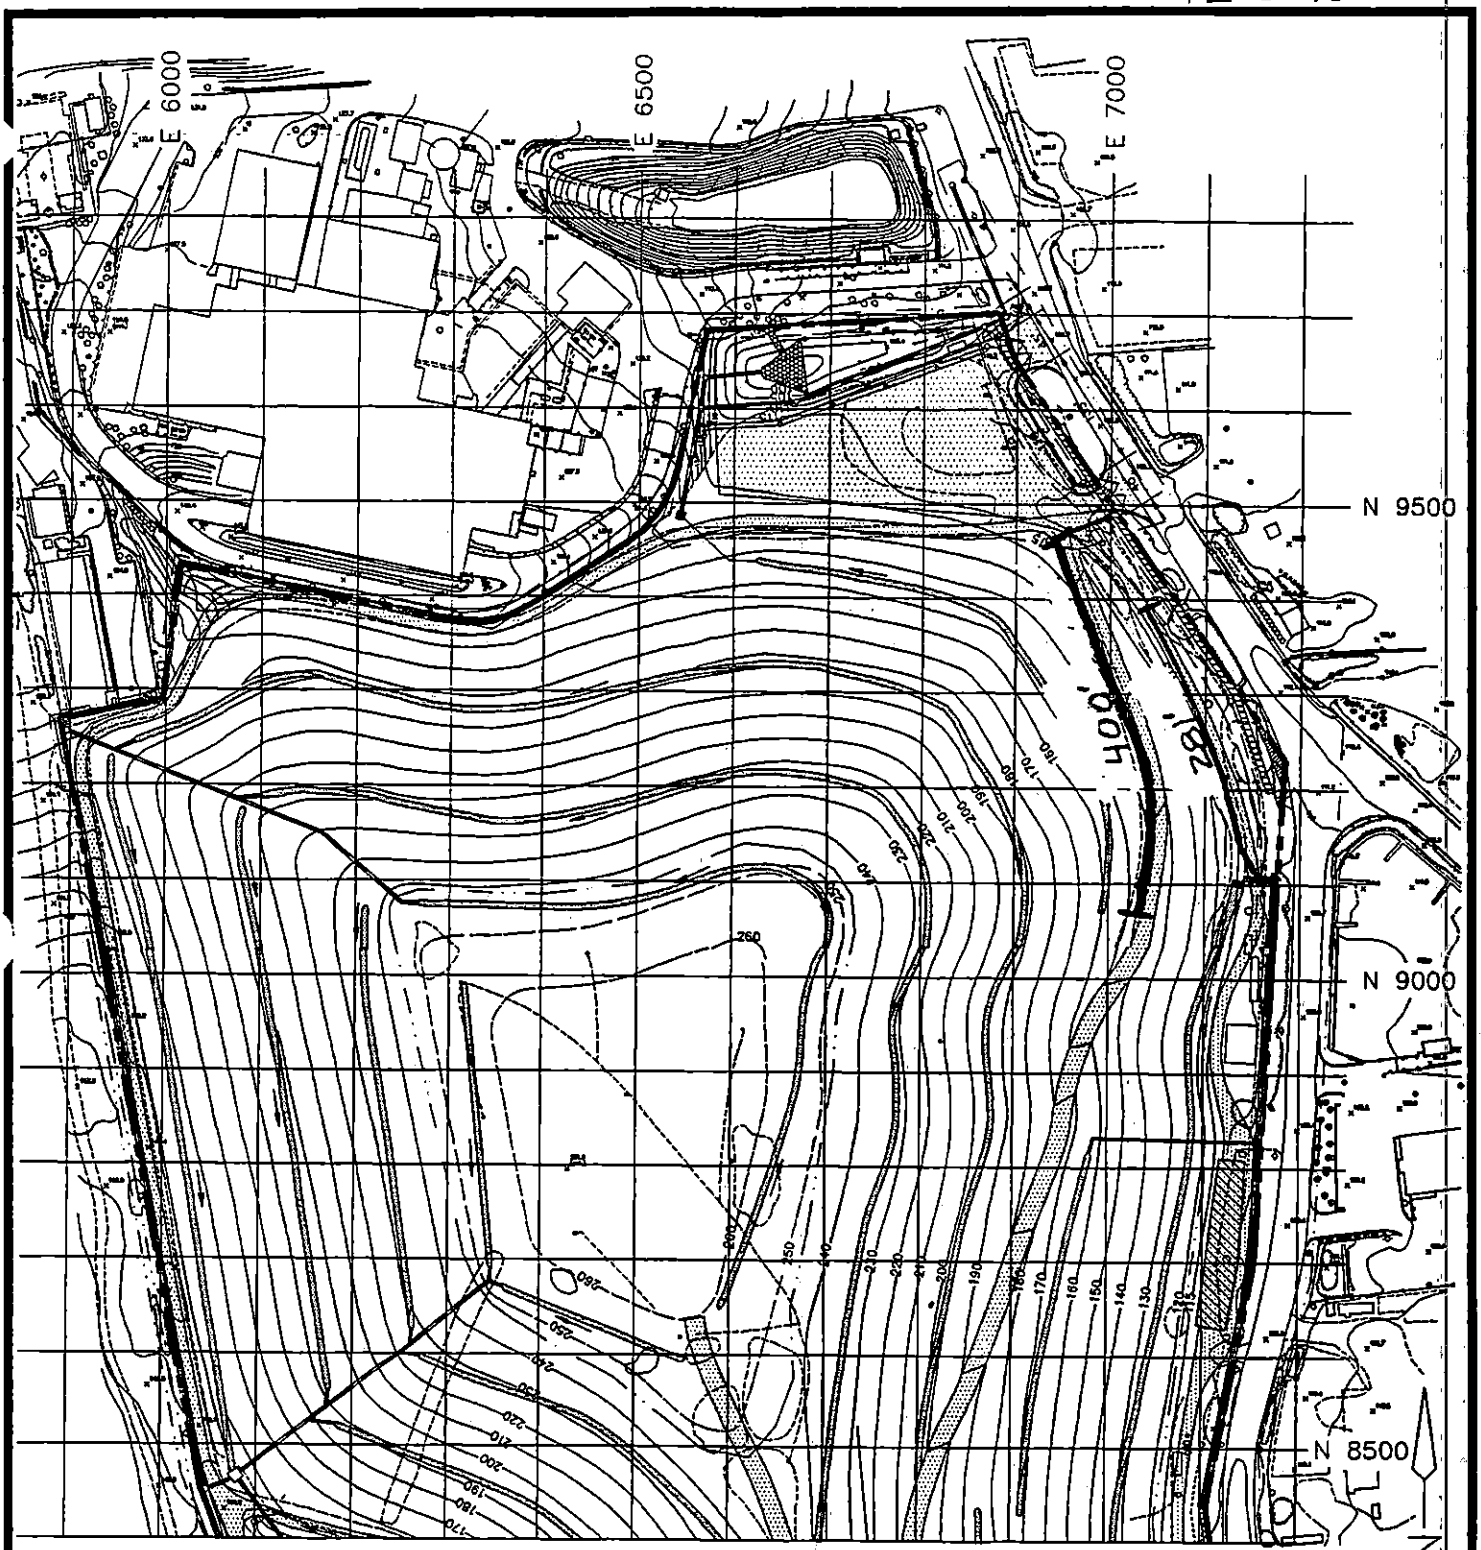

100 FOOT FIELD TESTING GRID

Cashin Associates, P.C.	EAST NORTHPORT LANDFILL TOWN OF HUNTINGTON, NEW YORK	PROJECT NO. 4170.1
		CAD FILE NO. C-2B
	INTERIM REMEDIAL PROGRAM	FIGURE NO. 2

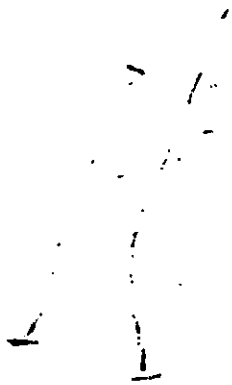

DAILY REPORT No. 350 CA No. 4170.1

PROJECT:	DATE: 12/11/95 PAGE 1 of 2
TOWN OF HUNTINGTON INTERIM REMEDIAL PROGRAM HUNTINGTON/EAST NORTHPORT LANDFILL CONTRACT No. ENV 94-01/0-C	S (M) T W T F S
ENGINEERS: CASHIN ASSOCIATES, P.C. 1200 VETERANS MEMORIAL HIGHWAY HAUPPAUGE, NY 11788 (516) 348-7600	**CONTRACTOR:** J.D. POSILLICO, INC. 1610 NEW HIGHWAY FARMINGDALE, NY 11735 (516) 249-1872

WEATHER: MOSTLY SUNNY, VERY COLD TIME: 9:00AM TEMP: 20 °F WIND: HEAVY

ACTIVITY:

ITEM # 23 GEONET COMPOSITE

① JDP DEPLOYED COMPOSITE ON THE LOWER EAST SLOPE BETWEEN SECTIONS 10 AND 9

ITEM # 25 GEOGRID

① JDP INSTALLED GEOGRID IN CHANNEL 'J' AND STOCKPILED ROLL @ TOP OF SLOPE BETWEEN SECTIONS 11 AND 10.

MISC.:

① GUNDLE BUILT TENTS FOR COLD WEATHER SEAMING.

② JDP EXTENDED PVC PIPE CASING @ EXISTING GAS WELL TO ALLOW @ 2'± GUNDLE LINER BOOT. (@ UPPER EAST SLOPE, SECTION 13±) →

EQUIPMENT AND MANPOWER: JDP		ITEM	QUANTITY	FINAL/ INTERIM
5 FOREMEN	110WHZ DUMP	#14	208.0LF	FINAL
25 LABORERS	2 TRAILERS	#15	63.0LF	FINAL
7 OPERATORS				
4 BULLDOZERS	GUNDLE			
2 PAYLOADERS	5 TECHS			
1 EXCAVATOR	1 OPERATOR			
3 TEAMSTERS				

SIGNED: [signature] DATE: 12/11/95

DAILY REPORT No. 350

CA No. 4170.1

ADDITIONAL INFORMATION:

ITEM# 14 UNDERDRAIN PIPE

① JDP INSTALLED 208.0 LF OF PIPE IN DRAINAGE CHANNEL 'J', NORTH UP TO A LOCATION 109' SOUTH OF THE EXISTING DOUBLE MANHOLE. (SEE PAGE 2 FOR LOCATION)

ITEM# 15 24" CORRUGATED HDPE PIPE

① JDP INSTALLED 63.0 LF OF PIPE FROM CB#5 OVER TO AND UP THE LOWER LANDFILL SLOPE @ DOWNDRAIN '2'. SEE SKETCH BELOW.

FIELD SKETCHES:

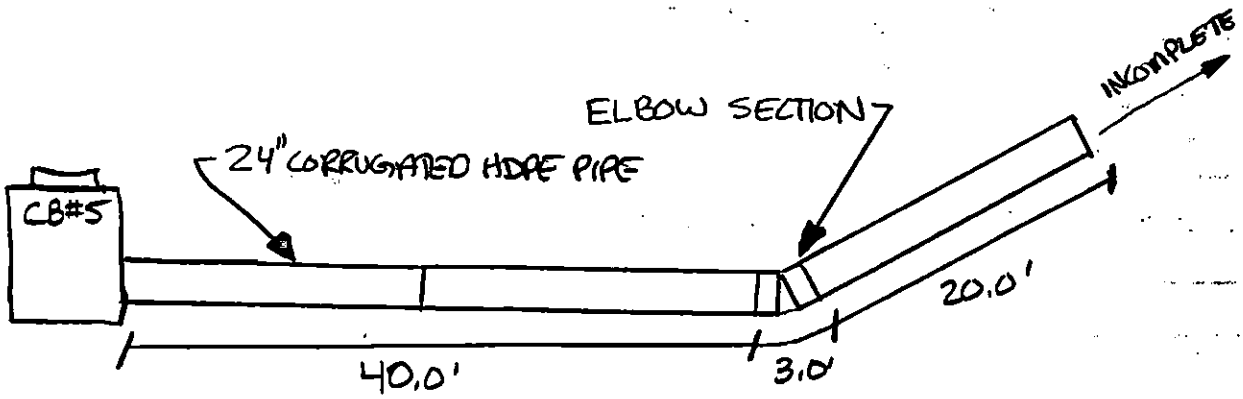

DK 350
PAGE 2 OF 2
12-11-95

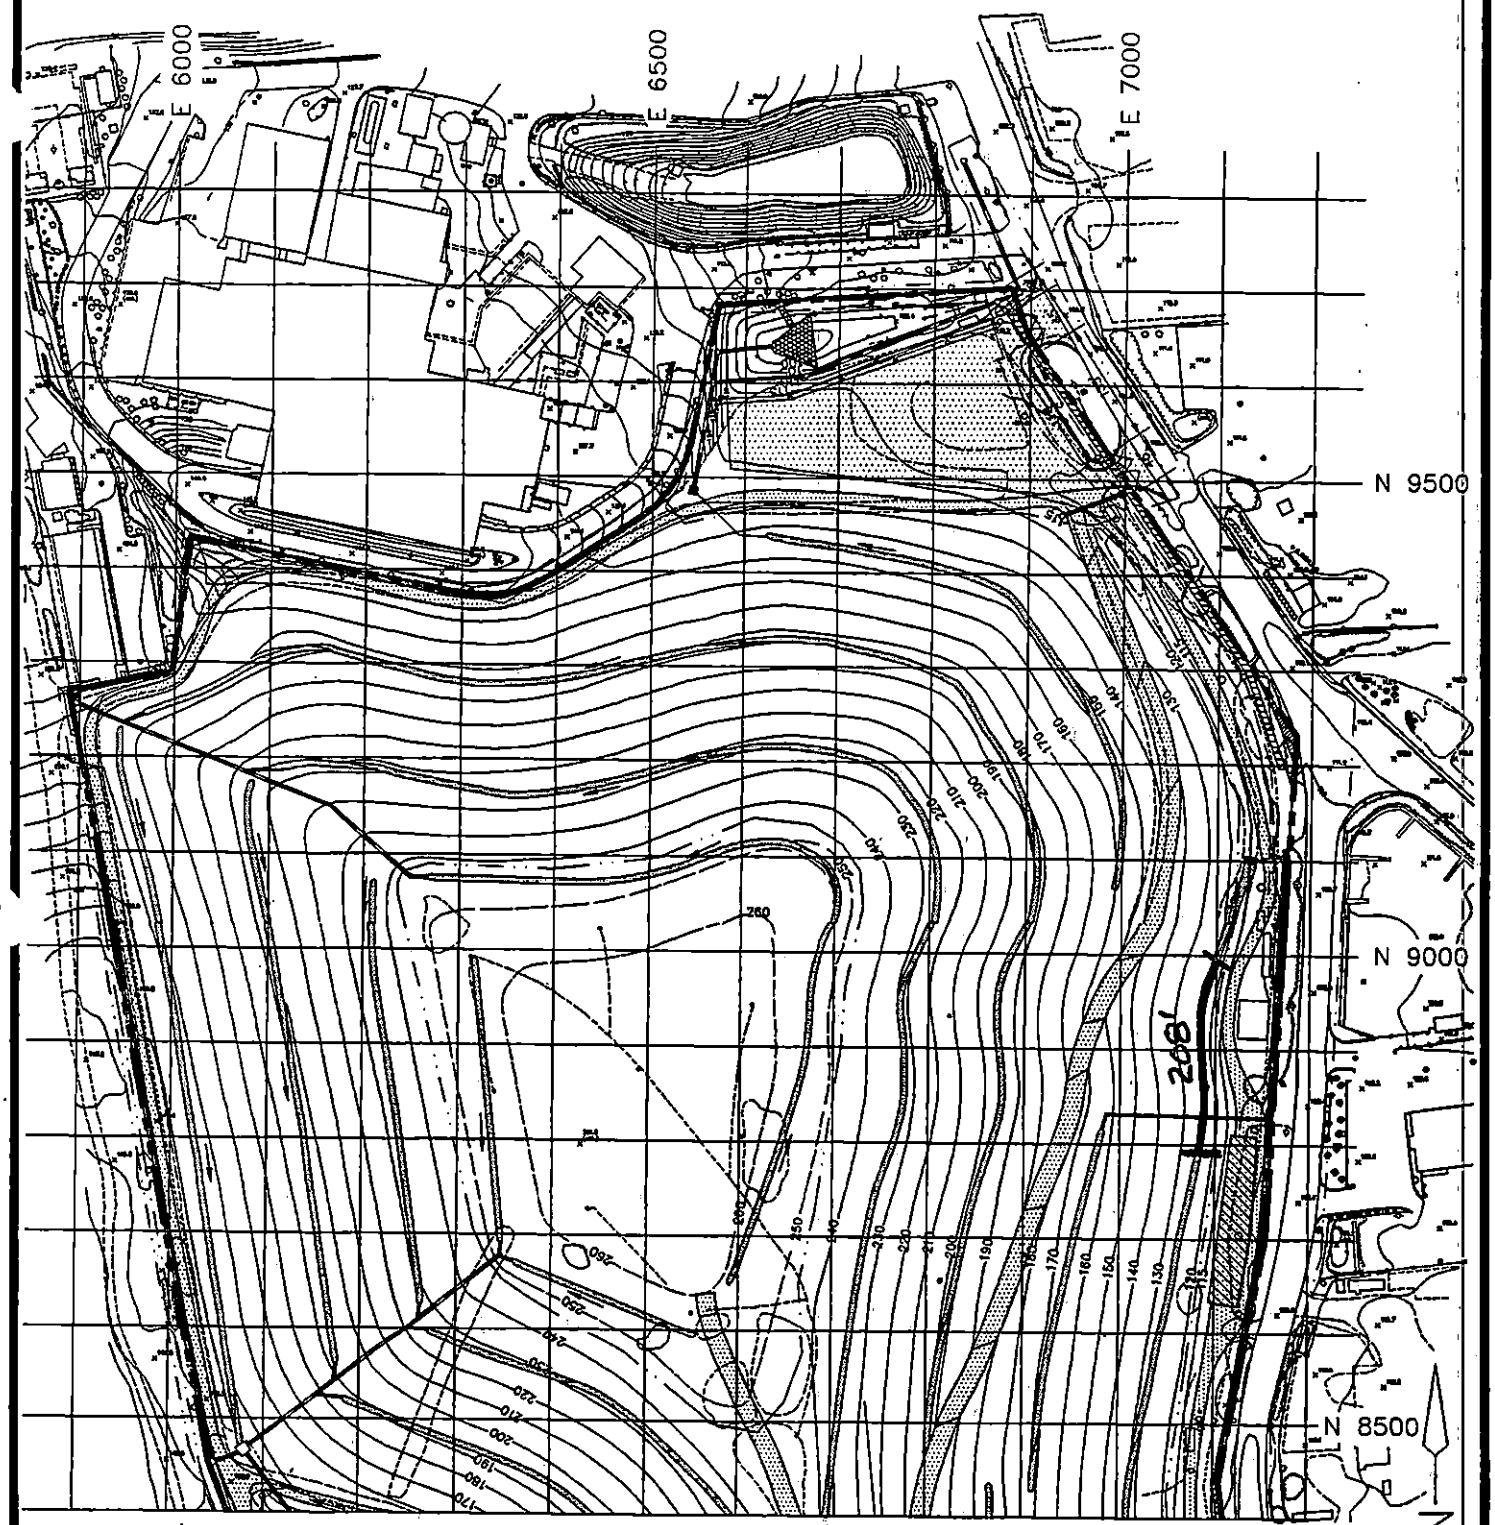

100 FOOT FIELD TESTING GRID

Cashin Associates, P.C.	EAST NORTHPORT LANDFILL TOWN OF HUNTINGTON, NEW YORK	PROJECT NO. 4170.1
		CAD FILE NO. C-28
	INTERIM REMEDIAL PROGRAM	FIGURE NO. 2

DAILY REPORT No. 351 CA No. 4170.1

PROJECT:	DATE: 12/12/95 PAGE 1 of 2
TOWN OF HUNTINGTON INTERIM REMEDIAL PROGRAM HUNTINGTON/EAST NORTHPORT LANDFILL CONTRACT No. ENV 94-01/0-C	S M (T) W T F S
ENGINEERS: CASHIN ASSOCIATES, P.C. 1200 VETERANS MEMORIAL HIGHWAY HAUPPAUGE, NY 11788 (516) 348-7600	**CONTRACTOR:** J.D. POSILLICO, INC. 1610 NEW HIGHWAY FARMINGDALE, NY 11735 (516) 249-1872

WEATHER: MOSTLY SUNNY/VERY COLD TIME: 4:45 Pm TEMP: 24 °F WIND: MOD.-HEAVY

ACTIVITY:

ITEM # 14 UNDER DRAIN PIPE

① JDP COMPLETED PLACEMENT OF PIPE IN DRAINAGE CHANNEL J. 109.0 LF OF PIPE WAS PLACED, NORTH TO END OF THE CHANNEL @ THE EXISTING DOUBLE CATCH BASIN. (SEE PAGE 2)

ITEM # 15 24" CORRUGATED HDPE PIPE

① JDP CONTINUED PLACEMENT OF DOWNDRAIN Z. 43.0 LF OF PIPE WAS INSTALLED TODAY. (SEE SKETCH ON REVERSE)

ITEM # 18A TOE UNDERDRAIN PIPE

① JDP INSTALLED 80.0 LF OF PIPE ALONG THE INSIDE EDGE OF THE LANDFILL ROAD @ SECTION 8±. (SEE PAGE 2 FOR SKETCH.)

EQUIPMENT AND MANPOWER: JDP		ITEM	QUANTITY	FINAL/ INTERIM
7 FOREMEN	1 10WHL DUMP	#14	109.0LF	FINAL
24 LABORERS	2 TRAILERS	#15	43.0LF	FINAL
7 OPERATORS		#18A	80 LF	FINAL
4 BULLDOZERS	GUNDLE			
2 PAYLOADERS	5 TECHS			
1 EXCAVATOR	1 OPERATOR			
3 TEAMSTERS				

SIGNED: [signature] DATE: 12/12/95

DAILY REPORT No. 221 CA No. 4170.1

ADDITIONAL INFORMATION:

MISC:

(1) JDP CLEANED OF THE TOP SLABS AND THE INTERIORS OF THE GAS COLLECTION STRUCTURES MENTIONED IN D&B'S MEMO DATED 12/8/95. JDP OPENED DRAIN VALVE IN CD#5 WHICH APPEARED TO PROVIDE SUCTION TO THE NORTH STRING OF PERIMETER WELLS.

(2) J. BEECH AND K. CARGILL WERE ON-SITE TO OBSERVE LINER WRINKLES ON NORTH SLOPE, CHANNEL A.

(3) JDP EXCAVATED SILT FROM THE BASE OF THE NORTH RECHARGE BASIN.

(4) GUNDLE MADE REPAIRS TO THE LINER @ THE MAIN HAUL RD (SECTION 9±) WHERE JDP REMOVED SOIL WASHOUT YESTERDAY, AND DAMAGED LINER.

FIELD SKETCHES:

ITEM#15 24" HDPE PIPE @ DOWNDRAIN 'Z'

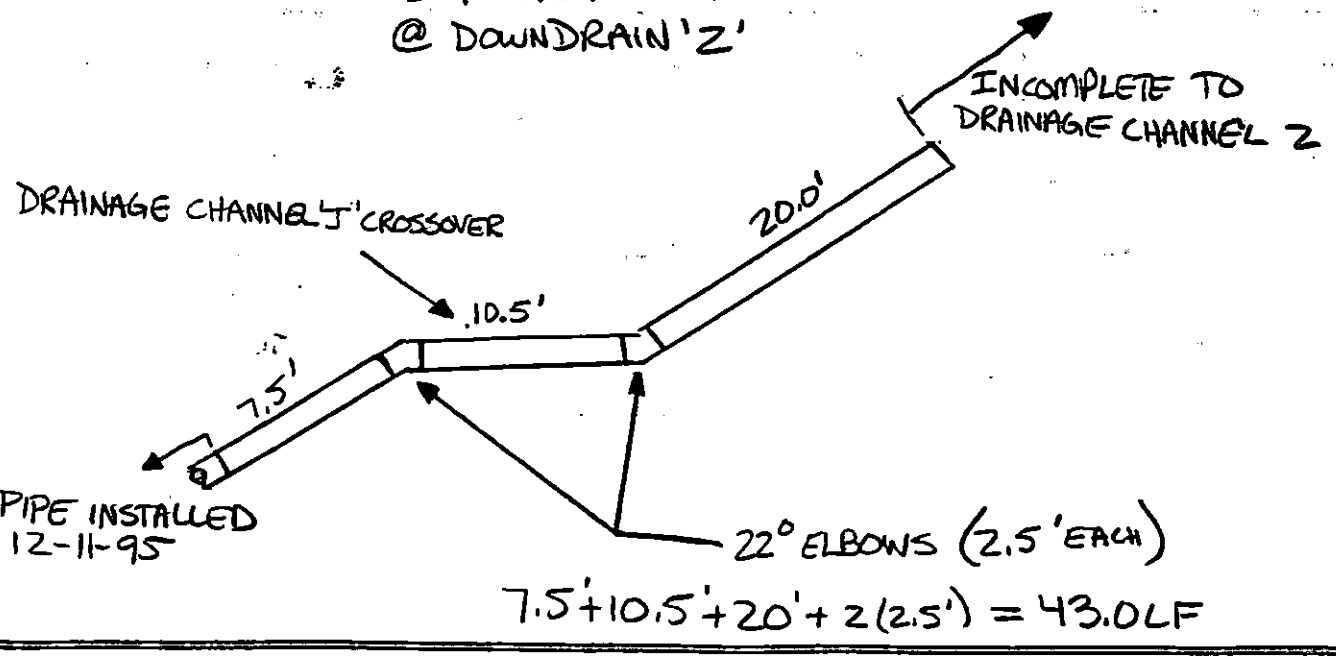

7.5'+10.5'+20'+2(2.5') = 43.0LF

DR#357
PAGE 2 OF 2
12-12-95

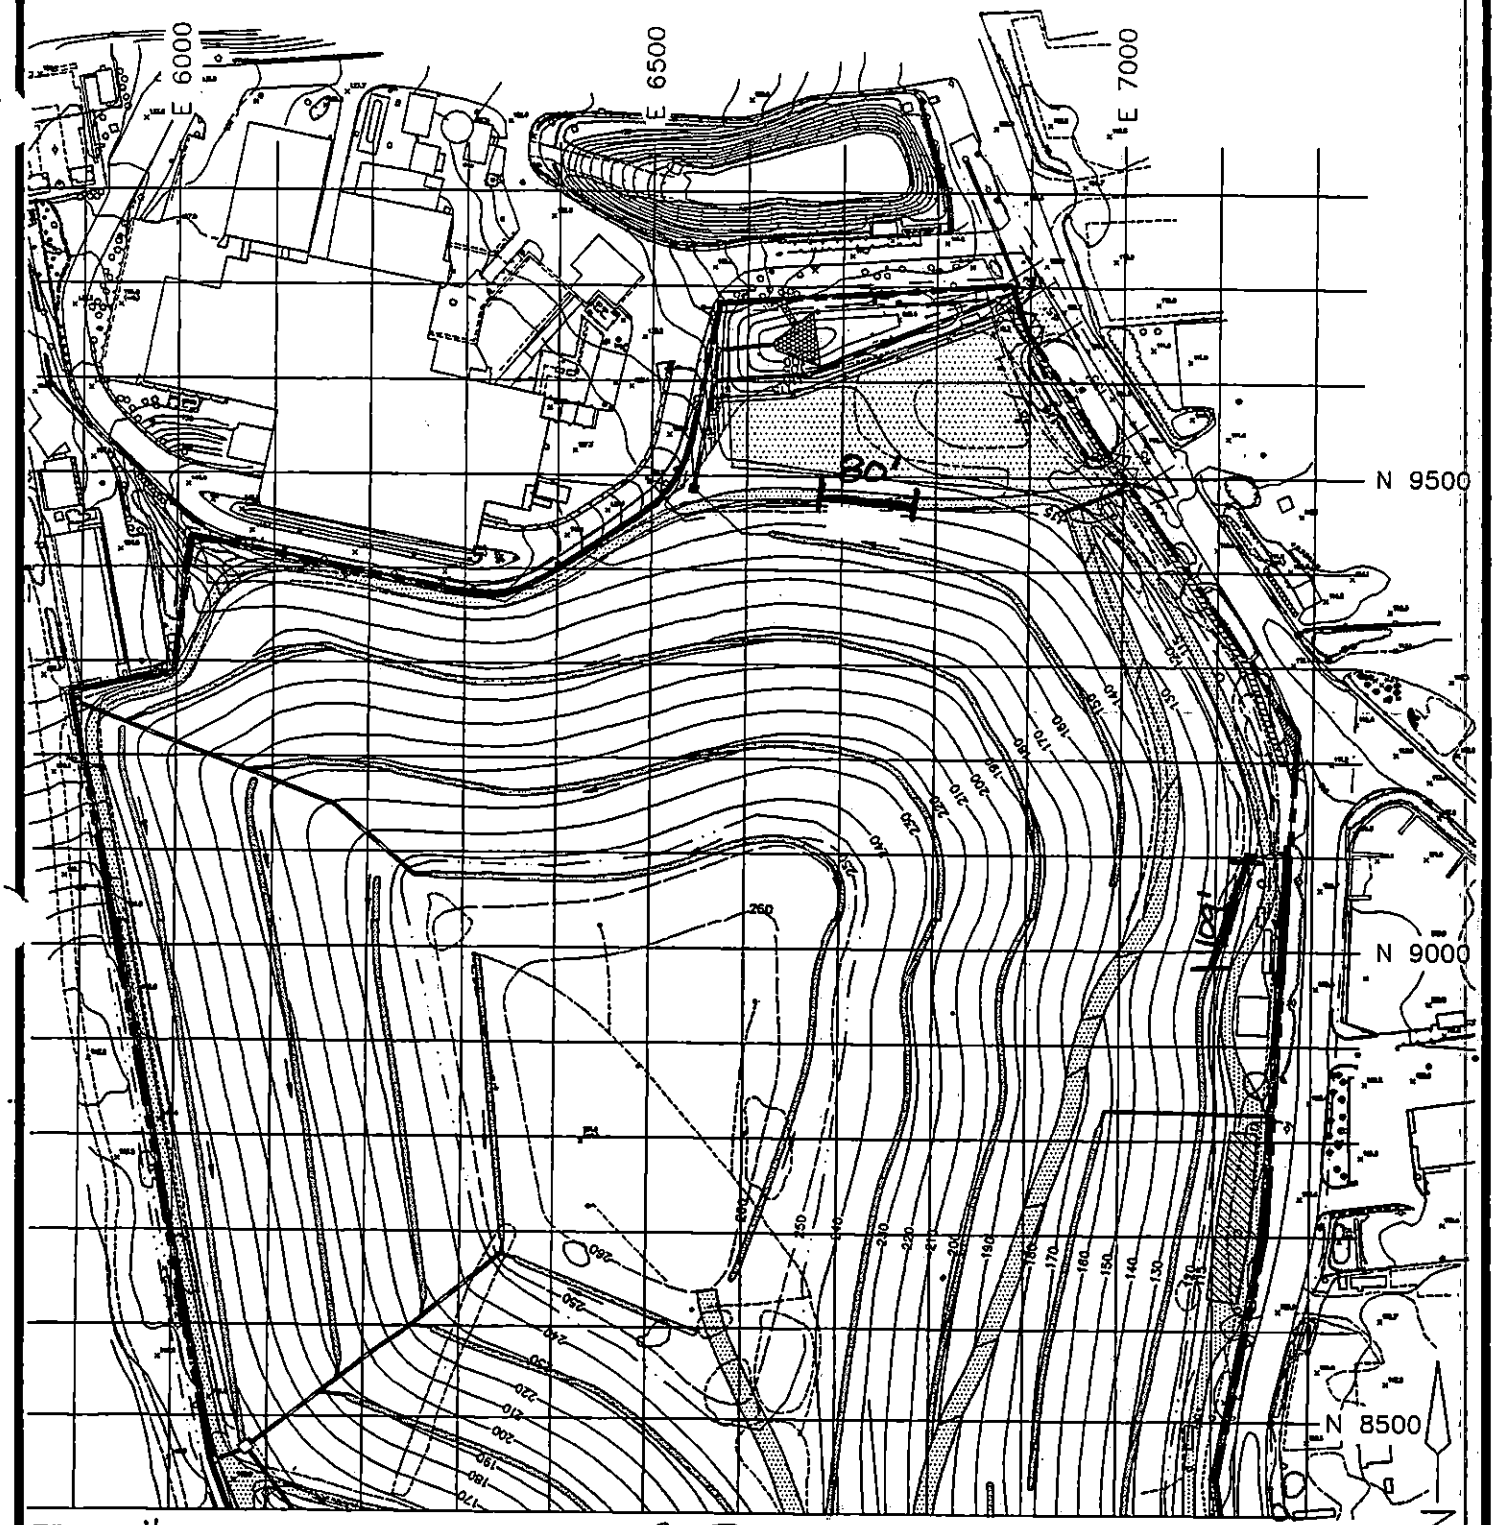

ITEM #14 UNDERDRAIN PIPE 109 LF

ITEM #18A TOE DRAIN PIPE 80 LF

100 FOOT FIELD TESTING GRID

Cashin Associates, P.C.	EAST NORTHPORT LANDFILL TOWN OF HUNTINGTON, NEW YORK	PROJECT NO. 4170.1
		CAD FILE NO. C-28
	INTERIM REMEDIAL PROGRAM	FIGURE NO. 2

DAILY REPORT No. 352 CA No. 4170.1

PROJECT:	DATE: 12/13/95 PAGE 1 of 3
TOWN OF HUNTINGTON INTERIM REMEDIAL PROGRAM HUNTINGTON/EAST NORTHPORT LANDFILL CONTRACT No. ENV 94-01/0-C	S M T (W) T F S
ENGINEERS: CASHIN ASSOCIATES, P.C. 1200 VETERANS MEMORIAL HIGHWAY HAUPPAUGE, NY 11788 (516) 348-7600	**CONTRACTOR:** J.D. POSILLICO, INC. 1610 NEW HIGHWAY FARMINGDALE, NY 11735 (516) 249-1872

WEATHER: MOSTLY SUNNY TIME: 4:00 PM TEMP: 26°F WIND: MODERATE

ACTIVITY:

ITEM # 14 UNDERDRAIN PIPE

① JDP PLACED 30.0 LF OF PERFORATED PIPE IN DRAINAGE CHANNEL 2 TO THE NORTH LIMIT, AND 40.0 LF OF SOLID PIPE DOWN TO THE SADDLE 'T' TIE-IN TO DOWNDRAIN 2' 24" PIPE. TOTAL = 70.0 LF

ITEM # 18A JDP PLACED 265.0 LF OF TOE DRAIN PIPE ALONG THE INSIDE EDGE OF THE HAUL ROAD (SEE PAGE 2 FOR LOCATION.

ITEM # 15 24" HDPE PIPE

① JDP PLACED 70.0 LF AND A 6' 90° ELBOW OF PIPE TO COMPLETE DOWNDRAIN 2' UP TO

EQUIPMENT AND MANPOWER: JDP		ITEM	QUANTITY	FINAL/ INTERIM
6 FOREMEN	1 10WHL DUMP	#14	70.0 LF	FINAL
24 LABORERS	2 TRAILERS	#18A	265.0 LF	FINAL
7 OPERATORS		#15	76.0 LF	FINAL
4 BULLDOZERS	GUNDLE	#7	2,578.0 CY	FINAL
2 PAYLOADERS	5 TECHS			
1 EXCAVATORS	1 OPERATOR			
3 TEAMSTERS				

SIGNED: [signature] DATE: 12/13/95

DAILY REPORT No. 352 CA No. 4170.1

ADDITIONAL INFORMATION:

DRAINAGE CHANNEL 'Z'. TOTAL = 76.0 LF

ITEM #7 SELECT FILL

① FINAL PAYMENT FOR PREVIOUSLY PLACED SELECT FILL @ DOWNDRAIN 'N', 'G', AND 'M'.
FINAL 2,578.0 CY.
SEE PAGE 3.

MISC: ① CDM WAS ON-SITE TO OBSERVE THE LINER WRINKLES IN DRAINAGE CHANNEL 'A' @ SECTION 2.
② JDP DUMP SITE SCRAP AT OGDEN MARTIN RESOURCE RECOVERY FACILITY
③ GUNDLE WELDED PATCHES @ LOCATIONS ALONG SECTION 2.

FIELD SKETCHES:

LR=33C
PAGE 2 OF 3
12-13-95

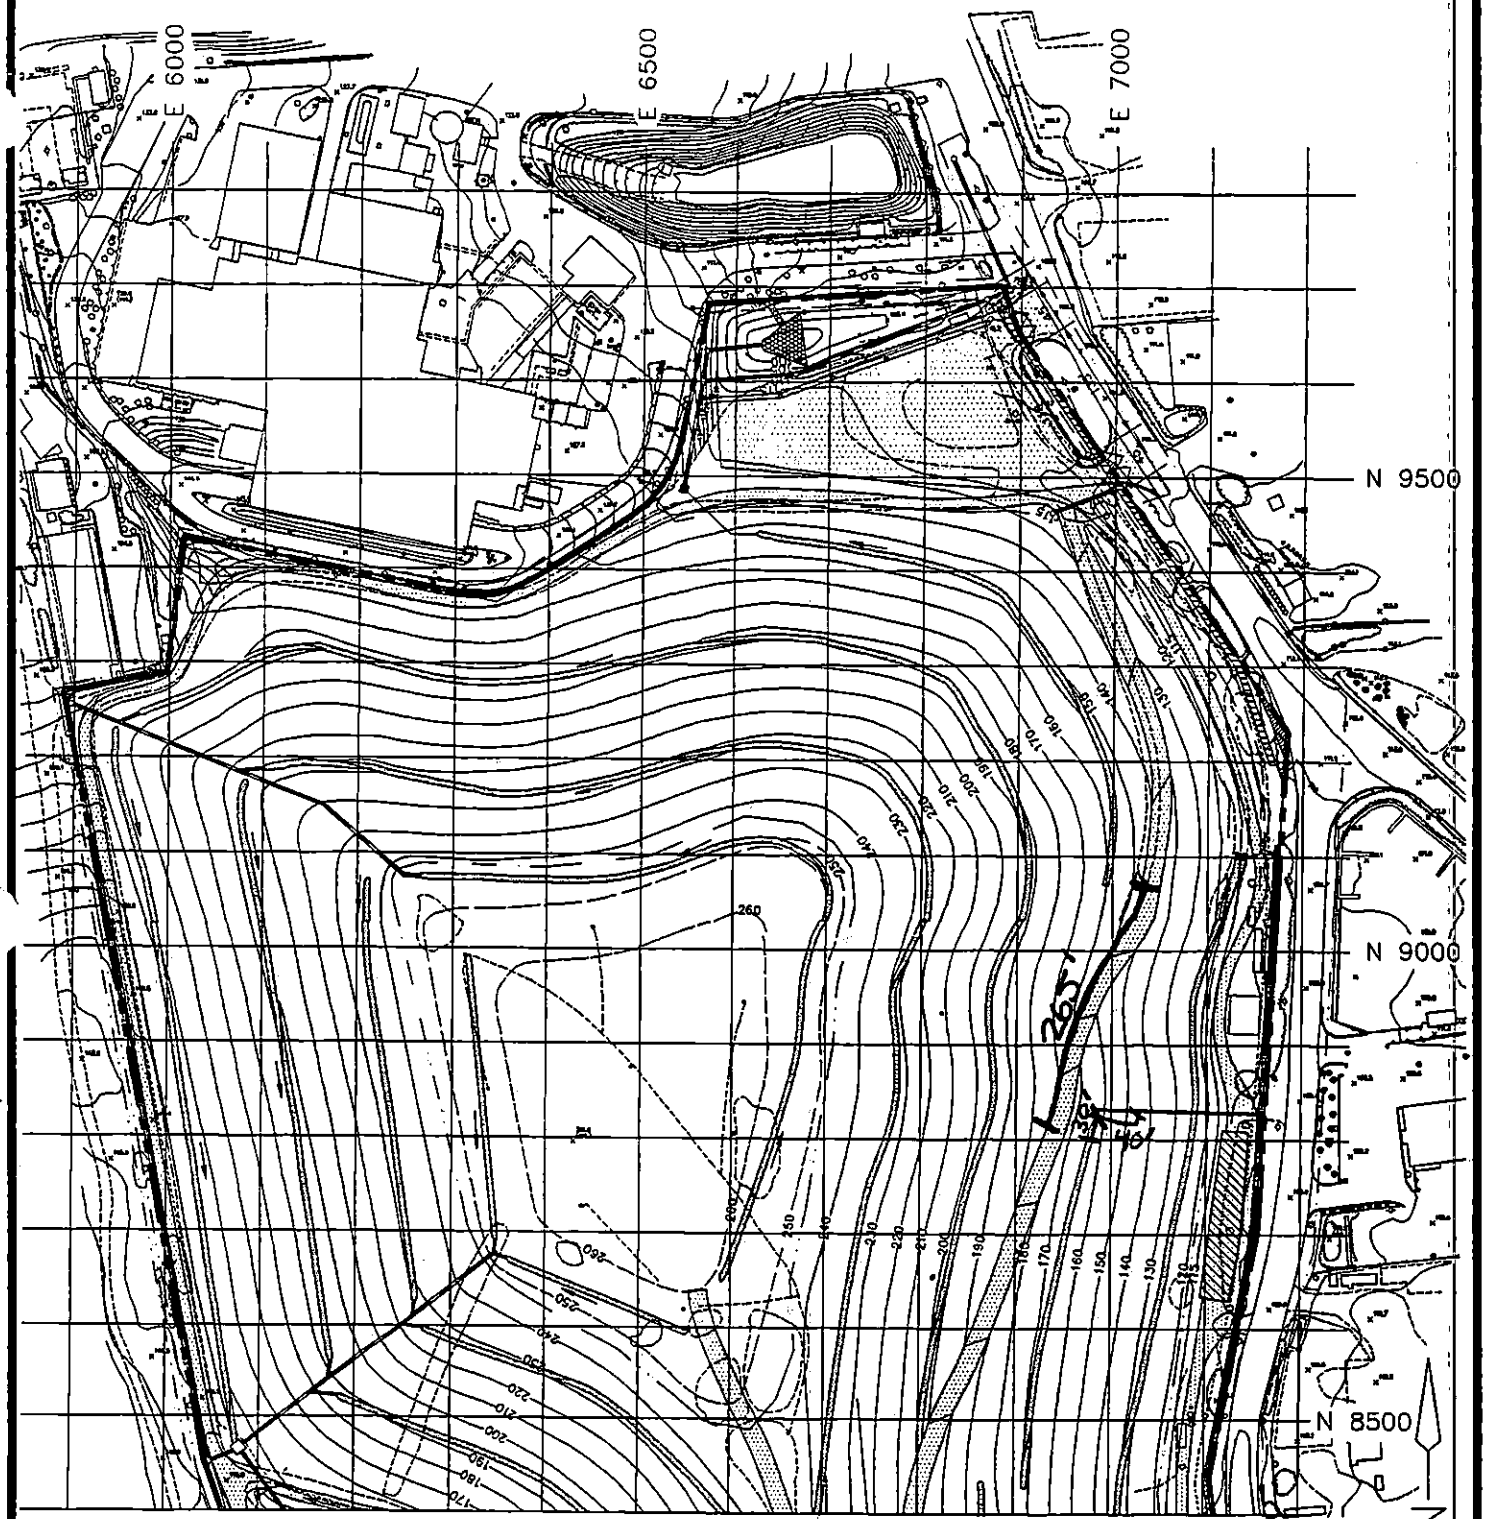

100 FOOT FIELD TESTING GRID

Cashin Associates, P.C.	EAST NORTHPORT LANDFILL TOWN OF HUNTINGTON, NEW YORK	PROJECT NO. 4170.1
		CAD FILE NO. C-2B
	INTERIM REMEDIAL PROGRAM	FIGURE NO. 2

DR# 352

BY RLD DATE 12/13/95 **Cashin Associates, P.C.** SHEET NO. 3 OF 3
Engineers and Architects
CHKD. BY _____ DATE _____ JOB NO. 4170.1
SUBJECT ITEM# 7 SELECT FILL @ DOWNDRAINS 12/13/95

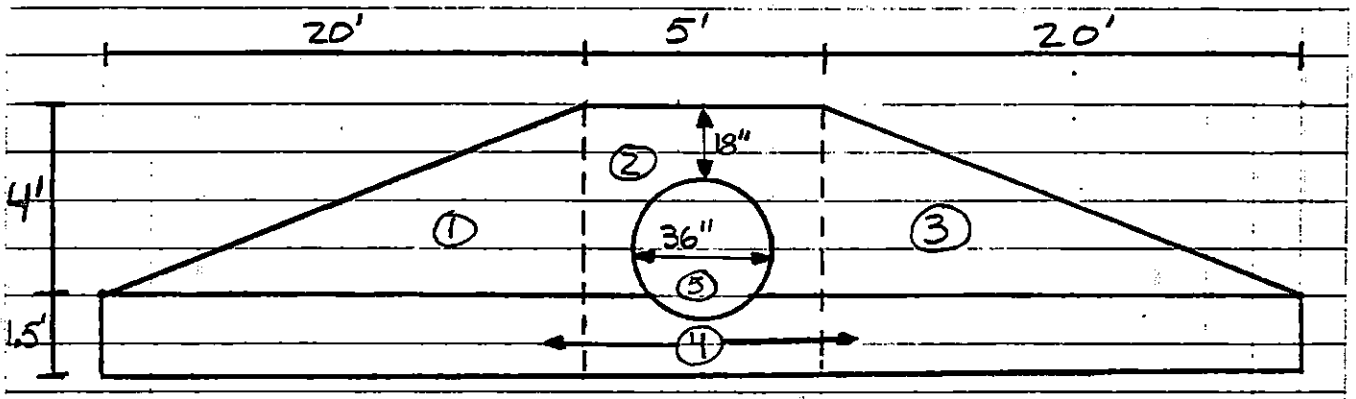

① 4' x 20' x 1/2 = 40 SF
② 5' x 4' = 20 SF
③ 4' x 20' x 1/2 = 40 SF
④ 45' x 1.5 = 67.5 SF
⑤ $-(3/2)^2 \pi$ = -7 SF
⑥ -45 x 1.5 = -67.5 SF PAID BY SURFACE AREA

93 SF

93 SF ÷ 27 CF/CY = 3.44 CY/LF

@ DOWNDRAIN 'N':
375.0' x 3.44 CY/LF = 1,290.0 CY

@ DOWNDRAIN 'G':
364.0' x 3.44 CY/LF = 1,252.2 CY

@ DOWNDRAIN 'M'
220.5 x 3.44 CY/LF = 758.5 CY

TOTAL = 3,300.7 CY
MINUS QUANTITY PAID ON DR# 273 = - 722.0 CY

FINAL 2,578.0 CY

DAILY REPORT No. 353 CA No. 4170.1

PROJECT:	DATE: 12/15/95 PAGE 1 of 1
TOWN OF HUNTINGTON INTERIM REMEDIAL PROGRAM HUNTINGTON/EAST NORTHPORT LANDFILL CONTRACT No. ENV 94-01/0-C	S M T W T (F) S
ENGINEERS: CASHIN ASSOCIATES, P.C. 1200 VETERANS MEMORIAL HIGHWAY HAUPPAUGE, NY 11788 (516) 348-7600	**CONTRACTOR:** J.D. POSILLICO, INC. 1610 NEW HIGHWAY FARMINGDALE, NY 11735 (516) 249-1872

WEATHER: MOSTLY CLOUDY TIME: 2:00PM TEMP: 40°F WIND: LIGHT

ACTIVITY: NO DR YESTERDAY : PERSONAL DAY

ITEM# 7 SELECT FILL

① JDP RECEIVED, PLACED, AND GRADED 'SCHNEIDER' SELECT FILL ON THE NORTHEAST LANDFILL SLOPES BETWEEN SECTIONS 9 AND 8

ITEM# 14 UNDERDRAIN PIPE

ITEM # 23 GEOCOMPOSITE

ITEM # 25 GEOGRID

① JDP PLACED UNDERDRAIN PIPE IN CHANNEL A @ SECTION 3A ; AND STAGED GEOCOMPOSITE AND GEOGRID FOR LATTER PLACEMENT.

ITEM# 28/#29 GAS VENTS

① JDP COMPLETED PLACEMENT OF MOST GAS VENT BLIND FLANGES. JDP LEFT THE BLIND FLANGE UNBOLTED

EQUIPMENT AND MANPOWER: JDP	ITEM	QUANTITY	FINAL/ INTERIM
4 FOREMAN	#7	—	—
1 LABORER	# 14	—	—
2 OPERATORS	#23	—	—
2 BULLDOZERS	#25	—	—
1 TEAMSTER	#28	—	—
1 10 WHL DUMP	#29	—	—

SIGNED: [signature] DATE: 12/15/95

DAILY REPORT No. 325

CA No. 4170.1

ADDITIONAL INFORMATION:

1/4" ± TO ALLOW GAS FLOW, AS AGREED UPON @ THE LAST PROGRESS MEETING.

MISC:

① A WATER PIPE BROKE IN THE RPZ VAULT LOCATED JUST NORTH OF THE EXISTING TOWN GARAGE. JDP AND SCWA SHUT THE WATER VALVE @ THE METER PIT. THE PIPE APPARENTLY BROKE AS A RESULT OF FREEZING.

FIELD SKETCHES:

DAILY REPORT No. 354 CA No. 4170.1

PROJECT:	DATE: 12/18/95 PAGE 1 of 2
TOWN OF HUNTINGTON INTERIM REMEDIAL PROGRAM HUNTINGTON/EAST NORTHPORT LANDFILL CONTRACT No. ENV 94-01/0-C	S (M) T W T F S
ENGINEERS: CASHIN ASSOCIATES, P.C. 1200 VETERANS MEMORIAL HIGHWAY HAUPPAUGE, NY 11788 (516) 348-7600	**CONTRACTOR:** J.D. POSILLICO, INC. 1610 NEW HIGHWAY FARMINGDALE, NY 11735 (516) 249-1872

WEATHER: MOSTLY SUNNY/CLOUDY@PM TIME: 8:50AM TEMP: 32°F WIND: LIGHT

ACTIVITY:

ITEM #14 UNDERDRAIN PIPE
(D) JDP INSTALLED 51.0 LF OF PIPE IN UNDERDRAIN 'N'. SEE PAGE 2 FOR LOCATION.

ITEM #18A TOE DRAIN PIPE
(D) JDP INSTALLED 416.0 LF OF TOE DRAIN PIPE @ THE INSIDE EDGE OF THE MAIN HAUL ROAD BETWEEN SECTIONS 11 AND 13. SEE PAGE 2 FOR LOCATION

ITEM # G12C 12" BUTTERFLY VALVES
FINAL PAYMENT = 5 EACH. PAYMENT FOR VALVES INSTALLED PREVIOUSLY @ THE BLOWER PAD. →

EQUIPMENT AND MANPOWER:		ITEM	QUANTITY	FINAL/ INTERIM
JDP				
5 FOREMEN	1 10WHL DUMP	14	51.0 LF	FINAL
20 LABORERS	2 TRALERS	18A	416.0 LF	FINAL
6 OPERATORS		G12C	5 EA	FINAL
4 BULLDOZERS	GUNDLE			
1 PAYLOADER	5 TECHS			
1 EXCAVATOR				
3 TEAMSTERS				

SIGNED: Robert J. Smith DATE: 12/18/95

DAILY REPORT No. 354 CA No. 4170.1

ADDITIONAL INFORMATION:

ITEM # 7 SELECT FILL.

① JDP RECEIVED, PLACED AND GRADED ISCHLEIDER' SELECT FILL ON THE EAST LANDFILL SLOPE, JUST BELOW THE MAIN HAUL ROAD. (BETWEEN SECTIONS 9 AND 11.

MISC:

① JDP REMOVED SELECT FILL FROM THE NORTH LANDFILL SLOPE, ABOVE THE WRINKLED LINER AREA IN DRAINAGE CHANNEL A. THE AREA OF FILL REMOVED WAS 25' WIDE ± AND EXTENDED ALL THE WAY UP TO DRAINAGE CHANNEL B. (SECTION 2)

JDP: 1 FOREMAN, 3 LABORER, 1 OPERATOR, 1 EXCAVATOR 8 HRS.

② JDP CUT THE LINER @ DRAINAGE CHANNEL 'B' (JUST EAST OF SECTION 2), AND REMOVED COMMON FILL WHICH HAD ERODED DOWN INTO THE CHANNEL, ABOVE THE GAS VENTING COMPOSITE. GUNDLE PATCHED THE LINER WHEN JDP WAS COMPLETE.

FIELD SKETCHES:

JDP: 1 FOREMEN, 5 LABORERS } 8 HOURS.

GUNDLE: 3 TECHS 3 HOURS

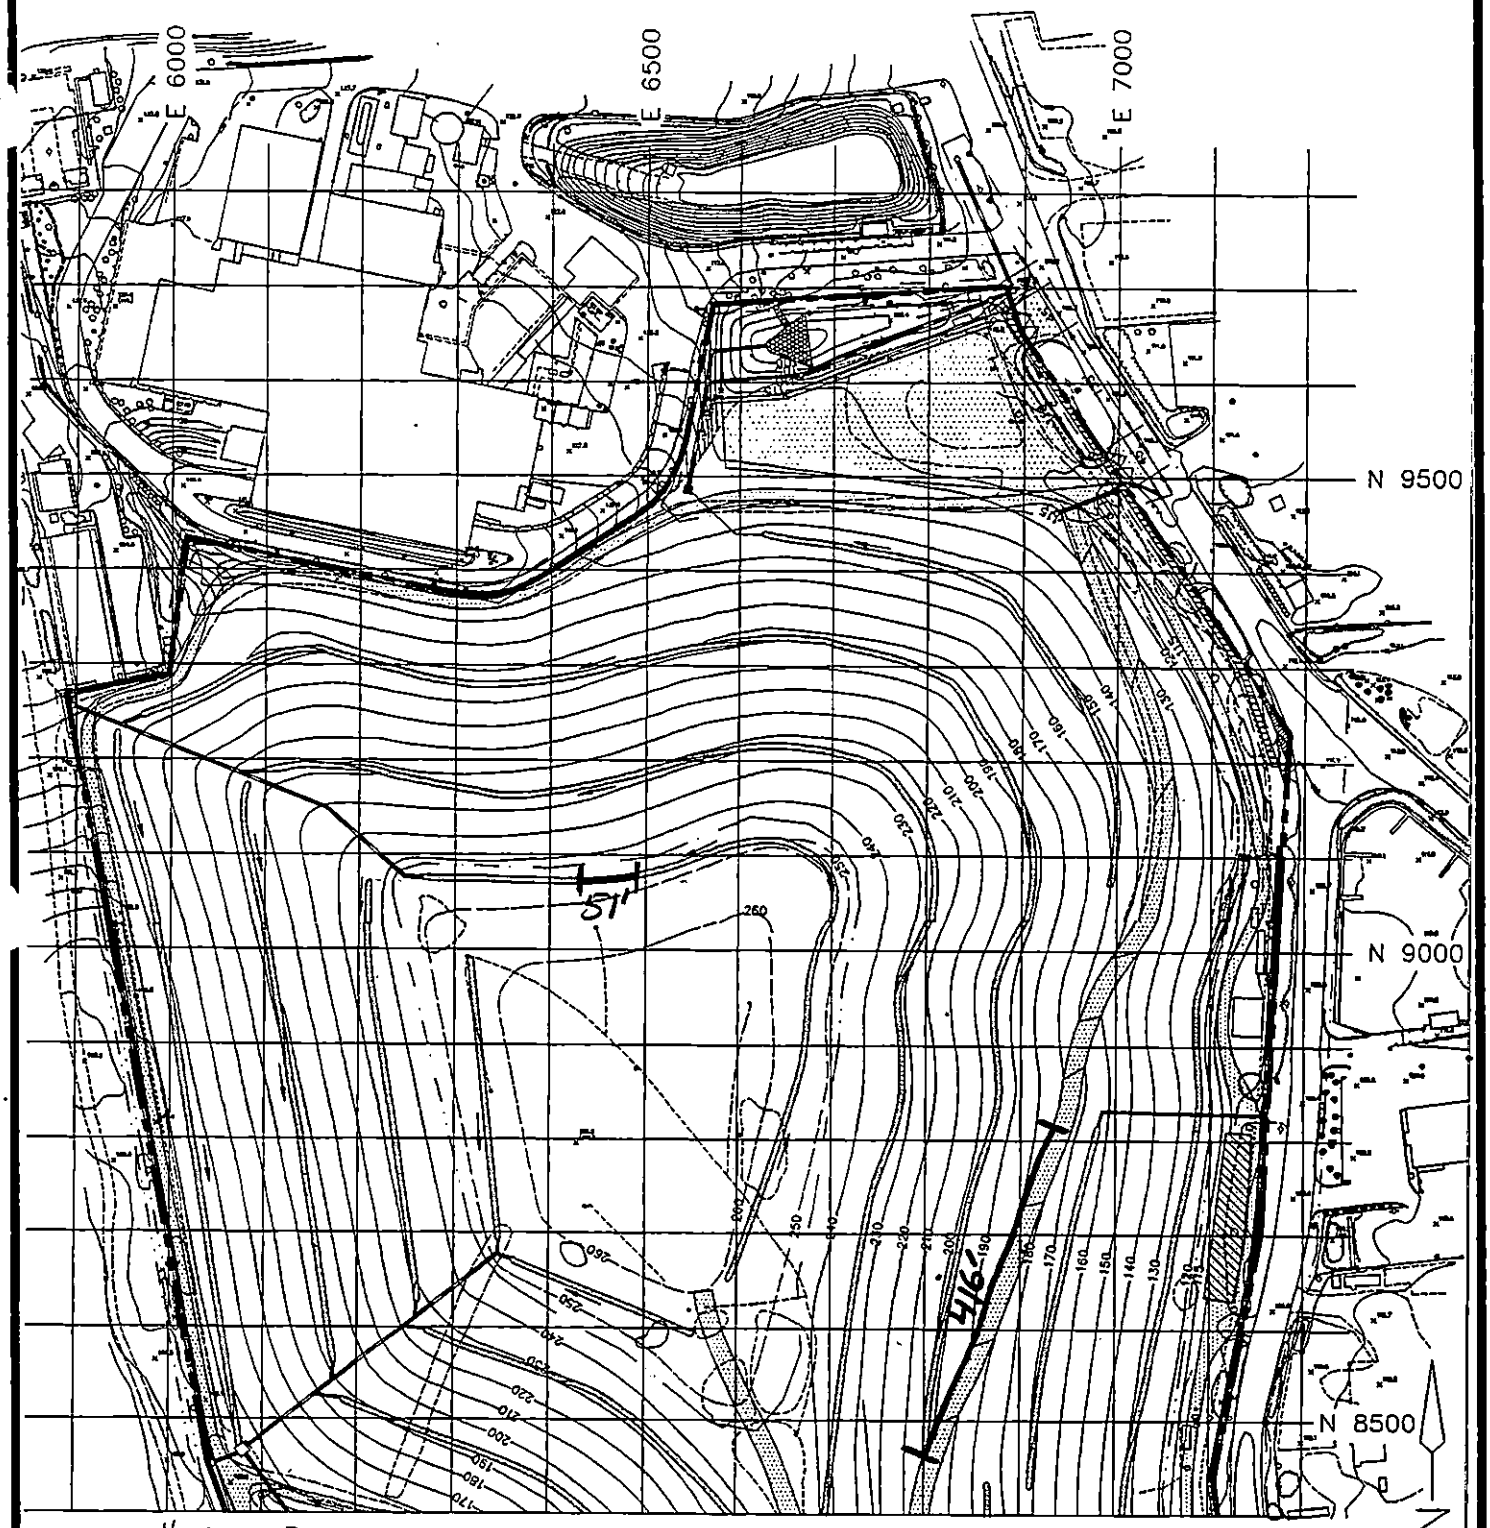

ITEM #14 UNDERDRAIN PIPE 51.0 LF
ITEM #18A TOE DRAIN PIPE 416.0 LF

100 FOOT FIELD TESTING GRID

Cashin Associates, P.C.	EAST NORTHPORT LANDFILL TOWN OF HUNTINGTON, NEW YORK	PROJECT NO. 4170.1
		CAD FILE NO. C-28
	INTERIM REMEDIAL PROGRAM	FIGURE NO. 2

DAILY REPORT No. 355 CA No. 41701

PROJECT:	DATE: 12/19/95 PAGE 1 of 1
TOWN OF HUNTINGTON INTERIM REMEDIAL PROGRAM HUNTINGTON/EAST NORTHPORT LANDFILL CONTRACT No. ENV 94-01/0-C	S M (T) W T F S
ENGINEERS: CASHIN ASSOCIATES, P.C. 1200 VETERANS MEMORIAL HIGHWAY HAUPPAUGE, NY 11788 (516) 348-7600	**CONTRACTOR:** J.D. POSILLICO, INC. 1610 NEW HIGHWAY FARMINGDALE, NY 11735 (516) 249-1872

WEATHER: OVERCAST @ AM / SNOW @ 11:00AM TIME: 9:50AM TEMP: 27 °F WIND: MODERATE

ACTIVITY:

ITEM # 19 MANHOLE #7

① JDP SAWCUT A PIPE OPENING INTO THE BOTTOM PRECAST CONCRETE SECTION OF MANHOLE #7. ONE OPENING WAS CAST IN THE STRUCTURE, BUT A SECOND OPENING WAS NEED TO MAINTAIN FLOW ALONG THE EXISTING PIPELINE.

MISC: TYREE DID NOT WORK DUE TO SNOW.

EQUIPMENT AND MANPOWER:		ITEM	QUANTITY	FINAL/ INTERIM
JDP	TYREE			
3 FOREMEN	2 MAN CREW	#19	—	—
1 SURVEYOR	1 BACKHOE			

SIGNED: Robert W. Hastings DATE: 12/19/95

DAILY REPORT No. 355

CA No. 4170.1

ADDITIONAL INFORMATION:

FIELD SKETCHES:

DAILY REPORT No. 356 CA No. 4170.1

PROJECT:	DATE: 12/21/95 PAGE 1 of 1
TOWN OF HUNTINGTON INTERIM REMEDIAL PROGRAM HUNTINGTON/EAST NORTHPORT LANDFILL CONTRACT No. ENV 94-01/0-C	S M T W (T) F S
ENGINEERS: CASHIN ASSOCIATES, P.C. 1200 VETERANS MEMORIAL HIGHWAY HAUPPAUGE, NY 11788 (516) 348-7600	**CONTRACTOR:** J.D. POSILLICO, INC. 1610 NEW HIGHWAY FARMINGDALE, NY 11735 (516) 249-1872

WEATHER: MOSTLY CLOUDY TIME: 4:15 TEMP: 26°F WIND: HEAVY

ACTIVITY:

(1) JDP DID NOT WORK DUE TO SNOW ACCUMULATIONS OF 12" ±.

MISC.:

(1) CA BEGAN WORK ON THE JDP DECEMBER PAYMENT ESTIMATE.

EQUIPMENT AND MANPOWER: JDP	ITEM	QUANTITY	FINAL/ INTERIM
SUPERVISORS ONLY			

SIGNED: [signature] DATE: 12/21/95

DAILY REPORT No. 330

CA No. 4170.1

ADDITIONAL INFORMATION:

FIELD SKETCHES:

DAILY REPORT No. 357 CA No. 4170.1

PROJECT:	DATE: 12/22/95 PAGE 1 of 1
TOWN OF HUNTINGTON INTERIM REMEDIAL PROGRAM HUNTINGTON/EAST NORTHPORT LANDFILL CONTRACT No. ENV 94-01/0-C	S M T W T (F) S
ENGINEERS: CASHIN ASSOCIATES, P.C. 1200 VETERANS MEMORIAL HIGHWAY HAUPPAUGE, NY 11788 (516) 348-7600	**CONTRACTOR:** J.D. POSILLICO, INC. 1610 NEW HIGHWAY FARMINGDALE, NY 11735 (516) 249-1872

WEATHER: MOSTLY SUNNY TIME: 11:30 TEMP: 34 °F WIND: MODERATE

ACTIVITY:

(1) JDP DID NOT WORK DUE TO SNOW ACCUMULATIONS AND FROZEN CONDITIONS

(2) CA CONTINUED WORK ON JDP DECEMBER PAYMENT ESTIMATE

(3) 1/2 DAY HOLIDAY

EQUIPMENT AND MANPOWER:	ITEM	QUANTITY	FINAL/ INTERIM

SIGNED: Robert D. Peter DATE: 12/22/95

DAILY REPORT No. 55 /

CA No. 4170.1

ADDITIONAL INFORMATION:

FIELD SKETCHES:

DAILY REPORT No. 358 CA No. 4170.1

PROJECT:	DATE: 12/26/95 PAGE 1 of 1
TOWN OF HUNTINGTON INTERIM REMEDIAL PROGRAM HUNTINGTON/EAST NORTHPORT LANDFILL CONTRACT No. ENV 94-01/0-C	S M (T) W T F S
ENGINEERS: CASHIN ASSOCIATES, P.C. 1200 VETERANS MEMORIAL HIGHWAY HAUPPAUGE, NY 11788 (516) 348-7600	**CONTRACTOR:** J.D. POSILLICO, INC. 1610 NEW HIGHWAY FARMINGDALE, NY 11735 (516) 249-1872

WEATHER: MOSTLY SUNNY TIME: 11:30 AM TEMP: 35°F WIND: LIGHT

ACTIVITY:

(1) NO WORK YESTERDAY : HOLIDAY.

(2) JDP DID NOT WORK TODAY DUE TO FROZEN CONDITIONS AND SNOW ACCUMULATIONS.

(3) CA CONTINUED TO WORK ON THE JDP DECEMBER PAYMENT ESTIMATE.

EQUIPMENT AND MANPOWER:	ITEM	QUANTITY	FINAL/ INTERIM

SIGNED: [signature] DATE: 12/26/95

DAILY REPORT No. 358

CA No. 4170.1

ADDITIONAL INFORMATION:

FIELD SKETCHES:

DAILY REPORT No. 359 CA No. 4170.1

PROJECT:	DATE: 12/27/95 PAGE 1 of 1
TOWN OF HUNTINGTON INTERIM REMEDIAL PROGRAM HUNTINGTON/EAST NORTHPORT LANDFILL CONTRACT No. ENV 94-01/0-C	S M T (W) T F S
ENGINEERS: CASHIN ASSOCIATES, P.C. 1200 VETERANS MEMORIAL HIGHWAY HAUPPAUGE, NY 11788 (516) 348-7600	**CONTRACTOR:** J.D. POSILLICO, INC. 1610 NEW HIGHWAY FARMINGDALE, NY 11735 (516) 249-1872

WEATHER: MOSTLY SUNNY TIME: TEMP: °F WIND: MODERATE

ACTIVITY:

(1) JDP DID NOT WORK TODAY DUE TO FROZEN CONDITIONS, SNOW CONDITIONS, AND HOLIDAY VACTION.

(3) CA CONTINUED TO WORK ON THE JDP DECEMBER PAYMENT ESTIMATE.

EQUIPMENT AND MANPOWER:		ITEM	QUANTITY	FINAL/ INTERIM

SIGNED: Robert D Potter DATE: 12/27/95

DAILY REPORT No. 359

CA No. 4170.1

ADDITIONAL INFORMATION:

FIELD SKETCHES:

DAILY REPORT No. 360 CA No. 4170.1

PROJECT:	DATE: 12/28/95 PAGE 1 of 1
TOWN OF HUNTINGTON INTERIM REMEDIAL PROGRAM HUNTINGTON/EAST NORTHPORT LANDFILL CONTRACT No. ENV 94-01/0-C	S M T W T (F) S
ENGINEERS: CASHIN ASSOCIATES, P.C. 1200 VETERANS MEMORIAL HIGHWAY HAUPPAUGE, NY 11788 (516) 348-7600	**CONTRACTOR:** J.D. POSILLICO, INC. 1610 NEW HIGHWAY FARMINGDALE, NY 11735 (516) 249-1872

WEATHER: MOSTLY SUNNY TIME: 4:00PM TEMP: 34 °F WIND: MODERATE

ACTIVITY:

ITEM# G8 MONITORING WELL BOLLARDS
ITEM # G9 MONITORING WELL ENCASEMENTS
(1) TYREE REMOVED EXISTING MONITORING WELL ENCASEMENTS @ MW-9, 13, 16, 17, 18, 20 &
(2) TYREE EXCAVATED FOR NEW MONITORING WELL ENCASEMENTS AND BOLLARDS @ MW-9, 13, 16, 18, 20 AND 22.
(3) TYREE STATED THAT THERE WERE NO MONITORING WELL PROBE PIPES IN MW-17.

EQUIPMENT AND MANPOWER:	ITEM	QUANTITY	FINAL/ INTERIM
TYREE:	#G8	—	—
1 OPERATOR	#G9	—	—
2 LABORERS			
1 BACKHOE			

SIGNED: Robert A [illegible] DATE: 12/28/95

DAILY REPORT No. 360

CA No. 4170.1

ADDITIONAL INFORMATION:

FIELD SKETCHES:

DAILY REPORT No. 361 CA No. 4170.1

PROJECT:	DATE: 12/29/95 PAGE 1 of 1
TOWN OF HUNTINGTON INTERIM REMEDIAL PROGRAM HUNTINGTON/EAST NORTHPORT LANDFILL CONTRACT No. ENV 94-01/0-C	S M T W T (F) S
ENGINEERS: CASHIN ASSOCIATES, P.C. 1200 VETERANS MEMORIAL HIGHWAY HAUPPAUGE, NY 11788 (516) 348-7600	**CONTRACTOR:** J.D. POSILLICO, INC. 1610 NEW HIGHWAY FARMINGDALE, NY 11735 (516) 249-1872

WEATHER: SUNNY AND CLEAR TIME: 3:15 TEMP: 36 °F WIND: LIGHT

ACTIVITY:

ITEM #G8 BOLLARDS 10 EA FINAL
ITEM #G9 WELL ENCASEMENTS 5 EA FINAL
ITEM #G6A CONCRETE 4.26 CY FINAL
(1) TYREE INSTALLED MONITORING WELL ENCASEMENTS AND BOLLARDS (2 EACH) AND POURED THE CONCRETE FOUNDATIONS @ MW— 13, 16, 18, 20, 22.
(2) CONCRETE VOLUME:
WELL ENCASEMENTS = 6 WELLS X 0.17 CY/WELL = 1.02 CY
BOLLARDS = 12 BOLLARDS X 0.27 CY/BOLLARD = 3.24 CY
TOTAL = 4.26 CY

ITEM #7 SELECT FILL
(1) FINAL PAYMENT FOR FILL IN DRAINAGE CHANNELS AS MEASURED ON DAILY REPORTS #341 THROUGH #361.
1,650.0 LF X 14 CF/LF* ÷ 27 CF/CY = 855.6 CY FINAL
*NOTE: SEE DR #278 FOR CF/LF FACTOR CALCULATION.

EQUIPMENT AND MANPOWER:	ITEM	QUANTITY	FINAL/ INTERIM
TYREE			
1 FOREMAN	#G6A	4.26 CY	FINAL
2 LABORERS	#G8	10 EA	FINAL
	#G9	5 EA	FINAL
	#7	855.6 CY	FINAL
	#23	5,940.0 SF	FINAL

SIGNED: Robert D. Cashin DATE: 12/29/95

DAILY REPORT No. 361 CA No. 4170.1

ADDITIONAL INFORMATION:

ITEM # 23 GEONET COMPOSITE

① FINAL PAYMENT FOR GEOCOMPOSITE IN DRAINAGE CHANNELS AS MEASURED ON DAILY REPORTS # 341 THROUGH # 361.

1650.0 LF X 3.6 S.F/LF* = 5,940.0 S.F FINAL

*NOTE: SEE DR # 302 FOF SF/LF FACTOR CALCULATION.

FIELD SKETCHES:

DAILY REPORT No. 362 CA No. 4170.1

PROJECT:	DATE: 1/3/96 PAGE 1 of 1
TOWN OF HUNTINGTON INTERIM REMEDIAL PROGRAM HUNTINGTON/EAST NORTHPORT LANDFILL CONTRACT No. ENV 94-01/0-C	S M T (W) T F S
ENGINEERS: CASHIN ASSOCIATES, P.C. 1200 VETERANS MEMORIAL HIGHWAY HAUPPAUGE, NY 11788 (516) 348-7600	**CONTRACTOR:** J.D. POSILLICO, INC. 1610 NEW HIGHWAY FARMINGDALE, NY 11735 (516) 249-1872

WEATHER: RAIN/SLEET/SNOW TIME: 4:30 TEMP: 24°F WIND: MODERATE

ACTIVITY: MONDAY = HOLIDAY, TUESDAY = VACATION DAY

ITEM # G12F 5 EACH FINAL LABCOCK VALVES
① MERRICK INSTALLED 4 PERMANENT AND 1 TEMPURARY (BRASS) LABCOCK VALVES @ THE BLOWER STATION PIPING.

ITEM # G11E BLOWER PIPING
① MERRICK INSTALLED A SADDLE-TEE 2" PVC NIPPLE AND CAP @ THE BLOWER UNIT PIPING.

ITEM # G8 BOLLARDS
ITEM # G9 WELL ENCASEMENTS
① TYREE PRE CUT BOLLARD PIPE AND 18" SONATUBE FOR LATER PLACEMENT.

EQUIPMENT AND MANPOWER:	ITEM	QUANTITY	FINAL/ INTERIM
TYREE MERRICK UTILITIES	#G8	—	—
1 FOREMAN 2-MAN CREW.	#G9	—	—
1 LABURER	#G11E	—	—
	#G12F	5 EA	FINAL.

SIGNED: [signature] DATE: 1/3/96

DAILY REPORT No. 56'L

CA No. 4170.1

ADDITIONAL INFORMATION:

FIELD SKETCHES:

DAILY REPORT No. 363 CA No. 4170.1

PROJECT:	DATE: 1/4/96 PAGE 1 of 1
TOWN OF HUNTINGTON INTERIM REMEDIAL PROGRAM HUNTINGTON/EAST NORTHPORT LANDFILL CONTRACT No. ENV 94-01/0-C	S M T W (T) F S
ENGINEERS: CASHIN ASSOCIATES, P.C. 1200 VETERANS MEMORIAL HIGHWAY HAUPPAUGE, NY 11788 (516) 348-7600	**CONTRACTOR:** J.D. POSILLICO, INC. 1610 NEW HIGHWAY FARMINGDALE, NY 11735 (516) 249-1872

WEATHER: MOSTLY SUNNY/COLD TIME: 9:00AM TEMP: 14 °F WIND: MODERATE

ACTIVITY:

MISC:

(1) JDP REMOVED THE COVER OF CD #4 TO CHECK STATUS OF HEADER VALVE. IT WAS OPEN. THE STRUCTURE WAS FILLED WITH LIQUID TO APROX 1' BELOW THE HEADER PIPE.

JDP WILL PUMP WATER FROM THE STRUCTURE TO MAKE SURE THE CONDENSATE VALVES (CURRENTLY UNDER WATER) ARE OPEN.

THE VALVE STATUS WAS CHECKED AS REQUESTED BY D&B, DUE TO THE LACK OF VACUUM @ THE (4) COLLECTION WELLS NORTH OF CD #4.

7

EQUIPMENT AND MANPOWER:	ITEM	QUANTITY	FINAL/ INTERIM
NA			

SIGNED: [signature] DATE: 1/4/96

DAILY REPORT No. 363

CA No. 4170.1

ADDITIONAL INFORMATION:

FIELD SKETCHES:

DAILY REPORT No. 364 CA No. 4170.1

PROJECT:	DATE: 11/5/96 PAGE 1 of 1
TOWN OF HUNTINGTON INTERIM REMEDIAL PROGRAM HUNTINGTON/EAST NORTHPORT LANDFILL CONTRACT No. ENV 94-01/0-C	S M T W T (F) S
ENGINEERS: CASHIN ASSOCIATES, P.C. 1200 VETERANS MEMORIAL HIGHWAY HAUPPAUGE, NY 11788 (516) 348-7600	**CONTRACTOR:** J.D. POSILLICO, INC. 1610 NEW HIGHWAY FARMINGDALE, NY 11735 (516) 249-1872

WEATHER: SUNNY/CLEAR/COLD TIME: 1:45 TEMP: 26°F WIND: HEAVY

ACTIVITY:

MISC.:

① JDP ATTEMPTED TO PUMP THE WATER OUT OF CD #4, TO ALLOW VISUAL INSPECTION OF THE 2" BALL VALVES ON THE CONDENSATE DRAIN PIPING.

EQUIPMENT AND MANPOWER:	ITEM	QUANTITY	FINAL/ INTERIM
N.A.			

SIGNED: [signature] DATE: 11/5/96

DAILY REPORT No. 364 CA No. 4170.1

ADDITIONAL INFORMATION:

FIELD SKETCHES:

DAILY REPORT No. 365 CA No. 4170.1

PROJECT:	DATE: 1/9/96 PAGE 1 of 1
TOWN OF HUNTINGTON INTERIM REMEDIAL PROGRAM HUNTINGTON/EAST NORTHPORT LANDFILL CONTRACT No. ENV 94-01/0-C	S M (T) W T F S
ENGINEERS: CASHIN ASSOCIATES, P.C. 1200 VETERANS MEMORIAL HIGHWAY HAUPPAUGE, NY 11788 (516) 348-7600	**CONTRACTOR:** J.D. POSILLICO, INC. 1610 NEW HIGHWAY FARMINGDALE, NY 11735 (516) 249-1872

WEATHER: MOSTLY SUNNY TIME: 10:30 AM TEMP: 29 °F WIND: LIGHT

ACTIVITY:

(1) NO WORK YESTERDAY - BLIZZARD OF 1996
2 1/2' ± OF SNOW.

(2) JDP DID NOT WORK TODAY
(SUPERVISORS ONLY)

(3) CA TOOK PHOTO'S OF LANDFILL AND SITE.

EQUIPMENT AND MANPOWER:	ITEM	QUANTITY	FINAL/ INTERIM

SIGNED: [signature] DATE: 1/9/96

DAILY REPORT No. 360

CA No. 4170.1

ADDITIONAL INFORMATION:

FIELD SKETCHES:

DAILY REPORT No. 366 CA No. 4170.1

PROJECT:	DATE: 1/10/96 PAGE 1 of 1
TOWN OF HUNTINGTON INTERIM REMEDIAL PROGRAM HUNTINGTON/EAST NORTHPORT LANDFILL CONTRACT No. ENV 94-01/0-C	S M T (W) T F S
ENGINEERS: CASHIN ASSOCIATES, P.C. 1200 VETERANS MEMORIAL HIGHWAY HAUPPAUGE, NY 11788 (516) 348-7600	**CONTRACTOR:** J.D. POSILLICO, INC. 1610 NEW HIGHWAY FARMINGDALE, NY 11735 (516) 249-1872

WEATHER: MOSTLY SUNNY TIME: ——TEMP:——°F WIND: MODERATE

ACTIVITY:

(1) JDP DID NOT PERFORM ANY CONTRACT WORK DUE TO SNOW ACCUMULATIONS.

EQUIPMENT AND MANPOWER:	ITEM	QUANTITY	FINAL/ INTERIM
N.A			

SIGNED: [signature] DATE: 1/10/96

DAILY REPORT No. 365

CA No. 4170.1

ADDITIONAL INFORMATION:

FIELD SKETCHES:

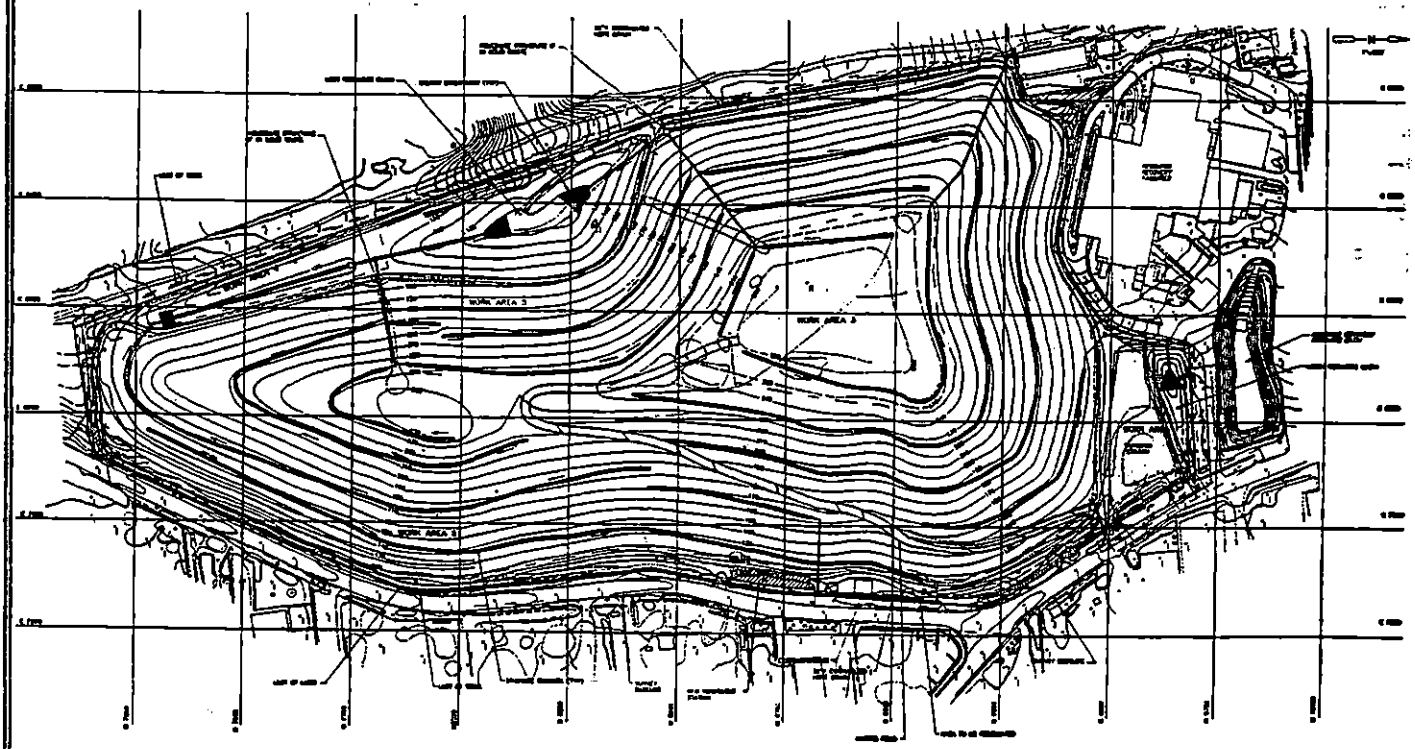

DAILY REPORT No. 367 CA No. 4170.1

PROJECT:	DATE: 1/11/96 PAGE 1 of 1
TOWN OF HUNTINGTON INTERIM REMEDIAL PROGRAM HUNTINGTON/EAST NORTHPORT LANDFILL CONTRACT No. ENV 94-01/0-C	S M T W (T) F S
ENGINEERS: CASHIN ASSOCIATES, P.C. 1200 VETERANS MEMORIAL HIGHWAY HAUPPAUGE, NY 11788 (516) 348-7600	**CONTRACTOR:** J.D. POSILLICO, INC. 1610 NEW HIGHWAY FARMINGDALE, NY 11735 (516) 249-1872

WEATHER: MOSTLY SUNNY TIME: 5:20 PM TEMP: 23°F WIND: MODERATE

ACTIVITY:

(1) JDP DID NOT PERFORM ANY CONTRACT WORK DUE TO SNOW ACCUMULATIONS.

(2) CA BEGAN PREPARATION OF THE PROJECT FINAL CERTIFICATION REPORT.

EQUIPMENT AND MANPOWER:	ITEM	QUANTITY	FINAL/ INTERIM
N.A.			

SIGNED: [signature] DATE: 1/11/96

DAILY REPORT No. 367

CA No. 4170.1

ADDITIONAL INFORMATION:

FIELD SKETCHES:

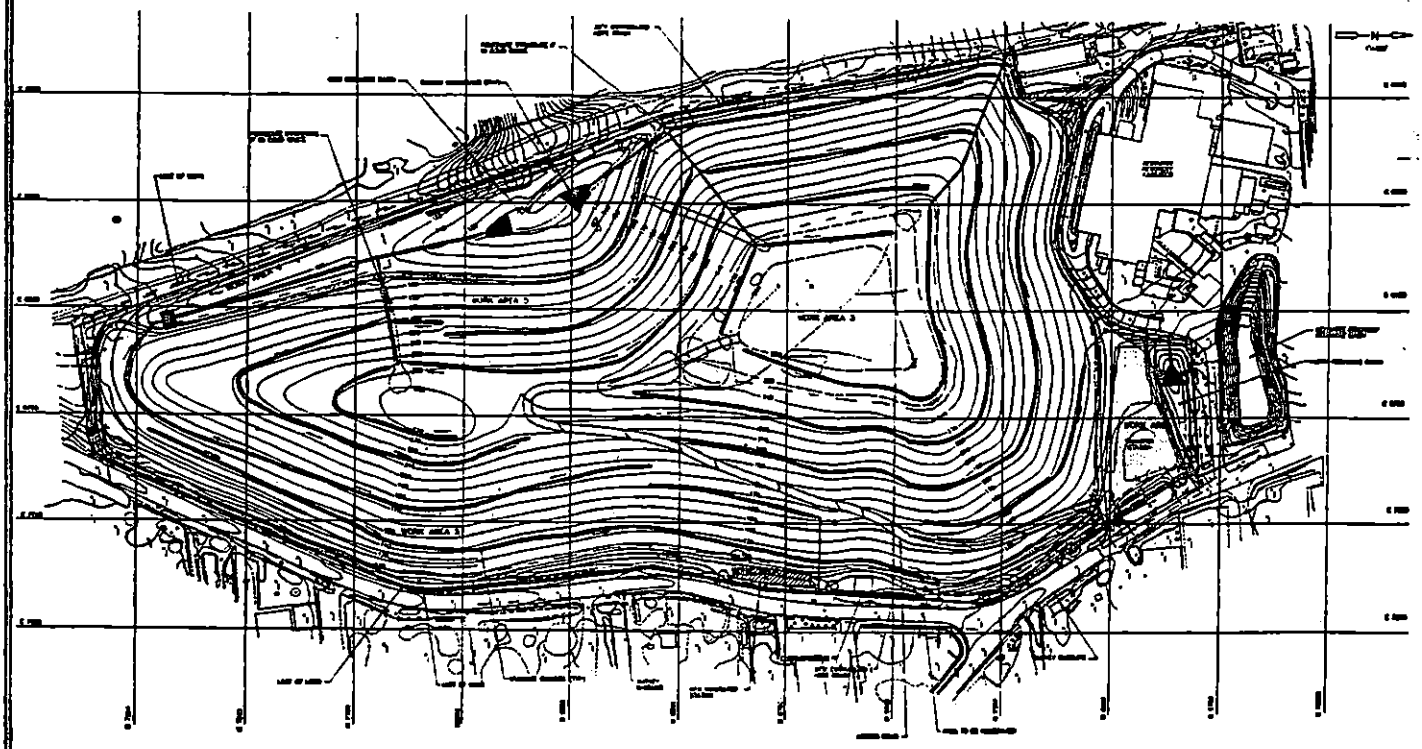

DAILY REPORT No. 368 CA No. 4170.1

PROJECT:	DATE: 1/12/96 PAGE 1 of 1
TOWN OF HUNTINGTON INTERIM REMEDIAL PROGRAM HUNTINGTON/EAST NORTHPORT LANDFILL CONTRACT No. ENV 94-01/0-C	S M T W T (F) S
ENGINEERS: CASHIN ASSOCIATES, P.C. 1200 VETERANS MEMORIAL HIGHWAY HAUPPAUGE, NY 11788 (516) 348-7600	**CONTRACTOR:** J.D. POSILLICO, INC. 1610 NEW HIGHWAY FARMINGDALE, NY 11735 (516) 249-1872

WEATHER: SNOW@11:00AM/RAIN@1:00PM TIME: 3:50 PM TEMP: 34 °F WIND: MODERATE

ACTIVITY:

(1) JDP DID NOT PERFORM ANY CONTRACT WORK TODAY DUE TO SNOW ACCUMULATIONS.

(2) CA REVIEWED COMPUTER AND HARD FILES AND THE TROXLER PROCEDURES AND RECORDS.

EQUIPMENT AND MANPOWER:	ITEM	QUANTITY	FINAL/ INTERIM
N.A.			

SIGNED: Robert O'Neill DATE: 1/12/96

DAILY REPORT No. 368

CA No. 4170.1

ADDITIONAL INFORMATION:

FIELD SKETCHES:

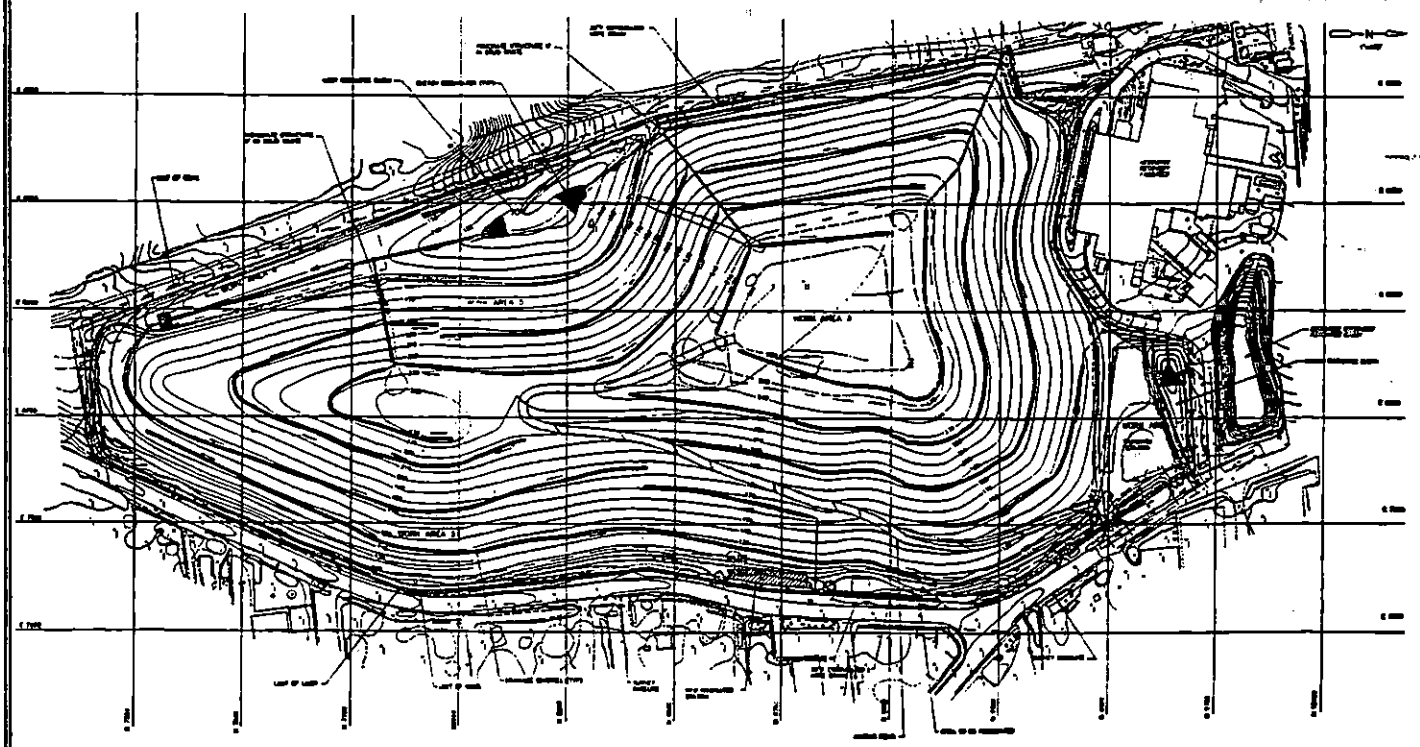

DAILY REPORT No. 369 CA No. 4170.1

PROJECT:	DATE: 1/15/96 PAGE 1 of 1
TOWN OF HUNTINGTON INTERIM REMEDIAL PROGRAM HUNTINGTON/EAST NORTHPORT LANDFILL CONTRACT No. ENV 94-01/0-C	S (M) T W T F S
ENGINEERS: CASHIN ASSOCIATES, P.C. 1200 VETERANS MEMORIAL HIGHWAY HAUPPAUGE, NY 11788 (516) 348-7600	**CONTRACTOR:** J.D. POSILLICO, INC. 1610 NEW HIGHWAY FARMINGDALE, NY 11735 (516) 249-1872

WEATHER: SUNNY AND CLEAR TIME: 10:00AM TEMP: 42 °F WIND: LIGHT

ACTIVITY:

(1) JDP DID NOT PERFORM ANY CONTRACT WORK TODAY DUE TO SNOW ACCUMULATIONS.

(2) CA REVIEW HARD FILES AND ESTIMATES OF FINAL QUANTITIES.

EQUIPMENT AND MANPOWER:	ITEM	QUANTITY	FINAL/ INTERIM
N.A.			

SIGNED: [signature] DATE: 1/15/96

DAILY REPORT No. 361

CA No. 4170.1

ADDITIONAL INFORMATION:

FIELD SKETCHES:

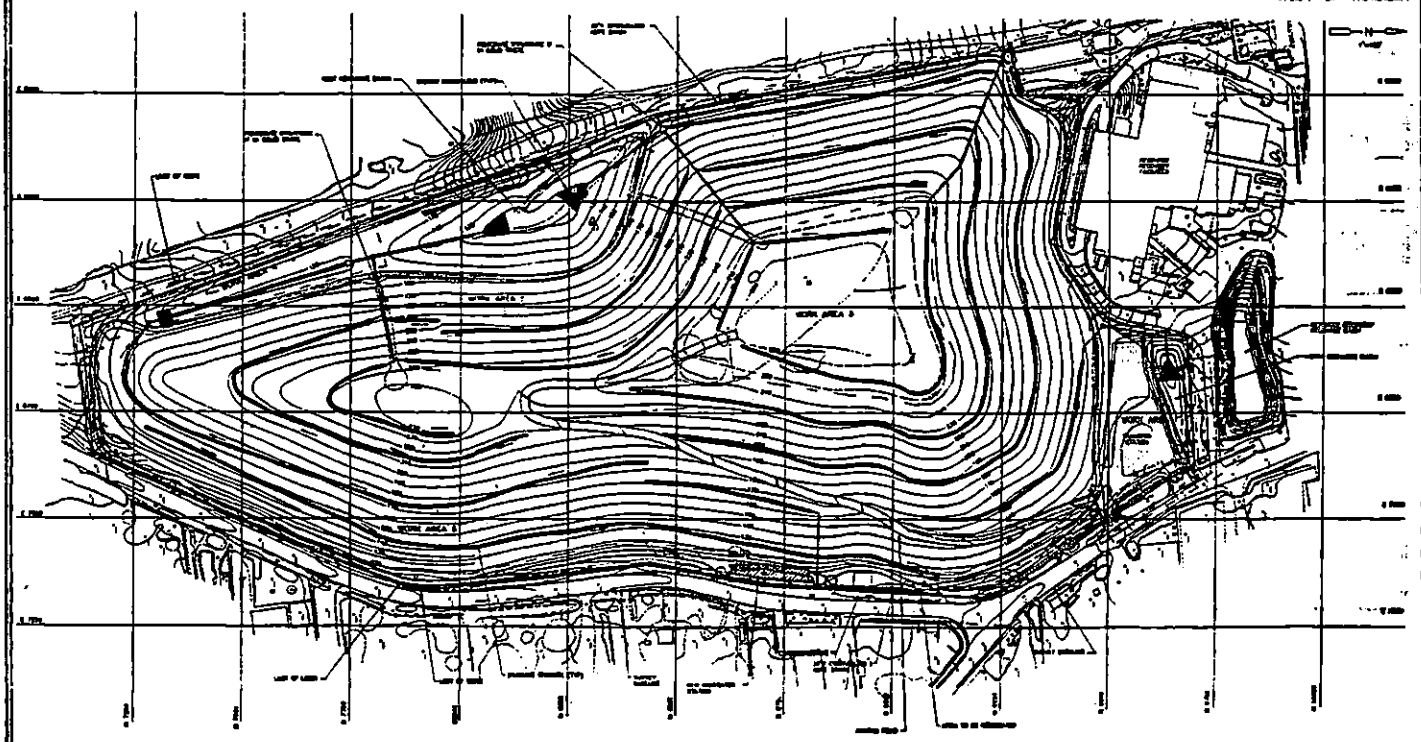

DAILY REPORT No. 310 CA No. 4170.1

PROJECT:	DATE: 1/16/96 PAGE 1 of 1
TOWN OF HUNTINGTON INTERIM REMEDIAL PROGRAM HUNTINGTON/EAST NORTHPORT LANDFILL CONTRACT No. ENV 94-01/0-C	S M (T) W T F S
ENGINEERS: CASHIN ASSOCIATES, P.C. 1200 VETERANS MEMORIAL HIGHWAY HAUPPAUGE, NY 11788 (516) 348-7600	**CONTRACTOR:** J.D. POSILLICO, INC. 1610 NEW HIGHWAY FARMINGDALE, NY 11735 (516) 249-1872

WEATHER: MOSTLY SUNNY TIME: 4:30 PM TEMP: 33°F WIND: LIGHT

ACTIVITY:

(1) JDP DID NOT PERFORM ANY CONTRACT WORK TODAY DUE TO SNOW ACCUMULATIONS.

(2) A PROGRESS MEETING WAS HELD IN THE CASHIN ASSOC. FIELD OFFICE TRAILER @ 10:00 AM.
SEE MINUTES OF MEETING FOR DETAILS.

EQUIPMENT AND MANPOWER:	ITEM	QUANTITY	FINAL/ INTERIM
N.A.			

SIGNED: [signature] DATE: 1/16/96

DAILY REPORT No. 5 10

CA No. 4170.1

ADDITIONAL INFORMATION:

FIELD SKETCHES:

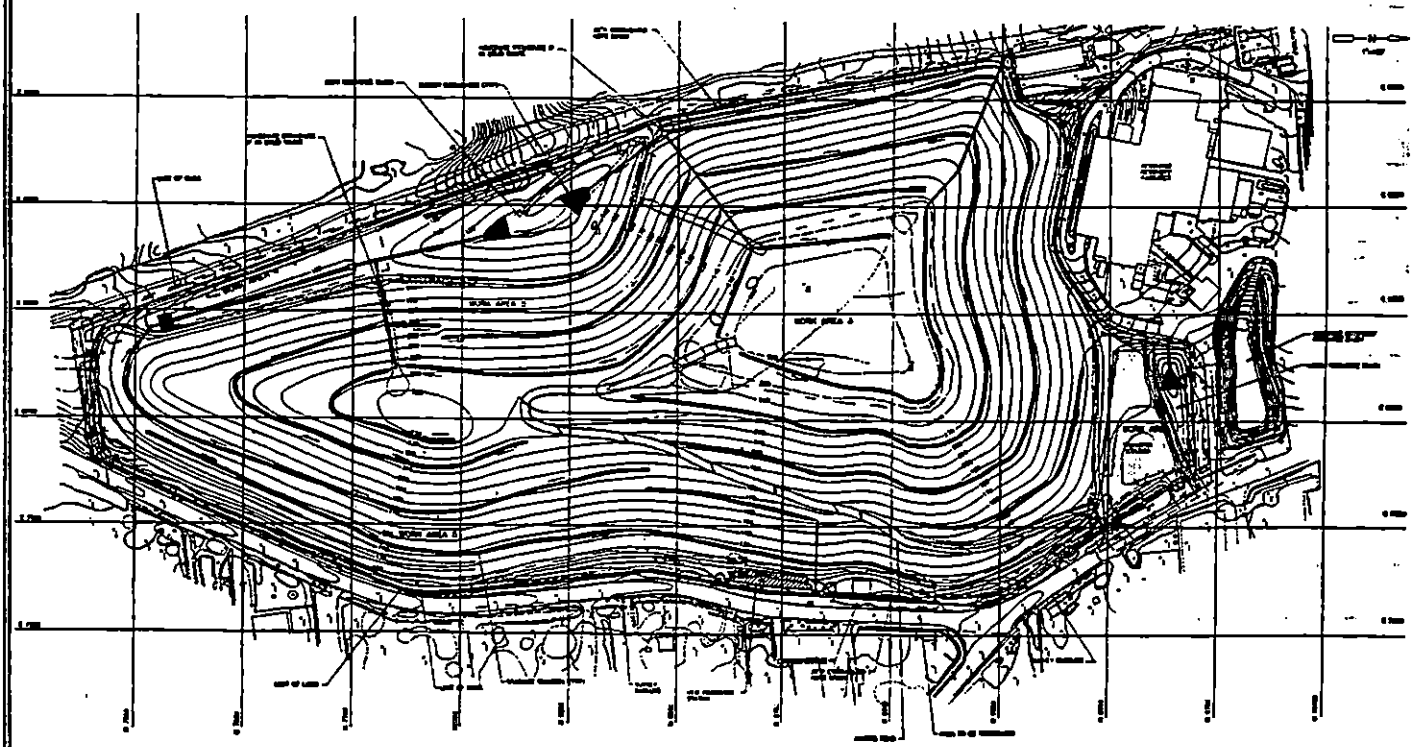

DAILY REPORT No. 371 CA No. 4170.1

PROJECT:	DATE: 1/17/96 PAGE 1 of 1
TOWN OF HUNTINGTON INTERIM REMEDIAL PROGRAM HUNTINGTON/EAST NORTHPORT LANDFILL CONTRACT No. ENV 94-01/0-C	S M T (W) T F S
ENGINEERS: CASHIN ASSOCIATES, P.C. 1200 VETERANS MEMORIAL HIGHWAY HAUPPAUGE, NY 11788 (516) 348-7600	**CONTRACTOR:** J.D. POSILLICO, INC. 1610 NEW HIGHWAY FARMINGDALE, NY 11735 (516) 249-1872

WEATHER: OVERCAST TIME: 2:00PM TEMP: 39 °F WIND: MODERATE

ACTIVITY:

① JDP DID NOT PERFORM ANY CONTRACT WORK TODAY DUE TO SNOW ACCUMULATIONS

EQUIPMENT AND MANPOWER:	ITEM	QUANTITY	FINAL/ INTERIM
N.A.			

SIGNED: [signature] DATE: 1/17/96

DAILY REPORT No. 311

CA No. 4170.1

ADDITIONAL INFORMATION:

FIELD SKETCHES:

DAILY REPORT No. 372 CA No. 4170.1

PROJECT:	DATE: 1/19/96 PAGE 1 of 1
TOWN OF HUNTINGTON INTERIM REMEDIAL PROGRAM HUNTINGTON/EAST NORTHPORT LANDFILL CONTRACT No. ENV 94-01/0-C	S M T W T (F) S
ENGINEERS: CASHIN ASSOCIATES, P.C. 1200 VETERANS MEMORIAL HIGHWAY HAUPPAUGE, NY 11788 (516) 348-7600	**CONTRACTOR:** J.D. POSILLICO, INC. 1610 NEW HIGHWAY FARMINGDALE, NY 11735 (516) 249-1872

WEATHER: SHOWERS/OVERCAST/WINDY TIME: TEMP: °F WIND: VERY HEAVY

ACTIVITY:

NO D.R. ON 1/18/96 (YESTERDAY/PERSONAL DAY)

① JDP DID NOT PERFORM ANY CONTRACT WORK TODAY, OR YESTERDAY DUE TO SNOW ACCUMULATIONS.

② JDP AND MYSELF WALKED THE SITE TO ASSESS SITE CONDITIONS AS THE SNOW MELTS. (@ AM)
- THE LANDFILL HELD UP WELL TO EROSION.
- ALOT OF WATER AND MUD @ THE LANDFILL TOE.

③ TODAY THERE WERE EXCEPTIONALY HEAVY WINDS AND RAIN SHOWERS. SITE CONDITIONS (EROSION) MAY CHANGE

EQUIPMENT AND MANPOWER:	ITEM	QUANTITY	FINAL/ INTERIM
NA.			

SIGNED: [signature] DATE: 1/19/96

DAILY REPORT No. 312

CA No. 4170.1

ADDITIONAL INFORMATION:

DRASTICALLY AFTER TODAY WEATHER.

(4) JDP STATED THAT THEY WILL COVER ANY EXPOSED GEONET COMPOSITE A.S.A.P. WITH WHITE PLASTIC.

FIELD SKETCHES:

DAILY REPORT No. 373 CA No. 4170.1

PROJECT:	DATE: 1/22/96 PAGE 1 of 1
TOWN OF HUNTINGTON INTERIM REMEDIAL PROGRAM HUNTINGTON/EAST NORTHPORT LANDFILL CONTRACT No. ENV 94-01/0-C	S (M) T W T F S
ENGINEERS: CASHIN ASSOCIATES, P.C. 1200 VETERANS MEMORIAL HIGHWAY HAUPPAUGE, NY 11788 (516) 348-7600	**CONTRACTOR:** J.D. POSILLICO, INC. 1610 NEW HIGHWAY FARMINGDALE, NY 11735 (516) 249-1872

WEATHER: MOSTLY SUNNY TIME: 1:30 PM TEMP: 40 °F WIND: LIGHT

ACTIVITY:

*NOTE: LAST FRIDAY HEAVY RAINS CAUSED ALOT OF EROSION TO THE SELECT FILL. (NORTH AND EAST SLOPES) CHANNEL H AND THE SLOPE BELOW IT WERE WASHED OUT FROM THE EROSION CONTROL MATTING, DOWN TO THE DRAINAGE GEONET COMPOSITE.

ITEM # G13 NEW BLOWER ASSEMBLY
① HINCK ELECTRIC MOUNTED THE NEW BLOWER MOTOR STARTERS AND BEGAN TO CONNECT CONDUITS.

MISC: ① JDP REMOVED WATER, SNOW AND ICE FROM DRAINAGE CHANNEL A @ SECTION 2 TO PERMIT INSPECTION BY GUNDLE AND MEETING

EQUIPMENT AND MANPOWER: JDP	HINCK	ITEM	QUANTITY	FINAL/ INTERIM
2 FOREMEN	2 ELECTRICIANS	G13	—	—
	1 UTILITY VAN			

SIGNED: Ralph Fratangelo DATE: 1/22/96

DAILY REPORT No. 5/5

CA No. 4170.1

ADDITIONAL INFORMATION:

ATTENDEES ON WEDNESDAY (11/24/96)

(2) JDP PUMP WATER FROM ALL 5 CD STRUCTURES.

(3) I HAD A CONFERENCE CALL WITH D. KOOPMAN B. DUGGAN, AND CARL CAVANAUGH (DEPUTY SUPERINTENDANT OF HIGHWAYS) REGARDING FLOODING ON TOWNLINE RD ON FRIDAY NIGHT 1/19/96

MR. CAVANAUGH FEELS THAT WATER AND SOIL FROM THE LANDFILL CLOGGED THE TOWNS TOWN LINE ROAD DRAINAGE SYSTEM AND HE WANTS JDP TO CLEAN THE DRAINAGE SYSTEM.

MR CAVANAUGH ALSO STATED THAT THE MONITORING WELL BOLLARDS ARE A HAZARD/OBSTRUCTION IN THE RIGHT OF WAY AND MUST BE MOVED.

FIELD SKETCHES:

A MEETING WAS SET UP FOR TOMORROW, @ THE SITE TO DISCUSS POSSIBLE SOLUTION FURTHER.

DAILY REPORT No. 374 CA No. 4170.1

PROJECT:	DATE: 1/23/96 PAGE 1 of 1
TOWN OF HUNTINGTON INTERIM REMEDIAL PROGRAM HUNTINGTON/EAST NORTHPORT LANDFILL CONTRACT No. ENV 94-01/0-C	S M (T) W T F S
ENGINEERS: CASHIN ASSOCIATES, P.C. 1200 VETERANS MEMORIAL HIGHWAY HAUPPAUGE, NY 11788 (516) 348-7600	**CONTRACTOR:** J.D. POSILLICO, INC. 1610 NEW HIGHWAY FARMINGDALE, NY 11735 (516) 249-1872

WEATHER: MOSTLY CLOUDY TIME: 3:00 PM TEMP: 41 °F WIND: LIGHT

ACTIVITY:

ITEM # G13 NEW BLOWER ASSEMBLY

(1) HINCK ELECTRIC CONTINUED TO INSTALL ELECTRICAL CONDUITS AT THE BLOWER STARTER PANELS.

MISC:

(1) JDP INSTALLED ADDITIONAL BLIND FLANGES ON THE TYPE 1 GAS VENTS. (2)

(2) JDP REPAIRED A PIPE LEAK IN THE EXISTING RPZ STRUCTURE NEAR THE EXISTING GARAGE.

(3) AN INFORMAL MEETING WAS HELD @ THE CA TRAILER @ 8:30AM. ATTENDING WERE D. KOOPMEN, CARL CAVANAUGH

EQUIPMENT AND MANPOWER:		ITEM	QUANTITY	FINAL/ INTERIM
JDP	HINCK ELEC.			
2 FOREMEN	2 ELECTRICIANS			
	1 UTILITY VAN			

SIGNED: Robert W. Stuhlmann DATE: 1/23/96

DAILY REPORT No. 317 CA No. 4170.1

ADDITIONAL INFORMATION:

, CONRAD POHLMANN P.E. (T.O.H.), J. SEPLAVY, B. DUGGAN AND MYSELF.

(A) C. CAVANAUGH AND C. POHLMANN OBJECTED TO THE PRESENCE OF THE MONITORING WELL ENCASEMENTS AND BOLLARDS IN THE RIGHT OF WAY BETWEEN THE LANDFILL PROPERTY LINE AND TOWNLINE RD.

D. KOUPMAN TO DISCUSS FURTHER WITH C. POHLMANN.

(B) TOH AND JDP DISPUTED CAUSE OF TOWNLINE RD, DRAINAGE SYSTEM FAILURE.

JDP AGREED TO CLEAN STRUCTURES ON THURSDAY 1/25/96. D. KOUPMAN WILL TRY TO SUPPLY JDP WITH A TOWN SUPERSUCKER TO CLEAN STRUCTURES AND PIPES.

FIELD SKETCHES:

DAILY REPORT No. 375 CA No. 4170.1

PROJECT:	DATE: 1/24/96 PAGE 1 of 1
TOWN OF HUNTINGTON INTERIM REMEDIAL PROGRAM HUNTINGTON/EAST NORTHPORT LANDFILL CONTRACT No. ENV 94-01/0-C	S M T (W) T F S
ENGINEERS: CASHIN ASSOCIATES, P.C. 1200 VETERANS MEMORIAL HIGHWAY HAUPPAUGE, NY 11788 (516) 348-7600	**CONTRACTOR:** J.D. POSILLICO, INC. 1610 NEW HIGHWAY FARMINGDALE, NY 11735 (516) 249-1872

WEATHER: MOSTLY CLOUDY/RAIN TIME: 10:30 AM TEMP: 50°F WIND: MODERATE

ACTIVITY:

MISC.:

(1) JDP REMOVED WATER, ICE, AND SILT FROM DRAINAGE CHANNEL A @ SECTION 2 TO ALLOW INSPECTION OF THE LINER WRINKLES.

(2) AN INFORMAL MEETING WAS HELD @ THE SITE @ 10:30 AM TO DISCUSS THE LINER WRINKLES @ SECTION 2 @ DRAINAGE CHANNEL A. GUNDLE STATED THAT THEY FEEL THEY CAN TIE INTO THE WRINKLES. SEE MINUTES OF MEETING.

(3) JDP ATTEMPTED TO CONTROL SOME OF THE RAIN WATER RUN-OFF COMING DOWN THE LANDFILL

EQUIPMENT AND MANPOWER:		ITEM	QUANTITY	FINAL/ INTERIM
JDP	HINCIC			
2 FOREMEN	2 ELECTRICIANS	G13	—	—
	1 UTILITY VAN			

SIGNED: [signature] DATE: 1/24/96

DAILY REPORT No. 315

CA No. 4170.1

ADDITIONAL INFORMATION:

HAUL RD AND EAST SLOPE.

ITEM # G13 NEW BLOWER MOTOR.
① HINCK CONTINUED TO INSTALL MOTOR STARTER CONDUITS @ BOTH BLOWERS.

FIELD SKETCHES:

DAILY REPORT No. 376 CA No. 4170.1

PROJECT:	DATE: 11/25/96 PAGE 1 of 1
TOWN OF HUNTINGTON INTERIM REMEDIAL PROGRAM HUNTINGTON/EAST NORTHPORT LANDFILL CONTRACT No. ENV 94-01/0-C	S M T W (T) F S
ENGINEERS: CASHIN ASSOCIATES, P.C. 1200 VETERANS MEMORIAL HIGHWAY HAUPPAUGE, NY 11788 (516) 348-7600	**CONTRACTOR:** J.D. POSILLICO, INC. 1610 NEW HIGHWAY FARMINGDALE, NY 11735 (516) 249-1872

WEATHER: MOSTLY SUNNY / CLEAR TIME: 2:30 PM TEMP: 32 °F WIND: HEAVY

ACTIVITY:

MISC:

(1) JDP ROLLED UP WIND BLOWN ROLLS OF GEONET COMPOSITE AND GEOGRID AND RE-STAGED THEM @ THE TOP OF THE LANDFILL SLOPES WITH SANDBAGS @ BOTH THE NORTH AND EAST LANDFILL SLOPES.

(2) R. SCHLEIDER CLEANED THE SHOULDER OF TOWNLINE ROAD W/ A PAYLOADER.

EQUIPMENT AND MANPOWER:	ITEM	QUANTITY	FINAL/ INTERIM
JDP			
4 FOREMEN			

SIGNED: [signature] DATE: 11/25/96

DAILY REPORT No. 316

CA No. 4170.1

ADDITIONAL INFORMATION:

FIELD SKETCHES:

DAILY REPORT No. 377 CA No. 4170.1

PROJECT:	DATE: 1/26/96 PAGE 1 of 1
TOWN OF HUNTINGTON INTERIM REMEDIAL PROGRAM HUNTINGTON/EAST NORTHPORT LANDFILL CONTRACT No. ENV 94-01/0-C	S M T W T (F) S
ENGINEERS: CASHIN ASSOCIATES, P.C. 1200 VETERANS MEMORIAL HIGHWAY HAUPPAUGE, NY 11788 (516) 348-7600	**CONTRACTOR:** J.D. POSILLICO, INC. 1610 NEW HIGHWAY FARMINGDALE, NY 11735 (516) 249-1872

WEATHER: MOSTLY CLOUDY TIME: 11:30 PM TEMP: 39°F WIND: MOD. TO HEAVY

ACTIVITY:

MISC:

(1) JDP CONTINUED TO ROLL UP AND STAGE GEOCOMPOSITE AND GEONET ROLLS @ THE TOP OF THE EAST LANDFILL SLOPES.

(2) JEFF HARTMAN VISITED THE JOB SITE AND:

(A) SUBMITTED A LISTED OF REQUESTED SUBMITTALS.

(B) TOURED THE SOUTH WASH-OUT @ SECTION 23 AND CHANNEL H.

(3) R. SCHLEIDER USED A PAYLOADER TO BACKFILL THE SOUTH WASH-OUT. JDP COVERED THE WASH-OUT AREA WITH EROSION CONTROL MATTING. I ADVISED

EQUIPMENT AND MANPOWER:	ITEM	QUANTITY	FINAL/ INTERIM
JDP			
5 FOREMEN			

SIGNED: [signature] DATE: 1/26/96

DAILY REPORT No. 311 CA No. 4170.1

ADDITIONAL INFORMATION:

JDP THAT THE AREA WOULD HAVE TO BE REWORKED WITH THE GEOGRID PLACED @ 9" DEPTH, THE 6" TOPSOIL IN PLACE, AND RESEEDED.

FIELD SKETCHES:

DAILY REPORT No. 378 CA No. 4170.1

PROJECT:	DATE: 1/29/96 PAGE 1 of 1
TOWN OF HUNTINGTON INTERIM REMEDIAL PROGRAM HUNTINGTON/EAST NORTHPORT LANDFILL CONTRACT No. ENV 94-01/0-C	S (M) T W T F S
ENGINEERS: CASHIN ASSOCIATES, P.C. 1200 VETERANS MEMORIAL HIGHWAY HAUPPAUGE, NY 11788 (516) 348-7600	**CONTRACTOR:** J.D. POSILLICO, INC. 1610 NEW HIGHWAY FARMINGDALE, NY 11735 (516) 249-1872

WEATHER: MOSTLY CLOUDY TIME: 1:30 PM TEMP: 36 °F WIND: MODERATE

ACTIVITY:

MISC.:

① JDP CONTINUED TO ROLL UP AND RESTAGE THE ROLLS OF GEONET COMPOSITE AND GEOGRID ON THE NORTH LANDFILL SLOPES.

EQUIPMENT AND MANPOWER:	ITEM	QUANTITY	FINAL/ INTERIM
JDP			
5 FOREMEN			

SIGNED: [signature] DATE: 1/29/96

DAILY REPORT No. 378

CA No. 4170.1

ADDITIONAL INFORMATION:

FIELD SKETCHES:

DAILY REPORT No. 379 CA No. 4170.1

PROJECT:	DATE: 1/30/96 PAGE 1 of 1
TOWN OF HUNTINGTON INTERIM REMEDIAL PROGRAM HUNTINGTON/EAST NORTHPORT LANDFILL CONTRACT No. ENV 94-01/0-C	S M (T) W T F S
ENGINEERS: CASHIN ASSOCIATES, P.C. 1200 VETERANS MEMORIAL HIGHWAY HAUPPAUGE, NY 11788 (516) 348-7600	**CONTRACTOR:** J.D. POSILLICO, INC. 1610 NEW HIGHWAY FARMINGDALE, NY 11735 (516) 249-1872

WEATHER: OVERCAST TIME: 9:00 AM TEMP: 33°F WIND: LIGHT

ACTIVITY:

MISC:

(1) JDP CONTINUED TO ROLL UP AND RESTAGE THE GEONET COMPOSITE ON THE NORTH LANDFILL SLOPES.

(2) JDP RELOCATED AND STOCKPILED 6" PVC PIPE WHICH WAS BURIED BY THE ERODED SOIL @ THE TOE OF THE LANDFILL (SECTION 7±).

(3) D&B WAS ON-SITE TO MONITOR THE GAS COLLECTION SYSTEM. D&B REPORTED SUCTION ON ALL COLLECTION WELLS.

(4) LAURA SCHWANOF TOURED THE SITE TO INSPECT PLANT GROWTH AND EROSION CONDITIONS.

(5) JEFF HARTMAN PICKED UP COPIES OF VARIOUS SUBMITTALS FOR THE

EQUIPMENT AND MANPOWER:	ITEM	QUANTITY	FINAL/ INTERIM
JDP			
4 FOREMEN			

SIGNED: Robert D. Cashin DATE: 1/30/96

DAILY REPORT No. 3 19 CA No. 4170.1

ADDITIONAL INFORMATION:

OPERATIONS MANUAL. I INFORMED HIM OF THE PLANNED BLOWER DEMONSTRATION AND HE SAID HE WOULD LIKE TO ATTEND.

⑥ DICK KOOPMAN PICKED UP THE LILCO SERVICE APPLICATION FROM JDP SO THAT HE CAN COMPLETE THE TOWN'S PORTION OF THE APPLICATION.

FIELD SKETCHES:

DAILY REPORT No. 380 CA No. 41701

PROJECT:	DATE: 1/31/96 PAGE 1 of 1
TOWN OF HUNTINGTON INTERIM REMEDIAL PROGRAM HUNTINGTON/EAST NORTHPORT LANDFILL CONTRACT No. ENV 94-01/0-C	S M T (W) T F S
ENGINEERS: CASHIN ASSOCIATES, P.C. 1200 VETERANS MEMORIAL HIGHWAY HAUPPAUGE, NY 11788 (516) 348-7600	**CONTRACTOR:** J.D. POSILLICO, INC. 1610 NEW HIGHWAY FARMINGDALE, NY 11735 (516) 249-1872

WEATHER: LT. SNOW@AM / TIME: 9:00 AM TEMP: 24 °F WIND: MODERATE

ACTIVITY:

MISC:

① JDP CLEANED SOIL FROM INFRONT OF, AND INSIDE OF, THE TOWNLINE ROAD CATCH BASIN LOCATE JUST NORTH OF THE EXISTING GARAGE. (BETWEEN SECTION 10 AND 11A-

② JDP CONTINUED TO CUT A PIPE OPENING INTO THE NEW, UN-INSTALLED PRECAST MH #7.

③ GENERAL CLEAN-UP OF STAGING AREA.

EQUIPMENT AND MANPOWER:	ITEM	QUANTITY	FINAL/ INTERIM
JDP			
4 FOREMEN			
1 LABORER			

SIGNED: [signature] DATE: 1/31/96

DAILY REPORT No. 380

CA No. 4170.1

ADDITIONAL INFORMATION:

FIELD SKETCHES:

DAILY REPORT No. 381 CA No. 4170.1

PROJECT:	DATE: 2/1/96 PAGE 1 of 1
TOWN OF HUNTINGTON INTERIM REMEDIAL PROGRAM HUNTINGTON/EAST NORTHPORT LANDFILL CONTRACT No. ENV 94-01/0-C	S M T W (T) F S
ENGINEERS: CASHIN ASSOCIATES, P.C. 1200 VETERANS MEMORIAL HIGHWAY HAUPPAUGE, NY 11788 (516) 348-7600	**CONTRACTOR:** J.D. POSILLICO, INC. 1610 NEW HIGHWAY FARMINGDALE, NY 11735 (516) 249-1872

WEATHER: MOSTLY SUNNY TIME: 5:30 PM TEMP: 21 °F WIND: MODERATE

ACTIVITY:

MISC:

(1) JDP CONTINUED TO CUT A PIPE OPENING INTO THE NEW MH #7. (6HRS)

(2) JDP DUG TEST HOLES TO LOCATE THE UNDERGROUND TELEPHONE LINES NEAR THE OGDEN MARTIN EXIT ROAD.

(3) JDP SAW CUT THE ASPHALT OGDEN MARTIN EXIT ROAD FOR FUTURE PLACEMENT OF THE 36" DRAINAGE PIPE. (6HRS)

(4) JDP ROLLED UP AND RESTAGED

EQUIPMENT AND MANPOWER:	ITEM	QUANTITY	FINAL/ INTERIM
JDP			
4 FOREMEN			

SIGNED: [signature] DATE: 2/1/96

DAILY REPORT No. 381 CA No. 4170.1

ADDITIONAL INFORMATION:

GEOSYNTHETICS @ SECTION 7±.
(2 HRS)

FIELD SKETCHES:

DAILY REPORT No. 382 CA No. 4170.1

PROJECT:	DATE: 2/2/96 PAGE 1 of 1
TOWN OF HUNTINGTON INTERIM REMEDIAL PROGRAM HUNTINGTON/EAST NORTHPORT LANDFILL CONTRACT No. ENV 94-01/0-C	S M T W T (F) S
ENGINEERS: CASHIN ASSOCIATES, P.C. 1200 VETERANS MEMORIAL HIGHWAY HAUPPAUGE, NY 11788 (516) 348-7600	**CONTRACTOR:** J.D. POSILLICO, INC. 1610 NEW HIGHWAY FARMINGDALE, NY 11735 (516) 249-1872

WEATHER: OVERCAST / SNOW 3" ± TIME: 4:30 PM TEMP: 28°F WIND: MODERATE

ACTIVITY:

MISC:

(1) JDP PERFORMED GENERAL SITE CLEAN UP.

(2) BUILD SANDBAG DAMS IN THE DRAINAGE CHANNELS

(3) RESTAGGED GEOSYNTHETIC ROLLS @ THE TOP OF THE LANDFILL SLOPES.

EQUIPMENT AND MANPOWER:	ITEM	QUANTITY	FINAL/ INTERIM
JDP			
3 FOREMEN			

SIGNED: Robert A. Cutro DATE: 2/2/96

DAILY REPORT No. 586

CA No. 4170.1

ADDITIONAL INFORMATION:

FIELD SKETCHES:

DAILY REPORT No. 383 CA No. 4170.1

PROJECT:	DATE: 2/5/96 PAGE 1 of 1
TOWN OF HUNTINGTON INTERIM REMEDIAL PROGRAM HUNTINGTON/EAST NORTHPORT LANDFILL CONTRACT No. ENV 94-01/0-C	S (M) T W T F S
ENGINEERS: CASHIN ASSOCIATES, P.C. 1200 VETERANS MEMORIAL HIGHWAY HAUPPAUGE, NY 11788 (516) 348-7600	**CONTRACTOR:** J.D. POSILLICO, INC. 1610 NEW HIGHWAY FARMINGDALE, NY 11735 (516) 249-1872

WEATHER: PARTLY SUNNY/COLD TIME: 8:30 AM TEMP: 11 °F WIND: MODERATE

ACTIVITY:

JDP DID NOT PERFORM ANY CONTRACT WORK TODAY DUE TO FROZEN CONDITIONS AND SNOW ACCUMULATIONS FROM SATURDAY 2/3/96 OF 8" TO 10".

CA WORKED ON MONTHLY REPORT.

EQUIPMENT AND MANPOWER:	ITEM	QUANTITY	FINAL/ INTERIM

SIGNED: Robert D. Cashin DATE: 2/5/96

DAILY REPORT No. 283 CA No. 4170.1

ADDITIONAL INFORMATION:

FIELD SKETCHES:

DAILY REPORT No. 384 CA No. 4170.1

PROJECT:	DATE: 2/6/96 PAGE 1 of 1
TOWN OF HUNTINGTON INTERIM REMEDIAL PROGRAM HUNTINGTON/EAST NORTHPORT LANDFILL CONTRACT No. ENV 94-01/0-C	S M (T) W T F S
ENGINEERS: CASHIN ASSOCIATES, P.C. 1200 VETERANS MEMORIAL HIGHWAY HAUPPAUGE, NY 11788 (516) 348-7600	**CONTRACTOR:** J.D. POSILLICO, INC. 1610 NEW HIGHWAY FARMINGDALE, NY 11735 (516) 249-1872

WEATHER: PARTLY SUNNY / COLD TIME: 11:00 AM TEMP: 22°F WIND: MODERATE

ACTIVITY:

- JDP DID NOT PERFORM CONTRACT WORK TO DAY DUE TO SNOW ACCUMULATIONS AND FROZEN CONDITIONS.

- I SPOKE W/JDP SURVEYOR REGARDING INSTALLATION OF SURVEY MONUMENTS @ 3 LOCATIONS. JDP WILL SUPPLY A PRICE QUOTE.

- GUNDLE REMOVED PAYLOADER FROM THE SITE

- JDP REMOVED A DYNAHOE FROM THE SITE.

- CA TOOK SITE PHOTO'S.

EQUIPMENT AND MANPOWER:	ITEM	QUANTITY	FINAL/ INTERIM
N.A.			

SIGNED: [signature] DATE: 2/6/96

DAILY REPORT No. 387

CA No. 4170.1

ADDITIONAL INFORMATION:

FIELD SKETCHES:

DAILY REPORT No. 385 CA No. 41701

PROJECT:	DATE: 2/7/96 PAGE 1 of 1
TOWN OF HUNTINGTON INTERIM REMEDIAL PROGRAM HUNTINGTON/EAST NORTHPORT LANDFILL CONTRACT No. ENV 94-01/0-C	S M T (W) T F S
ENGINEERS: CASHIN ASSOCIATES, P.C. 1200 VETERANS MEMORIAL HIGHWAY HAUPPAUGE, NY 11788 (516) 348-7600	**CONTRACTOR:** J.D. POSILLICO, INC. 1610 NEW HIGHWAY FARMINGDALE, NY 11735 (516) 249-1872

WEATHER: MOSTLY SUNNY TIME: 1:00PM TEMP: 35°F WIND: LIGHT

ACTIVITY:

(1) JDP DID NOT PERFORM ANY CONTRACT WORK TODAY DUE TO SNOW ACCUMULATIONS.

(2) CA : MONTHLY REPORT.

EQUIPMENT AND MANPOWER:	ITEM	QUANTITY	FINAL/ INTERIM

SIGNED: [signature] DATE: 2/7/96

DAILY REPORT No. 385

CA No. 4170.1

ADDITIONAL INFORMATION:

FIELD SKETCHES:

DAILY REPORT No. 386 CA No. 4170.1

PROJECT:	DATE: 2/8/96 PAGE 1 of 1
TOWN OF HUNTINGTON INTERIM REMEDIAL PROGRAM HUNTINGTON/EAST NORTHPORT LANDFILL CONTRACT No. ENV 94-01/0-C	S M T W (T) F S
ENGINEERS: CASHIN ASSOCIATES, P.C. 1200 VETERANS MEMORIAL HIGHWAY HAUPPAUGE, NY 11788 (516) 348-7600	**CONTRACTOR:** J.D. POSILLICO, INC. 1610 NEW HIGHWAY FARMINGDALE, NY 11735 (516) 249-1872

WEATHER: OVERCAST LT. RAIN TIME: 2:30 PM TEMP: 38°F WIND: LIGHT

ACTIVITY: 2" ± SNOW LAST NIGHT

(1) JDP DID NOT PERFORM CONTRACT WORK DUE TO SNOW ACCUMULATION AND FROZEN CONDITIONS

(2) CA : - MONTHLY REPORT
- JDP WINTER WORK ORDERS
- REVIEW OF COMPACTION RECORDS.

EQUIPMENT AND MANPOWER:	ITEM	QUANTITY	FINAL/ INTERIM

SIGNED: [signature] DATE: 2/8/96

DAILY REPORT No. 386

CA No. 4170.1

ADDITIONAL INFORMATION:

FIELD SKETCHES:

DAILY REPORT No. 387

CA No. 4170.1

PROJECT:	DATE: 2/9/96 PAGE 1 of 1
TOWN OF HUNTINGTON INTERIM REMEDIAL PROGRAM HUNTINGTON/EAST NORTHPORT LANDFILL CONTRACT No. ENV 94-01/0-C	S M T W T (F) S
ENGINEERS: CASHIN ASSOCIATES, P.C. 1200 VETERANS MEMORIAL HIGHWAY HAUPPAUGE, NY 11788 (516) 348-7600	**CONTRACTOR:** J.D. POSILLICO, INC. 1610 NEW HIGHWAY FARMINGDALE, NY 11735 (516) 249-1872

WEATHER: MOSTLY SUNNY TIME: 10:20 AM TEMP: 46°F WIND: MODERATE

ACTIVITY:

(1) JDP DID NOT PERFORM ANY CONTRACT WORK DUE TO SNOW ACCUMULATIONS AND FROZEN GROUND CONDITIONS.

(2) CA: MONTHLY REPORT

EQUIPMENT AND MANPOWER:	ITEM	QUANTITY	FINAL/ INTERIM
NA			

SIGNED: [signature] DATE: 2/9/96

DAILY REPORT No. 387

CA No. 4170.1

ADDITIONAL INFORMATION:

FIELD SKETCHES:

DAILY REPORT No. 388 CA No. 4170.1

PROJECT:	DATE: 2/12/96 PAGE 1 of 1
TOWN OF HUNTINGTON INTERIM REMEDIAL PROGRAM HUNTINGTON/EAST NORTHPORT LANDFILL CONTRACT No. ENV 94-01/0-C	S (M) T W T F S
ENGINEERS: CASHIN ASSOCIATES, P.C. 1200 VETERANS MEMORIAL HIGHWAY HAUPPAUGE, NY 11788 (516) 348-7600	**CONTRACTOR:** J.D. POSILLICO, INC. 1610 NEW HIGHWAY FARMINGDALE, NY 11735 (516) 249-1872

WEATHER: SUNNY/CLEAR TIME: 9:00 AM TEMP: 27 °F WIND: HEAVY

ACTIVITY:

(1) JDP CLEANED THE CATCH BASINS ALONG THE WEST SIDE OF TOWNLINE RD.

EQUIPMENT AND MANPOWER:	ITEM	QUANTITY	FINAL/ INTERIM
JDP			
3 FOREMAN			

SIGNED: Robert D. Clark DATE: 2/12/96

DAILY REPORT No._____ CA No. 4170.1

ADDITIONAL INFORMATION:

FIELD SKETCHES:

DAILY REPORT No. 389 CA No. 4170.1

PROJECT:	DATE: 2/13/96 PAGE 1 of 1
TOWN OF HUNTINGTON INTERIM REMEDIAL PROGRAM HUNTINGTON/EAST NORTHPORT LANDFILL CONTRACT No. ENV 94-01/0-C	S M (T) W T F S
ENGINEERS: CASHIN ASSOCIATES, P.C. 1200 VETERANS MEMORIAL HIGHWAY HAUPPAUGE, NY 11788 (516) 348-7600	**CONTRACTOR:** J.D. POSILLICO, INC. 1610 NEW HIGHWAY FARMINGDALE, NY 11735 (516) 249-1872

WEATHER: SUNNY / CLEAR TIME: 11:00 AM TEMP: 16 °F WIND: MODERATE

ACTIVITY:

(1) JDP CONTINUED TO CLEAN THE TOWNLINE RD. CATCH BASIN, NORTH OF THE EXISTING LANDFILL GARAGE.

(2) JDP PLACED HAY BALES AROUND THE CATCH BASINS JUST NORTH AND SOUTH OF THE LANDFILL GARAGE ON THE WEST SIDE OF TOWNLINE RD.

(3) JDP RESTAGED ROLLS OF GEONET COMPOSITE ON THE LANDFILL SLOPES.

EQUIPMENT AND MANPOWER: JDP	ITEM	QUANTITY	FINAL/ INTERIM
3 FOREMEN			

SIGNED: [signature] DATE: 2/13/96

DAILY REPORT No. 384 CA No. 4170.1

ADDITIONAL INFORMATION:

FIELD SKETCHES:

DAILY REPORT No. 390 CA No. 4170.1

PROJECT:	DATE: 2/14/96 PAGE 1 of 1
TOWN OF HUNTINGTON INTERIM REMEDIAL PROGRAM HUNTINGTON/EAST NORTHPORT LANDFILL CONTRACT No. ENV 94-01/0-C	S M T (W) T F S
ENGINEERS: CASHIN ASSOCIATES, P.C. 1200 VETERANS MEMORIAL HIGHWAY HAUPPAUGE, NY 11788 (516) 348-7600	**CONTRACTOR:** J.D. POSILLICO, INC. 1610 NEW HIGHWAY FARMINGDALE, NY 11735 (516) 249-1872

WEATHER: SNOW 2" ± / OVERCAST TIME: 1:30 PM TEMP: 38°F WIND: LIGHT

ACTIVITY:

(1) JDP DID NOT PERFORM CONTRACT WORK TODAY DUE TO SNOW AND FROZEN GROUND CONDITIONS.

EQUIPMENT AND MANPOWER:	ITEM	QUANTITY	FINAL/ INTERIM
JDP			
N/A			

SIGNED: [signature] DATE: 2/14/96

DAILY REPORT No. 390

CA No. 4170.1

ADDITIONAL INFORMATION:

FIELD SKETCHES:

DAILY REPORT No. 391

CA No. 4170.1

PROJECT:	DATE: 2/15/96 PAGE 1 of 1
TOWN OF HUNTINGTON INTERIM REMEDIAL PROGRAM HUNTINGTON/EAST NORTHPORT LANDFILL CONTRACT No. ENV 94-01/0-C	S M T W (T) F S
ENGINEERS: CASHIN ASSOCIATES, P.C. 1200 VETERANS MEMORIAL HIGHWAY HAUPPAUGE, NY 11788 (516) 348-7600	**CONTRACTOR:** J.D. POSILLICO, INC. 1610 NEW HIGHWAY FARMINGDALE, NY 11735 (516) 249-1872

WEATHER: MOSTLY SUNNY TIME: 3:00 PM TEMP: 37 °F WIND: LIGHT

ACTIVITY:

(1) JDP DID NOT PERFORM CONTRACT WORK TODAY, DUE TO SNOW ACCUMULATIONS AND FROZEN GROUND CONDITIONS.

EQUIPMENT AND MANPOWER:	ITEM	QUANTITY	FINAL/ INTERIM
NA			

SIGNED: Robert D. Stuntz DATE: 2/15/96

DAILY REPORT No. 391

CA No. 4170.1

ADDITIONAL INFORMATION:

FIELD SKETCHES:

DAILY REPORT No. 392 CA No. 4170.1

PROJECT:	DATE: 2/16/96 PAGE 1 of 1
TOWN OF HUNTINGTON INTERIM REMEDIAL PROGRAM HUNTINGTON/EAST NORTHPORT LANDFILL CONTRACT No. ENV 94-01/0-C	S M T W T (F) S
ENGINEERS: CASHIN ASSOCIATES, P.C. 1200 VETERANS MEMORIAL HIGHWAY HAUPPAUGE, NY 11788 (516) 348-7600	**CONTRACTOR:** J.D. POSILLICO, INC. 1610 NEW HIGHWAY FARMINGDALE, NY 11735 (516) 249-1872

WEATHER: SNOW / HEAVY @ TIMES TIME: 1:30 PM TEMP: 27 °F WIND: MODERATE

ACTIVITY:

① IDP DID NOT WORK TODAY DUE TO SNOW ACCUMULATIONS AND SNOW FORCAST 7" ±.

EQUIPMENT AND MANPOWER:	ITEM	QUANTITY	FINAL/ INTERIM
NA.			

SIGNED: Robert D Ventura DATE: 2/16/96

DAILY REPORT No. 392

CA No. 4170.1

ADDITIONAL INFORMATION:

FIELD SKETCHES:

DAILY REPORT No. 393 CA No. 4170.1

PROJECT:	DATE: 2/20/96 PAGE 1 of 1
TOWN OF HUNTINGTON INTERIM REMEDIAL PROGRAM HUNTINGTON/EAST NORTHPORT LANDFILL CONTRACT No. ENV 94-01/0-C	S M (T) W T F S
ENGINEERS: CASHIN ASSOCIATES, P.C. 1200 VETERANS MEMORIAL HIGHWAY HAUPPAUGE, NY 11788 (516) 348-7600	**CONTRACTOR:** J.D. POSILLICO, INC. 1610 NEW HIGHWAY FARMINGDALE, NY 11735 (516) 249-1872

WEATHER: MOSTLY CLOUDY/LT. RAIN TIME: — TEMP: — °F WIND: LIGHT

ACTIVITY:

- JDP DID NOT PERFORM ANY CONTRACT WORK TODAY DUE TO SNOW ACCUMULATIONS AND WET CONDITIONS.

- RAINWATER BEGAN TO ACCUMULATE ON TOWN LINE RD, NEAR LANDFILL GARAGE AND A&G SOILS. THE EXISTING DRAINAGE SYSTEM WAS OPERATING SLOWLY, BUT DURING HEAVY PERIODS OF RAIN THE WATER WOULD ACCUMULATE. THE ROAD REMAINED PASSABLE.
WATER FROM WEST SIDE OF TOWNLINE RD DRAINED ONTO THE LANDFILL AND INTO CB #8.
A SLOPE WASHOUT OCCURED BELOW DRAINAGE CHANNEL H BETWEEN SECTION 22B AND 23,

EQUIPMENT AND MANPOWER:	ITEM	QUANTITY	FINAL/ INTERIM
NA			

SIGNED: [signature] DATE: 2/20/96

DAILY REPORT No. 393

CA No. 4170.1

ADDITIONAL INFORMATION:

JUST EAST OF THE REPAIRED WASHOUT. THIS ADDED TO THE RAINWATER ON TOWNLINE RD.

FIELD SKETCHES:

DAILY REPORT No. 394 CA No. 4170.1

PROJECT: TOWN OF HUNTINGTON INTERIM REMEDIAL PROGRAM HUNTINGTON/EAST NORTHPORT LANDFILL CONTRACT No. ENV 94-01/0-C	DATE: 2/21/96 PAGE 1 of 1 S M T (W) T F S
ENGINEERS: CASHIN ASSOCIATES, P.C. 1200 VETERANS MEMORIAL HIGHWAY HAUPPAUGE, NY 11788 (516) 348-7600	CONTRACTOR: J.D. POSILLICO, INC. 1610 NEW HIGHWAY FARMINGDALE, NY 11735 (516) 249-1872

WEATHER: FOG / RAIN (ON AND OFF) TIME: TEMP: °F WIND: LIGHT

ACTIVITY: VISITORS: W. LUBIN (NYSDEC)

- JDP DID NOT PERFORM ANY CONTRACT WORK TODAY DUE TO WET CONDITIONS.

- TOWNLINE ROAD CONTINUED TO DRAIN, BUT DURING HEAVY PERIODS, WATER BEGAN TO COLLECT.

- PAT DELCOL CALLED TO TRY TO DETERMINE THE CAUSE AND CONTRIBUTING FACTORS OF THE PROBLEM.

- JDP AGREED TO BRING IN MEN TO WORK ON THE SYSTEM TOMORROW.

- THE TOWN OF HUNTINGTON HIGHWAY DEPT. CLOSED THE ROAD AND BEGAN →

EQUIPMENT AND MANPOWER:	ITEM	QUANTITY	FINAL/ INTERIM
N.A			

SIGNED: Robert D. Lehr DATE: 2/21/96

DAILY REPORT No. 394

CA No. 4170.1

ADDITIONAL INFORMATION:

PUMPING THE WATER TO AN ALTERATE CATCH BASIN @ 4:00 PM ±.

FIELD SKETCHES:

DAILY REPORT No. 395 CA No. 4170.1

PROJECT:	DATE: 2/22/96 PAGE 1 of 1
TOWN OF HUNTINGTON INTERIM REMEDIAL PROGRAM HUNTINGTON/EAST NORTHPORT LANDFILL CONTRACT No. ENV 94-01/0-C	S M T W (T) F S
ENGINEERS: CASHIN ASSOCIATES, P.C. 1200 VETERANS MEMORIAL HIGHWAY HAUPPAUGE, NY 11788 (516) 348-7600	**CONTRACTOR:** J.D. POSILLICO, INC. 1610 NEW HIGHWAY FARMINGDALE, NY 11735 (516) 249-1872

WEATHER: MOSTLY CLOUDY TIME: 4:30 TEMP: 56°F WIND: LIGHT

ACTIVITY:

(1) JDP REMOVED THE COVER OF THE TOWNLINE ROAD CATCH BASIN, NORTH OF THE EXISTING GARAGE, AND REMOVED ALL SILT AND SOIL.

(2) JDP REMOVED SNOW DRIFT FROM THE FLARED END SECTION @ DRAINAGE CHANNEL H, @ SECTION 22B.

(3) JDP MADE REPAIRS TO THE TEMPORARY LANDFILL FENCE ALONG TOWN LINE ROAD.

EQUIPMENT AND MANPOWER:	ITEM	QUANTITY	FINAL/ INTERIM
JDP			
2 FOREMEN			

SIGNED: [signature] DATE 2/22/96

DAILY REPORT No. 395

CA No. 4170.1

ADDITIONAL INFORMATION:

FIELD SKETCHES:

DAILY REPORT No. 396 CA No. 4170.1

PROJECT:	DATE: 2/23/96 PAGE 1 of 1
TOWN OF HUNTINGTON INTERIM REMEDIAL PROGRAM HUNTINGTON/EAST NORTHPORT LANDFILL CONTRACT No. ENV 94-01/0-C	S M T W T (F) S
ENGINEERS: CASHIN ASSOCIATES, P.C. 1200 VETERANS MEMORIAL HIGHWAY HAUPPAUGE, NY 11788 (516) 348-7600	**CONTRACTOR:** J.D. POSILLICO, INC. 1610 NEW HIGHWAY FARMINGDALE, NY 11735 (516) 249-1872

WEATHER: MOSTLY CLOUDY TIME: 1:20PM TEMP: 55°F WIND: LIGHT

ACTIVITY:

(1) JDP CHECKED ALL 5 CD STRUCTURES AND PUMPED DRY AS NEEDED.

(2) JDP MADE REPAIRS TO THE EXISTING RPZ VALVE LOCATE NEXT TO THE EXISTING LANDFILL GARAGE.

(3) JDP ATTEMPTED TO REPAIR AND REPLACE THE CIRCUIT BREAKER FOR THE HEAT IN THE BATHROOM TRAILER.

(4) JDP PREPARED FOR THE PLACEMENT OF THE 36" HDPE PIPE RUN BETWEEN MH#6 AND MH#7.

(5) GENERAL SITE CLEAN-UP.

EQUIPMENT AND MANPOWER:	ITEM	QUANTITY	FINAL/ INTERIM
JDP			
2 FOREMEN			

SIGNED: [signature] DATE: 2/23/96

DAILY REPORT No. 396

CA No. 4170.1

ADDITIONAL INFORMATION:

FIELD SKETCHES:

DAILY REPORT No. 397 CA No. 4170.1

PROJECT:	DATE: 2/26/96 PAGE 1 of 1
TOWN OF HUNTINGTON INTERIM REMEDIAL PROGRAM HUNTINGTON/EAST NORTHPORT LANDFILL CONTRACT No. ENV 94-01/0-C	S (M) T W T F S
ENGINEERS: CASHIN ASSOCIATES, P.C. 1200 VETERANS MEMORIAL HIGHWAY HAUPPAUGE, NY 11788 (516) 348-7600	**CONTRACTOR:** J.D. POSILLICO, INC. 1610 NEW HIGHWAY FARMINGDALE, NY 11735 (516) 249-1872

WEATHER: MOSTLY CLOUDY TIME: 11:30AM TEMP: 50°F WIND: MODERATE

ACTIVITY:

(1) JDP PUMPED RAINWATER FROM DRAINAGE CHANNELS @ SECTION 2. REMOVED SOIL/SILT FROM CHANNELS.

(2) JDP REROLLED AND RESTAGED GEONET COMPOSITE @ THE TOP OF THE LANDFILL SLOPES @ SECTIONS 8±.

(3) D&B IS ON SITE MONITORING PERIMETER GAS SYSTEM.

(4) I PHONED TOM CHAMBERS OF OGDEN MARTIN (2X) TO NOTIFY HIM OF JDP'S PLAN TO CROSS THE O.M. EXIT ROAD WITH 36" DRAINAGE PIPE ON WEDNESDAY 2/28/96. I LEFT A MESSAGE WITH HIS SECRETARY. HE DID NOT RETURN MY CALLS.

EQUIPMENT AND MANPOWER: JDP	ITEM	QUANTITY	FINAL/ INTERIM
4 FOREMEN			
1 LABORER			

SIGNED: [signature] DATE: 2/26/96

DAILY REPORT No. 397

CA No. 4170.1

ADDITIONAL INFORMATION:

FIELD SKETCHES:

DAILY REPORT No. 398 CA No. 4170:1

PROJECT:	DATE: 2/27/96 PAGE 1 of 1
TOWN OF HUNTINGTON INTERIM REMEDIAL PROGRAM HUNTINGTON/EAST NORTHPORT LANDFILL CONTRACT No. ENV 94-01/0-C	S M (T) W T F S
ENGINEERS: CASHIN ASSOCIATES, P.C. 1200 VETERANS MEMORIAL HIGHWAY HAUPPAUGE, NY 11788 (516) 348-7600	**CONTRACTOR:** J.D. POSILLICO, INC. 1610 NEW HIGHWAY FARMINGDALE, NY 11735 (516) 249-1872

WEATHER: MOSTLY SUNNY TIME: 8:40 A TEMP: 40 F WIND: MODERATE

ACTIVITY:

ITEM # 19 MANHOLE #6 AND #7, 2EA FINAL PAYMENT
- JDP EXCAVATED FOR AND PLACED MH #7. THE MANHOLE WAS PLACED OVER THE EXISTING 30" CORRUGATED METAL DRAINAGE PIPE. THE EXISTING CMP WAS CUT, THE MANHOLE SET IN PLACE, AND THE PIPE WAS CONNECTED TO THE MANHOLE.

ITEM # 16 36" CORRUGATED HDPE PIPE
- JDP INSTALLED 100.0 LF OF PIPE FROM MH #7 TOWARDS MH #6. JDP CROSSED THE OGDEN MARTIN EXIT ROAD. JDP REMOVED EXISTING →

MISC: JDP CONTINUED TO REMOVE SOIL/SILT AND

EQUIPMENT AND MANPOWER:	ITEM	QUANTITY	FINAL/ INTERIM
4 FOREMEN	#16	100.0 LF	FINAL
6 LABORERS	#19	2 EA	FINAL
1 OPERATORS			
1 OILER			
1 EXCAVATOR			
1 SURVEYOR			

SIGNED: [signature] DATE: 2/27/96

DAILY REPORT No. 398 CA No. 4170.1

ADDITIONAL INFORMATION:

RAINWATER FROM THE DRAINAGE CHANNELS AND RESTAGE GEONET COMPOSITE @ THE TOP OF THE LANDFILL SLOPES, BETWEEN SECTIONS 8 AND 2.

* (CONTINUED) TRAFFIC LOOP IN THE ASPHALT. EXISTING ASPHALT IS 12" ± THICK.

FIELD SKETCHES:

VISITORS;

- D&B ÷ M. RAUBER d _____
- TOH, HWY DEPT CARL CAVANAUGH
- W. LUBIN

DAILY REPORT No. 399 CA No. 4170.1

PROJECT:	DATE: 2/28/96 PAGE 1 of 1
TOWN OF HUNTINGTON INTERIM REMEDIAL PROGRAM HUNTINGTON/EAST NORTHPORT LANDFILL CONTRACT No. ENV 94-01/0-C	S M T (W) T F S
ENGINEERS: CASHIN ASSOCIATES, P.C. 1200 VETERANS MEMORIAL HIGHWAY HAUPPAUGE, NY 11788 (516) 348-7600	**CONTRACTOR:** J.D. POSILLICO, INC. 1610 NEW HIGHWAY FARMINGDALE, NY. 11735 (516) 249-1872

WEATHER: MOSTLY CLOUDY TIME: 3:00 TEMP: 62 °F WIND: LIGHT

ACTIVITY:

ITEM # 16 36" HDPE CORRUGATED PIPE

① JDP COMPLETED THE PIPE RUN BETWEEN MH #7 AND MH #6 PLACING 41.0' OF PIPE INTO MH #6.

② JDP USED A JACKHAMMER TO CREATE A 36" PIPE OPENING IN THE EXISTING MH #1.

③ JDP PLACED 4.0' OF PIPE BETWEEN EXISTING MH #1 AND NEW MH #6.

DAILY TOTAL PIPE LENGTH = 45.0LF

④ JDP USED RCA BLEND TO BACKFILL THE OGDEN MARTIN EXIT ROAD.

MISC:

① JDP CONTINUED TO REMOVE MUD, →

EQUIPMENT AND MANPOWER: JDP	ITEM	QUANTITY	FINAL/ INTERIM
3 FOREMEN	#16	45.0LF	FINAL
6 LABORERS			
2 OPERATORS			
1 OILER			
1 EXCAVATOR			
1 PAYLOADER			
1 SURVEYOR			

SIGNED: [signature] DATE: 2/28/96

DAILY REPORT No. 399 CA No. 4170.1

ADDITIONAL INFORMATION:

WATER AND GEONET COMPOSITE FROM THE LANDFILL DRAINAGE CHANNELS BETWEEN SECTIONS 9A AND 7.

(2) JDP CLEARED ERODED SOIL AWAY FROM THE TOWNLINE ROAD CATCH BASINS.

FIELD SKETCHES:

DAILY REPORT No. 400 CA No. 4170.1

PROJECT:	DATE: 2/29/96 PAGE 1 of 1
TOWN OF HUNTINGTON INTERIM REMEDIAL PROGRAM HUNTINGTON/EAST NORTHPORT LANDFILL CONTRACT No. ENV 94-01/0-C	S M T W (T) F S
ENGINEERS: CASHIN ASSOCIATES, P.C. 1200 VETERANS MEMORIAL HIGHWAY HAUPPAUGE, NY 11788 (516) 348-7600	**CONTRACTOR:** J.D. POSILLICO, INC. 1610 NEW HIGHWAY FARMINGDALE, NY 11735 (516) 249-1872

WEATHER: MOSTLY SUNNY TIME: 3:00 PM TEMP: 32°F WIND: HEAVY

ACTIVITY:

MISC:

① JDP PERFORMED GENERAL SITE CLEAN-UP, SAFETY FENCE, PIPE, ETC. WAS MOVED TO AND STORED IN THE STAGING AREA.

② JDP CLEANED AND REALIGNED PART OF THE UNBURIED TOE DRAIN PIPE ALONG THE UP LANDFILL HAUL ROAD.

③ JDP CLEANED AROUND THE TOWNLINE ROAD CATCH BASINS.

④ I LEFT A MESSAGE ON K. CARGILL'S VOICE MAIL THAT JDP WILL DRESS THE LANDFILL SLOPES AND BASE FOR 2 WEEKS, THEN BEGIN PLACEMENT OF SELECT FILL.

EQUIPMENT AND MANPOWER: JDP	ITEM	QUANTITY	FINAL/ INTERIM
4 FOREMEN			
1 LABORER			
1 OPERATOR			
1 PAYLOADER (980)			

SIGNED: [signature] DATE: 2/29/96

DAILY REPORT No. 400

CA No. 4170.1

ADDITIONAL INFORMATION:

(5) D. KOOPMAN SAID THERE IS A MEETING ON 3/4/96 w/ P. DELCOL, T. MARZOLA, CARL CAVANAUGH TO DISCUSS THE HIGHWAY DEPT.'S CONCERNS REGARDING THE PROJECT. I INFORMED J. GLADYSZ AND J. MAHANEY.

FIELD SKETCHES:

DAILY REPORT No. 401 CA No. 4170.1

PROJECT:	DATE: 3/1/96 PAGE 1 of 1
TOWN OF HUNTINGTON INTERIM REMEDIAL PROGRAM HUNTINGTON/EAST NORTHPORT LANDFILL CONTRACT No. ENV 94-01/0-C	S M T W T (F) S
ENGINEERS: CASHIN ASSOCIATES, P.C. 1200 VETERANS MEMORIAL HIGHWAY HAUPPAUGE, NY 11788 (516) 348-7600	**CONTRACTOR:** J.D. POSILLICO, INC. 1610 NEW HIGHWAY FARMINGDALE, NY 11735 (516) 249-1872

WEATHER: MOSTLY SUNNY TIME: 9:30 AM TEMP: 27 °F WIND: MODERATE

ACTIVITY:

MISC:

(1) JDP CONTINUED TO CLEAN UP THE STAGING AREA, EXCAVATE AND STOCKPILE SILT BURIED PIPE, GABIONS, ETC.

(2) JDP MADE REPAIRS TO, AND REROLLED THE WIND BLOWN GEONET COMPOSITE ON THE EAST LANDFILL SLOPES BETWEEN SECTIONS 10 AND 12.

(3) JDP CLEANED AROUND, AND MADE REPAIRS TO THE UPHAUL ROAD TOE DRAIN PIPE

(4) JDP USED A BULLDOZER TO REGRADE THE ERODED SELECT FILL @ THE BASE OF THE LANDFILL, TO DIRECT WATER/SOIL AWAY FROM THE TOWNLINE ROAD CATCH BASIN LOCATED NORTH OF THE LANDFILL

EQUIPMENT AND MANPOWER: JDP	ITEM	QUANTITY	FINAL/ INTERIM
4 FOREMEN			
1 LABORER			
1 OPERATOR			
1 PAYLOADER (980) / 1 BULLDOZER (1/2 DAY)			

SIGNED: Ralph Dott DATE: 3/1/96

DAILY REPORT No. 401

CA No. 4170.1

ADDITIONAL INFORMATION:

GARAGE.

FIELD SKETCHES:

DAILY REPORT No. 402 CA No. 4170.1

PROJECT:	DATE: 3/4/96 PAGE 1 of 1
TOWN OF HUNTINGTON INTERIM REMEDIAL PROGRAM HUNTINGTON/EAST NORTHPORT LANDFILL CONTRACT No. ENV 94-01/0-C	S (M) T W T F S
ENGINEERS: CASHIN ASSOCIATES, P.C. 1200 VETERANS MEMORIAL HIGHWAY HAUPPAUGE, NY 11788 (516) 348-7600	**CONTRACTOR:** J.D. POSILLICO, INC. 1610 NEW HIGHWAY FARMINGDALE, NY 11735 (516) 249-1872

WEATHER: MOSTLY SUNNY TIME: 10:30 PM TEMP: 27 °F WIND: MODERATE

ACTIVITY:

(1) DUE TO A 6" ± SNOW ACCUMULATION THIS SATURDAY (3/2/96), JDP DID NOT PERFORM ANY CONTRACT WORK TODAY.

(2) A MEETING WAS HELD @ 3:00 IN THE OGDEN MARTIN CONF. ROOM WITH THE TOH, CASHIN, AND JDP TO DISCUS THE TOH HWY DEPT. CONCERNS REGARDING THE PROJECT.

NAMELY;

(1) TOWN LINE ROAD DRAINAGE SYSTEM.
- TOH WILL SUPPLY VAC-ALL, JDP WILL CLEAN PIPE ASAP.

(2) BOLLARDS + WELLS.
- JDP WILL CEASE BOLLARD PLACEMENT.
- CA WILL PROVIDE A SKETCH FOR

EQUIPMENT AND MANPOWER:	ITEM	QUANTITY	FINAL/ INTERIM
JDP			
NA			

SIGNED: [signature] DATE: 3/4/96

DAILY REPORT No. 402

CA No. 4170.1

ADDITIONAL INFORMATION:

A FLUSH MOUNT WELL ENCASEMENT.
JDP WILL PROVIDE A COST PROPOSAL.

FIELD SKETCHES:

DAILY REPORT No. 403

CA No. 4170.1

PROJECT:	DATE: 3/5/96 PAGE 1 of 1
TOWN OF HUNTINGTON INTERIM REMEDIAL PROGRAM HUNTINGTON/EAST NORTHPORT LANDFILL CONTRACT No. ENV 94-01/0-C	S M (T) W T F S
ENGINEERS: CASHIN ASSOCIATES, P.C. 1200 VETERANS MEMORIAL HIGHWAY HAUPPAUGE, NY 11788 (516) 348-7600	**CONTRACTOR:** J.D. POSILLICO, INC. 1610 NEW HIGHWAY FARMINGDALE, NY 11735 (516) 249-1872

WEATHER: MOSTLY CLOUDY TIME: TEMP: °F WIND: LIGHT

ACTIVITY:

1. JDP DID NOT PERFORM ANY CONTRACT WORK TODAY DUE TO SNOW ACCUMULATIONS AND FROZEN GROUND CONDITIONS.

EQUIPMENT AND MANPOWER:	ITEM	QUANTITY	FINAL/ INTERIM
N.A.			

SIGNED: [signature] DATE: 3/5/96

DAILY REPORT No. 403

CA No. 4170.1

ADDITIONAL INFORMATION:

FIELD SKETCHES:

DAILY REPORT No. 404 CA No. 4170.1

PROJECT:	DATE: 3/6/96 PAGE 1 of 1
TOWN OF HUNTINGTON INTERIM REMEDIAL PROGRAM HUNTINGTON/EAST NORTHPORT LANDFILL CONTRACT No. ENV 94-01/0-C	S M T (W) T F S
ENGINEERS: CASHIN ASSOCIATES, P.C. 1200 VETERANS MEMORIAL HIGHWAY HAUPPAUGE, NY 11788 (516) 348-7600	**CONTRACTOR:** J.D. POSILLICO, INC. 1610 NEW HIGHWAY FARMINGDALE, NY 11735 (516) 249-1872

WEATHER: RAIN ALL DAY TIME: 4:00PM TEMP: 33°F WIND: LIGHT

ACTIVITY:

① JDP DID NOT PERFORM ANY CONTRACT WORK TODAY DUE TO WET SITE CONDITIONS.

EQUIPMENT AND MANPOWER:	ITEM	QUANTITY	FINAL/ INTERIM
NA			

SIGNED: [signature] DATE: 3/6/96

DAILY REPORT No. 404

CA No. 4170.1

ADDITIONAL INFORMATION:

FIELD SKETCHES:

DAILY REPORT No. 405 CA No. 4170.1

PROJECT:	DATE: 3/7/96 PAGE 1 of 1
TOWN OF HUNTINGTON INTERIM REMEDIAL PROGRAM HUNTINGTON/EAST NORTHPORT LANDFILL CONTRACT No. ENV 94-01/0-C	S M T W (T) F S
ENGINEERS: CASHIN ASSOCIATES, P.C. 1200 VETERANS MEMORIAL HIGHWAY HAUPPAUGE, NY 11788 (516) 348-7600	**CONTRACTOR:** J.D. POSILLICO, INC. 1610 NEW HIGHWAY FARMINGDALE, NY 11735 (516) 249-1872

WEATHER: RAIN / FREEZING RAIN TIME: 2:30 TEMP: 32°F WIND: LIGHT

ACTIVITY:

(1) JDP DID NOT PERFORM CONTRACT WORK TODAY DUE TO RAIN AND WET CONDITIONS

(2) AS OF 2:00 PM THE WATER @ TOWNLINE ROAD HAD NOT BACKED UP TO THE CROWN OF THE ROAD.

EQUIPMENT AND MANPOWER:	ITEM	QUANTITY	FINAL/ INTERIM
NA			

SIGNED: [signature] DATE: 3/7/96

DAILY REPORT No. 405

CA No. 4170.1

ADDITIONAL INFORMATION:

FIELD SKETCHES:

DAILY REPORT No. 406

CA No. 4170.1

PROJECT:	DATE: 3/8/96 PAGE 1 of 1
TOWN OF HUNTINGTON INTERIM REMEDIAL PROGRAM HUNTINGTON/EAST NORTHPORT LANDFILL CONTRACT No. ENV 94-01/0-C	S M T W T (F) S
ENGINEERS: CASHIN ASSOCIATES, P.C. 1200 VETERANS MEMORIAL HIGHWAY HAUPPAUGE, NY 11788 (516) 348-7600	**CONTRACTOR:** J.D. POSILLICO, INC. 1610 NEW HIGHWAY FARMINGDALE, NY 11735 (516) 249-1872

WEATHER: SNOW 3"± TIME: 1:30 PM TEMP: 28 °F WIND: MODERATE

ACTIVITY:

① JDP DID NOT PERFORM ANY CONTRACT WORK TODAY DUE TO SNOW ACCUMULATIONS AND FROZEN GROUND CONDITIONS.

EQUIPMENT AND MANPOWER:	ITEM	QUANTITY	FINAL/ INTERIM
N.A.			

SIGNED: [signature] DATE: 3/8/96

DAILY REPORT No. 406

CA No. 4170.1

ADDITIONAL INFORMATION:

FIELD SKETCHES:

DAILY REPORT No. 407 CA No. 4170.1

PROJECT:	DATE: 3/11/96 PAGE 1 of 1
TOWN OF HUNTINGTON INTERIM REMEDIAL PROGRAM HUNTINGTON/EAST NORTHPORT LANDFILL CONTRACT No. ENV 94-01/0-C	S (M) T W T F S
ENGINEERS: CASHIN ASSOCIATES, P.C. 1200 VETERANS MEMORIAL HIGHWAY HAUPPAUGE, NY 11788 (516) 348-7600	**CONTRACTOR:** J.D. POSILLICO, INC. 1610 NEW HIGHWAY FARMINGDALE, NY 11735 (516) 249-1872

WEATHER: MOSTLY SUNNY TIME: 6.00PM TEMP: 34 °F WIND: MODERATE

ACTIVITY:

ITEM # 19 MANHOLE

(1) JDP USED BRICK AND MORTOR TO RAISE THE CASTINGS ON MH # 1, #6, AND 7

(2) JDP ATTEMPTED TO REPAIR THE EXISTING RP2 VALVE @ THE EXISTING GARAGE. JDP WAS UNSUCCESFUL.

EQUIPMENT AND MANPOWER:	ITEM	QUANTITY	FINAL/ INTERIM
JDP			
2 FOREMEN			

SIGNED: [signature] DATE: 3/11/96

DAILY REPORT No. 407

CA No. 4170.1

ADDITIONAL INFORMATION:

FIELD SKETCHES:

DAILY REPORT No. 408 CA No. 4170.1

PROJECT:	DATE: 3/12/96 PAGE 1 of 1
TOWN OF HUNTINGTON INTERIM REMEDIAL PROGRAM HUNTINGTON/EAST NORTHPORT LANDFILL CONTRACT No. ENV 94-01/0-C	S M (T) W T F S
ENGINEERS: CASHIN ASSOCIATES, P.C. 1200 VETERANS MEMORIAL HIGHWAY HAUPPAUGE, NY 11788 (516) 348-7600	**CONTRACTOR:** J.D. POSILLICO, INC. 1610 NEW HIGHWAY FARMINGDALE, NY 11735 (516) 249-1872

WEATHER: MOSTLY SUNNY TIME: 4:15PM TEMP: 49°F WIND: LIGHT

ACTIVITY:

(1) JDP AND THE TOH CLEANED THE (2) TOWNLINE RD CATCH BASINS NORTH OF THE EXISTING LANDFILL GARAGE AND THE (1) CATCH BASIN SOUTH OF THE GARAGE.

(2) JDP USED THE TOH WATER JET TO CLEAN THE 24" CORRUGATED HDPE PIPE CONNECTING THE SAME BASINS.

EQUIPMENT AND MANPOWER:		ITEM	QUANTITY	FINAL/ INTERIM
JDP	TOWN OF HUNTINGTON			
2 FOREMEN	1 TEAMSTER			
	1 VAC-ALL TRUCK			

SIGNED: [signature] DATE: 3/12/96

DAILY REPORT No. 408

CA No. 4170.1

ADDITIONAL INFORMATION:

FIELD SKETCHES:

DAILY REPORT No. 409 CA No. 4170.1

PROJECT:	DATE: 3/13/96 PAGE 1 of 1
TOWN OF HUNTINGTON INTERIM REMEDIAL PROGRAM HUNTINGTON/EAST NORTHPORT LANDFILL CONTRACT No. ENV 94-01/0-C	S M T (W) T F S
ENGINEERS: CASHIN ASSOCIATES, P.C. 1200 VETERANS MEMORIAL HIGHWAY HAUPPAUGE, NY 11788 (516) 348-7600	**CONTRACTOR:** J.D. POSILLICO, INC. 1610 NEW HIGHWAY FARMINGDALE, NY 11735 (516) 249-1872

WEATHER: MOSTLY SUNNY TIME: 5:00PM TEMP: 53°F WIND: LIGHT

ACTIVITY:

(1) JDP EXCAVATED AND REPAIRED A DAMAGED SECTION OF THE CORRUGATED HDPE PIPE @ THE TOWNLINE ROAD DRAINAGE SYSTEM. THE SECTION OF PIPE WAS 10'± NORTH OF THE CATCH BASIN LOCATED JUST NORTH OF THE EXISTING TOWN GARAGE.

(2) TYREE TOOK AN INVENTURY OF WELL ENCASEMENT REPAIRS ALONG THE LILCO RIGHT OF WAY.

(3) CA AND JDP PHOTOGRAPHED THE COLLECTION WELLS ALONG THE LILCO RIGHT OF WAY.

SITE VISITORS: E. KOSURI (RE: FLUSH MOUNT MONITORING WELLS)

EQUIPMENT AND MANPOWER:		ITEM	QUANTITY	FINAL/ INTERIM
JDP	TYREE			
2 FOREMEN	2 MANKREN			
	1 BACKHOE			
	1 TRUCK			

SIGNED: [signature] DATE: 3/13/96

DAILY REPORT No. 409

CA No. 4170.1

ADDITIONAL INFORMATION:

FIELD SKETCHES:

DAILY REPORT No. 410 CA No. 4170.1

PROJECT:	DATE: 3/14/96 PAGE 1 of 1
TOWN OF HUNTINGTON INTERIM REMEDIAL PROGRAM HUNTINGTON/EAST NORTHPORT LANDFILL CONTRACT No. ENV 94-01/0-C	S M T W (T) F S
ENGINEERS: CASHIN ASSOCIATES, P.C. 1200 VETERANS MEMORIAL HIGHWAY HAUPPAUGE, NY 11788 (516) 348-7600	**CONTRACTOR:** J.D. POSILLICO, INC. 1610 NEW HIGHWAY FARMINGDALE, NY 11735 (516) 249-1872

WEATHER: PARTLY SUNNY TIME: 5:00PM TEMP: 51 °F WIND: MODERATE

ACTIVITY:

SITE VISITORS: KEN CARGILL
WARREN LUBIN

ITEM # G9 MONITORING WELL ENCASEMENTS

(1) TYREE PHOTOGRAPHED AND REMOVED THE EXISTING MONITORING WELL ENCASEMENTS @ MW # 43, 44, 45, 46, 47, 48, 49, AND 51.

(2) TYREE INSTALLED THE NEW WELL ENCASEMENTS AND SONATUBE CONCRETE FORMS. (NO CONCRETE)

MISC:

(1) JDP USED BRICK AND MORTAR TO RAISE THE MH # 1 CASTING TO GRADE.

(2) JDP REPLACED THE TOPSLABS ON

EQUIPMENT AND MANPOWER:		ITEM	QUANTITY	FINAL/ INTERIM
JDP	TYREE	#G9	—	—
2 FOREMEN	2 MAN CREW			
	1 BACKHOE			
	1 FLATBED			
	1 UTILITY TRUCK			

SIGNED: [signature] DATE: 3/14/96

DAILY REPORT No. 410

CA No. 4170.1

ADDITIONAL INFORMATION:

THE TOWN LINE ROAD CATCH BASINS.
(3) JDP REDIRECTED RAINWATER RUNOFF @
THE TOP OF THE LANDFILL.

FIELD SKETCHES:

DAILY REPORT No. 411 CA No. 4170.1

PROJECT:	DATE: 3/15/96 PAGE 1 of 1
TOWN OF HUNTINGTON INTERIM REMEDIAL PROGRAM HUNTINGTON/EAST NORTHPORT LANDFILL CONTRACT No. ENV 94-01/0-C	S M T W T (F) S
ENGINEERS: CASHIN ASSOCIATES, P.C. 1200 VETERANS MEMORIAL HIGHWAY HAUPPAUGE, NY 11788 (516) 348-7600	**CONTRACTOR:** J.D. POSILLICO, INC. 1610 NEW HIGHWAY FARMINGDALE, NY 11735 (516) 249-1872

WEATHER: MOSTLY CLOUDY TIME: 10:00 PM TEMP: 55 °F WIND: LIGHT

ACTIVITY: SITE VISITORS: KEN CARGILL

ITEM # G 14 ELECTRICAL

(1) LILCO WAS ON SITE TO INSTALL A NEW ELECTRIC SERVICE @ THE NEW BLOWER STATION.

(2) HINCH WAS ON-SITE TO ASSIST LILCO AND TO REMOVE THE TEMPORARY SERVICE WIRES AND TEMPORARY STARTER PANEL.

(3) HINCK DID NOT START THE SECOND BLOWER. JDP MUST WAIT UNTIL THE CHICAGO BLOWER REP. IS ON SITE TO START THE #2 BLOWER.

I REMINDED JDP (JOE SEPLAVEY) THAT THE CHICAGO BLOWER REP. MUST INSTRUCT THE TOWN ON THE OPERATION BLOWERS.

OVER →

EQUIPMENT AND MANPOWER: JDP	HINCK	ITEM	QUANTITY	FINAL/ INTERIM
2 FOREMEN	1 ELECTRICIAN			
3 LABORERS				
TYREE	LILCO			
2 MANCREN	3 ELECTRICIANS			
2 TRUCK	2 BUCKETTRUCKS			
1 BACKHOE				

SIGNED: Robert A. Piatt DATE: 3/15/96

DAILY REPORT No. 411

CA No. 4170.1

ADDITIONAL INFORMATION:

ITEM # G9 MONITORING WELL ENCASEMENTS

① TYREE CONTINUED TO PULL THE EXISTING MONITORING WELL ENCASEMENTS AND SET IN PLACE NEW CONCRETE FORMS (SONATUBE). MW # 37, 38, 40, 41, 42

② TYREE EXTENDED THE CONDUITS ON MANY OF THE WELLS RECEIVING NEW ENCASEMENTS.

MISC:

① JDP CONTINUED TO CLEAN DRAINAGE CHANNELS AND RESTAGE GEOSYNTHETICS @ THE TOP OF THE LANDFILL SLOPES.

FIELD SKETCHES:

DAILY REPORT No. 412 CA No. 4170.1

PROJECT:	DATE: MARCH 18-96 PAGE 1 of 1
TOWN OF HUNTINGTON INTERIM REMEDIAL PROGRAM HUNTINGTON/EAST NORTHPORT LANDFILL CONTRACT No. ENV 94-01/0-C	S (M) T W T F S
ENGINEERS: CASHIN ASSOCIATES, P.C. 1200 VETERANS MEMORIAL HIGHWAY HAUPPAUGE, NY 11788 (516) 348-7600	**CONTRACTOR:** J.D. POSILLICO, INC. 1610 NEW HIGHWAY FARMINGDALE, NY 11735 (516) 249-1872

WEATHER: SUN / WARM TIME: 4:30 PM TEMP: 62 °F WIND: LIGHT

ACTIVITY: VISTORS : NONE

MISC

(1) JDP CREW REPAIRING, REROLLING & RESTAGING GEOSYTHETHICS @TOP OF EAST LANDFILL SLOPES

(2) CLEAN & REALIGN & REPAIR TOE DRAIN PIPE @ UPTHRUL HAUL ROAD AREA.

(3) USE WATER HOSE TO CLEAN SILT FROM INSIDE OF STOCKPILED HDPE GAS TRANSMISSION PIPE

(4) JDP RECEIVED DELIVERY OF A D-5 DOZER THIS MORNING.

(5) B. DOWNEY REVIEWING PLANS, SPECS, REMAINING CONSTRUCTION WORK, FILES & COMPUTER RECORDS. FORMULATING A LIST OF OUTSTANDING WORK ITEMS

EQUIPMENT AND MANPOWER: JDP	ITEM	QUANTITY	FINAL/ INTERIM
2-FOREMAN			
4-LABORERS			
1-SURVEYOR			

SIGNED: [signature] DATE: 3-18-96

DAILY REPORT No. 412

CA No. 4170.1

ADDITIONAL INFORMATION:

FIELD SKETCHES:

DAILY REPORT No. 413 CA No. 4170.1

PROJECT:	DATE: MARCH 19-96 PAGE 1 of 2
TOWN OF HUNTINGTON INTERIM REMEDIAL PROGRAM HUNTINGTON/EAST NORTHPORT LANDFILL CONTRACT No. ENV 94-01/0-C	S M (T) W T F S
ENGINEERS: CASHIN ASSOCIATES, P.C. 1200 VETERANS MEMORIAL HIGHWAY HAUPPAUGE, NY 11788 (516) 348-7600	**CONTRACTOR:** J.D. POSILLICO, INC. 1610 NEW HIGHWAY FARMINGDALE, NY 11735 (516) 249-1872

WEATHER: CLOUDY / COLD TIME: 7:30 AM TEMP: 39 °F WIND: LIGHT

ACTIVITY:

ITEM #7 SELECT FILL

① JDP USING 2-D-5 DOZERS TO REDRESS EAST MID & LOWER SLOPES BETWEEN SECTION 13E TO 12. SEVERAL EXISTING EROSION RILLS/WASHOUTS EXIST FROM WINTER WEATHER.

② USE DOZER TO REDRESS SLOPES @ UP-HAUL ROAD.

ITEM # G12F LAB COCK VALVES

① TYREE REPLACED LAB COCK VALVES (6 TOTAL) FOR WELL #42 & #49 3 EACH WHILE SETTING/POURING CONCRETE FOR MONITORING WELL ENCASEMENT IN LILCO ROW.

ITEM # 9 MONITORING WELL ENCASEMENTS

TYREE INSTALLED & CONCRETE MONITORING WELL ENCASEMENT FOR MW-37, 38, 40, 41, 42, 43, 44, 45, 46, 47, 48, 49 & 51 13 TOTAL EACH FOR PAYMENT.

OVER

EQUIPMENT AND MANPOWER: JDP	TYREE	ITEM	QUANTITY	FINAL/ INTERIM
1-SUPER	2- MEN	#G12F	6 EA	F
2-FOREMAN	1- CONCRETE TRK	#7	—	—
6-LABORERS		#G9	13 EA	F
		#G6A	2.21 cy	F
2-D5 DOZERS				

SIGNED: [signature] DATE: 3-19-96

DAILY REPORT No. 413

CA No. 4170.1

ADDITIONAL INFORMATION:

ITEM #606A CAST-IN-PLACE CONCRETE

- SEE DR # 337 (BD) DATED 11-21-95 FOR TYPICAL VOLUME OF CONCRETE USED FOR ENCASEMENT OF MW'S
- EACH MW WILL USE 0.17 cy ; THEREFORE

13 WELLS x 0.17 = 2.21 cy TOTAL FOR PAYMENT

MISC

(1) UNWRAP TOE DRAIN PIPE W/GEOCOMPOSITE ALONG UP HAUL ROAD.

(2) SPOKE W/J GUARNEZ ABOUT CONSTRUCTION PROGRESS & CONTRACTORS OPERATIONS VIA TELEPHONE @ 8:30 AM.

(3) HAND SHOVEL & TOE IN GROUND @ TOE OF EAST SLOPE @ SECTION 9.

(4) GO OVER FILES, WORK TO BE COMPLETED, INSPECT ALL SITE CONDITIONS & WORK ON COMPUTER W/B. DOUTNEY.

(5) ASSIST B. DOUTNEY W/VERIFING HOURS & MANPOWER FROM FIELD RECORDS FOR S-BRIX CONCERNING EXTRA WORK CLAIM FOR ADDITIONAL EXCAVATION.

FIELD SKETCHES:

181907

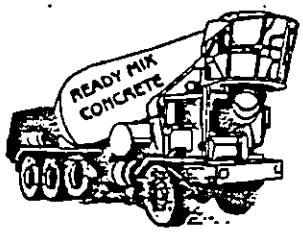

"WE BUILD CITIES"

ELM

Transit-Mix
CORPORATION

482 Grand Boulevard
Westbury, New York 11590

DISPATCH: 333-6144 MAIN OFFICE: 333-6250
FAX 333-6285

PG 2 OF 2 CUSTOMER
3-19-96 DR#413
J. ROBERTS
ITEM # G6A CAST-IN PLACE CONC
MONITORING WELL ENCASE
#37,38,40A1,42,43,44,45,46,47

10-1 Load	10-2 Leave Plant	10-3 Arrive Job Site	10-5 Start Discharge	10-6 Finish Disch.	10-9 Leave Job Site	10-10 Arrive Plant
:	:	:	:	:	48, 49, 51	:

PRODUCT SAFETY WARNING

Caution! Freshly mixed concrete, cement, mortar, or grout may cause eye or skin injury! In case this material or its components contact skin areas, wash the contacted area promptly and thoroughly with water. If this material gets into eye, rinse the eye immediately and repeatedly with clean water and get prompt medical attention.
If swallowed, dilute with a large quantity of water or milk (at least 2 quarts for adults). Avoid splashing into eyes or onto skin by using proper tools and protective clothing such as rubber gloves and boots, safety glasses, and moisture resistant skin coverings, etc. Wash thoroughly after handling and before smoking or eating.

DO NOT INDUCE VOMITING! CALL A DOCTOR IMMEDIATELY!
KEEP CHILDREN AWAY!

I request delivery other than at curb line on a paved street and agree to the conditions and ASSUMPTION OF LIABILITY in Paragraph, DELIVERY, on reverse side

PRODUCT SAFETY DATA SHEET AVAILABLE UPON REQUEST.

ADDITIONAL WATER ADDED TO THIS CONCRETE WILL REDUCE ITS STRENGTH. ANY WATER ADDED IS AT CUSTOMER'S RISK.

GALLONS ADDED AT CUSTOMER'S REQUEST _____

This sale and delivery is subject to the terms and conditions as stated on the reverse side. Purchaser's signature below constitutes acceptance of all the said Terms and Conditions and Acknowledges that He/She has read and understood the Product Safety Warning printed on this document.

RECEIVED IN GOOD CONDITION BY:

X _____ X _____

TICKET #	ORDER #	PLANT	TRUCK #	DRIVER	TIME	DATE
[illegible]	[illegible]	11	[illegible]	TNF	[illegible]	[illegible]

CUSTOMER #	SOLD TO	PROJECT #	P.O. #
320	[illegible]	[illegible]	[illegible]

DELIVERY ADDRESS	ZONE	USE	ORDERED BY
TOWN LINE RD. NORTHWEST	9748	MISC	

INSTRUCTIONS: IN FRONT OF TOWN LOAM FILL

PKT # _____ MAXIMUM SLUMP _____

TEST CYLINDERS ____ YES ____ NO

QUANTITY THIS LOAD	QUANTITY DELIVERED	QUANTITY ORDERED	PRODUCT CODE	PRODUCT DESCRIPTION	UNIT OF MEASURE	UNIT PRICE	AMOUNT
3.00	[illegible]	3.00	100	CLASS A N.Y.S.	YARD		
				MINIMUM LOAD WINTER CONCRETE			

CEMENT PER 606
SAND CONCR 1051 AIR AEA/OZ 8
BLUESTONE 2022

SUB TOTAL
TAX
TICKET TOTAL
ORDER TOTAL

PROFESSIONAL FORMS, INC. 1-800-248-4907 or 205-308-0400

DAILY REPORT No. 414 CA No. 4170.1

PROJECT: TOWN OF HUNTINGTON INTERIM REMEDIAL PROGRAM HUNTINGTON/EAST NORTHPORT LANDFILL CONTRACT No. ENV 94-01/0-C	DATE: MARCH 20-96 PAGE 1 of 1 S M T (W) T F S
ENGINEERS: CASHIN ASSOCIATES, P.C. 1200 VETERANS MEMORIAL HIGHWAY HAUPPAUGE, NY 11788 (516) 348-7600	CONTRACTOR: J.D. POSILLICO, INC. 1610 NEW HIGHWAY FARMINGDALE, NY 11735 (516) 249-1872

WEATHER: CLOUDY / LT RAIN TIME: 7:30 AM TEMP: 43°F WIND: MODERATE

ACTIVITY:

ITEM #7 SELECT FILL

① JDP USING 2 D-5 DOZERS TO REDRESS SLOPES & GRADE OUT EROSION RUTS ON EAST SLOPES FROM SECTION 9A TO 12A.

② ALSO, GRADING UP HAUL ROAD W/D-5 DOZER - DISCUSSED ROAD THICKNESS W/FRANK (JDP) SURVEYOR, 3' ALONG NORTH SIDE, 4' FOR UP HAUL RD & 5' NEAR LANDFILL - SEE HAUL MAP FOR LIMITS.

③ JDP USING BACKHOE & LABORERS W/SHOVELS TO RAISE GEOGRID IN EROSION WASHOUT AREAS TO CORRECT DEPTH OF 9" & PLACE SELECT FILL UNDER GEOGRID.

MISC

① REMOVE PRECAST TOP SLAB FROM CD-2 & JDP CHECKED FOR GAS & INTRODUCED FRESH AIR INTO STRUCTURE W/BLOWER. CREW INSTALLING GALVANIZED FRAME FOR GRATE AS REQUIRED.

② REVIEWING PLANS, FILES, REMAINING WORK TO BE COMPLETED

OVER

EQUIPMENT AND MANPOWER: JDP		ITEM	QUANTITY	FINAL/ INTERIM
1-SUPER	2- D5 DOZER	#7	—	
1-SURVEYOR	1- BACKHOE			
2- LABOR FOREMAN	1- FLAT BED TRK			
6- LABORERS				
3- OPER ENG				
1- TEAMSTER				

SIGNED: [signature] DATE: 3-20-96

DAILY REPORT No. 414

CA No. 4170.1

ADDITIONAL INFORMATION:

ON PROJECT, COMPUTER ETC.

③ JDP USING BACKHOE TO LOAD OUT EXCESS 24" & 36" CORRUGATED HDPE PIPE & COLLARS TO A FLAT BED TRUCK WAS LEFT SITE.

④ LABORERS ADJUSTING GRADE FOR DOWN DRAIN 2 DUE TO EROSION.

FIELD SKETCHES:

DAILY REPORT No. 415 CA No. 4170.1

PROJECT:	DATE: MARCH 21-96 PAGE 1 of 1
TOWN OF HUNTINGTON INTERIM REMEDIAL PROGRAM HUNTINGTON/EAST NORTHPORT LANDFILL CONTRACT No. ENV 94-01/0-C	S M T W (T) F S
ENGINEERS: CASHIN ASSOCIATES, P.C. 1200 VETERANS MEMORIAL HIGHWAY HAUPPAUGE, NY 11788 (516) 348-7600	**CONTRACTOR:** J.D. POSILLICO, INC. 1610 NEW HIGHWAY FARMINGDALE, NY 11735 (516) 249-1872

WEATHER: SUN / COOL TIME: 8:30AM TEMP: 47°F WIND: LIGHT

ACTIVITY:

ITEM #7 SELECT FILL

① JDP PLACING & GRADING SELECT FILL @ NORTH FACE FROM SECTION 9B TO 7 FROM CHANNEL V TO TOE OF SLOPE.

② JDP USING D-5 DOZERS TO REDRESS SELECT FILL SLOPES @ NORTHEAST CORNER SECTION 8-9 FROM CHANNEL A TO TOE OF SLOPE.

③ BACKHOE EXCAVATING TO FIX DEFLOYED GEOGRID DUE TO EROSION @ SECTION 8-9 AREA BELOW CHANNEL V - REINSTALLED TO 9" DEPTH.

④ PLACE/GRADE 1ST LIFT OF SELECT FILL @ SECTION 9A-9 JUST ABOVE UP-HAUL RD - INFORMED J. SERVAVY & J. MAHANEY (JDP) THAT THE DRAINAGE GEONET COMPOSITE WAS A PROBLEM TO COVER SINCE IT WAS LEFT UNPROTECTED FOR SEVERAL MONTHS. (WRITE A DRAFT LETTER TO JDP & FAXED TO J. GLADYSZ FOR REVIEW THIS AFTERNOON). I SUGGESTED TO JDP NOT TO COVER UNTIL THEY CAN PROVIDE DOCUMENTATION TO CERTIFY MATERIAL IS GOOD.

⑤ MARKED UP A SITE PLAN TO SHOW AREAS WHICH WAS REWORKED & NEWLY INSTALLED W/SELECT FILL. ONGOING

EQUIPMENT AND MANPOWER: JDP		ITEM	QUANTITY	FINAL/INTERIM
1-SUPER	2-D-5 DOZER	7	—	
2-FOREMAN	1-BACK HOE	G7B	INSTALLED FRM U/GRADE CD-2	I
6-LABORERS	1-10 WHL TRK			
3-OPER ENG				
1-TEAMSTER				

SIGNED: Jeffrey Allen DATE: 3-21-96

DAILY REPORT No. 415 CA No. 4170.1

ADDITIONAL INFORMATION:

ITEM # GTB CONDENSATE TRAP & MH (CD-2)

JDP COMPLETED INSTALLING FRAME & GRATE FOR CD-2 TODAY

MKL

① JDP USING 10 with TO TRANSPORT RCA FROM R. SCHNEIDER SOURCE & PLACING/GRADING ON UP-HAUL RD TODAY.

NOTE: TROXLER NUCLEAR DENSITY MACHINE ARRIVED @ SITE VIA FED-EX FROM GEOSYNTEC @ 3:30PM TODAY - LOCKED IT UNDER DRAFTING TABLE; (SEE ATTACHED).

② SPOKE W/J. GLADYSZ @ 12:15 PM ABOUT SITE PROGRESS, CONSTRUCTION OPERATIONS, SCHEDULING ETC.

③ RECEIVED ORIGINAL SIGNED COPY OF JDP WARRANTY DATED MARCH 20-96 FOR "GEONET COMPOSITE" SECTION 02278 SIGNED BY FRED W. LOCHER, V-PRES "SEE ATTACHED"

④ INSTALL CLAY PUG FOR DOWN DRAIN Z @ CHANNEL "J".

FIELD SKETCHES:

SHT 2 OF 3

DR#415

3-21-96

J. ALBERTS

(2)

FEDERAL EXPRESS

USE THIS AIRBILL FOR DANGEROUS GOODS SHIPMENTS ONLY WITHIN THE CONTINENTAL U.S.A., ALASKA AND HAWAII.
USE THE INTERNATIONAL AIR WAYBILL FOR SHIPMENTS TO PUERTO RICO AND ALL NON U.S. LOCATIONS
QUESTIONS? CALL 800-238-5355 TOLL FREE.

AIRBILL PACKAGE TRACKING NUMBER 1255792952

5322 1255792952

Date 20 MAR 96

RECIPIENT'S COPY

From (Your Name) Please Print — Your Phone Number (Very Important)

DANIEL A SCHAUER ( )

Company — Department/Floor No.

[illegible] CONSULTANTS

Street Address

621 [illegible] SUNE ST STE 604

City — State — ZIP Required

BOCA RATON FL 3 [illegible] 7

To (Recipient's Name) Please Print — Recipient's Phone Number (Very Important)

2 JIM KRAMER / GEOSYNTEC (516) 626-2055

Company — Department/Floor No.

HUNTINGTON / EAST NORTHPORT L.F.

Exact Street Address (We Cannot Deliver to P.O. Boxes or P.O. Zip Codes.)

101 TOWN LINE RD.

City — State — ZIP Required

EAST NORTHPORT NY 11731

YOUR INTERNAL BILLING REFERENCE INFORMATION (optional) (First 24 characters will appear on invoice.)

H IF HOLD AT FEDEX LOCATION, Print FEDEX Address Here (Not available at all locations)

Street Address

City — State — ZIP Required

3 PAYMENT 1 [X] Bill Sender Acct. No. Req'd 2 [ ] Bill Recipient's FedEx Acct. No. Fill in Account Number below 3 [ ] Bill 3rd Party FedEx Acct. No. Fill in Account Number below (req'd.) 4 [ ] Bill Credit Card Fill in Credit Card No. below (req'd.) 5 [ ] Cash/Check

4 SERVICES (Check only one box)

Priority Overnight (Delivery by next business morning) 11 [ ]	Standard Overnight (Delivery by next business afternoon to Saturday destination) 51 [ ]
Economy Two-Day (Delivery by second business day) 30 [X]	Government Overnight (Restricted to authorized users only) 41 [ ]

Freight Service (for packages over 150 lbs.)

70 [ ] OVERNIGHT FREIGHT** (Confirmed reservation required) 80 [ ] TWO-DAY FREIGHT** (Delivery commitment may be later in some areas) **Call for delivery schedule

INSTRUCTIONS (Mark appropriate boxes)

- Dangerous Goods as per attached Shipper's Declaration [ ]
- Dangerous Goods Shipper's Declaration not required [ ]
- Cargo Aircraft only [X]

5 DELIVERY AND SPECIAL HANDLING (Check services required)

Weekday Service
1 [ ] HOLD AT FEDEX LOCATION WEEKDAY (Fill in Section H)
2 [X] DELIVER WEEKDAY

Saturday Service
31 [ ] HOLD AT FEDEX LOCATION SATURDAY (Fill in Section H)
3 [ ] DELIVER SATURDAY (Extra charge) (Not available to all locations)
9 [ ] SATURDAY PICK-UP (Extra charge)

Special Handling
4 [X] DANGEROUS GOODS (Extra charge)
6 [ ] DRY ICE Dangerous Goods Shipper's Declaration not required
Divide 9 UN 1845 ____ X ____ kg 904 lbs
[ ] [illegible]
12 [ ] HOLIDAY DELIVERY (If offered) (Extra charge)

6

PACKAGES	WEIGHT in Pounds Only	YOUR DECLARED VALUE (See right)
1	80	$4,000
Total	Total	Total
1	80	$4,000

DIM SHIPMENT (Chargeable Weight)
[ ] ____ lbs.

Tax $ Tax $

1 [ ] Regular Stop 3 [ ] Drop Box
2 [ ] On-Call Stop 4 [ ] B S C
5 [ ] Station

Emp. No. — Date

[ ] Cash Received
[ ] Return Shipment
[ ] Third Party [ ] Chg. To Del. [ ] Chg. To Hold

Street Address

City — State — Zip

Received By: X

Date/Time Received — FedEx Employee Number

SIGNATURE RELEASE UNAVAILABLE

Federal Express Use

Base Charges

Declared Value Charges

Other 1

Other 2

Total Charges

REVISION DATE 11/92
PART #137211 GEFE
FORMAT #157
157
PRINTED IN U.S.A.

J. D. POSILLICO, INC.
General Contractors
1610 NEW HIGHWAY FARMINGDALE, N.Y. 11735-1534 · TEL. 516 / 249-1872

MARCH 20, 1996
(Revised)

SHT 3 OF 3
DR #415
3-21-96
J. ALBERTS
(2)

WARRANTY

TOWN OF HUNTINGTON - E. NORTHPORT LANDFILL
CONTRACT NO. ENV. 94-01/O-C
SECTION 02278 - GEONET COMPOSITE

J.D. Posillico, Inc. warrants the Geonet Composite manufactured by AKZO Co., and installed by Gundle Construction Corp. and J.D. Posillico, Inc., against deffects in installation and workmanship for the period of two years commencing with the date of final acceptance, in accordance with the provisions of section 02278, Part - 1, Par. 1.04 (Add. #3).

J.D. POSILLICO, INC.

DATE: 3/20/96

SIGNATURE: Fred W. Locher

TITLE: Fred W. Locher, Vice President

DAILY REPORT No. 416 CA No. 4170.1

PROJECT: TOWN OF HUNTINGTON INTERIM REMEDIAL PROGRAM HUNTINGTON/EAST NORTHPORT LANDFILL CONTRACT No. ENV 94-01/0-C	DATE: MARCH 22-96 PAGE 1 of 1 S M T W T (F) S
ENGINEERS: CASHIN ASSOCIATES, P.C. 1200 VETERANS MEMORIAL HIGHWAY HAUPPAUGE, NY 11788 (516) 348-7600	CONTRACTOR: J.D. POSILLICO, INC. 1610 NEW HIGHWAY FARMINGDALE, NY 11735 (516) 249-1872

WEATHER: CLOUDY / COLD TIME: 7:45 AM TEMP: 38 °F WIND: MODERATE

ACTIVITY:

ITEM #7 SELECT FILL

① TRANSPORT SELECT FILL VIA JDP 10 WITH TRUCKS FROM R-SCHNEIDER SOURCE TO N/W CORNER & EAST FACE - GRADE W/ 2-D5 DOZERS ON SLOPES WITH LABORER USING POST HOLE DIGGER FOR GRADE CONTROL.

- 1ST LIFT SELECT PLACEMENT - ABOVE UP HAUL ROAD TO CHANNEL V SECTION 9A TO 10
- 2ND LIFT SELECT PLACEMENT - FROM TOE OF SLOPE TO CHANNEL V FROM SECTION 8 TO 9A.

③ REDRESS SLOPES W/D-5 DOZER EAST SLOPES & USING BACKHOE TO FIX WASHOUTS UNDER DEPLOYED GEOGRID IN EROSION RUT AREAS FROM SECTION 9A-11A ABOVE CHANNEL A & ABOVE CHANNEL V.

ITEM # 25 GEOGRID

① DEPLOY ROLLS OF EXISTING GEOGRID DOWN SLOPE FROM SECTION 8 TO 9A FROM CHANNEL V TO EDGE OF UP HAUL RD.

② DEPLOY ROLLS OF EXISTING GEOGRID DOWN SLOPE FROM SECTION 9 TO 10 FROM EDGE OF UP HAUL ROAD TO TOE OF SLOPE. OVER

EQUIPMENT AND MANPOWER: JDP		ITEM	QUANTITY	FINAL/ INTERIM
1-SUPER	2-D5 DOZER	7	—	
2-FOREMAN	1-BACKHOE	25	—	
6-LABORERS	2-10 WHL TRKS			
3-OPER ENG				
2-TEAMSTERS				

SIGNED: [signature] DATE: 3-22-96

DAILY REPORT No. 416 CA No. 4170.1

ADDITIONAL INFORMATION:

MISC

① SPOKE W/ J. GLADYSZ ABOUT DRAFT MEMO TO JDP CONCERNING EXPOSED GEONET COMPOSITE - IF HAS SOME CHANGES - MAKE CHANGES & FAXED TO JDP, TOH, CA & GAVE COPY TO J. SEPLANY.

② JDP TRANSPORTING RCA VIA 10 WHL DUMP TRUCKS & PLACING & GRADING ON UP HAUL ROAD TO GAIN ACCESS TO SLOPE ABOVE ROAD FOR SELECT FILL PLACEMENT.

③ JDP REINSTALLED CD-2 PRECAST TOP SLABS ON STRUCTURE

④ RECEIVED COPY OF JDP MEMO & BACK-UP FOR EXPOSED GEONET COMPOSITE (7 PAGES DATED 3-22-96) & FAXED TO J. GLADYSZ

FIELD SKETCHES:

DAILY REPORT No. 419 CA No. 41701

PROJECT:	DATE: MARCH 27-96 PAGE 1 of 1
TOWN OF HUNTINGTON INTERIM REMEDIAL PROGRAM HUNTINGTON/EAST NORTHPORT LANDFILL CONTRACT No. ENV 94-01/0-C	S M T (W) T F S
ENGINEERS: CASHIN ASSOCIATES, P.C. 1200 VETERANS MEMORIAL HIGHWAY HAUPPAUGE, NY 11788 (516) 348-7600	**CONTRACTOR:** J.D. POSILLICO, INC. 1610 NEW HIGHWAY FARMINGDALE, NY 11735 (516) 249-1872

WEATHER: SUN / COLD TIME: 8:00 AM TEMP: 32 °F WIND: STRONG W/ GUSTS

ACTIVITY: VISITORS: W. LUBIN (NYSDEC), D&B GAS MONITORS (2 MEN)

ITEM #7 SELECT FILL

① JDP USING A BACKHOE / D-5 DOZER TO FIX/REGRADE EROSION WASHOUT @ SOUTHFACE OF LANDFILL @ SECTION 23-22B FROM TOE OF SLOPE TO CHANNEL H. RESET GROUND TO 9" DEPTH & GRADED IN SELECT THEN PLACED TOPSOIL LAYER AS REQUIRED.

② JDP TRANSPORTING SELECT FILL FROM R-SCHNEIDER SOURCE VIA 10 WHL DUMP TRUCKS TO UPSLOPE @ UP-HAUL RD BETWEEN SECTIONS 9-11A - USING D-5 DOZER TO GRADE.

MKC

① W. LUBIN (NYSDEC) STOPPED OUT @ SITE TODAY TO MONITOR CONSTRUCTION PROGRESS.

② JDP LABORERS REMOVING EROSION SPOILS FROM NORTH FACE UPPER CHANNEL "N" @ SECTION 3 TO 2 AREA.

③ BACKHOE REMOVED EXISTING ELECTRICAL POLE, REMOVED TOP SLAB FROM EXISTING MANHOLE, ~~REMOVED~~ ITEM #G2 DEMOLITION VALVE & FILLED IN MANHOLE @ OLD BLOWER JUST EAST OF NEW BLOWER STATION ON

EQUIPMENT AND MANPOWER:		ITEM	QUANTITY	FINAL/ INTERIM
1-SUPER	1-BACKHOE	#7		
1-ASSIST SUPER	2-D5 DOZERS	#G2	5%	F
1-SURVEYOR	2-10 WHL DUMP TRKS			
2-FOREMAN				
11-LABORERS				
3-OPER ENG				
2-TEAMSTERS				

SIGNED: [signature] DATE: 3-27-96

DAILY REPORT No. 419

CA No. 4170.1

ADDITIONAL INFORMATION:

@ SOUTHSIDE OF LANDFILL.

(4) REMOVE EROSION SPOILS FROM BANK OF NORTH RECHARGE BASIN @ WEST SIDE BY PIPE/HEADWALL.

(5) LABORERS CLEANING SPOILS/PLASTIC FROM GABION PAD @ SW CORNER OF LANDFILL @ 36" CORRUGATED PIPE.

(6) JDP REVIEWED DELIVERY OF GEONET COMPOSITE ROLLS THIS AFTERNOON.

(7) D'S B (2 MEN) ON SITE MONITORING GAS WELLS.

(8) SPOKE W/ J. GRADYSZ VIA TELEPHONE THIS AFTERNOON & UPDATED HIM ON CONSTRUCTION PROGRESS & ASKED ME TO SEND A MEMO TO JDP ASKING FOR A PROGRESS SCHEDULE FOR THE REMAINING WORK.

FIELD SKETCHES:

DAILY REPORT No. 418 CA No. 4170.1

PROJECT:	DATE: MARCH 26-96 PAGE 1 of 1
TOWN OF HUNTINGTON INTERIM REMEDIAL PROGRAM HUNTINGTON/EAST NORTHPORT LANDFILL CONTRACT No. ENV 94-01/0-C	S M (T) W T F S
ENGINEERS: CASHIN ASSOCIATES, P.C. 1200 VETERANS MEMORIAL HIGHWAY HAUPPAUGE, NY 11788 (516) 348-7600	**CONTRACTOR:** J.D. POSILLICO, INC. 1610 NEW HIGHWAY FARMINGDALE, NY 11735 (516) 249-1872

WEATHER: SUN/WARM TIME: 8:00AM TEMP: 55°F WIND: STRONG W/GUSTS

ACTIVITY: VISITORS: R. ZELTMAN (NYSDEC)

ITEM #7 SELECT FILL

(1) JDP TRANSPORTING SELECT FILL FROM R. SCHNEIDER SOURCE VIA JDP 10 WHL DUMP TRKS & PLACE ON EAST SLOPES & GRADE WITH 2-D5 DOZERS BELOW & ABOVE UP-HAUL ROAD FROM SECTION 10 HEADING SOUTH TO SECTION 11.

(2) USE BACKHOE TO EXCAVATE & FIX SLOPES WHERE EROSION WASHOUTS OCCURRED DURING THE WINTER FOR UPPER EAST SLOPES.

(3) D-5 DOZER FINE GRADING SELECT FILL @ NORTH FACE SECTION 8A-8A FOR PROPOSED ROAD & TRANSFER STATION AREA.

(4) USE BACKHOE TO EXCAVATE WASHOUT TO EXPOSE & REGRADE SELECT & REDEPLOY GEOGRID @ EROSION BUT @ SOUTH FACE SECTION 23-22B, TOE OF SLOPE TO CHANNEL H.

ITEM #25 GEOGRID

(1) DEPLOY GEOGRID ROLLS DOWNSLOPE ON EAST SLOPES SECTION 11A TO 11 FROM CHANNEL A TO UP-HAUL RD & UP-HAUL RD TO TOE OF SLOPE.

OVER

EQUIPMENT AND MANPOWER:		ITEM	QUANTITY	FINAL/ INTERIM
1-SUPER	1-BACKHOE	#7	———	
1-ASSIST SUPER	2-D5 DOZER	#25	———	
1-SURVEYOR	2-10 WHL DUMP TRKS	#23	———	
2-FOREMAN				
9-LABORERS				
3-OPER ENG				
2-TEAMSTERS				

SIGNED: [signature] DATE: 3-26-96

DAILY REPORT No. 418 CA No. 4170.1

ADDITIONAL INFORMATION:

ITEM #23 GEONET COMPOSITE

(1) JDP CREW DEPLOYING & GLUEING GEONET COMPOSITE @ EAST SLOPE @ SECTION 11-12A FROM UP HAIL RD TO CHANNEL A.

MISC

(1) SPOKE W/J. GLADYSZ VIA TELEPHONE THIS MORNING ABOUT CONSTRUCTION OPERATIONS & SITE PROGRESS.

(2) R. ZELTMAN (NYSDEC) STOPPED OUT @ SITE THIS MORNING TO MONITOR SITE PROGRESS.

(3) J. KRAMER INFORMED ME A GEOSYNTEC EMPLOYEE WILL BE OUT @ SITE ON 4-1-96 MONDAY TO OPERATE THE TROXLER DENSITY MACHINE. I INFORMED J. GLADYSZ & D. SHAVER (GEO) REQUESTED R. COBELL BE OUT @ SITE ON MONDAY TO UPATE GEOSYNTEC ON WHERE WE LEFT OFF ON DENSITY TESTING - J. GLADYSZ AGREED.

(4) TOOK 35 MM PHOTOS OF SITE PROGRESS.

FIELD SKETCHES:

DAILY REPORT No. 417 CA No. 4170.1

PROJECT:	DATE: MARCH 25-96 PAGE 1 of 1
TOWN OF HUNTINGTON INTERIM REMEDIAL PROGRAM HUNTINGTON/EAST NORTHPORT LANDFILL CONTRACT No. ENV 94-01/0-C	S (M) T W T F S
ENGINEERS: CASHIN ASSOCIATES, P.C. 1200 VETERANS MEMORIAL HIGHWAY HAUPPAUGE, NY 11788 (516) 348-7600	**CONTRACTOR:** J.D. POSILLICO, INC. 1610 NEW HIGHWAY FARMINGDALE, NY 11735 (516) 249-1872

WEATHER: SUN / WARM TIME: 3:00PM TEMP: 58°F WIND: GUSTY

ACTIVITY: VISITORS: W. LUBIN (NYSDEC)

ITEM #7 SELECT FILL

① JDP CONTINUES TO TRANSPORT SELECT FILL FROM R-SCHNEIDER SOURCE VIA JDP 10 WHL DUMP TRKS. PLACING / GRADING @ UP-SLOPE OF UP-HAUL RD W/D-5 DOZER @ SECTION 9A-11. LABORERS DEPTH CHECKING W/ POST HOLE DIGGER TO VERIFY 9" LIFT THICKNESS.

② JDP USING BACKHOE TO FIX EROSION WASHOUTS UNDER DEPLOYED GEOGRID ON EAST FACE UPPER SLOPES. CREW PEELS BACK GEOGRID & BACKHOE FILLS IN EROSION RUT TO CORRECT DEPTH OF 9".

HKK

① INSTALL ELECTRICAL POLE @ NE CORNER OF MAINT BLDG @ TOWN LINE RD.

② JDP LABORERS HAND DRESSING / FILLING IN TOPSOIL EROSION RUT @ EAST SLOPE SECTION 13A AREA ABOVE CHANNEL I.

OVER

EQUIPMENT AND MANPOWER:		ITEM	QUANTITY	FINAL / INTERIM
1-SUPER	2-D-5 DOZER	#7	—	
2-FOREMAN	1-BACKHOE			
7-LABORERS	2-10 WHL DUMP TRKS			
3-OPER ENG				
2-TEAMSTERS				
1-SURVEYOR				

SIGNED: [signature] DATE: 3-25-96

DAILY REPORT No. 417 CA No. 4170.1

ADDITIONAL INFORMATION:

(3) JDP USING BACKHOE TO EXPOSE NEW DRAINAGE STRUCTURES ON PROPERTY OF LANDFILL ALONG TOWN LINE RD.

(4) SPOKE W/J. GLADYSZ THIS MORNING VIA TELEPHONE ABOUT SITE PROGRESS & CONSTRUCTION OPERATIONS.

(5) J. KRAMER FROM GEOSYNTEC ARRIVED @ SITE TODAY TO MONITOR CONSTRUCTION OPERATIONS.

(6) JDP IS REPAIRING THE BACK-FLOW PREVENTER @ NE CORNER OF MAINT BLDG IN MANHOLE DUE TO WINTER FREEZE DAMAGE.

(7) AS PER J. GLADYSZ RCVD A COPY OF JDP / B. DUGGAN MEMO & BACK-UP DATED 3-22-96 CONCERNING EXPOSED GEOCOMPOSITE ON EAST SLOPE TO D. KOOPMAN (TOH) & K. CARGILL (GEO).

(8) W. WEBB (NYSDEC) STOPPED OUT @ SITE THIS AFTERNOON TO MONITOR CONSTRUCTION OPERATIONS.

(9) WAIVED SITE TODAY TO INSPECT GEOMEMBRANE LINER REPAIR AREAS ON NORTH FACE (MID & UPPER SLOPES) W/ J. SEPLANY, J. MATHANEY, J. KRAMER & MYSELF.

(10) SIGNED JDP EXTRA WORK SHEET FOR MAINTAINING SLOPES & COMPOSITE, WASHOUTS, CHANNELS W/NOTE DISCLAIMER FOR 3-18-96 TO 3-22-96 & FILED.

FIELD SKETCHES:

DAILY REPORT No. 420 CA No. 4170.1

PROJECT:	DATE: MARCH 28 96 PAGE 1 of 1
TOWN OF HUNTINGTON INTERIM REMEDIAL PROGRAM HUNTINGTON/EAST NORTHPORT LANDFILL CONTRACT No. ENV 94-01/0-C	S M T W (T) F S
ENGINEERS: CASHIN ASSOCIATES, P.C. 1200 VETERANS MEMORIAL HIGHWAY HAUPPAUGE, NY 11788 (516) 348-7600	**CONTRACTOR:** J.D. POSILLICO, INC. 1610 NEW HIGHWAY FARMINGDALE, NY 11735 (516) 249-1872

WEATHER: CLOUDY / COLD TIME: 8:00 AM TEMP: 36 °F WIND: MODERATE

ACTIVITY: D&B GAS MONITOR

ITEM #7 SELECT FILL

① JDP CONTINUES TO TRANSPORT SELECT FILL FROM R-SCHNEIDER SOURCE VIA 10 WHL DUMP TRK & TRAILER FOR USE ON EAST SLOPES.

② PLACE & GRADE SELECT FILL 1ST & 2ND LIFT ON EAST SLOPE ABOVE UP-HAUL RD @ SECTION 9-11A. LABORERS PERFORMING DEPTH CHECKS W/POST HOLE DIGGER FOR GRADE CONTROL. SPOT CHECKING DEPTHS FOR 9" LIFT.

ITEM #23 GEONET COMPOSITE

① JDP RECEIVED DELIVERY OF GEONET COMPOSITE TODAY & UNLOADING TRAILER IN YARD.

② LATE AFTERNOON STARTED DEPLOYING GEONET COMPOSITE ON NORTH SLOPE SECTION 8-7 AREA FROM PERIMETER ROAD TO CHANNEL V.

ITEM #25 GEOGRID

① DEPLOY ROLLS DOWN SLOPE ON EAST FACE SECTION 10-11 BELOW

EQUIPMENT AND MANPOWER:		ITEM	QUANTITY	FINAL/ INTERIM
1-SUPER	1-PAYLOADER	#7	———	
1-ASSIST SUPER	3-DS DOZER	#23	———	
1-SURVEYOR	2-10 WHL DUMP TRKS	#25	———	
2-FOREMAN	1-TRAILER			
10-LABORERS				
3-OPER ENG				
3-TEAMSTERS				

SIGNED: [signature] DATE: 3-28-96

DAILY REPORT No. 420 CA No. 4170.1

ADDITIONAL INFORMATION:

& ABOVE UP-HAUL RD AS NEEDED FOR SELECT LIFT OF SELECT FILL.

MISC

① TAKE 35 MM PROGRESS PHOTOS OF CONSTRUCTION PROGRESS.

② SPOKE W/J. GLADISZ ABOUT SITE PROGRESS & CONSTRUCTION OPERATIONS VIA TELEPHONE. ALSO, HE WOULD LIKE ME TO SEND OUT A FAX FOR A APRIL 4-96 THURSDAY 10:00 AM *PROGRESS MEETING.

③ SPOKE W/S. BOIX VIA TELEPHONE & HE NEEDS ME TO SEARCH RECORDS FOR MANPOWER/EQUIPMENT USED FOR ITEM #3 FOR DEC 19-94 TO JAN 10-95 & FAX TO HIM FOR CLAIM.

④ JDP REMOVED SOILS TRAILER FROM SITE TODAY.

⑤ 2-JDP LABORERS REMOVING EROSION SOILS/DEBRIS FROM CHANNEL 'N' @ SECTION 3-2.

⑥ D&B GAS MONITOR ON SITE TESTING GAS WELLS TODAY.

FIELD SKETCHES:

DAILY REPORT No. 421 CA No. 4170.1

PROJECT: TOWN OF HUNTINGTON INTERIM REMEDIAL PROGRAM HUNTINGTON/EAST NORTHPORT LANDFILL CONTRACT No. ENV 94-01/0-C	DATE: MARCH 29-96 PAGE 1 of 2 S M T W T (F) S
ENGINEERS: CASHIN ASSOCIATES, P.C. 1200 VETERANS MEMORIAL HIGHWAY HAUPPAUGE, NY 11788 (516) 348-7600	CONTRACTOR: J.D. POSILLICO, INC. 1610 NEW HIGHWAY FARMINGDALE, NY 11735 (516) 249-1872

WEATHER: SNOW / COLD TIME: 9:00 AM TEMP: °F WIND: MODERATE

ACTIVITY:

ITEM #7 SELECT FILL

① JDP CONTINUES TO TRANSPORT SELECT FILL FROM R-SCHNEIDER SOURCE VIA TRAILERS & 10-WHL DUMP FOR USE ON EAST SLOPES.

② USING D-5 DOZER TO GRADE SELECT FILL 1ST & 2ND LIFT ON EAST SLOPE SECTION 9 TO 11 FROM TO UP-HAUL RD & FROM UP-HAUL RD TO CHANNEL A.

③ LABORERS USING POST HOLE DIGGERS TO VERIFY LIFT THICKNESS FOR GRADE CONTROL - SPOT CHECKING TO VERIFY 9" LIFT.

ITEM # 23 GEONET COMPOSITE

① JDP RECEIVED DELIVERY OF TRAILER LOAD OF GEONET COMPOSITE FROM TENSAR THIS MORNING & UNLOADED @ TRAILER AREA

ITEM # 25 GEOGRID

① JDP DEPLOYING GEOGRID DOWN SLOPE ON EAST FACE ONCE 1ST LIFT OF SELECT FILL IS PLACED & GRADED. OVER

EQUIPMENT AND MANPOWER:		ITEM	QUANTITY	FINAL/ INTERIM
1-SUPER	3-D5 DOZER	#7	—	
1-ASSIST SUPER	1-A/LOADER	#23	—	
1-SURVEYOR	2-10 WHL DUMP TRK	#25	—	
2-LAB FOREM	1-TRAILER	#18A	156.0 LF	F
11-LABORERS		#G11A	12.0 LF	F
3-OPER ENG		#8	80.0 CY	I
3-TEAMSTERS		#9	171.8 CY	I

SIGNED: Jeffrey Allcock DATE: 3-29-96

DAILY REPORT No. 421 CA No. 4170.1

ADDITIONAL INFORMATION:

MISC

① TABULATING MANPOWER/EQUIPMENT FOR ITEM #3 "MISC EXCAVATION FOR COVER" AS PER S-BRIX REQUEST FOR DEC 19-94 TO JAN 10-95. COMPLETED & LEFT @ CA MAIN OFFICE.

② DROP OFF/PICK UP CONSTRUCTION PHOTOS FOR PROJECT.

③ JDP RECEIVED DELIVERY OF PROTECTION GRATES FOR PIPING THIS AFTERNOON.

④ TOOK PROGRESS PHOTOS OF SITE PROGRESS TODAY.

⑤ RECEIVED FAX FROM B. DUGGAN FOR GUNDLE & TENSAR SAMPLE WARRENTIES AS REQUIRED - WILL FORWARD TO J. GLADYSZ, S-BRIX & E-KOSIAN @ CA FOR REVIEW & COMMENTS.

ITEM #18A TOE UNDERDRAIN PIPE

① COMPLETED TOE UNDERDRAIN @ UP-HAUL RD 156.0 LF. (SEE SHEET 2 OF 2)

ITEM #G11A MONITORING WELL PIPING (1/2" DIA)

- ADD 6' OF PIPING (2' TO 3 PROBES) FOR MW #37
- ADD 6' OF PIPING (2' TO 3 PROBES) FOR MW #49

PAY 12.0 LF TOTAL

FIELD SKETCHES:

ITEM #8 TOPSOIL

① TOPSOIL USED FOR REPAIR OF SOUTH SLOPE WASHOUT JUST OPPOSITE BLOWER STATION @ SECTION 22B-23. 80.0 CY USED FOR PAYMENT

ITEM #9 CRUSHED STONE

PLACEMENT OF RCA FOR UP-HAUL RD (INTERIM) 171.0 CY

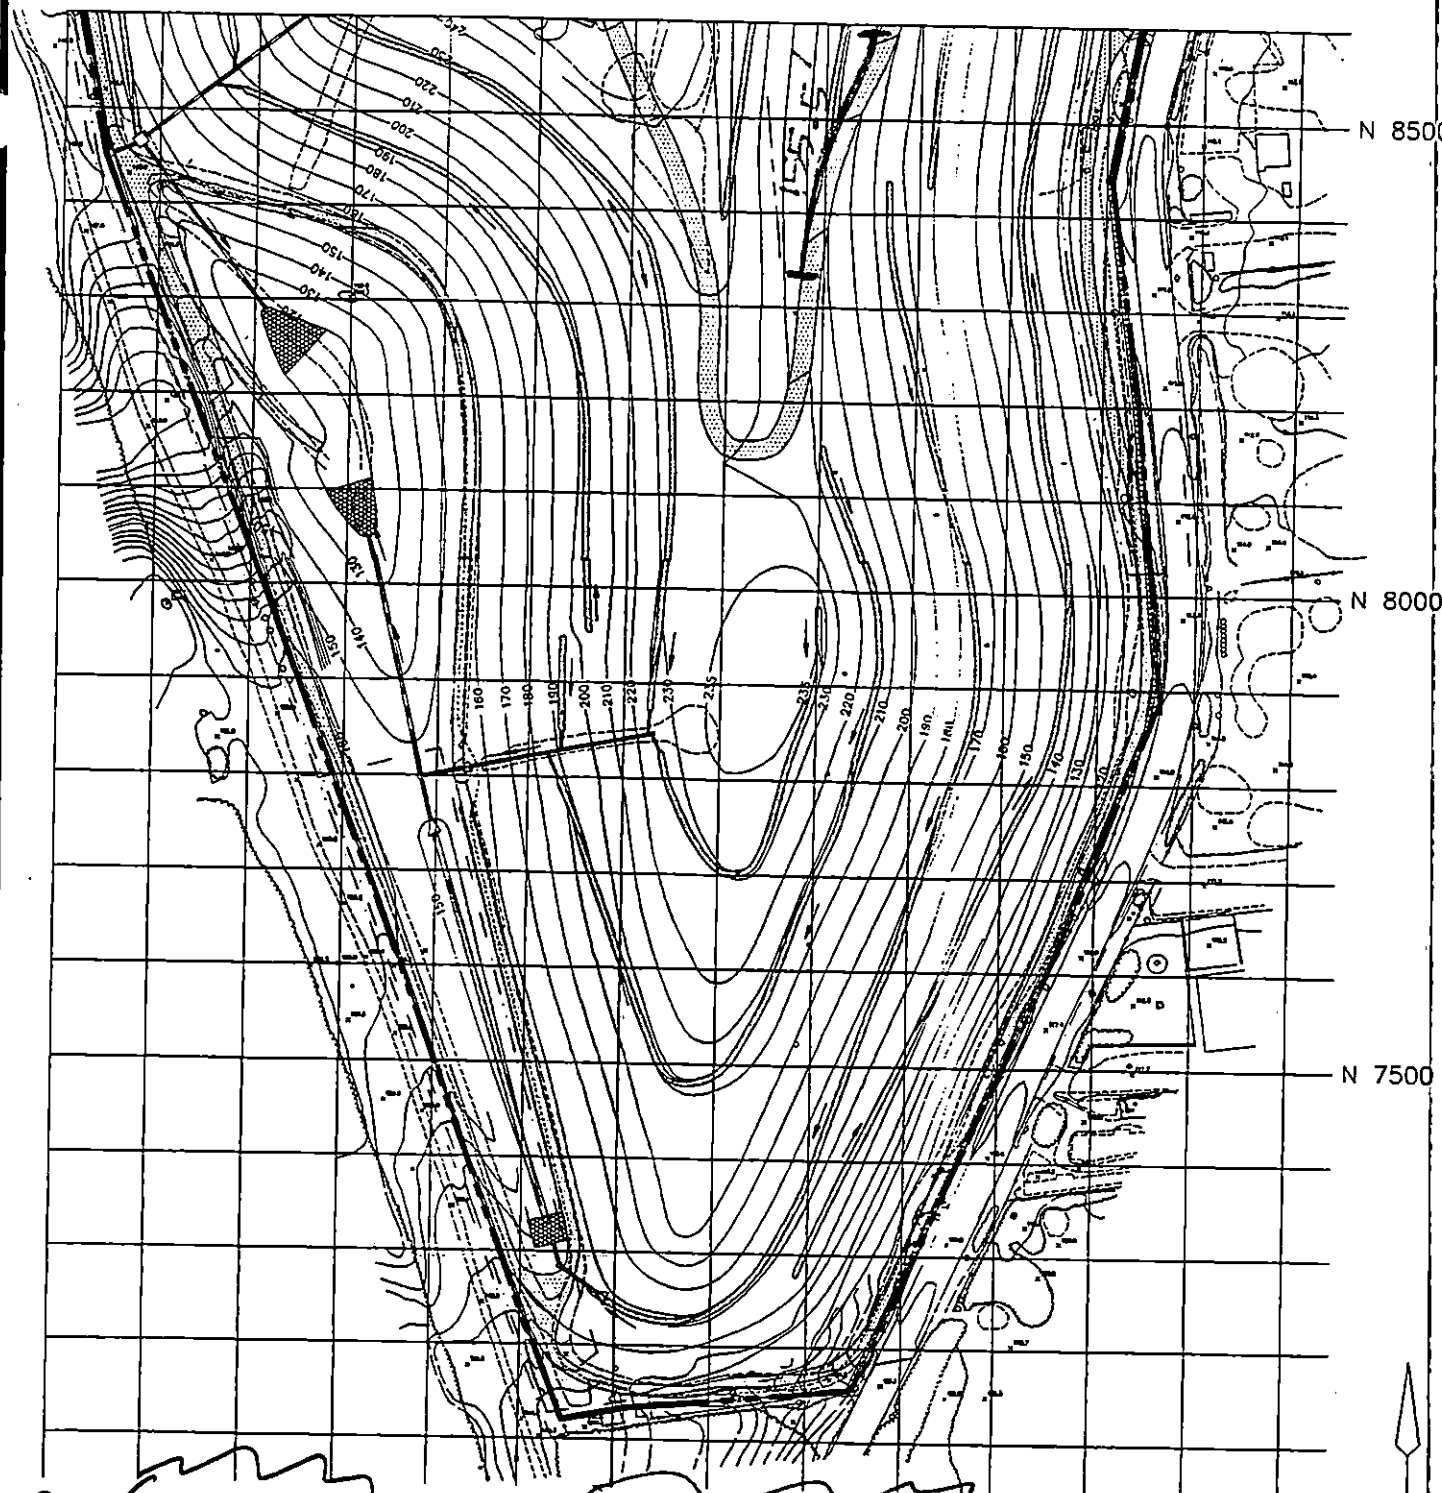

100 FOOT FIELD TESTING GRID

Cashin Associates, P.C.	EAST NORTHPORT LANDFILL TOWN OF HUNTINGTON, NEW YORK	PROJECT NO. 4170.1
		CAD FILE NO. C-2C
	INTERIM REMEDIAL PROGRAM	FIGURE NO. 1

DAILY REPORT No. 422 CA No. 4170.1

PROJECT:	DATE: APRIL 1-96 PAGE 1 of 1
TOWN OF HUNTINGTON INTERIM REMEDIAL PROGRAM HUNTINGTON/EAST NORTHPORT LANDFILL CONTRACT No. ENV 94-01/0-C	S (M) T W T F S
ENGINEERS: CASHIN ASSOCIATES, P.C. 1200 VETERANS MEMORIAL HIGHWAY HAUPPAUGE, NY 11788 (516) 348-7600	**CONTRACTOR:** J.D. POSILLICO, INC. 1610 NEW HIGHWAY FARMINGDALE, NY 11735 (516) 249-1872

WEATHER: CLOUDY / COOL TIME: 7:30AM TEMP: 45°F WIND: LIGHT

ACTIVITY:

ITEM #7 SELECT FILL

① JDP CONTINUES TO TRANSPORT R-SCHNEIDER SOURCE FILL VIA JDP 10 WHL DUMP TRKS & TRAILER TO UP-HAUL RD FOR PLACEMENT ABOVE ROAD ON EAST SLOPE @ SECTION 11 TO 12A TO CHANNEL A. D-5 DOZER GRADED MATERIAL W/LABORER PERFORMING GRADE CONTROL FOR 9" LIFTS W/POST HOLE DIGGER.

ITEM # 23 GEONET COMPOSITE

① JDP DEPLOYING GEONET COMPOSITE ON EAST FACE UPPER SLOPES @ SECTION 13-13E AREA @ UP HAUL RD EDGE TO TOP OF SLOPE.

ITEM # 25 GEOGRID

① JDP DEPLOYING ROLLS OF GEOGRID ON EAST FACE SLOPES AFTER 1ST LIFT OF SELECT IS GRADED @ SECTION 11-12A.

OVER

EQUIPMENT AND MANPOWER:		ITEM	QUANTITY	FINAL/ INTERIM
1-SUPER	3-D5 DOZER			
1-ASSIST SUPER	1- PAYLOADER	#7	—	
1-SURVEYOR	2-10 WHL DUMP TRKS	#23	—	
2- LAB FOREMAN	1-TRL	#25	—	
12- LABORERS				
4- OPER ENG				
3- TEAMSTERS				

SIGNED: [signature] DATE: 4-1-96

DAILY REPORT No. 422 CA No. 4170.1

ADDITIONAL INFORMATION:

MISC

① SPOKE W/J. GLADYSZ VIA TELEPHONE ABOUT SITE PROGRESS & CONSTRUCTION ACTIVITIES.

② TOOK 35 MM PROGRESS PHOTOS.

③ FAXED OUT MEMO TO CA, TOH, NYSDEC, JDP FOR 4-4-96 PROGRESS MEETING.

④ FAXED COPY OF JDP MEMO W/DRAFT WARRANTIES FOR GUNLE & TENSAR TO J-GLADYSZ, S-BRIX, E, ICOSURI.

⑤ GEOSYNTEC SOILS MONITOR 1ST DAY ON SITE; R. CORYELL @ SITE TO DISCUSS & SHOW MONITOR WHERE HE LEFT OFF W/NUCLEAR DENSITY TESTING FROM 1995.

⑥ UPDATING MATERIALS RECEIVED LOG.

FIELD SKETCHES:

DAILY REPORT No. 423 CA No. 4170.1

PROJECT:	DATE: APRIL 2-96 PAGE 1 of 1
TOWN OF HUNTINGTON INTERIM REMEDIAL PROGRAM HUNTINGTON/EAST NORTHPORT LANDFILL CONTRACT No. ENV 94-01/0-C	S M (T) W T F S
ENGINEERS: CASHIN ASSOCIATES, P.C. 1200 VETERANS MEMORIAL HIGHWAY HAUPPAUGE, NY 11788 (516) 348-7600	**CONTRACTOR:** J.D. POSILLICO, INC. 1610 NEW HIGHWAY FARMINGDALE, NY 11735 (516) 249-1872

WEATHER: OVERCAST / COOL TIME: 7:30AM TEMP: 42°F WIND: WINDY W/ GUSTS

ACTIVITY:

ITEM #7 SELECT FILL

① JDP CONTINUES TO TRANSPORT 2-SOURCES SELECT FILL VIA 10 WHL DUMP TRUCKS TO EAST FACE UP-HAUL RD @ SECTION 12-13A. USE D-5 DOZERS TO GRADE LIFTS ON SLOPES, LABORERS PERFORMING DEPTH CHECKS FOR GRADE CONTROL W/ POST HOLE DIGGER FOR 9" LIFTS.

ITEM # 23 GEONET COMPOSITE

① JDP DEPLOYING GEONET COMPOSITE @ EAST UPPER SLOPES ABOVE UP HAUL RD TO TOP OF SLOPE @ SECTION 13E TO 14E.

② DEPLOY GEONET COMPOSITE ON NORTH FACE LOWER SLOPES.

ITEM # 25 GEOGRID

① JDP LABORERS ROLLING GEOGRID DOWNSLOPE ONCE THE FIRST LIFT OF SELECT IS PLACED @ SECTIONS 12-13A.

MISC

① GEOSYNTEC SOILS MONITOR PERFORMING TROXLER NUCLEAR DENSITY TESTS AS REQUIRED BY PLACEMENT OPERATIONS. OVER

EQUIPMENT AND MANPOWER:		ITEM	QUANTITY	FINAL/ INTERIM
1-SUPER	3-D5 DOZER			
1-ASSIST SUPER	1-BACKHOE	#7	———	
2-FOREMAN		#23	———	
1-SURVEYOR		#25	———	
12-LABORERS				
4-OPER ENG				
2-TEAMSTERS				

SIGNED: Jeffrey Allcock DATE: 4-2-96

DAILY REPORT No. 423 CA No. 4170.1

ADDITIONAL INFORMATION:

(2) TOOK 35 MM PHOTOS OF SITE PROGRESS.

(3) SPOKE W/ J. GRAVES ABOUT SITE PROGRESS, CONSTRUCTION OPERATIONS, ESTIMATE & MONTHLY REPORT.

(4) D. SCHNAVER (GEO) OUT @ SITE TODAY TO MONITOR PROGRESS, ETC

FIELD SKETCHES:

DAILY REPORT No. 424 CA No. 4170.1

PROJECT:	DATE: APRIL 3-96 PAGE 1 of 1
TOWN OF HUNTINGTON INTERIM REMEDIAL PROGRAM HUNTINGTON/EAST NORTHPORT LANDFILL CONTRACT No. ENV 94-01/0-C	S M T (W) T F S
ENGINEERS: CASHIN ASSOCIATES, P.C. 1200 VETERANS MEMORIAL HIGHWAY HAUPPAUGE, NY 11788 (516) 348-7600	**CONTRACTOR:** J.D. POSILLICO, INC. 1610 NEW HIGHWAY FARMINGDALE, NY 11735 (516) 249-1872

WEATHER: OVERCAST / COOL TIME: 7:30 AM TEMP: 40 °F WIND: LIGHT

ACTIVITY: D. KOOPMAN (TOH) D. SCHAVER (GEO)

ITEM #7 SELECT FILL

① JDP CONTINUES TO TRANSPORT R. SCHNEIDER SOURCE SELECT FILL VIA 10 WHL DUMP TRKS & TRAILER TO EAST UPPER SLOPES @ SECTION 12-14 & NORTH SLOPES SECTION 7-8. USING D-5 DOZERS & PAYLOADER FOR PLACEMENT / GRADING. JDP LABORERS PERFORMING GRADE CONTROL W/ POST HOLE DIGGER W/ GEOSYNTEC MONITORING PLACEMENT.

ITEM # 23 GEONET COMPOSITE

① JDP DEPLOYING GEONET COMPOSITE ON NORTH SLOPES @ SECTION 7-8 AREA @ CHANNEL B & A.

ITEM # 25 GEOGRID

① DEPLOY GEOGRID ON EAST UPPER SLOPE @ SECTION 12-14 TO TOP OF SLOPE AFTER 1ST LIFT OF SELECT FILL PLACED.

② DEPLOY GEOGRID ON NORTH FACE SLOPES SECTION 7-8 AS 1ST LIFT OF SELECT FILL PLACED.

OVER

EQUIPMENT AND MANPOWER:		ITEM	QUANTITY	FINAL/ INTERIM
1-SUPER	3-D5 DOZER			
1-ASSIST SUPER	1-PAYLOADER	#7	———	
1-SURVEYOR	2-10 WHL DUMP TRKS	#23	———	
2-FOREMAN	1-TRAILER	#25	———	
14-LABORERS				
4-OPER ENG				
3-TEAMSTERS				

SIGNED: [signature] DATE: 4-3-96

DAILY REPORT No. 424 CA No. 4170.1

ADDITIONAL INFORMATION:

MISC

1. WORK ON JDP ESTIMATE NO 14 QUANTITIES & REVIEW W/J. MAHANEY.
2. ATTEND FIELD/TRL MEETING W/D. KOOPMAN FOR OFF MONITORING PROPOSAL ALONG W/E. KOSUDA.
3. GEOSYNTEC FIELD MONITOR OBSERVING SELECT FILL PLACEMENT, GEOGRID & GEONET COMPOSITE PLACEMENT.
4. D. SCHAUER (GEO) ON SITE TODAY REVIEWING PAPER WORK.
5. LABORER CLEANING DEBRIS & EROSION SPOILS FROM NORTH SLOPE CHANNEL A & B.
6. CONFIRMED CONTRACT DOLLAR AMOUNTS AS PER D. KOOPMAN REQUEST FOR AUDIT.

FIELD SKETCHES:

DAILY REPORT No. 425 CA No. 4170.1

PROJECT:	DATE: APRIL 4-96 PAGE 1 of 1
TOWN OF HUNTINGTON INTERIM REMEDIAL PROGRAM HUNTINGTON/EAST NORTHPORT LANDFILL CONTRACT No. ENV 94-01/0-C	S M T W (T) F S
ENGINEERS: CASHIN ASSOCIATES, P.C. 1200 VETERANS MEMORIAL HIGHWAY HAUPPAUGE, NY 11788 (516) 348-7600	**CONTRACTOR:** J.D. POSILLICO, INC. 1610 NEW HIGHWAY FARMINGDALE, NY 11735 (516) 249-1872

WEATHER: CLOUDY / COOL TIME: 8:00 AM TEMP: 42 °F WIND: LIGHT

ACTIVITY:

ITEM #7 SELECT FILL

① JDP CONTINUES TO TRANSPORT R. SCHNEIDER SOURCE SELECT FILL VIA JDP 10 WHL TRKS & TRAILER TO UP-HAUL RD ON EAST UPPER SLOPES @ SECTION 13, 13A, 14E, 15E & NORTH FACE SECTION 8-7.

② JDP LABORERS PERFORMING DEPTH CHECKS W/POST HOLE DIGGERS FOR GRADE CONTROL. GEOSYNTEC MONITORING FILL PLACEMENT BY CONDUCTING NUCLEAR DENSITY TESTS AS REQUIRED.

ITEM # 23 GEONET COMPOSITE

① JDP DEPLOYING GEONET COMPOSITE ON NORTH FACE OF LANDFILL @ SECTION 8-3A FROM CHANNEL N DOWNSLOPE.

ITEM # 25 GEOGRID

① JDP CONTINUES TO DEPLOY GEOGRID ON NORTH FACE SLOPE SECTION 8-3A AREA AS REQUIRED ONCE 1ST LIFT OF SELECT HAVE BEEN PLACED / GRADED.

OVER

EQUIPMENT AND MANPOWER:		ITEM	QUANTITY	FINAL/ INTERIM
1-SUPER				
1-ASST SUPER	3- D5 DOZER	#7	———	
1- SURVEYOR	1- PAYLOADER	#23	———	
2- LABOR FOREMAN	2- 10 WHL DUMP TRK	#25	———	
14- LABORERS	1- TRL			
4- OPER ENG				
3- TEAMSTERS				

SIGNED: [signature] DATE: 4-4-96

DAILY REPORT No. 425

CA No. 4170.1

ADDITIONAL INFORMATION:

MISC

① SPOKE W/J. GLADYSZ ABOUT SITE PROGRESS TODAY.

② S-BRIX REQUESTED I SEND JDP A MEMO W/ CA DRAWING FOR PRICE QUOTE FOR OFF SETTING MONITORING WELLS.

③ ATTENDED PROGRESS MEETING @ 10:00 AM W/JDP, CA, NYSDEC & TDH; SEE "MINUTES OF MEETING" FOR ITEMS DISCUSSED.

④ LABORERS CLEANING NORTH CHANNEL N-B-A OF DEBRIS & EROSION SPOILS.

⑤ TOOK 35 MM PHOTOS OF CONSTRUCTION OPERATIONS TODAY.

⑥ J. GLADYSZ INFORMED J-KRAMER TO LOOK INTO WHAT TESTS ARE REQUIRED FOR EXPOSED GEONET COMPOSITE ON EAST SLOPE WITH K. CARGILL (GEOSYNTEC).

FIELD SKETCHES:

DAILY REPORT No. 426 CA No. 4170.1

PROJECT:	DATE: APRIL 5 -96 PAGE 1 of 1
TOWN OF HUNTINGTON INTERIM REMEDIAL PROGRAM HUNTINGTON/EAST NORTHPORT LANDFILL CONTRACT No. ENV 94-01/0-C	S M T W T (F) S
ENGINEERS: CASHIN ASSOCIATES, P.C. 1200 VETERANS MEMORIAL HIGHWAY HAUPPAUGE, NY 11788 (516) 348-7600	**CONTRACTOR:** J.D. POSILLICO, INC. 1610 NEW HIGHWAY FARMINGDALE, NY 11735 (516) 249-1872

WEATHER: OVERCAST / COOL TIME: 8:00AM TEMP: 42°F WIND: LIGHT

ACTIVITY:

ITEM #7 SELECT FILL

① JDP CONTINUES TO TRANSPORT R-SCHEILDER SOURCE SELECT FILL VIA TRAILER & 10 WHL DUMP TRK TO UPPER LEVEL OF LANDFILL ON NORTH FLAT AREAS & NORTH SLOPE, SECTION 7-8 AREA. JDP LABORERS PERFORMING DEPTH CHECKS W/POST HOLE DIGGER FOR GRADE CONTROL & GEOSYNTEC MONITORING PLACEMENT & PERFORMING DENSITY TESTS AS REQUIRED.

ITEM # 23 GEONET COMPOSITE

① JDP DEPLOYING GEONET COMPOSITE ON NORTH SLOPES 7-3A AREA AS NEEDED TO STAY AHEAD OF SELECT FILL PLACEMENT. GEOSYNTEC MONITORING PLACEMENT.

ITEM #25 GEOGRID

① JDP DEPLOYING GEOGRID ON NORTH SLOPES SECT 7-3A AREA ONCE 1ST LIFT OF SELECT IS PLACED; GEOSYNTEC MONITORING PLACEMENT.

OVER

EQUIPMENT AND MANPOWER:		ITEM	QUANTITY	FINAL/ INTERIM
1-SUPER				
1-ASSIST SUPER	3-D6 DOZER	#7	—	
1-SURVEYOR	1-PAYLOADER	#23	—	
2-FOREMAN	1-TRL	#25	—	
14-LABORERS	2-10 WHL DUMP TRK			
4-OPER ENG				
3-TEAMSTERS				

SIGNED: Jeffrey Allcott DATE: 4-5-96

DAILY REPORT No. 426 CA No. 4170.1

ADDITIONAL INFORMATION:

MISC

(1) TOOK 35 MM PHOTOS OF SITE PROGRESS.

(2) SPOKE W/J. GLADYSZ ABOUT SITE PROGRESS & OTHER RELATED MATTERS.

(3) ISSUED MEMO TO JDP (J. SEHAM) REQUESTING A PRICE FOR OFFSETTING GAS MONITORING WELLS. FAXED TO D. KOOPMANN, F. LOCHER & J. GLADYSZ.

(4) JDP LABORERS CLEANING NORTH SLOPE CHANNELS N-B-A OF EROSION SPOILS.

(5) AS PER S. BRIX REQUEST LOCATED ELECTRICAL POLES NEAR NEW BLOWER STATION.

(6) WORKING ON "MINUTES OF MEETING" & MONTHLY REPORT.

(7) JDP TRANSPORTING RCA FROM R. SCHNEIDER SOURCE & PLACE/GRADE FOR INTERIOR HAUL ROADS.

(8) JDP EXCAVATED & LOCATED MONITORING WELL #17 ALONG TOWN LINE RD THIS AFTERNOON - WILL LEAVE OPEN UNTIL TDH CAN MAKE DETERMINATION ON WELL.

FIELD SKETCHES:

DAILY REPORT No. 427 CA No. 4170.1

PROJECT:	DATE: APRIL 8-96 PAGE 1 of 1
TOWN OF HUNTINGTON INTERIM REMEDIAL PROGRAM HUNTINGTON/EAST NORTHPORT LANDFILL CONTRACT No. ENV 94-01/0-C	S (M) T W T F S
ENGINEERS: CASHIN ASSOCIATES, P.C. 1200 VETERANS MEMORIAL HIGHWAY HAUPPAUGE, NY 11788 (516) 348-7600	**CONTRACTOR:** J.D. POSILLICO, INC. 1610 NEW HIGHWAY FARMINGDALE, NY 11735 (516) 249-1872

WEATHER: LT SNOW / COLD TIME: 8:00AM TEMP: 34°F WIND: LIGHT

ACTIVITY:

ITEM #7 SELECT FILL

① JDP CONTINUES TO TRANSPORT R-SCHEILDER SOURCE SELECT FILL VIA TRUCKS & TRANSFER TO EAST LOWER SLOPE @ SECTION 20W-22W FROM TOE OF SLOPE TO UP-HAUL RD.

② ALSO, PLACE/GRADE SELECT FILL 1ST LIFT @ NORTH SLOPES SECTION 7-8 AREA.

③ JDP LABORERS PERFORMED DEPTH CHECKS FOR GRADE CONTROL W/POST HOLE DIGGERS & GEOSYNTEC MONITORING PLACEMENT, DEPTH & PERFORMING NUCLEAR DENSITY TESTS AS NEEDED.

MISC

① JDP EMPLOYING A REDUCED CREW TODAY DUE TO WET SNOW FOR MOST OF DAY.

② GOT PHOTOS FOR MONTHLY REPORT SCANNED @ CA OFFICE.

③ PICK UP / DELIVER FILM FOR PROGRESS PHOTOS.

④ LEFT SITE @ 10:15AM TO ATTEND A PRE-CONSTRUCTION MEETING @ CA MAIN OFFICE FOR TOWN OF ISLIP LANDFILL JOB.

EQUIPMENT AND MANPOWER:		ITEM	QUANTITY	FINAL/ INTERIM
1-SUPER				
1-ASSIST SUPER	3-D5 DOZER	7	———	
1-SURVEYOR	1- PAYLOADER	GRATES	11 EA	
2- LAB FOREMAN	2-10 WHL DUMP			
5- LABORERS	1-TRL			
4- OPER ENG				
3- TEAMSTERS				

SIGNED: [signature] DATE: 4-8-96

DAILY REPORT No. 427

CA No. 4170.1

ADDITIONAL INFORMATION:

(5) JDP LABORERS INSTALLING GRATES ON DRAINAGE OUTLETS ON SLOPES, 11 TOTAL INSTALLED TODAY BY BOLTING THIN CORRUGATED PIPE.

FIELD SKETCHES:

DAILY REPORT No. 428 CA No. 4170.1

PROJECT: TOWN OF HUNTINGTON INTERIM REMEDIAL PROGRAM HUNTINGTON/EAST NORTHPORT LANDFILL CONTRACT No. ENV 94-01/0-C	DATE: APRIL 9-96 PAGE 1 of 1 S M (T) W T F S
ENGINEERS: CASHIN ASSOCIATES, P.C. 1200 VETERANS MEMORIAL HIGHWAY HAUPPAUGE, NY 11788 (516) 348-7600	CONTRACTOR: J.D. POSILLICO, INC. 1610 NEW HIGHWAY FARMINGDALE, NY 11735 (516) 249-1872

WEATHER: OVERCAST / COLD TIME: 8:00 AM TEMP: 39 °F WIND: LIGHT

ACTIVITY:

ITEM #7 SELECT FILL

① JDP CONTINUES TO TRANSPORT R. SCHNEIDER SELECT FILL VIA 10-WHL TDKS & TRAILER TO TOP OF LANDFILL SECTION 13A TO 15E & PLACE / GRADE W/ D-5 DOZER.

② FILL ALSO BEING PLACED / GRADED @ NORTH FACE W/ D-5 DOZERS & PAYLOADER @ SECTION 7-8 BETWEEN CHANNEL V TO B.

③ JDP LABORERS PERFORMING DEPTH CHECKS FOR GRADE CONTROL W/ POST HOLE DIGGER. GEOSYNTEC MONITORING PLACEMENT, DEPTHS & PERFORMING NUCLEAR DENSITY TESTS AS NEEDED.

ITEM #23 GEONET COMPOSITE

① JDP DEPLOYING GEONET COMPOSITE ON NORTH FACE SLOPES @ SECTION 8-7 AREA. GEOSYNTEC MONITORING PLACEMENT.

ITEM #25 GEOGRID

① JDP DEPLOYING GEOGRID AFTER PLACEMENT OF 1ST LIFT OF SELECT FILL ON NORTH SLOPE SECTION 8-7 AREA. GEOSYNTEC

EQUIPMENT AND MANPOWER:		ITEM	QUANTITY	FINAL/ INTERIM
1-SUPER				
1-ASSIST SUPER	3-D5 DOZERS	7	—	
1-SURVEYOR	1-PAYLOADER	23	—	
4-OPER ENG	2-10 WHL DUMP	25	—	
3-TEAMSTERS	1-TRL			
2-LABOR FOREMAN				
13-LABORERS				

SIGNED: [signature] DATE: 4-9-96

DAILY REPORT No. 428

CA No. 4170.1

ADDITIONAL INFORMATION:

MONITORING PLACEMENT.

MISC

1. TOOK 35 MM PHOTOS OF SITE PROGRESS.
2. WORKING ON MARCH MONTHLY REPORT.
3. SPOKE W/ J. GLADYSZ ABOUT CONSTRUCTION OPERATIONS @ SITE PROGRESS.
4. RECD MEMO FROM S-BRIX VIA FAX TO JDP CONCERNING 48" GATE PRICE & NEW BLOWER TO ACCESS LILCO ROW.
5. B-DOUTNAY OUT @ SITE TO ASSIST W/ MARCH MONTHLY REPORT.

FIELD SKETCHES:

DAILY REPORT No. 429 CA No. 4170.1

PROJECT:	DATE: APRIL 10-96 PAGE 1 of 1
TOWN OF HUNTINGTON INTERIM REMEDIAL PROGRAM HUNTINGTON/EAST NORTHPORT LANDFILL CONTRACT No. ENV 94-01/0-C	S M T (W) T F S
ENGINEERS: CASHIN ASSOCIATES, P.C. 1200 VETERANS MEMORIAL HIGHWAY HAUPPAUGE, NY 11788 (516) 348-7600	**CONTRACTOR:** J.D. POSILLICO, INC. 1610 NEW HIGHWAY FARMINGDALE, NY 11735 (516) 249-1872

WEATHER: OVERCAST / COLD TIME: 8:00 TEMP: 36 °F WIND: LIGHT

ACTIVITY:

JDP SUPER SENT ALL LABORERS, TEAMSTERS, OPERATORS HOME TODAY - NO WORK PERFORMED ON SITE DUE TO LATE YESTERDAY & NIGHT - MORNING SNOW FALL OF APPROXIMATELY 10".

MISC

① WORK ON ESTIMATE NO 14, MINUTES OF MEETING & MARCH MONTHLY REPORT.

EQUIPMENT AND MANPOWER:	ITEM	QUANTITY	FINAL/ INTERIM
1-SUPER			
1- ASSIST SUPER			
1- SURVEYOR			
2- LABOR FOREMAN			

SIGNED: [signature] DATE: 4-10-96

DAILY REPORT No. 429

CA No. 4170.1

ADDITIONAL INFORMATION:

FIELD SKETCHES:

DAILY REPORT No. 430 CA No. 4170.1

PROJECT:	DATE: APRIL 11-96 PAGE 1 of 1
TOWN OF HUNTINGTON INTERIM REMEDIAL PROGRAM HUNTINGTON/EAST NORTHPORT LANDFILL CONTRACT No. ENV 94-01/0-C	S M T W (T) F S
ENGINEERS: CASHIN ASSOCIATES, P.C. 1200 VETERANS MEMORIAL HIGHWAY HAUPPAUGE, NY 11788 (516) 348-7600	**CONTRACTOR:** J.D. POSILLICO, INC. 1610 NEW HIGHWAY FARMINGDALE, NY 11735 (516) 249-1872

WEATHER: SUN/COOL TIME: 8:00AM TEMP: 44°F WIND: MODERATE

ACTIVITY:

MISC

(1) LABORERS CLEANING CHANNELS ON NORTH SLOPE OF EROSION SILTS & DEBRIS.

(2) GENERAL CLEAN-UP OF DEBRIS FROM YARD STAGING AREA W/BACKHOE & 10 WHL DUMP TRK.

(3) GEOSYNTEC MONITOR VERIFYING SELECT FILL DEPTHS WITH JDP SURVEYOR ON EAST SLOPE.

(4) WORKING ON MARCH MONTHLY REPORT.

(5) JDP LABORERS INSTALLING PROTECTIVE GRATES @ DRAINAGE PIPE INLETS.

(6) DUE TO SNOW MONDAY NIGHT & TUESDAY - SITE CONDITIONS WHICH SATURATED & JDP ELECTED TO STAY OFF THE SLOPES W/MACHINES.

EQUIPMENT AND MANPOWER:		ITEM	QUANTITY	FINAL/ INTERIM
1-SUPER	1-10 WHL TRK			
1-ASSIST SUPER	1-TRACK HOE			
1-SURVEYOR				
2-FOREMAN				
13-LABORERS				
1-TEAMSTER				
1-OPER ENG				

SIGNED: [signature] DATE: 4-11-96

DAILY REPORT No. 430

CA No. 4170.1

ADDITIONAL INFORMATION:

FIELD SKETCHES:

DAILY REPORT No. 431 CA No. 4170.1

PROJECT:	DATE: APRIL 12-96 PAGE 1 of 1
TOWN OF HUNTINGTON INTERIM REMEDIAL PROGRAM HUNTINGTON/EAST NORTHPORT LANDFILL CONTRACT No. ENV 94-01/0-C	S M T W T (F) S
ENGINEERS: CASHIN ASSOCIATES, P.C. 1200 VETERANS MEMORIAL HIGHWAY HAUPPAUGE, NY 11788 (516) 348-7600	**CONTRACTOR:** J.D. POSILLICO, INC. 1610 NEW HIGHWAY FARMINGDALE, NY 11735 (516) 249-1872

WEATHER: OVERCAST / WARM TIME: 8:00 AM TEMP: 58 °F WIND: LIGHT

ACTIVITY:

ITEM #7 SELECT FILL

① JDP CONTINUES TO TRANSHORT R. SCHNEIDER SOURCE SELECT FILL TO NORTH SLOPE & STOCKPILE @ TOE. USE PAYLOADER & D-5 DOZER TO GRADE FILL ON SLOPES @ SECTION B-3A FROM TOE TO TOP OF SLOPE.

② GEOSYNTEC MONITORING PLACEMENT & CONDUCTING NUCLEAR DENSITY TESTS AS REQUIRED.

③ JDP LABORERS PERFORMING DEPTH CHECKS W/POST HOLE DIGGERS FOR LIFT THICKNESS GRADE CONTROL.

ITEM #23 GEONET COMPOSITE

① JDP DEPLOYING GEONET COMPOSITE ON NORTH SLOPES SECTION B-3A AS NEEDED TO STAY AHEAD OF THE SELECT FILL OPERATION FROM TOE TO TOP OF SLOPE. GEOSYNTEC MONITORING DEPLOYMENT.

OVER

EQUIPMENT AND MANPOWER:		ITEM	QUANTITY	FINAL/ INTERIM
1-SUPER	2- D5 DOZERS	#7	—	
1-ASSIST SUPER	1- PAYLOADER	#23	—	
1-SURVEYOR	1- BACKHOE	#25	—	
2-LAB FOREMAN	1-10 WH. DUMP TRK			
13-LABORERS	1- TRL			
4- OPER ENG				
2- TEAMSTERS				

SIGNED: Jeffrey Allen DATE: 4-12-96

DAILY REPORT No. 431 CA No. 4170.1

ADDITIONAL INFORMATION:

ITEM #25 GEOGRID

(1) JDP DEPLOYING GEOGRID ON NORTH SLOPE SECTION B TO 3A AFTER 1ST LIFT OF SELECT FILL & PLACED & NUCLEAR DENSITY TESTED BY GEOSYNTEC. ALSO, GEOSYNTEC MONITORING PLACEMENT.

MISC

(1) SPOKE W/J. GLADYSZ ABOUT SITE PROGRESS VIA TELEPHONE.

(2) RECEIVED 5 COPIES OF JDP PARTIAL PAYMENT ESTIMATE #14 FOR PERIOD ENDING 3-31-96.

(3) REC'D COPY OF CERTIFICATE FROM J. SERAFINI FOR PERSON TO PERFORM FUSION WELDING OF HDPE PIPE.

(4) REC'D COPY OF CHICAGO BLOWER LETTER DATED 4-8-96 W/WARRANTY BACK-UP & FAXED IT TO S. BMX FOR REVIEW.

(5) MERRITT SUB CONTRACTOR ON SITE TO MAKE REPAIRS IN CD-2 CONDENSATE STRUCTURE FOR PIPE & TRAP.

(6) JDP LABORERS CLEANING NORTH SLOPE CHANNELS OF EROSION SILTS & DEBRIS

(7) MERRICK (SUB) ON SITE PAINTING BLOWERS, REPLACED 14" PVC SADDLE TEE WHICH HOUSES THE CONDENSATE TRAP IN CD-2

FIELD SKETCHES:

DAILY REPORT No. 432 CA No. 4170.1

PROJECT:	DATE: APRIL 15-96 PAGE 1 of 1
TOWN OF HUNTINGTON INTERIM REMEDIAL PROGRAM HUNTINGTON/EAST NORTHPORT LANDFILL CONTRACT No. ENV 94-01/0-C	S (M) T W T F S
ENGINEERS: CASHIN ASSOCIATES, P.C. 1200 VETERANS MEMORIAL HIGHWAY HAUPPAUGE, NY 11788 (516) 348-7600	**CONTRACTOR:** J.D. POSILLICO, INC. 1610 NEW HIGHWAY FARMINGDALE, NY 11735 (516) 249-1872

WEATHER: SUN / COOL TIME: 9:30 AM TEMP: 45°F WIND: MODERATE

ACTIVITY: VISITORS: W. LUBIN (NYSDEC)

ITEM #7 SELECT FILL

① JDP CONTINUES TO TRANSPORT & SCHEILDER SELECT FILL VIA 10 WHL DUMP TRKS & TRAILER TO NORTH FACE & GRADE UP SLOPE TO TOP OF LANDFILL @ SECTION 3A-8 WITH D-5 DOZERS & PAYLOADER. JDP LABORERS PROVIDED GRADE CONTROL FOR LIFT THICKNESS WITH POST HOLE DIGGERS. GEOSYNTEC MONITORING PLACEMENT & DEPTH CHECKS & PERFORMING NUCLEAR DENSITY TESTS.

ITEM # 23 GEONET COMPOSITE

① JDP DEPLOYING GEONET COMPOSITE ON NORTH FACE SLOPE SECTION 3A-8 FROM TOE OF SLOPE TO TOP OF SLOPE AS SELECT FILL OPERATION PROGRESSES. GEOSYNTEC MONITORING DEPLOYMENT.

ITEM # 25 GEOGRID

① JDP DEPLOYING GEOGRID ON NORTH FACE SLOPES SECTION 3A-8 FROM TOE TO TOP OF SLOPE AFTER 1ST LIFT OF SELECT FILL IS PLACED & TESTED.

OVER

EQUIPMENT AND MANPOWER:		ITEM	QUANTITY	FINAL/ INTERIM
1-SUPER	3-D5 DOZERS			
1-ASSIST SUPER	1-PAYLOADER	#7	———	
2-LABOR FOREMAN	3-10 WHL DUMP TRKS	#23	———	
14-LABORERS	1-TRL	#25	———	
4-OPER ENG		#18A	———	
4-TEAMSTERS				

SIGNED: Jeffrey Allcock DATE: 4-15-96

DAILY REPORT No. 432

CA No. 4170.1

ADDITIONAL INFORMATION:

ITEM #18A TOE UNDERDRAIN PIPE

(1) JDP INSTALLING TOE UNDERDRAIN PIPE ON NORTH SLOPE CHANNELS

MISC.

(1) SPOKE W/J. GRADYSZ ABOUT SITE PROGRESS

(2) W. WUBIN (NYSDEC) STOPPED OUT @ SITE TO MONITOR PROGRESS.

(3) CHECKED JDP ESTIMATE #14 (ENDING 3-31-90) & FOUND AN ERROR - PHONED F. LOCHER & LEFT A MESSAGE.

(4) SPOKE W/F LOCHER & HE SUGGESTED PERFORMING WELL ENCASEMENT OFF-SET EXTRA-WORK UNDER T&M - I INFORMED WE SHOULD TALK ABOUT IT @ TOMORROWS MEETING.

(5) UPDATING & FINALIZING MARCH MONTHLY REPORT.

(6) REC'D A FAX FROM K. CARGILL (GEO) CONCERNING EXPOSED GEONET DRAINAGE COMPOSITE & SPOKE W/J. GRADYSZ & HE TOLD ME TO HAVE J. KRAMER TO FOLLOW-UP W/TESTING OF MATERIAL IN QUESTION - GAVE OUT COPIES OF K. CARGILL LETTER TO J. SEPLAVY, D. KOOPMAN, J. GRADYSZ & S. BRIX.

FIELD SKETCHES:

DAILY REPORT No. 433 CA No. 4170.

PROJECT:	DATE: APRIL 16-96 PAGE 1 of 1
TOWN OF HUNTINGTON INTERIM REMEDIAL PROGRAM HUNTINGTON/EAST NORTHPORT LANDFILL CONTRACT No. ENV 94-01/0-C	S M (T) W T F S
ENGINEERS: CASHIN ASSOCIATES, P.C. 1200 VETERANS MEMORIAL HIGHWAY HAUPPAUGE, NY 11788 (516) 348-7600	**CONTRACTOR:** J.D. POSILLICO, INC. 1610 NEW HIGHWAY FARMINGDALE, NY 11735 (516) 249-1872

WEATHER: HEAVY RAINS W/FLOODING TIME: 8:00 AM TEMP: 50 °F WIND: STRONG

ACTIVITY: D. KOOPMAN (TOH)

*NO WORK PERFORMED @ SITE TODAY DUE TO HEAVY RAINS FROM MIDNIGHT MONDAY TO MID DAY TUESDAY. APPROXIMATELY 3" OF RAIN FELL IN A 12 HOUR PERIOD.

INSPECTED SITE CONDITIONS & NOTICED SERVERE EROSION ON THE EAST & NORTH SLOPES FROM TOE TO TOP OF SLOPE FROM SECTION 13E TO SECTION 8. MAJOR EROSION OF SELECT FILL IN NON-ESTABUSHED AREA OCCURRED THE SELECT BEING DEPOSITED @ TOE OF SLOPE & SOME FINES MADE THEIR WAY TO TOWN LINE RD IN THE VICINITY OF THE MAINTANENCE GARAGE & HEADING SOUTH. APPROXIMATELY, 3' OF WATER WAS PRESENT ON THE ROAD & THE ROAD HAD TO BE CLOSED. TOH PUMPING WATER TO STORMWATER DRAINAGE BUT DIFFICULT UNDER THESE EXTREME CONDITIONS THE NORTH RECHARGE BASIN BY OGDEN OVERFLOWED INTO THEIR RECHARGE BASIN.

AFTER TODAY'S PROGRESS MEETING D. KOOPMAN & MYSEL

EQUIPMENT AND MANPOWER:	ITEM	QUANTITY	FINAL O INTERIM
1-SUPER			
1-ASSIST SUPER			
1-SURVEYOR			
2-LABOR FORCE			
1-TEAMSTER			

SIGNED: [signature] DATE: 4-16-96

DAILY REPORT No. 433 CA No. 4170.1

ADDITIONAL INFORMATION:

OBSERVED SITE CONDITIONS & I TOOK 35 MM PHOTOS.

(2) ATTENDED WEEKLY PROGRESS MEETING @ 10:00 AM W/ TOM, CA, JDD & NYSDEC SEE "MINUTES OF MEETING" FOR ITEMS DISCUSSED.

(3) SPOKE W/ J. GLADYSZ ABOUT SITE PROGRESS VIA TELEPHONE.

(4) GAVE D. KOOPMAN JDD ESTIMATE #14 & MARCH MONTHLY REPORT @ TODAY MEETING.

(5) RECEIVED FAX FROM S-BRIX FROM D&B WITH COMMENTS ON APRIL 4-96 PROGRESS MEETING.

FIELD SKETCHES:

DAILY REPORT No. 434 CA No. 4170.1

PROJECT:	DATE: APRIL 17-96 PAGE 1 of 1
TOWN OF HUNTINGTON INTERIM REMEDIAL PROGRAM HUNTINGTON/EAST NORTHPORT LANDFILL CONTRACT No. ENV 94-01/0-C	S M T (W) T F S
ENGINEERS: CASHIN ASSOCIATES, P.C. 1200 VETERANS MEMORIAL HIGHWAY HAUPPAUGE, NY 11788 (516) 348-7600	**CONTRACTOR:** J.D. POSILLICO, INC. 1610 NEW HIGHWAY FARMINGDALE, NY 11735 (516) 249-1872

WEATHER: HAZY/COOL TIME: 8:00AM TEMP: 44°F WIND: MODERATE W/GUST

ACTIVITY:

ITEM #7 SELECT FILL

(1) JDP REPAIRING SLOPES ON NORTH & EAST WERE EROSION OCCURRED FROM YESTERDAYS HEAVY RAIN. USING PAYLOADER, BACKHOE & 3 D-5 DOZERS TO PERFORM CORRECTIVE WORK. GEOSYNTEC MONITORING SOILS PLACEMENT & PERFORMING NUCLEAR DENSITY TESTS AS NEEDED. JDP PERFORMING DEPTH CHECKS W/ POST HOLE DIGGERS FOR GRADE CONTROL.

ITEM # 25 GEOGRID

(1) JDP RESTAGING GEOGRID ON EAST & NORTH SLOPES WHERE SERVERE EROSION OCCURRED DUE TO HEAVY RAINS YESTERDAY. USING BACKHOE TO FILL IN UNDER GEOGRID & PLACE 2ND LIFT W/ D-5 DOZER. GEOSYNTEC MONITORING PLACEMENT & PERFORMING DENSITY TESTS AS NEEDED

OVER

EQUIPMENT AND MANPOWER:		ITEM	QUANTITY	FINAL/ INTERIM
1-SUPER				
1-ASSIST SUPER	3-D5 DOZERS	#7	—	
1-SURVEYOR	1-PAYLOADER	#25	—	
2-LAB TECH	1-BACKHOE			
15-LABORERS				
5-OPER ENG				
1-TEAMSTER				

SIGNED: [signature] DATE: 4-17-96

DAILY REPORT No. 434 CA No. 4170.1

ADDITIONAL INFORMATION:

MISC

① SPOKE W/J. GRAVES ABOUT SITE PROGRESS.

② SPOKE W/B. LABUA THIS MORNING VIA TELEPHONE CONCERNING THE EROSION PITS & SPOILS ON TOWN LINE RD.

③ E. KOSURI PINNED INVESTIGATING THE DIFFUSION WELL @ NORTH RECHARGE BASIN.

④ JDP LABORERS CLEANING NORTH SLOPE CHANNELS OF EROSION SPOILS & STORMWATER PONDING.

⑤ J. GRAVES INSTRUCTED ME TO HAVE GEOSYNTEC TEST THE EXPOSED DRAINAGE GEONET COMPOSITE FOR ULTRA-VIOLET & FRICTION ∠ FROM THE SAMPLE THEY TOOK FROM THE NORTH SLOPE WHICH IS IN OUR TRAILER!

FIELD SKETCHES:

DAILY REPORT No. 435 CA No. 4170.1

PROJECT:	DATE: APRIL 18-96 PAGE 1 of 1
TOWN OF HUNTINGTON INTERIM REMEDIAL PROGRAM HUNTINGTON/EAST NORTHPORT LANDFILL CONTRACT No. ENV 94-01/0-C	S M T W (T) F S
ENGINEERS: CASHIN ASSOCIATES, P.C. 1200 VETERANS MEMORIAL HIGHWAY HAUPPAUGE, NY 11788 (516) 348-7600	**CONTRACTOR:** J.D. POSILLICO, INC. 1610 NEW HIGHWAY FARMINGDALE, NY 11735 (516) 249-1872

WEATHER: SUN / COOL TIME: 8:00AM TEMP: 44°F WIND: LIGHT

ACTIVITY:

ITEM #7 SELECT FILL

① JDP CONTINUES TO TRANSPORT R-SCHNEIDER SOURCE SELECT FILL TO TOP OF LANDFILL & NORTH SLOPE (SECT 7-3A) REPAIRING WASHOUTS WHERE REQUIRED & NEW PLACEMENT ON NORTH. USING PAYLOADER, BACKHOE & D5 DOZER FOR PLACEMENT. JDP PROVIDING GRADE CONTROL W/POST HOLE DIGGERS & GEOSYNTEC MONITORING PLACEMENT, DEPTH & PERFORMING DENSITY TESTS.

ITEM # 23 GEONET COMPOSITE

① JDP DEPLOYING GEONET COMPOSITE @ NORTH SLOPE SECTION 3A-7, GEOSYNTEC MONITORING DEPLOYMENT.

ITEM #25 GEOGRID

① JDP RESTAGING GEOGRID IN WASHOUT AREAS ON EAST & NORTH SLOPES & DEPLOYING ON NORTH SLOPE SECTION 3A-7 ONCE 1ST LIFT IS PLACED - GEOSYNTEC MONITORING DEPLOYMENT.

OVER

EQUIPMENT AND MANPOWER:		ITEM	QUANTITY	FINAL/ INTERIM
1- SUPER				
1- ASSIST SUPER	3- D5 DOZER	#7	—	
2- LAB FOREMAN	1- PAYLOADER	#23	—	
14- LABORERS	1- BACKHOE	#25	—	
5- OPER ENG	1- 10 WHL DUMP TRK			
2- TEAMSTERS	1- TRL			

SIGNED: [signature] DATE: 4-18-96

DAILY REPORT No. 435 CA No. 4170.1

ADDITIONAL INFORMATION:

MISC

① SPOKE W/J. GLADYSZ ABOUT SITE PROGRESS THIS MORNING.

② JDP CLEANING NORTH SLOPE CHANNELS OF EROSIONAL SEDIMENTS & WATER.

③ INITIATING "MINUTES OF MEETING" FOR 1-16-96.

④ UPDATING ITEM RECORD BOOK.

⑤ SEND OUT MEMO TO K-CARGILL (GRO), TDH & CA CONCERNING REQUIRED TESTING FOR EXPOSED DRAINAGE GEONET COMPOSITE.

⑥ J. KRAMER INFORMED ME HIS SUPERVISOR D. SCHAVER INQUIRED ABOUT SITE STORAGE OF THE GEOSYNTEC TROXLER NUCLEAR GAUGE AFTER RECEIVING A CALL FROM J. GLADYSZ.

FIELD SKETCHES:

DAILY REPORT No. 436 CA No. 4170.1

PROJECT:	DATE: APRIL 19-96 PAGE 1 of 1
TOWN OF HUNTINGTON INTERIM REMEDIAL PROGRAM HUNTINGTON/EAST NORTHPORT LANDFILL CONTRACT No. ENV 94-01/0-C	S M T W T (F) S
ENGINEERS: CASHIN ASSOCIATES, P.C. 1200 VETERANS MEMORIAL HIGHWAY HAUPPAUGE, NY 11788 (516) 348-7600	**CONTRACTOR:** J.D. POSILLICO, INC. 1610 NEW HIGHWAY FARMINGDALE, NY 11735 (516) 249-1872

WEATHER: SUN / COOL TIME: 8:00AM TEMP: 52°F WIND: LIGHT

ACTIVITY:

ITEM #7 SELECT FILL

(1) JDP CONTINUES TO TRANSPORT SELECT FILL FROM R-SCHNEIDER SOURCE TO NORTH SLOPE (SECT 3A-B) & EAST SLOPE WASHOUTS - USING D-5's, PAYLOADER & BACKHOE FOR NEW PLACEMENT ON NORTH & WASHOUT REPAIR ON EAST, ALSO, FIXED WASHOUT W/SELECT ON SOUTH SLOPE SECT 22B TO 23. GEOSYNTEC MONITORING PLACEMENT & DEPTHS & NUCLEAR DENSITY TESTS AS NEEDED. JDP PROVIDING GRADE CONTROL W/POST HOLE DIGGERS.

ITEM #23 GEONET COMPOSITE

(1) JDP DEPLOYING GEONET DRAINAGE COMPOSITE ON NORTH SLOPES SECTION 3A-B FROM TOE TO TOP AS NEEDED TO STAY AHEAD OF THE SELECT PLACEMENT CREW. GEOSYNTEC MONITORING PLACEMENT.

ITEM #25 GEOGRID

(1) JDP DEPLOYING GEOGRID ON NORTH SLOPES SECTION 3A-B OVER

EQUIPMENT AND MANPOWER:		ITEM	QUANTITY	FINAL / INTERIM
1-SUPER	3-D5 DOZER			
1-ASSIST SUPER	1-PAYLOADER	#7	—	
2-LAB TECH	1-BACKHOE	#23	—	
14-LABORERS	1-10 WHL DUMP TRK	#24	—	
5-OPER ENG	1-TRL			
2-TEAMSTERS				

SIGNED: [signature] DATE: 4-19-96

DAILY REPORT No. 436 CA No. 4170.1

ADDITIONAL INFORMATION:

AS 1ST LIFT OF SELECT FILL IS PLACED. ALSO, BACKHOE BEING USED TO PLACE FILL @ WASHOUT AREAS & RESETTING GRADE TO @ CORRECT DEPTH.

MISC.

① SPOKE W/J. GLADDEN ABOUT SITE PROGRESS.

② J. KRAMER / GEO) INFORMED ME THE FIRST SAMPLE OF TENSAR GEONET COMPOSITE & HSE LINER WAS SHIPPED OUT VIA FED-EX TO GEO'S LAB TODAY FOR REQUIRED TESTING; 2ND SAMPLE WILL BE SHIPPED TOMORROW.

③ WENT & GOT TOPSOIL SAMPLE FROM R-SCHNEIDER SOURCE THIS MORNING & BROUGHT TO CA MAIN OFFICE @ 10:00AM. LEFT IT W/ L. SWIHART OFF WILL CONTACT HER MONDAY.

④ STP CREW CONTINUES TO CLEAN NORTH SLOPE CHANNELS OF EROSION SPOILS & DEBRI.

⑤ J-KRAMER (GEO) INFORMED ME THE TROXLER DENSITY GAUGE IS BEING STORED AS PER PERMIT ISSUE.

FIELD SKETCHES:

DAILY REPORT No. 437 CA No. 4170.1

PROJECT:	DATE: APRIL 22-96 PAGE 1 of 1
TOWN OF HUNTINGTON INTERIM REMEDIAL PROGRAM HUNTINGTON/EAST NORTHPORT LANDFILL CONTRACT No. ENV 94-01/0-C	S (M) T W T F S
ENGINEERS: CASHIN ASSOCIATES, P.C. 1200 VETERANS MEMORIAL HIGHWAY HAUPPAUGE, NY 11788 (516) 348-7600	**CONTRACTOR:** J.D. POSILLICO, INC. 1610 NEW HIGHWAY FARMINGDALE, NY 11735 (516) 249-1872

WEATHER: SUN/WARM TIME: 8:00AM TEMP: 59 °F WIND: LIGHT

ACTIVITY:

ITEM #7 SELECT FILL

① JDP CONTINUES TO TRANSPORT R-SCHNEIDER SOURCE SELECT FILL V/A 10 WHL DUMP TRK & TRAILER TO TOE OF NORTH SLOPE @ SECTION 3A AREA & PLACE & GRADE W/D5 DOZER & PAYLOADER.

② ALSO, MATERIAL BEING PLACED @ TOE OF EAST SLOPE & DOWNSLOPE OFF OF THE IP HAUL ROAD TO REPAIR NUMEROUS WASHOUTS CAUSED BY THE 4-15/4-16 HEAVY RAIN STORM. D-5 DOZER FINE GRADING SLOPES AS NEEDED.

③ GEOSYNTEC MONITORING PLACEMENT & PERFORMING DENSITY TESTS AS NEEDED.

ITEM #23 GEONET COMPOSITE

① JDP DEPLOYING GEONET COMPOSITE (DRAINAGE) LAYER @ NORTH SLOPE @ THE SECTION 3A AREA AS THE SELECT FILL PLACEMENT PROGRESS. GEOSYNTEC MONITORING PLACEMENT OF GEOSYNTHETHICS.

ITEM # 25 GEOGRID

① JDP DEPLOYING GEOGRID ON NORTHSLOPE SECTION 3A AFTER THE FIRST LIFT OF SELECT FILL IS PLACED. GEOSYNTEC MONITORING OVE

EQUIPMENT AND MANPOWER:		ITEM	QUANTITY	FINAL/ INTERIM
1-SUPER	3-D5 DOZER			
1-ASSIST SUPER	1-PAYLOADER	#7	—	
2-LAB TECH	1-BACKHOE	#23	—	
18-LABORERS	1-SM DOZER	#25	—	
6-OPERATORS	1-10 WHL DUMP	#18A	—	
2-TEAMSTERS	1-TRL			

SIGNED: [signature] DATE: 4-22-96

DAILY REPORT No. 437 CA No. 4170.1

ADDITIONAL INFORMATION:

DEPLOYMENT.

MISC

① SHORE W/ J. GLADYS ABOUT SITE PROGRESS THIS MORNING.

② TOK 35 MM PHOTOS OF SITE PROGRESS.

③ JDP CLEANING NORTH FACE CHANNELS OF EROSION SILTS.

④ SMALL DOZER ON SITE TODAY SHAPING EAST SLOPE CHANNEL SWALES FROM SECTION 12 HEADING NORTH.

⑤ WENT TO MAIN OFFICE TO PICK UP/DELIVER PAPERWORK FOR PROJECT.

⑥ CLEAN AROUND STORMWATER INLETS & HAYBALE @ TOWN LINE-RD SIDE OF LANDFILL.

ITEM #18A TOE UNDERDRAIN PIPE

① INSTALLING TOE UNDERDRAIN PIPE IN NORTH SLOPE CHANNELS AS WORK PROGRESS FROM SECTION B-3A, WILL FINAL MEASURE WHEN COMPLETE FOR MONTH.

FIELD SKETCHES:

DAILY REPORT No. 438 CA No. 4170.1

PROJECT:	DATE: APRIL 23-96 PAGE 1 of 1
TOWN OF HUNTINGTON INTERIM REMEDIAL PROGRAM HUNTINGTON/EAST NORTHPORT LANDFILL CONTRACT No. ENV 94-01/0-C	S M (T) W T F S
ENGINEERS: CASHIN ASSOCIATES, P.C. 1200 VETERANS MEMORIAL HIGHWAY HAUPPAUGE, NY 11788 (516) 348-7600	**CONTRACTOR:** J.D. POSILLICO, INC. 1610 NEW HIGHWAY FARMINGDALE, NY 11735 (516) 249-1872

WEATHER: SUN / WARM TIME: 8:00AM TEMP: 63°F WIND: LIGHT

ACTIVITY: R. KOOPMAN (TOH), E. KOSURI (CA), B. DOUTNEY (CA)

ITEM #7 SELECT FILL

① JDP CONTINUES TO TRANSPORT R. SCHNEIDER SELECT FILL VIA JDP 10-WHL DUMP TRUCK TO TOE OF NORTH SLOPE @ SECTION 3A AREA; USING D-5 DOZERS & PAYLOADER TO PLACE & GRADE ON SLOPES. ALSO, DRESSING OUT EROSION RUTS ON EAST SLOPES @ SECTION 8-10 AREA W/D5 DOZERS. JDP PERFORMING GRADE CONTROL WITH POST HOLE DIGGERS & GEOSYNTEC MONITORING PLACEMENT, DEPTH & PERFORMING NUCLEAR DENSITY TESTS AS NEEDED.

ITEM # 23 GEONET COMPOSITE

① JDP DEPLOYING GEONET COMPOSITE ON NORTH SLOPE OF LANDFILL @ SECTION 3A AREA WORKING TOWARDS LINER REPAIR AREA. GEOSYNTEC MONITORING DEPLOYMENT.

ITEM # 25 GEOGRID

① JDP DEPLOYING GEOGRID ON NORTH FACE @ SECTION 3A AREA AS 1ST LIFT OF SELECT FILL IS PLACED. GEOSYNTEC MONITORING DEPLOYMENT.

OVER

EQUIPMENT AND MANPOWER:		ITEM	QUANTITY	FINAL/ INTERIM
1- SUPER				
1- ASSIST SUPER	3- D5 DOZERS	7, 23, 25	—	
2- LABOR FORE	1- BACKHOE	#10	16.64 cy	F
18- LABORERS	1- PAYLOADER	#11	0.88 cy	F
6- OPER ENG	1- SM DOZER	#22	759.0 SF	F
1- SURVEYOR	1- 10 WHL DUMP TRK			
1- TEAMSTER				

SIGNED: [signature] DATE: 4-23-96

DAILY REPORT No. 438 CA No. 4170.1

ADDITIONAL INFORMATION:

MISC

(1) E. KOSURI & B. DOUTNEY STOPPED OUT @ SITE TODAY TO REVIEW WARRANTIES & PAY QUANTITIES

(2) R. KOOPMAN (TOH) OUT @ SITE & WE INVENTORIED MONITORING WELLS ALONG TOWN LINE ROAD TO CHECK TO SEE WHICH WELLS NEEDED TO BE OFFSET - 15 TOTAL

MW # 7, 8, 9, 10, 11, 13, 16, 17, 18, 19, 20, 22, 24, 25, 26

(3) JDP CONTINUES TO SHAPE EAST SLOPE SWALES W/SMALL DOZER.

(4) JDP CLEANING NORTH CHANNELS OF EROSION SPOILS.

(5) FAXED MEMO TO R. KOOPMAN CONCERNING STORM WATER EROSION DAMAGE FROM THE 4-15/4-16 RAIN STORM.

PAY TYPICAL DRAINAGE CHANNEL / DOWNCHUTE TRANSITION (SEE DR # 282)

* ITEM #10 RIP-RAP CHANNEL "V" & "Z" FINAL MEASUREMENT 8.32 cy x 2 = 16.64 cy
* ITEM # 11 GABION CHANNEL "V" & "Z" 0.44 cy x 2 = 0.88 cy
* ITEM #22 GEOTEXTILE CHANNEL "V" & "Z" 379.5 sf x 2 = 759 sf

* SEE DR # 282 FOR ACTUAL PAY TYPICAL LIMITS

FIELD SKETCHES:

DR# 443
4-30-96
SHT 2 OF

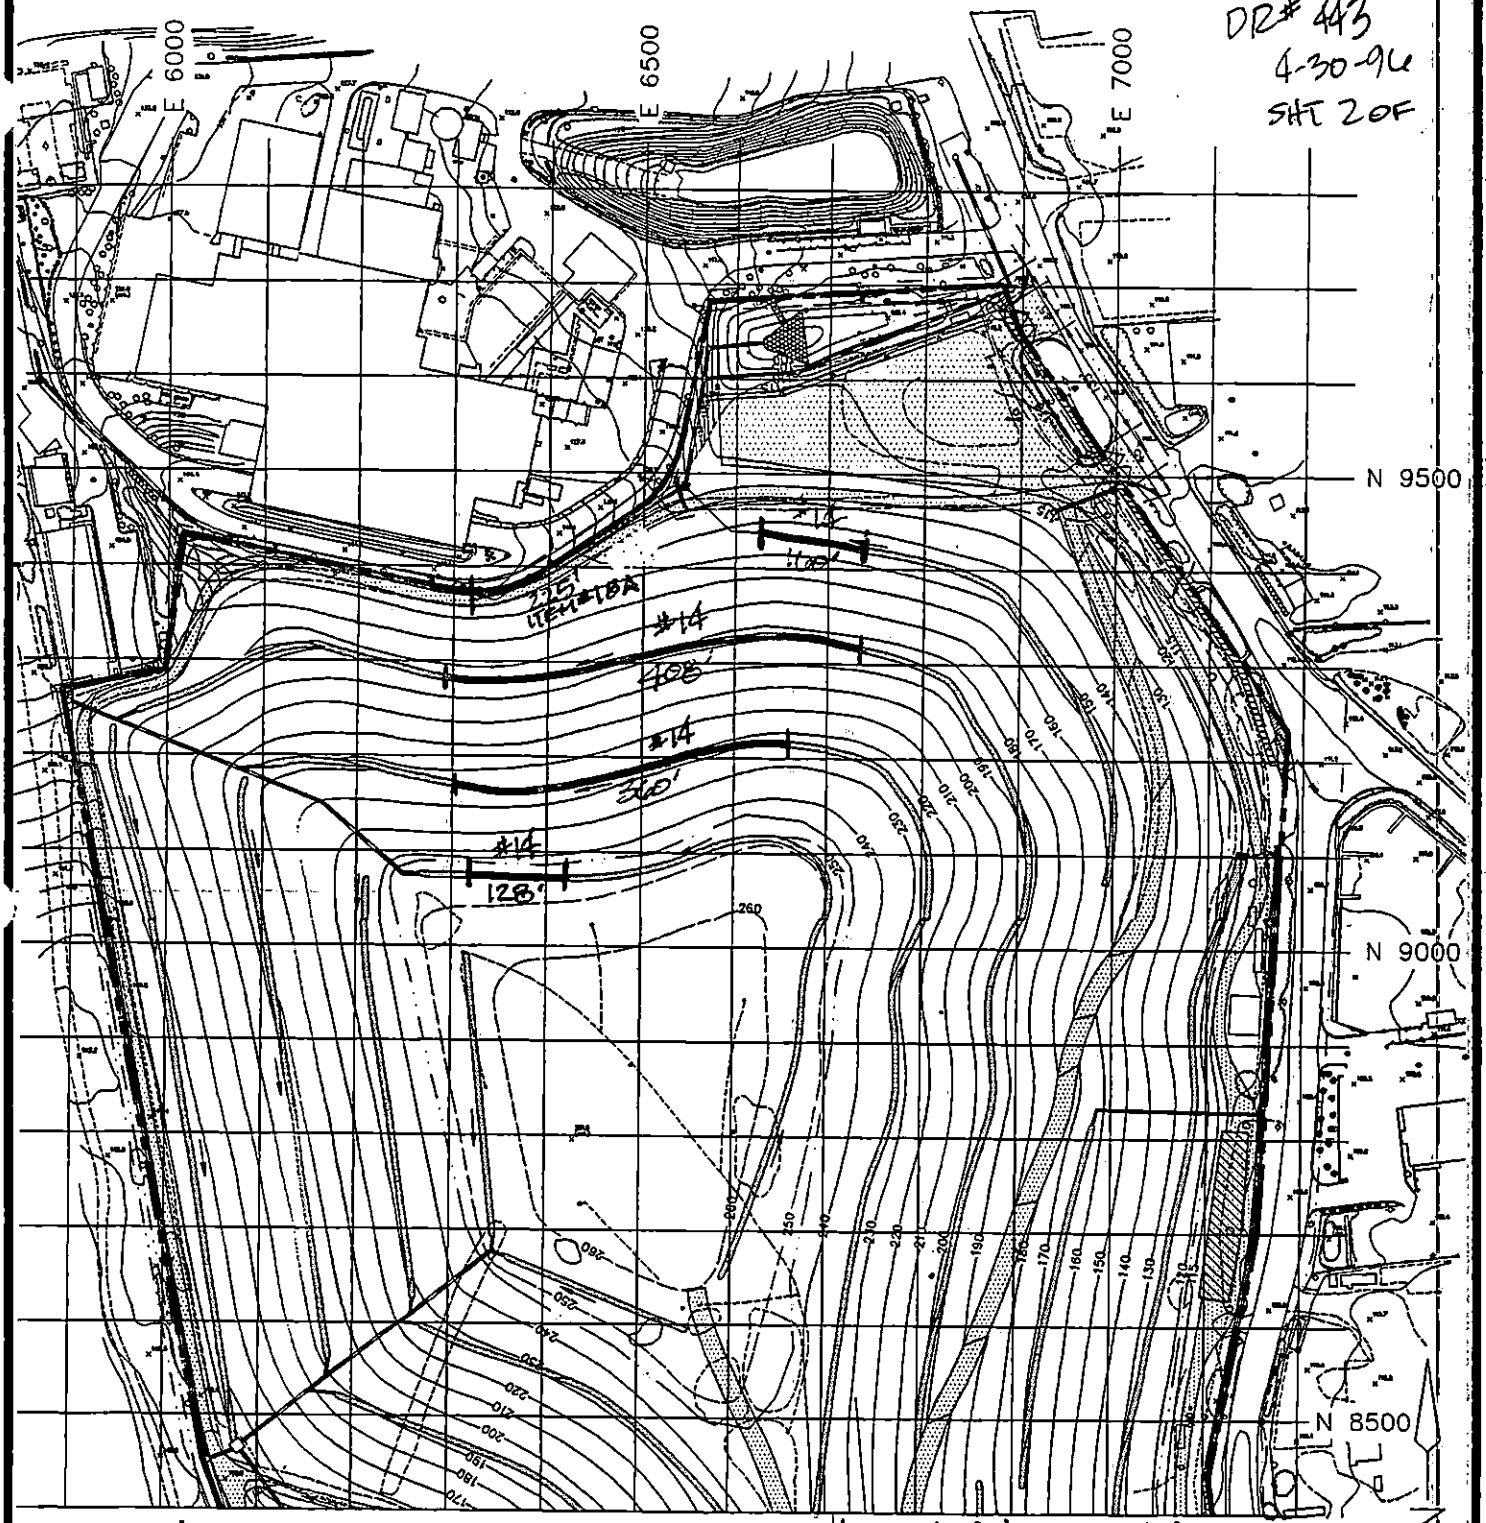

ITEM#14 UNDERDRAIN PIPE 1056.0 LF TOTAL
CHANNEL "N" 128'
"B" 360'
"A" 408' "V" 160'

ITEM#18A TOE UNDERDRAIN PIPE
225 LF SECT 2
TO SW#4

100 FOOT FIELD TESTING GRID

Cashin Associates, P.C.	EAST NORTHPORT LANDFILL TOWN OF HUNTINGTON, NEW YORK	PROJECT NO. 4170.1 CAD FILE NO. C-28
	INTERIM REMEDIAL PROGRAM	FIGURE NO. 2

DAILY REPORT No. 439 CA No. 4170.1

PROJECT:	DATE: APRIL 24-96 PAGE 1 of 1
TOWN OF HUNTINGTON INTERIM REMEDIAL PROGRAM HUNTINGTON/EAST NORTHPORT LANDFILL CONTRACT No. ENV 94-01/0-C	S M T (W) T F S
ENGINEERS: CASHIN ASSOCIATES, P.C. 1200 VETERANS MEMORIAL HIGHWAY HAUPPAUGE, NY 11788 (516) 348-7600	**CONTRACTOR:** J.D. POSILLICO, INC. 1610 NEW HIGHWAY FARMINGDALE, NY 11735 (516) 249-1872

WEATHER: SUN/COLD TIME: 8:00 AM TEMP: 45°F WIND: STRONG WINDS W/GUSTS

ACTIVITY: VISITORS: K. CARGILL (GEO)

ITEM #7 SELECT FILL

① JDP CONTINUES TO TRANSPORT R-SCHNEIDER SOURCE SELECT FILL TO TOE OF NORTH SLOPE & TOP OF LANDFILL @ SECTION 7-3A AREA. PLACE & GRADE W/ PAYLOADER & D5 DOZERS ON NORTH SLOPE SECTION 3A AREA. JDP PERFORMING GRADE CONTROL W/ POST HOLE DIGGERS & GEOSYNTEC MONITORING PLACEMENT, DEPTH & PERFORMING NUCLEAR DENSITY TESTS AS REQUIRED.

ITEM #23 GEONET COMPOSITE

① JDP DEPLOYING GEONET COMPOSITE ON THE NORTH SLOPE SECTION 3 AREA AS THE EROSION RUTS UNDER THE LINER & LINER REPAIR PROGRESSES FROM EAST TO WEST.

ITEM # 8 TOPSOIL

① JDP TRANSPORTING TOPSOIL (COMPOST) FROM R-SCHNEIDER SOURCE VIA TRAILERS TO UP-HAUL ROAD DOWNSLOPE SIDE @ SECTION 3E AREA; USING D-5 DOZERS TO GRADE ON EAST SLOPES. GEOSYNTEC MONITORING PLACEMENT & DEPTH CHECKS.

OVER

EQUIPMENT AND MANPOWER:		ITEM	QUANTITY	FINAL/ INTERIM
1-SUPER				
1-ASSIST SUPER	1- PAYLOADER	#7	—	
2- LABOR FORE	3- D5 DOZER	#8	—	
17- LABORERS	1- 350 DOZER (SM)	#23	—	
5- OPER ENG	2- TRUCKS	#25	—	
3- TEAMSTER	1- 10 WHL DUMP	#24	—	
1- GSE SUPER	1 - GENERATOR			
6 - GSE TECHS	1 - EXT GUN			

SIGNED: Jeffrey Allen DATE: 4-24-96

DAILY REPORT No. 439 CA No. 4170.1

ADDITIONAL INFORMATION:

ITEM # 25 GEOGRID

JDP CONTINUES TO DEPLOY GEOGRID AFTER 1ST LIFT OF SELECT FILL IS PLACED & TESTED ON THE NORTH SLOPE @ SECTION 3A-7 AREA. GEOSYNTEC MONITORING DEPLOYMENT.

ITEM # 24 VLDPE MEMBRANE

(1) JDP REPAIRED THE NORTH SLOPE VENT PIPE (SECT 8. AREA) & REPAIRED THE LINER.

(2) GSE ON SITE TODAY W/ 6 MAN CREW. JDP PULLED APART GEOCOMPOSITE, CUT VLDPE LINER & REPAIRED EROSION RUTS UNDER LINER. JDP REMOVED GAS VENT GEONET COMPOSITE, & GSE CREW REPAIRED THE VLDPE LINER @ SECTION 2-3 AREA BETWEEN CHANNELS N & B. GEOSYNTEC MONITORING THE REPAIR TODAY.

MISC

(1) RECD FAX FROM J-GLADYSZ FOR J&L TESTING INVOICE #1955 & SEND MEMO TO GEO & ASCING THEM TO VERIFY AS PER J-GLADYSZ REQUEST.

(2) K. CARIGLI (GEO) OUT @ SITE TODAY TO MONITOR CONSTRUCTION PROGRESS.

(3) TOOK 35 MM PHOTOS OF SITE PROGRESS.

FIELD SKETCHES:

(4) SPOKE W/ D. KOOPMAN (TOH) VIA TELEPHONE ABOUT CONSTRUCTION ACTIVITIES TODAY.

DAILY REPORT No. 440 CA No. 4170.1

PROJECT:	DATE: APRIL 25-96 PAGE 1 of 1
TOWN OF HUNTINGTON INTERIM REMEDIAL PROGRAM HUNTINGTON/EAST NORTHPORT LANDFILL CONTRACT No. ENV 94-01/0-C	S M T W (T) F S
ENGINEERS: CASHIN ASSOCIATES, P.C. 1200 VETERANS MEMORIAL HIGHWAY HAUPPAUGE, NY 11788 (516) 348-7600	**CONTRACTOR:** J.D. POSILLICO, INC. 1610 NEW HIGHWAY FARMINGDALE, NY 11735 (516) 249-1872

WEATHER: SUN / COOL TIME: 8:00 AM TEMP: 56 °F WIND: LIGHT

ACTIVITY: K. CARGILL (GEO)

ITEM #7 SELECT FILL

① JDP CONTINUES TO TRANSPORT R-SCHNEIDER SOURCE SELECT FILL VIA 10 WHL DUMP TRKS TO TOE OF NORTH SLOPE @ SECTION 7-3A AREA 4/D-5 GRADING UP-SLOPE. JDP LABORERS PROVIDING GRADE CONTROL & GEOSYNTEC MONITORING PLACEMENT, DEPTH CHECKS & PERFORMING NUCLEAR DENSITY TESTS AS REQUIRED.

ITEM # 8 TOPSOIL

① JDP TRANSPORTING COMPOST TO EAST SLOPE @ SECT 12 TO 11A AREA @ TOE & USING D5 DOZER TO GRADE UP-SLOPE. JDP PROVIDING GRADE CONTROL W/ GEOSYNTEC MONITORING PLACEMENT & DEPTH.

ITEM # 23 / 25 GEONET COMPOSITE / GEOGRID

① JDP CONTINUES TO INSTALL GEONET COMPOSITE & GEOGRID ON THE NORTH SLOPES (LOWER) @ SECTION 3A-7 AS THE SELECT FILL PLACEMENT PROGRESSES

OVER

EQUIPMENT AND MANPOWER:		ITEM	QUANTITY	FINAL / INTERIM
1-SUPER				
1-ASSIST SUPER	3-D5 DOZER	#7	—	
2-LAB FOREMAN	1-SMALL DOZER	#8	—	
19-LABORERS	1-BACKHOE	#23/25	—	
5-OPER ENG	3-TEAMSTERS	#24	—	
3-TEAMSTERS				
6-GSE TECHS				

SIGNED: [signature] DATE: 4-25-96

DAILY REPORT No. 440 CA No. 4170.1

ADDITIONAL INFORMATION:

ITEM # 24 VLDPE MEMBRANE

① GSE CREW ON SITE MAKING REPAIRS TO VLDPE GEOMEMBRANE ON THE NORTH SLOPE @ SECTION 2-3 AREA BETWEEN CHANNELS B-A. GROUNTEC MONITORING REPAIRS. WORK ON REPAIR COMPLETED @ END OF THE WORK DAY.

MISC

① SPOKE W/ J. GRADYSE ABOUT SITE PROGRESS VIA TELEPHONE. THIS MORNING.

② TOOK 35 MM PHOTOS OF SITE PROGRESS

③ JDP CREW INSTALLING 24" CORRUGATED PIPE, RIP-RAP, GEOTEXTILE & GABION FOR CHANNEL Z PIPE INLET @ EAST SLOPE.

④ K. CARGILL (GEO) OUT @ SITE TODAY TO MONITOR REPAIR & SITE CONDITIONS.

⑤ JDP USING SMALL DOZER TO SHAPE EAST SLOPE SWALES & TOE OF SLOPE TO PROPERTY LINE ALONG TOWN LINE RD.

⑥ K. CARGILL (GEO) INFORMED ME OF A SMALL SLIDE AREA @ THE EAST SIDE OF LANDFILL @ SECT 20 E AREA BETWEEN CHANNEL H & I - HE INDICATED WE SHOULD KEEP AN EYE ON THIS AREA FOR SETTLEMENT.

FIELD SKETCHES:

DAILY REPORT No. 441 CA No. 4170.1

PROJECT: TOWN OF HUNTINGTON INTERIM REMEDIAL PROGRAM HUNTINGTON/EAST NORTHPORT LANDFILL CONTRACT No. ENV 94-01/0-C	DATE: APRIL 26-96 PAGE 1 of 1 S M T W T (F) S
ENGINEERS: CASHIN ASSOCIATES, P.C. 1200 VETERANS MEMORIAL HIGHWAY HAUPPAUGE, NY 11788 (516) 348-7600	CONTRACTOR: J.D. POSILLICO, INC. 1610 NEW HIGHWAY FARMINGDALE, NY 11735 (516) 249-1872

WEATHER: OVERCAST / COOL TIME: 8:00AM TEMP: 59 °F WIND: STRONG W/GUSTS

ACTIVITY:

ITEM #7 SELECT FILL

① JDP CONTINUES TO TRANSPORT R-SCHNEIDER SELECT FILL TO TOE OF NORTH SLOPE @ SECTION 3A-2 AREA & USE D5 DOZER TO GRADE UP SLOPE - FIXING WASHOUTS @ NORTH SLOPE & COVERING UPPER LINER REPAIR AREA. JDP PROVIDING GRADE CONTROL W/POST HOLE DIGGER & GEOSYNTEC MONITORING PLACEMENT, DEPTH & PERFORM NUCLEAR DENSITY TESTS AS REQUIRED.

ITEM #8 TOPSOIL

① JDP TRANSPORTING COMPOST FROM R-SCHNEIDER SOURCE VIA TRAILERS TO TOE OF EAST SLOPE & UP-HAULED & GRADING ON EAST SLOPES FROM SECTION 10-11 AREA - GEOSYNTEC MONITORING PLACEMENT / DEPTHS.

ITEM #23/25 GEONET COMPOSITE / GEOGRID

① JDP CONTINUES TO DEPLOY ON NORTH SLOPE @ SECTION 3A-2 AREA AS SELECT FILL PLACEMENT PROGRESSES; GEOSYNTEC MONITORING DEPLOYMENT.

OVER

EQUIPMENT AND MANPOWER:		ITEM	QUANTITY	FINAL / INTERIM
1-SUPER				
1-ASSIST SUPER	3-D5 DOZER	#7	—	
2-LABOR FOREMAN	1-PAYLOADER	#8	—	
16-LABORERS	1-BACKHOE	#23	—	
6-OPER ENG	1-10 WHL DUMP TRK	#25	—	
3-TEAMSTERS	2-TRLS			

SIGNED: [signature] DATE: 4-26-96

DAILY REPORT No. 441

CA No. 4170.1

ADDITIONAL INFORMATION:

MISC

① JDP CLEANING UP SOUTH INTERIOR ROAD OF EROSION SPOTS FROM LAST RAIN STORM

② SPOKE TO J-GRADY'S VIA TELEPHONE ABOUT SITE PROGRESS.

③ FAXED OUT MEMO ABOUT CHICAGO BLOWER REP TO BE ON SITE MAY 1-96 WEDS @ 2:00 PM.

④ FAXED OUT MEMO ABOUT PROGRESS MEETING FOR TUESDAY APRIL 30-96 @ 10 AM

⑤ SEND OUT MEMO ABOUT 15 MONITORING WELLS TO BE OFFSET ALONG TOWN LINE RD ~~-~~ ASKING JDP FOR A FIRM PRICE.

⑥ JDP MUCKING OUT NORTH RECHARGE BASIN.

⑦ E-KOSUTA OUT @ SITE THIS AFTERNOON & REVIEWED GUNDUG SAMPLE WARRANTY & HE INDICATED IT'S GOOD. I CALLED B-DUGGAN & ASKED HIM TO GET ORIGINALS TO ME.

FIELD SKETCHES:

DAILY REPORT No. 442 CA No. 4170.1

PROJECT:	DATE: APRIL 29-96 PAGE 1 of 8
TOWN OF HUNTINGTON INTERIM REMEDIAL PROGRAM HUNTINGTON/EAST NORTHPORT LANDFILL CONTRACT No. ENV 94-01/0-C	S M T W T F S
ENGINEERS: CASHIN ASSOCIATES, P.C. 1200 VETERANS MEMORIAL HIGHWAY HAUPPAUGE, NY 11788 (516) 348-7600	**CONTRACTOR:** J.D. POSILLICO, INC. 1610 NEW HIGHWAY FARMINGDALE, NY 11735 (516) 249-1872

WEATHER: RAIN / HEAVY @ TIMES TIME: 2:00 PM TEMP: 54°F WIND: MODERATE

ACTIVITY:

ITEM #7 SELECT FILL

① JDP GRADING R-SCHNEIDER SOURCE SELECT FILL ON NORTH FACE @ LINER REPAIR AREA @ SECTION 2 AREA. USING D-5 DOZER TO PLACE & GRADE ON SLOPES W/ JDP PROVIDING GRADE CONTROL & GEOSYNTEC MONITORING PLACEMENT, DEPTH & NUCLEAR DENSITY TESTING AS REQUIRED.

ITEM # 8 TOPSOIL

① JDP CONTINUES TO TRANSPORT TOPSOIL FROM R-SCHNEIDER SOURCE TO EAST SLOPE OF LANDFILL @ SECTION 11A AREA W/ D-5 DOZER GRADING. GEOSYNTEC MONITORING PLACEMENT & PERFORMING DEPTH CHECKS.

ITEM #10 RIP RAP

① JDP INSTALLING RIP-RAP @ EAST TOE OF SLOPE ALONG INTERIOR PERIMETER ROADWAY @ SECTION 10E AREA.

OVER

EQUIPMENT AND MANPOWER:	ITEM	QUANTITY	FINAL/ INTERIM
1-SUPER			
1-ASSIST SUPER 1-HYDROSEED TRK/(DEW)	# 7, #8	—	
5-OPER ENG	10, 25, 32	—	
2-LAB FOREMAN	22	4232.5 SF	I
17-LABORERS	9A	200.8 CY	I
1-TEAMSTER	10	131.4 CY	I
	23	3854.4 SF	F

SIGNED: [signature] DATE: 4-29-96

DAILY REPORT No. 442 CA No. 4170.1

ADDITIONAL INFORMATION:

ITEM #32 HYDROSEEDING

① SUBCONTRACTOR @ SITE HYDROSEEDING EAST SLOPE FROM SECTION 13E HEADING NORTH TO SECTION 12A AREA. HEAVY RAIN THIS AFTERNOON FORCED THE CREW TO STOP APPLICATION OF HYDROSEEDING.

ITEM # 25 GEOGRID

① JDP DEPLOYING GEOGRID AS 1ST LIFT OF SELECT FILL IS COMPLETED ON THE NORTH SLOPE SECTION 2 AREA & EAST SLOPE SECTION 13A-13E AREA ABOVE UP-HAUL RD.

MISC

① GENERAL CLEAN UP OF SITE DEBRI.

② FAXED MEMO TO JDP ABOUT GIVING A PRICE FOR THE INJECTION WELL & GUNDLE DRAFT WARRANTY IS OK.

③ SPOKE W/J. GLADYSZ ABOUT SITE PROGRESS VIA TELEPHONE THIS AFTERNOON.

④ JDP TRUCKING RCA FROM R. SCHNEIDER SOURCE TO EAST PERIMETER ROAD WHERE RIP-RAP IS BEING PLACED.

FIELD SKETCHES:

ITEM #22 GEOTEXTILE BENEATH RIP-RAP

SECTION 19E HEADING NORTH 417' x 5' = 2085.0 SF (TOE OF SLOPE)
SECTION 19E HEADING NORTH 180' x 3.75' (AVG) = 675.0 SF (FENCE LINE)
294.5 x 5.0 = 1472.5 SF
PAY 4232.5 SF TOTAL

ITEM # 9A RCA

SECTION 23 TO 19E 175+525' x 12' W x .2' D ÷ 27 = 62.2 CY
SECTION 19E TO 15E 400' x 12' W x .5' D ÷ 27 = 88.9 CY
74.5' x 12' W x 1.5' D ÷ 27 = 49.7 CY
PAY 200.8 CY TOTAL

ITEM #10 RIP-RAP

SECTION 19E TO 15E (FENCE SIDE) 180' x 2.75' W (AVG) x 1.0 D ÷ 27 = 18.3 CY
294.5 x 4.0' W x 1.0 D ÷ 27 = 43.6 CY
SECTION 19E TO 15E (TOE SIDE) 417' x 4.5' W x 1.0 D ÷ 27 = 69.5 CY
PAY 131.4 CY TOTAL

ITEM #23 GEOCOMPOSITE

FINAL PAYMENT FOR GEOCOMPOSITE IN DRAINAGE CHANNELS AS MEASURED ON DAILY REPORT #443
1056.0 LF x 3.65 SF/LF = *3854.4 SF TOTAL *NOTE: SEE DR #302 FOR SF/LF FACTOR CALCULATION.

DAILY REPORT No. 442 CA No. 4170.1

PROJECT:	DATE: APRIL 29-96 PAGE 2 of 8
TOWN OF HUNTINGTON INTERIM REMEDIAL PROGRAM HUNTINGTON/EAST NORTHPORT LANDFILL CONTRACT No. ENV 94-01/0-C	S (M) T W T F S
ENGINEERS: CASHIN ASSOCIATES, P.C. 1200 VETERANS MEMORIAL HIGHWAY HAUPPAUGE, NY 11788 (516) 348-7600	**CONTRACTOR:** J.D. POSILLICO, INC. 1610 NEW HIGHWAY FARMINGDALE, NY 11735 (516) 249-1872

WEATHER: TIME: TEMP: °F WIND:

ACTIVITY:

ITEM #25 GEOGRID

PAY 178,742.0 SF OF GEOGRID FOR MATERIAL ON SLOPES INSTALLED FOR APRIL 96 - SEE MAP ATTACHED FOR AREA.

ITEM # 26 EROSION CONTROL MAT

PAY 15,590.0 SF OF MAT INSTALLED IN APRIL 96 SEE MAP ATTACHED. - SEE MAP ATTACHED - FOR APRIL 96

ITEM # 32 HYDROSEEDING

PAY .5 ACRE OF HYDROSEED INSTALLED - SEE MAP ATTACHED - FOR APRIL 96.

ITEM #7 SELECT FILL

INTERIM PAYMENT FOR SELECT FILL PLACED DURING APRIL 96 - PAY 14,569.0 CY ON SLOPES

ITEM # 8 TOPSOIL

INTERIM PAYMENT FOR TOPSOIL PLACED DURING APRIL 96 - PAY 4000 CY FOR SLOPES

EQUIPMENT AND MANPOWER:	ITEM	QUANTITY	FINAL/ INTERIM
	#25	178,742.0SF	I
	#26	15,590 SF	I
	#32	.5 A	I
	#7	14,569.0 CY	I
	#8	4000.0 CY	I

SIGNED: [signature] DATE: 4-29-96

DAILY REPORT No. 442 CA No. 4170.1

ADDITIONAL INFORMATION:

FIELD SKETCHES:

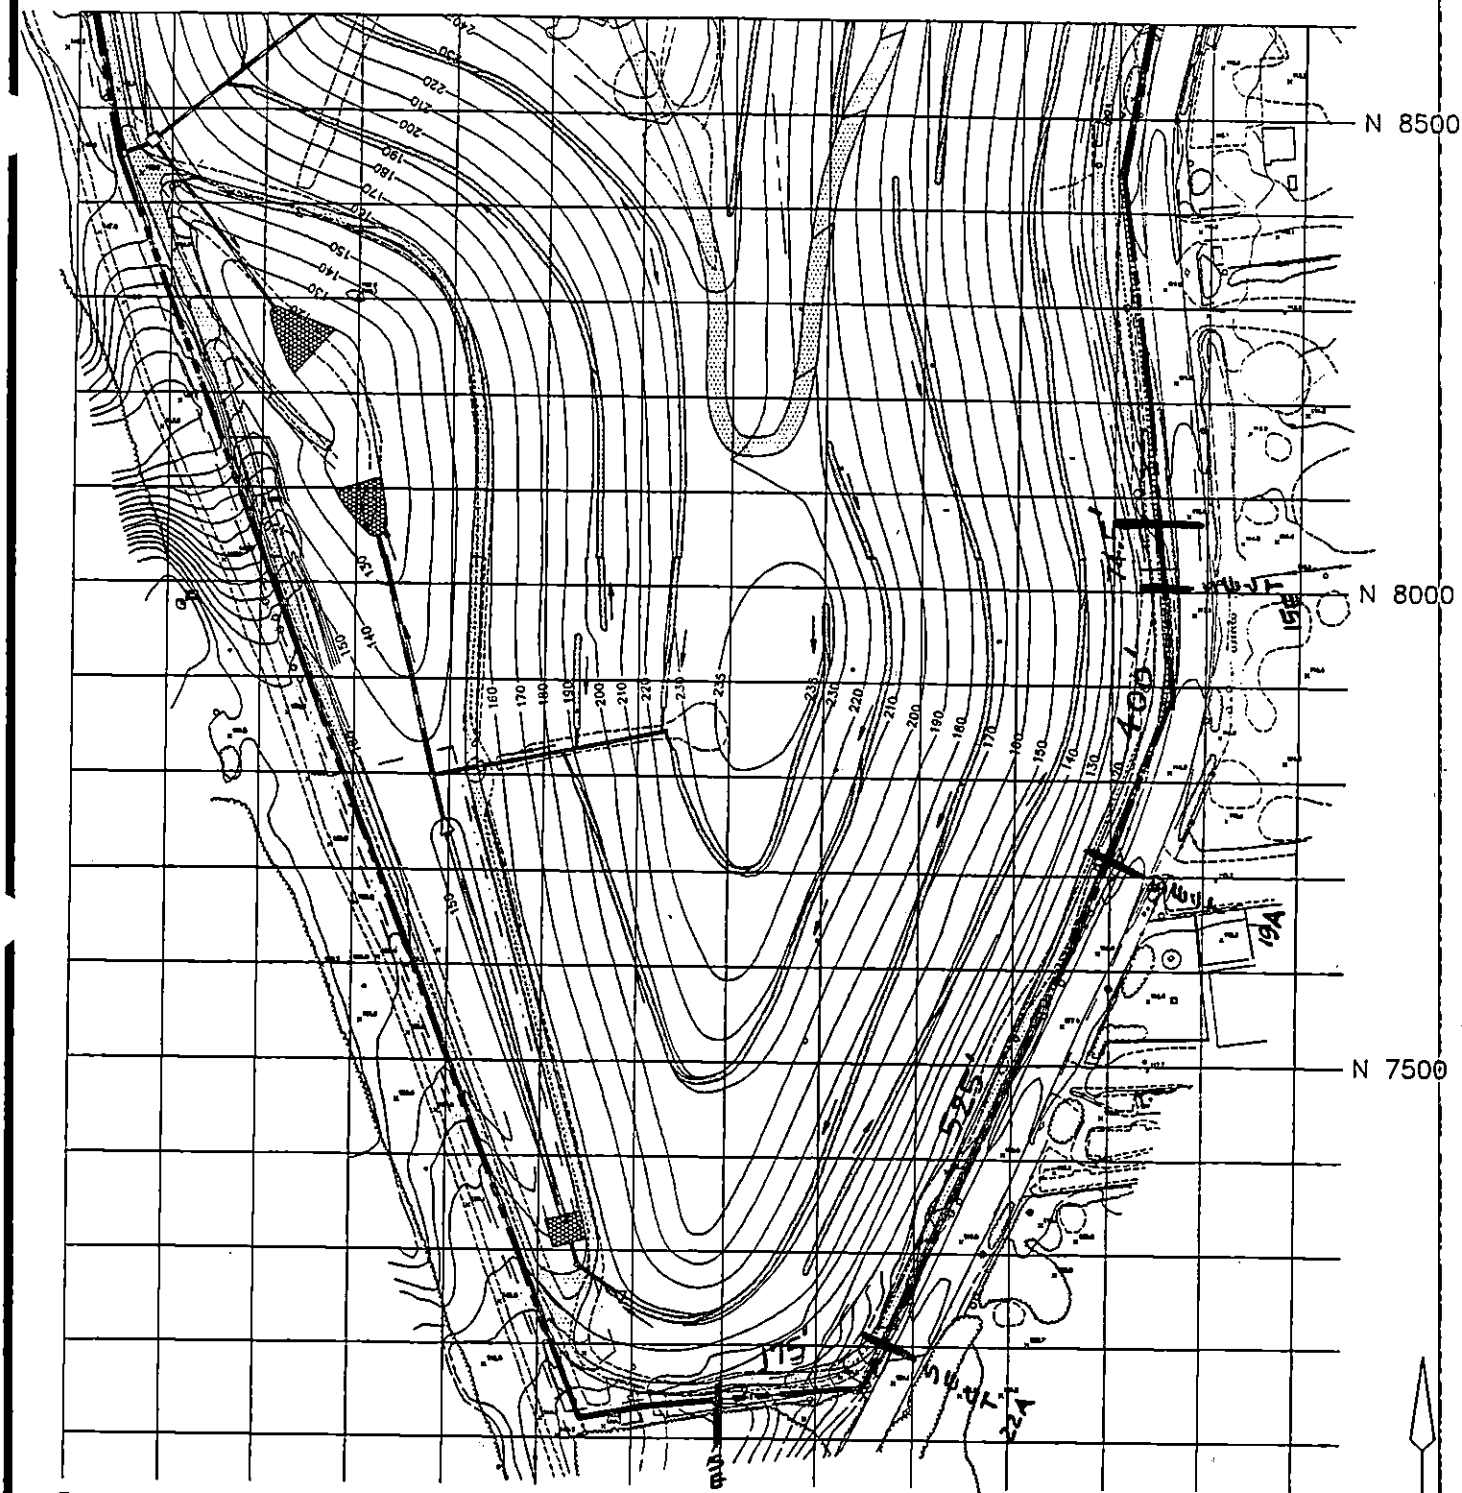

100 FOOT FIELD TESTING GRID

Cashin Associates, P.C.	EAST NORTHPORT LANDFILL TOWN OF HUNTINGTON, NEW YORK	PROJECT NO. 4170.1
		CAD FILE NO. C-2C
	INTERIM REMEDIAL PROGRAM	FIGURE NO. 1

4-2-96
SHT 4 OF 8
4-29-96

ITEM #23 GRONSET COMPOSITE

4/31/96

1,951,647 (VLDPE LINER FINAL / GRID VISAT GEOCOMPOSITE DR #492
1,485,217 (DRAINAGE LAYER)
3,854.4 (DRAINAGE SWALE FOR MONTH OF APRIL
39,334.8 (PREVIOUS PAID DRAINAGE SWALES

3480053.2 FINAL TOTAL
-333375.0 PREVIOUS PAID UP TO EST #14
146,278.2 PAY EST #15

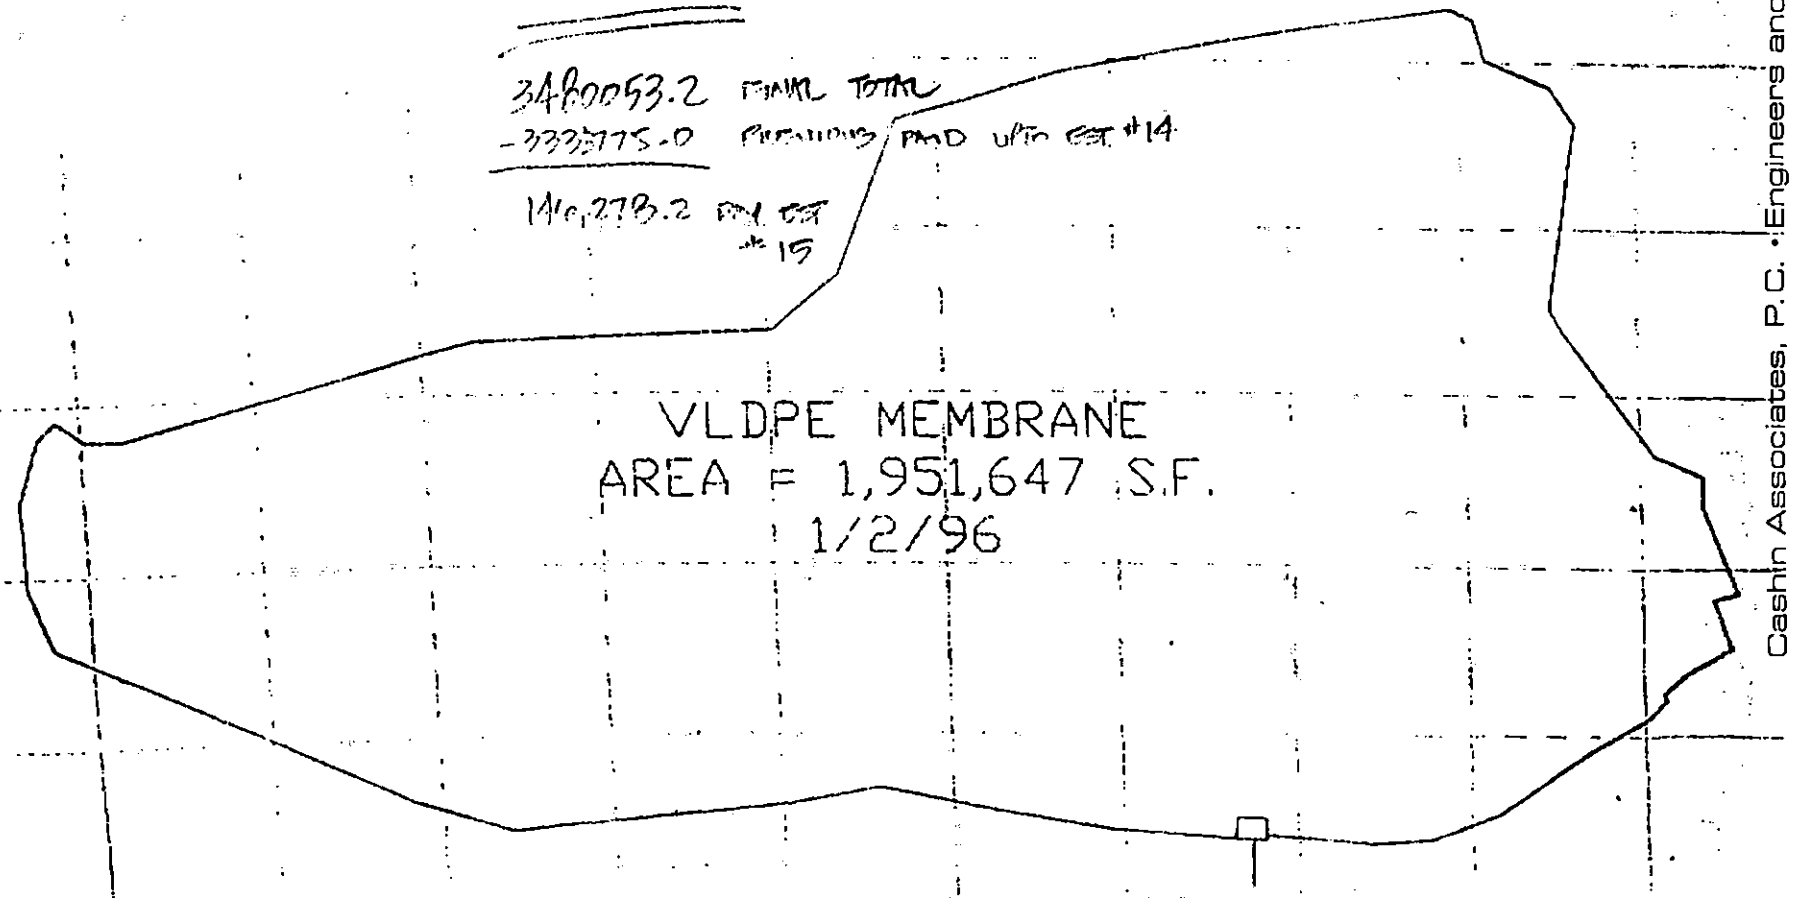

Cashin Associates, P.C. • Engineers and Architects
Cashin Associates, P.C. • Engineers and Architects

4 9-96
SHT 5 OF 8
4-29-96
DR #442

(FROM G-MATZ)

# DRAINAGE GEOCOMPOSITE
AREA = 1,485,217 S.F.
5/10/96

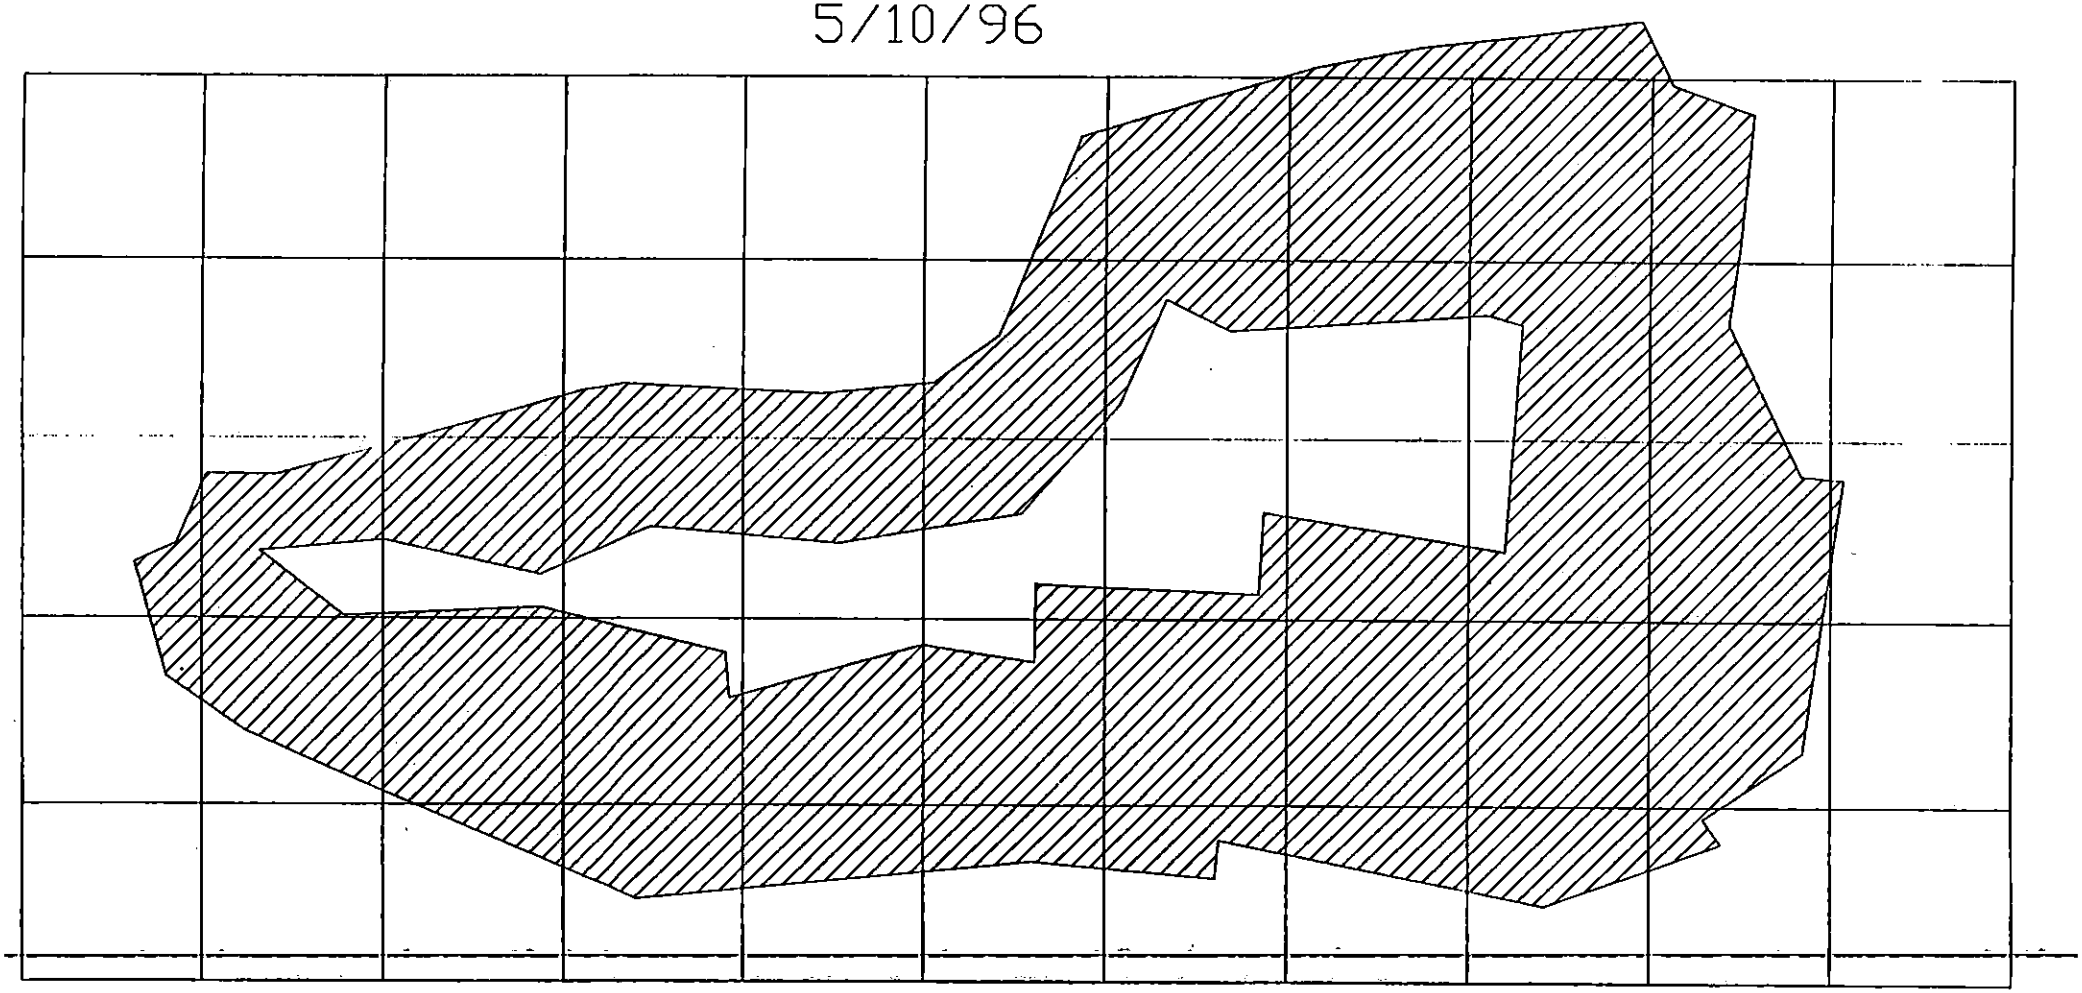

FOR APRIL 96 EST #15

ITEM #25 GEOGRID

1,539,977 TOTAL COMPLETE
-1,361,235 PREVIOUS PAID UPTO EST #14

178,742 PAY EST #15

SHT 6 OF 8
4-29-96
DR #442

DRAINAGE GEOGRID
AREA = 1,539,977 S.F.
5/10/96

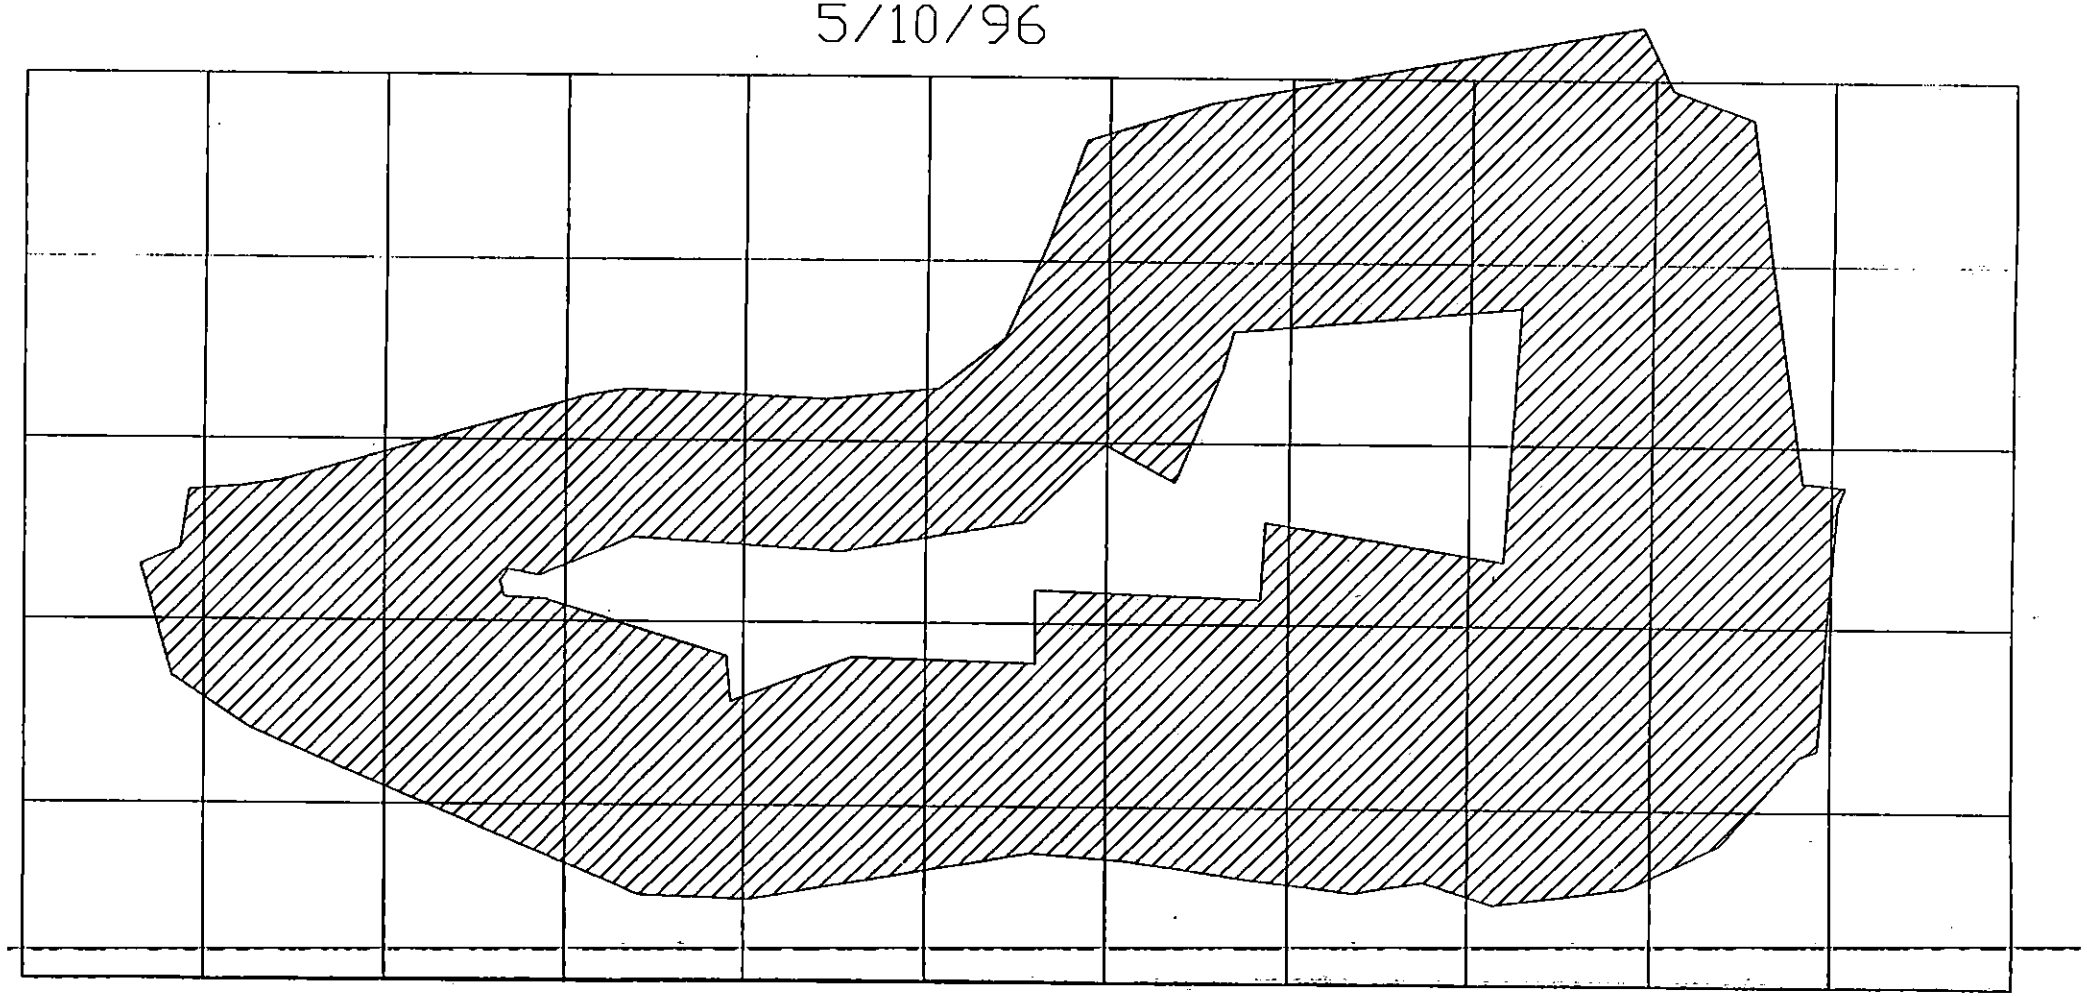

ITEM #26 EROSION CONTROL MAT

1,055,590 SF
= 1,040,000 SF

15,590 SF FOR APRIL EST #15

SHT 7 OF 8
4-29-96
DE #142

EROSION CONTROL FABRIC
AREA = 1,055,590 S.F.
5/10/96

~~HYDRO SEEDING~~
~~AREA = 1,146,755 S.F.~~
~~5/10/96~~

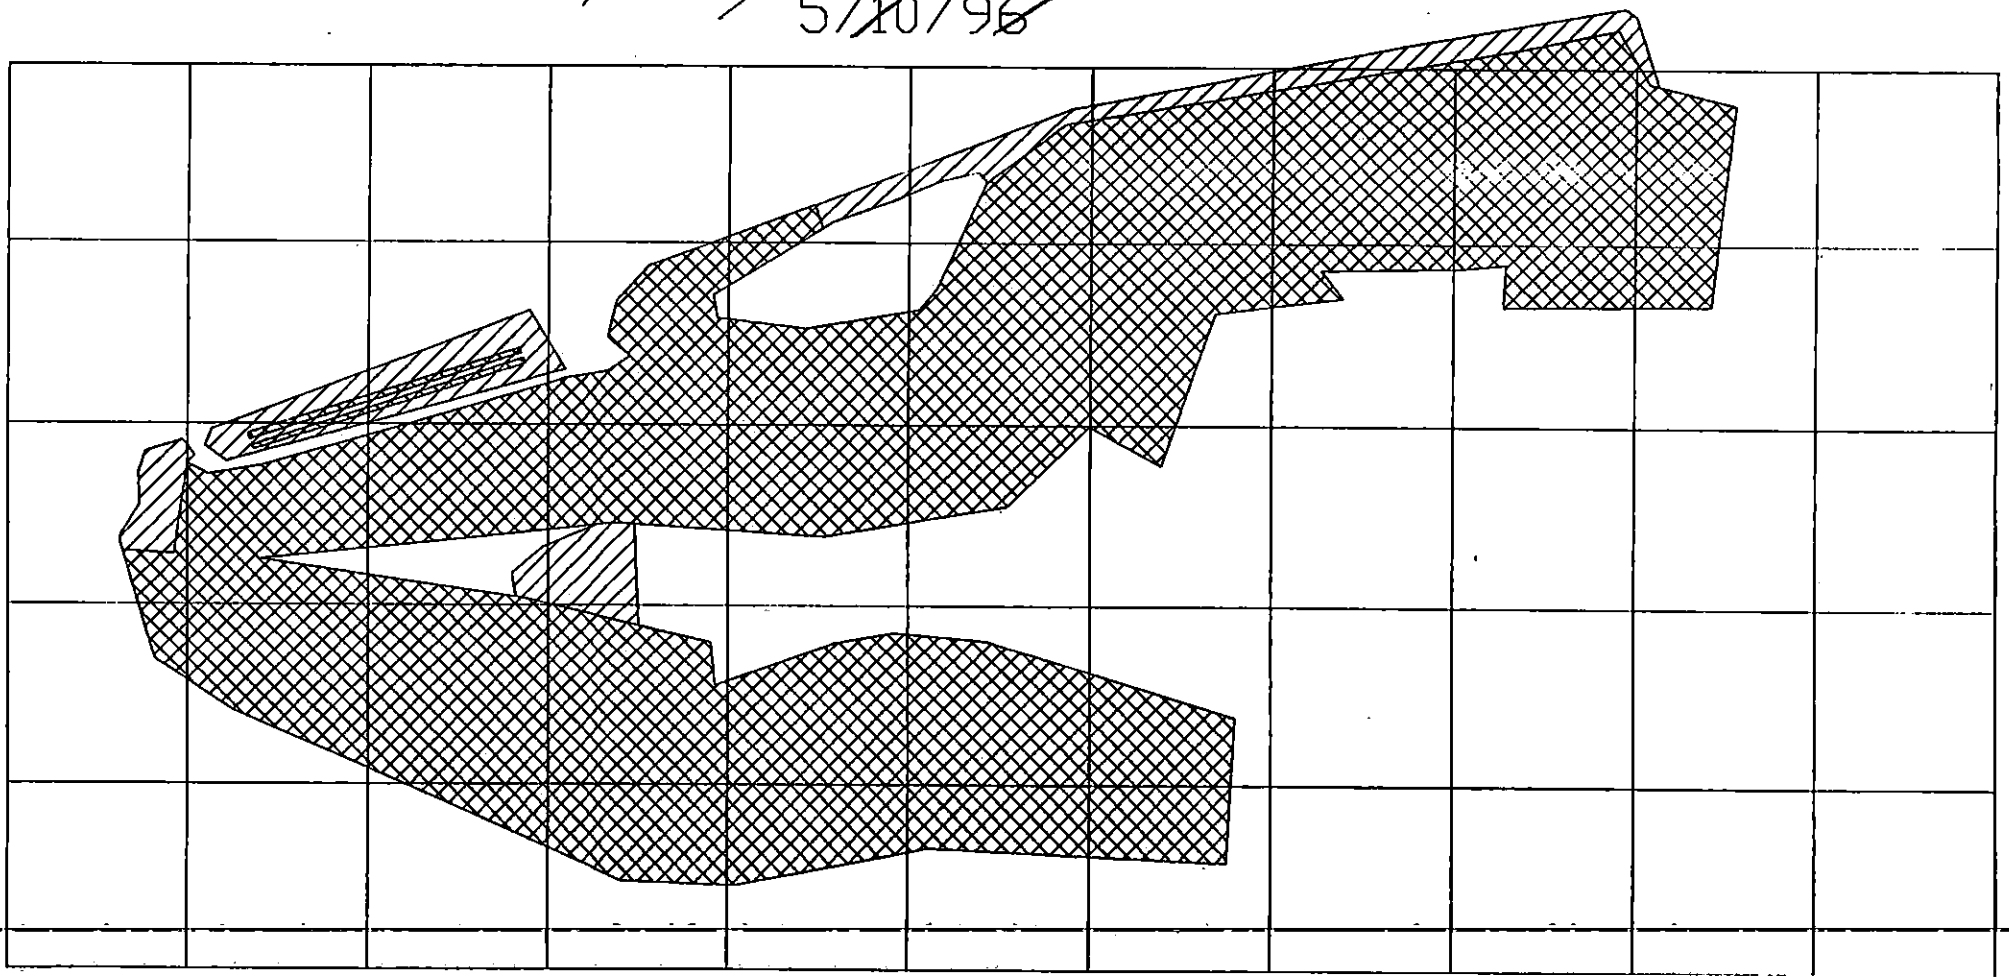

ITEM # 32 HYDROSEEDING

26.3 TO DATE AS OF 4/30/96
25.8 FOR APRIL INSTALLATION
.5 MORE

SHT 8 OF 8
4-29-96
DR #442

~~EROSION CONTROL FABRIC~~
~~AREA = 1,055,590 S.F.~~
~~5/10/96~~

PAY .5 ACRE FOR EST #15

HYDRO SEEDING 26.3 ACRE
AREA = 1,146,755 S.F.
5/10/96

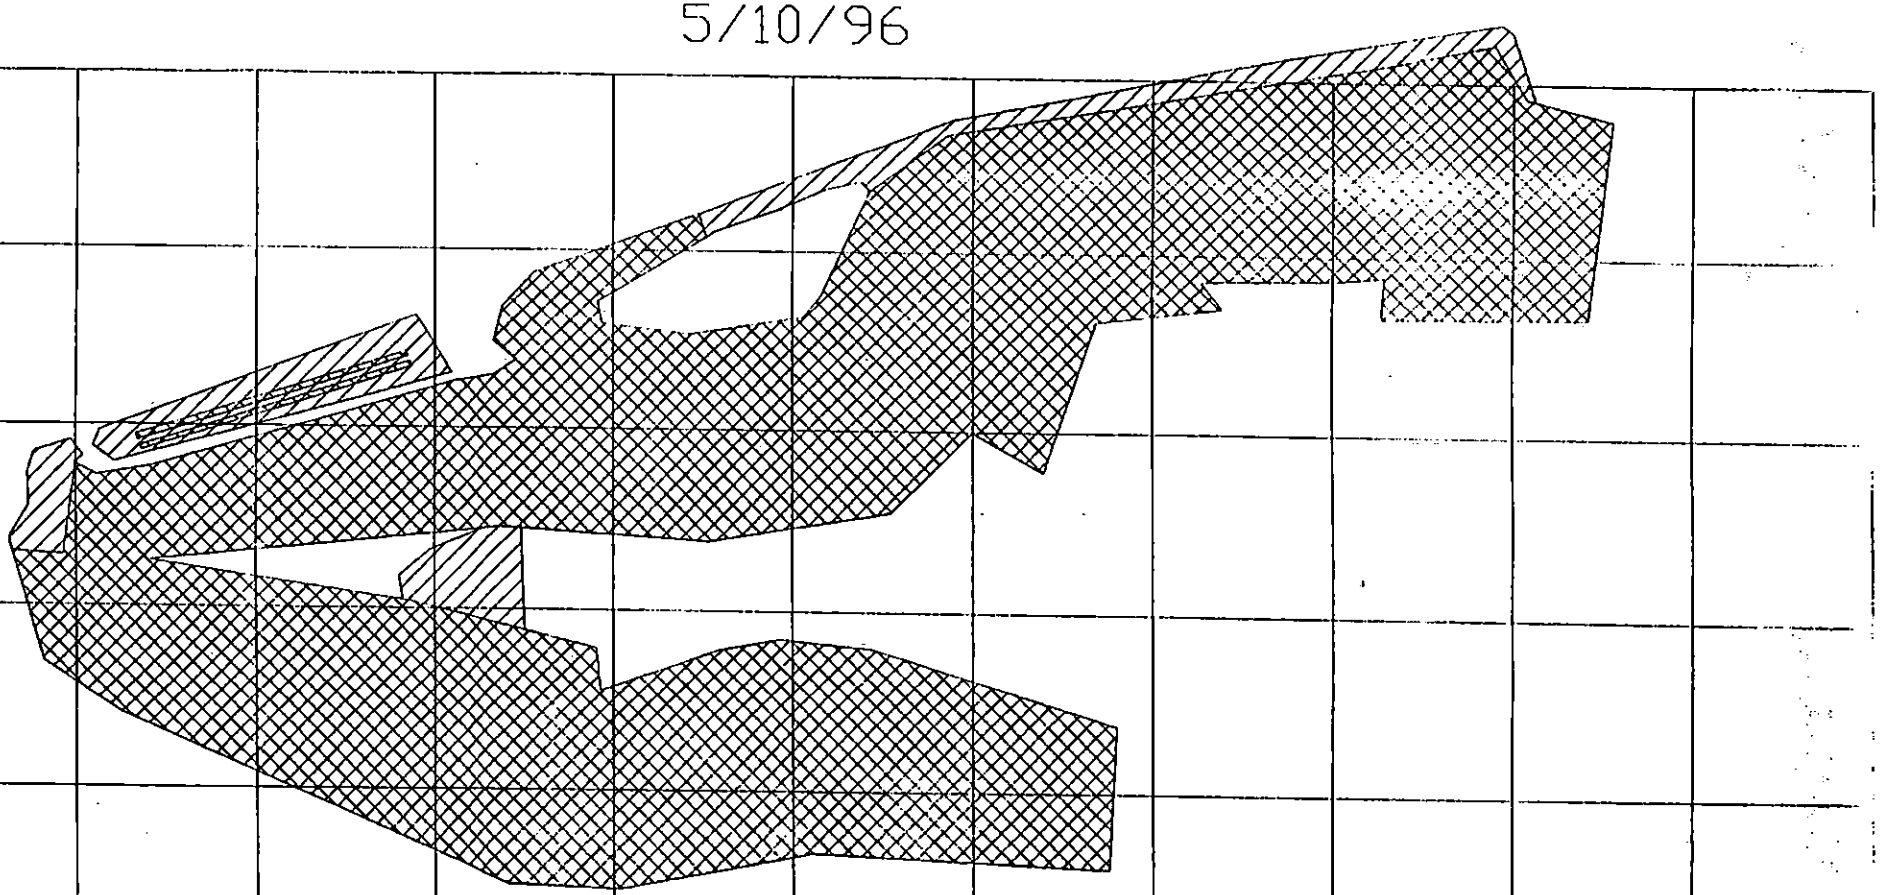

Cashin Associates, P.C. • Engineers and Architects

DAILY REPORT No. 443 CA No. 4170.1

PROJECT:	DATE: APRIL 30-96 PAGE 1 of 3
TOWN OF HUNTINGTON INTERIM REMEDIAL PROGRAM HUNTINGTON/EAST NORTHPORT LANDFILL CONTRACT No. ENV 94-01/0-C	S M (T) W T F S
ENGINEERS: CASHIN ASSOCIATES, P.C. 1200 VETERANS MEMORIAL HIGHWAY HAUPPAUGE, NY 11788 (516) 348-7600	**CONTRACTOR:** J.D. POSILLICO, INC. 1610 NEW HIGHWAY FARMINGDALE, NY 11735 (516) 249-1872

WEATHER: RAIN / COOL TIME: 8:00 AM TEMP: 52°F WIND: LIGHT

ACTIVITY:

ITEM #7 SELECT FILL

① JDP GRADING STOCKPILE OF SELECT FILL @ NORTH TOP OF LANDFILL. PLACE & GRADE SELECT @ SECTION 13E-14E AREA ABOVE UP HAUL ROAD W/ D5 DOZER. GEOSYNTEC MONITORING PLACEMENT & DEPTH. JDP PROVIDING GRADE CONTROL.

ITEM #9 CRUSHED STONE

① JDP TRANSPORTING RCA FROM R. SCHNEIDER SOURCE TO EAST PERIMETER ROAD & PLACING BETWEEN RIP-RAP.

ITEM # 10 RIP RAP

① JDP INSTALLING RIP-RAP ON GEOCOMPOSITE ALONG EAST PERIMETER ROAD (BOTH SIDES) & WORKING NORTH.

ITEM # 26 EROSION CONTROL MATING

① LANDSCAPE CREW INSTALLING EROSION CONTROL MATING @ EAST SLOPE SECTION 13E TO 12A JUST BELOW UP-HAUL ROAD, WORKING NORTH. OVER

EQUIPMENT AND MANPOWER:		ITEM	QUANTITY	FINAL / INTERIM
1-SUPER				
1-ASSIST SUPER	3-D5 DOZER	7,9,10,26	—	
2-LAB FOREMAN	1-PAYLOADER	14	1056.0 LF	F
19-LABORERS	1-TRL	15	140.0 LF	F
4-OPERATORS	1-10 WHL DUMP TRK	18A	225.0 LF	F
2-TEAMSTERS				
	LANDSCAPE CREW			

SIGNED: [signature] DATE: 4-30-96

DAILY REPORT No. 443 CA No. 4170.1

ADDITIONAL INFORMATION:

MISC

(1) TOOK 35 MM PHOTOS OF SITE PROGRESS.

(2) HELD PROGRESS MEETING @ 10:00 AM SEE "MINUTES OF MEETING" FOR ITEMS DISCUSSED.

(3) FAXED JDP GUNDLE & INJECTION MEMO AS REQUESTED BY B. DUGGAN.

(4) WORKING ON APRIL MONTHLY REPORT & EST #15 QUANTITIES (4-30-96)

ITEM # 14 SLOTTED HDPE CORRUGATED UNDERDRAIN PIPE

INSTALLED 1056 LF THIS MONTH FOR PAYMENT (ESTIMATE #15)

CHANNEL "N" (128 LF), "B" (360 LF), "A" (408 LF), "V" (160 LF) = 1056 LF

SEE SHEET 2 OF 2; ALL ON NORTH SLOPES

ITEM # 15 24" HDPE PIPE

(1) COMPLETED NORTH SLOPE CHANNEL "V" 100 LF; COMPLETED EAST SLOPE CHANNEL "Z" 40 LF

PAY 140.0 LF THIS ESTIMATE.

ITEM # 18A TOE UNDERDRAIN PIPE

(1) COMPLETED FROM SECTION 2 TO SW # 4 @ NORTH TOE OF SLOPE

FIELD SKETCHES:

DAILY REPORT No. 444 CA No. 4170.1

PROJECT:	DATE: May 1, 1996 PAGE 1 of 1
TOWN OF HUNTINGTON INTERIM REMEDIAL PROGRAM HUNTINGTON/EAST NORTHPORT LANDFILL CONTRACT No. ENV 94-01/0-C	S M T (W) T F S
ENGINEERS: CASHIN ASSOCIATES, P.C. 1200 VETERANS MEMORIAL HIGHWAY HAUPPAUGE, NY 11788 (516) 348-7600	**CONTRACTOR:** J.D. POSILLICO, INC. 1610 NEW HIGHWAY FARMINGDALE, NY 11735 (516) 249-1872

WEATHER: Sunny & Clear TIME: 10:00AM TEMP: 56 °F WIND: Light./Mod.

ACTIVITY:

Item #7: Select Fill

JDP continues to haul, place & spread R. Schleider source select fill in use of 10 wheel dump trucks to the Northern top area where 2 D5's are spreading the material. JDP laborers are providing grade control and Geo Sonics is monitoring placement, depth checks and nuclear density tests when required. Work is being done between sections 2 and 3 of the northern 2/3 of the region.

JDP is also doing some work between sections 14E and 15E. A D5 dozer is spreading select fill after a load is dumped.

Item #10: Rip Rap

JDP is shaping up the subgrade for Rip Rap and now doing the toe of slope continueing (Approx.) from section 12A and moving Northward. A Komatsu PC150 is removing the top soil and select fill and a John Deere dozer is doing the flat area. JDP foremen and labor crew are providing grade control as specifications call for.

EQUIPMENT AND MANPOWER:		ITEM	QUANTITY	FINAL/ INTERIM
3 D5's	15 Laborers	7	—	—
1 Komatsu PC150	5 Operating Engineers	10	—	—
1 John Deere dozer	3 Teamsters	8	—	—
1 10 wheeler				
2 Trailers				
1 Vac-All				
2 Foremen				

SIGNED: Garrick P. Di Iorio DATE: 5/1/96

DAILY REPORT No. 444 CA No. 4170.1

ADDITIONAL INFORMATION:

J. Agosta is showing me the duties and responsibilities that I will given

Item = 2: Topsoil

Monitored JDP placing and spreading topsoil between sections 9A and 10.

Chicago Blower showed up and discussed Preventive Maintenance on the two blower located at the southern end. The Town wishes to investigate the placement of Hour Clocks and Vibrating switchs to shut down a blower in case a bearing goes out.

A Van-All is removing the stormwater that has been collected along the Low slope areas/side locations.

FIELD SKETCHES:

DAILY REPORT No. 445 CA No. 4170.1

PROJECT:	DATE: May 2 1996 PAGE 1 of 1
TOWN OF HUNTINGTON INTERIM REMEDIAL PROGRAM HUNTINGTON/EAST NORTHPORT LANDFILL CONTRACT No. ENV 94-01/0-C	S M T W (T) F S
ENGINEERS: CASHIN ASSOCIATES, P.C. 1200 VETERANS MEMORIAL HIGHWAY HAUPPAUGE, NY 11788 (516) 348-7600	**CONTRACTOR:** J.D. POSILLICO, INC. 1610 NEW HIGHWAY FARMINGDALE, NY 11735 (516) 249-1872

WEATHER: Sunny, Clear + Warm TIME: 9:50 TEMP: 62 °F WIND: Light

ACTIVITY:

Item #7: Select Fill

JDP continues to haul, place, and spread R. Schleider source select fill by use of one 10 wheeler, trailer, backhoe, and two D5 dozers. JDP laborers are providing grade control and GeoSyntec is monitoring the placement, depth checks and nuclear density tests when required. Work is being done between sections 2 and 3 along the Northern Plateau region.

Item # 8: Topsoil

Monitoring JDP placing and spreading R. Schleider's topsoil in section 9. One trailer is hauling in the material a D5 dozer is spreading the material and one laborer is providing grade control and performing depth check to that I visually inspected. The depths ranged from 10 inches to 16 and ½ inches.

Item #9: Crushed Stone (RCA Blend)

Monitoring JDP excavating the Haul Road along the Eastern toe of slope beginning at section 12A through 11. Laborers and foreman

EQUIPMENT AND MANPOWER:		ITEM	QUANTITY	FINAL/ INTERIM
3 D5's	5 Operating Engineers	7	—	—
1 Backhoe	3 Teamsters	8	—	—
3 Trucks		9	—	—
1 Payloader		10	—	—
2 Foreman				
15 Laborers				

SIGNED: Gerard DiTaura DATE: 5/2/96

DAILY REPORT No. 445 CA No. 4170.1

ADDITIONAL INFORMATION:

are providing grade control per say specifications. JDP is also placing and spreading RCA Blend beginning at section 12 and moving North as the haul road.

Item #10: Rip Rap

Monitored JDP excavate along the toe of slope and observed laborers maintaine grade control for Rip Rap placement. Also, JDP began to install riprap beginning at section 12.

FIELD SKETCHES:

DAILY REPORT No. 446 CA No. 4170.1

PROJECT:	DATE: May 3, 1996 PAGE 1 of 1
TOWN OF HUNTINGTON INTERIM REMEDIAL PROGRAM HUNTINGTON/EAST NORTHPORT LANDFILL CONTRACT No. ENV 94-01/0-C	S M T W T (F) S
ENGINEERS: CASHIN ASSOCIATES, P.C. 1200 VETERANS MEMORIAL HIGHWAY HAUPPAUGE, NY 11788 (516) 348-7600	**CONTRACTOR:** J.D. POSILLICO, INC. 1610 NEW HIGHWAY FARMINGDALE, NY 11735 (516) 249-1872

WEATHER: Rain TIME: 10:33 AM TEMP: 54 °F WIND: Light/Mod.

ACTIVITY:

Item #7: Select Fill

JDP continues to haul, place, and spread R. Schleider source Select Fill by use of one 10 wheeler, 980F Pavloader, and a D5 dozer. JDP laborers are providing grade control and GeoSyntec is monitoring the placement, depth checks and nuclear density tests when required. Work continues at between sections 2 and 3 along the Northern Plateau region.

Item #8: Topsoil

Monitoring JDP hauling, placing, and spreading topsoil between sections 12 to 13E on the top of Landfill

Item #10: Rip Rap

Monitoring JDP continueing to place Rip Rap along the toe of slope of the Eastern slope beginning approximately at section 12A and moving North. Also, OVER →

EQUIPMENT AND MANPOWER:		ITEM	QUANTITY	FINAL/ INTERIM
3 D5's Dozer	6 Operating Engineers	7	—	—
1 980F Pavloader	1 Side dump pavloader	8	—	—
1 10 wheeler	3 Teamsters	10	—	—
2 Trailers				
1 John Deere dozer (350)				
2 Foreman				
15 Laborers				

SIGNED: Garrett D. Lavin DATE: 5/3/96

DAILY REPORT No. 446

CA No. 4170.1

ADDITIONAL INFORMATION:

IDP laborers are providing and maintaining grade control to specifications.

Note:

1. IDP is removing the fence along the Northern edge of the Detention Basin and moving Westward toward the dog pound. This fence will be replaced w/a new fence line.
2. Observed the Northern Detention Basin being recharged (filled) by the surface runoff gathered from the Incinerator directly North of the basin. A blowout is noticable along the Northern edge of basin.

FIELD SKETCHES:

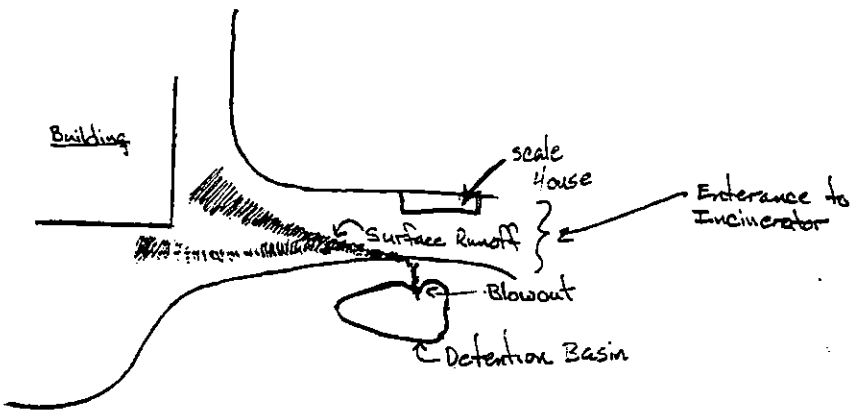

DAILY REPORT No. 447 CA No. 4170.1

PROJECT:	DATE: May 6, 1996 PAGE 1 of 1
TOWN OF HUNTINGTON INTERIM REMEDIAL PROGRAM HUNTINGTON/EAST NORTHPORT LANDFILL CONTRACT No. ENV 94-01/0-C	S (M) T W T F S
ENGINEERS: CASHIN ASSOCIATES, P.C. 1200 VETERANS MEMORIAL HIGHWAY HAUPPAUGE, NY 11788 (516) 348-7600	**CONTRACTOR:** J.D. POSILLICO, INC. 1610 NEW HIGHWAY FARMINGDALE, NY 11735 (516) 249-1872

WEATHER: Overcast TIME: 4:20 TEMP: 40 °F WIND: Light/Mod.

ACTIVITY:

Item # 7: Select Fill

JDP continues to haul, place, & Spread R. Schleider source select fill by use of a 980 F Payloader and two D5 dozers in section 2. JDP laborers are providing grade control and GeoSyntec is monitoring placement, depth checks, and nuclear density tests when required. Work is being done in section 2.

Item # 8: Topsoil

Monitoring JDP hauling, placing, and spreading topsoil between Channels A+B and moving North from section 14E. Two trailers and one D5 dozer are at this section.

Monitoring JDP replacing topsoil from previous blowout on side slope from Swale H between sections 22b and 23. (Erosion control matting will be installed later today).

Monitoring JDP placing and spreading topsoil on the outside of the fence perimeter along the South end of landfill.

EQUIPMENT AND MANPOWER:		ITEM	QUANTITY	FINAL/ INTERIM
3 D5's	2 Foreman	7	—	—
1 Payloader	15 Laborers	8	—	—
1 Side Dump Payloader	5 Operating Engineers	10	—	—
2 Trailers	3 Teamsters	32	—	—
1 10 wheeler				
1 Backhoe				

SIGNED: Jeannie J. DiFiore DATE: 5/6/96

DAILY REPORT No. 447 CA No. 4170.1

ADDITIONAL INFORMATION:

Item #10: RipRap

Monitoring JDP excavating trench for riprap between sections 12 and 13A. JDP laborers are providing grade control and placing in geocomposite in replacement for textile in trenches. (RipRap trench closest to Tawaline Rd.)

Item #32: Hydroseeding

Observed Hydroseeding being performed between section 11 through 8A on the second slope West of toe and between sections 22b to 23 South of Channel H (blowout section repair area). Hydroseeding also at 50' North + South of Section 19W and along Western in-line fence perimeter.

FIELD SKETCHES:

DAILY REPORT No. 448

CA No. 4170.1

PROJECT:	DATE: May 7, 1996 PAGE 1 of 1
TOWN OF HUNTINGTON INTERIM REMEDIAL PROGRAM HUNTINGTON/EAST NORTHPORT LANDFILL CONTRACT No. ENV 94-01/0-C	S M (T) W T F S
ENGINEERS: CASHIN ASSOCIATES, P.C. 1200 VETERANS MEMORIAL HIGHWAY HAUPPAUGE, NY 11788 (516) 348-7600	**CONTRACTOR:** J.D. POSILLICO, INC. 1610 NEW HIGHWAY FARMINGDALE, NY 11735 (516) 249-1872

WEATHER: Sunny TIME: 2:00 TEMP: 66°F WIND: Moderate

ACTIVITY:

Item # 1: Select Fill

JDP is placing, hauling, and spreading R. Schleider source select fill along the Northern Plateau. JDP laborers are providing grade control and GeoSynter is monitoring, depth checks observations, & nuclear density tests when required

Item #8: Topsoil

Monitored JDP hauling, placing, + spreading topsoil at section 14E and moving Northward between Channels + . JDP laborer is providing grade control and I observed Depth Checks that were dug by JDP laborer. All depth checks were reasonable.

Item #9: RCA blend.

Monitored JDP hauling, placing, and spreading RCA blend at the Generator Pad area. JDP laborer is providing grade control.

EQUIPMENT AND MANPOWER:	ITEM	QUANTITY	FINAL/ INTERIM
Erosion Control Mat: 7 laborers 1 980 F Payloader	7	—	—
3 D5's 10 Operating Engineers	8	—	—
1 Surveyor 3 Teamsters	9	—	—
1 938F Payloader	10	—	—
2 Trailers	26	—	—
1 John Deere dozer	18	—	—
1 10 wheeler			

SIGNED: [signature] DATE: 5/7/96

DAILY REPORT No. 448 CA No. 4170.1

ADDITIONAL INFORMATION:

Item = 10 : Rip Rap

Monitored JDP laborers placing Rip Rap starting at section 14E moving North. JDP is working on the swale closest to Townline Rd.

Item = 26 : Erosion Control Mat

Observed laborer crew installing matting along the Eastern slope between sections 10 through 9E.

Notes: Mr. Brown of Dvirka + Bartilucci arrived to get acquainted w/site

M. Alipardi + Eswar arrived at site to conduct Gas Monitor Well insertion.

Item = 18 : Active Gas Transmission Pipe

Monitored JDP Laborers fussion weld to inch HDPE Pipe on the Northern Plateau (GW18) area.

FIELD SKETCHES:

DAILY REPORT No. 449 CA No. 4170.1

PROJECT:	DATE: May 8, 1996 PAGE 1 of 1
TOWN OF HUNTINGTON INTERIM REMEDIAL PROGRAM HUNTINGTON/EAST NORTHPORT LANDFILL CONTRACT No. ENV 94-01/0-C	S M T (W) T F S
ENGINEERS: CASHIN ASSOCIATES, P.C. 1200 VETERANS MEMORIAL HIGHWAY HAUPPAUGE. NY 11788 (516) 348-7600	**CONTRACTOR:** J.D. POSILLICO, INC. 1610 NEW HIGHWAY FARMINGDALE, NY 11735 (516) 249-1872

WEATHER: Rain TIME: 9:45AM TEMP: 48 °F WIND: Light/Mod.

ACTIVITY:

Item #7: Select Fill

Monitored JDP hauling, placing, spreading R. Schleider source select fill outside the fence perimeter on the East side of landfill.

Item #8: Topsoil

Observing JDP continueing to haul, place, + spread topsoil approximately from section 11 moving Northward. A JDP laborer is providing grade control and performing depth checks to that I observed to average 6 inches.

Item #9: RCA Blend (Crushed Stone)

Monitored JDP place and spread RCA at the Generator area next to storage shed on East side of landfill. JDP laborer is providing grade control.

EQUIPMENT AND MANPOWER:		ITEM	QUANTITY	FINAL/ INTERIM
1 D4	3 Teamsters	7	—	—
2 D5's	7 Lark Field laborers	8	—	—
1 John Deere dozer	2 Foreman	9	—	—
1 Backhoe	1 Surveyor	10	—	—
2 Trailers	15 laborers	18	—	—
1 10 wheeler		26	—	—
5 Operating Engineers		32	—	—

SIGNED: [signature] DATE: 5/8/96

DAILY REPORT No. 449 CA No. 4170.1

ADDITIONAL INFORMATION:

Item #10: Rip Rap

Observing JDP excavate Rip Rap trench along toe of slope beginning at section 11 A and moving South. JDP laborer is providing grade control.

Item # 18: Active Gas Trans. Pipe

Observing JDP laborers weld 13 lengths of 6" HDPE pipe along the Western side (top of landfill).

Item #26: Erosion Control Mat

Observing Lark field installing erosion control matting along the Eastern side of land fill, between Haul road and channel B, section (approximately 11 A) moving Northward.

Item #37: Hydroseeding

Observing Lark field hydroseeding begin approximately at section 12 A and moving Northward.

Note: Fred Wehran arrived and discussed having a constant pitch on the Active Gas Trans. Pipe.

FIELD SKETCHES:

DAILY REPORT No. 450 CA No. 4170.1

PROJECT: TOWN OF HUNTINGTON INTERIM REMEDIAL PROGRAM HUNTINGTON/EAST NORTHPORT LANDFILL CONTRACT No. ENV 94-01/0-C	DATE: May 9, 1996 PAGE 1 of 1 S M T W (T) F S
ENGINEERS: CASHIN ASSOCIATES, P.C. 1200 VETERANS MEMORIAL HIGHWAY HAUPPAUGE, NY 11788 (516) 348-7600	CONTRACTOR: J.D. POSILLICO, INC. 1610 NEW HIGHWAY FARMINGDALE, NY 11735 (516) 249-1872

WEATHER: Overcast TIME: 4:15PM TEMP: Lolo °F WIND: Light/Mod.

ACTIVITY:

Item #7: Select Fill

Observed JDP placing, hauling, and spreading R. Schleider source select fill along the Eastern side outside of fence line perimeter.

Item #8: Top Soil

Observed JDP haul, place, + spread topsoil between channel B and A. Beginning from section 10 moving Northward. Monitored JDP providing depth checks (averaging 12 inches) and grade control.

Item #22: Geotextile

Monitored JDP cutting geotextile for use in RipRap trenches.

Item #18: Active Gas Trans. Pipe

Monitored JDP Laborers fussion weld 10" solid HDPE and 2" solid HDPE w/ elbows.

EQUIPMENT AND MANPOWER:		ITEM	QUANTITY	FINAL/ INTERIM
1 D4	15 laborers	7	—	—
2 D5's	7 Lark Field laborers	8	—	—
1 10 wheeler	4 Operating Engineers	22	—	—
2 Trailers	3 Teamsters	18	—	—
1 938 side dump Payloader		20	—	—
1 John Deere dozer		10	—	—
2 Foremen		9	—	—

SIGNED: Gerard D. Stevens DATE: 5/9/96

DAILY REPORT No. 458 CA No. 4170.1

ADDITIONAL INFORMATION:

Item #26: Erosion Control Mat

Monitored Lark Field laborers install erosion control mat between channel B and A (approximately) section 10 and moving North.

Item #10: Rip Rap

Observed JDP laborers placing and shaping Rip Rap along swale closet to Townline Rd section 11A and moving Northward. They are following line grade already predetermined by surveyor.

Item #9: Crushed stone (RCA Blend)

Monitored JDP crew hauling, placing and spreading RCA Blend at section 11A and moving Northward JDP laborer is maintaining grade control.

FIELD SKETCHES:

DAILY REPORT No. 451 CA No. 4170.1

PROJECT:	DATE: May 10, 1996 PAGE 1 of 1
TOWN OF HUNTINGTON INTERIM REMEDIAL PROGRAM HUNTINGTON/EAST NORTHPORT LANDFILL CONTRACT No. ENV 94-01/0-C	S M T W T (F) S
ENGINEERS: CASHIN ASSOCIATES, P.C. 1200 VETERANS MEMORIAL HIGHWAY HAUPPAUGE, NY 11788 (516) 348-7600	**CONTRACTOR:** J.D. POSILLICO, INC. 1610 NEW HIGHWAY FARMINGDALE, NY 11735 (516) 249-1872

WEATHER: Overcast / Turning Sunny TIME: TEMP: °F WIND:

ACTIVITY:

Item # 8: Topsoil

Monitoring JDP hauling, placing, and spreading topsoil between channel B, A, + V starting approximately at section 10/9A. Observed JDP laborer dig depth checks (averaged 10 inches) and provide grade control.

Item # 9: Crushed Stone (RCA Blend)

Monitored JDP haul, place, and spread RCA on Eastern haul road along the toe of slope. JDP laborer is providing grade control between sections 12 through 9.

Item # 10: Rip Rap

Observed JDP haul, place, and shape swales along the Eastern toe beginning at section 11A and move North. JDP laborer is providing grade control

EQUIPMENT AND MANPOWER:		ITEM	QUANTITY	FINAL/ INTERIM
1 Surveyor	7 Lab Field Laborers	8	—	—
1 D4	5 Operating Engineers	9	—	—
2 D5's	3 Teamsters	10	—	—
1 10 Wheeler	2 Foreman	18	—	—
2 Trailers	15 Laborers	26	—	—
1 John Deere dozer		32	—	—
1 Side Dump 938 F Backhoe				

SIGNED: Darrin J. DiTaurus DATE: 5/10/96

DAILY REPORT No. 451 CA No. 4170.1

ADDITIONAL INFORMATION:

Item #18: Active Gas Transm. Pipe

Observed JDP Laborer fussion weld solid 4" and 2" HDPE pipe on top of Landfill Southern end.

Item #26: Erosion Control Mat

Monitored Lark Field install erosion control mat between channels B+A approximately section 11 moving North.

Item #32: Hydroseeding

Observed Lark Field hydroseed section 11A between Channels B+A moving North.

FIELD SKETCHES:

DAILY REPORT No. 452 CA No. 4170.1

PROJECT: TOWN OF HUNTINGTON INTERIM REMEDIAL PROGRAM HUNTINGTON/EAST NORTHPORT LANDFILL CONTRACT No. ENV 94-01/0-C	DATE: May 13, 1996 PAGE 1 of 1 S (M) T W T F S
ENGINEERS: CASHIN ASSOCIATES, P.C. 1200 VETERANS MEMORIAL HIGHWAY HAUPPAUGE, NY 11788 (516) 348-7600	CONTRACTOR: J.D. POSILLICO, INC. 1610 NEW HIGHWAY FARMINGDALE, NY 11735 (516) 249-1872

WEATHER: Partly Cloudy TIME: 1:00 PM TEMP: 55 °F WIND: Mod. / Gusty

ACTIVITY:

Item #7: Select Fill

Observing JDP hauling, placing, + spreading R. Schleider source select fill outside fence perimeter on the Eastern side of landfill (adjacent to Townline Rd.) A D4 dozer is spreading the material and a JDP laborer is providing grade control.

Item #8: Topsoil

Monitored JDP hauling, placing, + spreading Topsoil starting at section 9 and moving Northward. A JDP laborer is providing grade control and performing depth checks; averaging 6 inches.

Item #9: Crushed stone

Observing JDP crew hauling, placing, and spreading RCA Blend along the Haul road on the Eastern side of landfill. A JDP laborer is providing grade control. JDP has also began to excavate haul road along the Northern toe of landfill.

EQUIPMENT AND MANPOWER:		ITEM	QUANTITY	FINAL/ INTERIM
1 D4 dozer	2 Foreman	7	—	—
2 D5 dozer	15 Laborers	8	—	—
1 Side Dump Payloader 938F	7 Lark Field laborers	9	—	—
1 John Deere dozer 350	6 Operating Engineers	10	—	—
2 Trailers	1 10 wheeler	17	—	—
1 980 F Payloader	3 Teamsters	26	—	—
1 Surveyor				

SIGNED: Garrick D. Lewis DATE: 5/13/96

DAILY REPORT No. 452 CA No. 4170.1

ADDITIONAL INFORMATION:

Item #10: Rip Rap

Observed JDP Hauling, placing, and shaping Rip Rap swales along the Eastern toe of landfill.

Item #18: Active Gas Trans. Pipe

Monitor JDP laborers fussion weld HDPE Pipe at the Southern Plateau.

Total to date (approximately):

6": 1,455'

4": 320'

2": 200'

Item #26: Erosion Control Mat

Monitored Lark Field installing Erosion Control Mat on the Eastern slope of landfill.

Note: Monitored JDP laborers begin to repair Erosion at side at section 20E.

FIELD SKETCHES:

DAILY REPORT No. 454 CA No. 4170.1

PROJECT:	DATE: 5-14-96 PAGE 1 of 1
TOWN OF HUNTINGTON INTERIM REMEDIAL PROGRAM HUNTINGTON/EAST NORTHPORT LANDFILL CONTRACT No. ENV 94-01/0-C	S M (T) W T F S
ENGINEERS: CASHIN ASSOCIATES, P.C. 1200 VETERANS MEMORIAL HIGHWAY HAUPPAUGE, NY 11788 (516) 348-7600	**CONTRACTOR:** J.D. POSILLICO, INC. 1610 NEW HIGHWAY FARMINGDALE, NY 11735 (516) 249-1872

WEATHER: SUNNY TIME: 9:00 A.M. TEMP: 52 °F WIND: LIGHT

ACTIVITY:

RECEIVED BRIEFING ON DAILY ACTIVITES AND OFFICE SET UP FROM GARVIS DILARD OF C.A. INCLUDING FILING SYSTEM, COMPUTER FORMAT AND CONSTRUCTION ITEMS REMAINING TO COMPLETE CONTRACT

TOOK MINUTES OF BI-WEEKLY MEETING BETWEEN CONTRACTOR, TOWN, SUBS, DEC, AND CASHIN. BEGAN TYPING MINUTES FOR REVIEW AND COMMENT BY JIM GLADYSZ OF C.A.

ITEM 11G HEADER PIPING:

MONITORED JDP EXCAVATING TRENCH ON NORTHWEST PERIMETER AND INSTALLING HEADER PIPE TO VALVE CHAMBER. A NEW CONCRETE RING WAS INSTALLED REPLACING VALVE CHAMBER RING DAMAGED BY CONSTRUCTION EQUIPMENT TRAFFIC DURING PERIMETER ROAD EXCAVATION. A NEW COVER FOR THE VALVE CHAMBER WILL BE INSTALLED AT A LATER DATE.

EQUIPMENT AND MANPOWER:	ITEM	QUANTITY	FINAL/ INTERIM
3 LABORERS	11G	382	FINAL
1 FOREMAN			
1 OPERATOR			
1 BACKHOE			

SIGNED: [signature] DATE: 5-14-96

DAILY REPORT No. 454

CA No. 4170.1

ADDITIONAL INFORMATION:

FIELD SKETCHES:

DAILY REPORT No. 453 CA No. 4170.1

PROJECT:	DATE: May 14, 1996 PAGE 1 of 1
TOWN OF HUNTINGTON INTERIM REMEDIAL PROGRAM HUNTINGTON/EAST NORTHPORT LANDFILL CONTRACT No. ENV 94-01/0-C	S M (T) W T F S
ENGINEERS: CASHIN ASSOCIATES, P.C. 1200 VETERANS MEMORIAL HIGHWAY HAUPPAUGE, NY 11788 (516) 348-7600	**CONTRACTOR:** J.D. POSILLICO, INC. 1610 NEW HIGHWAY FARMINGDALE, NY 11735 (516) 249-1872

WEATHER: Sunny TIME: 4:15 TEMP: 74 °F WIND: Moderate

ACTIVITY:

Item # 7 : Select Fill

Observed JDP hauling, placing, + spreading R. Scalleticc source select fill outside fence perimeter on the Eastern side of landfill (adjacent to Townline Rd.)

Item # 8: Topsoil

Monitored JDP hauling, placing + spreading material alongthe slope beginning at section 8 and moving west ward. A JDP laborer is providing grade control.

Item # 18: Active Gas Trans. Pipe

Monitored JDP laborers fussion welded 200' of 4" pipe + 172' of 2" pipe along the Northeastern Plateau.

Gave an overview of daily activities, filing systems, file retrieval off the computer, site overview with Neal Stark.

Attended Progress Meeting w/ J. Gladysz and Neal Stark.

JDP is repairing a damaged Manhole at the Northwestern edge of landfill (approximately Section 3). Talking w/ Joe S. of JDP this manhole was damaged for some time now.

EQUIPMENT AND MANPOWER:		ITEM	QUANTITY	FINAL/ INTERIM
1 D4	1 Surveyor	7	—	—
2 D5	5 Operating	8	—	—
1 350 John Deere	3 Teamsters	18	—	—
1 938 F Payloader	2 Foremen	26	—	—
2 Trailers	15 Laborers			
1 10 Wheeler	1 Lark Field Laborers			
1 Backhoe				

SIGNED: Darwin T. Dufresne DATE: 5/14/96

DAILY REPORT No. 453 CA No. 4170.1

ADDITIONAL INFORMATION:

Item #26: Erosion Control Blanket

Manitoba Lark Field laborers install Erosion control Mat on the Northeastern slope approximately section 9A.

FIELD SKETCHES:

DAILY REPORT No. 455 CA No. 4170.1

PROJECT:	DATE: 5-15-96 PAGE 1 of 1
TOWN OF HUNTINGTON INTERIM REMEDIAL PROGRAM HUNTINGTON/EAST NORTHPORT LANDFILL CONTRACT No. ENV 94-01/0-C	S M T (W) T F S
ENGINEERS: CASHIN ASSOCIATES, P.C. 1200 VETERANS MEMORIAL HIGHWAY HAUPPAUGE, NY 11788 (516) 348-7600	**CONTRACTOR:** J.D. POSILLICO, INC. 1610 NEW HIGHWAY FARMINGDALE, NY 11735 (516) 249-1872

WEATHER: SUNNY TIME: 7:00 TEMP: 53 °F WIND: LIGHT

ACTIVITY:

ITEM 7: SELECT FILL:

MONITORED JDP GRADING PERIMETER ROAD ON NORTH WEST SIDE OF SITE USING ONE D-4 DOZER TO PUSH EXCESS SELECT FILL INTO A STOCKPILE TO BE LOADED INTO ONE 10-WHEEL DUMP TRUCK BY ONE SD-938 MATERIAL HANDLER AND TAKEN TO THE TOP OF THE SITE TO FILL IN THE APPROXIMATELY ONE ACRE LEFT OPEN.

ITEM 8: TOPSOIL:

MONITORED JDP TRANSPORTING TOPSOIL FROM R. SCHLEIDER SOURCE VIA TRUCKS TO UP HAUL ROAD DOWNSIDE SLOPE @ SECTION 7-8A AREA USING TWO D-5 DOZERS TO GRADE ON NORTH SLOPES OBSERVED JDP LABORER DIG DEPTH CHECKS (AVERAGED 6-6½ INCHES) AND PROVIDE DEPTH CONTROL.

ITEM 10: RIPRAP:

MONITORED JDP HAUL, PLACE AND SHAPE SWALES ALONG THE EASTERN TOE OF THE LANDFILL FROM SOUTH TO NORTH

EQUIPMENT AND MANPOWER:		ITEM	QUANTITY	FINAL/ INTERIM
15 LABORERS	1 SURVEYOR	7	—	
2 LABOR FOREMEN	7 LARICFIELD LABORERS	8	—	
6 OPERATORS	1 10 WHEELER	10	208.42 YD³	FINAL
3 TEAMSTERS	2 TRAILERS	18	—	
2 D-5 DOZERS	1 SD 938 PAYLOADER	26	—	
1 D-4 DOZER		32	—	
1 350 JOHN DEERE				

SIGNED: [signature] DATE: 5-15-96

DAILY REPORT No. 455 CA No. 4170.1

ADDITIONAL INFORMATION:

ITEM 18: ACTIVE GAS TRANSMISSION PIPING:
MONITORED JDP LABORERS FUSION WELDING HDPE PIPE AT THE NORTHEASTERN PLATEAU AS FOLLOWS: 4" PIPE 240'
6" PIPE 63'

ITEM 26: EROSION CONTROL MATTING:
MONITORED LARKFIELD INSTALLING EROSION CONTROL MATTING ON NORTH AND EAST SIDES OF LANDFILL.

ITEM 32: HYDROSEEDING:
MONITORED LARKFIELD HYDROSEEDING NORTHEAST SIDE OF LANDFILL BETWEEN CHANNELS H AND A.

FIELD SKETCHES:

ITEM 10 RIP RAP
SECTION 15E TO 12 (toe SIDE) 521'X 45'X 1' ÷ 27 = 86.83 CU YDS
SECTION 15E TO 12 (FENCE SIDE) 469' × 7' x 1' ÷ 27 = 121.59 CU YDS } 208.42 YD³

DAILY REPORT No. 456 CA No. 4170.1

PROJECT:	DATE: 5-16-96 PAGE 1 of 1
TOWN OF HUNTINGTON INTERIM REMEDIAL PROGRAM HUNTINGTON/EAST NORTHPORT LANDFILL CONTRACT No. ENV 94-01/0-C	S M T W (T) F S
ENGINEERS: CASHIN ASSOCIATES, P.C. 1200 VETERANS MEMORIAL HIGHWAY HAUPPAUGE, NY 11788 (516) 348-7600	**CONTRACTOR:** J.D. POSILLICO, INC. 1610 NEW HIGHWAY FARMINGDALE, NY 11735 (516) 249-1872

WEATHER: CLOUDY LIGHT DRIZZLE TIME: 8:00 A.M TEMP: 52 °F WIND: LIGHT

ACTIVITY:

ITEM 7: SELECT FILL:

MONITORED TRANSFER OF SELECT FILL FROM NORTHWEST PERIMETER TO TOP OF SITE FOR COVERING REMAINING AREA. MATERIAL IS BEING STOCKPILED IN THE NORTH SIDE OF THE OPENING.

ITEM 8: TOP SOIL

MONITORED JDP TRANSPORTING TOPSOIL FROM R. SCHLEIDER SOURCE VIA TRUCKS TO UPHAUL ROAD DOWNSIDE SLOPE @ SECTION 9 & 10 AREA. USING TWO D-5 DOZERS TO GRADE ON NORTHEAST SLOPES. OBSERVED JDP LABORER DIG DEPTH CHECKS (AVERAGED 6 - 6½ INCHES) AND PROVIDE DEPTH CONTROL.

ITEM 18: ACTIVE GAS TRANSMISSION PIPING:

MONITORED JDP LABORERS FUSION WELDING HDPE PIPING AT THE NORTHEAST AND WEST PLATEAU AS FOLLOWS: 4" PIPE 240' TRENCHES WERE DUG ON THE NORTH WEST PLATEAU AND PIPE WAS INSTALLED.

EQUIPMENT AND MANPOWER:		ITEM	QUANTITY	FINAL/ INTERIM
15 LABORERS	1 SURVEYOR	7	—	
2 LABOR FOREMEN	7 LANDFIELD LABORERS	8	—	
4 OPERATORS	1 10 WHEELER	18	—	
2 TEAMSTERS	1 TRAILER	26	—	
2 D-5 DOZERS	1 SD 938 PAYLOADER	32	—	
1 D-4 DOZER				
1 350 JOHN DEERE				

SIGNED: [signature] DATE: 5-16-96

DAILY REPORT No. 456 CA No. 4170.1

ADDITIONAL INFORMATION:

ITEM 26 : EROSION CONTROL MATTING

MONITORED LARKFIELD INSTALLING EROSION CONTROL MATTING ON THE NORTH EAST CORNER OF THE LANDFILL.

ITEM 32: HYDROSEEDING:

MONITORED LARKFIELD HYDROSEEDING NORTH SIDE OF LANDFILL AND SPOT SEEDING AROUND PERIMETER ACCESS ROAD.

FIELD SKETCHES:

DAILY REPORT No. 457 CA No. 4170.1

PROJECT: TOWN OF HUNTINGTON INTERIM REMEDIAL PROGRAM HUNTINGTON/EAST NORTHPORT LANDFILL CONTRACT No. ENV 94-01/0-C	DATE: 5-17-96 PAGE 1 of 1 S M T W T (F) S
ENGINEERS: CASHIN ASSOCIATES, P.C. 1200 VETERANS MEMORIAL HIGHWAY HAUPPAUGE, NY 11788 (516) 348-7600	CONTRACTOR: J.D. POSILLICO, INC. 1610 NEW HIGHWAY FARMINGDALE, NY 11735 (516) 249-1872

WEATHER: CLOUDY TIME: 8:00 A.M. TEMP: 54 °F WIND: LIGHT

ACTIVITY:

ITEM 7: SELECT FILL

MONITORED TRANSFER OF SELECT FILL FROM NORTH PERIMETER TO TOP OF SITE FOR COVERING REMAINING AREA. MATERIAL IS BEING PUSHED OUT FROM NORTH TO SOUTH TO CLOSE OPEN AREA ON TOP NORTH PLATEAU.

ITEM 8: TOPSOIL

MONITORED JDP TRANSPORTING TOPSOIL FROM R. SCHLEIDER SOURCE VIA TRUCKS TO UPHAUL ROAD DOWNSIDE SLOPES @ SECTION 10 & 11 AREA USING TWO D-5 DOZERS TO GRADE ON NORTHEAST SLOPES. OBSERVED JDP LABORER DIG DEPTH CHECKS (AVERAGED 6") AND PROVIDE DEPTH CONTROL.

ITEM 9: CRUSHED STONE

MONITORED JDP TRANSPORTING RCA FROM R. SCHLEIDER SOURCE TO EAST PERIMETER ROAD AND PLACING BETWEEN RIP RAP.

EQUIPMENT AND MANPOWER:		ITEM	QUANTITY	FINAL/ INTERIM
15 LABORERS	1 SURVEYOR	7	—	
2 LABOR FOREMEN	1 10 WHEELER	8	—	
4 OPERATORS	2 TRAILERS	9	428.91 YD³	FINAL
3 TEAMSTERS		10	—	
2 D-5 DOZERS		30	—	
1 D-4 DOZER				
1 SD 938 PAYLOADER				

SIGNED: [signature] DATE: 5-17-96

DAILY REPORT No. 457 CA No. 4170.1

ADDITIONAL INFORMATION:

ITEM 10: RIP RAP

MONITORED JDP INSTALLING RIP RAP @ WEST TOE OF SLOPE ALONG PERIMETER ROADWAY AND ANIMAL COMPOUND. @ SECTION 1 + 1A

ITEM 30: CHAIN LINK FENCE

OBSERVED JDP REMOVING FENCE AND POSTS FROM ALONG NORTHWEST DERIMETER OF SITE.

FIELD SKETCHES:

ITEM 9 · CRUSHED STONE (RCA)

SECTION 15E TO 12

ROADWAY 520.64' X 12' X 1.5 ÷ 27 = 347.09 CUYD
25 X 66.64 X 12 X 1.5 ÷ 2 ÷ 27 = 46.27 CUYD
40 X 16 X 1.5 ÷ 27 = 35.55 CUYD
} 428.91 YD³

DAILY REPORT No. 458 CA No. 4170.1

PROJECT:	DATE: 5-20-96 PAGE 1 of 1
TOWN OF HUNTINGTON INTERIM REMEDIAL PROGRAM HUNTINGTON/EAST NORTHPORT LANDFILL CONTRACT No. ENV 94-01/0-C	S (M) T W T F S
ENGINEERS: CASHIN ASSOCIATES, P.C. 1200 VETERANS MEMORIAL HIGHWAY HAUPPAUGE, NY 11788 (516) 348-7600	**CONTRACTOR:** J.D. POSILLICO, INC. 1610 NEW HIGHWAY FARMINGDALE, NY 11735 (516) 249-1872

WEATHER: SUNNY AND HOT TIME: 2:00 P.M. TEMP: 89 °F WIND: MODERATE

ACTIVITY:

ITEM 8: TOPSOIL

MONITORED JDP TRANSPORTING TOPSOIL FROM R. SCHLEIDER SOURCE VIA TRUCKS TO UPHAUL ROAD DOWNSIDE SLOPES @ SECTION 11 + 12 AREA USING ONE D-5 DOZER TO GRADE ON NORTHEAST SLOPES. TRANSPORTING TOPSOIL TO NORTH SIDE TOE AND USING ONE D-5 AND ONE D-4 DOZER TO GRADE ON NORTH SLOPES. OBSERVED TWO JDP LABORERS DIG DEPTH CHECKS (AVERAGED 6 ½") AND PROVIDE DEPTH CONTROL.

ITEM 10: RIP RAP

MONITORED JDP INSTALLING RIP RAP @ WEST TOE OF SLOPE ALONG PERIMETER ROADWAY AND ANIMAL COMPOUND @ SECTION 2 + 3.

ITEM 18: ACTIVE GAS TRANSMISSION PIPING

MONITORED JDP TRENCHING AND INSTALLING HDPE GAS PIPING ON SOUTH PLATEAU AND EAST SIDE OF LANDFILL.

EQUIPMENT AND MANPOWER:		ITEM	QUANTITY	FINAL/ INTERIM
15 LABORERS	1 SURVEYOR	8	–	
2 LABOR FOREMEN	1 10 WHEELER	10	165.92 YD³	FINAL
5 OPERATORS	1 TRAILER	18	580 LF	FINAL
2 TEAMSTERS	1 SD 938 PAY LOADER	26	–	
2 D-5 DOZERS	7 LARKFIELD LABORERS			
1 D-4 DOZER				
1 350 JOHN DEERE				

SIGNED: [signature] DATE: 5-20-96

DAILY REPORT No. 458 CA No. 4170.1

ADDITIONAL INFORMATION:

ITEM 26 : EROSION CONTROL MATTING

MONITORED LARKFIELD INSTALLING EROSION CONTROL MATTING ON NORTH AND EAST SIDES OF LAND FILL

ITEM 32 : HYDROSEEDING

MONITORED LARKFIELD HYDROSEEDING NORTH SIDE OF LANDFILL BETWEEN CHANNELS H AND A

FIELD SKETCHES:

ITEM 10 RIP RAP

SECTION 6B TO 3

(TOE SIDE) 648' x 3 (AVERAGE) x 1.00 ÷ 27 = 72 YD³

(FENCE SIDE) 634' x 4 (AVERAGE) x 1.00 ÷ 27 = 93.92 YD³

} 165.92 YD³

ITEM 18 ACTIVE GAS

2" PIPING SOUTH PLATEAU 205' LF

4" PIPING EAST PLATEAU 375' LF

} 580 L.F.

DAILY REPORT No. 459 CA No. 4170.1

PROJECT:	DATE: 5-21-96 PAGE 1 of 1
TOWN OF HUNTINGTON INTERIM REMEDIAL PROGRAM HUNTINGTON/EAST NORTHPORT LANDFILL CONTRACT No. ENV 94-01/0-C	S M (T) W T F S
ENGINEERS: CASHIN ASSOCIATES, P.C. 1200 VETERANS MEMORIAL HIGHWAY HAUPPAUGE, NY 11788 (516) 348-7600	**CONTRACTOR:** J.D. POSILLICO, INC. 1610 NEW HIGHWAY FARMINGDALE, NY 11735 (516) 249-1872

WEATHER: SUNNY AND HOT TIME: 2:00 TEMP: 85 °F WIND: LIGHT

ACTIVITY:

ITEM 8: TOPSOIL

MONITORED JDP TRANSPORTING TOPSOIL FROM R. SCHLEIDER SOURCE VIA TRUCKS TO NORTH TOE OF LANDFILL SLOPE @ SECTIONS 7 + 8 AREA. USING ONE D-4 AND ONE D-5 DOZER TO GRADE ON NORTH SIDE AND SLOPES. OBSERVED ONE JDP LABORER DIG DEPTH CHECKS (AVERAGED 6 INCHES) AND PROVIDE DEPTH CONTROL.

ITEM 7: SELECT FILL

MONITORED TRANSFER OF SELECT FILL FROM SUMP AREA NORTH OF LANDFILL TO TOP OF SITE TO COVER REMAINING AREA. MATERIAL IS BEING PUSHED OUT FROM NORTH TO SOUTH IN TWO LIFTS TO BE TESTED AFTER DRYING PERIOD.

ITEM 18: ACTIVE GAS TRANSMISSION PIPING

MONITORED JDP TRENCHING AND INSTALLING HDPE GAS PIPING ON WEST PLATEAU PROCEEDING NORTH AND WELDING 2" WELL CONNECTIONS TO 6" MAIN.

EQUIPMENT AND MANPOWER:		ITEM	QUANTITY	FINAL/ INTERIM
15 LABORERS	1 10 WHEELER	7	—	—
2 LABOR FOREMEN	1 SD 938 LOADER	8	—	—
5 OPERATORS	5 LARKFIELD LABOR	18	515 LF	FINAL
1 TEAMSTER		32	—	—
2 D-5 DOZERS				
1 D-4 DOZER				
1 350 JOHN DEERE				

SIGNED: [signature] DATE: 5-21-96

DAILY REPORT No. 459

CA No. 4170.1

ADDITIONAL INFORMATION:

ITEM 32 : HYDROSEEDING

MONITORED LARKFIELD HYDROSEEDING NORTH AND EAST SIDES OF LANDFILL BETWEEN CHANNEL V AND TOE AND OUTSIDE PERIMETER ROAD

FIELD SKETCHES:

ITEM 18

ACTIVE GAS PIPE

6" PIPE WEST PLATEAU 472 LF
2" PIPE WEST PLATEAU 43 LF
} 515 LF

DAILY REPORT No. 160 CA No. 4170.1

PROJECT:	DATE: 5-22-96 PAGE 1 of 1
TOWN OF HUNTINGTON INTERIM REMEDIAL PROGRAM HUNTINGTON/EAST NORTHPORT LANDFILL CONTRACT No. ENV 94-01/0-C	S M T (W) T F S
ENGINEERS: CASHIN ASSOCIATES, P.C. 1200 VETERANS MEMORIAL HIGHWAY HAUPPAUGE, NY 11788 (516) 348-7600	**CONTRACTOR:** J.D. POSILLICO, INC. 1610 NEW HIGHWAY FARMINGDALE, NY 11735 (516) 249-1872

WEATHER: SUNNY AND MILD TIME: 7:30 A.M. TEMP: 72 °F WIND: LIGHT

ACTIVITY: ITEM 7: SELECT FILL

MONITORED TRANSFER OF SELECT FILL FROM SUMP AREA NORTH OF LANDFILL TO TOP OF SITE TO COVER REMAINING AREA. MATERIAL IS BEING PUSHED OUT FROM NORTH TO SOUTH IN TWO LIFTS TO BE TESTED AFTER DRYING PERIOD.

ITEM 9: CRUSHED STONE

MONITORED JDP TRANSPORTING RCA FROM R. SCHLEIDER SOURCE TO NORTH PERIMETER ROAD AND PLACING BETWEEN RIP RAP CHANNELS.

ITEM 18: ACTIVE GAS TRANSMISSION PIPING

MONITORED JDP TRENCHING AND INSTALLING HDPE GAS PIPING ON EAST SLOPE AND NORTH PLATEAU.

ITEM 26: EROSION CONTROL MATTING

MONITORED LARKFIELD INSTALLING EROSION CONTROL MATTING ON NORTH SLOPE + TOP OF LANDFILL.

EQUIPMENT AND MANPOWER:		ITEM	QUANTITY	FINAL/ INTERIM
15 LABORERS	1 SURVEYOR	7	—	—
2 LABOR FOREMEN	1 980 F LOADER	9	410.00 CY	FINAL
6 OPERATORS	1 SD38 LOADER	18	746	FINAL
2 TEAMSTERS	1 10 WHEELER	26	—	—
2 D-5 DOZERS	1 TRAILER	10	62.36 YD³	FINAL
1 D-4 DOZER	6 LARKFIELD LABOR			
1 350 JOHN DEERE				

SIGNED: [signature] DATE: 5-22-96

DAILY REPORT No. 460

CA No. 4170.1

ADDITIONAL INFORMATION:

ITEM 10 : RIP RAP

MONITORED JDP INSTALLING RIP RAP @ NORTH TOE OF SLOPE FROM SECTION 3 TO 7.

FIELD SKETCHES:

ITEM 10
RIP RAP

SECTION
3 TO 7 (FENCE) 85' X 4' X 1' ÷ 27 = 12.59 YD³
(TOE) 448' X 3' X 1' ÷ 27 = 49.77 YD³ } 62.36 YD³

ITEM 18
HDPE PIPE

NORTH PLATEAU 6" PIPE 468 LF
EAST SLOPE 2" PIPE 278 LF } 746 LF

ITEM 9

SECTION
6B TO 3 615' X 12' X 1.5' ÷ 27 = 410.00 YD³

DAILY REPORT No. 461 CA No. 4170.1

PROJECT:	DATE: 5-23-96 PAGE 1 of 1
TOWN OF HUNTINGTON INTERIM REMEDIAL PROGRAM HUNTINGTON/EAST NORTHPORT LANDFILL CONTRACT No. ENV 94-01/0-C	S M T W (T) F S
ENGINEERS: CASHIN ASSOCIATES, P.C. 1200 VETERANS MEMORIAL HIGHWAY HAUPPAUGE, NY 11788 (516) 348-7600	**CONTRACTOR:** J.D. POSILLICO, INC. 1610 NEW HIGHWAY FARMINGDALE, NY 11735 (516) 249-1872

WEATHER: SUNNY AND WARM TIME: 4:00 P.M. TEMP: 88 °F WIND: MODERATE

ACTIVITY: ITEM 7 : SELECT FILL

MONITORED JDP TRANSFERRING SELECT FILL FROM SUMP AREA NORTH OF LANDFILL TO TOP OF SITE TO COVER REMAINING OPEN AREA. EXCESS MATERIAL FROM THE SUMP IS BEING TRANSPORTED TO R. SCHLEIDER'S YARD AND DUMPED.

ITEM 9 : CRUSHED STONE

MONITORED JDP TRANSPORTING RCA FROM R. SCHLEIDER SOURCE TO NORTH PERIMETER RAAD AND PLACING BETWEEN RIP RAP CHANNELS AND CREST OF SLOPE.

ITEM 10: RIP RAP

MONITORED JDP INSTALLING RIP RAP @ PARKING AREA NORTH OF PERIMITER ROADWAY @ SECTION 7 TO 8

ITEM 18 : ACTIVE GAS TRANSMISSION PIPING

MONITORED JDP TRENCHING AND INSTALLING HDPE GAS PIPING ON NORTH PLATEAU.

EQUIPMENT AND MANPOWER:		ITEM	QUANTITY	FINAL/ INTERIM
14 LABORERS	1 SURVEYOR	7	—	—
2 LABOR FOREMEN	1 980F LOADER	9	328.67 YD³	FINAL
6 OPERATORS	1 SD938 LOADER	10	48.25 YD³	FINAL
2 TEAMSTERS	1 10 WHEELER	18	500 LF	FINAL
2 D-5 DOZERS	1 TRAILER	26	—	—
1 D-4 DOZER				
1 350 JOHN DEERE				

SIGNED: [signature] DATE: 5-23-96

DAILY REPORT No. 461 CA No. 4170.1

ADDITIONAL INFORMATION:

ITEM 26: EROSION CONTROL MATTING:

MONITORED LARKFIELD INSTALLING EROSION CONTROL MATTING ON NORTH SLOPE AT TOE.

FIELD SKETCHES:

ITEM 10 RIP RAP

SECTION 8A

FENCE SIDE = 14 x 4' x 1 ÷ 27 = 2.09 YD³

TOE SIDE – 12 x 3' x 1 ÷ 27 = 1.33 YD³

PARKING AREA END (17 x 3 x 1 ÷ 2) ÷ 27 = 0.94 YD³

PARKING – 3A TO 8 30' x 3 x 1 ÷ 27 = 33.44 YD³

NORTH STORMWATER STRUCTURE 10.45 YD³

} 48.25 YD³

ITEM 9 CRUSHED STONE

SECTION 3 TO 8A 493 x 12 x 1.5 ÷ 27 = 328.67 YD³

ITEM 18 HDPE PIPE

NORTH PLATEAU

6" PIPE 376 LF

2" PIPE 124 LF

} 500 LF

DAILY REPORT No. 462 CA No. 4170.1

PROJECT:	DATE: 5-28-96 PAGE 1 of 1
TOWN OF HUNTINGTON INTERIM REMEDIAL PROGRAM HUNTINGTON/EAST NORTHPORT LANDFILL CONTRACT No. ENV 94-01/0-C	S M (T) W T F S
ENGINEERS: CASHIN ASSOCIATES, P.C. 1200 VETERANS MEMORIAL HIGHWAY HAUPPAUGE, NY 11788 (516) 348-7600	**CONTRACTOR:** J.D. POSILLICO, INC. 1610 NEW HIGHWAY FARMINGDALE, NY 11735 (516) 249-1872

WEATHER: OVERCAST AND COOL TIME: 10:00 A.M. TEMP: 61 °F WIND: LIGHT

ACTIVITY: ITEM 8: TOPSOIL

MONITORED JDP TRANSPORTING TOPSOIL FROM R. SCHLEIDER SOURCE VIA TRUCKS TO TOP OF LANDFILL SOUTH PLATEAU USING TWO D-5 DOZERS TO GRADE OUT PILES AND SPREAD TOPSOIL.

ITEM 10: RIP RAP

MONITORED JDP INSTALLING RIP RAP @ EAST PERIMETER ROADWAY BETWEEN SECTIONS 8A AND 9A.

ITEM 18: ACTIVE GAS TRANSMISSION PIPING

MONITORED JDP TRENCHING AND INSTALLING HDPE GAS PIPING ON EAST SLOPE AND NORTH PLATEAU.

121' OF 2" FEED } 527' TOTAL
406' OF 6" MAIN }

EQUIPMENT AND MANPOWER:		ITEM	QUANTITY	FINAL/ INTERIM
15 LABORERS	1 SURVEYOR	8	—	—
2 LABOR FOREMEN	1 980 F LOADER	10	334.52 YD³	FINAL
6 OPERATORS	1 938 LOADER	18	527'	FINAL
2 TEAMSTERS	1 10 WHEELER			
2 D-5 DOZERS	1 TRAILER			
1 D-4 DOZER				
1 350 JOHN DEERE				

SIGNED: [signature] DATE: 5-28-96

DAILY REPORT No. 462 CA No. 4170.1

ADDITIONAL INFORMATION:

FIELD SKETCHES:

ITEM 10 SECTION 12 TO 11A FENCE SIDE 201 x 4.5 x 1 ÷ 27 = 33.50 YD³
TOE SIDE 200 x 30 x 1 ÷ 27 = 22.22 YD³

RIP RAP SECTION 11 TO 8A FENCE SIDE 608 x 7 x 1 ÷ 27 = 176.30 YD³
TOE SIDE 615 x 4.5 x 1 ÷ 27 = 102.50 YD³

} 334.52 YD³

DAILY REPORT No. 4163 CA No. 4170.1

PROJECT:	DATE: 5-29-96 PAGE 1 of 1
TOWN OF HUNTINGTON INTERIM REMEDIAL PROGRAM HUNTINGTON/EAST NORTHPORT LANDFILL CONTRACT No. ENV 94-01/0-C	S M T (W) T F S
ENGINEERS: CASHIN ASSOCIATES, P.C. 1200 VETERANS MEMORIAL HIGHWAY HAUPPAUGE, NY 11788 (516) 348-7600	**CONTRACTOR:** J.D. POSILLICO, INC. 1610 NEW HIGHWAY FARMINGDALE, NY 11735 (516) 249-1872

WEATHER: OVERCAST AND COOL TIME: 1:00 P.M. TEMP: 65°F WIND: LIGHT

ACTIVITY: ITEM 8 : TOPSOIL

MONITORED JDP TRANSPORTING TOPSOIL FROM R. SCHLEIDER SOURCE VIA TRUCK TO TOP OF LANDFILL SOUTH PLATEAU USING ONE D-4 DOZER TO GRADE OUT PILES AND SPREAD TOPSOIL.

ITEM 10 : RIP RAP

MONITORED JDP INSTALLING RIP RAP AT EAST AND NORTH PERIMETER ROADWAY.

ITEM 11: GABIONS

MONITORED JDP INSTALLING GABION BASKETS AT CULVERT END IN NORTH RECHARGE BASIN.

ITEM 18 : ACTIVE GAS TRANSMISSION PIPING

MEASURED QUANTITIES OF INSTALLED HDPE PIPE.

6" PIPE 410 LF

4" PIPE 613 LF

2" PIPE 492 LF

EQUIPMENT AND MANPOWER:	ITEM	QUANTITY	FINAL/ INTERIM
15 LABORERS 1 10 WHEELER	8	—	—
2 LABOR FOREMEN	10	—	—
3 OPERATORS	11	—	—
1 TEAMSTER	18	1523 LF	FINAL
1 D-4 DOZER			
1 980 F LOADER			
1 938 LOADER			

SIGNED: [signature] DATE: 5-29-96

DAILY REPORT No. 463

CA No. 4170.1

ADDITIONAL INFORMATION:

FIELD SKETCHES:

DAILY REPORT No. 464 CA No. 4170.1

PROJECT:	DATE: 5-30-96 PAGE 1 of 1
TOWN OF HUNTINGTON INTERIM REMEDIAL PROGRAM HUNTINGTON/EAST NORTHPORT LANDFILL CONTRACT No. ENV 94-01/0-C	S M T W (T) F S
ENGINEERS: CASHIN ASSOCIATES, P.C. 1200 VETERANS MEMORIAL HIGHWAY HAUPPAUGE, NY 11788 (516) 348-7600	**CONTRACTOR:** J.D. POSILLICO, INC. 1610 NEW HIGHWAY FARMINGDALE, NY 11735 (516) 249-1872

WEATHER: SUNNY AND COOL TIME: 8:00 A.M TEMP: 50 °F WIND:

ACTIVITY:

ITEM 8: TOPSOIL

MONITORED JDP TRANSPORTING TOPSOIL FROM R. SCHLEIDER SOURCE VIA TRUCK TO TOP OF LANDFILL NORTH PLATEAU USING ONE D-4 DOZER TO GRADE OUT PILES AND SPREAD TOPSOIL.

ITEM 11: GABIONS:

MONITORED JDP INSTALLING AND FILLING GABION BASKETS IN BASE OF NORTH RECHARGE BASIN.

ITEM 30: CHAIN LINK FENCE

MONITORED RESIDENTIAL INSTALLING FENCE POSTS ON EAST SIDE OF LANDFILL ALONG TOWNLINE ROAD WORKING FROM SOUTH TO NORTH. POSTS ARE BEING LAID OUT TEN FEET APART.

ITEM 9: CRUSHED STONE

MEASURED INSTALLED QUANTITIES OF RCA FOR PAYMENT.

EQUIPMENT AND MANPOWER:		ITEM	QUANTITY	FINAL/ INTERIM
15 LABORERS	1 SURVEYOR	8	—	—
2 LABOR FOREMEN	4 FENCE INSTALLERS	11	72.10	FINAL
3 OPERATORS	1 TEN WHEELER	30	—	—
1 TEAMSTER		9	822.56	FINAL
1 D-4 DOZER				
1 350 JOHN DEERE				
1 938 PAY LOADER				

SIGNED: [signature] DATE: 5-30-96

DAILY REPORT No. 464

CA No. 4170.1

ADDITIONAL INFORMATION:

FIELD SKETCHES:

ITEM 9 RCA

SECTION 12A GEN PAD	182 × 27 × 2 ÷ 27 =	364
SECTION 11 + 12A ROAD	182 × 12 × 1.5 ÷ 27 =	121.33
	58 × 30 × .67 ÷ 27 =	43.17
	58 × 11 × .67 ÷ 2 ÷ 27 =	7.91
SECTION 11 TO 10 ROAD	40 × 12.33 × .67 ÷ 27 =	12.23
SECTION 10 TO 9A	140 × 41 × .67 ÷ 2 ÷ 27 =	71.21
	50 × 12 × .67 ÷ 2 ÷ 27 =	7.44
	45 × 12 × .67 ÷ 27 =	13.40
SECTION 9A TO 9	45 × 10 × .67 ÷ 2 ÷ 27 =	5.59
	49 × 22 × .67 ÷ 27 =	26.75
	115 × 23 × .67 ÷ 27 =	65.63
SECTION 9 TO 8A	57 × 4 × .67 ÷ 27 =	2.82
	172 × 19 × .67 ÷ 27 =	81.09

822.56

DAILY REPORT No. 465 CA No. 4170.1

PROJECT:	DATE: 5-31-96 PAGE 1 of 1
TOWN OF HUNTINGTON INTERIM REMEDIAL PROGRAM HUNTINGTON/EAST NORTHPORT LANDFILL CONTRACT No. ENV 94-01/0-C	S M T W T (F) S
ENGINEERS: CASHIN ASSOCIATES, P.C. 1200 VETERANS MEMORIAL HIGHWAY HAUPPAUGE, NY 11788 (516) 348-7600	**CONTRACTOR:** J.D. POSILLICO, INC. 1610 NEW HIGHWAY FARMINGDALE, NY 11735 (516) 249-1872

WEATHER: SUNNY AND MILD TIME: 11:00 TEMP: 70 °F WIND: LIGHT

ACTIVITY:

ITEM 9: CRUSHED STONE

MONITORED JDP TRANSPORTING RCA FROM R. SCHNEIDER SOURCE TO TOP OF SITE AND PLACING BETWEEN SURVEY STAKES. ONE D-4 DOZER IS PUSHING PILES OUT TO GRADE.

ITEM 10: RIP RAP

MONITORED JDP INSTALLING RIP RAP ON FENCE SIDE OF SOUTH ROAD BY BLOWER.

ITEM 7: SELECT FILL

MONITORED JDP REMOVING EXCESS MATERIAL FROM NORTH RECHARGE BASIN AND TRANSPORTING OFF SITE FOR DISPOSAL

EQUIPMENT AND MANPOWER:		ITEM	QUANTITY	FINAL/ INTERIM
15 LABORERS	1 D-4 DOZER	9		
2 LABOR FOREMEN	1 CAT PC-150	10	14.00 CY	FINAL
3 OPERATORS		7		
1 TEAMSTER		8		
1 938 PAYLOADER				
1 350 JOHN DEERE				
1 TEN WHEELER				

SIGNED: [signature] DATE: 5-31-96

DAILY REPORT No. 466 CA No. 4170.1

ADDITIONAL INFORMATION:

FIELD SKETCHES:

ITEM 10 RIPRAP

SECTION 23 TO 22A FENCE SIDE 126' x 5' x 1' ÷ 27 = 14.00 CY

DAILY REPORT No. 467 CA No. 4170.1

PROJECT: TOWN OF HUNTINGTON INTERIM REMEDIAL PROGRAM HUNTINGTON/EAST NORTHPORT LANDFILL CONTRACT No. ENV 94-01/0-C	DATE: 6-3-96 PAGE 1 of 1 S (M) T W T F S
ENGINEERS: CASHIN ASSOCIATES, P.C. 1200 VETERANS MEMORIAL HIGHWAY HAUPPAUGE, NY 11788 (516) 348-7600	CONTRACTOR: J.D. POSILLICO, INC. 1610 NEW HIGHWAY FARMINGDALE, NY 11735 (516) 249-1872

WEATHER: RAIN HEAVY AT TIMES TIME: 1:00 P.M TEMP: 58 °F WIND: MODERATE

ACTIVITY:

ITEM 9: CRUSHED STONE

MONITORED JDP TRANSPORTING RCA FROM R. SCHLEIDER SOURCE TO INTERIOR ACCESS ROAD AND PLACING BETWEEN SURVEY STAKES AT TOE ON WEST AND CREST ON EAST SIDE OF ROADWAY. ONE D-4 DOZER IS PUSHING PILES OUT TO GRADE.

ITEM 10: RIP RAP

MONITORED JDP INSTALLING RIP RAP ON TOE SIDE OF INTERIOR ACCESS ROAD.

EXTRA WORK: OFFSET OF MONITORING WELLS:

MONITORED JDP INSTALLING PVC PIPING AND RESETTING WELL BOXES AND POSTS ON EAST SIDE OF SITE ALONG TOWN LINE ROAD. THE CREW IS WORKING FROM THE SOUTH END AND PROCEEDING NORTH. WELL NUMBER 13 HAD BEEN STARTED ON FRIDAY 5-24 AND WAS COMPLETED BEFORE PROCEEDING TO WELL NUMBER 26 ON THE SOUTH EAST

EQUIPMENT AND MANPOWER:	ITEM	QUANTITY	FINAL/ INTERIM
15 LABORERS 1 TEN WHEELER	9	—	—
2 LABOR FOREMEN	10	—	—
3 OPERATORS			
1 TEAMSTER			
1 D-4 DOZER			
1 350 JOHN DEERE			
1 938 PAY LOADER			

SIGNED: [signature] DATE: 6-3-96

DAILY REPORT No. 467 CA No. 4170.1

ADDITIONAL INFORMATION:

SIDE OF THE LANDFILL. WELL NUMBER 10 & 26 WERE COMPLETED, # 25 BEGUN.

* MONITORED LONG ISLAND VAC TRUCK CLEANING OUT STORMWATER STRUCTURES ON NORTH SIDE OF SITE. AFTER LUNCH WHILE TRYING TO EXTRACT THE VAC LINE A BREAK IN THE HOSE OCCURRED CAUSING A WASHOUT AND EROSION ON THE SOUTH-WEST SIDE OF THE NORTH RECHARGE BASIN. JDP BERMED UP THE AREA AND DIVERTED THE WATER TO THE EAST.

FIELD SKETCHES:

DAILY REPORT No. 468 CA No. 4170.1

PROJECT:	DATE: 6-4-96 PAGE 1 of 1
TOWN OF HUNTINGTON INTERIM REMEDIAL PROGRAM HUNTINGTON/EAST NORTHPORT LANDFILL CONTRACT No. ENV 94-01/0-C	S M (T) W T F S
ENGINEERS: CASHIN ASSOCIATES, P.C. 1200 VETERANS MEMORIAL HIGHWAY HAUPPAUGE, NY 11788 (516) 348-7600	**CONTRACTOR:** J.D. POSILLICO, INC. 1610 NEW HIGHWAY FARMINGDALE, NY 11735 (516) 249-1872

WEATHER: SUNNY TIME: 2:00 P.M. TEMP: 65 °F WIND: LIGHT

ACTIVITY:

ITEM 9: CRUSHED STONE

MONITORED JDP TRANSPORTING RCA FROM R. SCHLEIDER SOURCE TO INTERIOR ACCESS ROAD AND PLACING BETWEEN SURVEY STAKES AT TOE ON WEST AND CREST ON EAST SIDE OF ROADWAY. ONE D-4 DOZER IS PUSHING PILES OUT TO GRADE.

ITEM 10: RIP RAP

MONITORED JDP INSTALLING RIP RAP ON TOE SIDE OF INTERIOR ACCESS ROAD.

EXTRA WORK

* MONITORED JDP INSTALLING PVC PIPING AND RESETTING WELL BOXES AND POSTS ON EAST SIDE OF SITE ALONG TOWN LINE ROAD. WELL NUMBER 25 + 24 WERE COMPLETED #22 BEGUN.

* MONITORED JDP INSTALLING INFUSION WELL IN NORTH

EQUIPMENT AND MANPOWER:		ITEM	QUANTITY	FINAL/ INTERIM
15 LABORERS	1 CAT PC-150	9	—	—
2 LABOR FOREMEN	2 TRUCKS	10	—	—
4 OPERATORS	1 SURVEYOR			
2 TEAMSTERS	4 VAC-ALL WORKERS			
1 350 JOHN DEERE	3 TYREE WORKERS			
1 D-4 DOZER				
1 938 PAY LOADER				

SIGNED: [signature] DATE: 6-4-96

DAILY REPORT No. 468 CA No. 4170.1

ADDITIONAL INFORMATION:

RECHARGE BASIN AND PLACING SAND AROUND THE CONCRETE RING AT GRADE.

* MONITORED LONG ISLAND VAC TRUCK CLEANING OUT STORM WATER STRUCTURES ON NORTH SIDE OF SITE.

* MONITORED TYREE INSTALLING AND PAINTING WELLS ON THE NORTH AND EAST SIDE OF THE LANDFILL.

FIELD SKETCHES:

DAILY REPORT No. 169 CA No. 4170.1

PROJECT:	DATE: 6-5-96 PAGE 1 of 1
TOWN OF HUNTINGTON INTERIM REMEDIAL PROGRAM HUNTINGTON/EAST NORTHPORT LANDFILL CONTRACT No. ENV 94-01/0-C	S M T (W) T F S
ENGINEERS: CASHIN ASSOCIATES, P.C. 1200 VETERANS MEMORIAL HIGHWAY HAUPPAUGE, NY 11788 (516) 348-7600	**CONTRACTOR:** J.D. POSILLICO, INC. 1610 NEW HIGHWAY FARMINGDALE, NY 11735 (516) 249-1872

WEATHER: CLOUDY TIME: 10:00 A.M. TEMP: °F WIND: LIGHT

ACTIVITY:

ITEM 9: CRUSHED STONE

MONITORED JDP TRANSPORTING RCA FROM R. SCHLEIDER SOURCE TO INTERIOR ACCESS ROAD AND PLACING BETWEEN SURVEY STAKES AT TOE ON WEST AND CREST ON EAST SIDE OF ROADWAY. ONE D-4 DOZER IS PUSHING PILES OUT TO GRADE.

ITEM 10: RIP RAP

MONITORED JDP INSTALLING RIP RAP ON TOE SIDE OF INTERIOR ACCESS ROAD.

EXTRA WORK

* MONITORED JDP INSTALLING PVC PIPING AND RESETTING WELL BOXES AND POSTS ON EAST SIDE OF SITE ALONG TOWNLINE ROAD. WELL NUMBER 20 AND 22 WERE COMPLETED.

* MONITORED LONG ISLAND VAC TRUCK CLEANING OUT STORM WATER STRUCTURES ON NORTH SIDE OF SITE.

EQUIPMENT AND MANPOWER:		ITEM	QUANTITY	FINAL/ INTERIM
15 LABORERS	1 SURVEYOR	9	—	—
2 LABOR FOREMEN	2 VAC. ALL WORKERS	10	—	—
4 OPERATORS	3 TYREE WORKERS			
1 D-4 DOZER	1 938 LOADER			
1 350 JOHN DEERE				
1 CAT PC-150				
1 10 WHEELER				

SIGNED: [signature] DATE: 6-5-96

DAILY REPORT No. 469 CA No. 4170.1

ADDITIONAL INFORMATION:

FIELD SKETCHES:

DAILY REPORT No. 4170 CA No. 4170.1

PROJECT:	DATE: 5-6-96 PAGE 1 of 1
TOWN OF HUNTINGTON INTERIM REMEDIAL PROGRAM HUNTINGTON/EAST NORTHPORT LANDFILL CONTRACT No. ENV 94-01/0-C	S M T W (T) F S
ENGINEERS: CASHIN ASSOCIATES, P.C. 1200 VETERANS MEMORIAL HIGHWAY HAUPPAUGE, NY 11788 (516) 348-7600	**CONTRACTOR:** J.D. POSILLICO, INC. 1610 NEW HIGHWAY FARMINGDALE, NY 11735 (516) 249-1872

WEATHER: SUNNY TIME: 9:00 A.M. TEMP: 70 °F WIND: LIGHT

ACTIVITY:

ITEM 7: SELECT FILL

MONITORED JDP TRENCHING ALONG INTERIOR ACCESS ROAD FOR RIP RAP CHANNEL INSTALLATION.

ITEM 8: TOPSOIL

MONITORED JDP TRANSPORTING TOPSOIL FROM R. SCHLEIDER SOURCE VIA TRUCK TO TOP OF LANDFILL VIA TRUCK BETWEEN NORTH AND SOUTH PLATEAUS AND GRADING AND STOCKPILING.

ITEM 9: CRUSHED STONE

MONITORED JDP TRANSPORTING RCA FROM R. SCHLEIDER SOURCE TO INTERIOR AND PERIMETER ACCESS ROADS AND PLACING BETWEEN SURVEY STAKES USING ONE D-4 DOZER TO PUSH PILES OUT TO GRADE.

ITEM 10: RIP RAP

MONITORED JDP INSTALLING RIP RAP ON TOE SIDE OF

EQUIPMENT AND MANPOWER:		ITEM	QUANTITY	FINAL/ INTERIM
15 LABORERS	1 SURVEYOR	7	—	—
2 LABOR FOREMEN	1 938 LOADER	8	—	—
4 OPERATORS	1 10 WHEELER	9	—	—
1 TEAMSTER	5 FENCE WORKERS	10	—	—
1 D-4 DOZER	2 TYREE WORKERS	18	—	—
1 CAT 150		30	—	—
1 350 JOHN DEERE				

SIGNED: [signature] DATE: 6-6-96

DAILY REPORT No. 470 CA No. 4170.1

ADDITIONAL INFORMATION:

INTERIOR ACCESS ROAD.

ITEM 18: ACTIVE GAS TRANSMISSION PIPING

MONITORED JDP FUSING HDPE GAS PIPE ON EAST PERIMETER OF SITE FOR INSTALLATION AT A LATER DATE.

ITEM 30: CHAIN LINK FENCE.

MONITORED RESIDENTIAL INSTALLING FENCE POSTS ON NORTHWEST PERIMETER OF SITE

EXTRA WORK

* MONITORED JDP INSTALLING PVC PIPING AND RESETTING WELL BOXES AND POSTS ON EAST SIDE OF SITE ALONG TOWNLINE ROAD. WELL NUMBER 9 WAS COMPLETED
* MONITORED LONG ISLAND VAC TRUCK CLEANING OUT STORM WATER STRUCTURES ON TOWNLINE ROAD.

A TOUR OF THE SITE WAS CONDUCTED IN THE MORNING. PRESENT WERE JOHN GRATHWOL, ROBERT KNIZEK. RAY ZELTMAN, WARREN LUBIN OF NYSDEC STEVE BRIK, JIM GLADYSZ, NEAL STARK OF C.A. RICHARD KOOPMAN OF TOH AND PETER WAZNYS OF D+B.

FIELD SKETCHES:

DAILY REPORT No. 471 CA No. 4170.1

PROJECT:	DATE: 6-7-96 PAGE 1 of 1
TOWN OF HUNTINGTON INTERIM REMEDIAL PROGRAM HUNTINGTON/EAST NORTHPORT LANDFILL CONTRACT No. ENV 94-01/0-C	S M T W T (F) S
ENGINEERS: CASHIN ASSOCIATES, P.C. 1200 VETERANS MEMORIAL HIGHWAY HAUPPAUGE, NY 11788 (516) 348-7600	**CONTRACTOR:** J.D. POSILLICO, INC. 1610 NEW HIGHWAY FARMINGDALE, NY 11735 (516) 249-1872

WEATHER: PARTLY CLOUDY TIME: 2:00 PM TEMP: 79 °F WIND: LIGHT

ACTIVITY:

ITEM 7: SELECT FILL

MONITORED JDP TRENCHING ALONG INTERIOR ACCESS ROAD FOR RIP RAP CHANNEL INSTALLATION, AND GRADING AREA NORTH OF PARKING LOT.

ITEM 9: CRUSHED STONE

MONITORED JDP TRANSPORTING RCA FROM R. SCHLEIDER SOURCE TO PERIMETER ACCESS ROAD AND PLACING BETWEEN SURVEY STAKES USING ONE D-4 DOZER TO PUSH PILES OUT TO GRADE.

ITEM 10: RIP RAP

MONITORED JDP INSTALLING RIP RAP ON TOE SIDE OF INTERIOR ACCESS ROAD.

MONITRED TYREE POURING CONCRETE AT WELL INSTALLATIONS ALONG EAST SIDE OF SITE.

EQUIPMENT AND MANPOWER:		ITEM	QUANTITY	FINAL/ INTERIM
15 LABORERS	1 SURVEYOR	7	—	—
2 LABOR FOREMEN	2 TYREE WORKERS	9	—	—
3 OPERATORS	1 10 WHEELER	10	—	—
1 TEAMSTER				
1 D-4 DOZER				
1 CAT PC-150				
1 938 LOADER				

SIGNED: [signature] DATE: 6-7-96

DAILY REPORT No. 471 CA No. 4170.1

ADDITIONAL INFORMATION:

EXTRA WORK

* MONITORED JDP INSTALLING PVC PIPING AND RESETTING WELL BOXES AND POSTS ON EAST SIDE OF SITE ALONG TOWN-LINE ROAD. WELL NUMBER 19 WAS COMPLETED AND 18 BEGUN.

FIELD SKETCHES:

DAILY REPORT No. 472 CA No. 4170.1

PROJECT: TOWN OF HUNTINGTON INTERIM REMEDIAL PROGRAM HUNTINGTON/EAST NORTHPORT LANDFILL CONTRACT No. ENV 94-01/0-C	DATE: 6-10-96 PAGE 1 of 1 S (M) T W T F S
ENGINEERS: CASHIN ASSOCIATES, P.C. 1200 VETERANS MEMORIAL HIGHWAY HAUPPAUGE, NY 11788 (516) 348-7600	CONTRACTOR: J.D. POSILLICO, INC. 1610 NEW HIGHWAY FARMINGDALE, NY 11735 (516) 249-1872

WEATHER: RAIN ON + OFF TIME: 12:30-2:30 TEMP: 80°F WIND: SW

ACTIVITY:

ITEM # 4c Monitor Excavation of trench parallel to trailers Filled with annular stone. EXCAVATED soil relocated to Top of landFill via JDP trucks

ITEM WC-2 8 Monitored mixing and pouring of cement for the setting of ballards along East side of landfill edge of Towilne

ITEM 18 Monitored Placement of Gas Transmission Pipe DOWN East slope

ITEM 30 Monitored construction of Fence supports along toe of E SLOPE.

ITEM 9 Monitor 2 Laborers traveling edge of road going up on east slope -

ITEM 8 Grading of E slope going into Drainage BASIN North

EQUIPMENT AND MANPOWER:	ITEM	QUANTITY	FINAL/ INTERIM
1 BACKHOE PC150 1 Cat DH C 1 Laborer	4c	—	—
1 Truck	WC-2 8	—	—
3 laborers 1 John Deere Backhoe 510 B	19	—	—
6 Laborers.	30	—	—
1 Dozer	9	—	—
	8	—	—

SIGNED: Walter Fren DATE: 6/10/96

DAILY REPORT No. 472 CA No. 4170.1

ADDITIONAL INFORMATION:

I Spoke to Jim Mainard - He explained the Daily Activities.

I Also met with Ray Baker

FIELD SKETCHES:

DAILY REPORT No. 473 CA No. 4170.1

PROJECT:	DATE: 6-11-96 PAGE 1 of 1
TOWN OF HUNTINGTON INTERIM REMEDIAL PROGRAM HUNTINGTON/EAST NORTHPORT LANDFILL CONTRACT No. ENV 94-01/0-C	S M (T) W T F S
ENGINEERS: CASHIN ASSOCIATES, P.C. 1200 VETERANS MEMORIAL HIGHWAY HAUPPAUGE, NY 11788 (516) 348-7600	**CONTRACTOR:** J.D. POSILLICO, INC. 1610 NEW HIGHWAY FARMINGDALE, NY 11735 (516) 249-1872

WEATHER: SUNNY TIME: 2:00 P.M TEMP: 88°F WIND: LIGHT

ACTIVITY:

ITEM 11 : GABION

MONITORED JDP INSTALLING GABION LINED CHANNEL IN NORTH RECHARGE BASIN.

ITEM 8: TOPSOIL

MONITORED JDP TRANSPORTING TOPSOIL FROM R. SCHLEIDER SOURCE TO TOP OF LANDFILL AND GRADING OUT USING ONE D-4 DOZER.

ITEM 9: CRUSHED STONE

MONITORED JDP TRANSPORTING RCA FROM R. SCHLEIDER SOURCE TO PARKING AREA AND EAST ACCESS ROAD AND PUSHING OUT TO GRADE USING ONE D-4 DOZER

EQUIPMENT AND MANPOWER:		ITEM	QUANTITY	FINAL/INTERIM
15 LABORERS	1 SURVEYOR	11	—	—
2 LABOR FOREMEN	1 TEN WHEELER	8	—	—
4 OPERATORS	1 PC 150	9	—	—
1 TEAMSTER				
1 D-4 DOZER				
1 CAT 966				
1 JOHN DEERE BACKHOE				

SIGNED: [signature] DATE: 6-11-96

DAILY REPORT No. 473 CA No. 4170.1

ADDITIONAL INFORMATION:

FIELD SKETCHES:

DAILY REPORT No. 474 CA No. 4170.1

PROJECT:	DATE: 6-12-96 PAGE 1 of 1
TOWN OF HUNTINGTON INTERIM REMEDIAL PROGRAM HUNTINGTON/EAST NORTHPORT LANDFILL CONTRACT No. ENV 94-01/0-C	S M T (W) T F S
ENGINEERS: CASHIN ASSOCIATES, P.C. 1200 VETERANS MEMORIAL HIGHWAY HAUPPAUGE, NY 11788 (516) 348-7600	**CONTRACTOR:** J.D. POSILLICO, INC. 1610 NEW HIGHWAY FARMINGDALE, NY 11735 (516) 249-1872

WEATHER: OVERCAST TIME: 8:00 A.M TEMP: 71°F WIND: LIGHT

ACTIVITY:

ITEM 9: CRUSHED STONE

MONITORED JDP TRANSPORTING RCA FROM R. SCHLEIDER SOURCE TO PARKING AREA NORTH SIDE OF SITE AND PUSHING OUT TO GRADE USING ONE D-4 DOZER.

ITEM 11: GABIONS

MONITORED JDP INSTALLING GABION LINED DRAINAGE CHANNEL IN NORTH RECHARGE BASIN EAST SIDE.

ITEM 30: CHAIN LINK FENCE

MONITORED RESIDENTIAL INSTALLING POSTS AND FABRIC ON EAST SIDE OF LANDFILL ALONG TOWNLINE ROAD.

EXTRA WORK:

MONITORED JDP INSTALLING PVC PIPING AND RESETTING WELL BOXES AND POSTS ON EAST SIDE OF SITE ALONG TOWNLINE ROAD. WELL NUMBER

EQUIPMENT AND MANPOWER:	ITEM	QUANTITY	FINAL/ INTERIM
10 LABORERS 1 SURVEYOR	9	—	—
2 LABOR FOREMEN 1 TEN WHEELER	11	—	—
3 OPERATORS	30	—	—
1 TEAMSTER			
1 D-4 DOZER			
1 CAT PC-150			
1 CAT 966 LOADER			

SIGNED: [signature] DATE: 6-12-96

DAILY REPORT No. 474

CA No. 4170.1

ADDITIONAL INFORMATION:

PROJECT MEETING NUMBER 39 WAS HELD AT TOH RESOURCE RECOVERY FACILITY. FOR FURTHER INFORMATION REFER TO THE MINUTES OF MEETING NUMBER 39.

FIELD SKETCHES:

DAILY REPORT No. 475 CA No. 4170.1

PROJECT:	DATE: 6-13-96 PAGE 1 of 1
TOWN OF HUNTINGTON INTERIM REMEDIAL PROGRAM HUNTINGTON/EAST NORTHPORT LANDFILL CONTRACT No. ENV 94-01/0-C	S M T W (T) F S
ENGINEERS: CASHIN ASSOCIATES, P.C. 1200 VETERANS MEMORIAL HIGHWAY HAUPPAUGE, NY 11788 (516) 348-7600	**CONTRACTOR:** J.D. POSILLICO, INC. 1610 NEW HIGHWAY FARMINGDALE, NY 11735 (516) 249-1872

WEATHER: PARTLY CLOUDY TIME: 11:00 A.M. TEMP: 76 °F WIND: LIGHT

ACTIVITY:

ITEM 9: CRUSHED STONE

MONITORED JDP TRANSPORTING RCA FROM R. SCHLEIDER SOURCE TO PARKING AREA NORTH SIDE OF SITE AND PUSHING OUT TO GRADE USING ONE D-4 DOZER.

ITEM 11: GABIONS

MONITORED JDP INSTALLING GABION LINED DRAINAGE CHANNEL IN NORTH RECHARGE BASIN EAST SIDE.

ITEM 30: CHAIN LINK FENCE

MONITORED RESIDENTIAL INSTALLING POSTS AND FABRIC ON EAST SIDE OF LANDFILL ALONG TOWNLINE ROAD AND NORTH SIDE ALONG OGDEN-MARTIN PROPERTY LINE AND NORTH RECHARGE BASIN.

EQUIPMENT AND MANPOWER:		ITEM	QUANTITY	FINAL/ INTERIM
10 LABORERS	1 SURVEYOR	9	—	—
2 LABOR FOREMEN	4 RESIDENTIAL	11	—	—
2 OPERATORS		30	—	—
1 TEAMSTER				
1 D-4 DOZER				
1 CAT PC-150				
1 TEN WHEELER				

SIGNED: [signature] DATE: 6-13-96

DAILY REPORT No. 475

CA No. 4170.1

ADDITIONAL INFORMATION:

FIELD SKETCHES:

DAILY REPORT No. 476 CA No. 4170.1

PROJECT:	DATE: 6-14-96 PAGE 1 of 1
TOWN OF HUNTINGTON INTERIM REMEDIAL PROGRAM HUNTINGTON/EAST NORTHPORT LANDFILL CONTRACT No. ENV 94-01/0-C	S M T W T (F) S
ENGINEERS: CASHIN ASSOCIATES, P.C. 1200 VETERANS MEMORIAL HIGHWAY HAUPPAUGE, NY 11788 (516) 348-7600	**CONTRACTOR:** J.D. POSILLICO, INC. 1610 NEW HIGHWAY FARMINGDALE, NY 11735 (516) 249-1872

WEATHER: SUNNY TIME: 9:00 A.M. TEMP: 76 °F WIND: LIGHT

ACTIVITY:

ITEM 9: CRUSHED STONE

MONITORED JDP TRANSPORTING RCA FROM R. SCHLEIDER SOURCE TO PARKING AREA AND PUSHING OUT TO GRADE USING ONE D-4 DOZER.

ITEM 26: EROSION CONTROL MATTING

MONITORED LARKFIELD INSTALLING EROSION CONTROL MATTING ON EAST SLOPE OF LANDFILL.

ITEM 21: REINFORCED CONCRETE TRENCH DRAINS

MONITORED ACTIVE CRANE CO. CREW INSTALLING TRENCH DRAINS ON NORTHEAST CORNER OF SITE ALONG TOWNLINE ROAD.

ITEM 32: HYDROSEEDING

MONITORED LARKFIELD HYDROSEEDING TOP OF LANDFILL NORTH PLATEAU AND PERIMETER OF HAUL ROAD. SPOKE TO MAX FROM LARKFIELD AND RECEIVED SEED TICKETS FOR TODAY AND MADE

EQUIPMENT AND MANPOWER:		ITEM	QUANTITY	FINAL/ INTERIM
10 LABORERS	1 TEN WHEELER	9	—	—
2 LABOR FOREMEN	6 LARKFIELD	26	—	—
2 OPERATORS	4 RESIDENTIAL	21	—	—
1 TEAMSTER	3 ACTIVE CRANE	32	—	—
1 D-4 DOZER				
1 CAT PC-150				
1 SURVEYOR				

SIGNED: [signature] DATE: 6-14-96

DAILY REPORT No. 476 CA No. 4170.1

ADDITIONAL INFORMATION:

A COPY OF SEED MIX USED IN WEST RECHARGE BASIN

FIELD SKETCHES:

DAILY REPORT No. 477 CA No. 4170.1

PROJECT:	DATE: 6-17-96 PAGE 1 of 1
TOWN OF HUNTINGTON INTERIM REMEDIAL PROGRAM HUNTINGTON/EAST NORTHPORT LANDFILL CONTRACT No. ENV 94-01/0-C	S (M) T W T F S
ENGINEERS: CASHIN ASSOCIATES, P.C. 1200 VETERANS MEMORIAL HIGHWAY HAUPPAUGE, NY 11788 (516) 348-7600	**CONTRACTOR:** J.D. POSILLICO, INC. 1610 NEW HIGHWAY FARMINGDALE, NY 11735 (516) 249-1872

WEATHER: PARTLY CLOUDY TIME: 9:00 AM. TEMP: 80 °F WIND: LIGHT

ACTIVITY:

ITEM 8: TOPSOIL

MONITORED JDP TRANSPORTING TOPSOIL FROM R. SCHLEIDER SOURCE VIA TRUCK TO AN AREA ON THE NORTH EAST SIDE OF THE SIDE FOR LATER INSTALLATION ON SECTION 2DE CHANNELS H/

ITEM 9: CRUSHED STONE

MONITORED JDP TRANSPORTING RCA FROM R. SCHLEIDER SOURCE TO PARKING AREA NORTH SIDE OF SITE AND PUSHING OUT TO GRADE USING ONE D-4 DOZER.

ITEM 15: 24 INCH CORRUGATED HDPE PIPE

MONITORED JDP TRENCHING, INSTALLING AND BACKFILLING OVER CONNECTING PIPE BETWEEN TRENCH DRAINS.

ITEM 26: EROSION CONTROL MATTING

MONITORED LARKFIELD INSTALLING EROSION CONTROL MATTING ON EAST SLOPE OF LANDFILL.

EQUIPMENT AND MANPOWER:		ITEM	QUANTITY	FINAL/ INTERIM
10 LABORERS	1 SURVEYOR	8	—	—
2 LABOR FOREMEN	1 10 WHEELER	9	—	—
3 OPERATORS	6 LARKFIELD	15	170'	FINAL
1 TEAMSTER	2 RESIDENTIAL	26	—	—
1 CAT 950 EXCAVATOR	1 TYREE			
1 D-4 DOZER				
1 CAT 966L LOADER				

SIGNED: [signature] DATE: 6-17-96

DAILY REPORT No. 177 CA No. 4170.1

ADDITIONAL INFORMATION:

EXTRA WORK:

MONITORED JDP INSTALLING PVC PIPING AND RESETTING WELL BOX AND POSTS ON EAST SIDE OF SITE ALONG TOWNLINE ROAD. WELL NUMBER 4 WAS COMPLETED. THIS IS THE LAST WELL TO BE RELOCATED.

FIELD SKETCHES:

DAILY REPORT No. 477 CA No. 4170.1

PROJECT:	DATE: 6-18-96 PAGE 1 of 1
TOWN OF HUNTINGTON INTERIM REMEDIAL PROGRAM HUNTINGTON/EAST NORTHPORT LANDFILL CONTRACT No. ENV 94-01/0-C	S M (T) W T F S
ENGINEERS: CASHIN ASSOCIATES, P.C. 1200 VETERANS MEMORIAL HIGHWAY HAUPPAUGE, NY 11788 (516) 348-7600	**CONTRACTOR:** J.D. POSILLICO, INC. 1610 NEW HIGHWAY FARMINGDALE, NY 11735 (516) 249-1872

WEATHER: CLOUDY TIME: 3:00 P.M TEMP: 84 °F WIND: LIGHT

ACTIVITY:

ITEM 7 : SELECT FILL

MONITORED JDP GRADING OUT AND REMOVING EXCESS MATERIAL FROM NORTHEAST SIDE OF SITE AROUND TRENCH DRAINS AND SCALE PAD.

ITEM 9 : CRUSHED STONE

MONITORED JDP TRANSPORTING RCA FROM R. SCHLEIDER SOURCE TO PARKING AREA NORTH SIDE OF SITE AND PUSHING OUT TO GRADE USING ONE D-4 DOZER.

ITEM 11: GABIONS

MONITORED JDP INSTALLING GABION LINED DRAINAGE CHANNEL AND ENERGY DISSIPATOR IN NORTH RECHARGE BASIN. A TOTAL OF 12 FULL BASKETS 18 INCHES THICK AND 3 BY 9 FEET WIDE AND LONG WERE REQUIRED AND ONE MODIFIED BASKET APPROXIMATELY 3 FT X 7 FT X 1 FT 18 INCHES THICK.

EQUIPMENT AND MANPOWER:		ITEM	QUANTITY	FINAL/ INTERIM
10 LABORERS	1 SURVEYOR	7	—	—
2 LABOR FOREMEN	6 LARKFIELD	9	—	—
2 OPERATORS	1 RESIDENTIAL	11	—	—
1 TEAMSTER	1 TYREE	26	—	—
1 D-4 DOZER		30	—	—
1 CAT 150 EXCAVATOR				
1 10 WHEELER				

SIGNED: [signature] DATE: 6-18-96

DAILY REPORT No. 477 CA No. 4170.1

ADDITIONAL INFORMATION:

ITEM 26: EROSION CONTRAL MATTING

MONITORED LARKFIELD INSTALLING EROSION CONTRAL MATTING ON NORTH SIDE OF LANDFILL BETWEEN PERIMETER ROAD AND PARKING AREA AND IN WEST DRAINAGE SWALE.

ITEM 30: CHAIN LINK FENCE

MONITORED 1 RESIDENTIAL WORKER SECURING FENCE TO POSTS ON NORTH SIDE OF LANDFILL.

MISC.

* MONITORED JDP PUMPING OUT WEST RECHARGE BASIN USING ONE 3500 GAL/HR PUMP DISCHARGING INTO LILCO RIGHT-OF-WAY.

* MONITORED TYREE WORKER PRIMER PAINTING WELL HOUSINGS AND BOLLARDS USING WHITE INDUSTRIAL AND MARINE GRADE METAL PRIMER PAINT.

* WARREN LUBIN OF NYSDEC, DICK KOOPMAN OF TOH AND RAY SCHLAIDER MET IN CA TRAILER AND DISCUSSED PROGRESS.

FIELD SKETCHES:

DAILY REPORT No. 478 CA No. 4170.1

PROJECT:	DATE: 6-19-96 PAGE 1 of 1
TOWN OF HUNTINGTON INTERIM REMEDIAL PROGRAM HUNTINGTON/EAST NORTHPORT LANDFILL CONTRACT No. ENV 94-01/0-C	S M T (W) T F S
ENGINEERS: CASHIN ASSOCIATES, P.C. 1200 VETERANS MEMORIAL HIGHWAY HAUPPAUGE, NY 11788 (516) 348-7600	**CONTRACTOR:** J.D. POSILLICO, INC. 1610 NEW HIGHWAY FARMINGDALE, NY 11735 (516) 249-1872

WEATHER: RAINY TIME: 9:00 A.M. TEMP: 78 °F WIND: LIGHT

ACTIVITY:

ITEM 1 : FIELD ENGINEERING

THE SURVEYOR LAID OUT THE CURB LOCATION IN THE PARKING AREA NORTH SIDE OF THE SITE. THE CURB WILL BE 4 1/2 FEET FROM THE FENCE.

ITEM 10: RIP RAP

MONITORED JDP INSTALLING RIP RAP ON THE FENCE SIDE OF THE EAST PERIMETER ROAD UP TO THE STORMWATER STRUCTURE.

MISC.

* THE WEST RECHARGE BASIN WAS PUMPED OUT LATE IN THE AFTERNOON. ONLY A FEW INCHES DROP IN THE WATER LEVEL WAS DISCERNABLE.

* JDP CONDUCTED A GENERAL CLEANUP OF THE PARKING AREA AND RELOCATED AND BEGAN HOOKING UP THE TOWN TRAILER.

EQUIPMENT AND MANPOWER:		ITEM	QUANTITY	FINAL/ INTERIM
5 LABORERS	4 RESIDENTIAL	10	—	—
2 LABOR FOREMEN	4 LARKFIELD	26	—	—
1 OPERATOR		30	—	—
1 TEAMSTER				
1 966 PAYLOADER				
1 10 WHEELER				
1 SURVEYOR				

SIGNED: [signature] DATE: 6-19-96

DAILY REPORT No. 478

CA No. 4170.1

ADDITIONAL INFORMATION:

ITEM 30: CHAIN LINK FENCE

RESIDENTIAL RESUMED INSTALLATION OF THE FENCE ALONG TOWN LINE ROAD.

ITEM 26: EROSION CONTROL MATTING

MONITORED LARKFIELD INSTALLING EROSION CONTROL MATTING IN THE WEST DRAINAGE DITCH.

* RAY ZELTMANN FROM NYSDEC VISITED THE SITE TO OBSERVE ACTIVITY AND REVIEW DAILY REPORT LOGS.

FIELD SKETCHES:

DAILY REPORT No. 479 CA No. 4170.1

PROJECT:	DATE: 6-20-96 PAGE 1 of 1
TOWN OF HUNTINGTON INTERIM REMEDIAL PROGRAM HUNTINGTON/EAST NORTHPORT LANDFILL CONTRACT No. ENV 94-01/0-C	S M T W (T) F S
ENGINEERS: CASHIN ASSOCIATES, P.C. 1200 VETERANS MEMORIAL HIGHWAY HAUPPAUGE, NY 11788 (516) 348-7600	**CONTRACTOR:** J.D. POSILLICO, INC. 1610 NEW HIGHWAY FARMINGDALE, NY 11735 (516) 249-1872

WEATHER: OVERCAST TIME: 12:00 P.M TEMP: 62 °F WIND: LIGHT

ACTIVITY:

ITEM 10: RIPRAP

MONITORED JDP TRIMMING FILTER FABRIC ON EDGES OF RIPRAP CHANNELS ON WEST SIDE PERIMETER ROAD.

ITEM 30: CHAIN LINK FENCE

MONITORED RESIDENTIAL INSTALLING FENCE ON EAST SIDE OF LANDFILL ALONG TOWNLINE ROAD.

EXTRA WORK

MONITORED JDP INSTALLING FORMS AND POURING CONCRETE FOR CURBING IN NORTH EAST CORNER OF SITE BETWEEN PARKING LOT AND NARTH RECHARGE BASIN. FORMS WERE LAID OUT FOR CURBING BETWEEN THE ROADWAY AND THE PARKING LOT AND CONCRETE IS SCHEDULED FOR TOMORROW.

EQUIPMENT AND MANPOWER:	ITEM	QUANTITY	FINAL/ INTERIM
12 LABORERS 1 SURVEYOR	10	—	—
3 LABOR FOREMEN			
1 OPERATOR			
1 TEAMSTER			
1 490K DYNAHOE			
1 FLAT TRUCK			
5 RESIDENTIAL			

SIGNED: [signature] DATE: 6-20-96

DAILY REPORT No. 479

CA No. 4170.1

ADDITIONAL INFORMATION:

FIELD SKETCHES:

DAILY REPORT No. 480 CA No. 4170.1

PROJECT:	DATE: 6-21-96 PAGE 1 of 1
TOWN OF HUNTINGTON INTERIM REMEDIAL PROGRAM HUNTINGTON/EAST NORTHPORT LANDFILL CONTRACT No. ENV 94-01/0-C	S M T W T (F) S
ENGINEERS: CASHIN ASSOCIATES, P.C. 1200 VETERANS MEMORIAL HIGHWAY HAUPPAUGE, NY 11788 (516) 348-7600	**CONTRACTOR:** J.D. POSILLICO, INC. 1610 NEW HIGHWAY FARMINGDALE, NY 11735 (516) 249-1872

WEATHER: SUNNY TIME: 9:00AM TEMP: 70°F WIND: LIGHT

ACTIVITY:

ITEM 9: CRUSHED STONE

MONITORED JDP TRANSPORTING RCA FROM R. SCHLEIDER SOURCE TO PARKING AREA NORTH SIDE OF SITE. MATERIAL WAS SPREAD OUT TO GRADE USING A GRADER.

ITEM 26: EROSION CONTROL MATTING

MONITORED LARKFIELD INSTALLING EROSION CONTROL MATTING ON NORTH SIDE OF LANDFILL IN RECHARGE BASIN AND ON SOUTH SIDE OF LANDFILL IN DRAINAGE TRENCH.

ITEM 30: CHAINLINK FENCE

MONITORED RESIDENTIAL INSTALLING FENCE ON EAST SIDE OF LANDFILL ALONG TOWNLINE ROAD.

ITEM 32: HYDROSEEDING

MONITORED LARKFIELD HYDROSEEDING TOP OF LANDFILL SOUTH PLATEAU AND NORTH RECHARGE BASIN.

EQUIPMENT AND MANPOWER:		ITEM	QUANTITY	FINAL/ INTERIM
12 LABORERS	1 SURVEYOR	9	—	—
3 LABOR FOREMEN	1 FLAT TRUCK	26	—	—
2 OPERATORS	4 RESIDENTIAL	30	—	—
2 TEAMSTERS	7 LARKFIELD	32	—	—
1 490K DYNAHOE				
1 GRADER				
1 10 WHEELER				

SIGNED: [signature] DATE: 6-21-96

DAILY REPORT No. 480 CA No. 4170.1

ADDITIONAL INFORMATION:

MISC: MONITORED JDP POURING CONCRETE CURBING BY SCALES AND AROUND TOWN TRAILER. REBAR WAS PLACED IN THE CONCRETE AFTER POURING AND FORMS WERE STRIPPED SO CURB COULD BE BRUSHED SMOOTH AS SOON AS THE CONCRETE HAD SET UP.

FIELD SKETCHES:

DAILY REPORT No. 481 CA No. 4170.1

PROJECT:	DATE: 6-24-96 PAGE 1 of 1
TOWN OF HUNTINGTON INTERIM REMEDIAL PROGRAM HUNTINGTON/EAST NORTHPORT LANDFILL CONTRACT No. ENV 94-01/0-C	S (M) T W T F S
ENGINEERS: CASHIN ASSOCIATES, P.C. 1200 VETERANS MEMORIAL HIGHWAY HAUPPAUGE, NY 11788 (516) 348-7600	**CONTRACTOR:** J.D. POSILLICO, INC. 1610 NEW HIGHWAY FARMINGDALE, NY 11735 (516) 249-1872

WEATHER: PARTLY CLOUDY TIME: 2:00 P.M. TEMP: 80°F WIND: LIGHT

ACTIVITY:

ITEM 9: CRUSHED STONE

MONITORED JDP TRANSPORTING RCA FROM R. SCHLEIDER SOURCE TO PARKING AREA NORTH SIDE OF SITE. MATERIAL WAS SPREAD OUT TO GRADE USING ONE D-4 DOZER.

ITEM 12: ASPHALT

MONITORED JDP PLACING ASPHALT ON ROADWAY AND APRON OF TOWN STORAGE BUILDING EAST SIDE OF SITE. CONCRETE STRUCTURES AND THE METAL AROUND THE TOWN BUILDINGS APRON WERE PAINTED WITH TAR BEFORE SPREADING ASPHALT.

ITEM 26: EROSION CONTROL MATTING

MONITORED LARKFIELD INSTALLING EROSION CONTROL MATTING ON NORTH SIDE OF LANDFILL IN RECHARGE BASIN.

ITEM 30: CHAIN LINK FENCE

MONITORED RESIDENTIAL INSTALLING FENCE ON NORTH SIDE

EQUIPMENT AND MANPOWER:		ITEM	QUANTITY	FINAL/ INTERIM
10 LABORERS	1 SURVEYOR	9	—	—
3 LABOR FOREMEN	1 CAT CB 534B ROLLER	12	—	—
5 OPERATORS	1 HYSTER 180 ROLLER	26	—	—
5 TEAMSTERS	5 LARKFIELD	30	—	—
1 OILER	5 RESIDENTIAL			
1 490K DYNAMOE	1 CAT AP1050 PAVER			
5 10 WHEELERS				

SIGNED: [signature] DATE: 6-24-96

DAILY REPORT No. 481

CA No. 4170.1

ADDITIONAL INFORMATION:

OF LANDFILL AROUND NORTH RECHARGE BASIN

FIELD SKETCHES:

DAILY REPORT No. 482 CA No. 4170.

PROJECT:	DATE: 6-25-96 PAGE 1 of 1
TOWN OF HUNTINGTON INTERIM REMEDIAL PROGRAM HUNTINGTON/EAST NORTHPORT LANDFILL CONTRACT No. ENV 94-01/0-C	S M (T) W T F S
ENGINEERS: CASHIN ASSOCIATES, P.C. 1200 VETERANS MEMORIAL HIGHWAY HAUPPAUGE, NY 11788 (516) 348-7600	**CONTRACTOR:** J.D. POSILLICO, INC. 1610 NEW HIGHWAY FARMINGDALE, NY 11735 (516) 249-1872

WEATHER: PARTLY CLOUDY TIME: 7:00AM. TEMP: 75°F WIND: LIGHT

ACTIVITY:

ITEM 9 : CRUSHED STONE

MONITORED JDP TRANSPORTING RCA FROM R. SCHLEIDER SOURCE TO PARKING AREA ENTRENCE NORTH SITE OF SITE. MATERIAL WAS SPREAD OUT TO GRADE USING ONE D-4 DOZER.

ITEM 12: ASPHALT

MONITORED JDP PLACING ASPHALT ON PARKING AREA NORTH SIDE OF SITE. THE BASE COURSE WAS LAID FOUR INCHES THICK THROUGHOUT THE ENTIRE PAVED AREA. THE SURFACE COURSE WAS STARTED BY THE TOWN MAINTENANCE BUILDING IN THE AFTERNOON AND WAS LAID THREE INCHES THICK.

ITEM 8: TOPSOIL

MONITORED JDP TRANSPORTING TOPSOIL FROM R. SCHLEIDER SOURCE VIA TRUCK TO THE EAST PERIMETER OF THE LANDFILL OUTSIDE THE FENCELINE. THE TOPSOIL WILL BE SPREAD AND SEEDED AT A LATER DATE.

EQUIPMENT AND MANPOWER:		ITEM	QUANTITY	FINAL/ INTERIM
10 LABORERS	1 SURVEYOR	8	—	—
3 LABOR FOREMEN	1 CAT CB534B ROLLER	9	—	—
5 OPERATORS	1 HYSTER 180 ROLLER	12	—	—
4 TEAMSTERS	5 LARKFIELD	26	—	—
1 OILER	4 RESIDENTIAL	30	—	—
1 490K DYNAHOE	1 CAT AP1050 PAVER			
4 10 WHEELERS	1 MERRICK			

SIGNED: [signature] DATE: 6-25-96

DAILY REPORT No. 482 CA No. 4170.1

ADDITIONAL INFORMATION:

ITEM 26: EROSION CONTROL MATTING

MONITORED LARKFIELD INSTALLING EROSION CONTRAL MATTING ON NORTH SIDE OF LANDFILL IN RECHARGE BASIN

ITEM 30: CHAINLINK FENCE

MONITORED RESIDENTIAL INSTALLING FENCE ON EAST SIDE OF LANDFILL ALONG TOWNLINE ROAD.

ITEM WC-2 13 : NEW BLOWER AND MOTOR ASSEMBLY

MONITORED MERRICK UTILITIES PAINTING BLOWER UNIT WITH FINAL COAT OF EROXY PAINT. THE SURFACES WERE DEGREASED WITH LACQUER THINNER AND A RAG BEFORE PAINTING.

PROGRESS MEETING NO. 40 WAS HELD AT 10:00 AM AS SCHEDULED AND ATTENDED BY N. STARK & S. BRIX OF C.A., R. KOUPMAN OF TOH, W. LUBIN OF NYSDEC, AND J. MAHANEY OF UDP.

FIELD SKETCHES:

DAILY REPORT No. 183 CA No. 4170.1

PROJECT:	DATE: 6-26-96 PAGE 1 of 1
TOWN OF HUNTINGTON INTERIM REMEDIAL PROGRAM HUNTINGTON/EAST NORTHPORT LANDFILL CONTRACT No. ENV 94-01/0-C	S M T (W) T F S
ENGINEERS: CASHIN ASSOCIATES, P.C. 1200 VETERANS MEMORIAL HIGHWAY HAUPPAUGE, NY 11788 (516) 348-7600	**CONTRACTOR:** J.D. POSILLICO, INC. 1610 NEW HIGHWAY FARMINGDALE, NY 11735 (516) 249-1872

WEATHER: SUNNY TIME: 10:00AM. TEMP: 72 °F WIND: LIGHT

ACTIVITY:

ITEM 8: TOPSOIL

MONITORED JDP TRANSPORTING TOPSOIL FROM R. SCHLEIDER SOURCE VIA TRUCK TO THE EAST SIDE OF THE LANDFILL OUTSIDE OF THE FENCE ALONG TOWNLINE ROAD. MATERIAL WAS SPREAD OUT TO GRADE USING ONE D-4 DOZER

ITEM 12 · ASPHALT

MONITORED JDP PLACING SURFACE COURSE OF ASPHALT ON PERIMETER ACCESS ROAD AND IN NORTH PARKING AREA. A THREE INCH LAYER WAS LAID AND ROLLED TO FINISH THE PAVING ON THE SITE.

ITEM 30: CHAINLINK FENCE

MONITORED RESIDENTIAL INSTALLING POSTS ON NORTHEAST SIDE OF LANDFILL AND SOUTHWEST SIDE AROUND BLOWER STATION. FENCE INSTALLATION SHOULD BE COMPLETED NEXT WEEK.

EQUIPMENT AND MANPOWER:		ITEM	QUANTITY	FINAL/ INTERIM
10 LABORERS	1 SURVEYOR	8	—	—
3 LABOR FOREMEN	1 CAT 534 ROLLER	12	—	—
5 OPERATORS	1 HYSTER 180 ROLLER	30	—	—
4 TEAMSTERS	4 RESIDENTIAL			
1 OILER	1 CAT 1050 PAVER			
1 490K DYNAHOE				
4 10 WHEELERS				

SIGNED: [signature] DATE: 6-26-96

DAILY REPORT No. 483

CA No. 4170.1

ADDITIONAL INFORMATION:

FIELD SKETCHES:

DAILY REPORT No. 484 CA No. 4170.

PROJECT:	DATE: 6-27-96 PAGE 1 of 1
TOWN OF HUNTINGTON INTERIM REMEDIAL PROGRAM HUNTINGTON/EAST NORTHPORT LANDFILL CONTRACT No. ENV 94-01/0-C	S M T W (T) F S
ENGINEERS: CASHIN ASSOCIATES, P.C. 1200 VETERANS MEMORIAL HIGHWAY HAUPPAUGE, NY 11788 (516) 348-7600	**CONTRACTOR:** J.D. POSILLICO, INC. 1610 NEW HIGHWAY FARMINGDALE, NY 11735 (516) 249-1872

WEATHER: SUNNY TIME: 3:00 PM TEMP: 85°F WIND: LIGHT

ACTIVITY:

ITEM 8: TOPSOIL

MONITORED JDP TRANSPORTING TOPSOIL FROM R. SCHLEIDER SOURCE VIA TRUCK TO THE EAST SIDE OF THE LANDFILL OUTSIDE OF THE FENCE ALONG TOWNLINE ROAD. MATERIAL WAS SPREAD OUT TO GRADE USING ONE D-4 DOZER. TOPSOIL WAS ALSO PLACED AROUND THE TOWN TRAILER. DEPTH CHECKS WILL HAVE TO BE PERFORMED TO VERIFY QUANTITIES.

MISC:

* MONITORED JDP REMOVING SILT FROM GABIONS AND IN CONCRETE PIPE IN NORTH RECHARGE BASIN.

* MONITORED JDP PUMPING OUT WATER IN WEST RECHARGE BASIN IN ORDER TO REMOVE SILT AND PREPARE FOR SEEDING.

EQUIPMENT AND MANPOWER:	ITEM	QUANTITY	FINAL/ INTERIM
5 LABORERS	8	—	—
2 LABOR FOREMEN			
2 OPERATORS			
1 TEAMSTER			

SIGNED: [signature] DATE: 6-27-96

DAILY REPORT No. 484

CA No. 4170.1

ADDITIONAL INFORMATION:

FIELD SKETCHES:

DAILY REPORT No. 425 CA No. 4170.

PROJECT:	DATE: 6-28-96 PAGE 1 of 1
TOWN OF HUNTINGTON INTERIM REMEDIAL PROGRAM HUNTINGTON/EAST NORTHPORT LANDFILL CONTRACT No. ENV 94-01/0-C	S M T W T (F) S
ENGINEERS: CASHIN ASSOCIATES, P.C. 1200 VETERANS MEMORIAL HIGHWAY HAUPPAUGE, NY 11788 (516) 348-7600	**CONTRACTOR:** J.D. POSILLICO, INC. 1610 NEW HIGHWAY FARMINGDALE, NY 11735 (516) 249-1872

WEATHER: SUNNY TIME: 1:00 P.M. TEMP: 78 °F WIND: LIGHT

ACTIVITY:

ITEM 9 : CRUSHED STONE

MONITORED JDP TRANSPORTING RCA FROM R. SCHLEIDER SOURCE VIA TRUCK AND DEPOSITING AT TOP OF LANDFILL NORTH AND SOUTH PLATEAUS FORMING TURNAROUND CIRCLE AND TEE.

ITEM 30 : CHAIN LINK FENCE

MONITORED RESIDENTIAL INSTALLING CROSSPIECES AND FENCE MATERIAL ON NORTH EAST SIDE OF LANDFILL.

MISC:

MONITORED JDP PUSHING MATERIAL UP WEST RECHARGE BASIN SLOPES MIXING SILT WITH MATERIAL CUT FROM EAST SIDE SLOPES TO FIRM UP SOIL AND DRESS EROSION RUTS. WATER IN THE BASIN IS SLOW DRAINING WITH SAND EXPOSED AT BOTTOM OF BASIN.

ITEM 8: TOPSOIL

INTERIM PAYMENT FOR TOPSOIL PLACED DURING JUNE 96 - PAY 1500 CY

EQUIPMENT AND MANPOWER:	ITEM	QUANTITY	FINAL/ INTERIM
5 LABORERS	9	1531.75	FINAL
2 LABOR FOREMEN	30	2150.00	FINAL
2 OPERATORS	10	4165.39	FINAL
1 TEAMSTER	8	1,500 CY	FINAL
4 RESIDENTIAL	11	37.83 CY	FINAL
	12	6644.21 SY	FINAL
	18	230.00 LF	FINAL

SIGNED: [signature] DATE: 6-28-96

DAILY REPORT No. 485

CA No. 4170.1

ADDITIONAL INFORMATION:

FIELD SKETCHES:

DAILY REPORT No. 486 CA No. 4170.

PROJECT:	DATE: 7-1-96 PAGE 1 of 1
TOWN OF HUNTINGTON INTERIM REMEDIAL PROGRAM HUNTINGTON/EAST NORTHPORT LANDFILL CONTRACT No. ENV 94-01/0-C	S (M) T W T F S
ENGINEERS: CASHIN ASSOCIATES, P.C. 1200 VETERANS MEMORIAL HIGHWAY HAUPPAUGE, NY 11788 (516) 348-7600	**CONTRACTOR:** J.D. POSILLICO, INC. 1610 NEW HIGHWAY FARMINGDALE, NY 11735 (516) 249-1872

WEATHER: CLOUDY TIME: 3:00 P.M. TEMP: 85°F WIND: LIGHT

ACTIVITY:

ITEM 10 : RIP RAP

MONITORED JDP FILLING IN AND SMOOTHING OUT TIRE MARKS IN RIP RAP CHANNELS THROUGHOUT SITE.

ITEM 9: CRUSHED STONE

MONITORED JDP GRADING OUT CRUSHED STONE 12 INCHES THICK AT LANDFILL PLATEAUS FORMING TURN AROUNDS ON NORTH AND SOUTH ENDS

ITEM 30: CHAINLINK FENCE

MONITORED RESIDENTIAL INSTALLING FENCING ON REMAINING SECTIONS OF PERIMETER FENCE POSTS.

MISC:

MONITORED JDP DRESSING UP SIDE SLOPES AND BOTTOM OF WEST RECHARGE BASIN.

EQUIPMENT AND MANPOWER:	ITEM	QUANTITY	FINAL/ INTERIM
5 LABORERS	10	—	—
2 LOADER FOREMEN	9	—	—
2 OPERATORS	30	—	—
1 TEAMSTER			
4 RESIDENTIAL			

SIGNED: [signature] DATE: 7-1-96

DAILY REPORT No. 486

CA No. 4170.1

ADDITIONAL INFORMATION:

FIELD SKETCHES:

DAILY REPORT No. 487 CA No. 4170.1

PROJECT:	DATE: 7-2-96 PAGE 1 of 1
TOWN OF HUNTINGTON INTERIM REMEDIAL PROGRAM HUNTINGTON/EAST NORTHPORT LANDFILL CONTRACT No. ENV 94-01/0-C	S M (T) W T F S
ENGINEERS: CASHIN ASSOCIATES, P.C. 1200 VETERANS MEMORIAL HIGHWAY HAUPPAUGE, NY 11788 (516) 348-7600	**CONTRACTOR:** J.D. POSILLICO, INC. 1610 NEW HIGHWAY FARMINGDALE, NY 11735 (516) 249-1872

WEATHER: SUNNY TIME: 10:00 A.M. TEMP: 74 °F WIND: LIGHT

ACTIVITY:

ITEM 30: CHAINLINK FENCE

MONITORED RESIDENTIAL INSTALLING FENCING ON REMAINING OPEN SECTIONS OF PERIMETER FENCE.

MISC.

MONITORED JDP SMOOTHING AND GRADING SIDE SLOPES AND BOTTOM OF WEST RECHARGE BASIN. THE RECHARGE BASIN AREA IS NOW READY FOR RESEEDING.

WARREN LUBIN OF NYSDEC VISITED THE SITE AND INFORMED NEAL STARK OF C.A THAT THE BLOWER WAS OFF. THE EAST BLOWER HAD BEEN NOTED TO BE RUNNING THE DAY BEFORE AND WAS RESTARTED BY C.A.

EQUIPMENT AND MANPOWER:	ITEM	QUANTITY	FINAL/ INTERIM
5 LABORERS	30	—	—
2 LABOR FOREMEN			
2 OPERATORS			
1 D-4 DOZER			
1 DYNAHOE			
1 TEAMSTER			
1 FLATBED			

SIGNED: Neal Stark DATE: 7-2-96

DAILY REPORT No. 487

CA No. 4170.1

ADDITIONAL INFORMATION:

FIELD SKETCHES:

DAILY REPORT No. 489 CA No. 4170.

PROJECT:	DATE: 7-3-96 PAGE 1 of 1
TOWN OF HUNTINGTON INTERIM REMEDIAL PROGRAM HUNTINGTON/EAST NORTHPORT LANDFILL CONTRACT No. ENV 94-01/0-C	S M T (W) T F S
ENGINEERS: CASHIN ASSOCIATES, P.C. 1200 VETERANS MEMORIAL HIGHWAY HAUPPAUGE, NY 11788 (516) 348-7600	**CONTRACTOR:** J.D. POSILLICO, INC. 1610 NEW HIGHWAY FARMINGDALE, NY 11735 (516) 249-1872

WEATHER: SUNNY TIME: 10:00 A.M TEMP: 76 °F WIND: LIGHT

ACTIVITY: ITEM 26 : EROSION CONTROL MATTING

MONITORED LARKFIELD INSTALLING EROSION CONTROL MATTING ON LANDFILL TOP NORTH PLATEAU.

ITEM 30 : CHAINLINK FENCE

MONITORED RESIDENTIAL INSTALLING FENCE MATERIAL ON REMAINING SECTIONS OF PERIMETER FENCE POSTS.

ITEM 32: HYDROSEEDING

MONITORED LARKFIELD HYDROSEEDING WEST RECHARGE BASIN SLOPES TO EXISTING VEGITATION.

MISC.

MARK RAUBER OF D+B ARRIVED AT THE SITE WITH AN ASSISTANT AND BEGAN A PHYSICAL INVENTORY OF THE MANHOLES AND MONITORING WELLS.

EQUIPMENT AND MANPOWER:	ITEM	QUANTITY	FINAL/ INTERIM
2 LABORERS	26	—	—
1 LABOR FOREMAN	30	—	—
4 RESIDENTIAL	32	—	—
8 LARKFIELD			

SIGNED: [signature] DATE: 7-3-96

DAILY REPORT No. 488

CA No. 4170.1

ADDITIONAL INFORMATION:

FIELD SKETCHES:

DAILY REPORT No. 489 CA No. 4170.1

PROJECT:	DATE: 7-5-96 PAGE 1 of 1
TOWN OF HUNTINGTON INTERIM REMEDIAL PROGRAM HUNTINGTON/EAST NORTHPORT LANDFILL CONTRACT No. ENV 94-01/0-C	S M T W T (F) S
ENGINEERS: CASHIN ASSOCIATES, P.C. 1200 VETERANS MEMORIAL HIGHWAY HAUPPAUGE. NY 11788 (516) 348-7600	**CONTRACTOR:** J.D. POSILLICO, INC. 1610 NEW HIGHWAY FARMINGDALE, NY 11735 (516) 249-1872

WEATHER: SUNNY TIME: 11:00A.M TEMP: 83°F WIND: MODERATE

ACTIVITY:

ITEM 30: CHAINLINK FENCE

MONITORED RESIDENTIAL INSTALLING GATES AND FENCE MATERIAL ON REMAINING OPEN SECTIONS OF PERIMETER FENCE AND BLOWER STATION.

ITEM 26: EROSION CONTROL MATTING

MONITORED LARKFIELD INSTALLING EROSION CONTROL MATTING IN WEST RECHARGE BASIN AND ON TOP OF LANDFILL SOUTH PLATEAU

MISC.

* MONITORED JDP PERFORMING GENERAL SITE CLEAN-UP AND TRIMMING GEOTEXTILE AT EDGE OF RIP RAP CHANNELS.

* WARREN LUBIN OF NYSDEC VISITED THE SITE AND SPOKE TO CA INSPECTOR NEAL STARK

EQUIPMENT AND MANPOWER:	ITEM	QUANTITY	FINAL/ INTERIM
2 LABORERS	26	—	—
1 LABOR FOREMAN	30	—	—
4 RESIDENTIAL			
4 LARKFIELD			

Neal Stark DATE: 7-5-96

DAILY REPORT No. 489

CA No. 4170.1

ADDITIONAL INFORMATION:

FIELD SKETCHES:

DAILY REPORT No. 490 CA No. 4170.1

PROJECT:	DATE: 7-8-96 PAGE 1 of 1
TOWN OF HUNTINGTON INTERIM REMEDIAL PROGRAM HUNTINGTON/EAST NORTHPORT LANDFILL CONTRACT No. ENV 94-01/0-C	S (M) T W T F S
ENGINEERS: CASHIN ASSOCIATES, P.C. 1200 VETERANS MEMORIAL HIGHWAY HAUPPAUGE, NY 11788 (516) 348-7600	**CONTRACTOR:** J.D. POSILLICO, INC. 1610 NEW HIGHWAY FARMINGDALE, NY 11735 (516) 249-1872

WEATHER: CLOUDY WITH RAIN TIME: 10:00 A.M. TEMP: 74°F WIND: LIGHT

ACTIVITY:

ITEM 30: CHAINLINK FENCE

MONITORED RESIDENTIAL INSTALLING GATES AND FENCE MATERIAL ON REMAINING OPEN SECTIONS OF PERIMETER FENCE AND GENERATOR COMPOUND AND BLOWER STATION.

MISC.

* MONITORED JDP PERFORMING GENERAL SITE CLEAN-UP AND REMOVAL OF UNUSED MATERIAL AND DEBRIS.

* CONDUCTED INVENTORY OF ALL MONITORING WELLS AROUND LANDFILL PERIMETER AND REPORTED FINDINGS TO CONTRACTOR

* WARREN LUBIN OF NYSDEC VISITED THE SITE AND SPOKE TO NEAL STARK RE: MONITORING WELLS AND BLOWER STATION

EQUIPMENT AND MANPOWER:	ITEM	QUANTITY	FINAL/ INTERIM
2 LABORERS	30	—	—
1 LABOR FOREMAN			
4 RESIDENTIAL			

N. Neal Stark DATE 7-8-96

DAILY REPORT No. 490

CA No. 4170.1

ADDITIONAL INFORMATION:

FIELD SKETCHES:

DAILY REPORT No. 491 CA No. 4170.

PROJECT:	DATE: 7-9-96 PAGE 1 of 1
TOWN OF HUNTINGTON INTERIM REMEDIAL PROGRAM HUNTINGTON/EAST NORTHPORT LANDFILL CONTRACT No. ENV 94-01/0-C	S M (T) W T F S
ENGINEERS: CASHIN ASSOCIATES, P.C. 1200 VETERANS MEMORIAL HIGHWAY HAUPPAUGE, NY 11788 (516) 348-7600	**CONTRACTOR:** J.D. POSILLICO, INC. 1610 NEW HIGHWAY FARMINGDALE, NY 11735 (516) 249-1872

WEATHER: CLOUDY TIME: 7:00A.M TEMP: 74F WIND: LIGHT

ACTIVITY:

ITEM 30: CHAINLINK FENCE

MONITORED RESIDENTIAL INSTALLING FENCING ON REMAINING SECTIONS OF PERIMETER FENCE AND GATES.

MISC.

* MONITORED JDP CLEANING DEBRIS AND SAND AND GRAVEL FRO. STORM WATER STRUCTURES.

* MARK RAUBER, DAVID GLASS AND MIKE HOFGREN OF D+B CAME TO THE SITE TO COMPLETE THE PHYSICAL INSPECTION OF THE MONITORING WELLS AND MANHOLES AND INVESTIGATE THE NOISE AT THE BLOWER STATION.

* WARREN LUBIN OF NYSDEC

EQUIPMENT AND MANPOWER:	ITEM	QUANTITY	FINAL/ INTERIM
5 LABORERS	30	—	—
2 LABOR FOREMEN			
3 RESIDENTIAL			

SIGNED: [signature] DATE: 7-9-96

DAILY REPORT No. 491

CA No. 4170.1

ADDITIONAL INFORMATION:

FIELD SKETCHES:

DAILY REPORT No. 492 CA No. 4170.1

PROJECT:	DATE: 7-10-96 PAGE 1 of 1
TOWN OF HUNTINGTON INTERIM REMEDIAL PROGRAM HUNTINGTON/EAST NORTHPORT LANDFILL CONTRACT No. ENV 94-01/0-C	S M T (W) T F S
ENGINEERS: CASHIN ASSOCIATES, P.C. 1200 VETERANS MEMORIAL HIGHWAY HAUPPAUGE, NY 11788 (516) 348-7600	**CONTRACTOR:** J.D. POSILLICO, INC. 1610 NEW HIGHWAY FARMINGDALE, NY 11735 (516) 249-1872

WEATHER: SUNNY TIME: 2:00 P.M. TEMP: 79 °F WIND: LIGHT

ACTIVITY:

ITEM 20: PRECAST CONCRETE STRUCTURES
MONITORED JDP POURING CONCRETE IN BOTTOM OF STORMWATER STRUCTURES UP TO DRAIN PIPE PITCHED TO CHANNEL WATER TO LOWEST POINT.

ITEM 30: CHAINLINK FENCE
MONITORED RESIDENTIAL INSTALLING CHAINLINK FENCE ON REMAINING SECTIONS OF LANDFILL PERIMETER FENCE.

ITEM W-25: FENCING AND GATES
MONITORED RESIDENTIAL INSTALLING CHAINLINK FENCE ON BLOWER STATION ENCLOSURE.

EQUIPMENT AND MANPOWER:	ITEM	QUANTITY	FINAL/ INTERIM
4 LABORERS	20	—	—
2 LABOR FOREMEN	30	—	—
3 RESIDENTIAL	W-25	—	—

DATE

DAILY REPORT No. 42 CA No. 4170.1

ADDITIONAL INFORMATION:

FIELD SKETCHES:

DAILY REPORT No. 493 CA No. 4170.1

PROJECT:	DATE: 7-11-96 PAGE 1 of 1
TOWN OF HUNTINGTON INTERIM REMEDIAL PROGRAM HUNTINGTON/EAST NORTHPORT LANDFILL CONTRACT No. ENV 94-01/0-C	S M T W (T) F S
ENGINEERS: CASHIN ASSOCIATES, P.C. 1200 VETERANS MEMORIAL HIGHWAY HAUPPAUGE, NY 11788 (516) 348-7600	**CONTRACTOR:** J.D. POSILLICO, INC. 1610 NEW HIGHWAY FARMINGDALE, NY 11735 (516) 249-1872

WEATHER: SUNNY TIME: 7:00 AM TEMP: 64 °F WIND: LIGHT

ACTIVITY:

ITEM 30: CHAINLINK FENCE

MONITORED RESIDENTIAL INSTALLING GREEN TIE BACKS ON FENCE MATERIAL ATTACHING TO POSTS AND STRINGING BARBED WIRE ON POST TOPS THROUGHOUT SITE.

ITEM 26: EROSION CONTROL MATTING

MONITORED JDP INSTALLING EROSION CONTROL MATTING ON VARIOUS SECTIONS OF LANDFILL SLOPES AND TOP.

MISC:

* MONITORED JDP PERFORMING GENERAL SITE CLEAN-UP AND REPAIR OF RIPRAP CHANNELS RUTTED BY VEHICLE TRAFFIC.

* AT APPROXIMATELY 2 P.M. JIM MAHANEY AND NEAL STARK SWITCHED BLOWERS AND ADJUSTED THE VALVES.

EQUIPMENT AND MANPOWER:	ITEM	QUANTITY	FINAL/ INTERIM
2 LABORERS	26	—	—
1 LABOR FOREMAN	30	—	—
3 RESIDENTIAL			

s/ Neal Stark DATE 7-11-96

DAILY REPORT No. 493 CA No. 4170.1

ADDITIONAL INFORMATION:

FIELD SKETCHES:

DAILY REPORT No. 494 CA No. 4170.1

PROJECT:	DATE: 7-12-96 PAGE 1 of 1
TOWN OF HUNTINGTON INTERIM REMEDIAL PROGRAM HUNTINGTON/EAST NORTHPORT LANDFILL CONTRACT No. ENV 94-01/0-C	S M T W T (F) S
ENGINEERS: CASHIN ASSOCIATES, P.C. 1200 VETERANS MEMORIAL HIGHWAY HAUPPAUGE, NY 11788 (516) 348-7600	**CONTRACTOR:** J.D. POSILLICO, INC. 1610 NEW HIGHWAY FARMINGDALE, NY 11735 (516) 249-1872

WEATHER: PARTLY CLOUDY TIME: 7:00AM TEMP: 68°F WIND: LIGHT

ACTIVITY:

MISC:

* MONITORED JDP PLACING TOPSOIL AROUND FENCE POST FOOTINGS, SEEDING AND INSTALLING EROSION CONTROL MATTING ON NORTH SIDE OF NORTH RECHARGE BASIN.

* MONITORED JDP REMOVING LITTER FROM TOWNLINE ROAD FENCELINE ON EAST SIDE OF LANDFILL AND PLACING AT SOUTH END OF SITE OUTSIDE OF PROJECT AREA. THE LITTER WAS MOSTLY BAGS OF GRASS CLIPPINGS THROWN ON THE OUTSIDE OF THE FENCE BY PASSING MOTORIST AND WAS IMPEDING GROWTH OF HYDROSEEDING PLACED BY LARKFIELD.

EQUIPMENT AND MANPOWER:	ITEM	QUANTITY	FINAL/ INTERIM
2 LABORERS	—	—	—
1 LABOR FOREMAN	—	—	—

SIGNED: DATE: 7-12-96

DAILY REPORT No. 494

CA No. 4170.1

ADDITIONAL INFORMATION:

FIELD SKETCHES:

DAILY REPORT No. 496 CA No. 4170.1

PROJECT:	DATE: 7-15-96 PAGE 1 of 1
TOWN OF HUNTINGTON INTERIM REMEDIAL PROGRAM HUNTINGTON/EAST NORTHPORT LANDFILL CONTRACT No. ENV 94-01/0-C	S (M) T W T F S
ENGINEERS: CASHIN ASSOCIATES, P.C. 1200 VETERANS MEMORIAL HIGHWAY HAUPPAUGE, NY 11788 (516) 348-7600	**CONTRACTOR:** J.D. POSILLICO, INC. 1610 NEW HIGHWAY FARMINGDALE, NY 11735 (516) 249-1872

WEATHER: CLOUDY TIME: 8:00 A.M. TEMP: °F WIND: LIGHT

ACTIVITY:

MISC:

* MONITORED JDP PERFORMING VARIOUS CLEAN-UP DUTIES THROUGHOUT SITE. A SMALL AREA BELOW THE NORTH PERIMETER ROADWAY WHICH HAD PREVIOUSLY WASHED OUT WAS REPAIRED.

* THE RIPRAP CHANNEL AT THE BOTTOM OF THE INTERIOR ACCESS ROAD WAS DRESSED UP AND DAMAGE FROM SATURDAY'S HEAVY RAIN WAS REPAIRED.

ITEM 30: CHAINLINK FENCE

MONITORED RESIDENTIAL INSTALLING BARBED WIRE STRANDS ON TOP OF PERIMETER FENCELINE.

* TWO VAC-ALLS WORKED ALL DAY CLEARING THE DRAIN ON THE EAST SIDE OF TOWNLINE ROAD. THE WORKER STATED THAT THERE WAS STILL A CLOG AND THAT THE CREW WOULD RETURN TOMORROW.

EQUIPMENT AND MANPOWER:	ITEM	QUANTITY	FINAL/ INTERIM
2 LABORERS	30	—	—
1 LABOR FOREMAN			
3 RESIDENTIAL			

SIGNED: [signature] DATE: 7-15-96

DAILY REPORT No. 495

CA No. 4170.1

ADDITIONAL INFORMATION:

* WARREN LUBIN OF NYSDEC VISITED THE SITE AND NOTED CONDITIONS.

FIELD SKETCHES:

DAILY REPORT No. 196 CA No. 4170.1

PROJECT:	DATE: 7-16-96 PAGE 1 of 1
TOWN OF HUNTINGTON INTERIM REMEDIAL PROGRAM HUNTINGTON/EAST NORTHPORT LANDFILL CONTRACT No. ENV 94-01/0-C	S M (T) W T F S
ENGINEERS: CASHIN ASSOCIATES, P.C. 1200 VETERANS MEMORIAL HIGHWAY HAUPPAUGE, NY 11788 (516) 348-7600	**CONTRACTOR:** J.D. POSILLICO, INC. 1610 NEW HIGHWAY FARMINGDALE, NY 11735 (516) 249-1872

WEATHER: SUNNY TIME: 8:00 A.M. TEMP: 74°F WIND: LIGHT

ACTIVITY:

ITEM WC-2 #9 : MONITORING WELL ENCASEMENTS

MONITORED JDP INSTALLING LOCKS ON ALL MONITORING WELL ENCASEMENTS IN CONTRACT.

ITEM 13 : GUIDERAIL

RESIDENTIAL FENCE REQUESTED PERMISSION TO SET GUIDE RAIL POSTS IN CONCRETE RATHER THAN DRIVING THEM MECHANICALLY. STEVE BRIX OF C.A. WAS CONTACTED AND AGREED TO FOOTINGS 10 INCHES IN DIAMETER AND ONE FOOT BELOW THE BOTTOM OF THE POSTS.

MISC.

* THE VAC-ALL RETURNED AND RESUMED CLEANING OUT THE STORM DRAINS ON THE EAST SIDE OF TOWNLINE ROAD.

EQUIPMENT AND MANPOWER:	ITEM	QUANTITY	FINAL/ INTERIM
2 LABORERS	WC-2 #9	—	—
1 LABOR FOREMAN	13	—	—

SIGNED: [signature] DATE: 7-16-96

DAILY REPORT No. 196

CA No. 4170.1

ADDITIONAL INFORMATION:

FIELD SKETCHES:

DAILY REPORT No. 497 CA No. 4170.1

PROJECT:	DATE: 7-17-96 PAGE 1 of 1
TOWN OF HUNTINGTON INTERIM REMEDIAL PROGRAM HUNTINGTON/EAST NORTHPORT LANDFILL CONTRACT No. ENV 94-01/0-C	S M T (W) T F S
ENGINEERS: CASHIN ASSOCIATES, P.C. 1200 VETERANS MEMORIAL HIGHWAY HAUPPAUGE, NY 11788 (516) 348-7600	**CONTRACTOR:** J.D. POSILLICO, INC. 1610 NEW HIGHWAY FARMINGDALE, NY 11735 (516) 249-1872

WEATHER: PARTLY CLOUDY TIME: 9:00AM TEMP: 89 °F WIND: LIGHT

ACTIVITY:

ITEM 13: GUIDE RAIL

- MONITORED RESIDENTIAL INSTALLING POSTS FOR GUIDERAIL. HOLES WERE BORED WITH A 10 INCH DIAMETER 4' FOOT LONG AUGER AND POSTS WERE SET IN CONCRETE. THE EASTERN MOST POST WILL BE MOUNTED ON THE APRON OF THE SCALE PAD BY BOLTS SET IN THE CONCRETE.

MISC:

* JDP DISCONNECTED AND MOVED THE FIELD TRAILER OCCUPIED BY C.A FROM THE NORTH SCALE AND ARE TEMPORARILY LEAVING IT IN THE PARKING AREA UNTIL IT CAN BE EMPTIED.

* MONITORED JDP TRIMING FILTER FABRIC FROM EDGES OF RIPRAP CHANNELS ON WEST SIDE OF SITE.

* IT WAS NOTED AND POINTED OUT TO THE FENCE CONTRACTOR THAT SPACERS WERE SHOWN ON THE PLANS BETWEEN THE

EQUIPMENT AND MANPOWER:	ITEM	QUANTITY	FINAL/ INTERIM
2 LABORERS	13	—	—
1 LABOR FOREMAN			
4 RESIDENTIAL			

SIGNED: [signature] DATE: 7-17-96

DAILY REPORT No. 497

CA No. 4170.1

ADDITIONAL INFORMATION:

GUIDERAILS AND POSTS HOWEVER THEY WERE NOT INSTALLED. THE FENCE CONTRACTOR STATED THAT THE STEEP SLOPE IN THE AREA OF THE RECHARGE BASIN NORTH OF THE SITE MADE IT NECESSARY TO POSITION THE GUIDERAIL CLOSER TO THE CURB THAN WHAT WAS SHOWN ON THE PLANS AND ELIMINATE THE SPACERS IN ORDER TO HAVE AT LEAST 2 FEET 3 INCHES BETWEEN THE FACE OF THE CURB AND THE FACE OF THE GUIDERAIL.

FIELD SKETCHES: