DRAFT – SITE CHARACTERIZATION REPORT

Elton Street Groundwater – Site #224250
Linwood Street Groundwater – Site #224301
Brooklyn, NY 11208

DRAFT

Prepared For:

New York State Department of Environmental Conservation
Division of Environmental Remediation
625 Broadway
Albany, NY 12233-7012

Contract# D009808, Work Assignment No. 21

Prepared By:

HRP Associates, Inc.
1 Fairchild Square, Suite 110
Clifton Park, NY 12065

HRP #: DEC1021.P2

Issued On: October 28, 2025

TABLE OF CONTENTS

1.0 INTRODUCTION 1

1.1 Report Organization 1
1.2 Purpose and Objectives 2
1.3 Study Area Description 2
1.4 Records Review 3
1.4.1 Historic Map and Regulatory Record Review 3
1.4.2 State and Local Agency File Review 4
1.4.3 Environmental Investigations by Others 4
1.5 Areas of Concern (AOCs) 6

2.0 PHYSICAL CHARACTERISTICS OF THE STUDY AREA 7

2.1 Topography 7
2.2 Geology 7
2.3 Hydrogeology 7

3.0 STUDY AREA INVESTIGATIONS 9

3.1 Community Air Monitoring Plan (CAMP) 10
3.2 Underground Utility Clearance 11
3.3 Subsurface Soil Investigation 11
3.3.1 Soil Boring Installation 11
3.3.2 Subsurface Soil Sampling 12
3.4 Groundwater Investigations 12
3.4.1 Grab Groundwater from Soil Borings 12
3.4.2 Monitoring Well Installation 13
3.4.3 Monitoring Well Development 14
3.4.4 Monitoring Well Sampling 15
3.4.5 Groundwater Quality Assurance/Quality Control (QA/QC) Sampling 17
3.5 Soil Vapor Investigations 17
3.5.1 Soil Vapor Point Sampling 17
3.5.2 Soil Vapor Intrusion (SVI) Solicitations 18
3.5.3 Soil Vapor Intrusion (SVI) Structure Sampling 19
3.5.4 Soil Vapor Quality Assurance/Quality Control (QA/QC) Sampling 24
3.6 Investigation Location Survey 24
3.7 Deviations from Work Plan 25
3.8 Interim Remedial Measure (IRM) 25

4.0 OBSERVATIONS, FINDINGS, AND LABORATORY ANALYTICAL RESULTS 26

4.1 Standards, Criteria, and Guidance 26
4.2 Subsurface Soil 27
4.2.1 Observations 27
4.2.2 Analytical Results 27
4.2.3 Findings for Soil Investigation 27
4.3 Groundwater 28

DRAFT

4.3.1 Observations 28
4.3.2 Shallow Groundwater Analytical Results 28
4.3.3 Intermediate Groundwater Analytical Results 29
4.3.4 Deep Groundwater Analytical Results 30
4.3.5 Findings for Groundwater Investigation 30
4.4 Soil Vapor 32
4.4.1 Exterior Soil Vapor Point Sampling 32
4.4.2 Soil Vapor Intrusion Structure Sampling 32
4.4.3 Soil Vapor Findings 36
4.5 Data Validation and Usability 37

5.0 NATURE AND EXTENT OF CONTAMINATION 39

5.1 Conceptual Site Model 39
5.2 Subsurface Soil Fate and Transport 39
5.2.1 Linwood Street Plume 39
5.2.2 Elton Street Plume 40
5.3 Groundwater Fate and Transport 40
5.3.1 Linwood Street Plume 40
5.3.2 Elton Street Plume 41
5.4 Soil Vapor Fate and Transport 42
5.4.1 Linwood Street Plume 42
5.4.2 Elton Street Plume 43
5.4.3 Soil Vapor Exposure Pathways 43

6.0 CONCLUSIONS 44

6.1 Evaluation of Data Gaps 44

7.0 REFERENCES 46

DRAFT

Figures

Figure 1	Study Area Location
Figure 2	Site Plan and Investigation Locations
Figure 3	Current and Historical Property Use: NYC Department of City Planning Map
Figure 4	Cross Section Transect Map
Figure 5	North-South Cross Section (A-A')
Figure 6	West-East Cross Section (B-B')
Figure 7A	Groundwater Elevation Contours: Shallow Zone (7-22 ft bg)
Figure 7B	Groundwater Elevation Contours: Intermediate Zone (30-40 ft bg)
Figure 7C	Groundwater Elevation Contours: Deep Zone (50-60 ft bg)
Figure 8	Estimated Extent of CVOC Impacts in Shallow Groundwater (7-22 ft bg)
Figure 9A	Total CVOC Concentrations Shallow Groundwater Monitoring Wells and Grab Groundwater Samples (7-22 ft bg)
Figure 9B	Total CVOC Concentrations Intermediate Zone Groundwater Monitoring Wells (30-40 ft bg)
Figure 9C	Total CVOC Concentrations Deep Zone Groundwater Monitoring Wells (50-60 ft bg)
Figure 10	VOC Concentrations in Soil Vapor NYSDOH Soil Vapor/Indoor Air Matrix Compounds

Tables

Table 1	Property of Interest (POI) Current and Historical Property Use and Relevant Regulatory Findings
Table 2	Monitoring Well Construction and Groundwater Elevations
Table 3	Subsurface Soil – Laboratory Analytical Results (Detections Only)
Table 4	Shallow Grab Groundwater (14-17 ft bg) – Laboratory Analytical Results (Detections Only)
Table 5A	Shallow Groundwater – Laboratory Analytical Results (Detections Only)
Table 5B	Shallow Groundwater – Historical Comparison 2016-2022 – Laboratory Analytical Results (Detections Only)
Table 6A	Intermediate Groundwater – Laboratory Analytical Results (Detections Only)
Table 6B	Intermediate Groundwater – Historical Comparison 2016-2022 – Laboratory Analytical Results (Detections Only)
Table 7A	Deep Groundwater – Laboratory Analytical Results (Detections Only)
Table 7B	Deep Groundwater – Historical Comparison 2016-2022 – Laboratory Analytical Results (Detections Only)
Table 8	Exterior Soil Vapor Points – Soil Vapor/Air – Laboratory Analytical Results (Detections Only)
Table 9A	Soil Vapor Intrusion (SVI) Structure Sample Results – HRP Samples – Soil Vapor/Air Laboratory Analytical Results (Detections Only)
Table 9B	Soil Vapor Intrusion (SVI) Structure Sample Results – PES Samples – Soil Vapor/Air Laboratory Analytical Results (Detections Only)

DRAFT

Appendices

Appendix A Environmental Database Resources (EDR) Report
Appendix B New York City Department of Environmental Protection (NYCDEP) Records
Appendix C Soil Boring Logs
Appendix D Community Air Monitoring Plan (CAMP) Documents
Appendix E Monitoring Well Construction Logs
Appendix F Investigation Derived Waste (IDW) Disposal Manifests
Appendix G Monitoring Well Development Logs
Appendix H Groundwater Monitoring Low-Flow Logs
Appendix I Exterior Soil Vapor Point Sampling Logs
Appendix J Exterior Soil Vapor Point Construction Logs
Appendix K Survey of Study Area Investigation Locations
Appendix L Laboratory Analytical Reports
Appendix M Data Usability Summary Reports (DUSRs)

DRAFT

GENERAL INFORMATION

Project/Site Information:
Elton Street Groundwater
NYSDEC Site #224250
Linwood Street Groundwater
NYSDEC Site #224301
Brooklyn, NY 11208

Consultant Information:
HRP Associates, Inc.
1 Fairchild Square, Suite 110
Clifton Park, NY 12065
Phone: 518-877-7101
Fax: 518-877-8561
E-mail: Patrick.Montuori@hrpassociates.com
Project Number: DEC1021.P2

Client Information:
Contract# D009808-21
New York State Department of
Environmental Conservation
Division of Environmental Remediation
625 Broadway
Albany, NY 12233-7017

Report Date: October 28, 2025

Report Author: **DRAFT**
Reed Lewandowski
Senior Project Consultant

Project Manager: **DRAFT**
Patrick Montuori, PG
Project Manager

QEP Certification:

I, Patrick Montuori, certify that I am currently a Qualified Environmental Professional as defined in 6 NYCRR Part 375 and that this Report was prepared in accordance with all applicable statutes and regulations and in substantial conformance with the DER Technical Guidance for Site Investigation and Remediation (DER-10) and that all activities were performed in full accordance with the DER-approved work plan and any DER-approved modifications.

DRAFT
Patrick Montuori - Project Manager

DRAFT

1.0 INTRODUCTION

This report presents the results of the Site Characterization (SC) completed by HRP Associates, Inc. (HRP) between November 2021 and March 2024 at the Elton Street Groundwater Site (Site #224250) and Linwood Street Groundwater Site (Site #224250), located at the intersections of Elton Street and Linwood Street with Wortman Avenue in the East New York neighborhood of Brooklyn, New York (referred to hereinafter as the Sites). Since the Sites are not tied to specific property boundaries, the geographic area of SC investigations is referred to hereinafter as the "study area." The study area location is depicted on **Figure 1**. A geographic description of the study area is included in **Section 1.3**. The investigation was conducted to identify the sources of chlorinated volatile organic compound (CVOC) contamination identified in groundwater beneath the study area. The SC was completed for the New York State Department of Environmental Conservation (NYSDEC).

Interpretations presented within this report are based primarily on the investigations described herein. Site history and background information were compiled by HRP based on review of previous environmental reports and other records obtained from the NYSDEC, New York State Department of Health (NYSDOH), and other agencies. Applicable data from available documents and environmental investigations have been included in sections of this report.

This report has been redacted to remove addresses and other information that could identify private properties associated with the SC investigation activities which are not in NYSDEC remediation programs.

DRAFT

1.1 Report Organization

The text of this report is divided into seven sections. Immediately following the text are the tables, figures, and appendices. A summary of each report section is provided below:

Section 1.0 **Introduction:** Includes the purpose and objectives of the SC, a description of the study area, a record review (historical map review, regulatory database records and information obtained from New York City, and a summary of previous environmental investigations and records), and description of areas of concern (AOCs).

Section 2.0 **Physical Characteristics of the Study Area:** Includes results of field activities to describe physical characteristics, including topography, geology, and hydrogeology.

Section 3.0 **Study Area Investigations:** Summarizes field activities associated with the SC, including the community air monitoring plan (CAMP), underground utility clearance, subsurface soil investigations, groundwater investigations, soil vapor investigations, deviations from the work plan, and a description of the interim remedial measure (IRM).

Section 4.0 **Observations, Findings, and Laboratory Analytical Results:** Presents field observations and analytical results of soil, groundwater, and soil vapor sampling completed for the SC in relation to relevant standards, criteria and guidance values (SCGs). Data validation and usability is also discussed.

Section 5.0 Nature and Extent of Contamination: Presents a conceptual site model (CSM), including an assessment of the contaminant fate and transport for soil, groundwater, and soil vapor to describe the nature and extent of contamination in relation to the physical features and processes of the study area and potential migration pathways.

Section 6.0 Conclusions: Presents conclusions of the SC investigation and a discussion of data gaps.

Section 7.0 References: Provides a list of references used throughout this report.

1.2 Purpose and Objectives

The purpose of the SC is to determine whether Site conditions pose a risk to public health and the environment. In accordance with DER-10 *Technical Guidance for Site Investigation and Remediation (May 2010),* the primary objectives of the SC are to:

- Investigate the identified AOCs associated with the Sites and evaluate the extent of contamination related to the AOCs. Specifically, the SC was intended to identify the sources and extent of contamination of two CVOC groundwater contamination plumes in the study area (see Section 1.5).
- Obtain geologic and hydrogeologic data from the Sites. The specific information that should be collected and/or verified includes: soil types (or fill), depth to groundwater, groundwater flow direction, subsurface geology, bedrock characteristics, etc. Determine if applicable SCGs contained in NYSDEC DER-10 and set forth for the Sites are contravened.
- Preliminarily delineate the vertical and horizontal extent of contaminated groundwater, if any.
- Determine if the site represents a threat to public health or the environment.

1.3 Study Area Description

The approximate center of the study area is located at the intersections of Elton Street and Linwood Street with Wortman Avenue, in the East New York neighborhood of Brooklyn, New York (**Figure 1**). The SC investigation activities took place over an area which extends east to west from Shepard Avenue to Ashford Street and north to south from Linden Boulevard to Cozine Avenue (**Figure 2**). The Former Watermark Design Facility (FWDF), a NYSDEC Brownfield Cleanup Program (BCP) site located at 491 Wortman Avenue, is situated within the study area and is depicted on **Figure 2**. Based on the results of this SC investigation, 869 Stanely Avenue, a former manufacturing property and machine shop located within the study area, was entered into the NYSDEC Registry of Inactive Hazardous Waste Disposal Sites as a Class 2 site (#224394). 869 Stanley Avenue is depicted on **Figure 2**. This site is discussed further in **Sections 4**, **5**, and **6**.

According to the New York City Zoning and Land Use Map (NYC ZoLa), current zoning within the study area includes the following designations:

- M1 – light industrial (generally east of Elton Street).

DRAFT

- R5 – residential, including low-rise attached houses, small multifamily apartment houses, and detached and semi-detached one- and two-family residences (generally west of Elton Street). Residentially zoned properties include two properties occupied by New York State Office for People with Developmental Disabilities (NYOPWDD) located at 1038 Cleaveland Street and 434 Wortman Avenue (respectively designated properties 56 and 57 on **Figure 2**).
- C8-1 – commercial (Livonia Yard, a New York City Transit [NYCT] train yard located between Elton Street and Linwood Street, north of Stanley Avenue).
- C1 – commercial overlay, within an area zoned residential (a small area at the intersection of Ashford Street and Stanley Avenue).

Present-day property use as identified by the New York City Department of City Planning (NYC DCP) is depicted on **Figure 3**.

1.4 Records Review

Historical information concerning the history of the Sites and study area was reviewed as part of this SC. This included a review of the following sources of information:

- Regulatory database records and historical records available through Environmental Database Resources Inc. (EDR), a commercial database provider.
- Municipal files and historical records available through the New York City Department of Environmental Protection (NYCDEP).
- Environmental investigations and related reports completed by others and provided to HRP by the NYSDEC.

1.4.1 Historic Map and Regulatory Record Review

Available Sanborn Fire Insurance Company maps, aerial photographs, historical topographic maps, city directories and regulatory database records were obtained from EDR. Maps and records were reviewed to identify "properties of interest" (POIs) which represent potential sources of CVOC contamination based on their commercial, industrial, and regulatory history. Historic uses and relevant regulatory findings from the properties of interest are described on **Table 1**. The addresses and locations of the POIs have been redacted from the table. The EDR Report is included in **Appendix A.**

Based on review of available records provided by EDR, Inc., the study area has consisted of light industrial/manufacturing, commercial, and residential uses since the early 1900's. Properties within the study area have been used and, in some cases, continue to be used as machine shops, auto body and automotive repair shops, and various types of manufacturing.

Multiple metal manufacturers and warehouses are located throughout the study area, specifically along Linwood Street and Essex Street. Processes involved with metal manufacturers include cleaning, painting, plating, etching, polishing, and specific machining of metals and metal products.

DRAFT

Chlorinated solvents, including trichloroethene (TCE) and tetrachloroethene (PCE) have been known to be used as degreasers in the manufacturing process to clean various metal products.

1.4.2 State and Local Agency File Review

In addition to the record searches performed through EDR a Request for Records Form was submitted on January 19th, 2022, to the NYCDEP. The purpose of the request was to obtain information related to sewer infrastructure within the study area, to determine if infrastructure may have an impact on groundwater flow. In response to the request, NYCDEP provided a map depicting sewer line locations, depths, age, dimensions, and construction. The NYCDEP sewer maps are included in **Appendix B**.

1.4.3 Environmental Investigations by Others

Site environmental investigation reports and related reports provided to HRP by NYSDEC are summarized below. A bibliography of reports reviewed by HRP can be found in **Section 7.0**.

FWDF BCP Site, Various Reports, prepared by P.W. Grosser Consulting (PW Groser), and Langan Engineering, Environmental, Surveying and Landscape Architecture, D.P.C. (Langan), 2008-2020

The FWDF is a former metal manufacturer and current warehouse located at 491 Wortman Avenue, managed under the BCP as Site #C224139. The property was historically operated as a manufacturer and distributor of decorative metal fixtures and hardware for bathrooms and kitchens and used PCE and TCE in site operations.

Numerous phases of site assessment and remedial investigations completed at the FWDF site identified CVOCs at concentrations exceeding NYSDEC SCGs in soil, groundwater, and soil vapor on the western side of the property. A source area of PCE and TCE contamination was identified in a truck scale pit located in the northwest corner of the FWDF building.

An air sparge system and soil vapor extraction system (AS/SVE) was installed on the site in 2015 to remediate CVOC impacts. In February 2020, based on reductions in CVOC groundwater impacts, the NYSDEC approved the permanent shutdown of the AS/SVE system and implementation of a sub-slab depressurization system (SSDS) for long-term mitigation of vapor intrusion at the site.

Investigations performed by the BCP volunteer concluded that some off-site groundwater contamination was attributable to the FWDF site, at the intersection of Linwood Street and Wortman Avenue, downgradient and crossgradient from the site, encompassing the shallow off-site monitoring wells MW-6, -7, -8, -10, -11, and ML-002S. CVOC impacts to groundwater at greater depths in the Upper Glacial Aquifer (investigated to a depth of 60 feet below grade [ft bg]) were more widespread but attributed to other off-site sources in addition to the FWDF site. The monitoring wells are depicted on **Figure 2**.

During FWDF site investigations, two off-site plumes were identified which were attributed to unknown off-site sources by the BCP volunteer. The off-site plume identified herein as the "Elton

DRAFT

Street Plume" was first identified at MW-13 (crossgradient, southwest of the FWDF site) and was differentiated from the FWDF plume based on lower CVOC concentrations in shallow groundwater in wells between the site and MW-13 (including MW-7, MW-8, MW-10, MW-11, ML-002S) and based on its chemical composition which was dominated by TCE and included the CVOCs 1,1,1-trichloroethane (1,1,1-TCA), and 1,1-dichloroethane (1,1-DCA), in contrast to the FWDF plume which generally consisted of near 1:1 concentrations of PCE and TCE and did not include 1,1,1-TCA and 1,1-DCA. The off-site plume identified herein as the "Linwood Street Plume" was first identified at MW-19 (upgradient, north of the FWDF site), and was differentiated from the FWDF plume based on the presence of CVOCs at higher concentrations than were detected in on-site wells. Sources of the plumes (as defined by 6 NYCRR Part 375-1.2 (au) as discrete areas of soil, sediment, surface water, or groundwater, containing contaminants at sufficient concentrations to migrate in that medium or to release significant levels to another medium, which could result in a threat to public health and the environment and typically including concentrated solid or semi-solid hazardous substances, non-aqueous phase liquids [NAPL], or grossly contaminated media), were not identified during off-site investigations associated with the FWDF site. Monitoring well locations are depicted on **Figure 2**.

Plume Track-Down Summary Report, Elton Street GW, **prepared by Environmental Assessment & Remediations (EAR) and dated June 2017**

In 2017 EAR conducted a plume track-down investigation of the Elton Street Plume. Three sets of nested monitoring wells were installed upgradient and downgradient of MW-13 at depths up to 60 ft bg (designated herein as EAR-MW-17, -18, and -19 to be differentiated from wells with similar IDs installed by the FWDF BCP volunteer). The investigation identified CVOC impacts at EAR-MW-17, similar in composition (TCE-dominated) but in greater concentrations than detected in MW-13, suggesting the source of the impacts was located upgradient (north) of MW-13; however, the source of the Elton Street Plume (as defined by 6 NYCRR Part 375-1.2 (au)), was not identified. Monitoring well locations are depicted on **Figure 2**.

Site Characterization Report**, Elton Street Groundwater Site prepared by Preferred Environmental Services (PES) and dated January 2020**

In 2019, PES performed a Site Characterization investigation at properties located within the study area on behalf of the owner of the properties under a NYSDEC order on consent. The investigation was performed to determine if a source area of the Elton Street Plume existed within these commercial/industrial properties. The properties investigated were identified as a potential source of contamination based on the presence of a machine shop on Sanborn Fire Insurance Maps from 1965-2007 (**Table 1**). The address and location of the properties have been redacted from this report.

TCE was detected at concentrations exceeding Class GA criteria in each of three monitoring well couplets installed within buildings on the properties (screened at the groundwater interface and 30-40-ft bg intervals). 1,1,1-TCA and 1,1-DCA, which were identified as constituents of the Elton Street Plume, were not detected at concentrations exceeding Class GA criteria. The source of the Elton Street Plume (as defined by 6 NYCRR Part 375-1.2 (au)), was not identified during the investigation.

DRAFT

Soil Vapor Intrusion Investigation, **prepared by PES and dated May 2023**

In 2023, PES performed soil vapor intrusion (SVI) structure sampling at five commercial/industrial properties within the study area on behalf of the owner of the properties in response to solicitations made by NYSDEC for SVI structure sampling. Each structure sampling included the installation of one temporary sub-slab soil vapor point and collection of one sub-slab soil vapor sample and one indoor air sample from each property as well as the collection of three outdoor air samples. All samples were collected using 4-hour regulators and analyzed for VOCs via EPA Method TO-15. Comparison of the structure sampling results to the May 2017 NYSDOH Soil Vapor/Indoor Air Decision Matrices A, B, and C categorized each property as "No Further Action."

It should be noted that the SVI structure sampling completed by PES was not performed in accordance with a NYSDEC approved work plan, and soil vapor and indoor air samples were collected over 4-hr periods, instead of the NYSDOH-recommended 8-hr sampling periods for the commercial and industrial properties sampled by PES.

1.5 Areas of Concern (AOCs)

Previous investigations conducted within the study area identified two groundwater contamination plumes attributed to unknown sources outside of the FWDF site. The two plumes represent the AOCs for this SC. As stated in **Section 1.2**, an objective of the SC was to identify sources and the extent of contamination of the two plumes.

The Elton Street Plume was identified at MW-13 and EAR-MW-17 (**Figure 2**). Previous investigation data indicated the plume was TCE-dominated with lesser concentrations of PCE, cis-1,2-DCE, 1,1-DCA, and 1,1,1-TCA, and vinyl chloride. Lower CVOC concentrations in shallow wells between the FWDF and MW-13 and EAR-MW-17, and the differences in chemical composition of contamination from the FWDF site plume led previous investigations to attribute the plume to an unidentified off-site source. The source of the Elton Street Plume and the vertical and lateral extent of the plume were not defined by previous investigations.

The Linwood Street Plume was identified at MW-19. Previous investigation data indicated contaminants were detected at higher concentrations at MW-19 than at on-site FWDF wells. Additionally, MW-19 is located hydraulically upgradient of the FWDF site, leading previous investigations to attribute contamination at the well to an unidentified off-site source. The source of the Linwood Street Plume and the vertical and lateral extent of the plume were not defined by previous investigations.

Previous investigations identified impacts to soil vapor associated with both plumes within the study area; however, SVI structure sampling was only completed at a limited number of properties at the intersection of Linwood Street and Wortman Avenue.

DRAFT

2.0 PHYSICAL CHARACTERISTICS OF THE STUDY AREA

2.1 Topography

Topography ranges from 10-15 ft above mean sea level (amsl) and gently slopes northwest to southeast from Linden Boulevard to Wortman Avenue and southeast to northwest from Cozine Street to Wortman Avenue. Regional topography slopes gently southeast, towards Jamaica Bay (approximately 1.5 miles south of the study area). The nearest surface waterbodies are Hendrix Creek (approximately 0.33 miles southwest of the study area) and Betts Creek (approximately 0.5 miles southeast of the study area).

2.2 Geology

Based on SC soil logging, soils generally consist of fill materials overlying sand and gravel. Fill material containing brick, asphalt, glass, ash, porcelain, wood, concrete, coal, and cinders is found at depths between 0.5 ft bg (below pavement) and 5 ft bg. The fill material is underlain by fine to medium sand with some silt (1–10 ft bg), fine to coarse sand (3-15 ft bg), medium to coarse sand with some fine to medium gravel (15-25 ft bg), and interbedded layers of medium to coarse sand (25-60 ft bg). Soil logging during this SC was limited to a depth of 60 ft bg. Soil boring logs are included in **Appendix C**. A cross section transect map that displays the aerial extent of north-south and east-west cross sections, is depicted on **Figure 4**. The north-south cross section is depicted on **Figure 5** and the east-west cross section is depicted on **Figure 6**.

Bedrock consists of schist and gneiss (Isachsen et. al., 2000) and is as deep as 500-600 ft bg in the study area (DeMott et. al., 2023). Bedrock was not encountered during drilling activities related to this SC. No previous investigations which took place within the study area and were reviewed by HRP encountered bedrock during subsurface exploration.

2.3 Hydrogeology

The Long Island aquifer system is composed of several unconsolidated sediment deposits overlying bedrock, forming a southward dipping wedge. All previous study area investigations reviewed by HRP and investigations for this SC took place in the upper glacial aquifer, which consists of saturated sand and gravel beds deposited as outwash south of Long Island's terminal moraine and is approximately 100-150 ft thick beneath the study area (Buxton and Shernoff, 1999).

The SC investigated groundwater in three intervals. Shallow monitoring wells were screened across the groundwater interface with screen settings ranging in depth from 7-17 ft bg to 12-22 ft bg. Intermediate and deep interval depths were set based on investigations at the FWDF site, at 30-40 ft bg and 50-60 ft bg, respectively. No fine grained soil units, which would be indicative of aquitards or confining units, were encountered during SC investigations; therefore, it is assumed that all three groundwater monitoring intervals are located within the same unconsolidated aquifer.

Depth to groundwater ranged from approximately 9 to 12 ft bg across the study area (groundwater elevations of approximately 2 to 3.5 ft amsl). SC groundwater gauging events indicate groundwater flow is to the southeast in the shallow, intermediate, and deep intervals, following the slope of

DRAFT

regional topography and geology towards Jamaica Bay. The groundwater levels recorded during the SC are summarized on **Table 2.** A groundwater contour map depicting flow direction at the water table, at 30 to 40 ft bg, and at 50 to 60 ft bg are included as **Figures 7A**, **7B**, and **7C**, respectively.

Underground utilities and associated gravel packs which intersect the groundwater table may act as preferential pathways, impacting groundwater flow. Combined stormwater/sewer lines intersect the groundwater table throughout the study area. At Wortman Avenue, the groundwater table is intersected by a 158-inch (13-ft) tall, 98-inch (8-ft) wide brick sewer line, pitched to flow west along Wortman Avenue. The porous brick sewer line and gravel pack which may surround it may intercept groundwater flow from the north and redirect it west, the direction it is pitched. Sewer lines, construction, dimensions, and flow direction are depicted on groundwater flow maps, **Figures 7A**, **7B**, and **7C**, and on cross-sections, **Figures 5** and **6**. Sewer maps provided by NYCDEP are included in **Appendix B**. Potential impacts of the sewer lines on contaminant fate and transport is discussed in **Section 5.3**.

No federally registered Public Water Supply (PWS) wells were identified in the database search performed by EDR. A review of NYSDEC Info Locator records identified a supply well in the southwest portion of the study area at 1025 Elton Street, between Wortman Avenue and Cozine Avenue and is registered to Superior Laundry (well #K003611). The well is screened from 43-53 ft bg. The use of well water is listed as "washing." Potable water is provided to the study area by the City of New York (water is sourced from the Catskill and Delaware Water Supply System).

DRAFT

3.0 STUDY AREA INVESTIGATIONS

Investigations were completed at the study area in accordance with the NYSDEC and NYSDOH-approved SC Work Plan dated October 28, 2021 (Work Plan), the Preliminary SC Summary dated January 27, 2022 (Preliminary SC Summary), and the Sub-Slab Soil Vapor Intrusion Investigation Scope of Work, dated February 9, 2023 (SVI SOW). A description of the study area investigations conducted during the SC is presented in this Section.

Deviations based on field conditions are noted in **Section 3.9**. The investigation tasks described in the Work Plan adhered to the NYSDEC's *DER-10, Technical Guidance for Site Investigation and Remediation*, dated May 2010 (DER-10). HRP followed the procedures outlined in the previously approved generic Field Activity Plan (FAP), Quality Assurance Project Plan (QAPP), and Health and Safety Plan (HASP).

Field work for this SC was conducted in several mobilizations and included the following tasks:

- Completion of subsurface utility clearance at soil boring locations (November 11, 2021).
- Installation of 12 soil borings (SB-1 through SB-12; November 15 through November 19, 2021).
- Collection of 12 grab groundwater samples (GW-1 through GW-12) from boring locations SB-1 through SB-12 (November 15 through November 19, 2021).
- Collection of depth to water measurements from study area monitoring wells (November 15, 2021, July 27, 2022, and September 15, 2022).
- Collection of 27 groundwater samples from pre-existing shallow, intermediate, and deep monitoring wells installed in the study area (November 15 through November 19, 2021).
- Completion of subsurface utility clearance at soil boring locations (May 11, 2022).
- Installation of 11 soil borings (SB-13 through SB-23) (May 11 through May 17, 2022).
- Collection of 11 grab groundwater samples (GW-13 through GW-23) from boring locations SB-13 through SB-23 (May 12 through May 17, 2022).
- Collection of three soil samples from soil boring SB-20 (May 16, 2022).
- Completion of subsurface utility clearance at soil boring locations (July 25, 2022).
- Installation of 11 exterior soil vapor points (SVI-1 through SVI-11) (May 17 through May 19, 2022 and July 25, 2022).
- Collection of 11 soil vapor samples from SVI-1 through SVI-11 (May 20, 2022 and July 27, 2022).
- Installation of 10 monitoring wells including three sets of nested shallow, intermediate, and deep monitoring wells and one shallow monitoring well (May 24 through May 25, 2022 and July 26 through July 28, 2022).
- Installation of two soil borings (GW-20 and GW-24) (July 25 through July 26, 2022).
- Collection of two soil samples from soil boring GW-20 (July 26, 2022).

DRAFT

- Development of 10 newly installed monitoring wells (May 25 through May 26, 2022 and July 28, 2022).
- Collection of 10 groundwater samples from newly installed monitoring wells (August 9, 2022).
- Completion of a top of casing elevation and location survey of soil borings, monitoring wells, and soil vapor points (September 16, 2022).
- Completion of SVI structure sampling at 13 locations during the following dates:
    - March 13-14, 2023
    - March 23-24, 2023
    - March 29-30, 2023
    - April 5, 2023
    - March 18-19, 2024

3.1 Community Air Monitoring Plan (CAMP)

A CAMP was included in the scope of work as presented and approved in the SC Work Plan. Real-time monitoring was conducted for VOCs and dust particulates at the upwind and downwind perimeters of each designated work area when ground intrusive activities were being conducted (soil boring, monitoring well and exterior soil vapor point installation).

VOC monitoring was performed using Mini RAE 3000 photoionization detectors (PIDs) equipped with 10.6 eV bulbs. The PID was routinely calibrated and placed in a weather-proof box that sat on a tripod approximately 4 feet off the ground. The downwind PID readings did not exceed 5 ppm during the field investigations.

The particulate monitoring was performed using a TSI Dust Trak II, a real-time monitor capable of measuring particulate matter less than 10 micrometers in size (PM-10) and capable of integrating over a period of 15 minutes (or less) for comparison to the airborne particulate action level. The Dust Trak was routinely zero-checked and was placed in a weatherproof box that sat on a tripod approximately 4 feet off the ground.

In some instances, while setting up or moving the Dust Trak, apparent spikes in particulate readings were triggered by handling of the equipment (i.e. blocking air flow to the inlet). This occurred on November 15, 16, and 17, 2021 and July 28, 2022, causing particulate readings to exceed 100 $\mu g/m^3$. As is demonstrated by the data, the spikes in particulate readings were isolated occurrences and were not triggered by dusty conditions in the work area. Particulate readings did not exceed 100 $\mu g/m^3$ during field investigations activities, with the exception of the instances described above. Visible dust was not observed on-site during SC field work. VOC and particulate concentration readings are included in **Appendix D**.

DRAFT

3.2 Underground Utility Clearance

Prior to conducting intrusive activities, underground utility clearance was conducted by American Geophysics. Ground penetrating radar (GPR) and other techniques were used to clear soil boring, monitoring well and exterior soil vapor point locations on November 11, 2021, May 11, 2022, and July 25, 2022.

GPR surveying is a nonintrusive, subsurface geophysical investigation technique that detects subsurface structures by transmitting electromagnetic waves from an antenna into the ground. The antenna then monitors the strength and time delay of the return signal. The return signal is then evaluated for any anomalies, which by their size, shape and orientation can be interpreted as voids, underground storage tanks, utility pipelines, soil-bedrock interface or areas of different sediment compaction. A radio frequency (RF) line locator was also used to identify subsurface utility lines based on the presence of 120 hertz signal (electric) and transmitted signals from the RF transmitter.

3.3 Subsurface Soil Investigation

3.3.1 Soil Boring Installation

To characterize subsurface soils, HRP and Island Pump and Tank (IP&T) of East Northport, NY installed a total of 38 soil borings during three separate mobilizations to the study area on November 15-18, 2021, May 12-23, 2022, and July 25, 2022. All soil borings installed in the right of way (sidewalks) and were co-located with grab groundwater sample locations, monitoring wells, or soil vapor points shown on **Figure 2.** The three types of investigation locations co-located with soil borings are described below:

- Grab groundwater sample locations – 23 soil borings advanced to a depth of 20 ft bg, designated SB-1 through SB-23, co-located with grab groundwater samples GW-1 through GW-23 depicted on **Figure 2**.
- Monitoring wells – 4 soil borings advanced to depths ranging from 30-55 ft bg, designated GW-20 (co-located with HRP-MW-22 and SB-20), SB-24 (co-located with HRP-MW-20, GW-4, and SB-4), SB-25 (co-located with HRP-MW-21 and GW-5), and SB-26 (co-located with HRP-MW-23S). Monitoring well locations are depicted on **Figure 2**.
- Exterior soil vapor points – 11 soil borings advanced to a depth of 10 ft bg, designated SVI-1 through SVI-11 and co-located with exterior soil vapor points of the same IDs, depicted on **Figure 2**.

None of the boring locations were limited by refusal. Justifications for the co-located groundwater and soil vapor sample points are included in the sub-sections below.

For all soil boring installations, IP&T used a Geoprobe 7822DT track-mounted drill rig equipped with a hollow stem auger and a 2.25-inch macro-core sampler which was advanced using a direct-push method. Soil samples were collected continuously by the macro-core sampler in 5-foot intervals.

During soil boring installation, soil samples were logged and screened in 5-foot increments by an HRP geologist. Soil samples were logged by grain size, color, moisture, presence of fill material, and

DRAFT

obvious physical evidence of contamination (i.e. odor, staining). A small portion (1-2 oz.) of each sample was placed in a polyethylene zip top bag and allowed to attain ambient temperature before PID headspace analysis. PID headspace analysis measurements and soil descriptions are presented on soil boring logs included in **Appendix C**.

All non-disposable soil sampling equipment was decontaminated between samples using an Alconox wash followed by a clean water rinse. Boreholes not converted into monitoring wells or soil vapor points were backfilled using drill cuttings and bentonite chips. Once the boreholes were backfilled, the sidewalk was patched with cement to match the grade of the sidewalk and then smoothed to avoid pedestrian injury.

3.3.2 Subsurface Soil Sampling

The collection of soil samples for laboratory analysis was not initially included in the scope of work for this SC; however, with approval of NYSDEC, a total of five soil samples were collected from the co-located soil borings SB-20 and GW-20 due to evidence of contamination (including strong odor, sheen, and a maximum PID reading of 14,488 parts per million [ppm]). SB-20 was installed to a completion depth of 20 ft bg for the purpose of collecting grab groundwater sample GW-20. Soil boring GW-20 was installed to a completion depth of 55 ft bg for the purpose of installing monitoring well HRP-MW-22 and to vertically delineate impacts observed at SB-20.

Each soil sample was submitted under chain of custody to Pace Analytical Services Inc. (Pace), a NYSDOH Environmental Laboratory Approval Program (ELAP) certified laboratory to be analyzed for TCL VOCs by EPA Method 8260.

Soil samples collected for the SC are summarized below.

Boring ID	Sample Depth (ft bg)	Sample Location	Justification
SB-20	5-10	SB-20/GW-20/HRP-MW-22 location; Northeast corner of Stanley Avenue and Linwood Street	Elevated PID reading of 59.5
SB-20	10-15		Elevated PID reading of 844
SB-20	15-20		Elevated PID reading of 14,488
GW-20	20- 25		Elevated PID reading of 162.7
GW-20	25-30		Sample collected below high PID hits to vertically delineate soil contamination

3.4 Groundwater Investigations

3.4.1 Grab Groundwater from Soil Borings

A total of 23 grab groundwater samples (GW-1 through GW-23) were collected from the shallow groundwater table to evaluate the extent of CVOC impacts to groundwater at the study area. All grab groundwater samples were collected from soil borings installed in the right of way (sidewalks).

DRAFT

Grab groundwater samples were collected in two mobilizations. GW-1 through GW-12 were installed in November 2021 to delineate CVOC impacts to shallow groundwater and identify sources of the Elton Street Plume and Linwood Street Plume. GW-13 through GW-23 were installed in May 2023 to further delineate and track down sources of the two plumes based on data from the first round of sampling.

Grab groundwater samples were collected using 3-foot, retractable steel screens advanced into shallow groundwater (within 10 ft below the groundwater interface), polyethylene tubing, and a peristaltic pump or check valve. Each groundwater sample was submitted under chain of custody to Pace to be analyzed for TCL VOCs by EPA Method 8260.

3.4.2 Monitoring Well Installation

A total of three sets of multi-level nested monitoring wells (HRP-MW-20, HRP-MW-21, and HRP-MW-22) and one shallow monitoring well (HRP-MW-23S) were installed in the study area in two mobilizations in May 2022 and July 2022. Monitoring wells were generally installed in grab groundwater locations from previous mobilizations to delineate the extent of the Linwood Street Plume, confirm shallow grab groundwater results, vertically delineate CVOC impacts to groundwater, and allow for repeatable samples. One monitoring well, HRP-MW-23S was installed in a location not previously investigated by grab groundwater samples to delineate the lateral extent of the Linwood Street Plume. HRP-MW-23S was intended to be installed as a multi-level nested well; however, the location was not safely accessible to the truck-mounted drill rig required to install the nested well. Therefore, a shallow monitoring well was installed using a track-mounted drill rig. Shallow monitoring wells were installed with 10 ft of screen set to intersect the groundwater interface. Intermediate and deep monitoring wells were installed with 10 ft of screen set to 30-40 ft bg and 50-60 ft bg to match screen settings of previous investigations. The monitoring well locations are depicted on **Figure 2**. Justifications for the monitoring well locations are summarized in the table below.

DRAFT

Area of Concern (AOC)	Monitoring Well ID	Screen Interval (ft bg)	Location	Justification
Linwood Street Plume	HRP-MW-20 (S/I/D)	8-18 30-40 50-60	Linwood Street, south of Stanley Avenue	Confirm and vertically delineate CVOC impacts at GW-4 grab groundwater location – centerline of Linwood Street Plume.
Linwood Street Plume	HRP-MW-21 (S/I/D)	8-18 30-40 50-60	Elton Street, south of Stanley Avenue	Confirm and vertically delineate CVOC impacts at GW-5 grab groundwater location – crossgradient extent of Linwood Street Plume.
Linwood Street Plume	HRP-MW-22 (S/I/D)	8-18 30-40 50-60	Linwood Street, north of Stanley Avenue	Confirm and vertically delineate CVOC impacts at GW-20

Area of Concern (AOC)	Monitoring Well ID	Screen Interval (ft bg)	Location	Justification
				grab groundwater location – upgradient extent of Linwood Street Plume.
Linwood Street Plume	HRP-MW-23S	8-18	Southwest corner of the Elton Street and Stanley Avenue intersection	Laterally delineate crossgradient extent of Linwood Street Plume.

Monitoring well construction logs are included in **Appendix E**. The monitoring wells were installed using the procedures described below:

- Nested monitoring wells HRP-MW-20, HRP-MW-21, and HRP-MW-22 were advanced to terminal depths using a CME-55 truck mounted drill rig with a 6.25-inch hollow stem auger.
- HRP-MW-23S was advanced to the desired depth using a Geoprobe 7822DT drill rig and a 4.25-inch hollow stem auger.
- The nested monitoring wells were installed with three lengths of 2-inch diameter Schedule 40 PVC well screen (0.010-inch slot) and riser pipe placed within the borehole at terminal depths of 60 ft bg, 40 ft bg, and 18 ft bg.
- All monitoring wells were installed with 10-ft screens. Shallow monitoring well screens were positioned to intercept the shallow groundwater interface.
- Number 1 or 2 filter sand was poured into the annular space between the well material and the borehole sidewall. The sand pack continued to 2-feet above the top of the screen section.
- Above the sand pack, a seal of bentonite pellets was formed in the borehole. The bentonite seal extended at least 1-foot above the top of the sand pack.
- Clean water was periodically added to the borehole to hydrate the bentonite pellets during installation.
- The well risers for wells were cut to approximately 2 inches bg and a J plug was inserted onto the top of each well casing. Flush mount road boxes were then installed within the sidewalks and over each well riser for protection.

All investigation derived waste (IDW) generated during the monitoring well installation activities was containerized in 55-gallon steel drums and transported off-site for disposal on the same day as generation. IDW disposal manifests are included in **Appendix F**.

3.4.3 Monitoring Well Development

HRP mobilized to the study area on May 5, 2022 and July 28, 2022 to develop the 10 newly installed monitoring wells. HRP developed the wells using a submersible whale pump to surge the water

DRAFT

column and evacuate the well. Pumping and surging was continued at each well until turbidity of the purge water was below 50 nephelometric turbidity units (NTUs). Non-disposable equipment was decontaminated prior to and between us in each well. Care was taken not to introduce contaminants to the equipment during well development. All development waters were emptied into a clean 5-gallon pail for approximate volume measurement and were then transferred to a 55-gallon steel drum for same-day off-site disposal. IDW disposal manifests are included in **Appendix F**. Monitoring well development data was recorded in monitoring well development data sheets and are included in **Appendix G**.

3.4.4 Monitoring Well Sampling

Depth to water measurements were recorded to the nearest 0.01-ft using an electronic water level tape prior to sampling events on November 15, 2021, July 27, 2022, and during monitoring well top of casing survey activities on September 15, 2022. Groundwater monitoring wells were sampled in general accordance with EPA low-flow techniques as described in the Work Plan and generic FAP. Low-flow stabilization parameters were recorded in field logs included in **Appendix H.**

A total of 37 groundwater samples were collected from monitoring wells during two mobilizations. Groundwater samples were collected from 27 pre-existing monitoring wells on November 15-19, 2022 and from 10 newly installed monitoring wells on August 9, 2022. Each groundwater sample was submitted under chain of custody to Pace to be analyzed for TCL VOCs by EPA Method 8260.

Monitoring well sample locations were selected to laterally and vertically delineate the two CVOC groundwater plumes. Monitoring well locations are depicted on **Figure 2**. Justifications for sample locations are summarized in the table below.

Areas of Concern (AOCs)	Monitoring Well ID	Screen Interval (ft bg)	Sample Location	Area Investigated Relative to Known Extent of Plume
Elton Street Plume	MW-12S	7 – 17	Elton Street, north of Wortman Avenue	Potential Sources/Upgradient
	MW-12I	30 – 40		
	MW-12D	50 – 60		
Elton Street Plume	MW-13S	7 – 17	Located at intersection of Elton Street and Wortman Avenue, southeast corner	Downgradient
	MW-13I	30 – 40		
	MW-13D	50 – 60		
Elton Street Plume	MW-14S	8 – 18	Elton Street, south of Wortman Avenue	Downgradient
	MW-14I	30 – 40		
	MW-14D	50 – 60		
Elton Street Plume	MW-15S	7 – 17	Linwood Street south, of Wortman Avenue	Downgradient
	MW-15I	30 – 40		

DRAFT

Areas of Concern (AOCs)	Monitoring Well ID	Screen Interval (ft bg)	Sample Location	Area Investigated Relative to Known Extent of Plume
	MW-15D	50 – 60		
Linwood Street Plume	MW-16S	7 – 17	Essex Street, north of Wortman Avenue	Crossgradient
	MW-16I	30 – 40		
	MW-16D	50 – 60		
Linwood Street Plume	MW-17	12 – 22	Linwood Street, north of Wortman Ave	Downgradient
Linwood Street Plume	MW-18S	10 – 20	Linwood Street, north of Wortman Avenue	Downgradient
	MW-18I	30 – 40		
Linwood Street Plume	MW-19	12 – 22	Linwood Street, north of Wortman Avenue	Potential Sources/Upgradient
Elton Street Plume	EAR-MW-17S	7 – 17	Northeast corner of the Elton Street and Wortman Avenue intersection	Potential Sources/Upgradient
	EAR-MW-17I	30 – 40		
Elton Street Plume	EAR-MW-18S	7 – 17	Cleveland Street, south of Wortman Avenue	Downgradient
	EAR-MW-18I	30 – 40		
	EAR-MW-18D	50 – 60		
Elton Street Plume	EAR-MW-19S	7 – 17	Cleveland Street, north of Cozine Avenue	Downgradient
	EAR-MW-19I	30 – 40		
	EAR-MW-19D	50 – 60		
Linwood Street Plume	HRP-MW-20S	8 – 18	Linwood Street, south of Stanley Avenue	Potential Sources/Upgradient
	HRP-MW-20I	30 – 40		
	HRP-MW-20D	50 – 60		
Linwood Street Plume	HRP-MW-21S	8 – 18	Elton Street, south of Stanley Avenue	Crossgradient
	HRP-MW-21I	30 – 40		
	HRP-MW-21D	50 – 60		
Linwood Street Plume	HRP-MW-22S	8 – 18	Linwood Street, north of Stanley Avenue	Potential Sources/Upgradient
	HRP-MW-22I	30 – 40		
	HRP-MW-22D	50 – 60		

DRAFT

Areas of Concern (AOCs)	Monitoring Well ID	Screen Interval (ft bg)	Sample Location	Area Investigated Relative to Known Extent of Plume
Linwood Street Plume	HRP-MW-23S	8 – 18	Southwest corner of the Elton Street and Stanley Avenue intersection	Crossgradient

3.4.5 Groundwater Quality Assurance/Quality Control (QA/QC) Sampling

In accordance with the Work Plan, 19 QA/QC groundwater samples were collected in addition to the 60 standard groundwater samples collected from the study area. All QA/QC samples were analyzed for VOCs by EPA Method 8260. QA/QC samples included the following:

- DUP-1, a duplicate of MW-18S
- DUP-2, a duplicate of GW-11
- DUP-3, a duplicate of MW-13I
- DUP-1_5.16.22, a duplicate of GW-20_5.16.22
- DUP-1_8.9.22, a duplicate of HRP-MW-22S
- Five sets of matrix spike/matrix spike duplicate (MS/MSD) samples, prepared from groundwater collected from MW-14I, EAR-MW-17S and GW-12, GW-20, and HRP-MW-22S
- Four field blanks, prepared from VOC-free water
- Four trip blanks, prepared from VOC-free water

3.5 Soil Vapor Investigations

3.5.1 Soil Vapor Point Sampling

On May 17, 18, and 20, 2022 and July 25 and 27, 2022, HRP and IP&T mobilized to the study area to install and sample a total of 11 soil vapor points in accordance the scope of work outlined in the Preliminary SC Summary. The purpose of the sampling was to screen for CVOC impacts to soil vapor outside of residential properties in the study area in the vicinity of the CVOC groundwater plumes. The soil vapor point locations are depicted on **Figure 2**. Property use as designated by the New York City Department of Planning is depicted on **Figure 3**.

The soil vapor points were installed in the right of way (sidewalks) by IP&T using a Geoprobe 7822DT track-mounted drill rig equipped with a 2.25-inch macro-core sampler which was advanced using a direct-push method. Each soil vapor point consisted of a 6-inch steel screen and Teflon tubing advanced to 10 ft bg (the approximate depth of basement slabs beneath adjacent residential structures) or 1 ft above the groundwater interface, if present. The annular space around each point was backfilled with filter sand and sealed with bentonite. Each soil vapor point was installed with a permanent flush-mount road box. Outdoor air samples were collected concurrently with all soil vapor sampling events. All soil vapor point and outdoor air samples were collected with 6-liter summa

DRAFT

canisters fitted with 2-hour regulators not exceeding flow rates of 0.2 L/min. Each sample was submitted under chain of custody to Pace to be analyzed for VOCs by EPA Method TO-15. Soil vapor point sampling forms, including helium tracer gas test results, sample start and stop times, and canister pressures are presented in **Appendix I**. Soil vapor point construction logs are included in **Appendix J**.

3.5.2 Soil Vapor Intrusion (SVI) Solicitations

HRP and NYSDEC solicited 58 properties in the study area for SVI structure sampling. Properties were selected based on SC groundwater and soil vapor point sampling results and consultation with NYSDOH. Solicitations were performed for the 2022-2023 and 2023-2024 heating season. The 2022-2023 heating season solicitations focused on residential properties, primarily on Elton Street, Wortman Avenue, and Cleveland Street. The 2023-2024 heating season solicitations focused on industrial and commercial properties, primarily on Linwood Street, Stanley Avenue, and Essex Street.

Letters requesting access for SVI structure sampling were sent to properties by NYSDEC via certified mail on January 5, 2023 and November 27, 2023. HRP personnel conducted door-to-door solicitations at properties which had not yet responded to solicitations on February 28, 2023 and February 7, 2024. At properties where no response was received, an access letter was left at the door. In addition, HRP solicited property owners via telephone and email using available contact information obtained through online directories.

Property ID	Solicited in 22-23	Solicited in 23-24	Access Granted?
1	Yes	No	No
2	Yes	No	No
3	Yes	No	No
4	Yes	No	No
5	Yes	No	No
6	**Yes**	**No**	**Yes**
7	Yes	No	No
8	Yes	No	No
9	Yes	No	No
10	Yes	No	No
11	Yes	No	No
12	**Yes**	**No**	**Yes**
13	**Yes**	**No**	**Yes**
14	Yes	No	No
15	Yes	No	No
16	Yes	No	No
17	Yes	No	No
18	**Yes**	**Yes**	**Yes**
19	**Yes**	**No**	**Yes**
20	**Yes**	**No**	**Yes**
21	Yes	No	No
22	Yes	No	No
23	**Yes**	**No**	**Yes**

DRAFT

Property ID	Solicited in 22-23	Solicited in 23-24	Access Granted?
24	Yes	Yes	No
25	Yes	Yes	No
26	Yes	No	No
27	Yes	Yes	No
28	Yes	Yes	No
29	Yes	Yes	No
30	Yes	No	No
31	Yes	No	No
32	Yes	No	No
33	Yes	No	No
34	**Yes**	**No**	**Yes**
35	Yes	No	No
36	Yes	No	No
37	**Yes**	**No**	**Yes**
38	Yes	No	No
39	Yes	No	No
40	Yes	Yes	No
41	Yes	Yes	No
42	**Yes**	**No**	**Yes**
43	Yes	Yes	No
44	Yes	Yes	No
45	Yes	Yes	No
46	Yes	Yes	No
47	Yes	Yes	No
48	No	Yes	No
49	No	Yes	No
50	No	Yes	No
51	Yes	No	No
52	Yes	No	No
53	Yes	No	No
54	Yes	No	No
55	Yes	No	No
56	**Yes**	**No**	**Yes**
57	**Yes**	**No**	**Yes**
58	Yes	Yes	No

Bold Lettering indicates that the property owner granted access to conduct SVI structure sampling.

3.5.3 Soil Vapor Intrusion (SVI) Structure Sampling

SVI structure sampling was performed at 13 study area properties selected in consultation with the NYSDEC and NYSDOH based on properties that provided access. HRP conducted SVI structure sampling during the 2022-2023 and 2023-2024 heating seasons. At each location, SVI structure sampling was conducted in general accordance with the NYSDOH *Guidance for Evaluating Soil Vapor Intrusion in the State of New York* dated October 2006 and all updates, the SC Work Plan, and the SVI SOW.

DRAFT

Sub-slab soil vapor points were installed using a handheld hammer drill and a half-inch drill bit. Prior to sub-slab soil vapor sampling, a leak test was performed on each vapor point using a helium tracer gas and a minimum of three tubing volumes of air were purged from each vapor point. All sub-slab soil vapor and air samples were collected using 6-liter summa canisters outfitted with 24-hour or 8-hour regulators. Duplicate soil vapor samples were collected at a rate of 1 per 20 regular samples. Each sample was submitted under chain of custody to Pace to be analyzed for VOCs by EPA Method TO-15. SVI structure sampling forms, including helium tracer gas test results, sample start and stop times, and canister pressures were completed. In addition to sampling forms, the NYSDOH Indoor Air Quality Questionnaire and Building Inventory forms were completed for each property. These forms have been omitted so as not to identify private properties. The SVI structure sampling locations are summarized in the table below.

Property ID	Location Description	Sub-Slab Soil Vapor/Air Samples	Justification
6	3-story slab-on-grade residential building with two units. Lowest level consists of an entry area to the apartment units, a living space, and a storage room.	• One sub-slab soil vapor sample • Two ground floor indoor air samples • One outdoor air sample	Investigate impacts to soil vapor and indoor air at a residential property in proximity to the Elton Street Plume.
12	2-story multi-family residential building with two units. Lowest level consists of a finished basement used for storage and as a living space.	• One sub-slab soil vapor sample • One basement indoor air sample • One first floor indoor air sample • One outdoor air sample	Investigate impacts to soil vapor and indoor air at a residential property in proximity to the Elton Street Plume.

DRAFT

Property ID	Location Description	Sub-Slab Soil Vapor/Air Samples	Justification
13	2-story multi-family residential building with two units. Lowest level consists of an unfinished basement used primarily for laundry and storage.	• One sub-slab soil vapor sample • One basement indoor air sample • One first floor indoor air sample • One outdoor air sample	Investigate impacts to soil vapor and indoor air at a residential property in proximity to the Elton Street Plume.
18	2.5-story residential building with 2 units. Lowest level consists of a finished basement used for storage, laundry, and a living space.	Two sample events, each including: • One sub-slab soil vapor sample • One basement indoor air sample • One first floor indoor air sample (2023 sample event only) • One outdoor air sample	Investigate impacts to soil vapor and indoor air at a residential property in proximity to the Elton Street Plume. Resampled in 2023 to confirm carbon tetrachloride detection in indoor air was not related to SVI.
19	2.5-story residential building with 2 units. Lowest level consists of a finished basement with a living space.	• One sub-slab soil vapor sample • One basement indoor air sample • One first floor indoor air sample • One outdoor air sample	Investigate impacts to soil vapor and indoor air at a residential property in proximity to the Elton Street Plume.

DRAFT

Property ID	Location Description	Sub-Slab Soil Vapor/Air Samples	Justification
20	2-story residential building with 2 units. Lowest level consists of an unfinished basement used for utility housing.	• One sub-slab soil vapor sample • One basement indoor air sample • One first floor indoor air sample • One outdoor air sample	Investigate impacts to soil vapor and indoor air at a residential property in proximity to the Elton Street Plume.
23	3-story residential building with 2 units. Lowest level consists of a semi-finished basement primarily used for laundry and storage.	• One sub-slab soil vapor sample • One basement indoor air sample • One first floor indoor air sample • One outdoor air sample	Investigate impacts to soil vapor and indoor air at a residential property in proximity to the Elton Street Plume.
34	2-story residential building with 3 units. Lowest level consists of a finished basement used as a living area.	• One sub-slab soil vapor sample • One basement indoor air sample • One first floor indoor air sample • One outdoor air sample	Investigate impacts to soil vapor and indoor air at a residential property in proximity to the Linwood Street and Elton Street plumes.

DRAFT

Property ID	Location Description	Sub-Slab Soil Vapor/Air Samples	Justification
37	2-story residential building with 2 units. Lowest level consists of a finished basement used as a living space.	• One sub-slab soil vapor sample • One basement indoor air sample • One first floor indoor air sample • One outdoor air sample	Investigate impacts to soil vapor and indoor air at a residential property in proximity to the Linwood Street and Elton Street plumes.
42	1-story slab-on-grade commercial warehouse building used as a packing and shipping facility. Lowest level consists of a warehouse with an attached office.	• Three sub-slab slab soil vapor samples • Three ground floor indoor air samples • One outdoor air sample	Investigate impacts to soil vapor and indoor air at a residential property in proximity to the Linwood Street Plume.
51	3-story residential building with multiple units. The lowest level consists of a finished basement used as a living space.	• One sub-slab soil vapor sample • One basement indoor air sample • One first floor indoor air sample • One outdoor air sample	Investigate impacts to soil vapor and indoor air at a residential property in proximity to the Elton Street Plume.

DRAFT

Property ID	Location Description	Sub-Slab Soil Vapor/Air Samples	Justification
56	Two buildings. Building 1 consists of a one-story group home. The lowest level consists of an unfinished basement used for storage. Building 2 consists of a one-story slab-on-grade group home. The lowest level consists of offices.	• Two sub-slab soil vapor samples (one per building) • One basement indoor air sample • Two first floor indoor air samples • One outdoor air sample	Investigate impacts to soil vapor and indoor air at a residential property in proximity to the Elton Street Plume.
57	Both buildings on the lot consist of 1-story slab-on-grade group home. The lowest level for both buildings consist of housing and offices.	• Two sub-slab soil vapor samples • Two first floor indoor air samples • One outdoor air sample	Investigate impacts to soil vapor and indoor air at a residential property in proximity to the Elton Street Plume.

3.5.4 Soil Vapor Quality Assurance/Quality Control (QA/QC) Sampling

In accordance with the SVI SOW, three duplicate soil vapor samples were collected for QA/QC purposes, in addition to the 75 standard soil vapor/air samples collected from the study area. All QA/QC samples were analyzed for VOCs by EPA Method TO-15. QA/QC samples included the following:

- DUP-1, a duplicate of SVI-7.
- A duplicate sub-slab soil vapor sample collected from Property 56.
- A duplicate sub-slab soil vapor sample collected from Property 42.

3.6 Investigation Location Survey

HRP retained the services of Rogers Surveying PLLC (Rogers) to complete a survey of SC investigation locations. Rogers completed survey field work on September 16, 2022. The survey plan is included as **Appendix K**.

All soil borings, new and existing monitoring wells, and soil vapor points were included in the survey. SVI structure sampling locations were not surveyed. Horizontal coordinate values were based on the North American Datum (NAD) of 1983. Vertical coordinate (elevation) values were based on the

DRAFT

North American Vertical Datum (NAVD) of 1988. The elevations of all monitoring well casings were established to within an accuracy of plus or minus 0.01 feet based on NAVD 1988.

3.7 Deviations from Work Plan

The following deviations were made from the Work Plan, the scope of work recommended in the Preliminary SC Summary, and the SVI SOW:

- The collection of soil samples for laboratory analysis was not included in the SC Work Plan; however, in agreement with NYSDEC, a total of five soil samples were collected from soil borings SB-20 and GW-20 for VOC analysis by EPA Method 8260. The samples were collected based on observations of sheen, odors, and elevated PID readings at the location.
- The Work Plan called for the installation of three nested monitoring wells, screened at groundwater interface, and the 30-40 ft bg and 50-60 ft bg intervals. In agreement with NYSDEC, one additional shallow monitoring well HRP-MW-23S was installed to further delineate groundwater impacts.
- Recommendations in the Preliminary SC Summary indicated eight soil vapor points would be installed in the right of way in the study area. In agreement with NYSDEC, three additional soil vapor points were installed on Stanley Avenue, and on Elton Street south of Stanley Avenue based on results from the initial soil vapor point sampling.
- The SVI SOW proposed solicitation of 57 properties for SVI structure sampling. In agreement with NYSDEC and NYSDOH, two properties (which comprise the FWDF site) were removed from the solicitation schedule as it was determined that SVI was already being mitigated at the properties. Three properties were added to the solicitation schedule based on their proximity to the Linwood Street Plume.
- The SVI SOW indicated indoor air samples would be analyzed for the contaminants of concern via EPA Method TO-15 Selective Ion Monitoring (SIM) to ensure reporting limits were below the lowest values in the NYSDOH Decision Matrices. Following discussions with Pace, it was determined that laboratory reporting limits achieved for the contaminants using standard TO-15 analysis were below the lowest applicable guidance values in the NYSDOH Decision Matrices and SIM analysis was not necessary.

3.8 Interim Remedial Measure (IRM)

Based on SVI structure sampling results, the NYSDEC is designing and installing a sub-slab depressurization system (SSDS) at Property 42 as an Interim Remedial Measure (IRM). The IRM completion will be documented under a Construction Completion Report (CCR) to be submitted under separate cover.

DRAFT

4.0 OBSERVATIONS, FINDINGS, AND LABORATORY ANALYTICAL RESULTS

The following sections present the findings from the SC related to contamination of subsurface soil, groundwater, and soil vapor beneath the study area. Some laboratory analytical reports have been omitted, so as not to identify private properties. The remainder of the laboratory analytical data is provided in **Appendix L**

4.1 Standards, Criteria, and Guidance

Compounds detected in the soil samples collected during this SC were compared to NYSDEC Regulation, 6 NYCRR Subpart 375-6, "Remedial Program Soil Cleanup Objectives." Specifically, soil analytical results were compared to Protection of Groundwater (PGW), Commercial Use (CU), and Industrial Use (IU) Soil Cleanup Objectives (SCOs).

Compounds detected in the groundwater samples collected during this SC were compared to NYSDEC Division of Water Technical and Operational Guidance Series (TOGS 1.1.1); Ambient Water Quality Standards and Guidance Values and Groundwater Effluent Limitations dated October 1993; Revised June 1998; ERRATA Sheet dated January 1999; Addendum dated April 2000; and Addendum dated June 2023. Specifically, groundwater sample results were compared to Class GA standards and guidance values, applicable to groundwater and referred to herein as Class GA criteria.

Compounds detected in the sub-slab soil vapor and air samples during this SC were compared to the following SCGs:

- Sub-slab soil vapor and indoor air analytical results were compared to the May 2017 NYSDOH Soil Vapor/Indoor Air Decision Matrices A, B, and C and the February 2024 NYSDOH Soil Vapor/Indoor Air Decision Matrices D, E, and F (Decision Matrices). The Decision Matrices provide recommended actions based on the concentration of 21 VOCs in sub-slab soil vapor and indoor air samples. The 21 VOCs included in the Decision Matrices are PCE, TCE, cis-1,2-DCE, 1,1,1-TCA, 1,1-dichloroethene (1,1-DCE), carbon tetrachloride, methylene chloride, vinyl chloride, benzene, ethylbenzene, naphthalene, cyclohexane, 2,2,4-trimethylpentane, 1,2,4-trimethylbenzene (1,2,4-TMB), 1,3,5-trimethylbenzene (1,3,5-TMB), o-xylene, m-xylene, p-xylene, heptane, hexane, and toluene. Recommended actions include "No Further Action," "Identify Source(s) and/or Resample or Mitigate," "Monitor," and "Mitigate."
- Indoor air sampling results were compared to Air Guidance Values (AGVs) and Immediate Action Levels identified in NYSDOH's *Guidance for Evaluating Soil Vapor Intrusion in the State of New York*, *October 2006,* and subsequent updates. NYSDOH provides AGVs for the CVOCs PCE, TCE, and methylene chloride, and Immediate Action Levels for PCE and TCE.
- New York State does not provide SCGs for soil vapor samples collected from exterior (non-sub-slab) soil vapor points. Soil vapor analytical results from exterior soil vapor points were compared to "Mitigate Values" from the NYSDOH Decision Matrices, which represent the lowest concentration at which SVI mitigation would be recommended if the soil vapor sample was collected as a sub-slab sample during an SVI structure sampling event. Exterior soil vapor point results were compared to the Mitigate Values to delineate the

DRAFT

extent of potential SVI impacts on nearby structures and to identify properties to solicit for SVI structure sampling.

4.2 Subsurface Soil

4.2.1 Observations

Fill materials including brick, asphalt, glass, plastic, ash, porcelain, wood, concrete, coal, and cinders were observed in 30 of 38 soil borings. Obvious indications of contamination (staining, odors, and elevated PID readings) were not observed in subsurface soil samples with the exception of saturated soils in co-located soil borings SB-20/GW-20 and soil boring SB-24. Observations indicative of contamination in borings SB-20 and SB-24 are provided in the table below. The soil boring locations are depicted on **Figure 2**. Soil boring logs are included in **Appendix C**.

Boring ID	Depth (ft bg)	Observation Description	PID (ppm)
SB-20 / GW-20	0.5 – 5.0	No staining, faint odor	40.2
	5 – 10	No staining, faint odor	59.5
	10 – 15	Saturated with metallic/rainbow sheen, strong odor	844
	15 – 20	Saturated with metallic/rainbow sheen, strong odor	14,488
	20 – 25	Saturated with metallic/rainbow sheen, strong odor	162.7
SB-24	10 – 15	No staining, faint odor	31.4
	15 – 20	No staining, faint odor	120.2
	20 – 25	No staining, faint odor	90.2
	25 – 30	No staining, faint odor	66.2

4.2.2 Analytical Results

The collection of soil samples for laboratory analysis was not initially part of the scope of work for the SC. However, based on observations of contamination in soils from the co-located borings SB-20 and GW-20, a total of five soil samples were collected for VOC analysis. TCE was detected at a concentration exceeding the IU, CU, and PGW SCOs in one of the five soil samples (15-20 ft bg). No other VOCs were detected above IU and CU SCOs in any of the soil samples. VOCs, including PCE, cis-1,2-DCE, ethylbenzene, m-, o-, and p-xylene, toluene, and acetone were detected at concentrations exceeding PGW SCOs in soil samples collected from 10-15, 15-20, and 20-25 ft bg. Each of the soil samples containing VOCs at concentrations exceeding SCOs was collected from below the groundwater interface, as a saturated soil sample. VOC analytical results for soil samples are presented on **Table 3**. The SB-20/GW-20 soil boring location is depicted on **Figure 2**.

4.2.3 Findings for Soil Investigation

Based on field screening of 38 soil borings, obvious indications of VOC contamination were limited to saturated soils in two locations in the study area, SB-20/GW-20 (HRP-MW-22) and SB-24 (HRP-MW-20). Laboratory analytical results from five soil samples collected from SB-20/GW-20 indicate saturated soils in this location are impacted by TCE and other VOCs. Observations of strong odors, sheen, and elevated PID readings (14,488 ppm) from the 10-15 ft bg soil sample, and the TCE concentration of 420 µg/kg, indicate saturated soils are grossly contaminated, which is defined in 6 NYCRR Part 375-1.2 (u) as soil or other media which "contains sources or substantial quantities of

DRAFT

mobile contamination in the form of NAPL, as defined in subdivision 375-1.2 (ac), that is identifiable visually, through strong odor, by elevated contaminant vapor levels, or is otherwise readily identifiable without laboratory analysis."

The SB-20/GW-20 soil boring was located adjacent to 869 Stanley Avenue, a property identified as the "Special Corp." in Sanborn Fire Insurance Maps from 1965-2007. The Special Corp. also contained a machine shop on 1965 and 1968 Sanborn maps. The specific operations of the Special Corp. are unknown; however, machine shops are known to have historically used TCE as a degreasing solvent. Based on the results of this SC, 869 Stanley Avenue was added to the Registry of Inactive Hazardous Waste Disposal Sites (#224394), and is identified on **Figure 2**.

4.3 Groundwater

4.3.1 Observations

No obvious visual or olfactory evidence of contamination (sheen, odors) were observed during SC groundwater sampling, with the exception of sheens observed on groundwater samples collected from monitoring wells MW-16S and HRP-MW-22S. Groundwater monitoring logs are presented in **Appendix H**.

4.3.2 Shallow Groundwater Analytical Results

A total of 38 groundwater samples were collected from the shallow depth interval (7-22 ft bg). This included 23 grab groundwater samples and 15 shallow monitoring well samples. VOCs were detected at concentrations exceeding Class GA criteria in 17 of 38 groundwater samples. TCE, cis-1,2-DCE, and PCE were detected with the highest frequency and at the highest concentrations of any VOCs.

All VOCs detected at concentrations exceeding Class GA criteria in shallow groundwater samples are listed below.

SHALLOW GROUNDWATER SAMPLES EXCEEDING CLASS GA CRITERIA			
VOC	**Class GA Criteria (µg/L)**	**Locations Exceeding Class GA Criteria**	**Concentration Range (µg/L)**
PCE	5	GW-2, GW-4, GW-13, GW-20, GW-21, GW-22, MW-13S, MW-17, EAR-MW-17S, MW-18S, EAR-MW-18S, MW-19, HRP-MW-20S, HRP-MW-22S	9.0 – 3,400
TCE	5	GW-4, GW-13, GW-20, GW-21, GW-22, MW-12S, MW-13S, MW-17, EAR-MW-17S, MW-18S, EAR-MW-18S, MW-19, HRP-MW-20S, HRP-MW-22S	22.3 – 140,000
1,1,1-TCA	5	GW-20, EAR-MW-17S	32 – 200
1,1-DCA	5	GW-4, EAR-MW-17S	28 – 86.8

DRAFT

SHALLOW GROUNDWATER SAMPLES EXCEEDING CLASS GA CRITERIA			
VOC	**Class GA Criteria (µg/L)**	**Locations Exceeding Class GA Criteria**	**Concentration Range (µg/L)**
1,1-DCE	5	GW-4, HRP-MW-22S, EAR-MW-17S	49 – 190
Cis-1,2-DCE	5	GW-4, GW-13, MW-13S, EAR-MW-17S, EAR-MW-18S, MW-19, HRP-MW-20S, HRP-MW-22S	7.4 – 51,000
Vinyl Chloride	2	GW-4, MW-13S, EAR-MW-17S	2.1 – 18.3
2-Butanone (MEK)	50	MW-13S, EAR-MW-17S, HRP-MW-22S	51 – 190
Benzene	1	GW-4, HRP-MW-22S	8.5 – 100
Chloroform	7	GW-4, HRP-MW-20	29 – 39.5
Toluene	5	GW-1, GW-20	8.9 – 700
Trichlorofluoromethane	5	GW-4, HRP-MW-22S	73.1 – 120
Naphthalene	10	GW-23	88

VOC analytical results for grab groundwater samples are presented on **Table 4**. VOC analytical results for groundwater samples collected from shallow monitoring wells are presented on **Table 5A** and a comparison to results from environmental investigations completed by others is presented on **Table 5B**. The estimated extent of CVOC impacts to shallow groundwater are depicted on **Figure 8**. Total CVOC concentrations in shallow groundwater samples are depicted on **Figure 9A**.

4.3.3 Intermediate Groundwater Analytical Results

A total of 12 groundwater samples were collected from monitoring wells screened in the intermediate interval (30-40 ft bg). VOCs were detected at concentrations exceeding Class GA criteria in all 12 groundwater samples.

All VOCs detected at concentrations exceeding Class GA criteria in intermediate depth groundwater samples are listed below.

INTERMEDIATE GROUNDWATER SAMPLES EXCEEDING CLASS GA CRITERIA			
VOC	**Class GA Criteria (µg/L)**	**Locations Exceeding Class GA Criteria**	**Concentration Range (µg/L)**
PCE	5	MW-12I, MW-13I, MW-14I, MW-15I, MW-16I, EAR-MW-17I, MW-18I, EAR-MW-18I, EAR-MW-19I, HRP-MW-20I, HRP-MW-21I, HRP-MW-22I	6.8 – 98
TCE	5	MW-12I, MW-13I, MW-14I, MW-15I, EAR-MW-17I, MW-18I, EAR-MW-18I, EAR-MW-19I, HRP-MW-22I	7.2 – 1,600

DRAFT

INTERMEDIATE GROUNDWATER SAMPLES EXCEEDING CLASS GA CRITERIA			
VOC	**Class GA Criteria (µg/L)**	**Locations Exceeding Class GA Criteria**	**Concentration Range (µg/L)**
1,1,1-TCA	5	MW-12I, EAR-MW-17I	7.9 – 42
1,1-DCA	5	MW-12I, EAR-MW-17I	6.1 – 15
1,1-DCE	5	EAR-MW-17I	28
Cis-1,2-DCE	5	MW-12I, EAR-MW-17I, EAR-MW-19I	11.1 – 410
Trichlorofluoromethane	5	EAR-MW-17I	6.8

VOC analytical results for intermediate depth monitoring wells are presented on **Table 6A**, and a comparison to results from environmental investigations completed by others is presented on **Table 6B**. Total CVOC concentrations in intermediate depth groundwater samples are depicted on **Figure 9B**.

4.3.4 Deep Groundwater Analytical Results

A total of 10 samples were collected from monitoring wells screened in the deep interval (50-60 ft bg). VOCs were detected at concentrations exceeding Class GA criteria in each of the 10 deep groundwater samples.

All VOCs detected at concentrations exceeding Class GA criteria in intermediate depth groundwater samples are listed below.

DEEP GROUNDWATER SAMPLES EXCEEDING CLASS GA CRITERIA			
VOC	**Class GA Criteria (µg/L)**	**Locations Exceeding Class GA Criteria**	**Concentration Range (µg/L)**
PCE	5	MW-12D, MW-13D, MW-14D, MW-16D, EAR-MW-18D, EAR-MW-19D, HRP-MW-20D, HRP-MW-21D, HRP-MW-22D	13 – 82
TCE	5	MW-12D, EAR-MW-19D, HRP-MW-22D	18 – 180
Cis-1,2-DCE	5	EAR-MW-19D	8.1
Chloroform	7	MW-15D	21.5

VOC analytical results for deep monitoring wells are presented on **Table 7A**, and a comparison to results from environmental investigations completed by others is presented on **Table 7B**. Total CVOC concentrations in deep groundwater samples are depicted on **Figure 9C**.

4.3.5 Findings for Groundwater Investigation

Two plumes of CVOC contamination (referred to herein as the Linwood Street Plume and Elton Street plumes) are present in shallow groundwater beneath the study area. The extent of the shallow

DRAFT

groundwater plumes are depicted on **Figure 8** and total CVOC concentrations in shallow groundwater are depicted on **Figure 9A**. The extent of intermediate and deep CVOC impacts to groundwater are depicted on **Figure 9B** and **Figure 9C**.

Linwood Street Plume Groundwater Findings

The Linwood Street Plume extends south-southeast along Linwood Street, following groundwater flow from the intersection with Stanley Avenue to the intersection with Wortman Avenue. The greatest impacts related to the Linwood Street Plume are found in shallow groundwater (**Figures 8** and **9A**). Total CVOCs concentrations in the intermediate and deep wells within the shallow Linwood Street Plume footprint were below 100 µg/L (**Figures 9B** and **9C**), 2-3 orders of magnitude below concentrations detected in the shallow interval wells (**Figure 9A**). The vertical extent of the plume is depicted in cross-section A-A' (**Figure 5**). The cross-section transect is depicted on **Figure 4**.

The Linwood Street Plume is TCE-dominated, with lesser concentrations of cis-1,2-DCE, and PCE. The VOCs 1,1,1-TCA, 1,1-DCA, 1,1,-DCE, vinyl chloride, trichlorofluoromethane, toluene, chloroform, benzene, and 2-butananone (MEK) were also detected within the plume at lesser concentrations and with less frequency. The source of the plume, is located in the area of HRP-MW-22S/GW-20, northeast of the intersection of Linwood Street and Stanley Avenue, where TCE was detected in groundwater at a concentration of 140,000 µg/L. The groundwater sample locations are co-located with the grossly contaminated subsurface soil sample in which TCE was detected at a concentration of 420 mg/kg. A discrete source area, as defined by 6 NYCRR Part 375-1.2 (au), was not identified but is suspected to exist beneath the property located east of HRP-MW-22S/GW-20 at 869 Stanley Avenue, identified on historic Sanborn Fire Insurance Maps as the Special Corp. from 1965-2007 and as containing a machine shop from 1965-1968 (identified on **Figure 2**).

Elton Street Plume Groundwater Findings

The Elton Street Plume extends from southwest across and along Wortman Avenue from the northeast intersection with Elton Street to south of the intersection with Cleveland Street. The greatest impacts related to the Elton Street Plume are found in shallow groundwater (**Figures 8** and **9A**). Impacts from the Elton Street Plume extend to the intermediate and deep groundwater intervals at lower concentrations relative to those detected at the source area, EAR-MW-17S. The greatest concentration of TCE detected in the intermediate interval was found at EAR-MW-17I (1,600 µg/L), providing further evidence that the source of TCE impacts is in the vicinity of EAR-MW-17S/I. Total CVOC concentrations were greater in MW-14I and EAR-MW-19I than in their corresponding shallow intervals (**Figure 9B**). At EAR-MW-19D, the furthest downgradient monitoring well in the study area, TCE and total CVOCs were detected at greater concentrations than in the shallow or intermediate intervals (**Figure 9C**). This may be attributed to sinking contamination from the two upgradient plumes and other shallow upgradient sources of CVOC groundwater contamination.

The Elton Street Plume is TCE-dominated, with lesser concentrations of cis-1,2-DCE, and PCE. The VOCs 2-butananone (MEK), 1,1-DCE, 1,1,1-TCA, 1,1-DCA, trichlorofluoromethane, and vinyl chloride were also detected within the plume at lesser concentrations and with less frequency. The source of the plume is located in the area of EAR-MW-17S, at the northeastern corner of the intersection of Elton Street and Wortman Avenue, where TCE was detected in groundwater at a concentration of

DRAFT

2,600 µg/L. A discrete source area, as defined by 6 NYCRR Part 375-1.2 (au), was not identified but is suspected to exist beneath a property located northeast of EAR-MW-17S, which has been identified on historic Sanborn Fire Insurance Maps from 1977-2007 as a manufacturing facility.

4.4 Soil Vapor

4.4.1 Exterior Soil Vapor Point Sampling

A total of 11 soil vapor samples were collected from 11 exterior soil vapor points located on sidewalks along Stanley Avenue, Elton Street, Wortman Avenue, and Cleveland Street. VOCs were detected at concentrations exceeding Mitigate Values in 9 of the 11 samples, indicating the concentration may trigger a recommendation of "mitigate" if it were detected in sub-slab soil vapor (see **Section 4.1** for discussion of applicability of Mitigate Values).

All VOCs detected at concentrations exceeding Mitigate Values are listed below.

EXTERIOR SOIL VAPOR SAMPLES EXCEEDING MITIGATE VALUES			
VOC	**Mitigate Value (µg/m³)**	**Locations Exceeding Mitigate Values**	**Concentration Range (µg/L)**
PCE	100	SVI-2, SVI-3, SVI-10	150 – 700
TCE	6	SVI-1, SVI-2, SVI-3, SVI-4, SV-5, SVI-6, SVI-8	8.7 – 46
Cyclohexane	60	SVI-9	430
Hexane	200	SVI-9	480
Heptane	200	SVI-9	840

Soil vapor analytical results collected from the exterior soil vapor points are presented on **Table 8** and are depicted on **Figure 10**.

4.4.2 Soil Vapor Intrusion Structure Sampling

SVI structure sampling was conducted at 13 properties as a part of this investigation. VOCs were detected in soil vapor and indoor air at concentrations at which Decision Matrices recommend "mitigate" in 1 of the 13 properties sampled. VOCs were detected at concentrations at which Decision Matrices recommend "identify sources and/or resample or mitigate" in 2 of 13 properties. Sampling at all other properties resulted in a Decision Matrix recommendation of "no further action." VOCs were not detected at concentrations exceeding AGVs or Immediate Action Levels in any of the indoor air samples collected.

Decision Matrices recommendations for properties sampled by HRP are summarized in the table below.

DRAFT

Property ID	NYSDOH Decision Matrix Recommendation	Indoor Air CVOC Concentrations Exceed Air Guidance Values?	Indoor Air CVOC Concentrations Exceed Immediate Action Levels?
6	Identify Source(s) or Resample or Mitigate	No	No
12	No Further Action	No	No
13	No Further Action	No	No
18 (2022-2023)	Identify Source(s) and Resample or Mitigate	No	No
18 (2023-2024)	No Further Action	No	No
19	No Further Action	No	No
20	No Further Action	No	No
23	No Further Action	No	No
34	No Further Action	No	No
37	No Further Action	No	No
42	Mitigate	No	No
51	No Further Action	No	No
56 (Building 1)	No Further Action	No	No
56 (Building 2)	No Further Action	No	No
57 (Building 1)	No Further Action	No	No
57 (Building 2)	No Further Action	No	No

DRAFT

SVI structure sampling analytical results compared to the AGVs, Immediate Action Levels, and the Decision Matrices for each property sampled by HRP is presented on **Table 9A**. SVI structure sampling completed at five properties by PES (as described in **Section 1.4.3**) is summarized in **Table 9B**. The SVI structure sampling completed by PES was not performed in accordance with a NYSDEC approved work plan, and soil vapor and indoor air samples were collected over 4-hr periods, instead of the NYSDOH-recommended 8-hr sampling periods for the commercial and industrial properties sampled by PES.

Structure sampling at properties which did not result in a Decision Matrices recommendation of "no further action" is discussed in detail below.

Property 6

Observations

A 3-story slab-on-grade multi-family residential building is located at Property 6. The lowest level consists of an entry area to the apartment units, a kitchen and living space, a storage room, and a boiler room. The concrete slab was observed to be in good condition where visible.

No products were identified in the chemical product inventory.

Analytical Results

Naphthalene was detected in an indoor air sample at a concentration of 10 µg/m³. The indoor air sample was collected in the boiler room of the ground floor, paired with the sub-slab soil vapor sample. Naphthalene was detected at concentrations of 0.50 µg/m³ in the paired sub-slab soil vapor sample and 2.2 µg/m³ in a second indoor air sample collected in the main living area of the ground floor. The Decision Matrices recommended "identify source(s) or resample or mitigate" based on the detections. Based on the low concentration of naphthalene detected in the sub-slab soil vapor point relative to the paired boiler room indoor air sample, the naphthalene is not a result of SVI. Additionally, the lower concentration of naphthalene detected in the living area indoor air sample suggests that the source of naphthalene is located within the boiler room. Potential sources of naphthalene at the property include combustion of natural gas associated with the boiler, cigarette smoke, and building materials.

Additional VOCs were detected in the sub-slab soil vapor, indoor air, and outdoor air samples collected at this property, but at concentrations at which the Decision Matrices recommend "no further action." VOCs were not detected at concentrations exceeding AGVs or Immediate Action Levels in any of the indoor air samples collected at the property. SVI structure sampling analytical results are presented on **Table 9A**.

Property 18

Observations

A 2½-story multi-family residential building is located at Property 18. The lowest level of the building consists of a finished basement primarily used as a living space and constructed with poured concrete walls and a concrete slab in good condition.

The chemical inventory of the building found laundry detergents, spot remover, and miscellaneous household cleaners stored in cabinets and on the floor of the basement area. The chemicals were in various conditions, including opened and unopened containers.

Analytical Results

Two rounds of SVI structure sampling were performed at Property 18 in March 2023 and March 2024. During the March 2023 sampling event, carbon tetrachloride was detected in the first-floor indoor air sample at a concentration of 1.6 µg/m³. Carbon tetrachloride was not detected in the sub-

DRAFT

slab soil vapor sample and was detected at a concentration of 0.96 µg/m^3 in the basement indoor air sample. The Decision Matrices recommended "identify source(s) and resample or mitigate" based on the detections. During the follow up sample event conducted in March 2024, carbon tetrachloride was not detected in the sub-slab soil vapor sample and was detected at a concentration of 0.55 µg/m^3 in basement indoor air, resulting in a Decision Matrices recommendation of "no further action." A first floor indoor air sample was not collected during the March 2024 sampling; however, the sub-slab soil vapor and basement indoor air samples from both events indicate that the carbon tetrachloride detected in the March 2023 first floor indoor air sample was not related to SVI. Although a source of carbon tetrachloride was not identified through the chemical product inventory, indoor air sampling results suggest an unidentified source of carbon tetrachloride is present within the building in stored household chemical products, building materials, or furnishings.

Additional VOCs were detected in the sub-slab soil vapor, indoor air, and outdoor air samples collected at this property, but at concentrations at which the Decision Matrices recommend "no further action." VOCs were not detected at concentrations exceeding AGVs or Immediate Action Levels in any of the indoor air samples collected at the property. SVI structure sampling analytical results are presented on **Table 9A**.

Property 42

Observations

A 2-unit, 1-story slab-on-grade commercial building is located at Property 42. The lowest level of the building is primarily used as a warehouse and is constructed of brick walls and a concrete slab floor in average condition (some cracks present).

The chemical inventory of the building found various household cleaners, air fresheners, and motor oil/lubricants. The chemicals were in various conditions, including opened and unopened containers.

Analytical Results

PCE, TCE, and Cis-1,2-DCE were detected at maximum concentrations of 19,000 µg/m³, 23,000 µg/m³, and 400 µg/m³ respectively in sub-slab soil vapor samples collected at the property. PCE and TCE were detected at maximum concentrations of 5.9 µg/m³ and 1.9 µg/m³ respectively in indoor air samples. The Decision Matrices recommended "mitigate" based on the detections.

Additional VOCs were detected in the sub-slab soil vapor, indoor air, and outdoor air samples collected at this property, but at concentrations at which the Decision Matrices recommend "no further action." VOCs were not detected at concentrations exceeding AGVs or Immediate Action Levels in any of the indoor air samples collected at the property. SVI structure sampling analytical results are presented on **Table 9A**.

Based on the detections of PCE and TCE in sub-slab soil vapor and indoor air, SVI was occurring within the building during the sampling event. Based on groundwater sampling results from the SC, the building is located over the Linwood Street Plume, the source of PCE and TCE volatilizing into soil vapor beneath the building which enters the building through cracks and penetrations in the

DRAFT

concrete slab. An IRM to mitigate SVI at this property is currently underway as described in **Section 3.8**.

4.4.3 Soil Vapor Findings

Linwood Street Plume Soil Vapor Findings

The highest concentrations of CVOCs in soil vapor were detected in sub-slab samples collected from Property 42, located within the Linwood Street plume and immediately downgradient of the source of the plume in the area of HRP-MW-22S/GW-20. Based on sub-slab soil vapor results from Property 42 and groundwater analytical results, PCE and TCE may be present at concentrations exceeding Mitigate Values in sub-slab soil vapor from other properties Linwood Street plume which denied access for SVI structure sampling.

Results from SVI structure sampling performed by PES at commercial/industrial properties located at the downgradient extent of the Linwood Street Plume, near the Linwood Street-Wortman Avenue intersection indicate the Decision Matrices recommend "no further action" at each property. The lower concentrations of VOCs in sub-slab soil vapor results in these properties is consistent with the lower concentrations of VOCs in groundwater on Linwood Street, near its intersection with Wortman Avenue (**Figures 8**, **9A**).

Sampling performed by HRP downgradient/crossgradient of the Linwood Street Plume at residential properties on Elton Street show that the Decision Matrices recommend "no further action" or "identify sources or resample or mitigate" (Property 6 only; triggered by a detection of naphthalene in indoor air, which is not a contaminant of concern). The sub-slab soil vapor results are generally consistent with the lower concentrations of VOCs detected in groundwater on Elton Street.

In exterior soil vapor points installed in the sidewalks of Elton Street (SVI-1 and SVI-2), located downgradient/crossgradient of the Linwood Street Plume, PCE and/or TCE were detected at concentrations exceeding Mitigate Values. However, SVI structure sampling at adjacent properties show that the Decision Matrices recommend "no further action." VOC concentrations were generally detected at higher concentrations in the sidewalk soil vapor point samples compared to sub-slab soil vapor samples in this area. This may be attributed to the proximity of sidewalk soil vapor points to groundwater (the source of soil vapor contamination) as compared to sub-slab soil vapor points. Generally, sidewalk soil vapor points were installed at 10 ft bg or approximately 1 ft above the groundwater interface, whereas the proximity of sub-slab soil vapor points to the groundwater table varied based on slab elevation.

In exterior soil vapor point SVI-10, located crossgradient of the Linwood Street Plume, PCE was detected at concentrations exceeding Mitigate Values; however, access was not granted for SVI structure sampling at adjacent properties. Results from shallow groundwater monitoring wells HRP-MW-21S and HRP-MW-23S indicate VOCs were not detected at concentrations exceeding Class GA criteria in shallow groundwater around SVI-10, and therefore it is not within either groundwater contamination plume.

DRAFT

The petroleum related VOCs cyclohexane, hexane, and heptane were detected in exterior soil vapor point SVI-9 at concentrations exceeding Mitigate Values. These VOCs were not detected at concentrations exceeding Mitigate Values in any other soil vapor points or sub-slab soil vapor samples and were not detected in any study area groundwater samples at concentrations exceeding Class GA criteria. Based on these results, the petroleum related VOCs detected in soil vapor are likely related to an isolated spill near SVI-9 and are not associated with either groundwater contamination plume.

Elton Street Plume Soil Vapor Findings

SVI structure sampling performed at residential properties and two public health facility properties around the Elton Street Plume on Elton Street, Wortman Avenue, and Cleveland Street resulted in Decision Matrices recommendations of "no further action" at each property. SVI structure sampling results from the commercial/industrial properties sampled by PES within the Elton Street Plume also resulted in Decision Matrices recommendations of "no further action."

In exterior soil vapor points installed downgradient and crossgradient of the Elton Street Plume on Wortman Avenue (SVI-3 and SVI-5), and Cleveland Street (SVI-4, SVI-6, and SVI-8), PCE and/or TCE were detected at concentrations exceeding Decision Matrices mitigate values. However, SVI structure sampling at adjacent properties show that the Decision Matrices recommend "no further action."

4.5 Data Validation and Usability

Analytical data obtained during the SC were validated to evaluate the usability of the data. Data Usability Summary Reports (DUSRs) are provided in **Appendix M**. The DUSRs indicate which data are subject to limitations and identify certain data that are flagged as rejected and should not be used.

All data was qualified as usable except for 1,4-dioxane results analyzed using EPA Method 8260D in some soil and groundwater samples. The 1,4-dioxane results were qualified as unusable (R) due to low relative response factors. 1,4-dioxane results were rejected in the following laboratory data packages:

- 70195061 and 21K1545 – groundwater samples GW-1 – GW-12.
- 22E1254 – soil samples collected from SB-20.
- 70195060 and 21K1547 – groundwater samples collected from the following monitoring wells:
    - MW-12S, I, D
    - MW-13S, I
    - MW-15 I, D
    - MW-16S, I
    - MW-17

DRAFT

- MW-18S, I
- MW-19
- EAR-MW-17S, I
- EAR-MW-18S, I, D
- EAR-MW-19S, I

All data that are not qualified rejected are considered usable, with estimated (J, J-, or UJ) data associated with a higher level of quantitative uncertainty. Detailed information on data quality is included in the DUSRs included as **Appendix M**.

DRAFT

5.0 NATURE AND EXTENT OF CONTAMINATION

5.1 Conceptual Site Model

Based on data collected to date, historic releases to subsurface soils occurred in industrial properties in the area of HRP-MW-22/GW-20 and EAR-MW17S. The subsurface soil impacts from these releases were of sufficient concentration to percolate downward until they reached the groundwater interface. The movement of contaminants from the suspected release areas are the sources of the two dissolved-phase groundwater plumes within the study area, identified herein as the Linwood Street and Elton Street plumes. Fate and transport in each environmental media including soil, groundwater, and soil vapor are discussed below.

5.2 Subsurface Soil Fate and Transport

Subsurface CVOC contamination results from the release of chlorinated solvents in the form of dense NAPL (DNAPL) to the surface or subsurface. DNAPL moves through the subsurface under the force of gravity and is influenced by the orientation of geologic structures such as bedding planes and fractures, as well preferential flow pathways such as pipes, conduits, and building foundations. As DNAPL moves through the subsurface, it will become sorbed to the surrounding media. The rate of sorption within a given media is controlled by the physical and chemical characteristics of that media and the DNAPL. When DNAPL reaches the groundwater interface it begins to attenuate into dissolved phase contamination through dispersion, dilution, and chemical/biological breakdown. A concentration of any CVOC in soil, at or near 10,000 mg/kg or 1% of the total sample mass, is a strong indicator of the presence of DNAPL.

5.2.1 Linwood Street Plume

Grossly contaminated soil (characterized by the presence of TCE at a concentration exceeding the IU SCO, a PID reading of 14,488 ppm, and a strong odor), was encountered at soil boring location SB-20/GW-20 at a depth of 15-20 ft bg. Although the concentration TCE detected (420 mg/kg) was below 1% of the sample weight, the gross contamination is indicative of a nearby release. The property adjacent to SB-20/GW-20 located at 869 Stanley Avenue was historically used a machine shop identified as the Special Corp. Although specific historical operations at the property are unknown, machine shops are known to have historically used TCE as a parts degreaser. A historic surface or subsurface release of a TCE DNAPL at the 869 Stanley Avenue property may have entered the subsurface and the groundwater table beneath the building through preferential pathways. Transport of DNAPL and dissolved-phase contamination through groundwater flow and diffusion from the release area(s) resulted in the soil contamination observed at SB-20/GW-20 and the TCE groundwater contamination plume observed at the co-located monitoring well HRP-MW-22 and downgradient locations. Field observations indicate no grossly contaminated soil was encountered in any other SC soil borings. Based on the results of this SC investigation, 869 Stanely Avenue was entered into the Registry of Inactive Hazardous Waste Disposal Sites as a Class 2 site (#224394).

The location of HRP-MW-22 (co-located with SB-20/GW-20), the Linwood Street Plume, and 869 Stanley Avenue are depicted on **Figure 8**. Soil laboratory analytical data is presented on **Table 3**.

DRAFT

5.2.2 Elton Street Plume

No subsurface soil samples were collected in the vicinity of the Elton Street Plume during the SC. Field observations and laboratory analytical results from soil borings installed within and immediately upgradient of the Elton Street Plume by Langan (MW-12 and MW-13) and EAR (EAR-MW-17 and EAR-MW-18), indicate source area material was not encountered in soil in any of these locations (see investigation summaries in **Section 1.4.3**).

Although a soil source area has not been identified, groundwater laboratory analytical results indicate the source of the Elton Street Plume is located in the area of EAR-MW-17S, as evidenced by lower concentrations of CVOCs detected in upgradient monitoring wells MW-12S and MW-18S. The property adjacent to EAR-MW-17S to the northeast has been identified as a manufacturing facility on Sanborn Fire Insurance Maps. A historic surface or subsurface release of TCE DNAPL at the adjacent property may have entered the subsurface and the groundwater table beneath the building through preferential pathways. Transport of dissolved-phase contamination through groundwater flow resulted in the TCE groundwater contamination plume observed at EAR-MW-17S and downgradient locations.

The location of HRP-MW-17S and the Elton Street Plume are depicted on **Figure 8**.

5.3 Groundwater Fate and Transport

If released to the subsurface DNAPL can percolate downward through soil under the force of gravity until it reaches the groundwater interface. When DNAPL reaches the groundwater interface it begins to attenuate into dissolved phase contamination. Significant dissolved-phase concentrations of CVOCs in exceedance of 1% of their total solubility can indicate DNAPL is present near a given sample location. TCE has a maximum solubility of 1,100,000 µg/L in water.

Dissolved-phase contaminants move through the subsurface via dispersion and diffusion in the direction of groundwater flow. Diffusion is a process where contaminants at a high concentration move to an area of lower concentration to achieve a stable equilibrium. Dispersion is the spreading of a contaminant due to its movement through the media of the aquifer. The movement of groundwater through a subsurface source area will cause the contamination to spread over an area much larger than the original source, but at a reduced concentration.

5.3.1 Linwood Street Plume

Groundwater flows south-southeast through a source area of TCE contamination near HRP-MW-22/ SB-20/GW-20, and results in downgradient groundwater CVOC contamination. The TCE concentration detected in grab groundwater sample GW-20 (140,000 µg/L) is greater than 1% of the solubility of TCE in water (1,100,000 µg/L) and indicates that DNAPL is likely present in the subsurface near HRP-MW-22/SB-20/GW-20. Shallow groundwater sample points upgradient and crossgradient of this location (GW-14, -15, -16, -17, 18, -19, and -23) show TCE is not present at concentrations exceeding Class GA criteria, providing further evidence that the source is located near HRP-MW-22.

DRAFT

Contamination is transported south-southeast from the source through groundwater flow along Linwood Street following a sewer line (which intersects the groundwater interface), surface topography, and regional geology, which all slope south towards Jamaica Bay. As contamination moves laterally downgradient from the source, TCE concentrations are depleted, eventually reaching concentrations below Class GA criteria at the intersection of Linwood Street and Wortman Avenue (MW-002S, MW-10). The decrease in concentrations of TCE and other CVOCs at this intersection may be influenced by the air sparge remediation system operated at the adjacent FWDF site.

The width of the plume extends along the width of Linwood Street. Detections of TCE and CVOCs in shallow grab groundwater sample point GW-21 indicates the plume extends under some properties west of Linwood Street. Lower detections of TCE on Elton Street (GW-22 and MW-12S) represent the western edge of the plume. TCE and CVOCs were not detected in shallow groundwater sample points further west on Cleveland Street (GW-7 and GW-8). Sub-slab soil vapor sampling from Property 42 suggests the plume extends under some properties to the east of Linwood Street. TCE and other CVOCs were not detected in shallow groundwater sample points further east on Essex Street (GW-1 and MW-16S).

Sample results from the intermediate (30-40 ft bg) and deep (50-60 ft bg) groundwater sample intervals within the Linwood Street Plume indicate TCE and CVOCs are present in groundwater at concentrations exceeding Class GA criteria. However, concentrations detected in the intermediate and deep intervals are generally 1-3 orders of magnitude below the shallow interval samples (17-22 ft bg). This may be a result of a strong lateral groundwater flow gradient aided by the sewer line preferential pathways, compared to a relatively weak vertical flow gradient.

Groundwater contour maps for shallow, intermediate, and deep intervals are depicted on **Figures 7A**, **7B**, and **7C**. The extent of the shallow Linwood Street Plume is depicted on **Figure 8**. Total CVOC concentrations in shallow, intermediate, and deep groundwater intervals are depicted on **Figures 9A**, **9B**, and **9C**. A cross-section of the Linwood Street Plume showing total CVOC concentrations is depicted on **Figure 5**. An aerial view of the cross-section transect is depicted on **Figure 4**. Laboratory analytical results from groundwater samples collected during the SC and sampling events conducted by others are presented on **Tables 4-7**.

5.3.2 Elton Street Plume

Groundwater flows south-southeast through the source area near EAR-MW-17S resulting in downgradient groundwater contamination. The TCE concentration detected at EAR-MW-17S (2,600 µg/L) does not exceed 1% of the solubility of TCE (1,100,000 µg/L) and therefore does not indicate a source of DNAPL is present at EAR-MW-17S. However, TCE concentrations in upgradient monitoring wells MW-12S and MW-18S are 1-2 orders of magnitude lower than TCE concentrations in EAR-MW-17S, indicating a historic release of TCE occurred in the area of EAR-MW-17S.

Contamination is transported south-southeast from the source through groundwater flow across Wortman Avenue following surface topography and regional geology which both slope south towards Jamaica Bay. As contamination moves laterally downgradient from the source, TCE concentrations are depleted, eventually reaching concentrations below Class GA criteria on Elton Street at MW-14S. A southwest component of contaminant transport, responsible for contamination at EAR-MW-18S,

DRAFT

may be attributed to the presence of the Wortman Avenue sewer line, an approximately 13 ft tall by 8 ft wide brick archway which intersects the groundwater interface and is sloped west-southwest towards Cleveland Street. The porous brick sewer line and backfill material around the sewer line may act as a preferential pathway which intercepts contaminated groundwater, redirecting it southwest towards EAR-MW-18S.

Sample results from the intermediate (30-40 ft bg) and deep (50-60 ft bg) groundwater sample intervals within the Elton Street Plume indicate TCE and CVOCs are present in groundwater at these depths at concentrations exceeding Class GA criteria. The highest concentrations of TCE and CVOCs detected in the intermediate interval within the Elton Street Plume were found beneath the source area at EAR-MW-17I. TCE and CVOC concentrations in other intermediate and deep groundwater samples in the plume area were an order of magnitude lower than those detected at EAR-MW-17I, indicating concentrations decrease as contaminants move laterally away from the source area. The TCE and CVOC concentrations detected in intermediate and deep groundwater samples were all 1-2 orders of magnitude lower than concentrations detected in the shallow source area; however, at some intermediate and deep wells (MW-14I, EAR-MW-19I, and EAR-MW-19D) TCE and CVOCs were detected at higher concentrations than in paired shallow interval wells. This may be a result of an accumulation of sinking contamination from the two shallow plumes and other regional sources of groundwater contamination.

Groundwater contour maps for shallow, intermediate, and deep intervals are depicted on **Figures 7A**, **7B**, and **7C**. The extent of the shallow Elton Street Plume is depicted on **Figure 8**. Total CVOC concentrations in shallow, intermediate, and deep groundwater intervals are depicted on **Figures 9A**, **9B**, and **9C**. A cross-section of the plume showing total CVOC concentrations is depicted on **Figure 6**. An aerial view of the cross-section transect is depicted on **Figure 4**. Laboratory analytical results from groundwater samples collected during the SC and sampling events conducted by others are presented on **Tables 4-7**.

DRAFT

5.4 Soil Vapor Fate and Transport

Contaminants can volatilize directly from soil and groundwater into the vadose zone as soil vapor. The concentration of a contaminant in soil vapor is proportional to the contaminant's concentration in groundwater or soil and its equilibrium vapor pressure. Soil vapor moves laterally and vertically along preferential pathways from the source to the surface. Soil vapor can accumulate under low permeability surfaces (such as concrete slabs). Openings through the concrete slab in the forms of cracks, utility penetrations, sumps, and drains, can act as preferential pathways through which vapor-phase contamination enters indoor air. Heating a structure can create temperature and pressure differentials between indoor air and outdoor air, resulting in a "stack effect" which encourages vapor-phase contamination to enter a structure.

5.4.1 Linwood Street Plume

SVI structure sampling was performed at nine properties within and downgradient of the Linwood Street Plume. Sampling was conducted by HRP at six properties and by PES at three properties. TCE and other CVOCs were detected at concentrations at which the Decision Matrices recommend "mitigate" at one of the nine properties, Property ID 42. Vapor intrusion mitigation is currently

underway at Property 42 as an IRM. Based on the concentrations of TCE and CVOCs detected at Property ID 42, and concentrations of the contaminants detected in groundwater samples collected along Stanley Avenue and Linwood Street, other properties within the area of the Linwood Street Plume, which declined or did not respond to solicitations for sampling access, may be impacted by vapor intrusion. On the western edge of the groundwater contamination plume on Elton Street, SVI structure sampling at residential properties has shown TCE and CVOCs are not present at concentrations at which the Decision Matrices recommend "mitigate" and vapor intrusion is not occurring. The absence of elevated CVOC concentrations in soil vapor is consistent with groundwater results which show TCE and CVOC groundwater concentrations are 1-2 orders of magnitude lower on Elton Street than on Linwood Street. SVI structure sampling results are presented on **Tables 9A** and **9B**.

5.4.2 Elton Street Plume

SVI structure sampling was performed at 9 properties within and downgradient of the Elton Street Plume. Sampling was conducted by HRP at 7 properties and by PES at 2 properties. The Decision Matrices recommend "no further action" at each of the 9 properties sampled. Based on the SVI structure sampling, which included properties nearest to the source area and the highest concentrations of TCE and CVOCs detected in groundwater, groundwater contamination from the Elton Street Plume is not resulting in vapor intrusion at properties within the plume. SVI structure sampling locations and results are presented on **Tables 9A** and **9B**.

5.4.3 Soil Vapor Exposure Pathways

Exposure to soil vapor contamination could occur through inhalation of contaminated indoor air in structures where vapor intrusion is occurring. A vapor intrusion mitigation system is being installed as an IRM at Property ID 42. Based on SVI structure sampling and shallow groundwater sampling, vapor intrusion may be occurring at other properties which declined sampling within the Linwood Street Plume. Based on the SVI structure sampling and shallow groundwater sampling, groundwater contamination from the Elton Street Plume is not resulting in vapor intrusion at properties within the plume.

DRAFT

6.0 CONCLUSIONS

The goal of the SC is to determine whether the Sites pose a significant threat to public health and the environment, and whether the threat requires further investigation, or if sufficient information exists to make a decision regarding remediation within the study area.

The information collected during this investigation leads HRP to draw the following conclusions:

- Two TCE-dominated CVOC groundwater contamination plumes are present in groundwater within the study area.
- The Linwood Street Plume extends laterally south-southeast along Linwood Street from Stanley Avenue to Wortman Avenue.
- The Elton Street Plume extends laterally southwest from the intersection of Elton Street and Wortman Avenue to south of the intersection of Wortman Avenue and Cleveland Street.
- CVOCs are present in groundwater at concentrations exceeding SCGs to a depth of at least 60 ft bg within the two plumes; however, the greatest concentrations of CVOCs are present near the groundwater interface in each plume.
- Exposure to subsurface soil contamination could occur through direct contact to groundwater and saturated through ground intrusive work conducted within the two plumes.
- The study area is supplied potable water by the City of New York (sourced from the Catskill and Delaware Water Supply System); however, one non-potable supply well was identified within the study area at 1025 Elton Street, located between Wortman Avenue and Cozine Avenue and is registered to Superior Laundry (well #K003611).
- Based on SVI structure sampling completed for the SC and by others, the NYSDOH Decision Matrices recommend "mitigate" at 1 of 18 properties sampled within the study area. Based on sub-slab soil vapor analytical results at Property 42, CVOCs are present in soil vapor beneath the Linwood Street Plume at concentrations at which the NYSDOH Decision Matrices recommend "mitigate." An IRM to mitigate vapor intrusion is currently underway at the property.

6.1 Evaluation of Data Gaps

- Two CVOC groundwater plumes have been laterally delineated in shallow groundwater. The source of the Linwood Street groundwater plume is suspected to exist beneath the 869 Stanley Avenue, a former machine shop, which has been entered into the Registry of Inactive Hazardous Waste Disposal Sites as a Class 2 Site (# 224394). The source of the Elton Street groundwater plume is suspected to exist beneath a former manufacturing facility located adjacent to EAR-MW-17S to the northeast. Based on a records review completed for the SC, no environmental investigations have been completed at 869 Stanley Avenue. Investigations completed to date at the former manufacturing property adjacent to EAR-MW-17S have not identified a CVOC source area. Therefore, the sources of the plumes remain as data gaps.

DRAFT

- SVI structure sampling completed at properties within, downgradient, and crossgradient of the Elton Street Plume resulted recommendations of "no further action" from the NYSDOH Decision Matrices. Due to a limited response to solicitations, SVI structure sampling was completed in only one property within the Linwood Street Plume, for which the NYSDOH Decision matrices recommended "mitigate." The potential presence of vapor intrusion exposure pathways to properties within the Linwood Street Plume remains as a data gap.

DRAFT

7.0 REFERENCES

Published Resources

Buxton, H.T. and Shernoff, P.K., 1999, Ground-Water Resources of Kings and Queens Counties, Long Island, New York, USGS.

DeMott, L.M., Stumm, F., and Finkelstein, J., 2023, Bedrock-surface elevation and overburden thickness maps of the five boroughs, New York City, New York: U.S. Geological Survey Data Report 1176, 22 p., https://doi.org/ 10.3133/dr1176

Isachsen, Y.W, Landing, E., Lauber, J. M., Rickard, L. V., W. B., Rogers, Geology of New York A Simplfied Account, New York State Museum, 294 p.

New York State Department of Environmental Conservation, Division of Environmental Remediation, DER-10 Technical Guidance for Site Investigation and Remediation, May 2010.

New York State Department of Environmental Conservation, Division of Water Technical and Operational Guidance Series, Ambient Water Quality Standards and Guidance Values and Groundwater Effluent Limitations, October 22, 1993, Reissued June 1998, ERRATA Sheet January 1999, Addendum April 2000, Addendum February 2023.

New York State Department of Health, Guidance for Evaluating Soil Vapor Intrusion in the State of New York, October 2006, and relevant updates:
https://health.ny.gov/environmental/indoors/vapor_intrusion/update.htm, [accessed August 2024].

Previous Environmental Investigation Reports

Environmental Assessment & Remediations, Plume Track-Down Summary Report, Elton Street GW, June 2017.

Langan Engineering, Environmental, Surveying and Landscape Architecture, D.P.C., Supplemental Remedial Investigation Report Addendum, Former Watermark Designs Facility, January 2015.

Langan Engineering, Environmental, Surveying and Landscape Architecture, D.P.C., Final Engineering Report for Former Watermark Designs Facility, July 2017.

Langan Engineering, Environmental, Surveying and Landscape Architecture, D.P.C., Supplemental Design Investigation Report, Former Watermark Designs Facility, April 2019.

Langan Engineering, Environmental, Surveying and Landscape Architecture, D.P.C., Periodic Review Report for Former Watermark Designs Facility, September 2019.

Langan Engineering, Environmental, Surveying and Landscape Architecture, D.P.C., Periodic Review Report for Former Watermark Designs Facility, May 2020.

DRAFT

Preferred Environmental Services, Site Characterization Report -[Addresses Redacted], Brooklyn, NY, Elton Street Groundwater Site (Site No.: 224250), January 2020

Preferred Environmental Services, Soil Vapor Intrusion Investigation –[Addresses Redacted], May 2023

P.W. Grosser Consulting, Supplemental Remedial Investigation Report for Former Watermark Designs Facility, Rev. 1, February 2014.

Environmental Database Provider

Environmental Database Resources (EDR)

- Aerial Photo Decade Package (**Appendix A**)
- Historical Topographic Map Report (**Appendix A**)
- Certified Sanborn Map Report (**Appendix A**)
- City Directory Image Report (**Appendix A**)
- Radius Map Report with GeoCheck (**Appendix A**)

Regulatory Agency Files

New York State Department of Environmental Conservation

- Environmental Site Database Search

New York City Department of Environmental Protection Records

- Sewer Mapping (**Appendix B**)

DRAFT

DRAFT

FIGURES


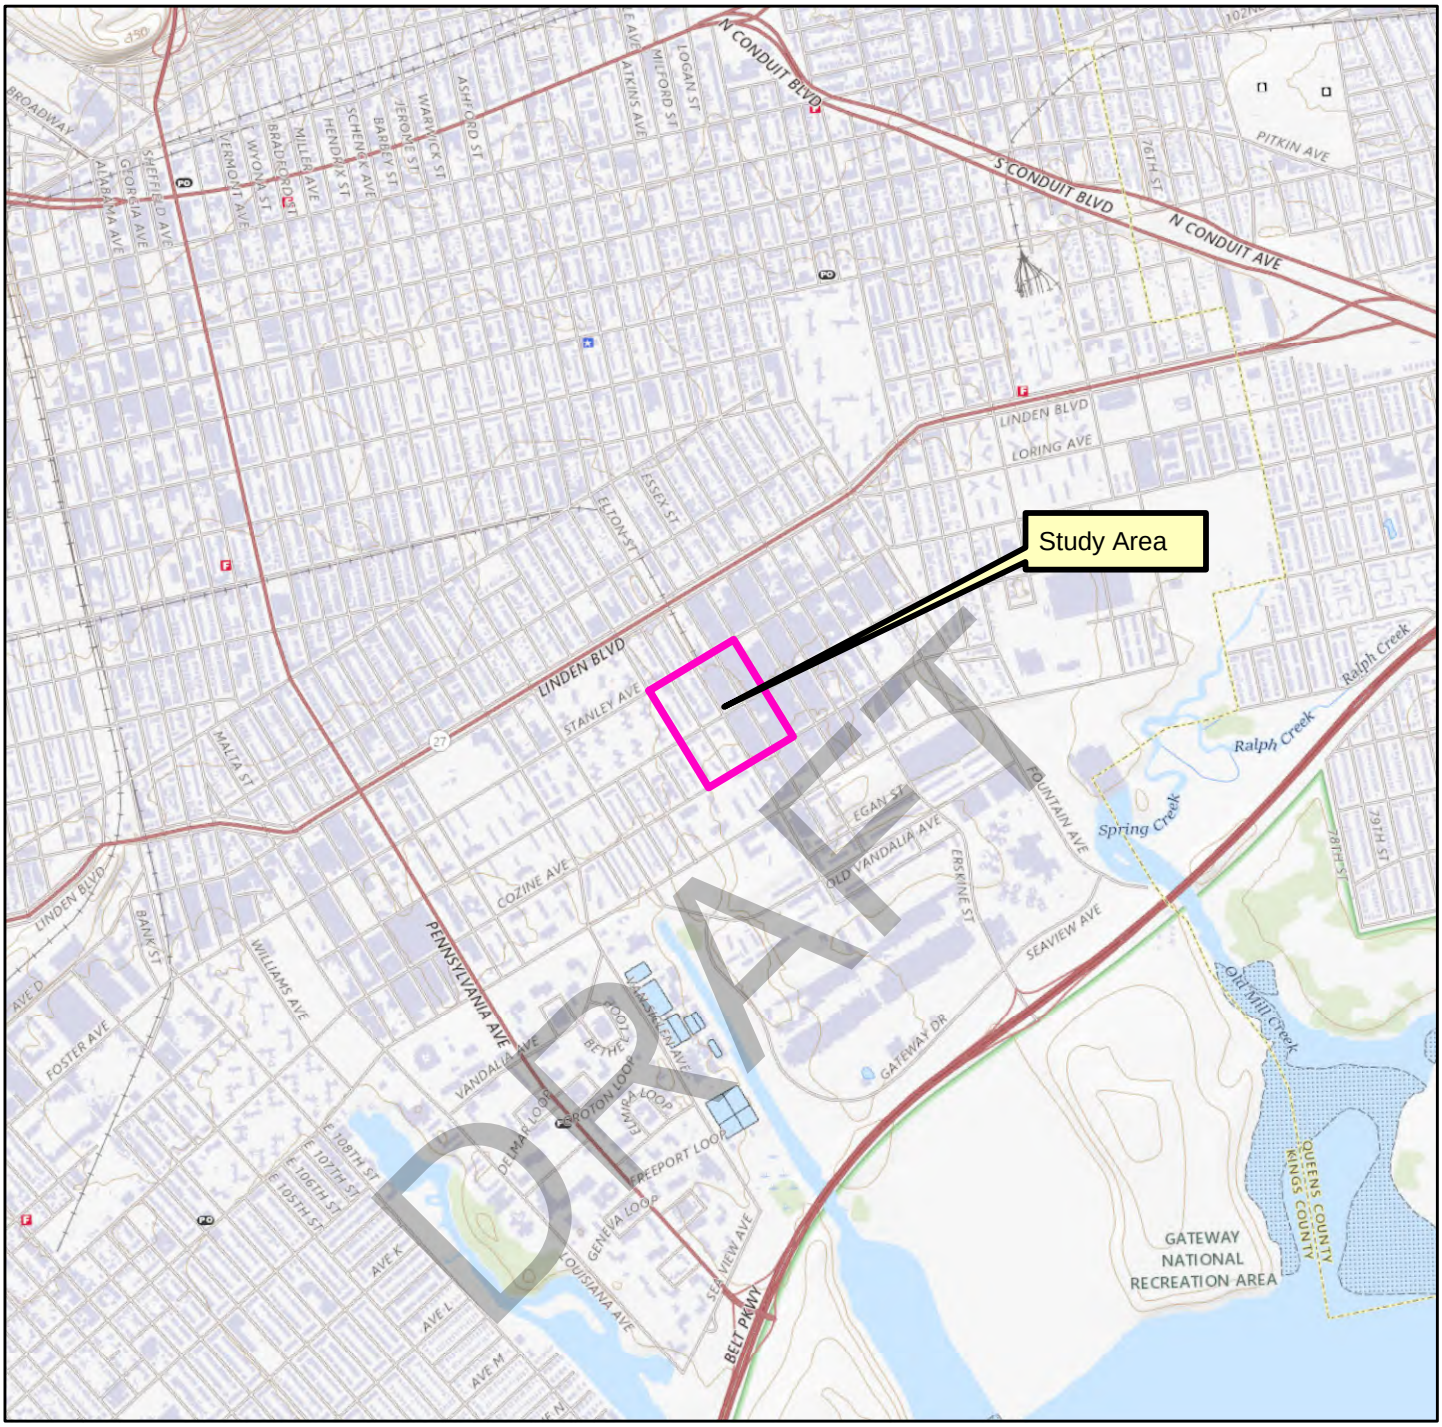


Figure 1
Study Area Location
Elton Street GW (Site # 224250)
Linwood Street GW (Site # 224301)
Brooklyn, New York
HRP # DEC1021.P2

USGS Quadrangle Information
Quad ID: 40073-F8
Name: Brooklyn, New York

HRP
MOVE YOUR ENVIRONMENT FORWARD
ONE FAIRCHILD SQUARE
SUITE 110
CLIFTON PARK, NY 12065
(518) 877-7101
HRPASSOCIATES.COM

Path: S:\Data\NYDEC - NEW YORK STATE DEPARTMENT OF ENVIRONMENTAL CONSERVATION\NEW YORK\MULTIPLE SITES IN BROOKLYN\DEC1021P2\GIS\Figure 1 - Site Location - Elton and Linwood.mxd

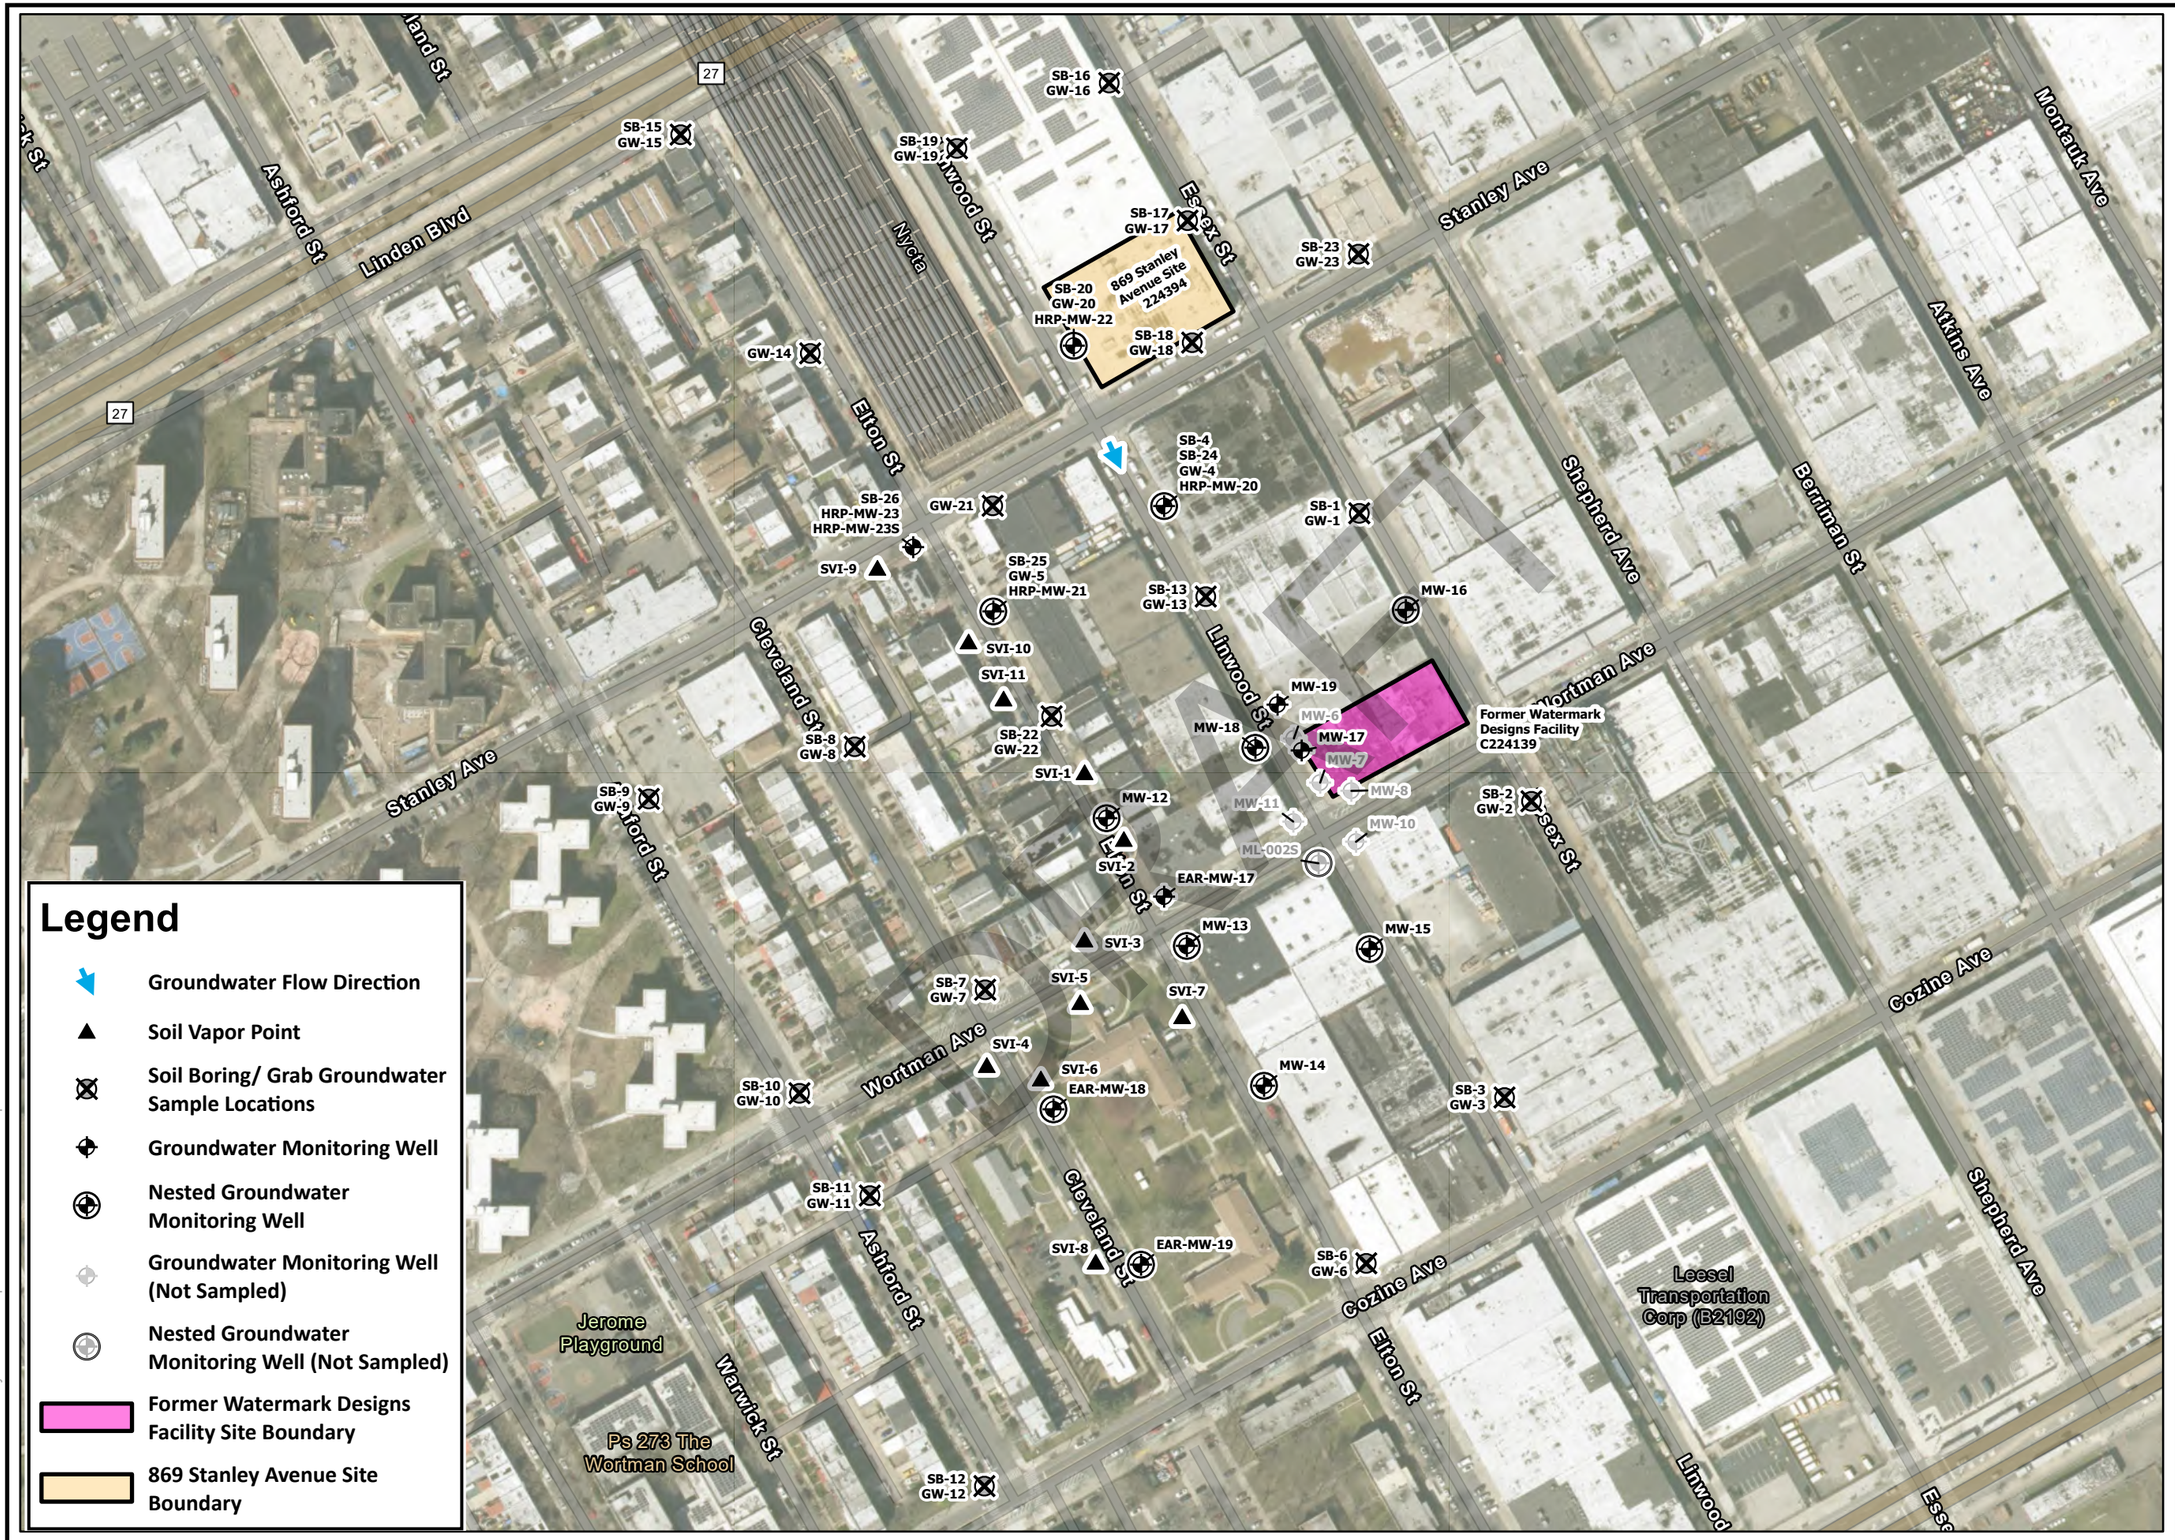

Legend

- Groundwater Flow Direction
- Soil Vapor Point
- Soil Boring/ Grab Groundwater Sample Locations
- Groundwater Monitoring Well
- Nested Groundwater Monitoring Well
- Groundwater Monitoring Well (Not Sampled)
- Nested Groundwater Monitoring Well (Not Sampled)
- Former Watermark Designs Facility Site Boundary
- 869 Stanley Avenue Site Boundary

Path: C:\Users\zachary.zehr\Desktop\EltonLinwood\sux\canda.aprx

HRP
MOVE YOUR ENVIRONMENT FORWARD
ONE FAIRCHILD SQUARE
SUITE 110
CLIFTON PARK, NY 12065
(518) 877-7101
HRPASSOCIATES.COM

North

0 100 200 Feet

Revisions						
No.						
Date						

Designed By:	Drawn By:	Reviewed By:
CMS	ZKZ	PWM

Issue Date:	Project No:	Sheet Size:
10/23/2025	DEC1021.P2	11x17

Site Plan and Investigation Locations

Elton Street Groundwater Site #224250
Linwood Street Groundwater Site #224301
Brooklyn, New York

Figure No.

2

Legend


- Groundwater Flow Direction
- Former Watermark Designs Facility Site Boundary
- 869 Stanley Avenue Site Boundary
- Soil Vapor Point
- Soil Boring/ Grab Groundwater Sample Locations
- Groundwater Monitoring Well
- Nested Groundwater Monitoring Well
- Groundwater Monitoring Well (Not Sampled)
- Nested Groundwater Monitoring Well (Not Sampled)

NYC DCP Land Use

- One & Two Family Buildings
- Multi-Family Walk-Up Buildings
- Mixed Residential & Commercial Buildings
- Vacant Land
- Commercial & Office Buildings
- Multi-Family Elevator Buildings
- Public Facilities & Institutions
- Parking Facilities
- Industrial & Manufacturing
- Transportation & Utility
- Open Space & Outdoor Recreation
- Unknown/No Data

Note: Properties of Interest identified on Table 1.

Path: C:\Users\zachary.zehr\Desktop\EltonLinwoodsux\canda.aprx

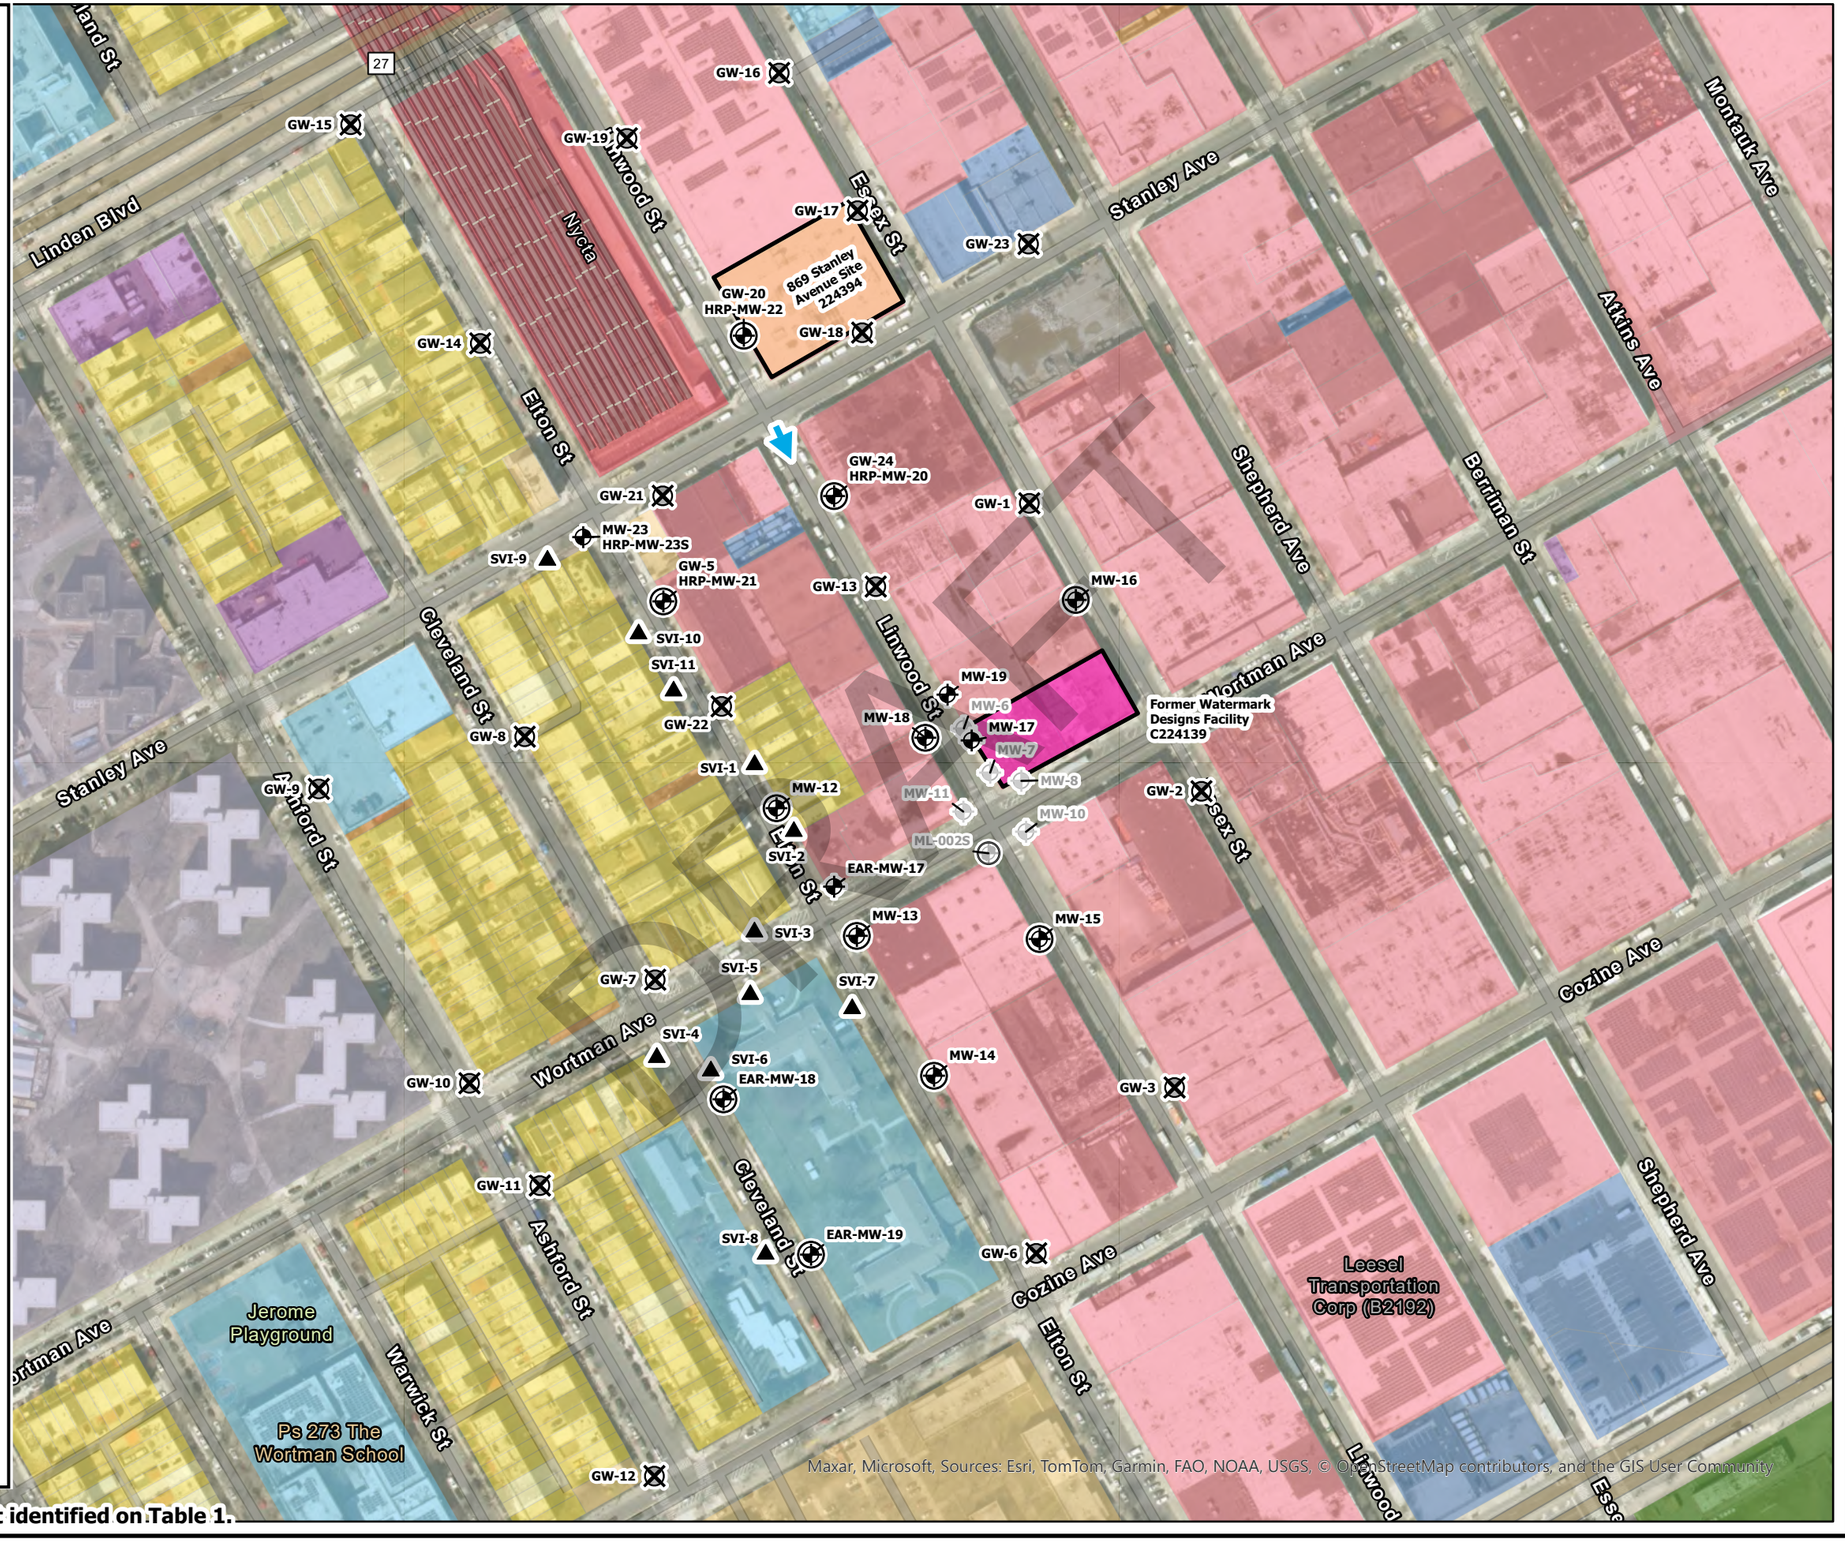

HRP
MOVE YOUR ENVIRONMENT FORWARD
ONE FAIRCHILD SQUARE
SUITE 110
CLIFTON PARK, NY 12065
(518) 877-7101
HRPASSOCIATES.COM

North

0 100 200 Feet

Revisions						
No.						
Date						

Designed By:	Drawn By:	Reviewed By:
CMS	ZKZ	PWM


Issue Date:	Project No:	Sheet Size:
10/23/2025	DEC1021.P2	11x17

Current and Historical Property Use: NYC Department of City Planning Map

Elton Street Groundwater Site #224250
Linwood Street Groundwater Site #224301
Brooklyn, New York

Figure No.

3

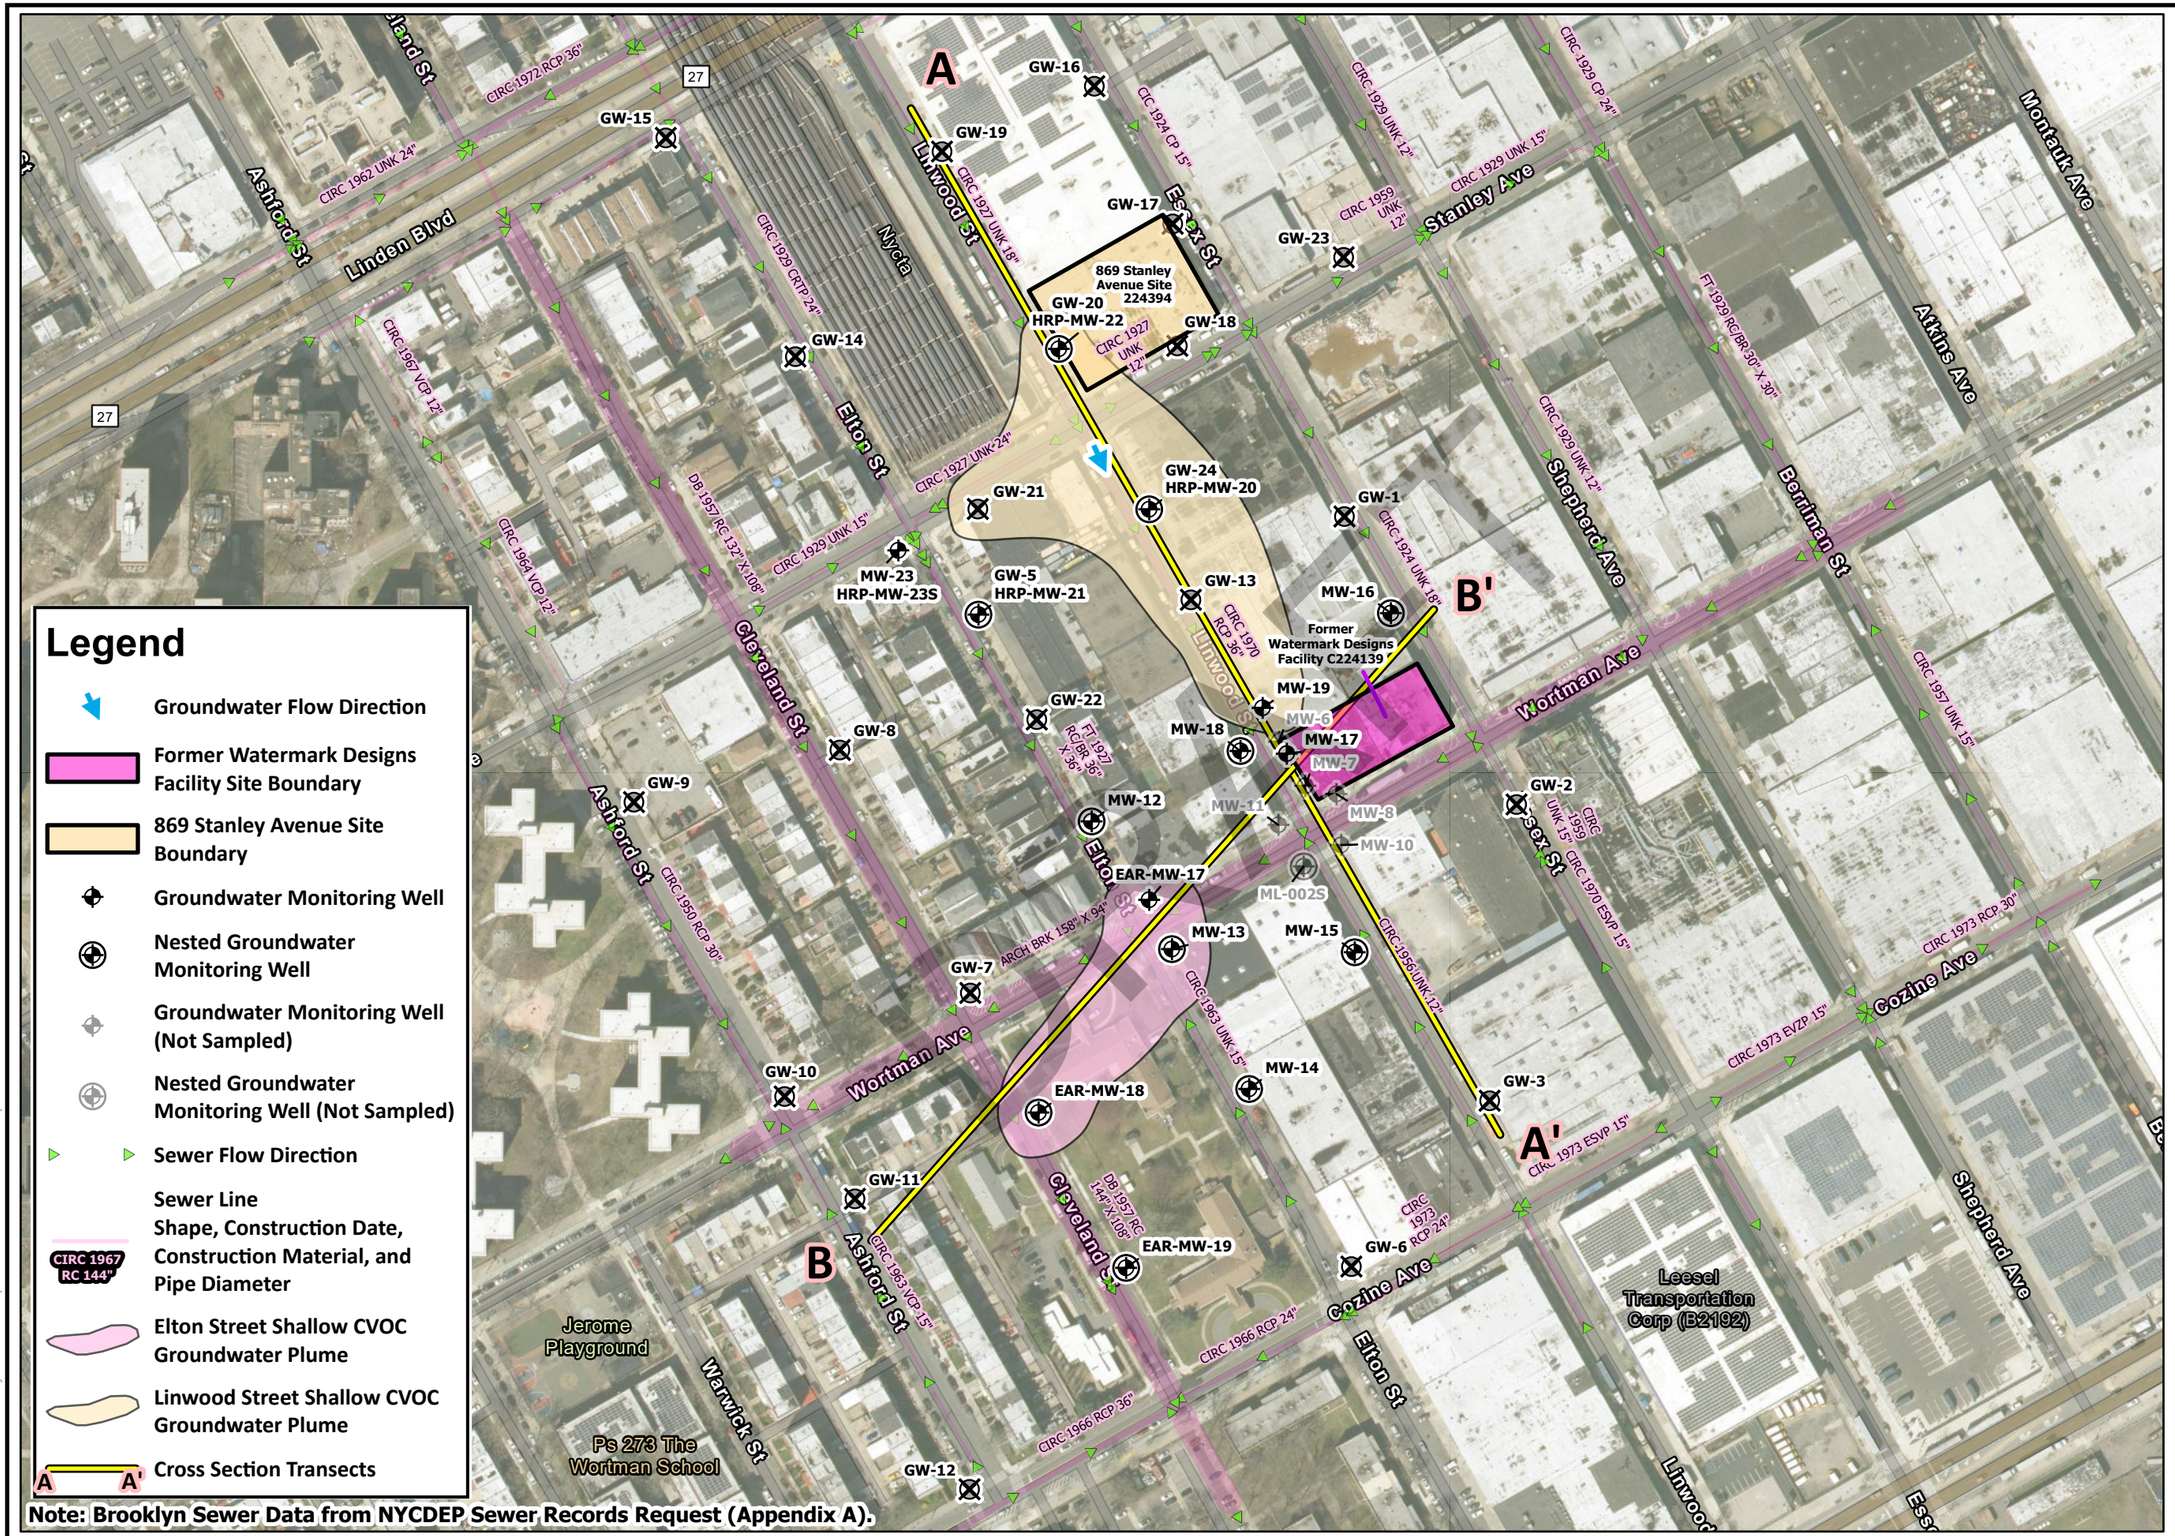

Legend

- Groundwater Flow Direction
- Former Watermark Designs Facility Site Boundary
- 869 Stanley Avenue Site Boundary
- Groundwater Monitoring Well
- Nested Groundwater Monitoring Well
- Groundwater Monitoring Well (Not Sampled)
- Nested Groundwater Monitoring Well (Not Sampled)
- Sewer Flow Direction
- Sewer Line Shape, Construction Date, Construction Material, and Pipe Diameter (e.g. CIRC 1967 RC 144")
- Elton Street Shallow CVOC Groundwater Plume
- Linwood Street Shallow CVOC Groundwater Plume
- Cross Section Transects (A — A')

Note: Brooklyn Sewer Data from NYCDEP Sewer Records Request (Appendix A).

HRP
MOVE YOUR ENVIRONMENT FORWARD
ONE FAIRCHILD SQUARE
SUITE 110
CLIFTON PARK, NY 12065
(518) 877-7101
HRPASSOCIATES.COM

Revisions					
No.	Date				

Designed By:	Drawn By:	Reviewed By:
CMS	ZKZ	PWM

Issue Date:	Project No:	Sheet Size:
10/30/2025	DEC1021.P2	11x17

Cross Section Transect Map

Elton Street Groundwater Site #224250
Linwood Street Groundwater Site #224301
Brooklyn, New York

Figure No.

4

Path: C:\Users\zachary.zehr\Desktop\EltonLinwood\aux\canda.aprx

Path: \\hrp-ny-fs2\shared\Data\NNYDEC - NYSDEC\NEW YORK\MULTIPLE SITES</LINK> IN BROOKLYN\DEC1021P2\WP\Elton St_Linwood St\SC Report\Figures


Legend

- Sewer Flow Direction
- Groundwater Table
- Groundwater Flow Direction
- Groundwater Monitoring Well Screen
- Grab Groundwater Sample
- Sewer Line
- CIRC 1967 RC 144" — Shape, Construction Date, Construction Material, and Pipe Diameter
- BoringTrace
- Linwood Street Shallow CVOC Groundwater Plume
- Fill
- Sand, some Silt
- Sand
- Gravely Sand
- Interbedded Sand and Gravel

Total Chlorinated Volatile Organic Compounds (CVOCs) (ug/L)

- ND - No CVOCs Detected Above Laboratory Reporting Limit
- < 1
- 1 - 10
- 11 - 100
- 101 - 1,000
- 1,001 - 10,000
- > 10,000

* Brooklyn Sewer Data from NYCDEP Sewer Records Request (Appendix A)

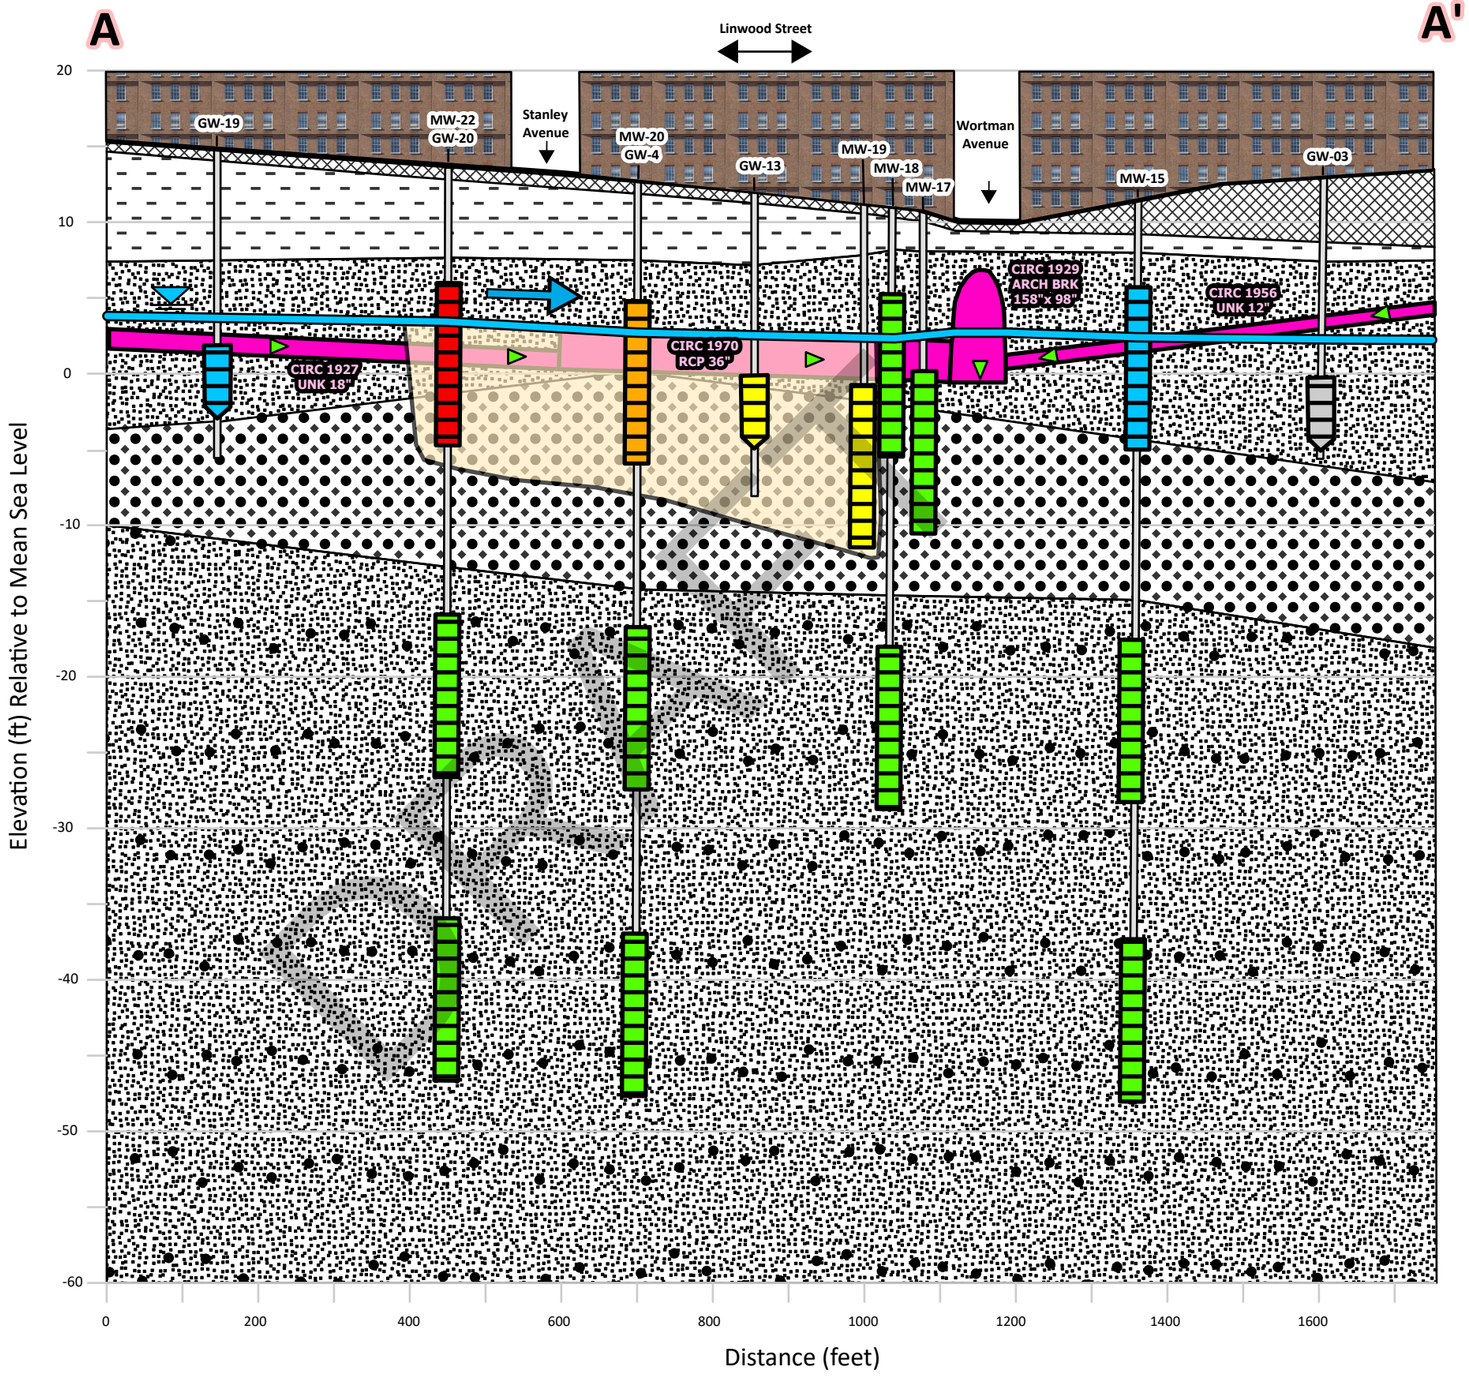

HRP
MOVE YOUR ENVIRONMENT FORWARD
ONE FAIRCHILD SQUARE
SUITE 110
CLIFTON PARK, NY 12065
(518) 877-7101
HRPASSOCIATES.COM

North

Horizontal Scale
0 100 200 Feet

Vertical Scale
0 5 10 Feet

Revisions					
No.					
Date					

Designed By:	Drawn By:	Reviewed By:
CMS	CMS	PWM

Issue Date:	Project No:	Sheet Size:
08/09/2024	DEC1021.P2	11x17

North-South Cross section (A-A')

Elton Street Groundwater Site #224250
Linwood Street Groundwater Site #224301
Brooklyn, New York

Figure No.
5


Legend

- Sewer Flow Direction
- Groundwater Table
- Groundwater Flow Direction
- Groundwater Monitoring Well Screen
- Grab Groundwater Sample
- Sewer Line
  - CIRC 1967 RC 144"
  - Shape, Construction Date, Construction Material, and Pipe Diameter
- BoringTrace
- Elton Street Shallow CVOC Groundwater Plume
- Fill
- Sand, some Silt
- Sand
- Gravely Sand
- Interbedded Sand and Gravel

Total Chlorinated Volatile Organic Compounds (CVOCs) (ug/L)

- ND - No CVOCs Detected Above Laboratory Reporting Limit
- < 1
- 1 - 10
- 11 - 100
- 101 - 1,000
- 1,001 - 10,000
- > 10,000

* Brooklyn Sewer Data from NYCDEP Sewer Records Request (Appendix A)

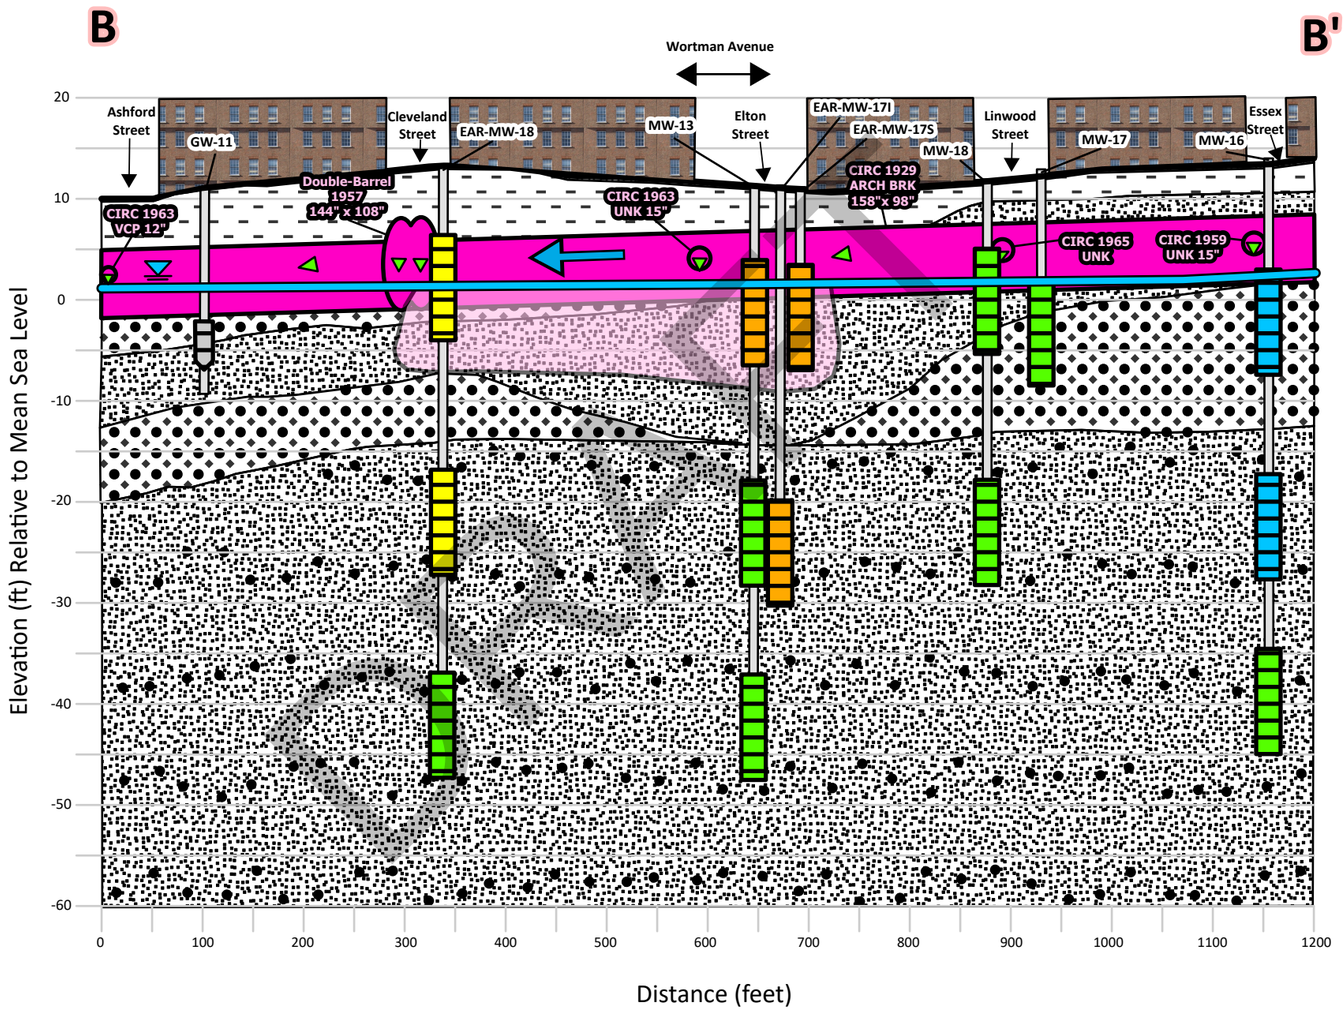

HRP
MOVE YOUR ENVIRONMENT FORWARD
ONE FAIRCHILD SQUARE
SUITE 110
CLIFTON PARK, NY 12065
(518) 877-7101
HRPASSOCIATES.COM

North

Horizontal Scale
0 75 150
Feet

Vertical Scale
0 5 10
Feet

Revisions						
No.						
Date						

Designed By:	Drawn By:	Reviewed By:
CMS	CMS	PWM


Issue Date:	Project No:	Sheet Size:
08/09/2024	DEC1021.P2	11x17

West - East Cross section (B-B')

Elton Street Groundwater Site #224250
Linwood Street Groundwater Site #224301
Brooklyn, New York

Figure No.
6

Path: \\hrp-ny-fs2\shared\Data\N\NYDEC - NYSDEC\NEW YORK\MULTIPLE SITES</LINK> IN BROOKLYN\DEC1021P2\WP\Elton St_Linwood St\SC Report\Figures

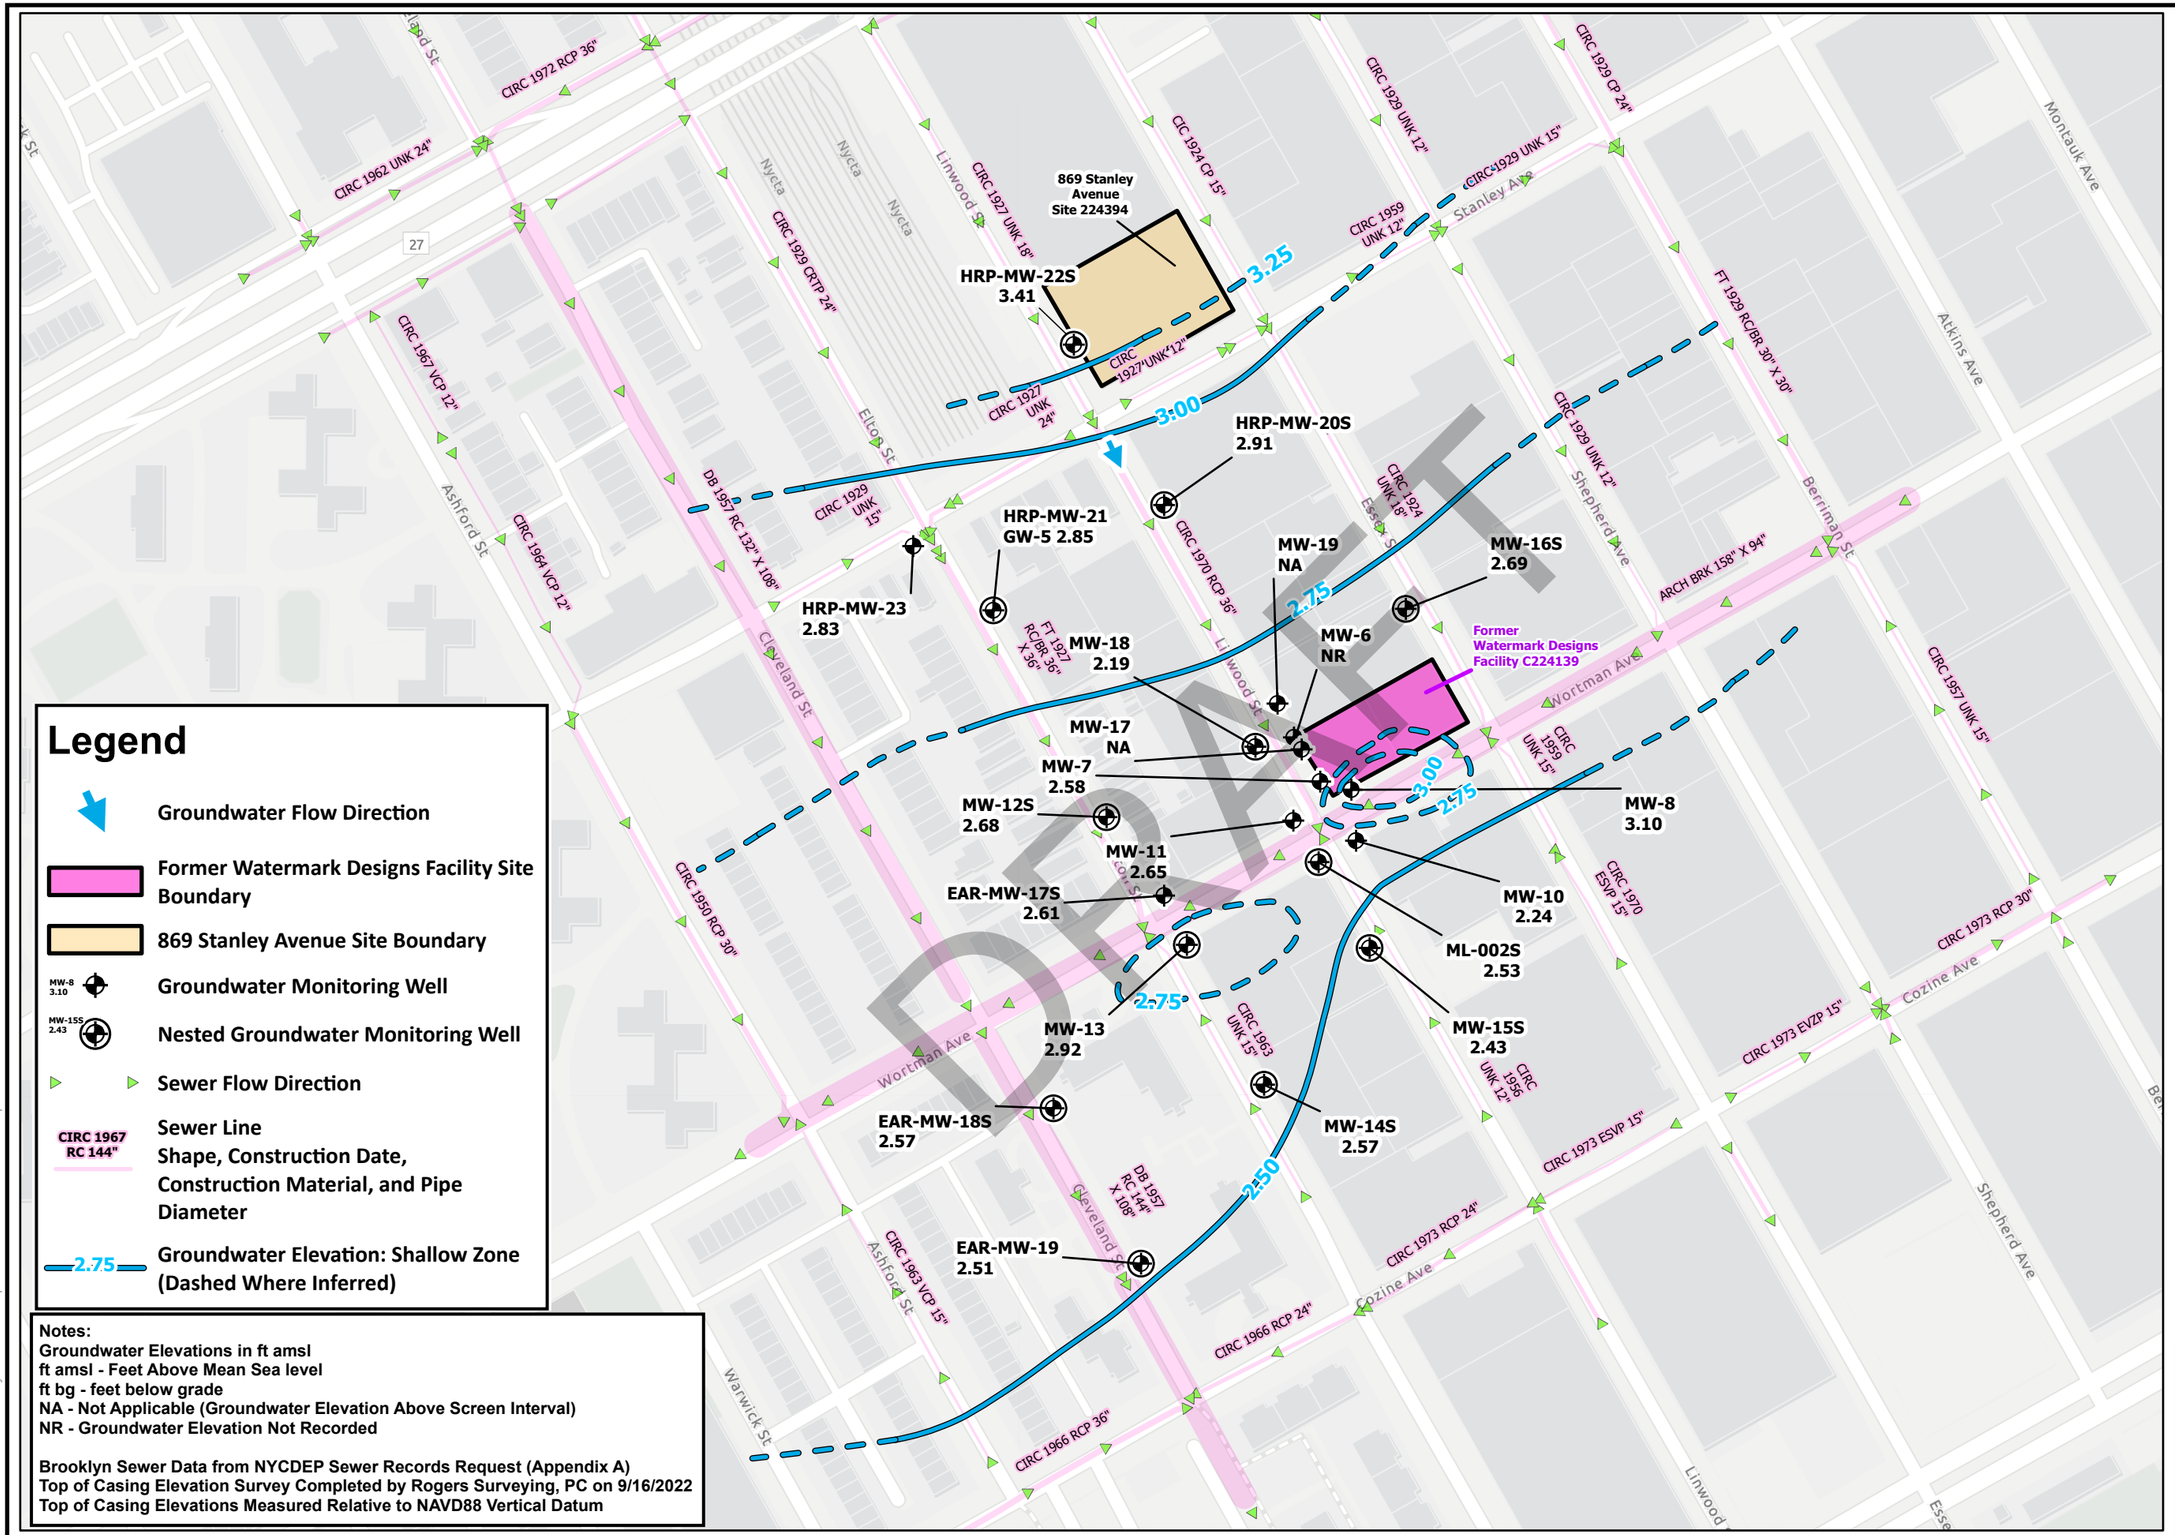

DRAFT

Legend

- Groundwater Flow Direction
- Former Watermark Designs Facility Site Boundary
- 869 Stanley Avenue Site Boundary
- MW-8 3.10 — Groundwater Monitoring Well
- MW-15S 2.43 — Nested Groundwater Monitoring Well
- Sewer Flow Direction
- CIRC 1967 RC 144" — Sewer Line Shape, Construction Date, Construction Material, and Pipe Diameter
- 2.75 — Groundwater Elevation: Shallow Zone (Dashed Where Inferred)

Notes:
Groundwater Elevations in ft amsl
ft amsl - Feet Above Mean Sea level
ft bg - feet below grade
NA - Not Applicable (Groundwater Elevation Above Screen Interval)
NR - Groundwater Elevation Not Recorded

Brooklyn Sewer Data from NYCDEP Sewer Records Request (Appendix A)
Top of Casing Elevation Survey Completed by Rogers Surveying, PC on 9/16/2022
Top of Casing Elevations Measured Relative to NAVD88 Vertical Datum

Path: C:\Users\zachary.zehr\Desktop\Elton\Linwood\suxlcanda.aprx

HRP
MOVE YOUR ENVIRONMENT FORWARD
ONE FAIRCHILD SQUARE
SUITE 110
CLIFTON PARK, NY 12065
(518) 877-7101
HRPASSOCIATES.COM

North

0 100 200 Feet


Revisions						
No.	Date					

Designed By:	Drawn By:	Reviewed By:
CMS	ZKZ	PWM

Issue Date:	Project No:	Sheet Size:
10/23/2025	DEC1021.P2	11x17

Groundwater Elevation Contours: Shallow Zone (7-22 ft bg)
September 15, 2022
Elton Street Groundwater Site #224250
Linwood Street Groundwater Site #224301
Brooklyn, New York

Figure No.
7A

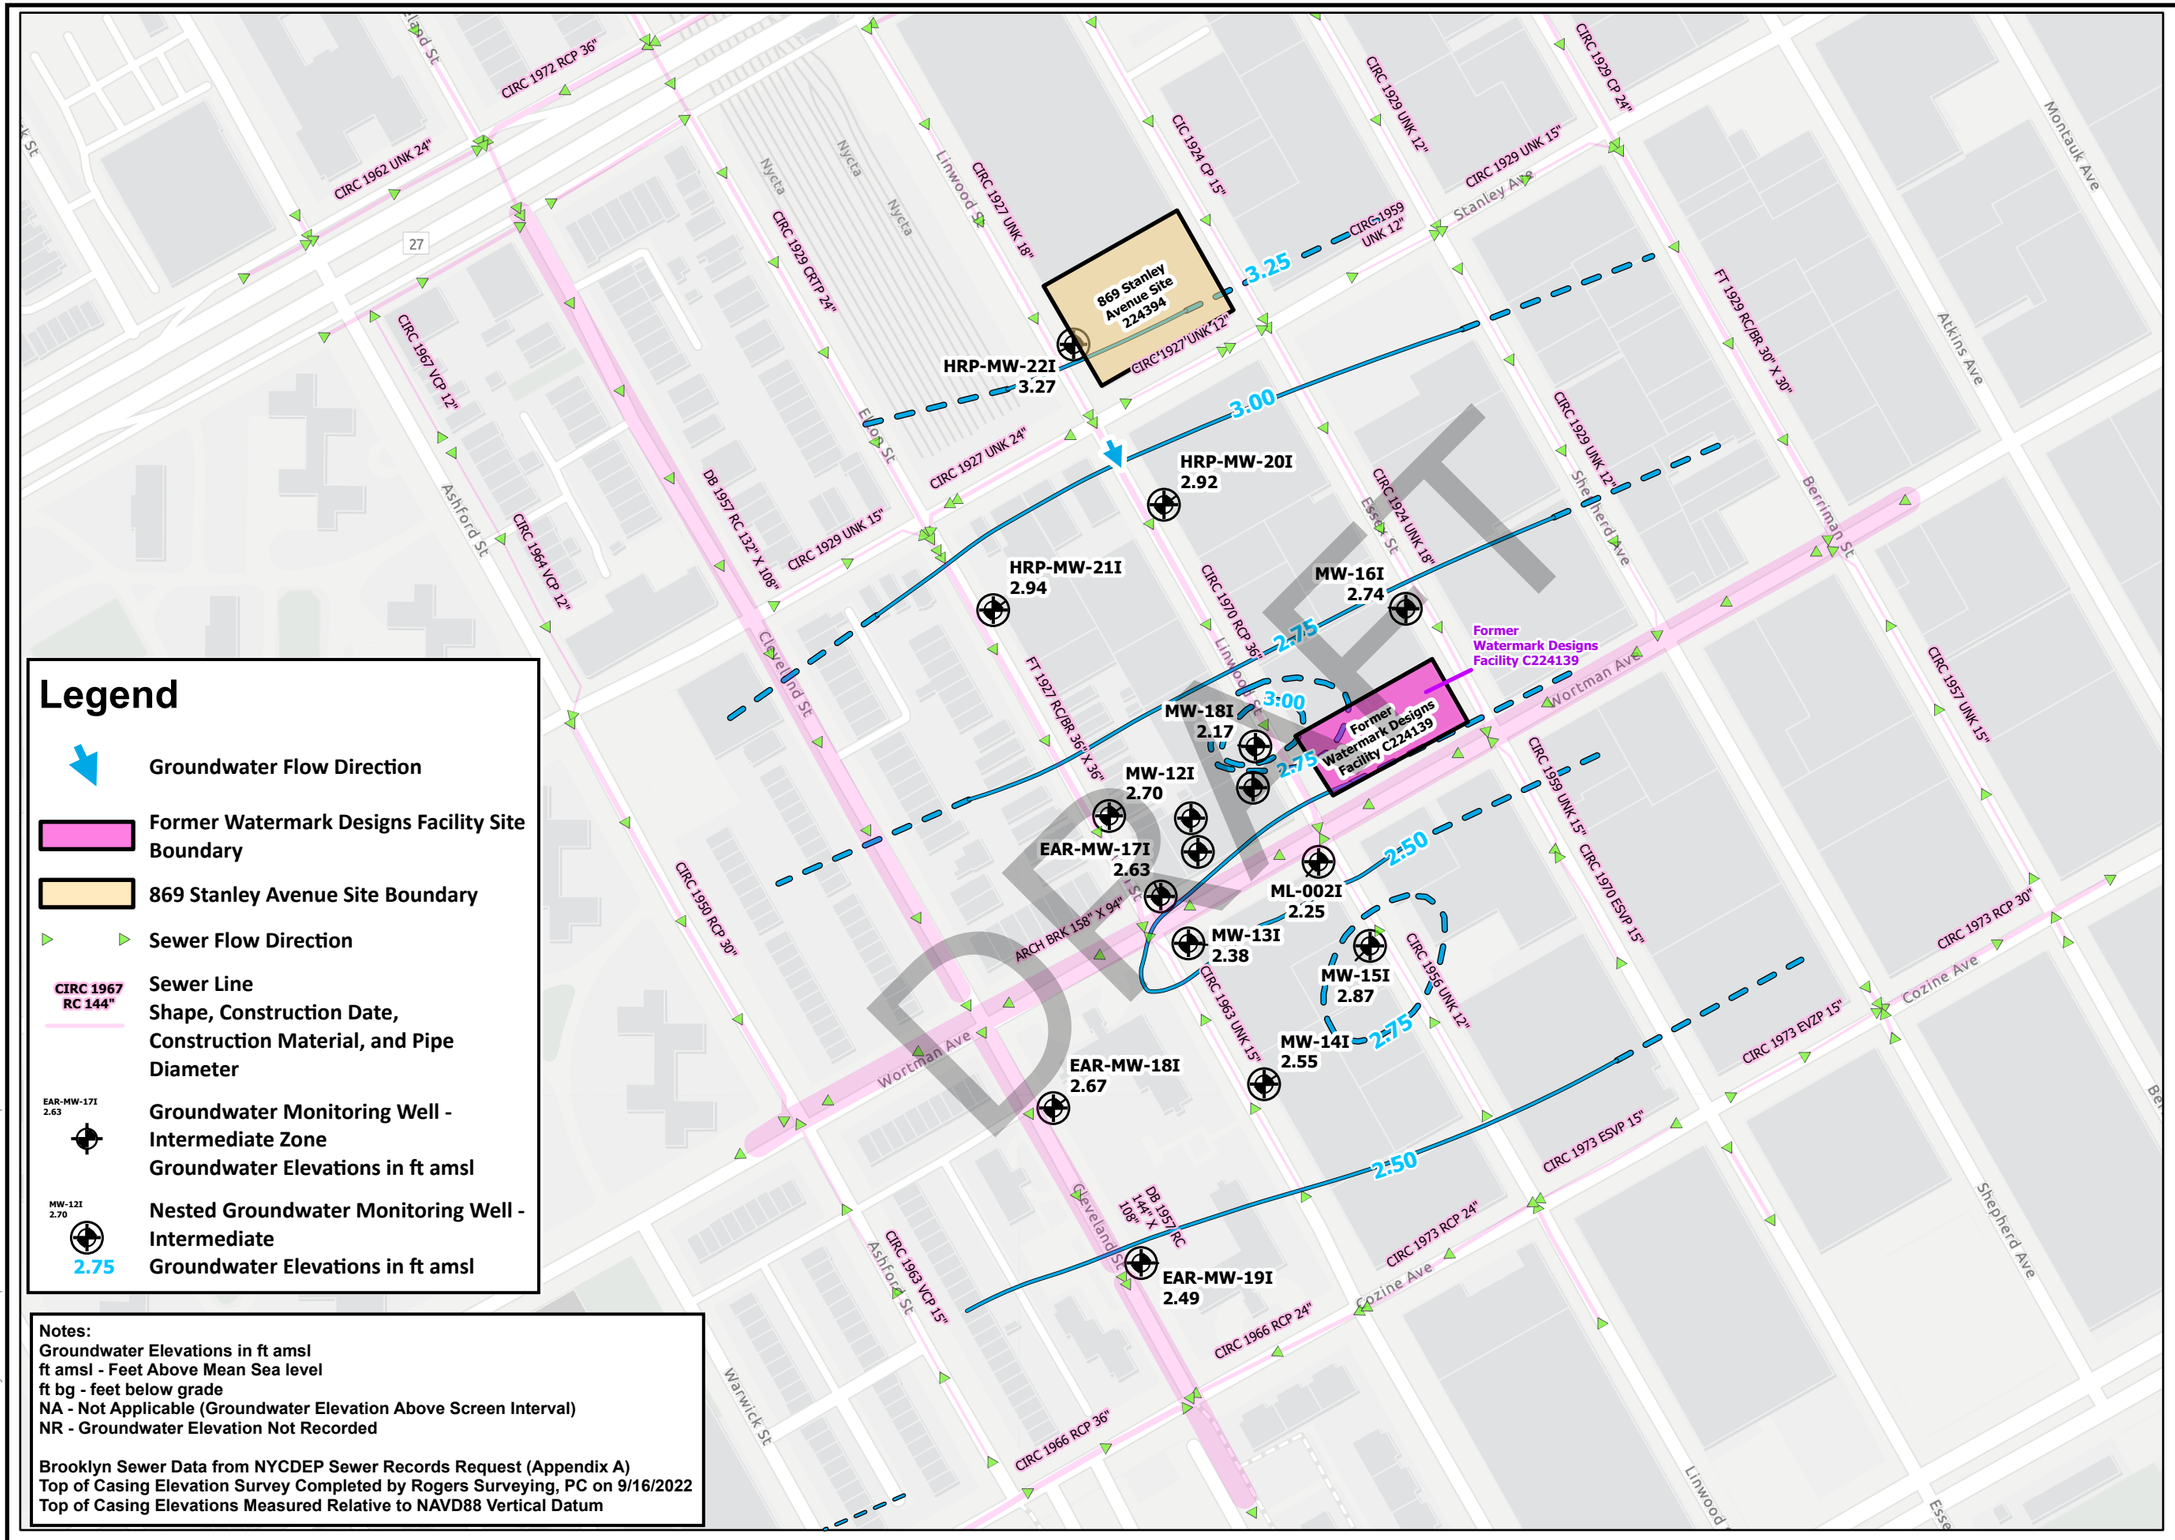

Legend

- Groundwater Flow Direction
- Former Watermark Designs Facility Site Boundary
- 869 Stanley Avenue Site Boundary
- Sewer Flow Direction
- CIRC 1967 RC 144" — Sewer Line Shape, Construction Date, Construction Material, and Pipe Diameter
- EAR-MW-17I 2.63 — Groundwater Monitoring Well - Intermediate Zone Groundwater Elevations in ft amsl
- MW-12I 2.70 / 2.75 — Nested Groundwater Monitoring Well - Intermediate Groundwater Elevations in ft amsl

Notes:
Groundwater Elevations in ft amsl
ft amsl - Feet Above Mean Sea level
ft bg - feet below grade
NA - Not Applicable (Groundwater Elevation Above Screen Interval)
NR - Groundwater Elevation Not Recorded

Brooklyn Sewer Data from NYCDEP Sewer Records Request (Appendix A)
Top of Casing Elevation Survey Completed by Rogers Surveying, PC on 9/16/2022
Top of Casing Elevations Measured Relative to NAVD88 Vertical Datum

Path: C:\Users\zachary.zehn\Desktop\EltonLinwoodsux\canda.aprx

HRP
MOVE YOUR ENVIRONMENT FORWARD
ONE FAIRCHILD SQUARE
SUITE 110
CLIFTON PARK, NY 12065
(518) 877-7101
HRPASSOCIATES.COM

North

0 100 200 Feet


Revisions						
No.						
Date						

Designed By:	Drawn By:	Reviewed By:
CMS	ZKZ	PWM

Issue Date:	Project No:	Sheet Size:
10/23/2025	DEC1021.P2	11x17

Groundwater Elevation Contours: Intermediate Zone (30-40 ft bg)
September 15, 2022
Elton Street Groundwater Site #224250
Linwood Street Groundwater Site #224301
Brooklyn, New York

Figure No.
7B

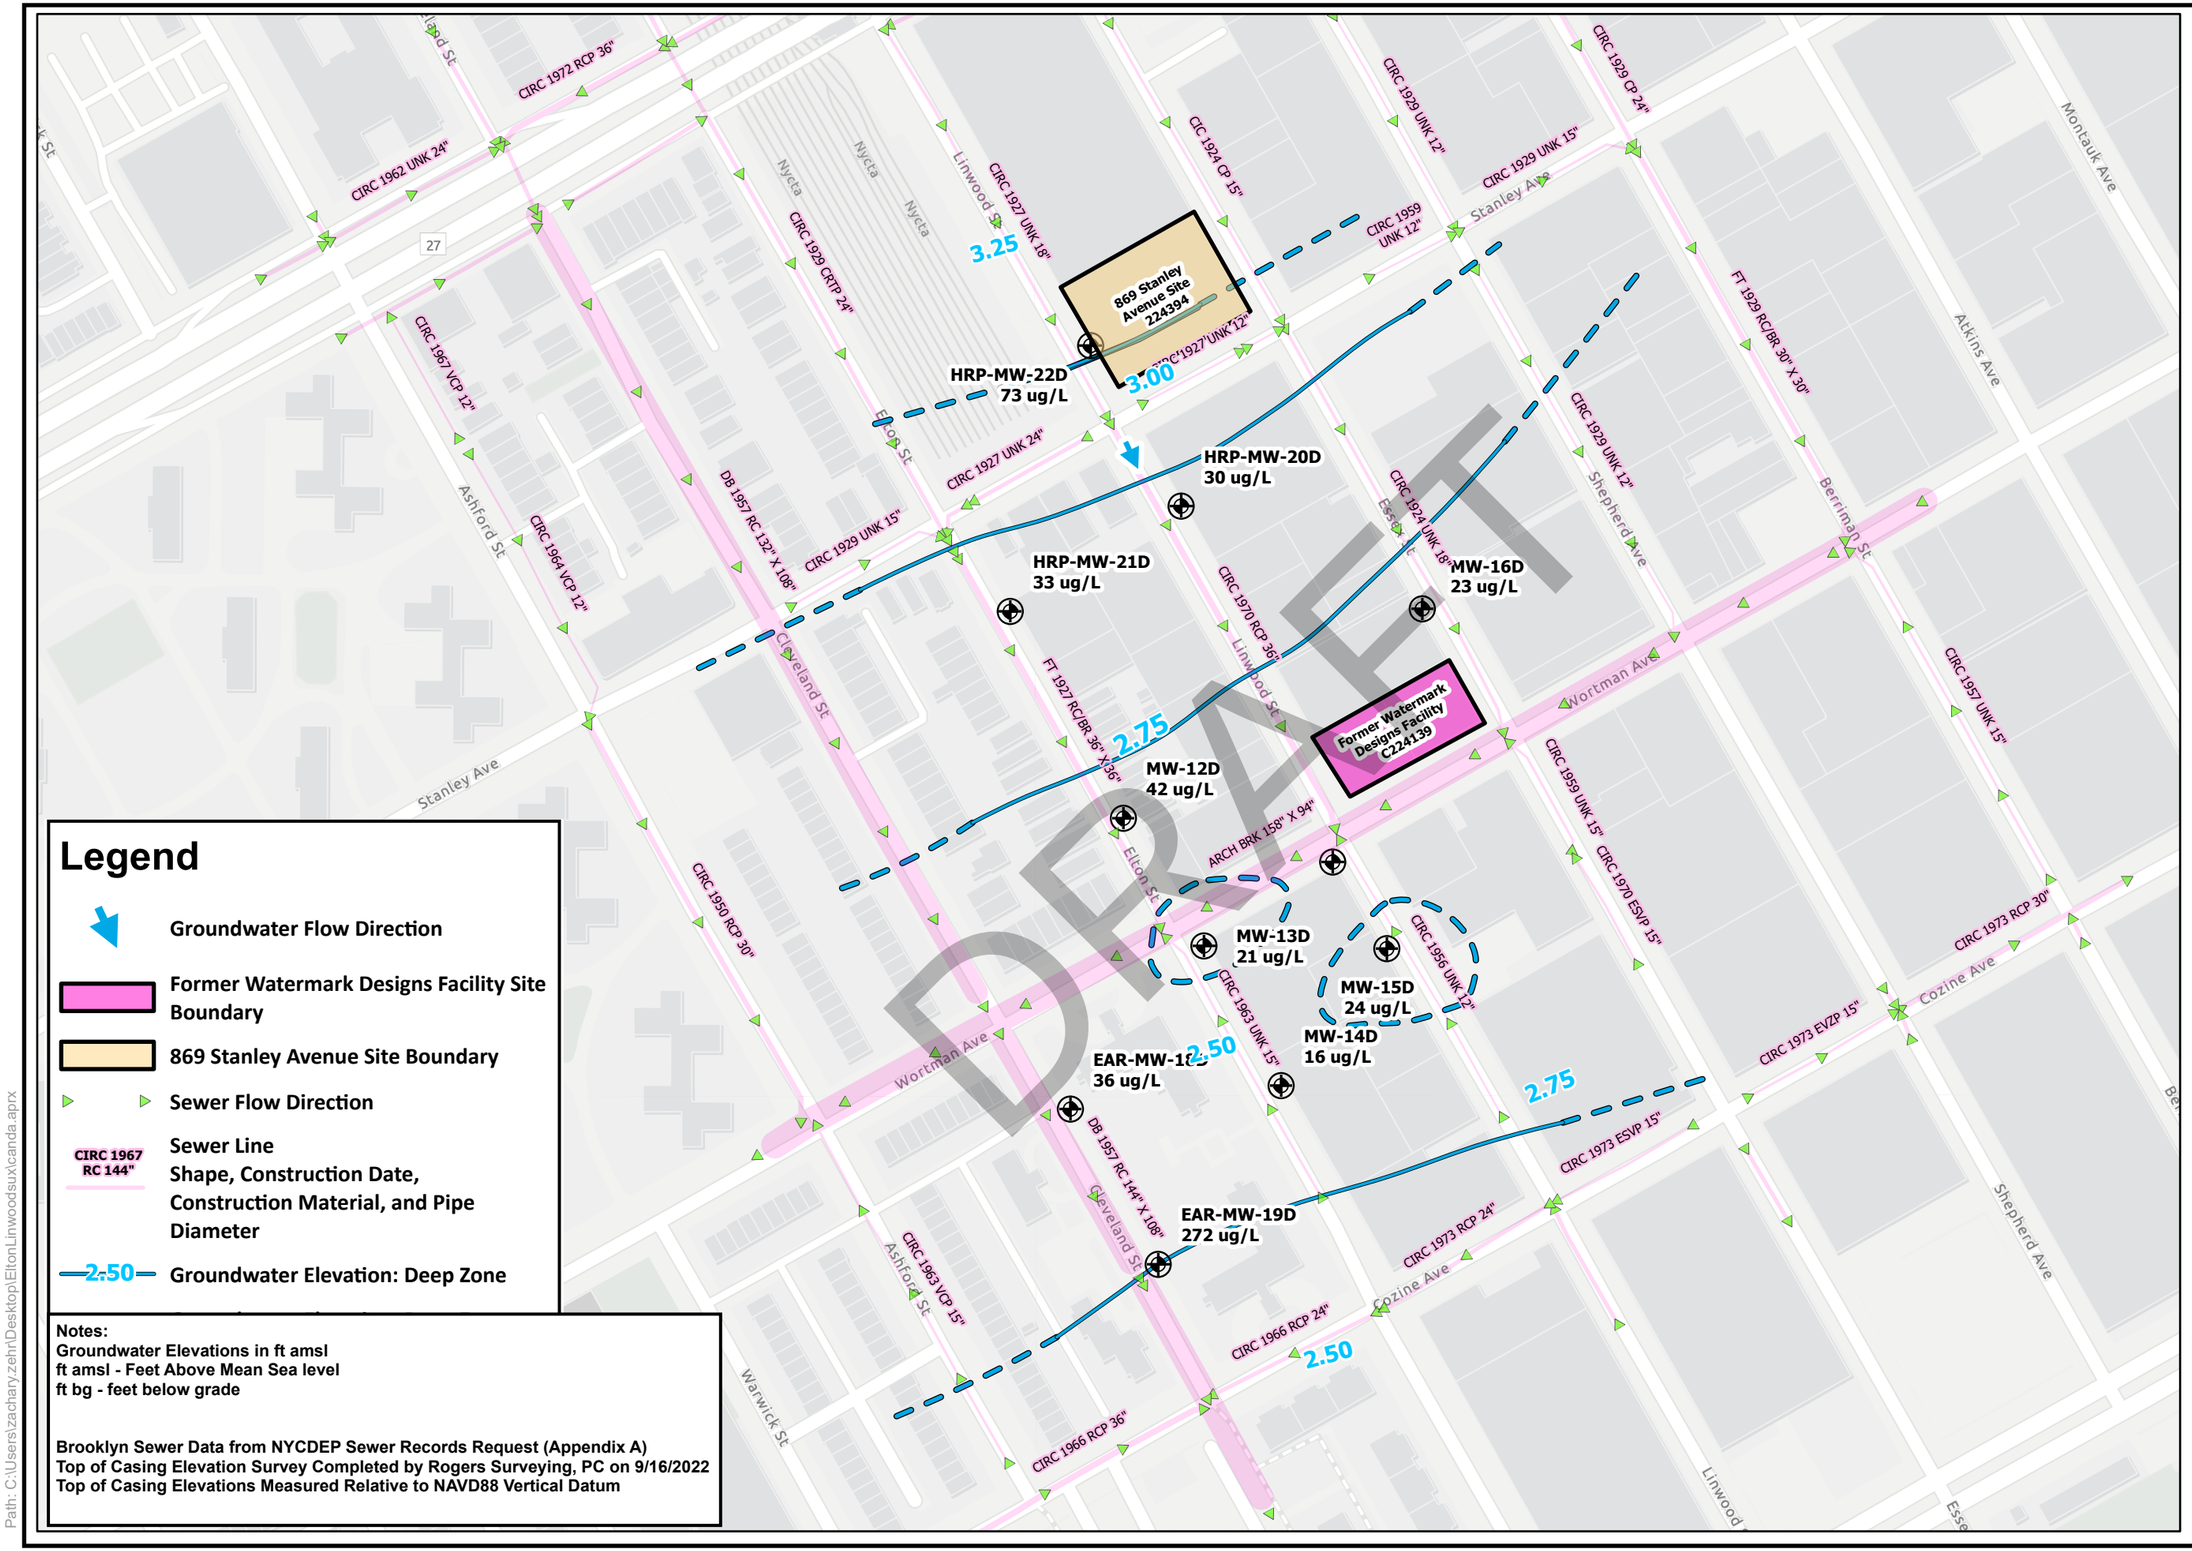

Legend

- Groundwater Flow Direction
- Former Watermark Designs Facility Site Boundary
- 869 Stanley Avenue Site Boundary
- Sewer Flow Direction
- CIRC 1967 RC 144" — Sewer Line Shape, Construction Date, Construction Material, and Pipe Diameter
- 2.50 — Groundwater Elevation: Deep Zone

Notes:
Groundwater Elevations in ft amsl
ft amsl - Feet Above Mean Sea level
ft bg - feet below grade

Brooklyn Sewer Data from NYCDEP Sewer Records Request (Appendix A)
Top of Casing Elevation Survey Completed by Rogers Surveying, PC on 9/16/2022
Top of Casing Elevations Measured Relative to NAVD88 Vertical Datum

Path: C:\Users\zachary.zehn\Desktop\EltonLinwoodsux\canda.aprx

HRP
MOVE YOUR ENVIRONMENT FORWARD
ONE FAIRCHILD SQUARE
SUITE 110
CLIFTON PARK, NY 12065
(518) 877-7101
HRPASSOCIATES.COM

North

0 100 200 Feet

Revisions						
No.						
Date						

Designed By:	Drawn By:	Reviewed By:
CMS	ZKZ	PWM


Issue Date:	Project No:	Sheet Size:
10/23/2025	DEC1021.P2	11x17

Groundwater Elevation Contours: Deep Zone (50-60 ft bg)
September 15, 2022

Elton Street Groundwater Site #224250
Linwood Street Groundwater Site #224301
Brooklyn, New York

Figure No.

7C

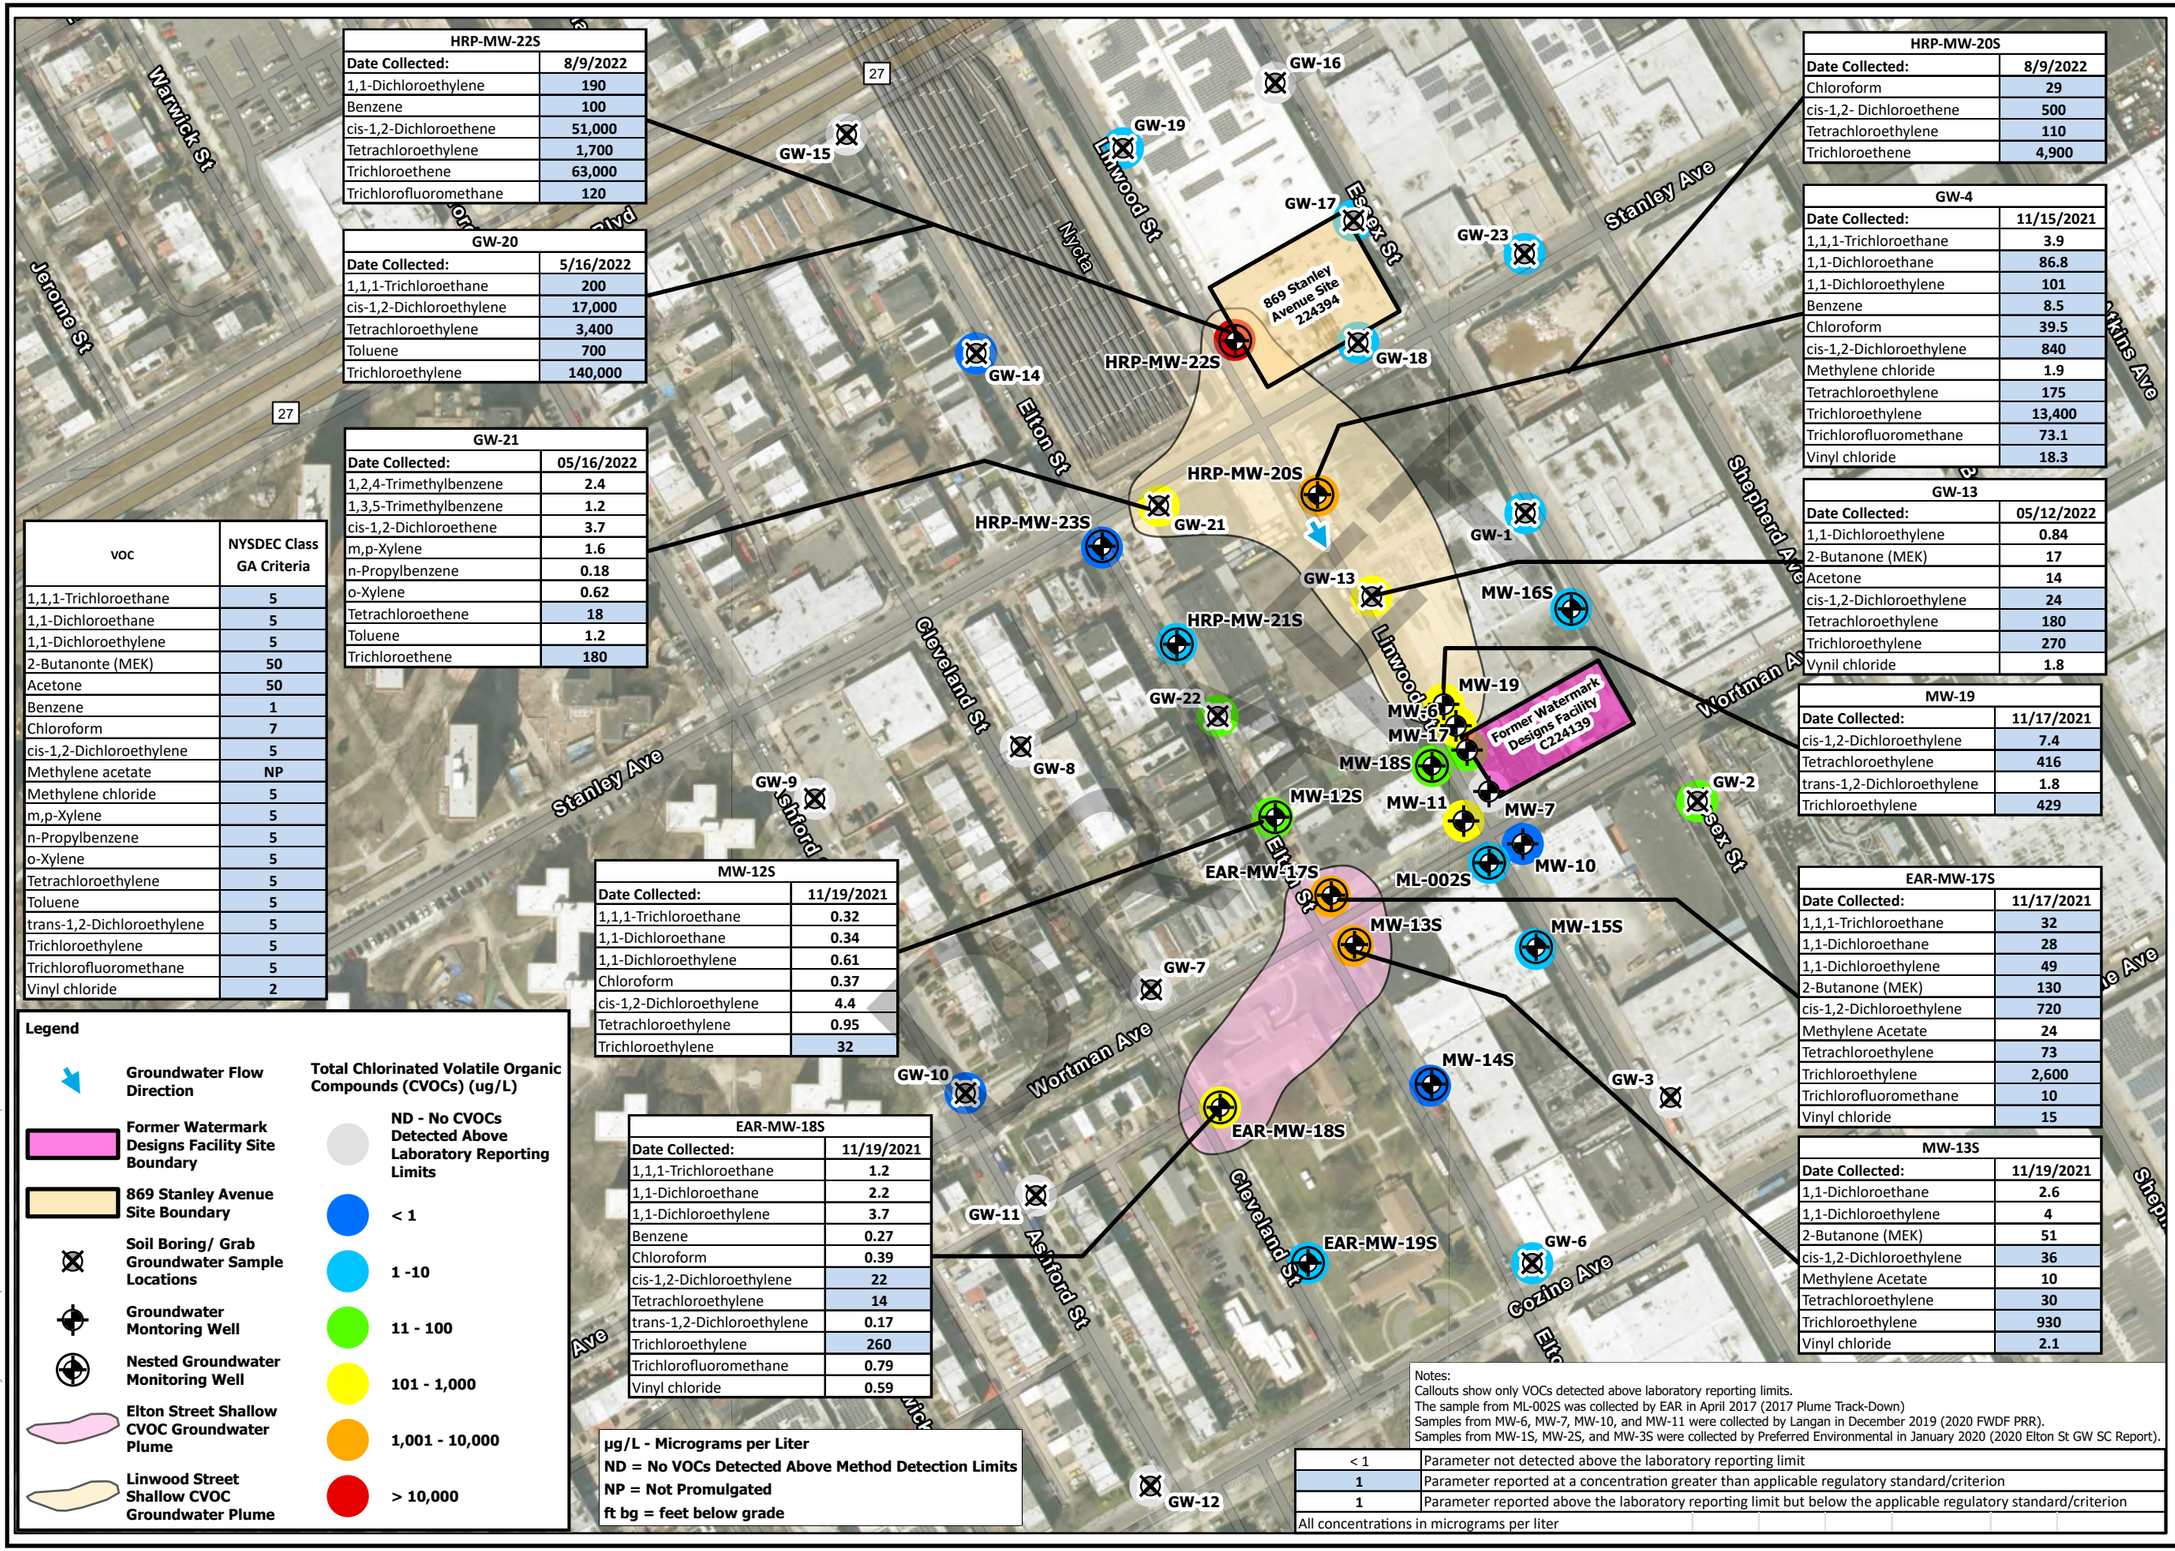

HRP-MW-22S	
Date Collected:	8/9/2022
1,1-Dichloroethylene	190
Benzene	100
cis-1,2-Dichloroethene	51,000
Tetrachloroethylene	1,700
Trichloroethene	63,000
Trichlorofluoromethane	120

GW-20	
Date Collected:	5/16/2022
1,1,1-Trichloroethane	200
cis-1,2-Dichloroethylene	17,000
Tetrachloroethylene	3,400
Toluene	700
Trichloroethylene	140,000

GW-21	
Date Collected:	05/16/2022
1,2,4-Trimethylbenzene	2.4
1,3,5-Trimethylbenzene	1.2
cis-1,2-Dichloroethene	3.7
m,p-Xylene	1.6
n-Propylbenzene	0.18
o-Xylene	0.62
Tetrachloroethene	18
Toluene	1.2
Trichloroethene	180

VOC	NYSDEC Class GA Criteria
1,1,1-Trichloroethane	5
1,1-Dichloroethane	5
1,1-Dichloroethylene	5
2-Butanonte (MEK)	50
Acetone	50
Benzene	1
Chloroform	7
cis-1,2-Dichloroethylene	5
Methylene acetate	NP
Methylene chloride	5
m,p-Xylene	5
n-Propylbenzene	5
o-Xylene	5
Tetrachloroethylene	5
Toluene	5
trans-1,2-Dichloroethylene	5
Trichloroethylene	5
Trichlorofluoromethane	5
Vinyl chloride	2

MW-12S	
Date Collected:	11/19/2021
1,1,1-Trichloroethane	0.32
1,1-Dichloroethane	0.34
1,1-Dichloroethylene	0.61
Chloroform	0.37
cis-1,2-Dichloroethylene	4.4
Tetrachloroethylene	0.95
Trichloroethylene	32

EAR-MW-18S	
Date Collected:	11/19/2021
1,1,1-Trichloroethane	1.2
1,1-Dichloroethane	2.2
1,1-Dichloroethylene	3.7
Benzene	0.27
Chloroform	0.39
cis-1,2-Dichloroethylene	22
Tetrachloroethylene	14
trans-1,2-Dichloroethylene	0.17
Trichloroethylene	260
Trichlorofluoromethane	0.79
Vinyl chloride	0.59

HRP-MW-20S	
Date Collected:	8/9/2022
Chloroform	29
cis-1,2- Dichloroethene	500
Tetrachloroethylene	110
Trichloroethene	4,900

GW-4	
Date Collected:	11/15/2021
1,1,1-Trichloroethane	3.9
1,1-Dichloroethane	86.8
1,1-Dichloroethylene	101
Benzene	8.5
Chloroform	39.5
cis-1,2-Dichloroethylene	840
Methylene chloride	1.9
Tetrachloroethylene	175
Trichloroethylene	13,400
Trichlorofluoromethane	73.1
Vinyl chloride	18.3

GW-13	
Date Collected:	05/12/2022
1,1-Dichloroethylene	0.84
2-Butanone (MEK)	17
Acetone	14
cis-1,2-Dichloroethylene	24
Tetrachloroethylene	180
Trichloroethylene	270
Vynil chloride	1.8

MW-19	
Date Collected:	11/17/2021
cis-1,2-Dichloroethylene	7.4
Tetrachloroethylene	416
trans-1,2-Dichloroethylene	1.8
Trichloroethylene	429

EAR-MW-17S	
Date Collected:	11/17/2021
1,1,1-Trichloroethane	32
1,1-Dichloroethane	28
1,1-Dichloroethylene	49
2-Butanone (MEK)	130
cis-1,2-Dichloroethylene	720
Methylene Acetate	24
Tetrachloroethylene	73
Trichloroethylene	2,600
Trichlorofluoromethane	10
Vinyl chloride	15

MW-13S	
Date Collected:	11/19/2021
1,1-Dichloroethane	2.6
1,1-Dichloroethylene	4
2-Butanone (MEK)	51
cis-1,2-Dichloroethylene	36
Methylene Acetate	10
Tetrachloroethylene	30
Trichloroethylene	930
Vinyl chloride	2.1

Legend

- Groundwater Flow Direction
- Former Watermark Designs Facility Site Boundary
- 869 Stanley Avenue Site Boundary
- Soil Boring/ Grab Groundwater Sample Locations
- Groundwater Montoring Well
- Nested Groundwater Monitoring Well
- Elton Street Shallow CVOC Groundwater Plume
- Linwood Street Shallow CVOC Groundwater Plume

Total Chlorinated Volatile Organic Compounds (CVOCs) (ug/L)

- ND - No CVOCs Detected Above Laboratory Reporting Limits
- < 1
- 1 -10
- 11 - 100
- 101 - 1,000
- 1,001 - 10,000
- > 10,000

µg/L - Micrograms per Liter
ND = No VOCs Detected Above Method Detection Limits
NP = Not Promulgated
ft bg = feet below grade

Notes:
Callouts show only VOCs detected above laboratory reporting limits.
The sample from ML-002S was collected by EAR in April 2017 (2017 Plume Track-Down)
Samples from MW-6, MW-7, MW-10, and MW-11 were collected by Langan in December 2019 (2020 FWDF PRR).
Samples from MW-1S, MW-2S, and MW-3S were collected by Preferred Environmental in January 2020 (2020 Elton St GW SC Report).

< 1	Parameter not detected above the laboratory reporting limit
1	Parameter reported at a concentration greater than applicable regulatory standard/criterion
1	Parameter reported above the laboratory reporting limit but below the applicable regulatory standard/criterion
All concentrations in micrograms per liter	

HRP
MOVE YOUR ENVIRONMENT FORWARD
ONE FAIRCHILD SQUARE
SUITE 110
CLIFTON PARK, NY 12065
(518) 877-7101
HRPASSOCIATES.COM

North

0 100 200 Feet

Revisions						
No.						
Date						

Designed By: CMS
Drawn By: ZKZ
Reviewed By: PWM

Issue Date: 10/24/2025
Project No: DEC1021.P2
Sheet Size: 11x17


Estimated Extent of CVOC Impacts in Shallow Groundwater (7-22 ft bg)

Elton Street Groundwater Site #224250
Linwood Street Groundwater Site #224301
Brooklyn, New York

Figure No.

8

Path: C:\Users\zachary.zehr\Desktop\Elton\Linwood\sux\canda.aprx

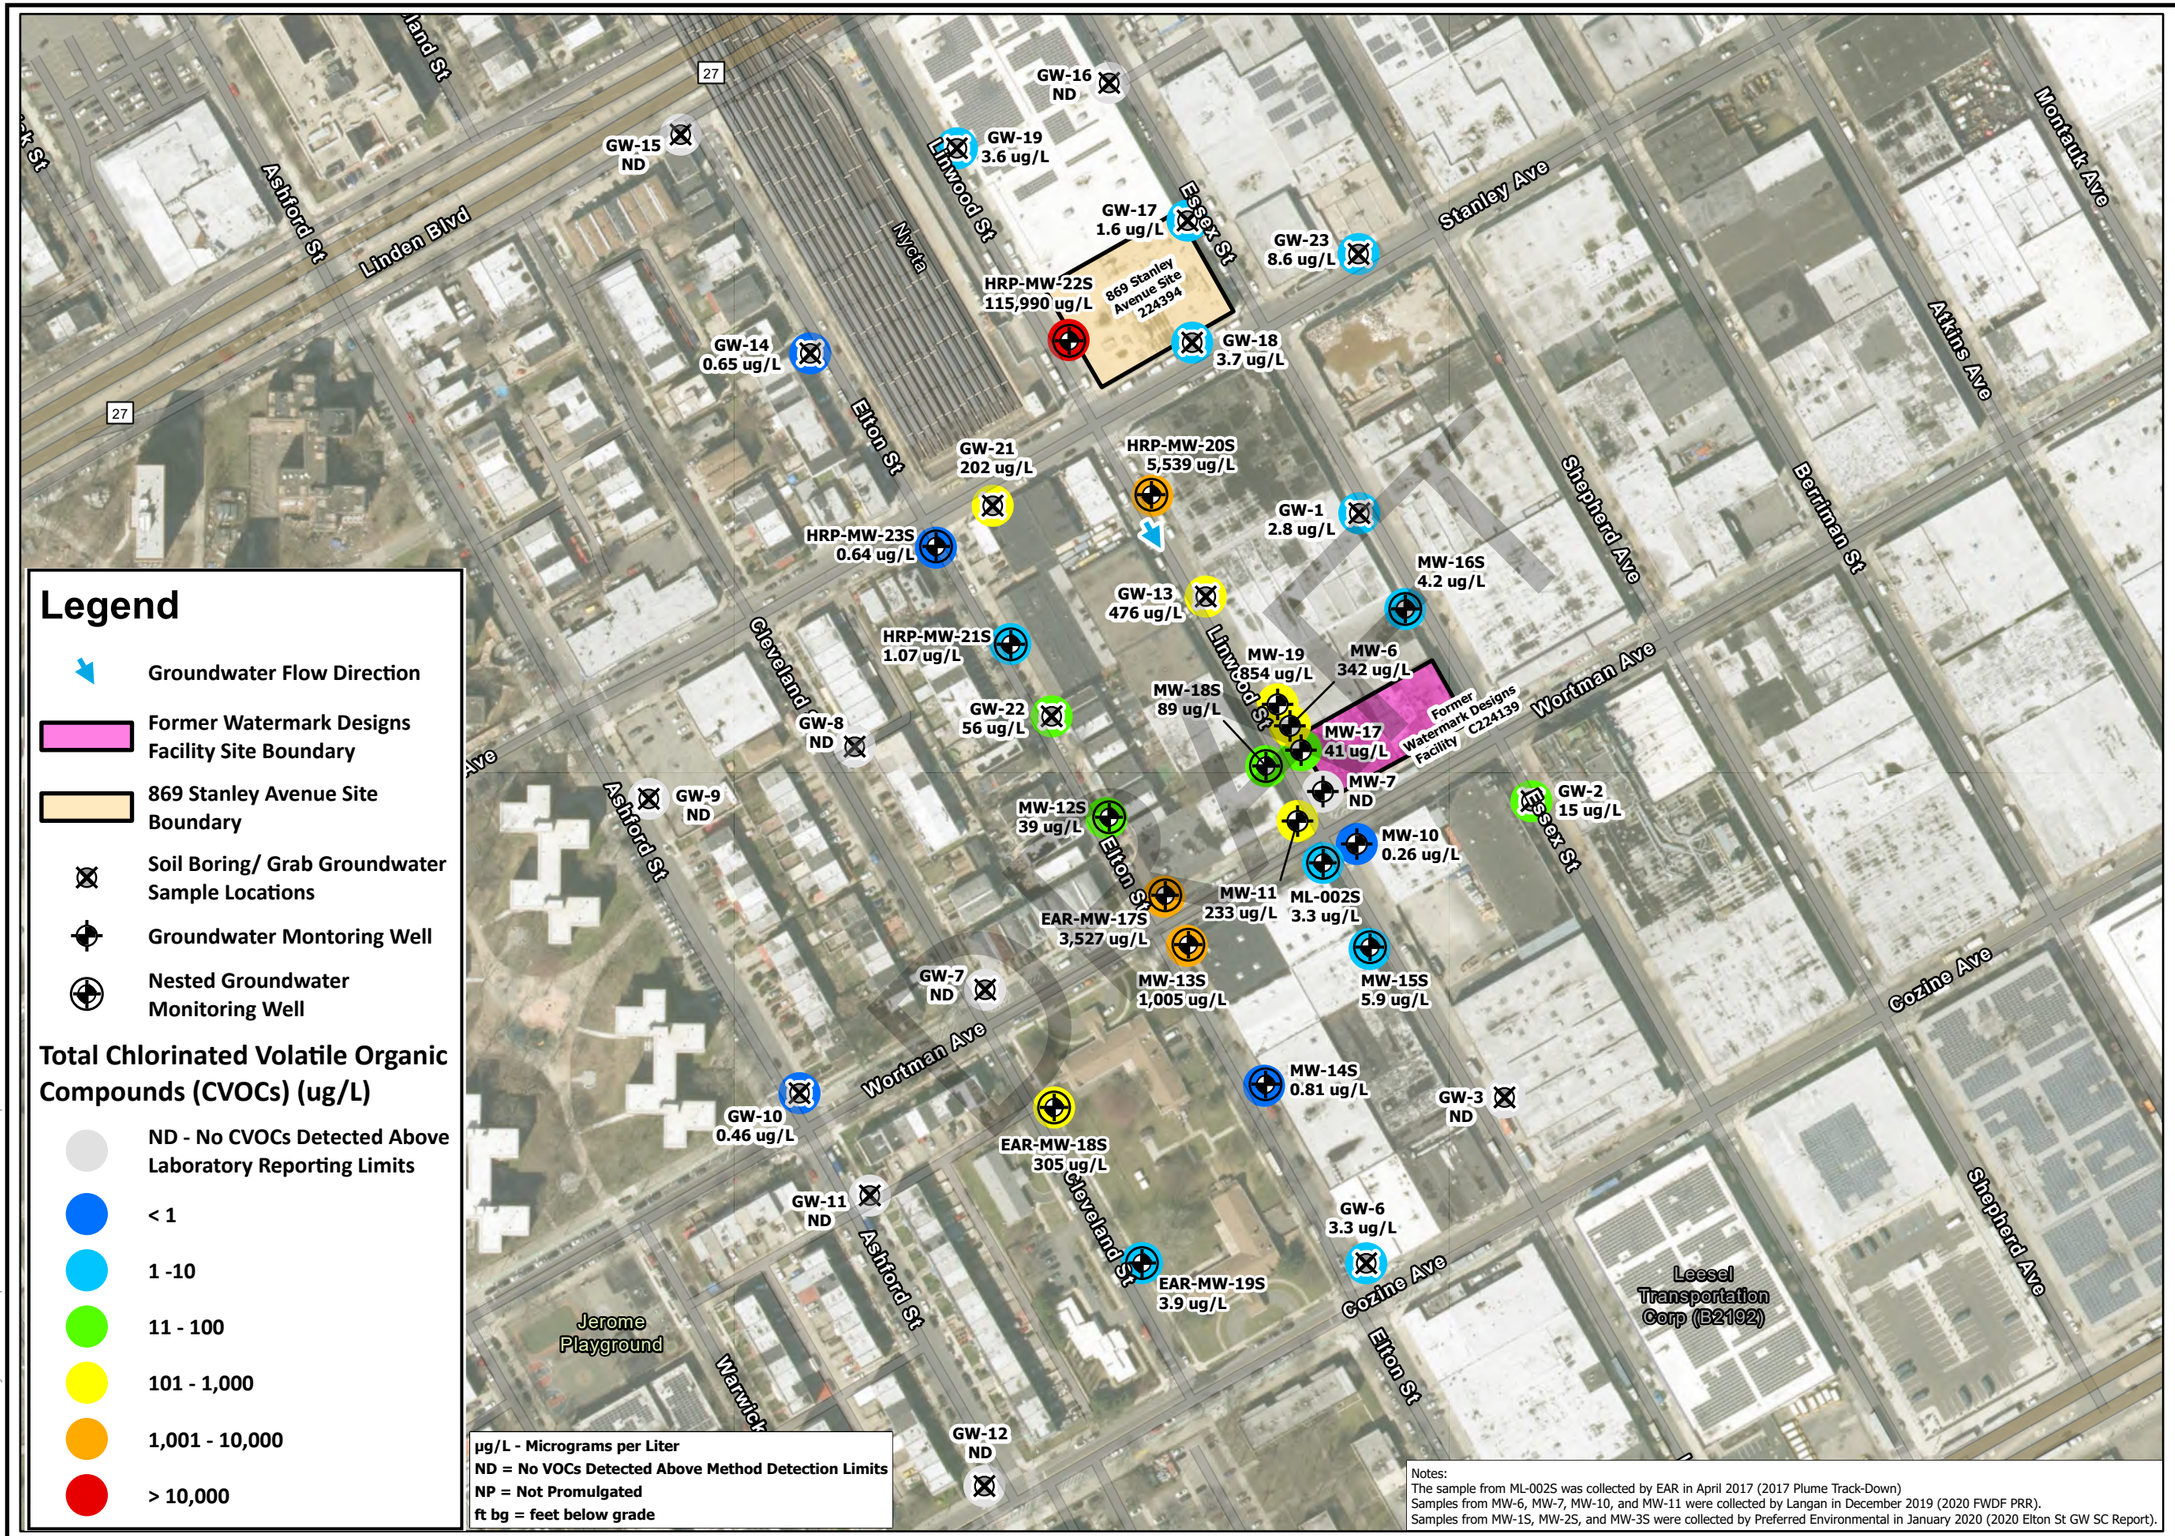

Legend

- Groundwater Flow Direction
- Former Watermark Designs Facility Site Boundary
- 869 Stanley Avenue Site Boundary
- Soil Boring/ Grab Groundwater Sample Locations
- Groundwater Montoring Well
- Nested Groundwater Monitoring Well

Total Chlorinated Volatile Organic Compounds (CVOCs) (ug/L)

- ND - No CVOCs Detected Above Laboratory Reporting Limits
- < 1
- 1 -10
- 11 - 100
- 101 - 1,000
- 1,001 - 10,000
- > 10,000

µg/L - Micrograms per Liter
ND = No VOCs Detected Above Method Detection Limits
NP = Not Promulgated
ft bg = feet below grade

Notes:
The sample from ML-002S was collected by EAR in April 2017 (2017 Plume Track-Down)
Samples from MW-6, MW-7, MW-10, and MW-11 were collected by Langan in December 2019 (2020 FWDF PRR).
Samples from MW-1S, MW-2S, and MW-3S were collected by Preferred Environmental in January 2020 (2020 Elton St GW SC Report).

HRP
MOVE YOUR ENVIRONMENT FORWARD
ONE FAIRCHILD SQUARE
SUITE 110
CLIFTON PARK, NY 12065
(518) 877-7101
HRPASSOCIATES.COM

North

0 100 200
Feet

Revisions						
No.						
Date						

Designed By:	Drawn By:	Reviewed By:
CMS	ZKZ	PWM

Issue Date:	Project No:	Sheet Size:
10/23/2025	DEC1021.P2	11x17


Total CVOC Concentrations
Shallow Groundwater
Monitoring Wells
and Grab Groundwater Samples
(7-22 ft bg)

Elton Street Groundwater
Site #224250
Linwood Street Groundwater
Site #224301
Brooklyn, New York

Figure No.

9A

Path: C:\Users\zachary.zehr\Desktop\EltonLinwoodsux\canda.aprx

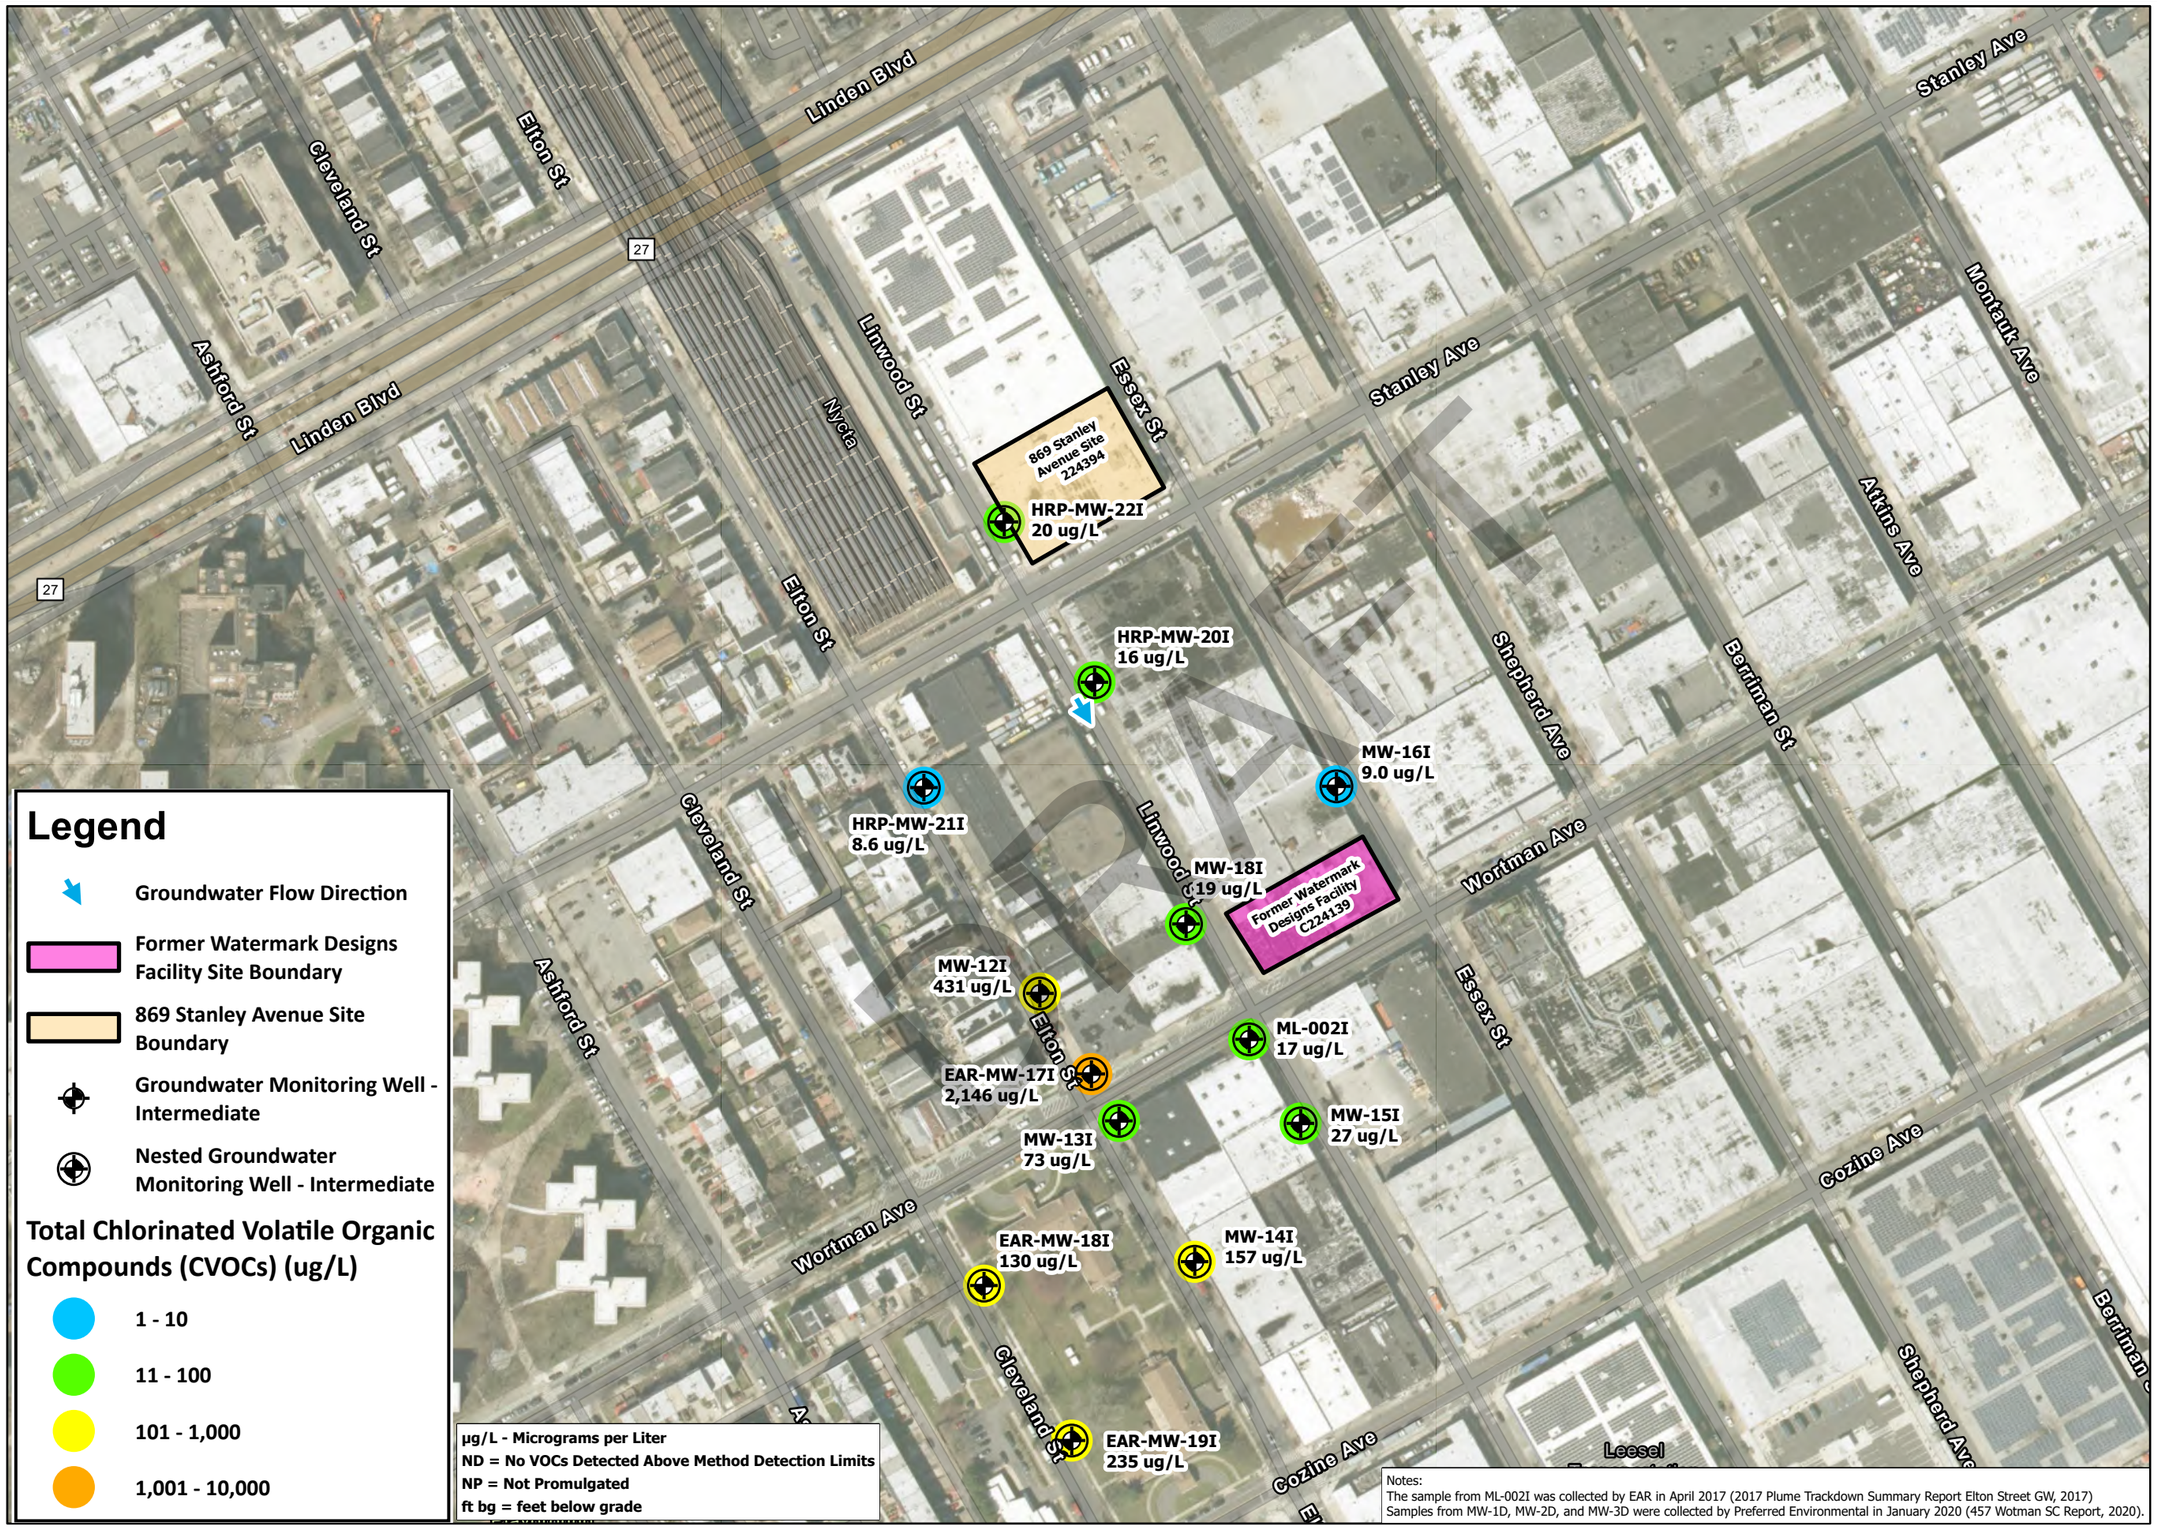

Legend

- Groundwater Flow Direction
- Former Watermark Designs Facility Site Boundary
- 869 Stanley Avenue Site Boundary
- Groundwater Monitoring Well - Intermediate
- Nested Groundwater Monitoring Well - Intermediate

Total Chlorinated Volatile Organic Compounds (CVOCs) (ug/L)

- 1 - 10
- 11 - 100
- 101 - 1,000
- 1,001 - 10,000

µg/L - Micrograms per Liter
ND = No VOCs Detected Above Method Detection Limits
NP = Not Promulgated
ft bg = feet below grade

Notes:
The sample from ML-002I was collected by EAR in April 2017 (2017 Plume Trackdown Summary Report Elton Street GW, 2017)
Samples from MW-1D, MW-2D, and MW-3D were collected by Preferred Environmental in January 2020 (457 Wotman SC Report, 2020).

Path: C:\Users\zachary.zehr\Desktop\EltonLinwoodsux\canda.aprx

HRP
MOVE YOUR ENVIRONMENT FORWARD
ONE FAIRCHILD SQUARE
SUITE 110
CLIFTON PARK, NY 12065
(518) 877-7101
HRPASSOCIATES.COM

North

0 100 200 Feet

Revisions						
No.						
Date						

Designed By:	Drawn By:	Reviewed By:
CMS	ZKZ	PWM


Issue Date:	Project No:	Sheet Size:
10/24/2025	DEC1021.P2	11x17

Total CVOC Concentrations Intermediate Zone Groundwater Monitoring Wells (30-40 ft bg)

Elton Street Groundwater Site #224250
Linwood Street Groundwater Site #224301
Brooklyn, New York

Figure No.

9B

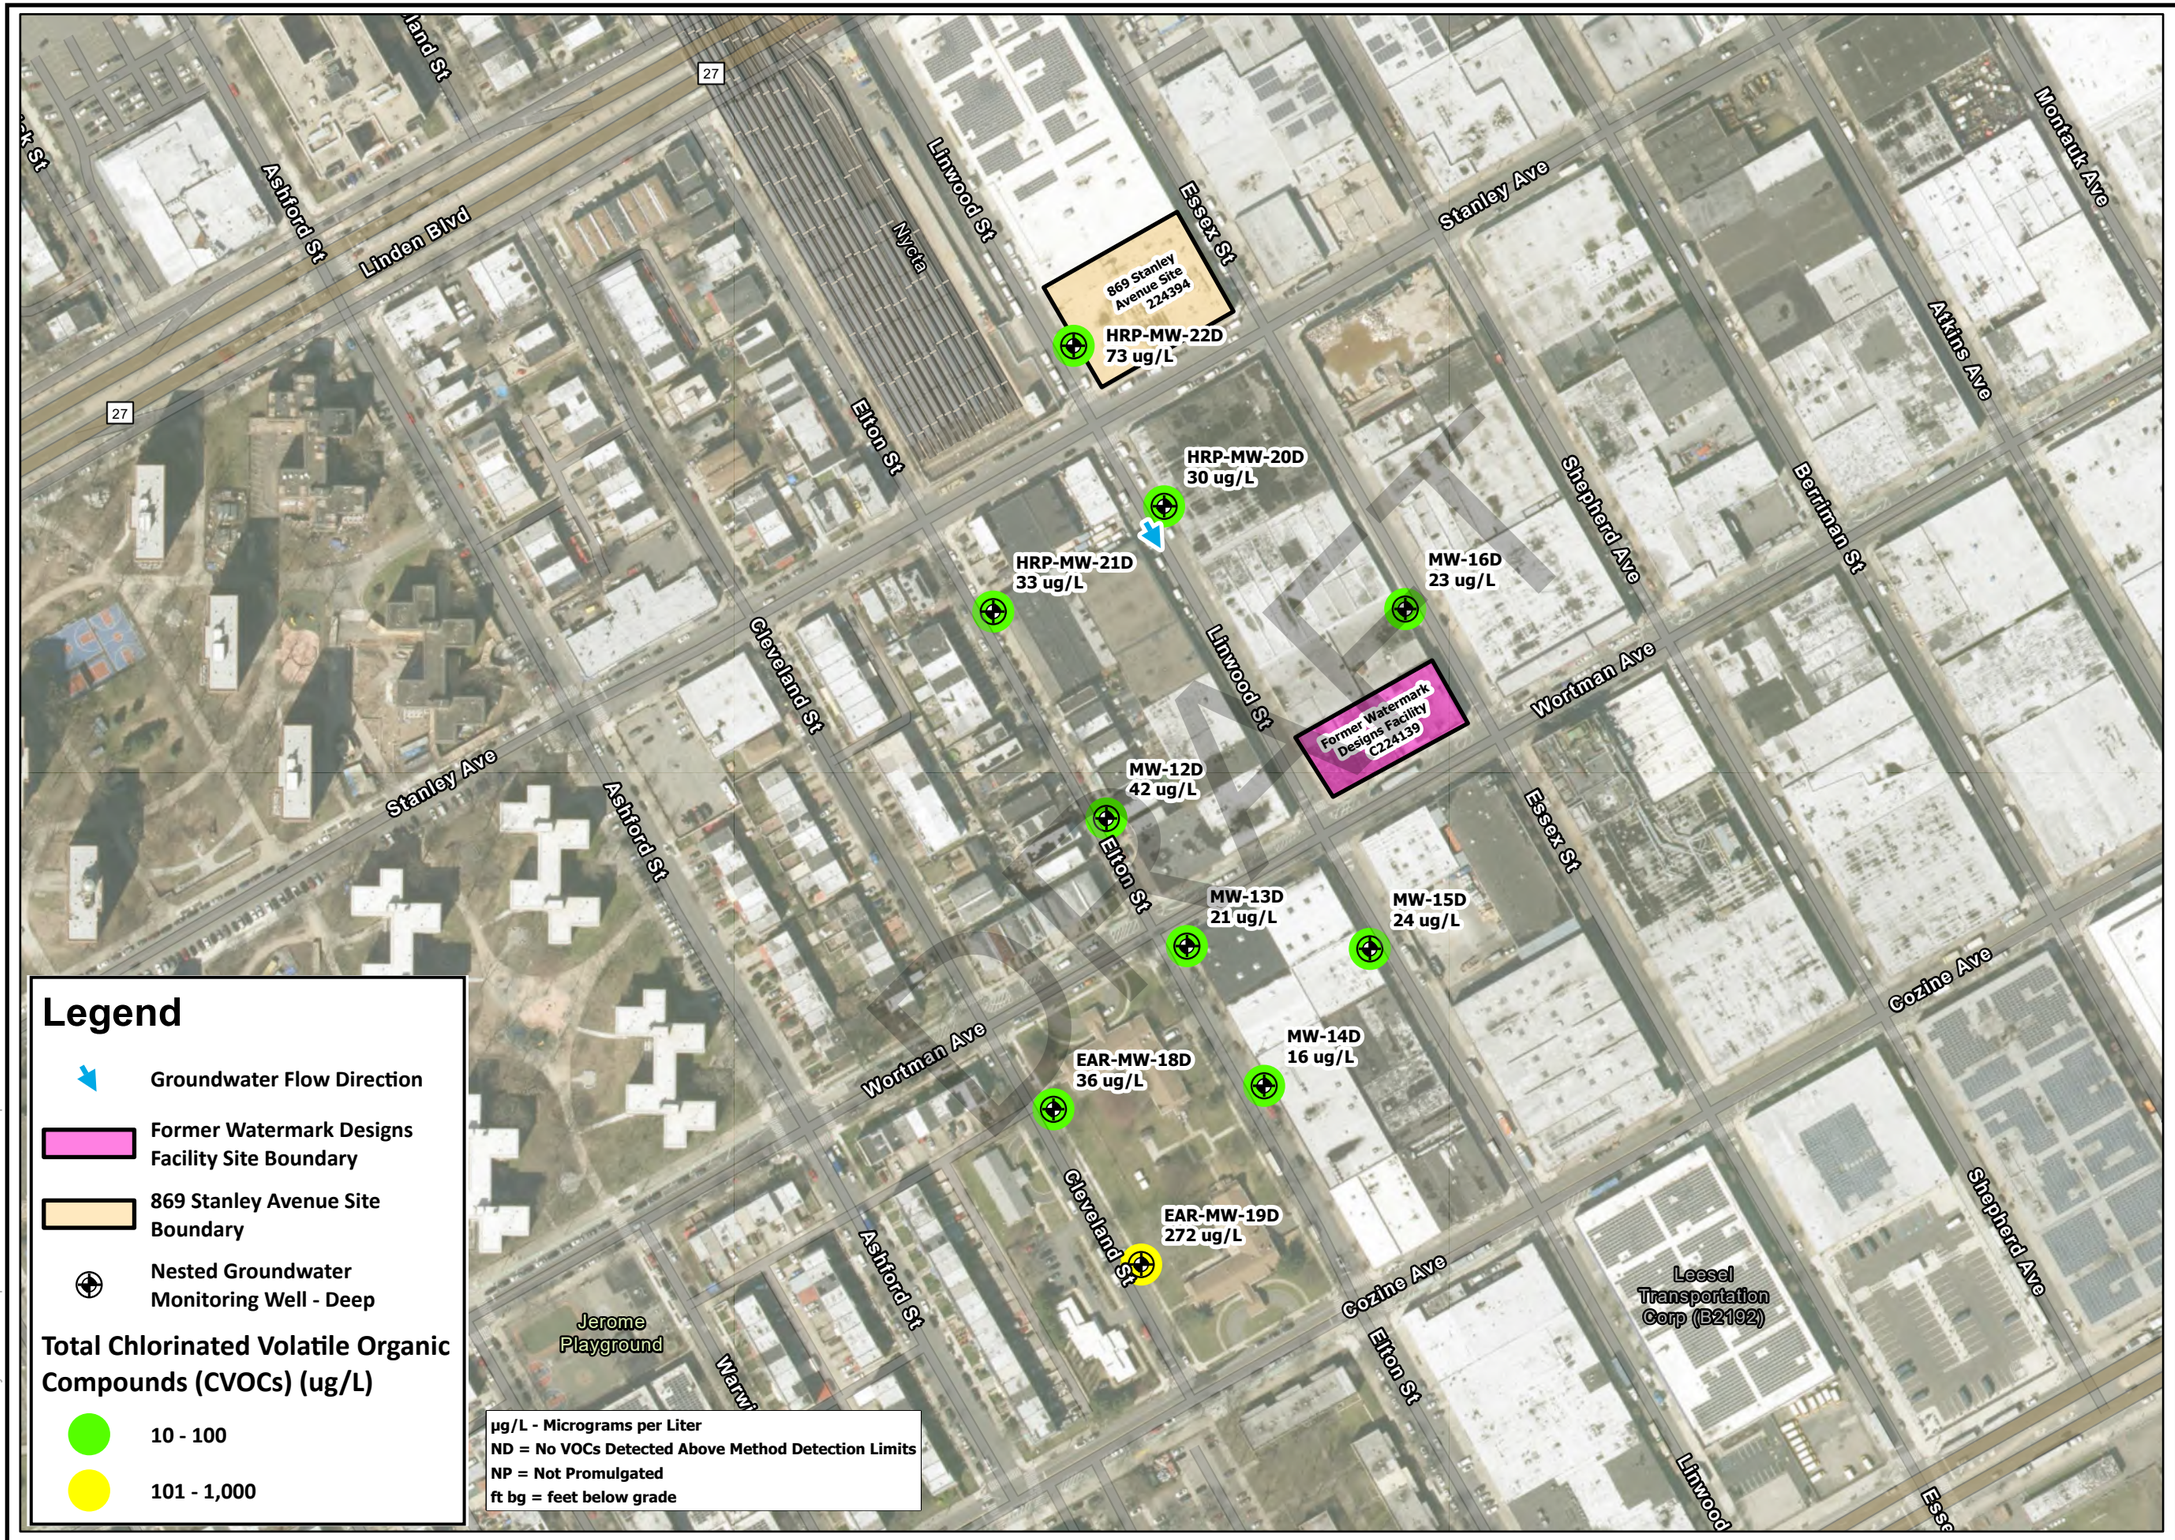

Legend

- Groundwater Flow Direction
- Former Watermark Designs Facility Site Boundary
- 869 Stanley Avenue Site Boundary
- Nested Groundwater Monitoring Well - Deep

Total Chlorinated Volatile Organic Compounds (CVOCs) (ug/L)

- 10 - 100
- 101 - 1,000

µg/L - Micrograms per Liter
ND = No VOCs Detected Above Method Detection Limits
NP = Not Promulgated
ft bg = feet below grade

Path: C:\Users\zachary.zehr\Desktop\EltonLinwoodsux\canda.aprx

HRP
MOVE YOUR ENVIRONMENT FORWARD
ONE FAIRCHILD SQUARE
SUITE 110
CLIFTON PARK, NY 12065
(518) 877-7101
HRPASSOCIATES.COM

North

0 100 200 Feet

Revisions	No.	Date

Designed By: CMS
Drawn By: ZKZ
Reviewed By: PWM

Issue Date: 10/24/2025
Project No: DEC1021.P2
Sheet Size: 11x17

Total CVOC Concentrations
Deep Zone Groundwater
Monitoring Wells
(50-60 ft bg)

Elton Street Groundwater
Site #224250
Linwood Street Groundwater
Site #224301
Brooklyn, New York

Figure No.

9C

SVI-10	
Date Collected:	07/28/2022
1,1,1-Trichloroethane	32
1,2,4-Trimethylbenzene	6.3
1,3,5-Trimethylbenzene	1.5
Benzene	2.5
Cyclohexane	3.0
Ethylbenzene	1.5
Heptane	1.9
Hexane	5.5 J
m,p-Xylene	6.0
Naphthalene	1.4
o-Xylene	2.6
Tetrachloroethene	700
Toluene	11
Trichloroethene	1.6

SVI-9	
Date Collected:	07/27/2022
1,2,4-Trimethylbenzene	11
Benzene	32
Cyclohexane	430
Heptane	480
Hexane	840
m,p-Xylene	17 J
o-Xylene	6.8 J
Toluene	23

SVI-1	
Date Collected:	05/20/2022
1,1,1-Trichloroethane	1.7
1,2,4-Trimethylbenzene	1.3
1,3,5-Trimethylbenzene	0.55 J
Benzene	4.0
cis-1,2-Dichloroethene	0.90
Cyclohexane	4.7
Ethylbenzene	0.90
Hexane	8.5 J
m,p-Xylene	2.8
o-Xylene	1.2
Tetrachloroethene	41
Toluene	13
Trichloroethene	24
Vinyl chloride	0.58

SVI-2	
Date Collected:	05/20/2022
1,1,1-Trichloroethane	15
1,2,4-Trimethylbenzene	1.3
1,3,5-Trimethylbenzene	0.53 J
Benzene	11
Cyclohexane	13
Ethylbenzene	0.82 J
Heptane	1.6
Hexane	8.8 J
m,p-Xylene	2.5
Naphthalene	1.3
o-Xylene	1.2
Tetrachloroethene	150
Toluene	16
Trichloroethene	18

SVI-11	
Date Collected:	07/27/2022
1,1,1-Trichloroethane	3.4
1,2,4-Trimethylbenzene	11
1,3,5-Trimethylbenzene	2.8
Benzene	12
Ethylbenzene	23
Heptane	1.3
m,p-Xylene	74
Naphthalene	2.1
o-Xylene	19
Tetrachloroethene	13
Toluene	150

SVI-5	
Date Collected:	05/20/2022
1,1,1-Trichloroethane	7.5
1,2,4-Trimethylbenzene	1.4
Benzene	1.6
Ethylbenzene	0.85 J
Heptane	1.0
m,p-Xylene	2.9
o-Xylene	1.3
Tetrachloroethene	16
Toluene	17
Trichloroethene	13

SVI-3	
Date Collected:	05/20/2022
1,1,1-Trichloroethane	6.0
1,2,4-Trimethylbenzene	2.4
1,3,5-Trimethylbenzene	0.90 J
Benzene	1.6
Ethylbenzene	1.1
Heptane	0.62 J
m,p-Xylene	3.3
o-Xylene	1.5
Tetrachloroethene	420
Toluene	16
Trichloroethene	17

SVI-7	
Date Collected:	05/25/2022
1,1,1-Trichloroethane	21
1,2,4-Trimethylbenzene	8.2
1,3,5-Trimethylbenzene	0.53 J
Heptane	2.1
m,p-Xylene	1.6 J
o-Xylene	0.75 J
Tetrachloroethene	22
Toluene	140
Trichloroethene	2.8

SVI-4	
Date Collected:	05/20/2022
1,1,1-Trichloroethane	7.0
1,2,4-Trimethylbenzene	1.8
1,3,5-Trimethylbenzene	0.71 J
Benzene	14
Cyclohexane	1.5
Ethylbenzene	1.5
Heptane	0.67 J
m,p-Xylene	4.1
o-Xylene	1.8
Tetrachloroethene	27
Toluene	15
Trichloroethene	46

SVI-8	
Date Collected:	05/20/2022
1,2,4-Trimethylbenzene	1.3
Benzene	0.83
Ethylbenzene	0.73 J
m,p-Xylene	2.3
o-Xylene	0.99
Tetrachloroethene	6.4
Toluene	14
Trichloroethene	8.7

SVI-6	
Date Collected:	05/20/2022
1,1,1-Trichloroethane	1.5
1,2,4-Trimethylbenzene	2.2
1,3,5-Trimethylbenzene	0.81 J
Benzene	14
Cyclohexane	2.5
Ethylbenzene	1.0
Heptane	2.0
m,p-Xylene	3.1
o-Xylene	1.4
Tetrachloroethene	10
Toluene	13
Trichloroethene	19

Volatile Organic Compound (VOC)	NYSDOH Decision Matrix Mitigate Values
Trichloroethene	6
cis-1,2-dichloroethene	6
1,1-dichloroethene	6
Carbon Tetrachloride	6
Tetrachloroethene	100
1,1,1-Trichloroethane	100
Methylene Chloride	100
Vinyl Chloride	6
Benzene	60
Ethylbenzene	60
Naphthalene (NPH)	60
Cyclohexane	60
2,2,4-Trimethylpentane	60
1,2,4-Trimethylbenzene	60
1,3,5-Trimethylbenzene	60
o-Xylene	60
m,p-Xylene	200
Heptane	200
Hexane	200
Toluene	300

Legend

- Groundwater Flow Direction
- Former Watermark Designs Facility Site Boundary
- 869 Stanley Avenue Site Boundary
- Soil Vapor Point
- Elton Street Shallow CVOC Groundwater Plume
- Linwood Street Shallow CVOC Groundwater Plume

Legend	
<1	Parameter not detcted above the laboratory reporting limit
1	Parameter reported above the laboratory reporting limit but below the appilicable regulatory standard/criterion
1	Parameter reported at a concentrations greater than NYSDOH Soil Vapor/Indoor Air Guidence "Mitigate Values"

Notes:
Mitigate Values from the NYSDOH Soil Vapor/Indoor Air Matrices (May 2017 & February 2024)
J = Value is estimated
µg/m³ = micrograms per cubic meter
VOC = Volatile Organic Compound
All Concentrations in units of µg/m³

HRP
MOVE YOUR ENVIRONMENT FORWARD
ONE FAIRCHILD SQUARE
SUITE 110
CLIFTON PARK, NY 12065
(518) 877-7101
HRPASSOCIATES.COM

North

0 100 200 Feet

Revisions

No.	Date

Designed By: CMS
Drawn By: ZKZ
Reviewed By: PWM

Issue Date: 10/23/2025
Project No: DEC1021.P2
Sheet Size: 11x17

VOC Concentrations in Soil Vapor NYSDOH Soil Vapor/Indoor Air Matrix Compounds
Elton Street Groundwater Site #224250
Linwood Street Groundwater Site #224301
Brooklyn, New York

Figure No.
10

Path: C:\Users\zachary.zeh\Desktop\Elton\Linwood\suv\canda.aprx

DRAFT

TABLES

Table 1
Property of Interest (POI)
Current and Historical Property Use and Relevant Regulatory Findings

Elton Street Groundwater
NYSDEC Site #224250
Linwood Street Groundwater
NYSDEC Site #224301
Brooklyn, New York 11249

Historic Use	Business Name	Years Listed	Relevant Regulatory Findings
Dry Cleaner	Gary's Mastercraft Cleaners	1986-2024	-
Train Yard	NYCT Livonia Train Yard	1951-2024	LQG (1982, 1994, 2001, 2006, 2007) SQG (1999) Historic Generator of D001, D008, F001, F002, F003, F005 PBS # 2-190187
Unknown Manufacturer	-	1965-2007	-
-	Cutting Tools Inc	1970-1985	
-	Relievomatic Corp	1976-1985	
-	Dreamer Tool Co Inc	1985	
-	AC Bus Co	1992-2015	LQG (1992) Non-Generator (1999, 2006, 2007) Historic Generator of D001, D008
-	American Carpets Unlimited Corp.	1994	-
Medical Supply	HSM Med Supply	2022	
Metal Products Manufacturer	-	1965-1989	-
Unknown Manufacturer	-	1965-2007	
Machine Shop	-	1965-2007	
Pipe Fitting Manufacturer	Holyoke Fittings Inc./Holyoke Heather Corp. of Conn, Inc.	1970-2024	
Metal Products Manufacturer	Coronet Parts Manufacturing Co.	1960-2024	-
-	Acme Parts, Inc.	2004-2009	
Metal Products Manufacturer	-	1965-1968	-
Autobody Shop	-	1977-1979	
Kitchen and Laundry Cleaning Supplies Distributor	Cleanse Tec Inc.	1997-2022	CBS Site No. 2-000492
-	Modern Steelcraft Inc.	1970	-
-	Contignola Bros Rubish Removal	1976	
Electronics Manufacturer	-	1979-1988	
Unknown Manufacturer	-	1989-2007	
Unknown Manufacturer	-	1977-2007	-
-	Dial Refrigeration	2005	
Flooring Supply	Unique Floor Supply Brooklyn	2022-2024	
Machine Shop	-	1965-2007	-
Tool & Mold Manufacturing	H & S Tool & Mold Corp.	1976-1985	
Fragrance/Air Freshner Manufacturing	Jacmax Industries	2021	
-	H&S Tool Corp.	1965-2009	
Plastic Products Manufacturing	Bell Modeling Inc.	1985-2022	
Fragrance/Air Freshner Manufacturing	Jacmax Industries	2024	
Wholesale Beer Distributor	Doyna Limited Inc.	2009-2017	
Wholesale Food Distributor	Lurojo Wholesale Corporation	2014-2017	
Cardboard Box Manufacturer	North American Folding Box Co. Inc.	1965-2007	-
Food Wholesale/Distributor	Sophia Foods, Inc.	1997-2024	
-	Jaren Corp.	1994	
-	Dial Refrigeration & Mfg. Co.	1994-2000	
Wholesale Beer Distributor	Doyna Limited Inc.	2014-2017	
Auto Repair Shop	Trans Ocean Extress Limited	2011-2013	-
Food Wholesale/Distributor	Lurojo Wholesale Corporation	2022	
Quilting	-	1965-2007	-
Plastic Products Manufacturing	Antico Manufacturing Co.	1965-1988	-
Transportation	NYC Department of Transportation	1989-1991	
Unknown Manufacturer	-	1993-2007	

DRAFT

Notes:
*Addresses and Map IDs have been redacted

CBS= Chemical Bulk Storage
PBS= Petroleum Bulk Storage
LQG= Large Quantity Generator
SQG= Small Quantity Generator
CESQG= Conditionally Exempt Small Quantity Generator
D001= Ignitable Waste
D002= Corrosive Waste
D003= Reactive Waste
D005= Barium
D006= Cadmium
D007= Chromium
D008= Lead
D009= Mercury
D010= Selenium
D011= Silver
D016= 2,4-Dichlorophenoxyacetic Acid
D018= Benzene
D024= M-Cresol
D027= 1,4-Dichlorobenzene
D035= Methyl Ethyl Ketone (MEK)
U029= Bromomethane or Methyl Bromide
U154= Methanol or Methyl Alcahol
U159= 1-Butanone or Methyl Ethyl Ketone (MEK)
U205= Selenium Sulfide
F001= Spent Halogenated Solvents used in Degreasing
F002= Spent Halogenated Solvents
F003= Spent Non-Halogenated Solvents
F005= Spent Non-Halogenated Solvents

Table 1
Property of Interest (POI)
Current and Historical Property Use and Relevant Regulatory Findings

Elton Street Groundwater
NYSDEC Site #224250
Linwood Street Groundwater
NYSDEC Site #224301
Brooklyn, New York 11249

Historic Use	Business Name	Years Listed	Relevant Regulatory Findings
-	Lenmic Realty Corp.	2006	PBS Site No. 2-610412
Laundry Equiment Warehouse and Distributor	Superior Laundry Equipment	2022-2024	-
Machine Shop	The Special Corp.	1965-2007	-
Ambulance Service	Seniorcare Emergency Medical Services	2022-2024	
Toy Wholesale Distributor	Shepher Distributors & Sales Corp.Toys	1960-2017	PBS Site No. 2-610644
Warehouse	Amazon	2022-2024	SQG (2020) Historic Generator of D001, D002, D003, D004, D005, D006, D007, D008, D009, D010, D011, D016, D018, D024, D027, D035, U002, U029, U154, U159, U205
Warehouse	Federal Mailing & Packaging Inc.	1965-1968	-
Warehouse	Lederer Industries & Shepher Distribution	1977-2007	
Furniture Wholesale Distributor	Hodedah Imports	2014-2017	
-	Courier Packaging, Inc.	2022	
Wholesaler	RK Industries Group	2024	
Mailing	-	1965-1968	-
Warehouse	-	1977-2007	
Dry Cleaning Supplies	-	1965-1968	-
Unknown Manufacturer	-	1977-2007	
Food Canning	Adler Food Inc	1960-2007	-
Bedding Store	Adorable Pillows	1999-2024	
-	Essex Scrap Iron Co.	1965	-
-	Gemco Textiles Inc.	1970	
-	Aftercare Ambulance Service Corp. Empire Oxygen & Ambulance Co.	1985	
Foundry	Keystone Foundry Co. Inc.	1928	
Machine Shop	-	1965-1968	
Textile Manufacturing	-	1968-1982	
Unknown Manufacturer	-	1977-1988	
Ambulance Service	-	1987-1988	
Unknown Manufacturer	-	1992-2007	
Machine Shop	-	1908	NYSDEC Site No. C224139 LQG (2015) Historic Generator of F002 and D008
Steel Tubes Manufacturing	-	1951-2007	
Quilting	-	1965	-
Machine Shop	-	1968-1995	
Unknown Manufacturer	-	1965-1968	-
Warehouse	-	1977-2007	
-	Paris Paint & Varnish Co Inc.	-	PBS Site No. 2-001651

Notes:
*Addresses and Map IDs have been redacted
CBS= Chemical Bulk Storage
PBS= Petroleum Bulk Storage
LQG= Large Quantity Generator
SQG= Small Quantity Generator
CESQG= Conditionally Exempt Small Quantity Generator
D001= Ignitable Waste
D002= Corrosive Waste
D003= Reactive Waste
D005= Barium
D006= Cadmium
D007= Chromium
D008= Lead
D009= Mercury
D010= Selenium
D011= Silver
D016= 2,4-Dichlorophenoxyacetic Acid
D018= Benzene
D024= M-Cresol
D027= 1,4-Dichlorobenzene
D035= Methyl Ethyl Ketone (MEK)
U029= Bromomethane or Methyl Bromide
U154= Methanol or Methyl Alcahol
U159= 1-Butanone or Methyl Ethyl Ketone (MEK)
U205= Selenium Sulfide
F001= Spent Halogenated Solvents used in Degreasing
F002= Spent Halogenated Solvents
F003= Spent Non-Halogenated Solvents
F005= Spent Non-Halogenated Solvents

DRAFT

Table 1
Property of Interest (POI)
Current and Historical Property Use and Relevant Regulatory Findings

Elton Street Groundwater
NYSDEC Site #224250
Linwood Street Groundwater
NYSDEC Site #224301
Brooklyn, New York 11249

Historic Use	Business Name	Years Listed	Relevant Regulatory Findings
Auto Repair	Air Gateway Service Corp.	1971-1973	EDR Historic Auto - 1971-1973 Non-Generator (2007) Historic Generator of D008
Paper Recycling	Metropolitan Paper Recycling	2022	-
Metal Parts Manufacturer	Art-Lloyd Metal Products	-	NYSDEC Site No. V00582 LQG (1986), CESQG (2006, 2007), Non-Generator (1999) Historic Generator of D001, F003
Hardware Wholesale	-	1965-1979	-
Unknown Manufacturer	-	1980-1989	
Metal Products Manufacturing	-	1965-1968	-
Auto Repair	-	2005-2007	
Drum Storage	-	1965-1989	-
Garbage Recycling Center	-	1991-2024	
	Atlas Roll Off Corp.	2022-2024	PBS Site No.2-607995
Carton Manufacturing/ Finishing and Printing	-	1965-2007	-
Refrigerator Equipment Distributor	-	1965-1968	-
Coat Hanger Manufacturing	-	1965-1987	
Unknown Manufacturer	-	1988-2007	
-	Rodolitz Realty Co.	-	CESQG (1993) Non- Generator (2006, 2007) Historic Generator of D001

Notes:
*Addresses and Map IDs have been redacted
CBS= Chemical Bulk Storage
PBS= Petroleum Bulk Storage
LQG= Large Quantity Generator
SQG= Small Quantity Generator
CESQG= Conditionally Exempt Small Quantity Generator
D001= Ignitable Waste
D002= Corrosive Waste
D003= Reactive Waste
D005= Barium
D006= Cadmium
D007= Chromium
D008= Lead
D009= Mercury
D010= Selenium
D011= Silver
D016= 2,4-Dichlorophenoxyacetic Acid
D018= Benzene
D024= M-Cresol
D027= 1,4-Dichlorobenzene
D035= Methyl Ethyl Ketone (MEK)
U029= Bromomethane or Methyl Bromide
U154= Methanol or Methyl Alcahol
U159= 1-Butanone or Methyl Ethyl Ketone (MEK)
U205= Selenium Sulfide
F001= Spent Halogenated Solvents used in Degreasing
F002= Spent Halogenated Solvents
F003= Spent Non-Halogenated Solvents
F005= Spent Non-Halogenated Solvents

DRAFT

Table 2
Monitoring Well Construction and Groundwater Elevations
Elton Street/Linwood Street Groundwater
Site # 224250, 224301
Brooklyn, NY

Monitoring Well Designation		ML-002S	ML-002I	ML-002D	MW-6	MW-7	MW-8	MW-10	MW-11	MW-12S	MW-12I	MW-12D
Installation Date		9/13/2016	9/13/2016	9/13/2016	1/1/2011	1/1/2011	1/1/2011	9/16/2013	9/16/2013	10/20/2014	10/20/2014	10/20/2014
Top of Casing Elevation (ft amsl)		11.228	11.179	11.215	12.54	11.486	12.13	11.171	10.982	11.2251	11.2116	11.0762
Screened Interval (ft btoc)		Unknown	Unknown	Unknown	Unknown	Unknown	Unknown	7-17	7-17	7-17	30-40	50-60
Well Diameter (inches)		1	1	1	2	2	2	2	2	2	2	2
Measurement Date		**Gauging Data**										
11/15/2021	Depth to Water (ft btoc)	8.40	8.31	8.37	9.74	8.61	8.72	8.37	8.06	8.35	8.35	8.17
	Groundwater Elevation (ft)	2.83	2.87	2.85	2.80	2.88	3.41	2.80	2.92	2.88	2.86	2.91
7/27/2022	Depth to Water (ft btoc)	8.70	8.63	8.70	10.08	8.93	9.05	8.68	8.35	NR	NR	NR
	Groundwater Elevation (ft)	2.53	2.55	2.52	2.46	2.56	3.08	2.49	2.63	NR	NR	NR
9/15/2022	Depth to Water (ft btoc)	8.70	8.93	8.69	NR	8.91	9.03	8.93	8.33	8.55	8.51	8.38
	Groundwater Elevation (ft)	2.53	2.25	2.53	NR	2.58	3.10	2.24	2.65	2.68	2.70	2.70

Monitoring Well Designation		MW-13S	MW-13I	MW-13D	MW-14S	MW-14I	MW-14D	MW-15S	MW-15I	MW-15D	MW-16S	MW-16I	MW-16D
Installation Date		10/17/2014	10/17/2014	10/17/2014	10/10/2014	10/10/2014	10/10/2014	10/16/2014	10/16/2014	10/16/2014	10/9/2014	10/9/2014	10/9/2014
Top of Casing Elevation (ft amsl)		11.734	10.989	11.154	11.8604	11.8271	11.8701	11.241	11.635	11.707	12.781	12.843	12.635
Screened Interval (ft btoc)		7-17	30-40	50-60	8-18	30-40	50-60	7-17	30-40	50-60	7-17	30-40	50-60
Well Diameter (inches)		2	2	2	2	2	2	2	2	2	2	2	2
Measurement Date		**Gauging Data**											
11/15/2021	Depth to Water (ft btoc)	8.56	8.32	8.32	8.97	8.99	9.02	8.56	8.54	8.54	9.76	9.79	9.64
	Groundwater Elevation (ft)	3.17	2.67	2.83	2.89	2.84	2.85	2.68	3.10	3.17	3.02	3.05	3.00
7/27/2022	Depth to Water (ft btoc)	8.89	8.63	8.65	9.33	9.35	9.35	NR	NR	NR	10.10	10.11	10.03
	Groundwater Elevation (ft)	2.84	2.36	2.50	2.53	2.48	2.52	NR	NR	NR	2.68	2.73	2.61
9/15/2022	Depth to Water (ft btoc)	8.81	8.61	8.67	9.29	9.28	9.31	8.81	8.77	8.77	10.09	10.10	9.99
	Groundwater Elevation (ft)	2.92	2.38	2.48	2.57	2.55	2.56	2.43	2.87	2.94	2.69	2.74	2.65

Monitoring Well Designation		MW-17	MW-18S	MW-18I	MW-19	EAR-MW-17S	EAR-MW-17I	EAR-MW-18S	EAR-MW-18I	EAR-MW-18D	EAR-MW-19S	EAR-MW-19I	EAR-MW-19D
Installation Date		3/5/2019	3/6/2019	3/6/2019	3/5/2019	4/7/2017	4/7/2017	3/24/2017	3/24/2017	3/24/2017	3/23/2017	3/23/2017	3/23/2017
Top of Casing Elevation (ft amsl)		12.602	12.121	12.102	12.463	11.005	10.778	13.413	13.492	13.49	13.408	13.387	13.411
Screened Interval (ft btoc)		12-22	10-20	30-40	12-22	7-17	30-40	7-17	30-40	50-60	7-17	30-40	50-60
Well Diameter (inches)		2	2	2	2	2	2	2	2	2	2	2	2
Measurement Date		**Gauging Data**											
11/15/2021	Depth to Water (ft btoc)	9.50	9.67	9.64	9.86	8.15	7.87	10.53	10.56	10.57	10.61	10.61	10.63
	Groundwater Elevation (ft)	3.10	2.45	2.46	2.60	2.86	2.91	2.88	2.932	2.92	2.798	2.777	2.781
7/27/2022	Depth to Water (ft btoc)	9.83	9.97	9.87	10.19	8.42	8.18	10.89	10.89	10.89	10.98	10.96	10.98
	Groundwater Elevation (ft)	2.77	2.15	2.23	2.27	2.59	2.60	2.52	2.60	2.60	2.43	2.43	2.43
9/15/2022	Depth to Water (ft btoc)	9.81	9.93	9.93	10.70	8.40	8.15	10.84	10.82	10.88	10.90	10.90	10.91
	Groundwater Elevation (ft)	2.79	2.19	2.17	1.76	2.61	2.63	2.57	2.67	2.61	2.51	2.49	2.50

Monitoring Well Designation		HRP-MW-20S	HRP-MW-20I	HRP-MW-20D	HRP-MW-21S	HRP-MW-21I	HRP-MW-21D	HRP-MW-22S	HRP-MW-22I	HRP-MW-22D	HRP-MW-23S
Installation Date		5/24/2022	5/24/2022	5/24/2022	5/25/2022	5/25/2022	5/25/2022	7/26/2022	7/26/2022	7/26/2022	7/28/2022
Top of Casing Elevation (ft amsl)		14.51	14.521	14.48	12.736	12.759	12.813	14.812	14.594	14.693	12.282
Screened Interval (ft btoc)		8-18	30-40	50-60	8-18	30-40	50-60	8-18	30-40	50-60	8-18
Well Diameter (inches)		2	2	2	2	2	2	2	2	2	2
Measurement Date		**Gauging Data**									
11/15/2021	Depth to Water (ft btoc)	(Monitoring Wells Not Yet Installed)									
	Groundwater Elevation (ft)										
7/27/2022	Depth to Water (ft btoc)	11.55	11.59	11.52	9.87	9.84	9.88	11.35	11.33	11.34	9.48
	Groundwater Elevation (ft)	2.96	2.93	2.96	2.87	2.92	2.93	3.46	3.26	3.35	2.80
9/15/2022	Depth to Water (ft btoc)	11.60	11.60	11.51	9.89	9.82	9.89	11.40	11.32	11.40	9.45
	Groundwater Elevation (ft)	2.91	2.92	2.97	2.85	2.94	2.92	3.41	3.27	3.29	2.83

DRAFT

Notes:

ft amsl = feet above mean sea level
ft btoc = feet below top of casing
Top of casing evation survey completed by Rogers Surveying, PC on September 16th, 2022
Top of casing elevations measured relative to NRVD88 vertical datum
NR = Not Recorded

Table 3
Subsurface Soil
Laboratory Analytical Results (Detections Only)
Volatile Organic Compounds
Elton Street/Linwood Street Groundwater
Site # 224250, 224301
Brooklyn, NY

Lab Report:	Part 375 Protection of Groundwater SCOs	Part 375 Commercial SCOs	Part 375 Industrial SCOs	22E1254			22G1685	
ID:				SB-20/GW-20				
Depth (ft bg):				(5-10)	(10-15)	(15-20)	(20-25)	(25-30)
Date Collected:				5/16/2022			7/29/2022	
Volatile Organic Compounds (VOCs) (mg/kg)								
1,1,1-Trichloroethane	0.68	500	1000	< 0.00092	**0.029 J**	< 0.88	< 0.00089	< 0.00088
1,2-Dichlorobenzene	1.1	500	1000	< 0.0005	**0.016 J**	< 0.64	< 0.00098	< 0.00096
Acetone	0.05	500	1000	< 0.011	< 0.22	< 11	**0.061 J**	**0.029 J**
cis-1,2-Dichloroethene	0.25	500	1000	**0.01**	**0.21**	**4.9 J**	**0.006**	< 0.00062
Ethylbenzene	1	390	780	< 0.00062	**0.40**	**1.5 J**	< 0.00060	< 0.00060
Isopropylbenzene	NP	NP	NP	< 0.00082	**0.23**	**0.73 J**	< 0.00079	< 0.00078
m-,p-,o- Xylene	1.6	500	NP	< 0.0023	**3.0**	**10**	< 0.0022	< 0.0022
Methylcyclohexane	2.3	NP	1000	< 0.00087	**0.21**	**1.5 J**	< 0.00084	< 0.00083
Methylene chloride	0.05	500	1000	< 0.0017	< 0.026	< 1.2	**0.0074 J**	**0.0051 J**
Tetrachloroethene	1.3	150	300	**0.0081**	**15**	**75**	< 0.00074	< 0.00074
Toluene	0.7	500	1000	< 0.0006	**0.50**	**5.3**	< 0.00058	< 0.00057
Trichloroethene	0.47	200	400	**0.15**	**27**	**420**	**0.014**	**0.00086 J**

Legend

< 0.025	Parameter not detected above the laboratory reporting limit
< 1.0	Laboratory reporting limit is greater than applicable regulatory standard/criteria
0.25	Parameter reported above the laboratory reporting limit but below the applicable regulatory standard/criteria
1.0	Parameter reported at a concentration exceeding Part 375 Protection of Groundwater SCO
500	Parameter reported at a concentration exceeding Part 375 Commercial SCO
1000	Parameter reported at a concentration exceeding Part 375 Industrial SCO

Notes:
SCO = Soil Cleanup Objectives
mg/kg = milligrams per kilogram
NP = Standard Not Promulgated / No applicable SCO
ft bg = Feet Below Grade

DRAFT

Table 4
Shallow Grab Groundwater (14-17 ft bg)
Laboratory Analytical Results (Detections Only)
Volatile Organic Compounds
Elton Street/Linwood Street Groundwater
Site # 224250, 224301
Brooklyn, NY

Lab Report No:	NYSDEC Class GA Criteria	70195060								21K1545			
Sample ID:		GW-1	GW-2	GW-3	GW-4	GW-5	GW-6	GW-7	GW-8	GW-9	GW-10	GW-11	GW-12
Date Collected:		11/15/2021	11/15/2021	11/16/2021	11/15/2021	11/16/2021	11/16/2021	11/17/2021	11/17/2021	11/17/2021	11/18/2021	11/18/2021	11/18/2021
Volatile Organic Compounds (VOCs) (µg/L)													
1,1,1-Trichloroethane	5	< 1.0	< 1.0	< 1.0	**3.9**	< 1.0	< 1.0	< 1.0	< 1.0	< 0.17	< 0.34	< 0.34	< 0.17
1,1-Dichloroethane	5	< 1.0	< 1.0	< 1.0	**86.8**	< 1.0	< 1.0	< 1.0	< 1.0	< 0.16	< 0.32	< 0.32	< 0.16
1,1-Dichloroethene	5	< 1.0	**1.7**	< 1.0	**101**	< 1.0	< 1.0	< 1.0	< 1.0	< 0.16	< 0.32	< 0.32	< 0.16
1,2,4-Trimethylbenzene	5	NA	NA	NA	NA	NA	NA	NA	NA	NA	NA	NA	NA
1,3,5-trimethyl-benzene	5	NA	NA	NA	NA	NA	NA	NA	NA	NA	NA	NA	NA
2-Butanone (MEK)	50	< 5.0	< 5.0	< 5.0	< 5.0	< 5.0	< 5.0	< 5.0	< 5.0	< 1.9	< 3.8	< 3.8	< 1.9
4-Isopropyltoluene	5	NA	NA	NA	NA	NA	NA	NA	NA	NA	NA	NA	NA
Acetone	50	< 5.0	< 5.0	< 5.0	< 5.0	< 5.0	< 5.0	< 5.0	< 5.0	< 2.4	< 4.7	< 4.7	< 2.4
Benzene	1	< 1.0	< 1.0	< 1.0	**8.5**	< 1.0	< 1.0	< 1.0	< 1.0	< 0.13	< 0.26	< 0.26	< 0.13
Chloroform	7	**1.1**	< 1.0	< 1.0	**39.5**	< 1.0	< 1.0	< 1.0	< 1.0	< 0.19	< 0.38	< 0.38	< 0.19
cis-1,2-Dichloroethene	5	< 1.0	**1.2**	< 1.0	**840**	**1.7**	< 1.0	< 1.0	< 1.0	< 0.15	**0.46**	< 0.3	< 0.15
Ethylbenzene	5	< 1.0	< 1.0	< 1.0	< 1.0	< 1.0	< 1.0	< 1.0	< 1.0	< 0.09	< 0.18	< 0.18	< 0.09
m,p-Xylene	NP	NA	NA	NA	NA	NA	NA	NA	NA	NA	NA	NA	NA
Methylcyclohexane	NP	< 1.0	< 1.0	< 1.0	< 1.0	< 1.0	< 1.0	< 1.0	< 1.0	< 0.33	< 0.66	< 0.66	< 0.33
Methylene chloride	5	< 1.0	< 1.0	< 1.0	**1.9**	< 1.0	< 1.0	< 1.0	< 1.0	< 0.3	< 0.6	< 0.6	< 0.3
Methyltertbutyl ether	10	< 1.0	< 1.0	< 1.0	< 1.0	< 1.0	< 1.0	< 1.0	< 1.0	< 0.17	< 0.34	< 0.34	< 0.17
Naphthalene	10	NA	NA	NA	NA	NA	NA	NA	NA	NA	NA	NA	NA
n-Butylbenzene	5	NA	NA	NA	NA	NA	NA	NA	NA	NA	NA	NA	NA
n-Propylbenzene	5	NA	NA	NA	NA	NA	NA	NA	NA	NA	NA	NA	NA
o-Xylene	5	NA	NA	NA	NA	NA	NA	NA	NA	< 0.09	< 0.18	< 0.18	< 0.09
sec-Butylbenzene	5	NA	NA	NA	NA	NA	NA	NA	NA	NA	NA	NA	NA
Tetrachloroethene	5	**1.7**	**9.0**	< 1.0	**175**	< 1.0	< 1.0	< 1.0	< 1.0	< 0.2	< 0.4	< 0.4	< 0.2
Toluene	5	**8.9**	< 1.0	< 1.0	< 1.0	< 1.0	< 1.0	< 1.0	< 1.0	< 0.11	< 0.22	< 0.22	< 0.11
Trichloroethene	5	< 1.0	**3.4**	< 1.0	**13,400**	**1.2**	**3.3**	< 1.0	< 1.0	< 0.18	< 0.36	< 0.36	< 0.18
Trichlorofluoromethane	5	< 1.0	< 1.0	< 1.0	**73.1**	< 1.0	< 1.0	< 1.0	< 1.0	< 0.19	< 0.38	< 0.38	< 0.19
Vinyl chloride	2	< 1.0	< 1.0	< 1.0	**18.3**	< 1.0	< 1.0	< 1.0	< 1.0	< 0.2	< 0.4	< 0.4	< 0.2

Lab Report No:	NYSDEC Class GA Criteria	22E1045						22E1253	22E1261	22E1253		
Sample ID:		GW-13	GW-14	GW-15	GW-16	GW-17	GW-18	GW-19	GW-20	GW-21	GW-22	GW-23
Date Collected:		05/12/2022	05/12/2022	05/12/2022	05/13/2022	05/13/2022	05/13/2022	05/16/2022	05/16/2022	05/16/2022	05/16/2022	05/17/2022
Volatile Organic Compounds (VOCs) (µg/L)												
1,1,1-Trichloroethane	5	< 0.68	< 0.17	< 0.17	< 0.17	< 0.17	< 0.17	< 0.17	**200**	< 0.34	< 0.17	< 0.17
1,1-Dichloroethane	5	< 0.57	< 0.14	< 0.14	< 0.14	< 0.14	< 0.14	< 0.14	< 140	< 0.28	< 0.14	< 0.14
1,1-Dichloroethene	5	**0.84**	< 0.14	< 0.14	< 0.14	**0.35**	< 0.14	< 0.14	< 140	< 0.28	< 0.14	< 0.14
1,2,4-Trimethylbenzene	5	NA	NA	NA	NA	NA	NA	< 0.2	NA	**2.4**	**4.7**	**0.23**
1,3,5-trimethyl-benzene	5	NA	NA	NA	NA	NA	NA	< 0.11	NA	**1.2**	**1.7**	< 0.11
2-Butanone (MEK)	50	**17**	< 1.6	< 1.6	< 1.6	< 1.6	< 1.6	< 1.6	< 1600	< 3.2	< 1.6	< 1.6
4-Isopropyltoluene	5	NA	NA	NA	NA	NA	NA	< 0.097	NA	< 0.19	**0.36**	< 0.097
Acetone	50	**14**	**7.2**	**8.0**	**7.2**	**6.5**	**7.5**	< 2	< 2000	< 4.1	**5.1**	**3.1**
Benzene	1	< 0.8	< 0.2	< 0.2	< 0.2	< 0.2	< 0.2	< 0.2	< 200	< 0.4	< 0.2	< 0.2
Chloroform	7	< 0.67	< 0.17	< 0.17	< 0.17	**0.64**	**0.51**	< 0.17	< 170	< 0.34	< 0.17	**0.37**
cis-1,2-Dichloroethene	5	**24**	< 0.15	< 0.15	< 0.15	< 0.15	< 0.15	< 0.15	**17,000**	**3.7**	**0.41**	**0.42**
Ethylbenzene	5	< 0.86	< 0.21	< 0.21	< 0.21	< 0.21	< 0.21	< 0.21	< 210	< 0.43	**0.31**	**0.30**
m,p-Xylene	NP	< 1.8	< 0.46	< 0.46	< 0.46	< 0.46	< 0.46	< 0.46	< 460	**1.6**	**1.5**	< 0.46
Methylcyclohexane	NP	< 0.98	< 0.24	< 0.24	< 0.24	< 0.24	< 0.24	**0.46**	< 240	< 0.49	< 0.24	< 0.24
Methylene chloride	5	< 0.94	< 0.23	< 0.23	< 0.23	< 0.23	< 0.23	< 0.23	< 230	< 0.47	< 0.23	< 0.23
Methyltertbutyl ether	10	< 0.69	< 0.17	< 0.17	< 0.17	**0.26**	< 0.17	< 0.17	< 170	< 0.34	**0.21**	< 0.17
Naphthalene	10	NA	NA	NA	NA	NA	NA	< 0.24	NA	< 0.49	< 0.24	**88**
n-Butylbenzene	5	NA	NA	NA	NA	NA	NA	< 0.15	NA	< 0.3	**0.34**	< 0.15
n-Propylbenzene	5	NA	NA	NA	NA	NA	NA	< 0.086	NA	**0.18**	**0.27**	< 0.086
o-Xylene	5	< 0.92	< 0.23	< 0.23	< 0.23	< 0.23	< 0.23	< 0.23	< 230	**0.62**	**0.55**	< 0.23
sec-Butylbenzene	5	NA	NA	NA	NA	NA	NA	< 0.11	NA	< 0.22	**0.26**	< 0.11
Tetrachloroethene	5	**180**	**0.65**	< 0.19	< 0.19	**0.62**	**0.85**	< 0.19	**3,400**	**18**	**14**	**4.5**
Toluene	5	< 0.9	< 0.22	< 0.22	< 0.22	< 0.22	**0.79**	< 0.22	**700**	**1.2**	**0.40**	**0.31**
Trichloroethene	5	**270**	< 0.19	< 0.19	< 0.19	< 0.19	**2.3**	**3.6**	**140,000**	**180**	**42**	**3.3**
Trichlorofluoromethane	5	< 0.7	< 0.18	< 0.18	< 0.18	< 0.18	< 0.18	< 0.18	< 180	< 0.35	< 0.18	< 0.18
Vinyl chloride	2	**1.8**	< 0.21	< 0.21	< 0.21	< 0.21	< 0.21	< 0.21	< 210	< 0.42	< 0.21	< 0.21

Legend

1.0	Parameter reported at a concentration exceeding the NYSDEC Class GA Criteria
1.0	Parameter reported above the laboratory method detection limit but below NYSDEC Class GA Criteria
< 10	Laboratory method detection limit is exceeds the applicable regulatory standard/criterion
< 1.0	Parameter reported below the laboratory method detection limit

Notes:
µg/L = micrograms per Liter
NP = Standard Not Promulgated / No applicable standard
NA = Not analyzed

DRAFT

Table 5A
Shallow Groundwater
Laboratory Analytical Results (Detections Only)
Volatile Organic Compounds
Elton Street/Linwood Street Groundwater
Site # 224250, 224301
Brooklyn, NY

Lab Report No:	NYSDEC Class GA Criteria	21K1547			70195061			21K1547	70195061
Monitoring Well ID:		MW-12S	MW-13S	MW-14S	MW-15S	MW-16S	MW-17	EAR-MW-17S	MW-18S
Date Collected:		11/19/2021	11/19/2021	11/18/2021	11/16/2021	11/15/2021	11/17/2021	11/17/2021	11/17/2021
Volatile Organic Compounds (VOCs) (µg/L)									
1,1,1-Trichloroethane	5	**0.32**	< 1.7	< 0.17	< 1.0	< 1.0	< 1.0	**32**	< 1.0
1,1-Dichloroethane	5	**0.34**	**2.6**	< 0.16	< 1.0	< 1.0	< 1.0	**28**	< 1.0
1,1-Dichloroethene	5	**0.61**	**4.0**	< 0.16	< 1.0	< 1.0	< 1.0	**49**	< 1.0
2-Butanone (MEK)	50	< 1.9	**51**	< 1.9	< 5.0	< 5.0	< 5.0	**130**	< 5.0
Benzene	1	< 0.13	< 1.3	< 0.13	< 1.0	< 1.0	< 1.0	< 3.2	< 1.0
Chloroform	7	**0.37**	< 1.9	< 0.19	**5.9**	< 1.0	< 1.0	< 4.8	< 1.0
cis-1,2-Dichloroethene	5	**4.4**	**36**	< 0.15	< 1.0	**4.2**	**1.0**	**720**	**2.6**
Methyl acetate	NP	< 0.39	**10**	< 0.39	< 1.0	< 1.0	< 1.0	**24**	< 1.0
Tetrachloroethene	5	**0.95**	**30**	**0.47**	< 1.0	< 1.0	**17.9**	**73**	**27.8**
trans-1,2-Dichloroethene	5	< 0.17	< 1.7	< 0.17	< 1.0	< 1.0	< 1.0	< 4.2	< 1.0
Trichloroethene	5	**32**	**930**	**0.34**	< 1.0	< 1.0	**22.3**	**2,600**	**58.8**
Trichlorofluoromethane	5	< 0.19	< 1.9	< 0.19	< 1.0	< 1.0	< 1.0	**10**	< 1.0
Vinyl chloride	2	< 0.2	**2.1**	< 0.2	< 1.0	< 1.0	< 1.0	**15**	< 1.0

Lab Report No:	NYSDEC Class GA Criteria	21K1547	70195061	70195061	22H0564			
Monitoring Well ID:		EAR-MW-18S	MW-19	EAR-MW-19S	HRP-MW-20S	HRP-MW-21S	HRP-MW-22S	HRP-MW-23S
Date Collected:		11/19/2021	11/17/2021	11/16/2021	08/09/2022	08/09/2022	08/09/2022	08/09/2022
Volatile Organic Compounds (VOCs) (µg/L)								
1,1,1-Trichloroethane	5	**1.2**	< 1.0	< 1.0	< 17	< 0.17	< 84	< 0.17
1,1-Dichloroethane	5	**2.2**	< 1.0	< 1.0	< 14	< 0.14	< 71	< 0.14
1,1-Dichloroethene	5	**3.7**	< 1.0	< 1.0	< 14	< 0.14	**190**	< 0.14
2-Butanone (MEK)	50	< 1.9	< 5.0	< 5.0	< 160	< 1.6	< 810	< 1.6
Benzene	1	**0.27**	< 1.0	< 1.0	< 20	< 0.2	**100**	< 0.2
Chloroform	7	**0.39**	< 1.0	< 1.0	**29**	< 0.17	< 84	< 0.17
cis-1,2-Dichloroethene	5	**22**	**7.4**	< 1.0	**500**	< 0.15	**51,000**	< 0.15
Methyl acetate	NP	< 0.39	< 1.0	< 1.0	< 45	< 0.45	< 230	< 0.45
Tetrachloroethene	5	**14**	**416**	**1.2**	**110**	**0.79**	**1,700**	**0.64**
trans-1,2-Dichloroethene	5	**0.17**	**1.8**	< 1.0	< 17	< 0.17	< 84	< 0.17
Trichloroethene	5	**260**	**429**	**2.7**	**4,900**	**0.28**	**63,000**	< 0.19
Trichlorofluoromethane	5	**0.79**	< 1.0	< 1.0	< 18	< 0.18	**120**	< 0.18
Vinyl chloride	2	**0.59**	< 1.0	< 1.0	< 21	< 0.21	< 100	< 0.21

DRAFT

Legend

1.0	Parameter reported at a concentration exceeding the NYSDEC Class GA Criteria
1.0	Parameter reported above the laboratory method detection limit but below NYSDEC Class GA Criteria
< 10	Laboratory method detection limit is exceeds the applicable regulatory standard/criterion
< 1.0	Parameter reported below the laboratory method detection limit

Notes:
µg/L = micrograms per Liter
NP = Standard Not Promulgated / No applicable standard

HRP
MOVE YOUR ENVIRONMENT FORWARD

Table 5B
Shallow Groundwater (7-22 ft bg)
Historical Comparison 2016-2022
Laboratory Analytical Results (Detections Only)
VOCs
Elton/Linwood Street Groundwater
Site # 224250, 224301
Brooklyn, NY

Monitoring Well ID:	NYSDEC Class GA Criteria	MW-1S	MW-2S	MW-3S	ML-002S	MW-06			MW-7		MW-8		MW-10			MW-11		
Sampling Date:		9/18/2019	9/18/2019	9/18/2019	4/20/2017	4/21/2017	9/20/2019	12/3/2019	9/20/2019	12/3/2019	4/25/2017	6/27/2018	4/20/2017	9/20/2019	12/3/2019	4/19/2017	9/20/2019	12/3/2019
Volatile Organic Compounds (VOCs) (µg/L)																		
1,1,1-Trichloroethane	5	**0.51**	**0.71**	ND	ND	ND	ND	ND	ND	ND	ND	ND	**0.83**	ND	ND	ND	ND	ND
1,1,2-Trichloroethane	1	ND	ND	ND	ND	ND	ND	ND	ND	ND	ND	ND	ND	ND	ND	ND	ND	ND
1,1-Dichloroethane	5	**1.03**	**1.67**	ND	ND	**1.3**	ND	ND	ND	ND	ND	ND	**0.28**	ND	ND	ND	ND	ND
1,1-Dichloroethene	5	**1.7**	**2.19**	ND	ND	ND	**0.52**	**0.98**	ND	ND	ND	ND	**0.43**	ND	ND	ND	ND	ND
1,2-Dichlorobenzene	3	ND	ND	ND	ND	ND	ND	ND	ND	ND	ND	ND	ND	ND	ND	ND	ND	ND
1,4-Dichlorobenzene	3	ND	ND	ND	ND	ND	ND	ND	ND	ND	ND	ND	ND	ND	ND	ND	ND	ND
1,4-Dioxane	1	ND	ND	ND	ND	**1.8**	ND	ND	ND	ND	ND	ND	**2.7**	ND	ND	ND	ND	ND
2-Butanone (MEK)	50	ND	ND	ND	ND	ND	ND	ND	ND	ND	ND	ND	ND	ND	ND	ND	ND	ND
Acetone	50	ND	ND	ND	ND	ND	ND	ND	**1.8**	ND	ND	**2**	ND	ND	ND	ND	ND	ND
Benzene	1	ND	ND	ND	ND	ND	ND	ND	ND	ND	ND	ND	ND	ND	ND	ND	ND	ND
Bromodichloromethane	50	ND	ND	ND	ND	ND	ND	ND	ND	ND	ND	ND	ND	**3.2**	**3.7**	**0.27**	**0.66**	ND
Bromoform	5	ND	ND	ND	ND	ND	ND	ND	ND	ND	ND	ND	ND	ND	ND	ND	ND	ND
Chlorobenzene	5	ND	ND	ND	ND	ND	ND	ND	ND	ND	ND	ND	ND	ND	**39**	ND	ND	**2.6**
Chloroform	7	**0.7**	**0.8**	ND	**7.6**	**1.3**	ND	ND	ND	ND	ND	ND	**0.28**	**47**	ND	**13**	**9.7**	ND
cis-1,2-Dichloroethene	5	**6.27**	**14.2**	**2.93**	ND	**31**	**10**	**11**	ND	ND	**8.9**	**2.9**	**1.0**	ND	ND	**0.48**	**0.71**	**1.9**
Cyclohexane, methyl-	NP	ND	ND	ND	ND	ND	ND	ND	ND	**1.2**	ND	ND	ND	ND	ND	ND	ND	ND
Dichlorodifluoromethane	5	ND	ND	ND	ND	ND	ND	ND	ND	ND	ND	ND	ND	ND	**0.22**	ND	ND	ND
Ethylbenzene	5	ND	ND	ND	ND	ND	ND	ND	ND	ND	ND	ND	ND	ND	ND	ND	ND	ND
Methyl tert-butyl ether (MTBE)	10	ND	ND	ND	ND	ND	ND	ND	ND	ND	ND	ND	ND	ND	ND	ND	ND	ND
o Xylene	5	ND	ND	ND	ND	ND	ND	ND	ND	ND	ND	ND	ND	ND	ND	ND	ND	ND
m+p Xylene	5	ND	ND	ND	ND	ND	ND	ND	ND	ND	ND	ND	ND	ND	ND	ND	ND	ND
Methylene Chloride	5	ND	ND	ND	ND	**2.1**	ND	ND	ND	ND	ND	ND	ND	ND	ND	**0.22**	ND	ND
tert-Butyl alcohol (TBA)	NP	ND	ND	ND	ND	ND	ND	ND	ND	ND	ND	ND	ND	ND	ND	ND	ND	ND
Tetrachloroethene	5	**1.21**	**3.72**	**8.31**	**2.3**	**1,200**	**210**	**220**	**0.96**	ND	**2.1**	**5.3**	**9.7**	**0.96**	**0.26**	**1.0**	**14**	**140**
Toluene	5	ND	ND	ND	ND	ND	ND	ND	ND	**5.0**	ND	ND	ND	ND	ND	ND	ND	ND
trans-1,2-Dichloroethene	5	ND	ND	ND	ND	**3.3**	**2.1**	ND	ND	ND	ND	ND	ND	ND	ND	ND	ND	ND
Trichloroethene	5	**90.3**	**155**	**19.7**	**1.0**	**860**	**110**	**110**	**1.5**	ND	**5.5**	**4.8**	**9.2**	ND	ND	**0.79**	**8.2**	**91**
Trichlorofluoromethane	5	0.65	0.97	ND	ND	ND	ND	ND	ND	**4.9**	ND	ND	ND	ND	ND	ND	ND	ND
Vinyl Chloride	2	ND	ND	ND	ND	ND	**0.21**	ND	ND	ND	ND	ND	ND	ND	ND	ND	ND	ND
Xylenes, Total	5	ND	ND	ND	ND	ND	ND	ND	ND	ND	ND	ND	ND	ND	ND	ND	ND	ND

Legend

1.0	Parameter reported at a concentration exceeding the NYSDEC Class GA Criteria
1.0	Parameter reported above the laboratory method detection limit but below NYSDEC Class GA Criteria
< 10	Laboratory method detection limit is exceeds the applicable regulatory standard/criterion
< 1.0	Parameter reported below the laboratory method detection limit

Notes:
µg/L = micrograms per Liter
NP = Standard Not Promulgated / No applicable standard
ND = Not Detected above laboratory reporting limit
NR = Not Reported

DRAFT

Table 5B
Shallow Groundwater (7-22 ft bg)
Historical Comparison 2016-2022
Laboratory Analytical Results (Detections Only)
VOCs
Elton/Linwood Street Groundwater
Site # 224250, 224301
Brooklyn, NY

Monitoring Well ID:	NYSDEC Class GA Criteria	MW-12S				MW-13S				MW-14S			
Sampling Date:		4/27/2016	10/28/2016	4/19/2017	11/19/2021	4/28/2016	10/26/2016	4/18/2017	11/19/2021	4/27/2016	10/26/2016	4/18/2017	11/18/2021
Volatile Organic Compounds (VOCs) (µg/L)													
1,1,1-Trichloroethane	5	ND	ND	ND	**0.32**	**17**	**32**	**1.4**	< 1.7	ND	ND	ND	< 0.17
1,1,2-Trichloroethane	1	ND	ND	ND	< 0.15	ND	**1.2**	ND	< 1.5	ND	ND	ND	< 0.15
1,1-Dichloroethane	5	ND	ND	ND	**0.34**	**11**	**18**	**0.74**	**2.6**	ND	ND	ND	< 0.16
1,1-Dichloroethene	5	ND	ND	ND	**0.61**	**24**	**45**	**1.3**	**4**	ND	ND	ND	< 0.16
1,2-Dichlorobenzene	3	ND	ND	ND	< 0.1	ND	ND	ND	< 1	ND	ND	ND	< 0.1
1,4-Dichlorobenzene	3	ND	ND	ND	< 0.11	ND	ND	ND	< 1.1	ND	ND	ND	< 0.11
1,4-Dioxane	1	ND	ND	ND	< 22	ND	ND	**1.8**	< 220	ND	ND	ND	< 22
2-Butanone (MEK)	50	ND	ND	ND	< 1.9	ND	ND	ND	**51**	**0.25**	ND	ND	< 1.9
Acetone	50	**1.3**	ND	ND	< 2.4	**10**	ND	ND	< 24	**1.0**	ND	ND	< 2.4
Benzene	1	ND	ND	**1.2**	< 0.13	ND	**2.2**	**0.1**	< 1.3	ND	ND	ND	< 0.13
Bromodichloromethane	50	ND	ND	ND	< 0.14	ND	ND	ND	< 1.4	ND	ND	ND	< 0.14
Bromoform	5	**2.2**	ND	ND	< 0.29	**21**	ND	ND	< 2.9	**2.2**	ND	ND	< 0.29
Chlorobenzene	5	ND	ND	ND	< 0.08	ND	ND	ND	< 0.8	ND	ND	ND	< 0.08
Chloroform	7	ND	**0.4**	ND	**0.37**	**2.2**	**3.1**	**0.22**	< 1.9	**0.33**	ND	ND	< 0.19
cis-1,2-Dichloroethene	5	ND	ND	ND	**4.4**	**52**	**98**	**3.5**	**36**	ND	ND	ND	< 0.15
Cyclohexane, methyl-	NP	ND	ND	ND	< 1.5	ND	ND	ND	< 15	ND	ND	ND	< 1.5
Dichlorodifluoromethane	5	ND	ND	ND	< 0.2	ND	ND	ND	< 2	ND	ND	ND	< 0.2
Ethylbenzene	5	ND	ND	ND	< 0.09	ND	ND	ND	< 0.9	ND	ND	ND	< 0.09
Methyl tert-butyl ether (MTBE)	10	ND	ND	ND	< 0.17	ND	**0.37**	ND	< 1.7	ND	ND	ND	< 0.17
o Xylene	5	ND	ND	ND	< 0.09	ND	ND	ND	< 0.9	ND	ND	ND	< 0.09
m+p Xylene	5	ND	ND	ND	< 0.18	ND	ND	ND	< 1.8	ND	ND	ND	< 0.18
Methylene Chloride	5	ND	ND	ND	< 0.3	ND	ND	ND	< 3	ND	ND	ND	< 0.3
tert-Butyl alcohol (TBA)	NP	ND	ND	**0.17**	NR	ND	**2.2**	ND	NR	ND	ND	ND	NR
Tetrachloroethene	5	ND	ND	**0.15**	**0.95**	**110**	**140**	**9.3**	**30**	**0.38**	**2.2**	**0.58**	**0.47**
Toluene	5	ND	ND	ND	< 0.11	ND	ND	ND	< 1.1	ND	ND	ND	< 0.11
trans-1,2-Dichloroethene	5	ND	ND	ND	< 0.17	ND	**1.2**	ND	< 1.7	ND	ND	ND	< 0.17
Trichloroethene	5	ND	ND	ND	**32**	**2100**	**2800**	**140**	**930**	**0.42**	**2.7**	**0.33**	**0.34**
Trichlorofluoromethane	5	ND	ND	ND	NR	**14**	**26**	**0.52**	NR	ND	ND	ND	NR
Vinyl Chloride	2	ND	ND	ND	< 0.2	**2.1**	**4.5**	**0.1**	**2.1**	ND	ND	ND	< 0.2
Xylenes, Total	5	ND	ND	ND	NR	ND	ND	ND	NR	ND	ND	ND	NR

Legend

1.0	Parameter reported at a concentration exceeding the NYSDEC Class GA Criteria
1.0	Parameter reported above the laboratory method detection limit but below NYSDEC Class GA Criteria
< 10	Laboratory method detection limit is exceeds the applicable regulatory standard/criterion
< 1.0	Parameter reported below the laboratory method detection limit

Notes:
µg/L = micrograms per Liter
NP = Standard Not Promulgated / No applicable standard
ND = Not Detected above laboratory reporting limit
NR = Not Reported

DRAFT

Table 5B
Shallow Groundwater (7-22 ft bg)
Historical Comparison 2016-2022
Laboratory Analytical Results (Detections Only)
VOCs
Elton/Linwood Street Groundwater
Site # 224250, 224301
Brooklyn, NY

Monitoring Well ID:	NYSDEC Class GA Criteria	MW-15S				MW-16S				
Sampling Date:		4/29/2016	10/27/2016	4/20/2017	11/16/2021	4/26/2016	10/26/2016	6/13/2019	9/19/2019	11/15/2021
Volatile Organic Compounds (VOCs) (µg/L)										
1,1,1-Trichloroethane	5	**0.22**	**0.40**	ND	< 0.22	ND	ND	ND	ND	< 0.22
1,1,2-Trichloroethane	1	ND	ND	ND	< 0.23	ND	ND	ND	ND	< 0.23
1,1-Dichloroethane	5	ND	ND	ND	< 0.19	**0.25**	**0.43**	ND	ND	< 0.19
1,1-Dichloroethene	5	ND	ND	ND	< 0.23	ND	**0.53**	**0.5**	**0.54**	< 0.23
1,2-Dichlorobenzene	3	ND	ND	ND	< 0.17	ND	ND	**1.0**	ND	< 0.17
1,4-Dichlorobenzene	3	ND	ND	ND	< 0.25	ND	ND	ND	ND	< 0.25
1,4-Dioxane	1	ND	ND	ND	NR	ND	ND	ND	ND	NR
2-Butanone (MEK)	50	ND	ND	ND	< 1.3	ND	ND	ND	ND	< 1.3
Acetone	50	ND	ND	ND	< 1.6	ND	ND	**5.0**	ND	< 1.6
Benzene	1	ND	ND	ND	< 0.22	ND	ND	ND	ND	< 0.22
Bromodichloromethane	50	**1.2**	ND	**2.4**	< 0.22	ND	ND	ND	ND	< 0.22
Bromoform	5	ND	**1.2**	ND	< 0.43	ND	ND	ND	ND	< 0.43
Chlorobenzene	5	ND	ND	ND	< 0.18	ND	ND	ND	ND	< 0.18
Chloroform	7	**12**	**14**	**20**	**5.9**	ND	ND	**2.5**	ND	< 0.20
cis-1,2-Dichloroethene	5	ND	ND	ND	< 0.24	**0.52**	**0.92**	**0.91**	**2.0**	**4.2**
Cyclohexane, methyl-	NP	ND	ND	ND	< 0.87	ND	ND	ND	ND	< 0.87
Dichlorodifluoromethane	5	ND	ND	ND	< 0.24	ND	ND	ND	ND	< 0.24
Ethylbenzene	5	ND	ND	ND	< 0.16	ND	ND	ND	ND	< 0.16
Methyl tert-butyl ether (MTBE)	10	ND	ND	ND	< 0.28	ND	ND	ND	ND	< 0.28
o Xylene	5	**0.36**	ND	ND	NR	ND	ND	ND	ND	NR
m+p Xylene	5	**0.78**	ND	ND	NR	ND	ND	ND	ND	NR
Methylene Chloride	5	ND	ND	ND	< 0.30	ND	ND	ND	ND	< 0.30
tert-Butyl alcohol (TBA)	NP	**0.87**	ND	ND	NR	**1.7**	ND	ND	ND	NR
Tetrachloroethene	5	**0.58**	**1.2**	**0.42**	< 0.28	**0.49**	**0.77**	**1.2**	**2.6**	< 0.28
Toluene	5	ND	ND	ND	< 0.20	ND	ND	ND	ND	< 0.20
trans-1,2-Dichloroethene	5	ND	ND	ND	< 0.19	ND	ND	**2.5**	ND	< 0.19
Trichloroethene	5	ND	ND	ND	< 0.22	**0.87**	ND	**0.71**	**1.3**	< 0.22
Trichlorofluoromethane	5	ND	**2.4**	ND	NR	ND	**1.1**	ND	ND	NR
Vinyl Chloride	2	ND	ND	ND	< 0.33	ND	ND	**1.0**	ND	< 0.33
Xylenes, Total	5	**1.1**	ND	ND	< 0.18	ND	ND	ND	ND	< 0.18

Legend

1.0	Parameter reported at a concentration exceeding the NYSDEC Class GA Criteria
1.0	Parameter reported above the laboratory method detection limit but below NYSDEC Class GA Criteria
< 10	Laboratory method detection limit is exceeds the applicable regulatory standard/criterion
< 1.0	Parameter reported below the laboratory method detection limit

Notes:
µg/L = micrograms per Liter
NP = Standard Not Promulgated / No applicable standard
ND = Not Detected above laboratory reporting limit
NR = Not Reported

DRAFT

Table 5B
Shallow Groundwater (7-22 ft bg)
Historical Comparison 2016-2022
Laboratory Analytical Results (Detections Only)
VOCs
Elton/Linwood Street Groundwater
Site # 224250, 224301
Brooklyn, NY

Monitoring Well ID:	NYSDEC Class GA Criteria	MW-17					MW-18S				
Sampling Date:		3/8/2019	6/13/2019	9/20/2019	12/3/2019	11/17/2021	3/8/2019	6/14/2019	9/20/2019	12/3/2019	11/17/2021
Volatile Organic Compounds (VOCs) (µg/L)											
1,1,1-Trichloroethane	5	ND	ND	ND	ND	< 0.22	ND	ND	ND	ND	< 0.22
1,1,2-Trichloroethane	1	ND	ND	ND	ND	< 0.23	ND	ND	ND	ND	< 0.23
1,1-Dichloroethane	5	ND	ND	ND	ND	< 0.19	ND	ND	ND	**0.84**	< 0.19
1,1-Dichloroethene	5	ND	**0.45**	**0.39**	**0.50**	< 0.23	ND	ND	ND	**0.88**	< 0.23
1,2-Dichlorobenzene	3	ND	ND	ND	ND	< 0.17	ND	ND	ND	ND	< 0.17
1,4-Dichlorobenzene	3	ND	ND	ND	ND	< 0.25	ND	ND	ND	ND	< 0.25
1,4-Dioxane	1	ND	ND	ND	ND	NR	ND	ND	ND	ND	NR
2-Butanone (MEK)	50	ND	ND	ND	ND	< 1.3	ND	ND	ND	ND	< 1.3
Acetone	50	ND	ND	ND	ND	< 1.6	ND	ND	ND	ND	< 1.6
Benzene	1	ND	ND	ND	ND	< 0.22	ND	ND	ND	ND	< 0.22
Bromodichloromethane	50	ND	ND	ND	ND	< 0.22	ND	ND	ND	ND	< 0.22
Bromoform	5	ND	ND	ND	ND	< 0.43	ND	ND	ND	ND	< 0.43
Chlorobenzene	5	ND	ND	ND	ND	< 0.18	ND	ND	ND	**1.0**	< 0.18
Chloroform	7	ND	ND	ND	ND	< 0.20	ND	ND	ND	ND	< 0.20
cis-1,2-Dichloroethene	5	**6.0**	**7.7**	**5.8**	**8.6**	**1.0**	**1.7**	**2.4**	**7.7**	**18**	**2.6**
Cyclohexane, methyl-	NP	ND	ND	ND	ND	< 0.87	ND	ND	ND	ND	< 0.87
Dichlorodifluoromethane	5	ND	ND	ND	ND	< 0.24	ND	ND	ND	ND	< 0.24
Ethylbenzene	5	ND	ND	ND	ND	< 0.16	ND	ND	ND	ND	< 0.16
Methyl tert-butyl ether (MTBE)	10	ND	ND	ND	ND	< 0.28	ND	ND	ND	ND	< 0.28
o Xylene	5	ND	ND	ND	ND	NR	ND	ND	ND	ND	NR
m+p Xylene	5	ND	ND	ND	ND	NR	ND	ND	ND	ND	NR
Methylene Chloride	5	ND	ND	ND	ND	< 0.30	ND	ND	ND	ND	< 0.30
tert-Butyl alcohol (TBA)	NP	ND	ND	ND	ND	NR	ND	ND	ND	ND	NR
Tetrachloroethene	5	**190**	**220**	**96**	**93**	**17.9**	**5.6**	**6.9**	**21**	**97**	**27.8**
Toluene	5	ND	ND	ND	ND	< 0.20	ND	ND	ND	ND	< 0.20
trans-1,2-Dichloroethene	5	ND	**1.8**	**1.6**	**2.6**	< 0.19	ND	ND	ND	ND	< 0.19
Trichloroethene	5	**120**	**140**	**50**	**52**	**22.3**	**11**	**14**	**34**	**160**	**58.8**
Trichlorofluoromethane	5	ND	ND	ND	ND	NR	ND	ND	ND	**0.71**	NR
Vinyl Chloride	2	ND	**0.25**	ND	**0.10**	< 0.33	ND	ND	**0.28**	**0.49**	< 0.33
Xylenes, Total	5	ND	ND	ND	ND	< 0.18	ND	ND	ND	ND	< 0.18

Legend

1.0	Parameter reported at a concentration exceeding the NYSDEC Class GA Criteria
1.0	Parameter reported above the laboratory method detection limit but below NYSDEC Class GA Criteria
< 10	Laboratory method detection limit is exceeds the applicable regulatory standard/criterion
< 1.0	Parameter reported below the laboratory method detection limit

Notes:
µg/L = micrograms per Liter
NP = Standard Not Promulgated / No applicable standard
ND = Not Detected above laboratory reporting limit
NR = Not Reported

DRAFT

Table 5B
Shallow Groundwater (7-22 ft bg)
Historical Comparison 2016-2022
Laboratory Analytical Results (Detections Only)
VOCs
Elton/Linwood Street Groundwater
Site # 224250, 224301
Brooklyn, NY

Monitoring Well ID:	NYSDEC Class GA Criteria	MW-19					EAR-MW-17S		EAR-MW-18S		EAR-MW-19S		HRP-MW-20S	HRP-MW-21S	HRP-MW-22S	HRP-MW-23S
Sampling Date:		3/8/2019	6/14/2019	9/20/2019	12/3/2019	11/17/2021	4/19/2017	11/17/2021	4/21/2017	11/19/2021	4/21/2017	11/16/2021	8/9/2022	8/9/2022	8/9/2022	8/9/2022
Volatile Organic Compounds (VOCs) (µg/L)																
1,1,1-Trichloroethane	5	ND	ND	ND	ND	< 0.22	**10**	**32**	ND	**1.2**	ND	< 0.22	< 17.0	< 0.170	< 84.0	< 0.170
1,1,2-Trichloroethane	1	ND	ND	ND	ND	< 0.23	**0.18**	< 3.8	ND	< 0.15	ND	< 0.23	< 18.0	< 0.180	< 91.0	< 0.180
1,1-Dichloroethane	5	ND	ND	ND	ND	< 0.19	**8.1**	**28**	ND	**2.2**	ND	< 0.19	< 14.0	< 0.140	< 71.0	< 0.140
1,1-Dichloroethene	5	ND	ND	ND	ND	< 0.23	**10**	**49**	ND	**3.7**	ND	< 0.23	< 14.0	< 0.140	**190**	< 0.140
1,2-Dichlorobenzene	3	ND	ND	ND	ND	< 0.17	ND	< 2.5	ND	< 0.1	ND	< 0.17	< 12.0	< 0.120	< 61.0	< 0.120
1,4-Dichlorobenzene	3	ND	ND	ND	ND	< 0.25	ND	< 2.8	ND	< 0.11	ND	< 0.25	< 13.0	< 0.130	< 65.0	< 0.130
1,4-Dioxane	1	ND	ND	ND	ND	NR	**2.3**	< 540	ND	< 22	ND	NR	< 2100	< 21.0	< 10000	< 21.0
2-Butanone (MEK)	50	ND	ND	ND	ND	< 1.3	ND	**130**	ND	< 1.9	ND	< 1.3	< 160	< 1.60	< 810	< 1.60
Acetone	50	ND	ND	ND	ND	< 1.6	ND	< 59	ND	< 2.4	ND	< 1.6	< 200	< 2.00	< 1000	< 2.00
Benzene	1	ND	ND	ND	ND	< 0.22	**0.28**	< 3.2	ND	**0.27**	ND	< 0.22	< 20.0	< 0.200	**100**	< 0.200
Bromodichloromethane	50	ND	ND	ND	ND	< 0.22	ND	< 3.5	ND	< 0.14	ND	< 0.22	< 18.0	< 0.180	< 90.0	< 0.180
Bromoform	5	ND	ND	ND	ND	< 0.43	ND	< 7.2	ND	< 0.29	ND	< 0.43	< 38.0	< 0.380	< 190	< 0.380
Chlorobenzene	5	ND	ND	ND	ND	< 0.18	ND	< 2	ND	< 0.08	ND	< 0.18	< 11.0	< 0.110	< 53.0	< 0.110
Chloroform	7	ND	ND	ND	ND	< 0.20	**0.67**	< 4.8	ND	**0.39**	ND	< 0.20	**29**	< 0.170	< 84.0	< 0.170
cis-1,2-Dichloroethene	5	**35**	**45**	**36**	**20**	**7.4**	**110**	**720**	ND	**22**	ND	< 0.24	**500**	< 0.150	**51,000**	< 0.150
Cyclohexane, methyl-	NP	ND	ND	ND	ND	< 0.87	ND	< 38	ND	< 1.5	ND	< 0.87	< 24.0	< 0.240	< 120	< 0.240
Dichlorodifluoromethane	5	ND	ND	ND	ND	< 0.24	ND	< 5	ND	< 0.2	ND	< 0.24	< 19.0	< 0.190	< 96.0	< 0.190
Ethylbenzene	5	ND	ND	ND	ND	< 0.16	ND	< 2.2	ND	< 0.09	ND	< 0.16	< 21.0	< 0.210	< 110	< 0.210
Methyl tert-butyl ether (MTBE)	10	ND	ND	ND	ND	< 0.28	ND	< 4.2	ND	< 0.17	ND	< 0.28	< 17.0	< 0.170	< 86.0	< 0.170
o Xylene	5	ND	ND	ND	ND	NR	ND	< 2.2	ND	< 0.09	ND	NR	< 23.0	< 0.230	< 110	< 0.230
m+p Xylene	5	ND	ND	ND	ND	NR	ND	< 4.5	ND	< 0.18	ND	NR	< 46.0	< 0.460	< 230	< 0.460
Methylene Chloride	5	ND	ND	ND	ND	< 0.30	ND	< 7.5	**0.46**	< 0.3	**0.48**	< 0.30	< 23.0	< 0.230	< 120	< 0.230
tert-Butyl alcohol (TBA)	NP	ND	ND	ND	ND	NR	ND	NR	ND	NR	ND	NR	< 470	< 4.70	< 2300	< 4.70
Tetrachloroethene	5	**2600**	**3200**	**2600**	**1800**	**416**	**9.0**	**73**	**0.18**	**14**	ND	**1.2**	**110**	**0.79**	**1700**	**0.64**
Toluene	5	ND	ND	ND	ND	< 0.20	ND	< 2.8	**1.0**	< 0.11	**0.35**	< 0.20	< 22.0	< 0.220	< 110	< 0.220
trans-1,2-Dichloroethene	5	ND	ND	ND	**7.0**	**1.8**	**0.26**	< 4.2	ND	**0.17**	ND	< 0.19	< 17.0	< 0.170	< 84.0	< 0.170
Trichloroethene	5	**2100**	**2400**	**1800**	**1500**	**429**	**370**	**2600**	**1.8**	**260**	ND	**2.7**	**4900**	**0.28**	**63000**	< 0.190
Trichlorofluoromethane	5	ND	ND	ND	ND	NR	**2.2**	NR	ND	NR	ND	NR	< 18.0	< 0.180	**120**	< 0.180
Vinyl Chloride	2	ND	ND	ND	ND	< 0.33	**0.20**	**15**	ND	**0.59**	ND	< 0.33	< 21.0	< 0.210	< 100	< 0.210
Xylenes, Total	5	ND	ND	ND	ND	< 0.18	ND	NR	ND	NR	ND	< 0.18	NR	NR	NR	NR

Legend

1.0	Parameter reported at a concentration exceeding the NYSDEC Class GA Criteria
1.0	Parameter reported above the laboratory method detection limit but below NYSDEC Class GA Criteria
< 10	Laboratory method detection limit is exceeds the applicable regulatory standard/criterion
< 1.0	Parameter reported below the laboratory method detection limit

Notes:
µg/L = micrograms per Liter
NP = Standard Not Promulgated / No applicable standard
ND = Not Detected above laboratory reporting limit
NR = Not Reported

DRAFT

Table 6A
Intermediate Groundwater
Laboratory Analytical Results (Detections Only)
Volatile Organic Compounds
Elton Street/Linwood Street Groundwater
Site # 224250, 224301
Brooklyn, NY

Lab Report No:	NYSDEC Class GA Criteria	21K1547		70195061			21K1547
Monitoring Well ID:		MW-12I	MW-13I	MW-14I	MW-15I	MW-16I	EAR-MW-17I
Date Collected:		11/19/2021	11/19/2021	11/18/2021	11/16/2021	11/15/2021	11/17/2021
Volatile Organic Compounds (VOCs) (µg/L)							
1,1,1-Trichloroethane	5	**7.9**	< 0.17	< 0.17	< 1.0	< 1.0	**42**
1,1-Dichloroethane	5	**6.1**	< 0.16	< 0.16	< 1.0	< 1.0	**15**
1,1-Dichloroethene	5	**3.1**	**0.18**	< 0.16	< 1.0	< 1.0	**28**
1,2-Dichlorobenzene	3	< 0.4	< 0.1	**0.29**	< 1.0	< 1.0	< 2
2-Butanone (MEK)	50	**33**	< 1.9	< 1.9	< 5.0	< 5.0	< 38
Acetone	50	**10**	< 2.4	< 2.4	< 5.0	< 5.0	< 47
Chloroform	7	< 0.76	< 0.19	< 0.19	< 1.0	< 1.0	< 3.8
Chloromethane	5	< 1.5	< 0.38	< 0.38	< 1.0	< 1.0	< 7.6
cis-1,2-Dichloroethene	5	**26**	**1.5**	**1.2**	**3.6**	< 1.0	**410**
Methyl acetate	NP	**7.7**	< 0.39	< 0.39	< 1.0	< 1.0	< 7.8
Methyltertbutyl ether	10	< 0.68	**0.51**	< 0.17	< 1.0	< 1.0	< 3.4
Tetrachloroethene	5	**18**	**33**	**98**	**16.4**	**7.3**	**44**
Trichloroethene	5	**370**	**38**	**58**	**7.2**	**1.7**	**1,600**
Trichlorofluoromethane	5	< 0.76	< 0.19	< 0.19	< 1.0	< 1.0	**6.8**

Lab Report No:	NYSDEC Class GA Criteria	70195061	21K1547	70195061	22H0564		
Monitoring Well ID:		MW-18I	EAR-MW-18I	EAR-MW-19I	HRP-MW-20I	HRP-MW-21I	HRP-MW-22I
Date Collected:		11/17/2021	11/17/2021	11/16/2021	08/09/2022	08/09/2022	08/09/2022
Volatile Organic Compounds (VOCs) (µg/L)							
1,1,1-Trichloroethane	5	< 1.0	< 0.17	< 1.0	< 0.17	< 0.17	< 0.17
1,1-Dichloroethane	5	< 1.0	**0.23**	< 1.0	< 0.14	< 0.14	< 0.14
1,1-Dichloroethene	5	< 1.0	**0.47**	**1.4**	< 0.14	< 0.14	< 0.14
1,2-Dichlorobenzene	3	< 1.0	< 0.1	< 1.0	< 0.12	< 0.12	< 0.12
2-Butanone (MEK)	50	< 5.0	< 1.9	< 5.0	< 1.6	< 1.6	< 1.6
Acetone	50	< 5.0	< 2.4	< 5.0	< 2	< 2	< 2
Chloroform	7	< 1.0	**0.24**	< 1.0	< 0.17	< 0.17	**0.18**
Chloromethane	5	< 1.0	< 0.38	< 1.0	< 0.52	< 0.52	< 0.52
cis-1,2-Dichloroethene	5	< 1.0	**3.3**	**11.1**	< 0.15	**0.29**	**1.0**
Methyl acetate	NP	< 1.0	< 0.39	< 1.0	< 0.45	< 0.45	< 0.45
Methyltertbutyl ether	10	< 1.0	**0.19**	< 1.0	< 0.17	< 0.17	< 0.17
Tetrachloroethene	5	**7.8**	**26**	**69.2**	**15**	**7.9**	**6.8**
Trichloroethene	5	**11.6**	**100**	**153**	**1.1**	**0.39**	**12**
Trichlorofluoromethane	5	< 1.0	< 0.19	< 1.0	< 0.18	< 0.18	< 0.18

Legend

1.0	Parameter reported at a concentration exceeding the NYSDEC Class GA Criteria
1.0	Parameter reported above the laboratory method detection limit but below NYSDEC Class GA Criteria
< 10	Laboratory method detection limit is exceeds the applicable regulatory standard/criterion
< 1.0	Parameter reported below the laboratory method detection limit

Notes:
µg/L = micrograms per Liter
NP = Standard Not Promulgated / No applicable standard

DRAFT

HRP
MOVE YOUR ENVIRONMENT FORWARD

Table 6B
Intermediate Groundwater (30-40 ft bg)
Historical Comparison 2016-2022
Laboratory Analytical Results (Detections Only)
VOCs
Elton/Linwood Street Groundwater
Site # 224250, 224301
Brooklyn, NY

Monitoring Well ID:	NYSDEC Class GA Criteria	MW-1D	MW-2D	MW-3D	ML-002I	MW-12I				MW-13I				MW-14I				MW-15I			
Sampling Date:		9/18/2019	9/18/2019	9/18/2019	4/20/2017	4/27/2016	10/28/2016	4/19/2017	11/19/2021	4/28/2016	10/26/2016	4/18/2017	11/19/2021	4/27/2016	10/26/2016	4/18/2017	11/18/2021	4/29/2016	10/27/2016	4/20/2017	11/16/2021
Volatile Organic Compounds (VOCs) (µg/L)																					
1,1,1-Trichloroethane	5	**1.48**	**0.51**	ND	< 1	**0.99**	**0.93**	**0.47**	**7.9**	**0.39**	**8.6**	**0.86**	< 0.17	ND	ND	ND	< 0.17	ND	ND	ND	< 0.22
1,1,2-Trichloroethane	1	ND	ND	ND	< 1	ND	ND	ND	< 0.6	ND	**0.85**	ND	< 0.15	ND	ND	ND	< 0.15	ND	ND	ND	< 0.23
1,1-Dichloroethane	5	**4.65**	**1.41**	ND	< 1	ND	ND	ND	**6.1**	ND	**12**	**2.1**	< 0.16	ND	**0.20**	ND	< 0.16	**0.33**	**0.37**	ND	< 0.19
1,1-Dichloroethene	5	**7.45**	**1.8**	**0.23**	< 1	**0.47**	**0.54**	ND	**3.1**	**0.27**	**25**	**2.9**	**0.18**	ND	**0.20**	ND	< 0.16	ND	ND	ND	< 0.23
1,2-Dichlorobenzene	3	ND	ND	ND	ND	ND	ND	ND	< 0.4	ND	ND	ND	< 0.1	**0.21**	ND	ND	**0.29**	**0.24**	ND	ND	< 0.17
1,4-Dichlorobenzene	3	ND	ND	ND	ND	ND	ND	ND	< 0.44	ND	ND	ND	< 0.11	ND	ND	ND	< 0.11	ND	ND	ND	< 0.25
1,4-Dioxane	1	ND	ND	ND	**0.26**	ND	ND	**0.22**	< 86	ND	ND	**2.0**	< 22	ND	ND	**0.80**	< 22	**42**	ND	ND	NR
2-Butanone (MEK)	50	ND	ND	ND	< 5	ND	ND	ND	**33**	ND	ND	ND	< 1.9	ND	ND	ND	< 1.9	ND	ND	ND	< 1.3
Acetone	50	ND	ND	ND	< 5	ND	ND	ND	**10**	ND	**1.2**	ND	< 2.4	ND	ND	ND	< 2.4	ND	ND	ND	< 1.6
Benzene	1	ND	ND	ND	< 1	ND	ND	ND	< 0.52	ND	**1.4**	**0.39**	< 0.13	ND	ND	ND	< 0.13	ND	ND	ND	< 0.22
Bromodichloromethane	50	ND	ND	ND	< 1	ND	ND	ND	< 0.56	ND	ND	ND	< 0.14	ND	ND	ND	< 0.14	**0.47**	**0.26**	**1.4**	< 0.22
Bromoform	5	ND	ND	ND	< 1	ND	ND	ND	< 1.2	ND	ND	ND	< 0.29	ND	ND	ND	< 0.29	ND	ND	ND	< 0.43
Chlorobenzene	5	ND	ND	ND	ND	ND	ND	ND	< 0.32	ND	ND	ND	< 0.08	ND	ND	ND	< 0.08	**0.25**	ND	ND	< 0.18
Chloroform	7	1.12	0.4	ND	**0.24**	ND	ND	ND	< 0.76	**0.23**	**1.7**	ND	< 0.19	**0.23**	**0.26**	**0.29**	< 0.19	**5.0**	**3.7**	**11**	< 0.20
cis-1,2-Dichloroethene	5	**14**	**17.7**	**1.56**	**0.28**	**1.6**	**1.3**	**0.69**	**26**	**0.50**	**74**	**8.6**	**1.5**	**0.88**	**0.91**	**1.8**	**1.2**	**0.68**	**0.93**	ND	**3.6**
Cyclohexane, methyl-	NP	ND	ND	ND	< 1	ND	ND	ND	< 6.1	ND	ND	**4.4**	< 1.5	ND	ND	ND	< 1.5	ND	ND	ND	< 0.87
Dichlorodifluoromethane	5	ND	ND	ND	< 1	ND	ND	ND	< 0.8	ND	ND	ND	< 0.2	ND	**0.21**	ND	< 0.2	ND	ND	ND	< 0.24
Ethylbenzene	5	ND	ND	ND	< 1	ND	ND	ND	< 0.36	ND	ND	ND	< 0.09	ND	ND	ND	< 0.09	ND	ND	ND	< 0.16
Methyl tert-butyl ether (MTBE)	10	ND	ND	ND	**0.41**	ND	**0.24**	ND	< 0.68	**0.58**	**0.46**	**0.66**	**0.51**	**7.8**	**8.6**	**2.3**	< 0.17	**2.3**	**2.8**	**0.38**	< 0.28
o Xylene	5	ND	ND	ND	< 1	ND	ND	ND	< 0.36	ND	ND	ND	< 0.09	ND	ND	ND	< 0.09	ND	ND	ND	NR
m+p Xylene	5	ND	ND	ND	< 1	ND	ND	ND	< 0.72	ND	ND	ND	< 0.18	ND	ND	ND	< 0.18	ND	ND	ND	NR
Methylene Chloride	5	ND	ND	ND	< 1	ND	ND	ND	< 1.2	ND	ND	ND	< 0.3	ND	ND	ND	< 0.3	ND	ND	ND	< 0.30
tert-Butyl alcohol (TBA)	NP	ND	ND	ND	ND	ND	ND	ND	NR	ND	**1.3**	ND	NR	**1.0**	ND	ND	NR	**1.2**	**1.4**	ND	NR
Tetrachloroethene	5	**23.5**	**22.8**	**28.8**	**14**	**7.4**	**6.6**	**8.8**	**18**	**25**	**50**	**29**	**33**	**27**	**26**	**50**	**98**	**11**	**19**	**5.0**	**16.4**
Toluene	5	ND	ND	ND	< 1	ND	ND	ND	< 0.44	ND	ND	ND	< 0.11	ND	ND	ND	< 0.11	ND	ND	ND	< 0.20
trans-1,2-Dichloroethene	5	0.2	ND	0.27	< 1	ND	ND	ND	< 0.68	ND	**1.1**	ND	< 0.17	ND	ND	ND	< 0.17	ND	ND	ND	< 0.19
Trichloroethene	5	**457**	**143**	**41.6**	**2.1**	**55**	**48**	**39**	**370**	**19**	**1,900**	**470**	**38**	**24**	**19**	**39**	**58**	**3.7**	**6.5**	**1.3**	**7.2**
Trichlorofluoromethane	5	**5.39**	**1.1**	ND	< 1	ND	ND	ND	NR	ND	**16**	**1.9**	NR	ND	ND	ND	NR	ND	ND	ND	NR
Vinyl Chloride	2	ND	ND	ND	< 1	ND	ND	ND	< 0.8	ND	**4.8**	**0.21**	< 0.2	ND	ND	**0.07**	< 0.2	ND	ND	ND	< 0.33
Xylenes, Total	5	ND	ND	ND	NR	ND	ND	NR	NR	ND	ND	NR	NR	ND	ND	NR	NR	ND	ND	NR	< 0.18

Legend

1.0	Parameter reported at a concentration exceeding the NYSDEC Class GA Criteria
1.0	Parameter reported above the laboratory method detection limit but below NYSDEC Class GA Criteria
< 10	Laboratory method detection limit is exceeds the applicable regulatory standard/criterion
< 1.0	Parameter reported below the laboratory method detection limit

Notes:
µg/L = micrograms per Liter
NP = Standard Not Promulgated / No applicable standard
ND = Not Detected above laboratory reporting limit
NR = Not Reported

DRAFT

Table 6B
Intermediate Groundwater (30-40 ft bg)
Historical Comparison 2016-2022
Laboratory Analytical Results (Detections Only)
VOCs
Elton/Linwood Street Groundwater
Site # 224250, 224301
Brooklyn, NY

Monitoring Well ID:	NYSDEC Class GA Criteria	MW-16I			MW-18I					EAR-MW-17I		EAR-MW-18I		EAR-MW-19I		HRP-MW-20I	HRP-MW-21I	HRP-MW-22I
Sampling Date:		4/28/2016	10/26/2016	11/15/2021	3/8/2019	6/14/2019	9/20/2019	12/3/2019	11/17/2021	4/19/2017	11/17/2021	4/21/2017	11/19/2021	4/21/2017	11/16/2021	8/9/2022	8/9/2022	8/9/2022
Volatile Organic Compounds (VOCs) (µg/L)																		
1,1,1-Trichloroethane	5	ND	ND	< 0.22	ND	ND	ND	ND	< 0.22	**90**	**42**	**4.5**	< 0.17	**0.33**	< 0.22	< 0.170	< 0.170	< 0.170
1,1,2-Trichloroethane	1	ND	ND	< 0.23	ND	ND	ND	ND	< 0.23	ND	< 3	ND	< 0.15	ND	< 0.23	< 0.180	< 0.180	< 0.180
1,1-Dichloroethane	5	ND	ND	< 0.19	**0.28**	**0.37**	**0.17**	ND	< 0.19	**38**	**15**	**3.1**	**0.23**	**0.57**	< 0.19	< 0.140	< 0.140	< 0.140
1,1-Dichloroethene	5	ND	**0.25**	< 0.23	ND	ND	ND	ND	< 0.23	**36**	**28**	**5.8**	**0.47**	**0.75**	**1.4**	< 0.140	< 0.140	< 0.140
1,2-Dichlorobenzene	3	**0.85**	**0.73**	< 0.17	ND	ND	ND	ND	< 0.17	ND	< 2	ND	< 0.1	ND	< 0.17	< 0.120	< 0.120	< 0.120
1,4-Dichlorobenzene	3	**0.40**	**0.36**	< 0.25	ND	ND	ND	ND	< 0.25	ND	< 2.2	ND	< 0.11	ND	< 0.25	< 0.130	< 0.130	< 0.130
1,4-Dioxane	1	ND	ND	NR	ND	ND	ND	ND	NR	**5.8**	< 430	**2.8**	< 22	**1.1**	NR	< 21.0	< 21.0	< 21.0
2-Butanone (MEK)	50	ND	ND	< 1.3	ND	ND	ND	ND	< 1.3	ND	< 38	ND	< 1.9	**65**	< 1.3	< 1.60	< 1.60	< 1.60
Acetone	50	ND	ND	< 1.6	**2.2**	**2.0**	ND	ND	< 1.6	ND	< 47	ND	< 2.4	**56**	< 1.6	< 2.00	< 2.00	< 2.00
Benzene	1	ND	ND	< 0.22	ND	ND	ND	ND	< 0.22	**0.70**	< 2.6	**0.34**	< 0.13	ND	< 0.22	< 0.200	< 0.200	< 0.200
Bromodichloromethane	50	ND	ND	< 0.22	ND	ND	ND	ND	< 0.22	ND	< 2.8	ND	< 0.14	ND	< 0.22	< 0.180	< 0.180	< 0.180
Bromoform	5	ND	ND	< 0.43	ND	ND	ND	ND	< 0.43	ND	< 5.8	**6.0**	< 0.29	ND	< 0.43	< 0.380	< 0.380	< 0.380
Chlorobenzene	5	**0.78**	**0.59**	< 0.18	ND	ND	ND	ND	< 0.18	ND	< 1.6	ND	< 0.08	ND	< 0.18	< 0.110	< 0.110	< 0.110
Chloroform	7	ND	ND	< 0.20	ND	ND	ND	ND	< 0.20	**1.8**	< 3.8	**0.57**	**0.24**	**0.48**	< 0.20	< 0.170	< 0.170	**0.18**
cis-1,2-Dichloroethene	5	**0.28**	**0.37**	< 0.24	**2.2**	**2.6**	**1.8**	**1.4**	< 0.24	**61**	**410**	**19**	**3.3**	**8.4**	**11.1**	< 0.150	**0.29**	**1.00**
Cyclohexane, methyl-	NP	ND	ND	< 0.87	ND	ND	ND	ND	< 0.87	ND	< 31	ND	< 1.5	ND	< 0.87	< 0.240	< 0.240	< 0.240
Dichlorodifluoromethane	5	ND	ND	< 0.24	ND	ND	ND	ND	< 0.24	ND	< 4	ND	< 0.2	ND	< 0.24	< 0.190	< 0.190	< 0.190
Ethylbenzene	5	ND	ND	< 0.16	ND	ND	ND	ND	< 0.16	ND	< 1.8	ND	< 0.09	ND	< 0.16	< 0.210	< 0.210	< 0.210
Methyl tert-butyl ether (MTBE)	10	**0.28**	**0.32**	< 0.28	ND	ND	ND	ND	< 0.28	ND	< 3.4	**0.72**	**0.19**	**1.2**	< 0.28	< 0.170	< 0.170	< 0.170
o Xylene	5	ND	ND	NR	ND	ND	ND	ND	NR	ND	< 1.8	ND	< 0.09	ND	NR	< 0.230	< 0.230	< 0.230
m+p Xylene	5	ND	ND	NR	ND	ND	ND	ND	NR	ND	< 3.6	ND	< 0.18	ND	NR	< 0.460	< 0.460	< 0.460
Methylene Chloride	5	ND	ND	< 0.30	ND	ND	ND	ND	< 0.30	ND	< 6	**0.82**	< 0.3	**0.41**	< 0.30	< 0.230	< 0.230	< 0.230
tert-Butyl alcohol (TBA)	NP	ND	**1.1**	NR	ND	ND	ND	ND	NR	ND	NR	ND	NR	ND	NR	< 4.70 J	< 4.70	< 4.70 J
Tetrachloroethene	5	**9.8**	**9.6**	**7.3**	**56**	**35**	**25**	**21**	**7.8**	**32**	**44**	**50**	**26**	**180**	**69.2**	**15.0**	**7.90**	**6.80**
Toluene	5	ND	ND	< 0.20	ND	ND	ND	ND	< 0.20	ND	< 2.2	ND	< 0.11	ND	< 0.20	< 0.220	< 0.220	< 0.220
trans-1,2-Dichloroethene	5	ND	ND	< 0.19	ND	**2.5**	ND	ND	< 0.19	ND	< 3.4	ND	< 0.17	**0.74**	< 0.19	< 0.170	< 0.170	< 0.170
Trichloroethene	5	ND	**1.5**	**1.7**	**59**	ND	**47**	**54**	**11.6**	**1,100**	**1,600**	**520**	**100**	**290**	**153**	**1.10**	**0.39**	**12.0**
Trichlorofluoromethane	5	ND	ND	NR	ND	ND	ND	ND	NR	**10**	NR	**3.1**	NR	ND	NR	< 0.180	< 0.180	< 0.180
Vinyl Chloride	2	**0.20**	ND	< 0.33	**0.10**	**1.0**	ND	**0.12**	< 0.33	**0.62**	< 4	**1.4**	< 0.2	**0.55**	< 0.33	< 0.210	< 0.210	< 0.210
Xylenes, Total	5	ND	ND	< 0.18	ND	ND	ND	ND	< 0.18	NR	NR	NR	NR	NR	< 0.18	NR	NR	NR

Legend

1.0	Parameter reported at a concentration exceeding the NYSDEC Class GA Criteria
1.0	Parameter reported above the laboratory method detection limit but below NYSDEC Class GA Criteria
< 10	Laboratory method detection limit is exceeds the applicable regulatory standard/criterion
< 1.0	Parameter reported below the laboratory method detection limit

Notes:
µg/L = micrograms per Liter
NP = Standard Not Promulgated / No applicable standard
ND = Not Detected above laboratory reporting limit
NR = Not Reported

DRAFT

Table 7A
Deep Groundwater
Laboratory Analytical Results (Detections Only)
Volatile Organic Compounds
Elton Street/Linwood Street Groundwater
Site # 224250, 224301
Brooklyn, NY

Lab Report No:	NYSDEC Class GA Criteria	21K1547			70195061	21K1547
Monitoring Well ID:		MW-12D	MW-13D	MW-14D	MW-15D	MW-16D
Date Collected:		11/19/2021	11/18/2021	11/18/2021	11/16/2021	11/17/2021
Volatile Organic Compounds (VOCs) (µg/L)						
1,1,1-Trichloroethane	5	**0.45**	< 0.17	< 0.17	< 1.0	< 0.17
1,1-Dichloroethane	5	**0.16**	< 0.16	< 0.16	< 1.0	< 0.16
1,1-Dichloroethene	5	**0.18**	< 0.16	< 0.16	< 1.0	< 0.16
1,2-Dichlorobenzene	3	< 0.1	< 0.1	< 0.1	< 1.0	**0.10**
Bromodichloromethane	50	< 0.14	< 0.14	< 0.14	**1.8**	< 0.14
Chlorobenzene	5	< 0.08	< 0.08	< 0.08	< 1.0	**0.13**
Chloroform	7	< 0.19	< 0.19	< 0.19	**21.5**	< 0.19
cis-1,2-Dichloroethene	5	**0.85**	< 0.15	**0.18**	< 1.0	**0.18**
Methylene chloride	5	< 0.3	< 0.3	< 0.3	< 1.0	< 0.3
Methyltertbutyl ether	10	**0.17**	**0.28**	**0.19**	< 1.0	**0.17**
Tetrachloroethene	5	**16**	**19**	**13**	**2.5**	**22**
Trichloroethene	5	**24**	**2.1**	**2.6**	< 1.0	**0.92**

Lab Report No:	NYSDEC Class GA Criteria	21K1547		22H0564		
Monitoring Well ID:		EAR-MW-18D	EAR-MW-19D	HRP-MW-20D	HRP-MW-21D	HRP-MW-22D
Date Collected:		11/19/2021	11/19/2021	08/09/2022	08/09/2022	08/09/2022
Volatile Organic Compounds (VOCs) (µg/L)						
1,1,1-Trichloroethane	5	< 0.17	< 0.34	< 0.17	< 0.17	< 0.17
1,1-Dichloroethane	5	< 0.16	**0.74**	< 0.14	< 0.14	< 0.14
1,1-Dichloroethene	5	**0.19**	**0.96**	< 0.14	< 0.14	< 0.14
1,2-Dichlorobenzene	3	< 0.1	< 0.2	< 0.12	< 0.12	< 0.12
Bromodichloromethane	50	< 0.14	< 0.28	< 0.18	< 0.18	< 0.18
Chlorobenzene	5	< 0.08	< 0.16	< 0.11	< 0.11	< 0.11
Chloroform	7	< 0.19	**0.44**	**0.28**	**0.51**	**1.2**
cis-1,2-Dichloroethene	5	**0.32**	**8.1**	< 0.15	**0.24**	**1.8**
Methylene chloride	5	< 0.3	< 0.6	< 0.23	< 0.23	< 0.23
Methyltertbutyl ether	10	**0.34**	< 0.34	< 0.17	< 0.17	< 0.17
Tetrachloroethene	5	**15**	**82**	**29**	**31**	**34**
Trichloroethene	5	**18**	**180**	**1.2**	**1.0**	**36**

DRAFT

Legend

1.0	Parameter reported at a concentration exceeding the NYSDEC Class GA Criteria
1.0	Parameter reported above the laboratory method detection limit but below NYSDEC Class GA Criteria
< 1.0	Parameter reported below the laboratory method detection limit

Notes:
µg/L = micrograms per Liter
NP = Standard Not Promulgated / No applicable standard

HRP
MOVE YOUR ENVIRONMENT FORWARD

Table 7B
Deep Groundwater (50-60 ft bg)
Historical Comparison 2016-2022
Laboratory Analytical Results (Detections Only)
VOCs
Elton/Linwood Street Groundwater
Site # 224250, 224301
Brooklyn, NY

Monitoring Well ID:	NYSDEC Class GA Criteria	ML-002D	MW-12D					MW-13D					MW-14D		
Sampling Date:		4/20/2017	11/3/2014	4/27/2016	10/28/2016	4/19/2017	11/19/2021	11/3/2014	4/28/2016	10/26/2016	4/18/2017	11/18/2021	11/4/2014	4/27/2016	10/26/2016
Volatile Organic compounds (VOCs) (µg/L)															
1,1,1-Trichloroethane	5	ND	ND	ND	ND	ND	**0.45**	**0.57**	ND	ND	ND	< 0.17	ND	ND	ND
1,1,2-Trichloroethane	1	ND	ND	NR	ND	ND	< 0.15	ND	NR	ND	ND	< 0.15	ND	NR	ND
1,1-Dichloroethane	5	ND	ND	ND	ND	ND	**0.16**	ND	ND	ND	ND	< 0.16	ND	ND	ND
1,1-Dichloroethene	5	ND	ND	ND	ND	ND	**0.18**	ND	ND	**0.27**	ND	< 0.16	ND	ND	ND
1,2,3-Trichlorobenzene	5	NR	NR	NR	NR	NR	NR	NR	NR	NR	NR	NR	ND	NR	NR
1,2-Dichlorobenzene	3	NR	ND	ND	ND	NR	< 0.1	ND	ND	ND	NR	< 0.1	ND	ND	ND
1,4-Dichlorobenzene	3	NR	ND	ND	ND	NR	< 0.11	ND	ND	ND	NR	< 0.11	ND	ND	ND
1,4-Dioxane	1	ND	NR	ND	NR	**0.70**	< 22	NR	ND	NR	ND	< 22	NR	ND	NR
2-Butanone (MEK)	50	NR	NR	ND	NR	ND	< 1.9	NR	ND	NR	ND	< 1.9	NR	ND	NR
Acetone	50	ND	ND	ND	ND	ND	< 2.4	ND	ND	ND	ND	< 2.4	ND	ND	ND
Benzene	1	ND	ND	NR	ND	ND	< 0.13	ND	NR	ND	ND	< 0.13	ND	NR	ND
Bromochloromethane	5	NR	NR	NR	NR	NR	NR	NR	NR	NR	NR	NR	ND	NR	NR
Bromodichloromethane	50	ND	NR	ND	ND	ND	< 0.14	NR	ND	ND	ND	< 0.14	NR	ND	ND
Bromoform	5	ND	NR	**2.1**	NR	ND	< 0.29	NR	**2.1**	NR	ND	< 0.29	NR	**2.2**	NR
Chlorobenzene	5	NR	ND	ND	ND	NR	< 0.08	ND	ND	ND	NR	< 0.08	ND	ND	ND
Chloroform	7	**1.3**	ND	ND	**0.22**	**0.26**	< 0.19	ND	ND	ND	ND	< 0.19	ND	ND	ND
cis-1,2-Dichloroethene	5	ND	ND	ND	**0.29**	**0.29**	**0.85**	ND	**0.24**	**0.50**	**0.32**	< 0.15	ND	**0.31**	**0.32**
Cyclohexane, methyl-	NP	ND	NR	NR	NR	ND	< 1.5	NR	NR	NR	ND	< 1.5	ND	NR	NR
Dichlorodifluoromethane	5	ND	NR	ND	ND	ND	< 0.2	NR	ND	**0.44**	**0.16**	< 0.2	NR	**0.33**	**0.71**
Ethylbenzene	5	ND	NR	NR	NR	ND	< 0.09	NR	NR	NR	ND	< 0.09	NR	NR	NR
m+p Xylene	5	ND	ND	ND	NR	ND	< 0.18	ND	ND	NR	ND	< 0.18	ND	ND	NR
Methene chloride	5	NR	ND	NR	NR	NR	NR	ND	NR	NR	NR	NR	ND	NR	NR
Methyl tert-butyl ether (MTBE)	10	**0.30**	**0.55**	ND	**0.24**	**0.22**	**0.17**	**0.69**	**0.87**	**0.91**	**0.85**	**0.28**	**5.2**	**4.8**	**2.4**
Methylene Chloride	5	ND	NR	NR	NR	ND	< 0.3	NR	NR	NR	ND	< 0.3	NR	NR	NR
o Xylene	5	ND	ND	ND	NR	ND	< 0.09	ND	ND	NR	ND	< 0.09	ND	ND	NR
tert-Butyl alcohol (TBA)	NP	NR	NR	NR	ND	ND	NR	NR	ND	**0.64**	NR	NR	NR	**1.2**	ND
Tetrachloroethene	5	**9.8**	**17**	**0.70**	**15**	**18**	**16**	**13**	**12**	**12**	**16**	**19**	**18**	**13**	**12**
Toluene	5	ND	NR	NR	NR	ND	< 0.11	NR	NR	NR	ND	< 0.11	NR	NR	NR
trans-1,2-Dichloroethene	5	ND	ND	NR	ND	ND	< 0.17	ND	NR	ND	ND	< 0.17	ND	NR	ND
Trichloroethene	5	**1.0**	**7.2**	**2.5**	**5.1**	**4.7**	**24**	**7.4**	**4.7**	**14**	**7.7**	**2.1**	**7.0**	**3.6**	**3.4**
Trichlorofluoromethane	5	ND	ND	ND	ND	ND	NR	ND	ND	ND	ND	NR	ND	ND	ND
Vinyl Chloride	2	ND	ND	ND	ND	ND	< 0.2	ND	ND	ND	ND	< 0.2	ND	ND	ND
Xylenes, Total	5	NR	ND	ND	NR	NR	NR	ND	ND	NR	NR	NR	ND	ND	NR

Legend

1.0	Parameter reported at a concentration exceeding the NYSDEC Class GA Criteria
1.0	Parameter reported above the laboratory method detection limit but below NYSDEC Class GA Criteria
< 10	Laboratory method detection limit is exceeds the applicable regulatory standard/criterion
< 1.0	Parameter reported below the laboratory method detection limit

Notes:
µg/L = micrograms per Liter
NP = Standard Not Promulgated / No applicable standard
ND = Not Detected above laboratory reporting limit
NR = Not Reported

DRAFT

HRP
MOVE YOUR ENVIRONMENT FORWARD

Table 7B
Deep Groundwater (50-60 ft bg)
Historical Comparison 2016-2022
Laboratory Analytical Results (Detections Only)
VOCs
Elton/Linwood Street Groundwater
Site # 224250, 224301
Brooklyn, NY

Monitoring Well ID:	NYSDEC Class GA Criteria	MW-15D					MW-16D				EAR-MW-18D		EAR-MW-19D		HRP-MW-20D	HRP-MW-21D	HRP-MW-22D
Sampling Date:		11/4/2014	4/29/2016	10/28/2016	4/20/2017	11/16/2021	11/4/2014	4/28/2016	10/26/2016	11/17/2021	4/21/2017	11/19/2021	4/21/2017	11/19/2021	8/9/2022	8/9/2022	8/9/2022
Volatile Organic compounds (VOCs) (µg/L)																	
1,1,1-Trichloroethane	5	ND	ND	ND	ND	< 0.22	ND	ND	ND	< 0.17	**1.0**	< 0.17	**0.31**	< 0.34	< 0.170	< 0.170	< 0.170
1,1,2-Trichloroethane	1	ND	NR	ND	ND	< 0.23	ND	NR	ND	< 0.15	ND	< 0.15	ND	< 0.3	< 0.180	< 0.180	< 0.180
1,1-Dichloroethane	5	ND	ND	ND	ND	< 0.19	ND	ND	ND	< 0.16	**0.29**	< 0.16	**0.27**	**0.74**	< 0.140	< 0.140	< 0.140
1,1-Dichloroethene	5	ND	ND	ND	ND	< 0.23	ND	ND	ND	< 0.16	**0.85**	**0.19**	**0.34**	**0.96**	< 0.140	< 0.140	< 0.140
1,2,3-Trichlorobenzene	5	ND	NR	NR	NR	NR	ND	NR	NR	NR	NR	NR	NR	NR	< 0.300	< 0.300	< 0.300
1,2-Dichlorobenzene	3	ND	ND	ND	NR	< 0.17	ND	**0.28**	ND	**0.10**	NR	< 0.1	NR	< 0.2	< 0.120	< 0.120	< 0.120
1,4-Dichlorobenzene	3	ND	ND	ND	NR	< 0.25	ND	ND	ND	< 0.11	NR	< 0.11	NR	< 0.22	< 0.130	< 0.130	< 0.130
1,4-Dioxane	1	NR	ND	NR	**0.38**	NR	NR	ND	NR	< 22	**0.32**	< 22	**0.50**	< 43	< 21.0	< 21.0	< 21.0
2-Butanone (MEK)	50	NR	ND	NR	ND	< 1.3	NR	ND	NR	< 1.9	ND	< 1.9	**2.9**	< 3.8	< 1.60	< 1.60	< 1.60
Acetone	50	ND	ND	ND	ND	< 1.6	ND	ND	ND	< 2.4	ND	< 2.4	**5.9**	< 4.7	< 2.00	< 2.00	< 2.00
Benzene	1	ND	NR	ND	ND	< 0.22	ND	NR	ND	< 0.13	ND	< 0.13	ND	< 0.26	< 0.200	< 0.200	< 0.200
Bromochloromethane	5	ND	NR	NR	NR	NR	ND	NR	NR	NR	NR	NR	NR	NR	< 0.310	< 0.310	< 0.310
Bromodichloromethane	50	NR	ND	ND	ND	**1.8**	NR	ND	ND	< 0.14	ND	< 0.14	ND	< 0.28	< 0.180	< 0.180	< 0.180
Bromoform	5	NR	ND	NR	ND	< 0.43	NR	**2.1**	NR	< 0.29	ND	< 0.29	ND	< 0.58	< 0.380	< 0.380	< 0.380
Chlorobenzene	5	ND	ND	ND	NR	< 0.18	ND	**0.32**	ND	**0.13**	NR	< 0.08	NR	< 0.16	< 0.110	< 0.110	< 0.110
Chloroform	7	ND	**0.20**	**0.5**	**0.53**	**21.5**	ND	ND	**0.20**	< 0.19	ND	< 0.19	**0.50**	**0.44**	**0.28**	**0.51**	**1.2**
cis-1,2-Dichloroethene	5	ND	**0.27**	**0.28**	ND	< 0.24	ND	**0.26**	**0.24**	**0.18**	**0.67**	**0.32**	**3.2**	**8.1**	< 0.150	**0.24**	**1.8**
Cyclohexane, methyl-	NP	ND	NR	NR	ND	< 0.87	ND	NR	NR	< 1.5	ND	< 1.5	ND	< 3.1	< 0.240	< 0.240	< 0.240
Dichlorodifluoromethane	5	NR	ND	ND	ND	< 0.24	NR	ND	ND	< 0.2	ND	< 0.2	ND	< 0.4	< 0.190	< 0.190	< 0.190
Ethylbenzene	5	NR	NR	NR	ND	< 0.16	NR	NR	NR	< 0.09	ND	< 0.09	ND	< 0.18	< 0.210	< 0.210	< 0.210
m+p Xylene	5	ND	ND	NR	ND	NR	ND	ND	NR	< 0.18	ND	< 0.18	ND	< 0.36	< 0.460	< 0.460	< 0.460
Methene chloride		ND	NR	NR	NR	NR	ND	NR	NR	NR	NR	NR	NR	NR	NR	NR	NR
Methyl tert-butyl ether (MTBE)	10	**1.7**	**0.54**	**0.39**	**0.29**	< 0.28	**0.70**	ND	ND	**0.17**	**0.98**	**0.34**	**1.0**	< 0.34	< 0.170	< 0.170	< 0.170
Methylene Chloride	5	NR	NR	NR	ND	< 0.30	NR	NR	NR	< 0.3	**0.46**	< 0.3	**0.41**	< 0.6	< 0.230	< 0.230	< 0.230
o Xylene	5	ND	ND	NR	ND	NR	ND	ND	NR	< 0.09	ND	< 0.09	ND	< 0.18	< 0.230	< 0.230	< 0.230
tert-Butyl alcohol (TBA)	NP	NR	**1.1**	ND	NR	NR	NR	ND	ND	NR	NR	NR	NR	NR	< 4.70	< 4.70	< 4.70
Tetrachloroethene	5	**14**	**14**	**13**	**16**	**2.5**	**15**	**15**	**16**	**22**	**18**	**15**	**34**	**82**	**29**	**31**	**34**
Toluene	5	NR	NR	NR	ND	< 0.20	NR	NR	NR	< 0.11	**1.4**	< 0.11	**1.3**	< 0.22	< 0.220	< 0.220	< 0.220
trans-1,2-Dichloroethene	5	ND	NR	ND	ND	< 0.19	ND	NR	ND	< 0.17	ND	< 0.17	ND	< 0.34	< 0.170	< 0.170	< 0.170
Trichloroethene	5	**2.4**	NR	NR	NR	NR	**0.98**	NR	NR	NR	NR	NR	NR	NR	**1.2**	**1**	**36**
Trichlorofluoromethane	5	ND	NR	NR	NR	NR	ND	NR	NR	NR	NR	NR	NR	NR	< 0.180	< 0.180	< 0.180
Vinyl Chloride	2	ND	NR	NR	NR	NR	ND	NR	NR	NR	NR	NR	NR	NR	< 0.210	< 0.210	< 0.210
Xylenes, Total	5	ND	NR	NR	NR	NR	ND	NR	NR	NR	NR	NR	NR	NR	NR	NR	NR

Legend

1.0	Parameter reported at a concentration exceeding the NYSDEC Class GA Criteria
1.0	Parameter reported above the laboratory method detection limit but below NYSDEC Class GA Criteria
< 10	Laboratory method detection limit is exceeds the applicable regulatory standard/criterion
< 1.0	Parameter reported below the laboratory method detection limit

Notes:
µg/L = micrograms per Liter
NP = Standard Not Promulgated / No applicable standard
ND = Not Detected above laboratory reporting limit
NR = Not Reported

DRAFT

Table 8
Exterior Soil Vapor Points
Soil Vapor/Air Laboratory Analytical Results (Detections Only)
Volatile Organic Compounds
Elton Street/Linwood Street Groundwater
Site # 224250, 224301
Brooklyn, NY

Lab Report No:	NYSDOH Decision Matrix	22E1536						22E1995	22E1536	22G1758			22E1536	22G1758	22E1995
Sample ID:	Mitigate Values	SVI-1	SVI-2	SVI-3	SVI-4	SVI-5	SVI-6	SVI-7	SVI-8	SVI-9	SVI-10	SVI-11	OA-1	OA-1	OA-2
Date Collected:		05/20/2022	05/20/2022	05/20/2022	05/20/2022	05/20/2022	05/20/2022	05/25/2022	05/20/2022	07/27/2022	07/28/2022	07/27/2022	05/20/2022	07/27/2022	05/25/2022
Volatile Organic Compounds (µg/m³)															
1,1,1-Trichloroethane	100	**1.7**	**15**	**6.0**	**7.0**	**7.5**	**1.5**	**21**	< 0.86	< 8.6	**32**	**3.4**	< 0.15	< 0.17	< 0.15
1,1,2-Trichlorotrifluoroethane (Freon 113)	---	< 1.7	< 1.7	< 1.7	< 1.7	< 1.7	< 1.7	< 1.7	< 1.7	< 17	< 1.7	< 1.7	**0.65 J**	**0.53 J**	**0.48 J**
1,1-Dichloroethane	---	**1.3**	**1.4**	< 0.71	< 0.71	< 0.71	< 0.71	< 0.71	< 0.71	< 7.1	< 0.71	< 0.71	< 0.12	< 0.14	< 0.12
1,2,4-Trimethylbenzene	60	**1.3**	**1.3**	**2.4**	**1.8**	**1.4**	**2.2**	**8.2**	**1.3**	**11**	**6.3**	**11**	**0.35**	**0.34**	**0.51 J**
1,2-Dichlorotetrafluoroethane (Freon 114)	---	< 1.4	< 1.4	< 1.4	< 1.4	< 1.4	< 1.4	< 1.4	**2.2**	< 14	< 1.4	< 1.4	< 0.24	< 0.28	< 0.24
1,3 Butadiene	---	< 0.37	< 0.37	< 0.37	< 0.37	< 0.37	< 0.37	< 0.37	< 0.37	< 3.7	< 0.37	< 0.37	< 0.065	< 0.074	**0.20**
1,3,5-trimethyl-benzene	60	**0.55 J**	**0.53 J**	**0.90 J**	**0.71 J**	< 0.52	**0.81 J**	**0.53 J**	< 0.52	< 5.2	**1.5**	**2.8**	**0.11 J**	< 0.1	**0.12 J**
1,3-Dichlorobenzene	---	< 0.67	< 0.67	< 0.67	< 0.67	< 0.67	< 0.67	**0.77 J**	< 0.67	< 6.7	< 0.67	< 0.67	< 0.12	< 0.13	< 0.12
1,4-Dichlorobenzene	---	< 0.79	< 0.79	< 0.79	< 0.79	< 0.79	< 0.79	< 0.79	< 0.79	< 7.9	**1.9**	< 0.79	< 0.14	**4.5**	< 0.14
1-Ethyl-4-methyl-benzene	---	< 0.6	< 0.6	**0.71 J**	< 0.6	< 0.6	**0.63 J**	< 0.6	< 0.6	< 6	**1.0**	**1.7**	< 0.11	< 0.12	**0.12 J**
2-Butanone (MEK)	---	**10 J**	< 6.3	< 6.3	**10 J**	< 6.3	**6.7 J**	< 6.3	< 6.3	< 63	< 6.3	**25**	**1.3 J**	**1.5 J**	< 1.1
2-Hexanone (Methyl butyl ketone/MBK)	---	< 0.41	< 0.41	< 0.41	< 0.41	< 0.41	< 0.41	< 0.41	< 0.41	< 4.1	< 0.41	**3.6**	< 0.071	< 0.082	< 0.072
Acetone	---	**67**	< 11	**38**	**77**	**40**	**65**	**15 J**	**45**	< 110	**52**	**130**	**11**	**13**	**11**
Benzene	60	**4.0**	**11**	**1.6**	**14**	**1.6**	**14**	< 0.48	**0.83**	**32**	**2.5**	**12**	**0.59**	**0.51**	**0.64**
Bromodichloromethane	---	< 0.94	< 0.94	< 0.94	< 0.94	< 0.94	< 0.94	< 0.94	< 0.94	< 9.4	**14**	< 0.94	< 0.16	< 0.19	< 0.16
Carbon disulfide	---	**71**	**49**	< 0.58	**4.3 J**	**1.0 J**	**78**	**1.2 J**	**1.0 J**	**17 J**	**16**	**10**	< 0.1	< 0.12	< 0.1
Carbon tetrachloride	6	< 1	< 1	< 1	< 1	< 1	< 1	< 1	< 1	< 10	< 1	< 1	**0.49**	**0.41**	**0.42**
Chloroform	---	**2.6**	**1.2**	< 0.93	< 0.93	< 0.93	**2.3**	**1.1**	< 0.93	< 9.3	**400**	< 0.93	< 0.16	< 0.19	< 0.16
Chloromethane	---	**5.2**	< 0.33	< 0.33	< 0.33	< 0.33	**0.78 J**	**0.47 J**	< 0.33	< 3.3	**0.94**	**0.93**	**1.3**	**1.1**	**1.1**
cis-1,2-Dichloroethene	6	**0.90**	< 0.58	< 0.58	< 0.58	< 0.58	< 0.58	< 0.58	< 0.58	< 5.8	< 0.58	< 0.58	< 0.1	< 0.12	< 0.1
Cyclohexane	60	**4.7**	**13**	< 0.42	**1.5**	< 0.42	**2.5**	< 0.42	< 0.42	**430**	**3.0**	< 0.42	< 0.073	< 0.083	< 0.073
Dichlorodifluoromethane	---	**2.4**	**1.7**	**2.4**	**4.3**	**2.4**	**2.7**	**2.3**	**3.0**	< 9.7	**2.8**	**2.0**	**2.4**	**1.3**	**1.2**
Ethanol	---	**110**	**62**	**160**	**180**	**160**	**170**	**43**	**170**	**120 J**	**40**	**99**	**28**	**12**	**25**
Ethyl Acetate	---	**5.2 J**	**4.4 J**	< 3.6	< 3.6	< 3.6	< 3.6	**29**	< 3.6	< 36	< 3.6	< 3.6	**7.4**	**1.3 J**	**59**
Ethylbenzene	60	**0.90**	**0.82 J**	**1.1**	**1.5**	**0.85 J**	**1.0**	< 0.51	**0.73 J**	< 5.1	**1.5**	**23**	**0.28**	**0.32**	**0.34**
Heptane	200	< 0.52	**1.6**	**0.62 J**	**0.67 J**	**1.0**	**2.0**	**2.1**	< 0.52	**480**	**1.9**	**1.3**	**0.40**	**0.25**	**0.58**
Hexane	200	**8.5 J**	**8.8 J**	< 3.7	< 3.7	< 3.7	< 3.7	< 3.7	< 3.7	**840**	**5.5 J**	< 3.7	**1.5 J**	**0.92 J**	**1.8 J**
Isopropyl Alcohol	---	**220**	**180**	**250**	**330**	**320**	**340**	**79**	**370**	**760**	**470**	**1400**	**14**	**2.3 J**	**2.7 J**
m,p-Xylene	200	**2.8**	**2.5**	**3.3**	**4.1**	**2.9**	**3.1**	**1.6 J**	**2.3**	**17 J**	**6.0**	**74**	**0.73**	**0.80**	**1.3**
Methyl isobutyl ketone (MIBK)	---	**1.0**	**1.4**	**1.4**	**1.3**	**1.1**	**1.5**	**0.57 J**	**1.6**	< 4.4	**1.8**	**3.4**	**0.17**	**0.20**	**0.20**
Methylene chloride	100	< 3.2	< 3.2	< 3.2	< 3.2	< 3.2	< 3.2	< 3.2	< 3.2	< 32	< 3.2	< 3.2	**1.6**	**1.1 J**	< 0.57
Naphthalene	60	< 0.79	**1.3**	< 0.79	< 0.79	< 0.79	< 0.79	< 0.79	< 0.79	< 7.9	**1.4**	**2.1**	< 0.14	**0.49**	< 0.14
o-Xylene	60	**1.2**	**1.2**	**1.5**	**1.8**	**1.3**	**1.4**	**0.75 J**	**0.99**	**6.8 J**	**2.6**	**19**	**0.34**	**0.33**	**0.50**
Propene	---	**230**	**40**	< 3	< 3	< 3	**36**	< 3	< 3	< 30	**36**	< 3	< 0.53	< 0.61	< 0.53
Styrene	---	< 0.45	< 0.45	**0.49 J**	**0.60 J**	**0.61 J**	**0.48 J**	< 0.45	< 0.45	< 4.5	**1.0**	**1.9**	**0.092 J**	< 0.09	**0.10 J**
Tetrachloroethene	100	**41**	**150**	**420**	**27**	**16**	**10**	**22**	**6.4**	< 10	**700**	**13**	**0.23 J**	< 0.21	< 0.18
Tetrahydrofuran	---	**2.2 J**	< 0.97	**1.2 J**	**2.9 J**	**1.3 J**	**1.3 J**	< 0.97	**1.3 J**	**61**	**18**	**26**	< 0.17	< 0.19	< 0.17
Toluene	300	**13**	**16**	**16**	**15**	**17**	**13**	**140**	**14**	**23**	**11**	**150**	**2.9**	**1.3**	**2.3**
Trichloroethene	6	**24**	**18**	**17**	**46**	**13**	**19**	**2.8**	**8.7**	< 7.2	**1.6**	< 0.72	**0.42**	< 0.14	< 0.13
Trichlorofluoromethane	---	**1.9 J**	< 1.3	**2.3 J**	**5.7**	**3.1 J**	**2.0 J**	**2.2 J**	**1.9 J**	< 13	**11**	**4.2 J**	**1.3**	**1.3**	**1.5**
Vinyl chloride	6	**0.58**	< 0.46	< 0.46	< 0.46	< 0.46	< 0.46	< 0.46	< 0.46	< 4.6	< 0.46	< 0.46	< 0.08	< 0.092	< 0.081

Legend	
<1	Parameter not detcted above the laboratory reporting limit
1	Parameter reported at a concentrations greater than NYSDOH Soil Vapor/Indoor Air Guidence "Mitigate Values"
1	Parameter reported above the laboratory reporting limit but below the appilicable regulatory standard/criterion

Notes:
Mitigate Values from the NYSDOH Soil Vapor/Indoor Air Matrices (May 2017 & February 2024)
E = Reported result is estimated; value reported over verified calibration range
J = Value is estimated
NYSDOH = New Yorkepartment of Health
NP = not promulgated/ no applicable action level
U = Reported result is non-detected at the reporting limit
ug/m3 = micrograms per cubic meter

DRAFT

Table 9A
SVI Structure Sample Results - HRP Samples
Soil Vapor/Air Laboratory Analytical Results (Detections Only)
Elton Street/Linwood Street Groundwater
Site # 224250, #224301
Brooklyn NY

Property 6								
Lab ID:	**23C3018-17**	**23C3018-18**	**23C3018-19**	**23C3018-20**	**NYSDOH Air Guidance Values**	**NYSDOH Immediate Action Levels**	**NYSDOH May 2017 / February 2024 Matrix Recommendations**	**Final Action Recommended**
Date Collected:	**3/13-14/2023**	**3/13-14/2023**	**3/13-14/2023**	**3/13-14/2023**				
Sample Location:	**Sub-Slab Soil Vapor Concentrations**	**First Floor Indoor Air Concentrations**	**First Floor Indoor Air Concentrations**	**Outdoor Air Concentrations**				
Volatile Organic Compounds (µg/m³)								
1,1,1-Trichloroethane	**0.69**	< 0.19	< 0.19	< 0.19	---	---	No Further Action	**Identify Source(s) or Resample or Mitigate**
1,1,2-Trichlorotrifluoroethane (Freon 113)	< 3.1	**0.46 J**	**0.44 J**	**0.44 J**	---	---	---	
1,2,4-Trimethylbenzene	**2.1**	**0.72**	**1.8**	**0.13 J**	---	---	No Further Action	
1,2-Dichloropropane	< 0.46	< 0.16	**0.11 J**	< 0.16	---	---	---	
1,3,5-trimethyl-benzene	**0.33 J**	**0.20**	**0.46**	< 0.17	---	---	No Further Action	
1,4-Dichlorobenzene	**2.9**	**300**	**94**	**0.45**	---	---	---	
1-Ethyl-4-methyl-benzene	< 0.49	**0.20**	**0.46**	< 0.17	---	---	---	
2-Butanone (MEK)	**10 J**	**9.7**	**2.8 J**	**1.4 J**	---	---	---	
2-Hexanone (Methyl butyl ketone/MBK)	**0.36 J**	< 0.14	**0.22**	**0.16**	---	---	---	
Acetone	**27**	**36**	**29**	**9.3**	---	---	---	
Benzene	**0.70**	**0.63**	**0.75**	**0.51**	---	---	No Further Action	
Bromodichloromethane	**3.3**	< 0.23	< 0.24	< 0.24	---	---	---	
Carbon disulfide	**0.39 J**	< 1.1	< 1.1	< 1.1	---	---	---	
Carbon tetrachloride	**0.55 J**	**0.45**	**0.58**	**0.42**	---	---	No Further Action	
Chloroform	**82**	**0.62**	**0.59**	< 0.17	---	---	---	
Chloromethane	**1.2**	**0.98**	**1.1**	**1.2**	---	---	---	
Cyclohexane	< 0.34	**0.19**	**0.64**	**0.35**	---	---	No Further Action	
Dichlorodifluoromethane	**1.4**	**0.87**	**0.96**	**1.1**	---	---	---	
Ethanol	**120**	**210**	**160 E**	**12**	---	---	---	
Ethyl Acetate	**3.3 J**	**3.7**	**2.6**	< 1.3	---	---	---	
Ethylbenzene	**0.43**	**0.52**	**0.67**	**0.094 J**	---	---	No Further Action	
Heptane	**0.43**	**3.1**	**1.7**	**0.15**	---	---	No Further Action	
Hexane	< 14	**0.81 J**	**1.2 J**	< 4.9	---	---	No Further Action	
Isopropyl Alcohol	**610 E**	**17**	**17**	**6.0**	---	---	---	
m,p-Xylene	**1.5**	**2.0**	**2.7**	**0.27 J**	---	---	No Further Action	
Methyl isobutyl ketone (MIBK)	< 0.41	**0.17**	**0.23**	< 0.14	---	---	---	
Methylene chloride	< 3.5	< 1.2	**0.67 J**	< 1.2	60	---	No Further Action	
Naphthalene	**0.50 J**	**10**	**2.2**	< 0.18	---	---	**Identify Source(s) or Resample or Mitigate**	
o-Xylene	**0.59**	**0.59**	**0.90**	**0.11 J**	---	---	No Further Action	
Styrene	**0.41 J**	**0.14 J**	**0.21**	< 0.15	---	---	---	
Tetrachloroethene	< 0.68	**0.19 J**	**0.40**	< 0.24	30	300	No Further Action	
Tetrahydrofuran	**8.3**	**3.5**	**1.1**	< 1	---	---	---	
Toluene	**2.9**	**26**	**13**	**0.75**	---	---	No Further Action	
Trichlorofluoromethane	**1.1 J**	**1.1**	**1.0**	**1.1**	---	---	---	
Vinyl acetate	< 7	< 2.5	< 2.5	**1.1 J**	---	---	---	

Legend:

50	Decision Matrices recommend a specific action based on parameter concentrations
25	Parameter was detected at concentrations exceeding the NYSDOH Immediate Action Levels
5.0	Parameter was detected at concentrations exceeding the NYSDOH Air Guidance Values
1.0	Parameter was detected at concentrations exceeding the laboratory reporting limit
< 1.0	Parameter was not detected at concentrations exceeding the laboratory reporting limit

Notes:

All concentrations in micrograms per cubic meter (µg/m³)
Recommendations based on May 2017 and February 2024 NYSDOH Soil Vapor/Indoor Air Matrices (Decision Matrices)
J = Detected but below the Reporting Limit (lowest calibration standard); therefore, result is an estimated concentration
E = Reported result is estimated; value reported over verified calibration range
--- = Standard Not Promulgated

DRAFT

Table 9A
SVI Structure Sample Results - HRP Samples
Soil Vapor/Air Laboratory Analytical Results (Detections Only)
Elton Street/Linwood Street Groundwater
Site # 224250, #224301
Brooklyn NY

Property 12								
Lab ID:	**23C3353-06**	**23C3353-07**	**23C3353-08**	**23C3353-09**	**NYSDOH Air Guidance Values**	**NYSDOH Immediate Action Levels**	**NYSDOH May 2017 / February 2024 Matrix Recommendations**	**Final Action Recommended**
Date Collected:	**3/23-24/2023**	**3/23-24/2023**	**3/23-24/2023**	**3/23-24/2023**				
Sample Location:	**Sub-Slab Soil Vapor Concentrations**	**Basement Indoor Air Concentrations**	**First Floor Indoor Air Concentrations**	**Outdoor Air Concentrations**				
Volatile Organic Compounds (µg/m³)								
1,1,1-Trichloroethane	**1.1**	< 0.19	< 0.19	< 0.19	---	---	No Further Action	**No Further Action**
1,1,2-Trichlorotrifluoroethane (Freon 113)	**3.8**	**0.43 J**	**0.44 J**	**1.0 J**	---	---	---	
1,2,4-Trimethylbenzene	**7.6**	**0.85**	**0.93**	**0.47**	---	---	No Further Action	
1,2-Dichloroethane	< 0.4	**0.18**	**0.16**	< 0.14	---	---	---	
1,3,5-trimethyl-benzene	**1.9**	**0.22**	**0.23**	**0.13 J**	---	---	No Further Action	
1,4-Dichlorobenzene	< 0.6	**1.3**	**1.2**	**0.45**	---	---	---	
1-Ethyl-4-methyl-benzene	**1.3**	**0.18**	**0.19**	**0.11 J**	---	---	---	
2-Butanone (MEK)	**18**	**2.7 J**	**2.2 J**	**4.1 J**	---	---	---	
2-Hexanone (Methyl butyl ketone/MBK)	< 1.6	**0.33 J**	**0.32 J**	**0.58**	---	---	---	
Acetone	**97**	**21**	**18**	**15**	---	---	---	
Benzene	**12**	**1.2**	**1.1**	**0.93**	---	---	No Further Action	
Carbon disulfide	**3.8**	< 1.1	< 1.1	< 1.1	---	---	---	
Carbon tetrachloride	< 0.63	**0.40**	**0.48**	**0.30**	---	---	No Further Action	
Chloroethane	**0.45**	< 0.092	< 0.092	**0.099**	---	---	---	
Chloroform	**3.7**	**0.81**	**1.3**	< 0.17	---	---	---	
Chloromethane	**1.7**	**1.1**	**1.1**	**1.2**	---	---	---	
Cyclohexane	**7.9**	**0.50**	**0.36**	**0.25**	---	---	No Further Action	
Dichlorodifluoromethane	< 0.49	**2.2**	**2.2**	**2.1**	---	---	---	
Ethanol	**310 E**	**360 E**	**710 E**	**24**	---	---	---	
Ethyl Acetate	**5.4**	**4.0**	**2.4**	< 1.3	---	---	---	
Ethylbenzene	**2.7**	**0.66**	**0.57**	**0.42**	---	---	No Further Action	
Heptane	**6.1**	**0.97**	**0.65**	**0.54**	---	---	No Further Action	
Hexane	**18**	**1.7 J**	**0.94 J**	**0.66 J**	---	---	No Further Action	
Isopropyl Alcohol	**1300 E**	**280 E**	**71**	**6.7**	---	---	---	
m,p-Xylene	**10**	**2.2**	**2.0**	**1.3**	---	---	No Further Action	
Methyl isobutyl ketone (MIBK)	< 0.41	< 0.14	< 0.14	**0.54**	---	---	---	
Methylene chloride	**1.8 J**	**0.61 J**	< 1.2	< 1.2	---	---	No Further Action	
Naphthalene	**1.7**	**0.25**	**0.26**	**0.18 J**	---	---	No Further Action	
o-Xylene	**4.1**	**0.92**	**0.79**	**0.53**	---	---	No Further Action	
Styrene	**2.1**	**0.19**	**0.17**	**0.15**	---	---	---	
Tetrachloroethene	**3.6**	**0.38**	**0.35**	**0.27**	---	---	No Further Action	
Tetrahydrofuran	**12**	**0.90 J**	**0.42 J**	**0.44 J**	30	300	---	
Toluene	**22**	**4.9**	**3.6**	**2.6**	---	---	No Further Action	
Trichlorofluoromethane	**4.0**	**1.2**	**1.2**	**1.2**	---	---	---	
Vinyl acetate	< 7	< 2.5	**3.2**	< 2.5	---	---	---	

Legend:

50	Decision Matrices recommend a specific action based on parameter concentrations
25	Parameter was detected at concentrations exceeding the NYSDOH Immediate Action Levels
5.0	Parameter was detected at concentrations exceeding the NYSDOH Air Guidance Values
1.0	Parameter was detected at concentrations exceeding the laboratory reporting limit
< 1.0	Parameter was not detected at concentrations exceeding the laboratory reporting limit

Notes:

All concentrations in micrograms per cubic meter (µg/m^3)
Recommendations based on May 2017 and February 2024 NYSDOH Soil Vapor/Indoor Air Matrices (Decision Matrices)
J = Detected but below the Reporting Limit (lowest calibration standard); therefore, result is an estimated concentration
E = Reported result is estimated; value reported over verified calibration range
--- = Standard Not Promulgated

DRAFT

Table 9A
SVI Structure Sample Results - HRP Samples
Soil Vapor/Air Laboratory Analytical Results (Detections Only)
Elton Street/Linwood Street Groundwater
Site # 224250, #224301
Brooklyn NY

Property 13								
Lab ID:	**23D0768-01**	**23D0768-02**	**23D0768-03**	**23D0768-04**	**NYSDOH Air Guidance Values**	**NYSDOH Immediate Action Levels**	**NYSDOH May 2017 / February 2024 Matrix Recommendations**	**Final Action Recommended**
Date Collected:	**3/29-30/2023**	**3/29-30/2023**	**3/29-30/2023**	**3/29-30/2023**				
Sample Location:	**Sub-Slab Soil Vapor Concentrations**	**Basement Indoor Air Concentrations**	**First Floor Indoor Air Concentrations**	**Outdoor Air Concentrations**				
Volatile Organic Compounds (µg/m³)								
1,1,2-Trichlorotrifluoroethane (Freon 113)	**2.2 J**	**0.41 J**	**0.44 J**	**0.78 J**	---	---	---	**No Further Action**
1,2,4-Trimethylbenzene	**2.2**	**0.69**	**0.26**	**0.15 J**	---	---	No Further Action	
1,3,5-trimethyl-benzene	**0.54**	**0.20**	< 0.17	< 0.17	---	---	No Further Action	
1,4-Dichlorobenzene	< 0.6	**0.28**	**0.36**	**0.16 J**	---	---	---	
1-Ethyl-4-methyl-benzene	**0.37 J**	**0.15 J**	< 0.17	< 0.17	---	---	---	
2-Butanone (MEK)	**5.5 J**	< 4.1	**1.8 J**	**1.6 J**	---	---	---	
2-Hexanone (Methyl butyl ketone/MBK)	**1.7**	< 0.57	< 0.57	< 0.57	---	---	---	
Acetone	**77**	**10**	**36**	**7.4**	---	---	---	
Benzene	**0.99**	**0.49**	**0.61**	**0.48**	---	---	No Further Action	
Bromodichloromethane	< 0.67	< 0.23	**0.27**	< 0.23	---	---	---	
Carbon disulfide	**0.78 J**	**0.11 J**	**0.11 J**	< 1.1	---	---	---	
Carbon tetrachloride	< 0.63	**0.48**	**0.50**	< 0.22	---	---	No Further Action	
Chloroform	< 0.49	**0.75**	**2.5**	< 0.17	---	---	---	
Chloromethane	**0.53**	**0.96**	**1.1**	**1.1**	---	---	---	
Cyclohexane	< 0.34	**0.19**	**0.12 J**	**0.079 J**	---	---	No Further Action	
Dichlorodifluoromethane	**6.8**	**2.1**	**2.2**	**2.2**	---	---	---	
Ethanol	**73**	**89 E**	**390 E**	**9.8**	---	---	---	
Ethyl Acetate	**2.4 J**	**1.1 J**	**12**	< 1.3	---	---	---	
Ethylbenzene	**1.0**	**0.42**	**0.23**	**0.14 J**	---	---	No Further Action	
Heptane	**1.0**	**0.66**	**0.31**	**0.28**	---	---	No Further Action	
Isopropyl Alcohol	**240**	**83**	**19**	**1.5 J**	---	---	---	
m,p-Xylene	**3.6**	**1.4**	**0.70**	**0.43**	---	---	No Further Action	
Methyl isobutyl ketone (MIBK)	**0.98**	< 0.14	< 0.14	< 0.14	---	---	---	
Methylene chloride	< 3.5	**0.56 J**	< 1.2	< 1.2	---	---	---	
Methyltertbutyl ether	< 0.36	< 0.13	**1.2**	< 0.13	---	---	---	
Naphthalene	< 0.52	**0.14 J**	**1.6**	< 0.18	---	---	No Further Action	
o-Xylene	**1.4**	**0.64**	**0.31**	**0.18**	---	---	No Further Action	
Styrene	**0.64**	**0.092 J**	**0.23**	< 0.15	---	---	---	
Tetrachloroethene	**1.7**	**0.19 J**	**0.69**	< 0.24	30	300	No Further Action	
Tetrahydrofuran	**2.1 J**	**0.28 J**	**0.45 J**	< 1	---	---	---	
Toluene	**12**	**1.5**	**2.0**	**0.86**	---	---	No Further Action	
Trichlorofluoromethane	**1.6 J**	**1.1**	**1.1**	**1.1**	---	---	---	

Legend:

50	Decision Matrices recommend a specific action based on parameter concentrations
25	Parameter was detected at concentrations exceeding the NYSDOH Immediate Action Levels
5.0	Parameter was detected at concentrations exceeding the NYSDOH Air Guidance Values
1.0	Parameter was detected at concentrations exceeding the laboratory reporting limit
< 1.0	Parameter was not detected at concentrations exceeding the laboratory reporting limit

Notes:

All concentrations in micrograms per cubic meter (µg/m^3)
Recommendations based on May 2017 and February 2024 NYSDOH Soil Vapor/Indoor Air Matrices (Decision Matrices)
J = Detected but below the Reporting Limit (lowest calibration standard); therefore, result is an estimated concentration
E = Reported result is estimated; value reported over verified calibration range
--- = Standard Not Promulgated

DRAFT

Table 9A
SVI Structure Sample Results - HRP Samples
Soil Vapor/Air Laboratory Analytical Results (Detections Only)
Elton Street/Linwood Street Groundwater
Site # 224250, #224301
Brooklyn NY

Property 18, March 2023								
Lab ID:	**23D0768-05**	**23D0768-06**	**23D0768-07**	**23D0768-08**	**NYSDOH Air Guidance Values**	**NYSDOH Immediate Action Levels**	**NYSDOH May 2017 / February 2024 Matrix Recommendations**	**Final Action Recommended**
Date Collected:	**3/29-30/2023**	**3/29-30/2023**	**3/29-30/2023**	**3/29-30/2023**				
Sample Location:	**Sub-Slab Soil Vapor Concentrations**	**Basement Indoor Air Concentrations**	**First Floor Indoor Air Concentrations**	**Outdoor Air Concentrations**				
Volatile Organic Compounds (µg/m³)								
1,1,2-Trichlorotrifluoroethane (Freon 113)	< 3.1	**0.42 J**	**0.44 J**	**0.43 J**	---	---	---	**Identify Source(s) and Resample or Mitigate**
1,1-Dichloroethene	< 0.4	**0.24**	**0.12 J**	< 0.14	---	---	No Further Action	
1,2,4-Trimethylbenzene	**4.2**	**1.9**	**1.7**	**0.14 J**	---	---	No Further Action	
1,2-Dichlorobenzene	< 0.6	**0.42**	**0.80**	< 0.21	---	---	---	
1,3,5-trimethyl-benzene	**0.88**	**0.58**	**0.49**	< 0.17	---	---	No Further Action	
1,4-Dichlorobenzene	**6.7**	**860**	**2100**	**12**	---	---	---	
1,4-Dioxane	**0.70 J**	< 1.3	< 1.3	< 1.3	---	---	---	
1-Ethyl-4-methyl-benzene	**0.74**	**0.35**	**0.34**	< 0.17	---	---	---	
2-Butanone (MEK)	**3.9 J**	**1.7 J**	**2.9 J**	**1.5 J**	---	---	---	
2-Hexanone (Methyl butyl ketone/MBK)	**1.5**	< 0.57	**0.43 J**	< 0.57	---	---	---	
Acetone	**72**	**16**	**20**	**7.9**	---	---	---	
Benzene	**1.0**	**0.60**	**0.49**	**0.40**	---	---	No Further Action	
Carbon disulfide	**0.69 J**	< 1.1	< 1.1	< 1.1	---	---	---	
Carbon tetrachloride	< 0.63	**0.96**	**1.6**	**0.47**	---	---	**Identify Source(s) and Resample or Mitigate**	
Chloroethane	< 0.26	**0.11**	< 0.092	< 0.092	---	---	---	
Chloroform	**1.0**	**67**	**27**	**0.18**	---	---	---	
Chloromethane	**0.66**	**1.4**	**1.2**	**1.0**	---	---	---	
Cyclohexane	< 0.34	**0.12**	< 0.12	< 0.12	---	---	No Further Action	
Dichlorodifluoromethane	**1.1**	**2.2**	**2.3**	**2.5**	---	---	---	
Ethanol	**40**	**1200**	**1200**	**55**	---	---	---	
Ethyl Acetate	< 3.6	**1.9**	**2.0**	**1.2 J**	---	---	---	
Ethylbenzene	**1.5**	**0.26**	**0.29**	**0.13 J**	---	---	No Further Action	
Heptane	**0.74**	**0.34**	**0.19**	**0.25**	---	---	No Further Action	
Isopropyl Alcohol	**180**	**38**	**38**	**140 E**	---	---	---	
m,p-Xylene	**6.2**	**1.2**	**1.1**	**0.38**	---	---	No Further Action	
Methyl isobutyl ketone (MIBK)	**0.76**	< 0.14	**0.38**	< 0.14	---	---	---	
Naphthalene	**0.74**	**0.33**	**0.44**	< 0.18	---	---	No Further Action	
o-Xylene	**2.2**	**0.63**	**0.60**	**0.16**	---	---	No Further Action	
Styrene	**0.75**	**0.29**	**0.51**	< 0.15	---	---	---	
Tetrachloroethene	**6.3**	**0.71**	**0.24**	< 0.24	30	300	No Further Action	
Tetrahydrofuran	**2.3 J**	**0.23 J**	**0.23 J**	**0.36 J**	---	---	---	
Toluene	**17**	**1.5**	**1.5**	**0.78**	---	---	No Further Action	
Trichloroethene	< 0.54	**0.30**	< 0.19	< 0.19	2	20	No Further Action	
Trichlorofluoromethane	**0.98 J**	**1.0**	**1.1**	**1.1**	---	---	---	

Legend:

50	Decision Matrices recommend a specific action based on parameter concentrations
25	Parameter was detected at concentrations exceeding the NYSDOH Immediate Action Levels
5.0	Parameter was detected at concentrations exceeding the NYSDOH Air Guidance Values
1.0	Parameter was detected at concentrations exceeding the laboratory reporting limit
< 1.0	Parameter was not detected at concentrations exceeding the laboratory reporting limit

Notes:
All concentrations in micrograms per cubic meter (µg/m^3)
Recommendations based on May 2017 and February 2024 NYSDOH Soil Vapor/Indoor Air Matrices (Decision Matrices)
J = Detected but below the Reporting Limit (lowest calibration standard); therefore, result is an estimated concentration
E = Reported result is estimated; value reported over verified calibration range
--- = Standard Not Promulgated

DRAFT

Table 9A
SVI Structure Sample Results - HRP Samples
Soil Vapor/Air Laboratory Analytical Results (Detections Only)
Elton Street/Linwood Street Groundwater
Site # 224250, #224301
Brooklyn NY

Property 18, March 2024							
Lab ID:	**24C2457**	**24C2457**	**24C2457**	**NYSDOH Air Guidance Values**	**NYSDOH Immediate Action Levels**	**NYSDOH May 2017/ February 2024 Matrix Recommendations**	**Final Action Recommended**
Date Collected:	**3/18-3/19/2024**	**3/18-3/19/2024**	**3/18-3/19/2024**				
Sample Location:	**Sub-Slab Soil Vapor Concentrations**	**Basement Indoor Air Concentrations**	**Outdoor Air Concentrations**				
Volatile Organic Compounds (µg/m³)							
1,1,2-Trichlorotrifluoroethane (Freon 113)	< 3.10	**0.360 J**	**0.430 J**	---	---	---	**No Further Action**
1,2,4-Trimethylbenzene	**2.1**	**0.20**	**0.110 J**	**---**	**---**	No Further Action	
1,2-Dichloroethane	**0.190 J**	**0.19**	< 0.140	**---**	**---**	---	
1,2-Dichloropropane	< 0.460	**0.27**	< 0.160	---	---	---	
1,2-Dichlorotetrafluoroethane (Freon 114)	< 0.700	< 0.240	**0.100 J**	---	---	---	
1,3,5-trimethyl-benzene	**0.55**	< 0.170	< 0.170	---	---	No Further Action	
1,4-Dichlorobenzene	< 0.600	**4.6**	**0.180 J**	**---**	**---**	---	
2,2,4-Trimethylpentane	< 1.30	**0.150 J**	**0.140 J**	---	---	No Further Action	
2-Butanone (MEK)	**8.40 J**	< 4.10	< 4.10	**---**	**---**	---	
Benzene	**2.9**	**0.45**	**0.69**	---	---	No Further Action	
Carbon tetrachloride	< 0.630	**0.55**	**0.42**	**---**	**---**	No Further Action	
Chloroform	**1.0**	**1.4**	**0.0850 J**	**---**	**---**	---	
Chloromethane	**0.50**	**0.89**	**0.88**	---	---	---	
Cyclohexane	**0.59**	**0.13**	**0.110 J**	**---**	**---**	No Further Action	
Dichlorodifluoromethane	**1.7**	**1.7**	**1.8**	**---**	**---**	---	
Ethanol	**320 E**	**870 E**	**8.7**	**---**	**---**	---	
Ethylbenzene	**1.5**	**0.18**	**0.110 J**	---	---	No Further Action	
Heptane	**0.84**	**0.53**	**0.17**	---	---	No Further Action	
m,p-Xylene	**6.2**	**0.50**	**0.37**	---	---	No Further Action	
Methylene chloride	< 3.50	**0.580 J**	**0.530 J**	60	---	No Further Action	
Methyltertbutyl ether	**0.180 J**	< 0.130	< 0.130	**---**	**---**	---	
Naphthalene	**0.80**	**0.87**	< 0.180	---	---	No Further Action	
o-Xylene	**2.5**	**0.20**	**0.130 J**	**---**	**---**	No Further Action	
Styrene	**2.2**	**0.17**	< 0.150	---	---	---	
tert-Butanol	**1.10 J**	**0.45**	< 0.440	---	---	---	
Tetrachloroethene	**0.87**	**0.88**	< 0.240	30	300	No Further Action	
Toluene	**8.3**	**2.3**	**0.64**	---	---	No Further Action	
Trichloroethene	**0.450 J**	**0.24**	< 0.190	2	20	No Further Action	
Trichlorofluoromethane	**1.20 J**	**1.0**	**1.0**	**---**	**---**	---	

Legend:

50	Decision Matrices recommend a specific action based on parameter concentrations
25	Parameter was detected at concentrations exceeding the NYSDOH Immediate Action Levels
5.0	Parameter was detected at concentrations exceeding the NYSDOH Air Guidance Values
1.0	Parameter was detected at concentrations exceeding the laboratory reporting limit
< 1.0	Parameter was not detected at concentrations exceeding the laboratory reporting limit

Notes:
All concentrations in micrograms per cubic meter (µg/m^3)
Recommendations based on NYSDOH Soil Vapor/Indoor Air Matrices (May 2017 & February 2024)
J = Detected but below the Reporting Limit (lowest calibration standard); therefore, result is an estimated concentration
E = Reported result is estimated; value reported over verified calibration range
--- = Standard Not Promulgated

DRAFT

Table 9A
SVI Structure Sample Results - HRP Samples
Soil Vapor/Air Laboratory Analytical Results (Detections Only)
Elton Street/Linwood Street Groundwater
Site # 224250, #224301
Brooklyn NY

Property 19								
Lab ID:	**23D0768-09**	**23D0768-10**	**23D0768-11**	**23D0768-12**	**NYSDOH Air Guidance Values**	**NYSDOH Immediate Action Levels**	**NYSDOH May 2017 / February 2024 Matrix Recommendations**	**Final Action Recommended**
Date Collected:	**3/29-30/2023**	**3/29-30/2023**	**3/29-30/2023**	**3/29-30/2023**				
Sample Location:	**Sub-Slab Soil Vapor Concentrations**	**Basement Indoor Air Concentrations**	**First Floor Indoor Air Concentrations**	**Outdoor Air Concentrations**				
Volatile Organic Compounds (µg/m³)								
1,1,2-Trichlorotrifluoroethane (Freon 113)	**2.7 J**	**0.43 J**	**0.43 J**	**4.5**	---	---	---	
1,2,4-Trimethylbenzene	**5.0**	**0.45**	**0.48**	**0.20**	---	---	No Further Action	
1,3 Butadiene	**1.8**	< 0.077	< 0.077	< 0.077	---	---	---	
1,3,5-trimethyl-benzene	**1.2**	**0.11 J**	**0.12 J**	< 0.17	---	---	No Further Action	
1,4-Dichlorobenzene	**1.4**	**3.6**	**2.4**	**0.88**	---	---	---	
1,4-Dioxane	**1.0 J**	< 1.3	< 1.3	< 1.3	---	---	---	
1-Ethyl-4-methyl-benzene	**0.92**	**0.11 J**	**0.11 J**	**0.19**	---	---	---	
2-Butanone (MEK)	**13**	**6.3**	**4.0 J**	**2.2 J**	---	---	---	
2-Hexanone (Methyl butyl ketone/MBK)	**3.2**	**0.18 J**	< 0.57	**0.39 J**	---	---	---	
Acetone	**120**	**27**	**20**	**12**	---	---	---	
Benzene	**3.4**	**0.54**	**0.60**	**0.6**	---	---	No Further Action	
Bromomethane	< 0.39	< 0.14	< 0.14	**0.098 J**	---	---	---	
Carbon disulfide	**2.4 J**	< 1.1	< 1.1	< 1.1	---	---	---	
Carbon tetrachloride	< 0.63	**0.47**	**0.44**	< 0.22	---	---	No Further Action	
Chloroethane	**0.27**	< 0.092	< 0.092	< 0.092	---	---	---	
Chloroform	**0.51**	**1.9**	**6.1**	< 0.17	---	---	---	
Chloromethane	**0.98**	**1.1**	**1.2**	**1.3**	---	---	---	
cis-1,2-Dichloroethene	**7.8**	< 0.14	< 0.14	< 0.14	---	---	No Further Action	
Cyclohexane	**2.2**	**0.11 J**	**0.089 J**	**0.096 J**	---	---	No Further Action	
Dichlorodifluoromethane	**1.0**	**2.2**	**2.2**	**15**	---	---	---	**No Further Action**
Ethanol	**58**	**200 E**	**280 E**	**12**	---	---	---	
Ethyl Acetate	**2.9 J**	**2.7**	**3.5**	< 1.3	---	---	---	
Ethylbenzene	**1.8**	**0.40**	**0.55**	**0.15**	---	---	No Further Action	
Heptane	**5.4**	**0.48**	**0.85**	**0.45**	---	---	No Further Action	
Hexane	**4.6 J**	< 4.9	< 4.9	< 4.9	---	---	No Further Action	
Isopropyl Alcohol	**280 E**	**74**	**20**	**2.5 J**	---	---	---	
m,p-Xylene	**7.2**	**1.3**	**1.4**	**0.48**	---	---	No Further Action	
Methyl isobutyl ketone (MIBK)	**1.1**	< 0.14	< 0.14	< 0.14	---	---	---	
Methylene chloride	< 3.5	**0.95 J**	< 1.2	< 1.2	---	---	---	
Methyltertbutyl ether	< 0.36	**0.12 J**	**0.30**	< 0.13	---	---	---	
Naphthalene	**0.67**	**0.23**	**0.31**	< 0.18	---	---	No Further Action	
o-Xylene	**2.6**	**0.49**	**0.58**	**0.23**	---	---	No Further Action	
Propene	**13**	< 2.4	< 2.4	< 2.4	---	---	---	
Styrene	**0.94**	**0.33**	**0.45**	**0.095 J**	---	---	---	
Tetrachloroethene	**1.6**	**0.20 J**	< 0.24	< 0.24	30	300	No Further Action	
Tetrahydrofuran	**3.2**	**6.6**	**1.8**	< 1	---	---	---	
Toluene	**26**	**1.7**	**2.2**	**1.1**	---	---	No Further Action	
Trichloroethene	**1.3**	< 0.19	< 0.19	< 0.19	2	20	No Further Action	
Trichlorofluoromethane	**1.6 J**	**1.1**	**1.1**	**2.4**	---	---	---	

Legend:

50	Decision Matrices recommend a specific action based on parameter concentrations
25	Parameter was detected at concentrations exceeding the NYSDOH Immediate Action Levels
5.0	Parameter was detected at concentrations exceeding the NYSDOH Air Guidance Values
1.0	Parameter was detected at concentrations exceeding the laboratory reporting limit
< 1.0	Parameter was not detected at concentrations exceeding the laboratory reporting limit

Notes:

All concentrations in micrograms per cubic meter (µg/m³)
Recommendations based on May 2017 and February 2024 NYSDOH Soil Vapor/Indoor Air Matrices (Decision Matrices)
J = Detected but below the Reporting Limit (lowest calibration standard); therefore, result is an estimated concentration
E = Reported result is estimated; value reported over verified calibration range
--- = Standard Not Promulgated

DRAFT

Table 9A
SVI Structure Sample Results - HRP Samples
Soil Vapor/Air Laboratory Analytical Results (Detections Only)
Elton Street/Linwood Street Groundwater
Site # 224250, #224301
Brooklyn NY

Property 20								
Lab ID:	**23C3018-13**	**23C3018-14**	**23C3018-15**	**23C3018-16**	**NYSDOH Air Guidance Values**	**NYSDOH Immediate Action Levels**	**NYSDOH May 2017 / February 2024 Matrix Recommendations**	**Final Action Recommended**
Date Collected:	**3/13-14/2023**	**3/13-14/2023**	**3/13-14/2023**	**3/13-14/2023**				
Sample Location:	**Sub-Slab Soil Vapor Concentrations**	**Basement Indoor Air Concentrations**	**First Floor Indoor Air Concentrations**	**Outdoor Air Concentrations**				
Volatile Organic Compounds (µg/m³)								
1,1,2-Trichlorotrifluoroethane (Freon 113)	< 3.1	**0.45 J**	**0.44 J**	**0.45 J**	---	---	---	**No Further Action**
1,2,4-Trimethylbenzene	**0.96**	**1.3**	**0.14 J**	**0.20**	---	---	No Further Action	
1,3 Butadiene	< 0.22	**0.098**	< 0.078	< 0.078	---	---	---	
1,3,5-trimethyl-benzene	< 0.49	**0.22**	< 0.17	< 0.17	---	---	No Further Action	
1,4-Dichlorobenzene	< 0.6	**0.19 J**	**0.16 J**	**0.14 J**	---	---	---	
1-Ethyl-4-methyl-benzene	< 0.49	**0.29**	< 0.17	< 0.17	---	---	---	
2-Butanone (MEK)	**8.4 J**	**2.2 J**	< 4.1	**2.6 J**	---	---	---	
2-Hexanone (Methyl butyl ketone/MBK)	**1.7**	< 0.14	< 0.14	**0.26**	---	---	---	
Acetone	**240 E**	**14**	**9.2**	**17**	---	---	---	
Benzene	**2.0**	**0.59**	**0.58**	**0.54**	---	---	No Further Action	
Carbon disulfide	**1.3 J**	**0.21 J**	< 1.1	< 1.1	---	---	---	
Carbon tetrachloride	< 0.63	< 0.22	**0.43**	**0.43**	---	---	No Further Action	
Chloroethane	< 0.26	**0.083 J**	< 0.093	< 0.093	---	---	---	
Chloroform	**1.2**	**0.55**	< 0.17	< 0.17	---	---	---	
Chloromethane	**0.31 J**	**1.1**	**0.96**	**1.1**	---	---	---	
Cyclohexane	**6.7**	< 0.12	< 0.12	< 0.12	---	---	No Further Action	
Dichlorodifluoromethane	**1.1**	**0.88**	**1.2**	**1.1**	---	---	---	
Ethanol	**81**	**24**	**29**	**16**	---	---	---	
Ethyl Acetate	**2.1 J**	**3.2**	**8.4**	**4.9**	---	---	---	
Ethylbenzene	**0.31 J**	**0.15**	**0.13 J**	**0.10 J**	---	---	No Further Action	
Heptane	**24**	**0.23**	**0.32**	**0.52**	---	---	No Further Action	
Hexane	**34**	< 4.9	**0.73 J**	**0.93 J**	---	---	No Further Action	
Isopropyl Alcohol	**540 E**	**9.9**	**23**	**36**	---	---	---	
m,p-Xylene	**0.86 J**	**0.50**	**0.37**	**0.31**	---	---	No Further Action	
Methyl isobutyl ketone (MIBK)	**0.35 J**	**0.15**	< 0.14	**0.12 J**	---	---	---	
Methylene chloride	< 3.5	< 1.2	< 1.2	**0.63 J**	60	---	No Further Action	
o-Xylene	**0.35 J**	**0.19**	**0.16**	**0.13 J**	---	---	No Further Action	
Styrene	**0.38 J**	< 0.15	< 0.15	< 0.15	---	---	---	
Tetrachloroethene	**33**	**0.73**	< 0.24	< 0.24	30	300	No Further Action	
Tetrahydrofuran	**2.5 J**	**0.31 J**	< 1	< 1	---	---	---	
Toluene	**5.7**	**0.86**	**0.85**	**0.71**	---	---	No Further Action	
Trichlorofluoromethane	**1.1 J**	**1.9**	**1.1**	**1.0**	---	---	---	

Legend:

50	Decision Matrices recommend a specific action based on parameter concentrations
25	Parameter was detected at concentrations exceeding the NYSDOH Immediate Action Levels
5.0	Parameter was detected at concentrations exceeding the NYSDOH Air Guidance Values
1.0	Parameter was detected at concentrations exceeding the laboratory reporting limit
< 1.0	Parameter was not detected at concentrations exceeding the laboratory reporting limit

Notes:

All concentrations in micrograms per cubic meter (µg/m^3)
Recommendations based on May 2017 and February 2024 NYSDOH Soil Vapor/Indoor Air Matrices (Decision Matrices)
J = Detected but below the Reporting Limit (lowest calibration standard); therefore, result is an estimated concentration
E = Reported result is estimated; value reported over verified calibration range
--- = Standard Not Promulgated

DRAFT

Table 9A
SVI Structure Sample Results - HRP Samples
Soil Vapor/Air Laboratory Analytical Results (Detections Only)
Elton Street/Linwood Street Groundwater
Site # 224250, #224301
Brooklyn NY

Property 23								
Lab ID:	**23C3018-01**	**23C3018-02**	**23C3018-03**	**23C3018-04**	**NYSDOH Air Guidance Values**	**NYSDOH Immediate Action Levels**	**NYSDOH May 2017 / February 2024 Matrix Recommendations**	**Final Action Recommended**
Date Collected:	**3/13-14/2023**	**3/13-14/2023**	**3/13-14/2023**	**3/13-14/2023**				
Sample Location:	**Sub-Slab Soil Vapor Concentrations**	**Basement Indoor Air Concentrations**	**First Floor Indoor Air Concentrations**	**Outdoor Air Concentrations**				
Volatile Organic Compounds (µg/m³)								
1,1,2-Trichlorotrifluoroethane (Freon 113)	< 3.1	**0.43 J**	**0.50 J**	**0.53 J**	---	---	---	**No Further Action**
1,2,4-Trimethylbenzene	**3.8**	**0.29**	**0.30**	**0.13 J**	---	---	No Further Action	
1,2-Dichloropropane	< 0.46	< 0.16	**0.10 J**	**0.091 J**	---	---	---	
1,3,5-trimethyl-benzene	**0.59**	< 0.17	< 0.17	< 0.17	---	---	No Further Action	
1,4-Dichlorobenzene	**0.43 J**	**12**	**0.29**	**0.14 J**	---	---	---	
1-Ethyl-4-methyl-benzene	**0.66**	< 0.17	< 0.17	< 0.17	---	---	---	
2-Butanone (MEK)	**3.2 J**	< 4.1	**1.5 J**	< 4.1	---	---	---	
2-Hexanone (Methyl butyl ketone/MBK)	< 0.41	**0.11 J**	**0.30**	**0.20**	---	---	---	
Acetone	**24**	**15**	**18**	**7.7**	---	---	---	
Benzene	**1.1**	**1.1**	**0.77**	**0.51**	---	---	No Further Action	
Bromomethane	< 0.39	< 0.14	< 0.14	**0.10 J**	---	---	---	
Carbon tetrachloride	< 0.63	**0.35**	**0.50**	**0.18 J**	---	---	No Further Action	
Chloroform	**0.71**	**0.23**	**0.26**	< 0.17	---	---	---	
Chloromethane	**0.52**	**0.99**	**0.99**	**0.98**	---	---	---	
Cyclohexane	< 0.34	**0.11 J**	**0.089 J**	**0.092 J**	---	---	No Further Action	
Dichlorodifluoromethane	**1.4**	**0.86**	**0.92**	**1.1**	---	---	---	
Ethanol	**66**	**47**	**64**	**8.0**	---	---	---	
Ethyl Acetate	**12**	**16**	**19**	**14**	---	---	---	
Ethylbenzene	**2.1**	**0.21**	**0.19**	**0.13 J**	---	---	No Further Action	
Heptane	**0.53**	**0.39**	**0.43**	**0.31**	---	---	No Further Action	
Hexane	< 14	**1.0 J**	**1.0 J**	**0.74 J**	---	---	No Further Action	
Isopropyl Alcohol	**290 E**	**8.1**	**8.9**	**3.5**	---	---	---	
m,p-Xylene	**8.6**	**0.72**	**0.54**	**0.34**	---	---	No Further Action	
Methyl isobutyl ketone (MIBK)	< 0.41	**0.27**	**0.24**	**0.092 J**	---	---	---	
o-Xylene	**3.5**	**0.29**	**0.24**	**0.16**	---	---	No Further Action	
Styrene	**1.2**	< 0.15	**0.13 J**	< 0.15	---	---	---	
Tetrachloroethene	**63**	**2.6**	**1.3**	**0.21 J**	30	300	No Further Action	
Tetrahydrofuran	**1.0 J**	< 1	< 1	< 1	---	---	---	
Toluene	**12**	**1.9**	**1.5**	**0.65**	---	---	No Further Action	
Trichlorofluoromethane	**1.1 J**	**1.1**	**1.1**	**1.1**	---	---	---	

Legend:

50	Decision Matrices recommend a specific action based on parameter concentrations
25	Parameter was detected at concentrations exceeding the NYSDOH Immediate Action Levels
5.0	Parameter was detected at concentrations exceeding the NYSDOH Air Guidance Values
1.0	Parameter was detected at concentrations exceeding the laboratory reporting limit
< 1.0	Parameter was not detected at concentrations exceeding the laboratory reporting limit

Notes:

All concentrations in micrograms per cubic meter (µg/m^3)
Recommendations based on May 2017 and February 2024 NYSDOH Soil Vapor/Indoor Air Matrices (Decision Matrices)
J = Detected but below the Reporting Limit (lowest calibration standard); therefore, result is an estimated concentration
E = Reported result is estimated; value reported over verified calibration range
--- = Standard Not Promulgated

DRAFT

Table 9A
SVI Structure Sample Results - HRP Samples
Soil Vapor/Air Laboratory Analytical Results (Detections Only)
Elton Street/Linwood Street Groundwater
Site # 224250, #224301
Brooklyn NY

Property 34								
Lab ID:	**23C3018-09**	**23C3018-10**	**23C3018-11**	**23C3018-04**	**NYSDOH Air Guidance Values**	**NYSDOH Immediate Action Levels**	**NYSDOH May 2017 / February 2024 Matrix Recommendations**	**Final Action Recommended**
Date Collected:	**3/13-14/2023**	**3/13-14/2023**	**3/13-14/2023**	**3/13-14/2023**				
Sample Location:	**Sub-Slab Soil Vapor Concentrations**	**Basement Indoor Air Concentrations**	**First Floor Indoor Air Concentrations**	**Outdoor Air Concentrations**				
Volatile Organic Compounds (µg/m³)								
1,1,2-Trichlorotrifluoroethane (Freon 113)	< 3.1	**0.42 J**	**0.44 J**	**0.53 J**	---	---	---	
1,2,4-Trimethylbenzene	**5.1**	**0.56**	**0.55**	**0.13 J**	---	---	No Further Action	
1,2-Dichloropropane	< 0.46	**0.19**	**0.17**	**0.091 J**	---	---	---	
1,3,5-trimethyl-benzene	**0.89**	**0.15 J**	**0.097 J**	< 0.17	---	---	No Further Action	
1,4-Dichlorobenzene	< 0.6	**0.17 J**	**0.18 J**	**0.14 J**	---	---	---	
1-Ethyl-4-methyl-benzene	**0.90**	**0.13 J**	< 0.17	< 0.17	---	---	---	
2-Butanone (MEK)	**6.0 J**	**1.2 J**	**1.6 J**	< 4.1	---	---	---	
2-Hexanone (Methyl butyl ketone/MBK)	**0.61**	**0.20**	**0.27**	**0.20**	---	---	---	
Acetone	**63**	**29**	**27**	**7.7**	---	---	---	
Benzene	**1.8**	**1.1**	**0.94**	**0.51**	---	---	No Further Action	
Bromodichloromethane	< 0.67	< 0.24	**0.18 J**	< 0.24	---	---	---	
Bromomethane	< 0.39	< 0.14	**0.16**	**0.10 J**	---	---	---	
Carbon tetrachloride	< 0.63	**0.55**	**0.60**	**0.18 J**	---	---	No Further Action	
Chloroethane	< 0.26	**0.14**	**0.11**	< 0.093	---	---	---	
Chloroform	**1.7**	**1.9**	**2.5**	< 0.17	---	---	---	
Chloromethane	**0.38 J**	**2.0**	**1.9**	**0.98**	---	---	---	
Cyclohexane	**0.37**	**0.86**	**0.42**	**0.092 J**	---	---	No Further Action	**No Further Action**
Dichlorodifluoromethane	**1.4**	**0.87**	**0.81**	**1.1**	---	---	---	
Ethanol	**93**	**730 E**	**660 E**	**8.0**	---	---	---	
Ethyl Acetate	**19**	**11**	**11**	**14**	---	---	---	
Ethylbenzene	**3.1**	**1.0**	**0.68**	**0.13 J**	---	---	No Further Action	
Heptane	**0.80**	**1.2**	**0.81**	**0.31**	---	---	No Further Action	
Hexane	**2.2 J**	**2.9 J**	**2.1 J**	**0.74 J**	---	---	No Further Action	
Isopropyl Alcohol	**480 E**	**28**	**44**	**3.5**	---	---	---	
m,p-Xylene	**12**	**2.4**	**1.6**	**0.34**	---	---	No Further Action	
Methyl isobutyl ketone (MIBK)	**0.42**	< 0.14	< 0.14	**0.092 J**	---	---	---	
Naphthalene	**0.47 J**	< 0.18	**0.21**	< 0.18	---	---	No Further Action	
o-Xylene	**4.9**	**0.84**	**0.58**	**0.16**	---	---	No Further Action	
Styrene	**1.7**	**0.14 J**	**0.13 J**	< 0.15	---	---	---	
Tetrachloroethene	**3.6**	**0.43**	**0.27**	**0.21 J**	30	300	No Further Action	
Tetrahydrofuran	**2.0 J**	< 1	< 1	< 1	---	---	---	
Toluene	**19**	**14**	**6.2**	**0.65**	---	---	No Further Action	
Trichlorofluoromethane	**1.1 J**	**1.0**	**1.1**	**1.1**	---	---	---	

Legend:

50	Decision Matrices recommend a specific action based on parameter concentrations
25	Parameter was detected at concentrations exceeding the NYSDOH Immediate Action Levels
5.0	Parameter was detected at concentrations exceeding the NYSDOH Air Guidance Values
1.0	Parameter was detected at concentrations exceeding the laboratory reporting limit
< 1.0	Parameter was not detected at concentrations exceeding the laboratory reporting limit

Notes:
All concentrations in micrograms per cubic meter (µg/m^3)
Recommendations based on May 2017 and February 2024 NYSDOH Soil Vapor/Indoor Air Matrices (Decision Matrices)
J = Detected but below the Reporting Limit (lowest calibration standard); therefore, result is an estimated concentration
E = Reported result is estimated; value reported over verified calibration range
--- = Standard Not Promulgated

DRAFT

Table 9A
SVI Structure Sample Results - HRP Samples
Soil Vapor/Air Laboratory Analytical Results (Detections Only)
Elton Street/Linwood Street Groundwater
Site # 224250, #224301
Brooklyn NY

Property 37								
Lab ID:	**23D0768-01**	**23D0768-02**	**23D0768-03**	**23D0768-04**	**NYSDOH Air Guidance Values**	**NYSDOH Immediate Action Levels**	**NYSDOH May 2017 / February 2024 Matrix Recommendations**	**Final Action Recommended**
Date Collected:	**3/29-30/2023**	**3/29-30/2023**	**3/29-30/2023**	**3/29-30/2023**				
Sample Location:	**Sub-Slab Soil Vapor Concentrations**	**Basement Indoor Air Concentrations**	**First Floor Indoor Air Concentrations**	**Outdoor Air Concentrations**				
Volatile Organic Compounds (µg/m³)								
1,1,2-Trichlorotrifluoroethane (Freon 113)	< 3.1	**0.43 J**	**0.42 J**	**0.44 J**	---	---	---	**No Further Action**
1,2,4-Trimethylbenzene	**6.4**	**0.49**	**0.91**	**0.12 J**	---	---	No Further Action	
1,3,5-trimethyl-benzene	**1.4**	**0.14 J**	**0.23**	< 0.17	---	---	No Further Action	
1,3-Dichlorobenzene	**0.58 J**	< 0.21	< 0.21	< 0.21	---	---	---	
1,4-Dichlorobenzene	**1.3**	**0.70**	**0.63**	**0.31**	---	---	---	
1-Ethyl-4-methyl-benzene	**0.95**	< 0.17	**0.19**	< 0.17	---	---	---	
2-Butanone (MEK)	**5.8 J**	**2.3 J**	**1.8 J**	**1.3 J**	---	---	---	
2-Hexanone (Methyl butyl ketone/MBK)	**2.3**	**0.38 J**	**0.43 J**	**0.14 J**	---	---	---	
Acetone	**100**	**42**	**38**	**9.1**	---	---	---	
Benzene	**1.8**	**0.49**	**0.56**	**0.41**	---	---	No Further Action	
Bromodichloromethane	< 0.67	**0.24**	**0.30**	< 0.23	---	---	---	
Carbon tetrachloride	< 0.63	**0.53**	**0.50**	**0.45**	---	---	No Further Action	
Chloroform	< 0.49	**1.9**	**2.1**	< 0.17	---	---	---	
Chloromethane	**0.40 J**	**0.89**	**0.96**	**1.1**	---	---	---	
cis-1,2-Dichloroethene	< 0.4	**0.50**	**0.57**	< 0.14	---	---	No Further Action	
Cyclohexane	< 0.34	**0.22**	**0.40**	< 0.12	---	---	No Further Action	
Dichlorodifluoromethane	**2.0**	**2.2**	**2.2**	**2.3**	---	---	---	
Ethanol	**89**	**87 E**	**200 E**	**13**	---	---	---	
Ethyl Acetate	**2.4 J**	**1.6**	**1.3**	< 1.3	---	---	---	
Ethylbenzene	**2.3**	**0.20**	**0.28**	**0.094 J**	---	---	No Further Action	
Heptane	**1.6**	**0.51**	**0.63**	**0.29**	---	---	No Further Action	
Hexane	< 14	< 4.9	**0.70 J**	< 4.9	---	---	No Further Action	
Isopropyl Alcohol	**320 E**	**150 E**	**5.3**	**10**	---	---	---	
m,p-Xylene	**9.1**	**0.63**	**0.91**	**0.26 J**	---	---	No Further Action	
Methyl isobutyl ketone (MIBK)	**0.81**	< 0.14	< 0.14	< 0.14	---	---	---	
Methyltertbutyl ether	**0.44**	< 0.13	< 0.13	< 0.13	---	---	---	
Naphthalene	**1.3**	**0.25**	**0.34**	< 0.18	---	---	No Further Action	
o-Xylene	**3.3**	**0.29**	**0.42**	**0.14 J**	---	---	No Further Action	
Styrene	**1.2**	**0.13 J**	**0.19**	< 0.15	---	---	---	
Tetrachloroethene	**6.7**	**0.89**	**0.99**	< 0.24	30	300	No Further Action	
Tetrahydrofuran	**3.4**	**0.48 J**	< 1	< 1	---	---	---	
Toluene	**28**	**1.3**	**1.5**	**0.63**	---	---	No Further Action	
Trichloroethene	**0.44 J**	**0.73**	**0.81**	< 0.19	---	---	No Further Action	
Trichlorofluoromethane	**1.1 J**	**1.1**	**1.1**	**1.1**	---	---	---	

Legend:

50	Decision Matrices recommend a specific action based on parameter concentrations
25	Parameter was detected at concentrations exceeding the NYSDOH Immediate Action Levels
5.0	Parameter was detected at concentrations exceeding the NYSDOH Air Guidance Values
1.0	Parameter was detected at concentrations exceeding the laboratory reporting limit
< 1.0	Parameter was not detected at concentrations exceeding the laboratory reporting limit

Notes:
All concentrations in micrograms per cubic meter (µg/m^3)
Recommendations based on May 2017 and February 2024 NYSDOH Soil Vapor/Indoor Air Matrices (Decision Matrices)
J = Detected but below the Reporting Limit (lowest calibration standard); therefore, result is an estimated concentration
E = Reported result is estimated; value reported over verified calibration range
--- = Standard Not Promulgated

DRAFT

Table 9A
SVI Structure Sample Results - HRP Samples
Soil Vapor/Air Laboratory Analytical Results (Detections Only)
Elton Street/Linwood Street Groundwater
Site # 224250, #224301
Brooklyn NY

Property 42											
Lab ID:	23D1044	23D1044	23D1044	23D1044	23D1044	23D1044	23D1044	NYSDOH Air Guidance Values	NYSDOH Immediate Action Levels	NYSDOH May 2017 / February 2024 Matrix Recommendations	Final Action Recommended
Date Collected:	04/05/2023	04/05/2023	04/05/2023	04/05/2023	04/05/2023	04/05/2023	04/05/2023				
Sample Location:	Sub-Slab Soil Vapor Concentrations	First Floor Indoor Air Concentrations	Sub-Slab Soil Vapor Concentrations	First Floor Indoor Air Concentrations	Sub-Slab Soil Vapor Concentrations	First Floor Indoor Air Concentrations	Outdoor Air Concentrations				
Volatile Organic Compounds (µg/m³)											
1,1,1-Trichloroethane	**120**	< 0.190	**7.4**	< 0.190	< 81.0	< 0.190	< 0.190	---	---	No Further Action	
1,1,2-Trichlorotrifluoroethane (Freon 113)	< 460	**0.500 J**	< 15.0	**0.550 J**	< 460	**0.510 J**	**0.520 J**	---	---	---	
1,1-Dichloroethane	**76**	**0.24**	< 2.00	**0.18**	< 60.0	< 0.140	< 0.140	---	---	---	
1,1-Dichloroethene	< 59.0	< 0.140	< 2.00	< 0.140	< 59.0	< 0.140	**0.130 J**	---	---	---	
1,2,4-Trimethylbenzene	< 74.0	**2.4**	< 2.50	**2.8**	< 73.0	**2.1**	**1.9**	---	---	No Further Action	
1,2-Dichloroethane	< 61.0	**0.32**	< 2.00	**0.73**	< 60.0	**0.30**	< 0.140	---	---	---	
1,3,5-trimethyl-benzene	< 74.0	**0.57**	< 2.50	**0.76**	< 73.0	**0.49**	**0.44**	---	---	No Further Action	
1,4-Dichlorobenzene	< 90.0	< 0.210	< 3.00	< 0.210	< 90.0	**0.22**	< 0.210	---	---	---	
1-Ethyl-4-methyl-benzene	< 74.0	**0.59**	< 2.50	**0.63**	< 73.0	**0.48**	**0.55**	---	---	---	
2-Butanone (MEK)	< 1800	**12**	< 59.0	**22**	< 1800	**8.0**	**4.7**	---	---	---	
Acetone	< 1400	**38**	< 48.0	**44**	< 1400	**29**	**37**	---	---	---	
Benzene	< 48.0	**1.5**	< 1.60	**1.4**	< 48.0	**0.91**	**1.4**	---	---	No Further Action	
Carbon disulfide	< 470	**18**	< 16.0	**25**	< 460	**30**	**0.270 J**	---	---	---	
Carbon tetrachloride	< 94.0	**0.49**	< 3.10	**0.61**	< 94.0	**0.54**	**0.51**	---	---	No Further Action	
Chloroethane	< 40.0	< 0.0920	< 1.30	**0.092**	< 39.0	**0.12**	< 0.0920	---	---	---	
Chloroform	**250**	**1.2**	**13**	**2.4**	**110**	**0.41**	< 0.170	---	---	---	
Chloromethane	< 62.0	**1.4**	< 2.10	**1.5**	< 62.0	**1.4**	**1.3**	---	---	---	
cis-1,2-Dichloroethene	**400**	< 0.140	< 2.00	< 0.140	< 59.0	< 0.140	< 0.140	---	---	**Mitigate**	
Cyclohexane	< 52.0	**1.8**	< 1.70	**2.2**	< 51.0	**1.8**	**1.3**	---	---	No Further Action	
Dichlorodifluoromethane	< 74.0	**3.8**	< 2.50	**4.7**	< 74.0	**3.5**	**5.5**	---	---	---	
Ethanol	< 1100	**120 J**	**57.0 J**	**260 J**	< 1100	**170 J**	**52**	---	---	---	**Mitigate**
Ethyl Acetate	< 540	**9.1**	< 18.0	**11**	< 540	**8.3**	**8.9**	---	---	---	
Ethylbenzene	< 65.0	**2.1**	< 2.20	**2.4**	< 65.0	**1.5**	**2.3**	---	---	No Further Action	
Heptane	< 61.0	**1.7**	< 2.00	**2.0**	< 61.0	**1.5**	**1.4**	---	---	No Further Action	
Hexane	< 2100	**2.20 J**	< 70.0	**2.30 J**	< 2100	**0.980 J**	**1.80 J**	---	---	No Further Action	
Isopropyl Alcohol	< 1500	**12**	**350**	**21**	**440 J**	**11**	**5.5**	---	---	---	
m,p-Xylene	< 130	**7.1**	< 4.30	**8.4**	< 130	**5.7**	**6.3**	---	---	No Further Action	
Methyl isobutyl ketone (MIBK)	< 61.0	**4.0**	< 2.00	**4.3**	< 61.0	**3.3**	< 0.140	---	---	---	
Methylene chloride	< 520	**1.8**	< 17.0	**2.1**	< 520	**1.8**	< 1.20	60	---	---	
Naphthalene	< 79.0 J	**32.0 J**	< 2.60 J	**35.0 J**	< 78.0 J	**47.0 J**	**1.30 J**	---	---	Identify Source(s) or Resample or Mitigate	
o-Xylene	< 65.0	**2.7**	< 2.20	**3.1**	< 65.0	**1.9**	**2.3**	---	---	No Further Action	
Styrene	< 64.0	**0.44**	< 2.10	**0.71**	< 64.0	**0.48**	**0.0950 J**	---	---	---	
Tetrachloroethene	**19000**	**5.7**	**1800**	**5.9**	**17000**	**2.7**	**0.45**	30	300	**Mitigate**	
Tetrahydrofuran	< 440	**1.5**	< 15.0	**2.0**	< 440	**2.7**	**0.380 J**	---	---	---	
Toluene	< 57.0	**22**	**1.80 J**	**22**	< 56.0	**21**	**26**	---	---	No Further Action	
trans-1,2-Dichloroethene	**100**	**0.22**	< 2.00	**0.26**	< 59.0	**0.130 J**	**0.44**	---	---	---	
Trichloroethene	**23000**	**1.9**	**340**	**1.5**	**4300**	**0.72**	**0.67**	2	20	**Mitigate**	
Trichlorofluoromethane	< 340	**1.3**	< 11.0	**1.6**	< 340	**1.3**	**1.4**	---	---	---	
Vinyl acetate	< 1100	< 2.50	< 35.0	< 2.50	< 1100	**2.5**	< 2.50	---	---	---	
Vinyl chloride	< 38.0	< 0.0890	< 1.30	**0.11**	< 38.0	< 0.0890	< 0.0890	---	---	---	

Legend:

50	Decision Matrices recommend a specific action based on parameter concentrations
25	Parameter was detected at concentrations exceeding the NYSDOH Immediate Action Levels
5.0	Parameter was detected at concentrations exceeding the NYSDOH Air Guidance Values
1.0	Parameter was detected at concentrations exceeding the laboratory reporting limit
< 1.0	Parameter was not detected at concentrations exceeding the laboratory reporting limit

Notes:
All concentrations in micrograms per cubic meter (µg/m³)
Recommendations based on May 2017 and February 2024 NYSDOH Soil Vapor/Indoor Air Matrices (Decision Matrices)
J = Detected but below the Reporting Limit (lowest calibration standard); therefore, result is an estimated concentration
E = Reported result is estimated; value reported over verified calibration range
--- = Standard Not Promulgated

DRAFT

Table 9A
SVI Structure Sample Results - HRP Samples
Soil Vapor/Air Laboratory Analytical Results (Detections Only)
Elton Street/Linwood Street Groundwater
Site # 224250, #224301
Brooklyn NY

Property 51								
Lab ID:	**23C3018-05**	**23C3018-106**	**23C3018-07**	**23C3018-08**	**NYSDOH Air Guidance Values**	**NYSDOH Immediate Action Levels**	**NYSDOH May 2017 / February 2024 Matrix Recommendations**	**Final Action Recommended**
Date Collected:	**3/13-14/2023**	**3/13-14/2023**	**3/13-14/2023**	**3/13-14/2023**				
Sample Location:	**Sub-Slab Soil Vapor Concentrations**	**Basement Indoor Air Concentrations**	**First Floor Indoor Air Concentrations**	**Outdoor Air Concentrations**				
Volatile Organic Compounds (µg/m³)								
1,1,1-Trichloroethane	< 0.55	**0.24**	< 0.19	< 0.19	---	---	No Further Action	**No Further Action**
1,1,2-Trichlorotrifluoroethane (Freon 113)	< 3.1	**0.47 J**	**0.43 J**	**0.44 J**	---	---	---	
1,2,4-Trimethylbenzene	**3.3**	**0.48**	**0.69**	**0.31**	---	---	No Further Action	
1,2-Dichloroethane	< 0.4	**0.14 J**	**0.51**	< 0.14	---	---	---	
1,2-Dichloropropane	< 0.46	**0.22**	**2.7**	< 0.16	---	---	---	
1,3,5-trimethyl-benzene	**0.53**	**0.13 J**	**0.15 J**	**0.093 J**	---	---	No Further Action	
1,4-Dichlorobenzene	< 0.6	**1.5**	**0.62**	< 0.21	---	---	---	
1-Ethyl-4-methyl-benzene	**0.60**	**0.13 J**	**0.39**	< 0.17	---	---	---	
2-Butanone (MEK)	**3.9 J**	**1.7 J**	**2.0 J**	< 4.1	---	---	---	
2-Hexanone (Methyl butyl ketone/MBK)	**0.47**	**0.25**	**0.27**	**0.17**	---	---	---	
Acetone	**24**	**27**	**64**	**8.1**	---	---	---	
Benzene	**1.0**	**1.6**	**2.5**	**1.1**	---	---	No Further Action	
Bromodichloromethane	< 0.67	< 0.24	**0.45**	< 0.24	---	---	---	
Bromomethane	< 0.39	< 0.14	**0.14**	< 0.14	---	---	---	
Carbon disulfide	< 3.1	< 1.1	**0.22 J**	< 1.1	---	---	---	
Carbon tetrachloride	< 0.63	**0.49**	**0.41**	**0.28**	---	---	No Further Action	
Chloroethane	< 0.26	< 0.093	**0.11**	< 0.093	---	---	---	
Chloroform	**47**	**1.4**	**4.9**	< 0.17	---	---	---	
Chloromethane	**0.33 J**	**1.1**	**1.7**	**0.94**	---	---	---	
Cyclohexane	< 0.34	**0.13**	**0.20**	**0.18**	---	---	No Further Action	
Dichlorodifluoromethane	**1.3**	**0.86**	**0.88**	**0.79**	---	---	---	
Ethanol	**68**	**590 E**	**1100 E**	**8.8**	---	---	---	
Ethyl Acetate	**12**	**6.1**	**14**	**3.2**	---	---	---	
Ethylbenzene	**2.0**	**0.35**	**0.69**	**0.24**	---	---	No Further Action	
Heptane	**0.52**	**0.36**	**0.52**	**0.88**	---	---	No Further Action	
Hexane	< 14	**0.82 J**	**1.2 J**	**1.4 J**	---	---	No Further Action	
Isopropyl Alcohol	**340 E**	**26**	**120 E**	**2.6 J**	---	---	---	
m,p-Xylene	**7.8**	**1.0**	**2.2**	**0.82**	---	---	No Further Action	
Methyl isobutyl ketone (MIBK)	< 0.41	**0.12 J**	< 0.14	< 0.14	---	---	---	
Methylene chloride	< 3.5	< 1.2	**1.1 J**	< 1.2	60	---	No Further Action	
Naphthalene	< 0.52	**0.21**	**0.30**	< 0.18	---	---	No Further Action	
o-Xylene	**3.2**	**0.41**	**0.91**	**0.34**	---	---	No Further Action	
Styrene	**1.2**	**0.25**	**0.54**	< 0.15	---	---	---	
Tetrachloroethene	**1.1**	**0.42**	**0.36**	< 0.24	30	300	No Further Action	
Tetrahydrofuran	**1.2 J**	< 1	< 1	< 1	---	---	---	
Toluene	**12**	**2.3**	**5.9**	**1.7**	---	---	No Further Action	
Trichloroethene	< 0.54	< 0.19	**0.22**	< 0.19	2	20	No Further Action	
Trichlorofluoromethane	**1.1 J**	**1.1**	**1.1**	**1.0**	---	---	---	
Vinyl acetate	< 7	< 2.5	**3.7**	< 2.5	---	---	---	

Legend:

50	Decision Matrices recommend a specific action based on parameter concentrations
25	Parameter was detected at concentrations exceeding the NYSDOH Immediate Action Levels
5.0	Parameter was detected at concentrations exceeding the NYSDOH Air Guidance Values
1.0	Parameter was detected at concentrations exceeding the laboratory reporting limit
< 1.0	Parameter was not detected at concentrations exceeding the laboratory reporting limit

Notes:

All concentrations in micrograms per cubic meter (µg/m^3)
Recommendations based on May 2017 and February 2024 NYSDOH Soil Vapor/Indoor Air Matrices (Decision Matrices)
J = Detected but below the Reporting Limit (lowest calibration standard); therefore, result is an estimated concentration
E = Reported result is estimated; value reported over verified calibration range
--- = Standard Not Promulgated

DRAFT

Table 9A
SVI Structure Sample Results - HRP Samples
Soil Vapor/Air Laboratory Analytical Results (Detections Only)
Elton Street/Linwood Street Groundwater
Site # 224250, #224301
Brooklyn NY

Property 56, Building 1								
Lab ID:	**23C3353-14**	**23C3353-13**	**23C3353-17**	**23C3353-20**	**NYSDOH Air Guidance Values**	**NYSDOH Immediate Action Levels**	**NYSDOH May 2017 / February 2024 Matrix Recommendations**	**Final Action Recommended**
Date Collected:	**3/23-24/2023**	**3/23-24/2023**	**3/23-24/2023**	**3/23-24/2023**				
Sample Location:	**Sub-Slab Soil Vapor Concentrations**	**Basement Indoor Air Concentrations**	**First Floor Indoor Air Concentrations**	**Outdoor Air Concentrations**				
Volatile Organic Compounds (µg/m³)								
1,1,2-Trichlorotrifluoroethane (Freon 113)	< 3.1	**0.44 J**	**0.45 J**	**0.94 J**	---	---	---	
1,2,4-Trimethylbenzene	**0.87**	**1.2**	**0.42**	**0.47**	---	---	No Further Action	
1,3,5-trimethyl-benzene	< 0.49	**0.49**	**0.11 J**	**0.13 J**	---	---	No Further Action	
1,4-Dichlorobenzene	< 0.6	< 0.21	**4.8**	**0.31**	---	---	---	
1-Ethyl-4-methyl-benzene	< 0.49	**0.21**	**0.11 J**	**0.11 J**	---	---	---	
2-Butanone (MEK)	**4.8 J**	**2.5 J**	**2.9 J**	**2.2 J**	---	---	---	
2-Hexanone (Methyl butyl ketone/MBK)	**0.52 J**	**0.42 J**	**0.38 J**	**0.37 J**	---	---	---	
Acetone	**38**	**20**	**22**	**13**	---	---	---	
Benzene	**0.42**	**0.65**	**0.98**	**0.89**	---	---	No Further Action	
Carbon disulfide	**5.0**	< 1.1	< 1.1	< 1.1	---	---	---	
Carbon tetrachloride	< 0.63	**0.45**	**0.42**	**0.44**	---	---	No Further Action	
Chloroform	**1.5**	**0.18**	**0.73**	< 0.17	---	---	---	
Chloromethane	**0.36 J**	**1.0**	**1.2**	**1.1**	---	---	---	
cis-1,2-Dichloroethene	**12**	**0.12 J**	< 0.14	< 0.14	---	---	No Further Action	
Cyclohexane	< 0.34	**0.18**	**0.23**	**0.3**	---	---	No Further Action	
Dichlorodifluoromethane	**2.2**	**2.3**	**2.2**	**1.9**	---	---	---	
Acetone	**7.6**	**230 E**	**5300 E**	**34**	---	---	---	**No Further Action**
Ethyl Acetate	< 3.6	**0.85 J**	**1.5**	< 1.3	---	---	---	
Ethylbenzene	**0.6**	**0.76**	**0.44**	**0.38**	---	---	No Further Action	
Heptane	**0.32 J**	**0.29**	**3.1**	**0.51**	---	---	No Further Action	
Hexane	< 14	< 4.9	< 4.9	**0.78 J**	---	---	No Further Action	
Isopropyl Alcohol	**6.9 J**	**6.1**	**100 E**	**36**	---	---	---	
m,p-Xylene	**2.0**	**2.9**	**1.5**	**1.3**	---	---	No Further Action	
Naphthalene	< 0.52	**0.14 J**	**0.23**	< 0.18	---	---	No Further Action	
o-Xylene	**0.70**	**1.4**	**0.69**	**0.52**	---	---	No Further Action	
Propene	**1.6 J**	< 2.4	< 2.4	< 2.4	---	---	---	
Styrene	**0.38 J**	**0.39**	**1.2**	**0.086 J**	---	---	---	
Tetrachloroethene	**3.0**	**0.26**	**0.44**	**0.23 J**	30	300	No Further Action	
Tetrahydrofuran	< 2.9	< 1	**0.40 J**	**0.99 J**	---	---	---	
Toluene	**2.3**	**2.2**	**2.0**	**2.5**	---	---	No Further Action	
Trichloroethene	**8.9**	< 0.19	< 0.19	< 0.19	2	20	No Further Action	
Trichlorofluoromethane	**1.7 J**	**1.1**	**1.1**	**1.3**	---	---	---	
Vinyl acetate	< 7	**2.1 J**	< 2.5	< 2.5	---	---	---	

Legend:

50	Decision Matrices recommend a specific action based on parameter concentrations
25	Parameter was detected at concentrations exceeding the NYSDOH Immediate Action Levels
5.0	Parameter was detected at concentrations exceeding the NYSDOH Air Guidance Values
1.0	Parameter was detected at concentrations exceeding the laboratory reporting limit
< 1.0	Parameter was not detected at concentrations exceeding the laboratory reporting limit

Notes:
All concentrations in micrograms per cubic meter (µg/m^3)
Recommendations based on May 2017 and February 2024 NYSDOH Soil Vapor/Indoor Air Matrices (Decision Matrices)
J = Detected but below the Reporting Limit (lowest calibration standard); therefore, result is an estimated concentration
E = Reported result is estimated; value reported over verified calibration range
--- = Standard Not Promulgated

DRAFT

Table 9A
SVI Structure Sample Results - HRP Samples
Soil Vapor/Air Laboratory Analytical Results (Detections Only)
Elton Street/Linwood Street Groundwater
Site # 224250, #224301
Brooklyn NY

Property 56, Building 2							
Lab ID:	**23C3353-11**	**23C3353-13**	**23C3353-20**	**NYSDOH Air Guidance Values**	**NYSDOH Immediate Action Levels**	**NYSDOH May 2017 / February 2024 Matrix Recommendations**	**Final Action Recommended**
Date Collected:	**3/23-24/2023**	**3/23-24/2023**	**3/23-24/2023**				
Sample Location:	**Sub-Slab Soil Vapor Concentrations**	**First Floor Indoor Air Concentrations**	**Outdoor Air Concentrations**				
Volatile Organic Compounds (µg/m³)							
1,1,2-Trichlorotrifluoroethane (Freon 113)	< 3.1	**0.44 J**	**0.94 J**	---	---	---	**No Further Action**
1,2,4-Trimethylbenzene	**2.2**	**0.50**	**0.47**	---	---	No Further Action	
1,3,5-trimethyl-benzene	**0.75**	**0.14 J**	**0.13 J**	---	---	No Further Action	
1,4-Dichlorobenzene	< 0.6	**2.1**	**0.31**	---	---	---	
1,4-Dioxane	**7.1**	< 1.3	< 1.3	---	---	---	
1-Ethyl-4-methyl-benzene	**0.93**	**0.12 J**	**0.11 J**	---	---	---	
2-Butanone (MEK)	**99**	**2.4 J**	**2.2 J**	---	---	---	
2-Hexanone (Methyl butyl ketone/MBK)	**24**	**0.28 J**	**0.37 J**	---	---	---	
Acetone	**1400 E**	**31**	**13**	---	---	---	
Benzene	**22**	**0.97**	**0.89**	---	---	No Further Action	
Bromodichloromethane	< 0.67	**0.23 J**	< 0.23	---	---	---	
Carbon disulfide	**7.3**	**0.23 J**	< 1.1	---	---	---	
Carbon tetrachloride	< 0.63	**0.47**	**0.44**	---	---	No Further Action	
Chloroethane	**0.50**	< 0.092	< 0.092	---	---	---	
Chloroform	**3.1**	**13**	< 0.17	---	---	---	
Chloromethane	< 0.41	**1.4**	**1.1**	---	---	---	
Cyclohexane	< 0.34	**0.36**	**0.30**	---	---	No Further Action	
Dichlorodifluoromethane	< 0.49	**2.1**	**1.9**	---	---	---	
Ethanol	**1400 E**	**2900 E**	**34**	---	---	---	
Ethyl Acetate	< 3.6	**2.4**	< 1.3	---	---	---	
Ethylbenzene	**43**	**0.40**	**0.38**	---	---	No Further Action	
Heptane	**5.9**	**0.47**	**0.51**	---	---	No Further Action	
Hexane	**5.7 J**	< 4.9	**0.78 J**	---	---	No Further Action	
Isopropyl Alcohol	**340 E**	**110 E**	**36**	---	---	---	
m,p-Xylene	**150**	**1.2**	**1.3**	---	---	No Further Action	
Methyl isobutyl ketone (MIBK)	**6.5**	**1.4**	< 0.14	---	---	---	
Naphthalene	**0.58**	**0.32**	< 0.18	---	---	No Further Action	
o-Xylene	**62**	**0.51**	**0.52**	---	---	No Further Action	
Propene	**8.5**	< 2.4	< 2.4	---	---	---	
Styrene	**94**	**0.46**	**0.086 J**	---	---	---	
Tetrachloroethene	**18**	**0.36**	**0.23 J**	30	300	No Further Action	
Tetrahydrofuran	< 2.9	**0.42 J**	**0.99 J**	---	---	---	
Toluene	**30**	**2.6**	**2.5**	---	---	No Further Action	
Trichloroethene	**0.57**	< 0.19	< 0.19	2	20	No Further Action	
Trichlorofluoromethane	**3.1**	**1.1**	**1.3**	---	---	---	
Vinyl acetate	< 7	**3.2**	< 2.5	---	---	---	

DRAFT

Legend:

50	Decision Matrices recommend a specific action based on parameter concentrations
25	Parameter was detected at concentrations exceeding the NYSDOH Immediate Action Levels
5.0	Parameter was detected at concentrations exceeding the NYSDOH Air Guidance Values
1.0	Parameter was detected at concentrations exceeding the laboratory reporting limit
< 1.0	Parameter was not detected at concentrations exceeding the laboratory reporting limit

Notes:

All concentrations in micrograms per cubic meter (µg/m^3)
Recommendations based on May 2017 and February 2024 NYSDOH Soil Vapor/Indoor Air Matrices (Decision Matrices)
J = Detected but below the Reporting Limit (lowest calibration standard); therefore, result is an estimated concentration
E = Reported result is estimated; value reported over verified calibration range
--- = Standard Not Promulgated

Table 9A
SVI Structure Sample Results - HRP Samples
Soil Vapor/Air Laboratory Analytical Results (Detections Only)
Elton Street/Linwood Street Groundwater
Site # 224250, #224301
Brooklyn NY

Property 57, Building 1							
Lab ID:	**23C3353-10**	**23C3353-12**	**23C3353-20**	**NYSDOH Air Guidance Values**	**NYSDOH Immediate Action Levels**	**NYSDOH May 2017 / February 2024 Matrix Recommendations**	**Final Action Recommended**
Date Collected:	**3/23-24/2023**	**3/23-24/2023**	**3/23-24/2023**				
Sample Location:	**Sub-Slab Soil Vapor Concentrations**	**First Floor Indoor Air Concentrations**	**Outdoor Air Concentrations**				
Volatile Organic Compounds (µg/m³)							
1,1,1-Trichloroethane	**6.2**	< 0.19	< 0.19	---	---	No Further Action	**No Further Action**
1,1,2-Trichlorotrifluoroethane (Freon 113)	**1.8 J**	**0.43 J**	**0.94 J**	---	---	---	
1,2,4-Trimethylbenzene	**2.8**	**0.85**	**0.47**	---	---	No Further Action	
1,2-Dichloroethane	< 0.4	**0.18**	< 0.14	---	---	---	
1,3,5-trimethyl-benzene	**0.77**	**0.22**	**0.13 J**	---	---	No Further Action	
1,4-Dichlorobenzene	< 0.6	**1.3**	**0.31**	---	---	---	
1-Ethyl-4-methyl-benzene	**0.64**	**0.18**	**0.11 J**	---	---	---	
2-Butanone (MEK)	**36**	**2.7 J**	**2.2 J**	---	---	---	
2-Hexanone (Methyl butyl ketone/MBK)	**7.0**	**0.33 J**	**0.37 J**	---	---	---	
Acetone	**320 E**	**21**	**13**	---	---	---	
Benzene	< 0.32	**1.2**	**0.89**	---	---	No Further Action	
Carbon disulfide	**0.44 J**	< 1.1	< 1.1	---	---	---	
Carbon tetrachloride	**1.0**	**0.40**	**0.44**	---	---	No Further Action	
Chloroethane	**0.31**	< 0.092	< 0.092	---	---	---	
Chloroform	**4.6**	**0.81**	< 0.17	---	---	---	
Chloromethane	**1.0**	**1.1**	**1.1**	---	---	---	
Cyclohexane	**1.2**	**0.5**	**0.30**	---	---	No Further Action	
Dichlorodifluoromethane	**6.0**	**2.2**	**1.9**	---	---	---	
Ethanol	**510 E**	**360 E**	**34**	---	---	---	
Ethyl Acetate	< 3.6	**4.0**	< 1.3	---	---	---	
Ethylbenzene	**3.4**	**0.66**	**0.38**	---	---	No Further Action	
Heptane	**1.6**	**0.97**	**0.51**	---	---	No Further Action	
Hexane	**6.8 J**	**1.7 J**	**0.78 J**	---	---	No Further Action	
Isopropyl Alcohol	**860 E**	**280 E**	**36**	---	---	---	
m,p-Xylene	**8.6**	**2.2**	**1.3**	---	---	No Further Action	
Methyl isobutyl ketone (MIBK)	**2.2**	< 0.14	< 0.14	---	---	---	
Methylene chloride	< 3.5	**0.61 J**	< 1.2	60	---	No Further Action	
Naphthalene	**0.91**	**0.25**	< 0.18	---	---	No Further Action	
o-Xylene	**11**	**0.92**	**0.52**	---	---	No Further Action	
Styrene	**9.8**	**0.19**	**0.086 J**	---	---	---	
Tetrachloroethene	**27**	**0.38**	**0.23 J**	30	300	No Further Action	
Tetrahydrofuran	**2.0 J**	**0.90 J**	**0.99 J**	---	---	---	
Toluene	**10**	**4.9**	**2.5**	---	---	No Further Action	
Trichloroethene	**0.77**	< 0.19	< 0.19	2	20	No Further Action	
Trichlorofluoromethane	**3.9**	**1.2**	**1.3**	---	---	---	

Legend:

50	Decision Matrices recommend a specific action based on parameter concentrations
25	Parameter was detected at concentrations exceeding the NYSDOH Immediate Action Levels
5.0	Parameter was detected at concentrations exceeding the NYSDOH Air Guidance Values
1.0	Parameter was detected at concentrations exceeding the laboratory reporting limit
< 1.0	Parameter was not detected at concentrations exceeding the laboratory reporting limit

Notes:
All concentrations in micrograms per cubic meter (µg/m^3)
Recommendations based on May 2017 and February 2024 NYSDOH Soil Vapor/Indoor Air Matrices (Decision Matrices)
J = Detected but below the Reporting Limit (lowest calibration standard); therefore, result is an estimated concentration
E = Reported result is estimated; value reported over verified calibration range
--- = Standard Not Promulgated

DRAFT

Table 9A
SVI Structure Sample Results - HRP Samples
Soil Vapor/Air Laboratory Analytical Results (Detections Only)
Elton Street/Linwood Street Groundwater
Site # 224250, #224301
Brooklyn NY

Property 57, Building 2							
Lab ID:	**23C3353-11**	**23C3353-13**	**23C3353-20**	**NYSDOH Air Guidance Values**	**NYSDOH Immediate Action Levels**	**NYSDOH May 2017 / February 2024 Matrix Recommendations**	**Final Action Recommended**
Date Collected:	**3/23-24/2023**	**3/23-24/2023**	**3/23-24/2023**				
Sample Location:	**Sub-Slab Soil Vapor Concentrations**	**First Floor Indoor Air Concentrations**	**Outdoor Air Concentrations**				
Volatile Organic Compounds (µg/m³)							
1,1,2-Trichlorotrifluoroethane (Freon 113)	**0.92 J**	**0.45 J**	**0.94 J**	---	---	---	**No Further Action**
1,2,4-Trimethylbenzene	**0.94**	**0.34**	**0.47**	---	---	No Further Action	
1,3,5-trimethyl-benzene	**0.27 J**	**0.099 J**	**0.13 J**	---	---	No Further Action	
1,4-Dichlorobenzene	< 0.6	**0.28**	**0.31**	---	---	---	
1-Ethyl-4-methyl-benzene	< 0.49	< 0.17	**0.11 J**	---	---	---	
2-Butanone (MEK)	**4.3 J**	**2.2 J**	**2.2 J**	---	---	---	
2-Hexanone (Methyl butyl ketone/MBK)	**0.63 J**	**0.37 J**	**0.37 J**	---	---	---	
Acetone	**20**	**14**	**13**	---	---	---	
Benzene	**0.40**	**0.72**	**0.89**	---	---	No Further Action	
Carbon disulfide	< 3.1	**0.33 J**	< 1.1	---	---	---	
Carbon tetrachloride	< 0.63	**0.44**	**0.44**	---	---	No Further Action	
Chloroform	**0.96**	**0.19**	< 0.17	---	---	---	
Chloromethane	< 0.41	**1.0**	**1.1**	---	---	---	
Cyclohexane	< 0.34	**0.20**	**0.30**	---	---	No Further Action	
Dichlorodifluoromethane	**3.0**	**2.2**	**1.9**	---	---	---	
Ethanol	**18**	**120 E**	**34**	---	---	---	
Ethyl Acetate	< 3.6	**1.1 J**	< 1.3	---	---	---	
Ethylbenzene	**0.96**	**0.28**	**0.38**	---	---	No Further Action	
Heptane	**0.34 J**	**0.41**	**0.51**	---	---	No Further Action	
Hexane	**2.9 J**	< 4.9	**0.78 J**	---	---	No Further Action	
Isopropyl Alcohol	**6.5 J**	**13**	**36**	---	---	---	
m,p-Xylene	**3.1**	**0.82**	**1.3**	---	---	No Further Action	
o-Xylene	**1.5**	**0.36**	**0.52**	---	---	No Further Action	
Styrene	**0.61**	**0.12 J**	**0.086 J**	---	---	---	
Tetrachloroethene	**26**	**0.39**	**0.23 J**	30	300	No Further Action	
Tetrahydrofuran	< 2.9	< 1	**0.99 J**	---	---	---	
Toluene	**3.8**	**1.8**	**2.5**	---	---	No Further Action	
Trichloroethene	**0.59**	< 0.19	< 0.19	2	20	No Further Action	
Trichlorofluoromethane	**2.3**	**1.2**	**1.3**	---	---	---	
Vinyl acetate	**3.9 J**	**1.9 J**	< 2.5	---	---	---	

Legend:

50	Decision Matrices recommend a specific action based on parameter concentrations
25	Parameter was detected at concentrations exceeding the NYSDOH Immediate Action Levels
5.0	Parameter was detected at concentrations exceeding the NYSDOH Air Guidance Values
1.0	Parameter was detected at concentrations exceeding the laboratory reporting limit
< 1.0	Parameter was not detected at concentrations exceeding the laboratory reporting limit

Notes:
All concentrations in micrograms per cubic meter (µg/m^3)
Recommendations based on May 2017 and February 2024 NYSDOH Soil Vapor/Indoor Air Matrices (Decision Matrices)
J = Detected but below the Reporting Limit (lowest calibration standard); therefore, result is an estimated concentration
E = Reported result is estimated; value reported over verified calibration range
--- = Standard Not Promulgated

DRAFT

Table 9B
SVI Structure Sample Results - PES Samples
Soil Vapor/Air Laboratory Analytical Results (Detections Only)
Elton Street/Linwood Street Groundwater
Site # 224250, #224301
Brooklyn NY

Property 27							
Sample ID:	**SSV-1**	**IA-1**	**OA-1**	**NYSDOH Air Guidance Values**	**NYSDOH Immediate Action Levels**	**NYSDOH May 2017 / February 2024 Matrix Recommendations**	**Final Action Recommended**
Date Collected:	**3/14/2023**	**3/14/2023**	**3/14/2023**				
Sample Type	**Soil Vapor**	**Indoor air**	**Outdoor air**				
Volatile Organic Compounds (µg/m³)							
4-Isopropyltoluene	**1.46**	**7.02**	< 1	---	---	---	**No Further Action**
Acetone	**76.00**	**21.80**	**3.80**	---	---	---	
Carbon Disulfide	**15.30**	< 1	< 1	---	---	---	
Carbon Tetrachloride	**0.48**	**0.48**	**0.45**	---	---	No Further Action	
Chloroform	**1.75**	< 1	< 1	---	---	---	
Chloromethane	**1.25**	**1.14**	**1.12**	---	---	---	
Cyclohexane	< 1	**5.71**	< 1	---	---	No Further Action	
Dichlorodifluoromethane	**2.46**	**2.17**	**2.01**	---	---	---	
Ethanol	**52.20**	**42.60**	**9.17**	---	---	---	
Ethyl acetate	**1.61**	**2.25**	< 1	---	---	---	
Ethylbenzene	< 1	**1.28**	< 1	---	---	No Further Action	
Heptane	< 1	**2.54**	< 1	---	---	No Further Action	
Isopropylalcohol	**11.80**	**2.45**	< 1	---	---	---	
m,p-Xylene	< 1	**1.30**	< 1	---	---	No Further Action	
Methyl Ethyl Ketone	**1.84**	< 1	< 1	---	---	---	
Styrene	**5.79**	**9.71**	< 1	---	---	---	
Toluene	**1.85**	**2.23**	**1.49**	---	---	No Further Action	
Trichlorofluoromethane	**2.99**	**3.20**	**1.11**	---	---	---	

Legend:

50	Decision Matrices recommend a specific action based on parameter concentrations
25	Parameter was detected at concentrations exceeding the NYSDOH Immediate Action Levels
5.0	Parameter was detected at concentrations exceeding the NYSDOH Air Guidance Values
1.0	Parameter was detected at concentrations exceeding the laboratory reporting limit
< 1.0	Parameter was not detected at concentrations exceeding the laboratory reporting limit

Notes:
All data presented from a Soil Vapor Intrusion Investigation done in the Study Area by Preferred Environmental Services, 2023
Samples were collected using 4-hr regulators
All concentrations in micrograms per cubic meter (µg/m^3)
Recommendations based on May 2017 and February 2024 NYSDOH Soil Vapor/Indoor Air Matrices (Decision Matrices)
--- = Standard Not Promulgated

DRAFT

Table 9B
SVI Structure Sample Results - PES Samples
Soil Vapor/Air Laboratory Analytical Results (Detections Only)
Elton Street/Linwood Street Groundwater
Site # 224250, #224301
Brooklyn NY

Property 28							
Sample ID:	**SSV-3**	**IA-3**	**OA-1**	**NYSDOH Air Guidance Values**	**NYSDOH Immediate Action Levels**	**NYSDOH May 2017 / February 2024 Matrix Recommendations**	**Final Action Recommended**
Date Collected:	**3/14/2023**	**3/14/2023**	**3/14/2023**				
Sample Type	**Soil Vapor**	**Indoor air**	**Outdoor air**				
Volatile Organic Compounds (µg/m³)							
1,1,1-Trichloroethane	**1.27**	< 1	< 1	---	---	No Further Action	**No Further Action**
4-Isopropyltoluene	**3.66**	**42.60**	< 1	---	---	---	
4-Methyl-2-	**1.65**	< 1	< 1	---	---	---	
Acetone	**225.00**	**27.30**	**3.80**	---	---	---	
Benzene	**1.40**	< 1	< 1	---	---	No Further Action	
Carbon Disulfide	**5.32**	< 1	< 1	---	---	---	
Carbon Tetrachloride	**1.00**	**0.49**	**0.45**	---	---	No Further Action	
Chloroform	**383.00**	< 1	< 1	---	---	---	
Chloromethane	< 1	**1.26**	**1.12**	---	---	---	
Dichlorodifluoromethane	**2.34**	**2.51**	**2.01**	---	---	---	
Ethanol	**26.20**	**495.00**	**9.17**	---	---	---	
Ethyl acetate	< 1	**6.37**	< 1	---	---	---	
Heptane	**1.36**	**3.04**	< 1	---	---	No Further Action	
Isopropylalcohol	**5.16**	**4.08**	< 1	---	---	---	
Methyl Ethyl Ketone	**22.10**	**1.23**	< 1	---	---	---	
Tetrachloroethene	**8.54**	< 0.25	< 0.25	30	300	No Further Action	
Toluene	**2.56**	**2.12**	**1.49**	---	---	No Further Action	
Trichloroethene	**0.66**	< 0.2	< 0.20	2	20	No Further Action	
Trichlorofluoromethane	**2.27**	**1.39**	**1.11**	---	---	---	

Legend:

50	Decision Matrices recommend a specific action based on parameter concentrations
25	Parameter was detected at concentrations exceeding the NYSDOH Immediate Action Levels
5.0	Parameter was detected at concentrations exceeding the NYSDOH Air Guidance Values
1.0	Parameter was detected at concentrations exceeding the laboratory reporting limit
< 1.0	Parameter was not detected at concentrations exceeding the laboratory reporting limit

Notes:
All data presented from a Soil Vapor Intrusion Investigation done in the Study Area by Preferred Environmental Services, 2023
Samples were collected using 4-hr regulators
All concentrations in micrograms per cubic meter (µg/m^3)
Recommendations based on May 2017 and February 2024 NYSDOH Soil Vapor/Indoor Air Matrices (Decision Matrices)
--- = Standard Not Promulgated

DRAFT

Table 9B
SVI Structure Sample Results - PES Samples
Soil Vapor/Air Laboratory Analytical Results (Detections Only)
Elton Street/Linwood Street Groundwater
Site # 224250, #224301
Brooklyn NY

Property 29							
Sample ID:	**SSV-4**	**IA-4**	**OA-3**	**NYSDOH Air Guidance Values**	**NYSDOH Immediate Action Levels**	**NYSDOH May 2017 / February 2024 Matrix Recommendations**	**Final Action Recommended**
Date Collected:	**3/30/2023**	**3/30/2023**	**3/14/2023**				
Sample Type	**Soil Vapor**	**Indoor air**	**Outdoor air**				
Volatile Organic Compounds (µg/m³)							
1,1,1-Trichloroethane	**3.12**	< 1	< 1	---	---	No Further Action	**No Further Action**
1,2,4-Trimethylbenzene	< 1	**3.29**	< 1	---	---	No Further Action	
1,3,5-Trimethylbenzene	< 1	**3.87**	< 1	---	---	No Further Action	
4-Ethyltoluene	< 1	**3.19**	< 1	---	---	---	
4-Isopropyltoluene	**2.83**	**90.50**	< 1	---	---	---	
Acetone	**11.90**	**27.30**	**5.13**	---	---	---	
Carbon Tetrachloride	**0.31**	**0.47**	**0.47**	---	---	No Further Action	
Chloromethane	< 1	**1.10**	**1.36**	---	---	---	
Dichlorodifluoromethane	**2.48**	**2.29**	**2.64**	---	---	---	
Ethanol	**18.80**	**256.00**	**11.20**	---	---	---	
Ethyl acetate	< 1	**3.93**	< 1	---	---	---	
Isopropylalcohol	**1.96**	**4.54**	**1.72**	---	---	---	
m,p-Xylene	< 1	**1.10**	**1.14**	---	---	No Further Action	
Methyl Ethyl Ketone	**1.11**	**1.80**	< 1	---	---	---	
Tetrachloroethene	**90.2**	< 0.41	< 0.25	30	300	No Further Action	
Trichloroethene	**20.1**	< 0.2	< 0.2	2	20	No Further Action	
Trichlorofluoromethane	**1.47**	< 1.11	< 1.34	---	---	---	

Legend:

50	Decision Matrices recommend a specific action based on parameter concentrations
25	Parameter was detected at concentrations exceeding the NYSDOH Immediate Action Levels
5.0	Parameter was detected at concentrations exceeding the NYSDOH Air Guidance Values
1.0	Parameter was detected at concentrations exceeding the laboratory reporting limit
< 1.0	Parameter was not detected at concentrations exceeding the laboratory reporting limit

Notes:
All data presented from a Soil Vapor Intrusion Investigation done in the Study Area by Preferred Environmental Services, 2023
Samples were collected using 4-hr regulators
All concentrations in micrograms per cubic meter (µg/m^3)
Recommendations based on May 2017 and February 2024 NYSDOH Soil Vapor/Indoor Air Matrices (Decision Matrices)
--- = Standard Not Promulgated

DRAFT

Table 9B
SVI Structure Sample Results - PES Samples
Soil Vapor/Air Laboratory Analytical Results (Detections Only)
Elton Street/Linwood Street Groundwater
Site # 224250, #224301
Brooklyn NY

Property 40							
Sample ID:	**SSV-5**	**IA-5**	**OA-2**	**NYSDOH Air Guidance Values**	**NYSDOH Immediate Action Levels**	**NYSDOH May 2017 / February 2024 Matrix Recommendations**	**Final Action Recommended**
Date Collected:	**3/14/2023**	**3/14/2023**	**3/14/2023**				
Sample Type	**Soil Vapor**	**Indoor air**	**Outdoor air**				
Volatile Organic Compounds (µg/m³)							
4-Methyl-2-pentanone(MIBK)	< 1	**7.08**	< 1	---	---	No Further Action	**No Further Action**
Acetone	<22.6	**15.20**	**4.20**	---	---	---	
Carbon Disulfide	**1.58**	< 1	< 1	---	---	---	
Carbon Tetrachloride	**0.36**	**0.46**	**0.45**	---	---	No Further Action	
Chloromethane	< 1	**1.04**	**1.04**	---	---	---	
Dichlorodifluoromethane	**2.37**	**2.14**	**2.06**	---	---	---	
Ethanol	**25.00**	**39.70**	**15.10**	---	---	---	
Ethyl acetate	< 1	**1.02**	< 1	---	---	---	
Heptane	< 1	**1.42**	< 1	---	---	No Further Action	
Hexane	**1.90**	< 1	< 1	---	---	No Further Action	
Isopropylalcohol	**1.47**	**1.52**	**1.04**	---	---	---	
m,p-Xylene	< 1	**1.91**	**1.49**	---	---	No Further Action	
Methyl Ethyl Ketone	**1.61**	**1.04**	< 1	---	---	---	
Propylene	**2.68**	< 1	< 1	---	---	---	
Toluene	**1.29**	**2.64**	**2.26**	---	---	No Further Action	
Trichlorofluoromethane	**1.59**	**1.08**	**1.07**	---	---	---	

Legend:

50	Decision Matrices recommend a specific action based on parameter concentrations
25	Parameter was detected at concentrations exceeding the NYSDOH Immediate Action Levels
5.0	Parameter was detected at concentrations exceeding the NYSDOH Air Guidance Values
1.0	Parameter was detected at concentrations exceeding the laboratory reporting limit
< 1.0	Parameter was not detected at concentrations exceeding the laboratory reporting limit

Notes:
All data presented from a Soil Vapor Intrusion Investigation done in the Study Area by Preferred Environmental Services, 2023
Samples were collected using 4-hr regulators
All concentrations in micrograms per cubic meter (µg/m^3)
Recommendations based on May 2017 and February 2024 NYSDOH Soil Vapor/Indoor Air Matrices (Decision Matrices)
--- = Standard Not Promulgated

DRAFT

Table 9B
SVI Structure Sample Results - PES Samples
Soil Vapor/Air Laboratory Analytical Results (Detections Only)
Elton Street/Linwood Street Groundwater
Site # 224250, #224301
Brooklyn NY

Property 58							
Sample ID	**SSV-2**	**IA-2**	**OA-2**	**NYSDOH Air Guidance Values**	**NYSDOH Immediate Action Levels**	**NYSDOH May 2017 / February 2024 Matrix Recommendations**	**Final Action Recommended**
Date Collected:	**3/14/2023**	**3/14/2023**	**3/14/2023**				
Sample Type	**Soil Vapor**	**Indoor air**	**Outdoor air**				
Volatile Organic Compounds (µg/m³)							
1,1,1-Trichloroethane	**8.67**	< 1	< 1	**---**	**---**	No Further Action	**No Further Action**
1,2,4-Trimethylbenzene	**1.50**	**1.38**	< 1	---	---	No Further Action	
1,3-Butadiene	**1.33**	< 1	< 1	---	---	---	
4-Isopropyltoluene	< 1	**2.42**	< 1	---	---	---	
Acetone	**10.80**	**14.70**	**4.20**	---	---	---	
Benzene	**1.10**	**1.28**	< 1	---	---	No Further Action	
Carbon Tetrachloride	**0.37**	**0.49**	**0.45**	---	---	No Further Action	
Chloroform	**3.75**	< 1	< 1	---	---	---	
Chloromethane	< 1	**1.09**	**1.04**	---	---	---	
Dichlorodifluoromethane	**2.45**	**2.01**	**2.06**	---	---	---	
Ethanol	**21.30**	**748.00**	**15.10**	---	---	---	
Ethyl acetate	< 1	**2.77**	< 1	---	---	---	
Heptane	< 1	**3.69**	< 1	---	---	No Further Action	
Isopropylalcohol	< 1	**2.78**	**1.04**	---	---	---	
m,p-Xylene	< 1	**1.97**	**1.49**	---	---	No Further Action	
Methyl Ethyl Ketone	**1.76**	**1.98**	< 1	---	---	---	
Propylene	**5.61**	< 1	< 1	---	---	---	
Tetrachloroethene	**20.00**	**0.28**	< 0.25	30	300	No Further Action	
Toluene	**1.14**	**2.23**	**2.26**	---	---	No Further Action	
Trichloroethene	**5.03**	< 0.2	< 0.20	2	20	No Further Action	
Trichlorofluoromethane	**1.39**	**1.09**	**1.07**	---	---	---	

Legend:

50	Decision Matrices recommend a specific action based on parameter concentrations
25	Parameter was detected at concentrations exceeding the NYSDOH Immediate Action Levels
5.0	Parameter was detected at concentrations exceeding the NYSDOH Air Guidance Values
1.0	Parameter was detected at concentrations exceeding the laboratory reporting limit
< 1.0	Parameter was not detected at concentrations exceeding the laboratory reporting limit

Notes:

All data presented from a Soil Vapor Intrusion Investigation done in the Study Area by Preferred Environmental Services, 2023
Samples were collected using 4-hr regulators
All concentrations in micrograms per cubic meter (µg/m^3)
Recommendations based on May 2017 and February 2024 NYSDOH Soil Vapor/Indoor Air Matrices (Decision Matrices)
--- = Standard Not Promulgated

DRAFT

DRAFT

APPENDIX A
Environmental Database Resources (EDR) Report

Elton Street/Linwood Street
461 Wortman Ave
Brooklyn, NY 11208

Inquiry Number: 6622221.2s
August 16, 2021

DRAFT

The EDR Radius Map™ Report with GeoCheck®

6 Armstrong Road, 4th floor
Shelton, CT 06484
Toll Free: 800.352.0050
www.edrnet.com

TABLE OF CONTENTS

SECTION	PAGE
Executive Summary	ES1
Overview Map	2
Detail Map	3
Map Findings Summary	4
Map Findings	8
Orphan Summary	1031
Zip Scan Report	ZIP-1
Government Records Searched/Data Currency Tracking	GR-1

GEOCHECK ADDENDUM

Physical Setting Source Addendum	A-1
Physical Setting Source Summary	A-2
Physical Setting Source Map	A-8
Physical Setting Source Map Findings	A-9
Physical Setting Source Records Searched	PSGR-1

DRAFT

Thank you for your business.
Please contact EDR at 1-800-352-0050
with any questions or comments.

Disclaimer - Copyright and Trademark Notice

This Report contains certain information obtained from a variety of public and other sources reasonably available to Environmental Data Resources, Inc. It cannot be concluded from this Report that coverage information for the target and surrounding properties does not exist from other sources. **NO WARRANTY EXPRESSED OR IMPLIED, IS MADE WHATSOEVER IN CONNECTION WITH THIS REPORT. ENVIRONMENTAL DATA RESOURCES, INC. SPECIFICALLY DISCLAIMS THE MAKING OF ANY SUCH WARRANTIES, INCLUDING WITHOUT LIMITATION, MERCHANTABILITY OR FITNESS FOR A PARTICULAR USE OR PURPOSE. ALL RISK IS ASSUMED BY THE USER. IN NO EVENT SHALL ENVIRONMENTAL DATA RESOURCES, INC. BE LIABLE TO ANYONE, WHETHER ARISING OUT OF ERRORS OR OMISSIONS, NEGLIGENCE, ACCIDENT OR ANY OTHER CAUSE, FOR ANY LOSS OF DAMAGE, INCLUDING, WITHOUT LIMITATION, SPECIAL, INCIDENTAL, CONSEQUENTIAL, OR EXEMPLARY DAMAGES. ANY LIABILITY ON THE PART OF ENVIRONMENTAL DATA RESOURCES, INC. IS STRICTLY LIMITED TO A REFUND OF THE AMOUNT PAID FOR THIS REPORT.** Purchaser accepts this Report "AS IS". Any analyses, estimates, ratings, environmental risk levels or risk codes provided in this Report are provided for illustrative purposes only, and are not intended to provide, nor should they be interpreted as providing any facts regarding, or prediction or forecast of, any environmental risk for any property. Only a Phase I Environmental Site Assessment performed by an environmental professional can provide information regarding the environmental risk for any property. Additionally, the information provided in this Report is not to be construed as legal advice.

Copyright 2020 by Environmental Data Resources, Inc. All rights reserved. Reproduction in any media or format, in whole or in part, of any report or map of Environmental Data Resources, Inc., or its affiliates, is prohibited without prior written permission.

EDR and its logos (including Sanborn and Sanborn Map) are trademarks of Environmental Data Resources, Inc. or its affiliates. All other trademarks used herein are the property of their respective owners.

EXECUTIVE SUMMARY

A search of available environmental records was conducted by Environmental Data Resources, Inc (EDR). The report was designed to assist parties seeking to meet the search requirements of EPA's Standards and Practices for All Appropriate Inquiries (40 CFR Part 312), the ASTM Standard Practice for Environmental Site Assessments (E 1527-13), the ASTM Standard Practice for Environmental Site Assessments for Forestland or Rural Property (E 2247-16), the ASTM Standard Practice for Limited Environmental Due Diligence: Transaction Screen Process (E 1528-14) or custom requirements developed for the evaluation of environmental risk associated with a parcel of real estate.

TARGET PROPERTY INFORMATION

ADDRESS

461 WORTMAN AVE
BROOKLYN, NY 11208

COORDINATES

Latitude (North):	40.6612970 - 40° 39' 40.66''
Longitude (West):	73.8770840 - 73° 52' 37.50''
Universal Tranverse Mercator:	Zone 18
UTM X (Meters):	594924.2
UTM Y (Meters):	4501554.0
Elevation:	9 ft. above sea level

USGS TOPOGRAPHIC MAP ASSOCIATED WITH TARGET PROPERTY

Target Property Map:	5940597 BROOKLYN, NY
Version Date:	2013
Northeast Map:	5940539 JAMAICA, NY
Version Date:	2013

AERIAL PHOTOGRAPHY IN THIS REPORT

Portions of Photo from:	20150522
Source:	USDA

DRAFT

MAPPED SITES SUMMARY

Target Property Address:
461 WORTMAN AVE
BROOKLYN, NY 11208

Click on Map ID to see full detail.

MAP ID	SITE NAME	ADDRESS	DATABASE ACRONYMS	RELATIVE ELEVATION	DIST (ft. & mi.) DIRECTION
A1	A C BUS CO	956 LINWOOD AVE	RCRA NonGen / NLR, FINDS, ECHO	Higher	1 ft.
A2	DRUM RUN	956 LINWOOD ST	NY Spills	Higher	1 ft.
A3	CON EDISON	972 LINWOOD ST	NY MANIFEST	Higher	1 ft.
A4	CON EDISON	972 LINWOOD ST	RCRA NonGen / NLR	Higher	1 ft.
B5	FRISCO HOME	907 ELTON STREET	NY Spills	Higher	1 ft.
B6	CLEANSE TEC	1000 LINWOOD ST	NY CBS, NY AST, NY Spills	Higher	1 ft.
A7	CON EDISON	972 LINWOOD ST	NJ MANIFEST	Higher	1 ft.
A8	CON EDISON	STANLEY AVE & LINWOO	RCRA NonGen / NLR, NY MANIFEST	Higher	11, 0.002, North
A9	MANHOLE 60697	STANLEY AVE/LINWOOD	NY Spills	Higher	12, 0.002, North
C10	MANHOLE 60665	INT WORTMAN AVE+LINW	NY Spills	Higher	13, 0.002, SE
C11	MANHOLE #60665	WORTMAN AV/LYNWOOD S	NY Spills	Higher	13, 0.002, SE
C12	MANHOLE 60690	LINWOOD & WORTHMAN	NY Spills	Higher	13, 0.002, SE
C13	VAULT #1664/2998/300	WORTMAN AVE/LINWOOD	NY Spills	Higher	13, 0.002, SE
C14	MANHOLE 60690	LYNWOOD ST/WORTMAN A	NY Spills	Higher	13, 0.002, SE
C15	ELTON STREET GW	SE CORNER OF ELTON S	NY SHWS	Higher	13, 0.002, South
16	PRIVATE HOME	864 ELTON ST	NY Spills	Higher	108, 0.020, NW
A17	INDUSTRIAL WAREHOUSE	870 STANLEY AVE	NY Spills	Higher	140, 0.027, NNE
A18	CON EDISON	FRONT OF 870 STANLEY	NY MANIFEST	Higher	140, 0.027, NNE
A19	CON EDISON SERVICE B	870 STANLEY AVE	RCRA NonGen / NLR, NY MANIFEST	Higher	140, 0.027, NNE
C20	CON EDISON	494 WORTMAN	NY MANIFEST	Higher	148, 0.028, ESE
C21	491 WORTMAN AVENUE	491 WORTMAN AVENUE	NY SHWS, NY ENG CONTROLS, NY INST CONTROL, NY...	Higher	190, 0.036, East
C22	J&H HOLDING CO REMED	491 WORTMAN AVENUE	NJ MANIFEST	Higher	190, 0.036, East
C23	J&H HOLDING CO REMED	491 WORTMAN AVE	RCRA-LQG, ICIS, FINDS, ECHO, RI MANIFEST, NY...	Higher	190, 0.036, East
D24	UTILITY PLASTICS; IN	920 ESSEX STREET	NY SWRCY	Higher	202, 0.038, East
C25	TRANS OCEAN EXTRESS	1034 LINWOOD ST	EDR Hist Auto	Higher	249, 0.047, SE
C26	CON EDISON	WORTMAN AVE & ESSEX	NY MANIFEST	Higher	267, 0.051, East
C27	DRUM RUN	WORTMAN AVE & ESSEX	NY Spills	Higher	267, 0.051, East
C28	AT INTERSECTION IN V	WORTMAN AVE AND ESSE	NY Spills	Higher	267, 0.051, East
C29	VAULT # 1664	WORTMAN AVE & ESSEX	NY Spills	Higher	267, 0.051, East
C30	CON EDISON	WORTMAN AVE & ESSEX	NY MANIFEST	Higher	267, 0.051, East
E31	ONE QT ANTIFREEZE FR	ESSEX STREET & STANL	NY Spills	Higher	269, 0.051, NNE
F32	CON EDISON	1055 LINWOOD ST	RCRA NonGen / NLR, FINDS, ECHO	Higher	299, 0.057, SE
F33	CON EDISON	1055 LINWOOD ST	NJ MANIFEST	Higher	299, 0.057, SE
F34	UNKNOWN	1055 LINWOOD	NY Spills	Higher	299, 0.057, SE
F35	CON EDISON	1055 LINWOOD ST	NY MANIFEST	Higher	299, 0.057, SE
D36	RODOLITZ REALTY CO	909 ESSEX ST	NY Spills, RCRA NonGen / NLR, FINDS, ECHO, NY...	Higher	317, 0.060, ENE
D37	ATLAS ROLL-OFF CORP	895 ESSEX STREET	NY SWF/LF, NY Financial Assurance	Higher	317, 0.060, NE
E38	ATLAS BIO-ENERGY	887 ESSEX STREET	NY SWF/LF	Higher	317, 0.060, NE
E39	ATLAS ROLL-OFF CORP	881 ESSEX STREET	NY UST	Higher	318, 0.060, NNE

DRAFT

MAPPED SITES SUMMARY

Target Property Address:
461 WORTMAN AVE
BROOKLYN, NY 11208

Click on Map ID to see full detail.

MAP ID	SITE NAME	ADDRESS	DATABASE ACRONYMS	RELATIVE ELEVATION	DIST (ft. & mi.) DIRECTION
E40	ATLAS REGISTERED	889 ESSEX STREET	NY SWF/LF	Higher	334, 0.063, NE
G41	PARIS PAINT & VARNIS	506 WORTMAN AVE	RCRA NonGen / NLR, FINDS, ECHO	Higher	353, 0.067, East
G42	PARIS PAINT & VARNIS	506 WORTMAN AVE	NY UST	Higher	353, 0.067, East
G43	PARIS PAINT & VARNIS	506 WORTMAN AVE	NY AST	Higher	353, 0.067, East
H44	GARYS MASTERCRAFT CL	803 STANLEY AVE	EDR Hist Cleaner	Higher	382, 0.072, West
H45	GARYS MASTERCRAFT CL	803 STANLEY AVE	ICIS, US AIRS, FINDS, ECHO, NY DRYCLEANERS	Higher	382, 0.072, West
E46	NEW YORK; INC. (ALLI	854 SHEPARD AVENUE	NY SWRCY	Higher	382, 0.072, NNE
E47	CON EDISON	903 STANLEY AVE	NY MANIFEST	Higher	397, 0.075, NNE
F48	ALLIED WASTE OF NEW	978 ESSEX STREET	NY SWF/LF, NY SWRCY	Higher	407, 0.077, ESE
I49	MOUNTAINSIDE TRANSP	841 ESSEX STREET	NY UST, NY Spills	Higher	444, 0.084, North
F50	ALLIED WASTE OF NEW	992 ESSEX STREET	NY SWRCY	Higher	451, 0.085, SE
J51	ATLAS ROLL-OFF CORP.	900 SHEPHARD AVENUE	NY SWF/LF	Higher	462, 0.087, NE
F52	METROPOLITAN PAPER R	996 ESSEX STREET	NY Spills	Higher	464, 0.088, SE
F53	CON EDISON	1066 LINWOOD ST	NY MANIFEST	Higher	469, 0.089, SE
F54	CON EDISON	1066 LINWOOD ST	RCRA NonGen / NLR	Higher	469, 0.089, SE
F55	CON EDISON	1066 LINWOOD ST	NJ MANIFEST	Higher	469, 0.089, SE
56	CON EDISON	OPP 923 ASHFORD ST	NY MANIFEST	Higher	471, 0.089, SW
F57	CON EDISION - V 0504	1000 ESSEX ST 1000 E	RCRA NonGen / NLR, NY MANIFEST	Higher	476, 0.090, SE
F58	AIR GATEWAY SERVICE	1000 ESSEX ST	EDR Hist Auto	Higher	476, 0.090, SE
F59	GALVATRON INDUSTRIES	1000 ESSEX ST	RCRA NonGen / NLR, FINDS, ECHO, NY MANIFEST	Higher	476, 0.090, SE
60	CON EDISON	891 ASHFORD ST	NY MANIFEST	Higher	477, 0.090, WSW
K61	ULTRA FLEX PKG CORP-	975 ESSEX ST	RCRA-LQG, ICIS, US AIRS, FINDS, ECHO	Higher	490, 0.093, ESE
K62	TRANSCONTINENTAL ULT	975 ESSEX ST	NY AIRS, NY MANIFEST	Higher	490, 0.093, ESE
E63	MH 66549	SHEAPARD AVE/STANLEY	NY Spills	Higher	528, 0.100, NE
E64	VAULT	SHEPHARD AVE SOUTH O	NY Spills	Higher	528, 0.100, NE
E65	SERVICE BOX 62065	STAMBLEY AVE/SHEPPAR	NY Spills	Higher	528, 0.100, NE
E66	MH 66549	SHEPARD AV / STANLY	NY Spills	Higher	528, 0.100, NE
I67	ALLIED NEW YORK 854	854 SHEHERD AVE	NY SWRCY	Higher	535, 0.101, NNE
I68	B F I DBA WASTE SERV	854 SHEPHERD AVE	NY SWRCY, RCRA NonGen / NLR, FINDS, ECHO, NY...	Higher	535, 0.101, NNE
L69	SHEPHER DISTR'S & SA	2300 LINDEN BLVD	NY UST	Higher	571, 0.108, NNW
L70	INDUSTRIAL PROPERTY	2300 LINDEN BLVD	NY Spills	Higher	571, 0.108, NNW
L71	AMAZON.COM SERVICES	2300 LINDEN BLVD	RCRA-SQG	Higher	571, 0.108, NNW
J72	STANDARD PRODUCTS CO	925 SHEPHERD AVE	NY UST, RCRA NonGen / NLR, FINDS, ECHO, NY...	Higher	575, 0.109, ENE
J73	PRIDE TRANSPORTATION	925 SHEPHERD AVENUE	NY AST	Higher	575, 0.109, ENE
M74	CON EDISON MANHOLE:	2272 LINDEN BLVD FRO	RCRA NonGen / NLR	Higher	576, 0.109, NW
M75	CON EDISON	2272 LINDEN BLVD FRO	NY MANIFEST	Higher	576, 0.109, NW
M76	CON EDISON	2272 LINDEN BLVD	NJ MANIFEST	Higher	576, 0.109, NW
M77	CON EDISON	2272 LINDEN BLVD	NY MANIFEST	Higher	576, 0.109, NW
M78	CON EDISON	2272 LINDEN BLVD	RCRA NonGen / NLR	Higher	576, 0.109, NW

DRAFT

MAPPED SITES SUMMARY

Target Property Address:
461 WORTMAN AVE
BROOKLYN, NY 11208

Click on Map ID to see full detail.

MAP ID	SITE NAME	ADDRESS	DATABASE ACRONYMS	RELATIVE ELEVATION	DIST (ft. & mi.) DIRECTION
M79	CON EDISON	2272 LINDEN BLVD	NJ MANIFEST	Higher	576, 0.109, NW
M80	CON EDISON	2272 LINDEN BLVD	RCRA NonGen / NLR	Higher	576, 0.109, NW
J81	CITIWASTE LLC	893 SHEPHERD AVE	RCRA NonGen / NLR, NY MANIFEST	Higher	576, 0.109, NE
J82	PRODUCTION PLATING	905 SHEPHERD AVE	RCRA NonGen / NLR, FINDS, ECHO, NY MANIFEST	Higher	576, 0.109, NE
M83	GOLBELS SERVICE STAT	2252 LINDEN BLVD	EDR Hist Auto	Higher	593, 0.112, NW
M84	STEVE'S AUTO REPAIR	2252 LINDEN BOULEVAR	NY LTANKS	Higher	593, 0.112, NW
J85	C AND L SALES CORP	885-895 SHEPHERD AVE	NY Spills	Higher	593, 0.112, NE
I86	METROPOLITAN PAPER R	847 SHEPARD AVE	NY UST	Higher	593, 0.112, NNE
N87	CON EDISON	865 SHEPHERD AVE	RCRA NonGen / NLR	Higher	597, 0.113, NNE
N88	CON EDISON	865 SHEPHERD AVE	NJ MANIFEST	Higher	597, 0.113, NNE
N89	CON EDISON	SHEPHERD AVE	NY Spills, NY MANIFEST	Higher	597, 0.113, NNE
90	METRO PLATING CO	535 WORTMAN AVE	RCRA NonGen / NLR, ICIS, US AIRS, FINDS, ECHO, NY...	Higher	599, 0.113, East
K91	GALVATRON INDUSTRIES	999 ESSEX ST	RCRA NonGen / NLR, NY MANIFEST	Higher	615, 0.116, ESE
M92	VACAN LOT	INTERSECTION OF LIND	NY UST	Higher	621, 0.118, NW
O93	O Z GEDNEY CO INC	1100 LINWOOD ST	NY Spills, NY MANIFEST	Higher	627, 0.119, SE
N94	SOIL GROUND WATER	931 STANLEY AVE	NY Spills	Higher	632, 0.120, NE
K95	CON EDISON MANHOLE:	ESSEX ST & COZINE ST	RCRA NonGen / NLR, FINDS	Higher	635, 0.120, SE
K96	CON EDISON	ESSEX ST & COZINE ST	NY MANIFEST	Higher	635, 0.120, SE
O97	LENMIC REALTY CORP.	458 COZINE AVENUE	NY AST	Higher	641, 0.121, SSE
I98	METROPOLITAN PAPER R	847 SHEPHERD AVE	RCRA NonGen / NLR	Higher	657, 0.124, NNE
I99	A B C AUTO PRODUCTS	847 SHEPHERD AVE	RCRA NonGen / NLR, FINDS, ECHO	Higher	657, 0.124, NNE
I100	METROPOLITAN PAPER R	847 SHEPHERD AVENUE	NY UST	Higher	657, 0.124, NNE
I101	METROPOLITAN PAPER R	847 SHEPHERD AVENUE	NY AST	Higher	657, 0.124, NNE
L102	ANIMAL SHELTER BROOK	2326 LINDEN BLVD	RCRA-VSQG, FINDS	Higher	663, 0.126, North
P103	CON EDISON	2228 LINDEN BLVD	RCRA NonGen / NLR, FINDS, ECHO	Higher	693, 0.131, WNW
P104	CON EDISON	2228 LINDEN BLVD	NJ MANIFEST	Higher	693, 0.131, WNW
L105	CON EDISON	2338 LINDEN BLVD	RCRA NonGen / NLR, FINDS, ECHO	Higher	707, 0.134, North
L106	CON EDISON	2338 LINDEN BLVD	NJ MANIFEST	Higher	707, 0.134, North
L107	CON EDISON	2338 LINDEN BLVD	NY MANIFEST	Higher	707, 0.134, North
J108	PRODUCTION POLISHING	646 BERRIMAN ST	RCRA NonGen / NLR, FINDS, ECHO	Higher	723, 0.137, NE
L109	CON EDISON SERVICE B	LINWOOD ST & LINDEN	RCRA NonGen / NLR, FINDS	Higher	728, 0.138, NNW
110	GRILL MASTER INC	835 SHEPHERD AVE	RCRA NonGen / NLR, NY MANIFEST	Higher	730, 0.138, NNE
P111	NYCHA - BOULEVARD HO	812 ASHFORD ST	RCRA NonGen / NLR, ICIS, US AIRS, FINDS, NY...	Higher	734, 0.139, WNW
L112	ESSEX TERRACE	2305 LINDEN BLVD	NY UST	Higher	754, 0.143, NNW
Q113	BELL ATLANTIC - TRG	506 COZINE AVE	RCRA NonGen / NLR, FINDS, ECHO	Higher	757, 0.143, ESE
Q114	SOURCE INTERLINK /BR	529 COZINE AVE	NY UST	Higher	775, 0.147, ESE
O115	S & S SHEET METAL PR	1101 LINWOOD ST	RCRA-VSQG, NY ENG CONTROLS, NY INST CONTROL, NY...	Higher	792, 0.150, SE
N116	WASTE SERVICES OF NE	941 STANLEY AVE	RCRA NonGen / NLR	Higher	800, 0.152, NE
N117	ACTION ENVIRONMENTAL	941 STANLEY AVE.	NY SWF/LF, NY SWRCY, NY Financial Assurance	Higher	800, 0.152, NE

DRAFT

MAPPED SITES SUMMARY

Target Property Address:
461 WORTMAN AVE
BROOKLYN, NY 11208

Click on Map ID to see full detail.

MAP ID	SITE NAME	ADDRESS	DATABASE ACRONYMS	RELATIVE ELEVATION	DIST (ft. & mi.) DIRECTION
R118	MEADOWWOOD AT GATEWA	400 COZINE AVENUE	NY AST	Higher	825, 0.156, South
P119	CON EDISON MANHOLE:	LINDEN BLVD & ASHFOR	RCRA NonGen / NLR, FINDS, ECHO	Higher	866, 0.164, WNW
P120	LINDEN CENTER FOR NU	2237 LINDEN BOULEVAR	NY AST	Higher	892, 0.169, NW
S121	RONSIRRH REALTY CORP	595 BERRIMAN ST	NY UST	Higher	897, 0.170, NNE
S122	DAVID FABRICATORS OF	595 BERRIMAN ST	RCRA NonGen / NLR, ICIS, US AIRS, FINDS	Higher	897, 0.170, NNE
Q123	CON EDISON	1083 SHEPARD AVE	RCRA NonGen / NLR, FINDS, ECHO	Higher	919, 0.174, ESE
124	PEPSI COLA	777 BERRIMAN ST	RCRA-VSQG, FINDS, ECHO	Higher	928, 0.176, East
T125	CON EDISON	562 WORTMAN AVE	RCRA NonGen / NLR, FINDS, ECHO	Higher	955, 0.181, East
T126	CON EDISON	562 WORTMAN AVE	RCRA NonGen / NLR	Higher	955, 0.181, East
T127	CON EDISON	562 WORTMAN AVE	NJ MANIFEST	Higher	955, 0.181, East
T128	CON EDISON	562 WORTMAN AVE	NY MANIFEST	Higher	955, 0.181, East
T129	CON EDISON	562 WORTMAN AVE	NJ MANIFEST	Higher	955, 0.181, East
T130	CON EDISON	562 WORTMAN AVE	NY MANIFEST	Higher	955, 0.181, East
131	NYCHA - BOULEVARD HO	756 STANLEY AVE	RCRA-VSQG, NY MANIFEST	Higher	966, 0.183, WSW
T132	CON EDISON SERVICE B	568 WORTMAN AVE	RCRA NonGen / NLR, NY MANIFEST	Higher	974, 0.184, ENE
U133	ALL BORO TANK	656 ATKINS AVE	RCRA NonGen / NLR, FINDS	Higher	986, 0.187, ENE
S134	SINGALLI COLLISION C	602 ATKINS AVE	RCRA NonGen / NLR, FINDS, ECHO	Higher	1005, 0.190, NE
R135	MEADOWWOOD AT GATEWA	380 COZINE AVENUE	NY AST	Higher	1013, 0.192, SSW
136	PERMA STEEL INC	1065 SHEPARD AVE	RCRA NonGen / NLR, RAATS	Higher	1055, 0.200, ESE
V137	NEW HIGHWALL METAL S	965 STANLEY AVE	RCRA NonGen / NLR, FINDS, ECHO	Higher	1111, 0.210, NE
U138	ACTION PACKAGING COR	667 ATKINS AVENUE	RCRA-VSQG, ICIS, FINDS, ECHO, NY MANIFEST	Higher	1116, 0.211, ENE
T139	ROLLING STEEL INDUST	693 ATKINS AVE	RCRA NonGen / NLR, FINDS, ECHO, NY MANIFEST	Higher	1123, 0.213, East
W140	PUBLIC SCHOOL 273 -	923 JEROME STREET	NY UST	Higher	1129, 0.214, SSW
W141	PUBLIC SCHOOL 273K	923 JEROME ST	RCRA-LQG, NY MANIFEST	Higher	1129, 0.214, SSW
X142	MEADOW WOOD AT GATEW	12435 FLATLANDS AVE	NY AST	Higher	1144, 0.217, SSE
X143	GATEWAY ESTATES PHAS	FLATLANDS AVE & ELTO	RCRA-VSQG, NY MANIFEST	Higher	1183, 0.224, SSE
X144	NEHEMIAH HOUSING DEV	FLATLANDS AVE & ELTO	NJ MANIFEST	Higher	1183, 0.224, SSE
X145	MEADOW WOOD AT GATEW	12421 FLATLANDS AVEN	NY AST	Higher	1185, 0.224, South
X146	CON EDISON	12421 FLATLANDS AVE	NJ MANIFEST	Higher	1185, 0.224, South
X147	CON ED	12421 FLATLANDS AVE	NY MANIFEST	Higher	1185, 0.224, South
X148	CON EDISON	12421 FLATLANDS AVE	RCRA NonGen / NLR	Higher	1185, 0.224, South
Y149	NYC DEP	824 LINWOOD ST	RCRA NonGen / NLR, FINDS, ECHO, NY MANIFEST	Higher	1194, 0.226, NNW
Y150	NYCTA	824 LINWOOD ST	NY MANIFEST	Higher	1194, 0.226, NNW
Y151	NYCT-LIVONIA YARD	HEGEMAN AVENUE & ELT	RCRA-LQG, NY AST, NJ MANIFEST	Higher	1243, 0.235, NW
Y152	NYCTA - LIVONIA YARD	HEGEMAN AVENUE & ELT	NY MANIFEST	Higher	1243, 0.235, NW
153	TRI CENTRAL AUTO BOD	656 MONTAUK HWY	RCRA-VSQG, FINDS, ECHO, NY MANIFEST	Higher	1262, 0.239, ENE
Z154	CON EDISON	340 WORTMAN AVE	NY MANIFEST	Higher	1266, 0.240, SW
Z155	CON EDISON	340 WORTMAN AVE	RCRA NonGen / NLR, FINDS, ECHO	Higher	1266, 0.240, SW
Z156	CON EDISON	340 WORTMAN AVE	NJ MANIFEST	Higher	1266, 0.240, SW

DRAFT

MAPPED SITES SUMMARY

Target Property Address:
461 WORTMAN AVE
BROOKLYN, NY 11208

Click on Map ID to see full detail.

MAP ID	SITE NAME	ADDRESS	DATABASE ACRONYMS	RELATIVE ELEVATION	DIST (ft. & mi.) DIRECTION
AA157	CON EDISON	ESSEX ST & HEGEMAN A	NY MANIFEST	Higher	1272, 0.241, NNW
AA158	CON EDISON SERVICE B	ESSEX ST & HEGEMAN A	RCRA NonGen / NLR	Higher	1272, 0.241, NNW
159	MEADOWWOOD AT GATEWA	12399 FLATLANDS AVEN	NY AST	Higher	1282, 0.243, South
AB160	CON EDISON	725 STANLEY AVE	NJ MANIFEST	Higher	1289, 0.244, WSW
AB161	CON EDISON	725 STANLEY AVE	RCRA NonGen / NLR	Higher	1289, 0.244, WSW
AB162	CON ED	725 STANLEY AVE	NY MANIFEST	Higher	1289, 0.244, WSW
163	MEADOWWOOD AT GATEWA	971 JEROME STREET	NY AST	Higher	1301, 0.246, SSW
164	H.P. JERICHO L.P.	851 HEGEMAN AVENUE	NY UST	Higher	1310, 0.248, NW
V165	CON EDISON VAULT SUB	STANLEY AVE & MONTAU	RCRA NonGen / NLR, NY MANIFEST	Higher	1312, 0.248, NE
Y166	FAITH HOPE & CHARITY	921 HEGEMAN AVE	RCRA NonGen / NLR, FINDS, ECHO, NY MANIFEST	Higher	1315, 0.249, NNW
AC167	NATIONAL GRID SPRING	745-757 MONTAUK AVE	SEMS-ARCHIVE, RCRA-VSQG, FINDS, ECHO	Higher	1456, 0.276, East
AC168	BUG, SPRING CREEK GA	745-757 MONTAUK AVEN	NY HSWDS	Higher	1456, 0.276, East
169	VARSITY BUS CO	626 WORTMAN AVE	NY LTANKS, NY CBS, NY AST, NY Spills, RCRA NonGen...	Higher	1581, 0.299, ENE
170	ATLANTIC PORK AND PR	1014-36 STANLEY AVE	NY LTANKS	Higher	1700, 0.322, NE
171	LINDEN/BOULEVARD HOU	696 STANLEY AVENUE	NY LTANKS, NY Spills	Higher	1747, 0.331, WSW
172	SIDEWALK	651 ELTON ST	NY LTANKS	Higher	2110, 0.400, NNW
AD173	VERIZON	800 FOUNTAIN AVENUE	NY LTANKS, NY Spills	Higher	2271, 0.430, East
AD174	DOLA CONSTRUCTION CO	FOUNTAIN AVE. (BET.	NY SWF/LF	Higher	2289, 0.434, East
175	876 LIVONIA AVENUE "	876 LIVONIA AVENUE	NY VCP	Higher	2339, 0.443, NW
176	DOLA CONSTRUCTION CO	908 PINE ST. (797 FO	NY SWF/LF	Lower	2356, 0.446, ENE
AE177	26 WARD WPCP	122-66 FLATLANDS AVE	NY LTANKS, NY CBS, NY Spills	Higher	2365, 0.448, SSW
AE178	WATER TREATMENT PLAN	12266 FLATLANDS AVEN	NY LTANKS, NY Spills, NY SPDES	Higher	2365, 0.448, SSW
179	ALLI RESIDENCE	651 WARWICK ST	NY LTANKS	Higher	2483, 0.470, NW
180	M. PALADINO INC.	844 PINE ST	NY SWF/LF	Lower	2498, 0.473, ENE
181	MAJESTIC CLNRS	740 PINE ST	NY SHWS, NY VCP, NY DRYCLEANERS, NY MANIFEST	Higher	2893, 0.548, NE
182	1199 SUTTER AVENUE	1199 SUTTER AVENUE	NY SHWS, NY BROWNFIELDS, NY Spills	Higher	3991, 0.756, NNE

DRAFT

EXECUTIVE SUMMARY

TARGET PROPERTY SEARCH RESULTS

The target property was not listed in any of the databases searched by EDR.

DATABASES WITH NO MAPPED SITES

No mapped sites were found in EDR's search of available ("reasonably ascertainable ") government records either on the target property or within the search radius around the target property for the following databases:

STANDARD ENVIRONMENTAL RECORDS

Federal NPL site list

NPL ---------- National Priority List
Proposed NPL ---------- Proposed National Priority List Sites
NPL LIENS ---------- Federal Superfund Liens

Federal Delisted NPL site list

Delisted NPL ---------- National Priority List Deletions

Federal CERCLIS list

FEDERAL FACILITY ---------- Federal Facility Site Information listing
SEMS ---------- Superfund Enterprise Management System

Federal RCRA CORRACTS facilities list

CORRACTS ---------- Corrective Action Report

Federal RCRA non-CORRACTS TSD facilities list

RCRA-TSDF ---------- RCRA - Treatment, Storage and Disposal

Federal institutional controls / engineering controls registries

LUCIS ---------- Land Use Control Information System
US ENG CONTROLS ---------- Engineering Controls Sites List
US INST CONTROLS ---------- Institutional Controls Sites List

Federal ERNS list

ERNS ---------- Emergency Response Notification System

State and tribal leaking storage tank lists

INDIAN LUST ---------- Leaking Underground Storage Tanks on Indian Land
NY HIST LTANKS ---------- Listing of Leaking Storage Tanks

DRAFT

EXECUTIVE SUMMARY

State and tribal registered storage tank lists

FEMA UST ---- Underground Storage Tank Listing
NY CBS UST ---- Chemical Bulk Storage Database
NY MOSF UST ---- Major Oil Storage Facilities Database
NY MOSF ---- Major Oil Storage Facility Site Listing
NY CBS AST ---- Chemical Bulk Storage Database
NY MOSF AST ---- Major Oil Storage Facilities Database
INDIAN UST ---- Underground Storage Tanks on Indian Land
NY TANKS ---- Storage Tank Faciliy Listing

State and tribal institutional control / engineering control registries

NY RES DECL ---- Restrictive Declarations Listing

State and tribal voluntary cleanup sites

INDIAN VCP ---- Voluntary Cleanup Priority Listing

State and tribal Brownfields sites

NY ERP ---- Environmental Restoration Program Listing

ADDITIONAL ENVIRONMENTAL RECORDS

Local Brownfield lists

US BROWNFIELDS ---- A Listing of Brownfields Sites

Local Lists of Landfill / Solid Waste Disposal Sites

NY SWTIRE ---- Registered Waste Tire Storage & Facility List
INDIAN ODI ---- Report on the Status of Open Dumps on Indian Lands
DEBRIS REGION 9 ---- Torres Martinez Reservation Illegal Dump Site Locations
ODI ---- Open Dump Inventory
IHS OPEN DUMPS ---- Open Dumps on Indian Land

Local Lists of Hazardous waste / Contaminated Sites

US HIST CDL ---- Delisted National Clandestine Laboratory Register
NY DEL SHWS ---- Delisted Registry Sites
US CDL ---- National Clandestine Laboratory Register
NY PFAS ---- PFAS Contamination Site Location Listing

Local Lists of Registered Storage Tanks

NY HIST UST ---- Historical Petroleum Bulk Storage Database
NY HIST AST ---- Historical Petroleum Bulk Storage Database

Local Land Records

NY LIENS ---- Spill Liens Information
LIENS 2 ---- CERCLA Lien Information

DRAFT

EXECUTIVE SUMMARY

Records of Emergency Release Reports

HMIRS	Hazardous Materials Information Reporting System
NY Hist Spills	SPILLS Database
NY SPILLS 90	SPILLS 90 data from FirstSearch
NY SPILLS 80	SPILLS 80 data from FirstSearch

Other Ascertainable Records

FUDS	Formerly Used Defense Sites
DOD	Department of Defense Sites
SCRD DRYCLEANERS	State Coalition for Remediation of Drycleaners Listing
US FIN ASSUR	Financial Assurance Information
EPA WATCH LIST	EPA WATCH LIST
2020 COR ACTION	2020 Corrective Action Program List
TSCA	Toxic Substances Control Act
TRIS	Toxic Chemical Release Inventory System
SSTS	Section 7 Tracking Systems
ROD	Records Of Decision
RMP	Risk Management Plans
PRP	Potentially Responsible Parties
PADS	PCB Activity Database System
FTTS	FIFRA/ TSCA Tracking System - FIFRA (Federal Insecticide, Fungicide, & Rodenticide Act)/TSCA (Toxic Substances Control Act)
MLTS	Material Licensing Tracking System
COAL ASH DOE	Steam-Electric Plant Operation Data
COAL ASH EPA	Coal Combustion Residues Surface Impoundments List
PCB TRANSFORMER	PCB Transformer Registration Database
RADINFO	Radiation Information Database
HIST FTTS	FIFRA/TSCA Tracking System Administrative Case Listing
DOT OPS	Incident and Accident Data
CONSENT	Superfund (CERCLA) Consent Decrees
INDIAN RESERV	Indian Reservations
FUSRAP	Formerly Utilized Sites Remedial Action Program
UMTRA	Uranium Mill Tailings Sites
LEAD SMELTERS	Lead Smelter Sites
US MINES	Mines Master Index File
ABANDONED MINES	Abandoned Mines
UXO	Unexploded Ordnance Sites
DOCKET HWC	Hazardous Waste Compliance Docket Listing
FUELS PROGRAM	EPA Fuels Program Registered Listing
NY COAL ASH	Coal Ash Disposal Site Listing
NY E DESIGNATION	E DESIGNATION SITE LISTING
NY VAPOR REOPENED	Vapor Intrusion Legacy Site List
NY UIC	Underground Injection Control Wells
NY COOLING TOWERS	Registered Cooling Towers
NY LEAD	Lead-based Paint Testing Results
MINES MRDS	Mineral Resources Data System

EDR HIGH RISK HISTORICAL RECORDS

EDR Exclusive Records

EDR MGP	EDR Proprietary Manufactured Gas Plants

DRAFT

EXECUTIVE SUMMARY

EDR RECOVERED GOVERNMENT ARCHIVES

Exclusive Recovered Govt. Archives

NY RGA HWS ---------- Recovered Government Archive State Hazardous Waste Facilities List
NY RGA LF ---------- Recovered Government Archive Solid Waste Facilities List

SURROUNDING SITES: SEARCH RESULTS

Surrounding sites were identified in the following databases.

Elevations have been determined from the USGS Digital Elevation Model and should be evaluated on a relative (not an absolute) basis. Relative elevation information between sites of close proximity should be field verified. Sites with an elevation equal to or higher than the target property have been differentiated below from sites with an elevation lower than the target property.
Page numbers and map identification numbers refer to the EDR Radius Map report where detailed data on individual sites can be reviewed.

Sites listed in ***bold italics*** are in multiple databases.

Unmappable (orphan) sites are not considered in the foregoing analysis.

STANDARD ENVIRONMENTAL RECORDS

Federal CERCLIS NFRAP site list

SEMS-ARCHIVE: SEMS-ARCHIVE (Superfund Enterprise Management System Archive) tracks sites that have no further interest under the Federal Superfund Program based on available information. The list was formerly known as the CERCLIS-NFRAP, renamed to SEMS ARCHIVE by the EPA in 2015. EPA may perform a minimal level of assessment work at a site while it is archived if site conditions change and/or new information becomes available. Archived sites have been removed and archived from the inventory of SEMS sites. Archived status indicates that, to the best of EPA's knowledge, assessment at a site has been completed and that EPA has determined no further steps will be taken to list the site on the National Priorities List (NPL), unless information indicates this decision was not appropriate or other considerations require a recommendation for listing at a later time. The decision does not necessarily mean that there is no hazard associated with a given site; it only means that. based upon available information, the location is not judged to be potential NPL site.

A review of the SEMS-ARCHIVE list, as provided by EDR, and dated 04/27/2021 has revealed that there is 1 SEMS-ARCHIVE site within approximately 0.5 miles of the target property.

Equal/Higher Elevation	Address	Direction / Distance	Map ID	Page
NATIONAL GRID SPRING Site ID: 0201998 EPA Id: NYD980532246	***745-757 MONTAUK AVE***	***E 1/4 - 1/2 (0.276 mi.)***	***AC167***	***942***

DRAFT

EXECUTIVE SUMMARY

Federal RCRA generators list

RCRA-LQG: RCRAInfo is EPA's comprehensive information system, providing access to data supporting the Resource Conservation and Recovery Act (RCRA) of 1976 and the Hazardous and Solid Waste Amendments (HSWA) of 1984. The database includes selective information on sites which generate, transport, store, treat and/or dispose of hazardous waste as defined by the Resource Conservation and Recovery Act (RCRA). Large quantity generators (LQGs) generate over 1,000 kilograms (kg) of hazardous waste, or over 1 kg of acutely hazardous waste per month.

A review of the RCRA-LQG list, as provided by EDR, and dated 03/22/2021 has revealed that there are 4 RCRA-LQG sites within approximately 0.25 miles of the target property.

Equal/Higher Elevation	Address	Direction / Distance	Map ID	Page
J&H HOLDING CO REMED EPA ID:: NYD084086537	***491 WORTMAN AVE***	***E 0 - 1/8 (0.036 mi.)***	***C23***	***97***
ULTRA FLEX PKG CORP- EPA ID:: NYD980790141	***975 ESSEX ST***	***ESE 0 - 1/8 (0.093 mi.)***	***K61***	***172***
PUBLIC SCHOOL 273K EPA ID:: NYR000182923	***923 JEROME ST***	***SSW 1/8 - 1/4 (0.214 mi.)***	***W141***	***846***
NYCT-LIVONIA YARD EPA ID:: NYD980648646	***HEGEMAN AVENUE & ELT***	***NW 1/8 - 1/4 (0.235 mi.)***	***Y151***	***879***

RCRA-SQG: RCRAInfo is EPA's comprehensive information system, providing access to data supporting the Resource Conservation and Recovery Act (RCRA) of 1976 and the Hazardous and Solid Waste Amendments (HSWA) of 1984. The database includes selective information on sites which generate, transport, store, treat and/or dispose of hazardous waste as defined by the Resource Conservation and Recovery Act (RCRA). Small quantity generators (SQGs) generate between 100 kg and 1,000 kg of hazardous waste per month.

A review of the RCRA-SQG list, as provided by EDR, and dated 03/22/2021 has revealed that there is 1 RCRA-SQG site within approximately 0.25 miles of the target property.

Equal/Higher Elevation	Address	Direction / Distance	Map ID	Page
AMAZON.COM SERVICES	2300 LINDEN BLVD	NNW 0 - 1/8 (0.108 mi.)	L71	555

RCRA-VSQG: RCRAInfo is EPA's comprehensive information system, providing access to data supporting the Resource Conservation and Recovery Act (RCRA) of 1976 and the Hazardous and Solid Waste Amendments (HSWA) of 1984. The database includes selective information on sites which generate, transport, store, treat and/or dispose of hazardous waste as defined by the Resource Conservation and Recovery Act (RCRA). Very small quantity generators (VSQGs) generate less than 100 kg of hazardous waste, or less than 1 kg of acutely hazardous waste per month.

A review of the RCRA-VSQG list, as provided by EDR, and dated 03/22/2021 has revealed that there are 7 RCRA-VSQG sites within approximately 0.25 miles of the target property.

Equal/Higher Elevation	Address	Direction / Distance	Map ID	Page
ANIMAL SHELTER BROOK EPA ID:: NYR000217331	***2326 LINDEN BLVD***	***N 1/8 - 1/4 (0.126 mi.)***	***L102***	***663***
S & S SHEET METAL PR EPA ID:: NYD981494313	***1101 LINWOOD ST***	***SE 1/8 - 1/4 (0.150 mi.)***	***O115***	***706***
PEPSI COLA	***777 BERRIMAN ST***	***E 1/8 - 1/4 (0.176 mi.)***	***124***	***763***

DRAFT

EPA ID:: NYD001374552				
NYCHA - BOULEVARD HO	***756 STANLEY AVE***	***WSW 1/8 - 1/4 (0.183 mi.)***	***131***	***778***
EPA ID:: NYR000182980				
ACTION PACKAGING COR	***667 ATKINS AVENUE***	***ENE 1/8 - 1/4 (0.211 mi.)***	***U138***	***824***
EPA ID:: NYD001707025				
GATEWAY ESTATES PHAS	***FLATLANDS AVE & ELTO***	***SSE 1/8 - 1/4 (0.224 mi.)***	***X143***	***853***
EPA ID:: NYR000140624				
TRI CENTRAL AUTO BOD	***656 MONTAUK HWY***	***ENE 1/8 - 1/4 (0.239 mi.)***	***153***	***907***
EPA ID:: NYR000033035				

State- and tribal - equivalent CERCLIS

NY SHWS: The State Hazardous Waste Sites records are the states' equivalent to CERCLIS. These sites may or may not already be listed on the federal CERCLIS list. Priority sites planned for cleanup using state funds (state equivalent of Superfund) are identified along with sites where cleanup will be paid for by potentially responsible parties. The data come from the Department of Environmental Conservation's Inactive Hazardous waste Disposal Sites in New York State.

A review of the NY SHWS list, as provided by EDR, and dated 05/10/2021 has revealed that there are 4 NY SHWS sites within approximately 1 mile of the target property.

Equal/Higher Elevation	Address	Direction / Distance	Map ID	Page
ELTON STREET GW	SE CORNER OF ELTON S	S 0 - 1/8 (0.002 mi.)	C15	32
Site Code: 537680				
491 WORTMAN AVENUE	***491 WORTMAN AVENUE***	***E 0 - 1/8 (0.036 mi.)***	***C21***	***44***
Site Code: 424756				
MAJESTIC CLNRS	***740 PINE ST***	***NE 1/2 - 1 (0.548 mi.)***	***181***	***1017***
Site Code: 58590				
Class Code: Significant threat to the public health or environment - action required.				
1199 SUTTER AVENUE	***1199 SUTTER AVENUE***	***NNE 1/2 - 1 (0.756 mi.)***	***182***	***1024***
Site Code: 434283				

State and tribal landfill and/or solid waste disposal site lists

NY SWF/LF: The Solid Waste Facilities/Landfill Sites records typically contain an inventory of solid waste disposal facilities or landfills in a particular state. The data come from the list.

A review of the NY SWF/LF list, as provided by EDR, and dated 03/31/2021 has revealed that there are 9 NY SWF/LF sites within approximately 0.5 miles of the target property.

Equal/Higher Elevation	Address	Direction / Distance	Map ID	Page
ATLAS ROLL-OFF CORP	***895 ESSEX STREET***	***NE 0 - 1/8 (0.060 mi.)***	***D37***	***129***
ATLAS BIO-ENERGY	887 ESSEX STREET	NE 0 - 1/8 (0.060 mi.)	E38	130
ATLAS REGISTERED	889 ESSEX STREET	NE 0 - 1/8 (0.063 mi.)	E40	133
ALLIED WASTE OF NEW	***978 ESSEX STREET***	***ESE 0 - 1/8 (0.077 mi.)***	***F48***	***145***
ATLAS ROLL-OFF CORP.	900 SHEPHARD AVENUE	NE 0 - 1/8 (0.087 mi.)	J51	151
ACTION ENVIRONMENTAL	***941 STANLEY AVE.***	***NE 1/8 - 1/4 (0.152 mi.)***	***N117***	***738***
DOLA CONSTRUCTION CO	FOUNTAIN AVE. (BET.	E 1/4 - 1/2 (0.434 mi.)	AD174	990

DRAFT

Lower Elevation	Address	Direction / Distance	Map ID	Page
DOLA CONSTRUCTION CO	908 PINE ST. (797 FO	ENE 1/4 - 1/2 (0.446 mi.)	176	991
M. PALADINO INC.	844 PINE ST	ENE 1/4 - 1/2 (0.473 mi.)	180	1016

State and tribal leaking storage tank lists

NY LTANKS: Leaking Storage Tank Incident Reports. These records contain an inventory of reported leaking storage tank incidents reported from 4/1/86 through the most recent update. They can be either leaking underground storage tanks or leaking aboveground storage tanks. The causes of the incidents are tank test failures, tank failures or tank overfills

A review of the NY LTANKS list, as provided by EDR, and dated 05/10/2021 has revealed that there are 9 NY LTANKS sites within approximately 0.5 miles of the target property.

Equal/Higher Elevation	Address	Direction / Distance	Map ID	Page
STEVE'S AUTO REPAIR	2252 LINDEN BOULEVAR	NW 0 - 1/8 (0.112 mi.)	M84	595
Spill Number/Closed Date: 0205485 / 2007-02-01				
Site ID: 227163				
Spill Date: 2002-08-25				
VARSITY BUS CO	***626 WORTMAN AVE***	***ENE 1/4 - 1/2 (0.299 mi.)***	***169***	***950***
Spill Number/Closed Date: 9211217 / Not Reported				
Spill Number/Closed Date: 9709326 / 1997-11-12				
Site ID: 189623				
Site ID: 189624				
Spill Date: 1992-12-29				
Spill Date: 1997-11-11				
ATLANTIC PORK AND PR	1014-36 STANLEY AVE	NE 1/4 - 1/2 (0.322 mi.)	170	975
Spill Number/Closed Date: 1007515 / 2013-11-07				
Site ID: 440934				
Spill Date: 2010-10-14				
LINDEN/BOULEVARD HOU	***696 STANLEY AVENUE***	***WSW 1/4 - 1/2 (0.331 mi.)***	***171***	***977***
Spill Number/Closed Date: 9501101 / 2005-12-20				
Site ID: 150080				
Spill Date: 1995-04-26				
SIDEWALK	651 ELTON ST	NNW 1/4 - 1/2 (0.400 mi.)	172	982
Spill Number/Closed Date: 0503866 / 2005-07-13				
Site ID: 348567				
Spill Date: 2005-06-30				
VERIZON	***800 FOUNTAIN AVENUE***	***E 1/4 - 1/2 (0.430 mi.)***	***AD173***	***983***
Spill Number/Closed Date: 9403246 / 2003-10-17				
Site ID: 104808				
Spill Date: 1994-06-06				
26 WARD WPCP	***122-66 FLATLANDS AVE***	***SSW 1/4 - 1/2 (0.448 mi.)***	***AE177***	***992***
Spill Number/Closed Date: 9608289 / 2008-06-13				
Spill Number/Closed Date: 9900503 / 2009-08-07				
Site ID: 282574				
Site ID: 221380				
Spill Date: 1996-10-02				
Spill Date: 1998-11-01				
WATER TREATMENT PLAN	***12266 FLATLANDS AVEN***	***SSW 1/4 - 1/2 (0.448 mi.)***	***AE178***	***1005***

DRAFT

Spill Number/Closed Date: 0105192 / 2003-07-21
Spill Number/Closed Date: 0607689 / 2007-05-08
Site ID: 144547
Site ID: 371493
Spill Date: 2001-08-13
Spill Date: 2006-10-05

ALLI RESIDENCE | 651 WARWICK ST | NW 1/4 - 1/2 (0.470 mi.) | 179 | 1015
Spill Number/Closed Date: 0511527 / 2006-01-05
Site ID: 357705
Spill Date: 2006-01-05

State and tribal registered storage tank lists

NY UST: The Underground Storage Tank database contains registered USTs. USTs are regulated under Subtitle I of the Resource Conservation and Recovery Act (RCRA). The data come from the Department of Environmental Conservation's Petroleum Bulk Storage (PBS) Database

A review of the NY UST list, as provided by EDR, has revealed that there are 13 NY UST sites within approximately 0.25 miles of the target property.

Equal/Higher Elevation	Address	Direction / Distance	Map ID	Page
ATLAS ROLL-OFF CORP Database: UST, Date of Government Version: 03/23/2021	881 ESSEX STREET	NNE 0 - 1/8 (0.060 mi.)	E39	131
PARIS PAINT & VARNIS Database: UST, Date of Government Version: 03/23/2021	506 WORTMAN AVE	E 0 - 1/8 (0.067 mi.)	G42	138
MOUNTAINSIDE TRANSP Database: UST, Date of Government Version: 03/23/2021	***841 ESSEX STREET***	***N 0 - 1/8 (0.084 mi.)***	***I49***	***147***
SHEPHER DISTR'S & SA Database: UST, Date of Government Version: 03/23/2021	2300 LINDEN BLVD	NNW 0 - 1/8 (0.108 mi.)	L69	552
STANDARD PRODUCTS CO Database: UST, Date of Government Version: 03/23/2021	***925 SHEPHERD AVE***	***ENE 0 - 1/8 (0.109 mi.)***	***J72***	***559***
METROPOLITAN PAPER R Database: UST, Date of Government Version: 03/23/2021	847 SHEPARD AVE	NNE 0 - 1/8 (0.112 mi.)	I86	606
VACAN LOT Database: UST, Date of Government Version: 03/23/2021	INTERSECTION OF LIND	NW 0 - 1/8 (0.118 mi.)	M92	630
METROPOLITAN PAPER R Database: UST, Date of Government Version: 03/23/2021	847 SHEPHERD AVENUE	NNE 0 - 1/8 (0.124 mi.)	I100	653
ESSEX TERRACE Database: UST, Date of Government Version: 03/23/2021	2305 LINDEN BLVD	NNW 1/8 - 1/4 (0.143 mi.)	L112	698
SOURCE INTERLINK /BR Database: UST, Date of Government Version: 03/23/2021	529 COZINE AVE	ESE 1/8 - 1/4 (0.147 mi.)	Q114	704
RONSIRRH REALTY CORP Database: UST, Date of Government Version: 03/23/2021	595 BERRIMAN ST	NNE 1/8 - 1/4 (0.170 mi.)	S121	749
PUBLIC SCHOOL 273 - Database: UST, Date of Government Version: 03/23/2021	923 JEROME STREET	SSW 1/8 - 1/4 (0.214 mi.)	W140	843
H.P. JERICHO L.P. Database: UST, Date of Government Version: 03/23/2021	851 HEGEMAN AVENUE	NW 1/8 - 1/4 (0.248 mi.)	164	931

DRAFT

EXECUTIVE SUMMARY

NY CBS: These facilities store regulated hazardous substances in aboveground tanks with capacities of 185 gallons or greater, and/or in underground tanks of any size

A review of the NY CBS list, as provided by EDR, and dated 03/23/2021 has revealed that there is 1 NY CBS site within approximately 0.25 miles of the target property.

Equal/Higher Elevation	Address	Direction / Distance	Map ID	Page
CLEANSE TEC	***1000 LINWOOD ST***	***0 - 1/8 (0.000 mi.)***	***B6***	***18***
Facility Status: Unregulated/Closed CBS Number: 2-000492				

NY AST: The Aboveground Storage Tank database contains registered ASTs. The data come from the Department of Environmental Conservation's Petroleum Bulk Storage (PBS) Database.

A review of the NY AST list, as provided by EDR, has revealed that there are 13 NY AST sites within approximately 0.25 miles of the target property.

Equal/Higher Elevation	Address	Direction / Distance	Map ID	Page
CLEANSE TEC	***1000 LINWOOD ST***	***0 - 1/8 (0.000 mi.)***	***B6***	***18***
Database: AST, Date of Government Version: 03/23/2021 Facility Id: 2-000492				
PARIS PAINT & VARNIS	506 WORTMAN AVE	E 0 - 1/8 (0.067 mi.)	G43	138
Database: AST, Date of Government Version: 03/23/2021 Facility Id: 2-001651				
PRIDE TRANSPORTATION	925 SHEPHERD AVENUE	ENE 0 - 1/8 (0.109 mi.)	J73	566
Database: AST, Date of Government Version: 03/23/2021 Facility Id: 2-043486				
LENMIC REALTY CORP.	458 COZINE AVENUE	SSE 0 - 1/8 (0.121 mi.)	O97	643
Database: AST, Date of Government Version: 03/23/2021 Facility Id: 2-610412				
METROPOLITAN PAPER R	847 SHEPHERD AVENUE	NNE 0 - 1/8 (0.124 mi.)	I101	656
Database: AST, Date of Government Version: 03/23/2021 Facility Id: 2-600760				
MEADOWWOOD AT GATEWA	400 COZINE AVENUE	S 1/8 - 1/4 (0.156 mi.)	R118	740
Database: AST, Date of Government Version: 03/23/2021 Facility Id: 2-252689				
LINDEN CENTER FOR NU	2237 LINDEN BOULEVAR	NW 1/8 - 1/4 (0.169 mi.)	P120	746
Database: AST, Date of Government Version: 03/23/2021 Facility Id: 2-608391				
MEADOWWOOD AT GATEWA	380 COZINE AVENUE	SSW 1/8 - 1/4 (0.192 mi.)	R135	792
Database: AST, Date of Government Version: 03/23/2021 Facility Id: 2-608693				
MEADOW WOOD AT GATEW	12435 FLATLANDS AVE	SSE 1/8 - 1/4 (0.217 mi.)	X142	850
Database: AST, Date of Government Version: 03/23/2021 Facility Id: 2-252646				
MEADOW WOOD AT GATEW	12421 FLATLANDS AVEN	S 1/8 - 1/4 (0.224 mi.)	X145	866
Database: AST, Date of Government Version: 03/23/2021 Facility Id: 2-608886				
NYCT-LIVONIA YARD	***HEGEMAN AVENUE & ELT***	***NW 1/8 - 1/4 (0.235 mi.)***	***Y151***	***879***
Database: AST, Date of Government Version: 03/23/2021				

DRAFT

Facility Id: 2-190187

MEADOWWOOD AT GATEWA 12399 FLATLANDS AVEN S 1/8 - 1/4 (0.243 mi.) 159 921
Database: AST, Date of Government Version: 03/23/2021
Facility Id: 2-608694

MEADOWWOOD AT GATEWA 971 JEROME STREET SSW 1/8 - 1/4 (0.246 mi.) 163 929
Database: AST, Date of Government Version: 03/23/2021
Facility Id: 2-608695

State and tribal institutional control / engineering control registries

NY ENG CONTROLS: Environmental Remediation sites that have engineering controls in place.

A review of the NY ENG CONTROLS list, as provided by EDR, and dated 05/10/2021 has revealed that there are 2 NY ENG CONTROLS sites within approximately 0.5 miles of the target property.

Equal/Higher Elevation	Address	Direction / Distance	Map ID	Page
491 WORTMAN AVENUE Site Code: 464693	***491 WORTMAN AVENUE***	***E 0 - 1/8 (0.036 mi.)***	***C21***	***44***
S & S SHEET METAL PR Site Code: 57111	***1101 LINWOOD ST***	***SE 1/8 - 1/4 (0.150 mi.)***	***O115***	***706***

Environmental Remediation sites that have institutional controls in place.

A review of the NY INST CONTROL list, as provided by EDR, and dated 05/10/2021 has revealed that there are 2 NY INST CONTROL sites within approximately 0.5 miles of the target property.

Equal/Higher Elevation	Address	Direction / Distance	Map ID	Page
491 WORTMAN AVENUE Site Code: 464693	***491 WORTMAN AVENUE***	***E 0 - 1/8 (0.036 mi.)***	***C21***	***44***
S & S SHEET METAL PR Site Code: 57111	***1101 LINWOOD ST***	***SE 1/8 - 1/4 (0.150 mi.)***	***O115***	***706***

DRAFT

State and tribal voluntary cleanup sites

NY VCP: Voluntary Cleanup Agreements. The voluntary remedial program uses private monies to get contaminated sites remediated to levels allowing for the sites' productive use. The program covers virtually any kind of site and contamination.

A review of the NY VCP list, as provided by EDR, has revealed that there are 2 NY VCP sites within approximately 0.5 miles of the target property.

Equal/Higher Elevation	Address	Direction / Distance	Map ID	Page
S & S SHEET METAL PR Database: VCP, Date of Government Version: 05/10/2021 Site Code: 57111	***1101 LINWOOD ST***	***SE 1/8 - 1/4 (0.150 mi.)***	***O115***	***706***
876 LIVONIA AVENUE " Database: VCP NYC, Date of Government Version: 04/15/2021	876 LIVONIA AVENUE	NW 1/4 - 1/2 (0.443 mi.)	175	991

State and tribal Brownfields sites

NY BROWNFIELDS: Brownfields Site List

A review of the NY BROWNFIELDS list, as provided by EDR, and dated 05/10/2021 has revealed that there is 1 NY BROWNFIELDS site within approximately 0.5 miles of the target property.

Equal/Higher Elevation	Address	Direction / Distance	Map ID	Page
491 WORTMAN AVENUE	***491 WORTMAN AVENUE***	***E 0 - 1/8 (0.036 mi.)***	***C21***	***44***
Site Code: 464693				

ADDITIONAL ENVIRONMENTAL RECORDS

Local Lists of Landfill / Solid Waste Disposal Sites

Registered Recycling Facility List from the Department of Environmental Conservation.

A review of the NY SWRCY list, as provided by EDR, and dated 03/31/2021 has revealed that there are 7 NY SWRCY sites within approximately 0.5 miles of the target property.

Equal/Higher Elevation	Address	Direction / Distance	Map ID	Page
UTILITY PLASTICS; IN	920 ESSEX STREET	E 0 - 1/8 (0.038 mi.)	D24	109
NEW YORK; INC. (ALLI	854 SHEPARD AVENUE	NNE 0 - 1/8 (0.072 mi.)	E46	142
ALLIED WASTE OF NEW	***978 ESSEX STREET***	***ESE 0 - 1/8 (0.077 mi.)***	***F48***	***145***
ALLIED WASTE OF NEW	992 ESSEX STREET	SE 0 - 1/8 (0.085 mi.)	F50	150
ALLIED NEW YORK 854	854 SHEHERD AVE	NNE 0 - 1/8 (0.101 mi.)	I67	546
B F I DBA WASTE SERV	***854 SHEPHERD AVE***	***NNE 0 - 1/8 (0.101 mi.)***	***I68***	***546***
ACTION ENVIRONMENTAL	***941 STANLEY AVE.***	***NE 1/8 - 1/4 (0.152 mi.)***	***N117***	***738***

Records of Emergency Release Reports

NY Spills: Data collected on spills reported to NYSDEC. is required by one or more of the following: Article 12 of the Navigation Law, 6 NYCRR Section 613.8 (from PBS regs), or 6 NYCRR Section 595.2 (from CBS regs). It includes spills active as of April 1, 1986, as well as spills occurring since this date.

A review of the NY Spills list, as provided by EDR, and dated 05/10/2021 has revealed that there are 29 NY Spills sites within approximately 0.125 miles of the target property.

Equal/Higher Elevation	Address	Direction / Distance	Map ID	Page
DRUM RUN	956 LINWOOD ST	0 - 1/8 (0.000 mi.)	A2	12
Spill Number/Closed Date: 1400957 / 2014-05-13				
Site ID: 494216				
Spill Date: 2014-04-29				
FRISCO HOME	907 ELTON STREET	0 - 1/8 (0.000 mi.)	B5	16
Spill Number/Closed Date: 0604232 / 2008-11-21				
Site ID: 367161				
Spill Date: 2006-07-17				
CLEANSE TEC	***1000 LINWOOD ST***	***0 - 1/8 (0.000 mi.)***	***B6***	***18***

DRAFT

Spill Number/Closed Date: 1111279 / 2011-12-22
Site ID: 459167
Spill Date: 2011-12-19

MANHOLE 60697	STANLEY AVE/LINWOOD	N 0 - 1/8 (0.002 mi.)	A9	25
Spill Number/Closed Date: 0005774 / 2002-02-13 Site ID: 60087 Spill Date: 2000-08-14				
MANHOLE 60665	INT WORTMAN AVE+LINW	SE 0 - 1/8 (0.002 mi.)	C10	26
Spill Number/Closed Date: 9900396 / 2002-06-11 Site ID: 263593 Spill Date: 1999-04-11				
MANHOLE #60665	WORTMAN AV/LYNWOOD S	SE 0 - 1/8 (0.002 mi.)	C11	27
Spill Number/Closed Date: 9913704 / 2002-03-22 Site ID: 161731 Spill Date: 2000-03-05				
MANHOLE 60690	LINWOOD & WORTHMAN	SE 0 - 1/8 (0.002 mi.)	C12	28
Spill Number/Closed Date: 0513257 / 2006-04-17 Site ID: 359719 Spill Date: 2006-02-17				
VAULT #1664/2998/300	WORTMAN AVE/LINWOOD	SE 0 - 1/8 (0.002 mi.)	C13	29
Spill Number/Closed Date: 9913683 / 2002-03-22 Site ID: 223576 Spill Date: 2000-03-04				
MANHOLE 60690	LYNWOOD ST/WORTMAN A	SE 0 - 1/8 (0.002 mi.)	C14	30
Spill Number/Closed Date: 9900352 / 1999-11-08 Site ID: 141080 Spill Date: 1999-04-09				
PRIVATE HOME	864 ELTON ST	NW 0 - 1/8 (0.020 mi.)	16	34
Spill Number/Closed Date: 0805429 / 2008-11-25 Spill Number/Closed Date: 0805440 / 2008-08-12 Site ID: 402523 Site ID: 402537 Spill Date: 2008-08-11				
INDUSTRIAL WAREHOUSE	870 STANLEY AVE	NNE 0 - 1/8 (0.027 mi.)	A17	36
Spill Number/Closed Date: 0611595 / 2007-08-22 Site ID: 376261 Spill Date: 2007-01-18				
491 WORTMAN AVENUE	***491 WORTMAN AVENUE***	***E 0 - 1/8 (0.036 mi.)***	***C21***	***44***
Spill Number/Closed Date: 0809879 / 2019-03-01 Site ID: 407376 Spill Date: 2008-12-03				
DRUM RUN	WORTMAN AVE & ESSEX	E 0 - 1/8 (0.051 mi.)	C27	111
Spill Number/Closed Date: 1002638 / 2010-06-10 Site ID: 435803 Spill Date: 2010-06-07				
AT INTERSECTION IN V	WORTMAN AVE AND ESSE	E 0 - 1/8 (0.051 mi.)	C28	112
Spill Number/Closed Date: 1401071 / 2014-08-12 Site ID: 494335 Spill Date: 2014-05-01				
VAULT # 1664	WORTMAN AVE & ESSEX	E 0 - 1/8 (0.051 mi.)	C29	113
Spill Number/Closed Date: 0313111 / 2004-04-27				

DRAFT

Site ID: 294589
Spill Date: 2004-02-27

ONE QT ANTIFREEZE FR Spill Number/Closed Date: 0803752 / 2008-08-05 Site ID: 400533 Spill Date: 2008-06-30	ESSEX STREET & STANL	NNE 0 - 1/8 (0.051 mi.)	E31	116
UNKNOWN Spill Number/Closed Date: 1310864 / 2014-03-03 Site ID: 491738 Spill Date: 2014-02-18	1055 LINWOOD	SE 0 - 1/8 (0.057 mi.)	F34	121
RODOLITZ REALTY CO Spill Number/Closed Date: 9301960 / 1993-05-11 Site ID: 273065 Spill Date: 1993-05-11	***909 ESSEX ST***	***ENE 0 - 1/8 (0.060 mi.)***	***D36***	***123***
MOUNTAINSIDE TRANSP Spill Number/Closed Date: 9404735 / 1994-07-07 Site ID: 157572 Spill Date: 1994-07-07	***841 ESSEX STREET***	***N 0 - 1/8 (0.084 mi.)***	***I49***	***147***
METROPOLITAN PAPER R Spill Number/Closed Date: 1310850 / 2015-01-05 Site ID: 491724 Spill Date: 2014-02-17	996 ESSEX STREET	SE 0 - 1/8 (0.088 mi.)	F52	152
MH 66549 Spill Number/Closed Date: 0011213 / 2001-01-19 Site ID: 258896 Spill Date: 2001-01-15	SHEAPARD AVE/STANLEY	NE 0 - 1/8 (0.100 mi.)	E63	541
VAULT Spill Number/Closed Date: 1205839 / 2013-03-11 Site ID: 468812 Spill Date: 2012-09-12	SHEPHARD AVE SOUTH O	NE 0 - 1/8 (0.100 mi.)	E64	542
SERVICE BOX 62065 Spill Number/Closed Date: 9814202 / 1999-03-04 Site ID: 172416 Spill Date: 1999-02-25	STAMBLEY AVE/SHEPPAR	NE 0 - 1/8 (0.100 mi.)	E65	543
MH 66549 Spill Number/Closed Date: 0305098 / 2003-09-19 Site ID: 157631 Spill Date: 2003-08-13	SHEPARD AV / STANLY	NE 0 - 1/8 (0.100 mi.)	E66	544
INDUSTRIAL PROPERTY Spill Number/Closed Date: 0310324 / 2003-12-11 Site ID: 162264 Spill Date: 2003-12-05	2300 LINDEN BLVD	NNW 0 - 1/8 (0.108 mi.)	L70	554
C AND L SALES CORP Spill Number/Closed Date: 1300558 / 2018-09-25 Site ID: 480886 Spill Date: 2013-04-17	885-895 SHEPHERD AVE	NE 0 - 1/8 (0.112 mi.)	J85	600
CON EDISON Spill Number/Closed Date: 0305100 / 2003-09-22 Site ID: 146249 Spill Date: 2003-08-13	***SHEPHERD AVE***	***NNE 0 - 1/8 (0.113 mi.)***	***N89***	***613***
O Z GEDNEY CO INC	***1100 LINWOOD ST***	***SE 0 - 1/8 (0.119 mi.)***	***O93***	***635***

DRAFT

Spill Number/Closed Date: 1311691 / 2014-04-04
Site ID: 492605
Spill Date: 2014-03-14

SOIL GROUND WATER | 931 STANLEY AVE | NE 0 - 1/8 (0.120 mi.) | N94 | 637
Spill Number/Closed Date: 1705715 / 2017-10-31
Site ID: 559013
Spill Date: 2017-09-06

Other Ascertainable Records

RCRA NonGen / NLR: RCRAInfo is EPA's comprehensive information system, providing access to data supporting the Resource Conservation and Recovery Act (RCRA) of 1976 and the Hazardous and Solid Waste Amendments (HSWA) of 1984. The database includes selective information on sites which generate, transport, store, treat and/or dispose of hazardous waste as defined by the Resource Conservation and Recovery Act (RCRA). Non-Generators do not presently generate hazardous waste.

A review of the RCRA NonGen / NLR list, as provided by EDR, and dated 03/22/2021 has revealed that there are 49 RCRA NonGen / NLR sites within approximately 0.25 miles of the target property.

Equal/Higher Elevation	Address	Direction / Distance	Map ID	Page
A C BUS CO EPA ID:: NYD986985323	***956 LINWOOD AVE***	***0 - 1/8 (0.000 mi.)***	***A1***	***8***
CON EDISON EPA ID:: NYP004818722	972 LINWOOD ST	0 - 1/8 (0.000 mi.)	A4	14
CON EDISON EPA ID:: NYP004158614	***STANLEY AVE & LINWOO***	***N 0 - 1/8 (0.002 mi.)***	***A8***	***21***
CON EDISON SERVICE B EPA ID:: NYP004451183	***870 STANLEY AVE***	***NNE 0 - 1/8 (0.027 mi.)***	***A19***	***39***
CON EDISON EPA ID:: NYP004764387	***1055 LINWOOD ST***	***SE 0 - 1/8 (0.057 mi.)***	***F32***	***117***
RODOLITZ REALTY CO EPA ID:: NY0000036582	***909 ESSEX ST***	***ENE 0 - 1/8 (0.060 mi.)***	***D36***	***123***
PARIS PAINT & VARNIS EPA ID:: NYD001323716	***506 WORTMAN AVE***	***E 0 - 1/8 (0.067 mi.)***	***G41***	***134***
CON EDISON EPA ID:: NYP004829887	1066 LINWOOD ST	SE 0 - 1/8 (0.089 mi.)	F54	154
CON EDISION - V 0504 EPA ID:: NYP004089991	***1000 ESSEX ST 1000 E***	***SE 0 - 1/8 (0.090 mi.)***	***F57***	***160***
GALVATRON INDUSTRIES EPA ID:: NYD981555279	***1000 ESSEX ST***	***SE 0 - 1/8 (0.090 mi.)***	***F59***	***164***
B F I DBA WASTE SERV EPA ID:: NY0000904169	***854 SHEPHERD AVE***	***NNE 0 - 1/8 (0.101 mi.)***	***I68***	***546***
STANDARD PRODUCTS CO EPA ID:: NYD986899946	***925 SHEPHERD AVE***	***ENE 0 - 1/8 (0.109 mi.)***	***J72***	***559***
CON EDISON MANHOLE: EPA ID:: NYP004515854	2272 LINDEN BLVD FRO	NW 0 - 1/8 (0.109 mi.)	M74	569
CON EDISON	2272 LINDEN BLVD	NW 0 - 1/8 (0.109 mi.)	M78	576

DRAFT

EPA ID:: NYP004812430				
CON EDISON EPA ID:: NYP004780227	2272 LINDEN BLVD	NW 0 - 1/8 (0.109 mi.)	M80	579
CITIWASTE LLC EPA ID:: NYR000139295	***893 SHEPHERD AVE***	***NE 0 - 1/8 (0.109 mi.)***	***J81***	***582***
PRODUCTION PLATING EPA ID:: NY0000113043	***905 SHEPHERD AVE***	***NE 0 - 1/8 (0.109 mi.)***	***J82***	***589***
CON EDISON EPA ID:: NYP004626933	865 SHEPHERD AVE	NNE 0 - 1/8 (0.113 mi.)	N87	609
METRO PLATING CO EPA ID:: NYD000708263	***535 WORTMAN AVE***	***E 0 - 1/8 (0.113 mi.)***	***90***	***616***
GALVATRON INDUSTRIES EPA ID:: NYD056272685	***999 ESSEX ST***	***ESE 0 - 1/8 (0.116 mi.)***	***K91***	***625***
CON EDISON MANHOLE: EPA ID:: NYP004520920	***ESSEX ST & COZINE ST***	***SE 0 - 1/8 (0.120 mi.)***	***K95***	***639***
METROPOLITAN PAPER R EPA ID:: NYD012473666	847 SHEPHERD AVE	NNE 0 - 1/8 (0.124 mi.)	I98	645
A B C AUTO PRODUCTS EPA ID:: NYD982743544	***847 SHEPHERD AVE***	***NNE 0 - 1/8 (0.124 mi.)***	***I99***	***649***
CON EDISON EPA ID:: NYP004842171	***2228 LINDEN BLVD***	***WNW 1/8 - 1/4 (0.131 mi.)***	***P103***	***667***
CON EDISON EPA ID:: NYP004793170	***2338 LINDEN BLVD***	***N 1/8 - 1/4 (0.134 mi.)***	***L105***	***671***
PRODUCTION POLISHING EPA ID:: NYD093763696	***646 BERRIMAN ST***	***NE 1/8 - 1/4 (0.137 mi.)***	***J108***	***676***
CON EDISON SERVICE B EPA ID:: NYP004529483	***LINWOOD ST & LINDEN***	***NNW 1/8 - 1/4 (0.138 mi.)***	***L109***	***680***
GRILL MASTER INC EPA ID:: NYD001792217	***835 SHEPHERD AVE***	***NNE 1/8 - 1/4 (0.138 mi.)***	***110***	***683***
NYCHA - BOULEVARD HO EPA ID:: NYD986870525	***812 ASHFORD ST***	***WNW 1/8 - 1/4 (0.139 mi.)***	***P111***	***690***
BELL ATLANTIC - TRG EPA ID:: NYR000072371	***506 COZINE AVE***	***ESE 1/8 - 1/4 (0.143 mi.)***	***Q113***	***700***
WASTE SERVICES OF NE EPA ID:: NYN008014425	941 STANLEY AVE	NE 1/8 - 1/4 (0.152 mi.)	N116	735
CON EDISON MANHOLE: EPA ID:: NYP004525259	***LINDEN BLVD & ASHFOR***	***WNW 1/8 - 1/4 (0.164 mi.)***	***P119***	***743***
DAVID FABRICATORS OF EPA ID:: NYD001383173	***595 BERRIMAN ST***	***NNE 1/8 - 1/4 (0.170 mi.)***	***S122***	***751***
CON EDISON EPA ID:: NYP004759247	***1083 SHEPARD AVE***	***ESE 1/8 - 1/4 (0.174 mi.)***	***Q123***	***760***
CON EDISON EPA ID:: NYP004748711	***562 WORTMAN AVE***	***E 1/8 - 1/4 (0.181 mi.)***	***T125***	***767***
CON EDISON EPA ID:: NYP004731048	562 WORTMAN AVE	E 1/8 - 1/4 (0.181 mi.)	T126	770
CON EDISON SERVICE B	***568 WORTMAN AVE***	***ENE 1/8 - 1/4 (0.184 mi.)***	***T132***	***782***

DRAFT

EPA ID:: NYP004431474				
ALL BORO TANK	***656 ATKINS AVE***	***ENE 1/8 - 1/4 (0.187 mi.)***	***U133***	***786***
EPA ID:: NYR000234054				
SINGALLI COLLISION C	***602 ATKINS AVE***	***NE 1/8 - 1/4 (0.190 mi.)***	***S134***	***788***
EPA ID:: NYR000042317				
PERMA STEEL INC	***1065 SHEPARD AVE***	***ESE 1/8 - 1/4 (0.200 mi.)***	***136***	***795***
EPA ID:: NYD001326321				
NEW HIGHWALL METAL S	***965 STANLEY AVE***	***NE 1/8 - 1/4 (0.210 mi.)***	***V137***	***820***
EPA ID:: NYD987011533				
ROLLING STEEL INDUST	***693 ATKINS AVE***	***E 1/8 - 1/4 (0.213 mi.)***	***T139***	***838***
EPA ID:: NYR000099887				
CON EDISON	12421 FLATLANDS AVE	S 1/8 - 1/4 (0.224 mi.)	X148	871
EPA ID:: NYP004761672				
NYC DEP	***824 LINWOOD ST***	***NNW 1/8 - 1/4 (0.226 mi.)***	***Y149***	***874***
EPA ID:: NYP003669066				
CON EDISON	***340 WORTMAN AVE***	***SW 1/8 - 1/4 (0.240 mi.)***	***Z155***	***914***
EPA ID:: NYP004845570				
CON EDISON SERVICE B	ESSEX ST & HEGEMAN A	NNW 1/8 - 1/4 (0.241 mi.)	AA158	919
EPA ID:: NYP004529475				
CON EDISON	725 STANLEY AVE	WSW 1/8 - 1/4 (0.244 mi.)	AB161	925
EPA ID:: NYP004764080				
CON EDISON VAULT SUB	***STANLEY AVE & MONTAU***	***NE 1/8 - 1/4 (0.248 mi.)***	***V165***	***933***
EPA ID:: NYP004440913				
FAITH HOPE & CHARITY	***921 HEGEMAN AVE***	***NNW 1/8 - 1/4 (0.249 mi.)***	***Y166***	***937***
EPA ID:: NYR000008474				

NY DRYCLEANERS: A listing of all registered drycleaning facilities.

A review of the NY DRYCLEANERS list, as provided by EDR, and dated 03/09/2021 has revealed that there is 1 NY DRYCLEANERS site within approximately 0.25 miles of the target property.

Equal/Higher Elevation	Address	Direction / Distance	Map ID	Page
GARYS MASTERCRAFT CL	***803 STANLEY AVE***	***W 0 - 1/8 (0.072 mi.)***	***H45***	***140***
Facility Id: 2-6105-00544				

NY HSWDS: The List includes any known or suspected hazardous substance waste disposal sites. Also included are sites delisted from the Registry of Inactive Hazardous Waste Disposal Sites and non-registry sites that U.S. EPA Preliminary Assessment (PA) reports or Site Investigation (SI) reports were prepared. Hazardous Substance Waste Disposal Sites are eligible to be Superfund sites now that the New York State Superfund has been refinanced and changed. This means that the study inventory has served its purpose and will no longer be maintained as a separate entity The latest version of the study is frozen in time. The sites on the study will not automatically be made superfund sites, rather each site will be further evaluated for listing in the registry. So overtime they will be added to the registry or not.

A review of the NY HSWDS list, as provided by EDR, and dated 01/01/2003 has revealed that there is 1 NY HSWDS site within approximately 0.5 miles of the target property.

DRAFT

Equal/Higher Elevation	Address	Direction / Distance	Map ID	Page
BUG, SPRING CREEK GA	745-757 MONTAUK AVEN	E 1/4 - 1/2 (0.276 mi.)	AC168	948

NY MANIFEST: Manifest is a document that lists and tracks hazardous waste from the generator through transporters to a TSD facility.

A review of the NY MANIFEST list, as provided by EDR, and dated 01/01/2019 has revealed that there are 50 NY MANIFEST sites within approximately 0.25 miles of the target property.

Equal/Higher Elevation	Address	Direction / Distance	Map ID	Page
CON EDISON EPA ID: NYP004818722	972 LINWOOD ST	0 - 1/8 (0.000 mi.)	A3	13
CON EDISON EPA ID: NYP004158614	***STANLEY AVE & LINWOO***	***N 0 - 1/8 (0.002 mi.)***	***A8***	***21***
CON EDISON EPA ID: NYP004456257	FRONT OF 870 STANLEY	NNE 0 - 1/8 (0.027 mi.)	A18	37
CON EDISON SERVICE B EPA ID: NYP004451183	***870 STANLEY AVE***	***NNE 0 - 1/8 (0.027 mi.)***	***A19***	***39***
CON EDISON EPA ID: NYP004591236	494 WORTMAN	ESE 0 - 1/8 (0.028 mi.)	C20	42
J&H HOLDING CO REMED EPA ID: NYD084086537	***491 WORTMAN AVE***	***E 0 - 1/8 (0.036 mi.)***	***C23***	***97***
CON EDISON EPA ID: NYP004592689	WORTMAN AVE & ESSEX	E 0 - 1/8 (0.051 mi.)	C26	110
CON EDISON EPA ID: NYP004592697	WORTMAN AVE & ESSEX	E 0 - 1/8 (0.051 mi.)	C30	114
CON EDISON EPA ID: NYP004764387	1055 LINWOOD ST	SE 0 - 1/8 (0.057 mi.)	F35	122
RODOLITZ REALTY CO EPA ID: NY0000036582	***909 ESSEX ST***	***ENE 0 - 1/8 (0.060 mi.)***	***D36***	***123***
CON EDISON EPA ID: NYP004625489	903 STANLEY AVE	NNE 0 - 1/8 (0.075 mi.)	E47	143
CON EDISON EPA ID: NYP004829887	1066 LINWOOD ST	SE 0 - 1/8 (0.089 mi.)	F53	153
CON EDISON EPA ID: NYP004849182	OPP 923 ASHFORD ST	SW 0 - 1/8 (0.089 mi.)	56	159
CON EDISION - V 0504 EPA ID: NYP004089991	***1000 ESSEX ST 1000 E***	***SE 0 - 1/8 (0.090 mi.)***	***F57***	***160***
GALVATRON INDUSTRIES EPA ID: NYD981555279	***1000 ESSEX ST***	***SE 0 - 1/8 (0.090 mi.)***	***F59***	***164***
CON EDISON EPA ID: NYP004603627	891 ASHFORD ST	WSW 0 - 1/8 (0.090 mi.)	60	170
TRANSCONTINENTAL ULT EPA ID: NYD980790141 EPA ID: NYD987790141	***975 ESSEX ST***	***ESE 0 - 1/8 (0.093 mi.)***	***K62***	***434***
B F I DBA WASTE SERV	***854 SHEPHERD AVE***	***NNE 0 - 1/8 (0.101 mi.)***	***I68***	***546***

DRAFT

EPA ID: NY0000904169				
STANDARD PRODUCTS CO EPA ID: NYD986899946	***925 SHEPHERD AVE***	***ENE 0 - 1/8 (0.109 mi.)***	***J72***	***559***
CON EDISON EPA ID: NYP004515854	2272 LINDEN BLVD FRO	NW 0 - 1/8 (0.109 mi.)	M75	572
CON EDISON EPA ID: NYP004780227	2272 LINDEN BLVD	NW 0 - 1/8 (0.109 mi.)	M77	574
CITIWASTE LLC EPA ID: NYR000139295	***893 SHEPHERD AVE***	***NE 0 - 1/8 (0.109 mi.)***	***J81***	***582***
PRODUCTION PLATING EPA ID: NY0000113043	***905 SHEPHERD AVE***	***NE 0 - 1/8 (0.109 mi.)***	***J82***	***589***
CON EDISON EPA ID: NYP004626933	***SHEPHERD AVE***	***NNE 0 - 1/8 (0.113 mi.)***	***N89***	***613***
METRO PLATING CO EPA ID: NYD000708263	***535 WORTMAN AVE***	***E 0 - 1/8 (0.113 mi.)***	***90***	***616***
GALVATRON INDUSTRIES EPA ID: NYD056272685	***999 ESSEX ST***	***ESE 0 - 1/8 (0.116 mi.)***	***K91***	***625***
O Z GEDNEY CO INC EPA ID: NYD981567126	***1100 LINWOOD ST***	***SE 0 - 1/8 (0.119 mi.)***	***O93***	***635***
CON EDISON EPA ID: NYP004520920	ESSEX ST & COZINE ST	SE 0 - 1/8 (0.120 mi.)	K96	641
CON EDISON EPA ID: NYP004793170	2338 LINDEN BLVD	N 1/8 - 1/4 (0.134 mi.)	L107	675
GRILL MASTER INC EPA ID: NYD001792217	***835 SHEPHERD AVE***	***NNE 1/8 - 1/4 (0.138 mi.)***	***110***	***683***
NYCHA - BOULEVARD HO EPA ID: NYD986870525	***812 ASHFORD ST***	***WNW 1/8 - 1/4 (0.139 mi.)***	***P111***	***690***
S & S SHEET METAL PR EPA ID: NYD981494313	***1101 LINWOOD ST***	***SE 1/8 - 1/4 (0.150 mi.)***	***O115***	***706***
CON EDISON EPA ID: NYP004748711	562 WORTMAN AVE	E 1/8 - 1/4 (0.181 mi.)	T128	774
CON EDISON EPA ID: NYP004731048	562 WORTMAN AVE	E 1/8 - 1/4 (0.181 mi.)	T130	776
NYCHA - BOULEVARD HO EPA ID: NYR000182980	***756 STANLEY AVE***	***WSW 1/8 - 1/4 (0.183 mi.)***	***131***	***778***
CON EDISON SERVICE B EPA ID: NYP004431474	***568 WORTMAN AVE***	***ENE 1/8 - 1/4 (0.184 mi.)***	***T132***	***782***
ACTION PACKAGING COR EPA ID: NYD001707025	***667 ATKINS AVENUE***	***ENE 1/8 - 1/4 (0.211 mi.)***	***U138***	***824***
ROLLING STEEL INDUST EPA ID: NYR000099887	***693 ATKINS AVE***	***E 1/8 - 1/4 (0.213 mi.)***	***T139***	***838***
PUBLIC SCHOOL 273K EPA ID: NYR000182923	***923 JEROME ST***	***SSW 1/8 - 1/4 (0.214 mi.)***	***W141***	***846***
GATEWAY ESTATES PHAS EPA ID: NYR000140624	***FLATLANDS AVE & ELTO***	***SSE 1/8 - 1/4 (0.224 mi.)***	***X143***	***853***
CON ED	12421 FLATLANDS AVE	S 1/8 - 1/4 (0.224 mi.)	X147	870

DRAFT

EPA ID: NYP004761672				
NYC DEP EPA ID: NYP003669066	***824 LINWOOD ST***	***NNW 1/8 - 1/4 (0.226 mi.)***	***Y149***	***874***
NYCTA EPA ID: NYD980648640	824 LINWOOD ST	NNW 1/8 - 1/4 (0.226 mi.)	Y150	878
NYCTA - LIVONIA YARD EPA ID: NYD980648646	HEGEMAN AVENUE & ELT	NW 1/8 - 1/4 (0.235 mi.)	Y152	905
TRI CENTRAL AUTO BOD EPA ID: NYR000033035	***656 MONTAUK HWY***	***ENE 1/8 - 1/4 (0.239 mi.)***	***153***	***907***
CON EDISON EPA ID: NYP004845570	340 WORTMAN AVE	SW 1/8 - 1/4 (0.240 mi.)	Z154	912
CON EDISON EPA ID: NYP004529475	ESSEX ST & HEGEMAN A	NNW 1/8 - 1/4 (0.241 mi.)	AA157	917
CON ED EPA ID: NYP004764080	725 STANLEY AVE	WSW 1/8 - 1/4 (0.244 mi.)	AB162	927
CON EDISON VAULT SUB EPA ID: NYP004440913	***STANLEY AVE & MONTAU***	***NE 1/8 - 1/4 (0.248 mi.)***	***V165***	***933***
FAITH HOPE & CHARITY EPA ID: NYR000008474	***921 HEGEMAN AVE***	***NNW 1/8 - 1/4 (0.249 mi.)***	***Y166***	***937***

RI MANIFEST: Hazardous waste manifest information

A review of the RI MANIFEST list, as provided by EDR, and dated 12/31/2019 has revealed that there is 1 RI MANIFEST site within approximately 0.25 miles of the target property.

Equal/Higher Elevation	Address	Direction / Distance	Map ID	Page
J&H HOLDING CO REMED EPA Id: NYD084086537 Manifest Document Number: 017631621JJK	***491 WORTMAN AVE***	***E 0 - 1/8 (0.036 mi.)***	***C23***	***97***

NJ MANIFEST: Hazardous waste manifest information.

A review of the NJ MANIFEST list, as provided by EDR, and dated 12/31/2018 has revealed that there are 16 NJ MANIFEST sites within approximately 0.25 miles of the target property.

Equal/Higher Elevation	Address	Direction / Distance	Map ID	Page
CON EDISON EPA Id: NYP004818722	972 LINWOOD ST	0 - 1/8 (0.000 mi.)	A7	20
J&H HOLDING CO REMED EPA Id: NYD084086537	491 WORTMAN AVENUE	E 0 - 1/8 (0.036 mi.)	C22	96
CON EDISON EPA Id: NYP004764387	1055 LINWOOD ST	SE 0 - 1/8 (0.057 mi.)	F33	120
CON EDISON EPA Id: NYP004829887	1066 LINWOOD ST	SE 0 - 1/8 (0.089 mi.)	F55	157
CON EDISON EPA Id: NYP004780227	2272 LINDEN BLVD	NW 0 - 1/8 (0.109 mi.)	M76	573
CON EDISON	2272 LINDEN BLVD	NW 0 - 1/8 (0.109 mi.)	M79	578

DRAFT

EPA Id: NYP004812430				
CON EDISON EPA Id: NYP004626933	865 SHEPHERD AVE	NNE 0 - 1/8 (0.113 mi.)	N88	612
CON EDISON EPA Id: NYP004842171	2228 LINDEN BLVD	WNW 1/8 - 1/4 (0.131 mi.)	P104	670
CON EDISON EPA Id: NYP004793170	2338 LINDEN BLVD	N 1/8 - 1/4 (0.134 mi.)	L106	673
CON EDISON EPA Id: NYP004748711	562 WORTMAN AVE	E 1/8 - 1/4 (0.181 mi.)	T127	772
CON EDISON EPA Id: NYP004731048	562 WORTMAN AVE	E 1/8 - 1/4 (0.181 mi.)	T129	775
NEHEMIAH HOUSING DEV EPA Id: NYR000140624	FLATLANDS AVE & ELTO	SSE 1/8 - 1/4 (0.224 mi.)	X144	858
CON EDISON EPA Id: NYP004761672	12421 FLATLANDS AVE	S 1/8 - 1/4 (0.224 mi.)	X146	869
NYCT-LIVONIA YARD EPA Id: NYD980648646	***HEGEMAN AVENUE & ELT***	***NW 1/8 - 1/4 (0.235 mi.)***	***Y151***	***879***
CON EDISON EPA Id: NYP004845570	340 WORTMAN AVE	SW 1/8 - 1/4 (0.240 mi.)	Z156	916
CON EDISON EPA Id: NYP004764080	725 STANLEY AVE	WSW 1/8 - 1/4 (0.244 mi.)	AB160	924

DRAFT

EDR HIGH RISK HISTORICAL RECORDS

EDR Exclusive Records

EDR Hist Auto: EDR has searched selected national collections of business directories and has collected listings of potential gas station/filling station/service station sites that were available to EDR researchers. EDR's review was limited to those categories of sources that might, in EDR's opinion, include gas station/filling station/service station establishments. The categories reviewed included, but were not limited to gas, gas station, gasoline station, filling station, auto, automobile repair, auto service station, service station, etc. This database falls within a category of information EDR classifies as "High Risk Historical Records", or HRHR. EDR's HRHR effort presents unique and sometimes proprietary data about past sites and operations that typically create environmental concerns, but may not show up in current government records searches.

A review of the EDR Hist Auto list, as provided by EDR, has revealed that there are 3 EDR Hist Auto sites within approximately 0.125 miles of the target property.

Equal/Higher Elevation	Address	Direction / Distance	Map ID	Page
TRANS OCEAN EXTRESS	1034 LINWOOD ST	SE 0 - 1/8 (0.047 mi.)	C25	109
AIR GATEWAY SERVICE	1000 ESSEX ST	SE 0 - 1/8 (0.090 mi.)	F58	164
GOLBELS SERVICE STAT	2252 LINDEN BLVD	NW 0 - 1/8 (0.112 mi.)	M83	594

EXECUTIVE SUMMARY

EDR Hist Cleaner: EDR has searched selected national collections of business directories and has collected listings of potential dry cleaner sites that were available to EDR researchers. EDR's review was limited to those categories of sources that might, in EDR's opinion, include dry cleaning establishments. The categories reviewed included, but were not limited to dry cleaners, cleaners, laundry, laundromat, cleaning/laundry, wash & dry etc. This database falls within a category of information EDR classifies as "High Risk Historical Records", or HRHR. EDR's HRHR effort presents unique and sometimes proprietary data about past sites and operations that typically create environmental concerns, but may not show up in current government records searches.

A review of the EDR Hist Cleaner list, as provided by EDR, has revealed that there is 1 EDR Hist Cleaner site within approximately 0.125 miles of the target property.

Equal/Higher Elevation	Address	Direction / Distance	Map ID	Page
GARYS MASTERCRAFT CL	803 STANLEY AVE	W 0 - 1/8 (0.072 mi.)	H44	139

DRAFT


EXECUTIVE SUMMARY

Due to poor or inadequate address information, the following sites were not mapped. Count: 15 records.

Site Name	Database(s)
NYSDEC ELTON STREET GW	NY MANIFEST
LINWOOD STREET GW	NY SHWS
SPRING CREEK PARK SITE	SEMS, DOCKET HWC
SOUTH SHORE INCINERATOR	NY SWF/LF
PAERDEGAT BASIN NORTH	NY SWF/LF
CRESCENT STREET - SHERIDAN & FAIRF	NY SWF/LF
FLATLANDS AVE AND LOUISIANA AVE	NY SWF/LF
NYCDOS SPRING CREEK COMPOST FACILI	NY SWF/LF, NY Spills
FOUNTAIN AVE	NY SWF/LF
GULF STATION	NY LTANKS
BROOKLYN VA MED CTR - TTF	NY LTANKS
NYSDEC - ELTON STREET GW	RCRA-LQG
NYSDEC - ELTON STREET GW	FINDS, ECHO
SPRING CREEK/GATEWAY ESTATES	NY HSWDS
UNION STATION (CITIZENS BRANCH)	NY VCP

DRAFT

OVERVIEW MAP - 6622221.2S

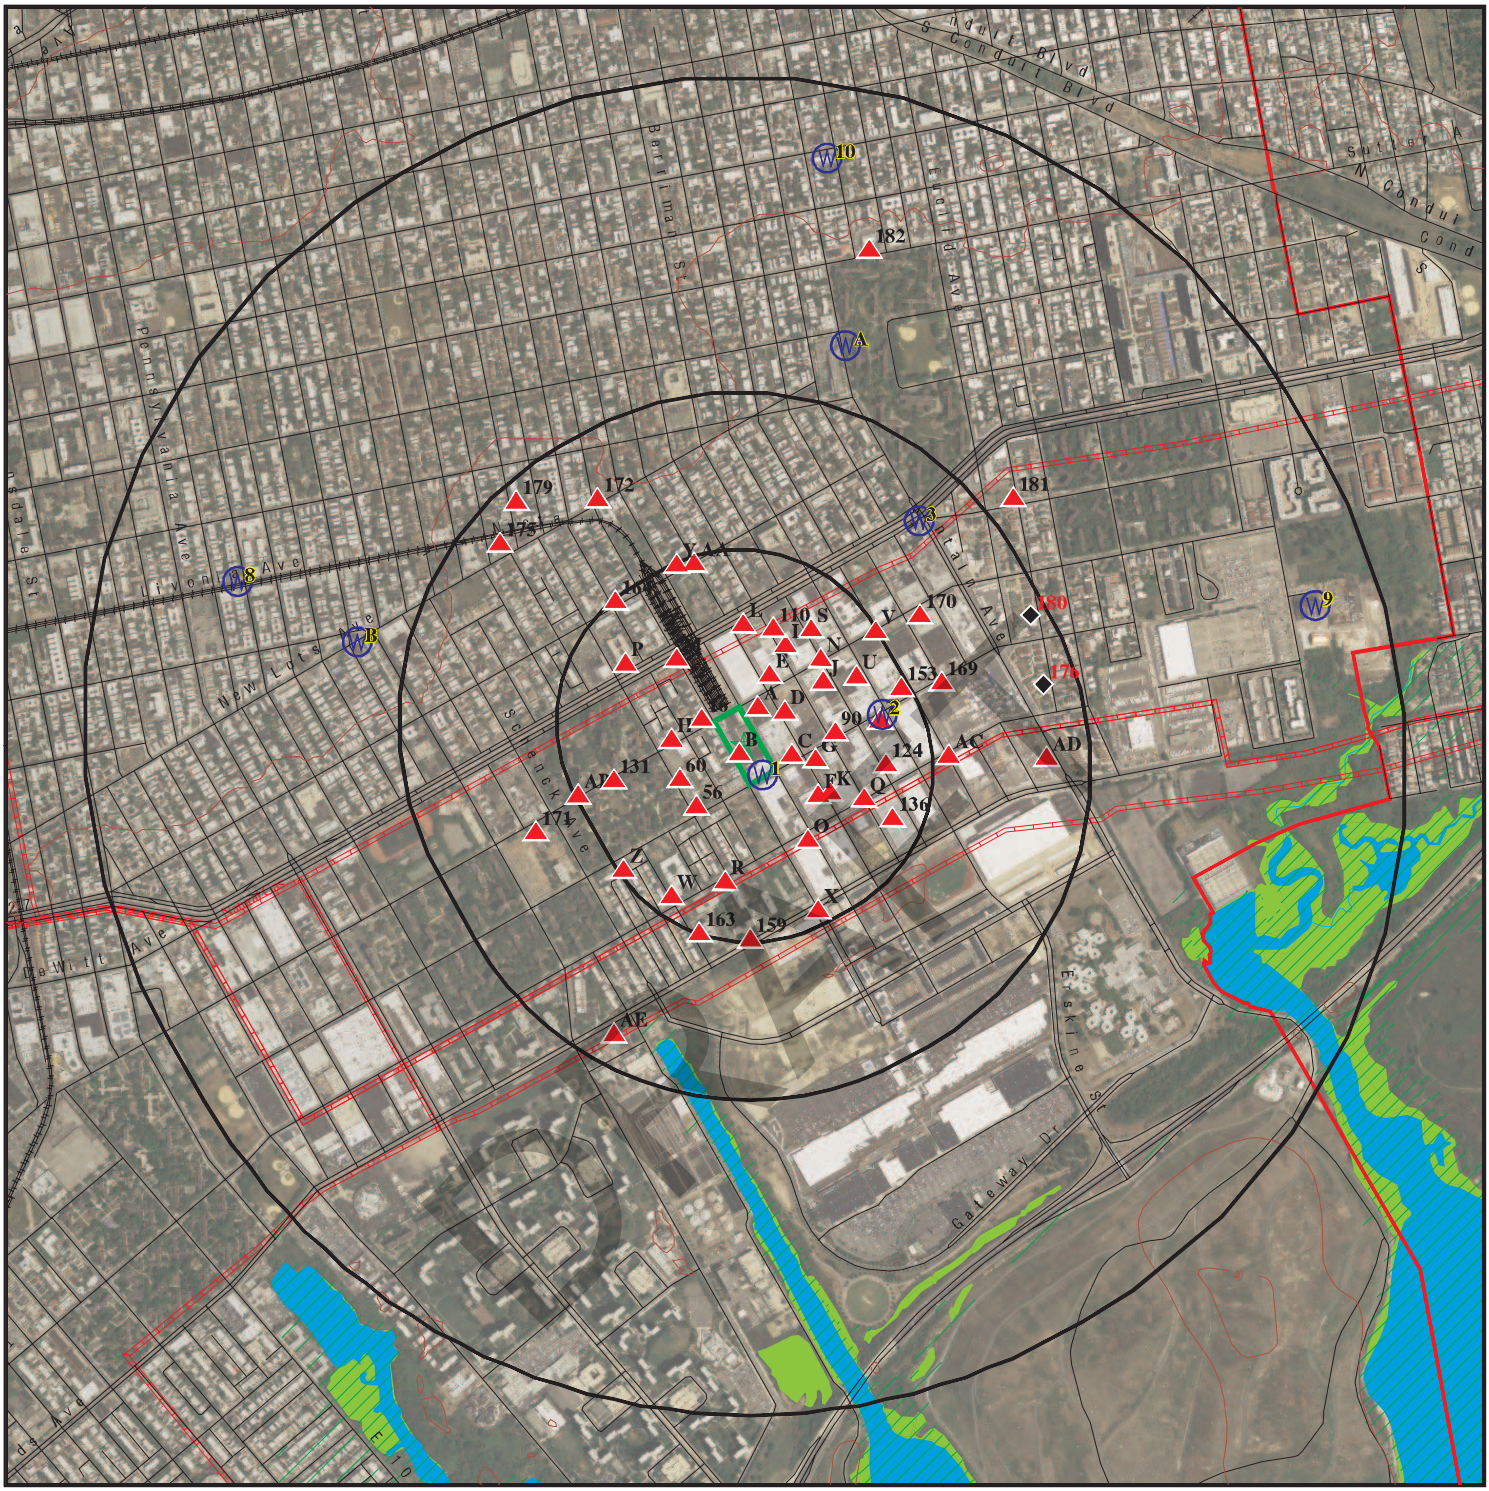

This report includes Interactive Map Layers to display and/or hide map information. The legend includes only those icons for the default map view.

SITE NAME: Elton Street/Linwood Street	CLIENT: HRP Associates, Inc.
ADDRESS: 461 Wortman Ave Brooklyn NY 11208	CONTACT: Patrick Montuori INQUIRY #: 6622221.2s
LAT/LONG: 40.661297 / 73.877084	DATE: August 16, 2021 4:55 pm

Copyright © 2021 EDR, Inc. © 2015 TomTom Rel. 2015.

DETAIL MAP - 6622221.2S



0 1/16 1/8 1/4 Miles

- Target Property
- Sites at elevations higher than or equal to the target property
- Sites at elevations lower than the target property
- Manufactured Gas Plants
- Sensitive Receptors
- National Priority List Sites
- Dept. Defense Sites
- Indian Reservations BIA
- Pipelines

This report includes Interactive Map Layers to display and/or hide map information. The legend includes only those icons for the default map view.

SITE NAME:	Elton Street/Linwood Street	CLIENT:	HRP Associates, Inc.
ADDRESS:	461 Wortman Ave Brooklyn NY 11208	CONTACT:	Patrick Montuori
LAT/LONG:	40.661297 / 73.877084	INQUIRY #:	6622221.2s
		DATE:	August 16, 2021 4:57 pm

Copyright © 2021 EDR, Inc. © 2015 TomTom Rel. 2015.

MAP FINDINGS SUMMARY

Database	Search Distance (Miles)	Target Property	< 1/8	1/8 - 1/4	1/4 - 1/2	1/2 - 1	> 1	Total Plotted
STANDARD ENVIRONMENTAL RECORDS								
Federal NPL site list								
NPL	1.000		0	0	0	0	NR	0
Proposed NPL	1.000		0	0	0	0	NR	0
NPL LIENS	1.000		0	0	0	0	NR	0
Federal Delisted NPL site list								
Delisted NPL	1.000		0	0	0	0	NR	0
Federal CERCLIS list								
FEDERAL FACILITY	0.500		0	0	0	NR	NR	0
SEMS	0.500		0	0	0	NR	NR	0
Federal CERCLIS NFRAP site list								
SEMS-ARCHIVE	0.500		0	0	1	NR	NR	1
Federal RCRA CORRACTS facilities list								
CORRACTS	1.000		0	0	0	0	NR	0
Federal RCRA non-CORRACTS TSD facilities list								
RCRA-TSDF	0.500		0	0	0	NR	NR	0
Federal RCRA generators list								
RCRA-LQG	0.250		2	2	NR	NR	NR	4
RCRA-SQG	0.250		1	0	NR	NR	NR	1
RCRA-VSQG	0.250		0	7	NR	NR	NR	7
Federal institutional controls / engineering controls registries								
LUCIS	0.500		0	0	0	NR	NR	0
US ENG CONTROLS	0.500		0	0	0	NR	NR	0
US INST CONTROLS	0.500		0	0	0	NR	NR	0
Federal ERNS list								
ERNS		TP	NR	NR	NR	NR	NR	0
State- and tribal - equivalent CERCLIS								
NY SHWS	1.000		2	0	0	2	NR	4
State and tribal landfill and/or solid waste disposal site lists								
NY SWF/LF	0.500		5	1	3	NR	NR	9
State and tribal leaking storage tank lists								
INDIAN LUST	0.500		0	0	0	NR	NR	0
NY LTANKS	0.500		1	0	8	NR	NR	9
NY HIST LTANKS	0.500		0	0	0	NR	NR	0
State and tribal registered storage tank lists								
FEMA UST	0.250		0	0	NR	NR	NR	0

DRAFT

MAP FINDINGS SUMMARY

Database	Search Distance (Miles)	Target Property	< 1/8	1/8 - 1/4	1/4 - 1/2	1/2 - 1	> 1	Total Plotted
NY UST	0.250		8	5	NR	NR	NR	13
NY CBS UST	0.250		0	0	NR	NR	NR	0
NY MOSF UST	0.500		0	0	0	NR	NR	0
NY MOSF	0.500		0	0	0	NR	NR	0
NY CBS	0.250		1	0	NR	NR	NR	1
NY AST	0.250		5	8	NR	NR	NR	13
NY CBS AST	0.250		0	0	NR	NR	NR	0
NY MOSF AST	0.500		0	0	0	NR	NR	0
INDIAN UST	0.250		0	0	NR	NR	NR	0
NY TANKS	0.250		0	0	NR	NR	NR	0
State and tribal institutional control / engineering control registries								
NY RES DECL	0.125		0	NR	NR	NR	NR	0
NY ENG CONTROLS	0.500		1	1	0	NR	NR	2
NY INST CONTROL	0.500		1	1	0	NR	NR	2
State and tribal voluntary cleanup sites								
NY VCP	0.500		0	1	1	NR	NR	2
INDIAN VCP	0.500		0	0	0	NR	NR	0
State and tribal Brownfields sites								
NY BROWNFIELDS	0.500		1	0	0	NR	NR	1
NY ERP	0.500		0	0	0	NR	NR	0
ADDITIONAL ENVIRONMENTAL RECORDS								
Local Brownfield lists								
US BROWNFIELDS	0.500		0	0	0	NR	NR	0
Local Lists of Landfill / Solid Waste Disposal Sites								
NY SWTIRE	0.500		0	0	0	NR	NR	0
NY SWRCY	0.500		6	1	0	NR	NR	7
INDIAN ODI	0.500		0	0	0	NR	NR	0
DEBRIS REGION 9	0.500		0	0	0	NR	NR	0
ODI	0.500		0	0	0	NR	NR	0
IHS OPEN DUMPS	0.500		0	0	0	NR	NR	0
Local Lists of Hazardous waste / Contaminated Sites								
US HIST CDL	TP		NR	NR	NR	NR	NR	0
NY DEL SHWS	1.000		0	0	0	0	NR	0
US CDL	TP		NR	NR	NR	NR	NR	0
NY PFAS	0.500		0	0	0	NR	NR	0
Local Lists of Registered Storage Tanks								
NY HIST UST	0.250		0	0	NR	NR	NR	0
NY HIST AST	TP		NR	NR	NR	NR	NR	0
Local Land Records								
NY LIENS	TP		NR	NR	NR	NR	NR	0

DRAFT

MAP FINDINGS SUMMARY

Database	Search Distance (Miles)	Target Property	< 1/8	1/8 - 1/4	1/4 - 1/2	1/2 - 1	> 1	Total Plotted
LIENS 2	TP		NR	NR	NR	NR	NR	0
Records of Emergency Release Reports								
HMIRS	TP		NR	NR	NR	NR	NR	0
NY Spills	0.125		29	NR	NR	NR	NR	29
NY Hist Spills	0.125		0	NR	NR	NR	NR	0
NY SPILLS 90	0.125		0	NR	NR	NR	NR	0
NY SPILLS 80	0.125		0	NR	NR	NR	NR	0
Other Ascertainable Records								
RCRA NonGen / NLR	0.250		23	26	NR	NR	NR	49
FUDS	1.000		0	0	0	0	NR	0
DOD	1.000		0	0	0	0	NR	0
SCRD DRYCLEANERS	0.500		0	0	0	NR	NR	0
US FIN ASSUR	TP		NR	NR	NR	NR	NR	0
EPA WATCH LIST	TP		NR	NR	NR	NR	NR	0
2020 COR ACTION	0.250		0	0	NR	NR	NR	0
TSCA	TP		NR	NR	NR	NR	NR	0
TRIS	TP		NR	NR	NR	NR	NR	0
SSTS	TP		NR	NR	NR	NR	NR	0
ROD	1.000		0	0	0	0	NR	0
RMP	TP		NR	NR	NR	NR	NR	0
RAATS	TP		NR	NR	NR	NR	NR	0
PRP	TP		NR	NR	NR	NR	NR	0
PADS	TP		NR	NR	NR	NR	NR	0
ICIS	TP		NR	NR	NR	NR	NR	0
FTTS	TP		NR	NR	NR	NR	NR	0
MLTS	TP		NR	NR	NR	NR	NR	0
COAL ASH DOE	TP		NR	NR	NR	NR	NR	0
COAL ASH EPA	0.500		0	0	0	NR	NR	0
PCB TRANSFORMER	TP		NR	NR	NR	NR	NR	0
RADINFO	TP		NR	NR	NR	NR	NR	0
HIST FTTS	TP		NR	NR	NR	NR	NR	0
DOT OPS	TP		NR	NR	NR	NR	NR	0
CONSENT	1.000		0	0	0	0	NR	0
INDIAN RESERV	1.000		0	0	0	0	NR	0
FUSRAP	1.000		0	0	0	0	NR	0
UMTRA	0.500		0	0	0	NR	NR	0
LEAD SMELTERS	TP		NR	NR	NR	NR	NR	0
US AIRS	TP		NR	NR	NR	NR	NR	0
US MINES	0.250		0	0	NR	NR	NR	0
ABANDONED MINES	0.250		0	0	NR	NR	NR	0
FINDS	TP		NR	NR	NR	NR	NR	0
UXO	1.000		0	0	0	0	NR	0
DOCKET HWC	TP		NR	NR	NR	NR	NR	0
ECHO	TP		NR	NR	NR	NR	NR	0
FUELS PROGRAM	0.250		0	0	NR	NR	NR	0
NY AIRS	TP		NR	NR	NR	NR	NR	0
NY COAL ASH	0.500		0	0	0	NR	NR	0
NY DRYCLEANERS	0.250		1	0	NR	NR	NR	1
NY E DESIGNATION	0.125		0	NR	NR	NR	NR	0

DRAFT

MAP FINDINGS SUMMARY

Database	Search Distance (Miles)	Target Property	< 1/8	1/8 - 1/4	1/4 - 1/2	1/2 - 1	> 1	Total Plotted
NY Financial Assurance	TP		NR	NR	NR	NR	NR	0
NY HSWDS	0.500		0	0	1	NR	NR	1
NY MANIFEST	0.250		28	22	NR	NR	NR	50
RI MANIFEST	0.250		1	0	NR	NR	NR	1
NJ MANIFEST	0.250		7	9	NR	NR	NR	16
NY SPDES	TP		NR	NR	NR	NR	NR	0
NY VAPOR REOPENED	0.500		0	0	0	NR	NR	0
NY UIC	TP		NR	NR	NR	NR	NR	0
NY COOLING TOWERS	TP		NR	NR	NR	NR	NR	0
NY LEAD	TP		NR	NR	NR	NR	NR	0
MINES MRDS	TP		NR	NR	NR	NR	NR	0
EDR HIGH RISK HISTORICAL RECORDS								
EDR Exclusive Records								
EDR MGP	1.000		0	0	0	0	NR	0
EDR Hist Auto	0.125		3	NR	NR	NR	NR	3
EDR Hist Cleaner	0.125		1	NR	NR	NR	NR	1
EDR RECOVERED GOVERNMENT ARCHIVES								
Exclusive Recovered Govt. Archives								
NY RGA HWS	TP		NR	NR	NR	NR	NR	0
NY RGA LF	TP		NR	NR	NR	NR	NR	0
- Totals --		0	127	84	14	2	0	227

NOTES:

TP = Target Property

NR = Not Requested at this Search Distance

Sites may be listed in more than one database

DRAFT

A1 **A C BUS CO** **RCRA NonGen / NLR** **1000555983**
956 LINWOOD AVE **FINDS** **NYD986985323**
< 1/8 **BROOKLYN, NY 11208** **ECHO**
1 ft.

Site 1 of 10 in cluster A

Relative: RCRA NonGen / NLR:
Higher

Actual:
12 ft.

Date Form Received by Agency:		2007-01-01 00:00:00.0
Handler Name:	A C BUS CO	
Handler Address:		956 LINWOOD AVE
Handler City,State,Zip:		BROOKLYN, NY 11208-5320
EPA ID:		NYD986985323
Contact Name:		Not reported
Contact Address:		LINWOOD AVE
Contact City,State,Zip:		BROOKLYN, NY 11208
Contact Telephone:		Not reported
Contact Fax:		Not reported
Contact Email:		Not reported
Contact Title:		Not reported
EPA Region:		02
Land Type:		Private
Federal Waste Generator Description:		Not a generator, verified
Non-Notifier:		Not reported
Biennial Report Cycle:		Not reported
Accessibility:		Not reported
Active Site Indicator:		Not reported
State District Owner:		NY
State District:		NYSDEC R2
Mailing Address:		LINWOOD AVE
Mailing City,State,Zip:		BROOKLYN, NY 11208
Owner Name:		JOHN CRONIN
Owner Type:		Private
Operator Name:		JOHN CRONIN
Operator Type:		Private
Short-Term Generator Activity:		No
Importer Activity:		No
Mixed Waste Generator:		No
Transporter Activity:		No
Transfer Facility Activity:		No
Recycler Activity with Storage:		No
Small Quantity On-Site Burner Exemption:		No
Smelting Melting and Refining Furnace Exemption:		No
Underground Injection Control:		No
Off-Site Waste Receipt:		No
Universal Waste Indicator:		No
Universal Waste Destination Facility:		No
Federal Universal Waste:		No
Active Site Fed-Reg Treatment Storage and Disposal Facility:		Not reported
Active Site Converter Treatment storage and Disposal Facility:		Not reported
Active Site State-Reg Treatment Storage and Disposal Facility:		Not reported
Active Site State-Reg Handler:		---
Federal Facility Indicator:		Not reported
Hazardous Secondary Material Indicator:		NN
Sub-Part K Indicator:		Not reported
Commercial TSD Indicator:		No
Treatment Storage and Disposal Type:		Not reported
2018 GPRA Permit Baseline:		Not on the Baseline
2018 GPRA Renewals Baseline:		Not on the Baseline
Permit Renewals Workload Universe:		Not reported

DRAFT

A C BUS CO (Continued) **1000555983**

Permit Workload Universe:	Not reported
Permit Progress Universe:	Not reported
Post-Closure Workload Universe:	Not reported
Closure Workload Universe:	Not reported
202 GPRA Corrective Action Baseline:	No
Corrective Action Workload Universe:	No
Subject to Corrective Action Universe:	No
Non-TSDFs Where RCRA CA has Been Imposed Universe:	No
TSDFs Potentially Subject to CA Under 3004 (u)/(v) Universe:	No
TSDFs Only Subject to CA under Discretionary Auth Universe:	No
Corrective Action Priority Ranking:	No NCAPS ranking
Environmental Control Indicator:	No
Institutional Control Indicator:	No
Human Exposure Controls Indicator:	N/A
Groundwater Controls Indicator:	N/A
Operating TSDF Universe:	Not reported
Full Enforcement Universe:	Not reported
Significant Non-Complier Universe:	No
Unaddressed Significant Non-Complier Universe:	No
Addressed Significant Non-Complier Universe:	No
Significant Non-Complier With a Compliance Schedule Universe:	No
Financial Assurance Required:	Not reported
Handler Date of Last Change:	2015-04-14 00:00:00.0
Recognized Trader-Importer:	No
Recognized Trader-Exporter:	No
Importer of Spent Lead Acid Batteries:	No
Exporter of Spent Lead Acid Batteries:	No
Recycler Activity Without Storage:	Not reported
Manifest Broker:	Not reported
Sub-Part P Indicator:	No

Hazardous Waste Summary:

Waste Code:	D001
Waste Description:	IGNITABLE WASTE
Waste Code:	D008
Waste Description:	LEAD

Handler - Owner Operator:

Owner/Operator Indicator:	Owner
Owner/Operator Name:	JOHN CRONIN
Legal Status:	Private
Date Became Current:	Not reported
Date Ended Current:	Not reported
Owner/Operator Address:	956 LINWOOD AVE
Owner/Operator City,State,Zip:	BROOKLYN, NY 11208
Owner/Operator Telephone:	718-927-1500
Owner/Operator Telephone Ext:	Not reported
Owner/Operator Fax:	Not reported
Owner/Operator Email:	Not reported
Owner/Operator Indicator:	Operator
Owner/Operator Name:	JOHN CRONIN
Legal Status:	Private
Date Became Current:	Not reported

DRAFT

A C BUS CO (Continued) **1000555983**

Date Ended Current:	Not reported
Owner/Operator Address:	956 LINWOOD AVE
Owner/Operator City,State,Zip:	BROOKLYN, NY 11208
Owner/Operator Telephone:	718-927-1500
Owner/Operator Telephone Ext:	Not reported
Owner/Operator Fax:	Not reported
Owner/Operator Email:	Not reported
Owner/Operator Indicator:	Owner
Owner/Operator Name:	JOHN CRONIN
Legal Status:	Private
Date Became Current:	Not reported
Date Ended Current:	Not reported
Owner/Operator Address:	956 LINWOOD AVE
Owner/Operator City,State,Zip:	BROOKLYN, NY 11208
Owner/Operator Telephone:	718-927-1500
Owner/Operator Telephone Ext:	Not reported
Owner/Operator Fax:	Not reported
Owner/Operator Email:	Not reported

Historic Generators:

Receive Date:	1999-07-08 00:00:00.0
Handler Name: A C BUS CO	
Federal Waste Generator Description:	Not a generator, verified
State District Owner:	NY
Large Quantity Handler of Universal Waste:	No
Recognized Trader Importer:	No
Recognized Trader Exporter:	No
Spent Lead Acid Battery Importer:	No
Spent Lead Acid Battery Exporter:	No
Current Record:	No
Non Storage Recycler Activity:	Not reported
Electronic Manifest Broker:	Not reported
Receive Date:	2006-01-01 00:00:00.0
Handler Name: A C BUS CO	
Federal Waste Generator Description:	Not a generator, verified
State District Owner:	NY
Large Quantity Handler of Universal Waste:	No
Recognized Trader Importer:	No
Recognized Trader Exporter:	No
Spent Lead Acid Battery Importer:	No
Spent Lead Acid Battery Exporter:	No
Current Record:	No
Non Storage Recycler Activity:	Not reported
Electronic Manifest Broker:	Not reported
Receive Date:	2007-01-01 00:00:00.0
Handler Name: A C BUS CO	
Federal Waste Generator Description:	Not a generator, verified
State District Owner:	NY
Large Quantity Handler of Universal Waste:	No
Recognized Trader Importer:	No
Recognized Trader Exporter:	No
Spent Lead Acid Battery Importer:	No
Spent Lead Acid Battery Exporter:	No
Current Record:	Yes

DRAFT

A C BUS CO (Continued) **1000555983**

Non Storage Recycler Activity:	Not reported
Electronic Manifest Broker:	Not reported
Receive Date:	1992-01-14 00:00:00.0
Handler Name: A C BUS CO	
Federal Waste Generator Description:	Large Quantity Generator
State District Owner:	NY
Large Quantity Handler of Universal Waste:	No
Recognized Trader Importer:	No
Recognized Trader Exporter:	No
Spent Lead Acid Battery Importer:	No
Spent Lead Acid Battery Exporter:	No
Current Record:	No
Non Storage Recycler Activity:	Not reported
Electronic Manifest Broker:	Not reported

List of NAICS Codes and Descriptions:
NAICS Codes: No NAICS Codes Found

Facility Has Received Notices of Violations:
Violations: No Violations Found

Evaluation Action Summary:
Evaluations: No Evaluations Found

FINDS:
Registry ID: 110004482257

Click Here:

Environmental Interest/Information System:
RCRAInfo is a national information system that supports the Resource Conservation and Recovery Act (RCRA) program through the tracking of events and activities related to facilities that generate, transport, and treat, store, or dispose of hazardous waste. RCRAInfo allows RCRA program staff to track the notification, permit, compliance, and corrective action activities required under RCRA.

Click this hyperlink while viewing on your computer to access additional FINDS: detail in the EDR Site Report.

ECHO:

Envid:	1000555983
Registry ID:	110004482257
DFR URL:	http://echo.epa.gov/detailed-facility-report?fid=110004482257
Name:	A C BUS CO
Address:	956 LINWOOD AVE
City,State,Zip:	BROOKLYN, NY 11208

DRAFT

A2 **DRUM RUN** **NY Spills** **S116554901**
956 LINWOOD ST **N/A**
< 1/8 **BROOKLYN, NY**
1 ft.

Site 2 of 10 in cluster A

Relative: **Higher**

Actual: **12 ft.**

SPILLS:

Name:	DRUM RUN
Address:	956 LINWOOD ST
City,State,Zip:	BROOKLYN, NY
Spill Number/Closed Date:	1400957 / 2014-05-13
Facility ID:	1400957
Facility Type:	ER
DER Facility ID:	449145
Site ID:	494216
DEC Region:	2
Spill Cause:	Abandoned Drums
Spill Class:	D3
SWIS:	2401
Spill Date:	2014-04-29
Investigator:	RMPIPER
Referred To:	Not reported
Reported to Dept:	2014-04-29
CID:	Not reported
Water Affected:	Not reported
Spill Source:	Unknown
Spill Notifier:	Other
Cleanup Ceased:	Not reported
Cleanup Meets Std:	False
Last Inspection:	Not reported
Recommended Penalty:	False
UST Trust:	False
Remediation Phase:	0
Date Entered In Computer:	2014-04-29
Spill Record Last Update:	2014-05-13
Spiller Name:	HART FF
Spiller Company:	DRUMS
Spiller Address:	LINWOOD ST AND STANLEY AVE
Spiller Company:	999
Contact Name:	HART FF
DEC Memo:	"35 gal pumped. on 5/12/14 85 between two drums. closed"
Remarks:	"2 drums left, leaking to sidewalk, speedy dry and repacked"

All Materials:

Site ID:	494216
Operable Unit ID:	1243744
Operable Unit:	01
Material ID:	2244452
Material Code:	0022
Material Name:	waste oil/used oil
Case No.:	Not reported
Material FA:	Petroleum
Quantity:	Not reported
Units:	Not reported
Recovered:	Not reported
Oxygenate:	Not reported

DRAFT

A3 **CON EDISON** **NY MANIFEST** **S118258628**
972 LINWOOD ST **N/A**
< 1/8 **BROOKLYN, NY 11208**
1 ft.

Site 3 of 10 in cluster A

Relative:
Higher

Actual:
9 ft.

NY MANIFEST:

Name:	CON EDISON
Address:	972 LINWOOD ST
City,State,Zip:	BROOKLYN, NY 11208
Country:	USA
EPA ID:	NYP004818722
Facility Status:	Not reported
Location Address 1:	972 LINWOOD ST
Code:	BP
Location Address 2:	SB 66845
Total Tanks:	Not reported
Location City:	BROOKLYN
Location State:	NY
Location Zip:	Not reported
Location Zip 4:	Not reported

NY MANIFEST:

EPAID:	NYP004818722
Mailing Name:	CON EDISON
Mailing Contact:	DENNIS HUACON
Mailing Address 1:	4 IRVING PL 15TH FL
Mailing Address 2:	Not reported
Mailing City:	NEW YORK
Mailing State:	NY
Mailing Zip:	10003
Mailing Zip 4:	Not reported
Mailing Country:	USA
Mailing Phone:	2124603770

NY MANIFEST:

Document ID:	Not reported
Manifest Status:	Not reported
seq:	Not reported
Year:	Not reported
Trans1 State ID:	NJ0000027193
Trans2 State ID:	Not reported
Generator Ship Date:	08/05/2015
Trans1 Recv Date:	08/05/2015
Trans2 Recv Date:	Not reported
TSD Site Recv Date:	08/06/2015
Part A Recv Date:	Not reported
Part B Recv Date:	Not reported
Generator EPA ID:	NYP004818722
Trans1 EPA ID:	Not reported
Trans2 EPA ID:	Not reported
TSDF ID 1:	NJD002200046
TSDF ID 2:	Not reported
Manifest Tracking Number:	014472967JJK
Import Indicator:	N
Export Indicator:	N
Discr Quantity Indicator:	N
Discr Type Indicator:	N
Discr Residue Indicator:	N

DRAFT

CON EDISON (Continued) **S118258628**

Discr Partial Reject Indicator:	N
Discr Full Reject Indicator:	N
Manifest Ref Number:	Not reported
Alt Facility RCRA ID:	Not reported
Alt Facility Sign Date:	Not reported
MGMT Method Type Code:	H110
Waste Code:	Not reported
Waste Code:	Not reported
Waste Code:	Not reported
Waste Code:	Not reported
Waste Code:	Not reported
Waste Code:	Not reported
Quantity:	2000
Units:	P - Pounds
Number of Containers:	1
Container Type:	TT - Cargo tank, tank trucks
Handling Method:	T Chemical, physical, or biological treatment.
Specific Gravity:	1
Waste Code:	D008
Waste Code 1_2:	Not reported
Waste Code 1_3:	Not reported
Waste Code 1_4:	Not reported
Waste Code 1_5:	Not reported
Waste Code 1_6:	Not reported

A4 **CON EDISON** **RCRA NonGen / NLR** **1019906231**
972 LINWOOD ST **NYP004818722**
< 1/8 **BROOKLYN, NY 11208**
1 ft.

Site 4 of 10 in cluster A

Relative: RCRA NonGen / NLR:
Higher

Actual: Date Form Received by Agency:		2015-08-05 00:00:00.0
9 ft. Handler Name:	CON EDISON	
Handler Address:		972 LINWOOD ST
Handler City,State,Zip:		BROOKLYN, NY 11208
EPA ID:		NYP004818722
Contact Name:		THOMAS TEELING
Contact Address:		Not reported
Contact City,State,Zip:		Not reported
Contact Telephone:		212-460-3770
Contact Fax:		Not reported
Contact Email:		Not reported
Contact Title:		Not reported
EPA Region:		02
Land Type:		Private
Federal Waste Generator Description:		Not a generator, verified
Non-Notifier:		Not reported
Biennial Report Cycle:		Not reported
Accessibility:		Not reported
Active Site Indicator:		Not reported
State District Owner:		NY
State District:		NYSDEC R2
Mailing Address:		IRVING PL 15TH FL NE
Mailing City,State,Zip:		NEW YORK, NY 10003
Owner Name:		Not reported
Owner Type:		Not reported

DRAFT

CON EDISON (Continued) **1019906231**

Operator Name:	Not reported
Operator Type:	Not reported
Short-Term Generator Activity:	No
Importer Activity:	No
Mixed Waste Generator:	No
Transporter Activity:	No
Transfer Facility Activity:	No
Recycler Activity with Storage:	No
Small Quantity On-Site Burner Exemption:	No
Smelting Melting and Refining Furnace Exemption:	No
Underground Injection Control:	No
Off-Site Waste Receipt:	No
Universal Waste Indicator:	No
Universal Waste Destination Facility:	No
Federal Universal Waste:	No
Active Site Fed-Reg Treatment Storage and Disposal Facility:	Not reported
Active Site Converter Treatment storage and Disposal Facility:	Not reported
Active Site State-Reg Treatment Storage and Disposal Facility:	Not reported
Active Site State-Reg Handler:	---
Federal Facility Indicator:	Not reported
Hazardous Secondary Material Indicator:	NN
Sub-Part K Indicator:	Not reported
Commercial TSD Indicator:	No
Treatment Storage and Disposal Type:	Not reported
2018 GPRA Permit Baseline:	Not on the Baseline
2018 GPRA Renewals Baseline:	Not on the Baseline
Permit Renewals Workload Universe:	Not reported
Permit Workload Universe:	Not reported
Permit Progress Universe:	Not reported
Post-Closure Workload Universe:	Not reported
Closure Workload Universe:	Not reported
202 GPRA Corrective Action Baseline:	No
Corrective Action Workload Universe:	No
Subject to Corrective Action Universe:	No
Non-TSDFs Where RCRA CA has Been Imposed Universe:	No
TSDFs Potentially Subject to CA Under 3004 (u)/(v) Universe:	No
TSDFs Only Subject to CA under Discretionary Auth Universe:	No
Corrective Action Priority Ranking:	No NCAPS ranking
Environmental Control Indicator:	No
Institutional Control Indicator:	No
Human Exposure Controls Indicator:	N/A
Groundwater Controls Indicator:	N/A
Operating TSDF Universe:	Not reported
Full Enforcement Universe:	Not reported
Significant Non-Complier Universe:	No
Unaddressed Significant Non-Complier Universe:	No
Addressed Significant Non-Complier Universe:	No
Significant Non-Complier With a Compliance Schedule Universe:	No
Financial Assurance Required:	Not reported
Handler Date of Last Change:	2016-09-09 15:28:59.0
Recognized Trader-Importer:	No
Recognized Trader-Exporter:	No
Importer of Spent Lead Acid Batteries:	No
Exporter of Spent Lead Acid Batteries:	No
Recycler Activity Without Storage:	Not reported
Manifest Broker:	Not reported
Sub-Part P Indicator:	No

DRAFT

CON EDISON (Continued) **1019906231**

Historic Generators:
- Receive Date: 2015-08-05 00:00:00.0
- Handler Name: CON EDISON
- Federal Waste Generator Description: Large Quantity Generator
- State District Owner: NY
- Large Quantity Handler of Universal Waste: No
- Recognized Trader Importer: No
- Recognized Trader Exporter: No
- Spent Lead Acid Battery Importer: No
- Spent Lead Acid Battery Exporter: No
- Current Record: No
- Non Storage Recycler Activity: Not reported
- Electronic Manifest Broker: Not reported

- Receive Date: 2015-08-05 00:00:00.0
- Handler Name: CON EDISON
- Federal Waste Generator Description: Not a generator, verified
- State District Owner: NY
- Large Quantity Handler of Universal Waste: No
- Recognized Trader Importer: No
- Recognized Trader Exporter: No
- Spent Lead Acid Battery Importer: No
- Spent Lead Acid Battery Exporter: No
- Current Record: Yes
- Non Storage Recycler Activity: Not reported
- Electronic Manifest Broker: Not reported

List of NAICS Codes and Descriptions:
- NAICS Codes: No NAICS Codes Found

Facility Has Received Notices of Violations:
- Violations: No Violations Found

Evaluation Action Summary:
- Evaluations: No Evaluations Found

DRAFT

B5 **FRISCO HOME** **NY Spills** **S108058541**
907 ELTON STREET **N/A**
< 1/8 **BROOKLYN, NY**
1 ft.

Site 1 of 2 in cluster B

Relative: Higher
Actual: 9 ft.

SPILLS:
- Name: FRISCO HOME
- Address: 907 ELTON STREET
- City,State,Zip: BROOKLYN, NY
- Spill Number/Closed Date: 0604232 / 2008-11-21
- Facility ID: 0604232
- Facility Type: ER
- DER Facility ID: 317179
- Site ID: 367161
- DEC Region: 2
- Spill Cause: Equipment Failure
- Spill Class: C4
- SWIS: 2401

FRISCO HOME (Continued) **S108058541**

Spill Date:	2006-07-17
Investigator:	rmpiper
Referred To:	Not reported
Reported to Dept:	2006-07-17
CID:	444
Water Affected:	Not reported
Spill Source:	Private Dwelling
Spill Notifier:	Responsible Party
Cleanup Ceased:	Not reported
Cleanup Meets Std:	False
Last Inspection:	Not reported
Recommended Penalty:	False
UST Trust:	Not reported
Remediation Phase:	0
Date Entered In Computer:	2006-07-17
Spill Record Last Update:	2008-11-21
Spiller Name:	FRANK FRISCO
Spiller Company:	FRISCO HOME
Spiller Address:	907 ELTON STREET
Spiller Company:	001
Contact Name:	FRANK FRISCO
DEC Memo:	"7/17/06 - Raphael Ketani. Spoke to Mr. Frisco (718) 257-4068. He said that Petro was coming to repair the fuel line, but he had to take everything off of the wall in the location of the leak. He said it's the line from the tank to the boiler and it is in the concrete floor. Mr. Frisco doesn't know how much leaked out. I told Mr. Frisco that a soil boring will be necessary to see how far down the oil went and how much contaminated soil needs to come out. I will send a CSL to the home address. 7/20/06 - Raphael Ketani. Mr. Frisco called up to say that Petro fixed the line and cleaned up the spill. 9/22/06- DEC Piper reecieved call from Mr. Prisco stating cleanup is complete. Piper left message w/ Petro reg. info on repairs. Spill cleaned and repairs made. Closed."
Remarks:	"LINE LEAK IN HOME AND PETRO OIL IS ON SCENE"

All Materials:

Site ID:	367161
Operable Unit ID:	1125084
Operable Unit:	01
Material ID:	2114601
Material Code:	0001A
Material Name:	#2 fuel oil
Case No.:	Not reported
Material FA:	Petroleum
Quantity:	Not reported
Units:	G
Recovered:	.00
Oxygenate:	Not reported

DRAFT

B6 **CLEANSE TEC** **NY CBS S110092067**
1000 LINWOOD ST **NY AST N/A**
< 1/8 **BROOKLYN, NY 11208** **NY Spills**
1 ft.

Site 2 of 2 in cluster B

Relative: Higher
Actual: 9 ft.

CBS:

Name:	CLEANSE TEC
Address:	1000 LINWOOD ST
City,State,Zip:	BROOKLYN, NY 11208
CBS Number:	2-000492
Program Type:	CBS
Facility Status:	Unregulated/Closed
Expiration Date:	Not reported
Dec Region:	2
UTMX:	594963.72876
UTMY:	4501756.66901

AST:

Name:	CLEANSE TEC
Address:	1000 LINWOOD ST
City,State,Zip:	BROOKLYN, NY 11208
Region:	STATE
DEC Region:	2
Site Status:	Unregulated/Closed
Facility Id:	2-000492
Program Type:	CBS
UTM X:	594963.72876
UTM Y:	4501756.66901
Expiration Date:	N/A
Site Type:	Chemical Manufacturing

Tank Info:

Tank Number:	1
Tank Id:	232303
Tank Location:	Aboveground - contact with impervious barrier... Tank bottom rests on impervious barrier, allowing visual indication of leaks.
Tank Type:	Plastic
Tank Status:	Closed - Removed
Pipe Model:	Not reported
Install Date:	06/01/2006
Capacity Gallons:	1550
Tightness Test Method:	NN
Date Test:	Not reported
Next Test Date:	Not reported
Date Tank Closed:	01/09/2013
Register:	True
Modified By:	KAKYER
Last Modified:	01/23/2013
Material Name:	Not reported

Tank Number:	2
Tank Id:	232304
Tank Location:	Aboveground - contact with impervious barrier... Tank bottom rests on impervious barrier, allowing visual indication of leaks.
Tank Type:	Plastic
Tank Status:	Closed - Removed

DRAFT

CLEANSE TEC (Continued) **S110092067**

Pipe Model:	Not reported
Install Date:	06/01/2006
Capacity Gallons:	1550
Tightness Test Method:	NN
Date Test:	Not reported
Next Test Date:	Not reported
Date Tank Closed:	01/09/2013
Register:	True
Modified By:	KAKYER
Last Modified:	01/23/2013
Material Name:	Not reported

Tank Number:	3
Tank Id:	232305
Tank Location:	Aboveground - contact with impervious barrier... Tank bottom rests on impervious barrier, allowing visual indication of leaks.
Tank Type:	Plastic
Tank Status:	Closed - Removed
Pipe Model:	Not reported
Install Date:	06/01/2006
Capacity Gallons:	1550
Tightness Test Method:	NN
Date Test:	Not reported
Next Test Date:	Not reported
Date Tank Closed:	01/09/2013
Register:	True
Modified By:	KAKYER
Last Modified:	01/23/2013
Material Name:	Not reported

SPILLS:

Name:	ABANDONED TANK TRUCK
Address:	1000 LINWOOD ST
City,State,Zip:	BROOKLYN, NY
Spill Number/Closed Date:	1111279 / 2011-12-22
Facility ID:	1111279
Facility Type:	ER
DER Facility ID:	413631
Site ID:	459167
DEC Region:	2
Spill Cause:	Deliberate
Spill Class:	C4
SWIS:	2401
Spill Date:	2011-12-19
Investigator:	smsanges
Referred To:	Not reported
Reported to Dept:	2011-12-19
CID:	Not reported
Water Affected:	Not reported
Spill Source:	Commercial Vehicle
Spill Notifier:	Other
Cleanup Ceased:	Not reported
Cleanup Meets Std:	False
Last Inspection:	Not reported
Recommended Penalty:	Not reported
UST Trust:	False

DRAFT

CLEANSE TEC (Continued) **S110092067**

Remediation Phase:	0
Date Entered In Computer:	2011-12-19
Spill Record Last Update:	2011-12-22
Spiller Name:	DEP
Spiller Company:	ABANDONED TANK TRUCK
Spiller Address:	1000 LINWOOD ST
Spiller Company:	999
Contact Name:	DEP
DEC Memo:	"city DEP took the truck away."
Remarks:	"tanker truck was abandoned, 7000 gallons of waste oil in tanker truck, removing truck from lot, no loss call in as precaution"

All Materials:

Site ID:	459167
Operable Unit ID:	1209261
Operable Unit:	01
Material ID:	2206648
Material Code:	0022
Material Name:	waste oil/used oil
Case No.:	Not reported
Material FA:	Petroleum
Quantity:	Not reported
Units:	Not reported
Recovered:	Not reported
Oxygenate:	Not reported

A7 **CON EDISON** **NJ MANIFEST** **S120674991**
972 LINWOOD ST **N/A**
< 1/8 **BROOKLYN, NY 11208**
1 ft.

Site 5 of 10 in cluster A

Relative: Higher
Actual: 9 ft.

NJ MANIFEST:

EPA Id:	NYP004818722
Mail Address:	IRVING PL 15TH FL NE
Mail City/State/Zip:	NEW YORK, NY 10003
Facility Phone:	Not reported
Emergency Phone:	Not reported
Contact:	THOMAS TEELING
Comments:	Not reported
SIC Code:	Not reported
County:	NY047
Municipal:	Not reported
Previous EPA Id:	Not reported
Gen Flag:	Not reported
Trans Flag:	Not reported
TSDF Flag:	Not reported
Name Change:	Not reported
Date Change:	Not reported

Manifest:

Manifest Number:	014472967JJK
EPA ID:	NYP004818722
Date Shipped:	8/5/2015
TSDF EPA ID:	NJD002200046
Transporter EPA ID:	NJ0000027193
Transporter 2 EPA ID:	Not reported
Transporter 3 EPA ID:	Not reported

DRAFT

CON EDISON (Continued) **S120674991**

Transporter 4 EPA ID:	Not reported
Transporter 5 EPA ID:	Not reported
Transporter 6 EPA ID:	Not reported
Transporter 7 EPA ID:	Not reported
Transporter 8 EPA ID:	Not reported
Transporter 9 EPA ID:	Not reported
Transporter 10 EPA ID:	Not reported
Date Trans1 Transported Waste:	Not reported
Date Trans2 Transported Waste:	Not reported
Date Trans3 Transported Waste:	Not reported
Date Trans4 Transported Waste:	Not reported
Date Trans5 Transported Waste:	Not reported
Date Trans6 Transported Waste:	Not reported
Date Trans7 Transported Waste:	Not reported
Date Trans8 Transported Waste:	Not reported
Date Trans9 Transported Waste:	Not reported
Date Trans10 Transported Waste:	Not reported
Date TSDF Received Waste:	Not reported
TSDF EPA Facility Name:	Not reported
QTY Units:	Not reported
Transporter SEQ ID:	Not reported
Transporter-1 Date:	Not reported
Waste SEQ ID:	Not reported
Waste Type Code 2:	Not reported
Waste Type Code 3:	Not reported
Waste Type Code 4:	Not reported
Waste Type Code 5:	Not reported
Waste Type Code 6:	Not reported
Date Accepted:	Not reported
Manifest Discrepancy Type:	Not reported
Data Entry Number:	Not reported
Was Load Rejected:	NEW YORK, NY 10003
Reason Load Was Rejected:	Not reported

DRAFT

A8 **CON EDISON** **RCRA NonGen / NLR** **1012185059**
North **STANLEY AVE & LINWOOD ST** **NY MANIFEST** **NYP004158614**
< 1/8 **BROOKLYN, NY 11201**
0.002 mi.
11 ft. **Site 6 of 10 in cluster A**

Relative: **Higher**

Actual: **14 ft.**

RCRA NonGen / NLR:

Date Form Received by Agency:		2016-06-01 00:00:00.0
Handler Name:	CON EDISON	
Handler Address:		STANLEY AVE & LINWOOD ST
Handler City,State,Zip:		BROOKLYN, NY 11201
EPA ID:		NYP004158614
Contact Name:		HERMAN BAKER
Contact Address:		Not reported
Contact City,State,Zip:		Not reported
Contact Telephone:		718-267-3853
Contact Fax:		Not reported
Contact Email:		Not reported
Contact Title:		Not reported
EPA Region:		02
Land Type:		Private
Federal Waste Generator Description:		Not a generator, verified

CON EDISON (Continued) **1012185059**

Non-Notifier:	Not reported
Biennial Report Cycle:	Not reported
Accessibility:	Not reported
Active Site Indicator:	Not reported
State District Owner:	NY
State District:	NYSDEC R2
Mailing Address:	4 IRVING PL, RM 828
Mailing City,State,Zip:	NEW YORK, NY 10003
Owner Name:	Not reported
Owner Type:	Not reported
Operator Name:	Not reported
Operator Type:	Not reported
Short-Term Generator Activity:	No
Importer Activity:	No
Mixed Waste Generator:	No
Transporter Activity:	No
Transfer Facility Activity:	No
Recycler Activity with Storage:	No
Small Quantity On-Site Burner Exemption:	No
Smelting Melting and Refining Furnace Exemption:	No
Underground Injection Control:	No
Off-Site Waste Receipt:	No
Universal Waste Indicator:	No
Universal Waste Destination Facility:	No
Federal Universal Waste:	No
Active Site Fed-Reg Treatment Storage and Disposal Facility:	Not reported
Active Site Converter Treatment storage and Disposal Facility:	Not reported
Active Site State-Reg Treatment Storage and Disposal Facility:	Not reported
Active Site State-Reg Handler:	---
Federal Facility Indicator:	Not reported
Hazardous Secondary Material Indicator:	NN
Sub-Part K Indicator:	Not reported
Commercial TSD Indicator:	No
Treatment Storage and Disposal Type:	Not reported
2018 GPRA Permit Baseline:	Not on the Baseline
2018 GPRA Renewals Baseline:	Not on the Baseline
Permit Renewals Workload Universe:	Not reported
Permit Workload Universe:	Not reported
Permit Progress Universe:	Not reported
Post-Closure Workload Universe:	Not reported
Closure Workload Universe:	Not reported
202 GPRA Corrective Action Baseline:	No
Corrective Action Workload Universe:	No
Subject to Corrective Action Universe:	No
Non-TSDFs Where RCRA CA has Been Imposed Universe:	No
TSDFs Potentially Subject to CA Under 3004 (u)/(v) Universe:	No
TSDFs Only Subject to CA under Discretionary Auth Universe:	No
Corrective Action Priority Ranking:	No NCAPS ranking
Environmental Control Indicator:	No
Institutional Control Indicator:	No
Human Exposure Controls Indicator:	N/A
Groundwater Controls Indicator:	N/A
Operating TSDF Universe:	Not reported
Full Enforcement Universe:	Not reported
Significant Non-Complier Universe:	No
Unaddressed Significant Non-Complier Universe:	No
Addressed Significant Non-Complier Universe:	No

DRAFT

CON EDISON (Continued) **1012185059**

Significant Non-Complier With a Compliance Schedule Universe: No
Financial Assurance Required: Not reported
Handler Date of Last Change: 2016-06-13 10:04:00.0
Recognized Trader-Importer: No
Recognized Trader-Exporter: No
Importer of Spent Lead Acid Batteries: No
Exporter of Spent Lead Acid Batteries: No
Recycler Activity Without Storage: Not reported
Manifest Broker: Not reported
Sub-Part P Indicator: No

Historic Generators:
Receive Date: 2008-05-18 00:00:00.0
Handler Name: CON EDISON
Federal Waste Generator Description: Conditionally Exempt Small Quantity Generator
State District Owner: Not reported
Large Quantity Handler of Universal Waste: No
Recognized Trader Importer: No
Recognized Trader Exporter: No
Spent Lead Acid Battery Importer: No
Spent Lead Acid Battery Exporter: No
Current Record: No
Non Storage Recycler Activity: Not reported
Electronic Manifest Broker: Not reported

Receive Date: 2016-06-01 00:00:00.0
Handler Name: CON EDISON
Federal Waste Generator Description: Not a generator, verified
State District Owner: NY
Large Quantity Handler of Universal Waste: No
Recognized Trader Importer: No
Recognized Trader Exporter: No
Spent Lead Acid Battery Importer: No
Spent Lead Acid Battery Exporter: No
Current Record: Yes
Non Storage Recycler Activity: Not reported
Electronic Manifest Broker: Not reported

List of NAICS Codes and Descriptions:
NAICS Codes: No NAICS Codes Found

Facility Has Received Notices of Violations:
Violations: No Violations Found

Evaluation Action Summary:
Evaluations: No Evaluations Found

NY MANIFEST:
Name: CONSOLIDATED EDISON
Address: STANLEY AVE & LINWOOD ST
City,State,Zip: BROOKLYN, NY 11201
Country: USA
EPA ID: NYP004158614

DRAFT

CON EDISON (Continued) **1012185059**

Facility Status:	Not reported
Location Address 1:	STANLEY AVE & LINWOOD AVE
Code:	BP
Location Address 2:	MH 60697
Total Tanks:	Not reported
Location City:	QUEENS
Location State:	NY
Location Zip:	11402
Location Zip 4:	Not reported

NY MANIFEST:

EPAID:	NYP004158614
Mailing Name:	CONSOLIDATED EDISON
Mailing Contact:	FRANKLYN MURRAY
Mailing Address 1:	4 IRVING PLACE RM 828
Mailing Address 2:	Not reported
Mailing City:	NEW YORK
Mailing State:	NY
Mailing Zip:	10003
Mailing Zip 4:	Not reported
Mailing Country:	USA
Mailing Phone:	2124602808

NY MANIFEST:

Document ID:	Not reported
Manifest Status:	Not reported
seq:	Not reported
Year:	Not reported
Trans1 State ID:	NYD006982359
Trans2 State ID:	Not reported
Generator Ship Date:	05/18/2008
Trans1 Recv Date:	05/18/2008
Trans2 Recv Date:	Not reported
TSD Site Recv Date:	05/19/2008
Part A Recv Date:	Not reported
Part B Recv Date:	Not reported
Generator EPA ID:	NYP004158614
Trans1 EPA ID:	Not reported
Trans2 EPA ID:	Not reported
TSDF ID 1:	NYD077444263
TSDF ID 2:	Not reported
Manifest Tracking Number:	001450569FLE
Import Indicator:	N
Export Indicator:	N
Discr Quantity Indicator:	N
Discr Type Indicator:	N
Discr Residue Indicator:	N
Discr Partial Reject Indicator:	N
Discr Full Reject Indicator:	N
Manifest Ref Number:	Not reported
Alt Facility RCRA ID:	Not reported
Alt Facility Sign Date:	Not reported
MGMT Method Type Code:	H141
Waste Code:	Not reported
Waste Code:	Not reported
Waste Code:	Not reported
Waste Code:	Not reported

DRAFT

CON EDISON (Continued) **1012185059**

Waste Code:	Not reported
Waste Code:	Not reported
Quantity:	100
Units:	K - Kilograms (2.2 pounds)
Number of Containers:	2
Container Type:	DM - Metal drums, barrels
Handling Method:	L Landfill.
Specific Gravity:	1
Waste Code:	D008
Waste Code 1_2:	B007
Waste Code 1_3:	Not reported
Waste Code 1_4:	Not reported
Waste Code 1_5:	Not reported
Waste Code 1_6:	Not reported

A9 **MANHOLE 60697** **NY Spills** **S104788399**
North **STANLEY AVE/LINWOOD ST** **N/A**
< 1/8 **BROOKLYN, NY**
0.002 mi.
12 ft. **Site 7 of 10 in cluster A**

Relative:
Higher

Actual:
14 ft.

SPILLS:

Name:	MANHOLE 60697
Address:	STANLEY AVE/LINWOOD ST
City,State,Zip:	BROOKLYN, NY
Spill Number/Closed Date:	0005774 / 2002-02-13
Facility ID:	0005774
Facility Type:	ER
DER Facility ID:	58702
Site ID:	60087
DEC Region:	2
Spill Cause:	Unknown
Spill Class:	C4
SWIS:	2401
Spill Date:	2000-08-14
Investigator:	JHOCONNE
Referred To:	Not reported
Reported to Dept:	2000-08-14
CID:	389
Water Affected:	Not reported
Spill Source:	Unknown
Spill Notifier:	Affected Persons
Cleanup Ceased:	Not reported
Cleanup Meets Std:	False
Last Inspection:	Not reported
Recommended Penalty:	False
UST Trust:	False
Remediation Phase:	0
Date Entered In Computer:	2000-08-14
Spill Record Last Update:	2002-02-13
Spiller Name:	UNKNOWN
Spiller Company:	Unknown
Spiller Address:	UNKNOWN
Spiller Company:	999
Contact Name:	CALLER
DEC Memo:	"Prior to Sept, 2004 data translation this spill Lead_DEC Field was O'CONNELL "

DRAFT

MANHOLE 60697 (Continued) **S104788399**

Remarks: "CALLER REPORTING A SPILL OF MATERIAL WITH AN UNK SOURCE CONED#132868 SAMPLES TAKEN CLEAN UP PENDING LAB RESULTS NO CALLBACK NECESSARY"

All Materials:

Site ID:	60087
Operable Unit ID:	828600
Operable Unit:	01
Material ID:	546919
Material Code:	0066A
Material Name:	unknown petroleum
Case No.:	Not reported
Material FA:	Petroleum
Quantity:	1.00
Units:	G
Recovered:	.00
Oxygenate:	Not reported

C10 **MANHOLE 60665** **NY Spills** **S103936117**
SE **INT WORTMAN AVE+LINWOOD** **N/A**
< 1/8 **BROOKLYN, NY**
0.002 mi.
13 ft. **Site 1 of 16 in cluster C**

Relative:
Higher

Actual:
10 ft.

SPILLS:

Name:	MANHOLE 60665
Address:	INT WORTMAN AVE+LINWOOD
City,State,Zip:	BROOKLYN, NY
Spill Number/Closed Date:	9900396 / 2002-06-11
Facility ID:	9900396
Facility Type:	ER
DER Facility ID:	214878
Site ID:	263593
DEC Region:	2
Spill Cause:	Unknown
Spill Class:	C4
SWIS:	2401
Spill Date:	1999-04-11
Investigator:	JHOCONNE
Referred To:	Not reported
Reported to Dept:	1999-04-11
CID:	282
Water Affected:	Not reported
Spill Source:	Unknown
Spill Notifier:	Affected Persons
Cleanup Ceased:	Not reported
Cleanup Meets Std:	False
Last Inspection:	Not reported
Recommended Penalty:	False
UST Trust:	False
Remediation Phase:	0
Date Entered In Computer:	1999-04-11
Spill Record Last Update:	2002-06-11
Spiller Name:	Not reported
Spiller Company:	UNKNOWN
Spiller Address:	Not reported
Spiller Company:	999
Contact Name:	MIKE CESARE

DRAFT

MANHOLE 60665 (Continued) **S103936117**

DEC Memo: "Prior to Sept, 2004 data translation this spill Lead_DEC Field was O'CONNELL DEC INSPECTOR NOTES 5-13-99 E-Mailed ERTs for copy of E2MIS report. 5-20-99 E-Mailed Con Ed ERTs for copy of E2MIS report. CON ED E2MIS NOTES 2qts. of unknown oil on approx. 30 gals. of water in MH 60665. Spills is contained, no sewers or waterways affected. Tag #13513 placed. Liquid sample taken 0n a 4-6 hr. priority. Cleanup pending lab results. lab seq# 99-03701 <1.0ppm 4-26-99 1045 <1.0ppm cleanup completed and tag removed. Incident closed."

Remarks: "THERE IS A SPILL IN THE MANHOLE OF UNKNOWN TYPE OIL. CON ED 124156"

All Materials:

Site ID:	263593
Operable Unit ID:	1075160
Operable Unit:	01
Material ID:	307533
Material Code:	9999
Material Name:	other -
Case No.:	Not reported
Material FA:	Other
Quantity:	1.00
Units:	G
Recovered:	.00
Oxygenate:	Not reported

C11 **MANHOLE #60665** **NY Spills** **S104510500**
SE **WORTMAN AV/LYNWOOD ST** **N/A**
< 1/8 **BROOKLYN, NY**
0.002 mi.
13 ft. **Site 2 of 16 in cluster C**

Relative: **Higher**

Actual: **10 ft.**

SPILLS:

Name:	MANHOLE #60665
Address:	WORTMAN AV/LYNWOOD ST
City,State,Zip:	BROOKLYN, NY
Spill Number/Closed Date:	9913704 / 2002-03-22
Facility ID:	9913704
Facility Type:	ER
DER Facility ID:	136534
Site ID:	161731
DEC Region:	2
Spill Cause:	Unknown
Spill Class:	C4
SWIS:	2401
Spill Date:	2000-03-05
Investigator:	JHOCONNE
Referred To:	Not reported
Reported to Dept:	2000-03-05
CID:	199
Water Affected:	Not reported
Spill Source:	Commercial/Industrial
Spill Notifier:	Other
Cleanup Ceased:	Not reported
Cleanup Meets Std:	False
Last Inspection:	Not reported
Recommended Penalty:	False
UST Trust:	False
Remediation Phase:	0

DRAFT

MANHOLE #60665 (Continued) **S104510500**

Date Entered In Computer:	2000-03-05
Spill Record Last Update:	2002-03-26
Spiller Name:	Not reported
Spiller Company:	Not reported
Spiller Address:	Not reported
Spiller Company:	001
Contact Name:	MIKE CESARE
DEC Memo:	"Prior to Sept, 2004 data translation this spill Lead_DEC Field was O'CONNELL "
Remarks:	"found 4oz. of unk petroleum produce in a dry manhole - samples taken and cleanup started - con ed spill 130255"

All Materials:

Site ID:	161731
Operable Unit ID:	1088223
Operable Unit:	01
Material ID:	566251
Material Code:	0064A
Material Name:	unknown material
Case No.:	Not reported
Material FA:	Other
Quantity:	1.00
Units:	G
Recovered:	.00
Oxygenate:	Not reported

C12 **MANHOLE 60690** **NY Spills** **S107656897**
SE **LINWOOD & WORTHMAN** **N/A**
< 1/8 **BROOKLYN, NY**
0.002 mi.
13 ft. **Site 3 of 16 in cluster C**

Relative: **Higher**

Actual: **10 ft.**

SPILLS:

Name:	MANHOLE 60690
Address:	LINWOOD & WORTHMAN
City,State,Zip:	BROOKLYN, NY
Spill Number/Closed Date:	0513257 / 2006-04-17
Facility ID:	0513257
Facility Type:	ER
DER Facility ID:	309849
Site ID:	359719
DEC Region:	2
Spill Cause:	Equipment Failure
Spill Class:	C4
SWIS:	2401
Spill Date:	2006-02-17
Investigator:	GDBREEN
Referred To:	Not reported
Reported to Dept:	2006-02-17
CID:	444
Water Affected:	Not reported
Spill Source:	Institutional, Educational, Gov., Other
Spill Notifier:	Responsible Party
Cleanup Ceased:	Not reported
Cleanup Meets Std:	False
Last Inspection:	Not reported
Recommended Penalty:	False

DRAFT

MANHOLE 60690 (Continued) **S107656897**

UST Trust:	False
Remediation Phase:	0
Date Entered In Computer:	2006-02-17
Spill Record Last Update:	2006-06-12
Spiller Name:	ERT DESK
Spiller Company:	CON EDISON MANHOLE 60690
Spiller Address:	LINWOOD/WORTHMAN
Spiller Company:	999
Contact Name:	ERT DESK'
DEC Memo:	"04/17/06 - See e-docs for Con Ed report detailing cleanup and closure. 04/17/06 - See e-docs for Con Ed report detailing cleanup and closure. 162996. 17-FEB-2006 13:40, RICHARD BOCIGNONE EMPL # 07942, WHILE SERVICING JOINT REGULATOR IN MH-60690, DISCOVERED 1 PINT DIELECTRIC FLUID THAT LEAKED FROM JOINT REGULATOR TANK ON TO 10 GALLONS OF WATER. OIL IS CONTAINED TO STRUCTURE COULD NOT VERIFY EXISTANCE OF ANY SUMP. NO SEWER OR WATER WAYS AFFECTED. NO INJURES. NO FIRE OR SMOKE. SAMPLE WAS TAKEN ON AN E PROPIORITY CC# DD12245. ALSO, ENVIROMENT TAG # 48065 WAS HUNG. REPORTED A DFAULT IN THE STRUCTURE DEFAULT TAG # 05247. CLEAN-UP PENDING OIL RESULTS AND REPAIR TO DFAULT. WAS NOT PUT ON 72 HOUR PROGRAM DUE TO DFAULT IN STRUCTURE. REPORT TO CIG CHRIS HAYES AT 13:58. RUSSO-84446 LAB RESULT RECEIVED 2/17/06. 06-01825. 13 PPM. TJ - 50495 "
Remarks:	"1 pint on 10 gallons of wtaer: no to 5 questions: 162996"

All Materials:

Site ID:	359719
Operable Unit ID:	1116914
Operable Unit:	01
Material ID:	2107369
Material Code:	0541A
Material Name:	dielectric fluid
Case No.:	Not reported
Material FA:	Petroleum
Quantity:	.00
Units:	G
Recovered:	.00
Oxygenate:	Not reported

C13 **VAULT #1664/2998/3002** **NY Spills** **S104510484**
SE **WORTMAN AVE/LINWOOD ST** **N/A**
< 1/8 **BROOKLYN, NY**
0.002 mi.
13 ft. **Site 4 of 16 in cluster C**

Relative:
Higher

Actual:
10 ft.

SPILLS:

Name:	VAULT #1664/2998/3002
Address:	WORTMAN AVE/LINWOOD ST
City,State,Zip:	BROOKLYN, NY
Spill Number/Closed Date:	9913683 / 2002-03-22
Facility ID:	9913683
Facility Type:	ER
DER Facility ID:	184843
Site ID:	223576
DEC Region:	2
Spill Cause:	Unknown
Spill Class:	C3
SWIS:	2401

DRAFT

VAULT #1664/2998/3002 (Continued) **S104510484**

Spill Date:	2000-03-04
Investigator:	JHOCONNE
Referred To:	Not reported
Reported to Dept:	2000-03-04
CID:	281
Water Affected:	Not reported
Spill Source:	Commercial/Industrial
Spill Notifier:	Affected Persons
Cleanup Ceased:	Not reported
Cleanup Meets Std:	False
Last Inspection:	Not reported
Recommended Penalty:	False
UST Trust:	False
Remediation Phase:	0
Date Entered In Computer:	2000-03-04
Spill Record Last Update:	2002-03-26
Spiller Name:	Not reported
Spiller Company:	UNKNOWN
Spiller Address:	Not reported
Spiller Company:	999
Contact Name:	TONY LOPEZ
DEC Memo:	"Prior to Sept, 2004 data translation this spill Lead_DEC Field was O'CONNELL "
Remarks:	"ABOVE MATERIAL DISCOVERED AT ABOVE LOCATION. SAMPLE TO BE TAKEN AND CLEAN UP IS PENDING RESULTS. CON ED # 130247. NO CALL BACK REQUESTED."
	Not reported

All Materials:

Site ID:	223576
Operable Unit ID:	1088207
Operable Unit:	01
Material ID:	295517
Material Code:	0066A
Material Name:	unknown petroleum
Case No.:	Not reported
Material FA:	Petroleum
Quantity:	30.00
Units:	G
Recovered:	.00
Oxygenate:	Not reported

C14 **MANHOLE 60690** **NY Spills** **S103936070**
SE **LYNWOOD ST/WORTMAN AVE** **N/A**
< 1/8 **BROOKLYN, NY**
0.002 mi.
13 ft. **Site 5 of 16 in cluster C**

Relative:
Higher

Actual:
10 ft.

SPILLS:

Name:	MANHOLE 60690
Address:	LYNWOOD ST/WORTMAN AVE
City,State,Zip:	BROOKLYN, NY
Spill Number/Closed Date:	9900352 / 1999-11-08
Facility ID:	9900352
Facility Type:	ER
DER Facility ID:	120489
Site ID:	141080
DEC Region:	2

DRAFT

MANHOLE 60690 (Continued) **S103936070**

Spill Cause:	Equipment Failure
Spill Class:	C4
SWIS:	2401
Spill Date:	1999-04-09
Investigator:	CAENGELH
Referred To:	Not reported
Reported to Dept:	1999-04-09
CID:	312
Water Affected:	Not reported
Spill Source:	Commercial/Industrial
Spill Notifier:	Responsible Party
Cleanup Ceased:	Not reported
Cleanup Meets Std:	False
Last Inspection:	Not reported
Recommended Penalty:	False
UST Trust:	False
Remediation Phase:	0
Date Entered In Computer:	1999-04-09
Spill Record Last Update:	2000-06-15
Spiller Name:	ABOVE
Spiller Company:	CON EDISON
Spiller Address:	4 IRVING PLACE
Spiller Company:	001
Contact Name:	Not reported
DEC Memo:	"Prior to Sept, 2004 data translation this spill Lead_DEC Field was ENGELHARDT Con ed e2mis notes: Approximately 2 quarts of oil on floor of sturcture, no water in structure, there is a sump in manhole. No sewers or waterways affected. Lab results returned 1336.8ppm Cleanup complete, tag remains pending 13 wipe samples and 1 soil sample to return. Soil sample came back as <1.0 ppm. This soil was taken from an unlined sump, and the results were <1ppm "
Remarks:	"2 QTS LEAKED FROM FEEDER INTO MANHOLE - CONTAINED - CLEAN UP PENDING RESULTS OF SAMPLE - CASE #124131"

All Materials:

Site ID:	141080
Operable Unit ID:	1075127
Operable Unit:	01
Material ID:	307492
Material Code:	0541A
Material Name:	dielectric fluid
Case No.:	Not reported
Material FA:	Petroleum
Quantity:	1.00
Units:	G
Recovered:	.00
Oxygenate:	Not reported

DRAFT

C15 **ELTON STREET GW** **NY SHWS** **S120706234**
South **SE CORNER OF ELTON STREET AND WORTMAN AVENUE** **N/A**
< 1/8 **BROOKLYN, NY 11208**
0.002 mi.
13 ft. **Site 6 of 16 in cluster C**

Relative: SHWS:
Higher

Actual: Name: ELTON STREET GW
9 ft. Address: SE CORNER OF ELTON STREET AND WORTMAN AVENUE
City,State,Zip: BROOKLYN, NY 11208
Program: HW
Site Code: 537680
Classification: P
Region: 2
Acres: Not reported
HW Code: 224250
Record Add: 12/20/2016
Record Upd: 03/13/2020
Updated By: HMDUDEK
Site Description: "Location: The site is located on the southeast corner of Elton Street and Wortman Avenue, Brooklyn, NY 11208. The full extent of the site is unknown. Site Features: The full extent of the site has yet to be identified. Current Zoning and Land Use: A plume track down was performed to delineate the source of a 1,1,1-TCA and 1,1-DCE plume. Groundwater and soil samples collected indicated 465-479 Wortman Avenue as the source. The building was formerly used as a machine shop. Past Use of the Site: 465-479 Wortman Avenue was formerly used as a machine shop from 1965 to 2007. Currently the site is utilized as a warehouse. Site Geology and Hydrogeology: The site is located over the Long Island aquifer system, which underlies all of Nassau, Suffolk, Kings(Brooklyn), and Queens Counties. The unconsolidated aquifer formations form a southward-dipping wedge that attains a maximum thickness in Kings County about 800 feet in the southeast area of Brooklyn. Overlying bedrock is the Lloyd, Magothy, Jameco, and Upper Glacial aquifer systems. The lithologic description of sediments from soil borings identifies the material as fill to approximately five feet below grade, underlain by layers of fine to medium silty sands and silt. Groundwater at the site is encountered at approximately 11 feet below grade. Groundwater beneath the property is class GA denoting potential use as potable water. The site lies within New York City, which utilizes reservoirs from upstate New York as sources of potable water. "
Env Problem: "Groundwater: Wells were installed in Fall of 2014 to assess the off-site plume of Brownfield Cleanup program(BCP) site C224139, Former Watermark Design Facility (FWDF). During baseline sampling in November 2014, monitoring well MW-13S returned concentrations of Chlorinated Volatile Organic Compounds (CVOCs). Among the CVOCs returned within the analysis were dissolved phase Trichloroethylene, 1,1,1-trichloroethane, and 1,1-dichloroethane. Since the aforementioned CVOCs were not characteristic of FWDF and nature of the FWDF plume is sinking prior to MW-13s, this potential site was created. MW-13S was analyzed for CVOCs in April 2016 and October 2016 as well. Each sample collected showed increasing concentrations of Trichloroethylene, 1,1,1-trichloroethane, and 1,1-dichloroethane. In the spring of 2017 additional wells MW-17S and MW-17I were installed on the north side of Wortman Avenue near the corner of Wortman and Elton Street. Two (2) additional nested wells (MW-18 and MW-19) were installed with a shallow, intermediate and deep interval along Cleveland Avenue, south of Wortman Avenue Eight (8) new monitoring

DRAFT

ELTON STREET GW (Continued) **S120706234**

wells and eighteen (18) existing monitoring wells were sampled for VOCs including 1-4 Dioxane. Twelve (12) of the twenty-six monitoring wells were sampled for PFAS. With regards to the contaminants of concern (Trichloroethylene, 1,1,1-trichloroethane, and 1,1-dichloroethane) concentrations were highest in MW-17I and MW-17S. Soil: During the installation of monitoring well clusters, MW-17 through MW-19, soil was logged and subject to head space analysis for VOCs. Samples were collected from each monitoring well cluster from the groundwater interface and the highest recorded PID reading. All soil samples returned lower than Commercial Soil Cleanup Objective levels. Vapor: Six (6) soil vapor points were collected in the vicinity of MW-13S. One (1) ambient air sample was also collected in conjunction with the soil vapor samples. Soil vapor ranged from 1,027 ug/m3 Total VOCs in VMP-2 to 86 ug/m3 Total VOCs in VMP-6. 32 ppb Total VOCs were detected in the ambient air. VMP-2 returned a concentration of 430 ug/m3 for TCE."

Health Problem: "As information for this site becomes available, it will be reviewed by the NYSDOH to determine if site contamination presents public health exposure concerns."

Dump: Not reported
Structure: Not reported
Lagoon: Not reported
Landfill: Not reported
Pond: Not reported
Disp Start: Not reported
Disp Term: Not reported
Lat/Long: Not reported
Dell: Not reported
Record Add: Not reported
Record Upd: Not reported
Updated By: Not reported
Own Op: Not reported
Sub Type: Not reported
Owner Name: Not reported
Owner Company: Not reported
Owner Address: Not reported
Owner Addr2: Not reported
Owner City,St,Zip: Not reported
Owner Country: Not reported
HW Code: Not reported
Waste Type: Not reported
Waste Quantity: Not reported
Waste Code: Not reported
Crossref ID: Not reported
Cross Ref Type Code: Not reported
Cross Ref Type: Not reported
Record Added Date: Not reported
Record Updated: Not reported
Updated By: Not reported

DRAFT

16
NW
< 1/8
0.020 mi.
108 ft.

PRIVATE HOME
864 ELTON ST
BROOKLYN, NY

NY Spills **S109207056**
N/A

Relative:
Higher

Actual:
9 ft.

SPILLS:

Name:	BASEMENT SPILL
Address:	864 ELTON ST
City,State,Zip:	BROOKLYN, NY
Spill Number/Closed Date:	0805429 / 2008-11-25
Facility ID:	0805429
Facility Type:	ER
DER Facility ID:	351728
Site ID:	402523
DEC Region:	2
Spill Cause:	Human Error
Spill Class:	C4
SWIS:	2401
Spill Date:	2008-08-11
Investigator:	smsanges
Referred To:	Not reported
Reported to Dept:	2008-08-11
CID:	404
Water Affected:	Not reported
Spill Source:	Commercial Vehicle
Spill Notifier:	Other
Cleanup Ceased:	Not reported
Cleanup Meets Std:	False
Last Inspection:	Not reported
Recommended Penalty:	False
UST Trust:	Not reported
Remediation Phase:	0
Date Entered In Computer:	2008-08-11
Spill Record Last Update:	2008-11-25
Spiller Name:	Not reported
Spiller Company:	UNKNOWN
Spiller Address:	Not reported
Spiller Company:	001
Contact Name:	MR. WILLIAMS
DEC Memo:	"Landlord Tenant problems. Sangesland spoke to Cliff Gounden (son of owner) 718-810-7840 Owner: Vera Gounden, 152 Broadway, Howard Beach, NY 11414 He said they are doing servicing work on the boiler and the tenants are complaining about the smell of the oil. Poor quality oil clogged the filter in the fuel line and now they are cleaning out the sludge from the line and the buried 550 gal tank. He will bring sludge to a service station for disposal. FD and Police were on sight and said everything looked OK. Sangesland asked Mr. Gounden to send a copy of what he sends to Fire Dept. 9/30/2008 Sangesland reviewed a copy of Fire Dept Order along with a Boiler Inspection report performed 2 days after the incident (Aug 13, 2008). Repairs and cleanup are complete. See copies of documents in eDocs."
Remarks:	"unknown fuel oil; spilled during delievery; unknown if it is contained or cleaned up; large amounts of oil spilled on ground and side of building"

All Materials:

Site ID:	402523
Operable Unit ID:	1159277
Operable Unit:	01

DRAFT

PRIVATE HOME (Continued) **S109207056**

Material ID:	2150396
Material Code:	0066A
Material Name:	unknown petroleum
Case No.:	Not reported
Material FA:	Petroleum
Quantity:	.00
Units:	G
Recovered:	.00
Oxygenate:	Not reported

Name:	PRIVATE HOME
Address:	864 ELTON ST
City,State,Zip:	BROOKLYN, NY
Spill Number/Closed Date:	0805440 / 2008-08-12
Facility ID:	0805440
Facility Type:	ER
DER Facility ID:	351743
Site ID:	402537
DEC Region:	2
Spill Cause:	Human Error
Spill Class:	C4
SWIS:	2401
Spill Date:	2008-08-11
Investigator:	smsanges
Referred To:	Not reported
Reported to Dept:	2008-08-11
CID:	408
Water Affected:	Not reported
Spill Source:	Private Dwelling
Spill Notifier:	Local Agency
Cleanup Ceased:	Not reported
Cleanup Meets Std:	False
Last Inspection:	Not reported
Recommended Penalty:	Not reported
UST Trust:	Not reported
Remediation Phase:	0
Date Entered In Computer:	2008-08-11
Spill Record Last Update:	2008-08-12
Spiller Name:	Not reported
Spiller Company:	NOT DETERMINED;
Spiller Address:	Not reported
Spiller Company:	001
Contact Name:	IDA
DEC Memo:	"Duplicate spill - Ref spill #0805429"
Remarks:	"REMOVING OIL FROM THE TANK TO PUT INTO STORAGE (CLEANING THE TANK) AND SPILLED - UNSURE IF OIL CO. OR HOME OWNER WAS DOING IT; DUE TO RAIN MOST OF IT WASHED AWAY;"

All Materials:

Site ID:	402537
Operable Unit ID:	1159289
Operable Unit:	01
Material ID:	2150408
Material Code:	0001A
Material Name:	#2 fuel oil
Case No.:	Not reported
Material FA:	Petroleum

DRAFT

PRIVATE HOME (Continued) **S109207056**

Quantity: Not reported
Units: G
Recovered: .00
Oxygenate: Not reported

A17 **INDUSTRIAL WAREHOUSE** **NY Spills** **S108465414**
NNE **870 STANLEY AVE** **N/A**
< 1/8 **BROOKLYN, NY**
0.027 mi.
140 ft. **Site 8 of 10 in cluster A**

Relative: **Higher**
Actual: **14 ft.**

SPILLS:

Name:	INDUSTRIAL WAREHOUSE
Address:	870 STANLEY AVE
City,State,Zip:	BROOKLYN, NY
Spill Number/Closed Date:	0611595 / 2007-08-22
Facility ID:	0611595
Facility Type:	ER
DER Facility ID:	325850
Site ID:	376261
DEC Region:	2
Spill Cause:	Other
Spill Class:	C4
SWIS:	2401
Spill Date:	2007-01-18
Investigator:	rmpiper
Referred To:	Not reported
Reported to Dept:	2007-01-18
CID:	444
Water Affected:	Not reported
Spill Source:	Institutional, Educational, Gov., Other
Spill Notifier:	Other
Cleanup Ceased:	Not reported
Cleanup Meets Std:	False
Last Inspection:	Not reported
Recommended Penalty:	False
UST Trust:	False
Remediation Phase:	0
Date Entered In Computer:	2007-01-18
Spill Record Last Update:	2007-08-22
Spiller Name:	CHARLES MONCHICK
Spiller Company:	INDUSTRIAL WAREHOUSE
Spiller Address:	870 STANLEY AVE
Spiller Company:	999
Contact Name:	CHARLES
DEC Memo:	"CSL was faxed to owner on 1/22/2007 Property owner says a Phase 2 was done for a refinance of the property. This testing found elevated levels of contamination around a buried oil tank. Tank was taken out of service (emptied & filled inert) 5 years ago. Owner: Mr. Charles Monchick c/o Monchick Properties LLC 2300 Linden Blvd. Brooklyn, NY 11208 fax 718-649-1068 3/19/07- DEC Piper spoke w. Charles, AS per conversation, JT Broderick is consultant. They will be removing the tank and surrounding soil though Piper req. that Phase II report be submitted along w. work plan. 3/21/07- DEC Piper psoke w. Chris from JC Broderick. He will send report in mail. 5/30/07- DEC Piper psoke w. Chris from JC Broderick. They have selected Aarco to perform work. He will inform me as to when. 7/3/07- DEC Piper spoke w. Chris. and

DRAFT

INDUSTRIAL WAREHOUSE (Continued) **S108465414**

reviewed analytical. Endpoints reveal low levels of SVOC;s related to fill material. NFA granted . Closure upon reciept of summary report. 8/22/07- DEC Piper recieved and reviewed closure rewquest. A 200 gal #2 oil tank was removed along w. 190 tons of soil. Based on endpoints which reveal low levels of SVOC's slightly above TAGM, this spill is closed. See e-docs if warranted."

Remarks: "SOIL TESTING SHOWED CONTAMINATED SOIL AT ABOVE ADDRESS:"

All Materials:

Site ID:	376261
Operable Unit ID:	1133852
Operable Unit:	01
Material ID:	2123681
Material Code:	0001A
Material Name:	#2 fuel oil
Case No.:	Not reported
Material FA:	Petroleum
Quantity:	Not reported
Units:	G
Recovered:	.00
Oxygenate:	Not reported

A18 **CON EDISON** **NY MANIFEST** **S116294423**
NNE **FRONT OF 870 STANLEY AVE** **N/A**
< 1/8 **BROOKLYN, NY 11208**
0.027 mi.
140 ft. **Site 9 of 10 in cluster A**

Relative: Higher

Actual: 14 ft.

NY MANIFEST:

Name:	CON EDISON
Address:	FRONT OF 870 STANLEY AVE
City,State,Zip:	BROOKLYN, NY 11208
Country:	USA
EPA ID:	NYP004456257
Facility Status:	Not reported
Location Address 1:	FRONT OF 870 STANLEY AVE
Code:	BP
Location Address 2:	SB59470
Total Tanks:	Not reported
Location City:	BROOKLYN
Location State:	NY
Location Zip:	11208
Location Zip 4:	Not reported

NY MANIFEST:

EPAID:	NYP004456257
Mailing Name:	CON EDISON
Mailing Contact:	CON EDISION
Mailing Address 1:	4 IRVING PL
Mailing Address 2:	15TH FL
Mailing City:	NEW YORK
Mailing State:	NY
Mailing Zip:	10003
Mailing Zip 4:	Not reported
Mailing Country:	USA
Mailing Phone:	Not reported

DRAFT

CON EDISON (Continued) **S116294423**

NY MANIFEST:

Document ID:	Not reported
Manifest Status:	Not reported
seq:	Not reported
Year:	Not reported
Trans1 State ID:	NJD003812047
Trans2 State ID:	Not reported
Generator Ship Date:	03/03/2014
Trans1 Recv Date:	03/03/2014
Trans2 Recv Date:	Not reported
TSD Site Recv Date:	03/03/2014
Part A Recv Date:	Not reported
Part B Recv Date:	Not reported
Generator EPA ID:	NYP004456257
Trans1 EPA ID:	Not reported
Trans2 EPA ID:	Not reported
TSDF ID 1:	NJD991291105
TSDF ID 2:	Not reported
Manifest Tracking Number:	002360221GBF
Import Indicator:	N
Export Indicator:	N
Discr Quantity Indicator:	N
Discr Type Indicator:	N
Discr Residue Indicator:	N
Discr Partial Reject Indicator:	N
Discr Full Reject Indicator:	N
Manifest Ref Number:	Not reported
Alt Facility RCRA ID:	Not reported
Alt Facility Sign Date:	Not reported
MGMT Method Type Code:	H110
Waste Code:	Not reported
Waste Code:	Not reported
Waste Code:	Not reported
Waste Code:	Not reported
Waste Code:	Not reported
Waste Code:	Not reported
Quantity:	50
Units:	G - Gallons (liquids only)* (8.3 pounds)
Number of Containers:	1
Container Type:	TT - Cargo tank, tank trucks
Handling Method:	T Chemical, physical, or biological treatment.
Specific Gravity:	1
Waste Code:	D008
Waste Code 1_2:	Not reported
Waste Code 1_3:	Not reported
Waste Code 1_4:	Not reported
Waste Code 1_5:	Not reported
Waste Code 1_6:	Not reported

DRAFT

A19 **CON EDISON SERVICE BOX: 59470** **RCRA NonGen / NLR** **1016971379**
NNE **870 STANLEY AVE** **NY MANIFEST** **NYP004451183**
< 1/8 **BROOKLYN, NY 11208**
0.027 mi.
140 ft. **Site 10 of 10 in cluster A**

Relative: **Higher**
Actual: **14 ft.**

RCRA NonGen / NLR:

Date Form Received by Agency:		2014-03-25 00:00:00.0
Handler Name:	CON EDISON SERVICE BOX:	59470
Handler Address:		870 STANLEY AVE
Handler City,State,Zip:		BROOKLYN, NY 11208
EPA ID:		NYP004451183
Contact Name:		THOMAS TEELING
Contact Address:		Not reported
Contact City,State,Zip:		Not reported
Contact Telephone:		212-460-3770
Contact Fax:		Not reported
Contact Email:		Not reported
Contact Title:		SENIOR SCIENTIST
EPA Region:		02
Land Type:		Private
Federal Waste Generator Description:		Not a generator, verified
Non-Notifier:		Not reported
Biennial Report Cycle:		Not reported
Accessibility:		Not reported
Active Site Indicator:		Not reported
State District Owner:		NY
State District:		NYSDEC R2
Mailing Address:		IRVING PL, 15TH FL NE
Mailing City,State,Zip:		NEW YORK, NY 10003
Owner Name:		Not reported
Owner Type:		Not reported
Operator Name:		Not reported
Operator Type:		Not reported
Short-Term Generator Activity:		No
Importer Activity:		No
Mixed Waste Generator:		No
Transporter Activity:		No
Transfer Facility Activity:		No
Recycler Activity with Storage:		No
Small Quantity On-Site Burner Exemption:		No
Smelting Melting and Refining Furnace Exemption:		No
Underground Injection Control:		No
Off-Site Waste Receipt:		No
Universal Waste Indicator:		No
Universal Waste Destination Facility:		No
Federal Universal Waste:		No
Active Site Fed-Reg Treatment Storage and Disposal Facility:		Not reported
Active Site Converter Treatment storage and Disposal Facility:		Not reported
Active Site State-Reg Treatment Storage and Disposal Facility:		Not reported
Active Site State-Reg Handler:		---
Federal Facility Indicator:		Not reported
Hazardous Secondary Material Indicator:		NN
Sub-Part K Indicator:		Not reported
Commercial TSD Indicator:		No
Treatment Storage and Disposal Type:		Not reported
2018 GPRA Permit Baseline:		Not on the Baseline
2018 GPRA Renewals Baseline:		Not on the Baseline
Permit Renewals Workload Universe:		Not reported

DRAFT

CON EDISON SERVICE BOX: 59470 (Continued) **1016971379**

Permit Workload Universe:	Not reported
Permit Progress Universe:	Not reported
Post-Closure Workload Universe:	Not reported
Closure Workload Universe:	Not reported
202 GPRA Corrective Action Baseline:	No
Corrective Action Workload Universe:	No
Subject to Corrective Action Universe:	No
Non-TSDFs Where RCRA CA has Been Imposed Universe:	No
TSDFs Potentially Subject to CA Under 3004 (u)/(v) Universe:	No
TSDFs Only Subject to CA under Discretionary Auth Universe:	No
Corrective Action Priority Ranking:	No NCAPS ranking
Environmental Control Indicator:	No
Institutional Control Indicator:	No
Human Exposure Controls Indicator:	N/A
Groundwater Controls Indicator:	N/A
Operating TSDF Universe:	Not reported
Full Enforcement Universe:	Not reported
Significant Non-Complier Universe:	No
Unaddressed Significant Non-Complier Universe:	No
Addressed Significant Non-Complier Universe:	No
Significant Non-Complier With a Compliance Schedule Universe:	No
Financial Assurance Required:	Not reported
Handler Date of Last Change:	2014-10-14 12:33:48.0
Recognized Trader-Importer:	No
Recognized Trader-Exporter:	No
Importer of Spent Lead Acid Batteries:	No
Exporter of Spent Lead Acid Batteries:	No
Recycler Activity Without Storage:	Not reported
Manifest Broker:	Not reported
Sub-Part P Indicator:	No

Historic Generators:

Receive Date:	2014-02-25 00:00:00.0
Handler Name: CON EDISON SERVICE BOX:	59470
Federal Waste Generator Description:	Conditionally Exempt Small Quantity Generator
State District Owner:	NY
Large Quantity Handler of Universal Waste:	No
Recognized Trader Importer:	No
Recognized Trader Exporter:	No
Spent Lead Acid Battery Importer:	No
Spent Lead Acid Battery Exporter:	No
Current Record:	No
Non Storage Recycler Activity:	Not reported
Electronic Manifest Broker:	Not reported

Receive Date:	2014-03-25 00:00:00.0
Handler Name: CON EDISON SERVICE BOX:	59470
Federal Waste Generator Description:	Not a generator, verified
State District Owner:	NY
Large Quantity Handler of Universal Waste:	No
Recognized Trader Importer:	No
Recognized Trader Exporter:	No
Spent Lead Acid Battery Importer:	No
Spent Lead Acid Battery Exporter:	No
Current Record:	Yes
Non Storage Recycler Activity:	Not reported

DRAFT

CON EDISON SERVICE BOX: 59470 (Continued) **1016971379**

Electronic Manifest Broker: Not reported

List of NAICS Codes and Descriptions:
NAICS Codes: No NAICS Codes Found

Facility Has Received Notices of Violations:
Violations: No Violations Found

Evaluation Action Summary:
Evaluations: No Evaluations Found

NY MANIFEST:
Name: CON EDISON
Address: 870 STANLEY AVE
City,State,Zip: BROOKLYN, NY 11208
Country: USA
EPA ID: NYP004451183
Facility Status: Not reported
Location Address 1: FRONT OF 870 STANLEY AVE
Code: BP
Location Address 2: SB59470
Total Tanks: Not reported
Location City: BROOKLYN
Location State: NY
Location Zip: 11208
Location Zip 4: Not reported

NY MANIFEST:
EPAID: NYP004451183
Mailing Name: CON EDISON
Mailing Contact: CON EDISON
Mailing Address 1: 4 IRVING ST
Mailing Address 2: 15TH FL
Mailing City: NEW YORK
Mailing State: NY
Mailing Zip: 10003
Mailing Zip 4: Not reported
Mailing Country: USA
Mailing Phone: Not reported

NY MANIFEST:
Document ID: Not reported
Manifest Status: Not reported
seq: Not reported
Year: Not reported
Trans1 State ID: NJD003812047
Trans2 State ID: Not reported
Generator Ship Date: 02/25/2014
Trans1 Recv Date: 02/25/2014
Trans2 Recv Date: Not reported
TSD Site Recv Date: 02/26/2014
Part A Recv Date: Not reported
Part B Recv Date: Not reported
Generator EPA ID: NYP004451183

DRAFT

CON EDISON SERVICE BOX: 59470 (Continued) **1016971379**

Trans1 EPA ID:	Not reported
Trans2 EPA ID:	Not reported
TSDF ID 1:	NJD991291105
TSDF ID 2:	Not reported
Manifest Tracking Number:	002360053GBF
Import Indicator:	N
Export Indicator:	N
Discr Quantity Indicator:	N
Discr Type Indicator:	N
Discr Residue Indicator:	N
Discr Partial Reject Indicator:	N
Discr Full Reject Indicator:	N
Manifest Ref Number:	Not reported
Alt Facility RCRA ID:	Not reported
Alt Facility Sign Date:	Not reported
MGMT Method Type Code:	H110
Waste Code:	Not reported
Waste Code:	Not reported
Waste Code:	Not reported
Waste Code:	Not reported
Waste Code:	Not reported
Waste Code:	Not reported
Quantity:	200
Units:	G - Gallons (liquids only)* (8.3 pounds)
Number of Containers:	1
Container Type:	TT - Cargo tank, tank trucks
Handling Method:	T Chemical, physical, or biological treatment.
Specific Gravity:	1
Waste Code:	D008
Waste Code 1_2:	Not reported
Waste Code 1_3:	Not reported
Waste Code 1_4:	Not reported
Waste Code 1_5:	Not reported
Waste Code 1_6:	Not reported

C20 **CON EDISON** **NY MANIFEST** **S117736958**
ESE **494 WORTMAN** **N/A**
< 1/8 **BROOKLYN, NY 11208**
0.028 mi.
148 ft. **Site 7 of 16 in cluster C**

Relative: **Higher**

Actual: **10 ft.**

NY MANIFEST:

Name:	CON EDISON
Address:	494 WORTMAN
City,State,Zip:	BROOKLYN, NY 11208
Country:	USA
EPA ID:	NYP004591236
Facility Status:	Not reported
Location Address 1:	494 WORTMAN
Code:	BP
Location Address 2:	Not reported
Total Tanks:	Not reported
Location City:	BROOKLYN
Location State:	NY
Location Zip:	11208
Location Zip 4:	Not reported

DRAFT

CON EDISON (Continued) **S117736958**

NY MANIFEST:

EPAID:	NYP004591236
Mailing Name:	CON EDISON
Mailing Contact:	TOM TEELING
Mailing Address 1:	4 IRVING PLACE 15TH FLOOR
Mailing Address 2:	Not reported
Mailing City:	NEW YORK
Mailing State:	NY
Mailing Zip:	10003
Mailing Zip 4:	Not reported
Mailing Country:	USA
Mailing Phone:	Not reported

NY MANIFEST:

Document ID:	Not reported
Manifest Status:	Not reported
seq:	Not reported
Year:	Not reported
Trans1 State ID:	NJ0000027193
Trans2 State ID:	Not reported
Generator Ship Date:	07/09/2014
Trans1 Recv Date:	07/09/2014
Trans2 Recv Date:	Not reported
TSD Site Recv Date:	07/11/2014
Part A Recv Date:	Not reported
Part B Recv Date:	Not reported
Generator EPA ID:	NYP004591236
Trans1 EPA ID:	Not reported
Trans2 EPA ID:	Not reported
TSDF ID 1:	NJD002200046
TSDF ID 2:	Not reported
Manifest Tracking Number:	012774246JJK
Import Indicator:	N
Export Indicator:	N
Discr Quantity Indicator:	N
Discr Type Indicator:	N
Discr Residue Indicator:	N
Discr Partial Reject Indicator:	N
Discr Full Reject Indicator:	N
Manifest Ref Number:	Not reported
Alt Facility RCRA ID:	Not reported
Alt Facility Sign Date:	Not reported
MGMT Method Type Code:	H110
Waste Code:	Not reported
Waste Code:	Not reported
Waste Code:	Not reported
Waste Code:	Not reported
Waste Code:	Not reported
Waste Code:	Not reported
Quantity:	300
Units:	G - Gallons (liquids only)* (8.3 pounds)
Number of Containers:	1
Container Type:	TT - Cargo tank, tank trucks
Handling Method:	T Chemical, physical, or biological treatment.
Specific Gravity:	1
Waste Code:	D008

DRAFT

CON EDISON (Continued) **S117736958**

Waste Code 1_2: Not reported
Waste Code 1_3: Not reported
Waste Code 1_4: Not reported
Waste Code 1_5: Not reported
Waste Code 1_6: Not reported

C21 **491 WORTMAN AVENUE** **NY SHWS** **S109374287**
East **491 WORTMAN AVENUE** **NY ENG CONTROLS** **N/A**
< 1/8 **BROOKLYN, NY 11208** **NY INST CONTROL**
0.036 mi. **NY BROWNFIELDS**
190 ft. **Site 8 of 16 in cluster C** **NY Spills**

Relative:
Higher

Actual:
10 ft.

SHWS:
Name: 491 WORTMAN AVENUE
Address: 491 WORTMAN AVENUE
City,State,Zip: BROOKLYN, NY 11208
Program: HW
Site Code: 424756
Classification: N
Region: 2
Acres: 0.440
HW Code: 224139
Record Add: 02/09/2010
Record Upd: 01/11/2013
Updated By: BXANDERS
Site Description: "Location: The site is located at 491 Wortman Ave in the Spring Creek section of Brooklyn, a mixed industrial and manufacturing area. Site Features: The site is occupied by a one story commercial building that occupies the entire lot and is comprised of three warehouse sections referred to as Building 1, Building 2 and Building 3. The building is approximately 19,000 square feet and the site is 0.44 acres in size. Current Zoning: Manufacturing and industrial buildings surround the site to the north, south, east and west. The closest residential units are 0.08 miles to the west-southwest. Historical Uses: The site was formerly utilized as a metal etching company, a steel tube manufacturing company, and a plumbing faucet/fixture company. Since approximately 1985, the site has been owned and operated by Watermark Designs Ltd. to manufacture, store, package, and ship decorative fixtures, bathroom accessories, and hardware. Manufacturing processes on the property included cleaning, painting, plating, etching, polishing, and specific machining of metals and metal products. Cleaning agents such as TCE and PCE were "routinely used" by Watermark Designs to fine clean and polish metals and metal products. The site is currently leased to a religious group that gathers at the site several times per week. Watermark Designs Ltd. relocated to a new location, 350 Dewitt Avenue, Brooklyn in or around 2007. In 2008, the site was put on the "open market" for sale. Site Geology and Hydrogeology: Subsurface geology is comprised of historic fill materials overlying native sands. Groundwater is approximately 15 ft below ground surface. The direction of groundwater flow can not be determined after one round of groundwater measurements. Other: One TCE degreasing tank was removed from the site however details including the tank size and dates of removal have not been determined. There are no PBS or CBS registrations for the site. One fuel oil AST of unknown size encased in concrete blocks is also located in the basement of the site. Also, floor drains were observed in the

DRAFT

491 WORTMAN AVENUE (Continued) **S109374287**

building. The following reports have been submitted to date: Supplemental Subsurface Investigation Report dated December 2008; Limited Subsurface Investigation Report dated February 2009; a Phase II Environmental Site Assessment dated January 2009 and a Environmental Services Report Proposed Corrective Action and Remedial Investigation Work Plan dated July 2009. A final Site Characterization work plan was approved in February of 2011. Draft Site characterization reports have been reviewed. The Department and site owner executed a "P site" investigation Order on Consent and Adminstrative Settlement. For more information, see Site # C2-24-139"

Env Problem: "A site characterization (SC) was performed in 2011. Results detailed in the draft SC Report indicate soil, groundwater and soil vapor are impacted by chlorinated volatile organic compounds (CVOCs) and, to a much lesser extent, petroleum-related compounds. Concentrations of CVOCs in soil samples collected in 2011 are below commercial soil cleanup objectives (SCOs) but exceed the protection of groundwater SCOs. Concentrations of CVOCs in groundwater samples collected in 2011 significantly exceed groundwater standards with magnitudes greater than 1 ppm in half of the monitoring locations and a maximum concentration of 3.5 ppm for PCE and 2.3 ppm for TCE. Based on concentrations of CVOCs at the site boundaries, contamination likely is migrating off-site. Concentrations of CVOCs (primarily TCE) in multiple subslab soil vapor samples exceed 100,000 ug/m^3. TCE appears to be migrating into the on-site building as results from indoor air samples show detections between 140 and 250 ug/m^3. The magnitude of CVOC concentrations in the groundwater indicate the potential for DNAPL at the site. Previous phase II investigations indicated magnitudes of contamination in soil and groundwater to be an order of magnitude or two higher."

Health Problem: ""
Dump: Not reported
Structure: Not reported
Lagoon: Not reported
Landfill: Not reported
Pond: Not reported
Disp Start: Not reported
Disp Term: Not reported
Lat/Long: Not reported
Dell: Not reported
Record Add: Not reported
Record Upd: Not reported
Updated By: Not reported
Own Op: 1
Sub Type: 01
Owner Name: Not reported
Owner Company: Watermark Designs Ltd.
Owner Address: 350 Dewitt Avenue
Owner Addr2: Not reported
Owner City,St,Zip: Brooklyn, NY 11207
Owner Country: United States of America
Own Op: 4
Sub Type: 01
Owner Name: Not reported
Owner Company: Watermark Designs Ltd.
Owner Address: 350 Dewitt Avenue
Owner Addr2: Not reported

DRAFT

491 WORTMAN AVENUE (Continued) **S109374287**

Owner City,St,Zip:	Brooklyn, NY 11207
Owner Country:	United States of America
HW Code:	Not reported
Waste Type:	Not reported
Waste Quantity:	Not reported
Waste Code:	Not reported
Crossref ID:	Not reported
Cross Ref Type Code:	Not reported
Cross Ref Type:	Not reported
Record Added Date:	Not reported
Record Updated:	Not reported
Updated By:	Not reported

ENG CONTROLS:

Name:	FORMER WATERMARK DESIGNS FACILITY
Address:	491 WORTMAN AVENUE
City,State,Zip:	BROOKLYN, NY 11208
Site Code:	464693
HW Code:	C224139
Control Code:	15
Control Type:	ENG
Date Record Added:	04/04/2017
Date Rec Updated:	03/26/2021
Updated By:	MKMEDWID
Site Description:	"Site Location: The Former Watermark Designs Facility (site) is located at 491 Wortman Avenue in Brooklyn, NY. It is identified as block 4384, lots 31 and 36 on the Kings County Tax Maps and is approximately 0.436 acres in size. It is bounded by a one-story building to the north, Wortman Avenue to the south, Essex Street to the east, and Linwood Street to the west. The nearest body of water is Hendrix Creek, which is about 0.5 miles southwest of the site. Site Features: The site consists of a one story brick and steel building, with a partial basement that occupies the entire area of the property. The majority of the building, except for the partial basement, rests on concrete slab. The interior of the building is divided by a wall into east and west areas. No exposed soil or vegetation is present on the subject property. Current Zoning and Land Use: The site is located in an urban setting characterized by industrial buildings to the north, east, and south and residential buildings one block to the west. Land use within a half mile of the site is primarily industrial and residential, but also includes public parks, public institutions, day care centers, and school facilities. The site is zoned for industrial/manufacturing uses. Currently, the western portion of the site building is used as a warehouse to store sound equipment, and the eastern portion is unoccupied. There is no current plan for redevelopment of the site. Past Use of the Site: US Tube and Foundry Company, Inc. operated at the site between 1945 and 1973. The National Hanger Company, Inc. operated at the site in 1976. J and H Holding Company, LLC has owned the property since 1983 and manufacturing activities continued until 2007. The site previously manufactured, stored, packaged, and shipped decorative fixtures and hardware for bathrooms and kitchens. Processes involved cleaning, painting, plating, etching, polishing, and specific machining of metals and metal products. A cleaning and degreasing area was located along the west side of the building. Chlorinated solvents, specifically trichloroethene (TCE) and tetrachloroethene (PCE) were used in the manufacturing process to

DRAFT

491 WORTMAN AVENUE (Continued) **S109374287**

clean various products. Site Geology and Hydrogeology: The soil profile at the site generally consists of 2 to 5 feet of miscellaneous fill underlain by medium to fine sand with some gravel. The estimated depth to groundwater is about 10 feet below grade surface (bgs). Based on local topography, groundwater is expected to flow to the southwest towards Hendrix Creek. "

Env Problem: "For OU1: On-Site Areas Nature and Extent of Contamination: Soil and groundwater were analyzed for volatile organic compounds (VOCs), semi-volatile organic compounds (SVOCs), metals, polychlorinated biphenyls (PCBs), and pesticides. Based upon investigations and an interim remedial measure (IRM) conducted to date, the primary contaminants of concern include trichloroethene (TCE) and tetrachloroethene (PCE) in groundwater, sub-surface soil and soil vapor at the site and at some near-field off-site locations. An off-site investigation conducted further downgradient of the site determined that VOC contamination in groundwater and soil vapor in the far-field locations is not related to the site. (A characterization of the far-field contamination is currently being conducted by the Department as part of a separate remedial program.) In 2013, based on initial investigations and data, NYSDEC and NYSDOH determined that the site presented a significant threat to public health and the environment. Soil: In 2013, site-wide soil sampling was completed. The maximum concentration of TCE was detected at 12,000 parts per million (ppm) at one location from within the truck scale pit area, at a depth of 0 to 2.5 feet. This exceeded the TCE commercial use soil cleanup objective (SCO) of 200 ppm. Arsenic, lead and mercury also exceeded the commercial use SCOs in samples collected from the pit area samples at 0 to 2 feet deep. All other contaminants were below the commercial use SCOs. No impacts to off-site soils were detected. As part of the on-site IRM, the pit area was backfilled with flowable fill, followed by pea gravel and four inches of concrete as a cover. Groundwater: In 2015, the highest concentrations of TCE (1,800 ppb) and PCE (750 ppb) were detected at two shallow wells near the truck scale pit area. At the near-field off-site wells, which are both shallow wells, the maximum concentration of TCE was 780 ppb and PCE was 710 ppb. Concentrations of PCE and TCE have decreased at all on-site and near-field monitoring wells since implementation and on-going operation of the air sparging / soil vapor extraction (AS/SVE) system. As of July 2017, the maximum PCE and TCE concentrations in groundwater were 490 ppb and 240 ppb, respectively, at a near-field off-site well. Adjustments were made, and will continue to be made, to the AS/SVE system to address the elevated concentrations of TCE and PCE at any on-site and near-field off-site locations. Soil Vapor, Sub-Slab Vapor and Indoor Air: Prior to implementation of the AS/SVE system in 2015, at on-site locations, the maximum PCE and TCE concentrations in sub-slab samples were 9,200 ug/m3 at SV-3 and 2,300,000 ug/m3 at SV-2, respectively. The maximum PCE and TCE concentrations in indoor air samples were 10.3 ug/m3 at IA-003 and 214 ug/m3 at IA-002, respectively. The indoor air result at IA-002 for TCE was above the NYSDOH Guideline Value of 2 ug/m3. In addition, at the off-site near field locations, the maximum TCE concentration in soil vapor was 72,000 ug/m3 and PCE was 32,000 ug/m3, both at location SV-8. Access was not granted to any off-site buildings for sub-slab and indoor air sampling. Post-Remediation: Remediation at the site is complete. The site cover is in-place and to date, the AS/SVE system is effectively decreasing concentrations of chlorinated VOCs in groundwater and soil

DRAFT

491 WORTMAN AVENUE (Continued) **S109374287**

	vapor. After implementation of the AS/SVE system, sub-slab and soil vapor samples were collected at on-site and near-field locations. In August 2017, the maximum PCE and TCE concentrations in sub-slab samples were 442 ug/m3 and 5,080 ug/m3, respectively, both on-site locations. Indoor air samples were not collected since the building is currently used only for storage. However, the Site Management Plan (SMP) has a provision for evaluation of the potential for soil vapor intrusion for any occupied buildings on the site, including a provision for implementing actions recommended to address exposures related to soil vapor intrusion. "
Health Problem:	"Remedial actions are complete and measures are in place to control the potential for coming in contact with residual contamination remaining at the site."
Dump:	False
Structure:	False
Lagoon:	False
Landfill:	False
Pond:	False
Disp Start:	Not reported
Disp Term:	Not reported
Lat/Long:	Not reported
Dell:	Not reported
Record Add:	2012-05-29 10:49:00
Record Upd:	2017-10-02 10:42:00
Updated By:	GWBURKE
Own Op:	6
Sub Type:	P02
Owner Name:	abdul mused
Owner Company:	491 wortman llc
Owner Address:	491 wortman ave
Owner Addr2:	Not reported
Owner City,St,Zip:	brooklyn, NY 11208
Owner Country:	United States of America
Own Op:	1
Sub Type:	NNN
Owner Name:	aBDUL mOHAMED mUSeD
Owner Company:	491 Wortman llc
Owner Address:	491 Wortman Avenue
Owner Addr2:	Not reported
Owner City,St,Zip:	Brooklyn, NY 11208
Owner Country:	United States of America
Own Op:	Document Repository
Sub Type:	NNN
Owner Name:	Not reported
Owner Company:	Brooklyn Public Library-New Lots Branch
Owner Address:	665 New Lots Ave. at Barbey St.
Owner Addr2:	Not reported
Owner City,St,Zip:	Brooklyn, NY 11207
Owner Country:	United States of America
Own Op:	Document Repository
Sub Type:	C01
Owner Name:	AT Mitchell, Chair
Owner Company:	Brooklyn Community Board 5
Owner Address:	404 Pine Street, 3rd Floor
Owner Addr2:	Not reported
Owner City,St,Zip:	Brooklyn, NY 11208
Owner Country:	United States of America

DRAFT

491 WORTMAN AVENUE (Continued) **S109374287**

HW Code:	C224139
Waste Type:	tetrachloroethene (PCE)
Waste Quantity:	UNKNOWN
Waste Code:	Not reported
HW Code:	C224139
Waste Type:	tetrachloroethene (PCE)
Waste Quantity:	UNKNOWN
Waste Code:	Not reported
HW Code:	C224139
Waste Type:	tetrachloroethene (PCE)
Waste Quantity:	UNKNOWN
Waste Code:	Not reported
HW Code:	C224139
Waste Type:	TETRACHLOROETHYLENE (PCE)
Waste Quantity:	UNKNOWN
Waste Code:	Not reported
HW Code:	C224139
Waste Type:	TRICHLOROETHENE (TCE)
Waste Quantity:	UNKNOWN
Waste Code:	Not reported
HW Code:	C224139
Waste Type:	MERCURY
Waste Quantity:	UNKNOWN
Waste Code:	Not reported
HW Code:	C224139
Waste Type:	CHROMIUM
Waste Quantity:	UNKNOWN
Waste Code:	Not reported
HW Code:	C224139
Waste Type:	LEAD
Waste Quantity:	UNKNOWN
Waste Code:	Not reported
HW Code:	C224139
Waste Type:	arsenic
Waste Quantity:	UNKNOWN
Waste Code:	Not reported
Crossref ID:	2019000189640
Cross Ref Type Code:	25
Cross Ref Type:	County Recording Identifier
Record Added Date:	2020-05-12 15:05:00
Record Updated:	2020-05-12 15:05:00
Updated By:	AABARRAZ
Crossref ID:	C224139
Cross Ref Type Code:	22
Cross Ref Type:	BCP Site ID
Record Added Date:	2017-04-04 10:57:00
Record Updated:	2017-04-04 10:57:00
Updated By:	AABARRAZ
Crossref ID:	C224139-08-12
Cross Ref Type Code:	23
Cross Ref Type:	Agreement/Consent Order Number
Record Added Date:	2017-04-04 10:56:00
Record Updated:	2017-04-04 10:56:00
Updated By:	AABARRAZ
Crossref ID:	2017000093616
Cross Ref Type Code:	25
Cross Ref Type:	County Recording Identifier

DRAFT

491 WORTMAN AVENUE (Continued) **S109374287**

Record Added Date:	2017-03-21 14:07:00
Record Updated:	2017-03-21 14:07:00
Updated By:	MJKOMORO
Crossref ID:	01-11-2013
Cross Ref Type Code:	26
Cross Ref Type:	Agreement/Consent Order Date
Record Added Date:	2017-04-04 10:55:00
Record Updated:	2017-04-04 10:55:00
Updated By:	AABARRAZ
Crossref ID:	0809879
Cross Ref Type Code:	01
Cross Ref Type:	Spill No.
Record Added Date:	2012-05-31 13:36:00
Record Updated:	2012-05-31 13:36:00
Updated By:	BRWOLOSE
Crossref ID:	NYD084086537
Cross Ref Type Code:	06
Cross Ref Type:	RCRA EPA ID No.
Record Added Date:	2016-04-11 11:59:00
Record Updated:	2016-04-11 11:59:00
Updated By:	SMWITHER

Name:	FORMER WATERMARK DESIGNS FACILITY
Address:	491 WORTMAN AVENUE
City,State,Zip:	BROOKLYN, NY 11208
Site Code:	464693
HW Code:	C224139
Control Code:	13
Control Type:	ENG
Date Record Added:	04/04/2017
Date Rec Updated:	03/26/2021
Updated By:	MKMEDWID
Site Description:	"Site Location: The Former Watermark Designs Facility (site) is located at 491 Wortman Avenue in Brooklyn, NY. It is identified as block 4384, lots 31 and 36 on the Kings County Tax Maps and is approximately 0.436 acres in size. It is bounded by a one-story building to the north, Wortman Avenue to the south, Essex Street to the east, and Linwood Street to the west. The nearest body of water is Hendrix Creek, which is about 0.5 miles southwest of the site. Site Features: The site consists of a one story brick and steel building, with a partial basement that occupies the entire area of the property. The majority of the building, except for the partial basement, rests on concrete slab. The interior of the building is divided by a wall into east and west areas. No exposed soil or vegetation is present on the subject property. Current Zoning and Land Use: The site is located in an urban setting characterized by industrial buildings to the north, east, and south and residential buildings one block to the west. Land use within a half mile of the site is primarily industrial and residential, but also includes public parks, public institutions, day care centers, and school facilities. The site is zoned for industrial/manufacturing uses. Currently, the western portion of the site building is used as a warehouse to store sound equipment, and the eastern portion is unoccupied. There is no current plan for redevelopment of the site. Past Use of the Site: US Tube and Foundry Company, Inc. operated at the site between 1945 and 1973. The National Hanger Company, Inc. operated at the site in 1976. J and H Holding Company, LLC has owned

DRAFT

491 WORTMAN AVENUE (Continued) **S109374287**

the property since 1983 and manufacturing activities continued until 2007. The site previously manufactured, stored, packaged, and shipped decorative fixtures and hardware for bathrooms and kitchens. Processes involved cleaning, painting, plating, etching, polishing, and specific machining of metals and metal products. A cleaning and degreasing area was located along the west side of the building. Chlorinated solvents, specifically trichloroethene (TCE) and tetrachloroethene (PCE) were used in the manufacturing process to clean various products. Site Geology and Hydrogeology: The soil profile at the site generally consists of 2 to 5 feet of miscellaneous fill underlain by medium to fine sand with some gravel. The estimated depth to groundwater is about 10 feet below grade surface (bgs). Based on local topography, groundwater is expected to flow to the southwest towards Hendrix Creek. "

Env Problem: "For OU1: On-Site Areas Nature and Extent of Contamination: Soil and groundwater were analyzed for volatile organic compounds (VOCs), semi-volatile organic compounds (SVOCs), metals, polychlorinated biphenyls (PCBs), and pesticides. Based upon investigations and an interim remedial measure (IRM) conducted to date, the primary contaminants of concern include trichloroethene (TCE) and tetrachloroethene (PCE) in groundwater, sub-surface soil and soil vapor at the site and at some near-field off-site locations. An off-site investigation conducted further downgradient of the site determined that VOC contamination in groundwater and soil vapor in the far-field locations is not related to the site. (A characterization of the far-field contamination is currently being conducted by the Department as part of a separate remedial program.) In 2013, based on initial investigations and data, NYSDEC and NYSDOH determined that the site presented a significant threat to public health and the environment. Soil: In 2013, site-wide soil sampling was completed. The maximum concentration of TCE was detected at 12,000 parts per million (ppm) at one location from within the truck scale pit area, at a depth of 0 to 2.5 feet. This exceeded the TCE commercial use soil cleanup objective (SCO) of 200 ppm. Arsenic, lead and mercury also exceeded the commercial use SCOs in samples collected from the pit area samples at 0 to 2 feet deep. All other contaminants were below the commercial use SCOs. No impacts to off-site soils were detected. As part of the on-site IRM, the pit area was backfilled with flowable fill, followed by pea gravel and four inches of concrete as a cover. Groundwater: In 2015, the highest concentrations of TCE (1,800 ppb) and PCE (750 ppb) were detected at two shallow wells near the truck scale pit area. At the near-field off-site wells, which are both shallow wells, the maximum concentration of TCE was 780 ppb and PCE was 710 ppb. Concentrations of PCE and TCE have decreased at all on-site and near-field monitoring wells since implementation and on-going operation of the air sparging / soil vapor extraction (AS/SVE) system. As of July 2017, the maximum PCE and TCE concentrations in groundwater were 490 ppb and 240 ppb, respectively, at a near-field off-site well. Adjustments were made, and will continue to be made, to the AS/SVE system to address the elevated concentrations of TCE and PCE at any on-site and near-field off-site locations. Soil Vapor, Sub-Slab Vapor and Indoor Air: Prior to implementation of the AS/SVE system in 2015, at on-site locations, the maximum PCE and TCE concentrations in sub-slab samples were 9,200 ug/m3 at SV-3 and 2,300,000 ug/m3 at SV-2, respectively. The maximum PCE and TCE concentrations in indoor air samples were 10.3 ug/m3 at IA-003 and 214 ug/m3 at IA-002,

DRAFT

491 WORTMAN AVENUE (Continued) **S109374287**

	respectively. The indoor air result at IA-002 for TCE was above the NYSDOH Guideline Value of 2 ug/m3. In addition, at the off-site near field locations, the maximum TCE concentration in soil vapor was 72,000 ug/m3 and PCE was 32,000 ug/m3, both at location SV-8. Access was not granted to any off-site buildings for sub-slab and indoor air sampling. Post-Remediation: Remediation at the site is complete. The site cover is in-place and to date, the AS/SVE system is effectively decreasing concentrations of chlorinated VOCs in groundwater and soil vapor. After implementation of the AS/SVE system, sub-slab and soil vapor samples were collected at on-site and near-field locations. In August 2017, the maximum PCE and TCE concentrations in sub-slab samples were 442 ug/m3 and 5,080 ug/m3, respectively, both on-site locations. Indoor air samples were not collected since the building is currently used only for storage. However, the Site Management Plan (SMP) has a provision for evaluation of the potential for soil vapor intrusion for any occupied buildings on the site, including a provision for implementing actions recommended to address exposures related to soil vapor intrusion. "
Health Problem:	"Remedial actions are complete and measures are in place to control the potential for coming in contact with residual contamination remaining at the site."
Dump:	False
Structure:	False
Lagoon:	False
Landfill:	False
Pond:	False
Disp Start:	Not reported
Disp Term:	Not reported
Lat/Long:	Not reported
Dell:	Not reported
Record Add:	2012-05-29 10:49:00
Record Upd:	2017-10-02 10:42:00
Updated By:	GWBURKE
Own Op:	6
Sub Type:	P02
Owner Name:	abdul mused
Owner Company:	491 wortman llc
Owner Address:	491 wortman ave
Owner Addr2:	Not reported
Owner City,St,Zip:	brooklyn, NY 11208
Owner Country:	United States of America
Own Op:	1
Sub Type:	NNN
Owner Name:	aBDUL mOHAMED mUSeD
Owner Company:	491 Wortman llc
Owner Address:	491 Wortman Avenue
Owner Addr2:	Not reported
Owner City,St,Zip:	Brooklyn, NY 11208
Owner Country:	United States of America
Own Op:	Document Repository
Sub Type:	NNN
Owner Name:	Not reported
Owner Company:	Brooklyn Public Library-New Lots Branch
Owner Address:	665 New Lots Ave. at Barbey St.
Owner Addr2:	Not reported
Owner City,St,Zip:	Brooklyn, NY 11207
Owner Country:	United States of America

DRAFT

491 WORTMAN AVENUE (Continued) **S109374287**

Own Op:	Document Repository
Sub Type:	C01
Owner Name:	AT Mitchell, Chair
Owner Company:	Brooklyn Community Board 5
Owner Address:	404 Pine Street, 3rd Floor
Owner Addr2:	Not reported
Owner City,St,Zip:	Brooklyn, NY 11208
Owner Country:	United States of America
HW Code:	C224139
Waste Type:	tetrachloroethene (PCE)
Waste Quantity:	UNKNOWN
Waste Code:	Not reported
HW Code:	C224139
Waste Type:	tetrachloroethene (PCE)
Waste Quantity:	UNKNOWN
Waste Code:	Not reported
HW Code:	C224139
Waste Type:	tetrachloroethene (PCE)
Waste Quantity:	UNKNOWN
Waste Code:	Not reported
HW Code:	C224139
Waste Type:	TETRACHLOROETHYLENE (PCE)
Waste Quantity:	UNKNOWN
Waste Code:	Not reported
HW Code:	C224139
Waste Type:	TRICHLOROETHENE (TCE)
Waste Quantity:	UNKNOWN
Waste Code:	Not reported
HW Code:	C224139
Waste Type:	MERCURY
Waste Quantity:	UNKNOWN
Waste Code:	Not reported
HW Code:	C224139
Waste Type:	CHROMIUM
Waste Quantity:	UNKNOWN
Waste Code:	Not reported
HW Code:	C224139
Waste Type:	LEAD
Waste Quantity:	UNKNOWN
Waste Code:	Not reported
HW Code:	C224139
Waste Type:	arsenic
Waste Quantity:	UNKNOWN
Waste Code:	Not reported
Crossref ID:	2019000189640
Cross Ref Type Code:	25
Cross Ref Type:	County Recording Identifier
Record Added Date:	2020-05-12 15:05:00
Record Updated:	2020-05-12 15:05:00
Updated By:	AABARRAZ
Crossref ID:	C224139
Cross Ref Type Code:	22
Cross Ref Type:	BCP Site ID
Record Added Date:	2017-04-04 10:57:00
Record Updated:	2017-04-04 10:57:00
Updated By:	AABARRAZ
Crossref ID:	C224139-08-12

DRAFT

491 WORTMAN AVENUE (Continued) **S109374287**

Cross Ref Type Code: 23
Cross Ref Type: Agreement/Consent Order Number
Record Added Date: 2017-04-04 10:56:00
Record Updated: 2017-04-04 10:56:00
Updated By: AABARRAZ
Crossref ID: 2017000093616
Cross Ref Type Code: 25
Cross Ref Type: County Recording Identifier
Record Added Date: 2017-03-21 14:07:00
Record Updated: 2017-03-21 14:07:00
Updated By: MJKOMORO
Crossref ID: 01-11-2013
Cross Ref Type Code: 26
Cross Ref Type: Agreement/Consent Order Date
Record Added Date: 2017-04-04 10:55:00
Record Updated: 2017-04-04 10:55:00
Updated By: AABARRAZ
Crossref ID: 0809879
Cross Ref Type Code: 01
Cross Ref Type: Spill No.
Record Added Date: 2012-05-31 13:36:00
Record Updated: 2012-05-31 13:36:00
Updated By: BRWOLOSE
Crossref ID: NYD084086537
Cross Ref Type Code: 06
Cross Ref Type: RCRA EPA ID No.
Record Added Date: 2016-04-11 11:59:00
Record Updated: 2016-04-11 11:59:00
Updated By: SMWITHER

INST CONTROL:
Name: FORMER WATERMARK DESIGNS FACILITY
Address: 491 WORTMAN AVENUE
City,State,Zip: BROOKLYN, NY 11208
Site Code: 464693
Control Name: Environmental Easement
HW Code: C224139
Control Code: J
Control Type: INST
Dt record added: 04/04/2017
Dt rec updated: 03/26/2021
Updated By: MKMEDWID
Site Code: 464693
Site Description: "Site Location: The Former Watermark Designs Facility (site) is located at 491 Wortman Avenue in Brooklyn, NY. It is identified as block 4384, lots 31 and 36 on the Kings County Tax Maps and is approximately 0.436 acres in size. It is bounded by a one-story building to the north, Wortman Avenue to the south, Essex Street to the east, and Linwood Street to the west. The nearest body of water is Hendrix Creek, which is about 0.5 miles southwest of the site. Site Features: The site consists of a one story brick and steel building, with a partial basement that occupies the entire area of the property. The majority of the building, except for the partial basement, rests on concrete slab. The interior of the building is divided by a wall into east and west areas. No exposed soil or vegetation is present on the subject property. Current Zoning and Land Use: The site is located in an urban setting characterized by

DRAFT

491 WORTMAN AVENUE (Continued) **S109374287**

industrial buildings to the north, east, and south and residential buildings one block to the west. Land use within a half mile of the site is primarily industrial and residential, but also includes public parks, public institutions, day care centers, and school facilities. The site is zoned for industrial/manufacturing uses. Currently, the western portion of the site building is used as a warehouse to store sound equipment, and the eastern portion is unoccupied. There is no current plan for redevelopment of the site. Past Use of the Site: US Tube and Foundry Company, Inc. operated at the site between 1945 and 1973. The National Hanger Company, Inc. operated at the site in 1976. J and H Holding Company, LLC has owned the property since 1983 and manufacturing activities continued until 2007. The site previously manufactured, stored, packaged, and shipped decorative fixtures and hardware for bathrooms and kitchens. Processes involved cleaning, painting, plating, etching, polishing, and specific machining of metals and metal products. A cleaning and degreasing area was located along the west side of the building. Chlorinated solvents, specifically trichloroethene (TCE) and tetrachloroethene (PCE) were used in the manufacturing process to clean various products. Site Geology and Hydrogeology: The soil profile at the site generally consists of 2 to 5 feet of miscellaneous fill underlain by medium to fine sand with some gravel. The estimated depth to groundwater is about 10 feet below grade surface (bgs). Based on local topography, groundwater is expected to flow to the southwest towards Hendrix Creek. "

Env Problem: "For OU1: On-Site Areas Nature and Extent of Contamination: Soil and groundwater were analyzed for volatile organic compounds (VOCs), semi-volatile organic compounds (SVOCs), metals, polychlorinated biphenyls (PCBs), and pesticides. Based upon investigations and an interim remedial measure (IRM) conducted to date, the primary contaminants of concern include trichloroethene (TCE) and tetrachloroethene (PCE) in groundwater, sub-surface soil and soil vapor at the site and at some near-field off-site locations. An off-site investigation conducted further downgradient of the site determined that VOC contamination in groundwater and soil vapor in the far-field locations is not related to the site. (A characterization of the far-field contamination is currently being conducted by the Department as part of a separate remedial program.) In 2013, based on initial investigations and data, NYSDEC and NYSDOH determined that the site presented a significant threat to public health and the environment. Soil: In 2013, site-wide soil sampling was completed. The maximum concentration of TCE was detected at 12,000 parts per million (ppm) at one location from within the truck scale pit area, at a depth of 0 to 2.5 feet. This exceeded the TCE commercial use soil cleanup objective (SCO) of 200 ppm. Arsenic, lead and mercury also exceeded the commercial use SCOs in samples collected from the pit area samples at 0 to 2 feet deep. All other contaminants were below the commercial use SCOs. No impacts to off-site soils were detected. As part of the on-site IRM, the pit area was backfilled with flowable fill, followed by pea gravel and four inches of concrete as a cover. Groundwater: In 2015, the highest concentrations of TCE (1,800 ppb) and PCE (750 ppb) were detected at two shallow wells near the truck scale pit area. At the near-field off-site wells, which are both shallow wells, the maximum concentration of TCE was 780 ppb and PCE was 710 ppb. Concentrations of PCE and TCE have decreased at all on-site and near-field monitoring wells since implementation and on-going operation of the

DRAFT

491 WORTMAN AVENUE (Continued) **S109374287**

air sparging / soil vapor extraction (AS/SVE) system. As of July 2017, the maximum PCE and TCE concentrations in groundwater were 490 ppb and 240 ppb, respectively, at a near-field off-site well. Adjustments were made, and will continue to be made, to the AS/SVE system to address the elevated concentrations of TCE and PCE at any on-site and near-field off-site locations. Soil Vapor, Sub-Slab Vapor and Indoor Air: Prior to implementation of the AS/SVE system in 2015, at on-site locations, the maximum PCE and TCE concentrations in sub-slab samples were 9,200 ug/m3 at SV-3 and 2,300,000 ug/m3 at SV-2, respectively. The maximum PCE and TCE concentrations in indoor air samples were 10.3 ug/m3 at IA-003 and 214 ug/m3 at IA-002, respectively. The indoor air result at IA-002 for TCE was above the NYSDOH Guideline Value of 2 ug/m3. In addition, at the off-site near field locations, the maximum TCE concentration in soil vapor was 72,000 ug/m3 and PCE was 32,000 ug/m3, both at location SV-8. Access was not granted to any off-site buildings for sub-slab and indoor air sampling. Post-Remediation: Remediation at the site is complete. The site cover is in-place and to date, the AS/SVE system is effectively decreasing concentrations of chlorinated VOCs in groundwater and soil vapor. After implementation of the AS/SVE system, sub-slab and soil vapor samples were collected at on-site and near-field locations. In August 2017, the maximum PCE and TCE concentrations in sub-slab samples were 442 ug/m3 and 5,080 ug/m3, respectively, both on-site locations. Indoor air samples were not collected since the building is currently used only for storage. However, the Site Management Plan (SMP) has a provision for evaluation of the potential for soil vapor intrusion for any occupied buildings on the site, including a provision for implementing actions recommended to address exposures related to soil vapor intrusion. "

Health Problem: "Remedial actions are complete and measures are in place to control the potential for coming in contact with residual contamination remaining at the site."
Dump: False
Structure: False
Lagoon: False
Landfill: False
Pond: False
Disp Start: Not reported
Disp Term: Not reported
Lat/Long: Not reported
Dell: Not reported
Record Add: 2012-05-29 10:49:00
Record Upd: 2017-10-02 10:42:00
Updated By: GWBURKE
Own Op: 6
Sub Type: P02
Owner Name: abdul mused
Owner Company: 491 wortman llc
Owner Address: 491 wortman ave
Owner Addr2: Not reported
Owner City,St,Zip: brooklyn, NY 11208
Owner Country: United States of America
Own Op: 1
Sub Type: NNN
Owner Name: aBDUL mOHAMED mUSeD
Owner Company: 491 Wortman llc
Owner Address: 491 Wortman Avenue

DRAFT

491 WORTMAN AVENUE (Continued) **S109374287**

Owner Addr2: Not reported
Owner City,St,Zip: Brooklyn, NY 11208
Owner Country: United States of America
Own Op: Document Repository
Sub Type: NNN
Owner Name: Not reported
Owner Company: Brooklyn Public Library-New Lots Branch
Owner Address: 665 New Lots Ave. at Barbey St.
Owner Addr2: Not reported
Owner City,St,Zip: Brooklyn, NY 11207
Owner Country: United States of America
Own Op: Document Repository
Sub Type: C01
Owner Name: AT Mitchell, Chair
Owner Company: Brooklyn Community Board 5
Owner Address: 404 Pine Street, 3rd Floor
Owner Addr2: Not reported
Owner City,St,Zip: Brooklyn, NY 11208
Owner Country: United States of America
HW Code: C224139
Waste Type: tetrachloroethene (PCE)
Waste Quantity: UNKNOWN
Waste Code: Not reported
HW Code: C224139
Waste Type: tetrachloroethene (PCE)
Waste Quantity: UNKNOWN
Waste Code: Not reported
HW Code: C224139
Waste Type: tetrachloroethene (PCE)
Waste Quantity: UNKNOWN
Waste Code: Not reported
HW Code: C224139
Waste Type: TETRACHLOROETHYLENE (PCE)
Waste Quantity: UNKNOWN
Waste Code: Not reported
HW Code: C224139
Waste Type: TRICHLOROETHENE (TCE)
Waste Quantity: UNKNOWN
Waste Code: Not reported
HW Code: C224139
Waste Type: MERCURY
Waste Quantity: UNKNOWN
Waste Code: Not reported
HW Code: C224139
Waste Type: CHROMIUM
Waste Quantity: UNKNOWN
Waste Code: Not reported
HW Code: C224139
Waste Type: LEAD
Waste Quantity: UNKNOWN
Waste Code: Not reported
HW Code: C224139
Waste Type: arsenic
Waste Quantity: UNKNOWN
Waste Code: Not reported
Crossref ID: 2019000189640
Cross Ref Type Code: 25

DRAFT

491 WORTMAN AVENUE (Continued) **S109374287**

Cross Ref Type: County Recording Identifier
Record Added Date: 2020-05-12 15:05:00
Record Updated: 2020-05-12 15:05:00
Updated By: AABARRAZ
Crossref ID: C224139
Cross Ref Type Code: 22
Cross Ref Type: BCP Site ID
Record Added Date: 2017-04-04 10:57:00
Record Updated: 2017-04-04 10:57:00
Updated By: AABARRAZ
Crossref ID: C224139-08-12
Cross Ref Type Code: 23
Cross Ref Type: Agreement/Consent Order Number
Record Added Date: 2017-04-04 10:56:00
Record Updated: 2017-04-04 10:56:00
Updated By: AABARRAZ
Crossref ID: 2017000093616
Cross Ref Type Code: 25
Cross Ref Type: County Recording Identifier
Record Added Date: 2017-03-21 14:07:00
Record Updated: 2017-03-21 14:07:00
Updated By: MJKOMORO
Crossref ID: 01-11-2013
Cross Ref Type Code: 26
Cross Ref Type: Agreement/Consent Order Date
Record Added Date: 2017-04-04 10:55:00
Record Updated: 2017-04-04 10:55:00
Updated By: AABARRAZ
Crossref ID: 0809879
Cross Ref Type Code: 01
Cross Ref Type: Spill No.
Record Added Date: 2012-05-31 13:36:00
Record Updated: 2012-05-31 13:36:00
Updated By: BRWOLOSE
Crossref ID: NYD084086537
Cross Ref Type Code: 06
Cross Ref Type: RCRA EPA ID No.
Record Added Date: 2016-04-11 11:59:00
Record Updated: 2016-04-11 11:59:00
Updated By: SMWITHER

Name: FORMER WATERMARK DESIGNS FACILITY
Address: 491 WORTMAN AVENUE
City,State,Zip: BROOKLYN, NY 11208
Site Code: 464693
Control Name: Soil Management Plan
HW Code: C224139
Control Code: 14
Control Type: INST
Dt record added: 04/04/2017
Dt rec updated: 03/26/2021
Updated By: MKMEDWID
Site Code: 464693
Site Description: "Site Location: The Former Watermark Designs Facility (site) is located at 491 Wortman Avenue in Brooklyn, NY. It is identified as block 4384, lots 31 and 36 on the Kings County Tax Maps and is approximately 0.436 acres in size. It is bounded by a one-story

DRAFT

491 WORTMAN AVENUE (Continued) **S109374287**

building to the north, Wortman Avenue to the south, Essex Street to the east, and Linwood Street to the west. The nearest body of water is Hendrix Creek, which is about 0.5 miles southwest of the site. Site Features: The site consists of a one story brick and steel building, with a partial basement that occupies the entire area of the property. The majority of the building, except for the partial basement, rests on concrete slab. The interior of the building is divided by a wall into east and west areas. No exposed soil or vegetation is present on the subject property. Current Zoning and Land Use: The site is located in an urban setting characterized by industrial buildings to the north, east, and south and residential buildings one block to the west. Land use within a half mile of the site is primarily industrial and residential, but also includes public parks, public institutions, day care centers, and school facilities. The site is zoned for industrial/manufacturing uses. Currently, the western portion of the site building is used as a warehouse to store sound equipment, and the eastern portion is unoccupied. There is no current plan for redevelopment of the site. Past Use of the Site: US Tube and Foundry Company, Inc. operated at the site between 1945 and 1973. The National Hanger Company, Inc. operated at the site in 1976. J and H Holding Company, LLC has owned the property since 1983 and manufacturing activities continued until 2007. The site previously manufactured, stored, packaged, and shipped decorative fixtures and hardware for bathrooms and kitchens. Processes involved cleaning, painting, plating, etching, polishing, and specific machining of metals and metal products. A cleaning and degreasing area was located along the west side of the building. Chlorinated solvents, specifically trichloroethene (TCE) and tetrachloroethene (PCE) were used in the manufacturing process to clean various products. Site Geology and Hydrogeology: The soil profile at the site generally consists of 2 to 5 feet of miscellaneous fill underlain by medium to fine sand with some gravel. The estimated depth to groundwater is about 10 feet below grade surface (bgs). Based on local topography, groundwater is expected to flow to the southwest towards Hendrix Creek. "

Env Problem: "For OU1: On-Site Areas Nature and Extent of Contamination: Soil and groundwater were analyzed for volatile organic compounds (VOCs), semi-volatile organic compounds (SVOCs), metals, polychlorinated biphenyls (PCBs), and pesticides. Based upon investigations and an interim remedial measure (IRM) conducted to date, the primary contaminants of concern include trichloroethene (TCE) and tetrachloroethene (PCE) in groundwater, sub-surface soil and soil vapor at the site and at some near-field off-site locations. An off-site investigation conducted further downgradient of the site determined that VOC contamination in groundwater and soil vapor in the far-field locations is not related to the site. (A characterization of the far-field contamination is currently being conducted by the Department as part of a separate remedial program.) In 2013, based on initial investigations and data, NYSDEC and NYSDOH determined that the site presented a significant threat to public health and the environment. Soil: In 2013, site-wide soil sampling was completed. The maximum concentration of TCE was detected at 12,000 parts per million (ppm) at one location from within the truck scale pit area, at a depth of 0 to 2.5 feet. This exceeded the TCE commercial use soil cleanup objective (SCO) of 200 ppm. Arsenic, lead and mercury also exceeded the commercial use SCOs in samples collected from the pit area samples at 0 to 2 feet deep. All other

DRAFT

491 WORTMAN AVENUE (Continued) **S109374287**

contaminants were below the commercial use SCOs. No impacts to off-site soils were detected. As part of the on-site IRM, the pit area was backfilled with flowable fill, followed by pea gravel and four inches of concrete as a cover. Groundwater: In 2015, the highest concentrations of TCE (1,800 ppb) and PCE (750 ppb) were detected at two shallow wells near the truck scale pit area. At the near-field off-site wells, which are both shallow wells, the maximum concentration of TCE was 780 ppb and PCE was 710 ppb. Concentrations of PCE and TCE have decreased at all on-site and near-field monitoring wells since implementation and on-going operation of the air sparging / soil vapor extraction (AS/SVE) system. As of July 2017, the maximum PCE and TCE concentrations in groundwater were 490 ppb and 240 ppb, respectively, at a near-field off-site well. Adjustments were made, and will continue to be made, to the AS/SVE system to address the elevated concentrations of TCE and PCE at any on-site and near-field off-site locations. Soil Vapor, Sub-Slab Vapor and Indoor Air: Prior to implementation of the AS/SVE system in 2015, at on-site locations, the maximum PCE and TCE concentrations in sub-slab samples were 9,200 ug/m3 at SV-3 and 2,300,000 ug/m3 at SV-2, respectively. The maximum PCE and TCE concentrations in indoor air samples were 10.3 ug/m3 at IA-003 and 214 ug/m3 at IA-002, respectively. The indoor air result at IA-002 for TCE was above the NYSDOH Guideline Value of 2 ug/m3. In addition, at the off-site near field locations, the maximum TCE concentration in soil vapor was 72,000 ug/m3 and PCE was 32,000 ug/m3, both at location SV-8. Access was not granted to any off-site buildings for sub-slab and indoor air sampling. Post-Remediation: Remediation at the site is complete. The site cover is in-place and to date, the AS/SVE system is effectively decreasing concentrations of chlorinated VOCs in groundwater and soil vapor. After implementation of the AS/SVE system, sub-slab and soil vapor samples were collected at on-site and near-field locations. In August 2017, the maximum PCE and TCE concentrations in sub-slab samples were 442 ug/m3 and 5,080 ug/m3, respectively, both on-site locations. Indoor air samples were not collected since the building is currently used only for storage. However, the Site Management Plan (SMP) has a provision for evaluation of the potential for soil vapor intrusion for any occupied buildings on the site, including a provision for implementing actions recommended to address exposures related to soil vapor intrusion. "

Health Problem: "Remedial actions are complete and measures are in place to control the potential for coming in contact with residual contamination remaining at the site."
Dump: False
Structure: False
Lagoon: False
Landfill: False
Pond: False
Disp Start: Not reported
Disp Term: Not reported
Lat/Long: Not reported
Dell: Not reported
Record Add: 2012-05-29 10:49:00
Record Upd: 2017-10-02 10:42:00
Updated By: GWBURKE
Own Op: 6
Sub Type: P02
Owner Name: abdul mused

DRAFT

491 WORTMAN AVENUE (Continued) **S109374287**

Owner Company: 491 wortman llc
Owner Address: 491 wortman ave
Owner Addr2: Not reported
Owner City,St,Zip: brooklyn, NY 11208
Owner Country: United States of America
Own Op: 1
Sub Type: NNN
Owner Name: aBDUL mOHAMED mUSeD
Owner Company: 491 Wortman llc
Owner Address: 491 Wortman Avenue
Owner Addr2: Not reported
Owner City,St,Zip: Brooklyn, NY 11208
Owner Country: United States of America
Own Op: Document Repository
Sub Type: NNN
Owner Name: Not reported
Owner Company: Brooklyn Public Library-New Lots Branch
Owner Address: 665 New Lots Ave. at Barbey St.
Owner Addr2: Not reported
Owner City,St,Zip: Brooklyn, NY 11207
Owner Country: United States of America
Own Op: Document Repository
Sub Type: C01
Owner Name: AT Mitchell, Chair
Owner Company: Brooklyn Community Board 5
Owner Address: 404 Pine Street, 3rd Floor
Owner Addr2: Not reported
Owner City,St,Zip: Brooklyn, NY 11208
Owner Country: United States of America
HW Code: C224139
Waste Type: tetrachloroethene (PCE)
Waste Quantity: UNKNOWN
Waste Code: Not reported
HW Code: C224139
Waste Type: tetrachloroethene (PCE)
Waste Quantity: UNKNOWN
Waste Code: Not reported
HW Code: C224139
Waste Type: tetrachloroethene (PCE)
Waste Quantity: UNKNOWN
Waste Code: Not reported
HW Code: C224139
Waste Type: TETRACHLOROETHYLENE (PCE)
Waste Quantity: UNKNOWN
Waste Code: Not reported
HW Code: C224139
Waste Type: TRICHLOROETHENE (TCE)
Waste Quantity: UNKNOWN
Waste Code: Not reported
HW Code: C224139
Waste Type: MERCURY
Waste Quantity: UNKNOWN
Waste Code: Not reported
HW Code: C224139
Waste Type: CHROMIUM
Waste Quantity: UNKNOWN
Waste Code: Not reported

DRAFT

491 WORTMAN AVENUE (Continued) **S109374287**

HW Code: C224139
Waste Type: LEAD
Waste Quantity: UNKNOWN
Waste Code: Not reported
HW Code: C224139
Waste Type: arsenic
Waste Quantity: UNKNOWN
Waste Code: Not reported
Crossref ID: 2019000189640
Cross Ref Type Code: 25
Cross Ref Type: County Recording Identifier
Record Added Date: 2020-05-12 15:05:00
Record Updated: 2020-05-12 15:05:00
Updated By: AABARRAZ
Crossref ID: C224139
Cross Ref Type Code: 22
Cross Ref Type: BCP Site ID
Record Added Date: 2017-04-04 10:57:00
Record Updated: 2017-04-04 10:57:00
Updated By: AABARRAZ
Crossref ID: C224139-08-12
Cross Ref Type Code: 23
Cross Ref Type: Agreement/Consent Order Number
Record Added Date: 2017-04-04 10:56:00
Record Updated: 2017-04-04 10:56:00
Updated By: AABARRAZ
Crossref ID: 2017000093616
Cross Ref Type Code: 25
Cross Ref Type: County Recording Identifier
Record Added Date: 2017-03-21 14:07:00
Record Updated: 2017-03-21 14:07:00
Updated By: MJKOMORO
Crossref ID: 01-11-2013
Cross Ref Type Code: 26
Cross Ref Type: Agreement/Consent Order Date
Record Added Date: 2017-04-04 10:55:00
Record Updated: 2017-04-04 10:55:00
Updated By: AABARRAZ
Crossref ID: 0809879
Cross Ref Type Code: 01
Cross Ref Type: Spill No.
Record Added Date: 2012-05-31 13:36:00
Record Updated: 2012-05-31 13:36:00
Updated By: BRWOLOSE
Crossref ID: NYD084086537
Cross Ref Type Code: 06
Cross Ref Type: RCRA EPA ID No.
Record Added Date: 2016-04-11 11:59:00
Record Updated: 2016-04-11 11:59:00
Updated By: SMWITHER

Name: FORMER WATERMARK DESIGNS FACILITY
Address: 491 WORTMAN AVENUE
City,State,Zip: BROOKLYN, NY 11208
Site Code: 464693
Control Name: Landuse Restriction
HW Code: C224139

DRAFT

491 WORTMAN AVENUE (Continued) **S109374287**

Control Code: 25
Control Type: INST
Dt record added: 04/04/2017
Dt rec updated: 03/26/2021
Updated By: MKMEDWID
Site Code: 464693
Site Description: "Site Location: The Former Watermark Designs Facility (site) is located at 491 Wortman Avenue in Brooklyn, NY. It is identified as block 4384, lots 31 and 36 on the Kings County Tax Maps and is approximately 0.436 acres in size. It is bounded by a one-story building to the north, Wortman Avenue to the south, Essex Street to the east, and Linwood Street to the west. The nearest body of water is Hendrix Creek, which is about 0.5 miles southwest of the site. Site Features: The site consists of a one story brick and steel building, with a partial basement that occupies the entire area of the property. The majority of the building, except for the partial basement, rests on concrete slab. The interior of the building is divided by a wall into east and west areas. No exposed soil or vegetation is present on the subject property. Current Zoning and Land Use: The site is located in an urban setting characterized by industrial buildings to the north, east, and south and residential buildings one block to the west. Land use within a half mile of the site is primarily industrial and residential, but also includes public parks, public institutions, day care centers, and school facilities. The site is zoned for industrial/manufacturing uses. Currently, the western portion of the site building is used as a warehouse to store sound equipment, and the eastern portion is unoccupied. There is no current plan for redevelopment of the site. Past Use of the Site: US Tube and Foundry Company, Inc. operated at the site between 1945 and 1973. The National Hanger Company, Inc. operated at the site in 1976. J and H Holding Company, LLC has owned the property since 1983 and manufacturing activities continued until 2007. The site previously manufactured, stored, packaged, and shipped decorative fixtures and hardware for bathrooms and kitchens. Processes involved cleaning, painting, plating, etching, polishing, and specific machining of metals and metal products. A cleaning and degreasing area was located along the west side of the building. Chlorinated solvents, specifically trichloroethene (TCE) and tetrachloroethene (PCE) were used in the manufacturing process to clean various products. Site Geology and Hydrogeology: The soil profile at the site generally consists of 2 to 5 feet of miscellaneous fill underlain by medium to fine sand with some gravel. The estimated depth to groundwater is about 10 feet below grade surface (bgs). Based on local topography, groundwater is expected to flow to the southwest towards Hendrix Creek. "
Env Problem: "For OU1: On-Site Areas Nature and Extent of Contamination: Soil and groundwater were analyzed for volatile organic compounds (VOCs), semi-volatile organic compounds (SVOCs), metals, polychlorinated biphenyls (PCBs), and pesticides. Based upon investigations and an interim remedial measure (IRM) conducted to date, the primary contaminants of concern include trichloroethene (TCE) and tetrachloroethene (PCE) in groundwater, sub-surface soil and soil vapor at the site and at some near-field off-site locations. An off-site investigation conducted further downgradient of the site determined that VOC contamination in groundwater and soil vapor in the far-field locations is not related to the site. (A characterization of the far-field contamination is currently being

DRAFT

491 WORTMAN AVENUE (Continued) **S109374287**

conducted by the Department as part of a separate remedial program.) In 2013, based on initial investigations and data, NYSDEC and NYSDOH determined that the site presented a significant threat to public health and the environment. Soil: In 2013, site-wide soil sampling was completed. The maximum concentration of TCE was detected at 12,000 parts per million (ppm) at one location from within the truck scale pit area, at a depth of 0 to 2.5 feet. This exceeded the TCE commercial use soil cleanup objective (SCO) of 200 ppm. Arsenic, lead and mercury also exceeded the commercial use SCOs in samples collected from the pit area samples at 0 to 2 feet deep. All other contaminants were below the commercial use SCOs. No impacts to off-site soils were detected. As part of the on-site IRM, the pit area was backfilled with flowable fill, followed by pea gravel and four inches of concrete as a cover. Groundwater: In 2015, the highest concentrations of TCE (1,800 ppb) and PCE (750 ppb) were detected at two shallow wells near the truck scale pit area. At the near-field off-site wells, which are both shallow wells, the maximum concentration of TCE was 780 ppb and PCE was 710 ppb. Concentrations of PCE and TCE have decreased at all on-site and near-field monitoring wells since implementation and on-going operation of the air sparging / soil vapor extraction (AS/SVE) system. As of July 2017, the maximum PCE and TCE concentrations in groundwater were 490 ppb and 240 ppb, respectively, at a near-field off-site well. Adjustments were made, and will continue to be made, to the AS/SVE system to address the elevated concentrations of TCE and PCE at any on-site and near-field off-site locations. Soil Vapor, Sub-Slab Vapor and Indoor Air: Prior to implementation of the AS/SVE system in 2015, at on-site locations, the maximum PCE and TCE concentrations in sub-slab samples were 9,200 ug/m3 at SV-3 and 2,300,000 ug/m3 at SV-2, respectively. The maximum PCE and TCE concentrations in indoor air samples were 10.3 ug/m3 at IA-003 and 214 ug/m3 at IA-002, respectively. The indoor air result at IA-002 for TCE was above the NYSDOH Guideline Value of 2 ug/m3. In addition, at the off-site near field locations, the maximum TCE concentration in soil vapor was 72,000 ug/m3 and PCE was 32,000 ug/m3, both at location SV-8. Access was not granted to any off-site buildings for sub-slab and indoor air sampling. Post-Remediation: Remediation at the site is complete. The site cover is in-place and to date, the AS/SVE system is effectively decreasing concentrations of chlorinated VOCs in groundwater and soil vapor. After implementation of the AS/SVE system, sub-slab and soil vapor samples were collected at on-site and near-field locations. In August 2017, the maximum PCE and TCE concentrations in sub-slab samples were 442 ug/m3 and 5,080 ug/m3, respectively, both on-site locations. Indoor air samples were not collected since the building is currently used only for storage. However, the Site Management Plan (SMP) has a provision for evaluation of the potential for soil vapor intrusion for any occupied buildings on the site, including a provision for implementing actions recommended to address exposures related to soil vapor intrusion. "

Health Problem: "Remedial actions are complete and measures are in place to control the potential for coming in contact with residual contamination remaining at the site."
Dump: False
Structure: False
Lagoon: False
Landfill: False
Pond: False

DRAFT

491 WORTMAN AVENUE (Continued) **S109374287**

Disp Start: Not reported
Disp Term: Not reported
Lat/Long: Not reported
Dell: Not reported
Record Add: 2012-05-29 10:49:00
Record Upd: 2017-10-02 10:42:00
Updated By: GWBURKE
Own Op: 6
Sub Type: P02
Owner Name: abdul mused
Owner Company: 491 wortman llc
Owner Address: 491 wortman ave
Owner Addr2: Not reported
Owner City,St,Zip: brooklyn, NY 11208
Owner Country: United States of America
Own Op: 1
Sub Type: NNN
Owner Name: aBDUL mOHAMED mUSeD
Owner Company: 491 Wortman llc
Owner Address: 491 Wortman Avenue
Owner Addr2: Not reported
Owner City,St,Zip: Brooklyn, NY 11208
Owner Country: United States of America
Own Op: Document Repository
Sub Type: NNN
Owner Name: Not reported
Owner Company: Brooklyn Public Library-New Lots Branch
Owner Address: 665 New Lots Ave. at Barbey St.
Owner Addr2: Not reported
Owner City,St,Zip: Brooklyn, NY 11207
Owner Country: United States of America
Own Op: Document Repository
Sub Type: C01
Owner Name: AT Mitchell, Chair
Owner Company: Brooklyn Community Board 5
Owner Address: 404 Pine Street, 3rd Floor
Owner Addr2: Not reported
Owner City,St,Zip: Brooklyn, NY 11208
Owner Country: United States of America
HW Code: C224139
Waste Type: tetrachloroethene (PCE)
Waste Quantity: UNKNOWN
Waste Code: Not reported
HW Code: C224139
Waste Type: tetrachloroethene (PCE)
Waste Quantity: UNKNOWN
Waste Code: Not reported
HW Code: C224139
Waste Type: tetrachloroethene (PCE)
Waste Quantity: UNKNOWN
Waste Code: Not reported
HW Code: C224139
Waste Type: TETRACHLOROETHYLENE (PCE)
Waste Quantity: UNKNOWN
Waste Code: Not reported
HW Code: C224139
Waste Type: TRICHLOROETHENE (TCE)

DRAFT

491 WORTMAN AVENUE (Continued) **S109374287**

Waste Quantity: UNKNOWN
Waste Code: Not reported
HW Code: C224139
Waste Type: MERCURY
Waste Quantity: UNKNOWN
Waste Code: Not reported
HW Code: C224139
Waste Type: CHROMIUM
Waste Quantity: UNKNOWN
Waste Code: Not reported
HW Code: C224139
Waste Type: LEAD
Waste Quantity: UNKNOWN
Waste Code: Not reported
HW Code: C224139
Waste Type: arsenic
Waste Quantity: UNKNOWN
Waste Code: Not reported
Crossref ID: 2019000189640
Cross Ref Type Code: 25
Cross Ref Type: County Recording Identifier
Record Added Date: 2020-05-12 15:05:00
Record Updated: 2020-05-12 15:05:00
Updated By: AABARRAZ
Crossref ID: C224139
Cross Ref Type Code: 22
Cross Ref Type: BCP Site ID
Record Added Date: 2017-04-04 10:57:00
Record Updated: 2017-04-04 10:57:00
Updated By: AABARRAZ
Crossref ID: C224139-08-12
Cross Ref Type Code: 23
Cross Ref Type: Agreement/Consent Order Number
Record Added Date: 2017-04-04 10:56:00
Record Updated: 2017-04-04 10:56:00
Updated By: AABARRAZ
Crossref ID: 2017000093616
Cross Ref Type Code: 25
Cross Ref Type: County Recording Identifier
Record Added Date: 2017-03-21 14:07:00
Record Updated: 2017-03-21 14:07:00
Updated By: MJKOMORO
Crossref ID: 01-11-2013
Cross Ref Type Code: 26
Cross Ref Type: Agreement/Consent Order Date
Record Added Date: 2017-04-04 10:55:00
Record Updated: 2017-04-04 10:55:00
Updated By: AABARRAZ
Crossref ID: 0809879
Cross Ref Type Code: 01
Cross Ref Type: Spill No.
Record Added Date: 2012-05-31 13:36:00
Record Updated: 2012-05-31 13:36:00
Updated By: BRWOLOSE
Crossref ID: NYD084086537
Cross Ref Type Code: 06
Cross Ref Type: RCRA EPA ID No.

DRAFT

491 WORTMAN AVENUE (Continued) **S109374287**

Record Added Date: 2016-04-11 11:59:00
Record Updated: 2016-04-11 11:59:00
Updated By: SMWITHER

Name: FORMER WATERMARK DESIGNS FACILITY
Address: 491 WORTMAN AVENUE
City,State,Zip: BROOKLYN, NY 11208
Site Code: 464693
Control Name: Ground Water Use Restriction
HW Code: C224139
Control Code: 08
Control Type: INST
Dt record added: 04/04/2017
Dt rec updated: 03/26/2021
Updated By: MKMEDWID
Site Code: 464693
Site Description: "Site Location: The Former Watermark Designs Facility (site) is located at 491 Wortman Avenue in Brooklyn, NY. It is identified as block 4384, lots 31 and 36 on the Kings County Tax Maps and is approximately 0.436 acres in size. It is bounded by a one-story building to the north, Wortman Avenue to the south, Essex Street to the east, and Linwood Street to the west. The nearest body of water is Hendrix Creek, which is about 0.5 miles southwest of the site. Site Features: The site consists of a one story brick and steel building, with a partial basement that occupies the entire area of the property. The majority of the building, except for the partial basement, rests on concrete slab. The interior of the building is divided by a wall into east and west areas. No exposed soil or vegetation is present on the subject property. Current Zoning and Land Use: The site is located in an urban setting characterized by industrial buildings to the north, east, and south and residential buildings one block to the west. Land use within a half mile of the site is primarily industrial and residential, but also includes public parks, public institutions, day care centers, and school facilities. The site is zoned for industrial/manufacturing uses. Currently, the western portion of the site building is used as a warehouse to store sound equipment, and the eastern portion is unoccupied. There is no current plan for redevelopment of the site. Past Use of the Site: US Tube and Foundry Company, Inc. operated at the site between 1945 and 1973. The National Hanger Company, Inc. operated at the site in 1976. J and H Holding Company, LLC has owned the property since 1983 and manufacturing activities continued until 2007. The site previously manufactured, stored, packaged, and shipped decorative fixtures and hardware for bathrooms and kitchens. Processes involved cleaning, painting, plating, etching, polishing, and specific machining of metals and metal products. A cleaning and degreasing area was located along the west side of the building. Chlorinated solvents, specifically trichloroethene (TCE) and tetrachloroethene (PCE) were used in the manufacturing process to clean various products. Site Geology and Hydrogeology: The soil profile at the site generally consists of 2 to 5 feet of miscellaneous fill underlain by medium to fine sand with some gravel. The estimated depth to groundwater is about 10 feet below grade surface (bgs). Based on local topography, groundwater is expected to flow to the southwest towards Hendrix Creek. "
Env Problem: "For OU1: On-Site Areas Nature and Extent of Contamination: Soil and groundwater were analyzed for volatile organic compounds (VOCs),

DRAFT

491 WORTMAN AVENUE (Continued) **S109374287**

semi-volatile organic compounds (SVOCs), metals, polychlorinated biphenyls (PCBs), and pesticides. Based upon investigations and an interim remedial measure (IRM) conducted to date, the primary contaminants of concern include trichloroethene (TCE) and tetrachloroethene (PCE) in groundwater, sub-surface soil and soil vapor at the site and at some near-field off-site locations. An off-site investigation conducted further downgradient of the site determined that VOC contamination in groundwater and soil vapor in the far-field locations is not related to the site. (A characterization of the far-field contamination is currently being conducted by the Department as part of a separate remedial program.) In 2013, based on initial investigations and data, NYSDEC and NYSDOH determined that the site presented a significant threat to public health and the environment. Soil: In 2013, site-wide soil sampling was completed. The maximum concentration of TCE was detected at 12,000 parts per million (ppm) at one location from within the truck scale pit area, at a depth of 0 to 2.5 feet. This exceeded the TCE commercial use soil cleanup objective (SCO) of 200 ppm. Arsenic, lead and mercury also exceeded the commercial use SCOs in samples collected from the pit area samples at 0 to 2 feet deep. All other contaminants were below the commercial use SCOs. No impacts to off-site soils were detected. As part of the on-site IRM, the pit area was backfilled with flowable fill, followed by pea gravel and four inches of concrete as a cover. Groundwater: In 2015, the highest concentrations of TCE (1,800 ppb) and PCE (750 ppb) were detected at two shallow wells near the truck scale pit area. At the near-field off-site wells, which are both shallow wells, the maximum concentration of TCE was 780 ppb and PCE was 710 ppb. Concentrations of PCE and TCE have decreased at all on-site and near-field monitoring wells since implementation and on-going operation of the air sparging / soil vapor extraction (AS/SVE) system. As of July 2017, the maximum PCE and TCE concentrations in groundwater were 490 ppb and 240 ppb, respectively, at a near-field off-site well. Adjustments were made, and will continue to be made, to the AS/SVE system to address the elevated concentrations of TCE and PCE at any on-site and near-field off-site locations. Soil Vapor, Sub-Slab Vapor and Indoor Air: Prior to implementation of the AS/SVE system in 2015, at on-site locations, the maximum PCE and TCE concentrations in sub-slab samples were 9,200 ug/m3 at SV-3 and 2,300,000 ug/m3 at SV-2, respectively. The maximum PCE and TCE concentrations in indoor air samples were 10.3 ug/m3 at IA-003 and 214 ug/m3 at IA-002, respectively. The indoor air result at IA-002 for TCE was above the NYSDOH Guideline Value of 2 ug/m3. In addition, at the off-site near field locations, the maximum TCE concentration in soil vapor was 72,000 ug/m3 and PCE was 32,000 ug/m3, both at location SV-8. Access was not granted to any off-site buildings for sub-slab and indoor air sampling. Post-Remediation: Remediation at the site is complete. The site cover is in-place and to date, the AS/SVE system is effectively decreasing concentrations of chlorinated VOCs in groundwater and soil vapor. After implementation of the AS/SVE system, sub-slab and soil vapor samples were collected at on-site and near-field locations. In August 2017, the maximum PCE and TCE concentrations in sub-slab samples were 442 ug/m3 and 5,080 ug/m3, respectively, both on-site locations. Indoor air samples were not collected since the building is currently used only for storage. However, the Site Management Plan (SMP) has a provision for evaluation of the potential for soil vapor intrusion for any occupied buildings on the site, including a

DRAFT

491 WORTMAN AVENUE (Continued) **S109374287**

provision for implementing actions recommended to address exposures related to soil vapor intrusion. "
Health Problem: "Remedial actions are complete and measures are in place to control the potential for coming in contact with residual contamination remaining at the site."
Dump: False
Structure: False
Lagoon: False
Landfill: False
Pond: False
Disp Start: Not reported
Disp Term: Not reported
Lat/Long: Not reported
Dell: Not reported
Record Add: 2012-05-29 10:49:00
Record Upd: 2017-10-02 10:42:00
Updated By: GWBURKE
Own Op: 6
Sub Type: P02
Owner Name: abdul mused
Owner Company: 491 wortman llc
Owner Address: 491 wortman ave
Owner Addr2: Not reported
Owner City,St,Zip: brooklyn, NY 11208
Owner Country: United States of America
Own Op: 1
Sub Type: NNN
Owner Name: aBDUL mOHAMED mUSeD
Owner Company: 491 Wortman llc
Owner Address: 491 Wortman Avenue
Owner Addr2: Not reported
Owner City,St,Zip: Brooklyn, NY 11208
Owner Country: United States of America
Own Op: Document Repository
Sub Type: NNN
Owner Name: Not reported
Owner Company: Brooklyn Public Library-New Lots Branch
Owner Address: 665 New Lots Ave. at Barbey St.
Owner Addr2: Not reported
Owner City,St,Zip: Brooklyn, NY 11207
Owner Country: United States of America
Own Op: Document Repository
Sub Type: C01
Owner Name: AT Mitchell, Chair
Owner Company: Brooklyn Community Board 5
Owner Address: 404 Pine Street, 3rd Floor
Owner Addr2: Not reported
Owner City,St,Zip: Brooklyn, NY 11208
Owner Country: United States of America
HW Code: C224139
Waste Type: tetrachloroethene (PCE)
Waste Quantity: UNKNOWN
Waste Code: Not reported
HW Code: C224139
Waste Type: tetrachloroethene (PCE)
Waste Quantity: UNKNOWN
Waste Code: Not reported

DRAFT

491 WORTMAN AVENUE (Continued) **S109374287**

HW Code: C224139
Waste Type: tetrachloroethene (PCE)
Waste Quantity: UNKNOWN
Waste Code: Not reported
HW Code: C224139
Waste Type: TETRACHLOROETHYLENE (PCE)
Waste Quantity: UNKNOWN
Waste Code: Not reported
HW Code: C224139
Waste Type: TRICHLOROETHENE (TCE)
Waste Quantity: UNKNOWN
Waste Code: Not reported
HW Code: C224139
Waste Type: MERCURY
Waste Quantity: UNKNOWN
Waste Code: Not reported
HW Code: C224139
Waste Type: CHROMIUM
Waste Quantity: UNKNOWN
Waste Code: Not reported
HW Code: C224139
Waste Type: LEAD
Waste Quantity: UNKNOWN
Waste Code: Not reported
HW Code: C224139
Waste Type: arsenic
Waste Quantity: UNKNOWN
Waste Code: Not reported
Crossref ID: 2019000189640
Cross Ref Type Code: 25
Cross Ref Type: County Recording Identifier
Record Added Date: 2020-05-12 15:05:00
Record Updated: 2020-05-12 15:05:00
Updated By: AABARRAZ
Crossref ID: C224139
Cross Ref Type Code: 22
Cross Ref Type: BCP Site ID
Record Added Date: 2017-04-04 10:57:00
Record Updated: 2017-04-04 10:57:00
Updated By: AABARRAZ
Crossref ID: C224139-08-12
Cross Ref Type Code: 23
Cross Ref Type: Agreement/Consent Order Number
Record Added Date: 2017-04-04 10:56:00
Record Updated: 2017-04-04 10:56:00
Updated By: AABARRAZ
Crossref ID: 2017000093616
Cross Ref Type Code: 25
Cross Ref Type: County Recording Identifier
Record Added Date: 2017-03-21 14:07:00
Record Updated: 2017-03-21 14:07:00
Updated By: MJKOMORO
Crossref ID: 01-11-2013
Cross Ref Type Code: 26
Cross Ref Type: Agreement/Consent Order Date
Record Added Date: 2017-04-04 10:55:00
Record Updated: 2017-04-04 10:55:00

DRAFT

491 WORTMAN AVENUE (Continued) **S109374287**

Updated By: AABARRAZ
Crossref ID: 0809879
Cross Ref Type Code: 01
Cross Ref Type: Spill No.
Record Added Date: 2012-05-31 13:36:00
Record Updated: 2012-05-31 13:36:00
Updated By: BRWOLOSE
Crossref ID: NYD084086537
Cross Ref Type Code: 06
Cross Ref Type: RCRA EPA ID No.
Record Added Date: 2016-04-11 11:59:00
Record Updated: 2016-04-11 11:59:00
Updated By: SMWITHER

Name: FORMER WATERMARK DESIGNS FACILITY
Address: 491 WORTMAN AVENUE
City,State,Zip: BROOKLYN, NY 11208
Site Code: 464693
Control Name: IC/EC Plan
HW Code: C224139
Control Code: 34
Control Type: INST
Dt record added: 04/04/2017
Dt rec updated: 03/26/2021
Updated By: MKMEDWID
Site Code: 464693
Site Description: "Site Location: The Former Watermark Designs Facility (site) is located at 491 Wortman Avenue in Brooklyn, NY. It is identified as block 4384, lots 31 and 36 on the Kings County Tax Maps and is approximately 0.436 acres in size. It is bounded by a one-story building to the north, Wortman Avenue to the south, Essex Street to the east, and Linwood Street to the west. The nearest body of water is Hendrix Creek, which is about 0.5 miles southwest of the site. Site Features: The site consists of a one story brick and steel building, with a partial basement that occupies the entire area of the property. The majority of the building, except for the partial basement, rests on concrete slab. The interior of the building is divided by a wall into east and west areas. No exposed soil or vegetation is present on the subject property. Current Zoning and Land Use: The site is located in an urban setting characterized by industrial buildings to the north, east, and south and residential buildings one block to the west. Land use within a half mile of the site is primarily industrial and residential, but also includes public parks, public institutions, day care centers, and school facilities. The site is zoned for industrial/manufacturing uses. Currently, the western portion of the site building is used as a warehouse to store sound equipment, and the eastern portion is unoccupied. There is no current plan for redevelopment of the site. Past Use of the Site: US Tube and Foundry Company, Inc. operated at the site between 1945 and 1973. The National Hanger Company, Inc. operated at the site in 1976. J and H Holding Company, LLC has owned the property since 1983 and manufacturing activities continued until 2007. The site previously manufactured, stored, packaged, and shipped decorative fixtures and hardware for bathrooms and kitchens. Processes involved cleaning, painting, plating, etching, polishing, and specific machining of metals and metal products. A cleaning and degreasing area was located along the west side of the building.

DRAFT

491 WORTMAN AVENUE (Continued) **S109374287**

Chlorinated solvents, specifically trichloroethene (TCE) and tetrachloroethene (PCE) were used in the manufacturing process to clean various products. Site Geology and Hydrogeology: The soil profile at the site generally consists of 2 to 5 feet of miscellaneous fill underlain by medium to fine sand with some gravel. The estimated depth to groundwater is about 10 feet below grade surface (bgs). Based on local topography, groundwater is expected to flow to the southwest towards Hendrix Creek. "

Env Problem: "For OU1: On-Site Areas Nature and Extent of Contamination: Soil and groundwater were analyzed for volatile organic compounds (VOCs), semi-volatile organic compounds (SVOCs), metals, polychlorinated biphenyls (PCBs), and pesticides. Based upon investigations and an interim remedial measure (IRM) conducted to date, the primary contaminants of concern include trichloroethene (TCE) and tetrachloroethene (PCE) in groundwater, sub-surface soil and soil vapor at the site and at some near-field off-site locations. An off-site investigation conducted further downgradient of the site determined that VOC contamination in groundwater and soil vapor in the far-field locations is not related to the site. (A characterization of the far-field contamination is currently being conducted by the Department as part of a separate remedial program.) In 2013, based on initial investigations and data, NYSDEC and NYSDOH determined that the site presented a significant threat to public health and the environment. Soil: In 2013, site-wide soil sampling was completed. The maximum concentration of TCE was detected at 12,000 parts per million (ppm) at one location from within the truck scale pit area, at a depth of 0 to 2.5 feet. This exceeded the TCE commercial use soil cleanup objective (SCO) of 200 ppm. Arsenic, lead and mercury also exceeded the commercial use SCOs in samples collected from the pit area samples at 0 to 2 feet deep. All other contaminants were below the commercial use SCOs. No impacts to off-site soils were detected. As part of the on-site IRM, the pit area was backfilled with flowable fill, followed by pea gravel and four inches of concrete as a cover. Groundwater: In 2015, the highest concentrations of TCE (1,800 ppb) and PCE (750 ppb) were detected at two shallow wells near the truck scale pit area. At the near-field off-site wells, which are both shallow wells, the maximum concentration of TCE was 780 ppb and PCE was 710 ppb. Concentrations of PCE and TCE have decreased at all on-site and near-field monitoring wells since implementation and on-going operation of the air sparging / soil vapor extraction (AS/SVE) system. As of July 2017, the maximum PCE and TCE concentrations in groundwater were 490 ppb and 240 ppb, respectively, at a near-field off-site well. Adjustments were made, and will continue to be made, to the AS/SVE system to address the elevated concentrations of TCE and PCE at any on-site and near-field off-site locations. Soil Vapor, Sub-Slab Vapor and Indoor Air: Prior to implementation of the AS/SVE system in 2015, at on-site locations, the maximum PCE and TCE concentrations in sub-slab samples were 9,200 ug/m3 at SV-3 and 2,300,000 ug/m3 at SV-2, respectively. The maximum PCE and TCE concentrations in indoor air samples were 10.3 ug/m3 at IA-003 and 214 ug/m3 at IA-002, respectively. The indoor air result at IA-002 for TCE was above the NYSDOH Guideline Value of 2 ug/m3. In addition, at the off-site near field locations, the maximum TCE concentration in soil vapor was 72,000 ug/m3 and PCE was 32,000 ug/m3, both at location SV-8. Access was not granted to any off-site buildings for sub-slab and indoor air sampling. Post-Remediation: Remediation at the site is complete. The

DRAFT

491 WORTMAN AVENUE (Continued) **S109374287**

site cover is in-place and to date, the AS/SVE system is effectively decreasing concentrations of chlorinated VOCs in groundwater and soil vapor. After implementation of the AS/SVE system, sub-slab and soil vapor samples were collected at on-site and near-field locations. In August 2017, the maximum PCE and TCE concentrations in sub-slab samples were 442 ug/m3 and 5,080 ug/m3, respectively, both on-site locations. Indoor air samples were not collected since the building is currently used only for storage. However, the Site Management Plan (SMP) has a provision for evaluation of the potential for soil vapor intrusion for any occupied buildings on the site, including a provision for implementing actions recommended to address exposures related to soil vapor intrusion. "

Health Problem: "Remedial actions are complete and measures are in place to control the potential for coming in contact with residual contamination remaining at the site."
Dump: False
Structure: False
Lagoon: False
Landfill: False
Pond: False
Disp Start: Not reported
Disp Term: Not reported
Lat/Long: Not reported
Dell: Not reported
Record Add: 2012-05-29 10:49:00
Record Upd: 2017-10-02 10:42:00
Updated By: GWBURKE
Own Op: 6
Sub Type: P02
Owner Name: abdul mused
Owner Company: 491 wortman llc
Owner Address: 491 wortman ave
Owner Addr2: Not reported
Owner City,St,Zip: brooklyn, NY 11208
Owner Country: United States of America
Own Op: 1
Sub Type: NNN
Owner Name: aBDUL mOHAMED mUSeD
Owner Company: 491 Wortman llc
Owner Address: 491 Wortman Avenue
Owner Addr2: Not reported
Owner City,St,Zip: Brooklyn, NY 11208
Owner Country: United States of America
Own Op: Document Repository
Sub Type: NNN
Owner Name: Not reported
Owner Company: Brooklyn Public Library-New Lots Branch
Owner Address: 665 New Lots Ave. at Barbey St.
Owner Addr2: Not reported
Owner City,St,Zip: Brooklyn, NY 11207
Owner Country: United States of America
Own Op: Document Repository
Sub Type: C01
Owner Name: AT Mitchell, Chair
Owner Company: Brooklyn Community Board 5
Owner Address: 404 Pine Street, 3rd Floor
Owner Addr2: Not reported

DRAFT

491 WORTMAN AVENUE (Continued) **S109374287**

Owner City,St,Zip: Brooklyn, NY 11208
Owner Country: United States of America
HW Code: C224139
Waste Type: tetrachloroethene (PCE)
Waste Quantity: UNKNOWN
Waste Code: Not reported
HW Code: C224139
Waste Type: tetrachloroethene (PCE)
Waste Quantity: UNKNOWN
Waste Code: Not reported
HW Code: C224139
Waste Type: tetrachloroethene (PCE)
Waste Quantity: UNKNOWN
Waste Code: Not reported
HW Code: C224139
Waste Type: TETRACHLOROETHYLENE (PCE)
Waste Quantity: UNKNOWN
Waste Code: Not reported
HW Code: C224139
Waste Type: TRICHLOROETHENE (TCE)
Waste Quantity: UNKNOWN
Waste Code: Not reported
HW Code: C224139
Waste Type: MERCURY
Waste Quantity: UNKNOWN
Waste Code: Not reported
HW Code: C224139
Waste Type: CHROMIUM
Waste Quantity: UNKNOWN
Waste Code: Not reported
HW Code: C224139
Waste Type: LEAD
Waste Quantity: UNKNOWN
Waste Code: Not reported
HW Code: C224139
Waste Type: arsenic
Waste Quantity: UNKNOWN
Waste Code: Not reported
Crossref ID: 2019000189640
Cross Ref Type Code: 25
Cross Ref Type: County Recording Identifier
Record Added Date: 2020-05-12 15:05:00
Record Updated: 2020-05-12 15:05:00
Updated By: AABARRAZ
Crossref ID: C224139
Cross Ref Type Code: 22
Cross Ref Type: BCP Site ID
Record Added Date: 2017-04-04 10:57:00
Record Updated: 2017-04-04 10:57:00
Updated By: AABARRAZ
Crossref ID: C224139-08-12
Cross Ref Type Code: 23
Cross Ref Type: Agreement/Consent Order Number
Record Added Date: 2017-04-04 10:56:00
Record Updated: 2017-04-04 10:56:00
Updated By: AABARRAZ
Crossref ID: 2017000093616

DRAFT

491 WORTMAN AVENUE (Continued) **S109374287**

Cross Ref Type Code: 25
Cross Ref Type: County Recording Identifier
Record Added Date: 2017-03-21 14:07:00
Record Updated: 2017-03-21 14:07:00
Updated By: MJKOMORO
Crossref ID: 01-11-2013
Cross Ref Type Code: 26
Cross Ref Type: Agreement/Consent Order Date
Record Added Date: 2017-04-04 10:55:00
Record Updated: 2017-04-04 10:55:00
Updated By: AABARRAZ
Crossref ID: 0809879
Cross Ref Type Code: 01
Cross Ref Type: Spill No.
Record Added Date: 2012-05-31 13:36:00
Record Updated: 2012-05-31 13:36:00
Updated By: BRWOLOSE
Crossref ID: NYD084086537
Cross Ref Type Code: 06
Cross Ref Type: RCRA EPA ID No.
Record Added Date: 2016-04-11 11:59:00
Record Updated: 2016-04-11 11:59:00
Updated By: SMWITHER

Name: FORMER WATERMARK DESIGNS FACILITY
Address: 491 WORTMAN AVENUE
City,State,Zip: BROOKLYN, NY 11208
Site Code: 464693
Control Name: O&M Plan
HW Code: C224139
Control Code: 33
Control Type: INST
Dt record added: 04/04/2017
Dt rec updated: 03/26/2021
Updated By: MKMEDWID
Site Code: 464693
Site Description: "Site Location: The Former Watermark Designs Facility (site) is located at 491 Wortman Avenue in Brooklyn, NY. It is identified as block 4384, lots 31 and 36 on the Kings County Tax Maps and is approximately 0.436 acres in size. It is bounded by a one-story building to the north, Wortman Avenue to the south, Essex Street to the east, and Linwood Street to the west. The nearest body of water is Hendrix Creek, which is about 0.5 miles southwest of the site. Site Features: The site consists of a one story brick and steel building, with a partial basement that occupies the entire area of the property. The majority of the building, except for the partial basement, rests on concrete slab. The interior of the building is divided by a wall into east and west areas. No exposed soil or vegetation is present on the subject property. Current Zoning and Land Use: The site is located in an urban setting characterized by industrial buildings to the north, east, and south and residential buildings one block to the west. Land use within a half mile of the site is primarily industrial and residential, but also includes public parks, public institutions, day care centers, and school facilities. The site is zoned for industrial/manufacturing uses. Currently, the western portion of the site building is used as a warehouse to store sound equipment, and the eastern portion is

DRAFT

491 WORTMAN AVENUE (Continued) **S109374287**

unoccupied. There is no current plan for redevelopment of the site. Past Use of the Site: US Tube and Foundry Company, Inc. operated at the site between 1945 and 1973. The National Hanger Company, Inc. operated at the site in 1976. J and H Holding Company, LLC has owned the property since 1983 and manufacturing activities continued until 2007. The site previously manufactured, stored, packaged, and shipped decorative fixtures and hardware for bathrooms and kitchens. Processes involved cleaning, painting, plating, etching, polishing, and specific machining of metals and metal products. A cleaning and degreasing area was located along the west side of the building. Chlorinated solvents, specifically trichloroethene (TCE) and tetrachloroethene (PCE) were used in the manufacturing process to clean various products. Site Geology and Hydrogeology: The soil profile at the site generally consists of 2 to 5 feet of miscellaneous fill underlain by medium to fine sand with some gravel. The estimated depth to groundwater is about 10 feet below grade surface (bgs). Based on local topography, groundwater is expected to flow to the southwest towards Hendrix Creek. "

Env Problem: "For OU1: On-Site Areas Nature and Extent of Contamination: Soil and groundwater were analyzed for volatile organic compounds (VOCs), semi-volatile organic compounds (SVOCs), metals, polychlorinated biphenyls (PCBs), and pesticides. Based upon investigations and an interim remedial measure (IRM) conducted to date, the primary contaminants of concern include trichloroethene (TCE) and tetrachloroethene (PCE) in groundwater, sub-surface soil and soil vapor at the site and at some near-field off-site locations. An off-site investigation conducted further downgradient of the site determined that VOC contamination in groundwater and soil vapor in the far-field locations is not related to the site. (A characterization of the far-field contamination is currently being conducted by the Department as part of a separate remedial program.) In 2013, based on initial investigations and data, NYSDEC and NYSDOH determined that the site presented a significant threat to public health and the environment. Soil: In 2013, site-wide soil sampling was completed. The maximum concentration of TCE was detected at 12,000 parts per million (ppm) at one location from within the truck scale pit area, at a depth of 0 to 2.5 feet. This exceeded the TCE commercial use soil cleanup objective (SCO) of 200 ppm. Arsenic, lead and mercury also exceeded the commercial use SCOs in samples collected from the pit area samples at 0 to 2 feet deep. All other contaminants were below the commercial use SCOs. No impacts to off-site soils were detected. As part of the on-site IRM, the pit area was backfilled with flowable fill, followed by pea gravel and four inches of concrete as a cover. Groundwater: In 2015, the highest concentrations of TCE (1,800 ppb) and PCE (750 ppb) were detected at two shallow wells near the truck scale pit area. At the near-field off-site wells, which are both shallow wells, the maximum concentration of TCE was 780 ppb and PCE was 710 ppb. Concentrations of PCE and TCE have decreased at all on-site and near-field monitoring wells since implementation and on-going operation of the air sparging / soil vapor extraction (AS/SVE) system. As of July 2017, the maximum PCE and TCE concentrations in groundwater were 490 ppb and 240 ppb, respectively, at a near-field off-site well. Adjustments were made, and will continue to be made, to the AS/SVE system to address the elevated concentrations of TCE and PCE at any on-site and near-field off-site locations. Soil Vapor, Sub-Slab Vapor and Indoor Air: Prior to implementation of the AS/SVE system in 2015,

DRAFT

491 WORTMAN AVENUE (Continued) **S109374287**

at on-site locations, the maximum PCE and TCE concentrations in sub-slab samples were 9,200 ug/m3 at SV-3 and 2,300,000 ug/m3 at SV-2, respectively. The maximum PCE and TCE concentrations in indoor air samples were 10.3 ug/m3 at IA-003 and 214 ug/m3 at IA-002, respectively. The indoor air result at IA-002 for TCE was above the NYSDOH Guideline Value of 2 ug/m3. In addition, at the off-site near field locations, the maximum TCE concentration in soil vapor was 72,000 ug/m3 and PCE was 32,000 ug/m3, both at location SV-8. Access was not granted to any off-site buildings for sub-slab and indoor air sampling. Post-Remediation: Remediation at the site is complete. The site cover is in-place and to date, the AS/SVE system is effectively decreasing concentrations of chlorinated VOCs in groundwater and soil vapor. After implementation of the AS/SVE system, sub-slab and soil vapor samples were collected at on-site and near-field locations. In August 2017, the maximum PCE and TCE concentrations in sub-slab samples were 442 ug/m3 and 5,080 ug/m3, respectively, both on-site locations. Indoor air samples were not collected since the building is currently used only for storage. However, the Site Management Plan (SMP) has a provision for evaluation of the potential for soil vapor intrusion for any occupied buildings on the site, including a provision for implementing actions recommended to address exposures related to soil vapor intrusion. "

Health Problem: "Remedial actions are complete and measures are in place to control the potential for coming in contact with residual contamination remaining at the site."
Dump: False
Structure: False
Lagoon: False
Landfill: False
Pond: False
Disp Start: Not reported
Disp Term: Not reported
Lat/Long: Not reported
Dell: Not reported
Record Add: 2012-05-29 10:49:00
Record Upd: 2017-10-02 10:42:00
Updated By: GWBURKE
Own Op: 6
Sub Type: P02
Owner Name: abdul mused
Owner Company: 491 wortman llc
Owner Address: 491 wortman ave
Owner Addr2: Not reported
Owner City,St,Zip: brooklyn, NY 11208
Owner Country: United States of America
Own Op: 1
Sub Type: NNN
Owner Name: aBDUL mOHAMED mUSeD
Owner Company: 491 Wortman llc
Owner Address: 491 Wortman Avenue
Owner Addr2: Not reported
Owner City,St,Zip: Brooklyn, NY 11208
Owner Country: United States of America
Own Op: Document Repository
Sub Type: NNN
Owner Name: Not reported
Owner Company: Brooklyn Public Library-New Lots Branch

DRAFT

491 WORTMAN AVENUE (Continued) **S109374287**

Owner Address: 665 New Lots Ave. at Barbey St.
Owner Addr2: Not reported
Owner City,St,Zip: Brooklyn, NY 11207
Owner Country: United States of America
Own Op: Document Repository
Sub Type: C01
Owner Name: AT Mitchell, Chair
Owner Company: Brooklyn Community Board 5
Owner Address: 404 Pine Street, 3rd Floor
Owner Addr2: Not reported
Owner City,St,Zip: Brooklyn, NY 11208
Owner Country: United States of America
HW Code: C224139
Waste Type: tetrachloroethene (PCE)
Waste Quantity: UNKNOWN
Waste Code: Not reported
HW Code: C224139
Waste Type: tetrachloroethene (PCE)
Waste Quantity: UNKNOWN
Waste Code: Not reported
HW Code: C224139
Waste Type: tetrachloroethene (PCE)
Waste Quantity: UNKNOWN
Waste Code: Not reported
HW Code: C224139
Waste Type: TETRACHLOROETHYLENE (PCE)
Waste Quantity: UNKNOWN
Waste Code: Not reported
HW Code: C224139
Waste Type: TRICHLOROETHENE (TCE)
Waste Quantity: UNKNOWN
Waste Code: Not reported
HW Code: C224139
Waste Type: MERCURY
Waste Quantity: UNKNOWN
Waste Code: Not reported
HW Code: C224139
Waste Type: CHROMIUM
Waste Quantity: UNKNOWN
Waste Code: Not reported
HW Code: C224139
Waste Type: LEAD
Waste Quantity: UNKNOWN
Waste Code: Not reported
HW Code: C224139
Waste Type: arsenic
Waste Quantity: UNKNOWN
Waste Code: Not reported
Crossref ID: 2019000189640
Cross Ref Type Code: 25
Cross Ref Type: County Recording Identifier
Record Added Date: 2020-05-12 15:05:00
Record Updated: 2020-05-12 15:05:00
Updated By: AABARRAZ
Crossref ID: C224139
Cross Ref Type Code: 22
Cross Ref Type: BCP Site ID

DRAFT

491 WORTMAN AVENUE (Continued) **S109374287**

Record Added Date: 2017-04-04 10:57:00
Record Updated: 2017-04-04 10:57:00
Updated By: AABARRAZ
Crossref ID: C224139-08-12
Cross Ref Type Code: 23
Cross Ref Type: Agreement/Consent Order Number
Record Added Date: 2017-04-04 10:56:00
Record Updated: 2017-04-04 10:56:00
Updated By: AABARRAZ
Crossref ID: 2017000093616
Cross Ref Type Code: 25
Cross Ref Type: County Recording Identifier
Record Added Date: 2017-03-21 14:07:00
Record Updated: 2017-03-21 14:07:00
Updated By: MJKOMORO
Crossref ID: 01-11-2013
Cross Ref Type Code: 26
Cross Ref Type: Agreement/Consent Order Date
Record Added Date: 2017-04-04 10:55:00
Record Updated: 2017-04-04 10:55:00
Updated By: AABARRAZ
Crossref ID: 0809879
Cross Ref Type Code: 01
Cross Ref Type: Spill No.
Record Added Date: 2012-05-31 13:36:00
Record Updated: 2012-05-31 13:36:00
Updated By: BRWOLOSE
Crossref ID: NYD084086537
Cross Ref Type Code: 06
Cross Ref Type: RCRA EPA ID No.
Record Added Date: 2016-04-11 11:59:00
Record Updated: 2016-04-11 11:59:00
Updated By: SMWITHER

Name: FORMER WATERMARK DESIGNS FACILITY
Address: 491 WORTMAN AVENUE
City,State,Zip: BROOKLYN, NY 11208
Site Code: 464693
Control Name: Site Management Plan
HW Code: C224139
Control Code: 32
Control Type: INST
Dt record added: 04/04/2017
Dt rec updated: 03/26/2021
Updated By: MKMEDWID
Site Code: 464693
Site Description: "Site Location: The Former Watermark Designs Facility (site) is located at 491 Wortman Avenue in Brooklyn, NY. It is identified as block 4384, lots 31 and 36 on the Kings County Tax Maps and is approximately 0.436 acres in size. It is bounded by a one-story building to the north, Wortman Avenue to the south, Essex Street to the east, and Linwood Street to the west. The nearest body of water is Hendrix Creek, which is about 0.5 miles southwest of the site. Site Features: The site consists of a one story brick and steel building, with a partial basement that occupies the entire area of the property. The majority of the building, except for the partial basement, rests on concrete slab. The interior of the building is

DRAFT

491 WORTMAN AVENUE (Continued) **S109374287**

divided by a wall into east and west areas. No exposed soil or vegetation is present on the subject property. Current Zoning and Land Use: The site is located in an urban setting characterized by industrial buildings to the north, east, and south and residential buildings one block to the west. Land use within a half mile of the site is primarily industrial and residential, but also includes public parks, public institutions, day care centers, and school facilities. The site is zoned for industrial/manufacturing uses. Currently, the western portion of the site building is used as a warehouse to store sound equipment, and the eastern portion is unoccupied. There is no current plan for redevelopment of the site. Past Use of the Site: US Tube and Foundry Company, Inc. operated at the site between 1945 and 1973. The National Hanger Company, Inc. operated at the site in 1976. J and H Holding Company, LLC has owned the property since 1983 and manufacturing activities continued until 2007. The site previously manufactured, stored, packaged, and shipped decorative fixtures and hardware for bathrooms and kitchens. Processes involved cleaning, painting, plating, etching, polishing, and specific machining of metals and metal products. A cleaning and degreasing area was located along the west side of the building. Chlorinated solvents, specifically trichloroethene (TCE) and tetrachloroethene (PCE) were used in the manufacturing process to clean various products. Site Geology and Hydrogeology: The soil profile at the site generally consists of 2 to 5 feet of miscellaneous fill underlain by medium to fine sand with some gravel. The estimated depth to groundwater is about 10 feet below grade surface (bgs). Based on local topography, groundwater is expected to flow to the southwest towards Hendrix Creek. "

Env Problem: "For OU1: On-Site Areas Nature and Extent of Contamination: Soil and groundwater were analyzed for volatile organic compounds (VOCs), semi-volatile organic compounds (SVOCs), metals, polychlorinated biphenyls (PCBs), and pesticides. Based upon investigations and an interim remedial measure (IRM) conducted to date, the primary contaminants of concern include trichloroethene (TCE) and tetrachloroethene (PCE) in groundwater, sub-surface soil and soil vapor at the site and at some near-field off-site locations. An off-site investigation conducted further downgradient of the site determined that VOC contamination in groundwater and soil vapor in the far-field locations is not related to the site. (A characterization of the far-field contamination is currently being conducted by the Department as part of a separate remedial program.) In 2013, based on initial investigations and data, NYSDEC and NYSDOH determined that the site presented a significant threat to public health and the environment. Soil: In 2013, site-wide soil sampling was completed. The maximum concentration of TCE was detected at 12,000 parts per million (ppm) at one location from within the truck scale pit area, at a depth of 0 to 2.5 feet. This exceeded the TCE commercial use soil cleanup objective (SCO) of 200 ppm. Arsenic, lead and mercury also exceeded the commercial use SCOs in samples collected from the pit area samples at 0 to 2 feet deep. All other contaminants were below the commercial use SCOs. No impacts to off-site soils were detected. As part of the on-site IRM, the pit area was backfilled with flowable fill, followed by pea gravel and four inches of concrete as a cover. Groundwater: In 2015, the highest concentrations of TCE (1,800 ppb) and PCE (750 ppb) were detected at two shallow wells near the truck scale pit area. At the near-field off-site wells, which are both shallow wells, the maximum

DRAFT

491 WORTMAN AVENUE (Continued) **S109374287**

concentration of TCE was 780 ppb and PCE was 710 ppb. Concentrations of PCE and TCE have decreased at all on-site and near-field monitoring wells since implementation and on-going operation of the air sparging / soil vapor extraction (AS/SVE) system. As of July 2017, the maximum PCE and TCE concentrations in groundwater were 490 ppb and 240 ppb, respectively, at a near-field off-site well. Adjustments were made, and will continue to be made, to the AS/SVE system to address the elevated concentrations of TCE and PCE at any on-site and near-field off-site locations. Soil Vapor, Sub-Slab Vapor and Indoor Air: Prior to implementation of the AS/SVE system in 2015, at on-site locations, the maximum PCE and TCE concentrations in sub-slab samples were 9,200 ug/m3 at SV-3 and 2,300,000 ug/m3 at SV-2, respectively. The maximum PCE and TCE concentrations in indoor air samples were 10.3 ug/m3 at IA-003 and 214 ug/m3 at IA-002, respectively. The indoor air result at IA-002 for TCE was above the NYSDOH Guideline Value of 2 ug/m3. In addition, at the off-site near field locations, the maximum TCE concentration in soil vapor was 72,000 ug/m3 and PCE was 32,000 ug/m3, both at location SV-8. Access was not granted to any off-site buildings for sub-slab and indoor air sampling. Post-Remediation: Remediation at the site is complete. The site cover is in-place and to date, the AS/SVE system is effectively decreasing concentrations of chlorinated VOCs in groundwater and soil vapor. After implementation of the AS/SVE system, sub-slab and soil vapor samples were collected at on-site and near-field locations. In August 2017, the maximum PCE and TCE concentrations in sub-slab samples were 442 ug/m3 and 5,080 ug/m3, respectively, both on-site locations. Indoor air samples were not collected since the building is currently used only for storage. However, the Site Management Plan (SMP) has a provision for evaluation of the potential for soil vapor intrusion for any occupied buildings on the site, including a provision for implementing actions recommended to address exposures related to soil vapor intrusion. "

Health Problem: "Remedial actions are complete and measures are in place to control the potential for coming in contact with residual contamination remaining at the site."

Dump: False
Structure: False
Lagoon: False
Landfill: False
Pond: False
Disp Start: Not reported
Disp Term: Not reported
Lat/Long: Not reported
Dell: Not reported
Record Add: 2012-05-29 10:49:00
Record Upd: 2017-10-02 10:42:00
Updated By: GWBURKE
Own Op: 6
Sub Type: P02
Owner Name: abdul mused
Owner Company: 491 wortman llc
Owner Address: 491 wortman ave
Owner Addr2: Not reported
Owner City,St,Zip: brooklyn, NY 11208
Owner Country: United States of America
Own Op: 1
Sub Type: NNN

DRAFT

491 WORTMAN AVENUE (Continued) **S109374287**

Owner Name: aBDUL mOHAMED mUSeD
Owner Company: 491 Wortman llc
Owner Address: 491 Wortman Avenue
Owner Addr2: Not reported
Owner City,St,Zip: Brooklyn, NY 11208
Owner Country: United States of America
Own Op: Document Repository
Sub Type: NNN
Owner Name: Not reported
Owner Company: Brooklyn Public Library-New Lots Branch
Owner Address: 665 New Lots Ave. at Barbey St.
Owner Addr2: Not reported
Owner City,St,Zip: Brooklyn, NY 11207
Owner Country: United States of America
Own Op: Document Repository
Sub Type: C01
Owner Name: AT Mitchell, Chair
Owner Company: Brooklyn Community Board 5
Owner Address: 404 Pine Street, 3rd Floor
Owner Addr2: Not reported
Owner City,St,Zip: Brooklyn, NY 11208
Owner Country: United States of America
HW Code: C224139
Waste Type: tetrachloroethene (PCE)
Waste Quantity: UNKNOWN
Waste Code: Not reported
HW Code: C224139
Waste Type: tetrachloroethene (PCE)
Waste Quantity: UNKNOWN
Waste Code: Not reported
HW Code: C224139
Waste Type: tetrachloroethene (PCE)
Waste Quantity: UNKNOWN
Waste Code: Not reported
HW Code: C224139
Waste Type: TETRACHLOROETHYLENE (PCE)
Waste Quantity: UNKNOWN
Waste Code: Not reported
HW Code: C224139
Waste Type: TRICHLOROETHENE (TCE)
Waste Quantity: UNKNOWN
Waste Code: Not reported
HW Code: C224139
Waste Type: MERCURY
Waste Quantity: UNKNOWN
Waste Code: Not reported
HW Code: C224139
Waste Type: CHROMIUM
Waste Quantity: UNKNOWN
Waste Code: Not reported
HW Code: C224139
Waste Type: LEAD
Waste Quantity: UNKNOWN
Waste Code: Not reported
HW Code: C224139
Waste Type: arsenic
Waste Quantity: UNKNOWN

DRAFT

491 WORTMAN AVENUE (Continued) **S109374287**

Waste Code: Not reported
Crossref ID: 2019000189640
Cross Ref Type Code: 25
Cross Ref Type: County Recording Identifier
Record Added Date: 2020-05-12 15:05:00
Record Updated: 2020-05-12 15:05:00
Updated By: AABARRAZ
Crossref ID: C224139
Cross Ref Type Code: 22
Cross Ref Type: BCP Site ID
Record Added Date: 2017-04-04 10:57:00
Record Updated: 2017-04-04 10:57:00
Updated By: AABARRAZ
Crossref ID: C224139-08-12
Cross Ref Type Code: 23
Cross Ref Type: Agreement/Consent Order Number
Record Added Date: 2017-04-04 10:56:00
Record Updated: 2017-04-04 10:56:00
Updated By: AABARRAZ
Crossref ID: 2017000093616
Cross Ref Type Code: 25
Cross Ref Type: County Recording Identifier
Record Added Date: 2017-03-21 14:07:00
Record Updated: 2017-03-21 14:07:00
Updated By: MJKOMORO
Crossref ID: 01-11-2013
Cross Ref Type Code: 26
Cross Ref Type: Agreement/Consent Order Date
Record Added Date: 2017-04-04 10:55:00
Record Updated: 2017-04-04 10:55:00
Updated By: AABARRAZ
Crossref ID: 0809879
Cross Ref Type Code: 01
Cross Ref Type: Spill No.
Record Added Date: 2012-05-31 13:36:00
Record Updated: 2012-05-31 13:36:00
Updated By: BRWOLOSE
Crossref ID: NYD084086537
Cross Ref Type Code: 06
Cross Ref Type: RCRA EPA ID No.
Record Added Date: 2016-04-11 11:59:00
Record Updated: 2016-04-11 11:59:00
Updated By: SMWITHER

Name: FORMER WATERMARK DESIGNS FACILITY
Address: 491 WORTMAN AVENUE
City,State,Zip: BROOKLYN, NY 11208
Site Code: 464693
Control Name: Monitoring Plan
HW Code: C224139
Control Code: 31
Control Type: INST
Dt record added: 04/04/2017
Dt rec updated: 03/26/2021
Updated By: MKMEDWID
Site Code: 464693
Site Description: "Site Location: The Former Watermark Designs Facility (site) is

DRAFT

491 WORTMAN AVENUE (Continued) **S109374287**

located at 491 Wortman Avenue in Brooklyn, NY. It is identified as block 4384, lots 31 and 36 on the Kings County Tax Maps and is approximately 0.436 acres in size. It is bounded by a one-story building to the north, Wortman Avenue to the south, Essex Street to the east, and Linwood Street to the west. The nearest body of water is Hendrix Creek, which is about 0.5 miles southwest of the site. Site Features: The site consists of a one story brick and steel building, with a partial basement that occupies the entire area of the property. The majority of the building, except for the partial basement, rests on concrete slab. The interior of the building is divided by a wall into east and west areas. No exposed soil or vegetation is present on the subject property. Current Zoning and Land Use: The site is located in an urban setting characterized by industrial buildings to the north, east, and south and residential buildings one block to the west. Land use within a half mile of the site is primarily industrial and residential, but also includes public parks, public institutions, day care centers, and school facilities. The site is zoned for industrial/manufacturing uses. Currently, the western portion of the site building is used as a warehouse to store sound equipment, and the eastern portion is unoccupied. There is no current plan for redevelopment of the site. Past Use of the Site: US Tube and Foundry Company, Inc. operated at the site between 1945 and 1973. The National Hanger Company, Inc. operated at the site in 1976. J and H Holding Company, LLC has owned the property since 1983 and manufacturing activities continued until 2007. The site previously manufactured, stored, packaged, and shipped decorative fixtures and hardware for bathrooms and kitchens. Processes involved cleaning, painting, plating, etching, polishing, and specific machining of metals and metal products. A cleaning and degreasing area was located along the west side of the building. Chlorinated solvents, specifically trichloroethene (TCE) and tetrachloroethene (PCE) were used in the manufacturing process to clean various products. Site Geology and Hydrogeology: The soil profile at the site generally consists of 2 to 5 feet of miscellaneous fill underlain by medium to fine sand with some gravel. The estimated depth to groundwater is about 10 feet below grade surface (bgs). Based on local topography, groundwater is expected to flow to the southwest towards Hendrix Creek. "

Env Problem: "For OU1: On-Site Areas Nature and Extent of Contamination: Soil and groundwater were analyzed for volatile organic compounds (VOCs), semi-volatile organic compounds (SVOCs), metals, polychlorinated biphenyls (PCBs), and pesticides. Based upon investigations and an interim remedial measure (IRM) conducted to date, the primary contaminants of concern include trichloroethene (TCE) and tetrachloroethene (PCE) in groundwater, sub-surface soil and soil vapor at the site and at some near-field off-site locations. An off-site investigation conducted further downgradient of the site determined that VOC contamination in groundwater and soil vapor in the far-field locations is not related to the site. (A characterization of the far-field contamination is currently being conducted by the Department as part of a separate remedial program.) In 2013, based on initial investigations and data, NYSDEC and NYSDOH determined that the site presented a significant threat to public health and the environment. Soil: In 2013, site-wide soil sampling was completed. The maximum concentration of TCE was detected at 12,000 parts per million (ppm) at one location from within the truck scale pit area, at a depth of 0 to 2.5 feet. This exceeded the TCE

DRAFT

491 WORTMAN AVENUE (Continued) **S109374287**

commercial use soil cleanup objective (SCO) of 200 ppm. Arsenic, lead and mercury also exceeded the commercial use SCOs in samples collected from the pit area samples at 0 to 2 feet deep. All other contaminants were below the commercial use SCOs. No impacts to off-site soils were detected. As part of the on-site IRM, the pit area was backfilled with flowable fill, followed by pea gravel and four inches of concrete as a cover. Groundwater: In 2015, the highest concentrations of TCE (1,800 ppb) and PCE (750 ppb) were detected at two shallow wells near the truck scale pit area. At the near-field off-site wells, which are both shallow wells, the maximum concentration of TCE was 780 ppb and PCE was 710 ppb. Concentrations of PCE and TCE have decreased at all on-site and near-field monitoring wells since implementation and on-going operation of the air sparging / soil vapor extraction (AS/SVE) system. As of July 2017, the maximum PCE and TCE concentrations in groundwater were 490 ppb and 240 ppb, respectively, at a near-field off-site well. Adjustments were made, and will continue to be made, to the AS/SVE system to address the elevated concentrations of TCE and PCE at any on-site and near-field off-site locations. Soil Vapor, Sub-Slab Vapor and Indoor Air: Prior to implementation of the AS/SVE system in 2015, at on-site locations, the maximum PCE and TCE concentrations in sub-slab samples were 9,200 ug/m3 at SV-3 and 2,300,000 ug/m3 at SV-2, respectively. The maximum PCE and TCE concentrations in indoor air samples were 10.3 ug/m3 at IA-003 and 214 ug/m3 at IA-002, respectively. The indoor air result at IA-002 for TCE was above the NYSDOH Guideline Value of 2 ug/m3. In addition, at the off-site near field locations, the maximum TCE concentration in soil vapor was 72,000 ug/m3 and PCE was 32,000 ug/m3, both at location SV-8. Access was not granted to any off-site buildings for sub-slab and indoor air sampling. Post-Remediation: Remediation at the site is complete. The site cover is in-place and to date, the AS/SVE system is effectively decreasing concentrations of chlorinated VOCs in groundwater and soil vapor. After implementation of the AS/SVE system, sub-slab and soil vapor samples were collected at on-site and near-field locations. In August 2017, the maximum PCE and TCE concentrations in sub-slab samples were 442 ug/m3 and 5,080 ug/m3, respectively, both on-site locations. Indoor air samples were not collected since the building is currently used only for storage. However, the Site Management Plan (SMP) has a provision for evaluation of the potential for soil vapor intrusion for any occupied buildings on the site, including a provision for implementing actions recommended to address exposures related to soil vapor intrusion. "

Health Problem: "Remedial actions are complete and measures are in place to control the potential for coming in contact with residual contamination remaining at the site."
Dump: False
Structure: False
Lagoon: False
Landfill: False
Pond: False
Disp Start: Not reported
Disp Term: Not reported
Lat/Long: Not reported
Dell: Not reported
Record Add: 2012-05-29 10:49:00
Record Upd: 2017-10-02 10:42:00
Updated By: GWBURKE

DRAFT

491 WORTMAN AVENUE (Continued) **S109374287**

Own Op: 6
Sub Type: P02
Owner Name: abdul mused
Owner Company: 491 wortman llc
Owner Address: 491 wortman ave
Owner Addr2: Not reported
Owner City,St,Zip: brooklyn, NY 11208
Owner Country: United States of America
Own Op: 1
Sub Type: NNN
Owner Name: aBDUL mOHAMED mUSeD
Owner Company: 491 Wortman llc
Owner Address: 491 Wortman Avenue
Owner Addr2: Not reported
Owner City,St,Zip: Brooklyn, NY 11208
Owner Country: United States of America
Own Op: Document Repository
Sub Type: NNN
Owner Name: Not reported
Owner Company: Brooklyn Public Library-New Lots Branch
Owner Address: 665 New Lots Ave. at Barbey St.
Owner Addr2: Not reported
Owner City,St,Zip: Brooklyn, NY 11207
Owner Country: United States of America
Own Op: Document Repository
Sub Type: C01
Owner Name: AT Mitchell, Chair
Owner Company: Brooklyn Community Board 5
Owner Address: 404 Pine Street, 3rd Floor
Owner Addr2: Not reported
Owner City,St,Zip: Brooklyn, NY 11208
Owner Country: United States of America
HW Code: C224139
Waste Type: tetrachloroethene (PCE)
Waste Quantity: UNKNOWN
Waste Code: Not reported
HW Code: C224139
Waste Type: tetrachloroethene (PCE)
Waste Quantity: UNKNOWN
Waste Code: Not reported
HW Code: C224139
Waste Type: tetrachloroethene (PCE)
Waste Quantity: UNKNOWN
Waste Code: Not reported
HW Code: C224139
Waste Type: TETRACHLOROETHYLENE (PCE)
Waste Quantity: UNKNOWN
Waste Code: Not reported
HW Code: C224139
Waste Type: TRICHLOROETHENE (TCE)
Waste Quantity: UNKNOWN
Waste Code: Not reported
HW Code: C224139
Waste Type: MERCURY
Waste Quantity: UNKNOWN
Waste Code: Not reported
HW Code: C224139

DRAFT

491 WORTMAN AVENUE (Continued) **S109374287**

Waste Type: CHROMIUM
Waste Quantity: UNKNOWN
Waste Code: Not reported
HW Code: C224139
Waste Type: LEAD
Waste Quantity: UNKNOWN
Waste Code: Not reported
HW Code: C224139
Waste Type: arsenic
Waste Quantity: UNKNOWN
Waste Code: Not reported
Crossref ID: 2019000189640
Cross Ref Type Code: 25
Cross Ref Type: County Recording Identifier
Record Added Date: 2020-05-12 15:05:00
Record Updated: 2020-05-12 15:05:00
Updated By: AABARRAZ
Crossref ID: C224139
Cross Ref Type Code: 22
Cross Ref Type: BCP Site ID
Record Added Date: 2017-04-04 10:57:00
Record Updated: 2017-04-04 10:57:00
Updated By: AABARRAZ
Crossref ID: C224139-08-12
Cross Ref Type Code: 23
Cross Ref Type: Agreement/Consent Order Number
Record Added Date: 2017-04-04 10:56:00
Record Updated: 2017-04-04 10:56:00
Updated By: AABARRAZ
Crossref ID: 2017000093616
Cross Ref Type Code: 25
Cross Ref Type: County Recording Identifier
Record Added Date: 2017-03-21 14:07:00
Record Updated: 2017-03-21 14:07:00
Updated By: MJKOMORO
Crossref ID: 01-11-2013
Cross Ref Type Code: 26
Cross Ref Type: Agreement/Consent Order Date
Record Added Date: 2017-04-04 10:55:00
Record Updated: 2017-04-04 10:55:00
Updated By: AABARRAZ
Crossref ID: 0809879
Cross Ref Type Code: 01
Cross Ref Type: Spill No.
Record Added Date: 2012-05-31 13:36:00
Record Updated: 2012-05-31 13:36:00
Updated By: BRWOLOSE
Crossref ID: NYD084086537
Cross Ref Type Code: 06
Cross Ref Type: RCRA EPA ID No.
Record Added Date: 2016-04-11 11:59:00
Record Updated: 2016-04-11 11:59:00
Updated By: SMWITHER

BROWNFIELDS:
Name: FORMER WATERMARK DESIGNS FACILITY
Address: 491 WORTMAN AVENUE

DRAFT

491 WORTMAN AVENUE (Continued) **S109374287**

City,State,Zip:	BROOKLYN, NY 11208
Program:	BCP
Site Code:	464693
Acres:	0.436
HW Code:	C224139
SWIS:	2401
Town:	New York City
Record Added Date:	05/29/2012
Record Updated Date:	01/04/2021
Update By:	HMDUDEK
Site Description:	"Site Location: The Former Watermark Designs Facility (site) is located at 491 Wortman Avenue in Brooklyn, NY. It is identified as block 4384, lots 31 and 36 on the Kings County Tax Maps and is approximately 0.436 acres in size. It is bounded by a one-story building to the north, Wortman Avenue to the south, Essex Street to the east, and Linwood Street to the west. The nearest body of water is Hendrix Creek, which is about 0.5 miles southwest of the site. Site Features: The site consists of a one story brick and steel building, with a partial basement that occupies the entire area of the property. The majority of the building, except for the partial basement, rests on concrete slab. The interior of the building is divided by a wall into east and west areas. No exposed soil or vegetation is present on the subject property. Current Zoning and Land Use: The site is located in an urban setting characterized by industrial buildings to the north, east, and south and residential buildings one block to the west. Land use within a half mile of the site is primarily industrial and residential, but also includes public parks, public institutions, day care centers, and school facilities. The site is zoned for industrial/manufacturing uses. Currently, the western portion of the site building is used as a warehouse to store sound equipment, and the eastern portion is unoccupied. There is no current plan for redevelopment of the site. Past Use of the Site: US Tube and Foundry Company, Inc. operated at the site between 1945 and 1973. The National Hanger Company, Inc. operated at the site in 1976. J and H Holding Company, LLC has owned the property since 1983 and manufacturing activities continued until 2007. The site previously manufactured, stored, packaged, and shipped decorative fixtures and hardware for bathrooms and kitchens. Processes involved cleaning, painting, plating, etching, polishing, and specific machining of metals and metal products. A cleaning and degreasing area was located along the west side of the building. Chlorinated solvents, specifically trichloroethene (TCE) and tetrachloroethene (PCE) were used in the manufacturing process to clean various products. Site Geology and Hydrogeology: The soil profile at the site generally consists of 2 to 5 feet of miscellaneous fill underlain by medium to fine sand with some gravel. The estimated depth to groundwater is about 10 feet below grade surface (bgs). Based on local topography, groundwater is expected to flow to the southwest towards Hendrix Creek. "
Env Problem:	"For OU1: On-Site Areas Nature and Extent of Contamination: Soil and groundwater were analyzed for volatile organic compounds (VOCs), semi-volatile organic compounds (SVOCs), metals, polychlorinated biphenyls (PCBs), and pesticides. Based upon investigations and an interim remedial measure (IRM) conducted to date, the primary contaminants of concern include trichloroethene (TCE) and tetrachloroethene (PCE) in groundwater, sub-surface soil and soil vapor at the site and at some near-field off-site locations. An

DRAFT

491 WORTMAN AVENUE (Continued) **S109374287**

off-site investigation conducted further downgradient of the site determined that VOC contamination in groundwater and soil vapor in the far-field locations is not related to the site. (A characterization of the far-field contamination is currently being conducted by the Department as part of a separate remedial program.) In 2013, based on initial investigations and data, NYSDEC and NYSDOH determined that the site presented a significant threat to public health and the environment. Soil: In 2013, site-wide soil sampling was completed. The maximum concentration of TCE was detected at 12,000 parts per million (ppm) at one location from within the truck scale pit area, at a depth of 0 to 2.5 feet. This exceeded the TCE commercial use soil cleanup objective (SCO) of 200 ppm. Arsenic, lead and mercury also exceeded the commercial use SCOs in samples collected from the pit area samples at 0 to 2 feet deep. All other contaminants were below the commercial use SCOs. No impacts to off-site soils were detected. As part of the on-site IRM, the pit area was backfilled with flowable fill, followed by pea gravel and four inches of concrete as a cover. Groundwater: In 2015, the highest concentrations of TCE (1,800 ppb) and PCE (750 ppb) were detected at two shallow wells near the truck scale pit area. At the near-field off-site wells, which are both shallow wells, the maximum concentration of TCE was 780 ppb and PCE was 710 ppb. Concentrations of PCE and TCE have decreased at all on-site and near-field monitoring wells since implementation and on-going operation of the air sparging / soil vapor extraction (AS/SVE) system. As of July 2017, the maximum PCE and TCE concentrations in groundwater were 490 ppb and 240 ppb, respectively, at a near-field off-site well. Adjustments were made, and will continue to be made, to the AS/SVE system to address the elevated concentrations of TCE and PCE at any on-site and near-field off-site locations. Soil Vapor, Sub-Slab Vapor and Indoor Air: Prior to implementation of the AS/SVE system in 2015, at on-site locations, the maximum PCE and TCE concentrations in sub-slab samples were 9,200 ug/m3 at SV-3 and 2,300,000 ug/m3 at SV-2, respectively. The maximum PCE and TCE concentrations in indoor air samples were 10.3 ug/m3 at IA-003 and 214 ug/m3 at IA-002, respectively. The indoor air result at IA-002 for TCE was above the NYSDOH Guideline Value of 2 ug/m3. In addition, at the off-site near field locations, the maximum TCE concentration in soil vapor was 72,000 ug/m3 and PCE was 32,000 ug/m3, both at location SV-8. Access was not granted to any off-site buildings for sub-slab and indoor air sampling. Post-Remediation: Remediation at the site is complete. The site cover is in-place and to date, the AS/SVE system is effectively decreasing concentrations of chlorinated VOCs in groundwater and soil vapor. After implementation of the AS/SVE system, sub-slab and soil vapor samples were collected at on-site and near-field locations. In August 2017, the maximum PCE and TCE concentrations in sub-slab samples were 442 ug/m3 and 5,080 ug/m3, respectively, both on-site locations. Indoor air samples were not collected since the building is currently used only for storage. However, the Site Management Plan (SMP) has a provision for evaluation of the potential for soil vapor intrusion for any occupied buildings on the site, including a provision for implementing actions recommended to address exposures related to soil vapor intrusion. "

Health Problem: "Remedial actions are complete and measures are in place to control the potential for coming in contact with residual contamination remaining at the site."

Dump: False

DRAFT

491 WORTMAN AVENUE (Continued) **S109374287**

Structure:	False
Lagoon:	False
Landfill:	False
Pond:	False
Disp Start:	Not reported
Disp Term:	Not reported
Lat/Long:	Not reported
Dell:	Not reported
Record Add:	2012-05-29 10:49:00
Record Upd:	2017-10-02 10:42:00
Updated By:	GWBURKE
Own Op:	6
Sub Type:	P02
Owner Name:	abdul mused
Owner Company:	491 wortman llc
Owner Address:	491 wortman ave
Owner Addr2:	Not reported
Owner City,St,Zip:	brooklyn, NY 11208
Owner Country:	United States of America
Own Op:	1
Sub Type:	NNN
Owner Name:	aBDUL mOHAMED mUSeD
Owner Company:	491 Wortman llc
Owner Address:	491 Wortman Avenue
Owner Addr2:	Not reported
Owner City,St,Zip:	Brooklyn, NY 11208
Owner Country:	United States of America
Own Op:	Document Repository
Sub Type:	NNN
Owner Name:	Not reported
Owner Company:	Brooklyn Public Library-New Lots Branch
Owner Address:	665 New Lots Ave. at Barbey St.
Owner Addr2:	Not reported
Owner City,St,Zip:	Brooklyn, NY 11207
Owner Country:	United States of America
Own Op:	Document Repository
Sub Type:	C01
Owner Name:	AT Mitchell, Chair
Owner Company:	Brooklyn Community Board 5
Owner Address:	404 Pine Street, 3rd Floor
Owner Addr2:	Not reported
Owner City,St,Zip:	Brooklyn, NY 11208
Owner Country:	United States of America
HW Code:	C224139
Waste Type:	tetrachloroethene (PCE)
Waste Quantity:	UNKNOWN
Waste Code:	Not reported
HW Code:	C224139
Waste Type:	tetrachloroethene (PCE)
Waste Quantity:	UNKNOWN
Waste Code:	Not reported
HW Code:	C224139
Waste Type:	tetrachloroethene (PCE)
Waste Quantity:	UNKNOWN
Waste Code:	Not reported
HW Code:	C224139
Waste Type:	TETRACHLOROETHYLENE (PCE)

DRAFT

491 WORTMAN AVENUE (Continued) **S109374287**

Waste Quantity:	UNKNOWN
Waste Code:	Not reported
HW Code:	C224139
Waste Type:	TRICHLOROETHENE (TCE)
Waste Quantity:	UNKNOWN
Waste Code:	Not reported
HW Code:	C224139
Waste Type:	MERCURY
Waste Quantity:	UNKNOWN
Waste Code:	Not reported
HW Code:	C224139
Waste Type:	CHROMIUM
Waste Quantity:	UNKNOWN
Waste Code:	Not reported
HW Code:	C224139
Waste Type:	LEAD
Waste Quantity:	UNKNOWN
Waste Code:	Not reported
HW Code:	C224139
Waste Type:	arsenic
Waste Quantity:	UNKNOWN
Waste Code:	Not reported
Crossref ID:	2019000189640
Cross Ref Type Code:	25
Cross Ref Type:	County Recording Identifier
Record Added Date:	2020-05-12 15:05:00
Record Updated:	2020-05-12 15:05:00
Updated By:	AABARRAZ
Crossref ID:	C224139
Cross Ref Type Code:	22
Cross Ref Type:	BCP Site ID
Record Added Date:	2017-04-04 10:57:00
Record Updated:	2017-04-04 10:57:00
Updated By:	AABARRAZ
Crossref ID:	C224139-08-12
Cross Ref Type Code:	23
Cross Ref Type:	Agreement/Consent Order Number
Record Added Date:	2017-04-04 10:56:00
Record Updated:	2017-04-04 10:56:00
Updated By:	AABARRAZ
Crossref ID:	2017000093616
Cross Ref Type Code:	25
Cross Ref Type:	County Recording Identifier
Record Added Date:	2017-03-21 14:07:00
Record Updated:	2017-03-21 14:07:00
Updated By:	MJKOMORO
Crossref ID:	01-11-2013
Cross Ref Type Code:	26
Cross Ref Type:	Agreement/Consent Order Date
Record Added Date:	2017-04-04 10:55:00
Record Updated:	2017-04-04 10:55:00
Updated By:	AABARRAZ
Crossref ID:	0809879
Cross Ref Type Code:	01
Cross Ref Type:	Spill No.
Record Added Date:	2012-05-31 13:36:00
Record Updated:	2012-05-31 13:36:00

DRAFT

491 WORTMAN AVENUE (Continued) **S109374287**

Updated By:	BRWOLOSE
Crossref ID:	NYD084086537
Cross Ref Type Code:	06
Cross Ref Type:	RCRA EPA ID No.
Record Added Date:	2016-04-11 11:59:00
Record Updated:	2016-04-11 11:59:00
Updated By:	SMWITHER

SPILLS:

Name:	WATERMARK DESIGNS LTD
Address:	491 WORTMAN AVE
City,State,Zip:	BROOKLYN, NY
Spill Number/Closed Date:	0809879 / 2019-03-01
Facility ID:	0809879
Facility Type:	ER
DER Facility ID:	356620
Site ID:	407376
DEC Region:	2
Spill Cause:	Housekeeping
Spill Class:	Not reported
SWIS:	2401
Spill Date:	2008-12-03
Investigator:	AABARRAZ
Referred To:	Not reported
Reported to Dept:	2008-12-03
CID:	Not reported
Water Affected:	Not reported
Spill Source:	Commercial/Industrial
Spill Notifier:	Other
Cleanup Ceased:	Not reported
Cleanup Meets Std:	False
Last Inspection:	Not reported
Recommended Penalty:	False
UST Trust:	False
Remediation Phase:	0
Date Entered In Computer:	2008-12-03
Spill Record Last Update:	2019-03-01
Spiller Name:	Not reported
Spiller Company:	UNKNOWN
Spiller Address:	Not reported
Spiller Company:	999
Contact Name:	JOHN EICHLER
DEC Memo:	"08/15/09-HRAHMED- As per PropertyShark records: Street address: 491 Wortman Ave Primary address: 1009 Linwood St Zip 11208 Borough Brooklyn Block & lot 04384-0036 First 3 alt addresses 481-491 Wortman Ave, 1009-1019 Linwood St 1/26/10-Vought-File review by Vought: Supplemental Subsurface Investigation Report (PW Grosser-John Eichler-Ph;631-589-6353)-12/9/08. Sent to: Mr. Jack Abel Watermark Designs 350 Dewitt Avenue Brooklyn, NY 11207 Site has one commercial building that covers entire area of property. Site formerly used as a metal etching company, steel tube manufacturing company and a plumbing faucet/fixture company. Possible plating pit in northwest corner of building. Phase II shows elevated TCE in soil collected from northwest portion of building . Attempts made to dye flush test floor drain in bathroom but drain was blocked but drain appeared to lead to a sewer connection pit which discharges to the municipal sewer . Fuel oil AST encased in concrete block in the basement and

DRAFT

491 WORTMAN AVENUE (Continued) **S109374287**

soil samples below AST shows that soils were not impacted . Plating pit later discovered to be a loading/bay truck scale. Based on conversations with the current owner of the property, the sources of TCE appears to have been a TCE degreasing tank with was formerly located directly to the south of the former loading bay/truck scale. Report recommends additional soil and groundwater investigation via soil borings. Proposal of soil boring investigation to delineate contamination via Geoprobe collection of soil and groundwater samples. Delineation will also include vertical profile of groundwater contamination to a depth of 50'bg (i.e collection of vertical groundwater samples at 10 foot intervals from 10-50'bg to study DNAPL). Cost estimate included in proposal. EnviroTrac Limited Subsurface Investigation Report (EnviroTrac-David Lorthior-631-924-3001)-2/1/09. Seven soil boring and one well were installed including collection of five groundwater samples. Borings installed via Geoprobe. Fill from 6-8'bg and sand below. Soil analyticals show: 2400ppb TCE (B2 8-10'bg), 20000ppb TCE (B3(0-5'bg), 8800ppb TCE(B4 6'bg), 140000ppb TCE(B7 2-5'bg), 5000ppb PCE(B7 2-5'bg), 4400ppb TCE(B8 3-5'bg), 3300ppb TCE(B8 7-7.5'bg). PCE not used at site and suggests that a possible source associated with the prior usage of he building could be repsonsible for the impacted soil in this area. Depth to groundwater is 12'bg. Groundwater analyticals show:54ppb TCE(B2 15'bg), 91ppb PCE(B2 15'bg), 5700ppb TCE(B5 15'bg), 510ppb PCE(B5 15'bg), 36ppb TCE(B5 25'bg), 97ppb PCE(B5 25'bg), 14ppb TCE(B5 35'bg), 26ppb PCE(B5 35'bg), 18ppb TCE(B5 45'bg), 38ppb PCE(B5 45'bg). Report recommends submission of a Remedial Investigation Work Plan. No petroleum contamination found at site. Phase II Environmental Site Assessment (PW Grosser John Eichler Ph:631-589-6353)-1/13/09. Seven soil borings were installed at site in Nov 2008 via Geoprobe. Groundwater at 10'bg and two samples collected for analysis. Groundwater flow estimated to south. Fuel and vent noted leading to AST in basement. One boring installed adjacent to UST with no petroleum staining observed. Floor drain dye test resulted in determination drain was clogged. Boring B-02 was located in the reported vicinity of a former TCE degreasing tank. Based on this, the degreasing tank appears to be the source of TCE in the soil . Soil analyticals show: 201ppb MTBE (GP2 8-10'bg), 18900ppb TCE(GP-02 0-2'bg), 63100ppb TCE(GP-02 8-10'bg). Groundwater analyticals show: 24000ppb TCE(GP1), 544ppb PCE(GP1) 7ppb DCE(GP1), 78ppb PCE(GP4), 24ppb TCE(GP4). Report recommends further investigation to delineate contaminaton and that indoor air quality be evaluated and that AST be properly closed. Environmental Services Report Proposed Corrective Action and Remedial Investigation Work Plan(Impact Environmental-Tony Kloss-Ph:908-534-8820)-7/10/09. Prepared for Watermark Designs. Onsite building has three sections and properly is currently vacant and unoccupied. Building owned by Watermark Designs for past 25 years to manufacture, store, package and ship hardware, bathroom fixtures. Onsite processes included painting, plating, etching, polishing, and machining. Cleaning agents, such as trichloroethylene(TCE) and tetrachlorethylene(PCE) were routinely used by Watermark Designs, Ltd. at the subject property to fine clean and polish metals and metal products. Watermark purchased new property at 350 Dewitt Avenue and moved and looking to sell this site. Proposal to isolate each building section and excavated contaminated soil. It is estimated that a total of approximately 400 tons of chlorinated VOC contaminated soil will be excavated from two designated work areas in Building 1... . Work

DRAFT

491 WORTMAN AVENUE (Continued) **S109374287**

activities will include the evacuation of as much chlorinated VOC contaminated groundwater as is safe and practical with estimates of removal of 18,000 gallons of contaminated groundwater. Proposal to collect endpoint soil and bottom groundwater samples and submit results report. Email from Abel to DEC Ahmed-12/3/09. I'm following-up on our most recent conversation about the NYSDEC Spill Case No. 0809879 assigned to 491 Wortman Avenue, Brooklyn, NY. Were you able to identify and/or obtain a copy of the NYSDEC correspondence issued to Mr. Jack Abel from Watermark Designs Ltd. for the subject property? Watermark Designs Ltd. received some type of NYSDEC correspondence about the subject property but misplaced the letter. The NYSDEC correspondence would have been dated late October 2009 or early November 2009. Our firm advised Watermark Designs Ltd. that the subject property is the first site assigned to a new program within the NYSDEC system for hazardous TCE and DNAPL type contaminant investigation and corrective action. As a responsible party and environmental steward, Watermark Designs Ltd. is prepared to move forward with the scope of work presented in the Proposed Corrective Action and Remedial Investigation Work Plan prepared by our firm and dated 10 July 2009. Watermark Designs Ltd. would like to start the project as soon as possible. Please provide our firm and/or Mr. Jack Abel at Watermark Designs Ltd. withan update concerning the project at your earliest convenience. I included Jack Abel's contact information below. Thank you for your time and attention to the matter. Mr. Jack Abel Watermark Designs Ltd. (p) 718.257.2800, Ext. 20 (f) 718.257.2144 (e) jabel@watermark-designs.com Email from Impact (Kloss) to DEC Ahmed-1/5/10. We spoke approximately four (4) weeks ago concerning thecorrective action project for Watermark Designs Ltd. at 491 Wortman Avenue, Brooklyn, NY. Did you have an opportunity to issue an update letter or e-mail to Mr. Jack Abel from Watermark Designs Ltd concerning the project? Also, what is the status of the consent order for the project? When last we spoke in early December 2009, you indicated that the consent order would be issued to Mr. Jack Abel within three (3) to four (4) weeks. DEC possibly requires: 1)P-Site letter 2)Check PBS for AST registration 3)delineation of chlorinated solvent soil and groundwater contamination 4)possible approval of proposal to evaluate indoor air (property vacant as per 7/09 report). 1/26/10-Vought-Meeting with DEC Krimgold and Austin. Spill reassigned from Ahmed to Vought. 1/28/10-Vought-Received email from Abel that Good morning. I'm following up on our conversation yesterday morning and the internal NYSDEC meeting you had for the contaminated soil and groundeater project at 491 Wortman Avenue, Brooklyn, NY. When you have a moment today (Thursday, 28 January 2010), please provide a brief update for the proposed project at the subject property. The update can be forwarded to me and/or Mr. Jack Abel of Watermark Designs Ltd. Contact information for Mr. Jack Abel is below. 02/2/10-Vought-Received message from Kloss (908-534-8820) and returned call and left message. 02/5/10-Vought-Received message from Impact (Kloss) and returned call and left message to return call. 02/10/10-Vought-DEC O'Connnell preparing Class II package. Site code received from DEC Spath as: Site Remediation Code:224139 T&A Code:65335 2/11/10-Vought-Received message from Impact (Kloss cell:908-623-0310) and returned call and spoke to Kloss and informed him of reclassification of site as Class II site. Vought also provided him contact info for DEC Oliva for further information regarding Class II CO and possibly beginning of soil excavation. Kloss noted that he had suspected the site would be listed as Class

DRAFT

491 WORTMAN AVENUE (Continued) **S109374287**

II and has already prepared Watermark Designs for such possibilities. Vought to complete Remediation Database so that DEC O'Connell can designate new Section A project manager. Received email from Impact (Kloss) that again, thank you for the phone call concerning the latest administrative information for 491 Wortman Avenue, Brooklyn, NY. The initial information is very much appreciated and will be a great help to our client (Watermark Designs Ltd.). Our firm will be reviewing the information with the client tomorrow morning. 2/12/09-Vought-Obtained Lat and Long from Google Earth as:40deg39min40secN and 73deg52min32sec W. Note Google earth based on same datum as DEC GIS system used by DEC 0'Connell. Area of lot is .44 acres as per Report and .218 acres when using dimensions from 491 Wortman deed only. Vought to use acreage as per Report as site may encompass other addresses in addition to 491 Wortman. Vought spoke to DEC Barrie and provided acreage of .44 acres and she also will transfer E-docs into UIS database. 02/15/10-Vought-Recevied email from Kloss to DEC Oliva that Late last week I spoke with Mr. Jeffery Vought (NYSDEC Liaison at this point) concerning the NYSDEC Remediation Case Site Code 224139 assigned to the hazardous waste site project at 491 Wortman Avenue, Brooklyn, NY. Mr. Vought provided a much anticipated update and NYSDEC agency contact information. During the conversation Mr. Vought requested that the owner/operator of the subject property (Mr. Jack Abel - Watermark Designs Ltd.) contact you to discuss a Stipulation Agreement/Consent Order for the project. I was informed that Mr. Abel is out of his office this week and will return on Monday, 22 February 2010. I'm certain Mr. Abel will contact you shortly after his return to the office. 3/11/10-Vought-DEC Oliva sent draft CO to Kloss and Abel. 3/15/10-Vought-Meeting with DEC O'Connell and DEC Austin and spill manager transferred to DEC O'Connell for further action. 3/01/2019 - Site owner entered into a Brownfields Cleanup Agreement as a participant to address the chlorinated solvents in groundwater, soil and soil vapor at the site. BCP Site #C224139. Remedial Investigation completed. Air Sparge/Soil Vapor Extraction (AS/SVE) Interim Remedial Measure construction completed 8/25/2016. Remedial Action Work Plan approved and Decision Document issued on June 1, 2017. Remedy includes an ongoing operation of AS/SVE along with a site cover, SSDS when AS/SVE complete, site management plan and environmental easement. BCP Certificate of Completion issued on 10/24/2017. Site management and monitoring ongoing. "

Remarks: "CALLER STATES THAT THEY RECIEVED SOIL BORING SAMPLES BACK TODAY INDICATING CONTAMINATED SOIL AND GROUND WATER. CLEAN UP IS PENDING."

All Materials:

Site ID:	407376
Operable Unit ID:	1163929
Operable Unit:	01
Material ID:	2155273
Material Code:	2633A
Material Name:	trichloroethene (TCE)
Case No.:	00079016
Material FA:	Hazardous Material
Quantity:	Not reported
Units:	G
Recovered:	Not reported
Oxygenate:	Not reported

DRAFT

C22 **J&H HOLDING CO REMEDIATION SITE C224139** **NJ MANIFEST** **S120665367**
East **491 WORTMAN AVENUE** **N/A**
< 1/8 **BROOKLYN, NY 11208**
0.036 mi.
190 ft. **Site 9 of 16 in cluster C**

Relative:
Higher

Actual:
10 ft.

NJ MANIFEST:

EPA Id:	NYD084086537
Mail Address:	491 WORTMAN AVENUE
Mail City/State/Zip:	BROOKLYN, NY 11208-0000
Facility Phone:	Not reported
Emergency Phone:	Not reported
Contact:	JACK ABEL
Comments:	Not reported
SIC Code:	Not reported
County:	NY047
Municipal:	Not reported
Previous EPA Id:	Not reported
Gen Flag:	Not reported
Trans Flag:	Not reported
TSDF Flag:	Not reported
Name Change:	Not reported
Date Change:	Not reported

Manifest:

Manifest Number:	010654510JJK
EPA ID:	NYD084086537
Date Shipped:	11/3/2015
TSDF EPA ID:	NJD980536593
Transporter EPA ID:	NYR000081661
Transporter 2 EPA ID:	Not reported
Transporter 3 EPA ID:	Not reported
Transporter 4 EPA ID:	Not reported
Transporter 5 EPA ID:	Not reported
Transporter 6 EPA ID:	Not reported
Transporter 7 EPA ID:	Not reported
Transporter 8 EPA ID:	Not reported
Transporter 9 EPA ID:	Not reported
Transporter 10 EPA ID:	Not reported
Date Trans1 Transported Waste:	Not reported
Date Trans2 Transported Waste:	Not reported
Date Trans3 Transported Waste:	Not reported
Date Trans4 Transported Waste:	Not reported
Date Trans5 Transported Waste:	Not reported
Date Trans6 Transported Waste:	Not reported
Date Trans7 Transported Waste:	Not reported
Date Trans8 Transported Waste:	Not reported
Date Trans9 Transported Waste:	Not reported
Date Trans10 Transported Waste:	Not reported
Date TSDF Received Waste:	Not reported
TSDF EPA Facility Name:	Not reported
QTY Units:	Not reported
Transporter SEQ ID:	Not reported
Transporter-1 Date:	Not reported
Waste SEQ ID:	Not reported
Waste Type Code 2:	Not reported
Waste Type Code 3:	Not reported
Waste Type Code 4:	Not reported
Waste Type Code 5:	Not reported
Waste Type Code 6:	Not reported

DRAFT

J&H HOLDING CO REMEDIATION SITE C224139 (Continued) **S120665367**

Date Accepted:	Not reported
Manifest Discrepancy Type:	Not reported
Data Entry Number:	Not reported
Was Load Rejected:	BROOKLYN, NY 11208-0000
Reason Load Was Rejected:	Not reported

C23 **J&H HOLDING CO REMEDIATION SITE C224139** **RCRA-LQG 1000176413**
East **491 WORTMAN AVE** **ICIS NYD084086537**
< 1/8 **BROOKLYN, NY 11208** **FINDS**
0.036 mi. **ECHO**
190 ft. **Site 10 of 16 in cluster C** **RI MANIFEST**
NY MANIFEST

Relative:
Higher

Actual:
10 ft.

RCRA-LQG:

Date Form Received by Agency:	2016-04-15 00:00:00.0
Handler Name:	J&H HOLDING CO REMEDIATION SITE C224139
Handler Address:	491 WORTMAN AVE
Handler City,State,Zip:	BROOKLYN, NY 11208
EPA ID:	NYD084086537
Contact Name:	JACK ABEL
Contact Address:	DEWITT AVE
Contact City,State,Zip:	BROOKLYN, NY 11207
Contact Telephone:	718-257-2800 20
Contact Fax:	718-257-2144
Contact Email:	JABEL@WATERMARK-DESIGNS.COM
Contact Title:	Not reported
EPA Region:	02
Land Type:	Private
Federal Waste Generator Description:	Large Quantity Generator
Non-Notifier:	Not reported
Biennial Report Cycle:	2015
Accessibility:	Not reported
Active Site Indicator:	Handler Activities
State District Owner:	NY
State District:	NYSDEC R2
Mailing Address:	DEWITT AVE
Mailing City,State,Zip:	BROOKLYN, NY 11207
Owner Name:	JACK ABEL
Owner Type:	Private
Operator Name:	J&H HOLDING CO
Operator Type:	Private
Short-Term Generator Activity:	No
Importer Activity:	No
Mixed Waste Generator:	No
Transporter Activity:	No
Transfer Facility Activity:	No
Recycler Activity with Storage:	No
Small Quantity On-Site Burner Exemption:	No
Smelting Melting and Refining Furnace Exemption:	No
Underground Injection Control:	No
Off-Site Waste Receipt:	No
Universal Waste Indicator:	No
Universal Waste Destination Facility:	No
Federal Universal Waste:	No
Active Site Fed-Reg Treatment Storage and Disposal Facility:	Not reported
Active Site Converter Treatment storage and Disposal Facility:	Not reported

DRAFT

J&H HOLDING CO REMEDIATION SITE C224139 (Continued) **1000176413**

Active Site State-Reg Treatment Storage and Disposal Facility:	Not reported
Active Site State-Reg Handler:	---
Federal Facility Indicator:	Not reported
Hazardous Secondary Material Indicator:	NN
Sub-Part K Indicator:	Not reported
Commercial TSD Indicator:	No
Treatment Storage and Disposal Type:	Not reported
2018 GPRA Permit Baseline:	Not on the Baseline
2018 GPRA Renewals Baseline:	Not on the Baseline
Permit Renewals Workload Universe:	Not reported
Permit Workload Universe:	Not reported
Permit Progress Universe:	Not reported
Post-Closure Workload Universe:	Not reported
Closure Workload Universe:	Not reported
202 GPRA Corrective Action Baseline:	No
Corrective Action Workload Universe:	No
Subject to Corrective Action Universe:	No
Non-TSDFs Where RCRA CA has Been Imposed Universe:	No
TSDFs Potentially Subject to CA Under 3004 (u)/(v) Universe:	No
TSDFs Only Subject to CA under Discretionary Auth Universe:	No
Corrective Action Priority Ranking:	No NCAPS ranking
Environmental Control Indicator:	No
Institutional Control Indicator:	No
Human Exposure Controls Indicator:	N/A
Groundwater Controls Indicator:	N/A
Operating TSDF Universe:	Not reported
Full Enforcement Universe:	Not reported
Significant Non-Complier Universe:	No
Unaddressed Significant Non-Complier Universe:	No
Addressed Significant Non-Complier Universe:	No
Significant Non-Complier With a Compliance Schedule Universe:	No
Financial Assurance Required:	Not reported
Handler Date of Last Change:	2016-11-07 13:10:02.0
Recognized Trader-Importer:	No
Recognized Trader-Exporter:	No
Importer of Spent Lead Acid Batteries:	No
Exporter of Spent Lead Acid Batteries:	No
Recycler Activity Without Storage:	Not reported
Manifest Broker:	Not reported
Sub-Part P Indicator:	No

Biennial: List of Years
Year: 2015

Click Here for Biennial Reporting System Data:

Hazardous Waste Summary:
Waste Code: D008
Waste Description: LEAD

Waste Code: F002
Waste Description: THE FOLLOWING SPENT HALOGENATED SOLVENTS: TETRACHLOROETHYLENE, METHYLENE CHLORIDE, TRICHLOROETHYLENE, 1,1,1-TRICHLOROETHANE, CHLOROBENZENE, 1,1,2-TRICHLORO-1,2,2-TRIFLUOROETHANE, ORTHO-DICHLOROBENZENE, TRICHLOROFLUOROMETHANE, AND 1,1,2, TRICHLOROETHANE; ALL SPENT SOLVENT MIXTURES/BLENDS CONTAINING, BEFORE

DRAFT

J&H HOLDING CO REMEDIATION SITE C224139 (Continued) **1000176413**

USE, A TOTAL OF TEN PERCENT OR MORE (BY VOLUME) OF ONE OR MORE OF THE ABOVE HALOGENATED SOLVENTS OR THOSE SOLVENTS LISTED IN F001, F004, AND F005; AND STILL BOTTOMS FROM THE RECOVERY OF THESE SPENT SOLVENTS AND SPENT SOLVENT MIXTURES.

Handler - Owner Operator:

Owner/Operator Indicator:	Owner
Owner/Operator Name:	JACK ABEL
Legal Status:	Private
Date Became Current:	Not reported
Date Ended Current:	Not reported
Owner/Operator Address:	NOT REQUIRED
Owner/Operator City,State,Zip:	NOT REQUIRED, WY 99999
Owner/Operator Telephone:	212-555-1212
Owner/Operator Telephone Ext:	Not reported
Owner/Operator Fax:	Not reported
Owner/Operator Email:	Not reported

Owner/Operator Indicator:	Operator
Owner/Operator Name:	J&H HOLDING CO
Legal Status:	Private
Date Became Current:	1998-02-18 00:00:00.
Date Ended Current:	Not reported
Owner/Operator Address:	350 DEWITT AVE
Owner/Operator City,State,Zip:	BROOKLYN, NY 11207
Owner/Operator Telephone:	Not reported
Owner/Operator Telephone Ext:	Not reported
Owner/Operator Fax:	Not reported
Owner/Operator Email:	Not reported

Owner/Operator Indicator:	Owner
Owner/Operator Name:	JACK ABEL
Legal Status:	Private
Date Became Current:	1998-02-18 00:00:00.
Date Ended Current:	Not reported
Owner/Operator Address:	350 DEWITT AVE
Owner/Operator City,State,Zip:	BROOKLYN, NY 11207
Owner/Operator Telephone:	718-257-2800
Owner/Operator Telephone Ext:	Not reported
Owner/Operator Fax:	Not reported
Owner/Operator Email:	Not reported

Owner/Operator Indicator:	Operator
Owner/Operator Name:	JACK ABEL
Legal Status:	Private
Date Became Current:	Not reported
Date Ended Current:	Not reported
Owner/Operator Address:	NOT REQUIRED
Owner/Operator City,State,Zip:	NOT REQUIRED, WY 99999
Owner/Operator Telephone:	212-555-1212
Owner/Operator Telephone Ext:	Not reported
Owner/Operator Fax:	Not reported
Owner/Operator Email:	Not reported

Owner/Operator Indicator:	Owner
Owner/Operator Name:	J&H HOLDING COMPANY
Legal Status:	Private

DRAFT

J&H HOLDING CO REMEDIATION SITE C224139 (Continued) **1000176413**

Date Became Current:	1998-02-18 00:00:00.
Date Ended Current:	Not reported
Owner/Operator Address:	350 DEWITT AVE
Owner/Operator City,State,Zip:	BROOKLYN, NY 11207
Owner/Operator Telephone:	718-257-2800
Owner/Operator Telephone Ext:	Not reported
Owner/Operator Fax:	Not reported
Owner/Operator Email:	Not reported
Owner/Operator Indicator:	Operator
Owner/Operator Name:	J&H HOLDING COMPANY
Legal Status:	Private
Date Became Current:	1998-02-18 00:00:00.
Date Ended Current:	Not reported
Owner/Operator Address:	Not reported
Owner/Operator City,State,Zip:	Not reported
Owner/Operator Telephone:	Not reported
Owner/Operator Telephone Ext:	Not reported
Owner/Operator Fax:	Not reported
Owner/Operator Email:	Not reported
Owner/Operator Indicator:	Owner
Owner/Operator Name:	JACK ABEL
Legal Status:	Private
Date Became Current:	Not reported
Date Ended Current:	Not reported
Owner/Operator Address:	NOT REQUIRED
Owner/Operator City,State,Zip:	NOT REQUIRED, WY 99999
Owner/Operator Telephone:	212-555-1212
Owner/Operator Telephone Ext:	Not reported
Owner/Operator Fax:	Not reported
Owner/Operator Email:	Not reported

Historic Generators:

Receive Date:	2016-04-15 00:00:00.0
Handler Name:	J&H HOLDING CO REMEDIATION SITE C224139
Federal Waste Generator Description:	Large Quantity Generator
State District Owner:	NY
Large Quantity Handler of Universal Waste:	No
Recognized Trader Importer:	No
Recognized Trader Exporter:	No
Spent Lead Acid Battery Importer:	No
Spent Lead Acid Battery Exporter:	No
Current Record:	Yes
Non Storage Recycler Activity:	Not reported
Electronic Manifest Broker:	Not reported
Receive Date:	2006-01-01 00:00:00.0
Handler Name:	SEPCO INDUSTRIES INC
Federal Waste Generator Description:	Conditionally Exempt Small Quantity Generator
State District Owner:	NY
Large Quantity Handler of Universal Waste:	No
Recognized Trader Importer:	No
Recognized Trader Exporter:	No
Spent Lead Acid Battery Importer:	No
Spent Lead Acid Battery Exporter:	No
Current Record:	No

DRAFT

J&H HOLDING CO REMEDIATION SITE C224139 (Continued) **1000176413**

Non Storage Recycler Activity: Not reported
Electronic Manifest Broker: Not reported

Receive Date: 2007-01-01 00:00:00.0
Handler Name: SEPCO INDUSTRIES INC
Federal Waste Generator Description: Conditionally Exempt Small Quantity Generator
State District Owner: NY
Large Quantity Handler of Universal Waste: No
Recognized Trader Importer: No
Recognized Trader Exporter: No
Spent Lead Acid Battery Importer: No
Spent Lead Acid Battery Exporter: No
Current Record: No
Non Storage Recycler Activity: Not reported
Electronic Manifest Broker: Not reported

Receive Date: 1990-04-09 00:00:00.0
Handler Name: SEPCO INDUSTRIES INC
Federal Waste Generator Description: Small Quantity Generator
State District Owner: NY
Large Quantity Handler of Universal Waste: No
Recognized Trader Importer: No
Recognized Trader Exporter: No
Spent Lead Acid Battery Importer: No
Spent Lead Acid Battery Exporter: No
Current Record: No
Non Storage Recycler Activity: Not reported
Electronic Manifest Broker: Not reported

Receive Date: 1996-06-12 00:00:00.0
Handler Name: SEPCO INDUSTRIES
Federal Waste Generator Description: Large Quantity Generator
State District Owner: NY
Large Quantity Handler of Universal Waste: No
Recognized Trader Importer: No
Recognized Trader Exporter: No
Spent Lead Acid Battery Importer: No
Spent Lead Acid Battery Exporter: No
Current Record: No
Non Storage Recycler Activity: Not reported
Electronic Manifest Broker: Not reported

Receive Date: 2015-10-08 00:00:00.0
Handler Name: J&H HOLDING COMPANY REMEDIATION SITE
Federal Waste Generator Description: Large Quantity Generator
State District Owner: NY
Large Quantity Handler of Universal Waste: No
Recognized Trader Importer: No
Recognized Trader Exporter: No
Spent Lead Acid Battery Importer: No
Spent Lead Acid Battery Exporter: No
Current Record: No
Non Storage Recycler Activity: Not reported
Electronic Manifest Broker: Not reported

List of NAICS Codes and Descriptions:
NAICS Code: 332919

DRAFT

J&H HOLDING CO REMEDIATION SITE C224139 (Continued) **1000176413**

NAICS Description: OTHER METAL VALVE AND PIPE FITTING MANUFACTURING

NAICS Code: 56291
NAICS Description: REMEDIATION SERVICES

NAICS Code: 562910
NAICS Description: REMEDIATION SERVICES

Facility Has Received Notices of Violation:
Found Violation: No
Agency Which Determined Violation: Not reported
Violation Short Description: Not reported
Date Violation was Determined: Not reported
Actual Return to Compliance Date: Not reported
Return to Compliance Qualifier: Not reported
Violation Responsible Agency: Not reported
Scheduled Compliance Date: Not reported
Enforcement Identifier: Not reported
Date of Enforcement Action: Not reported
Enforcement Responsible Agency: Not reported
Enforcement Docket Number: Not reported
Enforcement Attorney: Not reported
Corrective Action Component: Not reported
Appeal Initiated Date: Not reported
Appeal Resolution Date: Not reported
Disposition Status Date: Not reported
Disposition Status: Not reported
Disposition Status Description: Not reported
Consent/Final Order Sequence Number: Not reported
Consent/Final Order Respondent Name: Not reported
Consent/Final Order Lead Agency: Not reported
Enforcement Type: Not reported
Enforcement Responsible Person: Not reported
Enforcement Responsible Sub-Organization: Not reported
SEP Sequence Number: Not reported
SEP Expenditure Amount: Not reported
SEP Scheduled Completion Date: Not reported
SEP Actual Date: Not reported
SEP Defaulted Date: Not reported
SEP Type: Not reported
SEP Type Description: Not reported
Proposed Amount: Not reported
Final Monetary Amount: Not reported
Paid Amount: Not reported
Final Count: Not reported
Final Amount: Not reported

Evaluation Action Summary:
Evaluation Date: 1998-11-11 00:00:00.0
Evaluation Responsible Agency: EPA
Found Violation: No
Evaluation Type Description: COMPLIANCE EVALUATION INSPECTION ON-SITE
Evaluation Responsible Person Identifier: R2MD
Evaluation Responsible Sub-Organization: RCB
Actual Return to Compliance Date: Not reported
Scheduled Compliance Date: Not reported

DRAFT

J&H HOLDING CO REMEDIATION SITE C224139 (Continued) **1000176413**

Date of Request:	Not reported
Date Response Received:	Not reported
Request Agency:	Not reported
Former Citation:	Not reported

ICIS:

Enforcement Action ID:	02-1985-0065
FRS ID:	110000808396
Action Name:	SEPCO INDUSTRIES INC
Facility Name:	SEPCO INDUSTRIES
Facility Address:	491 WORTMAN AVENUE BROOKLYN, NY 112080000
Enforcement Action Type:	Civil Judicial Action
Facility County:	KINGS
Program System Acronym:	ICIS
Enforcement Action Forum Desc:	Judicial
EA Type Code:	CIV
Facility SIC Code:	3431
Federal Facility ID:	Not reported
Latitude in Decimal Degrees:	40.660906
Longitude in Decimal Degrees:	-73.87574
Permit Type Desc:	Not reported
Program System Acronym:	21911
Facility NAICS Code:	Not reported
Tribal Land Code:	Not reported

Facility Name:	SEPCO INDUSTRIES INC-491 WORTMAN AVE
Address:	491 WORTMAN AVENUE
Tribal Indicator:	N
Fed Facility:	No
NAIC Code:	Not reported
SIC Code:	3431

Facility Name:	SEPCO INDUSTRIES INC-491 WORTMAN AVE
Address:	491 WORTMAN AVENUE
Tribal Indicator:	N
Fed Facility:	No
NAIC Code:	Not reported
SIC Code:	3431

Facility Name:	SEPCO INDUSTRIES INC-491 WORTMAN AVE
Address:	491 WORTMAN AVENUE
Tribal Indicator:	N
Fed Facility:	No
NAIC Code:	Not reported
SIC Code:	3431

Facility Name:	SEPCO INDUSTRIES INC-491 WORTMAN AVE
Address:	491 WORTMAN AVENUE
Tribal Indicator:	N
Fed Facility:	No
NAIC Code:	Not reported
SIC Code:	3431

DRAFT

J&H HOLDING CO REMEDIATION SITE C224139 (Continued) **1000176413**

FINDS:
Registry ID: 110000808396

Click Here:

Environmental Interest/Information System:
RCRAInfo is a national information system that supports the Resource Conservation and Recovery Act (RCRA) program through the tracking of events and activities related to facilities that generate, transport, and treat, store, or dispose of hazardous waste. RCRAInfo allows RCRA program staff to track the notification, permit, compliance, and corrective action activities required under RCRA.
FIS (New York - Facility Information System) is New York's Department of Environmental Conservation (DEC) information system for tracking environmental facility information found across the State.
HAZARDOUS WASTE BIENNIAL REPORTER
ICIS (Integrated Compliance Information System) is the Integrated Compliance Information System and provides a database that, when complete, will contain integrated Enforcement and Compliance information across most of EPA's programs. The vision for ICIS is to replace EPA's independent databases that contain Enforcement data with a single repository for that information. Currently, ICIS contains all Federal Administrative and Judicial enforcement actions. This information is maintained in ICIS by EPA in the Regional offices and it Headquarters. A future release of ICIS will replace the Permit Compliance System (PCS) which supports the NPDES and will integrate that information with Federal actions already in the system. ICIS also has the capability to track other activities occurring in the Region that support Compliance and Enforcement programs. These include; Incident Tracking, Compliance Assistance, and Compliance Monitoring.

Click this hyperlink while viewing on your computer to access additional FINDS: detail in the EDR Site Report.

ECHO:

Envid:	1000176413
Registry ID:	110000808396
DFR URL:	http://echo.epa.gov/detailed-facility-report?fid=110000808396
Name:	SEPCO INDUSTRIES INC-491 WORTMAN AVE
Address:	491 WORTMAN AVENUE
City,State,Zip:	BROOKLYN, NY 11208

RI MANIFEST:

Name:	WATERMARK DESIGNS
Address:	491 WORTMAN AVE
City,State,Zip:	BROOKLYN, NY 11208
EPA Id:	NYD084086537
GEN Cert Date:	06/12/2018
Manifest Document Number:	017631621JJK
Waste Description:	RQ UN1935 WASTE CYANIDE SOLUTIONS, NOS (POTASSIUM CYANIDE ME
TSDF Id:	RID001200252
TSDF Name:	TECHNIC
Qty:	200
WT/Vol Units:	G
TSDF Date:	Not reported
Transporter 2 Id:	Not reported
Item Number:	1

DRAFT

J&H HOLDING CO REMEDIATION SITE C224139 (Continued) **1000176413**

Transporter 2 Name:	Not reported
Transporter Name 2:	FREEHOLD CARTAGE INC
Transporter EPAID:	NJD054126164
Transporter Receipt Date:	06/12/2018
Number Of Containers:	4
Container Type:	DF
Waste Code1:	D003
Waste Code2:	Not reported
Waste Code3:	Not reported
Waste Code4:	Not reported
Waste Code5:	Not reported
Waste Code6:	Not reported
Fee Exempt Code:	Not reported
Comment:	Not reported
Transporter Name 2:	Not reported
Company Permit Number:	535
Year:	2018
Quarter:	q2
Transporter Contact Name:	Nicholas Lucas
Transporter Contact Email:	nicklucas@freeholdcartage.com
Filing Date:	10/24/2018
Total Fee:	$13,245.35
Billing Name:	Nick Lucas
Paid Date:	10/24/2018
Paid Time:	11:23AM
Facility Receipt Date:	06/12/2018
Fee:	$38.00
Manifest Created Date:	10/24/2018
Manifest Updated Date:	10/24/2018

RI MANIFEST:

Transporter Receipt Date:	06/12/2018
Number Of Containers:	4
Container Type:	DF
Waste Code1:	D003
Waste Code2:	Not reported
Waste Code3:	Not reported
Waste Code4:	Not reported
Waste Code5:	Not reported
Waste Code6:	Not reported
Comment:	Not reported
Fee Exempt Code:	Not reported
TSDF Name:	TECHNIC
TSDF Id:	RID001200252
Transporter Name 2:	Not reported
Company Permit Number:	535
Year:	2018
EPA ID:	NYD084086537
Manifest Docket Number:	017631621JJK
Quarter:	q2
Waste Description:	RQ UN1935 WASTE CYANIDE SOLUTIONS, NOS (POTASSIUM CYANIDE ME
Transporter Contact Name:	Nicholas Lucas
Quantity:	200
Transporter Contact Email:	nicklucas@freeholdcartage.com
WT/Vol Units:	G
Filing Date:	10/24/2018
Total Fee:	$13,245.35
Item Number:	1

DRAFT

J&H HOLDING CO REMEDIATION SITE C224139 (Continued) **1000176413**

Transporter Name:	FREEHOLD CARTAGE INC
Billing Name:	Nick Lucas
Transporter EPA ID:	NJD054126164
Date Paid:	10/24/2018
Time Paid:	11:23AM
GEN Cert Date:	06/12/2018
Facility Receipt Date:	06/12/2018
Fee:	$38.00
Transporter 2 Receipt Date:	Not reported
Manifest Created Date:	10/24/2018
TSDF Receipt Date:	Not reported
Transporter 2 ID:	Not reported
Manifest Updated Date:	10/24/2018
Transporter Receipt Date:	06/12/2018
Number Of Containers:	4
Container Type:	DF
Waste Code1:	F007
Waste Code2:	Not reported
Waste Code3:	Not reported
Waste Code4:	Not reported
Waste Code5:	Not reported
Waste Code6:	Not reported
Comment:	Not reported
Fee Exempt Code:	Not reported
TSDF Name:	TECHNIC
TSDF Id:	RID001200252
Transporter Name 2:	Not reported
Company Permit Number:	535
Year:	2018
EPA ID:	NYD084086537
Manifest Docket Number:	017631621JJK
Quarter:	q2
Waste Description:	RQ UN1935 WASTE CYANIDE SOLUTIONS, NOS (POTASSIUM CYANIDE ME
Transporter Contact Name:	Nicholas Lucas
Quantity:	200
Transporter Contact Email:	nicklucas@freeholdcartage.com
WT/Vol Units:	G
Filing Date:	10/24/2018
Total Fee:	$13,245.35
Item Number:	2
Transporter Name:	FREEHOLD CARTAGE INC
Billing Name:	Nick Lucas
Transporter EPA ID:	NJD054126164
Date Paid:	10/24/2018
Time Paid:	11:23AM
GEN Cert Date:	06/12/2018
Facility Receipt Date:	06/12/2018
Fee:	$38.00
Transporter 2 Receipt Date:	Not reported
Manifest Created Date:	10/24/2018
TSDF Receipt Date:	Not reported
Transporter 2 ID:	Not reported
Manifest Updated Date:	10/24/2018
Transporter Receipt Date:	2/6/2012
Number Of Containers:	2

DRAFT

J&H HOLDING CO REMEDIATION SITE C224139 (Continued) **1000176413**

Container Type:	DM
Waste Code1:	D003
Waste Code2:	F007
Waste Code3:	Not reported
Waste Code4:	Not reported
Waste Code5:	Not reported
Waste Code6:	Not reported
Comment:	Not reported
Fee Exempt Code:	Not reported
TSDF Name:	TECHNIC INC.
TSDF Id:	RID001200252
Transporter Name 2:	Not reported
Company Permit Number:	Not reported
Year:	Not reported
EPA ID:	NYD084086537
Manifest Docket Number:	009528723JJK
Quarter:	Not reported
Waste Description:	CYANIDE SOLUTIONS, NOS
Transporter Contact Name:	Not reported
Quantity:	110
Transporter Contact Email:	Not reported
WT/Vol Units:	G
Filing Date:	Not reported
Total Fee:	Not reported
Item Number:	1
Transporter Name:	UNITED INDUSTRIAL SERVICES
Billing Name:	Not reported
Transporter EPA ID:	CTD021816889
Date Paid:	Not reported
Time Paid:	Not reported
GEN Cert Date:	2/6/2012
Facility Receipt Date:	Not reported
Fee:	Not reported
Transporter 2 Receipt Date:	Not reported
Manifest Created Date:	Not reported
TSDF Receipt Date:	2/8/2012
Transporter 2 ID:	Not reported
Manifest Updated Date:	Not reported

NY MANIFEST:

Name:	J&H HOLDING CO REMEDIATION SITE C224139
Address:	491 WORTMAN AVE
City,State,Zip:	BROOKLYN, NY 11208
Country:	USA
EPA ID:	NYD084086537
Facility Status:	Not reported
Location Address 1:	491 WORTMAN AVE
Code:	BP
Location Address 2:	Not reported
Total Tanks:	Not reported
Location City:	BROOKLYN
Location State:	NY
Location Zip:	11208
Location Zip 4:	Not reported

NY MANIFEST:

DRAFT

J&H HOLDING CO REMEDIATION SITE C224139 (Continued) **1000176413**

EPAID:	NYD084086537
Mailing Name:	J&H HOLDING CO REMEDIATION SITE C224139
Mailing Contact:	H ENGEL
Mailing Address 1:	491 WORTMAN AVENUE
Mailing Address 2:	Not reported
Mailing City:	BROOKLYN
Mailing State:	NY
Mailing Zip:	11208
Mailing Zip 4:	Not reported
Mailing Country:	USA
Mailing Phone:	7182572600

NY MANIFEST:

Document ID:	Not reported
Manifest Status:	Not reported
seq:	Not reported
Year:	Not reported
Trans1 State ID:	CTD021816889
Trans2 State ID:	NJD054126164
Generator Ship Date:	12/15/2008
Trans1 Recv Date:	12/15/2008
Trans2 Recv Date:	12/16/2008
TSD Site Recv Date:	12/18/2008
Part A Recv Date:	Not reported
Part B Recv Date:	Not reported
Generator EPA ID:	NYD084086537
Trans1 EPA ID:	Not reported
Trans2 EPA ID:	Not reported
TSDF ID 1:	CDD980756415
TSDF ID 2:	Not reported
Manifest Tracking Number:	000131261UIS
Import Indicator:	N
Export Indicator:	N
Discr Quantity Indicator:	N
Discr Type Indicator:	N
Discr Residue Indicator:	N
Discr Partial Reject Indicator:	N
Discr Full Reject Indicator:	N
Manifest Ref Number:	Not reported
Alt Facility RCRA ID:	Not reported
Alt Facility Sign Date:	Not reported
MGMT Method Type Code:	H132
Waste Code:	Not reported
Waste Code:	Not reported
Waste Code:	Not reported
Waste Code:	Not reported
Waste Code:	Not reported
Waste Code:	Not reported
Quantity:	275
Units:	G - Gallons (liquids only)* (8.3 pounds)
Number of Containers:	5
Container Type:	DM - Metal drums, barrels
Handling Method:	L Landfill.
Specific Gravity:	1
Waste Code:	D003
Waste Code 1_2:	F007
Waste Code 1_3:	P029

DRAFT

J&H HOLDING CO REMEDIATION SITE C224139 (Continued) **1000176413**

Waste Code 1_4: Not reported
Waste Code 1_5: Not reported
Waste Code 1_6: Not reported

D24 **UTILITY PLASTICS; INC** **NY SWRCY** **S105842289**
East **920 ESSEX STREET** **N/A**
< 1/8 **BROOKLYN, NY 11208**
0.038 mi.
202 ft. **Site 1 of 3 in cluster D**

Relative: **Higher**
Actual: **11 ft.**

SWRCY:

Name:	UTILITY PLASTICS; INC
Address:	920 ESSEX STREET
City,State,Zip:	BROOKLYN, NY 11208
Region:	2
Facility Address 2:	Not reported
Phone Number:	7189273799
Owner Type:	Not reported
Owner Name:	Not reported
Owner Address:	Not reported
Owner Address 2:	Not reported
Owner City,St,Zip:	Not reported
Owner Email:	Not reported
Owner Phone:	Not reported
Contact Name:	JAMES BELDEN
Contact Address:	Not reported
Contact Address 2:	Not reported
Contact City,St,Zip:	Not reported
Contact Email:	Not reported
Contact Phone:	Not reported
Activity Desc:	RHRF - registration
Activity Number:	[24MB1]
Active:	No
East Coordinate:	Not reported
North Coordinate:	Not reported
Accuracy Code:	Not reported
Regulatory Status:	Not reported
Permit #:	2-6105-00142
Auth. Date:	Not reported
Expiration Date:	Not reported
Waste Types:	Not reported
Operator Name:	Not reported
Operator Type:	Not reported
Last Date:	Not reported

C25 **TRANS OCEAN EXTRESS LIMITED** **EDR Hist Auto** **1021408209**
SE **1034 LINWOOD ST** **N/A**
< 1/8 **BROOKLYN, NY 11208**
0.047 mi.
249 ft. **Site 11 of 16 in cluster C**

Relative: **Higher**
Actual: **9 ft.**

EDR Hist Auto

Year:	Name:	Type:
2011	TRANS OCEAN EXTRESS LIMITED	Automotive Transmission Repair Shops

DRAFT

TRANS OCEAN EXTRESS LIMITED (Continued) **1021408209**

2012 TRANS OCEAN EXTRESS LIMITED Automotive Transmission Repair Shops
2013 TRANS OCEAN EXTRESS LIMITED Automotive Transmission Repair Shops

---

C26 **CON EDISON** **NY MANIFEST** **S117066599**
East **WORTMAN AVE & ESSEX ST** **N/A**
< 1/8 **BROOKLYN, NY 11208**
0.051 mi.
267 ft. **Site 12 of 16 in cluster C**

Relative:
Higher

Actual:
10 ft.

NY MANIFEST:

Name:	CON EDISON
Address:	WORTMAN AVE & ESSEX ST
City,State,Zip:	BROOKLYN, NY 11208
Country:	USA
EPA ID:	NYP004592689
Facility Status:	Not reported
Location Address 1:	WORTMAN AVE & ESSEX ST
Code:	BP
Location Address 2:	VAULT 1664
Total Tanks:	Not reported
Location City:	BROOKLYN
Location State:	NY
Location Zip:	11208
Location Zip 4:	Not reported

NY MANIFEST:

EPAID:	NYP004592689
Mailing Name:	CON EDISON
Mailing Contact:	TOM TEELING
Mailing Address 1:	4 IRVING PLACE 15TH FLOOR
Mailing Address 2:	Not reported
Mailing City:	NEW YORK
Mailing State:	NY
Mailing Zip:	10003
Mailing Zip 4:	Not reported
Mailing Country:	USA
Mailing Phone:	Not reported

NY MANIFEST:

Document ID:	Not reported
Manifest Status:	Not reported
seq:	Not reported
Year:	Not reported
Trans1 State ID:	NJ0000027193
Trans2 State ID:	Not reported
Generator Ship Date:	07/10/2014
Trans1 Recv Date:	07/10/2014
Trans2 Recv Date:	Not reported
TSD Site Recv Date:	07/16/2014
Part A Recv Date:	Not reported
Part B Recv Date:	Not reported
Generator EPA ID:	NYP004592689
Trans1 EPA ID:	Not reported
Trans2 EPA ID:	Not reported
TSDF ID 1:	NJD002200046
TSDF ID 2:	Not reported
Manifest Tracking Number:	012771368JJK
Import Indicator:	N

DRAFT

CON EDISON (Continued) **S117066599**

Export Indicator:	N
Discr Quantity Indicator:	N
Discr Type Indicator:	N
Discr Residue Indicator:	N
Discr Partial Reject Indicator:	N
Discr Full Reject Indicator:	N
Manifest Ref Number:	Not reported
Alt Facility RCRA ID:	Not reported
Alt Facility Sign Date:	Not reported
MGMT Method Type Code:	H110
Waste Code:	Not reported
Waste Code:	Not reported
Waste Code:	Not reported
Waste Code:	Not reported
Waste Code:	Not reported
Waste Code:	Not reported
Quantity:	100
Units:	G - Gallons (liquids only)* (8.3 pounds)
Number of Containers:	1
Container Type:	TT - Cargo tank, tank trucks
Handling Method:	T Chemical, physical, or biological treatment.
Specific Gravity:	1
Waste Code:	D008
Waste Code 1_2:	Not reported
Waste Code 1_3:	Not reported
Waste Code 1_4:	Not reported
Waste Code 1_5:	Not reported
Waste Code 1_6:	Not reported

C27 **DRUM RUN** **NY Spills** **S110488191**
East **WORTMAN AVE & ESSEX ST** **N/A**
< 1/8 **BROOKLYN, NY 11208**
0.051 mi.
267 ft. **Site 13 of 16 in cluster C**

Relative:
Higher

Actual:
10 ft.

SPILLS:

Name:	DRUM RUN
Address:	WORTMAN AVE & ESSEX ST
City,State,Zip:	BROOKLYN, NY 11208
Spill Number/Closed Date:	1002638 / 2010-06-10
Facility ID:	1002638
Facility Type:	ER
DER Facility ID:	390695
Site ID:	435803
DEC Region:	2
Spill Cause:	Abandoned Drums
Spill Class:	Not reported
SWIS:	2401
Spill Date:	2010-06-07
Investigator:	HRAHMED
Referred To:	Not reported
Reported to Dept:	2010-06-07
CID:	Not reported
Water Affected:	Not reported
Spill Source:	Unknown
Spill Notifier:	Other
Cleanup Ceased:	Not reported

DRAFT

DRUM RUN (Continued) **S110488191**

Cleanup Meets Std:	False
Last Inspection:	Not reported
Recommended Penalty:	False
UST Trust:	False
Remediation Phase:	0
Date Entered In Computer:	2010-06-07
Spill Record Last Update:	2010-06-10
Spiller Name:	CHRIS YESMONT
Spiller Company:	UNKNOWN
Spiller Address:	WORTMEN AND ESSEX
Spiller Company:	999
Contact Name:	CHRIS YESMONT
DEC Memo:	"6/10/10-HRAHMED- No drum found at this location during drum run on 6/9/10. DEC Sharif Rahman brought a 30 gal drum from 655 Rossville Ave, Staten Island, Ny (Spill#1002303). Fenley and Nicol pumped out the drum and left the empty drum in the corner of Wortman Ave & Essex St, Brooklyn, NY for later pick-up ny Sanitation. DEP and Sanitation were notified. This case is closed. "
Remarks:	"Caller reporting an abondoned drum"

All Materials:

Site ID:	435803
Operable Unit ID:	1186538
Operable Unit:	01
Material ID:	2181340
Material Code:	0022
Material Name:	waste oil/used oil
Case No.:	Not reported
Material FA:	Petroleum
Quantity:	55.00
Units:	G
Recovered:	Not reported
Oxygenate:	Not reported

C28 **AT INTERSECTION IN VAULT** **NY Spills** **S116555000**
East **WORTMAN AVE AND ESSEX ST** **N/A**
< 1/8 **BROOKLYN, NY**
0.051 mi.
267 ft. **Site 14 of 16 in cluster C**

Relative: **Higher**

Actual: **10 ft.**

SPILLS:

Name:	AT INTERSECTION IN VAULT
Address:	WORTMAN AVE AND ESSEX ST
City,State,Zip:	BROOKLYN, NY
Spill Number/Closed Date:	1401071 / 2014-08-12
Facility ID:	1401071
Facility Type:	ER
DER Facility ID:	449260
Site ID:	494335
DEC Region:	2
Spill Cause:	Unknown
Spill Class:	C4
SWIS:	2401
Spill Date:	2014-05-01
Investigator:	RWAUSTIN
Referred To:	Not reported
Reported to Dept:	2014-05-01

DRAFT

AT INTERSECTION IN VAULT (Continued) **S116555000**

CID:	Not reported
Water Affected:	Not reported
Spill Source:	Commercial/Industrial
Spill Notifier:	Other
Cleanup Ceased:	Not reported
Cleanup Meets Std:	False
Last Inspection:	Not reported
Recommended Penalty:	False
UST Trust:	False
Remediation Phase:	0
Date Entered In Computer:	2014-05-01
Spill Record Last Update:	2014-08-12
Spiller Name:	Not reported
Spiller Company:	UNKNOWN
Spiller Address:	Not reported
Spiller Company:	999
Contact Name:	ERT
DEC Memo:	"8/12/14 - Austin - 9 gals dielectric fluid atop 150 gals water in vault # 1664 - Con Ed contained and cleaned up the spill, and removed the offending transformer - See files for further information = Spill closed - end"
Remarks:	"cleanup pending analysis"

All Materials:

Site ID:	494335
Operable Unit ID:	1243858
Operable Unit:	01
Material ID:	2244582
Material Code:	0064A
Material Name:	unknown material
Case No.:	Not reported
Material FA:	Other
Quantity:	9.00
Units:	G
Recovered:	Not reported
Oxygenate:	Not reported

C29 **VAULT # 1664** **NY Spills** **S106383228**
East **WORTMAN AVE & ESSEX ST** **N/A**
< 1/8 **BROOKLYN, NY**
0.051 mi.
267 ft. **Site 15 of 16 in cluster C**

Relative: **Higher**

Actual: **10 ft.**

SPILLS:

Name:	VAULT # 1664
Address:	WORTMAN AVE & ESSEX ST
City,State,Zip:	BROOKLYN, NY
Spill Number/Closed Date:	0313111 / 2004-04-27
Facility ID:	0313111
Facility Type:	ER
DER Facility ID:	238421
Site ID:	294589
DEC Region:	2
Spill Cause:	Unknown
Spill Class:	C4
SWIS:	2401
Spill Date:	2004-02-27

DRAFT

VAULT # 1664 (Continued) **S106383228**

Investigator:	JHOCONNE
Referred To:	Not reported
Reported to Dept:	2004-02-28
CID:	77
Water Affected:	Not reported
Spill Source:	Unknown
Spill Notifier:	Responsible Party
Cleanup Ceased:	Not reported
Cleanup Meets Std:	False
Last Inspection:	Not reported
Recommended Penalty:	False
UST Trust:	False
Remediation Phase:	0
Date Entered In Computer:	2004-02-28
Spill Record Last Update:	2004-04-27
Spiller Name:	Not reported
Spiller Company:	Not reported
Spiller Address:	Not reported
Spiller Company:	001
Contact Name:	ERT DESK
DEC Memo:	"Prior to Sept, 2004 data translation this spill Lead_DEC Field was O'CONNELL e2mis no. 152273: APPROX 2 QTS OF AN UNKNOWN OIL ON APPROX 1200 GALS OF WATER IN V1664. SPILL IS CONTAINED. CLEANUP PENDING LAB RESULT. LAB RESULT RECEIVED 2/27/04 - 1645. 04-01468. <1.0 PPM. 2/29/04 04:20 HRS. -- J. IOCCO OF BROOKLYN ENV. OPS. REPORTS D0, NO SUMP, CLEANUP 100% COMPLET"
Remarks:	"2 QTS OF UNKN OIL ON 1200 GALS OF H20. CLEAN-UP IN PROGRESS"

All Materials:

Site ID:	294589
Operable Unit ID:	878357
Operable Unit:	01
Material ID:	498270
Material Code:	0016A
Material Name:	non PCB oil
Case No.:	Not reported
Material FA:	Petroleum
Quantity:	.00
Units:	L
Recovered:	.00
Oxygenate:	Not reported

C30 **CON EDISON** **NY MANIFEST** **S117066600**
East **WORTMAN AVE & ESSEX ST** **N/A**
< 1/8 **BROOKLYN, NY 11208**
0.051 mi.
267 ft. **Site 16 of 16 in cluster C**

Relative: NY MANIFEST:
Higher

Name:	CON EDISON
Address:	WORTMAN AVE & ESSEX ST
City,State,Zip:	BROOKLYN, NY 11208
Country:	USA
EPA ID:	NYP004592697
Facility Status:	Not reported
Location Address 1:	WORTMAN AVE & ESSEX ST
Code:	BP

Actual:
10 ft.

DRAFT

CON EDISON (Continued) **S117066600**

Location Address 2:	VAULT 3002
Total Tanks:	Not reported
Location City:	BROOKLYN
Location State:	NY
Location Zip:	11208
Location Zip 4:	Not reported

NY MANIFEST:

EPAID:	NYP004592697
Mailing Name:	CON EDISON
Mailing Contact:	TOM TEELING
Mailing Address 1:	4 IRVING PLACE 15TH FLOOR
Mailing Address 2:	Not reported
Mailing City:	NEW YORK
Mailing State:	NY
Mailing Zip:	10003
Mailing Zip 4:	Not reported
Mailing Country:	USA
Mailing Phone:	Not reported

NY MANIFEST:

Document ID:	Not reported
Manifest Status:	Not reported
seq:	Not reported
Year:	Not reported
Trans1 State ID:	NJ0000027193
Trans2 State ID:	Not reported
Generator Ship Date:	07/10/2014
Trans1 Recv Date:	07/10/2014
Trans2 Recv Date:	Not reported
TSD Site Recv Date:	07/16/2014
Part A Recv Date:	Not reported
Part B Recv Date:	Not reported
Generator EPA ID:	NYP004592697
Trans1 EPA ID:	Not reported
Trans2 EPA ID:	Not reported
TSDF ID 1:	NJD002200046
TSDF ID 2:	Not reported
Manifest Tracking Number:	012771367JJK
Import Indicator:	N
Export Indicator:	N
Discr Quantity Indicator:	N
Discr Type Indicator:	N
Discr Residue Indicator:	N
Discr Partial Reject Indicator:	N
Discr Full Reject Indicator:	N
Manifest Ref Number:	Not reported
Alt Facility RCRA ID:	Not reported
Alt Facility Sign Date:	Not reported
MGMT Method Type Code:	H110
Waste Code:	Not reported
Waste Code:	Not reported
Waste Code:	Not reported
Waste Code:	Not reported
Waste Code:	Not reported
Waste Code:	Not reported
Quantity:	100

DRAFT

CON EDISON (Continued) **S117066600**

Units:	G - Gallons (liquids only)* (8.3 pounds)
Number of Containers:	1
Container Type:	TT - Cargo tank, tank trucks
Handling Method:	T Chemical, physical, or biological treatment.
Specific Gravity:	1
Waste Code:	D008
Waste Code 1_2:	Not reported
Waste Code 1_3:	Not reported
Waste Code 1_4:	Not reported
Waste Code 1_5:	Not reported
Waste Code 1_6:	Not reported

E31 **ONE QT ANTIFREEZE FROM TRUCK** **NY Spills** **S109205813**
NNE **ESSEX STREET & STANLEY AVENUE** **N/A**
< 1/8 **BROOKLYN, NY**
0.051 mi.
269 ft. **Site 1 of 10 in cluster E**

Relative: **Higher**

Actual: **13 ft.**

SPILLS:

Name:	ONE QT ANTIFREEZE FROM TRUCK
Address:	ESSEX STREET & STANLEY AVENUE
City,State,Zip:	BROOKLYN, NY
Spill Number/Closed Date:	0803752 / 2008-08-05
Facility ID:	0803752
Facility Type:	ER
DER Facility ID:	349808
Site ID:	400533
DEC Region:	2
Spill Cause:	Equipment Failure
Spill Class:	C4
SWIS:	2401
Spill Date:	2008-06-30
Investigator:	gdbreen
Referred To:	Not reported
Reported to Dept:	2008-06-30
CID:	72
Water Affected:	Not reported
Spill Source:	Commercial Vehicle
Spill Notifier:	Responsible Party
Cleanup Ceased:	Not reported
Cleanup Meets Std:	False
Last Inspection:	Not reported
Recommended Penalty:	False
UST Trust:	Not reported
Remediation Phase:	0
Date Entered In Computer:	2008-06-30
Spill Record Last Update:	2008-08-05
Spiller Name:	ERT DESK
Spiller Company:	CON EDISON
Spiller Address:	ESSEX ST/STANLEY AVE
Spiller Company:	999
Contact Name:	ERT DESK
DEC Memo:	"08/05/08 - See eDocs for Con Ed report detailing cleanup and closure. 212216. see eDocs"
Remarks:	"1 quart of antifreeze onto asphalt from vehicle # D41244. Cleanup pending resources. 212216"

DRAFT

ONE QT ANTIFREEZE FROM TRUCK (Continued) **S109205813**

All Materials:

Site ID:	400533
Operable Unit ID:	1157354
Operable Unit:	01
Material ID:	2148375
Material Code:	0043A
Material Name:	antifreeze
Case No.:	Not reported
Material FA:	Other
Quantity:	.00
Units:	G
Recovered:	.00
Oxygenate:	Not reported

F32 **CON EDISON** **RCRA NonGen / NLR** **1019901649**
SE **1055 LINWOOD ST** **FINDS** **NYP004764387**
< 1/8 **BROOKLYN, NY 11208** **ECHO**
0.057 mi.
299 ft. **Site 1 of 13 in cluster F**

Relative: **Higher**
Actual: **9 ft.**

RCRA NonGen / NLR:

Date Form Received by Agency:		2015-04-07 00:00:00.0
Handler Name:	CON EDISON	
Handler Address:		1055 LINWOOD ST
Handler City,State,Zip:		BROOKLYN, NY 11208
EPA ID:		NYP004764387
Contact Name:		THOMAS TEELING
Contact Address:		Not reported
Contact City,State,Zip:		Not reported
Contact Telephone:		212-460-3770
Contact Fax:		Not reported
Contact Email:		Not reported
Contact Title:		Not reported
EPA Region:		02
Land Type:		Private
Federal Waste Generator Description:		Not a generator, verified
Non-Notifier:		Not reported
Biennial Report Cycle:		Not reported
Accessibility:		Not reported
Active Site Indicator:		Not reported
State District Owner:		NY
State District:		NYSDEC R2
Mailing Address:		IRVING PL 15TH FL NE
Mailing City,State,Zip:		NEW YORK, NY 10003
Owner Name:		Not reported
Owner Type:		Not reported
Operator Name:		Not reported
Operator Type:		Not reported
Short-Term Generator Activity:		No
Importer Activity:		No
Mixed Waste Generator:		No
Transporter Activity:		No
Transfer Facility Activity:		No
Recycler Activity with Storage:		No
Small Quantity On-Site Burner Exemption:		No
Smelting Melting and Refining Furnace Exemption:		No

DRAFT

CON EDISON (Continued) **1019901649**

Underground Injection Control:	No
Off-Site Waste Receipt:	No
Universal Waste Indicator:	No
Universal Waste Destination Facility:	No
Federal Universal Waste:	No
Active Site Fed-Reg Treatment Storage and Disposal Facility:	Not reported
Active Site Converter Treatment storage and Disposal Facility:	Not reported
Active Site State-Reg Treatment Storage and Disposal Facility:	Not reported
Active Site State-Reg Handler:	---
Federal Facility Indicator:	Not reported
Hazardous Secondary Material Indicator:	NN
Sub-Part K Indicator:	Not reported
Commercial TSD Indicator:	No
Treatment Storage and Disposal Type:	Not reported
2018 GPRA Permit Baseline:	Not on the Baseline
2018 GPRA Renewals Baseline:	Not on the Baseline
Permit Renewals Workload Universe:	Not reported
Permit Workload Universe:	Not reported
Permit Progress Universe:	Not reported
Post-Closure Workload Universe:	Not reported
Closure Workload Universe:	Not reported
202 GPRA Corrective Action Baseline:	No
Corrective Action Workload Universe:	No
Subject to Corrective Action Universe:	No
Non-TSDFs Where RCRA CA has Been Imposed Universe:	No
TSDFs Potentially Subject to CA Under 3004 (u)/(v) Universe:	No
TSDFs Only Subject to CA under Discretionary Auth Universe:	No
Corrective Action Priority Ranking:	No NCAPS ranking
Environmental Control Indicator:	No
Institutional Control Indicator:	No
Human Exposure Controls Indicator:	N/A
Groundwater Controls Indicator:	N/A
Operating TSDF Universe:	Not reported
Full Enforcement Universe:	Not reported
Significant Non-Complier Universe:	No
Unaddressed Significant Non-Complier Universe:	No
Addressed Significant Non-Complier Universe:	No
Significant Non-Complier With a Compliance Schedule Universe:	No
Financial Assurance Required:	Not reported
Handler Date of Last Change:	2016-09-09 13:09:22.0
Recognized Trader-Importer:	No
Recognized Trader-Exporter:	No
Importer of Spent Lead Acid Batteries:	No
Exporter of Spent Lead Acid Batteries:	No
Recycler Activity Without Storage:	Not reported
Manifest Broker:	Not reported
Sub-Part P Indicator:	No

Historic Generators:

Receive Date:	2015-04-07 00:00:00.0
Handler Name: CON EDISON	
Federal Waste Generator Description:	Small Quantity Generator
State District Owner:	NY
Large Quantity Handler of Universal Waste:	No
Recognized Trader Importer:	No
Recognized Trader Exporter:	No

DRAFT

CON EDISON (Continued) **1019901649**

Spent Lead Acid Battery Importer:	No
Spent Lead Acid Battery Exporter:	No
Current Record:	No
Non Storage Recycler Activity:	Not reported
Electronic Manifest Broker:	Not reported
Receive Date:	2015-04-07 00:00:00.0
Handler Name: CON EDISON	
Federal Waste Generator Description:	Not a generator, verified
State District Owner:	NY
Large Quantity Handler of Universal Waste:	No
Recognized Trader Importer:	No
Recognized Trader Exporter:	No
Spent Lead Acid Battery Importer:	No
Spent Lead Acid Battery Exporter:	No
Current Record:	Yes
Non Storage Recycler Activity:	Not reported
Electronic Manifest Broker:	Not reported

List of NAICS Codes and Descriptions:
NAICS Codes: No NAICS Codes Found

Facility Has Received Notices of Violations:
Violations: No Violations Found

Evaluation Action Summary:
Evaluations: No Evaluations Found

FINDS:
Registry ID: 110069651727

Click Here:

Environmental Interest/Information System:
RCRAInfo is a national information system that supports the Resource Conservation and Recovery Act (RCRA) program through the tracking of events and activities related to facilities that generate, transport, and treat, store, or dispose of hazardous waste. RCRAInfo allows RCRA program staff to track the notification, permit, compliance, and corrective action activities required under RCRA.

Click this hyperlink while viewing on your computer to access additional FINDS: detail in the EDR Site Report.

ECHO:

Envid:	1019901649
Registry ID:	110069651727
DFR URL:	http://echo.epa.gov/detailed-facility-report?fid=110069651727
Name:	CON EDISON
Address:	1055 LINWOOD ST
City,State,Zip:	BROOKLYN, NY 11208

DRAFT

F33 **CON EDISON** **NJ MANIFEST** **S120670167**
SE **1055 LINWOOD ST** **N/A**
< 1/8 **BROOKLYN, NY 11208**
0.057 mi.
299 ft. **Site 2 of 13 in cluster F**

Relative:
Higher

Actual:
9 ft.

NJ MANIFEST:

EPA Id:	NYP004764387
Mail Address:	IRVING PL 15TH FL NE
Mail City/State/Zip:	NEW YORK, NY 10003
Facility Phone:	Not reported
Emergency Phone:	Not reported
Contact:	THOMAS TEELING
Comments:	Not reported
SIC Code:	Not reported
County:	NY047
Municipal:	Not reported
Previous EPA Id:	Not reported
Gen Flag:	Not reported
Trans Flag:	Not reported
TSDF Flag:	Not reported
Name Change:	Not reported
Date Change:	Not reported

Manifest:

Manifest Number:	002619060GBF
EPA ID:	NYP004764387
Date Shipped:	4/7/2015
TSDF EPA ID:	NJD991291105
Transporter EPA ID:	NJD003812047
Transporter 2 EPA ID:	Not reported
Transporter 3 EPA ID:	Not reported
Transporter 4 EPA ID:	Not reported
Transporter 5 EPA ID:	Not reported
Transporter 6 EPA ID:	Not reported
Transporter 7 EPA ID:	Not reported
Transporter 8 EPA ID:	Not reported
Transporter 9 EPA ID:	Not reported
Transporter 10 EPA ID:	Not reported
Date Trans1 Transported Waste:	Not reported
Date Trans2 Transported Waste:	Not reported
Date Trans3 Transported Waste:	Not reported
Date Trans4 Transported Waste:	Not reported
Date Trans5 Transported Waste:	Not reported
Date Trans6 Transported Waste:	Not reported
Date Trans7 Transported Waste:	Not reported
Date Trans8 Transported Waste:	Not reported
Date Trans9 Transported Waste:	Not reported
Date Trans10 Transported Waste:	Not reported
Date TSDF Received Waste:	Not reported
TSDF EPA Facility Name:	Not reported
QTY Units:	Not reported
Transporter SEQ ID:	Not reported
Transporter-1 Date:	Not reported
Waste SEQ ID:	Not reported
Waste Type Code 2:	Not reported
Waste Type Code 3:	Not reported
Waste Type Code 4:	Not reported
Waste Type Code 5:	Not reported
Waste Type Code 6:	Not reported

DRAFT

CON EDISON (Continued) **S120670167**

Date Accepted:	Not reported
Manifest Discrepancy Type:	Not reported
Data Entry Number:	Not reported
Was Load Rejected:	NEW YORK, NY 10003
Reason Load Was Rejected:	Not reported

F34 **UNKNOWN** **NY Spills** **S116552817**
SE **1055 LINWOOD** **N/A**
< 1/8 **BROOKLYN, NY**
0.057 mi.
299 ft. **Site 3 of 13 in cluster F**

Relative: **Higher**
Actual: **9 ft.**

SPILLS:

Name:	UNKNOWN
Address:	1055 LINWOOD
City,State,Zip:	BROOKLYN, NY
Spill Number/Closed Date:	1310864 / 2014-03-03
Facility ID:	1310864
Facility Type:	ER
DER Facility ID:	446715
Site ID:	491738
DEC Region:	2
Spill Cause:	Unknown
Spill Class:	Not reported
SWIS:	2401
Spill Date:	2014-02-18
Investigator:	vszhune
Referred To:	Not reported
Reported to Dept:	2014-02-18
CID:	Not reported
Water Affected:	Not reported
Spill Source:	Unknown
Spill Notifier:	Other
Cleanup Ceased:	Not reported
Cleanup Meets Std:	False
Last Inspection:	Not reported
Recommended Penalty:	False
UST Trust:	False
Remediation Phase:	0
Date Entered In Computer:	2014-02-18
Spill Record Last Update:	2014-03-03
Spiller Name:	VICTOR GRESSEAU
Spiller Company:	UNKNOWN
Spiller Address:	1055 LINWOOD
Spiller Company:	999
Contact Name:	VICTOR GRESSEAU
DEC Memo:	"02/18/14-Zhune spoke to DEP- Victor. He said the spill happened two days ago. The house went on fire and part of the fuel oil from the oil tank located in the basement went to the sewer. As per Victor house is pretty burned. He will visit the site today and he will call back with the owner information. 03/3/14-Zhune called DEP-Victor Gresseau. He said he visited the site and spoke to Andrew owner of the recyucling plant. The site is a recycling plan (Metropolitan Recycling). The Hydraulic line from the tractor broke and hit a electrical wire from the tractor and started the fire. The machine was brought outside and the Fire Department put the fire out. As per

DRAFT

UNKNOWN (Continued) **S116552817**

the owner the hydraulic spill was less than one gallon and Metropolitan Recycling cleaned the spill. Base on this information spill closed."

Remarks: "UNK SOURCE, UNK CAUSE, DID ENTER SEWER"

All Materials:

Site ID:	491738
Operable Unit ID:	1241285
Operable Unit:	01
Material ID:	2241593
Material Code:	0066A
Material Name:	unknown petroleum
Case No.:	Not reported
Material FA:	Petroleum
Quantity:	Not reported
Units:	Not reported
Recovered:	Not reported
Oxygenate:	Not reported

F35 **CON EDISON** **NY MANIFEST** **S119074239**
SE **1055 LINWOOD ST** **N/A**
< 1/8 **BROOKLYN, NY 11208**
0.057 mi.
299 ft. **Site 4 of 13 in cluster F**

Relative:
Higher

Actual:
9 ft.

NY MANIFEST:

Name:	CON EDISON
Address:	1055 LINWOOD ST
City,State,Zip:	BROOKLYN, NY 11208
Country:	USA
EPA ID:	NYP004764387
Facility Status:	Not reported
Location Address 1:	OPP 1055 LINDWOOD STREET
Code:	BP
Location Address 2:	VAULT # 4938
Total Tanks:	Not reported
Location City:	BROOKLYN
Location State:	NY
Location Zip:	11208
Location Zip 4:	Not reported

NY MANIFEST:

EPAID:	NYP004764387
Mailing Name:	CON EDISON
Mailing Contact:	TOM TELLING
Mailing Address 1:	4 IRVING PLACE-15TH FLOOR
Mailing Address 2:	Not reported
Mailing City:	NEW YORK
Mailing State:	NY
Mailing Zip:	10003
Mailing Zip 4:	Not reported
Mailing Country:	USA
Mailing Phone:	2124603770

NY MANIFEST:

Document ID:	Not reported
Manifest Status:	Not reported

DRAFT

CON EDISON (Continued) **S119074239**

seq:	Not reported
Year:	Not reported
Trans1 State ID:	NJD003812047
Trans2 State ID:	NJD003812047
Generator Ship Date:	04/07/2015
Trans1 Recv Date:	04/07/2015
Trans2 Recv Date:	04/09/2015
TSD Site Recv Date:	04/09/2015
Part A Recv Date:	Not reported
Part B Recv Date:	Not reported
Generator EPA ID:	NYP004764387
Trans1 EPA ID:	Not reported
Trans2 EPA ID:	Not reported
TSDF ID 1:	NJD991291105
TSDF ID 2:	Not reported
Manifest Tracking Number:	002619060GBF
Import Indicator:	N
Export Indicator:	N
Discr Quantity Indicator:	N
Discr Type Indicator:	N
Discr Residue Indicator:	N
Discr Partial Reject Indicator:	N
Discr Full Reject Indicator:	N
Manifest Ref Number:	Not reported
Alt Facility RCRA ID:	Not reported
Alt Facility Sign Date:	Not reported
MGMT Method Type Code:	H110
Waste Code:	Not reported
Waste Code:	Not reported
Waste Code:	Not reported
Waste Code:	Not reported
Waste Code:	Not reported
Waste Code:	Not reported
Quantity:	2000
Units:	P - Pounds
Number of Containers:	1
Container Type:	TT - Cargo tank, tank trucks
Handling Method:	T Chemical, physical, or biological treatment.
Specific Gravity:	1
Waste Code:	D008
Waste Code 1_2:	Not reported
Waste Code 1_3:	Not reported
Waste Code 1_4:	Not reported
Waste Code 1_5:	Not reported
Waste Code 1_6:	Not reported

DRAFT

D36 **RODOLITZ REALTY CO** **NY Spills** **1004755500**
ENE **909 ESSEX ST** **RCRA NonGen / NLR** **NY0000036582**
< 1/8 **BROOKLYN, NY 11208** **FINDS**
0.060 mi. **ECHO**
317 ft. **Site 2 of 3 in cluster D** **NY MANIFEST**

Relative: **Higher**
Actual: **12 ft.**

SPILLS:

Name:	909 ESSEX ST
Address:	909 ESSEX ST
City,State,Zip:	BROOKLYN, NY
Spill Number/Closed Date:	9301960 / 1993-05-11

RODOLITZ REALTY CO (Continued) **1004755500**

Facility ID:	9301960
Facility Type:	ER
DER Facility ID:	222220
Site ID:	273065
DEC Region:	2
Spill Cause:	Unknown
Spill Class:	D4
SWIS:	2401
Spill Date:	1993-05-11
Investigator:	O'DOWD
Referred To:	Not reported
Reported to Dept:	1993-05-11
CID:	Not reported
Water Affected:	Not reported
Spill Source:	Unknown
Spill Notifier:	Local Agency
Cleanup Ceased:	1993-05-11
Cleanup Meets Std:	True
Last Inspection:	Not reported
Recommended Penalty:	False
UST Trust:	False
Remediation Phase:	0
Date Entered In Computer:	1993-05-19
Spill Record Last Update:	2002-04-01
Spiller Name:	Not reported
Spiller Company:	Not reported
Spiller Address:	Not reported
Spiller Company:	001
Contact Name:	Not reported
DEC Memo:	"Prior to Sept, 2004 data translation this spill Lead_DEC Field was O'DOWD. 10/10/95: This is additional information about material spilled from the translation of the old spill file: ANTIFREEZE AND OIL"
Remarks:	"SEWER DEPT WILL PUMP IN OUT CALL BACK NECESSARY. 05/11/93 850/PM SPOKE TO KEN FRADKIR/DEP/POLICE BUST INVESTIGATION PBLM. JUST NOTIFICATION."

RCRA NonGen / NLR:

Date Form Received by Agency:	2007-01-01 00:00:00.0
Handler Name:	RODOLITZ REALTY CO
Handler Address:	909 ESSEX ST
Handler City,State,Zip:	BROOKLYN, NY 11208
EPA ID:	NY0000036582
Contact Name:	BRUCE RODOLITZ
Contact Address:	PO BOX 635
Contact City,State,Zip:	WOODMERE, NY 11598-0635
Contact Telephone:	516-683-1611
Contact Fax:	Not reported
Contact Email:	Not reported
Contact Title:	Not reported
EPA Region:	02
Land Type:	Not reported
Federal Waste Generator Description:	Not a generator, verified
Non-Notifier:	Not reported
Biennial Report Cycle:	Not reported
Accessibility:	Not reported
Active Site Indicator:	Not reported

DRAFT

RODOLITZ REALTY CO (Continued) **1004755500**

State District Owner:	NY
State District:	NYSDEC R2
Mailing Address:	PO BOX 635
Mailing City,State,Zip:	WOODMERE, NY 11598-0635
Owner Name:	BRUCE RODOLITZ
Owner Type:	Private
Operator Name:	BRUCE RODOLITZ
Operator Type:	Private
Short-Term Generator Activity:	No
Importer Activity:	No
Mixed Waste Generator:	No
Transporter Activity:	No
Transfer Facility Activity:	No
Recycler Activity with Storage:	No
Small Quantity On-Site Burner Exemption:	No
Smelting Melting and Refining Furnace Exemption:	No
Underground Injection Control:	No
Off-Site Waste Receipt:	No
Universal Waste Indicator:	No
Universal Waste Destination Facility:	No
Federal Universal Waste:	No
Active Site Fed-Reg Treatment Storage and Disposal Facility:	Not reported
Active Site Converter Treatment storage and Disposal Facility:	Not reported
Active Site State-Reg Treatment Storage and Disposal Facility:	Not reported
Active Site State-Reg Handler:	---
Federal Facility Indicator:	Not reported
Hazardous Secondary Material Indicator:	NN
Sub-Part K Indicator:	Not reported
Commercial TSD Indicator:	No
Treatment Storage and Disposal Type:	Not reported
2018 GPRA Permit Baseline:	Not on the Baseline
2018 GPRA Renewals Baseline:	Not on the Baseline
Permit Renewals Workload Universe:	Not reported
Permit Workload Universe:	Not reported
Permit Progress Universe:	Not reported
Post-Closure Workload Universe:	Not reported
Closure Workload Universe:	Not reported
202 GPRA Corrective Action Baseline:	No
Corrective Action Workload Universe:	No
Subject to Corrective Action Universe:	No
Non-TSDFs Where RCRA CA has Been Imposed Universe:	No
TSDFs Potentially Subject to CA Under 3004 (u)/(v) Universe:	No
TSDFs Only Subject to CA under Discretionary Auth Universe:	No
Corrective Action Priority Ranking:	No NCAPS ranking
Environmental Control Indicator:	No
Institutional Control Indicator:	No
Human Exposure Controls Indicator:	N/A
Groundwater Controls Indicator:	N/A
Operating TSDF Universe:	Not reported
Full Enforcement Universe:	Not reported
Significant Non-Complier Universe:	No
Unaddressed Significant Non-Complier Universe:	No
Addressed Significant Non-Complier Universe:	No
Significant Non-Complier With a Compliance Schedule Universe:	No
Financial Assurance Required:	Not reported
Handler Date of Last Change:	2015-04-14 00:00:00.0
Recognized Trader-Importer:	No

DRAFT

RODOLITZ REALTY CO (Continued) **1004755500**

Recognized Trader-Exporter:	No
Importer of Spent Lead Acid Batteries:	No
Exporter of Spent Lead Acid Batteries:	No
Recycler Activity Without Storage:	Not reported
Manifest Broker:	Not reported
Sub-Part P Indicator:	No

Hazardous Waste Summary:

Waste Code:	D001
Waste Description:	IGNITABLE WASTE

Handler - Owner Operator:

Owner/Operator Indicator:	Owner
Owner/Operator Name:	BRUCE RODOLITZ
Legal Status:	Private
Date Became Current:	Not reported
Date Ended Current:	Not reported
Owner/Operator Address:	PO BOX 635
Owner/Operator City,State,Zip:	WOODMERE, NY 11598-0635
Owner/Operator Telephone:	516-794-3377
Owner/Operator Telephone Ext:	Not reported
Owner/Operator Fax:	Not reported
Owner/Operator Email:	Not reported

Owner/Operator Indicator:	Operator
Owner/Operator Name:	BRUCE RODOLITZ
Legal Status:	Private
Date Became Current:	Not reported
Date Ended Current:	Not reported
Owner/Operator Address:	PO BOX 635
Owner/Operator City,State,Zip:	WOODMERE, NY 11598-0635
Owner/Operator Telephone:	516-794-3377
Owner/Operator Telephone Ext:	Not reported
Owner/Operator Fax:	Not reported
Owner/Operator Email:	Not reported

Owner/Operator Indicator:	Owner
Owner/Operator Name:	BRUCE RODOLITZ
Legal Status:	Private
Date Became Current:	Not reported
Date Ended Current:	Not reported
Owner/Operator Address:	PO BOX 635
Owner/Operator City,State,Zip:	WOODMERE, NY 11598-0635
Owner/Operator Telephone:	516-794-3377
Owner/Operator Telephone Ext:	Not reported
Owner/Operator Fax:	Not reported
Owner/Operator Email:	Not reported

Historic Generators:

Receive Date:	2006-01-01 00:00:00.0
Handler Name: RODOLITZ REALTY CO	
Federal Waste Generator Description:	Not a generator, verified
State District Owner:	NY
Large Quantity Handler of Universal Waste:	No
Recognized Trader Importer:	No

DRAFT

RODOLITZ REALTY CO (Continued) **1004755500**

Recognized Trader Exporter: No
Spent Lead Acid Battery Importer: No
Spent Lead Acid Battery Exporter: No
Current Record: No
Non Storage Recycler Activity: Not reported
Electronic Manifest Broker: Not reported

Receive Date: 2007-01-01 00:00:00.0
Handler Name: RODOLITZ REALTY CO
Federal Waste Generator Description: Not a generator, verified
State District Owner: NY
Large Quantity Handler of Universal Waste: No
Recognized Trader Importer: No
Recognized Trader Exporter: No
Spent Lead Acid Battery Importer: No
Spent Lead Acid Battery Exporter: No
Current Record: Yes
Non Storage Recycler Activity: Not reported
Electronic Manifest Broker: Not reported

Receive Date: 1993-10-28 00:00:00.0
Handler Name: RODOLITZ REALTY CO
Federal Waste Generator Description: Conditionally Exempt Small Quantity Generator
State District Owner: NY
Large Quantity Handler of Universal Waste: No
Recognized Trader Importer: No
Recognized Trader Exporter: No
Spent Lead Acid Battery Importer: No
Spent Lead Acid Battery Exporter: No
Current Record: No
Non Storage Recycler Activity: Not reported
Electronic Manifest Broker: Not reported

List of NAICS Codes and Descriptions:
NAICS Codes: No NAICS Codes Found

Facility Has Received Notices of Violations:
Violations: No Violations Found

Evaluation Action Summary:
Evaluations: No Evaluations Found

FINDS:
Registry ID: 110004308712

Click Here:

Environmental Interest/Information System:
RCRAInfo is a national information system that supports the Resource Conservation and Recovery Act (RCRA) program through the tracking of events and activities related to facilities that generate, transport, and treat, store, or dispose of hazardous waste. RCRAInfo allows RCRA program staff to track the notification, permit, compliance, and corrective action activities required under RCRA.

DRAFT

RODOLITZ REALTY CO (Continued) **1004755500**

Click this hyperlink while viewing on your computer to access additional FINDS: detail in the EDR Site Report.

ECHO:

Envid:	1004755500
Registry ID:	110004308712
DFR URL:	http://echo.epa.gov/detailed-facility-report?fid=110004308712
Name:	RODOLITZ REALTY CO
Address:	909 ESSEX ST
City,State,Zip:	BROOKLYN, NY 11208

NY MANIFEST:

Name:	RODOLITZ REALTY
Address:	909 ESSEX ST
City,State,Zip:	BROOKLYN, NY 11208
Country:	USA
EPA ID:	NY0000036582
Facility Status:	Not reported
Location Address 1:	909 ESSEX ST
Code:	BP
Location Address 2:	Not reported
Total Tanks:	Not reported
Location City:	BROOKLYN
Location State:	NY
Location Zip:	Not reported
Location Zip 4:	Not reported

NY MANIFEST:

EPAID:	NY0000036582
Mailing Name:	RODOLITZ REALTY
Mailing Contact:	BRUCE RODOLITZ
Mailing Address 1:	P O BOX 635
Mailing Address 2:	Not reported
Mailing City:	WOODMERE
Mailing State:	NY
Mailing Zip:	11598
Mailing Zip 4:	Not reported
Mailing Country:	USA
Mailing Phone:	5167943377

NY MANIFEST:

Document ID:	NJA1773087
Manifest Status:	C
seq:	Not reported
Year:	1993
Trans1 State ID:	NJDEPS500
Trans2 State ID:	Not reported
Generator Ship Date:	11/23/1993
Trans1 Recv Date:	11/23/1993
Trans2 Recv Date:	/ /
TSD Site Recv Date:	11/23/1993
Part A Recv Date:	/ /
Part B Recv Date:	12/14/1993
Generator EPA ID:	NY0000036582
Trans1 EPA ID:	NYD006801245
Trans2 EPA ID:	Not reported

DRAFT

RODOLITZ REALTY CO (Continued) **1004755500**

TSDF ID 1:	NJD991291105
TSDF ID 2:	Not reported
Manifest Tracking Number:	Not reported
Import Indicator:	Not reported
Export Indicator:	Not reported
Discr Quantity Indicator:	Not reported
Discr Type Indicator:	Not reported
Discr Residue Indicator:	Not reported
Discr Partial Reject Indicator:	Not reported
Discr Full Reject Indicator:	Not reported
Manifest Ref Number:	Not reported
Alt Facility RCRA ID:	Not reported
Alt Facility Sign Date:	Not reported
MGMT Method Type Code:	Not reported
Waste Code:	D001 - NON-LISTED IGNITABLE WASTES
Waste Code:	Not reported
Waste Code:	Not reported
Waste Code:	Not reported
Waste Code:	Not reported
Waste Code:	Not reported
Quantity:	00055
Units:	G - Gallons (liquids only)* (8.3 pounds)
Number of Containers:	001
Container Type:	DM - Metal drums, barrels
Handling Method:	B Incineration, heat recovery, burning.
Specific Gravity:	100

D37 **ATLAS ROLL-OFF CORP** **NY SWF/LF** **S117692070**
NE **895 ESSEX STREET** **NY Financial Assurance** **N/A**
< 1/8 **BROOKLYN, NY 11208**
0.060 mi.
317 ft. **Site 3 of 3 in cluster D**

Relative:
Higher

Actual:
12 ft.

SWF/LF:

Name:	ATLAS ROLL-OFF CORP
Address:	895 ESSEX STREET
City,State,Zip:	BROOKLYN, NY 11208
Flag:	ACTIVE
Region Code:	2
Phone Number:	7183456451
Owner Name:	John Polisnelli
Owner Type:	Private
Owner Address:	895 Essex Street
Owner Addr2:	Not reported
Owner City,St,Zip:	Brooklyn, NY 11208
Owner Email:	atlasroll@aol.com
Owner Phone:	7183456451
Contact Name:	Not reported
Contact Address:	Not reported
Contact Addr2:	Not reported
Contact City,St,Zip:	Not reported
Contact Email:	Not reported
Contact Phone:	Not reported
Activity Desc:	C&D processing - permit
Activity Number:	[24W43]
Active:	Yes
East Coordinate:	595181

DRAFT

ATLAS ROLL-OFF CORP (Continued) **S117692070**

North Coordinate: 4501718
Accuracy Code: 2.1 - NYSDEC 100 m grid collection
Regulatory Status: Permit
Waste Type: Construction & Demolition Debris;Metals (Non-Ferrous);Metals (Ferrous);Wood (Unadulterated)
Authorization #: 2-6105-00095/00004
Authorization Date: 3/18/2016
Expiration Date: 3/17/2021
Operator Name: John Polsinelli
Operator Type: Private
Laste Date: Not reported

NY Financial Assurance 1:
Name: ATLAS ROLL-OFF CORP
Address: 895 ESSEX STREET
City,State,Zip: BROOKLYN, NY
Owner Name: John Polisnelli
Region: 2
Estimate Type: Closure Estimate
Estimate Amount: 132,000
Estimate Date: 02/18/2010
Mechanism: Surety bond - Performance
Mechanism Amount: 132,000
Issue Date: Not reported
Activity Number: 24W43
Activity Description: z Retired - C&D processing - permit

E38 **ATLAS BIO-ENERGY** **NY SWF/LF** **S105842236**
NE **887 ESSEX STREET** **N/A**
< 1/8 **BROOKLYN, NY 11208**
0.060 mi.
317 ft. **Site 2 of 10 in cluster E**

Relative:
Higher

Actual:
12 ft.

SWF/LF:
Name: ATLAS BIO-ENERGY
Address: 887 ESSEX STREET
City,State,Zip: BROOKLYN, NY 11208
Flag: INACTIVE
Region Code: 2
Phone Number: 7180000000
Owner Name: Not reported
Owner Type: Not reported
Owner Address: Not reported
Owner Addr2: Not reported
Owner City,St,Zip: Not reported
Owner Email: Not reported
Owner Phone: Not reported
Contact Name: TOM AND PAUL POLSINELLI
Contact Address: Not reported
Contact Addr2: Not reported
Contact City,St,Zip: Not reported
Contact Email: Not reported
Contact Phone: Not reported
Activity Desc: Waste combustion - no energy recovery
Activity Number: [24EB4]
Active: No
East Coordinate: Not reported

DRAFT

ATLAS BIO-ENERGY (Continued) **S105842236**

North Coordinate: Not reported
Accuracy Code: Not reported
Regulatory Status: None
Waste Type: Not reported
Authorization #: Not reported
Authorization Date: Not reported
Expiration Date: Not reported
Operator Name: Not reported
Operator Type: Not reported
Laste Date: Not reported

E39 **ATLAS ROLL-OFF CORP** **NY UST** **U004046039**
NNE **881 ESSEX STREET** **N/A**
< 1/8 **BROOKLYN, NY 11208**
0.060 mi.
318 ft. **Site 3 of 10 in cluster E**

Relative:
Higher

Actual:
13 ft.

UST:
Name: ATLAS ROLL-OFF CORP
Address: 881 ESSEX STREET
City,State,Zip: BROOKLYN, NY 11208
Id/Status: 2-607995 / Active
Program Type: PBS
Region: STATE
DEC Region: 2
Expiration Date: 08/22/2022
UTM X: 594992.73886
UTM Y: 4501897.94514
Site Type: Trucking/Transportation/Fleet Operation

Affiliation Records:
Site Id: 29847
Affiliation Type: Mail Contact
Company Name: ATLAS ROLLOFF CORP
Contact Type: Not reported
Contact Name: JOHN POLSINELLI
Address1: 895 ESSEX STREET
Address2: Not reported
City: BROOKLYN
State: NY
Zip Code: 11208
Country Code: 001
Phone: (718) 345-6451
EMail: ATLASROLL@AOL.COM
Fax Number: Not reported
Modified By: MFLEONAR
Date Last Modified: 2017-09-07

Site Id: 29847
Affiliation Type: Facility Operator
Company Name: ATLAS ROLL-OFF CORP
Contact Type: Not reported
Contact Name: PHILIP NAPOLI
Address1: Not reported
Address2: Not reported
City: Not reported
State: NN
Zip Code: Not reported

DRAFT

ATLAS ROLL-OFF CORP (Continued) **U004046039**

Country Code:	001
Phone:	(718) 523-3000
EMail:	Not reported
Fax Number:	Not reported
Modified By:	DAFRANCI
Date Last Modified:	2016-12-21
Site Id:	29847
Affiliation Type:	Emergency Contact
Company Name:	THOMAS POLSINELLI
Contact Type:	Not reported
Contact Name:	JOHN POLSINELLI
Address1:	Not reported
Address2:	Not reported
City:	Not reported
State:	NN
Zip Code:	Not reported
Country Code:	999
Phone:	(917) 642-4311
EMail:	Not reported
Fax Number:	Not reported
Modified By:	MFLEONAR
Date Last Modified:	2017-09-07
Site Id:	29847
Affiliation Type:	Facility Owner
Company Name:	THOMAS POLSINELLI
Contact Type:	PRESIDENT
Contact Name:	JOHN POLSINELLI
Address1:	895 ESSEX STREET
Address2:	Not reported
City:	BROOKLYN
State:	NY
Zip Code:	11208
Country Code:	001
Phone:	(718) 523-3000
EMail:	Not reported
Fax Number:	Not reported
Modified By:	MFLEONAR
Date Last Modified:	2017-09-07

Tank Info:

Tank Number:	01
Tank ID:	64109
Tank Status:	In Service
Material Name:	In Service
Capacity Gallons:	4000
Install Date:	08/01/2002
Date Tank Closed:	Not reported
Registered:	True
Tank Location:	Underground
Tank Type:	Equivalent technology
Material Code:	0008
Common Name of Substance:	Diesel
Tightness Test Method:	-

DRAFT

ATLAS ROLL-OFF CORP (Continued) **U004046039**

Date Test:	Not reported
Next Test Date:	Not reported
Pipe Model:	Not reported
Modified By:	MFLEONAR
Last Modified:	09/07/2017

Equipment Records:

B04 - Tank External Protection - Fiberglass
D06 - Pipe Type - Fiberglass Reinforced Plastic (FRP)
E00 - Piping Secondary Containment - None
I02 - Overfill - High Level Alarm
K01 - Spill Prevention - Catch Basin
L09 - Piping Leak Detection - Exempt Suction Piping
C02 - Pipe Location - Underground/On-ground
F04 - Pipe External Protection - Fiberglass
J02 - Dispenser - Suction Dispenser
A00 - Tank Internal Protection - None
H01 - Tank Leak Detection - Interstitial - Electronic Monitoring
G04 - Tank Secondary Containment - Double-Walled (Underground)

E40 **ATLAS REGISTERED** **NY SWF/LF** **S104263955**
NE **889 ESSEX STREET** **N/A**
< 1/8 **BROOKLYN, NY 11208**
0.063 mi.
334 ft. **Site 4 of 10 in cluster E**

Relative:
Higher

Actual:
12 ft.

SWF/LF:

Name:	ATLAS REGISTERED
Address:	889 ESSEX STREET
City,State,Zip:	BROOKLYN, NY 11208
Flag:	INACTIVE
Region Code:	2
Phone Number:	7185233000
Owner Name:	Not reported
Owner Type:	Not reported
Owner Address:	Not reported
Owner Addr2:	Not reported
Owner City,St,Zip:	Not reported
Owner Email:	Not reported
Owner Phone:	Not reported
Contact Name:	Not reported
Contact Address:	Not reported
Contact Addr2:	Not reported
Contact City,St,Zip:	Not reported
Contact Email:	Not reported
Contact Phone:	Not reported
Activity Desc:	C&D processing - registration
Activity Number:	[ ]
Active:	No
East Coordinate:	595011
North Coordinate:	4501882
Accuracy Code:	Not reported
Regulatory Status:	Not reported
Waste Type:	Not reported
Authorization #:	Not reported
Authorization Date:	Not reported
Expiration Date:	Not reported
Operator Name:	Not reported

DRAFT

ATLAS REGISTERED (Continued) **S104263955**

Operator Type: Not reported
Laste Date: Not reported

G41 **PARIS PAINT & VARNISH CO** **RCRA NonGen / NLR** **1000262306**
East **506 WORTMAN AVE** **FINDS** **NYD001323716**
< 1/8 **BROOKLYN, NY 11208** **ECHO**
0.067 mi.
353 ft. **Site 1 of 3 in cluster G**

Relative: **Higher**

Actual: **9 ft.**

RCRA NonGen / NLR:

Date Form Received by Agency:	2007-01-01 00:00:00.0
Handler Name:	PARIS PAINT & VARNISH CO
Handler Address:	506 WORTMAN AVE
Handler City,State,Zip:	BROOKLYN, NY 11208
EPA ID:	NYD001323716
Contact Name:	Not reported
Contact Address:	WORTMAN AVE
Contact City,State,Zip:	BROOKLYN, NY 11208
Contact Telephone:	Not reported
Contact Fax:	Not reported
Contact Email:	Not reported
Contact Title:	Not reported
EPA Region:	02
Land Type:	Not reported
Federal Waste Generator Description:	Not a generator, verified
Non-Notifier:	Not reported
Biennial Report Cycle:	Not reported
Accessibility:	Not reported
Active Site Indicator:	Not reported
State District Owner:	NY
State District:	NYSDEC R2
Mailing Address:	WORTMAN AVE
Mailing City,State,Zip:	BROOKLYN, NY 11208
Owner Name:	OWNERNAME
Owner Type:	Private
Operator Name:	OWNERNAME
Operator Type:	Private
Short-Term Generator Activity:	No
Importer Activity:	No
Mixed Waste Generator:	No
Transporter Activity:	No
Transfer Facility Activity:	No
Recycler Activity with Storage:	No
Small Quantity On-Site Burner Exemption:	No
Smelting Melting and Refining Furnace Exemption:	No
Underground Injection Control:	No
Off-Site Waste Receipt:	No
Universal Waste Indicator:	No
Universal Waste Destination Facility:	No
Federal Universal Waste:	No
Active Site Fed-Reg Treatment Storage and Disposal Facility:	Not reported
Active Site Converter Treatment storage and Disposal Facility:	Not reported
Active Site State-Reg Treatment Storage and Disposal Facility:	Not reported
Active Site State-Reg Handler:	---
Federal Facility Indicator:	Not reported
Hazardous Secondary Material Indicator:	NN
Sub-Part K Indicator:	Not reported
Commercial TSD Indicator:	No

DRAFT

PARIS PAINT & VARNISH CO (Continued) **1000262306**

Treatment Storage and Disposal Type:	Not reported
2018 GPRA Permit Baseline:	Not on the Baseline
2018 GPRA Renewals Baseline:	Not on the Baseline
Permit Renewals Workload Universe:	Not reported
Permit Workload Universe:	Not reported
Permit Progress Universe:	Not reported
Post-Closure Workload Universe:	Not reported
Closure Workload Universe:	Not reported
202 GPRA Corrective Action Baseline:	No
Corrective Action Workload Universe:	No
Subject to Corrective Action Universe:	No
Non-TSDFs Where RCRA CA has Been Imposed Universe:	No
TSDFs Potentially Subject to CA Under 3004 (u)/(v) Universe:	No
TSDFs Only Subject to CA under Discretionary Auth Universe:	No
Corrective Action Priority Ranking:	No NCAPS ranking
Environmental Control Indicator:	No
Institutional Control Indicator:	No
Human Exposure Controls Indicator:	N/A
Groundwater Controls Indicator:	N/A
Operating TSDF Universe:	Not reported
Full Enforcement Universe:	Not reported
Significant Non-Complier Universe:	No
Unaddressed Significant Non-Complier Universe:	No
Addressed Significant Non-Complier Universe:	No
Significant Non-Complier With a Compliance Schedule Universe:	No
Financial Assurance Required:	Not reported
Handler Date of Last Change:	2015-04-14 00:00:00.0
Recognized Trader-Importer:	No
Recognized Trader-Exporter:	No
Importer of Spent Lead Acid Batteries:	No
Exporter of Spent Lead Acid Batteries:	No
Recycler Activity Without Storage:	Not reported
Manifest Broker:	Not reported
Sub-Part P Indicator:	No

Hazardous Waste Summary:

Waste Code:	NONE
Waste Description:	NONE

Handler - Owner Operator:

Owner/Operator Indicator:	Operator
Owner/Operator Name:	OWNERNAME
Legal Status:	Private
Date Became Current:	Not reported
Date Ended Current:	Not reported
Owner/Operator Address:	NOT REQUIRED
Owner/Operator City,State,Zip:	NOT REQUIRED, WY 99999
Owner/Operator Telephone:	212-555-1212
Owner/Operator Telephone Ext:	Not reported
Owner/Operator Fax:	Not reported
Owner/Operator Email:	Not reported

Owner/Operator Indicator:	Owner
Owner/Operator Name:	OWNERNAME
Legal Status:	Private

DRAFT

PARIS PAINT & VARNISH CO (Continued) **1000262306**

Date Became Current: Not reported
Date Ended Current: Not reported
Owner/Operator Address: NOT REQUIRED
Owner/Operator City,State,Zip: NOT REQUIRED, WY 99999
Owner/Operator Telephone: 212-555-1212
Owner/Operator Telephone Ext: Not reported
Owner/Operator Fax: Not reported
Owner/Operator Email: Not reported

Owner/Operator Indicator: Owner
Owner/Operator Name: OWNERNAME
Legal Status: Private
Date Became Current: Not reported
Date Ended Current: Not reported
Owner/Operator Address: NOT REQUIRED
Owner/Operator City,State,Zip: NOT REQUIRED, WY 99999
Owner/Operator Telephone: 212-555-1212
Owner/Operator Telephone Ext: Not reported
Owner/Operator Fax: Not reported
Owner/Operator Email: Not reported

Historic Generators:
Receive Date: 1998-03-23 00:00:00.0
Handler Name: PARIS PAINT & VARNISH CO
Federal Waste Generator Description: Not a generator, verified
State District Owner: NY
Large Quantity Handler of Universal Waste: No
Recognized Trader Importer: No
Recognized Trader Exporter: No
Spent Lead Acid Battery Importer: No
Spent Lead Acid Battery Exporter: No
Current Record: No
Non Storage Recycler Activity: Not reported
Electronic Manifest Broker: Not reported

Receive Date: 2006-01-01 00:00:00.0
Handler Name: PARIS PAINT & VARNISH CO
Federal Waste Generator Description: Not a generator, verified
State District Owner: NY
Large Quantity Handler of Universal Waste: No
Recognized Trader Importer: No
Recognized Trader Exporter: No
Spent Lead Acid Battery Importer: No
Spent Lead Acid Battery Exporter: No
Current Record: No
Non Storage Recycler Activity: Not reported
Electronic Manifest Broker: Not reported

Receive Date: 2007-01-01 00:00:00.0
Handler Name: PARIS PAINT & VARNISH CO
Federal Waste Generator Description: Not a generator, verified
State District Owner: NY
Large Quantity Handler of Universal Waste: No
Recognized Trader Importer: No
Recognized Trader Exporter: No
Spent Lead Acid Battery Importer: No
Spent Lead Acid Battery Exporter: No

DRAFT

PARIS PAINT & VARNISH CO (Continued) **1000262306**

Current Record:	Yes
Non Storage Recycler Activity:	Not reported
Electronic Manifest Broker:	Not reported
Receive Date:	1985-09-13 00:00:00.0
Handler Name:	PARIS PAINT & VARNISH CO
Federal Waste Generator Description:	Large Quantity Generator
State District Owner:	NY
Large Quantity Handler of Universal Waste:	No
Recognized Trader Importer:	No
Recognized Trader Exporter:	No
Spent Lead Acid Battery Importer:	No
Spent Lead Acid Battery Exporter:	No
Current Record:	No
Non Storage Recycler Activity:	Not reported
Electronic Manifest Broker:	Not reported

List of NAICS Codes and Descriptions:
NAICS Codes: No NAICS Codes Found

Facility Has Received Notices of Violations:
Violations: No Violations Found

Evaluation Action Summary:
Evaluations: No Evaluations Found

FINDS:
Registry ID: 110004333784

Click Here:

Environmental Interest/Information System:
RCRAInfo is a national information system that supports the Resource Conservation and Recovery Act (RCRA) program through the tracking of events and activities related to facilities that generate, transport, and treat, store, or dispose of hazardous waste. RCRAInfo allows RCRA program staff to track the notification, permit, compliance, and corrective action activities required under RCRA.
FIS (New York - Facility Information System) is New York's Department of Environmental Conservation (DEC) information system for tracking environmental facility information found across the State.

Click this hyperlink while viewing on your computer to access additional FINDS: detail in the EDR Site Report.

ECHO:

Envid:	1000262306
Registry ID:	110004333784
DFR URL:	http://echo.epa.gov/detailed-facility-report?fid=110004333784
Name:	PARIS PAINT & VARNISH CO INC
Address:	506 WORTMAN AVE
City,State,Zip:	BROOKLYN, NY 11208

DRAFT

G42 **PARIS PAINT & VARNISH CO INC** **NY UST** **U004198713**
East **506 WORTMAN AVE** **N/A**
< 1/8 **BROOKLYN, NY 11208**
0.067 mi.
353 ft. **Site 2 of 3 in cluster G**

Relative: **Higher**

Actual: **9 ft.**

UST:

Name:	PARIS PAINT & VARNISH CO INC
Address:	506 WORTMAN AVE
City,State,Zip:	BROOKLYN, NY 11208
Id/Status:	2-001651 / Unregulated/Closed
Program Type:	PBS
Region:	STATE
DEC Region:	2
Expiration Date:	N/A
UTM X:	595082.62675
UTM Y:	4501685.09468
Site Type:	Utility (Other than Municipal)

Tank Info:

Tank Number:	001
Tank ID:	17977
Tank Status:	Closed - Removed
Material Name:	Closed - Removed
Capacity Gallons:	1500
Install Date:	Not reported
Date Tank Closed:	Not reported
Registered:	True
Tank Location:	Underground
Tank Type:	Steel/carbon steel
Tightness Test Method:	03
Date Test:	04/01/1988
Next Test Date:	Not reported
Pipe Model:	Not reported
Modified By:	TRANSLAT
Last Modified:	04/14/2017

G43 **PARIS PAINT & VARNISH CO INC** **NY AST** **A100382284**
East **506 WORTMAN AVE** **N/A**
< 1/8 **BROOKLYN, NY 11208**
0.067 mi.
353 ft. **Site 3 of 3 in cluster G**

Relative: **Higher**

Actual: **9 ft.**

AST:

Name:	PARIS PAINT & VARNISH CO INC
Address:	506 WORTMAN AVE
City,State,Zip:	BROOKLYN, NY 11208
Region:	STATE
DEC Region:	2
Site Status:	Unregulated/Closed
Facility Id:	2-001651
Program Type:	PBS
UTM X:	595082.62675
UTM Y:	4501685.09468
Expiration Date:	N/A
Site Type:	Utility (Other than Municipal)

Tank Info:

Tank Number:	002

DRAFT

PARIS PAINT & VARNISH CO INC (Continued) **A100382284**

Tank Id:	53511
Tank Location:	Aboveground - on saddles, legs, racks, etc.... Tank bottom is elevated above grade or tank pad, allowing visual inspection.
Tank Type:	Steel/Carbon Steel/Iron
Tank Status:	Tank Converted to Non-Regulated Use
Pipe Model:	Not reported
Install Date:	12/01/1994
Capacity Gallons:	275
Tightness Test Method:	NN
Date Test:	Not reported
Next Test Date:	Not reported
Date Tank Closed:	08/01/1996
Register:	True
Modified By:	TRANSLAT
Last Modified:	04/14/2017
Material Name:	Not reported

Tank Number:	003
Tank Id:	53512
Tank Location:	Aboveground - on saddles, legs, racks, etc.... Tank bottom is elevated above grade or tank pad, allowing visual inspection.
Tank Type:	Steel/Carbon Steel/Iron
Tank Status:	Tank Converted to Non-Regulated Use
Pipe Model:	Not reported
Install Date:	12/01/1994
Capacity Gallons:	275
Tightness Test Method:	NN
Date Test:	Not reported
Next Test Date:	Not reported
Date Tank Closed:	08/01/1996
Register:	True
Modified By:	TRANSLAT
Last Modified:	04/14/2017
Material Name:	Not reported

H44 **GARYS MASTERCRAFT CLEANERS** **EDR Hist Cleaner** **1018593589**
West **803 STANLEY AVE** **N/A**
< 1/8 **BROOKLYN, NY 11207**
0.072 mi.
382 ft. **Site 1 of 2 in cluster H**

Relative: EDR Hist Cleaner
Higher

Actual:
9 ft.

Year:	Name:	Type:
1986	MASTERCRAFT CLEANERS & DYERS	Garment Pressing And Cleaners' Agents
1987	MASTERCRAFT CLEANERS & DYERS	Garment Pressing And Cleaners' Agents
1988	MASTERCRAFT CLEANERS & DYERS	Garment Pressing And Cleaners' Agents
1989	MASTERCRAFT CLEANERS & DYERS	Garment Pressing And Cleaners' Agents
1990	MASTERCRAFT CLEANERS & DYERS	Garment Pressing And Cleaners' Agents
1991	MASTERCRAFT CLEANERS & DYERS	Garment Pressing And Cleaners' Agents
1992	MASTERCRAFT CLEANERS & DYERS	Garment Pressing And Cleaners' Agents
1993	MASTERCRAFT CLEANERS & DYERS	Garment Pressing And Cleaners' Agents
1994	MASTERCRAFT CLEANERS & DYERS	Garment Pressing And Cleaners' Agents
1995	MASTERCRAFT CLEANERS & DYERS	Garment Pressing And Cleaners' Agents
1996	GARYS MASTERCRAFT CLEANERS	Garment Pressing And Cleaners' Agents
1997	GARYS MASTERCRAFT CLEANERS	Garment Pressing And Cleaners' Agents
1998	GARYS MASTERCRAFT CLEANERS	Garment Pressing And Cleaners' Agents

DRAFT

GARYS MASTERCRAFT CLEANERS (Continued) **1018593589**

1999	GARYS MASTERCRAFT CLEANERS	Garment Pressing And Cleaners' Agents
2000	GARYS MASTERCRAFT CLEANERS	Garment Pressing And Cleaners' Agents
2001	GARYS MASTERCRAFT CLEANERS	Garment Pressing And Cleaners' Agents
2002	GARYS MASTERCRAFT CLEANERS	Garment Pressing And Cleaners' Agents
2003	GARYS MASTERCRAFT CLEANERS	Garment Pressing And Cleaners' Agents
2004	GARYS MASTERCRAFT CLEANERS	Garment Pressing And Cleaners' Agents
2005	GARYS MASTERCRAFT CLEANERS	Garment Pressing And Cleaners' Agents
2006	GARYS MASTERCRAFT CLEANERS	Garment Pressing And Cleaners' Agents
2007	GARYS MASTERCRAFT CLEANERS	Garment Pressing And Cleaners' Agents
2008	GARYS MASTERCRAFT CLEANERS	Garment Pressing And Cleaners' Agents
2009	GARYS MASTERCRAFT CLEANERS	Garment Pressing And Cleaners' Agents
2010	GARYS MASTERCRAFT CLEANERS	Garment Pressing And Cleaners' Agents
2011	GARYS MASTERCRAFT CLEANERS	Garment Pressing And Cleaners' Agents
2012	GARYS MASTERCRAFT CLEANERS	Garment Pressing And Cleaners' Agents
2013	GARYS MASTERCRAFT CLEANERS	Garment Pressing And Cleaners' Agents
2014	GARYS MASTERCRAFT CLEANERS	Garment Pressing And Cleaners' Agents

---

H45 **GARYS MASTERCRAFT CLEANERS** **ICIS** **1005673173**
West **803 STANLEY AVE** **US AIRS** **N/A**
< 1/8 **BROOKLYN, NY 11207** **FINDS**
0.072 mi. **ECHO**
382 ft. **Site 2 of 2 in cluster H** **NY DRYCLEANERS**

Relative:
Higher

Actual:
9 ft.

ICIS:

Enforcement Action ID:	NY000A0000261050054400308
FRS ID:	110002366653
Action Name:	GARYS MASTERCRAFT CLEANERS 36047R092800308
Facility Name:	GARYS MASTERCRAFT CLEANERS
Facility Address:	803 STANLEY AVE BROOKLYN, NY 112078103
Enforcement Action Type:	Notice of Violation
Facility County:	KINGS
Program System Acronym:	AIR
Enforcement Action Forum Desc:	Administrative - Informal
EA Type Code:	NOV
Facility SIC Code:	7216
Federal Facility ID:	Not reported
Latitude in Decimal Degrees:	40.661255
Longitude in Decimal Degrees:	-73.879438
Permit Type Desc:	Not reported
Program System Acronym:	NY0000002610500544
Facility NAICS Code:	812320
Tribal Land Code:	Not reported

US AIRS (AFS):

Envid:	1005673173
Region Code:	02
County Code:	NY047
Programmatic ID:	AIR NY0000002610500544
Facility Registry ID:	110002366653
D and B Number:	Not reported
Facility Site Name:	GARYS MASTERCRAFT CLEANERS
Primary SIC Code:	7216
NAICS Code:	812320
Default Air Classification Code:	SMI
Facility Type of Ownership Code:	POF

DRAFT

GARYS MASTERCRAFT CLEANERS (Continued) **1005673173**

Air CMS Category Code: Not reported
HPV Status: Not reported

US AIRS (AFS):
Region Code: 02
Programmatic ID: AIR NY0000002610500544
Facility Registry ID: 110002366653
Air Operating Status Code: OPR
Default Air Classification Code: SMI
Air Program: MACT Standards (40 CFR Part 63)
Activity Date: 2006-01-17 00:00:00
Activity Status Date: 2006-01-17 00:00:00
Activity Group: Enforcement Action
Activity Type: Administrative - Informal
Activity Status: Achieved

Region Code: 02
Programmatic ID: AIR NY0000002610500544
Facility Registry ID: 110002366653
Air Operating Status Code: OPR
Default Air Classification Code: SMI
Air Program: State Implementation Plan for National Primary and Secondary Ambient Air Quality Standards
Activity Date: 2000-11-10 00:00:00
Activity Status Date: Not reported
Activity Group: Compliance Monitoring
Activity Type: Inspection/Evaluation
Activity Status: Not reported

Region Code: 02
Programmatic ID: AIR NY0000002610500544
Facility Registry ID: 110002366653
Air Operating Status Code: OPR
Default Air Classification Code: SMI
Air Program: Title V Permits
Activity Date: 2000-11-10 00:00:00
Activity Status Date: Not reported
Activity Group: Compliance Monitoring
Activity Type: Inspection/Evaluation
Activity Status: Not reported

Region Code: 02
Programmatic ID: AIR NY0000002610500544
Facility Registry ID: 110002366653
Air Operating Status Code: OPR
Default Air Classification Code: SMI
Air Program: Title V Permits
Activity Date: 2005-01-16 00:00:00
Activity Status Date: Not reported
Activity Group: Compliance Monitoring
Activity Type: Inspection/Evaluation
Activity Status: Not reported

FINDS:
Registry ID: 110002366653

DRAFT

GARYS MASTERCRAFT CLEANERS (Continued) **1005673173**

Click Here:

Environmental Interest/Information System:
AFS (Aerometric Information Retrieval System (AIRS) Facility Subsystem) replaces the former Compliance Data System (CDS), the National Emission Data System (NEDS), and the Storage and Retrieval of Aerometric Data (SAROAD). AIRS is the national repository for information concerning airborne pollution in the United States. AFS is used to track emissions and compliance data from industrial plants. AFS data are utilized by states to prepare State Implementation Plans to comply with regulatory programs and by EPA as an input for the estimation of total national emissions. AFS is undergoing a major redesign to support facility operating permits required under Title V of the Clean Air Act.
AIR SYNTHETIC MINOR
FIS (New York - Facility Information System) is New York's Department of Environmental Conservation (DEC) information system for tracking environmental facility information found across the State.

Click this hyperlink while viewing on your computer to access additional FINDS: detail in the EDR Site Report.

ECHO:

Envid:	1005673173
Registry ID:	110002366653
DFR URL:	http://echo.epa.gov/detailed-facility-report?fid=110002366653
Name:	GARYS MASTERCRAFT CLEANERS
Address:	803 STANLEY AVE
City,State,Zip:	BROOKLYN, NY 11207

DRYCLEANERS:

Name:	GARYS MASTER CRAFT CLEANERS
Address:	803 STANLEY AVENUE
City,State,Zip:	BROOKLYN, NY 11207
Facility ID:	2-6105-00544
Phone Number:	718-649-5513
Region:	Not reported
Registration Effective Date:	2/3/2005
Inspection Date:	06JAN18
Install Date:	Not reported
Expiration Date:	Not reported
Removal Date:	Not reported
Drop Shop:	Not reported
Shutdown:	Not reported
Alternate Solvent:	Y
Current Business:	Not reported

E46 **NEW YORK; INC. (ALLIED NEW YORK) 854 SHEPHERD** **NY SWRCY** **S106076006**
NNE **854 SHEPARD AVENUE** **N/A**
< 1/8 **BROOKLYN, NY 11208**
0.072 mi.
382 ft. **Site 5 of 10 in cluster E**

Relative:
Higher

Actual:
14 ft.

SWRCY:

Name:	NEW YORK; INC. (ALLIED NEW YORK) 854 SHEPHERD
Address:	854 SHEPARD AVENUE
City,State,Zip:	BROOKLYN, NY 11208

DRAFT

NEW YORK; INC. (ALLIED NEW YORK) 854 SHEPHERD (Continued) **S106076006**

Region:	2
Facility Address 2:	Not reported
Phone Number:	7182570244
Owner Type:	Not reported
Owner Name:	Not reported
Owner Address:	Not reported
Owner Address 2:	Not reported
Owner City,St,Zip:	Not reported
Owner Email:	Not reported
Owner Phone:	Not reported
Contact Name:	ROBERT E. DEAK
Contact Address:	Not reported
Contact Address 2:	Not reported
Contact City,St,Zip:	Not reported
Contact Email:	Not reported
Contact Phone:	Not reported
Activity Desc:	RHRF - permit
Activity Number:	[24M85]
Active:	No
East Coordinate:	Not reported
North Coordinate:	Not reported
Accuracy Code:	Not reported
Regulatory Status:	Not reported
Permit #:	2-6105-00206
Auth. Date:	Not reported
Expiration Date:	Not reported
Waste Types:	Not reported
Operator Name:	Not reported
Operator Type:	Not reported
Last Date:	Not reported

E47 **CON EDISON** **NY MANIFEST** **S117315386**
NNE **903 STANLEY AVE** **N/A**
< 1/8 **BROOKLYN, NY 11208**
0.075 mi.
397 ft. **Site 6 of 10 in cluster E**

Relative:
Higher

Actual:
13 ft.

NY MANIFEST:

Name:	CON EDISON
Address:	903 STANLEY AVE
City,State,Zip:	BROOKLYN, NY 11208
Country:	USA
EPA ID:	NYP004625489
Facility Status:	Not reported
Location Address 1:	903 STANLEY AVE
Code:	BP
Location Address 2:	SB 59924
Total Tanks:	Not reported
Location City:	BROOKLYN
Location State:	NY
Location Zip:	11208
Location Zip 4:	Not reported

NY MANIFEST:

EPAID:	NYP004625489
Mailing Name:	CON EDISON
Mailing Contact:	TOM TEELING
Mailing Address 1:	4 IRVING PLACE 15TH FLOOR

DRAFT

CON EDISON (Continued) **S117315386**

Mailing Address 2:	Not reported
Mailing City:	NEW YORK
Mailing State:	NY
Mailing Zip:	10003
Mailing Zip 4:	Not reported
Mailing Country:	USA
Mailing Phone:	Not reported

NY MANIFEST:

Document ID:	Not reported
Manifest Status:	Not reported
seq:	Not reported
Year:	Not reported
Trans1 State ID:	NJD003812047
Trans2 State ID:	Not reported
Generator Ship Date:	08/15/2014
Trans1 Recv Date:	08/15/2014
Trans2 Recv Date:	Not reported
TSD Site Recv Date:	08/18/2014
Part A Recv Date:	Not reported
Part B Recv Date:	Not reported
Generator EPA ID:	NYP004625489
Trans1 EPA ID:	Not reported
Trans2 EPA ID:	Not reported
TSDF ID 1:	NJD991291105
TSDF ID 2:	Not reported
Manifest Tracking Number:	002616403GBF
Import Indicator:	N
Export Indicator:	N
Discr Quantity Indicator:	N
Discr Type Indicator:	N
Discr Residue Indicator:	N
Discr Partial Reject Indicator:	N
Discr Full Reject Indicator:	N
Manifest Ref Number:	Not reported
Alt Facility RCRA ID:	Not reported
Alt Facility Sign Date:	Not reported
MGMT Method Type Code:	H110
Waste Code:	Not reported
Waste Code:	Not reported
Waste Code:	Not reported
Waste Code:	Not reported
Waste Code:	Not reported
Waste Code:	Not reported
Quantity:	160
Units:	G - Gallons (liquids only)* (8.3 pounds)
Number of Containers:	1
Container Type:	TT - Cargo tank, tank trucks
Handling Method:	T Chemical, physical, or biological treatment.
Specific Gravity:	1
Waste Code:	D008
Waste Code 1_2:	Not reported
Waste Code 1_3:	Not reported
Waste Code 1_4:	Not reported
Waste Code 1_5:	Not reported
Waste Code 1_6:	Not reported

DRAFT

F48
ESE
< 1/8
0.077 mi.
407 ft.

ALLIED WASTE OF NEW YORK 978 ESSEX — **NY SWF/LF** **S105841890**
978 ESSEX STREET — **NY SWRCY** **N/A**
BROOKLYN, NY 11208

Site 5 of 13 in cluster F

Relative:
Higher

Actual:
9 ft.

SWF/LF:

Name:	ALLIED WASTE OF NEW YORK [978 ESSEX]
Address:	978 ESSEX STREET
City,State,Zip:	BROOKLYN, NY 11208
Flag:	INACTIVE
Region Code:	2
Phone Number:	7182570244
Owner Name:	Not reported
Owner Type:	Not reported
Owner Address:	Not reported
Owner Addr2:	Not reported
Owner City,St,Zip:	Not reported
Owner Email:	Not reported
Owner Phone:	Not reported
Contact Name:	JOHN DINAPOLI
Contact Address:	Not reported
Contact Addr2:	Not reported
Contact City,St,Zip:	Not reported
Contact Email:	Not reported
Contact Phone:	Not reported
Activity Desc:	C&D processing - registration
Activity Number:	[24WD6]
Active:	No
East Coordinate:	595111
North Coordinate:	4501649
Accuracy Code:	Not reported
Regulatory Status:	Not reported
Waste Type:	Not reported
Authorization #:	Not reported
Authorization Date:	Not reported
Expiration Date:	Not reported
Operator Name:	Not reported
Operator Type:	Not reported
Laste Date:	Not reported

Name:	METROPOLITAN PAPER RECYCLING; INC. [978 ESSEX]
Address:	978 ESSEX STREET
City,State,Zip:	BROOKLYN, NY 11208
Flag:	INACTIVE
Region Code:	2
Phone Number:	Not reported
Owner Name:	Not reported
Owner Type:	Not reported
Owner Address:	Not reported
Owner Addr2:	Not reported
Owner City,St,Zip:	Not reported
Owner Email:	Not reported
Owner Phone:	Not reported
Contact Name:	Gregory Bianco; President
Contact Address:	847 Shepherd Avenue
Contact Addr2:	Not reported
Contact City,St,Zip:	Brooklyn, NY
Contact Email:	Not reported

DRAFT

ALLIED WASTE OF NEW YORK 978 ESSEX (Continued) **S105841890**

Contact Phone: 7182578584
Activity Desc: C&D processing - registration
Activity Number: [24WD6]
Active: No
East Coordinate: 595111
North Coordinate: 4501649
Accuracy Code: Not reported
Regulatory Status: Registration
Waste Type: Asphalt;Brick;Concrete;Rock;Soil (Clean);Wood (Clean)
Authorization #: Not reported
Authorization Date: Not reported
Expiration Date: Not reported
Operator Name: Not reported
Operator Type: Not reported
Laste Date: Not reported

SWRCY:
Name: METROPOLITAN PAPER RECYCLING INC (978 ESSEX)
Address: 978 ESSEX STREET
City,State,Zip: BROOKLYN, NY 11208
Region: 2
Facility Address 2: Not reported
Phone Number: 7182578584
Owner Type: Private
Owner Name: Gregory Bianco
Owner Address: 847 Shepherd Avenue
Owner Address 2: Not reported
Owner City,St,Zip: Brooklyn, NY 11208
Owner Email: Not reported
Owner Phone: 7182578584
Contact Name: Glen Murray
Contact Address: Not reported
Contact Address 2: Not reported
Contact City,St,Zip: Not reported
Contact Email: GMurray@MPRNYC.com
Contact Phone: 7182578584
Activity Desc: RHRF - registration
Activity Number: [24MD6]
Active: No
East Coordinate: 595111
North Coordinate: 4501649
Accuracy Code: 4.3 - Utilization of Digital Orthophoto Quads
Regulatory Status: Not reported
Permit #: 24MD6
Auth. Date: Not reported
Expiration Date: Not reported
Waste Types: Glass;Metals (Aluminum);Source Separated Recyclables (Metal/Glass/Paper/Plastic)
Operator Name: Not reported
Operator Type: Not reported
Last Date: 9/23/2016

DRAFT

I49 **MOUNTAINSIDE TRANSP CO INC** **NY UST** **U000394567**
North **841 ESSEX STREET** **NY Spills** **N/A**
< 1/8 **BROOKLYN, NY 11208**
0.084 mi.
444 ft. **Site 1 of 8 in cluster I**

Relative:
Higher

Actual:
14 ft.

UST:

Name:	MOUNTAINSIDE TRANSP CO INC
Address:	841 ESSEX STREET
City,State,Zip:	BROOKLYN, NY 11208
Id/Status:	2-083550 / Unregulated/Closed
Program Type:	PBS
Region:	STATE
DEC Region:	2
Expiration Date:	N/A
UTM X:	594943.71506
UTM Y:	4501992.00291
Site Type:	Other

Affiliation Records:

Site Id:	1880
Affiliation Type:	Facility Owner
Company Name:	ESSEX ST ASSOC
Contact Type:	Not reported
Contact Name:	Not reported
Address1:	841 ESSEX STREET
Address2:	Not reported
City:	BROOKLYN
State:	NY
Zip Code:	11208
Country Code:	001
Phone:	(718) 485-3100
EMail:	Not reported
Fax Number:	Not reported
Modified By:	TRANSLAT
Date Last Modified:	2004-03-04

Site Id:	1880
Affiliation Type:	Mail Contact
Company Name:	ESSEX ST ASSOC
Contact Type:	Not reported
Contact Name:	Not reported
Address1:	841 ESSEX STREET
Address2:	Not reported
City:	BROOKLYN
State:	NY
Zip Code:	11208
Country Code:	001
Phone:	(718) 485-3100
EMail:	Not reported
Fax Number:	Not reported
Modified By:	TRANSLAT
Date Last Modified:	2004-03-04

Site Id:	1880
Affiliation Type:	Facility Operator
Company Name:	MOUNTAINSIDE TRANSP CO INC
Contact Type:	Not reported
Contact Name:	MOUNTAINSIDE TRANSP CO INC
Address1:	Not reported

DRAFT

MOUNTAINSIDE TRANSP CO INC (Continued) **U000394567**

Address2:	Not reported
City:	Not reported
State:	NN
Zip Code:	Not reported
Country Code:	001
Phone:	(718) 485-3100
EMail:	Not reported
Fax Number:	Not reported
Modified By:	TRANSLAT
Date Last Modified:	2004-03-04

Site Id:	1880
Affiliation Type:	Emergency Contact
Company Name:	ESSEX ST ASSOC
Contact Type:	Not reported
Contact Name:	PETER ROSSI
Address1:	Not reported
Address2:	Not reported
City:	Not reported
State:	NN
Zip Code:	Not reported
Country Code:	001
Phone:	(718) 983-0731
EMail:	Not reported
Fax Number:	Not reported
Modified By:	TRANSLAT
Date Last Modified:	2004-03-04

Tank Info:

Tank Number:	001
Tank ID:	3110
Tank Status:	Closed - In Place
Material Name:	Closed - In Place
Capacity Gallons:	4000
Install Date:	05/01/1982
Date Tank Closed:	05/01/1982
Registered:	True
Tank Location:	Underground
Tank Type:	Steel/carbon steel
Material Code:	0008
Common Name of Substance:	Diesel

Tightness Test Method:	03
Date Test:	07/01/1998
Next Test Date:	Not reported
Pipe Model:	Not reported
Modified By:	TRANSLAT
Last Modified:	04/14/2017

Equipment Records:

I04 - Overfill - Product Level Gauge (A/G)
A00 - Tank Internal Protection - None
J02 - Dispenser - Suction Dispenser
C02 - Pipe Location - Underground/On-ground
G03 - Tank Secondary Containment - Vault (w/o access)
H00 - Tank Leak Detection - None

DRAFT

MOUNTAINSIDE TRANSP CO INC (Continued) **U000394567**

D02 - Pipe Type - Galvanized Steel
F00 - Pipe External Protection - None
B00 - Tank External Protection - None

SPILLS:

Name:	841 ESSEX STREET
Address:	841 ESSEX STREET
City,State,Zip:	BROOKLYN, NY
Spill Number/Closed Date:	9404735 / 1994-07-07
Facility ID:	9404735
Facility Type:	ER
DER Facility ID:	133233
Site ID:	157572
DEC Region:	2
Spill Cause:	Unknown
Spill Class:	C4
SWIS:	2401
Spill Date:	1994-07-07
Investigator:	JMKRIMGO
Referred To:	Not reported
Reported to Dept:	1994-07-07
CID:	Not reported
Water Affected:	Not reported
Spill Source:	Commercial/Industrial
Spill Notifier:	Other
Cleanup Ceased:	1994-07-07
Cleanup Meets Std:	True
Last Inspection:	Not reported
Recommended Penalty:	False
UST Trust:	False
Remediation Phase:	0
Date Entered In Computer:	1994-10-05
Spill Record Last Update:	2004-09-30
Spiller Name:	Not reported
Spiller Company:	WHALECO
Spiller Address:	Not reported
Spiller Company:	001
Contact Name:	Not reported
DEC Memo:	"Prior to Sept, 2004 data translation this spill Lead_DEC Field was KRIMGOLD "
Remarks:	"GAUGE IS OFF? SOME SPLASHED ON ROOF & GROUND. CREW CLEANING UP"

All Materials:

Site ID:	157572
Operable Unit ID:	999003
Operable Unit:	01
Material ID:	381334
Material Code:	0008
Material Name:	diesel
Case No.:	Not reported
Material FA:	Petroleum
Quantity:	10.00
Units:	G
Recovered:	.00
Oxygenate:	Not reported

DRAFT

F50 **ALLIED WASTE OF NEW YORK INC 992 ESSEX** **NY SWRCY** **S106052515**
SE **992 ESSEX STREET** **N/A**
< 1/8 **BROOKLYN, NY 11208**
0.085 mi.
451 ft. **Site 6 of 13 in cluster F**

Relative:
Higher

Actual:
9 ft.

SWRCY:

Name:	ALLIED WASTE OF NEW YORK INC [992 ESSEX]
Address:	992 ESSEX STREET
City,State,Zip:	BROOKLYN, NY 11208
Region:	2
Facility Address 2:	Not reported
Phone Number:	7182570244
Owner Type:	Not reported
Owner Name:	Not reported
Owner Address:	Not reported
Owner Address 2:	Not reported
Owner City,St,Zip:	Not reported
Owner Email:	Not reported
Owner Phone:	Not reported
Contact Name:	ROBERT BOUCHER
Contact Address:	Not reported
Contact Address 2:	Not reported
Contact City,St,Zip:	Not reported
Contact Email:	Not reported
Contact Phone:	Not reported
Activity Desc:	RHRF - registration
Activity Number:	[24MD5]
Active:	No
East Coordinate:	Not reported
North Coordinate:	Not reported
Accuracy Code:	Not reported
Regulatory Status:	Not reported
Permit #:	Not reported
Auth. Date:	Not reported
Expiration Date:	Not reported
Waste Types:	Not reported
Operator Name:	Not reported
Operator Type:	Not reported
Last Date:	Not reported

Name:	METROPOLITAN PAPER RECYCLING INC (992 ESSEX)
Address:	992 ESSEX STREET
City,State,Zip:	BROOKLYN, NY 11208
Region:	2
Facility Address 2:	Not reported
Phone Number:	7182578584
Owner Type:	Private
Owner Name:	Gregory Bianco
Owner Address:	847 Shepherd Avenue
Owner Address 2:	Not reported
Owner City,St,Zip:	Brooklyn, NY 11208
Owner Email:	Not reported
Owner Phone:	7182578584
Contact Name:	Glen Murray
Contact Address:	Not reported
Contact Address 2:	Not reported
Contact City,St,Zip:	Not reported
Contact Email:	GMurray@MPRNYC.com

DRAFT

ALLIED WASTE OF NEW YORK INC 992 ESSEX (Continued) **S106052515**

Contact Phone:	7182578584
Activity Desc:	RHRF - registration
Activity Number:	[24MD5]
Active:	No
East Coordinate:	595131
North Coordinate:	4501616
Accuracy Code:	Not reported
Regulatory Status:	Registration
Permit #:	24MD5
Auth. Date:	Not reported
Expiration Date:	Not reported
Waste Types:	Commingled Paper;Paper/Cardboard;Glass;Metals (Aluminum);Magazines;Newspaper;Office Paper
Operator Name:	Not reported
Operator Type:	Not reported
Last Date:	9/23/2016

J51 **ATLAS ROLL-OFF CORP. (REGISTRATION)** **NY SWF/LF** **S105841892**
NE **900 SHEPHARD AVENUE** **N/A**
< 1/8 **BROOKLYN, NY 11208**
0.087 mi.
462 ft. **Site 1 of 7 in cluster J**

Relative: **Higher**
Actual: **13 ft.**

SWF/LF:

Name:	ATLAS ROLL-OFF CORP. (REGISTRATION)
Address:	900 SHEPHARD AVENUE
City,State,Zip:	BROOKLYN, NY 11208
Flag:	INACTIVE
Region Code:	2
Phone Number:	7185233000
Owner Name:	Not reported
Owner Type:	Not reported
Owner Address:	Not reported
Owner Addr2:	Not reported
Owner City,St,Zip:	Not reported
Owner Email:	Not reported
Owner Phone:	Not reported
Contact Name:	THOMAS POLSINELLI
Contact Address:	Not reported
Contact Addr2:	Not reported
Contact City,St,Zip:	Not reported
Contact Email:	Not reported
Contact Phone:	Not reported
Activity Desc:	C&D processing - registration
Activity Number:	[24WD9]
Active:	No
East Coordinate:	595057
North Coordinate:	4501900
Accuracy Code:	Not reported
Regulatory Status:	Not reported
Waste Type:	Concrete;Asphalt;Soil (Clean);Wood (Clean);Paper/Cardboard;Plastics
Authorization #:	Not reported
Authorization Date:	Not reported
Expiration Date:	Not reported
Operator Name:	Not reported
Operator Type:	Not reported
Laste Date:	Not reported

DRAFT

F52 **METROPOLITAN PAPER RECYCLING** **NY Spills** **S116552805**
SE **996 ESSEX STREET** **N/A**
< 1/8 **BROOKLYN, NY**
0.088 mi.
464 ft. **Site 7 of 13 in cluster F**

Relative: **Higher**

Actual: **9 ft.**

SPILLS:

Name:	METROPOLITAN PAPER RECYCLING
Address:	996 ESSEX STREET
City,State,Zip:	BROOKLYN, NY
Spill Number/Closed Date:	1310850 / 2015-01-05
Facility ID:	1310850
Facility Type:	ER
DER Facility ID:	446702
Site ID:	491724
DEC Region:	2
Spill Cause:	Equipment Failure
Spill Class:	C4
SWIS:	2401
Spill Date:	2014-02-17
Investigator:	TJDEMEO
Referred To:	Not reported
Reported to Dept:	2014-02-17
CID:	Not reported
Water Affected:	Not reported
Spill Source:	Commercial/Industrial
Spill Notifier:	Other
Cleanup Ceased:	Not reported
Cleanup Meets Std:	False
Last Inspection:	Not reported
Recommended Penalty:	False
UST Trust:	False
Remediation Phase:	0
Date Entered In Computer:	2014-02-17
Spill Record Last Update:	2015-01-05
Spiller Name:	GLEN MURRAY
Spiller Company:	METROPOLITAN RECYCLING
Spiller Address:	996 ESSEX STREET
Spiller Company:	999
Contact Name:	GLEN MURRAY
DEC Memo:	"1/5/14: Mahat DEC Mahat received a call from PR inquring about the process to close the case. Clean up has been performed and a closure report will be submitted to the Departments for a review. DEC is waiting on a closure report. 1/5/15 TJD File review. Closure report received - less than 5 gallons of mixed automotive fluids were discharged to asphalt roadway surfaces due to equipment fire. All product reported to have be recovered and cleaned with granular absorbents. A total of (5) drums of regulated waste was generated, transported and properly disposed of during the remedial process. No drains or waterbodies were reported to have been affected by the release. All closure documentation has been uploaded to DECDOCS. No further action is required. Spill closed."
Remarks:	"Combination of motor oil and hydraulic fluid spill to asphalt, less than 5 gallons."

All Materials:

Site ID:	491724
Operable Unit ID:	1241270
Operable Unit:	01
Material ID:	2241579

DRAFT

METROPOLITAN PAPER RECYCLING (Continued) **S116552805**

Material Code:	0015
Material Name:	motor oil
Case No.:	Not reported
Material FA:	Petroleum
Quantity:	Not reported
Units:	Not reported
Recovered:	Not reported
Oxygenate:	Not reported

F53 **CON EDISON** **NY MANIFEST** **S118259304**
SE **1066 LINWOOD ST** **N/A**
< 1/8 **BROOKLYN, NY 11208**
0.089 mi.
469 ft. **Site 8 of 13 in cluster F**

Relative:
Higher

Actual:
9 ft.

NY MANIFEST:

Name:	CON EDISON
Address:	1066 LINWOOD ST
City,State,Zip:	BROOKLYN, NY 11208
Country:	USA
EPA ID:	NYP004829887
Facility Status:	Not reported
Location Address 1:	1066 LINWOOD ST
Code:	BP
Location Address 2:	Not reported
Total Tanks:	Not reported
Location City:	BROOKLYN
Location State:	NY
Location Zip:	11208
Location Zip 4:	Not reported

NY MANIFEST:

EPAID:	NYP004829887
Mailing Name:	CON EDISON
Mailing Contact:	DENNIS HUACON
Mailing Address 1:	4 IRVING PL 15TH FL
Mailing Address 2:	Not reported
Mailing City:	NEW YORK
Mailing State:	NY
Mailing Zip:	10003
Mailing Zip 4:	Not reported
Mailing Country:	USA
Mailing Phone:	2124603770

NY MANIFEST:

Document ID:	Not reported
Manifest Status:	Not reported
seq:	Not reported
Year:	Not reported
Trans1 State ID:	NJD003812047
Trans2 State ID:	Not reported
Generator Ship Date:	08/26/2015
Trans1 Recv Date:	08/26/2015
Trans2 Recv Date:	Not reported
TSD Site Recv Date:	08/28/2015
Part A Recv Date:	Not reported
Part B Recv Date:	Not reported

DRAFT

CON EDISON (Continued) **S118259304**

Generator EPA ID:	NYP004829887
Trans1 EPA ID:	Not reported
Trans2 EPA ID:	Not reported
TSDF ID 1:	NJD991291105
TSDF ID 2:	Not reported
Manifest Tracking Number:	002624993GBF
Import Indicator:	N
Export Indicator:	N
Discr Quantity Indicator:	N
Discr Type Indicator:	N
Discr Residue Indicator:	N
Discr Partial Reject Indicator:	N
Discr Full Reject Indicator:	N
Manifest Ref Number:	Not reported
Alt Facility RCRA ID:	Not reported
Alt Facility Sign Date:	Not reported
MGMT Method Type Code:	H110
Waste Code:	Not reported
Waste Code:	Not reported
Waste Code:	Not reported
Waste Code:	Not reported
Waste Code:	Not reported
Waste Code:	Not reported
Quantity:	500
Units:	G - Gallons (liquids only)* (8.3 pounds)
Number of Containers:	1
Container Type:	TT - Cargo tank, tank trucks
Handling Method:	T Chemical, physical, or biological treatment.
Specific Gravity:	1
Waste Code:	D008
Waste Code 1_2:	Not reported
Waste Code 1_3:	Not reported
Waste Code 1_4:	Not reported
Waste Code 1_5:	Not reported
Waste Code 1_6:	Not reported

DRAFT

F54 **CON EDISON** **RCRA NonGen / NLR** **1019325473**
SE **1066 LINWOOD ST** **NYP004829887**
< 1/8 **BROOKLYN, NY 11208**
0.089 mi.
469 ft. **Site 9 of 13 in cluster F**

Relative: **Higher**
Actual: **9 ft.**

RCRA NonGen / NLR:

Date Form Received by Agency:		2015-08-26 00:00:00.0
Handler Name:	CON EDISON	
Handler Address:		1066 LINWOOD ST
Handler City,State,Zip:		BROOKLYN, NY 11208
EPA ID:		NYP004829887
Contact Name:		THOMAS TEELING
Contact Address:		Not reported
Contact City,State,Zip:		Not reported
Contact Telephone:		212-460-3770
Contact Fax:		Not reported
Contact Email:		Not reported
Contact Title:		Not reported
EPA Region:		02
Land Type:		Private

CON EDISON (Continued) **1019325473**

Federal Waste Generator Description:	Not a generator, verified
Non-Notifier:	Not reported
Biennial Report Cycle:	Not reported
Accessibility:	Not reported
Active Site Indicator:	Not reported
State District Owner:	NY
State District:	NYSDEC R2
Mailing Address:	IRVING PL 15TH FL NE
Mailing City,State,Zip:	NEW YORK, NY 10003
Owner Name:	Not reported
Owner Type:	Not reported
Operator Name:	Not reported
Operator Type:	Not reported
Short-Term Generator Activity:	No
Importer Activity:	No
Mixed Waste Generator:	No
Transporter Activity:	No
Transfer Facility Activity:	No
Recycler Activity with Storage:	No
Small Quantity On-Site Burner Exemption:	No
Smelting Melting and Refining Furnace Exemption:	No
Underground Injection Control:	No
Off-Site Waste Receipt:	No
Universal Waste Indicator:	No
Universal Waste Destination Facility:	No
Federal Universal Waste:	No
Active Site Fed-Reg Treatment Storage and Disposal Facility:	Not reported
Active Site Converter Treatment storage and Disposal Facility:	Not reported
Active Site State-Reg Treatment Storage and Disposal Facility:	Not reported
Active Site State-Reg Handler:	---
Federal Facility Indicator:	Not reported
Hazardous Secondary Material Indicator:	NN
Sub-Part K Indicator:	Not reported
Commercial TSD Indicator:	No
Treatment Storage and Disposal Type:	Not reported
2018 GPRA Permit Baseline:	Not on the Baseline
2018 GPRA Renewals Baseline:	Not on the Baseline
Permit Renewals Workload Universe:	Not reported
Permit Workload Universe:	Not reported
Permit Progress Universe:	Not reported
Post-Closure Workload Universe:	Not reported
Closure Workload Universe:	Not reported
202 GPRA Corrective Action Baseline:	No
Corrective Action Workload Universe:	No
Subject to Corrective Action Universe:	No
Non-TSDFs Where RCRA CA has Been Imposed Universe:	No
TSDFs Potentially Subject to CA Under 3004 (u)/(v) Universe:	No
TSDFs Only Subject to CA under Discretionary Auth Universe:	No
Corrective Action Priority Ranking:	No NCAPS ranking
Environmental Control Indicator:	No
Institutional Control Indicator:	No
Human Exposure Controls Indicator:	N/A
Groundwater Controls Indicator:	N/A
Operating TSDF Universe:	Not reported
Full Enforcement Universe:	Not reported
Significant Non-Complier Universe:	No
Unaddressed Significant Non-Complier Universe:	No

DRAFT

CON EDISON (Continued) **1019325473**

Addressed Significant Non-Complier Universe: No
Significant Non-Complier With a Compliance Schedule Universe: No
Financial Assurance Required: Not reported
Handler Date of Last Change: 2016-09-09 15:28:59.0
Recognized Trader-Importer: No
Recognized Trader-Exporter: No
Importer of Spent Lead Acid Batteries: No
Exporter of Spent Lead Acid Batteries: No
Recycler Activity Without Storage: Not reported
Manifest Broker: Not reported
Sub-Part P Indicator: No

Biennial: List of Years
Year: 2015

Click Here for Biennial Reporting System Data:

Hazardous Waste Summary:
Waste Code: D008
Waste Description: LEAD

Handler - Owner Operator:
Owner/Operator Indicator: Owner
Owner/Operator Name: CONSOLIDATED EDISON COMPANY OF NY, INC.
Legal Status: Private
Date Became Current: 2015-08-26 00:00:00.
Date Ended Current: Not reported
Owner/Operator Address: 4 IRVING PLACE
Owner/Operator City,State,Zip: NEW YORK, NY 10003
Owner/Operator Telephone: Not reported
Owner/Operator Telephone Ext: Not reported
Owner/Operator Fax: Not reported
Owner/Operator Email: Not reported

Owner/Operator Indicator: Operator
Owner/Operator Name: CONSOLIDATED EDISON COMPANY OF NY, INC.
Legal Status: Private
Date Became Current: 2015-08-26 00:00:00.
Date Ended Current: Not reported
Owner/Operator Address: 4 IRVING PLACE
Owner/Operator City,State,Zip: NEW YORK, NY 10003
Owner/Operator Telephone: Not reported
Owner/Operator Telephone Ext: Not reported
Owner/Operator Fax: Not reported
Owner/Operator Email: Not reported

Historic Generators:
Receive Date: 2016-02-05 00:00:00.0
Handler Name: CON EDISON - VAULT SUBMERSIBLE 4938
Federal Waste Generator Description: Large Quantity Generator
State District Owner: NY
Large Quantity Handler of Universal Waste: No
Recognized Trader Importer: No
Recognized Trader Exporter: No
Spent Lead Acid Battery Importer: No

DRAFT

CON EDISON (Continued) **1019325473**

Spent Lead Acid Battery Exporter: No
Current Record: No
Non Storage Recycler Activity: Not reported
Electronic Manifest Broker: Not reported

Receive Date: 2015-08-26 00:00:00.0
Handler Name: CON EDISON
Federal Waste Generator Description: Small Quantity Generator
State District Owner: NY
Large Quantity Handler of Universal Waste: No
Recognized Trader Importer: No
Recognized Trader Exporter: No
Spent Lead Acid Battery Importer: No
Spent Lead Acid Battery Exporter: No
Current Record: No
Non Storage Recycler Activity: Not reported
Electronic Manifest Broker: Not reported

Receive Date: 2015-08-26 00:00:00.0
Handler Name: CON EDISON
Federal Waste Generator Description: Not a generator, verified
State District Owner: NY
Large Quantity Handler of Universal Waste: No
Recognized Trader Importer: No
Recognized Trader Exporter: No
Spent Lead Acid Battery Importer: No
Spent Lead Acid Battery Exporter: No
Current Record: Yes
Non Storage Recycler Activity: Not reported
Electronic Manifest Broker: Not reported

List of NAICS Codes and Descriptions:
NAICS Code: 221122
NAICS Description: ELECTRIC POWER DISTRIBUTION

Facility Has Received Notices of Violations:
Violations: No Violations Found

Evaluation Action Summary:
Evaluations: No Evaluations Found

F55 **CON EDISON** **NJ MANIFEST** **S120675915**
SE **1066 LINWOOD ST** **N/A**
< 1/8 **BROOKLYN, NY 11208**
0.089 mi.
469 ft. **Site 10 of 13 in cluster F**

Relative: **Higher**
Actual: **9 ft.**

NJ MANIFEST:
EPA Id: NYP004829887
Mail Address: IRVING PLACE, 15TH FL NE
Mail City/State/Zip: NEW YORK, NY 10003
Facility Phone: Not reported
Emergency Phone: Not reported
Contact: THERESA BURKARD
Comments: Not reported

DRAFT

CON EDISON (Continued) **S120675915**

SIC Code:	Not reported
County:	NY047
Municipal:	Not reported
Previous EPA Id:	Not reported
Gen Flag:	Not reported
Trans Flag:	Not reported
TSDF Flag:	Not reported
Name Change:	Not reported
Date Change:	Not reported

Manifest:

Manifest Number:	002624993GBF
EPA ID:	NYP004829887
Date Shipped:	8/26/2015
TSDF EPA ID:	NJD991291105
Transporter EPA ID:	NJD003812047
Transporter 2 EPA ID:	Not reported
Transporter 3 EPA ID:	Not reported
Transporter 4 EPA ID:	Not reported
Transporter 5 EPA ID:	Not reported
Transporter 6 EPA ID:	Not reported
Transporter 7 EPA ID:	Not reported
Transporter 8 EPA ID:	Not reported
Transporter 9 EPA ID:	Not reported
Transporter 10 EPA ID:	Not reported
Date Trans1 Transported Waste:	Not reported
Date Trans2 Transported Waste:	Not reported
Date Trans3 Transported Waste:	Not reported
Date Trans4 Transported Waste:	Not reported
Date Trans5 Transported Waste:	Not reported
Date Trans6 Transported Waste:	Not reported
Date Trans7 Transported Waste:	Not reported
Date Trans8 Transported Waste:	Not reported
Date Trans9 Transported Waste:	Not reported
Date Trans10 Transported Waste:	Not reported
Date TSDF Received Waste:	Not reported
TSDF EPA Facility Name:	Not reported
QTY Units:	Not reported
Transporter SEQ ID:	Not reported
Transporter-1 Date:	Not reported
Waste SEQ ID:	Not reported
Waste Type Code 2:	Not reported
Waste Type Code 3:	Not reported
Waste Type Code 4:	Not reported
Waste Type Code 5:	Not reported
Waste Type Code 6:	Not reported
Date Accepted:	Not reported
Manifest Discrepancy Type:	Not reported
Data Entry Number:	Not reported
Was Load Rejected:	NEW YORK, NY 10003
Reason Load Was Rejected:	Not reported

DRAFT

56
SW
< 1/8
0.089 mi.
471 ft.

CON EDISON
OPP 923 ASHFORD ST
BROOKLYN, NY

NY MANIFEST **S118463268**
N/A

Relative:
Higher

Actual:
9 ft.

NY MANIFEST:

Name:	CON EDISON
Address:	OPP 923 ASHFORD ST
City,State,Zip:	BROOKLYN, NY
Country:	USA
EPA ID:	NYP004849182
Facility Status:	Not reported
Location Address 1:	OPP 923 ASHFORD ST
Code:	BP
Location Address 2:	SB 57463
Total Tanks:	Not reported
Location City:	BROOKLYN
Location State:	NY
Location Zip:	Not reported
Location Zip 4:	Not reported

NY MANIFEST:

EPAID:	NYP004849182
Mailing Name:	CON EDISON
Mailing Contact:	DENNIS HUACON
Mailing Address 1:	4 IRVING PL 15TH FL
Mailing Address 2:	Not reported
Mailing City:	NEW YORK
Mailing State:	NY
Mailing Zip:	10003
Mailing Zip 4:	Not reported
Mailing Country:	USA
Mailing Phone:	2124603770

NY MANIFEST:

Document ID:	Not reported
Manifest Status:	Not reported
seq:	Not reported
Year:	Not reported
Trans1 State ID:	NJ0000027193
Trans2 State ID:	Not reported
Generator Ship Date:	10/07/2015
Trans1 Recv Date:	10/07/2015
Trans2 Recv Date:	Not reported
TSD Site Recv Date:	10/08/2015
Part A Recv Date:	Not reported
Part B Recv Date:	Not reported
Generator EPA ID:	NYP004849182
Trans1 EPA ID:	Not reported
Trans2 EPA ID:	Not reported
TSDF ID 1:	NJD002200046
TSDF ID 2:	Not reported
Manifest Tracking Number:	014470948JJK
Import Indicator:	N
Export Indicator:	N
Discr Quantity Indicator:	N
Discr Type Indicator:	N
Discr Residue Indicator:	N

DRAFT

CON EDISON (Continued) **S118463268**

Discr Partial Reject Indicator:	N
Discr Full Reject Indicator:	N
Manifest Ref Number:	Not reported
Alt Facility RCRA ID:	Not reported
Alt Facility Sign Date:	Not reported
MGMT Method Type Code:	H110
Waste Code:	Not reported
Waste Code:	Not reported
Waste Code:	Not reported
Waste Code:	Not reported
Waste Code:	Not reported
Waste Code:	Not reported
Quantity:	1000
Units:	P - Pounds
Number of Containers:	1
Container Type:	TT - Cargo tank, tank trucks
Handling Method:	T Chemical, physical, or biological treatment.
Specific Gravity:	1
Waste Code:	D008
Waste Code 1_2:	Not reported
Waste Code 1_3:	Not reported
Waste Code 1_4:	Not reported
Waste Code 1_5:	Not reported
Waste Code 1_6:	Not reported

F57 **CON EDISION - V 05047** **RCRA NonGen / NLR** **1007208437**
SE **1000 ESSEX ST 1000 ESSEX ST** **NY MANIFEST** **NYP004089991**
< 1/8 **BROOKLYN, NY 10003**
0.090 mi.
476 ft. **Site 11 of 13 in cluster F**

Relative: **Higher**
Actual: **9 ft.**

RCRA NonGen / NLR:

Date Form Received by Agency:		2002-06-02 00:00:00.0
Handler Name:	CON EDISION - V 05047	
Handler Address:		1000 ESSEX ST 1000 ESSEX ST
Handler City,State,Zip:		BROOKLYN, NY 10003
EPA ID:		NYP004089991
Contact Name:		ANTHONY DRUMMINGS
Contact Address:		IRVING PLACE
Contact City,State,Zip:		NEW YORK, NY 10003
Contact Telephone:		212-460-3770
Contact Fax:		Not reported
Contact Email:		Not reported
Contact Title:		Not reported
EPA Region:		02
Land Type:		Not reported
Federal Waste Generator Description:		Not a generator, verified
Non-Notifier:		Not reported
Biennial Report Cycle:		Not reported
Accessibility:		Not reported
Active Site Indicator:		Not reported
State District Owner:		NY
State District:		NYSDEC R2
Mailing Address:		IRVING PLACE
Mailing City,State,Zip:		NEW YORK, NY 10003
Owner Name:		Not reported
Owner Type:		Not reported

DRAFT

CON EDISION - V 05047 (Continued) **1007208437**

Operator Name:	Not reported
Operator Type:	Not reported
Short-Term Generator Activity:	No
Importer Activity:	No
Mixed Waste Generator:	No
Transporter Activity:	No
Transfer Facility Activity:	No
Recycler Activity with Storage:	No
Small Quantity On-Site Burner Exemption:	No
Smelting Melting and Refining Furnace Exemption:	No
Underground Injection Control:	No
Off-Site Waste Receipt:	No
Universal Waste Indicator:	No
Universal Waste Destination Facility:	No
Federal Universal Waste:	No
Active Site Fed-Reg Treatment Storage and Disposal Facility:	Not reported
Active Site Converter Treatment storage and Disposal Facility:	Not reported
Active Site State-Reg Treatment Storage and Disposal Facility:	Not reported
Active Site State-Reg Handler:	---
Federal Facility Indicator:	Not reported
Hazardous Secondary Material Indicator:	NN
Sub-Part K Indicator:	Not reported
Commercial TSD Indicator:	No
Treatment Storage and Disposal Type:	Not reported
2018 GPRA Permit Baseline:	Not on the Baseline
2018 GPRA Renewals Baseline:	Not on the Baseline
Permit Renewals Workload Universe:	Not reported
Permit Workload Universe:	Not reported
Permit Progress Universe:	Not reported
Post-Closure Workload Universe:	Not reported
Closure Workload Universe:	Not reported
202 GPRA Corrective Action Baseline:	No
Corrective Action Workload Universe:	No
Subject to Corrective Action Universe:	No
Non-TSDFs Where RCRA CA has Been Imposed Universe:	No
TSDFs Potentially Subject to CA Under 3004 (u)/(v) Universe:	No
TSDFs Only Subject to CA under Discretionary Auth Universe:	No
Corrective Action Priority Ranking:	No NCAPS ranking
Environmental Control Indicator:	No
Institutional Control Indicator:	No
Human Exposure Controls Indicator:	N/A
Groundwater Controls Indicator:	N/A
Operating TSDF Universe:	Not reported
Full Enforcement Universe:	Not reported
Significant Non-Complier Universe:	No
Unaddressed Significant Non-Complier Universe:	No
Addressed Significant Non-Complier Universe:	No
Significant Non-Complier With a Compliance Schedule Universe:	No
Financial Assurance Required:	Not reported
Handler Date of Last Change:	2015-04-14 00:00:00.0
Recognized Trader-Importer:	No
Recognized Trader-Exporter:	No
Importer of Spent Lead Acid Batteries:	No
Exporter of Spent Lead Acid Batteries:	No
Recycler Activity Without Storage:	Not reported
Manifest Broker:	Not reported
Sub-Part P Indicator:	No

DRAFT

CON EDISION - V 05047 (Continued) **1007208437**

Biennial: List of Years
Year: 2001

Click Here for Biennial Reporting System Data:

Historic Generators:

Receive Date:		2002-06-01 00:00:00.0
Handler Name:	CON EDISION - V 05047	
Federal Waste Generator Description:		Not a generator, verified
State District Owner:		NY
Large Quantity Handler of Universal Waste:		No
Recognized Trader Importer:		No
Recognized Trader Exporter:		No
Spent Lead Acid Battery Importer:		No
Spent Lead Acid Battery Exporter:		No
Current Record:		No
Non Storage Recycler Activity:		Not reported
Electronic Manifest Broker:		Not reported

Receive Date:		2002-06-02 00:00:00.0
Handler Name:	CON EDISION - V 05047	
Federal Waste Generator Description:		Not a generator, verified
State District Owner:		NY
Large Quantity Handler of Universal Waste:		No
Recognized Trader Importer:		No
Recognized Trader Exporter:		No
Spent Lead Acid Battery Importer:		No
Spent Lead Acid Battery Exporter:		No
Current Record:		Yes
Non Storage Recycler Activity:		Not reported
Electronic Manifest Broker:		Not reported

Receive Date:		2002-05-31 00:00:00.0
Handler Name:	CON EDISION - V 05047	
Federal Waste Generator Description:		Large Quantity Generator
State District Owner:		NY
Large Quantity Handler of Universal Waste:		No
Recognized Trader Importer:		No
Recognized Trader Exporter:		No
Spent Lead Acid Battery Importer:		No
Spent Lead Acid Battery Exporter:		No
Current Record:		No
Non Storage Recycler Activity:		Not reported
Electronic Manifest Broker:		Not reported

List of NAICS Codes and Descriptions:

NAICS Code:	221122
NAICS Description:	ELECTRIC POWER DISTRIBUTION

Facility Has Received Notices of Violations:
Violations: No Violations Found

Evaluation Action Summary:
Evaluations: No Evaluations Found

DRAFT

CON EDISION - V 05047 (Continued) **1007208437**

NY MANIFEST:

Name:	CONSOLIDATED EDISON
Address:	1000 ESSEX ST 1000 ESSEX ST
City,State,Zip:	BROOKLYN, NY 10003
Country:	USA
EPA ID:	NYP004089991
Facility Status:	Not reported
Location Address 1:	V5047 1000 ESSEX STREET
Code:	BP
Location Address 2:	Not reported
Total Tanks:	Not reported
Location City:	BROOKLYN
Location State:	NY
Location Zip:	10003
Location Zip 4:	Not reported

NY MANIFEST:

EPAID:	NYP004089991
Mailing Name:	CONSOLIDATED EDISON
Mailing Contact:	FRANKLIN MURRAY
Mailing Address 1:	4 IRVING PLACE RM 828
Mailing Address 2:	Not reported
Mailing City:	NEW YORK
Mailing State:	NY
Mailing Zip:	10003
Mailing Zip 4:	Not reported
Mailing Country:	USA
Mailing Phone:	2124602808

NY MANIFEST:

Document ID:	NYE0621495
Manifest Status:	Not reported
seq:	01
Year:	2001
Trans1 State ID:	20856AD
Trans2 State ID:	Not reported
Generator Ship Date:	10/01/2001
Trans1 Recv Date:	10/01/2001
Trans2 Recv Date:	Not reported
TSD Site Recv Date:	10/02/2001
Part A Recv Date:	Not reported
Part B Recv Date:	Not reported
Generator EPA ID:	NYP004089991
Trans1 EPA ID:	NYD006982359
Trans2 EPA ID:	Not reported
TSDF ID 1:	NYD980593636
TSDF ID 2:	Not reported
Manifest Tracking Number:	Not reported
Import Indicator:	Not reported
Export Indicator:	Not reported
Discr Quantity Indicator:	Not reported
Discr Type Indicator:	Not reported
Discr Residue Indicator:	Not reported
Discr Partial Reject Indicator:	Not reported
Discr Full Reject Indicator:	Not reported
Manifest Ref Number:	Not reported
Alt Facility RCRA ID:	Not reported

DRAFT

CON EDISION - V 05047 (Continued) **1007208437**

Alt Facility Sign Date:	Not reported
MGMT Method Type Code:	Not reported
Waste Code:	B002 - PETROLEUM OIL WITH 50 BUT < 500 PPM PCB
Waste Code:	Not reported
Waste Code:	Not reported
Waste Code:	Not reported
Waste Code:	Not reported
Waste Code:	Not reported
Quantity:	01164
Units:	K - Kilograms (2.2 pounds)
Number of Containers:	001
Container Type:	TT - Cargo tank, tank trucks
Handling Method:	T Chemical, physical, or biological treatment.
Specific Gravity:	01.00

F58 **AIR GATEWAY SERVICE CORP** **EDR Hist Auto** **1021705037**
SE **1000 ESSEX ST** **N/A**
< 1/8 **BROOKLYN, NY 11208**
0.090 mi.
476 ft. **Site 12 of 13 in cluster F**

Relative: EDR Hist Auto
Higher

Actual:
9 ft.

Year:	Name:	Type:
1971	AIR GATEWAY SERVICE CORP	Gasoline Service Stations
1972	AIR GATEWAY SERVICE CORP	Gasoline Service Stations
1973	AIR GATEWAY SERVICE CORP	Gasoline Service Stations

F59 **GALVATRON INDUSTRIES CORP** **RCRA NonGen / NLR** **1000429552**
SE **1000 ESSEX ST** **FINDS** **NYD981555279**
< 1/8 **BROOKLYN, NY 11208** **ECHO**
0.090 mi. **NY MANIFEST**
476 ft. **Site 13 of 13 in cluster F**

Relative: RCRA NonGen / NLR:
Higher

Actual:
9 ft.

Date Form Received by Agency:	2007-01-01 00:00:00.0
Handler Name:	GALVATRON INDUSTRIES CORP
Handler Address:	1000 ESSEX ST
Handler City,State,Zip:	BROOKLYN, NY 11208-5420
EPA ID:	NYD981555279
Contact Name:	Not reported
Contact Address:	ESSEX ST
Contact City,State,Zip:	BROOKLYN, NY 11208
Contact Telephone:	Not reported
Contact Fax:	Not reported
Contact Email:	Not reported
Contact Title:	Not reported
EPA Region:	02
Land Type:	Not reported
Federal Waste Generator Description:	Not a generator, verified
Non-Notifier:	Not reported
Biennial Report Cycle:	Not reported
Accessibility:	Not reported
Active Site Indicator:	Not reported
State District Owner:	NY

DRAFT

GALVATRON INDUSTRIES CORP (Continued) **1000429552**

State District:	NYSDEC R2
Mailing Address:	ESSEX ST
Mailing City,State,Zip:	BROOKLYN, NY 11208
Owner Name:	HAROLD GREENBERG
Owner Type:	Private
Operator Name:	HAROLD GREENBERG
Operator Type:	Private
Short-Term Generator Activity:	No
Importer Activity:	No
Mixed Waste Generator:	No
Transporter Activity:	No
Transfer Facility Activity:	No
Recycler Activity with Storage:	No
Small Quantity On-Site Burner Exemption:	No
Smelting Melting and Refining Furnace Exemption:	No
Underground Injection Control:	No
Off-Site Waste Receipt:	No
Universal Waste Indicator:	No
Universal Waste Destination Facility:	No
Federal Universal Waste:	No
Active Site Fed-Reg Treatment Storage and Disposal Facility:	Not reported
Active Site Converter Treatment storage and Disposal Facility:	Not reported
Active Site State-Reg Treatment Storage and Disposal Facility:	Not reported
Active Site State-Reg Handler:	---
Federal Facility Indicator:	Not reported
Hazardous Secondary Material Indicator:	NN
Sub-Part K Indicator:	Not reported
Commercial TSD Indicator:	No
Treatment Storage and Disposal Type:	Not reported
2018 GPRA Permit Baseline:	Not on the Baseline
2018 GPRA Renewals Baseline:	Not on the Baseline
Permit Renewals Workload Universe:	Not reported
Permit Workload Universe:	Not reported
Permit Progress Universe:	Not reported
Post-Closure Workload Universe:	Not reported
Closure Workload Universe:	Not reported
202 GPRA Corrective Action Baseline:	No
Corrective Action Workload Universe:	No
Subject to Corrective Action Universe:	No
Non-TSDFs Where RCRA CA has Been Imposed Universe:	No
TSDFs Potentially Subject to CA Under 3004 (u)/(v) Universe:	No
TSDFs Only Subject to CA under Discretionary Auth Universe:	No
Corrective Action Priority Ranking:	No NCAPS ranking
Environmental Control Indicator:	No
Institutional Control Indicator:	No
Human Exposure Controls Indicator:	N/A
Groundwater Controls Indicator:	N/A
Operating TSDF Universe:	Not reported
Full Enforcement Universe:	Not reported
Significant Non-Complier Universe:	No
Unaddressed Significant Non-Complier Universe:	No
Addressed Significant Non-Complier Universe:	No
Significant Non-Complier With a Compliance Schedule Universe:	No
Financial Assurance Required:	Not reported
Handler Date of Last Change:	2015-04-14 00:00:00.0
Recognized Trader-Importer:	No
Recognized Trader-Exporter:	No

DRAFT

GALVATRON INDUSTRIES CORP (Continued) **1000429552**

Importer of Spent Lead Acid Batteries:	No
Exporter of Spent Lead Acid Batteries:	No
Recycler Activity Without Storage:	Not reported
Manifest Broker:	Not reported
Sub-Part P Indicator:	No

Hazardous Waste Summary:

Waste Code:	D008
Waste Description:	LEAD

Handler - Owner Operator:

Owner/Operator Indicator:	Owner
Owner/Operator Name:	HAROLD GREENBERG
Legal Status:	Private
Date Became Current:	Not reported
Date Ended Current:	Not reported
Owner/Operator Address:	NOT REQUIRED
Owner/Operator City,State,Zip:	NOT REQUIRED, WY 99999
Owner/Operator Telephone:	212-555-1212
Owner/Operator Telephone Ext:	Not reported
Owner/Operator Fax:	Not reported
Owner/Operator Email:	Not reported

Owner/Operator Indicator:	Operator
Owner/Operator Name:	HAROLD GREENBERG
Legal Status:	Private
Date Became Current:	Not reported
Date Ended Current:	Not reported
Owner/Operator Address:	NOT REQUIRED
Owner/Operator City,State,Zip:	NOT REQUIRED, WY 99999
Owner/Operator Telephone:	212-555-1212
Owner/Operator Telephone Ext:	Not reported
Owner/Operator Fax:	Not reported
Owner/Operator Email:	Not reported

Owner/Operator Indicator:	Owner
Owner/Operator Name:	HAROLD GREENBERG
Legal Status:	Private
Date Became Current:	Not reported
Date Ended Current:	Not reported
Owner/Operator Address:	NOT REQUIRED
Owner/Operator City,State,Zip:	NOT REQUIRED, WY 99999
Owner/Operator Telephone:	212-555-1212
Owner/Operator Telephone Ext:	Not reported
Owner/Operator Fax:	Not reported
Owner/Operator Email:	Not reported

Historic Generators:

Receive Date:	1999-07-08 00:00:00.0
Handler Name:	GALVATRON INDUSTRIES CORP
Federal Waste Generator Description:	Not a generator, verified
State District Owner:	NY
Large Quantity Handler of Universal Waste:	No
Recognized Trader Importer:	No
Recognized Trader Exporter:	No

DRAFT

GALVATRON INDUSTRIES CORP (Continued) **1000429552**

Spent Lead Acid Battery Importer: No
Spent Lead Acid Battery Exporter: No
Current Record: No
Non Storage Recycler Activity: Not reported
Electronic Manifest Broker: Not reported

Receive Date: 2006-01-01 00:00:00.0
Handler Name: GALVATRON INDUSTRIES CORP
Federal Waste Generator Description: Not a generator, verified
State District Owner: NY
Large Quantity Handler of Universal Waste: No
Recognized Trader Importer: No
Recognized Trader Exporter: No
Spent Lead Acid Battery Importer: No
Spent Lead Acid Battery Exporter: No
Current Record: No
Non Storage Recycler Activity: Not reported
Electronic Manifest Broker: Not reported

Receive Date: 2007-01-01 00:00:00.0
Handler Name: GALVATRON INDUSTRIES CORP
Federal Waste Generator Description: Not a generator, verified
State District Owner: NY
Large Quantity Handler of Universal Waste: No
Recognized Trader Importer: No
Recognized Trader Exporter: No
Spent Lead Acid Battery Importer: No
Spent Lead Acid Battery Exporter: No
Current Record: Yes
Non Storage Recycler Activity: Not reported
Electronic Manifest Broker: Not reported

Receive Date: 1986-08-29 00:00:00.0
Handler Name: GALVATRON INDUSTRIES CORP
Federal Waste Generator Description: Small Quantity Generator
State District Owner: NY
Large Quantity Handler of Universal Waste: No
Recognized Trader Importer: No
Recognized Trader Exporter: No
Spent Lead Acid Battery Importer: No
Spent Lead Acid Battery Exporter: No
Current Record: No
Non Storage Recycler Activity: Not reported
Electronic Manifest Broker: Not reported

List of NAICS Codes and Descriptions:
NAICS Codes: No NAICS Codes Found

Facility Has Received Notices of Violation:
Found Violation: No
Agency Which Determined Violation: Not reported
Violation Short Description: Not reported
Date Violation was Determined: Not reported
Actual Return to Compliance Date: Not reported
Return to Compliance Qualifier: Not reported
Violation Responsible Agency: Not reported

DRAFT

GALVATRON INDUSTRIES CORP (Continued) **1000429552**

Scheduled Compliance Date: Not reported
Enforcement Identifier: Not reported
Date of Enforcement Action: Not reported
Enforcement Responsible Agency: Not reported
Enforcement Docket Number: Not reported
Enforcement Attorney: Not reported
Corrective Action Component: Not reported
Appeal Initiated Date: Not reported
Appeal Resolution Date: Not reported
Disposition Status Date: Not reported
Disposition Status: Not reported
Disposition Status Description: Not reported
Consent/Final Order Sequence Number: Not reported
Consent/Final Order Respondent Name: Not reported
Consent/Final Order Lead Agency: Not reported
Enforcement Type: Not reported
Enforcement Responsible Person: Not reported
Enforcement Responsible Sub-Organization: Not reported
SEP Sequence Number: Not reported
SEP Expenditure Amount: Not reported
SEP Scheduled Completion Date: Not reported
SEP Actual Date: Not reported
SEP Defaulted Date: Not reported
SEP Type: Not reported
SEP Type Description: Not reported
Proposed Amount: Not reported
Final Monetary Amount: Not reported
Paid Amount: Not reported
Final Count: Not reported
Final Amount: Not reported

Evaluation Action Summary:
Evaluation Date: 1997-04-10 00:00:00.0
Evaluation Responsible Agency: State
Found Violation: No
Evaluation Type Description: COMPLIANCE EVALUATION INSPECTION ON-SITE
Evaluation Responsible Person Identifier: NYADS
Evaluation Responsible Sub-Organization: R2
Actual Return to Compliance Date: Not reported
Scheduled Compliance Date: Not reported
Date of Request: Not reported
Date Response Received: Not reported
Request Agency: Not reported
Former Citation: Not reported

FINDS:
Registry ID: 110004407589

Click Here:

Environmental Interest/Information System:
RCRAInfo is a national information system that supports the Resource Conservation and Recovery Act (RCRA) program through the tracking of events and activities related to facilities that generate, transport, and treat, store, or dispose of hazardous waste. RCRAInfo allows RCRA program staff to track the notification, permit, compliance, and

DRAFT

GALVATRON INDUSTRIES CORP (Continued) **1000429552**

corrective action activities required under RCRA.

~~Click this hyperlink~~ while viewing on your computer to access additional FINDS: detail in the EDR Site Report.

ECHO:

Envid:	1000429552
Registry ID:	110004407589
DFR URL:	http://echo.epa.gov/detailed-facility-report?fid=110004407589
Name:	GALVATRON INDUSTRIES CORP
Address:	1000 ESSEX ST
City,State,Zip:	BROOKLYN, NY 11208

NY MANIFEST:

Name:	GALVATRON INDUSTRIES
Address:	1000 ESSEX ST
City,State,Zip:	BROOKLYN, NY 11208-5420
Country:	USA
EPA ID:	NYD981555279
Facility Status:	Not reported
Location Address 1:	1000 ESSEX ST
Code:	BP
Location Address 2:	Not reported
Total Tanks:	Not reported
Location City:	BROOKLYN
Location State:	NY
Location Zip:	11201
Location Zip 4:	Not reported

NY MANIFEST:

EPAID:	NYD981555279
Mailing Name:	GALVATRON INDUSTRIES
Mailing Contact:	GALVATRON INDUSTRIES
Mailing Address 1:	1300 CRYSTAL DR
Mailing Address 2:	Not reported
Mailing City:	ARLINGTON
Mailing State:	VA
Mailing Zip:	22202
Mailing Zip 4:	Not reported
Mailing Country:	USA
Mailing Phone:	7036850289

NY MANIFEST:

Document ID:	NJA1666091
Manifest Status:	C
seq:	Not reported
Year:	1994
Trans1 State ID:	NJDEPE103
Trans2 State ID:	Not reported
Generator Ship Date:	04/04/1994
Trans1 Recv Date:	04/04/1994
Trans2 Recv Date:	/ /
TSD Site Recv Date:	04/04/1994
Part A Recv Date:	/ /
Part B Recv Date:	04/14/1994
Generator EPA ID:	NYD981555279
Trans1 EPA ID:	NJD982280851

DRAFT

GALVATRON INDUSTRIES CORP (Continued) **1000429552**

Trans2 EPA ID:	Not reported
TSDF ID 1:	NJD002200046
TSDF ID 2:	Not reported
Manifest Tracking Number:	Not reported
Import Indicator:	Not reported
Export Indicator:	Not reported
Discr Quantity Indicator:	Not reported
Discr Type Indicator:	Not reported
Discr Residue Indicator:	Not reported
Discr Partial Reject Indicator:	Not reported
Discr Full Reject Indicator:	Not reported
Manifest Ref Number:	Not reported
Alt Facility RCRA ID:	Not reported
Alt Facility Sign Date:	Not reported
MGMT Method Type Code:	Not reported
Waste Code:	D002 - NON-LISTED CORROSIVE WASTES
Waste Code:	Not reported
Waste Code:	Not reported
Waste Code:	Not reported
Waste Code:	Not reported
Waste Code:	Not reported
Quantity:	00110
Units:	G - Gallons (liquids only)* (8.3 pounds)
Number of Containers:	002
Container Type:	DM - Metal drums, barrels
Handling Method:	T Chemical, physical, or biological treatment.
Specific Gravity:	100

60
WSW
< 1/8
0.090 mi.
477 ft.

CON EDISON **NY MANIFEST** **S117313568**
891 ASHFORD ST **N/A**
BROOKLYN, NY 11201

Relative:
Higher

Actual:
9 ft.

NY MANIFEST:

Name:	CON EDISON
Address:	891 ASHFORD ST
City,State,Zip:	BROOKLYN, NY 11201
Country:	USA
EPA ID:	NYP004603627
Facility Status:	Not reported
Location Address 1:	891 ASHFORD ST
Code:	BP
Location Address 2:	SB63915
Total Tanks:	Not reported
Location City:	BROOKLYN
Location State:	NY
Location Zip:	11201
Location Zip 4:	Not reported

NY MANIFEST:

EPAID:	NYP004603627
Mailing Name:	CON EDISON
Mailing Contact:	CON EDISON
Mailing Address 1:	4 IRVING PL
Mailing Address 2:	15TH FL
Mailing City:	NEW YORK

DRAFT

CON EDISON (Continued) **S117313568**

Mailing State:	NY
Mailing Zip:	10003
Mailing Zip 4:	Not reported
Mailing Country:	USA
Mailing Phone:	Not reported

NY MANIFEST:

Document ID:	Not reported
Manifest Status:	Not reported
seq:	Not reported
Year:	Not reported
Trans1 State ID:	NJD003812047
Trans2 State ID:	Not reported
Generator Ship Date:	07/22/2014
Trans1 Recv Date:	07/22/2014
Trans2 Recv Date:	Not reported
TSD Site Recv Date:	07/23/2014
Part A Recv Date:	Not reported
Part B Recv Date:	Not reported
Generator EPA ID:	NYP004603627
Trans1 EPA ID:	Not reported
Trans2 EPA ID:	Not reported
TSDF ID 1:	NJD991291105
TSDF ID 2:	Not reported
Manifest Tracking Number:	002615016GBF
Import Indicator:	N
Export Indicator:	N
Discr Quantity Indicator:	N
Discr Type Indicator:	N
Discr Residue Indicator:	N
Discr Partial Reject Indicator:	N
Discr Full Reject Indicator:	N
Manifest Ref Number:	Not reported
Alt Facility RCRA ID:	Not reported
Alt Facility Sign Date:	Not reported
MGMT Method Type Code:	H110
Waste Code:	Not reported
Waste Code:	Not reported
Waste Code:	Not reported
Waste Code:	Not reported
Waste Code:	Not reported
Waste Code:	Not reported
Quantity:	100
Units:	G - Gallons (liquids only)* (8.3 pounds)
Number of Containers:	1
Container Type:	TT - Cargo tank, tank trucks
Handling Method:	T Chemical, physical, or biological treatment.
Specific Gravity:	1
Waste Code:	D008
Waste Code 1_2:	Not reported
Waste Code 1_3:	Not reported
Waste Code 1_4:	Not reported
Waste Code 1_5:	Not reported
Waste Code 1_6:	Not reported

DRAFT

K61 **ULTRA FLEX PKG CORP-975 ESSEX ST** **RCRA-LQG** **1000352448**
ESE **975 ESSEX ST** **ICIS** **NYD980790141**
< 1/8 **BROOKLYN, NY 11208** **US AIRS**
0.093 mi. **FINDS**
490 ft. **Site 1 of 5 in cluster K** **ECHO**

Relative: **Higher**
Actual: **9 ft.**

RCRA-LQG:

Date Form Received by Agency:	2021-03-19 00:00:00.0
Handler Name:	TRANSCONTINENTAL ULTRA FLEX INC
Handler Address:	975 ESSEX ST
Handler City,State,Zip:	BROOKLYN, NY 11208
EPA ID:	NYD980790141
Contact Name:	MARCK BENJAMIN
Contact Address:	ESSEX ST
Contact City,State,Zip:	BROOKLYN, NY 11208
Contact Telephone:	716-598-3477
Contact Fax:	Not reported
Contact Email:	RONALD.BENNETT@TC.TC
Contact Title:	PLANT ENGINEER
EPA Region:	02
Land Type:	Private
Federal Waste Generator Description:	Large Quantity Generator
Non-Notifier:	Not reported
Biennial Report Cycle:	2020
Accessibility:	Not reported
Active Site Indicator:	Handler Activities
State District Owner:	NY
State District:	NYSDEC R2
Mailing Address:	ESSEX ST
Mailing City,State,Zip:	BROOKLYN, NY 11208
Owner Name:	TRANSCONTINENTAL ULTRA FLEX INC
Owner Type:	Private
Operator Name:	TRANSCONTINENTAL ULTRA FLEX INC
Operator Type:	Private
Short-Term Generator Activity:	No
Importer Activity:	No
Mixed Waste Generator:	No
Transporter Activity:	No
Transfer Facility Activity:	No
Recycler Activity with Storage:	No
Small Quantity On-Site Burner Exemption:	No
Smelting Melting and Refining Furnace Exemption:	No
Underground Injection Control:	No
Off-Site Waste Receipt:	No
Universal Waste Indicator:	No
Universal Waste Destination Facility:	No
Federal Universal Waste:	No
Active Site Fed-Reg Treatment Storage and Disposal Facility:	Not reported
Active Site Converter Treatment storage and Disposal Facility:	Not reported
Active Site State-Reg Treatment Storage and Disposal Facility:	Not reported
Active Site State-Reg Handler:	---
Federal Facility Indicator:	Not reported
Hazardous Secondary Material Indicator:	N
Sub-Part K Indicator:	Not reported
Commercial TSD Indicator:	No
Treatment Storage and Disposal Type:	Not reported
2018 GPRA Permit Baseline:	Not on the Baseline
2018 GPRA Renewals Baseline:	Not on the Baseline
Permit Renewals Workload Universe:	Not reported

DRAFT

ULTRA FLEX PKG CORP-975 ESSEX ST (Continued) **1000352448**

Permit Workload Universe:	Not reported
Permit Progress Universe:	Not reported
Post-Closure Workload Universe:	Not reported
Closure Workload Universe:	Not reported
202 GPRA Corrective Action Baseline:	No
Corrective Action Workload Universe:	No
Subject to Corrective Action Universe:	No
Non-TSDFs Where RCRA CA has Been Imposed Universe:	No
TSDFs Potentially Subject to CA Under 3004 (u)/(v) Universe:	No
TSDFs Only Subject to CA under Discretionary Auth Universe:	No
Corrective Action Priority Ranking:	No NCAPS ranking
Environmental Control Indicator:	No
Institutional Control Indicator:	No
Human Exposure Controls Indicator:	N/A
Groundwater Controls Indicator:	N/A
Operating TSDF Universe:	Not reported
Full Enforcement Universe:	Not reported
Significant Non-Complier Universe:	No
Unaddressed Significant Non-Complier Universe:	No
Addressed Significant Non-Complier Universe:	Yes
Significant Non-Complier With a Compliance Schedule Universe:	Yes
Financial Assurance Required:	Not reported
Handler Date of Last Change:	2021-03-19 10:30:01.0
Recognized Trader-Importer:	No
Recognized Trader-Exporter:	No
Importer of Spent Lead Acid Batteries:	No
Exporter of Spent Lead Acid Batteries:	No
Recycler Activity Without Storage:	No
Manifest Broker:	No
Sub-Part P Indicator:	No

Biennial: List of Years
Year: 2017

Click Here for Biennial Reporting System Data:
Year: 2015

Click Here for Biennial Reporting System Data:
Year: 2013

Click Here for Biennial Reporting System Data:
Year: 2011

Click Here for Biennial Reporting System Data:
Year: 2009

Click Here for Biennial Reporting System Data:
Year: 2007

Click Here for Biennial Reporting System Data:
Year: 2005

Click Here for Biennial Reporting System Data:
Year: 2003

Click Here for Biennial Reporting System Data:
Year: 2001

DRAFT

ULTRA FLEX PKG CORP-975 ESSEX ST (Continued) **1000352448**

Click Here for Biennial Reporting System Data:

Hazardous Waste Summary:

Waste Code:	D001
Waste Description:	IGNITABLE WASTE
Waste Code:	D002
Waste Description:	CORROSIVE WASTE
Waste Code:	D011
Waste Description:	SILVER
Waste Code:	F003
Waste Description:	THE FOLLOWING SPENT NONHALOGENATED SOLVENTS: XYLENE, ACETONE, ETHYL ACETATE, ETHYL BENZENE, ETHYL ETHER, METHYL ISOBUTYL KETONE, N-BUTYL ALCOHOL, CYCLOHEXANONE, AND METHANOL; ALL SPENT SOLVENT MIXTURES/BLENDS CONTAINING, BEFORE USE, ONLY THE ABOVE SPENT NONHALOGENATED SOLVENTS; AND ALL SPENT SOLVENT MIXTURES/BLENDS CONTAINING, BEFORE USE, ONE OR MORE OF THE ABOVE NONHALOGENATED SOLVENTS, AND A TOTAL OF TEN PERCENT OR MORE (BY VOLUME) OF ONE OR MORE OF THOSE SOLVENTS LISTED IN F001, F002, F004, AND F005; AND STILL BOTTOMS FROM THE RECOVERY OF THESE SPENT SOLVENTS AND SPENT SOLVENT MIXTURES.
Waste Code:	K086
Waste Description:	SOLVENT WASHES AND SLUDGES, CAUSTIC WASHES AND SLUDGES, OR WATER WASHES AND SLUDGES FROM CLEANING TUBS AND EQUIPMENT USED IN THE FORMULATION OF INK FROM PIGMENTS, DRIERS, SOAPS, AND STABILIZERS CONTAINING CHROMIUM AND LEAD.

Handler - Owner Operator:

Owner/Operator Indicator:	Owner
Owner/Operator Name:	ULTRA FLEX PACKAGING CORP
Legal Status:	Private
Date Became Current:	1984-02-01 00:00:00.
Date Ended Current:	Not reported
Owner/Operator Address:	975 ESSEX STREET
Owner/Operator City,State,Zip:	BROOKLYN, NY 11208
Owner/Operator Telephone:	Not reported
Owner/Operator Telephone Ext:	Not reported
Owner/Operator Fax:	Not reported
Owner/Operator Email:	Not reported
Owner/Operator Indicator:	Operator
Owner/Operator Name:	TRANSCONTINENTAL ULTRA FLEX INC
Legal Status:	Private
Date Became Current:	2016-09-01 00:00:00.
Date Ended Current:	Not reported
Owner/Operator Address:	975 ESSEX ST
Owner/Operator City,State,Zip:	BROOKLYN, NY 11208
Owner/Operator Telephone:	718-272-9100
Owner/Operator Telephone Ext:	Not reported
Owner/Operator Fax:	Not reported
Owner/Operator Email:	Not reported

DRAFT

ULTRA FLEX PKG CORP-975 ESSEX ST (Continued) **1000352448**

Owner/Operator Indicator:	Owner
Owner/Operator Name:	OWNERNAME
Legal Status:	Private
Date Became Current:	Not reported
Date Ended Current:	Not reported
Owner/Operator Address:	NOT REQUIRED
Owner/Operator City,State,Zip:	NOT REQUIRED, WY 99999
Owner/Operator Telephone:	212-555-1212
Owner/Operator Telephone Ext:	Not reported
Owner/Operator Fax:	Not reported
Owner/Operator Email:	Not reported

Owner/Operator Indicator:	Operator
Owner/Operator Name:	ULTRA FLEX PACKAGING CORP
Legal Status:	Private
Date Became Current:	1984-02-01 00:00:00.
Date Ended Current:	Not reported
Owner/Operator Address:	Not reported
Owner/Operator City,State,Zip:	Not reported
Owner/Operator Telephone:	Not reported
Owner/Operator Telephone Ext:	Not reported
Owner/Operator Fax:	Not reported
Owner/Operator Email:	Not reported

Owner/Operator Indicator:	Owner
Owner/Operator Name:	TRANSCONTINENTAL ULTRA FLEX INC
Legal Status:	Private
Date Became Current:	2016-09-01 00:00:00.
Date Ended Current:	Not reported
Owner/Operator Address:	975 ESSEX ST
Owner/Operator City,State,Zip:	BROOKLYN, NY 11208
Owner/Operator Telephone:	718-272-9100
Owner/Operator Telephone Ext:	Not reported
Owner/Operator Fax:	Not reported
Owner/Operator Email:	Not reported

Owner/Operator Indicator:	Owner
Owner/Operator Name:	ULTRA FLEX PACKAGING
Legal Status:	Private
Date Became Current:	1984-02-01 00:00:00.
Date Ended Current:	Not reported
Owner/Operator Address:	975 ESSEX STREET
Owner/Operator City,State,Zip:	BROOKLYN, NY 11208
Owner/Operator Telephone:	Not reported
Owner/Operator Telephone Ext:	Not reported
Owner/Operator Fax:	Not reported
Owner/Operator Email:	Not reported

Owner/Operator Indicator:	Operator
Owner/Operator Name:	ULTRA FLEX PACKAGING
Legal Status:	Private
Date Became Current:	1984-02-01 00:00:00.
Date Ended Current:	Not reported
Owner/Operator Address:	Not reported
Owner/Operator City,State,Zip:	Not reported
Owner/Operator Telephone:	Not reported
Owner/Operator Telephone Ext:	Not reported

DRAFT

ULTRA FLEX PKG CORP-975 ESSEX ST (Continued) **1000352448**

Owner/Operator Fax:	Not reported
Owner/Operator Email:	Not reported
Owner/Operator Indicator:	Owner
Owner/Operator Name:	ULTRA FLEX PACKAGING CORP
Legal Status:	Private
Date Became Current:	1984-02-01 00:00:00.
Date Ended Current:	Not reported
Owner/Operator Address:	975 ESSEX STREET
Owner/Operator City,State,Zip:	BROOKLYN, NY 11208
Owner/Operator Telephone:	718-272-9100
Owner/Operator Telephone Ext:	Not reported
Owner/Operator Fax:	Not reported
Owner/Operator Email:	Not reported
Owner/Operator Indicator:	Owner
Owner/Operator Name:	TRANSCONTINENTAL ULTRA FLEX CORP
Legal Status:	Private
Date Became Current:	2015-10-01 00:00:00.
Date Ended Current:	Not reported
Owner/Operator Address:	975 ESSEX STREET
Owner/Operator City,State,Zip:	BROOKLYN, NY 11208
Owner/Operator Telephone:	718-272-9100
Owner/Operator Telephone Ext:	Not reported
Owner/Operator Fax:	Not reported
Owner/Operator Email:	Not reported
Owner/Operator Indicator:	Operator
Owner/Operator Name:	ULTRAFLEX PACKAGING CORP.
Legal Status:	Private
Date Became Current:	1984-02-01 00:00:00.
Date Ended Current:	Not reported
Owner/Operator Address:	Not reported
Owner/Operator City,State,Zip:	Not reported
Owner/Operator Telephone:	Not reported
Owner/Operator Telephone Ext:	Not reported
Owner/Operator Fax:	Not reported
Owner/Operator Email:	Not reported
Owner/Operator Indicator:	Owner
Owner/Operator Name:	ULTRAFLEX PACKAGING CORP.
Legal Status:	Private
Date Became Current:	1984-02-01 00:00:00.
Date Ended Current:	Not reported
Owner/Operator Address:	975 ESSEX STREET
Owner/Operator City,State,Zip:	BROOKLYN, NY 11208
Owner/Operator Telephone:	Not reported
Owner/Operator Telephone Ext:	Not reported
Owner/Operator Fax:	Not reported
Owner/Operator Email:	Not reported
Owner/Operator Indicator:	Operator
Owner/Operator Name:	ULTRA FLEX PACKAGING CORP
Legal Status:	Private
Date Became Current:	1984-02-01 00:00:00.
Date Ended Current:	Not reported
Owner/Operator Address:	Not reported

DRAFT

ULTRA FLEX PKG CORP-975 ESSEX ST (Continued) **1000352448**

Owner/Operator City,State,Zip:	Not reported
Owner/Operator Telephone:	Not reported
Owner/Operator Telephone Ext:	Not reported
Owner/Operator Fax:	Not reported
Owner/Operator Email:	Not reported
Owner/Operator Indicator:	Owner
Owner/Operator Name:	ULTRA FLEX PACKAGING CORP
Legal Status:	Private
Date Became Current:	1984-02-01 00:00:00.
Date Ended Current:	Not reported
Owner/Operator Address:	975 ESSEX STREET
Owner/Operator City,State,Zip:	BROOKLYN, NY 11208
Owner/Operator Telephone:	718-272-9100
Owner/Operator Telephone Ext:	Not reported
Owner/Operator Fax:	Not reported
Owner/Operator Email:	Not reported
Owner/Operator Indicator:	Operator
Owner/Operator Name:	ULTRA FLEX PACKAGING CORP
Legal Status:	Private
Date Became Current:	1984-02-01 00:00:00.
Date Ended Current:	Not reported
Owner/Operator Address:	975 ESSEX ST
Owner/Operator City,State,Zip:	BROOKLYN, NY 11208
Owner/Operator Telephone:	Not reported
Owner/Operator Telephone Ext:	Not reported
Owner/Operator Fax:	Not reported
Owner/Operator Email:	Not reported
Owner/Operator Indicator:	Operator
Owner/Operator Name:	TRANSCONTINENTAL ULTRA FLEX INC
Legal Status:	Private
Date Became Current:	2016-09-01 00:00:00.
Date Ended Current:	Not reported
Owner/Operator Address:	975 ESSEX ST
Owner/Operator City,State,Zip:	BROOKLYN, NY 11208
Owner/Operator Telephone:	718-272-9100
Owner/Operator Telephone Ext:	Not reported
Owner/Operator Fax:	Not reported
Owner/Operator Email:	Not reported
Owner/Operator Indicator:	Operator
Owner/Operator Name:	ULTRAFLEX PACKAGING CORP
Legal Status:	Private
Date Became Current:	1984-02-01 00:00:00.
Date Ended Current:	Not reported
Owner/Operator Address:	Not reported
Owner/Operator City,State,Zip:	Not reported
Owner/Operator Telephone:	Not reported
Owner/Operator Telephone Ext:	Not reported
Owner/Operator Fax:	Not reported
Owner/Operator Email:	Not reported
Owner/Operator Indicator:	Owner
Owner/Operator Name:	TRANSCONTINENTAL ULTRA FLEX INC
Legal Status:	Private

DRAFT

ULTRA FLEX PKG CORP-975 ESSEX ST (Continued) **1000352448**

Date Became Current:	2016-09-01 00:00:00.
Date Ended Current:	Not reported
Owner/Operator Address:	975 ESSEX ST
Owner/Operator City,State,Zip:	BROOKLYN, NY 11208
Owner/Operator Telephone:	718-272-9100
Owner/Operator Telephone Ext:	Not reported
Owner/Operator Fax:	Not reported
Owner/Operator Email:	Not reported

Owner/Operator Indicator:	Operator
Owner/Operator Name:	TRANSCONTINENTAL ULTRA FLEX CORP
Legal Status:	Private
Date Became Current:	2015-10-01 00:00:00.
Date Ended Current:	Not reported
Owner/Operator Address:	975 ESSEX ST
Owner/Operator City,State,Zip:	BROOKLYN, NY 11208
Owner/Operator Telephone:	Not reported
Owner/Operator Telephone Ext:	Not reported
Owner/Operator Fax:	Not reported
Owner/Operator Email:	Not reported

Owner/Operator Indicator:	Operator
Owner/Operator Name:	NO NAME FOUND
Legal Status:	Private
Date Became Current:	1984-02-01 00:00:00.
Date Ended Current:	Not reported
Owner/Operator Address:	Not reported
Owner/Operator City,State,Zip:	Not reported
Owner/Operator Telephone:	Not reported
Owner/Operator Telephone Ext:	Not reported
Owner/Operator Fax:	Not reported
Owner/Operator Email:	Not reported

Owner/Operator Indicator:	Owner
Owner/Operator Name:	ULTRA FLEX PACKAGING
Legal Status:	Private
Date Became Current:	1984-02-01 00:00:00.
Date Ended Current:	Not reported
Owner/Operator Address:	975 ESSEX STREET
Owner/Operator City,State,Zip:	BROOKLYN, NY 11208
Owner/Operator Telephone:	Not reported
Owner/Operator Telephone Ext:	Not reported
Owner/Operator Fax:	Not reported
Owner/Operator Email:	Not reported

Owner/Operator Indicator:	Owner
Owner/Operator Name:	ULTRAFLEX PACKAGING CORP
Legal Status:	Private
Date Became Current:	1984-02-01 00:00:00.
Date Ended Current:	Not reported
Owner/Operator Address:	975 ESSEX STREET
Owner/Operator City,State,Zip:	BROOKLYN, NY 11208
Owner/Operator Telephone:	Not reported
Owner/Operator Telephone Ext:	Not reported
Owner/Operator Fax:	Not reported
Owner/Operator Email:	Not reported

DRAFT

ULTRA FLEX PKG CORP-975 ESSEX ST (Continued) **1000352448**

Historic Generators:

Receive Date:	2010-03-09 00:00:00.0
Handler Name:	ULTRA FLEX PACKAGING CORP
Federal Waste Generator Description:	Large Quantity Generator
State District Owner:	Not reported
Large Quantity Handler of Universal Waste:	No
Recognized Trader Importer:	No
Recognized Trader Exporter:	No
Spent Lead Acid Battery Importer:	No
Spent Lead Acid Battery Exporter:	No
Current Record:	No
Non Storage Recycler Activity:	Not reported
Electronic Manifest Broker:	Not reported

Receive Date:	2012-03-01 00:00:00.0
Handler Name:	ULTRA FLEX PACKAGING CORP
Federal Waste Generator Description:	Large Quantity Generator
State District Owner:	NY
Large Quantity Handler of Universal Waste:	No
Recognized Trader Importer:	No
Recognized Trader Exporter:	No
Spent Lead Acid Battery Importer:	No
Spent Lead Acid Battery Exporter:	No
Current Record:	No
Non Storage Recycler Activity:	Not reported
Electronic Manifest Broker:	Not reported

Receive Date:	2014-03-06 00:00:00.0
Handler Name:	ULTRA FLEX PACKAGING CORP
Federal Waste Generator Description:	Large Quantity Generator
State District Owner:	NY
Large Quantity Handler of Universal Waste:	No
Recognized Trader Importer:	No
Recognized Trader Exporter:	No
Spent Lead Acid Battery Importer:	No
Spent Lead Acid Battery Exporter:	No
Current Record:	No
Non Storage Recycler Activity:	Not reported
Electronic Manifest Broker:	Not reported

Receive Date:	2016-02-22 00:00:00.0
Handler Name:	TRANSCONTINENTAL ULTRA FLEX CORP
Federal Waste Generator Description:	Large Quantity Generator
State District Owner:	NY
Large Quantity Handler of Universal Waste:	No
Recognized Trader Importer:	No
Recognized Trader Exporter:	No
Spent Lead Acid Battery Importer:	No
Spent Lead Acid Battery Exporter:	No
Current Record:	No
Non Storage Recycler Activity:	Not reported
Electronic Manifest Broker:	Not reported

Receive Date:	2018-02-20 00:00:00.0
Handler Name:	TRANSCONTINENTAL ULTRA FLEX INC
Federal Waste Generator Description:	Large Quantity Generator
State District Owner:	NY

DRAFT

ULTRA FLEX PKG CORP-975 ESSEX ST (Continued) **1000352448**

Large Quantity Handler of Universal Waste: No
Recognized Trader Importer: No
Recognized Trader Exporter: No
Spent Lead Acid Battery Importer: No
Spent Lead Acid Battery Exporter: No
Current Record: No
Non Storage Recycler Activity: No
Electronic Manifest Broker: No

Receive Date: 2021-03-19 00:00:00.0
Handler Name: TRANSCONTINENTAL ULTRA FLEX INC
Federal Waste Generator Description: Large Quantity Generator
State District Owner: NY
Large Quantity Handler of Universal Waste: No
Recognized Trader Importer: No
Recognized Trader Exporter: No
Spent Lead Acid Battery Importer: No
Spent Lead Acid Battery Exporter: No
Current Record: Yes
Non Storage Recycler Activity: No
Electronic Manifest Broker: No

Receive Date: 2006-02-15 00:00:00.0
Handler Name: ULTRAFLEX PACKAGING CORP
Federal Waste Generator Description: Large Quantity Generator
State District Owner: Not reported
Large Quantity Handler of Universal Waste: No
Recognized Trader Importer: No
Recognized Trader Exporter: No
Spent Lead Acid Battery Importer: No
Spent Lead Acid Battery Exporter: No
Current Record: No
Non Storage Recycler Activity: Not reported
Electronic Manifest Broker: Not reported

Receive Date: 2007-01-01 00:00:00.0
Handler Name: ULTRAFLEX PACKAGING CORP
Federal Waste Generator Description: Large Quantity Generator
State District Owner: NY
Large Quantity Handler of Universal Waste: No
Recognized Trader Importer: No
Recognized Trader Exporter: No
Spent Lead Acid Battery Importer: No
Spent Lead Acid Battery Exporter: No
Current Record: No
Non Storage Recycler Activity: Not reported
Electronic Manifest Broker: Not reported

Receive Date: 1985-03-18 00:00:00.0
Handler Name: ULTRA FLEX PACKAGING CORP
Federal Waste Generator Description: Large Quantity Generator
State District Owner: NY
Large Quantity Handler of Universal Waste: No
Recognized Trader Importer: No
Recognized Trader Exporter: No
Spent Lead Acid Battery Importer: No
Spent Lead Acid Battery Exporter: No

DRAFT

ULTRA FLEX PKG CORP-975 ESSEX ST (Continued) **1000352448**

Current Record: No
Non Storage Recycler Activity: Not reported
Electronic Manifest Broker: Not reported

Receive Date: 1992-02-25 00:00:00.0
Handler Name: ULTRA CREATIVE CORP
Federal Waste Generator Description: Large Quantity Generator
State District Owner: NY
Large Quantity Handler of Universal Waste: No
Recognized Trader Importer: No
Recognized Trader Exporter: No
Spent Lead Acid Battery Importer: No
Spent Lead Acid Battery Exporter: No
Current Record: No
Non Storage Recycler Activity: Not reported
Electronic Manifest Broker: Not reported

Receive Date: 1994-08-17 00:00:00.0
Handler Name: ULTRA CREATIVE CORP
Federal Waste Generator Description: Large Quantity Generator
State District Owner: NY
Large Quantity Handler of Universal Waste: No
Recognized Trader Importer: No
Recognized Trader Exporter: No
Spent Lead Acid Battery Importer: No
Spent Lead Acid Battery Exporter: No
Current Record: No
Non Storage Recycler Activity: Not reported
Electronic Manifest Broker: Not reported

Receive Date: 1996-03-11 00:00:00.0
Handler Name: ULTRA CREATIVE CORP
Federal Waste Generator Description: Large Quantity Generator
State District Owner: NY
Large Quantity Handler of Universal Waste: No
Recognized Trader Importer: No
Recognized Trader Exporter: No
Spent Lead Acid Battery Importer: No
Spent Lead Acid Battery Exporter: No
Current Record: No
Non Storage Recycler Activity: Not reported
Electronic Manifest Broker: Not reported

Receive Date: 1998-04-01 00:00:00.0
Handler Name: ULTRA FLEX PACKAGING CORP
Federal Waste Generator Description: Large Quantity Generator
State District Owner: NY
Large Quantity Handler of Universal Waste: No
Recognized Trader Importer: No
Recognized Trader Exporter: No
Spent Lead Acid Battery Importer: No
Spent Lead Acid Battery Exporter: No
Current Record: No
Non Storage Recycler Activity: Not reported
Electronic Manifest Broker: Not reported

Receive Date: 2001-01-01 00:00:00.0

DRAFT

ULTRA FLEX PKG CORP-975 ESSEX ST (Continued) **1000352448**

Handler Name: ULTRA FLEX PKG CORP
Federal Waste Generator Description: Large Quantity Generator
State District Owner: NY
Large Quantity Handler of Universal Waste: No
Recognized Trader Importer: No
Recognized Trader Exporter: No
Spent Lead Acid Battery Importer: No
Spent Lead Acid Battery Exporter: No
Current Record: No
Non Storage Recycler Activity: Not reported
Electronic Manifest Broker: Not reported

Receive Date: 2002-02-05 00:00:00.0
Handler Name: ULTRAFLEX PKG CORP
Federal Waste Generator Description: Large Quantity Generator
State District Owner: NY
Large Quantity Handler of Universal Waste: No
Recognized Trader Importer: No
Recognized Trader Exporter: No
Spent Lead Acid Battery Importer: No
Spent Lead Acid Battery Exporter: No
Current Record: No
Non Storage Recycler Activity: Not reported
Electronic Manifest Broker: Not reported

Receive Date: 2004-03-01 00:00:00.0
Handler Name: ULTRA FLEX PACKAGING
Federal Waste Generator Description: Large Quantity Generator
State District Owner: Not reported
Large Quantity Handler of Universal Waste: No
Recognized Trader Importer: No
Recognized Trader Exporter: No
Spent Lead Acid Battery Importer: No
Spent Lead Acid Battery Exporter: No
Current Record: No
Non Storage Recycler Activity: Not reported
Electronic Manifest Broker: Not reported

Receive Date: 2006-02-16 00:00:00.0
Handler Name: ULTRAFLEX PACKAGING CORP
Federal Waste Generator Description: Large Quantity Generator
State District Owner: Not reported
Large Quantity Handler of Universal Waste: No
Recognized Trader Importer: No
Recognized Trader Exporter: No
Spent Lead Acid Battery Importer: No
Spent Lead Acid Battery Exporter: No
Current Record: No
Non Storage Recycler Activity: Not reported
Electronic Manifest Broker: Not reported

Receive Date: 2008-02-26 00:00:00.0
Handler Name: ULTRAFLEX PACKAGING CORP.
Federal Waste Generator Description: Large Quantity Generator
State District Owner: Not reported
Large Quantity Handler of Universal Waste: No
Recognized Trader Importer: No

DRAFT

ULTRA FLEX PKG CORP-975 ESSEX ST (Continued) **1000352448**

Recognized Trader Exporter: No
Spent Lead Acid Battery Importer: No
Spent Lead Acid Battery Exporter: No
Current Record: No
Non Storage Recycler Activity: Not reported
Electronic Manifest Broker: Not reported

List of NAICS Codes and Descriptions:
NAICS Code: 32222
NAICS Description: PAPER BAG AND COATED AND TREATED PAPER MANUFACTURING

NAICS Code: 322222
NAICS Description: COATED AND LAMINATED PAPER MANUFACTURING

NAICS Code: 322223
NAICS Description: COATED PAPER BAG AND POUCH MANUFACTURING

NAICS Code: 323111
NAICS Description: COMMERCIAL GRAVURE PRINTING

NAICS Code: 323112
NAICS Description: COMMERCIAL FLEXOGRAPHIC PRINTING

NAICS Code: 323119
NAICS Description: OTHER COMMERCIAL PRINTING

NAICS Code: 326111
NAICS Description: PLASTICS BAG AND POUCH MANUFACTURING

NAICS Code: 326112
NAICS Description: PLASTICS PACKAGING FILM AND SHEET (INCLUDING LAMINATED) MANUFACTURING

Facility Has Received Notices of Violation:
Found Violation: Yes
Agency Which Determined Violation: State
Violation Short Description: Universal Waste - Small Quantity Handlers
Date Violation was Determined: 2014-06-27 00:00:00.0
Actual Return to Compliance Date: Not reported
Return to Compliance Qualifier: Not reported
Violation Responsible Agency: State
Scheduled Compliance Date: Not reported
Enforcement Identifier: 001
Date of Enforcement Action: 2015-02-12 00:00:00.0
Enforcement Responsible Agency: State
Enforcement Docket Number: Not reported
Enforcement Attorney: Not reported
Corrective Action Component: Yes
Appeal Initiated Date: Not reported
Appeal Resolution Date: Not reported
Disposition Status Date: Not reported
Disposition Status: Not reported
Disposition Status Description: Not reported
Consent/Final Order Sequence Number:Not reported
Consent/Final Order Respondent Name: Not reported
Consent/Final Order Lead Agency: Not reported
Enforcement Type: LETTER OF INTENT TO INITIATE ENFORCEMENT ACTION

DRAFT

ULTRA FLEX PKG CORP-975 ESSEX ST (Continued) **1000352448**

Enforcement Responsible Person: NYSR
Enforcement Responsible Sub-Organization: R2
SEP Sequence Number: Not reported
SEP Expenditure Amount: Not reported
SEP Scheduled Completion Date: Not reported
SEP Actual Date: Not reported
SEP Defaulted Date: Not reported
SEP Type: Not reported
SEP Type Description: Not reported
Proposed Amount: Not reported
Final Monetary Amount: Not reported
Paid Amount: Not reported
Final Count: Not reported
Final Amount: Not reported

Found Violation: Yes
Agency Which Determined Violation: State
Violation Short Description: State Statute or Regulation
Date Violation was Determined: 2014-06-27 00:00:00.0
Actual Return to Compliance Date: Not reported
Return to Compliance Qualifier: Not reported
Violation Responsible Agency: State
Scheduled Compliance Date: Not reported
Enforcement Identifier: 001
Date of Enforcement Action: 2015-02-12 00:00:00.0
Enforcement Responsible Agency: State
Enforcement Docket Number: Not reported
Enforcement Attorney: Not reported
Corrective Action Component: Yes
Appeal Initiated Date: Not reported
Appeal Resolution Date: Not reported
Disposition Status Date: Not reported
Disposition Status: Not reported
Disposition Status Description: Not reported
Consent/Final Order Sequence Number: Not reported
Consent/Final Order Respondent Name: Not reported
Consent/Final Order Lead Agency: Not reported
Enforcement Type: LETTER OF INTENT TO INITIATE ENFORCEMENT ACTION
Enforcement Responsible Person: NYSR
Enforcement Responsible Sub-Organization: R2
SEP Sequence Number: Not reported
SEP Expenditure Amount: Not reported
SEP Scheduled Completion Date: Not reported
SEP Actual Date: Not reported
SEP Defaulted Date: Not reported
SEP Type: Not reported
SEP Type Description: Not reported
Proposed Amount: Not reported
Final Monetary Amount: Not reported
Paid Amount: Not reported
Final Count: Not reported
Final Amount: Not reported

Found Violation: Yes
Agency Which Determined Violation: State
Violation Short Description: Universal Waste - Small Quantity Handlers
Date Violation was Determined: 2014-06-27 00:00:00.0

DRAFT

ULTRA FLEX PKG CORP-975 ESSEX ST (Continued) **1000352448**

Actual Return to Compliance Date:	Not reported
Return to Compliance Qualifier:	Not reported
Violation Responsible Agency:	State
Scheduled Compliance Date:	Not reported
Enforcement Identifier:	001
Date of Enforcement Action:	2015-02-12 00:00:00.0
Enforcement Responsible Agency:	State
Enforcement Docket Number:	Not reported
Enforcement Attorney:	Not reported
Corrective Action Component:	Yes
Appeal Initiated Date:	Not reported
Appeal Resolution Date:	Not reported
Disposition Status Date:	Not reported
Disposition Status:	Not reported
Disposition Status Description:	Not reported
Consent/Final Order Sequence Number:	Not reported
Consent/Final Order Respondent Name:	Not reported
Consent/Final Order Lead Agency:	Not reported
Enforcement Type:	LETTER OF INTENT TO INITIATE ENFORCEMENT ACTION
Enforcement Responsible Person:	NYSR
Enforcement Responsible Sub-Organization:	R2
SEP Sequence Number:	Not reported
SEP Expenditure Amount:	Not reported
SEP Scheduled Completion Date:	Not reported
SEP Actual Date:	Not reported
SEP Defaulted Date:	Not reported
SEP Type:	Not reported
SEP Type Description:	Not reported
Proposed Amount:	Not reported
Final Monetary Amount:	Not reported
Paid Amount:	Not reported
Final Count:	Not reported
Final Amount:	Not reported

Found Violation:	Yes
Agency Which Determined Violation:	State
Violation Short Description:	TSD IS-Tank System Standards
Date Violation was Determined:	2014-06-27 00:00:00.0
Actual Return to Compliance Date:	Not reported
Return to Compliance Qualifier:	Not reported
Violation Responsible Agency:	State
Scheduled Compliance Date:	Not reported
Enforcement Identifier:	001
Date of Enforcement Action:	2015-11-04 00:00:00.0
Enforcement Responsible Agency:	State
Enforcement Docket Number:	2-20151104-547
Enforcement Attorney:	CH
Corrective Action Component:	No
Appeal Initiated Date:	Not reported
Appeal Resolution Date:	Not reported
Disposition Status Date:	Not reported
Disposition Status:	Not reported
Disposition Status Description:	Not reported
Consent/Final Order Sequence Number:	Not reported
Consent/Final Order Respondent Name:	Not reported
Consent/Final Order Lead Agency:	Not reported
Enforcement Type:	INITIAL 3008(A) COMPLIANCE

DRAFT

ULTRA FLEX PKG CORP-975 ESSEX ST (Continued) **1000352448**

Enforcement Responsible Person:	NYJRI
Enforcement Responsible Sub-Organization:	CO
SEP Sequence Number:	Not reported
SEP Expenditure Amount:	Not reported
SEP Scheduled Completion Date:	Not reported
SEP Actual Date:	Not reported
SEP Defaulted Date:	Not reported
SEP Type:	Not reported
SEP Type Description:	Not reported
Proposed Amount:	Not reported
Final Monetary Amount:	Not reported
Paid Amount:	Not reported
Final Count:	Not reported
Final Amount:	Not reported

Found Violation:	Yes
Agency Which Determined Violation:	State
Violation Short Description:	Universal Waste - Small Quantity Handlers
Date Violation was Determined:	2014-06-27 00:00:00.0
Actual Return to Compliance Date:	Not reported
Return to Compliance Qualifier:	Not reported
Violation Responsible Agency:	State
Scheduled Compliance Date:	Not reported
Enforcement Identifier:	001
Date of Enforcement Action:	2015-02-12 00:00:00.0
Enforcement Responsible Agency:	State
Enforcement Docket Number:	Not reported
Enforcement Attorney:	Not reported
Corrective Action Component:	Yes
Appeal Initiated Date:	Not reported
Appeal Resolution Date:	Not reported
Disposition Status Date:	Not reported
Disposition Status:	Not reported
Disposition Status Description:	Not reported
Consent/Final Order Sequence Number:	Not reported
Consent/Final Order Respondent Name:	Not reported
Consent/Final Order Lead Agency:	Not reported
Enforcement Type:	LETTER OF INTENT TO INITIATE ENFORCEMENT ACTION
Enforcement Responsible Person:	NYSR
Enforcement Responsible Sub-Organization:	R2
SEP Sequence Number:	Not reported
SEP Expenditure Amount:	Not reported
SEP Scheduled Completion Date:	Not reported
SEP Actual Date:	Not reported
SEP Defaulted Date:	Not reported
SEP Type:	Not reported
SEP Type Description:	Not reported
Proposed Amount:	Not reported
Final Monetary Amount:	Not reported
Paid Amount:	Not reported
Final Count:	Not reported
Final Amount:	Not reported

Found Violation:	Yes
Agency Which Determined Violation:	State
Violation Short Description:	Generators - Manifest
Date Violation was Determined:	2014-06-27 00:00:00.0

DRAFT

ULTRA FLEX PKG CORP-975 ESSEX ST (Continued) **1000352448**

Actual Return to Compliance Date:	Not reported
Return to Compliance Qualifier:	Not reported
Violation Responsible Agency:	State
Scheduled Compliance Date:	Not reported
Enforcement Identifier:	001
Date of Enforcement Action:	2015-11-04 00:00:00.0
Enforcement Responsible Agency:	State
Enforcement Docket Number:	2-20151104-547
Enforcement Attorney:	CH
Corrective Action Component:	No
Appeal Initiated Date:	Not reported
Appeal Resolution Date:	Not reported
Disposition Status Date:	Not reported
Disposition Status:	Not reported
Disposition Status Description:	Not reported
Consent/Final Order Sequence Number:	Not reported
Consent/Final Order Respondent Name:	Not reported
Consent/Final Order Lead Agency:	Not reported
Enforcement Type:	INITIAL 3008(A) COMPLIANCE
Enforcement Responsible Person:	NYJRI
Enforcement Responsible Sub-Organization:	CO
SEP Sequence Number:	Not reported
SEP Expenditure Amount:	Not reported
SEP Scheduled Completion Date:	Not reported
SEP Actual Date:	Not reported
SEP Defaulted Date:	Not reported
SEP Type:	Not reported
SEP Type Description:	Not reported
Proposed Amount:	Not reported
Final Monetary Amount:	Not reported
Paid Amount:	Not reported
Final Count:	Not reported
Final Amount:	Not reported

Found Violation:	Yes
Agency Which Determined Violation:	State
Violation Short Description:	TSD IS-Container Use and Management
Date Violation was Determined:	2014-06-27 00:00:00.0
Actual Return to Compliance Date:	Not reported
Return to Compliance Qualifier:	Not reported
Violation Responsible Agency:	State
Scheduled Compliance Date:	Not reported
Enforcement Identifier:	001
Date of Enforcement Action:	2015-11-04 00:00:00.0
Enforcement Responsible Agency:	State
Enforcement Docket Number:	2-20151104-547
Enforcement Attorney:	CH
Corrective Action Component:	No
Appeal Initiated Date:	Not reported
Appeal Resolution Date:	Not reported
Disposition Status Date:	Not reported
Disposition Status:	Not reported
Disposition Status Description:	Not reported
Consent/Final Order Sequence Number:	Not reported
Consent/Final Order Respondent Name:	Not reported
Consent/Final Order Lead Agency:	Not reported
Enforcement Type:	INITIAL 3008(A) COMPLIANCE

DRAFT

ULTRA FLEX PKG CORP-975 ESSEX ST (Continued) **1000352448**

Enforcement Responsible Person:	NYJRI
Enforcement Responsible Sub-Organization:	CO
SEP Sequence Number:	Not reported
SEP Expenditure Amount:	Not reported
SEP Scheduled Completion Date:	Not reported
SEP Actual Date:	Not reported
SEP Defaulted Date:	Not reported
SEP Type:	Not reported
SEP Type Description:	Not reported
Proposed Amount:	Not reported
Final Monetary Amount:	Not reported
Paid Amount:	Not reported
Final Count:	Not reported
Final Amount:	Not reported

Found Violation:	Yes
Agency Which Determined Violation:	State
Violation Short Description:	TSD IS-Preparedness and Prevention
Date Violation was Determined:	2014-06-27 00:00:00.0
Actual Return to Compliance Date:	Not reported
Return to Compliance Qualifier:	Not reported
Violation Responsible Agency:	State
Scheduled Compliance Date:	Not reported
Enforcement Identifier:	001
Date of Enforcement Action:	2015-11-04 00:00:00.0
Enforcement Responsible Agency:	State
Enforcement Docket Number:	2-20151104-547
Enforcement Attorney:	CH
Corrective Action Component:	No
Appeal Initiated Date:	Not reported
Appeal Resolution Date:	Not reported
Disposition Status Date:	Not reported
Disposition Status:	Not reported
Disposition Status Description:	Not reported
Consent/Final Order Sequence Number:	Not reported
Consent/Final Order Respondent Name:	Not reported
Consent/Final Order Lead Agency:	Not reported
Enforcement Type:	INITIAL 3008(A) COMPLIANCE
Enforcement Responsible Person:	NYJRI
Enforcement Responsible Sub-Organization:	CO
SEP Sequence Number:	Not reported
SEP Expenditure Amount:	Not reported
SEP Scheduled Completion Date:	Not reported
SEP Actual Date:	Not reported
SEP Defaulted Date:	Not reported
SEP Type:	Not reported
SEP Type Description:	Not reported
Proposed Amount:	Not reported
Final Monetary Amount:	Not reported
Paid Amount:	Not reported
Final Count:	Not reported
Final Amount:	Not reported

Found Violation:	Yes
Agency Which Determined Violation:	State
Violation Short Description:	TSD IS-Preparedness and Prevention
Date Violation was Determined:	2014-06-27 00:00:00.0

DRAFT

ULTRA FLEX PKG CORP-975 ESSEX ST (Continued) **1000352448**

Actual Return to Compliance Date: Not reported
Return to Compliance Qualifier: Not reported
Violation Responsible Agency: State
Scheduled Compliance Date: Not reported
Enforcement Identifier: 001
Date of Enforcement Action: 2015-02-12 00:00:00.0
Enforcement Responsible Agency: State
Enforcement Docket Number: Not reported
Enforcement Attorney: Not reported
Corrective Action Component: Yes
Appeal Initiated Date: Not reported
Appeal Resolution Date: Not reported
Disposition Status Date: Not reported
Disposition Status: Not reported
Disposition Status Description: Not reported
Consent/Final Order Sequence Number:Not reported
Consent/Final Order Respondent Name: Not reported
Consent/Final Order Lead Agency: Not reported
Enforcement Type: LETTER OF INTENT TO INITIATE ENFORCEMENT ACTION
Enforcement Responsible Person: NYSR
Enforcement Responsible Sub-Organization: R2
SEP Sequence Number: Not reported
SEP Expenditure Amount: Not reported
SEP Scheduled Completion Date: Not reported
SEP Actual Date: Not reported
SEP Defaulted Date: Not reported
SEP Type: Not reported
SEP Type Description: Not reported
Proposed Amount: Not reported
Final Monetary Amount: Not reported
Paid Amount: Not reported
Final Count: Not reported
Final Amount: Not reported

Found Violation: Yes
Agency Which Determined Violation: State
Violation Short Description: Generators - Pre-transport
Date Violation was Determined: 2014-06-27 00:00:00.0
Actual Return to Compliance Date: Not reported
Return to Compliance Qualifier: Not reported
Violation Responsible Agency: State
Scheduled Compliance Date: Not reported
Enforcement Identifier: 001
Date of Enforcement Action: 2015-11-04 00:00:00.0
Enforcement Responsible Agency: State
Enforcement Docket Number: 2-20151104-547
Enforcement Attorney: CH
Corrective Action Component: No
Appeal Initiated Date: Not reported
Appeal Resolution Date: Not reported
Disposition Status Date: Not reported
Disposition Status: Not reported
Disposition Status Description: Not reported
Consent/Final Order Sequence Number:Not reported
Consent/Final Order Respondent Name: Not reported
Consent/Final Order Lead Agency: Not reported
Enforcement Type: INITIAL 3008(A) COMPLIANCE

DRAFT

ULTRA FLEX PKG CORP-975 ESSEX ST (Continued) **1000352448**

Enforcement Responsible Person:	NYJRI
Enforcement Responsible Sub-Organization:	CO
SEP Sequence Number:	Not reported
SEP Expenditure Amount:	Not reported
SEP Scheduled Completion Date:	Not reported
SEP Actual Date:	Not reported
SEP Defaulted Date:	Not reported
SEP Type:	Not reported
SEP Type Description:	Not reported
Proposed Amount:	Not reported
Final Monetary Amount:	Not reported
Paid Amount:	Not reported
Final Count:	Not reported
Final Amount:	Not reported

Found Violation:	Yes
Agency Which Determined Violation:	State
Violation Short Description:	Universal Waste - Small Quantity Handlers
Date Violation was Determined:	2014-06-27 00:00:00.0
Actual Return to Compliance Date:	Not reported
Return to Compliance Qualifier:	Not reported
Violation Responsible Agency:	State
Scheduled Compliance Date:	Not reported
Enforcement Identifier:	001
Date of Enforcement Action:	2015-11-04 00:00:00.0
Enforcement Responsible Agency:	State
Enforcement Docket Number:	2-20151104-547
Enforcement Attorney:	CH
Corrective Action Component:	No
Appeal Initiated Date:	Not reported
Appeal Resolution Date:	Not reported
Disposition Status Date:	Not reported
Disposition Status:	Not reported
Disposition Status Description:	Not reported
Consent/Final Order Sequence Number:	Not reported
Consent/Final Order Respondent Name:	Not reported
Consent/Final Order Lead Agency:	Not reported
Enforcement Type:	INITIAL 3008(A) COMPLIANCE
Enforcement Responsible Person:	NYJRI
Enforcement Responsible Sub-Organization:	CO
SEP Sequence Number:	Not reported
SEP Expenditure Amount:	Not reported
SEP Scheduled Completion Date:	Not reported
SEP Actual Date:	Not reported
SEP Defaulted Date:	Not reported
SEP Type:	Not reported
SEP Type Description:	Not reported
Proposed Amount:	Not reported
Final Monetary Amount:	Not reported
Paid Amount:	Not reported
Final Count:	Not reported
Final Amount:	Not reported

Found Violation:	Yes
Agency Which Determined Violation:	State
Violation Short Description:	State Statute or Regulation
Date Violation was Determined:	2014-06-27 00:00:00.0

DRAFT

ULTRA FLEX PKG CORP-975 ESSEX ST (Continued) **1000352448**

Actual Return to Compliance Date:	Not reported
Return to Compliance Qualifier:	Not reported
Violation Responsible Agency:	State
Scheduled Compliance Date:	Not reported
Enforcement Identifier:	001
Date of Enforcement Action:	2015-11-04 00:00:00.0
Enforcement Responsible Agency:	State
Enforcement Docket Number:	2-20151104-547
Enforcement Attorney:	CH
Corrective Action Component:	No
Appeal Initiated Date:	Not reported
Appeal Resolution Date:	Not reported
Disposition Status Date:	Not reported
Disposition Status:	Not reported
Disposition Status Description:	Not reported
Consent/Final Order Sequence Number:	Not reported
Consent/Final Order Respondent Name:	Not reported
Consent/Final Order Lead Agency:	Not reported
Enforcement Type:	INITIAL 3008(A) COMPLIANCE
Enforcement Responsible Person:	NYJRI
Enforcement Responsible Sub-Organization:	CO
SEP Sequence Number:	Not reported
SEP Expenditure Amount:	Not reported
SEP Scheduled Completion Date:	Not reported
SEP Actual Date:	Not reported
SEP Defaulted Date:	Not reported
SEP Type:	Not reported
SEP Type Description:	Not reported
Proposed Amount:	Not reported
Final Monetary Amount:	Not reported
Paid Amount:	Not reported
Final Count:	Not reported
Final Amount:	Not reported

Found Violation:	Yes
Agency Which Determined Violation:	State
Violation Short Description:	TSD IS-Container Use and Management
Date Violation was Determined:	2014-06-27 00:00:00.0
Actual Return to Compliance Date:	Not reported
Return to Compliance Qualifier:	Not reported
Violation Responsible Agency:	State
Scheduled Compliance Date:	Not reported
Enforcement Identifier:	001
Date of Enforcement Action:	2015-02-12 00:00:00.0
Enforcement Responsible Agency:	State
Enforcement Docket Number:	Not reported
Enforcement Attorney:	Not reported
Corrective Action Component:	Yes
Appeal Initiated Date:	Not reported
Appeal Resolution Date:	Not reported
Disposition Status Date:	Not reported
Disposition Status:	Not reported
Disposition Status Description:	Not reported
Consent/Final Order Sequence Number:	Not reported
Consent/Final Order Respondent Name:	Not reported
Consent/Final Order Lead Agency:	Not reported
Enforcement Type:	LETTER OF INTENT TO INITIATE ENFORCEMENT ACTION

DRAFT

ULTRA FLEX PKG CORP-975 ESSEX ST (Continued) **1000352448**

Enforcement Responsible Person: NYSR
Enforcement Responsible Sub-Organization: R2
SEP Sequence Number: Not reported
SEP Expenditure Amount: Not reported
SEP Scheduled Completion Date: Not reported
SEP Actual Date: Not reported
SEP Defaulted Date: Not reported
SEP Type: Not reported
SEP Type Description: Not reported
Proposed Amount: Not reported
Final Monetary Amount: Not reported
Paid Amount: Not reported
Final Count: Not reported
Final Amount: Not reported

Found Violation: Yes
Agency Which Determined Violation: State
Violation Short Description: Generators - Manifest
Date Violation was Determined: 2014-06-27 00:00:00.0
Actual Return to Compliance Date: Not reported
Return to Compliance Qualifier: Not reported
Violation Responsible Agency: State
Scheduled Compliance Date: Not reported
Enforcement Identifier: 001
Date of Enforcement Action: 2015-02-12 00:00:00.0
Enforcement Responsible Agency: State
Enforcement Docket Number: Not reported
Enforcement Attorney: Not reported
Corrective Action Component: Yes
Appeal Initiated Date: Not reported
Appeal Resolution Date: Not reported
Disposition Status Date: Not reported
Disposition Status: Not reported
Disposition Status Description: Not reported
Consent/Final Order Sequence Number: Not reported
Consent/Final Order Respondent Name: Not reported
Consent/Final Order Lead Agency: Not reported
Enforcement Type: LETTER OF INTENT TO INITIATE ENFORCEMENT ACTION
Enforcement Responsible Person: NYSR
Enforcement Responsible Sub-Organization: R2
SEP Sequence Number: Not reported
SEP Expenditure Amount: Not reported
SEP Scheduled Completion Date: Not reported
SEP Actual Date: Not reported
SEP Defaulted Date: Not reported
SEP Type: Not reported
SEP Type Description: Not reported
Proposed Amount: Not reported
Final Monetary Amount: Not reported
Paid Amount: Not reported
Final Count: Not reported
Final Amount: Not reported

Found Violation: Yes
Agency Which Determined Violation: State
Violation Short Description: TSD IS-Preparedness and Prevention
Date Violation was Determined: 2014-06-27 00:00:00.0

DRAFT

ULTRA FLEX PKG CORP-975 ESSEX ST (Continued) **1000352448**

Actual Return to Compliance Date:	Not reported
Return to Compliance Qualifier:	Not reported
Violation Responsible Agency:	State
Scheduled Compliance Date:	Not reported
Enforcement Identifier:	001
Date of Enforcement Action:	2015-02-12 00:00:00.0
Enforcement Responsible Agency:	State
Enforcement Docket Number:	Not reported
Enforcement Attorney:	Not reported
Corrective Action Component:	Yes
Appeal Initiated Date:	Not reported
Appeal Resolution Date:	Not reported
Disposition Status Date:	Not reported
Disposition Status:	Not reported
Disposition Status Description:	Not reported
Consent/Final Order Sequence Number:	Not reported
Consent/Final Order Respondent Name:	Not reported
Consent/Final Order Lead Agency:	Not reported
Enforcement Type:	LETTER OF INTENT TO INITIATE ENFORCEMENT ACTION
Enforcement Responsible Person:	NYSR
Enforcement Responsible Sub-Organization:	R2
SEP Sequence Number:	Not reported
SEP Expenditure Amount:	Not reported
SEP Scheduled Completion Date:	Not reported
SEP Actual Date:	Not reported
SEP Defaulted Date:	Not reported
SEP Type:	Not reported
SEP Type Description:	Not reported
Proposed Amount:	Not reported
Final Monetary Amount:	Not reported
Paid Amount:	Not reported
Final Count:	Not reported
Final Amount:	Not reported

Found Violation:	Yes
Agency Which Determined Violation:	State
Violation Short Description:	TSD IS-Tank System Standards
Date Violation was Determined:	2014-06-27 00:00:00.0
Actual Return to Compliance Date:	Not reported
Return to Compliance Qualifier:	Not reported
Violation Responsible Agency:	State
Scheduled Compliance Date:	Not reported
Enforcement Identifier:	001
Date of Enforcement Action:	2015-02-12 00:00:00.0
Enforcement Responsible Agency:	State
Enforcement Docket Number:	Not reported
Enforcement Attorney:	Not reported
Corrective Action Component:	Yes
Appeal Initiated Date:	Not reported
Appeal Resolution Date:	Not reported
Disposition Status Date:	Not reported
Disposition Status:	Not reported
Disposition Status Description:	Not reported
Consent/Final Order Sequence Number:	Not reported
Consent/Final Order Respondent Name:	Not reported
Consent/Final Order Lead Agency:	Not reported
Enforcement Type:	LETTER OF INTENT TO INITIATE ENFORCEMENT ACTION

DRAFT

ULTRA FLEX PKG CORP-975 ESSEX ST (Continued) **1000352448**

Enforcement Responsible Person: NYSR
Enforcement Responsible Sub-Organization: R2
SEP Sequence Number: Not reported
SEP Expenditure Amount: Not reported
SEP Scheduled Completion Date: Not reported
SEP Actual Date: Not reported
SEP Defaulted Date: Not reported
SEP Type: Not reported
SEP Type Description: Not reported
Proposed Amount: Not reported
Final Monetary Amount: Not reported
Paid Amount: Not reported
Final Count: Not reported
Final Amount: Not reported

Found Violation: Yes
Agency Which Determined Violation: State
Violation Short Description: State Statute or Regulation
Date Violation was Determined: 2014-06-27 00:00:00.0
Actual Return to Compliance Date: Not reported
Return to Compliance Qualifier: Not reported
Violation Responsible Agency: State
Scheduled Compliance Date: Not reported
Enforcement Identifier: 001
Date of Enforcement Action: 2015-02-12 00:00:00.0
Enforcement Responsible Agency: State
Enforcement Docket Number: Not reported
Enforcement Attorney: Not reported
Corrective Action Component: Yes
Appeal Initiated Date: Not reported
Appeal Resolution Date: Not reported
Disposition Status Date: Not reported
Disposition Status: Not reported
Disposition Status Description: Not reported
Consent/Final Order Sequence Number: Not reported
Consent/Final Order Respondent Name: Not reported
Consent/Final Order Lead Agency: Not reported
Enforcement Type: LETTER OF INTENT TO INITIATE ENFORCEMENT ACTION
Enforcement Responsible Person: NYSR
Enforcement Responsible Sub-Organization: R2
SEP Sequence Number: Not reported
SEP Expenditure Amount: Not reported
SEP Scheduled Completion Date: Not reported
SEP Actual Date: Not reported
SEP Defaulted Date: Not reported
SEP Type: Not reported
SEP Type Description: Not reported
Proposed Amount: Not reported
Final Monetary Amount: Not reported
Paid Amount: Not reported
Final Count: Not reported
Final Amount: Not reported

Found Violation: Yes
Agency Which Determined Violation: State
Violation Short Description: Generators - Pre-transport
Date Violation was Determined: 2014-06-27 00:00:00.0

DRAFT

ULTRA FLEX PKG CORP-975 ESSEX ST (Continued) **1000352448**

Actual Return to Compliance Date:	Not reported
Return to Compliance Qualifier:	Not reported
Violation Responsible Agency:	State
Scheduled Compliance Date:	Not reported
Enforcement Identifier:	001
Date of Enforcement Action:	2015-11-04 00:00:00.0
Enforcement Responsible Agency:	State
Enforcement Docket Number:	2-20151104-547
Enforcement Attorney:	CH
Corrective Action Component:	No
Appeal Initiated Date:	Not reported
Appeal Resolution Date:	Not reported
Disposition Status Date:	Not reported
Disposition Status:	Not reported
Disposition Status Description:	Not reported
Consent/Final Order Sequence Number:	Not reported
Consent/Final Order Respondent Name:	Not reported
Consent/Final Order Lead Agency:	Not reported
Enforcement Type:	INITIAL 3008(A) COMPLIANCE
Enforcement Responsible Person:	NYJRI
Enforcement Responsible Sub-Organization:	CO
SEP Sequence Number:	Not reported
SEP Expenditure Amount:	Not reported
SEP Scheduled Completion Date:	Not reported
SEP Actual Date:	Not reported
SEP Defaulted Date:	Not reported
SEP Type:	Not reported
SEP Type Description:	Not reported
Proposed Amount:	Not reported
Final Monetary Amount:	Not reported
Paid Amount:	Not reported
Final Count:	Not reported
Final Amount:	Not reported

Found Violation:	Yes
Agency Which Determined Violation:	State
Violation Short Description:	TSD IS-Tank System Standards
Date Violation was Determined:	2014-06-27 00:00:00.0
Actual Return to Compliance Date:	Not reported
Return to Compliance Qualifier:	Not reported
Violation Responsible Agency:	State
Scheduled Compliance Date:	Not reported
Enforcement Identifier:	001
Date of Enforcement Action:	2015-11-04 00:00:00.0
Enforcement Responsible Agency:	State
Enforcement Docket Number:	2-20151104-547
Enforcement Attorney:	CH
Corrective Action Component:	No
Appeal Initiated Date:	Not reported
Appeal Resolution Date:	Not reported
Disposition Status Date:	Not reported
Disposition Status:	Not reported
Disposition Status Description:	Not reported
Consent/Final Order Sequence Number:	Not reported
Consent/Final Order Respondent Name:	Not reported
Consent/Final Order Lead Agency:	Not reported
Enforcement Type:	INITIAL 3008(A) COMPLIANCE

DRAFT

ULTRA FLEX PKG CORP-975 ESSEX ST (Continued) **1000352448**

Enforcement Responsible Person:	NYJRI
Enforcement Responsible Sub-Organization:	CO
SEP Sequence Number:	Not reported
SEP Expenditure Amount:	Not reported
SEP Scheduled Completion Date:	Not reported
SEP Actual Date:	Not reported
SEP Defaulted Date:	Not reported
SEP Type:	Not reported
SEP Type Description:	Not reported
Proposed Amount:	Not reported
Final Monetary Amount:	Not reported
Paid Amount:	Not reported
Final Count:	Not reported
Final Amount:	Not reported
Found Violation:	Yes
Agency Which Determined Violation:	State
Violation Short Description:	TSD IS-Tank System Standards
Date Violation was Determined:	2014-06-27 00:00:00.0
Actual Return to Compliance Date:	Not reported
Return to Compliance Qualifier:	Not reported
Violation Responsible Agency:	State
Scheduled Compliance Date:	Not reported
Enforcement Identifier:	001
Date of Enforcement Action:	2015-02-12 00:00:00.0
Enforcement Responsible Agency:	State
Enforcement Docket Number:	Not reported
Enforcement Attorney:	Not reported
Corrective Action Component:	Yes
Appeal Initiated Date:	Not reported
Appeal Resolution Date:	Not reported
Disposition Status Date:	Not reported
Disposition Status:	Not reported
Disposition Status Description:	Not reported
Consent/Final Order Sequence Number:	Not reported
Consent/Final Order Respondent Name:	Not reported
Consent/Final Order Lead Agency:	Not reported
Enforcement Type:	LETTER OF INTENT TO INITIATE ENFORCEMENT ACTION
Enforcement Responsible Person:	NYSR
Enforcement Responsible Sub-Organization:	R2
SEP Sequence Number:	Not reported
SEP Expenditure Amount:	Not reported
SEP Scheduled Completion Date:	Not reported
SEP Actual Date:	Not reported
SEP Defaulted Date:	Not reported
SEP Type:	Not reported
SEP Type Description:	Not reported
Proposed Amount:	Not reported
Final Monetary Amount:	Not reported
Paid Amount:	Not reported
Final Count:	Not reported
Final Amount:	Not reported
Found Violation:	Yes
Agency Which Determined Violation:	State
Violation Short Description:	Generators - Pre-transport
Date Violation was Determined:	2014-06-27 00:00:00.0

DRAFT

ULTRA FLEX PKG CORP-975 ESSEX ST (Continued) **1000352448**

Actual Return to Compliance Date: Not reported
Return to Compliance Qualifier: Not reported
Violation Responsible Agency: State
Scheduled Compliance Date: Not reported
Enforcement Identifier: 001
Date of Enforcement Action: 2015-02-12 00:00:00.0
Enforcement Responsible Agency: State
Enforcement Docket Number: Not reported
Enforcement Attorney: Not reported
Corrective Action Component: Yes
Appeal Initiated Date: Not reported
Appeal Resolution Date: Not reported
Disposition Status Date: Not reported
Disposition Status: Not reported
Disposition Status Description: Not reported
Consent/Final Order Sequence Number:Not reported
Consent/Final Order Respondent Name: Not reported
Consent/Final Order Lead Agency: Not reported
Enforcement Type: LETTER OF INTENT TO INITIATE ENFORCEMENT ACTION
Enforcement Responsible Person: NYSR
Enforcement Responsible Sub-Organization: R2
SEP Sequence Number: Not reported
SEP Expenditure Amount: Not reported
SEP Scheduled Completion Date: Not reported
SEP Actual Date: Not reported
SEP Defaulted Date: Not reported
SEP Type: Not reported
SEP Type Description: Not reported
Proposed Amount: Not reported
Final Monetary Amount: Not reported
Paid Amount: Not reported
Final Count: Not reported
Final Amount: Not reported

Found Violation: Yes
Agency Which Determined Violation: State
Violation Short Description: TSD IS-Tank System Standards
Date Violation was Determined: 2014-06-27 00:00:00.0
Actual Return to Compliance Date: Not reported
Return to Compliance Qualifier: Not reported
Violation Responsible Agency: State
Scheduled Compliance Date: Not reported
Enforcement Identifier: 001
Date of Enforcement Action: 2015-02-12 00:00:00.0
Enforcement Responsible Agency: State
Enforcement Docket Number: Not reported
Enforcement Attorney: Not reported
Corrective Action Component: Yes
Appeal Initiated Date: Not reported
Appeal Resolution Date: Not reported
Disposition Status Date: Not reported
Disposition Status: Not reported
Disposition Status Description: Not reported
Consent/Final Order Sequence Number:Not reported
Consent/Final Order Respondent Name: Not reported
Consent/Final Order Lead Agency: Not reported
Enforcement Type: LETTER OF INTENT TO INITIATE ENFORCEMENT ACTION

DRAFT

ULTRA FLEX PKG CORP-975 ESSEX ST (Continued) **1000352448**

Enforcement Responsible Person: NYSR
Enforcement Responsible Sub-Organization: R2
SEP Sequence Number: Not reported
SEP Expenditure Amount: Not reported
SEP Scheduled Completion Date: Not reported
SEP Actual Date: Not reported
SEP Defaulted Date: Not reported
SEP Type: Not reported
SEP Type Description: Not reported
Proposed Amount: Not reported
Final Monetary Amount: Not reported
Paid Amount: Not reported
Final Count: Not reported
Final Amount: Not reported

Found Violation: Yes
Agency Which Determined Violation: State
Violation Short Description: TSD IS-Closure/Post-Closure
Date Violation was Determined: 2014-06-27 00:00:00.0
Actual Return to Compliance Date: Not reported
Return to Compliance Qualifier: Not reported
Violation Responsible Agency: State
Scheduled Compliance Date: Not reported
Enforcement Identifier: 001
Date of Enforcement Action: 2015-02-12 00:00:00.0
Enforcement Responsible Agency: State
Enforcement Docket Number: Not reported
Enforcement Attorney: Not reported
Corrective Action Component: Yes
Appeal Initiated Date: Not reported
Appeal Resolution Date: Not reported
Disposition Status Date: Not reported
Disposition Status: Not reported
Disposition Status Description: Not reported
Consent/Final Order Sequence Number: Not reported
Consent/Final Order Respondent Name: Not reported
Consent/Final Order Lead Agency: Not reported
Enforcement Type: LETTER OF INTENT TO INITIATE ENFORCEMENT ACTION
Enforcement Responsible Person: NYSR
Enforcement Responsible Sub-Organization: R2
SEP Sequence Number: Not reported
SEP Expenditure Amount: Not reported
SEP Scheduled Completion Date: Not reported
SEP Actual Date: Not reported
SEP Defaulted Date: Not reported
SEP Type: Not reported
SEP Type Description: Not reported
Proposed Amount: Not reported
Final Monetary Amount: Not reported
Paid Amount: Not reported
Final Count: Not reported
Final Amount: Not reported

Found Violation: Yes
Agency Which Determined Violation: State
Violation Short Description: Generators - Pre-transport
Date Violation was Determined: 2014-06-27 00:00:00.0

DRAFT

ULTRA FLEX PKG CORP-975 ESSEX ST (Continued) **1000352448**

Actual Return to Compliance Date:	Not reported
Return to Compliance Qualifier:	Not reported
Violation Responsible Agency:	State
Scheduled Compliance Date:	Not reported
Enforcement Identifier:	001
Date of Enforcement Action:	2015-11-04 00:00:00.0
Enforcement Responsible Agency:	State
Enforcement Docket Number:	2-20151104-547
Enforcement Attorney:	CH
Corrective Action Component:	No
Appeal Initiated Date:	Not reported
Appeal Resolution Date:	Not reported
Disposition Status Date:	Not reported
Disposition Status:	Not reported
Disposition Status Description:	Not reported
Consent/Final Order Sequence Number:	Not reported
Consent/Final Order Respondent Name:	Not reported
Consent/Final Order Lead Agency:	Not reported
Enforcement Type:	INITIAL 3008(A) COMPLIANCE
Enforcement Responsible Person:	NYJRI
Enforcement Responsible Sub-Organization:	CO
SEP Sequence Number:	Not reported
SEP Expenditure Amount:	Not reported
SEP Scheduled Completion Date:	Not reported
SEP Actual Date:	Not reported
SEP Defaulted Date:	Not reported
SEP Type:	Not reported
SEP Type Description:	Not reported
Proposed Amount:	Not reported
Final Monetary Amount:	Not reported
Paid Amount:	Not reported
Final Count:	Not reported
Final Amount:	Not reported

Found Violation:	Yes
Agency Which Determined Violation:	State
Violation Short Description:	Universal Waste - Small Quantity Handlers
Date Violation was Determined:	2014-06-27 00:00:00.0
Actual Return to Compliance Date:	Not reported
Return to Compliance Qualifier:	Not reported
Violation Responsible Agency:	State
Scheduled Compliance Date:	Not reported
Enforcement Identifier:	001
Date of Enforcement Action:	2015-02-12 00:00:00.0
Enforcement Responsible Agency:	State
Enforcement Docket Number:	Not reported
Enforcement Attorney:	Not reported
Corrective Action Component:	Yes
Appeal Initiated Date:	Not reported
Appeal Resolution Date:	Not reported
Disposition Status Date:	Not reported
Disposition Status:	Not reported
Disposition Status Description:	Not reported
Consent/Final Order Sequence Number:	Not reported
Consent/Final Order Respondent Name:	Not reported
Consent/Final Order Lead Agency:	Not reported
Enforcement Type:	LETTER OF INTENT TO INITIATE ENFORCEMENT ACTION

DRAFT

ULTRA FLEX PKG CORP-975 ESSEX ST (Continued) **1000352448**

Enforcement Responsible Person: NYSR
Enforcement Responsible Sub-Organization: R2
SEP Sequence Number: Not reported
SEP Expenditure Amount: Not reported
SEP Scheduled Completion Date: Not reported
SEP Actual Date: Not reported
SEP Defaulted Date: Not reported
SEP Type: Not reported
SEP Type Description: Not reported
Proposed Amount: Not reported
Final Monetary Amount: Not reported
Paid Amount: Not reported
Final Count: Not reported
Final Amount: Not reported

Found Violation: Yes
Agency Which Determined Violation: State
Violation Short Description: Generators - Manifest
Date Violation was Determined: 2014-06-27 00:00:00.0
Actual Return to Compliance Date: Not reported
Return to Compliance Qualifier: Not reported
Violation Responsible Agency: State
Scheduled Compliance Date: Not reported
Enforcement Identifier: 001
Date of Enforcement Action: 2015-02-12 00:00:00.0
Enforcement Responsible Agency: State
Enforcement Docket Number: Not reported
Enforcement Attorney: Not reported
Corrective Action Component: Yes
Appeal Initiated Date: Not reported
Appeal Resolution Date: Not reported
Disposition Status Date: Not reported
Disposition Status: Not reported
Disposition Status Description: Not reported
Consent/Final Order Sequence Number: Not reported
Consent/Final Order Respondent Name: Not reported
Consent/Final Order Lead Agency: Not reported
Enforcement Type: LETTER OF INTENT TO INITIATE ENFORCEMENT ACTION
Enforcement Responsible Person: NYSR
Enforcement Responsible Sub-Organization: R2
SEP Sequence Number: Not reported
SEP Expenditure Amount: Not reported
SEP Scheduled Completion Date: Not reported
SEP Actual Date: Not reported
SEP Defaulted Date: Not reported
SEP Type: Not reported
SEP Type Description: Not reported
Proposed Amount: Not reported
Final Monetary Amount: Not reported
Paid Amount: Not reported
Final Count: Not reported
Final Amount: Not reported

Found Violation: Yes
Agency Which Determined Violation: State
Violation Short Description: Generators - Pre-transport
Date Violation was Determined: 2014-06-27 00:00:00.0

DRAFT

ULTRA FLEX PKG CORP-975 ESSEX ST (Continued) **1000352448**

Actual Return to Compliance Date:	Not reported
Return to Compliance Qualifier:	Not reported
Violation Responsible Agency:	State
Scheduled Compliance Date:	Not reported
Enforcement Identifier:	001
Date of Enforcement Action:	2015-11-04 00:00:00.0
Enforcement Responsible Agency:	State
Enforcement Docket Number:	2-20151104-547
Enforcement Attorney:	CH
Corrective Action Component:	No
Appeal Initiated Date:	Not reported
Appeal Resolution Date:	Not reported
Disposition Status Date:	Not reported
Disposition Status:	Not reported
Disposition Status Description:	Not reported
Consent/Final Order Sequence Number:	Not reported
Consent/Final Order Respondent Name:	Not reported
Consent/Final Order Lead Agency:	Not reported
Enforcement Type:	INITIAL 3008(A) COMPLIANCE
Enforcement Responsible Person:	NYJRI
Enforcement Responsible Sub-Organization:	CO
SEP Sequence Number:	Not reported
SEP Expenditure Amount:	Not reported
SEP Scheduled Completion Date:	Not reported
SEP Actual Date:	Not reported
SEP Defaulted Date:	Not reported
SEP Type:	Not reported
SEP Type Description:	Not reported
Proposed Amount:	Not reported
Final Monetary Amount:	Not reported
Paid Amount:	Not reported
Final Count:	Not reported
Final Amount:	Not reported

Found Violation:	Yes
Agency Which Determined Violation:	State
Violation Short Description:	Generators - Pre-transport
Date Violation was Determined:	2014-06-27 00:00:00.0
Actual Return to Compliance Date:	Not reported
Return to Compliance Qualifier:	Not reported
Violation Responsible Agency:	State
Scheduled Compliance Date:	Not reported
Enforcement Identifier:	001
Date of Enforcement Action:	2015-11-04 00:00:00.0
Enforcement Responsible Agency:	State
Enforcement Docket Number:	2-20151104-547
Enforcement Attorney:	CH
Corrective Action Component:	No
Appeal Initiated Date:	Not reported
Appeal Resolution Date:	Not reported
Disposition Status Date:	Not reported
Disposition Status:	Not reported
Disposition Status Description:	Not reported
Consent/Final Order Sequence Number:	Not reported
Consent/Final Order Respondent Name:	Not reported
Consent/Final Order Lead Agency:	Not reported
Enforcement Type:	INITIAL 3008(A) COMPLIANCE

DRAFT

ULTRA FLEX PKG CORP-975 ESSEX ST (Continued) **1000352448**

Enforcement Responsible Person:	NYJRI
Enforcement Responsible Sub-Organization:	CO
SEP Sequence Number:	Not reported
SEP Expenditure Amount:	Not reported
SEP Scheduled Completion Date:	Not reported
SEP Actual Date:	Not reported
SEP Defaulted Date:	Not reported
SEP Type:	Not reported
SEP Type Description:	Not reported
Proposed Amount:	Not reported
Final Monetary Amount:	Not reported
Paid Amount:	Not reported
Final Count:	Not reported
Final Amount:	Not reported

Found Violation:	Yes
Agency Which Determined Violation:	State
Violation Short Description:	Universal Waste - Small Quantity Handlers
Date Violation was Determined:	2014-06-27 00:00:00.0
Actual Return to Compliance Date:	Not reported
Return to Compliance Qualifier:	Not reported
Violation Responsible Agency:	State
Scheduled Compliance Date:	Not reported
Enforcement Identifier:	001
Date of Enforcement Action:	2015-11-04 00:00:00.0
Enforcement Responsible Agency:	State
Enforcement Docket Number:	2-20151104-547
Enforcement Attorney:	CH
Corrective Action Component:	No
Appeal Initiated Date:	Not reported
Appeal Resolution Date:	Not reported
Disposition Status Date:	Not reported
Disposition Status:	Not reported
Disposition Status Description:	Not reported
Consent/Final Order Sequence Number:	Not reported
Consent/Final Order Respondent Name:	Not reported
Consent/Final Order Lead Agency:	Not reported
Enforcement Type:	INITIAL 3008(A) COMPLIANCE
Enforcement Responsible Person:	NYJRI
Enforcement Responsible Sub-Organization:	CO
SEP Sequence Number:	Not reported
SEP Expenditure Amount:	Not reported
SEP Scheduled Completion Date:	Not reported
SEP Actual Date:	Not reported
SEP Defaulted Date:	Not reported
SEP Type:	Not reported
SEP Type Description:	Not reported
Proposed Amount:	Not reported
Final Monetary Amount:	Not reported
Paid Amount:	Not reported
Final Count:	Not reported
Final Amount:	Not reported

Found Violation:	Yes
Agency Which Determined Violation:	State
Violation Short Description:	TSD IS-General Facility Standards
Date Violation was Determined:	2014-06-27 00:00:00.0

DRAFT

ULTRA FLEX PKG CORP-975 ESSEX ST (Continued) **1000352448**

Actual Return to Compliance Date: Not reported
Return to Compliance Qualifier: Not reported
Violation Responsible Agency: State
Scheduled Compliance Date: Not reported
Enforcement Identifier: 001
Date of Enforcement Action: 2015-11-04 00:00:00.0
Enforcement Responsible Agency: State
Enforcement Docket Number: 2-20151104-547
Enforcement Attorney: CH
Corrective Action Component: No
Appeal Initiated Date: Not reported
Appeal Resolution Date: Not reported
Disposition Status Date: Not reported
Disposition Status: Not reported
Disposition Status Description: Not reported
Consent/Final Order Sequence Number:Not reported
Consent/Final Order Respondent Name: Not reported
Consent/Final Order Lead Agency: Not reported
Enforcement Type: INITIAL 3008(A) COMPLIANCE
Enforcement Responsible Person: NYJRI
Enforcement Responsible Sub-Organization: CO
SEP Sequence Number: Not reported
SEP Expenditure Amount: Not reported
SEP Scheduled Completion Date: Not reported
SEP Actual Date: Not reported
SEP Defaulted Date: Not reported
SEP Type: Not reported
SEP Type Description: Not reported
Proposed Amount: Not reported
Final Monetary Amount: Not reported
Paid Amount: Not reported
Final Count: Not reported
Final Amount: Not reported

Found Violation: Yes
Agency Which Determined Violation: State
Violation Short Description: TSD IS-Tank System Standards
Date Violation was Determined: 2014-06-27 00:00:00.0
Actual Return to Compliance Date: Not reported
Return to Compliance Qualifier: Not reported
Violation Responsible Agency: State
Scheduled Compliance Date: Not reported
Enforcement Identifier: 001
Date of Enforcement Action: 2015-11-04 00:00:00.0
Enforcement Responsible Agency: State
Enforcement Docket Number: 2-20151104-547
Enforcement Attorney: CH
Corrective Action Component: No
Appeal Initiated Date: Not reported
Appeal Resolution Date: Not reported
Disposition Status Date: Not reported
Disposition Status: Not reported
Disposition Status Description: Not reported
Consent/Final Order Sequence Number:Not reported
Consent/Final Order Respondent Name: Not reported
Consent/Final Order Lead Agency: Not reported
Enforcement Type: INITIAL 3008(A) COMPLIANCE

DRAFT

ULTRA FLEX PKG CORP-975 ESSEX ST (Continued) **1000352448**

Enforcement Responsible Person:	NYJRI
Enforcement Responsible Sub-Organization:	CO
SEP Sequence Number:	Not reported
SEP Expenditure Amount:	Not reported
SEP Scheduled Completion Date:	Not reported
SEP Actual Date:	Not reported
SEP Defaulted Date:	Not reported
SEP Type:	Not reported
SEP Type Description:	Not reported
Proposed Amount:	Not reported
Final Monetary Amount:	Not reported
Paid Amount:	Not reported
Final Count:	Not reported
Final Amount:	Not reported

Found Violation:	No
Agency Which Determined Violation:	Not reported
Violation Short Description:	Not reported
Date Violation was Determined:	Not reported
Actual Return to Compliance Date:	Not reported
Return to Compliance Qualifier:	Not reported
Violation Responsible Agency:	Not reported
Scheduled Compliance Date:	Not reported
Enforcement Identifier:	Not reported
Date of Enforcement Action:	Not reported
Enforcement Responsible Agency:	Not reported
Enforcement Docket Number:	Not reported
Enforcement Attorney:	Not reported
Corrective Action Component:	Not reported
Appeal Initiated Date:	Not reported
Appeal Resolution Date:	Not reported
Disposition Status Date:	Not reported
Disposition Status:	Not reported
Disposition Status Description:	Not reported
Consent/Final Order Sequence Number:	Not reported
Consent/Final Order Respondent Name:	Not reported
Consent/Final Order Lead Agency:	Not reported
Enforcement Type:	Not reported
Enforcement Responsible Person:	Not reported
Enforcement Responsible Sub-Organization:	Not reported
SEP Sequence Number:	Not reported
SEP Expenditure Amount:	Not reported
SEP Scheduled Completion Date:	Not reported
SEP Actual Date:	Not reported
SEP Defaulted Date:	Not reported
SEP Type:	Not reported
SEP Type Description:	Not reported
Proposed Amount:	Not reported
Final Monetary Amount:	Not reported
Paid Amount:	Not reported
Final Count:	Not reported
Final Amount:	Not reported

Found Violation:	Yes
Agency Which Determined Violation:	State
Violation Short Description:	State Statute or Regulation
Date Violation was Determined:	2014-06-27 00:00:00.0

DRAFT

ULTRA FLEX PKG CORP-975 ESSEX ST (Continued) **1000352448**

Actual Return to Compliance Date: Not reported
Return to Compliance Qualifier: Not reported
Violation Responsible Agency: State
Scheduled Compliance Date: Not reported
Enforcement Identifier: 001
Date of Enforcement Action: 2015-02-12 00:00:00.0
Enforcement Responsible Agency: State
Enforcement Docket Number: Not reported
Enforcement Attorney: Not reported
Corrective Action Component: Yes
Appeal Initiated Date: Not reported
Appeal Resolution Date: Not reported
Disposition Status Date: Not reported
Disposition Status: Not reported
Disposition Status Description: Not reported
Consent/Final Order Sequence Number: Not reported
Consent/Final Order Respondent Name: Not reported
Consent/Final Order Lead Agency: Not reported
Enforcement Type: LETTER OF INTENT TO INITIATE ENFORCEMENT ACTION
Enforcement Responsible Person: NYSR
Enforcement Responsible Sub-Organization: R2
SEP Sequence Number: Not reported
SEP Expenditure Amount: Not reported
SEP Scheduled Completion Date: Not reported
SEP Actual Date: Not reported
SEP Defaulted Date: Not reported
SEP Type: Not reported
SEP Type Description: Not reported
Proposed Amount: Not reported
Final Monetary Amount: Not reported
Paid Amount: Not reported
Final Count: Not reported
Final Amount: Not reported

Found Violation: Yes
Agency Which Determined Violation: State
Violation Short Description: State Statute or Regulation
Date Violation was Determined: 2014-06-27 00:00:00.0
Actual Return to Compliance Date: Not reported
Return to Compliance Qualifier: Not reported
Violation Responsible Agency: State
Scheduled Compliance Date: Not reported
Enforcement Identifier: 001
Date of Enforcement Action: 2015-02-12 00:00:00.0
Enforcement Responsible Agency: State
Enforcement Docket Number: Not reported
Enforcement Attorney: Not reported
Corrective Action Component: Yes
Appeal Initiated Date: Not reported
Appeal Resolution Date: Not reported
Disposition Status Date: Not reported
Disposition Status: Not reported
Disposition Status Description: Not reported
Consent/Final Order Sequence Number: Not reported
Consent/Final Order Respondent Name: Not reported
Consent/Final Order Lead Agency: Not reported
Enforcement Type: LETTER OF INTENT TO INITIATE ENFORCEMENT ACTION

DRAFT

ULTRA FLEX PKG CORP-975 ESSEX ST (Continued) **1000352448**

Enforcement Responsible Person: NYSR
Enforcement Responsible Sub-Organization: R2
SEP Sequence Number: Not reported
SEP Expenditure Amount: Not reported
SEP Scheduled Completion Date: Not reported
SEP Actual Date: Not reported
SEP Defaulted Date: Not reported
SEP Type: Not reported
SEP Type Description: Not reported
Proposed Amount: Not reported
Final Monetary Amount: Not reported
Paid Amount: Not reported
Final Count: Not reported
Final Amount: Not reported

Found Violation: Yes
Agency Which Determined Violation: State
Violation Short Description: TSD IS-Tank System Standards
Date Violation was Determined: 2014-06-27 00:00:00.0
Actual Return to Compliance Date: Not reported
Return to Compliance Qualifier: Not reported
Violation Responsible Agency: State
Scheduled Compliance Date: Not reported
Enforcement Identifier: 001
Date of Enforcement Action: 2015-02-12 00:00:00.0
Enforcement Responsible Agency: State
Enforcement Docket Number: Not reported
Enforcement Attorney: Not reported
Corrective Action Component: Yes
Appeal Initiated Date: Not reported
Appeal Resolution Date: Not reported
Disposition Status Date: Not reported
Disposition Status: Not reported
Disposition Status Description: Not reported
Consent/Final Order Sequence Number: Not reported
Consent/Final Order Respondent Name: Not reported
Consent/Final Order Lead Agency: Not reported
Enforcement Type: LETTER OF INTENT TO INITIATE ENFORCEMENT ACTION
Enforcement Responsible Person: NYSR
Enforcement Responsible Sub-Organization: R2
SEP Sequence Number: Not reported
SEP Expenditure Amount: Not reported
SEP Scheduled Completion Date: Not reported
SEP Actual Date: Not reported
SEP Defaulted Date: Not reported
SEP Type: Not reported
SEP Type Description: Not reported
Proposed Amount: Not reported
Final Monetary Amount: Not reported
Paid Amount: Not reported
Final Count: Not reported
Final Amount: Not reported

Found Violation: No
Agency Which Determined Violation: Not reported
Violation Short Description: Not reported
Date Violation was Determined: Not reported

DRAFT

ULTRA FLEX PKG CORP-975 ESSEX ST (Continued) **1000352448**

Actual Return to Compliance Date: Not reported
Return to Compliance Qualifier: Not reported
Violation Responsible Agency: Not reported
Scheduled Compliance Date: Not reported
Enforcement Identifier: Not reported
Date of Enforcement Action: Not reported
Enforcement Responsible Agency: Not reported
Enforcement Docket Number: Not reported
Enforcement Attorney: Not reported
Corrective Action Component: Not reported
Appeal Initiated Date: Not reported
Appeal Resolution Date: Not reported
Disposition Status Date: Not reported
Disposition Status: Not reported
Disposition Status Description: Not reported
Consent/Final Order Sequence Number: Not reported
Consent/Final Order Respondent Name: Not reported
Consent/Final Order Lead Agency: Not reported
Enforcement Type: Not reported
Enforcement Responsible Person: Not reported
Enforcement Responsible Sub-Organization: Not reported
SEP Sequence Number: Not reported
SEP Expenditure Amount: Not reported
SEP Scheduled Completion Date: Not reported
SEP Actual Date: Not reported
SEP Defaulted Date: Not reported
SEP Type: Not reported
SEP Type Description: Not reported
Proposed Amount: Not reported
Final Monetary Amount: Not reported
Paid Amount: Not reported
Final Count: Not reported
Final Amount: Not reported

Found Violation: Yes
Agency Which Determined Violation: State
Violation Short Description: Universal Waste - Small Quantity Handlers
Date Violation was Determined: 2014-06-27 00:00:00.0
Actual Return to Compliance Date: Not reported
Return to Compliance Qualifier: Not reported
Violation Responsible Agency: State
Scheduled Compliance Date: Not reported
Enforcement Identifier: 001
Date of Enforcement Action: 2015-02-12 00:00:00.0
Enforcement Responsible Agency: State
Enforcement Docket Number: Not reported
Enforcement Attorney: Not reported
Corrective Action Component: Yes
Appeal Initiated Date: Not reported
Appeal Resolution Date: Not reported
Disposition Status Date: Not reported
Disposition Status: Not reported
Disposition Status Description: Not reported
Consent/Final Order Sequence Number: Not reported
Consent/Final Order Respondent Name: Not reported
Consent/Final Order Lead Agency: Not reported
Enforcement Type: LETTER OF INTENT TO INITIATE ENFORCEMENT ACTION

DRAFT

ULTRA FLEX PKG CORP-975 ESSEX ST (Continued) **1000352448**

Enforcement Responsible Person:	NYSR
Enforcement Responsible Sub-Organization:	R2
SEP Sequence Number:	Not reported
SEP Expenditure Amount:	Not reported
SEP Scheduled Completion Date:	Not reported
SEP Actual Date:	Not reported
SEP Defaulted Date:	Not reported
SEP Type:	Not reported
SEP Type Description:	Not reported
Proposed Amount:	Not reported
Final Monetary Amount:	Not reported
Paid Amount:	Not reported
Final Count:	Not reported
Final Amount:	Not reported

Found Violation:	Yes
Agency Which Determined Violation:	State
Violation Short Description:	TSD IS-Tank System Standards
Date Violation was Determined:	2014-06-27 00:00:00.0
Actual Return to Compliance Date:	Not reported
Return to Compliance Qualifier:	Not reported
Violation Responsible Agency:	State
Scheduled Compliance Date:	Not reported
Enforcement Identifier:	001
Date of Enforcement Action:	2015-11-04 00:00:00.0
Enforcement Responsible Agency:	State
Enforcement Docket Number:	2-20151104-547
Enforcement Attorney:	CH
Corrective Action Component:	No
Appeal Initiated Date:	Not reported
Appeal Resolution Date:	Not reported
Disposition Status Date:	Not reported
Disposition Status:	Not reported
Disposition Status Description:	Not reported
Consent/Final Order Sequence Number:	Not reported
Consent/Final Order Respondent Name:	Not reported
Consent/Final Order Lead Agency:	Not reported
Enforcement Type:	INITIAL 3008(A) COMPLIANCE
Enforcement Responsible Person:	NYJRI
Enforcement Responsible Sub-Organization:	CO
SEP Sequence Number:	Not reported
SEP Expenditure Amount:	Not reported
SEP Scheduled Completion Date:	Not reported
SEP Actual Date:	Not reported
SEP Defaulted Date:	Not reported
SEP Type:	Not reported
SEP Type Description:	Not reported
Proposed Amount:	Not reported
Final Monetary Amount:	Not reported
Paid Amount:	Not reported
Final Count:	Not reported
Final Amount:	Not reported

Found Violation:	Yes
Agency Which Determined Violation:	State
Violation Short Description:	Universal Waste - Small Quantity Handlers
Date Violation was Determined:	2014-06-27 00:00:00.0

DRAFT

ULTRA FLEX PKG CORP-975 ESSEX ST (Continued) **1000352448**

Actual Return to Compliance Date: Not reported
Return to Compliance Qualifier: Not reported
Violation Responsible Agency: State
Scheduled Compliance Date: Not reported
Enforcement Identifier: 001
Date of Enforcement Action: 2015-02-12 00:00:00.0
Enforcement Responsible Agency: State
Enforcement Docket Number: Not reported
Enforcement Attorney: Not reported
Corrective Action Component: Yes
Appeal Initiated Date: Not reported
Appeal Resolution Date: Not reported
Disposition Status Date: Not reported
Disposition Status: Not reported
Disposition Status Description: Not reported
Consent/Final Order Sequence Number:Not reported
Consent/Final Order Respondent Name: Not reported
Consent/Final Order Lead Agency: Not reported
Enforcement Type: LETTER OF INTENT TO INITIATE ENFORCEMENT ACTION
Enforcement Responsible Person: NYSR
Enforcement Responsible Sub-Organization: R2
SEP Sequence Number: Not reported
SEP Expenditure Amount: Not reported
SEP Scheduled Completion Date: Not reported
SEP Actual Date: Not reported
SEP Defaulted Date: Not reported
SEP Type: Not reported
SEP Type Description: Not reported
Proposed Amount: Not reported
Final Monetary Amount: Not reported
Paid Amount: Not reported
Final Count: Not reported
Final Amount: Not reported

Found Violation: Yes
Agency Which Determined Violation: State
Violation Short Description: TSD IS-Contingency Plan and Emergency Procedures
Date Violation was Determined: 2014-06-27 00:00:00.0
Actual Return to Compliance Date: Not reported
Return to Compliance Qualifier: Not reported
Violation Responsible Agency: State
Scheduled Compliance Date: Not reported
Enforcement Identifier: 001
Date of Enforcement Action: 2015-11-04 00:00:00.0
Enforcement Responsible Agency: State
Enforcement Docket Number: 2-20151104-547
Enforcement Attorney: CH
Corrective Action Component: No
Appeal Initiated Date: Not reported
Appeal Resolution Date: Not reported
Disposition Status Date: Not reported
Disposition Status: Not reported
Disposition Status Description: Not reported
Consent/Final Order Sequence Number:Not reported
Consent/Final Order Respondent Name: Not reported
Consent/Final Order Lead Agency: Not reported
Enforcement Type: INITIAL 3008(A) COMPLIANCE

DRAFT

ULTRA FLEX PKG CORP-975 ESSEX ST (Continued) **1000352448**

Enforcement Responsible Person: NYJRI
Enforcement Responsible Sub-Organization: CO
SEP Sequence Number: Not reported
SEP Expenditure Amount: Not reported
SEP Scheduled Completion Date: Not reported
SEP Actual Date: Not reported
SEP Defaulted Date: Not reported
SEP Type: Not reported
SEP Type Description: Not reported
Proposed Amount: Not reported
Final Monetary Amount: Not reported
Paid Amount: Not reported
Final Count: Not reported
Final Amount: Not reported

Found Violation: Yes
Agency Which Determined Violation: State
Violation Short Description: TSD IS-Preparedness and Prevention
Date Violation was Determined: 2014-06-27 00:00:00.0
Actual Return to Compliance Date: Not reported
Return to Compliance Qualifier: Not reported
Violation Responsible Agency: State
Scheduled Compliance Date: Not reported
Enforcement Identifier: 001
Date of Enforcement Action: 2015-02-12 00:00:00.0
Enforcement Responsible Agency: State
Enforcement Docket Number: Not reported
Enforcement Attorney: Not reported
Corrective Action Component: Yes
Appeal Initiated Date: Not reported
Appeal Resolution Date: Not reported
Disposition Status Date: Not reported
Disposition Status: Not reported
Disposition Status Description: Not reported
Consent/Final Order Sequence Number: Not reported
Consent/Final Order Respondent Name: Not reported
Consent/Final Order Lead Agency: Not reported
Enforcement Type: LETTER OF INTENT TO INITIATE ENFORCEMENT ACTION
Enforcement Responsible Person: NYSR
Enforcement Responsible Sub-Organization: R2
SEP Sequence Number: Not reported
SEP Expenditure Amount: Not reported
SEP Scheduled Completion Date: Not reported
SEP Actual Date: Not reported
SEP Defaulted Date: Not reported
SEP Type: Not reported
SEP Type Description: Not reported
Proposed Amount: Not reported
Final Monetary Amount: Not reported
Paid Amount: Not reported
Final Count: Not reported
Final Amount: Not reported

Found Violation: Yes
Agency Which Determined Violation: State
Violation Short Description: TSD IS-Closure/Post-Closure
Date Violation was Determined: 2014-06-27 00:00:00.0

DRAFT

ULTRA FLEX PKG CORP-975 ESSEX ST (Continued) **1000352448**

Actual Return to Compliance Date:	Not reported
Return to Compliance Qualifier:	Not reported
Violation Responsible Agency:	State
Scheduled Compliance Date:	Not reported
Enforcement Identifier:	001
Date of Enforcement Action:	2015-11-04 00:00:00.0
Enforcement Responsible Agency:	State
Enforcement Docket Number:	2-20151104-547
Enforcement Attorney:	CH
Corrective Action Component:	No
Appeal Initiated Date:	Not reported
Appeal Resolution Date:	Not reported
Disposition Status Date:	Not reported
Disposition Status:	Not reported
Disposition Status Description:	Not reported
Consent/Final Order Sequence Number:	Not reported
Consent/Final Order Respondent Name:	Not reported
Consent/Final Order Lead Agency:	Not reported
Enforcement Type:	INITIAL 3008(A) COMPLIANCE
Enforcement Responsible Person:	NYJRI
Enforcement Responsible Sub-Organization:	CO
SEP Sequence Number:	Not reported
SEP Expenditure Amount:	Not reported
SEP Scheduled Completion Date:	Not reported
SEP Actual Date:	Not reported
SEP Defaulted Date:	Not reported
SEP Type:	Not reported
SEP Type Description:	Not reported
Proposed Amount:	Not reported
Final Monetary Amount:	Not reported
Paid Amount:	Not reported
Final Count:	Not reported
Final Amount:	Not reported

Found Violation:	Yes
Agency Which Determined Violation:	State
Violation Short Description:	TSD IS-Tank System Standards
Date Violation was Determined:	2014-06-27 00:00:00.0
Actual Return to Compliance Date:	Not reported
Return to Compliance Qualifier:	Not reported
Violation Responsible Agency:	State
Scheduled Compliance Date:	Not reported
Enforcement Identifier:	001
Date of Enforcement Action:	2015-02-12 00:00:00.0
Enforcement Responsible Agency:	State
Enforcement Docket Number:	Not reported
Enforcement Attorney:	Not reported
Corrective Action Component:	Yes
Appeal Initiated Date:	Not reported
Appeal Resolution Date:	Not reported
Disposition Status Date:	Not reported
Disposition Status:	Not reported
Disposition Status Description:	Not reported
Consent/Final Order Sequence Number:	Not reported
Consent/Final Order Respondent Name:	Not reported
Consent/Final Order Lead Agency:	Not reported
Enforcement Type:	LETTER OF INTENT TO INITIATE ENFORCEMENT ACTION

DRAFT

ULTRA FLEX PKG CORP-975 ESSEX ST (Continued) **1000352448**

Enforcement Responsible Person: NYSR
Enforcement Responsible Sub-Organization: R2
SEP Sequence Number: Not reported
SEP Expenditure Amount: Not reported
SEP Scheduled Completion Date: Not reported
SEP Actual Date: Not reported
SEP Defaulted Date: Not reported
SEP Type: Not reported
SEP Type Description: Not reported
Proposed Amount: Not reported
Final Monetary Amount: Not reported
Paid Amount: Not reported
Final Count: Not reported
Final Amount: Not reported

Found Violation: Yes
Agency Which Determined Violation: State
Violation Short Description: TSD IS-Tank System Standards
Date Violation was Determined: 2014-06-27 00:00:00.0
Actual Return to Compliance Date: Not reported
Return to Compliance Qualifier: Not reported
Violation Responsible Agency: State
Scheduled Compliance Date: Not reported
Enforcement Identifier: 001
Date of Enforcement Action: 2015-11-04 00:00:00.0
Enforcement Responsible Agency: State
Enforcement Docket Number: 2-20151104-547
Enforcement Attorney: CH
Corrective Action Component: No
Appeal Initiated Date: Not reported
Appeal Resolution Date: Not reported
Disposition Status Date: Not reported
Disposition Status: Not reported
Disposition Status Description: Not reported
Consent/Final Order Sequence Number: Not reported
Consent/Final Order Respondent Name: Not reported
Consent/Final Order Lead Agency: Not reported
Enforcement Type: INITIAL 3008(A) COMPLIANCE
Enforcement Responsible Person: NYJRI
Enforcement Responsible Sub-Organization: CO
SEP Sequence Number: Not reported
SEP Expenditure Amount: Not reported
SEP Scheduled Completion Date: Not reported
SEP Actual Date: Not reported
SEP Defaulted Date: Not reported
SEP Type: Not reported
SEP Type Description: Not reported
Proposed Amount: Not reported
Final Monetary Amount: Not reported
Paid Amount: Not reported
Final Count: Not reported
Final Amount: Not reported

Found Violation: Yes
Agency Which Determined Violation: State
Violation Short Description: TSD IS-General Facility Standards
Date Violation was Determined: 2014-06-27 00:00:00.0

DRAFT

ULTRA FLEX PKG CORP-975 ESSEX ST (Continued) **1000352448**

Actual Return to Compliance Date: Not reported
Return to Compliance Qualifier: Not reported
Violation Responsible Agency: State
Scheduled Compliance Date: Not reported
Enforcement Identifier: 001
Date of Enforcement Action: 2015-02-12 00:00:00.0
Enforcement Responsible Agency: State
Enforcement Docket Number: Not reported
Enforcement Attorney: Not reported
Corrective Action Component: Yes
Appeal Initiated Date: Not reported
Appeal Resolution Date: Not reported
Disposition Status Date: Not reported
Disposition Status: Not reported
Disposition Status Description: Not reported
Consent/Final Order Sequence Number:Not reported
Consent/Final Order Respondent Name: Not reported
Consent/Final Order Lead Agency: Not reported
Enforcement Type: LETTER OF INTENT TO INITIATE ENFORCEMENT ACTION
Enforcement Responsible Person: NYSR
Enforcement Responsible Sub-Organization: R2
SEP Sequence Number: Not reported
SEP Expenditure Amount: Not reported
SEP Scheduled Completion Date: Not reported
SEP Actual Date: Not reported
SEP Defaulted Date: Not reported
SEP Type: Not reported
SEP Type Description: Not reported
Proposed Amount: Not reported
Final Monetary Amount: Not reported
Paid Amount: Not reported
Final Count: Not reported
Final Amount: Not reported

Found Violation: Yes
Agency Which Determined Violation: State
Violation Short Description: TSD IS-Tank System Standards
Date Violation was Determined: 2014-06-27 00:00:00.0
Actual Return to Compliance Date: Not reported
Return to Compliance Qualifier: Not reported
Violation Responsible Agency: State
Scheduled Compliance Date: Not reported
Enforcement Identifier: 001
Date of Enforcement Action: 2015-02-12 00:00:00.0
Enforcement Responsible Agency: State
Enforcement Docket Number: Not reported
Enforcement Attorney: Not reported
Corrective Action Component: Yes
Appeal Initiated Date: Not reported
Appeal Resolution Date: Not reported
Disposition Status Date: Not reported
Disposition Status: Not reported
Disposition Status Description: Not reported
Consent/Final Order Sequence Number:Not reported
Consent/Final Order Respondent Name: Not reported
Consent/Final Order Lead Agency: Not reported
Enforcement Type: LETTER OF INTENT TO INITIATE ENFORCEMENT ACTION

DRAFT

ULTRA FLEX PKG CORP-975 ESSEX ST (Continued) **1000352448**

Enforcement Responsible Person: NYSR
Enforcement Responsible Sub-Organization: R2
SEP Sequence Number: Not reported
SEP Expenditure Amount: Not reported
SEP Scheduled Completion Date: Not reported
SEP Actual Date: Not reported
SEP Defaulted Date: Not reported
SEP Type: Not reported
SEP Type Description: Not reported
Proposed Amount: Not reported
Final Monetary Amount: Not reported
Paid Amount: Not reported
Final Count: Not reported
Final Amount: Not reported

Found Violation: Yes
Agency Which Determined Violation: State
Violation Short Description: Generators - Pre-transport
Date Violation was Determined: 2014-06-27 00:00:00.0
Actual Return to Compliance Date: Not reported
Return to Compliance Qualifier: Not reported
Violation Responsible Agency: State
Scheduled Compliance Date: Not reported
Enforcement Identifier: 001
Date of Enforcement Action: 2015-02-12 00:00:00.0
Enforcement Responsible Agency: State
Enforcement Docket Number: Not reported
Enforcement Attorney: Not reported
Corrective Action Component: Yes
Appeal Initiated Date: Not reported
Appeal Resolution Date: Not reported
Disposition Status Date: Not reported
Disposition Status: Not reported
Disposition Status Description: Not reported
Consent/Final Order Sequence Number: Not reported
Consent/Final Order Respondent Name: Not reported
Consent/Final Order Lead Agency: Not reported
Enforcement Type: LETTER OF INTENT TO INITIATE ENFORCEMENT ACTION
Enforcement Responsible Person: NYSR
Enforcement Responsible Sub-Organization: R2
SEP Sequence Number: Not reported
SEP Expenditure Amount: Not reported
SEP Scheduled Completion Date: Not reported
SEP Actual Date: Not reported
SEP Defaulted Date: Not reported
SEP Type: Not reported
SEP Type Description: Not reported
Proposed Amount: Not reported
Final Monetary Amount: Not reported
Paid Amount: Not reported
Final Count: Not reported
Final Amount: Not reported

Found Violation: Yes
Agency Which Determined Violation: State
Violation Short Description: Generators - General
Date Violation was Determined: 1991-11-12 00:00:00.0

DRAFT

ULTRA FLEX PKG CORP-975 ESSEX ST (Continued) **1000352448**

Actual Return to Compliance Date: 1993-01-05 00:00:00.0
Return to Compliance Qualifier: Observed
Violation Responsible Agency: State
Scheduled Compliance Date: Not reported
Enforcement Identifier: 000
Date of Enforcement Action: 1992-01-07 00:00:00.0
Enforcement Responsible Agency: State
Enforcement Docket Number: Not reported
Enforcement Attorney: Not reported
Corrective Action Component: No
Appeal Initiated Date: Not reported
Appeal Resolution Date: Not reported
Disposition Status Date: Not reported
Disposition Status: Not reported
Disposition Status Description: Not reported
Consent/Final Order Sequence Number:Not reported
Consent/Final Order Respondent Name: Not reported
Consent/Final Order Lead Agency: Not reported
Enforcement Type: INITIAL 3008(A) COMPLIANCE
Enforcement Responsible Person: NYSAN
Enforcement Responsible Sub-Organization: R2
SEP Sequence Number: Not reported
SEP Expenditure Amount: Not reported
SEP Scheduled Completion Date: Not reported
SEP Actual Date: Not reported
SEP Defaulted Date: Not reported
SEP Type: Not reported
SEP Type Description: Not reported
Proposed Amount: 2000
Final Monetary Amount: Not reported
Paid Amount: Not reported
Final Count: Not reported
Final Amount: Not reported

Found Violation: Yes
Agency Which Determined Violation: State
Violation Short Description: TSD IS-Container Use and Management
Date Violation was Determined: 2014-06-27 00:00:00.0
Actual Return to Compliance Date: Not reported
Return to Compliance Qualifier: Not reported
Violation Responsible Agency: State
Scheduled Compliance Date: Not reported
Enforcement Identifier: 001
Date of Enforcement Action: 2015-11-04 00:00:00.0
Enforcement Responsible Agency: State
Enforcement Docket Number: 2-20151104-547
Enforcement Attorney: CH
Corrective Action Component: No
Appeal Initiated Date: Not reported
Appeal Resolution Date: Not reported
Disposition Status Date: Not reported
Disposition Status: Not reported
Disposition Status Description: Not reported
Consent/Final Order Sequence Number:Not reported
Consent/Final Order Respondent Name: Not reported
Consent/Final Order Lead Agency: Not reported
Enforcement Type: INITIAL 3008(A) COMPLIANCE

DRAFT

ULTRA FLEX PKG CORP-975 ESSEX ST (Continued) **1000352448**

Enforcement Responsible Person:	NYJRI
Enforcement Responsible Sub-Organization:	CO
SEP Sequence Number:	Not reported
SEP Expenditure Amount:	Not reported
SEP Scheduled Completion Date:	Not reported
SEP Actual Date:	Not reported
SEP Defaulted Date:	Not reported
SEP Type:	Not reported
SEP Type Description:	Not reported
Proposed Amount:	Not reported
Final Monetary Amount:	Not reported
Paid Amount:	Not reported
Final Count:	Not reported
Final Amount:	Not reported

Found Violation:	Yes
Agency Which Determined Violation:	EPA
Violation Short Description:	Generators - Pre-transport
Date Violation was Determined:	2011-02-03 00:00:00.0
Actual Return to Compliance Date:	2011-02-03 00:00:00.0
Return to Compliance Qualifier:	Observed
Violation Responsible Agency:	EPA
Scheduled Compliance Date:	Not reported
Enforcement Identifier:	001
Date of Enforcement Action:	2011-02-03 00:00:00.0
Enforcement Responsible Agency:	EPA
Enforcement Docket Number:	Not reported
Enforcement Attorney:	Not reported
Corrective Action Component:	No
Appeal Initiated Date:	Not reported
Appeal Resolution Date:	Not reported
Disposition Status Date:	Not reported
Disposition Status:	Not reported
Disposition Status Description:	Not reported
Consent/Final Order Sequence Number:	Not reported
Consent/Final Order Respondent Name:	Not reported
Consent/Final Order Lead Agency:	Not reported
Enforcement Type:	VERBAL INFORMAL
Enforcement Responsible Person:	R2OSK
Enforcement Responsible Sub-Organization:	RCB
SEP Sequence Number:	Not reported
SEP Expenditure Amount:	Not reported
SEP Scheduled Completion Date:	Not reported
SEP Actual Date:	Not reported
SEP Defaulted Date:	Not reported
SEP Type:	Not reported
SEP Type Description:	Not reported
Proposed Amount:	Not reported
Final Monetary Amount:	Not reported
Paid Amount:	Not reported
Final Count:	Not reported
Final Amount:	Not reported

Found Violation:	Yes
Agency Which Determined Violation:	State
Violation Short Description:	TSD IS-Tank System Standards
Date Violation was Determined:	2014-06-27 00:00:00.0

DRAFT

ULTRA FLEX PKG CORP-975 ESSEX ST (Continued) **1000352448**

Actual Return to Compliance Date: Not reported
Return to Compliance Qualifier: Not reported
Violation Responsible Agency: State
Scheduled Compliance Date: Not reported
Enforcement Identifier: 001
Date of Enforcement Action: 2015-02-12 00:00:00.0
Enforcement Responsible Agency: State
Enforcement Docket Number: Not reported
Enforcement Attorney: Not reported
Corrective Action Component: Yes
Appeal Initiated Date: Not reported
Appeal Resolution Date: Not reported
Disposition Status Date: Not reported
Disposition Status: Not reported
Disposition Status Description: Not reported
Consent/Final Order Sequence Number:Not reported
Consent/Final Order Respondent Name: Not reported
Consent/Final Order Lead Agency: Not reported
Enforcement Type: LETTER OF INTENT TO INITIATE ENFORCEMENT ACTION
Enforcement Responsible Person: NYSR
Enforcement Responsible Sub-Organization: R2
SEP Sequence Number: Not reported
SEP Expenditure Amount: Not reported
SEP Scheduled Completion Date: Not reported
SEP Actual Date: Not reported
SEP Defaulted Date: Not reported
SEP Type: Not reported
SEP Type Description: Not reported
Proposed Amount: Not reported
Final Monetary Amount: Not reported
Paid Amount: Not reported
Final Count: Not reported
Final Amount: Not reported

Found Violation: Yes
Agency Which Determined Violation: State
Violation Short Description: TSD IS-Container Use and Management
Date Violation was Determined: 2014-06-27 00:00:00.0
Actual Return to Compliance Date: Not reported
Return to Compliance Qualifier: Not reported
Violation Responsible Agency: State
Scheduled Compliance Date: Not reported
Enforcement Identifier: 001
Date of Enforcement Action: 2015-11-04 00:00:00.0
Enforcement Responsible Agency: State
Enforcement Docket Number: 2-20151104-547
Enforcement Attorney: CH
Corrective Action Component: No
Appeal Initiated Date: Not reported
Appeal Resolution Date: Not reported
Disposition Status Date: Not reported
Disposition Status: Not reported
Disposition Status Description: Not reported
Consent/Final Order Sequence Number:Not reported
Consent/Final Order Respondent Name: Not reported
Consent/Final Order Lead Agency: Not reported
Enforcement Type: INITIAL 3008(A) COMPLIANCE

DRAFT

ULTRA FLEX PKG CORP-975 ESSEX ST (Continued) **1000352448**

Enforcement Responsible Person:	NYJRI
Enforcement Responsible Sub-Organization:	CO
SEP Sequence Number:	Not reported
SEP Expenditure Amount:	Not reported
SEP Scheduled Completion Date:	Not reported
SEP Actual Date:	Not reported
SEP Defaulted Date:	Not reported
SEP Type:	Not reported
SEP Type Description:	Not reported
Proposed Amount:	Not reported
Final Monetary Amount:	Not reported
Paid Amount:	Not reported
Final Count:	Not reported
Final Amount:	Not reported

Found Violation:	No
Agency Which Determined Violation:	Not reported
Violation Short Description:	Not reported
Date Violation was Determined:	Not reported
Actual Return to Compliance Date:	Not reported
Return to Compliance Qualifier:	Not reported
Violation Responsible Agency:	Not reported
Scheduled Compliance Date:	Not reported
Enforcement Identifier:	Not reported
Date of Enforcement Action:	Not reported
Enforcement Responsible Agency:	Not reported
Enforcement Docket Number:	Not reported
Enforcement Attorney:	Not reported
Corrective Action Component:	Not reported
Appeal Initiated Date:	Not reported
Appeal Resolution Date:	Not reported
Disposition Status Date:	Not reported
Disposition Status:	Not reported
Disposition Status Description:	Not reported
Consent/Final Order Sequence Number:	Not reported
Consent/Final Order Respondent Name:	Not reported
Consent/Final Order Lead Agency:	Not reported
Enforcement Type:	Not reported
Enforcement Responsible Person:	Not reported
Enforcement Responsible Sub-Organization:	Not reported
SEP Sequence Number:	Not reported
SEP Expenditure Amount:	Not reported
SEP Scheduled Completion Date:	Not reported
SEP Actual Date:	Not reported
SEP Defaulted Date:	Not reported
SEP Type:	Not reported
SEP Type Description:	Not reported
Proposed Amount:	Not reported
Final Monetary Amount:	Not reported
Paid Amount:	Not reported
Final Count:	Not reported
Final Amount:	Not reported

Found Violation:	Yes
Agency Which Determined Violation:	State
Violation Short Description:	TSD IS-Container Use and Management
Date Violation was Determined:	2014-06-27 00:00:00.0

DRAFT

ULTRA FLEX PKG CORP-975 ESSEX ST (Continued) **1000352448**

Actual Return to Compliance Date:	Not reported
Return to Compliance Qualifier:	Not reported
Violation Responsible Agency:	State
Scheduled Compliance Date:	Not reported
Enforcement Identifier:	001
Date of Enforcement Action:	2015-11-04 00:00:00.0
Enforcement Responsible Agency:	State
Enforcement Docket Number:	2-20151104-547
Enforcement Attorney:	CH
Corrective Action Component:	No
Appeal Initiated Date:	Not reported
Appeal Resolution Date:	Not reported
Disposition Status Date:	Not reported
Disposition Status:	Not reported
Disposition Status Description:	Not reported
Consent/Final Order Sequence Number:	Not reported
Consent/Final Order Respondent Name:	Not reported
Consent/Final Order Lead Agency:	Not reported
Enforcement Type:	INITIAL 3008(A) COMPLIANCE
Enforcement Responsible Person:	NYJRI
Enforcement Responsible Sub-Organization:	CO
SEP Sequence Number:	Not reported
SEP Expenditure Amount:	Not reported
SEP Scheduled Completion Date:	Not reported
SEP Actual Date:	Not reported
SEP Defaulted Date:	Not reported
SEP Type:	Not reported
SEP Type Description:	Not reported
Proposed Amount:	Not reported
Final Monetary Amount:	Not reported
Paid Amount:	Not reported
Final Count:	Not reported
Final Amount:	Not reported

Found Violation:	Yes
Agency Which Determined Violation:	State
Violation Short Description:	TSD IS-Container Use and Management
Date Violation was Determined:	2014-06-27 00:00:00.0
Actual Return to Compliance Date:	Not reported
Return to Compliance Qualifier:	Not reported
Violation Responsible Agency:	State
Scheduled Compliance Date:	Not reported
Enforcement Identifier:	001
Date of Enforcement Action:	2015-11-04 00:00:00.0
Enforcement Responsible Agency:	State
Enforcement Docket Number:	2-20151104-547
Enforcement Attorney:	CH
Corrective Action Component:	No
Appeal Initiated Date:	Not reported
Appeal Resolution Date:	Not reported
Disposition Status Date:	Not reported
Disposition Status:	Not reported
Disposition Status Description:	Not reported
Consent/Final Order Sequence Number:	Not reported
Consent/Final Order Respondent Name:	Not reported
Consent/Final Order Lead Agency:	Not reported
Enforcement Type:	INITIAL 3008(A) COMPLIANCE

DRAFT

ULTRA FLEX PKG CORP-975 ESSEX ST (Continued) **1000352448**

Enforcement Responsible Person: NYJRI
Enforcement Responsible Sub-Organization: CO
SEP Sequence Number: Not reported
SEP Expenditure Amount: Not reported
SEP Scheduled Completion Date: Not reported
SEP Actual Date: Not reported
SEP Defaulted Date: Not reported
SEP Type: Not reported
SEP Type Description: Not reported
Proposed Amount: Not reported
Final Monetary Amount: Not reported
Paid Amount: Not reported
Final Count: Not reported
Final Amount: Not reported

Found Violation: No
Agency Which Determined Violation: Not reported
Violation Short Description: Not reported
Date Violation was Determined: Not reported
Actual Return to Compliance Date: Not reported
Return to Compliance Qualifier: Not reported
Violation Responsible Agency: Not reported
Scheduled Compliance Date: Not reported
Enforcement Identifier: Not reported
Date of Enforcement Action: Not reported
Enforcement Responsible Agency: Not reported
Enforcement Docket Number: Not reported
Enforcement Attorney: Not reported
Corrective Action Component: Not reported
Appeal Initiated Date: Not reported
Appeal Resolution Date: Not reported
Disposition Status Date: Not reported
Disposition Status: Not reported
Disposition Status Description: Not reported
Consent/Final Order Sequence Number: Not reported
Consent/Final Order Respondent Name: Not reported
Consent/Final Order Lead Agency: Not reported
Enforcement Type: Not reported
Enforcement Responsible Person: Not reported
Enforcement Responsible Sub-Organization: Not reported
SEP Sequence Number: Not reported
SEP Expenditure Amount: Not reported
SEP Scheduled Completion Date: Not reported
SEP Actual Date: Not reported
SEP Defaulted Date: Not reported
SEP Type: Not reported
SEP Type Description: Not reported
Proposed Amount: Not reported
Final Monetary Amount: Not reported
Paid Amount: Not reported
Final Count: Not reported
Final Amount: Not reported

Found Violation: Yes
Agency Which Determined Violation: State
Violation Short Description: Generators - General
Date Violation was Determined: 1994-02-15 00:00:00.0

DRAFT

ULTRA FLEX PKG CORP-975 ESSEX ST (Continued) **1000352448**

Actual Return to Compliance Date:	1994-06-29 00:00:00.0
Return to Compliance Qualifier:	Observed
Violation Responsible Agency:	State
Scheduled Compliance Date:	1994-06-04 00:00:00.0
Enforcement Identifier:	000
Date of Enforcement Action:	1994-04-02 00:00:00.0
Enforcement Responsible Agency:	State
Enforcement Docket Number:	Not reported
Enforcement Attorney:	NY
Corrective Action Component:	No
Appeal Initiated Date:	Not reported
Appeal Resolution Date:	Not reported
Disposition Status Date:	Not reported
Disposition Status:	Not reported
Disposition Status Description:	Not reported
Consent/Final Order Sequence Number:	Not reported
Consent/Final Order Respondent Name:	Not reported
Consent/Final Order Lead Agency:	Not reported
Enforcement Type:	WRITTEN INFORMAL
Enforcement Responsible Person:	NYHHN
Enforcement Responsible Sub-Organization:	R2
SEP Sequence Number:	Not reported
SEP Expenditure Amount:	Not reported
SEP Scheduled Completion Date:	Not reported
SEP Actual Date:	Not reported
SEP Defaulted Date:	Not reported
SEP Type:	Not reported
SEP Type Description:	Not reported
Proposed Amount:	Not reported
Final Monetary Amount:	Not reported
Paid Amount:	Not reported
Final Count:	Not reported
Final Amount:	Not reported

Found Violation:	Yes
Agency Which Determined Violation:	State
Violation Short Description:	Generators - General
Date Violation was Determined:	2014-06-27 00:00:00.0
Actual Return to Compliance Date:	Not reported
Return to Compliance Qualifier:	Not reported
Violation Responsible Agency:	State
Scheduled Compliance Date:	Not reported
Enforcement Identifier:	001
Date of Enforcement Action:	2015-02-12 00:00:00.0
Enforcement Responsible Agency:	State
Enforcement Docket Number:	Not reported
Enforcement Attorney:	Not reported
Corrective Action Component:	Yes
Appeal Initiated Date:	Not reported
Appeal Resolution Date:	Not reported
Disposition Status Date:	Not reported
Disposition Status:	Not reported
Disposition Status Description:	Not reported
Consent/Final Order Sequence Number:	Not reported
Consent/Final Order Respondent Name:	Not reported
Consent/Final Order Lead Agency:	Not reported
Enforcement Type:	LETTER OF INTENT TO INITIATE ENFORCEMENT ACTION

DRAFT

ULTRA FLEX PKG CORP-975 ESSEX ST (Continued) **1000352448**

Enforcement Responsible Person: NYSR
Enforcement Responsible Sub-Organization: R2
SEP Sequence Number: Not reported
SEP Expenditure Amount: Not reported
SEP Scheduled Completion Date: Not reported
SEP Actual Date: Not reported
SEP Defaulted Date: Not reported
SEP Type: Not reported
SEP Type Description: Not reported
Proposed Amount: Not reported
Final Monetary Amount: Not reported
Paid Amount: Not reported
Final Count: Not reported
Final Amount: Not reported

Found Violation: Yes
Agency Which Determined Violation: State
Violation Short Description: TSD IS-Contingency Plan and Emergency Procedures
Date Violation was Determined: 2014-06-27 00:00:00.0
Actual Return to Compliance Date: Not reported
Return to Compliance Qualifier: Not reported
Violation Responsible Agency: State
Scheduled Compliance Date: Not reported
Enforcement Identifier: 001
Date of Enforcement Action: 2015-02-12 00:00:00.0
Enforcement Responsible Agency: State
Enforcement Docket Number: Not reported
Enforcement Attorney: Not reported
Corrective Action Component: Yes
Appeal Initiated Date: Not reported
Appeal Resolution Date: Not reported
Disposition Status Date: Not reported
Disposition Status: Not reported
Disposition Status Description: Not reported
Consent/Final Order Sequence Number: Not reported
Consent/Final Order Respondent Name: Not reported
Consent/Final Order Lead Agency: Not reported
Enforcement Type: LETTER OF INTENT TO INITIATE ENFORCEMENT ACTION
Enforcement Responsible Person: NYSR
Enforcement Responsible Sub-Organization: R2
SEP Sequence Number: Not reported
SEP Expenditure Amount: Not reported
SEP Scheduled Completion Date: Not reported
SEP Actual Date: Not reported
SEP Defaulted Date: Not reported
SEP Type: Not reported
SEP Type Description: Not reported
Proposed Amount: Not reported
Final Monetary Amount: Not reported
Paid Amount: Not reported
Final Count: Not reported
Final Amount: Not reported

Found Violation: Yes
Agency Which Determined Violation: State
Violation Short Description: TSD IS-Container Use and Management
Date Violation was Determined: 2014-06-27 00:00:00.0

DRAFT

ULTRA FLEX PKG CORP-975 ESSEX ST (Continued) **1000352448**

Actual Return to Compliance Date: Not reported
Return to Compliance Qualifier: Not reported
Violation Responsible Agency: State
Scheduled Compliance Date: Not reported
Enforcement Identifier: 001
Date of Enforcement Action: 2015-02-12 00:00:00.0
Enforcement Responsible Agency: State
Enforcement Docket Number: Not reported
Enforcement Attorney: Not reported
Corrective Action Component: Yes
Appeal Initiated Date: Not reported
Appeal Resolution Date: Not reported
Disposition Status Date: Not reported
Disposition Status: Not reported
Disposition Status Description: Not reported
Consent/Final Order Sequence Number:Not reported
Consent/Final Order Respondent Name: Not reported
Consent/Final Order Lead Agency: Not reported
Enforcement Type: LETTER OF INTENT TO INITIATE ENFORCEMENT ACTION
Enforcement Responsible Person: NYSR
Enforcement Responsible Sub-Organization: R2
SEP Sequence Number: Not reported
SEP Expenditure Amount: Not reported
SEP Scheduled Completion Date: Not reported
SEP Actual Date: Not reported
SEP Defaulted Date: Not reported
SEP Type: Not reported
SEP Type Description: Not reported
Proposed Amount: Not reported
Final Monetary Amount: Not reported
Paid Amount: Not reported
Final Count: Not reported
Final Amount: Not reported

Found Violation: Yes
Agency Which Determined Violation: State
Violation Short Description: TSD IS-Tank System Standards
Date Violation was Determined: 2014-06-27 00:00:00.0
Actual Return to Compliance Date: Not reported
Return to Compliance Qualifier: Not reported
Violation Responsible Agency: State
Scheduled Compliance Date: Not reported
Enforcement Identifier: 001
Date of Enforcement Action: 2015-02-12 00:00:00.0
Enforcement Responsible Agency: State
Enforcement Docket Number: Not reported
Enforcement Attorney: Not reported
Corrective Action Component: Yes
Appeal Initiated Date: Not reported
Appeal Resolution Date: Not reported
Disposition Status Date: Not reported
Disposition Status: Not reported
Disposition Status Description: Not reported
Consent/Final Order Sequence Number:Not reported
Consent/Final Order Respondent Name: Not reported
Consent/Final Order Lead Agency: Not reported
Enforcement Type: LETTER OF INTENT TO INITIATE ENFORCEMENT ACTION

DRAFT

ULTRA FLEX PKG CORP-975 ESSEX ST (Continued) **1000352448**

Enforcement Responsible Person:	NYSR
Enforcement Responsible Sub-Organization:	R2
SEP Sequence Number:	Not reported
SEP Expenditure Amount:	Not reported
SEP Scheduled Completion Date:	Not reported
SEP Actual Date:	Not reported
SEP Defaulted Date:	Not reported
SEP Type:	Not reported
SEP Type Description:	Not reported
Proposed Amount:	Not reported
Final Monetary Amount:	Not reported
Paid Amount:	Not reported
Final Count:	Not reported
Final Amount:	Not reported
Found Violation:	Yes
Agency Which Determined Violation:	State
Violation Short Description:	Universal Waste - Small Quantity Handlers
Date Violation was Determined:	2014-06-27 00:00:00.0
Actual Return to Compliance Date:	Not reported
Return to Compliance Qualifier:	Not reported
Violation Responsible Agency:	State
Scheduled Compliance Date:	Not reported
Enforcement Identifier:	001
Date of Enforcement Action:	2015-11-04 00:00:00.0
Enforcement Responsible Agency:	State
Enforcement Docket Number:	2-20151104-547
Enforcement Attorney:	CH
Corrective Action Component:	No
Appeal Initiated Date:	Not reported
Appeal Resolution Date:	Not reported
Disposition Status Date:	Not reported
Disposition Status:	Not reported
Disposition Status Description:	Not reported
Consent/Final Order Sequence Number:	Not reported
Consent/Final Order Respondent Name:	Not reported
Consent/Final Order Lead Agency:	Not reported
Enforcement Type:	INITIAL 3008(A) COMPLIANCE
Enforcement Responsible Person:	NYJRI
Enforcement Responsible Sub-Organization:	CO
SEP Sequence Number:	Not reported
SEP Expenditure Amount:	Not reported
SEP Scheduled Completion Date:	Not reported
SEP Actual Date:	Not reported
SEP Defaulted Date:	Not reported
SEP Type:	Not reported
SEP Type Description:	Not reported
Proposed Amount:	Not reported
Final Monetary Amount:	Not reported
Paid Amount:	Not reported
Final Count:	Not reported
Final Amount:	Not reported
Found Violation:	Yes
Agency Which Determined Violation:	State
Violation Short Description:	Generators - General
Date Violation was Determined:	1991-11-12 00:00:00.0

DRAFT

ULTRA FLEX PKG CORP-975 ESSEX ST (Continued) **1000352448**

Actual Return to Compliance Date: 1993-01-05 00:00:00.0
Return to Compliance Qualifier: Observed
Violation Responsible Agency: State
Scheduled Compliance Date: 1992-03-31 00:00:00.0
Enforcement Identifier: 000
Date of Enforcement Action: 1992-02-24 00:00:00.0
Enforcement Responsible Agency: State
Enforcement Docket Number: Not reported
Enforcement Attorney: Not reported
Corrective Action Component: No
Appeal Initiated Date: Not reported
Appeal Resolution Date: Not reported
Disposition Status Date: Not reported
Disposition Status: Not reported
Disposition Status Description: Not reported
Consent/Final Order Sequence Number:Not reported
Consent/Final Order Respondent Name: Not reported
Consent/Final Order Lead Agency: Not reported
Enforcement Type: FINAL 3008(A) COMPLIANCE ORDER
Enforcement Responsible Person: NYSAN
Enforcement Responsible Sub-Organization: R2
SEP Sequence Number: Not reported
SEP Expenditure Amount: Not reported
SEP Scheduled Completion Date: Not reported
SEP Actual Date: Not reported
SEP Defaulted Date: Not reported
SEP Type: Not reported
SEP Type Description: Not reported
Proposed Amount: Not reported
Final Monetary Amount: 1000
Paid Amount: Not reported
Final Count: 1
Final Amount: 1000

Found Violation: Yes
Agency Which Determined Violation: EPA
Violation Short Description: Universal Waste - Small Quantity Handlers
Date Violation was Determined: 2011-02-03 00:00:00.0
Actual Return to Compliance Date: 2011-02-04 00:00:00.0
Return to Compliance Qualifier: Documented
Violation Responsible Agency: EPA
Scheduled Compliance Date: Not reported
Enforcement Identifier: 001
Date of Enforcement Action: 2011-02-03 00:00:00.0
Enforcement Responsible Agency: EPA
Enforcement Docket Number: Not reported
Enforcement Attorney: Not reported
Corrective Action Component: No
Appeal Initiated Date: Not reported
Appeal Resolution Date: Not reported
Disposition Status Date: Not reported
Disposition Status: Not reported
Disposition Status Description: Not reported
Consent/Final Order Sequence Number:Not reported
Consent/Final Order Respondent Name: Not reported
Consent/Final Order Lead Agency: Not reported
Enforcement Type: VERBAL INFORMAL

DRAFT

ULTRA FLEX PKG CORP-975 ESSEX ST (Continued) **1000352448**

Enforcement Responsible Person:	R2OSK
Enforcement Responsible Sub-Organization:	RCB
SEP Sequence Number:	Not reported
SEP Expenditure Amount:	Not reported
SEP Scheduled Completion Date:	Not reported
SEP Actual Date:	Not reported
SEP Defaulted Date:	Not reported
SEP Type:	Not reported
SEP Type Description:	Not reported
Proposed Amount:	Not reported
Final Monetary Amount:	Not reported
Paid Amount:	Not reported
Final Count:	Not reported
Final Amount:	Not reported

Found Violation:	Yes
Agency Which Determined Violation:	State
Violation Short Description:	Generators - General
Date Violation was Determined:	2002-04-04 00:00:00.0
Actual Return to Compliance Date:	2002-08-21 00:00:00.0
Return to Compliance Qualifier:	Documented
Violation Responsible Agency:	State
Scheduled Compliance Date:	Not reported
Enforcement Identifier:	001
Date of Enforcement Action:	2002-08-21 00:00:00.0
Enforcement Responsible Agency:	State
Enforcement Docket Number:	2-20020515-91
Enforcement Attorney:	SH
Corrective Action Component:	No
Appeal Initiated Date:	Not reported
Appeal Resolution Date:	Not reported
Disposition Status Date:	Not reported
Disposition Status:	Not reported
Disposition Status Description:	Not reported
Consent/Final Order Sequence Number:	Not reported
Consent/Final Order Respondent Name:	Not reported
Consent/Final Order Lead Agency:	Not reported
Enforcement Type:	FINAL 3008(A) COMPLIANCE ORDER
Enforcement Responsible Person:	ATYSH
Enforcement Responsible Sub-Organization:	CO
SEP Sequence Number:	Not reported
SEP Expenditure Amount:	Not reported
SEP Scheduled Completion Date:	Not reported
SEP Actual Date:	Not reported
SEP Defaulted Date:	Not reported
SEP Type:	Not reported
SEP Type Description:	Not reported
Proposed Amount:	Not reported
Final Monetary Amount:	24444
Paid Amount:	Not reported
Final Count:	1
Final Amount:	24444

Found Violation:	Yes
Agency Which Determined Violation:	State
Violation Short Description:	LDR - General
Date Violation was Determined:	1994-02-15 00:00:00.0

DRAFT

ULTRA FLEX PKG CORP-975 ESSEX ST (Continued) **1000352448**

Actual Return to Compliance Date: 1994-06-29 00:00:00.0
Return to Compliance Qualifier: Observed
Violation Responsible Agency: State
Scheduled Compliance Date: Not reported
Enforcement Identifier: 000
Date of Enforcement Action: 1994-02-15 00:00:00.0
Enforcement Responsible Agency: State
Enforcement Docket Number: Not reported
Enforcement Attorney: NY
Corrective Action Component: No
Appeal Initiated Date: Not reported
Appeal Resolution Date: Not reported
Disposition Status Date: Not reported
Disposition Status: Not reported
Disposition Status Description: Not reported
Consent/Final Order Sequence Number: Not reported
Consent/Final Order Respondent Name: Not reported
Consent/Final Order Lead Agency: Not reported
Enforcement Type: WRITTEN INFORMAL
Enforcement Responsible Person: NYHHN
Enforcement Responsible Sub-Organization: R2
SEP Sequence Number: Not reported
SEP Expenditure Amount: Not reported
SEP Scheduled Completion Date: Not reported
SEP Actual Date: Not reported
SEP Defaulted Date: Not reported
SEP Type: Not reported
SEP Type Description: Not reported
Proposed Amount: Not reported
Final Monetary Amount: Not reported
Paid Amount: Not reported
Final Count: Not reported
Final Amount: Not reported

Found Violation: Yes
Agency Which Determined Violation: State
Violation Short Description: Generators - Pre-transport
Date Violation was Determined: 2014-06-27 00:00:00.0
Actual Return to Compliance Date: Not reported
Return to Compliance Qualifier: Not reported
Violation Responsible Agency: State
Scheduled Compliance Date: Not reported
Enforcement Identifier: 001
Date of Enforcement Action: 2015-02-12 00:00:00.0
Enforcement Responsible Agency: State
Enforcement Docket Number: Not reported
Enforcement Attorney: Not reported
Corrective Action Component: Yes
Appeal Initiated Date: Not reported
Appeal Resolution Date: Not reported
Disposition Status Date: Not reported
Disposition Status: Not reported
Disposition Status Description: Not reported
Consent/Final Order Sequence Number: Not reported
Consent/Final Order Respondent Name: Not reported
Consent/Final Order Lead Agency: Not reported
Enforcement Type: LETTER OF INTENT TO INITIATE ENFORCEMENT ACTION

DRAFT

ULTRA FLEX PKG CORP-975 ESSEX ST (Continued) **1000352448**

Enforcement Responsible Person: NYSR
Enforcement Responsible Sub-Organization: R2
SEP Sequence Number: Not reported
SEP Expenditure Amount: Not reported
SEP Scheduled Completion Date: Not reported
SEP Actual Date: Not reported
SEP Defaulted Date: Not reported
SEP Type: Not reported
SEP Type Description: Not reported
Proposed Amount: Not reported
Final Monetary Amount: Not reported
Paid Amount: Not reported
Final Count: Not reported
Final Amount: Not reported

Found Violation: Yes
Agency Which Determined Violation: State
Violation Short Description: TSD IS-Contingency Plan and Emergency Procedures
Date Violation was Determined: 2014-06-27 00:00:00.0
Actual Return to Compliance Date: Not reported
Return to Compliance Qualifier: Not reported
Violation Responsible Agency: State
Scheduled Compliance Date: Not reported
Enforcement Identifier: 001
Date of Enforcement Action: 2015-02-12 00:00:00.0
Enforcement Responsible Agency: State
Enforcement Docket Number: Not reported
Enforcement Attorney: Not reported
Corrective Action Component: Yes
Appeal Initiated Date: Not reported
Appeal Resolution Date: Not reported
Disposition Status Date: Not reported
Disposition Status: Not reported
Disposition Status Description: Not reported
Consent/Final Order Sequence Number: Not reported
Consent/Final Order Respondent Name: Not reported
Consent/Final Order Lead Agency: Not reported
Enforcement Type: LETTER OF INTENT TO INITIATE ENFORCEMENT ACTION
Enforcement Responsible Person: NYSR
Enforcement Responsible Sub-Organization: R2
SEP Sequence Number: Not reported
SEP Expenditure Amount: Not reported
SEP Scheduled Completion Date: Not reported
SEP Actual Date: Not reported
SEP Defaulted Date: Not reported
SEP Type: Not reported
SEP Type Description: Not reported
Proposed Amount: Not reported
Final Monetary Amount: Not reported
Paid Amount: Not reported
Final Count: Not reported
Final Amount: Not reported

Found Violation: Yes
Agency Which Determined Violation: State
Violation Short Description: State Statute or Regulation
Date Violation was Determined: 2014-06-27 00:00:00.0

DRAFT

ULTRA FLEX PKG CORP-975 ESSEX ST (Continued) **1000352448**

Actual Return to Compliance Date:	Not reported
Return to Compliance Qualifier:	Not reported
Violation Responsible Agency:	State
Scheduled Compliance Date:	Not reported
Enforcement Identifier:	001
Date of Enforcement Action:	2015-11-04 00:00:00.0
Enforcement Responsible Agency:	State
Enforcement Docket Number:	2-20151104-547
Enforcement Attorney:	CH
Corrective Action Component:	No
Appeal Initiated Date:	Not reported
Appeal Resolution Date:	Not reported
Disposition Status Date:	Not reported
Disposition Status:	Not reported
Disposition Status Description:	Not reported
Consent/Final Order Sequence Number:	Not reported
Consent/Final Order Respondent Name:	Not reported
Consent/Final Order Lead Agency:	Not reported
Enforcement Type:	INITIAL 3008(A) COMPLIANCE
Enforcement Responsible Person:	NYJRI
Enforcement Responsible Sub-Organization:	CO
SEP Sequence Number:	Not reported
SEP Expenditure Amount:	Not reported
SEP Scheduled Completion Date:	Not reported
SEP Actual Date:	Not reported
SEP Defaulted Date:	Not reported
SEP Type:	Not reported
SEP Type Description:	Not reported
Proposed Amount:	Not reported
Final Monetary Amount:	Not reported
Paid Amount:	Not reported
Final Count:	Not reported
Final Amount:	Not reported

Found Violation:	Yes
Agency Which Determined Violation:	State
Violation Short Description:	TSD IS-Preparedness and Prevention
Date Violation was Determined:	2014-06-27 00:00:00.0
Actual Return to Compliance Date:	Not reported
Return to Compliance Qualifier:	Not reported
Violation Responsible Agency:	State
Scheduled Compliance Date:	Not reported
Enforcement Identifier:	001
Date of Enforcement Action:	2015-11-04 00:00:00.0
Enforcement Responsible Agency:	State
Enforcement Docket Number:	2-20151104-547
Enforcement Attorney:	CH
Corrective Action Component:	No
Appeal Initiated Date:	Not reported
Appeal Resolution Date:	Not reported
Disposition Status Date:	Not reported
Disposition Status:	Not reported
Disposition Status Description:	Not reported
Consent/Final Order Sequence Number:	Not reported
Consent/Final Order Respondent Name:	Not reported
Consent/Final Order Lead Agency:	Not reported
Enforcement Type:	INITIAL 3008(A) COMPLIANCE

DRAFT

ULTRA FLEX PKG CORP-975 ESSEX ST (Continued) **1000352448**

Enforcement Responsible Person: NYJRI
Enforcement Responsible Sub-Organization: CO
SEP Sequence Number: Not reported
SEP Expenditure Amount: Not reported
SEP Scheduled Completion Date: Not reported
SEP Actual Date: Not reported
SEP Defaulted Date: Not reported
SEP Type: Not reported
SEP Type Description: Not reported
Proposed Amount: Not reported
Final Monetary Amount: Not reported
Paid Amount: Not reported
Final Count: Not reported
Final Amount: Not reported

Found Violation: Yes
Agency Which Determined Violation: State
Violation Short Description: TSD IS-General Facility Standards
Date Violation was Determined: 2014-06-27 00:00:00.0
Actual Return to Compliance Date: Not reported
Return to Compliance Qualifier: Not reported
Violation Responsible Agency: State
Scheduled Compliance Date: Not reported
Enforcement Identifier: 001
Date of Enforcement Action: 2015-02-12 00:00:00.0
Enforcement Responsible Agency: State
Enforcement Docket Number: Not reported
Enforcement Attorney: Not reported
Corrective Action Component: Yes
Appeal Initiated Date: Not reported
Appeal Resolution Date: Not reported
Disposition Status Date: Not reported
Disposition Status: Not reported
Disposition Status Description: Not reported
Consent/Final Order Sequence Number: Not reported
Consent/Final Order Respondent Name: Not reported
Consent/Final Order Lead Agency: Not reported
Enforcement Type: LETTER OF INTENT TO INITIATE ENFORCEMENT ACTION
Enforcement Responsible Person: NYSR
Enforcement Responsible Sub-Organization: R2
SEP Sequence Number: Not reported
SEP Expenditure Amount: Not reported
SEP Scheduled Completion Date: Not reported
SEP Actual Date: Not reported
SEP Defaulted Date: Not reported
SEP Type: Not reported
SEP Type Description: Not reported
Proposed Amount: Not reported
Final Monetary Amount: Not reported
Paid Amount: Not reported
Final Count: Not reported
Final Amount: Not reported

Found Violation: Yes
Agency Which Determined Violation: State
Violation Short Description: State Statute or Regulation
Date Violation was Determined: 2014-06-27 00:00:00.0

DRAFT

ULTRA FLEX PKG CORP-975 ESSEX ST (Continued) **1000352448**

Actual Return to Compliance Date:	Not reported
Return to Compliance Qualifier:	Not reported
Violation Responsible Agency:	State
Scheduled Compliance Date:	Not reported
Enforcement Identifier:	001
Date of Enforcement Action:	2015-02-12 00:00:00.0
Enforcement Responsible Agency:	State
Enforcement Docket Number:	Not reported
Enforcement Attorney:	Not reported
Corrective Action Component:	Yes
Appeal Initiated Date:	Not reported
Appeal Resolution Date:	Not reported
Disposition Status Date:	Not reported
Disposition Status:	Not reported
Disposition Status Description:	Not reported
Consent/Final Order Sequence Number:	Not reported
Consent/Final Order Respondent Name:	Not reported
Consent/Final Order Lead Agency:	Not reported
Enforcement Type:	LETTER OF INTENT TO INITIATE ENFORCEMENT ACTION
Enforcement Responsible Person:	NYSR
Enforcement Responsible Sub-Organization:	R2
SEP Sequence Number:	Not reported
SEP Expenditure Amount:	Not reported
SEP Scheduled Completion Date:	Not reported
SEP Actual Date:	Not reported
SEP Defaulted Date:	Not reported
SEP Type:	Not reported
SEP Type Description:	Not reported
Proposed Amount:	Not reported
Final Monetary Amount:	Not reported
Paid Amount:	Not reported
Final Count:	Not reported
Final Amount:	Not reported

Found Violation:	Yes
Agency Which Determined Violation:	State
Violation Short Description:	Universal Waste - Small Quantity Handlers
Date Violation was Determined:	2014-06-27 00:00:00.0
Actual Return to Compliance Date:	Not reported
Return to Compliance Qualifier:	Not reported
Violation Responsible Agency:	State
Scheduled Compliance Date:	Not reported
Enforcement Identifier:	001
Date of Enforcement Action:	2015-11-04 00:00:00.0
Enforcement Responsible Agency:	State
Enforcement Docket Number:	2-20151104-547
Enforcement Attorney:	CH
Corrective Action Component:	No
Appeal Initiated Date:	Not reported
Appeal Resolution Date:	Not reported
Disposition Status Date:	Not reported
Disposition Status:	Not reported
Disposition Status Description:	Not reported
Consent/Final Order Sequence Number:	Not reported
Consent/Final Order Respondent Name:	Not reported
Consent/Final Order Lead Agency:	Not reported
Enforcement Type:	INITIAL 3008(A) COMPLIANCE

DRAFT

ULTRA FLEX PKG CORP-975 ESSEX ST (Continued) **1000352448**

Enforcement Responsible Person:	NYJRI
Enforcement Responsible Sub-Organization:	CO
SEP Sequence Number:	Not reported
SEP Expenditure Amount:	Not reported
SEP Scheduled Completion Date:	Not reported
SEP Actual Date:	Not reported
SEP Defaulted Date:	Not reported
SEP Type:	Not reported
SEP Type Description:	Not reported
Proposed Amount:	Not reported
Final Monetary Amount:	Not reported
Paid Amount:	Not reported
Final Count:	Not reported
Final Amount:	Not reported

Found Violation:	Yes
Agency Which Determined Violation:	State
Violation Short Description:	Generators - Pre-transport
Date Violation was Determined:	2014-06-27 00:00:00.0
Actual Return to Compliance Date:	Not reported
Return to Compliance Qualifier:	Not reported
Violation Responsible Agency:	State
Scheduled Compliance Date:	Not reported
Enforcement Identifier:	001
Date of Enforcement Action:	2015-02-12 00:00:00.0
Enforcement Responsible Agency:	State
Enforcement Docket Number:	Not reported
Enforcement Attorney:	Not reported
Corrective Action Component:	Yes
Appeal Initiated Date:	Not reported
Appeal Resolution Date:	Not reported
Disposition Status Date:	Not reported
Disposition Status:	Not reported
Disposition Status Description:	Not reported
Consent/Final Order Sequence Number:	Not reported
Consent/Final Order Respondent Name:	Not reported
Consent/Final Order Lead Agency:	Not reported
Enforcement Type:	LETTER OF INTENT TO INITIATE ENFORCEMENT ACTION
Enforcement Responsible Person:	NYSR
Enforcement Responsible Sub-Organization:	R2
SEP Sequence Number:	Not reported
SEP Expenditure Amount:	Not reported
SEP Scheduled Completion Date:	Not reported
SEP Actual Date:	Not reported
SEP Defaulted Date:	Not reported
SEP Type:	Not reported
SEP Type Description:	Not reported
Proposed Amount:	Not reported
Final Monetary Amount:	Not reported
Paid Amount:	Not reported
Final Count:	Not reported
Final Amount:	Not reported

Found Violation:	Yes
Agency Which Determined Violation:	State
Violation Short Description:	State Statute or Regulation
Date Violation was Determined:	2014-06-27 00:00:00.0

DRAFT

ULTRA FLEX PKG CORP-975 ESSEX ST (Continued) **1000352448**

Actual Return to Compliance Date:	Not reported
Return to Compliance Qualifier:	Not reported
Violation Responsible Agency:	State
Scheduled Compliance Date:	Not reported
Enforcement Identifier:	001
Date of Enforcement Action:	2015-11-04 00:00:00.0
Enforcement Responsible Agency:	State
Enforcement Docket Number:	2-20151104-547
Enforcement Attorney:	CH
Corrective Action Component:	No
Appeal Initiated Date:	Not reported
Appeal Resolution Date:	Not reported
Disposition Status Date:	Not reported
Disposition Status:	Not reported
Disposition Status Description:	Not reported
Consent/Final Order Sequence Number:	Not reported
Consent/Final Order Respondent Name:	Not reported
Consent/Final Order Lead Agency:	Not reported
Enforcement Type:	INITIAL 3008(A) COMPLIANCE
Enforcement Responsible Person:	NYJRI
Enforcement Responsible Sub-Organization:	CO
SEP Sequence Number:	Not reported
SEP Expenditure Amount:	Not reported
SEP Scheduled Completion Date:	Not reported
SEP Actual Date:	Not reported
SEP Defaulted Date:	Not reported
SEP Type:	Not reported
SEP Type Description:	Not reported
Proposed Amount:	Not reported
Final Monetary Amount:	Not reported
Paid Amount:	Not reported
Final Count:	Not reported
Final Amount:	Not reported

Found Violation:	Yes
Agency Which Determined Violation:	State
Violation Short Description:	TSD - Container Use and Management
Date Violation was Determined:	2014-06-27 00:00:00.0
Actual Return to Compliance Date:	Not reported
Return to Compliance Qualifier:	Not reported
Violation Responsible Agency:	State
Scheduled Compliance Date:	Not reported
Enforcement Identifier:	001
Date of Enforcement Action:	2015-02-12 00:00:00.0
Enforcement Responsible Agency:	State
Enforcement Docket Number:	Not reported
Enforcement Attorney:	Not reported
Corrective Action Component:	Yes
Appeal Initiated Date:	Not reported
Appeal Resolution Date:	Not reported
Disposition Status Date:	Not reported
Disposition Status:	Not reported
Disposition Status Description:	Not reported
Consent/Final Order Sequence Number:	Not reported
Consent/Final Order Respondent Name:	Not reported
Consent/Final Order Lead Agency:	Not reported
Enforcement Type:	LETTER OF INTENT TO INITIATE ENFORCEMENT ACTION

DRAFT

ULTRA FLEX PKG CORP-975 ESSEX ST (Continued) **1000352448**

Enforcement Responsible Person:	NYSR
Enforcement Responsible Sub-Organization:	R2
SEP Sequence Number:	Not reported
SEP Expenditure Amount:	Not reported
SEP Scheduled Completion Date:	Not reported
SEP Actual Date:	Not reported
SEP Defaulted Date:	Not reported
SEP Type:	Not reported
SEP Type Description:	Not reported
Proposed Amount:	Not reported
Final Monetary Amount:	Not reported
Paid Amount:	Not reported
Final Count:	Not reported
Final Amount:	Not reported

Found Violation:	Yes
Agency Which Determined Violation:	State
Violation Short Description:	TSD IS-Tank System Standards
Date Violation was Determined:	2014-06-27 00:00:00.0
Actual Return to Compliance Date:	Not reported
Return to Compliance Qualifier:	Not reported
Violation Responsible Agency:	State
Scheduled Compliance Date:	Not reported
Enforcement Identifier:	001
Date of Enforcement Action:	2015-11-04 00:00:00.0
Enforcement Responsible Agency:	State
Enforcement Docket Number:	2-20151104-547
Enforcement Attorney:	CH
Corrective Action Component:	No
Appeal Initiated Date:	Not reported
Appeal Resolution Date:	Not reported
Disposition Status Date:	Not reported
Disposition Status:	Not reported
Disposition Status Description:	Not reported
Consent/Final Order Sequence Number:	Not reported
Consent/Final Order Respondent Name:	Not reported
Consent/Final Order Lead Agency:	Not reported
Enforcement Type:	INITIAL 3008(A) COMPLIANCE
Enforcement Responsible Person:	NYJRI
Enforcement Responsible Sub-Organization:	CO
SEP Sequence Number:	Not reported
SEP Expenditure Amount:	Not reported
SEP Scheduled Completion Date:	Not reported
SEP Actual Date:	Not reported
SEP Defaulted Date:	Not reported
SEP Type:	Not reported
SEP Type Description:	Not reported
Proposed Amount:	Not reported
Final Monetary Amount:	Not reported
Paid Amount:	Not reported
Final Count:	Not reported
Final Amount:	Not reported

Found Violation:	Yes
Agency Which Determined Violation:	State
Violation Short Description:	TSD IS-Tank System Standards
Date Violation was Determined:	2014-06-27 00:00:00.0

DRAFT

ULTRA FLEX PKG CORP-975 ESSEX ST (Continued) **1000352448**

Actual Return to Compliance Date:	Not reported
Return to Compliance Qualifier:	Not reported
Violation Responsible Agency:	State
Scheduled Compliance Date:	Not reported
Enforcement Identifier:	001
Date of Enforcement Action:	2015-11-04 00:00:00.0
Enforcement Responsible Agency:	State
Enforcement Docket Number:	2-20151104-547
Enforcement Attorney:	CH
Corrective Action Component:	No
Appeal Initiated Date:	Not reported
Appeal Resolution Date:	Not reported
Disposition Status Date:	Not reported
Disposition Status:	Not reported
Disposition Status Description:	Not reported
Consent/Final Order Sequence Number:	Not reported
Consent/Final Order Respondent Name:	Not reported
Consent/Final Order Lead Agency:	Not reported
Enforcement Type:	INITIAL 3008(A) COMPLIANCE
Enforcement Responsible Person:	NYJRI
Enforcement Responsible Sub-Organization:	CO
SEP Sequence Number:	Not reported
SEP Expenditure Amount:	Not reported
SEP Scheduled Completion Date:	Not reported
SEP Actual Date:	Not reported
SEP Defaulted Date:	Not reported
SEP Type:	Not reported
SEP Type Description:	Not reported
Proposed Amount:	Not reported
Final Monetary Amount:	Not reported
Paid Amount:	Not reported
Final Count:	Not reported
Final Amount:	Not reported

Found Violation:	Yes
Agency Which Determined Violation:	State
Violation Short Description:	Generators - Pre-transport
Date Violation was Determined:	2014-06-27 00:00:00.0
Actual Return to Compliance Date:	Not reported
Return to Compliance Qualifier:	Not reported
Violation Responsible Agency:	State
Scheduled Compliance Date:	Not reported
Enforcement Identifier:	001
Date of Enforcement Action:	2015-02-12 00:00:00.0
Enforcement Responsible Agency:	State
Enforcement Docket Number:	Not reported
Enforcement Attorney:	Not reported
Corrective Action Component:	Yes
Appeal Initiated Date:	Not reported
Appeal Resolution Date:	Not reported
Disposition Status Date:	Not reported
Disposition Status:	Not reported
Disposition Status Description:	Not reported
Consent/Final Order Sequence Number:	Not reported
Consent/Final Order Respondent Name:	Not reported
Consent/Final Order Lead Agency:	Not reported
Enforcement Type:	LETTER OF INTENT TO INITIATE ENFORCEMENT ACTION

DRAFT

ULTRA FLEX PKG CORP-975 ESSEX ST (Continued) **1000352448**

Enforcement Responsible Person: NYSR
Enforcement Responsible Sub-Organization: R2
SEP Sequence Number: Not reported
SEP Expenditure Amount: Not reported
SEP Scheduled Completion Date: Not reported
SEP Actual Date: Not reported
SEP Defaulted Date: Not reported
SEP Type: Not reported
SEP Type Description: Not reported
Proposed Amount: Not reported
Final Monetary Amount: Not reported
Paid Amount: Not reported
Final Count: Not reported
Final Amount: Not reported

Found Violation: Yes
Agency Which Determined Violation: State
Violation Short Description: TSD IS-Tank System Standards
Date Violation was Determined: 2014-06-27 00:00:00.0
Actual Return to Compliance Date: Not reported
Return to Compliance Qualifier: Not reported
Violation Responsible Agency: State
Scheduled Compliance Date: Not reported
Enforcement Identifier: 001
Date of Enforcement Action: 2015-02-12 00:00:00.0
Enforcement Responsible Agency: State
Enforcement Docket Number: Not reported
Enforcement Attorney: Not reported
Corrective Action Component: Yes
Appeal Initiated Date: Not reported
Appeal Resolution Date: Not reported
Disposition Status Date: Not reported
Disposition Status: Not reported
Disposition Status Description: Not reported
Consent/Final Order Sequence Number: Not reported
Consent/Final Order Respondent Name: Not reported
Consent/Final Order Lead Agency: Not reported
Enforcement Type: LETTER OF INTENT TO INITIATE ENFORCEMENT ACTION
Enforcement Responsible Person: NYSR
Enforcement Responsible Sub-Organization: R2
SEP Sequence Number: Not reported
SEP Expenditure Amount: Not reported
SEP Scheduled Completion Date: Not reported
SEP Actual Date: Not reported
SEP Defaulted Date: Not reported
SEP Type: Not reported
SEP Type Description: Not reported
Proposed Amount: Not reported
Final Monetary Amount: Not reported
Paid Amount: Not reported
Final Count: Not reported
Final Amount: Not reported

Found Violation: Yes
Agency Which Determined Violation: State
Violation Short Description: TSD IS-Container Use and Management
Date Violation was Determined: 2014-06-27 00:00:00.0

DRAFT

ULTRA FLEX PKG CORP-975 ESSEX ST (Continued) **1000352448**

Actual Return to Compliance Date:	Not reported
Return to Compliance Qualifier:	Not reported
Violation Responsible Agency:	State
Scheduled Compliance Date:	Not reported
Enforcement Identifier:	001
Date of Enforcement Action:	2015-11-04 00:00:00.0
Enforcement Responsible Agency:	State
Enforcement Docket Number:	2-20151104-547
Enforcement Attorney:	CH
Corrective Action Component:	No
Appeal Initiated Date:	Not reported
Appeal Resolution Date:	Not reported
Disposition Status Date:	Not reported
Disposition Status:	Not reported
Disposition Status Description:	Not reported
Consent/Final Order Sequence Number:	Not reported
Consent/Final Order Respondent Name:	Not reported
Consent/Final Order Lead Agency:	Not reported
Enforcement Type:	INITIAL 3008(A) COMPLIANCE
Enforcement Responsible Person:	NYJRI
Enforcement Responsible Sub-Organization:	CO
SEP Sequence Number:	Not reported
SEP Expenditure Amount:	Not reported
SEP Scheduled Completion Date:	Not reported
SEP Actual Date:	Not reported
SEP Defaulted Date:	Not reported
SEP Type:	Not reported
SEP Type Description:	Not reported
Proposed Amount:	Not reported
Final Monetary Amount:	Not reported
Paid Amount:	Not reported
Final Count:	Not reported
Final Amount:	Not reported

Found Violation:	Yes
Agency Which Determined Violation:	EPA
Violation Short Description:	Generators - General
Date Violation was Determined:	1999-01-29 00:00:00.0
Actual Return to Compliance Date:	1999-04-01 00:00:00.0
Return to Compliance Qualifier:	Observed
Violation Responsible Agency:	EPA
Scheduled Compliance Date:	1999-04-01 00:00:00.0
Enforcement Identifier:	000
Date of Enforcement Action:	1999-02-24 00:00:00.0
Enforcement Responsible Agency:	EPA
Enforcement Docket Number:	Not reported
Enforcement Attorney:	R2
Corrective Action Component:	No
Appeal Initiated Date:	Not reported
Appeal Resolution Date:	Not reported
Disposition Status Date:	Not reported
Disposition Status:	Not reported
Disposition Status Description:	Not reported
Consent/Final Order Sequence Number:	Not reported
Consent/Final Order Respondent Name:	Not reported
Consent/Final Order Lead Agency:	Not reported
Enforcement Type:	WRITTEN INFORMAL

DRAFT

ULTRA FLEX PKG CORP-975 ESSEX ST (Continued) **1000352448**

Enforcement Responsible Person:	R2AHJ
Enforcement Responsible Sub-Organization:	RCB
SEP Sequence Number:	Not reported
SEP Expenditure Amount:	Not reported
SEP Scheduled Completion Date:	Not reported
SEP Actual Date:	Not reported
SEP Defaulted Date:	Not reported
SEP Type:	Not reported
SEP Type Description:	Not reported
Proposed Amount:	Not reported
Final Monetary Amount:	Not reported
Paid Amount:	Not reported
Final Count:	Not reported
Final Amount:	Not reported

Found Violation:	Yes
Agency Which Determined Violation:	State
Violation Short Description:	Universal Waste - Small Quantity Handlers
Date Violation was Determined:	2014-06-27 00:00:00.0
Actual Return to Compliance Date:	Not reported
Return to Compliance Qualifier:	Not reported
Violation Responsible Agency:	State
Scheduled Compliance Date:	Not reported
Enforcement Identifier:	001
Date of Enforcement Action:	2015-11-04 00:00:00.0
Enforcement Responsible Agency:	State
Enforcement Docket Number:	2-20151104-547
Enforcement Attorney:	CH
Corrective Action Component:	No
Appeal Initiated Date:	Not reported
Appeal Resolution Date:	Not reported
Disposition Status Date:	Not reported
Disposition Status:	Not reported
Disposition Status Description:	Not reported
Consent/Final Order Sequence Number:	Not reported
Consent/Final Order Respondent Name:	Not reported
Consent/Final Order Lead Agency:	Not reported
Enforcement Type:	INITIAL 3008(A) COMPLIANCE
Enforcement Responsible Person:	NYJRI
Enforcement Responsible Sub-Organization:	CO
SEP Sequence Number:	Not reported
SEP Expenditure Amount:	Not reported
SEP Scheduled Completion Date:	Not reported
SEP Actual Date:	Not reported
SEP Defaulted Date:	Not reported
SEP Type:	Not reported
SEP Type Description:	Not reported
Proposed Amount:	Not reported
Final Monetary Amount:	Not reported
Paid Amount:	Not reported
Final Count:	Not reported
Final Amount:	Not reported

Found Violation:	Yes
Agency Which Determined Violation:	State
Violation Short Description:	Universal Waste - Small Quantity Handlers
Date Violation was Determined:	2014-06-27 00:00:00.0

DRAFT

ULTRA FLEX PKG CORP-975 ESSEX ST (Continued) **1000352448**

Actual Return to Compliance Date: Not reported
Return to Compliance Qualifier: Not reported
Violation Responsible Agency: State
Scheduled Compliance Date: Not reported
Enforcement Identifier: 001
Date of Enforcement Action: 2015-02-12 00:00:00.0
Enforcement Responsible Agency: State
Enforcement Docket Number: Not reported
Enforcement Attorney: Not reported
Corrective Action Component: Yes
Appeal Initiated Date: Not reported
Appeal Resolution Date: Not reported
Disposition Status Date: Not reported
Disposition Status: Not reported
Disposition Status Description: Not reported
Consent/Final Order Sequence Number:Not reported
Consent/Final Order Respondent Name: Not reported
Consent/Final Order Lead Agency: Not reported
Enforcement Type: LETTER OF INTENT TO INITIATE ENFORCEMENT ACTION
Enforcement Responsible Person: NYSR
Enforcement Responsible Sub-Organization: R2
SEP Sequence Number: Not reported
SEP Expenditure Amount: Not reported
SEP Scheduled Completion Date: Not reported
SEP Actual Date: Not reported
SEP Defaulted Date: Not reported
SEP Type: Not reported
SEP Type Description: Not reported
Proposed Amount: Not reported
Final Monetary Amount: Not reported
Paid Amount: Not reported
Final Count: Not reported
Final Amount: Not reported

Found Violation: Yes
Agency Which Determined Violation: State
Violation Short Description: Generators - General
Date Violation was Determined: 2014-06-27 00:00:00.0
Actual Return to Compliance Date: Not reported
Return to Compliance Qualifier: Not reported
Violation Responsible Agency: State
Scheduled Compliance Date: Not reported
Enforcement Identifier: 001
Date of Enforcement Action: 2015-11-04 00:00:00.0
Enforcement Responsible Agency: State
Enforcement Docket Number: 2-20151104-547
Enforcement Attorney: CH
Corrective Action Component: No
Appeal Initiated Date: Not reported
Appeal Resolution Date: Not reported
Disposition Status Date: Not reported
Disposition Status: Not reported
Disposition Status Description: Not reported
Consent/Final Order Sequence Number:Not reported
Consent/Final Order Respondent Name: Not reported
Consent/Final Order Lead Agency: Not reported
Enforcement Type: INITIAL 3008(A) COMPLIANCE

DRAFT

ULTRA FLEX PKG CORP-975 ESSEX ST (Continued) **1000352448**

Enforcement Responsible Person: NYJRI
Enforcement Responsible Sub-Organization: CO
SEP Sequence Number: Not reported
SEP Expenditure Amount: Not reported
SEP Scheduled Completion Date: Not reported
SEP Actual Date: Not reported
SEP Defaulted Date: Not reported
SEP Type: Not reported
SEP Type Description: Not reported
Proposed Amount: Not reported
Final Monetary Amount: Not reported
Paid Amount: Not reported
Final Count: Not reported
Final Amount: Not reported

Found Violation: Yes
Agency Which Determined Violation: State
Violation Short Description: TSD IS-Tank System Standards
Date Violation was Determined: 2014-06-27 00:00:00.0
Actual Return to Compliance Date: Not reported
Return to Compliance Qualifier: Not reported
Violation Responsible Agency: State
Scheduled Compliance Date: Not reported
Enforcement Identifier: 001
Date of Enforcement Action: 2015-11-04 00:00:00.0
Enforcement Responsible Agency: State
Enforcement Docket Number: 2-20151104-547
Enforcement Attorney: CH
Corrective Action Component: No
Appeal Initiated Date: Not reported
Appeal Resolution Date: Not reported
Disposition Status Date: Not reported
Disposition Status: Not reported
Disposition Status Description: Not reported
Consent/Final Order Sequence Number: Not reported
Consent/Final Order Respondent Name: Not reported
Consent/Final Order Lead Agency: Not reported
Enforcement Type: INITIAL 3008(A) COMPLIANCE
Enforcement Responsible Person: NYJRI
Enforcement Responsible Sub-Organization: CO
SEP Sequence Number: Not reported
SEP Expenditure Amount: Not reported
SEP Scheduled Completion Date: Not reported
SEP Actual Date: Not reported
SEP Defaulted Date: Not reported
SEP Type: Not reported
SEP Type Description: Not reported
Proposed Amount: Not reported
Final Monetary Amount: Not reported
Paid Amount: Not reported
Final Count: Not reported
Final Amount: Not reported

Found Violation: Yes
Agency Which Determined Violation: State
Violation Short Description: TSD IS-Tank System Standards
Date Violation was Determined: 2014-06-27 00:00:00.0

DRAFT

ULTRA FLEX PKG CORP-975 ESSEX ST (Continued) **1000352448**

Actual Return to Compliance Date: Not reported
Return to Compliance Qualifier: Not reported
Violation Responsible Agency: State
Scheduled Compliance Date: Not reported
Enforcement Identifier: 001
Date of Enforcement Action: 2015-11-04 00:00:00.0
Enforcement Responsible Agency: State
Enforcement Docket Number: 2-20151104-547
Enforcement Attorney: CH
Corrective Action Component: No
Appeal Initiated Date: Not reported
Appeal Resolution Date: Not reported
Disposition Status Date: Not reported
Disposition Status: Not reported
Disposition Status Description: Not reported
Consent/Final Order Sequence Number:Not reported
Consent/Final Order Respondent Name: Not reported
Consent/Final Order Lead Agency: Not reported
Enforcement Type: INITIAL 3008(A) COMPLIANCE
Enforcement Responsible Person: NYJRI
Enforcement Responsible Sub-Organization: CO
SEP Sequence Number: Not reported
SEP Expenditure Amount: Not reported
SEP Scheduled Completion Date: Not reported
SEP Actual Date: Not reported
SEP Defaulted Date: Not reported
SEP Type: Not reported
SEP Type Description: Not reported
Proposed Amount: Not reported
Final Monetary Amount: Not reported
Paid Amount: Not reported
Final Count: Not reported
Final Amount: Not reported

Found Violation: Yes
Agency Which Determined Violation: State
Violation Short Description: TSD IS-Tank System Standards
Date Violation was Determined: 2014-06-27 00:00:00.0
Actual Return to Compliance Date: Not reported
Return to Compliance Qualifier: Not reported
Violation Responsible Agency: State
Scheduled Compliance Date: Not reported
Enforcement Identifier: 001
Date of Enforcement Action: 2015-02-12 00:00:00.0
Enforcement Responsible Agency: State
Enforcement Docket Number: Not reported
Enforcement Attorney: Not reported
Corrective Action Component: Yes
Appeal Initiated Date: Not reported
Appeal Resolution Date: Not reported
Disposition Status Date: Not reported
Disposition Status: Not reported
Disposition Status Description: Not reported
Consent/Final Order Sequence Number:Not reported
Consent/Final Order Respondent Name: Not reported
Consent/Final Order Lead Agency: Not reported
Enforcement Type: LETTER OF INTENT TO INITIATE ENFORCEMENT ACTION

DRAFT

ULTRA FLEX PKG CORP-975 ESSEX ST (Continued) **1000352448**

Enforcement Responsible Person: NYSR
Enforcement Responsible Sub-Organization: R2
SEP Sequence Number: Not reported
SEP Expenditure Amount: Not reported
SEP Scheduled Completion Date: Not reported
SEP Actual Date: Not reported
SEP Defaulted Date: Not reported
SEP Type: Not reported
SEP Type Description: Not reported
Proposed Amount: Not reported
Final Monetary Amount: Not reported
Paid Amount: Not reported
Final Count: Not reported
Final Amount: Not reported

Found Violation: Yes
Agency Which Determined Violation: State
Violation Short Description: State Statute or Regulation
Date Violation was Determined: 2014-06-27 00:00:00.0
Actual Return to Compliance Date: Not reported
Return to Compliance Qualifier: Not reported
Violation Responsible Agency: State
Scheduled Compliance Date: Not reported
Enforcement Identifier: 001
Date of Enforcement Action: 2015-02-12 00:00:00.0
Enforcement Responsible Agency: State
Enforcement Docket Number: Not reported
Enforcement Attorney: Not reported
Corrective Action Component: Yes
Appeal Initiated Date: Not reported
Appeal Resolution Date: Not reported
Disposition Status Date: Not reported
Disposition Status: Not reported
Disposition Status Description: Not reported
Consent/Final Order Sequence Number: Not reported
Consent/Final Order Respondent Name: Not reported
Consent/Final Order Lead Agency: Not reported
Enforcement Type: LETTER OF INTENT TO INITIATE ENFORCEMENT ACTION
Enforcement Responsible Person: NYSR
Enforcement Responsible Sub-Organization: R2
SEP Sequence Number: Not reported
SEP Expenditure Amount: Not reported
SEP Scheduled Completion Date: Not reported
SEP Actual Date: Not reported
SEP Defaulted Date: Not reported
SEP Type: Not reported
SEP Type Description: Not reported
Proposed Amount: Not reported
Final Monetary Amount: Not reported
Paid Amount: Not reported
Final Count: Not reported
Final Amount: Not reported

Found Violation: Yes
Agency Which Determined Violation: State
Violation Short Description: Generators - General
Date Violation was Determined: 2002-04-04 00:00:00.0

DRAFT

ULTRA FLEX PKG CORP-975 ESSEX ST (Continued) **1000352448**

Actual Return to Compliance Date: 2002-08-21 00:00:00.0
Return to Compliance Qualifier: Documented
Violation Responsible Agency: State
Scheduled Compliance Date: Not reported
Enforcement Identifier: 001
Date of Enforcement Action: 2002-08-21 00:00:00.0
Enforcement Responsible Agency: State
Enforcement Docket Number: 2-20020515-91
Enforcement Attorney: SH
Corrective Action Component: No
Appeal Initiated Date: Not reported
Appeal Resolution Date: Not reported
Disposition Status Date: Not reported
Disposition Status: Not reported
Disposition Status Description: Not reported
Consent/Final Order Sequence Number:Not reported
Consent/Final Order Respondent Name: Not reported
Consent/Final Order Lead Agency: Not reported
Enforcement Type: FINAL 3008(A) COMPLIANCE ORDER
Enforcement Responsible Person: ATYSH
Enforcement Responsible Sub-Organization: CO
SEP Sequence Number: Not reported
SEP Expenditure Amount: Not reported
SEP Scheduled Completion Date: Not reported
SEP Actual Date: Not reported
SEP Defaulted Date: Not reported
SEP Type: Not reported
SEP Type Description: Not reported
Proposed Amount: Not reported
Final Monetary Amount: 24444
Paid Amount: Not reported
Final Count: 1
Final Amount: 24444

Found Violation: Yes
Agency Which Determined Violation: State
Violation Short Description: TSD IS-Preparedness and Prevention
Date Violation was Determined: 2014-06-27 00:00:00.0
Actual Return to Compliance Date: Not reported
Return to Compliance Qualifier: Not reported
Violation Responsible Agency: State
Scheduled Compliance Date: Not reported
Enforcement Identifier: 001
Date of Enforcement Action: 2015-02-12 00:00:00.0
Enforcement Responsible Agency: State
Enforcement Docket Number: Not reported
Enforcement Attorney: Not reported
Corrective Action Component: Yes
Appeal Initiated Date: Not reported
Appeal Resolution Date: Not reported
Disposition Status Date: Not reported
Disposition Status: Not reported
Disposition Status Description: Not reported
Consent/Final Order Sequence Number:Not reported
Consent/Final Order Respondent Name: Not reported
Consent/Final Order Lead Agency: Not reported
Enforcement Type: LETTER OF INTENT TO INITIATE ENFORCEMENT ACTION

DRAFT

ULTRA FLEX PKG CORP-975 ESSEX ST (Continued) **1000352448**

Enforcement Responsible Person:	NYSR
Enforcement Responsible Sub-Organization:	R2
SEP Sequence Number:	Not reported
SEP Expenditure Amount:	Not reported
SEP Scheduled Completion Date:	Not reported
SEP Actual Date:	Not reported
SEP Defaulted Date:	Not reported
SEP Type:	Not reported
SEP Type Description:	Not reported
Proposed Amount:	Not reported
Final Monetary Amount:	Not reported
Paid Amount:	Not reported
Final Count:	Not reported
Final Amount:	Not reported
Found Violation:	Yes
Agency Which Determined Violation:	State
Violation Short Description:	Universal Waste - Small Quantity Handlers
Date Violation was Determined:	2014-06-27 00:00:00.0
Actual Return to Compliance Date:	Not reported
Return to Compliance Qualifier:	Not reported
Violation Responsible Agency:	State
Scheduled Compliance Date:	Not reported
Enforcement Identifier:	001
Date of Enforcement Action:	2015-11-04 00:00:00.0
Enforcement Responsible Agency:	State
Enforcement Docket Number:	2-20151104-547
Enforcement Attorney:	CH
Corrective Action Component:	No
Appeal Initiated Date:	Not reported
Appeal Resolution Date:	Not reported
Disposition Status Date:	Not reported
Disposition Status:	Not reported
Disposition Status Description:	Not reported
Consent/Final Order Sequence Number:	Not reported
Consent/Final Order Respondent Name:	Not reported
Consent/Final Order Lead Agency:	Not reported
Enforcement Type:	INITIAL 3008(A) COMPLIANCE
Enforcement Responsible Person:	NYJRI
Enforcement Responsible Sub-Organization:	CO
SEP Sequence Number:	Not reported
SEP Expenditure Amount:	Not reported
SEP Scheduled Completion Date:	Not reported
SEP Actual Date:	Not reported
SEP Defaulted Date:	Not reported
SEP Type:	Not reported
SEP Type Description:	Not reported
Proposed Amount:	Not reported
Final Monetary Amount:	Not reported
Paid Amount:	Not reported
Final Count:	Not reported
Final Amount:	Not reported
Found Violation:	Yes
Agency Which Determined Violation:	State
Violation Short Description:	TSD IS-Container Use and Management
Date Violation was Determined:	2014-06-27 00:00:00.0

DRAFT

ULTRA FLEX PKG CORP-975 ESSEX ST (Continued) **1000352448**

Actual Return to Compliance Date:	Not reported
Return to Compliance Qualifier:	Not reported
Violation Responsible Agency:	State
Scheduled Compliance Date:	Not reported
Enforcement Identifier:	001
Date of Enforcement Action:	2015-02-12 00:00:00.0
Enforcement Responsible Agency:	State
Enforcement Docket Number:	Not reported
Enforcement Attorney:	Not reported
Corrective Action Component:	Yes
Appeal Initiated Date:	Not reported
Appeal Resolution Date:	Not reported
Disposition Status Date:	Not reported
Disposition Status:	Not reported
Disposition Status Description:	Not reported
Consent/Final Order Sequence Number:	Not reported
Consent/Final Order Respondent Name:	Not reported
Consent/Final Order Lead Agency:	Not reported
Enforcement Type:	LETTER OF INTENT TO INITIATE ENFORCEMENT ACTION
Enforcement Responsible Person:	NYSR
Enforcement Responsible Sub-Organization:	R2
SEP Sequence Number:	Not reported
SEP Expenditure Amount:	Not reported
SEP Scheduled Completion Date:	Not reported
SEP Actual Date:	Not reported
SEP Defaulted Date:	Not reported
SEP Type:	Not reported
SEP Type Description:	Not reported
Proposed Amount:	Not reported
Final Monetary Amount:	Not reported
Paid Amount:	Not reported
Final Count:	Not reported
Final Amount:	Not reported

Found Violation:	Yes
Agency Which Determined Violation:	State
Violation Short Description:	TSD IS-Closure/Post-Closure
Date Violation was Determined:	2014-06-27 00:00:00.0
Actual Return to Compliance Date:	Not reported
Return to Compliance Qualifier:	Not reported
Violation Responsible Agency:	State
Scheduled Compliance Date:	Not reported
Enforcement Identifier:	001
Date of Enforcement Action:	2015-11-04 00:00:00.0
Enforcement Responsible Agency:	State
Enforcement Docket Number:	2-20151104-547
Enforcement Attorney:	CH
Corrective Action Component:	No
Appeal Initiated Date:	Not reported
Appeal Resolution Date:	Not reported
Disposition Status Date:	Not reported
Disposition Status:	Not reported
Disposition Status Description:	Not reported
Consent/Final Order Sequence Number:	Not reported
Consent/Final Order Respondent Name:	Not reported
Consent/Final Order Lead Agency:	Not reported
Enforcement Type:	INITIAL 3008(A) COMPLIANCE

DRAFT

ULTRA FLEX PKG CORP-975 ESSEX ST (Continued) **1000352448**

Enforcement Responsible Person: NYJRI
Enforcement Responsible Sub-Organization: CO
SEP Sequence Number: Not reported
SEP Expenditure Amount: Not reported
SEP Scheduled Completion Date: Not reported
SEP Actual Date: Not reported
SEP Defaulted Date: Not reported
SEP Type: Not reported
SEP Type Description: Not reported
Proposed Amount: Not reported
Final Monetary Amount: Not reported
Paid Amount: Not reported
Final Count: Not reported
Final Amount: Not reported

Found Violation: Yes
Agency Which Determined Violation: State
Violation Short Description: TSD IS-Preparedness and Prevention
Date Violation was Determined: 2014-06-27 00:00:00.0
Actual Return to Compliance Date: Not reported
Return to Compliance Qualifier: Not reported
Violation Responsible Agency: State
Scheduled Compliance Date: Not reported
Enforcement Identifier: 001
Date of Enforcement Action: 2015-11-04 00:00:00.0
Enforcement Responsible Agency: State
Enforcement Docket Number: 2-20151104-547
Enforcement Attorney: CH
Corrective Action Component: No
Appeal Initiated Date: Not reported
Appeal Resolution Date: Not reported
Disposition Status Date: Not reported
Disposition Status: Not reported
Disposition Status Description: Not reported
Consent/Final Order Sequence Number: Not reported
Consent/Final Order Respondent Name: Not reported
Consent/Final Order Lead Agency: Not reported
Enforcement Type: INITIAL 3008(A) COMPLIANCE
Enforcement Responsible Person: NYJRI
Enforcement Responsible Sub-Organization: CO
SEP Sequence Number: Not reported
SEP Expenditure Amount: Not reported
SEP Scheduled Completion Date: Not reported
SEP Actual Date: Not reported
SEP Defaulted Date: Not reported
SEP Type: Not reported
SEP Type Description: Not reported
Proposed Amount: Not reported
Final Monetary Amount: Not reported
Paid Amount: Not reported
Final Count: Not reported
Final Amount: Not reported

Found Violation: No
Agency Which Determined Violation: Not reported
Violation Short Description: Not reported
Date Violation was Determined: Not reported

DRAFT

ULTRA FLEX PKG CORP-975 ESSEX ST (Continued) **1000352448**

Actual Return to Compliance Date: Not reported
Return to Compliance Qualifier: Not reported
Violation Responsible Agency: Not reported
Scheduled Compliance Date: Not reported
Enforcement Identifier: Not reported
Date of Enforcement Action: Not reported
Enforcement Responsible Agency: Not reported
Enforcement Docket Number: Not reported
Enforcement Attorney: Not reported
Corrective Action Component: Not reported
Appeal Initiated Date: Not reported
Appeal Resolution Date: Not reported
Disposition Status Date: Not reported
Disposition Status: Not reported
Disposition Status Description: Not reported
Consent/Final Order Sequence Number:Not reported
Consent/Final Order Respondent Name: Not reported
Consent/Final Order Lead Agency: Not reported
Enforcement Type: Not reported
Enforcement Responsible Person: Not reported
Enforcement Responsible Sub-Organization: Not reported
SEP Sequence Number: Not reported
SEP Expenditure Amount: Not reported
SEP Scheduled Completion Date: Not reported
SEP Actual Date: Not reported
SEP Defaulted Date: Not reported
SEP Type: Not reported
SEP Type Description: Not reported
Proposed Amount: Not reported
Final Monetary Amount: Not reported
Paid Amount: Not reported
Final Count: Not reported
Final Amount: Not reported

Found Violation: Yes
Agency Which Determined Violation: State
Violation Short Description: TSD IS-General Facility Standards
Date Violation was Determined: 2014-06-27 00:00:00.0
Actual Return to Compliance Date: Not reported
Return to Compliance Qualifier: Not reported
Violation Responsible Agency: State
Scheduled Compliance Date: Not reported
Enforcement Identifier: 001
Date of Enforcement Action: 2015-02-12 00:00:00.0
Enforcement Responsible Agency: State
Enforcement Docket Number: Not reported
Enforcement Attorney: Not reported
Corrective Action Component: Yes
Appeal Initiated Date: Not reported
Appeal Resolution Date: Not reported
Disposition Status Date: Not reported
Disposition Status: Not reported
Disposition Status Description: Not reported
Consent/Final Order Sequence Number:Not reported
Consent/Final Order Respondent Name: Not reported
Consent/Final Order Lead Agency: Not reported
Enforcement Type: LETTER OF INTENT TO INITIATE ENFORCEMENT ACTION

DRAFT

ULTRA FLEX PKG CORP-975 ESSEX ST (Continued) **1000352448**

Enforcement Responsible Person:	NYSR
Enforcement Responsible Sub-Organization:	R2
SEP Sequence Number:	Not reported
SEP Expenditure Amount:	Not reported
SEP Scheduled Completion Date:	Not reported
SEP Actual Date:	Not reported
SEP Defaulted Date:	Not reported
SEP Type:	Not reported
SEP Type Description:	Not reported
Proposed Amount:	Not reported
Final Monetary Amount:	Not reported
Paid Amount:	Not reported
Final Count:	Not reported
Final Amount:	Not reported

Found Violation:	Yes
Agency Which Determined Violation:	State
Violation Short Description:	TSD - Container Use and Management
Date Violation was Determined:	2014-06-27 00:00:00.0
Actual Return to Compliance Date:	Not reported
Return to Compliance Qualifier:	Not reported
Violation Responsible Agency:	State
Scheduled Compliance Date:	Not reported
Enforcement Identifier:	001
Date of Enforcement Action:	2015-11-04 00:00:00.0
Enforcement Responsible Agency:	State
Enforcement Docket Number:	2-20151104-547
Enforcement Attorney:	CH
Corrective Action Component:	No
Appeal Initiated Date:	Not reported
Appeal Resolution Date:	Not reported
Disposition Status Date:	Not reported
Disposition Status:	Not reported
Disposition Status Description:	Not reported
Consent/Final Order Sequence Number:	Not reported
Consent/Final Order Respondent Name:	Not reported
Consent/Final Order Lead Agency:	Not reported
Enforcement Type:	INITIAL 3008(A) COMPLIANCE
Enforcement Responsible Person:	NYJRI
Enforcement Responsible Sub-Organization:	CO
SEP Sequence Number:	Not reported
SEP Expenditure Amount:	Not reported
SEP Scheduled Completion Date:	Not reported
SEP Actual Date:	Not reported
SEP Defaulted Date:	Not reported
SEP Type:	Not reported
SEP Type Description:	Not reported
Proposed Amount:	Not reported
Final Monetary Amount:	Not reported
Paid Amount:	Not reported
Final Count:	Not reported
Final Amount:	Not reported

Found Violation:	Yes
Agency Which Determined Violation:	State
Violation Short Description:	State Statute or Regulation
Date Violation was Determined:	2014-06-27 00:00:00.0

DRAFT

ULTRA FLEX PKG CORP-975 ESSEX ST (Continued) **1000352448**

Actual Return to Compliance Date: Not reported
Return to Compliance Qualifier: Not reported
Violation Responsible Agency: State
Scheduled Compliance Date: Not reported
Enforcement Identifier: 001
Date of Enforcement Action: 2015-02-12 00:00:00.0
Enforcement Responsible Agency: State
Enforcement Docket Number: Not reported
Enforcement Attorney: Not reported
Corrective Action Component: Yes
Appeal Initiated Date: Not reported
Appeal Resolution Date: Not reported
Disposition Status Date: Not reported
Disposition Status: Not reported
Disposition Status Description: Not reported
Consent/Final Order Sequence Number:Not reported
Consent/Final Order Respondent Name: Not reported
Consent/Final Order Lead Agency: Not reported
Enforcement Type: LETTER OF INTENT TO INITIATE ENFORCEMENT ACTION
Enforcement Responsible Person: NYSR
Enforcement Responsible Sub-Organization: R2
SEP Sequence Number: Not reported
SEP Expenditure Amount: Not reported
SEP Scheduled Completion Date: Not reported
SEP Actual Date: Not reported
SEP Defaulted Date: Not reported
SEP Type: Not reported
SEP Type Description: Not reported
Proposed Amount: Not reported
Final Monetary Amount: Not reported
Paid Amount: Not reported
Final Count: Not reported
Final Amount: Not reported

Found Violation: Yes
Agency Which Determined Violation: State
Violation Short Description: TSD IS-Preparedness and Prevention
Date Violation was Determined: 2014-06-27 00:00:00.0
Actual Return to Compliance Date: Not reported
Return to Compliance Qualifier: Not reported
Violation Responsible Agency: State
Scheduled Compliance Date: Not reported
Enforcement Identifier: 001
Date of Enforcement Action: 2015-02-12 00:00:00.0
Enforcement Responsible Agency: State
Enforcement Docket Number: Not reported
Enforcement Attorney: Not reported
Corrective Action Component: Yes
Appeal Initiated Date: Not reported
Appeal Resolution Date: Not reported
Disposition Status Date: Not reported
Disposition Status: Not reported
Disposition Status Description: Not reported
Consent/Final Order Sequence Number:Not reported
Consent/Final Order Respondent Name: Not reported
Consent/Final Order Lead Agency: Not reported
Enforcement Type: LETTER OF INTENT TO INITIATE ENFORCEMENT ACTION

DRAFT

ULTRA FLEX PKG CORP-975 ESSEX ST (Continued) **1000352448**

Enforcement Responsible Person: NYSR
Enforcement Responsible Sub-Organization: R2
SEP Sequence Number: Not reported
SEP Expenditure Amount: Not reported
SEP Scheduled Completion Date: Not reported
SEP Actual Date: Not reported
SEP Defaulted Date: Not reported
SEP Type: Not reported
SEP Type Description: Not reported
Proposed Amount: Not reported
Final Monetary Amount: Not reported
Paid Amount: Not reported
Final Count: Not reported
Final Amount: Not reported

Found Violation: Yes
Agency Which Determined Violation: State
Violation Short Description: TSD IS-Container Use and Management
Date Violation was Determined: 2014-06-27 00:00:00.0
Actual Return to Compliance Date: Not reported
Return to Compliance Qualifier: Not reported
Violation Responsible Agency: State
Scheduled Compliance Date: Not reported
Enforcement Identifier: 001
Date of Enforcement Action: 2015-02-12 00:00:00.0
Enforcement Responsible Agency: State
Enforcement Docket Number: Not reported
Enforcement Attorney: Not reported
Corrective Action Component: Yes
Appeal Initiated Date: Not reported
Appeal Resolution Date: Not reported
Disposition Status Date: Not reported
Disposition Status: Not reported
Disposition Status Description: Not reported
Consent/Final Order Sequence Number: Not reported
Consent/Final Order Respondent Name: Not reported
Consent/Final Order Lead Agency: Not reported
Enforcement Type: LETTER OF INTENT TO INITIATE ENFORCEMENT ACTION
Enforcement Responsible Person: NYSR
Enforcement Responsible Sub-Organization: R2
SEP Sequence Number: Not reported
SEP Expenditure Amount: Not reported
SEP Scheduled Completion Date: Not reported
SEP Actual Date: Not reported
SEP Defaulted Date: Not reported
SEP Type: Not reported
SEP Type Description: Not reported
Proposed Amount: Not reported
Final Monetary Amount: Not reported
Paid Amount: Not reported
Final Count: Not reported
Final Amount: Not reported

Found Violation: Yes
Agency Which Determined Violation: State
Violation Short Description: LDR - General
Date Violation was Determined: 1994-02-15 00:00:00.0

DRAFT

ULTRA FLEX PKG CORP-975 ESSEX ST (Continued) **1000352448**

Actual Return to Compliance Date:	1994-06-29 00:00:00.0
Return to Compliance Qualifier:	Observed
Violation Responsible Agency:	State
Scheduled Compliance Date:	1994-06-04 00:00:00.0
Enforcement Identifier:	000
Date of Enforcement Action:	1994-04-02 00:00:00.0
Enforcement Responsible Agency:	State
Enforcement Docket Number:	Not reported
Enforcement Attorney:	NY
Corrective Action Component:	No
Appeal Initiated Date:	Not reported
Appeal Resolution Date:	Not reported
Disposition Status Date:	Not reported
Disposition Status:	Not reported
Disposition Status Description:	Not reported
Consent/Final Order Sequence Number:	Not reported
Consent/Final Order Respondent Name:	Not reported
Consent/Final Order Lead Agency:	Not reported
Enforcement Type:	WRITTEN INFORMAL
Enforcement Responsible Person:	NYHHN
Enforcement Responsible Sub-Organization:	R2
SEP Sequence Number:	Not reported
SEP Expenditure Amount:	Not reported
SEP Scheduled Completion Date:	Not reported
SEP Actual Date:	Not reported
SEP Defaulted Date:	Not reported
SEP Type:	Not reported
SEP Type Description:	Not reported
Proposed Amount:	Not reported
Final Monetary Amount:	Not reported
Paid Amount:	Not reported
Final Count:	Not reported
Final Amount:	Not reported

Found Violation:	Yes
Agency Which Determined Violation:	State
Violation Short Description:	Generators - General
Date Violation was Determined:	2002-04-04 00:00:00.0
Actual Return to Compliance Date:	2002-08-21 00:00:00.0
Return to Compliance Qualifier:	Documented
Violation Responsible Agency:	State
Scheduled Compliance Date:	Not reported
Enforcement Identifier:	001
Date of Enforcement Action:	2002-05-15 00:00:00.0
Enforcement Responsible Agency:	State
Enforcement Docket Number:	2-20020515-91
Enforcement Attorney:	Not reported
Corrective Action Component:	No
Appeal Initiated Date:	Not reported
Appeal Resolution Date:	Not reported
Disposition Status Date:	Not reported
Disposition Status:	Not reported
Disposition Status Description:	Not reported
Consent/Final Order Sequence Number:	Not reported
Consent/Final Order Respondent Name:	Not reported
Consent/Final Order Lead Agency:	Not reported
Enforcement Type:	INITIAL 3008(A) COMPLIANCE

DRAFT

ULTRA FLEX PKG CORP-975 ESSEX ST (Continued) **1000352448**

Enforcement Responsible Person:	ATYSH
Enforcement Responsible Sub-Organization:	CO
SEP Sequence Number:	Not reported
SEP Expenditure Amount:	Not reported
SEP Scheduled Completion Date:	Not reported
SEP Actual Date:	Not reported
SEP Defaulted Date:	Not reported
SEP Type:	Not reported
SEP Type Description:	Not reported
Proposed Amount:	46500
Final Monetary Amount:	Not reported
Paid Amount:	Not reported
Final Count:	Not reported
Final Amount:	Not reported

Found Violation:	Yes
Agency Which Determined Violation:	State
Violation Short Description:	Generators - General
Date Violation was Determined:	2002-04-04 00:00:00.0
Actual Return to Compliance Date:	2002-08-21 00:00:00.0
Return to Compliance Qualifier:	Documented
Violation Responsible Agency:	State
Scheduled Compliance Date:	Not reported
Enforcement Identifier:	001
Date of Enforcement Action:	2002-08-21 00:00:00.0
Enforcement Responsible Agency:	State
Enforcement Docket Number:	2-20020515-91
Enforcement Attorney:	SH
Corrective Action Component:	No
Appeal Initiated Date:	Not reported
Appeal Resolution Date:	Not reported
Disposition Status Date:	Not reported
Disposition Status:	Not reported
Disposition Status Description:	Not reported
Consent/Final Order Sequence Number:	Not reported
Consent/Final Order Respondent Name:	Not reported
Consent/Final Order Lead Agency:	Not reported
Enforcement Type:	FINAL 3008(A) COMPLIANCE ORDER
Enforcement Responsible Person:	ATYSH
Enforcement Responsible Sub-Organization:	CO
SEP Sequence Number:	Not reported
SEP Expenditure Amount:	Not reported
SEP Scheduled Completion Date:	Not reported
SEP Actual Date:	Not reported
SEP Defaulted Date:	Not reported
SEP Type:	Not reported
SEP Type Description:	Not reported
Proposed Amount:	Not reported
Final Monetary Amount:	24444
Paid Amount:	Not reported
Final Count:	1
Final Amount:	24444

Found Violation:	Yes
Agency Which Determined Violation:	State
Violation Short Description:	Universal Waste - Small Quantity Handlers
Date Violation was Determined:	2014-06-27 00:00:00.0

DRAFT

ULTRA FLEX PKG CORP-975 ESSEX ST (Continued) **1000352448**

Actual Return to Compliance Date: Not reported
Return to Compliance Qualifier: Not reported
Violation Responsible Agency: State
Scheduled Compliance Date: Not reported
Enforcement Identifier: 001
Date of Enforcement Action: 2015-11-04 00:00:00.0
Enforcement Responsible Agency: State
Enforcement Docket Number: 2-20151104-547
Enforcement Attorney: CH
Corrective Action Component: No
Appeal Initiated Date: Not reported
Appeal Resolution Date: Not reported
Disposition Status Date: Not reported
Disposition Status: Not reported
Disposition Status Description: Not reported
Consent/Final Order Sequence Number:Not reported
Consent/Final Order Respondent Name: Not reported
Consent/Final Order Lead Agency: Not reported
Enforcement Type: INITIAL 3008(A) COMPLIANCE
Enforcement Responsible Person: NYJRI
Enforcement Responsible Sub-Organization: CO
SEP Sequence Number: Not reported
SEP Expenditure Amount: Not reported
SEP Scheduled Completion Date: Not reported
SEP Actual Date: Not reported
SEP Defaulted Date: Not reported
SEP Type: Not reported
SEP Type Description: Not reported
Proposed Amount: Not reported
Final Monetary Amount: Not reported
Paid Amount: Not reported
Final Count: Not reported
Final Amount: Not reported

Found Violation: Yes
Agency Which Determined Violation: State
Violation Short Description: Generators - General
Date Violation was Determined: 1994-02-15 00:00:00.0
Actual Return to Compliance Date: 1994-06-29 00:00:00.0
Return to Compliance Qualifier: Observed
Violation Responsible Agency: State
Scheduled Compliance Date: Not reported
Enforcement Identifier: 000
Date of Enforcement Action: 1994-02-15 00:00:00.0
Enforcement Responsible Agency: State
Enforcement Docket Number: Not reported
Enforcement Attorney: NY
Corrective Action Component: No
Appeal Initiated Date: Not reported
Appeal Resolution Date: Not reported
Disposition Status Date: Not reported
Disposition Status: Not reported
Disposition Status Description: Not reported
Consent/Final Order Sequence Number:Not reported
Consent/Final Order Respondent Name: Not reported
Consent/Final Order Lead Agency: Not reported
Enforcement Type: WRITTEN INFORMAL

DRAFT

ULTRA FLEX PKG CORP-975 ESSEX ST (Continued) **1000352448**

Enforcement Responsible Person:	NYHHN
Enforcement Responsible Sub-Organization:	R2
SEP Sequence Number:	Not reported
SEP Expenditure Amount:	Not reported
SEP Scheduled Completion Date:	Not reported
SEP Actual Date:	Not reported
SEP Defaulted Date:	Not reported
SEP Type:	Not reported
SEP Type Description:	Not reported
Proposed Amount:	Not reported
Final Monetary Amount:	Not reported
Paid Amount:	Not reported
Final Count:	Not reported
Final Amount:	Not reported

Found Violation:	Yes
Agency Which Determined Violation:	State
Violation Short Description:	Generators - General
Date Violation was Determined:	2002-04-04 00:00:00.0
Actual Return to Compliance Date:	2002-08-21 00:00:00.0
Return to Compliance Qualifier:	Documented
Violation Responsible Agency:	State
Scheduled Compliance Date:	Not reported
Enforcement Identifier:	001
Date of Enforcement Action:	2002-05-15 00:00:00.0
Enforcement Responsible Agency:	State
Enforcement Docket Number:	2-20020515-91
Enforcement Attorney:	Not reported
Corrective Action Component:	No
Appeal Initiated Date:	Not reported
Appeal Resolution Date:	Not reported
Disposition Status Date:	Not reported
Disposition Status:	Not reported
Disposition Status Description:	Not reported
Consent/Final Order Sequence Number:	Not reported
Consent/Final Order Respondent Name:	Not reported
Consent/Final Order Lead Agency:	Not reported
Enforcement Type:	INITIAL 3008(A) COMPLIANCE
Enforcement Responsible Person:	ATYSH
Enforcement Responsible Sub-Organization:	CO
SEP Sequence Number:	Not reported
SEP Expenditure Amount:	Not reported
SEP Scheduled Completion Date:	Not reported
SEP Actual Date:	Not reported
SEP Defaulted Date:	Not reported
SEP Type:	Not reported
SEP Type Description:	Not reported
Proposed Amount:	46500
Final Monetary Amount:	Not reported
Paid Amount:	Not reported
Final Count:	Not reported
Final Amount:	Not reported

Found Violation:	Yes
Agency Which Determined Violation:	State
Violation Short Description:	TSD IS-Preparedness and Prevention
Date Violation was Determined:	2014-06-27 00:00:00.0

DRAFT

ULTRA FLEX PKG CORP-975 ESSEX ST (Continued) **1000352448**

Actual Return to Compliance Date: Not reported
Return to Compliance Qualifier: Not reported
Violation Responsible Agency: State
Scheduled Compliance Date: Not reported
Enforcement Identifier: 001
Date of Enforcement Action: 2015-02-12 00:00:00.0
Enforcement Responsible Agency: State
Enforcement Docket Number: Not reported
Enforcement Attorney: Not reported
Corrective Action Component: Yes
Appeal Initiated Date: Not reported
Appeal Resolution Date: Not reported
Disposition Status Date: Not reported
Disposition Status: Not reported
Disposition Status Description: Not reported
Consent/Final Order Sequence Number:Not reported
Consent/Final Order Respondent Name: Not reported
Consent/Final Order Lead Agency: Not reported
Enforcement Type: LETTER OF INTENT TO INITIATE ENFORCEMENT ACTION
Enforcement Responsible Person: NYSR
Enforcement Responsible Sub-Organization: R2
SEP Sequence Number: Not reported
SEP Expenditure Amount: Not reported
SEP Scheduled Completion Date: Not reported
SEP Actual Date: Not reported
SEP Defaulted Date: Not reported
SEP Type: Not reported
SEP Type Description: Not reported
Proposed Amount: Not reported
Final Monetary Amount: Not reported
Paid Amount: Not reported
Final Count: Not reported
Final Amount: Not reported

Found Violation: Yes
Agency Which Determined Violation: State
Violation Short Description: TSD IS-Tank System Standards
Date Violation was Determined: 2014-06-27 00:00:00.0
Actual Return to Compliance Date: Not reported
Return to Compliance Qualifier: Not reported
Violation Responsible Agency: State
Scheduled Compliance Date: Not reported
Enforcement Identifier: 001
Date of Enforcement Action: 2015-02-12 00:00:00.0
Enforcement Responsible Agency: State
Enforcement Docket Number: Not reported
Enforcement Attorney: Not reported
Corrective Action Component: Yes
Appeal Initiated Date: Not reported
Appeal Resolution Date: Not reported
Disposition Status Date: Not reported
Disposition Status: Not reported
Disposition Status Description: Not reported
Consent/Final Order Sequence Number:Not reported
Consent/Final Order Respondent Name: Not reported
Consent/Final Order Lead Agency: Not reported
Enforcement Type: LETTER OF INTENT TO INITIATE ENFORCEMENT ACTION

DRAFT

ULTRA FLEX PKG CORP-975 ESSEX ST (Continued) **1000352448**

Enforcement Responsible Person:	NYSR
Enforcement Responsible Sub-Organization:	R2
SEP Sequence Number:	Not reported
SEP Expenditure Amount:	Not reported
SEP Scheduled Completion Date:	Not reported
SEP Actual Date:	Not reported
SEP Defaulted Date:	Not reported
SEP Type:	Not reported
SEP Type Description:	Not reported
Proposed Amount:	Not reported
Final Monetary Amount:	Not reported
Paid Amount:	Not reported
Final Count:	Not reported
Final Amount:	Not reported
Found Violation:	Yes
Agency Which Determined Violation:	State
Violation Short Description:	Universal Waste - Small Quantity Handlers
Date Violation was Determined:	2014-06-27 00:00:00.0
Actual Return to Compliance Date:	Not reported
Return to Compliance Qualifier:	Not reported
Violation Responsible Agency:	State
Scheduled Compliance Date:	Not reported
Enforcement Identifier:	001
Date of Enforcement Action:	2015-02-12 00:00:00.0
Enforcement Responsible Agency:	State
Enforcement Docket Number:	Not reported
Enforcement Attorney:	Not reported
Corrective Action Component:	Yes
Appeal Initiated Date:	Not reported
Appeal Resolution Date:	Not reported
Disposition Status Date:	Not reported
Disposition Status:	Not reported
Disposition Status Description:	Not reported
Consent/Final Order Sequence Number:	Not reported
Consent/Final Order Respondent Name:	Not reported
Consent/Final Order Lead Agency:	Not reported
Enforcement Type:	LETTER OF INTENT TO INITIATE ENFORCEMENT ACTION
Enforcement Responsible Person:	NYSR
Enforcement Responsible Sub-Organization:	R2
SEP Sequence Number:	Not reported
SEP Expenditure Amount:	Not reported
SEP Scheduled Completion Date:	Not reported
SEP Actual Date:	Not reported
SEP Defaulted Date:	Not reported
SEP Type:	Not reported
SEP Type Description:	Not reported
Proposed Amount:	Not reported
Final Monetary Amount:	Not reported
Paid Amount:	Not reported
Final Count:	Not reported
Final Amount:	Not reported
Found Violation:	Yes
Agency Which Determined Violation:	State
Violation Short Description:	Generators - General
Date Violation was Determined:	2002-04-04 00:00:00.0

DRAFT

ULTRA FLEX PKG CORP-975 ESSEX ST (Continued) **1000352448**

Actual Return to Compliance Date:	2002-08-21 00:00:00.0
Return to Compliance Qualifier:	Documented
Violation Responsible Agency:	State
Scheduled Compliance Date:	Not reported
Enforcement Identifier:	001
Date of Enforcement Action:	2002-05-15 00:00:00.0
Enforcement Responsible Agency:	State
Enforcement Docket Number:	2-20020515-91
Enforcement Attorney:	Not reported
Corrective Action Component:	No
Appeal Initiated Date:	Not reported
Appeal Resolution Date:	Not reported
Disposition Status Date:	Not reported
Disposition Status:	Not reported
Disposition Status Description:	Not reported
Consent/Final Order Sequence Number:	Not reported
Consent/Final Order Respondent Name:	Not reported
Consent/Final Order Lead Agency:	Not reported
Enforcement Type:	INITIAL 3008(A) COMPLIANCE
Enforcement Responsible Person:	ATYSH
Enforcement Responsible Sub-Organization:	CO
SEP Sequence Number:	Not reported
SEP Expenditure Amount:	Not reported
SEP Scheduled Completion Date:	Not reported
SEP Actual Date:	Not reported
SEP Defaulted Date:	Not reported
SEP Type:	Not reported
SEP Type Description:	Not reported
Proposed Amount:	46500
Final Monetary Amount:	Not reported
Paid Amount:	Not reported
Final Count:	Not reported
Final Amount:	Not reported

Found Violation:	Yes
Agency Which Determined Violation:	State
Violation Short Description:	State Statute or Regulation
Date Violation was Determined:	2014-06-27 00:00:00.0
Actual Return to Compliance Date:	Not reported
Return to Compliance Qualifier:	Not reported
Violation Responsible Agency:	State
Scheduled Compliance Date:	Not reported
Enforcement Identifier:	001
Date of Enforcement Action:	2015-11-04 00:00:00.0
Enforcement Responsible Agency:	State
Enforcement Docket Number:	2-20151104-547
Enforcement Attorney:	CH
Corrective Action Component:	No
Appeal Initiated Date:	Not reported
Appeal Resolution Date:	Not reported
Disposition Status Date:	Not reported
Disposition Status:	Not reported
Disposition Status Description:	Not reported
Consent/Final Order Sequence Number:	Not reported
Consent/Final Order Respondent Name:	Not reported
Consent/Final Order Lead Agency:	Not reported
Enforcement Type:	INITIAL 3008(A) COMPLIANCE

DRAFT

ULTRA FLEX PKG CORP-975 ESSEX ST (Continued) **1000352448**

Enforcement Responsible Person:	NYJRI
Enforcement Responsible Sub-Organization:	CO
SEP Sequence Number:	Not reported
SEP Expenditure Amount:	Not reported
SEP Scheduled Completion Date:	Not reported
SEP Actual Date:	Not reported
SEP Defaulted Date:	Not reported
SEP Type:	Not reported
SEP Type Description:	Not reported
Proposed Amount:	Not reported
Final Monetary Amount:	Not reported
Paid Amount:	Not reported
Final Count:	Not reported
Final Amount:	Not reported

Found Violation:	No
Agency Which Determined Violation:	Not reported
Violation Short Description:	Not reported
Date Violation was Determined:	Not reported
Actual Return to Compliance Date:	Not reported
Return to Compliance Qualifier:	Not reported
Violation Responsible Agency:	Not reported
Scheduled Compliance Date:	Not reported
Enforcement Identifier:	Not reported
Date of Enforcement Action:	Not reported
Enforcement Responsible Agency:	Not reported
Enforcement Docket Number:	Not reported
Enforcement Attorney:	Not reported
Corrective Action Component:	Not reported
Appeal Initiated Date:	Not reported
Appeal Resolution Date:	Not reported
Disposition Status Date:	Not reported
Disposition Status:	Not reported
Disposition Status Description:	Not reported
Consent/Final Order Sequence Number:	Not reported
Consent/Final Order Respondent Name:	Not reported
Consent/Final Order Lead Agency:	Not reported
Enforcement Type:	Not reported
Enforcement Responsible Person:	Not reported
Enforcement Responsible Sub-Organization:	Not reported
SEP Sequence Number:	Not reported
SEP Expenditure Amount:	Not reported
SEP Scheduled Completion Date:	Not reported
SEP Actual Date:	Not reported
SEP Defaulted Date:	Not reported
SEP Type:	Not reported
SEP Type Description:	Not reported
Proposed Amount:	Not reported
Final Monetary Amount:	Not reported
Paid Amount:	Not reported
Final Count:	Not reported
Final Amount:	Not reported

Found Violation:	Yes
Agency Which Determined Violation:	State
Violation Short Description:	TSD IS-Tank System Standards
Date Violation was Determined:	2014-06-27 00:00:00.0

DRAFT

ULTRA FLEX PKG CORP-975 ESSEX ST (Continued) **1000352448**

Actual Return to Compliance Date: Not reported
Return to Compliance Qualifier: Not reported
Violation Responsible Agency: State
Scheduled Compliance Date: Not reported
Enforcement Identifier: 001
Date of Enforcement Action: 2015-02-12 00:00:00.0
Enforcement Responsible Agency: State
Enforcement Docket Number: Not reported
Enforcement Attorney: Not reported
Corrective Action Component: Yes
Appeal Initiated Date: Not reported
Appeal Resolution Date: Not reported
Disposition Status Date: Not reported
Disposition Status: Not reported
Disposition Status Description: Not reported
Consent/Final Order Sequence Number:Not reported
Consent/Final Order Respondent Name: Not reported
Consent/Final Order Lead Agency: Not reported
Enforcement Type: LETTER OF INTENT TO INITIATE ENFORCEMENT ACTION
Enforcement Responsible Person: NYSR
Enforcement Responsible Sub-Organization: R2
SEP Sequence Number: Not reported
SEP Expenditure Amount: Not reported
SEP Scheduled Completion Date: Not reported
SEP Actual Date: Not reported
SEP Defaulted Date: Not reported
SEP Type: Not reported
SEP Type Description: Not reported
Proposed Amount: Not reported
Final Monetary Amount: Not reported
Paid Amount: Not reported
Final Count: Not reported
Final Amount: Not reported

Found Violation: Yes
Agency Which Determined Violation: State
Violation Short Description: Generators - Records/Reporting
Date Violation was Determined: 1994-04-01 00:00:00.0
Actual Return to Compliance Date: 1994-08-17 00:00:00.0
Return to Compliance Qualifier: Observed
Violation Responsible Agency: State
Scheduled Compliance Date: Not reported
Enforcement Identifier: 000
Date of Enforcement Action: 1994-07-29 00:00:00.0
Enforcement Responsible Agency: State
Enforcement Docket Number: Not reported
Enforcement Attorney: NY
Corrective Action Component: No
Appeal Initiated Date: Not reported
Appeal Resolution Date: Not reported
Disposition Status Date: Not reported
Disposition Status: Not reported
Disposition Status Description: Not reported
Consent/Final Order Sequence Number:Not reported
Consent/Final Order Respondent Name: Not reported
Consent/Final Order Lead Agency: Not reported
Enforcement Type: INITIAL 3008(A) COMPLIANCE

DRAFT

ULTRA FLEX PKG CORP-975 ESSEX ST (Continued) **1000352448**

Enforcement Responsible Person:	NYGBR
Enforcement Responsible Sub-Organization:	TS
SEP Sequence Number:	Not reported
SEP Expenditure Amount:	Not reported
SEP Scheduled Completion Date:	Not reported
SEP Actual Date:	Not reported
SEP Defaulted Date:	Not reported
SEP Type:	Not reported
SEP Type Description:	Not reported
Proposed Amount:	1200
Final Monetary Amount:	Not reported
Paid Amount:	Not reported
Final Count:	Not reported
Final Amount:	Not reported

Found Violation:	Yes
Agency Which Determined Violation:	State
Violation Short Description:	TSD IS-Tank System Standards
Date Violation was Determined:	2014-06-27 00:00:00.0
Actual Return to Compliance Date:	Not reported
Return to Compliance Qualifier:	Not reported
Violation Responsible Agency:	State
Scheduled Compliance Date:	Not reported
Enforcement Identifier:	001
Date of Enforcement Action:	2015-11-04 00:00:00.0
Enforcement Responsible Agency:	State
Enforcement Docket Number:	2-20151104-547
Enforcement Attorney:	CH
Corrective Action Component:	No
Appeal Initiated Date:	Not reported
Appeal Resolution Date:	Not reported
Disposition Status Date:	Not reported
Disposition Status:	Not reported
Disposition Status Description:	Not reported
Consent/Final Order Sequence Number:	Not reported
Consent/Final Order Respondent Name:	Not reported
Consent/Final Order Lead Agency:	Not reported
Enforcement Type:	INITIAL 3008(A) COMPLIANCE
Enforcement Responsible Person:	NYJRI
Enforcement Responsible Sub-Organization:	CO
SEP Sequence Number:	Not reported
SEP Expenditure Amount:	Not reported
SEP Scheduled Completion Date:	Not reported
SEP Actual Date:	Not reported
SEP Defaulted Date:	Not reported
SEP Type:	Not reported
SEP Type Description:	Not reported
Proposed Amount:	Not reported
Final Monetary Amount:	Not reported
Paid Amount:	Not reported
Final Count:	Not reported
Final Amount:	Not reported

Found Violation:	Yes
Agency Which Determined Violation:	State
Violation Short Description:	Generators - Pre-transport
Date Violation was Determined:	2014-06-27 00:00:00.0

DRAFT

ULTRA FLEX PKG CORP-975 ESSEX ST (Continued) **1000352448**

Actual Return to Compliance Date: Not reported
Return to Compliance Qualifier: Not reported
Violation Responsible Agency: State
Scheduled Compliance Date: Not reported
Enforcement Identifier: 001
Date of Enforcement Action: 2015-02-12 00:00:00.0
Enforcement Responsible Agency: State
Enforcement Docket Number: Not reported
Enforcement Attorney: Not reported
Corrective Action Component: Yes
Appeal Initiated Date: Not reported
Appeal Resolution Date: Not reported
Disposition Status Date: Not reported
Disposition Status: Not reported
Disposition Status Description: Not reported
Consent/Final Order Sequence Number:Not reported
Consent/Final Order Respondent Name: Not reported
Consent/Final Order Lead Agency: Not reported
Enforcement Type: LETTER OF INTENT TO INITIATE ENFORCEMENT ACTION
Enforcement Responsible Person: NYSR
Enforcement Responsible Sub-Organization: R2
SEP Sequence Number: Not reported
SEP Expenditure Amount: Not reported
SEP Scheduled Completion Date: Not reported
SEP Actual Date: Not reported
SEP Defaulted Date: Not reported
SEP Type: Not reported
SEP Type Description: Not reported
Proposed Amount: Not reported
Final Monetary Amount: Not reported
Paid Amount: Not reported
Final Count: Not reported
Final Amount: Not reported

Found Violation: Yes
Agency Which Determined Violation: State
Violation Short Description: TSD IS-General Facility Standards
Date Violation was Determined: 2014-06-27 00:00:00.0
Actual Return to Compliance Date: Not reported
Return to Compliance Qualifier: Not reported
Violation Responsible Agency: State
Scheduled Compliance Date: Not reported
Enforcement Identifier: 001
Date of Enforcement Action: 2015-11-04 00:00:00.0
Enforcement Responsible Agency: State
Enforcement Docket Number: 2-20151104-547
Enforcement Attorney: CH
Corrective Action Component: No
Appeal Initiated Date: Not reported
Appeal Resolution Date: Not reported
Disposition Status Date: Not reported
Disposition Status: Not reported
Disposition Status Description: Not reported
Consent/Final Order Sequence Number:Not reported
Consent/Final Order Respondent Name: Not reported
Consent/Final Order Lead Agency: Not reported
Enforcement Type: INITIAL 3008(A) COMPLIANCE

DRAFT

ULTRA FLEX PKG CORP-975 ESSEX ST (Continued) **1000352448**

Enforcement Responsible Person:	NYJRI
Enforcement Responsible Sub-Organization:	CO
SEP Sequence Number:	Not reported
SEP Expenditure Amount:	Not reported
SEP Scheduled Completion Date:	Not reported
SEP Actual Date:	Not reported
SEP Defaulted Date:	Not reported
SEP Type:	Not reported
SEP Type Description:	Not reported
Proposed Amount:	Not reported
Final Monetary Amount:	Not reported
Paid Amount:	Not reported
Final Count:	Not reported
Final Amount:	Not reported

Found Violation:	Yes
Agency Which Determined Violation:	State
Violation Short Description:	TSD - Container Use and Management
Date Violation was Determined:	2014-06-27 00:00:00.0
Actual Return to Compliance Date:	Not reported
Return to Compliance Qualifier:	Not reported
Violation Responsible Agency:	State
Scheduled Compliance Date:	Not reported
Enforcement Identifier:	001
Date of Enforcement Action:	2015-11-04 00:00:00.0
Enforcement Responsible Agency:	State
Enforcement Docket Number:	2-20151104-547
Enforcement Attorney:	CH
Corrective Action Component:	No
Appeal Initiated Date:	Not reported
Appeal Resolution Date:	Not reported
Disposition Status Date:	Not reported
Disposition Status:	Not reported
Disposition Status Description:	Not reported
Consent/Final Order Sequence Number:	Not reported
Consent/Final Order Respondent Name:	Not reported
Consent/Final Order Lead Agency:	Not reported
Enforcement Type:	INITIAL 3008(A) COMPLIANCE
Enforcement Responsible Person:	NYJRI
Enforcement Responsible Sub-Organization:	CO
SEP Sequence Number:	Not reported
SEP Expenditure Amount:	Not reported
SEP Scheduled Completion Date:	Not reported
SEP Actual Date:	Not reported
SEP Defaulted Date:	Not reported
SEP Type:	Not reported
SEP Type Description:	Not reported
Proposed Amount:	Not reported
Final Monetary Amount:	Not reported
Paid Amount:	Not reported
Final Count:	Not reported
Final Amount:	Not reported

Found Violation:	Yes
Agency Which Determined Violation:	State
Violation Short Description:	TSD IS-Preparedness and Prevention
Date Violation was Determined:	2014-06-27 00:00:00.0

DRAFT

ULTRA FLEX PKG CORP-975 ESSEX ST (Continued) **1000352448**

Actual Return to Compliance Date:	Not reported
Return to Compliance Qualifier:	Not reported
Violation Responsible Agency:	State
Scheduled Compliance Date:	Not reported
Enforcement Identifier:	001
Date of Enforcement Action:	2015-11-04 00:00:00.0
Enforcement Responsible Agency:	State
Enforcement Docket Number:	2-20151104-547
Enforcement Attorney:	CH
Corrective Action Component:	No
Appeal Initiated Date:	Not reported
Appeal Resolution Date:	Not reported
Disposition Status Date:	Not reported
Disposition Status:	Not reported
Disposition Status Description:	Not reported
Consent/Final Order Sequence Number:	Not reported
Consent/Final Order Respondent Name:	Not reported
Consent/Final Order Lead Agency:	Not reported
Enforcement Type:	INITIAL 3008(A) COMPLIANCE
Enforcement Responsible Person:	NYJRI
Enforcement Responsible Sub-Organization:	CO
SEP Sequence Number:	Not reported
SEP Expenditure Amount:	Not reported
SEP Scheduled Completion Date:	Not reported
SEP Actual Date:	Not reported
SEP Defaulted Date:	Not reported
SEP Type:	Not reported
SEP Type Description:	Not reported
Proposed Amount:	Not reported
Final Monetary Amount:	Not reported
Paid Amount:	Not reported
Final Count:	Not reported
Final Amount:	Not reported

Found Violation:	Yes
Agency Which Determined Violation:	State
Violation Short Description:	TSD IS-Container Use and Management
Date Violation was Determined:	2014-06-27 00:00:00.0
Actual Return to Compliance Date:	Not reported
Return to Compliance Qualifier:	Not reported
Violation Responsible Agency:	State
Scheduled Compliance Date:	Not reported
Enforcement Identifier:	001
Date of Enforcement Action:	2015-02-12 00:00:00.0
Enforcement Responsible Agency:	State
Enforcement Docket Number:	Not reported
Enforcement Attorney:	Not reported
Corrective Action Component:	Yes
Appeal Initiated Date:	Not reported
Appeal Resolution Date:	Not reported
Disposition Status Date:	Not reported
Disposition Status:	Not reported
Disposition Status Description:	Not reported
Consent/Final Order Sequence Number:	Not reported
Consent/Final Order Respondent Name:	Not reported
Consent/Final Order Lead Agency:	Not reported
Enforcement Type:	LETTER OF INTENT TO INITIATE ENFORCEMENT ACTION

DRAFT

ULTRA FLEX PKG CORP-975 ESSEX ST (Continued) **1000352448**

Enforcement Responsible Person: NYSR
Enforcement Responsible Sub-Organization: R2
SEP Sequence Number: Not reported
SEP Expenditure Amount: Not reported
SEP Scheduled Completion Date: Not reported
SEP Actual Date: Not reported
SEP Defaulted Date: Not reported
SEP Type: Not reported
SEP Type Description: Not reported
Proposed Amount: Not reported
Final Monetary Amount: Not reported
Paid Amount: Not reported
Final Count: Not reported
Final Amount: Not reported

Found Violation: Yes
Agency Which Determined Violation: State
Violation Short Description: Generators - General
Date Violation was Determined: 2014-06-27 00:00:00.0
Actual Return to Compliance Date: Not reported
Return to Compliance Qualifier: Not reported
Violation Responsible Agency: State
Scheduled Compliance Date: Not reported
Enforcement Identifier: 001
Date of Enforcement Action: 2015-02-12 00:00:00.0
Enforcement Responsible Agency: State
Enforcement Docket Number: Not reported
Enforcement Attorney: Not reported
Corrective Action Component: Yes
Appeal Initiated Date: Not reported
Appeal Resolution Date: Not reported
Disposition Status Date: Not reported
Disposition Status: Not reported
Disposition Status Description: Not reported
Consent/Final Order Sequence Number: Not reported
Consent/Final Order Respondent Name: Not reported
Consent/Final Order Lead Agency: Not reported
Enforcement Type: LETTER OF INTENT TO INITIATE ENFORCEMENT ACTION
Enforcement Responsible Person: NYSR
Enforcement Responsible Sub-Organization: R2
SEP Sequence Number: Not reported
SEP Expenditure Amount: Not reported
SEP Scheduled Completion Date: Not reported
SEP Actual Date: Not reported
SEP Defaulted Date: Not reported
SEP Type: Not reported
SEP Type Description: Not reported
Proposed Amount: Not reported
Final Monetary Amount: Not reported
Paid Amount: Not reported
Final Count: Not reported
Final Amount: Not reported

Found Violation: Yes
Agency Which Determined Violation: State
Violation Short Description: TSD IS-Tank System Standards
Date Violation was Determined: 2014-06-27 00:00:00.0

DRAFT

ULTRA FLEX PKG CORP-975 ESSEX ST (Continued) **1000352448**

Actual Return to Compliance Date:	Not reported
Return to Compliance Qualifier:	Not reported
Violation Responsible Agency:	State
Scheduled Compliance Date:	Not reported
Enforcement Identifier:	001
Date of Enforcement Action:	2015-11-04 00:00:00.0
Enforcement Responsible Agency:	State
Enforcement Docket Number:	2-20151104-547
Enforcement Attorney:	CH
Corrective Action Component:	No
Appeal Initiated Date:	Not reported
Appeal Resolution Date:	Not reported
Disposition Status Date:	Not reported
Disposition Status:	Not reported
Disposition Status Description:	Not reported
Consent/Final Order Sequence Number:	Not reported
Consent/Final Order Respondent Name:	Not reported
Consent/Final Order Lead Agency:	Not reported
Enforcement Type:	INITIAL 3008(A) COMPLIANCE
Enforcement Responsible Person:	NYJRI
Enforcement Responsible Sub-Organization:	CO
SEP Sequence Number:	Not reported
SEP Expenditure Amount:	Not reported
SEP Scheduled Completion Date:	Not reported
SEP Actual Date:	Not reported
SEP Defaulted Date:	Not reported
SEP Type:	Not reported
SEP Type Description:	Not reported
Proposed Amount:	Not reported
Final Monetary Amount:	Not reported
Paid Amount:	Not reported
Final Count:	Not reported
Final Amount:	Not reported

Found Violation:	Yes
Agency Which Determined Violation:	State
Violation Short Description:	TSD IS-Preparedness and Prevention
Date Violation was Determined:	2014-06-27 00:00:00.0
Actual Return to Compliance Date:	Not reported
Return to Compliance Qualifier:	Not reported
Violation Responsible Agency:	State
Scheduled Compliance Date:	Not reported
Enforcement Identifier:	001
Date of Enforcement Action:	2015-11-04 00:00:00.0
Enforcement Responsible Agency:	State
Enforcement Docket Number:	2-20151104-547
Enforcement Attorney:	CH
Corrective Action Component:	No
Appeal Initiated Date:	Not reported
Appeal Resolution Date:	Not reported
Disposition Status Date:	Not reported
Disposition Status:	Not reported
Disposition Status Description:	Not reported
Consent/Final Order Sequence Number:	Not reported
Consent/Final Order Respondent Name:	Not reported
Consent/Final Order Lead Agency:	Not reported
Enforcement Type:	INITIAL 3008(A) COMPLIANCE

DRAFT

ULTRA FLEX PKG CORP-975 ESSEX ST (Continued) **1000352448**

Enforcement Responsible Person: NYJRI
Enforcement Responsible Sub-Organization: CO
SEP Sequence Number: Not reported
SEP Expenditure Amount: Not reported
SEP Scheduled Completion Date: Not reported
SEP Actual Date: Not reported
SEP Defaulted Date: Not reported
SEP Type: Not reported
SEP Type Description: Not reported
Proposed Amount: Not reported
Final Monetary Amount: Not reported
Paid Amount: Not reported
Final Count: Not reported
Final Amount: Not reported

Found Violation: Yes
Agency Which Determined Violation: State
Violation Short Description: TSD IS-General Facility Standards
Date Violation was Determined: 2014-06-27 00:00:00.0
Actual Return to Compliance Date: Not reported
Return to Compliance Qualifier: Not reported
Violation Responsible Agency: State
Scheduled Compliance Date: Not reported
Enforcement Identifier: 001
Date of Enforcement Action: 2015-02-12 00:00:00.0
Enforcement Responsible Agency: State
Enforcement Docket Number: Not reported
Enforcement Attorney: Not reported
Corrective Action Component: Yes
Appeal Initiated Date: Not reported
Appeal Resolution Date: Not reported
Disposition Status Date: Not reported
Disposition Status: Not reported
Disposition Status Description: Not reported
Consent/Final Order Sequence Number: Not reported
Consent/Final Order Respondent Name: Not reported
Consent/Final Order Lead Agency: Not reported
Enforcement Type: LETTER OF INTENT TO INITIATE ENFORCEMENT ACTION
Enforcement Responsible Person: NYSR
Enforcement Responsible Sub-Organization: R2
SEP Sequence Number: Not reported
SEP Expenditure Amount: Not reported
SEP Scheduled Completion Date: Not reported
SEP Actual Date: Not reported
SEP Defaulted Date: Not reported
SEP Type: Not reported
SEP Type Description: Not reported
Proposed Amount: Not reported
Final Monetary Amount: Not reported
Paid Amount: Not reported
Final Count: Not reported
Final Amount: Not reported

Found Violation: Yes
Agency Which Determined Violation: State
Violation Short Description: TSD IS-Preparedness and Prevention
Date Violation was Determined: 2014-06-27 00:00:00.0

DRAFT

ULTRA FLEX PKG CORP-975 ESSEX ST (Continued) **1000352448**

Actual Return to Compliance Date:	Not reported
Return to Compliance Qualifier:	Not reported
Violation Responsible Agency:	State
Scheduled Compliance Date:	Not reported
Enforcement Identifier:	001
Date of Enforcement Action:	2015-11-04 00:00:00.0
Enforcement Responsible Agency:	State
Enforcement Docket Number:	2-20151104-547
Enforcement Attorney:	CH
Corrective Action Component:	No
Appeal Initiated Date:	Not reported
Appeal Resolution Date:	Not reported
Disposition Status Date:	Not reported
Disposition Status:	Not reported
Disposition Status Description:	Not reported
Consent/Final Order Sequence Number:	Not reported
Consent/Final Order Respondent Name:	Not reported
Consent/Final Order Lead Agency:	Not reported
Enforcement Type:	INITIAL 3008(A) COMPLIANCE
Enforcement Responsible Person:	NYJRI
Enforcement Responsible Sub-Organization:	CO
SEP Sequence Number:	Not reported
SEP Expenditure Amount:	Not reported
SEP Scheduled Completion Date:	Not reported
SEP Actual Date:	Not reported
SEP Defaulted Date:	Not reported
SEP Type:	Not reported
SEP Type Description:	Not reported
Proposed Amount:	Not reported
Final Monetary Amount:	Not reported
Paid Amount:	Not reported
Final Count:	Not reported
Final Amount:	Not reported

Found Violation:	Yes
Agency Which Determined Violation:	State
Violation Short Description:	State Statute or Regulation
Date Violation was Determined:	2014-06-27 00:00:00.0
Actual Return to Compliance Date:	Not reported
Return to Compliance Qualifier:	Not reported
Violation Responsible Agency:	State
Scheduled Compliance Date:	Not reported
Enforcement Identifier:	001
Date of Enforcement Action:	2015-11-04 00:00:00.0
Enforcement Responsible Agency:	State
Enforcement Docket Number:	2-20151104-547
Enforcement Attorney:	CH
Corrective Action Component:	No
Appeal Initiated Date:	Not reported
Appeal Resolution Date:	Not reported
Disposition Status Date:	Not reported
Disposition Status:	Not reported
Disposition Status Description:	Not reported
Consent/Final Order Sequence Number:	Not reported
Consent/Final Order Respondent Name:	Not reported
Consent/Final Order Lead Agency:	Not reported
Enforcement Type:	INITIAL 3008(A) COMPLIANCE

DRAFT

ULTRA FLEX PKG CORP-975 ESSEX ST (Continued) **1000352448**

Enforcement Responsible Person:	NYJRI
Enforcement Responsible Sub-Organization:	CO
SEP Sequence Number:	Not reported
SEP Expenditure Amount:	Not reported
SEP Scheduled Completion Date:	Not reported
SEP Actual Date:	Not reported
SEP Defaulted Date:	Not reported
SEP Type:	Not reported
SEP Type Description:	Not reported
Proposed Amount:	Not reported
Final Monetary Amount:	Not reported
Paid Amount:	Not reported
Final Count:	Not reported
Final Amount:	Not reported

Found Violation:	Yes
Agency Which Determined Violation:	State
Violation Short Description:	Generators - General
Date Violation was Determined:	2014-06-27 00:00:00.0
Actual Return to Compliance Date:	Not reported
Return to Compliance Qualifier:	Not reported
Violation Responsible Agency:	State
Scheduled Compliance Date:	Not reported
Enforcement Identifier:	001
Date of Enforcement Action:	2015-11-04 00:00:00.0
Enforcement Responsible Agency:	State
Enforcement Docket Number:	2-20151104-547
Enforcement Attorney:	CH
Corrective Action Component:	No
Appeal Initiated Date:	Not reported
Appeal Resolution Date:	Not reported
Disposition Status Date:	Not reported
Disposition Status:	Not reported
Disposition Status Description:	Not reported
Consent/Final Order Sequence Number:	Not reported
Consent/Final Order Respondent Name:	Not reported
Consent/Final Order Lead Agency:	Not reported
Enforcement Type:	INITIAL 3008(A) COMPLIANCE
Enforcement Responsible Person:	NYJRI
Enforcement Responsible Sub-Organization:	CO
SEP Sequence Number:	Not reported
SEP Expenditure Amount:	Not reported
SEP Scheduled Completion Date:	Not reported
SEP Actual Date:	Not reported
SEP Defaulted Date:	Not reported
SEP Type:	Not reported
SEP Type Description:	Not reported
Proposed Amount:	Not reported
Final Monetary Amount:	Not reported
Paid Amount:	Not reported
Final Count:	Not reported
Final Amount:	Not reported

Found Violation:	Yes
Agency Which Determined Violation:	EPA
Violation Short Description:	Generators - General
Date Violation was Determined:	1999-01-29 00:00:00.0

DRAFT

ULTRA FLEX PKG CORP-975 ESSEX ST (Continued) **1000352448**

Actual Return to Compliance Date:	1999-04-01 00:00:00.0
Return to Compliance Qualifier:	Observed
Violation Responsible Agency:	EPA
Scheduled Compliance Date:	1999-04-01 00:00:00.0
Enforcement Identifier:	000
Date of Enforcement Action:	1999-02-24 00:00:00.0
Enforcement Responsible Agency:	EPA
Enforcement Docket Number:	Not reported
Enforcement Attorney:	R2
Corrective Action Component:	No
Appeal Initiated Date:	Not reported
Appeal Resolution Date:	Not reported
Disposition Status Date:	Not reported
Disposition Status:	Not reported
Disposition Status Description:	Not reported
Consent/Final Order Sequence Number:	Not reported
Consent/Final Order Respondent Name:	Not reported
Consent/Final Order Lead Agency:	Not reported
Enforcement Type:	WRITTEN INFORMAL
Enforcement Responsible Person:	R2AHJ
Enforcement Responsible Sub-Organization:	RCB
SEP Sequence Number:	Not reported
SEP Expenditure Amount:	Not reported
SEP Scheduled Completion Date:	Not reported
SEP Actual Date:	Not reported
SEP Defaulted Date:	Not reported
SEP Type:	Not reported
SEP Type Description:	Not reported
Proposed Amount:	Not reported
Final Monetary Amount:	Not reported
Paid Amount:	Not reported
Final Count:	Not reported
Final Amount:	Not reported

Found Violation:	Yes
Agency Which Determined Violation:	State
Violation Short Description:	Generators - Pre-transport
Date Violation was Determined:	2014-06-27 00:00:00.0
Actual Return to Compliance Date:	Not reported
Return to Compliance Qualifier:	Not reported
Violation Responsible Agency:	State
Scheduled Compliance Date:	Not reported
Enforcement Identifier:	001
Date of Enforcement Action:	2015-11-04 00:00:00.0
Enforcement Responsible Agency:	State
Enforcement Docket Number:	2-20151104-547
Enforcement Attorney:	CH
Corrective Action Component:	No
Appeal Initiated Date:	Not reported
Appeal Resolution Date:	Not reported
Disposition Status Date:	Not reported
Disposition Status:	Not reported
Disposition Status Description:	Not reported
Consent/Final Order Sequence Number:	Not reported
Consent/Final Order Respondent Name:	Not reported
Consent/Final Order Lead Agency:	Not reported
Enforcement Type:	INITIAL 3008(A) COMPLIANCE

DRAFT

ULTRA FLEX PKG CORP-975 ESSEX ST (Continued) **1000352448**

Enforcement Responsible Person: NYJRI
Enforcement Responsible Sub-Organization: CO
SEP Sequence Number: Not reported
SEP Expenditure Amount: Not reported
SEP Scheduled Completion Date: Not reported
SEP Actual Date: Not reported
SEP Defaulted Date: Not reported
SEP Type: Not reported
SEP Type Description: Not reported
Proposed Amount: Not reported
Final Monetary Amount: Not reported
Paid Amount: Not reported
Final Count: Not reported
Final Amount: Not reported

Found Violation: Yes
Agency Which Determined Violation: State
Violation Short Description: TSD IS-Tank System Standards
Date Violation was Determined: 2014-06-27 00:00:00.0
Actual Return to Compliance Date: Not reported
Return to Compliance Qualifier: Not reported
Violation Responsible Agency: State
Scheduled Compliance Date: Not reported
Enforcement Identifier: 001
Date of Enforcement Action: 2015-02-12 00:00:00.0
Enforcement Responsible Agency: State
Enforcement Docket Number: Not reported
Enforcement Attorney: Not reported
Corrective Action Component: Yes
Appeal Initiated Date: Not reported
Appeal Resolution Date: Not reported
Disposition Status Date: Not reported
Disposition Status: Not reported
Disposition Status Description: Not reported
Consent/Final Order Sequence Number: Not reported
Consent/Final Order Respondent Name: Not reported
Consent/Final Order Lead Agency: Not reported
Enforcement Type: LETTER OF INTENT TO INITIATE ENFORCEMENT ACTION
Enforcement Responsible Person: NYSR
Enforcement Responsible Sub-Organization: R2
SEP Sequence Number: Not reported
SEP Expenditure Amount: Not reported
SEP Scheduled Completion Date: Not reported
SEP Actual Date: Not reported
SEP Defaulted Date: Not reported
SEP Type: Not reported
SEP Type Description: Not reported
Proposed Amount: Not reported
Final Monetary Amount: Not reported
Paid Amount: Not reported
Final Count: Not reported
Final Amount: Not reported

Found Violation: Yes
Agency Which Determined Violation: State
Violation Short Description: Generators - Manifest
Date Violation was Determined: 2014-06-27 00:00:00.0

DRAFT

ULTRA FLEX PKG CORP-975 ESSEX ST (Continued) **1000352448**

Actual Return to Compliance Date:	Not reported
Return to Compliance Qualifier:	Not reported
Violation Responsible Agency:	State
Scheduled Compliance Date:	Not reported
Enforcement Identifier:	001
Date of Enforcement Action:	2015-11-04 00:00:00.0
Enforcement Responsible Agency:	State
Enforcement Docket Number:	2-20151104-547
Enforcement Attorney:	CH
Corrective Action Component:	No
Appeal Initiated Date:	Not reported
Appeal Resolution Date:	Not reported
Disposition Status Date:	Not reported
Disposition Status:	Not reported
Disposition Status Description:	Not reported
Consent/Final Order Sequence Number:	Not reported
Consent/Final Order Respondent Name:	Not reported
Consent/Final Order Lead Agency:	Not reported
Enforcement Type:	INITIAL 3008(A) COMPLIANCE
Enforcement Responsible Person:	NYJRI
Enforcement Responsible Sub-Organization:	CO
SEP Sequence Number:	Not reported
SEP Expenditure Amount:	Not reported
SEP Scheduled Completion Date:	Not reported
SEP Actual Date:	Not reported
SEP Defaulted Date:	Not reported
SEP Type:	Not reported
SEP Type Description:	Not reported
Proposed Amount:	Not reported
Final Monetary Amount:	Not reported
Paid Amount:	Not reported
Final Count:	Not reported
Final Amount:	Not reported

Found Violation:	Yes
Agency Which Determined Violation:	State
Violation Short Description:	TSD IS-Tank System Standards
Date Violation was Determined:	2014-06-27 00:00:00.0
Actual Return to Compliance Date:	Not reported
Return to Compliance Qualifier:	Not reported
Violation Responsible Agency:	State
Scheduled Compliance Date:	Not reported
Enforcement Identifier:	001
Date of Enforcement Action:	2015-11-04 00:00:00.0
Enforcement Responsible Agency:	State
Enforcement Docket Number:	2-20151104-547
Enforcement Attorney:	CH
Corrective Action Component:	No
Appeal Initiated Date:	Not reported
Appeal Resolution Date:	Not reported
Disposition Status Date:	Not reported
Disposition Status:	Not reported
Disposition Status Description:	Not reported
Consent/Final Order Sequence Number:	Not reported
Consent/Final Order Respondent Name:	Not reported
Consent/Final Order Lead Agency:	Not reported
Enforcement Type:	INITIAL 3008(A) COMPLIANCE

DRAFT

ULTRA FLEX PKG CORP-975 ESSEX ST (Continued) **1000352448**

Enforcement Responsible Person: NYJRI
Enforcement Responsible Sub-Organization: CO
SEP Sequence Number: Not reported
SEP Expenditure Amount: Not reported
SEP Scheduled Completion Date: Not reported
SEP Actual Date: Not reported
SEP Defaulted Date: Not reported
SEP Type: Not reported
SEP Type Description: Not reported
Proposed Amount: Not reported
Final Monetary Amount: Not reported
Paid Amount: Not reported
Final Count: Not reported
Final Amount: Not reported

Found Violation: Yes
Agency Which Determined Violation: State
Violation Short Description: TSD IS-Container Use and Management
Date Violation was Determined: 2014-06-27 00:00:00.0
Actual Return to Compliance Date: Not reported
Return to Compliance Qualifier: Not reported
Violation Responsible Agency: State
Scheduled Compliance Date: Not reported
Enforcement Identifier: 001
Date of Enforcement Action: 2015-02-12 00:00:00.0
Enforcement Responsible Agency: State
Enforcement Docket Number: Not reported
Enforcement Attorney: Not reported
Corrective Action Component: Yes
Appeal Initiated Date: Not reported
Appeal Resolution Date: Not reported
Disposition Status Date: Not reported
Disposition Status: Not reported
Disposition Status Description: Not reported
Consent/Final Order Sequence Number: Not reported
Consent/Final Order Respondent Name: Not reported
Consent/Final Order Lead Agency: Not reported
Enforcement Type: LETTER OF INTENT TO INITIATE ENFORCEMENT ACTION
Enforcement Responsible Person: NYSR
Enforcement Responsible Sub-Organization: R2
SEP Sequence Number: Not reported
SEP Expenditure Amount: Not reported
SEP Scheduled Completion Date: Not reported
SEP Actual Date: Not reported
SEP Defaulted Date: Not reported
SEP Type: Not reported
SEP Type Description: Not reported
Proposed Amount: Not reported
Final Monetary Amount: Not reported
Paid Amount: Not reported
Final Count: Not reported
Final Amount: Not reported

Found Violation: Yes
Agency Which Determined Violation: State
Violation Short Description: TSD IS-Container Use and Management
Date Violation was Determined: 2014-06-27 00:00:00.0

DRAFT

ULTRA FLEX PKG CORP-975 ESSEX ST (Continued) **1000352448**

Actual Return to Compliance Date:	Not reported
Return to Compliance Qualifier:	Not reported
Violation Responsible Agency:	State
Scheduled Compliance Date:	Not reported
Enforcement Identifier:	001
Date of Enforcement Action:	2015-02-12 00:00:00.0
Enforcement Responsible Agency:	State
Enforcement Docket Number:	Not reported
Enforcement Attorney:	Not reported
Corrective Action Component:	Yes
Appeal Initiated Date:	Not reported
Appeal Resolution Date:	Not reported
Disposition Status Date:	Not reported
Disposition Status:	Not reported
Disposition Status Description:	Not reported
Consent/Final Order Sequence Number:	Not reported
Consent/Final Order Respondent Name:	Not reported
Consent/Final Order Lead Agency:	Not reported
Enforcement Type:	LETTER OF INTENT TO INITIATE ENFORCEMENT ACTION
Enforcement Responsible Person:	NYSR
Enforcement Responsible Sub-Organization:	R2
SEP Sequence Number:	Not reported
SEP Expenditure Amount:	Not reported
SEP Scheduled Completion Date:	Not reported
SEP Actual Date:	Not reported
SEP Defaulted Date:	Not reported
SEP Type:	Not reported
SEP Type Description:	Not reported
Proposed Amount:	Not reported
Final Monetary Amount:	Not reported
Paid Amount:	Not reported
Final Count:	Not reported
Final Amount:	Not reported

Found Violation:	Yes
Agency Which Determined Violation:	State
Violation Short Description:	State Statute or Regulation
Date Violation was Determined:	2014-06-27 00:00:00.0
Actual Return to Compliance Date:	Not reported
Return to Compliance Qualifier:	Not reported
Violation Responsible Agency:	State
Scheduled Compliance Date:	Not reported
Enforcement Identifier:	001
Date of Enforcement Action:	2015-11-04 00:00:00.0
Enforcement Responsible Agency:	State
Enforcement Docket Number:	2-20151104-547
Enforcement Attorney:	CH
Corrective Action Component:	No
Appeal Initiated Date:	Not reported
Appeal Resolution Date:	Not reported
Disposition Status Date:	Not reported
Disposition Status:	Not reported
Disposition Status Description:	Not reported
Consent/Final Order Sequence Number:	Not reported
Consent/Final Order Respondent Name:	Not reported
Consent/Final Order Lead Agency:	Not reported
Enforcement Type:	INITIAL 3008(A) COMPLIANCE

DRAFT

ULTRA FLEX PKG CORP-975 ESSEX ST (Continued) **1000352448**

Enforcement Responsible Person:	NYJRI
Enforcement Responsible Sub-Organization:	CO
SEP Sequence Number:	Not reported
SEP Expenditure Amount:	Not reported
SEP Scheduled Completion Date:	Not reported
SEP Actual Date:	Not reported
SEP Defaulted Date:	Not reported
SEP Type:	Not reported
SEP Type Description:	Not reported
Proposed Amount:	Not reported
Final Monetary Amount:	Not reported
Paid Amount:	Not reported
Final Count:	Not reported
Final Amount:	Not reported

Found Violation:	Yes
Agency Which Determined Violation:	State
Violation Short Description:	State Statute or Regulation
Date Violation was Determined:	2014-06-27 00:00:00.0
Actual Return to Compliance Date:	Not reported
Return to Compliance Qualifier:	Not reported
Violation Responsible Agency:	State
Scheduled Compliance Date:	Not reported
Enforcement Identifier:	001
Date of Enforcement Action:	2015-11-04 00:00:00.0
Enforcement Responsible Agency:	State
Enforcement Docket Number:	2-20151104-547
Enforcement Attorney:	CH
Corrective Action Component:	No
Appeal Initiated Date:	Not reported
Appeal Resolution Date:	Not reported
Disposition Status Date:	Not reported
Disposition Status:	Not reported
Disposition Status Description:	Not reported
Consent/Final Order Sequence Number:	Not reported
Consent/Final Order Respondent Name:	Not reported
Consent/Final Order Lead Agency:	Not reported
Enforcement Type:	INITIAL 3008(A) COMPLIANCE
Enforcement Responsible Person:	NYJRI
Enforcement Responsible Sub-Organization:	CO
SEP Sequence Number:	Not reported
SEP Expenditure Amount:	Not reported
SEP Scheduled Completion Date:	Not reported
SEP Actual Date:	Not reported
SEP Defaulted Date:	Not reported
SEP Type:	Not reported
SEP Type Description:	Not reported
Proposed Amount:	Not reported
Final Monetary Amount:	Not reported
Paid Amount:	Not reported
Final Count:	Not reported
Final Amount:	Not reported

Found Violation:	Yes
Agency Which Determined Violation:	State
Violation Short Description:	TSD IS-Closure/Post-Closure
Date Violation was Determined:	2014-06-27 00:00:00.0

DRAFT

ULTRA FLEX PKG CORP-975 ESSEX ST (Continued) **1000352448**

Actual Return to Compliance Date: Not reported
Return to Compliance Qualifier: Not reported
Violation Responsible Agency: State
Scheduled Compliance Date: Not reported
Enforcement Identifier: 001
Date of Enforcement Action: 2015-02-12 00:00:00.0
Enforcement Responsible Agency: State
Enforcement Docket Number: Not reported
Enforcement Attorney: Not reported
Corrective Action Component: Yes
Appeal Initiated Date: Not reported
Appeal Resolution Date: Not reported
Disposition Status Date: Not reported
Disposition Status: Not reported
Disposition Status Description: Not reported
Consent/Final Order Sequence Number:Not reported
Consent/Final Order Respondent Name: Not reported
Consent/Final Order Lead Agency: Not reported
Enforcement Type: LETTER OF INTENT TO INITIATE ENFORCEMENT ACTION
Enforcement Responsible Person: NYSR
Enforcement Responsible Sub-Organization: R2
SEP Sequence Number: Not reported
SEP Expenditure Amount: Not reported
SEP Scheduled Completion Date: Not reported
SEP Actual Date: Not reported
SEP Defaulted Date: Not reported
SEP Type: Not reported
SEP Type Description: Not reported
Proposed Amount: Not reported
Final Monetary Amount: Not reported
Paid Amount: Not reported
Final Count: Not reported
Final Amount: Not reported

Found Violation: Yes
Agency Which Determined Violation: State
Violation Short Description: TSD IS-Container Use and Management
Date Violation was Determined: 2014-06-27 00:00:00.0
Actual Return to Compliance Date: Not reported
Return to Compliance Qualifier: Not reported
Violation Responsible Agency: State
Scheduled Compliance Date: Not reported
Enforcement Identifier: 001
Date of Enforcement Action: 2015-11-04 00:00:00.0
Enforcement Responsible Agency: State
Enforcement Docket Number: 2-20151104-547
Enforcement Attorney: CH
Corrective Action Component: No
Appeal Initiated Date: Not reported
Appeal Resolution Date: Not reported
Disposition Status Date: Not reported
Disposition Status: Not reported
Disposition Status Description: Not reported
Consent/Final Order Sequence Number:Not reported
Consent/Final Order Respondent Name: Not reported
Consent/Final Order Lead Agency: Not reported
Enforcement Type: INITIAL 3008(A) COMPLIANCE

DRAFT

ULTRA FLEX PKG CORP-975 ESSEX ST (Continued) **1000352448**

Enforcement Responsible Person:	NYJRI
Enforcement Responsible Sub-Organization:	CO
SEP Sequence Number:	Not reported
SEP Expenditure Amount:	Not reported
SEP Scheduled Completion Date:	Not reported
SEP Actual Date:	Not reported
SEP Defaulted Date:	Not reported
SEP Type:	Not reported
SEP Type Description:	Not reported
Proposed Amount:	Not reported
Final Monetary Amount:	Not reported
Paid Amount:	Not reported
Final Count:	Not reported
Final Amount:	Not reported

Found Violation:	Yes
Agency Which Determined Violation:	State
Violation Short Description:	Universal Waste - Small Quantity Handlers
Date Violation was Determined:	2014-06-27 00:00:00.0
Actual Return to Compliance Date:	Not reported
Return to Compliance Qualifier:	Not reported
Violation Responsible Agency:	State
Scheduled Compliance Date:	Not reported
Enforcement Identifier:	001
Date of Enforcement Action:	2015-11-04 00:00:00.0
Enforcement Responsible Agency:	State
Enforcement Docket Number:	2-20151104-547
Enforcement Attorney:	CH
Corrective Action Component:	No
Appeal Initiated Date:	Not reported
Appeal Resolution Date:	Not reported
Disposition Status Date:	Not reported
Disposition Status:	Not reported
Disposition Status Description:	Not reported
Consent/Final Order Sequence Number:	Not reported
Consent/Final Order Respondent Name:	Not reported
Consent/Final Order Lead Agency:	Not reported
Enforcement Type:	INITIAL 3008(A) COMPLIANCE
Enforcement Responsible Person:	NYJRI
Enforcement Responsible Sub-Organization:	CO
SEP Sequence Number:	Not reported
SEP Expenditure Amount:	Not reported
SEP Scheduled Completion Date:	Not reported
SEP Actual Date:	Not reported
SEP Defaulted Date:	Not reported
SEP Type:	Not reported
SEP Type Description:	Not reported
Proposed Amount:	Not reported
Final Monetary Amount:	Not reported
Paid Amount:	Not reported
Final Count:	Not reported
Final Amount:	Not reported

Found Violation:	Yes
Agency Which Determined Violation:	State
Violation Short Description:	TSD - Container Use and Management
Date Violation was Determined:	2014-06-27 00:00:00.0

DRAFT

ULTRA FLEX PKG CORP-975 ESSEX ST (Continued) **1000352448**

Actual Return to Compliance Date: Not reported
Return to Compliance Qualifier: Not reported
Violation Responsible Agency: State
Scheduled Compliance Date: Not reported
Enforcement Identifier: 001
Date of Enforcement Action: 2015-02-12 00:00:00.0
Enforcement Responsible Agency: State
Enforcement Docket Number: Not reported
Enforcement Attorney: Not reported
Corrective Action Component: Yes
Appeal Initiated Date: Not reported
Appeal Resolution Date: Not reported
Disposition Status Date: Not reported
Disposition Status: Not reported
Disposition Status Description: Not reported
Consent/Final Order Sequence Number:Not reported
Consent/Final Order Respondent Name: Not reported
Consent/Final Order Lead Agency: Not reported
Enforcement Type: LETTER OF INTENT TO INITIATE ENFORCEMENT ACTION
Enforcement Responsible Person: NYSR
Enforcement Responsible Sub-Organization: R2
SEP Sequence Number: Not reported
SEP Expenditure Amount: Not reported
SEP Scheduled Completion Date: Not reported
SEP Actual Date: Not reported
SEP Defaulted Date: Not reported
SEP Type: Not reported
SEP Type Description: Not reported
Proposed Amount: Not reported
Final Monetary Amount: Not reported
Paid Amount: Not reported
Final Count: Not reported
Final Amount: Not reported

Found Violation: Yes
Agency Which Determined Violation: State
Violation Short Description: Generators - Records/Reporting
Date Violation was Determined: 1994-04-01 00:00:00.0
Actual Return to Compliance Date: 1994-08-17 00:00:00.0
Return to Compliance Qualifier: Observed
Violation Responsible Agency: State
Scheduled Compliance Date: Not reported
Enforcement Identifier: 000
Date of Enforcement Action: 1994-08-17 00:00:00.0
Enforcement Responsible Agency: State
Enforcement Docket Number: Not reported
Enforcement Attorney: NY
Corrective Action Component: No
Appeal Initiated Date: Not reported
Appeal Resolution Date: Not reported
Disposition Status Date: Not reported
Disposition Status: Not reported
Disposition Status Description: Not reported
Consent/Final Order Sequence Number:Not reported
Consent/Final Order Respondent Name: Not reported
Consent/Final Order Lead Agency: Not reported
Enforcement Type: FINAL 3008(A) COMPLIANCE ORDER

DRAFT

ULTRA FLEX PKG CORP-975 ESSEX ST (Continued) **1000352448**

Enforcement Responsible Person:	NYGBR
Enforcement Responsible Sub-Organization:	TS
SEP Sequence Number:	Not reported
SEP Expenditure Amount:	Not reported
SEP Scheduled Completion Date:	Not reported
SEP Actual Date:	Not reported
SEP Defaulted Date:	Not reported
SEP Type:	Not reported
SEP Type Description:	Not reported
Proposed Amount:	Not reported
Final Monetary Amount:	1200
Paid Amount:	1200
Final Count:	1
Final Amount:	1200
Found Violation:	Yes
Agency Which Determined Violation:	State
Violation Short Description:	TSD IS-Container Use and Management
Date Violation was Determined:	2014-06-27 00:00:00.0
Actual Return to Compliance Date:	Not reported
Return to Compliance Qualifier:	Not reported
Violation Responsible Agency:	State
Scheduled Compliance Date:	Not reported
Enforcement Identifier:	001
Date of Enforcement Action:	2015-02-12 00:00:00.0
Enforcement Responsible Agency:	State
Enforcement Docket Number:	Not reported
Enforcement Attorney:	Not reported
Corrective Action Component:	Yes
Appeal Initiated Date:	Not reported
Appeal Resolution Date:	Not reported
Disposition Status Date:	Not reported
Disposition Status:	Not reported
Disposition Status Description:	Not reported
Consent/Final Order Sequence Number:	Not reported
Consent/Final Order Respondent Name:	Not reported
Consent/Final Order Lead Agency:	Not reported
Enforcement Type:	LETTER OF INTENT TO INITIATE ENFORCEMENT ACTION
Enforcement Responsible Person:	NYSR
Enforcement Responsible Sub-Organization:	R2
SEP Sequence Number:	Not reported
SEP Expenditure Amount:	Not reported
SEP Scheduled Completion Date:	Not reported
SEP Actual Date:	Not reported
SEP Defaulted Date:	Not reported
SEP Type:	Not reported
SEP Type Description:	Not reported
Proposed Amount:	Not reported
Final Monetary Amount:	Not reported
Paid Amount:	Not reported
Final Count:	Not reported
Final Amount:	Not reported
Found Violation:	Yes
Agency Which Determined Violation:	State
Violation Short Description:	TSD IS-Tank System Standards
Date Violation was Determined:	2014-06-27 00:00:00.0

DRAFT

ULTRA FLEX PKG CORP-975 ESSEX ST (Continued) **1000352448**

Actual Return to Compliance Date: Not reported
Return to Compliance Qualifier: Not reported
Violation Responsible Agency: State
Scheduled Compliance Date: Not reported
Enforcement Identifier: 001
Date of Enforcement Action: 2015-02-12 00:00:00.0
Enforcement Responsible Agency: State
Enforcement Docket Number: Not reported
Enforcement Attorney: Not reported
Corrective Action Component: Yes
Appeal Initiated Date: Not reported
Appeal Resolution Date: Not reported
Disposition Status Date: Not reported
Disposition Status: Not reported
Disposition Status Description: Not reported
Consent/Final Order Sequence Number:Not reported
Consent/Final Order Respondent Name: Not reported
Consent/Final Order Lead Agency: Not reported
Enforcement Type: LETTER OF INTENT TO INITIATE ENFORCEMENT ACTION
Enforcement Responsible Person: NYSR
Enforcement Responsible Sub-Organization: R2
SEP Sequence Number: Not reported
SEP Expenditure Amount: Not reported
SEP Scheduled Completion Date: Not reported
SEP Actual Date: Not reported
SEP Defaulted Date: Not reported
SEP Type: Not reported
SEP Type Description: Not reported
Proposed Amount: Not reported
Final Monetary Amount: Not reported
Paid Amount: Not reported
Final Count: Not reported
Final Amount: Not reported

Found Violation: Yes
Agency Which Determined Violation: State
Violation Short Description: TSD IS-Tank System Standards
Date Violation was Determined: 2014-06-27 00:00:00.0
Actual Return to Compliance Date: Not reported
Return to Compliance Qualifier: Not reported
Violation Responsible Agency: State
Scheduled Compliance Date: Not reported
Enforcement Identifier: 001
Date of Enforcement Action: 2015-11-04 00:00:00.0
Enforcement Responsible Agency: State
Enforcement Docket Number: 2-20151104-547
Enforcement Attorney: CH
Corrective Action Component: No
Appeal Initiated Date: Not reported
Appeal Resolution Date: Not reported
Disposition Status Date: Not reported
Disposition Status: Not reported
Disposition Status Description: Not reported
Consent/Final Order Sequence Number:Not reported
Consent/Final Order Respondent Name: Not reported
Consent/Final Order Lead Agency: Not reported
Enforcement Type: INITIAL 3008(A) COMPLIANCE

DRAFT

ULTRA FLEX PKG CORP-975 ESSEX ST (Continued) **1000352448**

Enforcement Responsible Person:	NYJRI
Enforcement Responsible Sub-Organization:	CO
SEP Sequence Number:	Not reported
SEP Expenditure Amount:	Not reported
SEP Scheduled Completion Date:	Not reported
SEP Actual Date:	Not reported
SEP Defaulted Date:	Not reported
SEP Type:	Not reported
SEP Type Description:	Not reported
Proposed Amount:	Not reported
Final Monetary Amount:	Not reported
Paid Amount:	Not reported
Final Count:	Not reported
Final Amount:	Not reported

Found Violation:	Yes
Agency Which Determined Violation:	State
Violation Short Description:	State Statute or Regulation
Date Violation was Determined:	2014-06-27 00:00:00.0
Actual Return to Compliance Date:	Not reported
Return to Compliance Qualifier:	Not reported
Violation Responsible Agency:	State
Scheduled Compliance Date:	Not reported
Enforcement Identifier:	001
Date of Enforcement Action:	2015-11-04 00:00:00.0
Enforcement Responsible Agency:	State
Enforcement Docket Number:	2-20151104-547
Enforcement Attorney:	CH
Corrective Action Component:	No
Appeal Initiated Date:	Not reported
Appeal Resolution Date:	Not reported
Disposition Status Date:	Not reported
Disposition Status:	Not reported
Disposition Status Description:	Not reported
Consent/Final Order Sequence Number:	Not reported
Consent/Final Order Respondent Name:	Not reported
Consent/Final Order Lead Agency:	Not reported
Enforcement Type:	INITIAL 3008(A) COMPLIANCE
Enforcement Responsible Person:	NYJRI
Enforcement Responsible Sub-Organization:	CO
SEP Sequence Number:	Not reported
SEP Expenditure Amount:	Not reported
SEP Scheduled Completion Date:	Not reported
SEP Actual Date:	Not reported
SEP Defaulted Date:	Not reported
SEP Type:	Not reported
SEP Type Description:	Not reported
Proposed Amount:	Not reported
Final Monetary Amount:	Not reported
Paid Amount:	Not reported
Final Count:	Not reported
Final Amount:	Not reported

Found Violation:	Yes
Agency Which Determined Violation:	State
Violation Short Description:	TSD IS-Container Use and Management
Date Violation was Determined:	2014-06-27 00:00:00.0

DRAFT

ULTRA FLEX PKG CORP-975 ESSEX ST (Continued) **1000352448**

Actual Return to Compliance Date:	Not reported
Return to Compliance Qualifier:	Not reported
Violation Responsible Agency:	State
Scheduled Compliance Date:	Not reported
Enforcement Identifier:	001
Date of Enforcement Action:	2015-11-04 00:00:00.0
Enforcement Responsible Agency:	State
Enforcement Docket Number:	2-20151104-547
Enforcement Attorney:	CH
Corrective Action Component:	No
Appeal Initiated Date:	Not reported
Appeal Resolution Date:	Not reported
Disposition Status Date:	Not reported
Disposition Status:	Not reported
Disposition Status Description:	Not reported
Consent/Final Order Sequence Number:	Not reported
Consent/Final Order Respondent Name:	Not reported
Consent/Final Order Lead Agency:	Not reported
Enforcement Type:	INITIAL 3008(A) COMPLIANCE
Enforcement Responsible Person:	NYJRI
Enforcement Responsible Sub-Organization:	CO
SEP Sequence Number:	Not reported
SEP Expenditure Amount:	Not reported
SEP Scheduled Completion Date:	Not reported
SEP Actual Date:	Not reported
SEP Defaulted Date:	Not reported
SEP Type:	Not reported
SEP Type Description:	Not reported
Proposed Amount:	Not reported
Final Monetary Amount:	Not reported
Paid Amount:	Not reported
Final Count:	Not reported
Final Amount:	Not reported

Found Violation:	Yes
Agency Which Determined Violation:	State
Violation Short Description:	TSD IS-General Facility Standards
Date Violation was Determined:	2014-06-27 00:00:00.0
Actual Return to Compliance Date:	Not reported
Return to Compliance Qualifier:	Not reported
Violation Responsible Agency:	State
Scheduled Compliance Date:	Not reported
Enforcement Identifier:	001
Date of Enforcement Action:	2015-11-04 00:00:00.0
Enforcement Responsible Agency:	State
Enforcement Docket Number:	2-20151104-547
Enforcement Attorney:	CH
Corrective Action Component:	No
Appeal Initiated Date:	Not reported
Appeal Resolution Date:	Not reported
Disposition Status Date:	Not reported
Disposition Status:	Not reported
Disposition Status Description:	Not reported
Consent/Final Order Sequence Number:	Not reported
Consent/Final Order Respondent Name:	Not reported
Consent/Final Order Lead Agency:	Not reported
Enforcement Type:	INITIAL 3008(A) COMPLIANCE

DRAFT

ULTRA FLEX PKG CORP-975 ESSEX ST (Continued) **1000352448**

Enforcement Responsible Person: NYJRI
Enforcement Responsible Sub-Organization: CO
SEP Sequence Number: Not reported
SEP Expenditure Amount: Not reported
SEP Scheduled Completion Date: Not reported
SEP Actual Date: Not reported
SEP Defaulted Date: Not reported
SEP Type: Not reported
SEP Type Description: Not reported
Proposed Amount: Not reported
Final Monetary Amount: Not reported
Paid Amount: Not reported
Final Count: Not reported
Final Amount: Not reported

Found Violation: Yes
Agency Which Determined Violation: State
Violation Short Description: TSD IS-General Facility Standards
Date Violation was Determined: 2014-06-27 00:00:00.0
Actual Return to Compliance Date: Not reported
Return to Compliance Qualifier: Not reported
Violation Responsible Agency: State
Scheduled Compliance Date: Not reported
Enforcement Identifier: 001
Date of Enforcement Action: 2015-11-04 00:00:00.0
Enforcement Responsible Agency: State
Enforcement Docket Number: 2-20151104-547
Enforcement Attorney: CH
Corrective Action Component: No
Appeal Initiated Date: Not reported
Appeal Resolution Date: Not reported
Disposition Status Date: Not reported
Disposition Status: Not reported
Disposition Status Description: Not reported
Consent/Final Order Sequence Number: Not reported
Consent/Final Order Respondent Name: Not reported
Consent/Final Order Lead Agency: Not reported
Enforcement Type: INITIAL 3008(A) COMPLIANCE
Enforcement Responsible Person: NYJRI
Enforcement Responsible Sub-Organization: CO
SEP Sequence Number: Not reported
SEP Expenditure Amount: Not reported
SEP Scheduled Completion Date: Not reported
SEP Actual Date: Not reported
SEP Defaulted Date: Not reported
SEP Type: Not reported
SEP Type Description: Not reported
Proposed Amount: Not reported
Final Monetary Amount: Not reported
Paid Amount: Not reported
Final Count: Not reported
Final Amount: Not reported

Found Violation: Yes
Agency Which Determined Violation: State
Violation Short Description: TSD IS-Tank System Standards
Date Violation was Determined: 2014-06-27 00:00:00.0

DRAFT

ULTRA FLEX PKG CORP-975 ESSEX ST (Continued) **1000352448**

Actual Return to Compliance Date:	Not reported
Return to Compliance Qualifier:	Not reported
Violation Responsible Agency:	State
Scheduled Compliance Date:	Not reported
Enforcement Identifier:	001
Date of Enforcement Action:	2015-11-04 00:00:00.0
Enforcement Responsible Agency:	State
Enforcement Docket Number:	2-20151104-547
Enforcement Attorney:	CH
Corrective Action Component:	No
Appeal Initiated Date:	Not reported
Appeal Resolution Date:	Not reported
Disposition Status Date:	Not reported
Disposition Status:	Not reported
Disposition Status Description:	Not reported
Consent/Final Order Sequence Number:	Not reported
Consent/Final Order Respondent Name:	Not reported
Consent/Final Order Lead Agency:	Not reported
Enforcement Type:	INITIAL 3008(A) COMPLIANCE
Enforcement Responsible Person:	NYJRI
Enforcement Responsible Sub-Organization:	CO
SEP Sequence Number:	Not reported
SEP Expenditure Amount:	Not reported
SEP Scheduled Completion Date:	Not reported
SEP Actual Date:	Not reported
SEP Defaulted Date:	Not reported
SEP Type:	Not reported
SEP Type Description:	Not reported
Proposed Amount:	Not reported
Final Monetary Amount:	Not reported
Paid Amount:	Not reported
Final Count:	Not reported
Final Amount:	Not reported

Found Violation:	Yes
Agency Which Determined Violation:	State
Violation Short Description:	TSD IS-Contingency Plan and Emergency Procedures
Date Violation was Determined:	2014-06-27 00:00:00.0
Actual Return to Compliance Date:	Not reported
Return to Compliance Qualifier:	Not reported
Violation Responsible Agency:	State
Scheduled Compliance Date:	Not reported
Enforcement Identifier:	001
Date of Enforcement Action:	2015-11-04 00:00:00.0
Enforcement Responsible Agency:	State
Enforcement Docket Number:	2-20151104-547
Enforcement Attorney:	CH
Corrective Action Component:	No
Appeal Initiated Date:	Not reported
Appeal Resolution Date:	Not reported
Disposition Status Date:	Not reported
Disposition Status:	Not reported
Disposition Status Description:	Not reported
Consent/Final Order Sequence Number:	Not reported
Consent/Final Order Respondent Name:	Not reported
Consent/Final Order Lead Agency:	Not reported
Enforcement Type:	INITIAL 3008(A) COMPLIANCE

DRAFT

ULTRA FLEX PKG CORP-975 ESSEX ST (Continued) **1000352448**

Enforcement Responsible Person: NYJRI
Enforcement Responsible Sub-Organization: CO
SEP Sequence Number: Not reported
SEP Expenditure Amount: Not reported
SEP Scheduled Completion Date: Not reported
SEP Actual Date: Not reported
SEP Defaulted Date: Not reported
SEP Type: Not reported
SEP Type Description: Not reported
Proposed Amount: Not reported
Final Monetary Amount: Not reported
Paid Amount: Not reported
Final Count: Not reported
Final Amount: Not reported

Found Violation: Yes
Agency Which Determined Violation: State
Violation Short Description: State Statute or Regulation
Date Violation was Determined: 2014-06-27 00:00:00.0
Actual Return to Compliance Date: Not reported
Return to Compliance Qualifier: Not reported
Violation Responsible Agency: State
Scheduled Compliance Date: Not reported
Enforcement Identifier: 001
Date of Enforcement Action: 2015-02-12 00:00:00.0
Enforcement Responsible Agency: State
Enforcement Docket Number: Not reported
Enforcement Attorney: Not reported
Corrective Action Component: Yes
Appeal Initiated Date: Not reported
Appeal Resolution Date: Not reported
Disposition Status Date: Not reported
Disposition Status: Not reported
Disposition Status Description: Not reported
Consent/Final Order Sequence Number: Not reported
Consent/Final Order Respondent Name: Not reported
Consent/Final Order Lead Agency: Not reported
Enforcement Type: LETTER OF INTENT TO INITIATE ENFORCEMENT ACTION
Enforcement Responsible Person: NYSR
Enforcement Responsible Sub-Organization: R2
SEP Sequence Number: Not reported
SEP Expenditure Amount: Not reported
SEP Scheduled Completion Date: Not reported
SEP Actual Date: Not reported
SEP Defaulted Date: Not reported
SEP Type: Not reported
SEP Type Description: Not reported
Proposed Amount: Not reported
Final Monetary Amount: Not reported
Paid Amount: Not reported
Final Count: Not reported
Final Amount: Not reported

Evaluation Action Summary:
Evaluation Date: 2015-06-26 00:00:00.0
Evaluation Responsible Agency: State
Found Violation: Yes

DRAFT

ULTRA FLEX PKG CORP-975 ESSEX ST (Continued) **1000352448**

Evaluation Type Description:	SIGNIFICANT NON-COMPLIER
Evaluation Responsible Person Identifier:	NYMRH
Evaluation Responsible Sub-Organization:	CO
Actual Return to Compliance Date:	Not reported
Scheduled Compliance Date:	Not reported
Date of Request:	Not reported
Date Response Received:	Not reported
Request Agency:	Not reported
Former Citation:	Not reported

Evaluation Date:	2015-06-26 00:00:00.0
Evaluation Responsible Agency:	State
Found Violation:	Yes
Evaluation Type Description:	SIGNIFICANT NON-COMPLIER
Evaluation Responsible Person Identifier:	NYMRH
Evaluation Responsible Sub-Organization:	CO
Actual Return to Compliance Date:	Not reported
Scheduled Compliance Date:	Not reported
Date of Request:	Not reported
Date Response Received:	Not reported
Request Agency:	Not reported
Former Citation:	Not reported

Evaluation Date:	2014-06-27 00:00:00.0
Evaluation Responsible Agency:	State
Found Violation:	Yes
Evaluation Type Description:	COMPLIANCE EVALUATION INSPECTION ON-SITE
Evaluation Responsible Person Identifier:	NYSR
Evaluation Responsible Sub-Organization:	R2
Actual Return to Compliance Date:	Not reported
Scheduled Compliance Date:	Not reported
Date of Request:	Not reported
Date Response Received:	Not reported
Request Agency:	Not reported
Former Citation:	Not reported

Evaluation Date:	2014-06-27 00:00:00.0
Evaluation Responsible Agency:	State
Found Violation:	Yes
Evaluation Type Description:	COMPLIANCE EVALUATION INSPECTION ON-SITE
Evaluation Responsible Person Identifier:	NYSR
Evaluation Responsible Sub-Organization:	R2
Actual Return to Compliance Date:	Not reported
Scheduled Compliance Date:	Not reported
Date of Request:	Not reported
Date Response Received:	Not reported
Request Agency:	Not reported
Former Citation:	Not reported

Evaluation Date:	2014-06-27 00:00:00.0
Evaluation Responsible Agency:	State
Found Violation:	Yes
Evaluation Type Description:	COMPLIANCE EVALUATION INSPECTION ON-SITE
Evaluation Responsible Person Identifier:	NYSR
Evaluation Responsible Sub-Organization:	R2
Actual Return to Compliance Date:	Not reported
Scheduled Compliance Date:	Not reported

DRAFT

ULTRA FLEX PKG CORP-975 ESSEX ST (Continued) **1000352448**

Date of Request:	Not reported
Date Response Received:	Not reported
Request Agency:	Not reported
Former Citation:	Not reported
Evaluation Date:	2015-06-26 00:00:00.0
Evaluation Responsible Agency:	State
Found Violation:	Yes
Evaluation Type Description:	SIGNIFICANT NON-COMPLIER
Evaluation Responsible Person Identifier:	NYMRH
Evaluation Responsible Sub-Organization:	CO
Actual Return to Compliance Date:	Not reported
Scheduled Compliance Date:	Not reported
Date of Request:	Not reported
Date Response Received:	Not reported
Request Agency:	Not reported
Former Citation:	Not reported
Evaluation Date:	2015-06-26 00:00:00.0
Evaluation Responsible Agency:	State
Found Violation:	Yes
Evaluation Type Description:	SIGNIFICANT NON-COMPLIER
Evaluation Responsible Person Identifier:	NYMRH
Evaluation Responsible Sub-Organization:	CO
Actual Return to Compliance Date:	Not reported
Scheduled Compliance Date:	Not reported
Date of Request:	Not reported
Date Response Received:	Not reported
Request Agency:	Not reported
Former Citation:	Not reported
Evaluation Date:	2014-06-27 00:00:00.0
Evaluation Responsible Agency:	State
Found Violation:	Yes
Evaluation Type Description:	COMPLIANCE EVALUATION INSPECTION ON-SITE
Evaluation Responsible Person Identifier:	NYSR
Evaluation Responsible Sub-Organization:	R2
Actual Return to Compliance Date:	Not reported
Scheduled Compliance Date:	Not reported
Date of Request:	Not reported
Date Response Received:	Not reported
Request Agency:	Not reported
Former Citation:	Not reported
Evaluation Date:	2015-06-26 00:00:00.0
Evaluation Responsible Agency:	State
Found Violation:	Yes
Evaluation Type Description:	SIGNIFICANT NON-COMPLIER
Evaluation Responsible Person Identifier:	NYMRH
Evaluation Responsible Sub-Organization:	CO
Actual Return to Compliance Date:	Not reported
Scheduled Compliance Date:	Not reported
Date of Request:	Not reported
Date Response Received:	Not reported
Request Agency:	Not reported
Former Citation:	Not reported

DRAFT

ULTRA FLEX PKG CORP-975 ESSEX ST (Continued) **1000352448**

Evaluation Date:	2014-06-27 00:00:00.0
Evaluation Responsible Agency:	State
Found Violation:	Yes
Evaluation Type Description:	COMPLIANCE EVALUATION INSPECTION ON-SITE
Evaluation Responsible Person Identifier:	NYSR
Evaluation Responsible Sub-Organization:	R2
Actual Return to Compliance Date:	Not reported
Scheduled Compliance Date:	Not reported
Date of Request:	Not reported
Date Response Received:	Not reported
Request Agency:	Not reported
Former Citation:	Not reported

Evaluation Date:	2015-06-26 00:00:00.0
Evaluation Responsible Agency:	State
Found Violation:	Yes
Evaluation Type Description:	SIGNIFICANT NON-COMPLIER
Evaluation Responsible Person Identifier:	NYMRH
Evaluation Responsible Sub-Organization:	CO
Actual Return to Compliance Date:	Not reported
Scheduled Compliance Date:	Not reported
Date of Request:	Not reported
Date Response Received:	Not reported
Request Agency:	Not reported
Former Citation:	Not reported

Evaluation Date:	2015-06-26 00:00:00.0
Evaluation Responsible Agency:	State
Found Violation:	Yes
Evaluation Type Description:	SIGNIFICANT NON-COMPLIER
Evaluation Responsible Person Identifier:	NYMRH
Evaluation Responsible Sub-Organization:	CO
Actual Return to Compliance Date:	Not reported
Scheduled Compliance Date:	Not reported
Date of Request:	Not reported
Date Response Received:	Not reported
Request Agency:	Not reported
Former Citation:	Not reported

Evaluation Date:	2014-06-27 00:00:00.0
Evaluation Responsible Agency:	State
Found Violation:	Yes
Evaluation Type Description:	COMPLIANCE EVALUATION INSPECTION ON-SITE
Evaluation Responsible Person Identifier:	NYSR
Evaluation Responsible Sub-Organization:	R2
Actual Return to Compliance Date:	Not reported
Scheduled Compliance Date:	Not reported
Date of Request:	Not reported
Date Response Received:	Not reported
Request Agency:	Not reported
Former Citation:	Not reported

Evaluation Date:	2015-06-26 00:00:00.0
Evaluation Responsible Agency:	State
Found Violation:	Yes
Evaluation Type Description:	SIGNIFICANT NON-COMPLIER
Evaluation Responsible Person Identifier:	NYMRH

DRAFT

ULTRA FLEX PKG CORP-975 ESSEX ST (Continued) **1000352448**

Evaluation Responsible Sub-Organization:	CO
Actual Return to Compliance Date:	Not reported
Scheduled Compliance Date:	Not reported
Date of Request:	Not reported
Date Response Received:	Not reported
Request Agency:	Not reported
Former Citation:	Not reported
Evaluation Date:	2014-06-27 00:00:00.0
Evaluation Responsible Agency:	State
Found Violation:	Yes
Evaluation Type Description:	COMPLIANCE EVALUATION INSPECTION ON-SITE
Evaluation Responsible Person Identifier:	NYSR
Evaluation Responsible Sub-Organization:	R2
Actual Return to Compliance Date:	Not reported
Scheduled Compliance Date:	Not reported
Date of Request:	Not reported
Date Response Received:	Not reported
Request Agency:	Not reported
Former Citation:	Not reported
Evaluation Date:	2015-06-26 00:00:00.0
Evaluation Responsible Agency:	State
Found Violation:	Yes
Evaluation Type Description:	SIGNIFICANT NON-COMPLIER
Evaluation Responsible Person Identifier:	NYMRH
Evaluation Responsible Sub-Organization:	CO
Actual Return to Compliance Date:	Not reported
Scheduled Compliance Date:	Not reported
Date of Request:	Not reported
Date Response Received:	Not reported

DRAFT

ULTRA FLEX PKG CORP-975 ESSEX ST (Continued) **1000352448**

Request Agency:	Not reported
Former Citation:	Not reported
Evaluation Date:	2015-06-26 00:00:00.0
Evaluation Responsible Agency:	State
Found Violation:	Yes
Evaluation Type Description:	SIGNIFICANT NON-COMPLIER
Evaluation Responsible Person Identifier:	NYMRH
Evaluation Responsible Sub-Organization:	CO
Actual Return to Compliance Date:	Not reported
Scheduled Compliance Date:	Not reported
Date of Request:	Not reported
Date Response Received:	Not reported
Request Agency:	Not reported
Former Citation:	Not reported
Evaluation Date:	2015-06-26 00:00:00.0
Evaluation Responsible Agency:	State
Found Violation:	Yes
Evaluation Type Description:	SIGNIFICANT NON-COMPLIER
Evaluation Responsible Person Identifier:	NYMRH
Evaluation Responsible Sub-Organization:	CO
Actual Return to Compliance Date:	Not reported
Scheduled Compliance Date:	Not reported
Date of Request:	Not reported
Date Response Received:	Not reported
Request Agency:	Not reported
Former Citation:	Not reported
Evaluation Date:	2015-06-26 00:00:00.0
Evaluation Responsible Agency:	State
Found Violation:	Yes
Evaluation Type Description:	SIGNIFICANT NON-COMPLIER
Evaluation Responsible Person Identifier:	NYMRH
Evaluation Responsible Sub-Organization:	CO
Actual Return to Compliance Date:	Not reported
Scheduled Compliance Date:	Not reported
Date of Request:	Not reported
Date Response Received:	Not reported
Request Agency:	Not reported
Former Citation:	Not reported
Evaluation Date:	2015-06-26 00:00:00.0
Evaluation Responsible Agency:	State
Found Violation:	Yes
Evaluation Type Description:	SIGNIFICANT NON-COMPLIER
Evaluation Responsible Person Identifier:	NYMRH
Evaluation Responsible Sub-Organization:	CO
Actual Return to Compliance Date:	Not reported
Scheduled Compliance Date:	Not reported
Date of Request:	Not reported
Date Response Received:	Not reported
Request Agency:	Not reported
Former Citation:	Not reported
Evaluation Date:	2014-06-27 00:00:00.0
Evaluation Responsible Agency:	State

DRAFT

ULTRA FLEX PKG CORP-975 ESSEX ST (Continued) **1000352448**

Found Violation:	Yes
Evaluation Type Description:	COMPLIANCE EVALUATION INSPECTION ON-SITE
Evaluation Responsible Person Identifier:	NYSR
Evaluation Responsible Sub-Organization:	R2
Actual Return to Compliance Date:	Not reported
Scheduled Compliance Date:	Not reported
Date of Request:	Not reported
Date Response Received:	Not reported
Request Agency:	Not reported
Former Citation:	Not reported

Evaluation Date:	2015-06-26 00:00:00.0
Evaluation Responsible Agency:	State
Found Violation:	Yes
Evaluation Type Description:	SIGNIFICANT NON-COMPLIER
Evaluation Responsible Person Identifier:	NYMRH
Evaluation Responsible Sub-Organization:	CO
Actual Return to Compliance Date:	Not reported
Scheduled Compliance Date:	Not reported
Date of Request:	Not reported
Date Response Received:	Not reported
Request Agency:	Not reported
Former Citation:	Not reported

Evaluation Date:	2015-06-26 00:00:00.0
Evaluation Responsible Agency:	State
Found Violation:	Yes
Evaluation Type Description:	SIGNIFICANT NON-COMPLIER
Evaluation Responsible Person Identifier:	NYMRH
Evaluation Responsible Sub-Organization:	CO
Actual Return to Compliance Date:	Not reported
Scheduled Compliance Date:	Not reported
Date of Request:	Not reported
Date Response Received:	Not reported
Request Agency:	Not reported
Former Citation:	Not reported

Evaluation Date:	2014-06-27 00:00:00.0
Evaluation Responsible Agency:	State
Found Violation:	Yes
Evaluation Type Description:	COMPLIANCE EVALUATION INSPECTION ON-SITE
Evaluation Responsible Person Identifier:	NYSR
Evaluation Responsible Sub-Organization:	R2
Actual Return to Compliance Date:	Not reported
Scheduled Compliance Date:	Not reported
Date of Request:	Not reported
Date Response Received:	Not reported
Request Agency:	Not reported
Former Citation:	Not reported

Evaluation Date:	2014-06-27 00:00:00.0
Evaluation Responsible Agency:	State
Found Violation:	Yes
Evaluation Type Description:	COMPLIANCE EVALUATION INSPECTION ON-SITE
Evaluation Responsible Person Identifier:	NYSR
Evaluation Responsible Sub-Organization:	R2
Actual Return to Compliance Date:	Not reported

DRAFT

ULTRA FLEX PKG CORP-975 ESSEX ST (Continued) **1000352448**

Scheduled Compliance Date:	Not reported
Date of Request:	Not reported
Date Response Received:	Not reported
Request Agency:	Not reported
Former Citation:	Not reported
Evaluation Date:	2015-06-26 00:00:00.0
Evaluation Responsible Agency:	State
Found Violation:	Yes
Evaluation Type Description:	SIGNIFICANT NON-COMPLIER
Evaluation Responsible Person Identifier:	NYMRH
Evaluation Responsible Sub-Organization:	CO
Actual Return to Compliance Date:	Not reported
Scheduled Compliance Date:	Not reported
Date of Request:	Not reported
Date Response Received:	Not reported
Request Agency:	Not reported
Former Citation:	Not reported
Evaluation Date:	2015-06-26 00:00:00.0
Evaluation Responsible Agency:	State
Found Violation:	Yes
Evaluation Type Description:	SIGNIFICANT NON-COMPLIER
Evaluation Responsible Person Identifier:	NYMRH
Evaluation Responsible Sub-Organization:	CO
Actual Return to Compliance Date:	Not reported
Scheduled Compliance Date:	Not reported
Date of Request:	Not reported
Date Response Received:	Not reported
Request Agency:	Not reported
Former Citation:	Not reported
Evaluation Date:	2014-06-27 00:00:00.0
Evaluation Responsible Agency:	State
Found Violation:	Yes
Evaluation Type Description:	COMPLIANCE EVALUATION INSPECTION ON-SITE
Evaluation Responsible Person Identifier:	NYSR
Evaluation Responsible Sub-Organization:	R2
Actual Return to Compliance Date:	Not reported
Scheduled Compliance Date:	Not reported
Date of Request:	Not reported
Date Response Received:	Not reported
Request Agency:	Not reported
Former Citation:	Not reported
Evaluation Date:	2015-06-26 00:00:00.0
Evaluation Responsible Agency:	State
Found Violation:	Yes
Evaluation Type Description:	SIGNIFICANT NON-COMPLIER
Evaluation Responsible Person Identifier:	NYMRH
Evaluation Responsible Sub-Organization:	CO
Actual Return to Compliance Date:	Not reported
Scheduled Compliance Date:	Not reported
Date of Request:	Not reported
Date Response Received:	Not reported
Request Agency:	Not reported
Former Citation:	Not reported

DRAFT

ULTRA FLEX PKG CORP-975 ESSEX ST (Continued) **1000352448**

Evaluation Date:	2012-11-16 00:00:00.0
Evaluation Responsible Agency:	EPA
Found Violation:	No
Evaluation Type Description:	COMPLIANCE ASSISTANCE VISIT
Evaluation Responsible Person Identifier:	R2JDW
Evaluation Responsible Sub-Organization:	RCB
Actual Return to Compliance Date:	Not reported
Scheduled Compliance Date:	Not reported
Date of Request:	Not reported
Date Response Received:	Not reported
Request Agency:	Not reported
Former Citation:	Not reported

Evaluation Date:	2015-06-26 00:00:00.0
Evaluation Responsible Agency:	State
Found Violation:	Yes
Evaluation Type Description:	SIGNIFICANT NON-COMPLIER
Evaluation Responsible Person Identifier:	NYMRH
Evaluation Responsible Sub-Organization:	CO
Actual Return to Compliance Date:	Not reported
Scheduled Compliance Date:	Not reported
Date of Request:	Not reported
Date Response Received:	Not reported
Request Agency:	Not reported
Former Citation:	Not reported

Evaluation Date:	2014-06-27 00:00:00.0
Evaluation Responsible Agency:	State
Found Violation:	Yes
Evaluation Type Description:	COMPLIANCE EVALUATION INSPECTION ON-SITE
Evaluation Responsible Person Identifier:	NYSR
Evaluation Responsible Sub-Organization:	R2
Actual Return to Compliance Date:	Not reported
Scheduled Compliance Date:	Not reported
Date of Request:	Not reported
Date Response Received:	Not reported
Request Agency:	Not reported
Former Citation:	Not reported

Evaluation Date:	2014-06-27 00:00:00.0
Evaluation Responsible Agency:	State
Found Violation:	Yes
Evaluation Type Description:	COMPLIANCE EVALUATION INSPECTION ON-SITE
Evaluation Responsible Person Identifier:	NYSR
Evaluation Responsible Sub-Organization:	R2
Actual Return to Compliance Date:	Not reported
Scheduled Compliance Date:	Not reported
Date of Request:	Not reported
Date Response Received:	Not reported
Request Agency:	Not reported
Former Citation:	Not reported

Evaluation Date:	2018-10-24 00:00:00.0
Evaluation Responsible Agency:	EPA
Found Violation:	No
Evaluation Type Description:	COMPLIANCE EVALUATION INSPECTION ON-SITE
Evaluation Responsible Person Identifier:	R2CZ

DRAFT

ULTRA FLEX PKG CORP-975 ESSEX ST (Continued) **1000352448**

Evaluation Responsible Sub-Organization:	CAPSB
Actual Return to Compliance Date:	Not reported
Scheduled Compliance Date:	Not reported
Date of Request:	Not reported
Date Response Received:	Not reported
Request Agency:	Not reported
Former Citation:	Not reported
Evaluation Date:	2015-06-26 00:00:00.0
Evaluation Responsible Agency:	State
Found Violation:	Yes
Evaluation Type Description:	SIGNIFICANT NON-COMPLIER
Evaluation Responsible Person Identifier:	NYMRH
Evaluation Responsible Sub-Organization:	CO
Actual Return to Compliance Date:	Not reported
Scheduled Compliance Date:	Not reported
Date of Request:	Not reported
Date Response Received:	Not reported
Request Agency:	Not reported
Former Citation:	Not reported
Evaluation Date:	2014-06-27 00:00:00.0
Evaluation Responsible Agency:	State
Found Violation:	Yes
Evaluation Type Description:	COMPLIANCE EVALUATION INSPECTION ON-SITE
Evaluation Responsible Person Identifier:	NYSR
Evaluation Responsible Sub-Organization:	R2
Actual Return to Compliance Date:	Not reported
Scheduled Compliance Date:	Not reported
Date of Request:	Not reported
Date Response Received:	Not reported
Request Agency:	Not reported
Former Citation:	Not reported
Evaluation Date:	2014-06-27 00:00:00.0
Evaluation Responsible Agency:	State
Found Violation:	Yes
Evaluation Type Description:	COMPLIANCE EVALUATION INSPECTION ON-SITE
Evaluation Responsible Person Identifier:	NYSR
Evaluation Responsible Sub-Organization:	R2
Actual Return to Compliance Date:	Not reported
Scheduled Compliance Date:	Not reported
Date of Request:	Not reported
Date Response Received:	Not reported
Request Agency:	Not reported
Former Citation:	Not reported
Evaluation Date:	2015-06-26 00:00:00.0
Evaluation Responsible Agency:	State
Found Violation:	Yes
Evaluation Type Description:	SIGNIFICANT NON-COMPLIER
Evaluation Responsible Person Identifier:	NYMRH
Evaluation Responsible Sub-Organization:	CO
Actual Return to Compliance Date:	Not reported
Scheduled Compliance Date:	Not reported
Date of Request:	Not reported
Date Response Received:	Not reported

DRAFT

ULTRA FLEX PKG CORP-975 ESSEX ST (Continued) **1000352448**

Request Agency:	Not reported
Former Citation:	Not reported
Evaluation Date:	2014-06-27 00:00:00.0
Evaluation Responsible Agency:	State
Found Violation:	Yes
Evaluation Type Description:	COMPLIANCE EVALUATION INSPECTION ON-SITE
Evaluation Responsible Person Identifier:	NYSR
Evaluation Responsible Sub-Organization:	R2
Actual Return to Compliance Date:	Not reported
Scheduled Compliance Date:	Not reported
Date of Request:	Not reported
Date Response Received:	Not reported
Request Agency:	Not reported
Former Citation:	Not reported
Evaluation Date:	2014-06-27 00:00:00.0
Evaluation Responsible Agency:	State
Found Violation:	Yes
Evaluation Type Description:	COMPLIANCE EVALUATION INSPECTION ON-SITE
Evaluation Responsible Person Identifier:	NYSR
Evaluation Responsible Sub-Organization:	R2
Actual Return to Compliance Date:	Not reported
Scheduled Compliance Date:	Not reported
Date of Request:	Not reported
Date Response Received:	Not reported
Request Agency:	Not reported
Former Citation:	Not reported
Evaluation Date:	2015-06-26 00:00:00.0
Evaluation Responsible Agency:	State
Found Violation:	Yes
Evaluation Type Description:	SIGNIFICANT NON-COMPLIER
Evaluation Responsible Person Identifier:	NYMRH
Evaluation Responsible Sub-Organization:	CO
Actual Return to Compliance Date:	Not reported
Scheduled Compliance Date:	Not reported
Date of Request:	Not reported
Date Response Received:	Not reported
Request Agency:	Not reported
Former Citation:	Not reported
Evaluation Date:	2014-06-27 00:00:00.0
Evaluation Responsible Agency:	State
Found Violation:	Yes
Evaluation Type Description:	COMPLIANCE EVALUATION INSPECTION ON-SITE
Evaluation Responsible Person Identifier:	NYSR
Evaluation Responsible Sub-Organization:	R2
Actual Return to Compliance Date:	Not reported
Scheduled Compliance Date:	Not reported
Date of Request:	Not reported
Date Response Received:	Not reported
Request Agency:	Not reported
Former Citation:	Not reported
Evaluation Date:	2015-06-26 00:00:00.0
Evaluation Responsible Agency:	State

DRAFT

ULTRA FLEX PKG CORP-975 ESSEX ST (Continued) **1000352448**

Found Violation:	Yes
Evaluation Type Description:	SIGNIFICANT NON-COMPLIER
Evaluation Responsible Person Identifier:	NYMRH
Evaluation Responsible Sub-Organization:	CO
Actual Return to Compliance Date:	Not reported
Scheduled Compliance Date:	Not reported
Date of Request:	Not reported
Date Response Received:	Not reported
Request Agency:	Not reported
Former Citation:	Not reported

Evaluation Date:	2014-06-27 00:00:00.0
Evaluation Responsible Agency:	State
Found Violation:	Yes
Evaluation Type Description:	COMPLIANCE EVALUATION INSPECTION ON-SITE
Evaluation Responsible Person Identifier:	NYSR
Evaluation Responsible Sub-Organization:	R2
Actual Return to Compliance Date:	Not reported
Scheduled Compliance Date:	Not reported
Date of Request:	Not reported
Date Response Received:	Not reported
Request Agency:	Not reported
Former Citation:	Not reported

Evaluation Date:	2014-06-27 00:00:00.0
Evaluation Responsible Agency:	State
Found Violation:	Yes
Evaluation Type Description:	COMPLIANCE EVALUATION INSPECTION ON-SITE
Evaluation Responsible Person Identifier:	NYSR
Evaluation Responsible Sub-Organization:	R2
Actual Return to Compliance Date:	Not reported
Scheduled Compliance Date:	Not reported
Date of Request:	Not reported
Date Response Received:	Not reported
Request Agency:	Not reported
Former Citation:	Not reported

Evaluation Date:	1991-10-03 00:00:00.0
Evaluation Responsible Agency:	State
Found Violation:	Yes
Evaluation Type Description:	COMPLIANCE EVALUATION INSPECTION ON-SITE
Evaluation Responsible Person Identifier:	NYSAN
Evaluation Responsible Sub-Organization:	R2
Actual Return to Compliance Date:	1993-01-05 00:00:00.0
Scheduled Compliance Date:	Not reported
Date of Request:	Not reported
Date Response Received:	Not reported
Request Agency:	Not reported
Former Citation:	Not reported

Evaluation Date:	2014-06-27 00:00:00.0
Evaluation Responsible Agency:	State
Found Violation:	Yes
Evaluation Type Description:	COMPLIANCE EVALUATION INSPECTION ON-SITE
Evaluation Responsible Person Identifier:	NYSR
Evaluation Responsible Sub-Organization:	R2
Actual Return to Compliance Date:	Not reported

DRAFT

ULTRA FLEX PKG CORP-975 ESSEX ST (Continued) **1000352448**

Scheduled Compliance Date:	Not reported
Date of Request:	Not reported
Date Response Received:	Not reported
Request Agency:	Not reported
Former Citation:	Not reported
Evaluation Date:	2011-02-03 00:00:00.0
Evaluation Responsible Agency:	EPA
Found Violation:	Yes
Evaluation Type Description:	COMPLIANCE EVALUATION INSPECTION ON-SITE
Evaluation Responsible Person Identifier:	R2OSK
Evaluation Responsible Sub-Organization:	RCB
Actual Return to Compliance Date:	2011-02-03 00:00:00.0
Scheduled Compliance Date:	Not reported
Date of Request:	Not reported
Date Response Received:	Not reported
Request Agency:	Not reported
Former Citation:	Not reported
Evaluation Date:	2015-06-26 00:00:00.0
Evaluation Responsible Agency:	State
Found Violation:	Yes
Evaluation Type Description:	SIGNIFICANT NON-COMPLIER
Evaluation Responsible Person Identifier:	NYMRH
Evaluation Responsible Sub-Organization:	CO
Actual Return to Compliance Date:	Not reported
Scheduled Compliance Date:	Not reported
Date of Request:	Not reported
Date Response Received:	Not reported
Request Agency:	Not reported
Former Citation:	Not reported
Evaluation Date:	2015-06-26 00:00:00.0
Evaluation Responsible Agency:	State
Found Violation:	Yes
Evaluation Type Description:	SIGNIFICANT NON-COMPLIER
Evaluation Responsible Person Identifier:	NYMRH
Evaluation Responsible Sub-Organization:	CO
Actual Return to Compliance Date:	Not reported
Scheduled Compliance Date:	Not reported
Date of Request:	Not reported
Date Response Received:	Not reported
Request Agency:	Not reported
Former Citation:	Not reported
Evaluation Date:	2002-05-10 00:00:00.0
Evaluation Responsible Agency:	State
Found Violation:	No
Evaluation Type Description:	SIGNIFICANT NON-COMPLIER
Evaluation Responsible Person Identifier:	NYJRI
Evaluation Responsible Sub-Organization:	CO
Actual Return to Compliance Date:	Not reported
Scheduled Compliance Date:	Not reported
Date of Request:	Not reported
Date Response Received:	Not reported
Request Agency:	Not reported
Former Citation:	Not reported

DRAFT

ULTRA FLEX PKG CORP-975 ESSEX ST (Continued) **1000352448**

Evaluation Date:	2014-06-27 00:00:00.0
Evaluation Responsible Agency:	State
Found Violation:	Yes
Evaluation Type Description:	COMPLIANCE EVALUATION INSPECTION ON-SITE
Evaluation Responsible Person Identifier:	NYSR
Evaluation Responsible Sub-Organization:	R2
Actual Return to Compliance Date:	Not reported
Scheduled Compliance Date:	Not reported
Date of Request:	Not reported
Date Response Received:	Not reported
Request Agency:	Not reported
Former Citation:	Not reported

Evaluation Date:	2014-06-27 00:00:00.0
Evaluation Responsible Agency:	State
Found Violation:	Yes
Evaluation Type Description:	COMPLIANCE EVALUATION INSPECTION ON-SITE
Evaluation Responsible Person Identifier:	NYSR
Evaluation Responsible Sub-Organization:	R2
Actual Return to Compliance Date:	Not reported
Scheduled Compliance Date:	Not reported
Date of Request:	Not reported
Date Response Received:	Not reported
Request Agency:	Not reported
Former Citation:	Not reported

Evaluation Date:	1993-01-05 00:00:00.0
Evaluation Responsible Agency:	State
Found Violation:	No
Evaluation Type Description:	NOT A SIGNIFICANT NON-COMPLIER
Evaluation Responsible Person Identifier:	Not reported
Evaluation Responsible Sub-Organization:	Not reported
Actual Return to Compliance Date:	Not reported
Scheduled Compliance Date:	Not reported
Date of Request:	Not reported
Date Response Received:	Not reported
Request Agency:	Not reported
Former Citation:	Not reported

Evaluation Date:	1993-12-14 00:00:00.0
Evaluation Responsible Agency:	State
Found Violation:	Yes
Evaluation Type Description:	COMPLIANCE EVALUATION INSPECTION ON-SITE
Evaluation Responsible Person Identifier:	NYHHN
Evaluation Responsible Sub-Organization:	R2
Actual Return to Compliance Date:	1994-06-29 00:00:00.0
Scheduled Compliance Date:	1994-06-04 00:00:00.0
Date of Request:	Not reported
Date Response Received:	Not reported
Request Agency:	Not reported
Former Citation:	Not reported

Evaluation Date:	2015-06-26 00:00:00.0
Evaluation Responsible Agency:	State
Found Violation:	Yes
Evaluation Type Description:	SIGNIFICANT NON-COMPLIER
Evaluation Responsible Person Identifier:	NYMRH

DRAFT

ULTRA FLEX PKG CORP-975 ESSEX ST (Continued) **1000352448**

Evaluation Responsible Sub-Organization:	CO
Actual Return to Compliance Date:	Not reported
Scheduled Compliance Date:	Not reported
Date of Request:	Not reported
Date Response Received:	Not reported
Request Agency:	Not reported
Former Citation:	Not reported
Evaluation Date:	2015-06-26 00:00:00.0
Evaluation Responsible Agency:	State
Found Violation:	Yes
Evaluation Type Description:	SIGNIFICANT NON-COMPLIER
Evaluation Responsible Person Identifier:	NYMRH
Evaluation Responsible Sub-Organization:	CO
Actual Return to Compliance Date:	Not reported
Scheduled Compliance Date:	Not reported
Date of Request:	Not reported
Date Response Received:	Not reported
Request Agency:	Not reported
Former Citation:	Not reported
Evaluation Date:	2015-06-26 00:00:00.0
Evaluation Responsible Agency:	State
Found Violation:	Yes
Evaluation Type Description:	SIGNIFICANT NON-COMPLIER
Evaluation Responsible Person Identifier:	NYMRH
Evaluation Responsible Sub-Organization:	CO
Actual Return to Compliance Date:	Not reported
Scheduled Compliance Date:	Not reported
Date of Request:	Not reported
Date Response Received:	Not reported
Request Agency:	Not reported
Former Citation:	Not reported
Evaluation Date:	2015-06-26 00:00:00.0
Evaluation Responsible Agency:	State
Found Violation:	Yes
Evaluation Type Description:	SIGNIFICANT NON-COMPLIER
Evaluation Responsible Person Identifier:	NYMRH
Evaluation Responsible Sub-Organization:	CO
Actual Return to Compliance Date:	Not reported
Scheduled Compliance Date:	Not reported
Date of Request:	Not reported
Date Response Received:	Not reported
Request Agency:	Not reported
Former Citation:	Not reported
Evaluation Date:	2014-06-27 00:00:00.0
Evaluation Responsible Agency:	State
Found Violation:	Yes
Evaluation Type Description:	COMPLIANCE EVALUATION INSPECTION ON-SITE
Evaluation Responsible Person Identifier:	NYSR
Evaluation Responsible Sub-Organization:	R2
Actual Return to Compliance Date:	Not reported
Scheduled Compliance Date:	Not reported
Date of Request:	Not reported
Date Response Received:	Not reported

DRAFT

ULTRA FLEX PKG CORP-975 ESSEX ST (Continued) **1000352448**

Request Agency:	Not reported
Former Citation:	Not reported
Evaluation Date:	1991-10-03 00:00:00.0
Evaluation Responsible Agency:	State
Found Violation:	Yes
Evaluation Type Description:	COMPLIANCE EVALUATION INSPECTION ON-SITE
Evaluation Responsible Person Identifier:	NYSAN
Evaluation Responsible Sub-Organization:	R2
Actual Return to Compliance Date:	1993-01-05 00:00:00.0
Scheduled Compliance Date:	1992-03-31 00:00:00.0
Date of Request:	Not reported
Date Response Received:	Not reported
Request Agency:	Not reported
Former Citation:	Not reported
Evaluation Date:	2011-02-03 00:00:00.0
Evaluation Responsible Agency:	EPA
Found Violation:	Yes
Evaluation Type Description:	COMPLIANCE EVALUATION INSPECTION ON-SITE
Evaluation Responsible Person Identifier:	R2OSK
Evaluation Responsible Sub-Organization:	RCB
Actual Return to Compliance Date:	2011-02-04 00:00:00.0
Scheduled Compliance Date:	Not reported
Date of Request:	Not reported
Date Response Received:	Not reported
Request Agency:	Not reported
Former Citation:	Not reported
Evaluation Date:	2002-04-04 00:00:00.0
Evaluation Responsible Agency:	State
Found Violation:	Yes
Evaluation Type Description:	COMPLIANCE EVALUATION INSPECTION ON-SITE
Evaluation Responsible Person Identifier:	NYHHN
Evaluation Responsible Sub-Organization:	R2
Actual Return to Compliance Date:	2002-08-21 00:00:00.0
Scheduled Compliance Date:	Not reported
Date of Request:	Not reported
Date Response Received:	Not reported
Request Agency:	Not reported
Former Citation:	Not reported
Evaluation Date:	1993-12-14 00:00:00.0
Evaluation Responsible Agency:	State
Found Violation:	Yes
Evaluation Type Description:	COMPLIANCE EVALUATION INSPECTION ON-SITE
Evaluation Responsible Person Identifier:	NYHHN
Evaluation Responsible Sub-Organization:	R2
Actual Return to Compliance Date:	1994-06-29 00:00:00.0
Scheduled Compliance Date:	Not reported
Date of Request:	Not reported
Date Response Received:	Not reported
Request Agency:	Not reported
Former Citation:	Not reported
Evaluation Date:	2015-06-26 00:00:00.0
Evaluation Responsible Agency:	State

DRAFT

ULTRA FLEX PKG CORP-975 ESSEX ST (Continued) **1000352448**

Found Violation:	Yes
Evaluation Type Description:	SIGNIFICANT NON-COMPLIER
Evaluation Responsible Person Identifier:	NYMRH
Evaluation Responsible Sub-Organization:	CO
Actual Return to Compliance Date:	Not reported
Scheduled Compliance Date:	Not reported
Date of Request:	Not reported
Date Response Received:	Not reported
Request Agency:	Not reported
Former Citation:	Not reported

Evaluation Date:	2014-06-27 00:00:00.0
Evaluation Responsible Agency:	State
Found Violation:	Yes
Evaluation Type Description:	COMPLIANCE EVALUATION INSPECTION ON-SITE
Evaluation Responsible Person Identifier:	NYSR
Evaluation Responsible Sub-Organization:	R2
Actual Return to Compliance Date:	Not reported
Scheduled Compliance Date:	Not reported
Date of Request:	Not reported
Date Response Received:	Not reported
Request Agency:	Not reported
Former Citation:	Not reported

Evaluation Date:	2015-06-26 00:00:00.0
Evaluation Responsible Agency:	State
Found Violation:	Yes
Evaluation Type Description:	SIGNIFICANT NON-COMPLIER
Evaluation Responsible Person Identifier:	NYMRH
Evaluation Responsible Sub-Organization:	CO
Actual Return to Compliance Date:	Not reported
Scheduled Compliance Date:	Not reported
Date of Request:	Not reported
Date Response Received:	Not reported
Request Agency:	Not reported
Former Citation:	Not reported

Evaluation Date:	2015-06-26 00:00:00.0
Evaluation Responsible Agency:	State
Found Violation:	Yes
Evaluation Type Description:	SIGNIFICANT NON-COMPLIER
Evaluation Responsible Person Identifier:	NYMRH
Evaluation Responsible Sub-Organization:	CO
Actual Return to Compliance Date:	Not reported
Scheduled Compliance Date:	Not reported
Date of Request:	Not reported
Date Response Received:	Not reported
Request Agency:	Not reported
Former Citation:	Not reported

Evaluation Date:	2014-06-27 00:00:00.0
Evaluation Responsible Agency:	State
Found Violation:	Yes
Evaluation Type Description:	COMPLIANCE EVALUATION INSPECTION ON-SITE
Evaluation Responsible Person Identifier:	NYSR
Evaluation Responsible Sub-Organization:	R2
Actual Return to Compliance Date:	Not reported

DRAFT

ULTRA FLEX PKG CORP-975 ESSEX ST (Continued) **1000352448**

Scheduled Compliance Date:	Not reported
Date of Request:	Not reported
Date Response Received:	Not reported
Request Agency:	Not reported
Former Citation:	Not reported
Evaluation Date:	2015-06-26 00:00:00.0
Evaluation Responsible Agency:	State
Found Violation:	Yes
Evaluation Type Description:	SIGNIFICANT NON-COMPLIER
Evaluation Responsible Person Identifier:	NYMRH
Evaluation Responsible Sub-Organization:	CO
Actual Return to Compliance Date:	Not reported
Scheduled Compliance Date:	Not reported
Date of Request:	Not reported
Date Response Received:	Not reported
Request Agency:	Not reported
Former Citation:	Not reported
Evaluation Date:	2015-06-26 00:00:00.0
Evaluation Responsible Agency:	State
Found Violation:	Yes
Evaluation Type Description:	SIGNIFICANT NON-COMPLIER
Evaluation Responsible Person Identifier:	NYMRH
Evaluation Responsible Sub-Organization:	CO
Actual Return to Compliance Date:	Not reported
Scheduled Compliance Date:	Not reported
Date of Request:	Not reported
Date Response Received:	Not reported
Request Agency:	Not reported
Former Citation:	Not reported
Evaluation Date:	2014-06-27 00:00:00.0
Evaluation Responsible Agency:	State
Found Violation:	Yes
Evaluation Type Description:	COMPLIANCE EVALUATION INSPECTION ON-SITE
Evaluation Responsible Person Identifier:	NYSR
Evaluation Responsible Sub-Organization:	R2
Actual Return to Compliance Date:	Not reported
Scheduled Compliance Date:	Not reported
Date of Request:	Not reported
Date Response Received:	Not reported
Request Agency:	Not reported
Former Citation:	Not reported
Evaluation Date:	2014-06-27 00:00:00.0
Evaluation Responsible Agency:	State
Found Violation:	Yes
Evaluation Type Description:	COMPLIANCE EVALUATION INSPECTION ON-SITE
Evaluation Responsible Person Identifier:	NYSR
Evaluation Responsible Sub-Organization:	R2
Actual Return to Compliance Date:	Not reported
Scheduled Compliance Date:	Not reported
Date of Request:	Not reported
Date Response Received:	Not reported
Request Agency:	Not reported
Former Citation:	Not reported

DRAFT

ULTRA FLEX PKG CORP-975 ESSEX ST (Continued) **1000352448**

Evaluation Date:	2014-06-27 00:00:00.0
Evaluation Responsible Agency:	State
Found Violation:	Yes
Evaluation Type Description:	COMPLIANCE EVALUATION INSPECTION ON-SITE
Evaluation Responsible Person Identifier:	NYSR
Evaluation Responsible Sub-Organization:	R2
Actual Return to Compliance Date:	Not reported
Scheduled Compliance Date:	Not reported
Date of Request:	Not reported
Date Response Received:	Not reported
Request Agency:	Not reported
Former Citation:	Not reported

Evaluation Date:	2014-06-27 00:00:00.0
Evaluation Responsible Agency:	State
Found Violation:	Yes
Evaluation Type Description:	COMPLIANCE EVALUATION INSPECTION ON-SITE
Evaluation Responsible Person Identifier:	NYSR
Evaluation Responsible Sub-Organization:	R2
Actual Return to Compliance Date:	Not reported
Scheduled Compliance Date:	Not reported
Date of Request:	Not reported
Date Response Received:	Not reported
Request Agency:	Not reported
Former Citation:	Not reported

Evaluation Date:	2014-06-27 00:00:00.0
Evaluation Responsible Agency:	State
Found Violation:	Yes
Evaluation Type Description:	COMPLIANCE EVALUATION INSPECTION ON-SITE
Evaluation Responsible Person Identifier:	NYSR
Evaluation Responsible Sub-Organization:	R2
Actual Return to Compliance Date:	Not reported
Scheduled Compliance Date:	Not reported
Date of Request:	Not reported
Date Response Received:	Not reported
Request Agency:	Not reported
Former Citation:	Not reported

Evaluation Date:	2014-06-27 00:00:00.0
Evaluation Responsible Agency:	State
Found Violation:	Yes
Evaluation Type Description:	COMPLIANCE EVALUATION INSPECTION ON-SITE
Evaluation Responsible Person Identifier:	NYSR
Evaluation Responsible Sub-Organization:	R2
Actual Return to Compliance Date:	Not reported
Scheduled Compliance Date:	Not reported
Date of Request:	Not reported
Date Response Received:	Not reported
Request Agency:	Not reported
Former Citation:	Not reported

Evaluation Date:	2015-06-26 00:00:00.0
Evaluation Responsible Agency:	State
Found Violation:	Yes
Evaluation Type Description:	SIGNIFICANT NON-COMPLIER
Evaluation Responsible Person Identifier:	NYMRH

DRAFT

ULTRA FLEX PKG CORP-975 ESSEX ST (Continued) **1000352448**

Evaluation Responsible Sub-Organization:	CO
Actual Return to Compliance Date:	Not reported
Scheduled Compliance Date:	Not reported
Date of Request:	Not reported
Date Response Received:	Not reported
Request Agency:	Not reported
Former Citation:	Not reported
Evaluation Date:	2015-06-26 00:00:00.0
Evaluation Responsible Agency:	State
Found Violation:	Yes
Evaluation Type Description:	SIGNIFICANT NON-COMPLIER
Evaluation Responsible Person Identifier:	NYMRH
Evaluation Responsible Sub-Organization:	CO
Actual Return to Compliance Date:	Not reported
Scheduled Compliance Date:	Not reported
Date of Request:	Not reported
Date Response Received:	Not reported
Request Agency:	Not reported
Former Citation:	Not reported
Evaluation Date:	1998-12-18 00:00:00.0
Evaluation Responsible Agency:	EPA
Found Violation:	Yes
Evaluation Type Description:	COMPLIANCE EVALUATION INSPECTION ON-SITE
Evaluation Responsible Person Identifier:	R2MD
Evaluation Responsible Sub-Organization:	RCB
Actual Return to Compliance Date:	1999-04-01 00:00:00.0
Scheduled Compliance Date:	1999-04-01 00:00:00.0
Date of Request:	Not reported
Date Response Received:	Not reported
Request Agency:	Not reported
Former Citation:	Not reported
Evaluation Date:	2014-06-27 00:00:00.0
Evaluation Responsible Agency:	State
Found Violation:	Yes
Evaluation Type Description:	COMPLIANCE EVALUATION INSPECTION ON-SITE
Evaluation Responsible Person Identifier:	NYSR
Evaluation Responsible Sub-Organization:	R2
Actual Return to Compliance Date:	Not reported
Scheduled Compliance Date:	Not reported
Date of Request:	Not reported
Date Response Received:	Not reported
Request Agency:	Not reported
Former Citation:	Not reported
Evaluation Date:	2014-06-27 00:00:00.0
Evaluation Responsible Agency:	State
Found Violation:	Yes
Evaluation Type Description:	COMPLIANCE EVALUATION INSPECTION ON-SITE
Evaluation Responsible Person Identifier:	NYSR
Evaluation Responsible Sub-Organization:	R2
Actual Return to Compliance Date:	Not reported
Scheduled Compliance Date:	Not reported
Date of Request:	Not reported
Date Response Received:	Not reported

DRAFT

ULTRA FLEX PKG CORP-975 ESSEX ST (Continued) **1000352448**

Request Agency:	Not reported
Former Citation:	Not reported
Evaluation Date:	2014-06-27 00:00:00.0
Evaluation Responsible Agency:	State
Found Violation:	Yes
Evaluation Type Description:	COMPLIANCE EVALUATION INSPECTION ON-SITE
Evaluation Responsible Person Identifier:	NYSR
Evaluation Responsible Sub-Organization:	R2
Actual Return to Compliance Date:	Not reported
Scheduled Compliance Date:	Not reported
Date of Request:	Not reported
Date Response Received:	Not reported
Request Agency:	Not reported
Former Citation:	Not reported
Evaluation Date:	2014-06-27 00:00:00.0
Evaluation Responsible Agency:	State
Found Violation:	Yes
Evaluation Type Description:	COMPLIANCE EVALUATION INSPECTION ON-SITE
Evaluation Responsible Person Identifier:	NYSR
Evaluation Responsible Sub-Organization:	R2
Actual Return to Compliance Date:	Not reported
Scheduled Compliance Date:	Not reported
Date of Request:	Not reported
Date Response Received:	Not reported
Request Agency:	Not reported
Former Citation:	Not reported
Evaluation Date:	2015-06-26 00:00:00.0
Evaluation Responsible Agency:	State
Found Violation:	Yes
Evaluation Type Description:	SIGNIFICANT NON-COMPLIER
Evaluation Responsible Person Identifier:	NYMRH
Evaluation Responsible Sub-Organization:	CO
Actual Return to Compliance Date:	Not reported
Scheduled Compliance Date:	Not reported
Date of Request:	Not reported
Date Response Received:	Not reported
Request Agency:	Not reported
Former Citation:	Not reported
Evaluation Date:	2014-06-27 00:00:00.0
Evaluation Responsible Agency:	State
Found Violation:	Yes
Evaluation Type Description:	COMPLIANCE EVALUATION INSPECTION ON-SITE
Evaluation Responsible Person Identifier:	NYSR
Evaluation Responsible Sub-Organization:	R2
Actual Return to Compliance Date:	Not reported
Scheduled Compliance Date:	Not reported
Date of Request:	Not reported
Date Response Received:	Not reported
Request Agency:	Not reported
Former Citation:	Not reported
Evaluation Date:	2015-06-26 00:00:00.0
Evaluation Responsible Agency:	State

DRAFT

ULTRA FLEX PKG CORP-975 ESSEX ST (Continued) **1000352448**

Found Violation:	Yes
Evaluation Type Description:	SIGNIFICANT NON-COMPLIER
Evaluation Responsible Person Identifier:	NYMRH
Evaluation Responsible Sub-Organization:	CO
Actual Return to Compliance Date:	Not reported
Scheduled Compliance Date:	Not reported
Date of Request:	Not reported
Date Response Received:	Not reported
Request Agency:	Not reported
Former Citation:	Not reported

Evaluation Date:	2002-04-04 00:00:00.0
Evaluation Responsible Agency:	State
Found Violation:	Yes
Evaluation Type Description:	COMPLIANCE EVALUATION INSPECTION ON-SITE
Evaluation Responsible Person Identifier:	NYHHN
Evaluation Responsible Sub-Organization:	R2
Actual Return to Compliance Date:	2002-08-21 00:00:00.0
Scheduled Compliance Date:	Not reported
Date of Request:	Not reported
Date Response Received:	Not reported
Request Agency:	Not reported
Former Citation:	Not reported

Evaluation Date:	2014-06-27 00:00:00.0
Evaluation Responsible Agency:	State
Found Violation:	Yes
Evaluation Type Description:	COMPLIANCE EVALUATION INSPECTION ON-SITE
Evaluation Responsible Person Identifier:	NYSR
Evaluation Responsible Sub-Organization:	R2
Actual Return to Compliance Date:	Not reported
Scheduled Compliance Date:	Not reported
Date of Request:	Not reported
Date Response Received:	Not reported
Request Agency:	Not reported
Former Citation:	Not reported

Evaluation Date:	2015-06-26 00:00:00.0
Evaluation Responsible Agency:	State
Found Violation:	Yes
Evaluation Type Description:	SIGNIFICANT NON-COMPLIER
Evaluation Responsible Person Identifier:	NYMRH
Evaluation Responsible Sub-Organization:	CO
Actual Return to Compliance Date:	Not reported
Scheduled Compliance Date:	Not reported
Date of Request:	Not reported
Date Response Received:	Not reported
Request Agency:	Not reported
Former Citation:	Not reported

Evaluation Date:	2014-06-27 00:00:00.0
Evaluation Responsible Agency:	State
Found Violation:	Yes
Evaluation Type Description:	COMPLIANCE EVALUATION INSPECTION ON-SITE
Evaluation Responsible Person Identifier:	NYSR
Evaluation Responsible Sub-Organization:	R2
Actual Return to Compliance Date:	Not reported

DRAFT

ULTRA FLEX PKG CORP-975 ESSEX ST (Continued) **1000352448**

Scheduled Compliance Date:	Not reported
Date of Request:	Not reported
Date Response Received:	Not reported
Request Agency:	Not reported
Former Citation:	Not reported
Evaluation Date:	2015-06-26 00:00:00.0
Evaluation Responsible Agency:	State
Found Violation:	Yes
Evaluation Type Description:	SIGNIFICANT NON-COMPLIER
Evaluation Responsible Person Identifier:	NYMRH
Evaluation Responsible Sub-Organization:	CO
Actual Return to Compliance Date:	Not reported
Scheduled Compliance Date:	Not reported
Date of Request:	Not reported
Date Response Received:	Not reported
Request Agency:	Not reported
Former Citation:	Not reported
Evaluation Date:	2015-06-26 00:00:00.0
Evaluation Responsible Agency:	State
Found Violation:	Yes
Evaluation Type Description:	SIGNIFICANT NON-COMPLIER
Evaluation Responsible Person Identifier:	NYMRH
Evaluation Responsible Sub-Organization:	CO
Actual Return to Compliance Date:	Not reported
Scheduled Compliance Date:	Not reported
Date of Request:	Not reported
Date Response Received:	Not reported
Request Agency:	Not reported
Former Citation:	Not reported
Evaluation Date:	2002-10-02 00:00:00.0
Evaluation Responsible Agency:	State
Found Violation:	No
Evaluation Type Description:	NOT A SIGNIFICANT NON-COMPLIER
Evaluation Responsible Person Identifier:	NYBKP
Evaluation Responsible Sub-Organization:	CO
Actual Return to Compliance Date:	Not reported
Scheduled Compliance Date:	Not reported
Date of Request:	Not reported
Date Response Received:	Not reported
Request Agency:	Not reported
Former Citation:	Not reported
Evaluation Date:	2015-06-26 00:00:00.0
Evaluation Responsible Agency:	State
Found Violation:	Yes
Evaluation Type Description:	SIGNIFICANT NON-COMPLIER
Evaluation Responsible Person Identifier:	NYMRH
Evaluation Responsible Sub-Organization:	CO
Actual Return to Compliance Date:	Not reported
Scheduled Compliance Date:	Not reported
Date of Request:	Not reported
Date Response Received:	Not reported
Request Agency:	Not reported
Former Citation:	Not reported

DRAFT

ULTRA FLEX PKG CORP-975 ESSEX ST (Continued) **1000352448**

Evaluation Date:	2014-06-27 00:00:00.0
Evaluation Responsible Agency:	State
Found Violation:	Yes
Evaluation Type Description:	COMPLIANCE EVALUATION INSPECTION ON-SITE
Evaluation Responsible Person Identifier:	NYSR
Evaluation Responsible Sub-Organization:	R2
Actual Return to Compliance Date:	Not reported
Scheduled Compliance Date:	Not reported
Date of Request:	Not reported
Date Response Received:	Not reported
Request Agency:	Not reported
Former Citation:	Not reported

Evaluation Date:	2014-06-27 00:00:00.0
Evaluation Responsible Agency:	State
Found Violation:	Yes
Evaluation Type Description:	COMPLIANCE EVALUATION INSPECTION ON-SITE
Evaluation Responsible Person Identifier:	NYSR
Evaluation Responsible Sub-Organization:	R2
Actual Return to Compliance Date:	Not reported
Scheduled Compliance Date:	Not reported
Date of Request:	Not reported
Date Response Received:	Not reported
Request Agency:	Not reported
Former Citation:	Not reported

Evaluation Date:	2015-06-26 00:00:00.0
Evaluation Responsible Agency:	State
Found Violation:	Yes
Evaluation Type Description:	SIGNIFICANT NON-COMPLIER
Evaluation Responsible Person Identifier:	NYMRH
Evaluation Responsible Sub-Organization:	CO
Actual Return to Compliance Date:	Not reported
Scheduled Compliance Date:	Not reported
Date of Request:	Not reported
Date Response Received:	Not reported
Request Agency:	Not reported
Former Citation:	Not reported

Evaluation Date:	2014-06-27 00:00:00.0
Evaluation Responsible Agency:	State
Found Violation:	Yes
Evaluation Type Description:	COMPLIANCE EVALUATION INSPECTION ON-SITE
Evaluation Responsible Person Identifier:	NYSR
Evaluation Responsible Sub-Organization:	R2
Actual Return to Compliance Date:	Not reported
Scheduled Compliance Date:	Not reported
Date of Request:	Not reported
Date Response Received:	Not reported
Request Agency:	Not reported
Former Citation:	Not reported

Evaluation Date:	1993-12-14 00:00:00.0
Evaluation Responsible Agency:	State
Found Violation:	Yes
Evaluation Type Description:	COMPLIANCE EVALUATION INSPECTION ON-SITE
Evaluation Responsible Person Identifier:	NYHHN

DRAFT

ULTRA FLEX PKG CORP-975 ESSEX ST (Continued) **1000352448**

Evaluation Responsible Sub-Organization:	R2
Actual Return to Compliance Date:	1994-06-29 00:00:00.0
Scheduled Compliance Date:	1994-06-04 00:00:00.0
Date of Request:	Not reported
Date Response Received:	Not reported
Request Agency:	Not reported
Former Citation:	Not reported

Evaluation Date:	2002-04-04 00:00:00.0
Evaluation Responsible Agency:	State
Found Violation:	Yes
Evaluation Type Description:	COMPLIANCE EVALUATION INSPECTION ON-SITE
Evaluation Responsible Person Identifier:	NYHHN
Evaluation Responsible Sub-Organization:	R2
Actual Return to Compliance Date:	2002-08-21 00:00:00.0
Scheduled Compliance Date:	Not reported
Date of Request:	Not reported
Date Response Received:	Not reported
Request Agency:	Not reported
Former Citation:	Not reported

Evaluation Date:	2002-04-04 00:00:00.0
Evaluation Responsible Agency:	State
Found Violation:	Yes
Evaluation Type Description:	COMPLIANCE EVALUATION INSPECTION ON-SITE
Evaluation Responsible Person Identifier:	NYHHN
Evaluation Responsible Sub-Organization:	R2
Actual Return to Compliance Date:	2002-08-21 00:00:00.0
Scheduled Compliance Date:	Not reported
Date of Request:	Not reported
Date Response Received:	Not reported
Request Agency:	Not reported
Former Citation:	Not reported

Evaluation Date:	2014-06-27 00:00:00.0
Evaluation Responsible Agency:	State
Found Violation:	Yes
Evaluation Type Description:	COMPLIANCE EVALUATION INSPECTION ON-SITE
Evaluation Responsible Person Identifier:	NYSR
Evaluation Responsible Sub-Organization:	R2
Actual Return to Compliance Date:	Not reported
Scheduled Compliance Date:	Not reported
Date of Request:	Not reported
Date Response Received:	Not reported
Request Agency:	Not reported
Former Citation:	Not reported

Evaluation Date:	1993-12-14 00:00:00.0
Evaluation Responsible Agency:	State
Found Violation:	Yes
Evaluation Type Description:	COMPLIANCE EVALUATION INSPECTION ON-SITE
Evaluation Responsible Person Identifier:	NYHHN
Evaluation Responsible Sub-Organization:	R2
Actual Return to Compliance Date:	1994-06-29 00:00:00.0
Scheduled Compliance Date:	Not reported
Date of Request:	Not reported
Date Response Received:	Not reported

DRAFT

ULTRA FLEX PKG CORP-975 ESSEX ST (Continued) **1000352448**

Request Agency:	Not reported
Former Citation:	Not reported
Evaluation Date:	2002-04-04 00:00:00.0
Evaluation Responsible Agency:	State
Found Violation:	Yes
Evaluation Type Description:	COMPLIANCE EVALUATION INSPECTION ON-SITE
Evaluation Responsible Person Identifier:	NYHHN
Evaluation Responsible Sub-Organization:	R2
Actual Return to Compliance Date:	2002-08-21 00:00:00.0
Scheduled Compliance Date:	Not reported
Date of Request:	Not reported
Date Response Received:	Not reported
Request Agency:	Not reported
Former Citation:	Not reported
Evaluation Date:	2015-06-26 00:00:00.0
Evaluation Responsible Agency:	State
Found Violation:	Yes
Evaluation Type Description:	SIGNIFICANT NON-COMPLIER
Evaluation Responsible Person Identifier:	NYMRH
Evaluation Responsible Sub-Organization:	CO
Actual Return to Compliance Date:	Not reported
Scheduled Compliance Date:	Not reported
Date of Request:	Not reported
Date Response Received:	Not reported
Request Agency:	Not reported
Former Citation:	Not reported
Evaluation Date:	2014-06-27 00:00:00.0
Evaluation Responsible Agency:	State
Found Violation:	Yes
Evaluation Type Description:	COMPLIANCE EVALUATION INSPECTION ON-SITE
Evaluation Responsible Person Identifier:	NYSR
Evaluation Responsible Sub-Organization:	R2
Actual Return to Compliance Date:	Not reported
Scheduled Compliance Date:	Not reported
Date of Request:	Not reported
Date Response Received:	Not reported
Request Agency:	Not reported
Former Citation:	Not reported
Evaluation Date:	2015-06-26 00:00:00.0
Evaluation Responsible Agency:	State
Found Violation:	Yes
Evaluation Type Description:	SIGNIFICANT NON-COMPLIER
Evaluation Responsible Person Identifier:	NYMRH
Evaluation Responsible Sub-Organization:	CO
Actual Return to Compliance Date:	Not reported
Scheduled Compliance Date:	Not reported
Date of Request:	Not reported
Date Response Received:	Not reported
Request Agency:	Not reported
Former Citation:	Not reported
Evaluation Date:	2002-04-04 00:00:00.0
Evaluation Responsible Agency:	State

DRAFT

ULTRA FLEX PKG CORP-975 ESSEX ST (Continued) **1000352448**

Found Violation:	Yes
Evaluation Type Description:	COMPLIANCE EVALUATION INSPECTION ON-SITE
Evaluation Responsible Person Identifier:	NYHHN
Evaluation Responsible Sub-Organization:	R2
Actual Return to Compliance Date:	2002-08-21 00:00:00.0
Scheduled Compliance Date:	Not reported
Date of Request:	Not reported
Date Response Received:	Not reported
Request Agency:	Not reported
Former Citation:	Not reported

Evaluation Date:	2015-06-26 00:00:00.0
Evaluation Responsible Agency:	State
Found Violation:	Yes
Evaluation Type Description:	SIGNIFICANT NON-COMPLIER
Evaluation Responsible Person Identifier:	NYMRH
Evaluation Responsible Sub-Organization:	CO
Actual Return to Compliance Date:	Not reported
Scheduled Compliance Date:	Not reported
Date of Request:	Not reported
Date Response Received:	Not reported
Request Agency:	Not reported
Former Citation:	Not reported

Evaluation Date:	1991-11-12 00:00:00.0
Evaluation Responsible Agency:	State
Found Violation:	No
Evaluation Type Description:	SIGNIFICANT NON-COMPLIER
Evaluation Responsible Person Identifier:	Not reported
Evaluation Responsible Sub-Organization:	Not reported
Actual Return to Compliance Date:	Not reported
Scheduled Compliance Date:	Not reported
Date of Request:	Not reported
Date Response Received:	Not reported
Request Agency:	Not reported
Former Citation:	Not reported

Evaluation Date:	2015-06-26 00:00:00.0
Evaluation Responsible Agency:	State
Found Violation:	Yes
Evaluation Type Description:	SIGNIFICANT NON-COMPLIER
Evaluation Responsible Person Identifier:	NYMRH
Evaluation Responsible Sub-Organization:	CO
Actual Return to Compliance Date:	Not reported
Scheduled Compliance Date:	Not reported
Date of Request:	Not reported
Date Response Received:	Not reported
Request Agency:	Not reported
Former Citation:	Not reported

Evaluation Date:	1994-04-01 00:00:00.0
Evaluation Responsible Agency:	State
Found Violation:	Yes
Evaluation Type Description:	NON-FINANCIAL RECORD REVIEW
Evaluation Responsible Person Identifier:	Not reported
Evaluation Responsible Sub-Organization:	TS
Actual Return to Compliance Date:	1994-08-17 00:00:00.0

DRAFT

ULTRA FLEX PKG CORP-975 ESSEX ST (Continued) **1000352448**

Scheduled Compliance Date:	Not reported
Date of Request:	Not reported
Date Response Received:	Not reported
Request Agency:	Not reported
Former Citation:	Not reported
Evaluation Date:	2015-06-26 00:00:00.0
Evaluation Responsible Agency:	State
Found Violation:	Yes
Evaluation Type Description:	SIGNIFICANT NON-COMPLIER
Evaluation Responsible Person Identifier:	NYMRH
Evaluation Responsible Sub-Organization:	CO
Actual Return to Compliance Date:	Not reported
Scheduled Compliance Date:	Not reported
Date of Request:	Not reported
Date Response Received:	Not reported
Request Agency:	Not reported
Former Citation:	Not reported

DRAFT

ULTRA FLEX PKG CORP-975 ESSEX ST (Continued) **1000352448**

Evaluation Date:	2014-06-27 00:00:00.0
Evaluation Responsible Agency:	State
Found Violation:	Yes
Evaluation Type Description:	COMPLIANCE EVALUATION INSPECTION ON-SITE
Evaluation Responsible Person Identifier:	NYSR
Evaluation Responsible Sub-Organization:	R2
Actual Return to Compliance Date:	Not reported
Scheduled Compliance Date:	Not reported
Date of Request:	Not reported
Date Response Received:	Not reported
Request Agency:	Not reported
Former Citation:	Not reported

Evaluation Date:	2014-06-27 00:00:00.0
Evaluation Responsible Agency:	State
Found Violation:	Yes
Evaluation Type Description:	COMPLIANCE EVALUATION INSPECTION ON-SITE
Evaluation Responsible Person Identifier:	NYSR
Evaluation Responsible Sub-Organization:	R2
Actual Return to Compliance Date:	Not reported
Scheduled Compliance Date:	Not reported
Date of Request:	Not reported
Date Response Received:	Not reported
Request Agency:	Not reported
Former Citation:	Not reported

Evaluation Date:	2014-06-27 00:00:00.0
Evaluation Responsible Agency:	State
Found Violation:	Yes
Evaluation Type Description:	COMPLIANCE EVALUATION INSPECTION ON-SITE
Evaluation Responsible Person Identifier:	NYSR
Evaluation Responsible Sub-Organization:	R2
Actual Return to Compliance Date:	Not reported
Scheduled Compliance Date:	Not reported
Date of Request:	Not reported
Date Response Received:	Not reported
Request Agency:	Not reported
Former Citation:	Not reported

Evaluation Date:	2015-06-26 00:00:00.0
Evaluation Responsible Agency:	State
Found Violation:	Yes
Evaluation Type Description:	SIGNIFICANT NON-COMPLIER
Evaluation Responsible Person Identifier:	NYMRH
Evaluation Responsible Sub-Organization:	CO
Actual Return to Compliance Date:	Not reported
Scheduled Compliance Date:	Not reported
Date of Request:	Not reported
Date Response Received:	Not reported
Request Agency:	Not reported
Former Citation:	Not reported

Evaluation Date:	2014-06-27 00:00:00.0
Evaluation Responsible Agency:	State
Found Violation:	Yes
Evaluation Type Description:	COMPLIANCE EVALUATION INSPECTION ON-SITE
Evaluation Responsible Person Identifier:	NYSR

DRAFT

ULTRA FLEX PKG CORP-975 ESSEX ST (Continued) **1000352448**

Evaluation Responsible Sub-Organization:	R2
Actual Return to Compliance Date:	Not reported
Scheduled Compliance Date:	Not reported
Date of Request:	Not reported
Date Response Received:	Not reported
Request Agency:	Not reported
Former Citation:	Not reported
Evaluation Date:	2014-06-27 00:00:00.0
Evaluation Responsible Agency:	State
Found Violation:	Yes
Evaluation Type Description:	COMPLIANCE EVALUATION INSPECTION ON-SITE
Evaluation Responsible Person Identifier:	NYSR
Evaluation Responsible Sub-Organization:	R2
Actual Return to Compliance Date:	Not reported
Scheduled Compliance Date:	Not reported
Date of Request:	Not reported
Date Response Received:	Not reported
Request Agency:	Not reported
Former Citation:	Not reported
Evaluation Date:	2015-06-26 00:00:00.0
Evaluation Responsible Agency:	State
Found Violation:	Yes
Evaluation Type Description:	SIGNIFICANT NON-COMPLIER
Evaluation Responsible Person Identifier:	NYMRH
Evaluation Responsible Sub-Organization:	CO
Actual Return to Compliance Date:	Not reported
Scheduled Compliance Date:	Not reported
Date of Request:	Not reported
Date Response Received:	Not reported
Request Agency:	Not reported
Former Citation:	Not reported
Evaluation Date:	2014-06-27 00:00:00.0
Evaluation Responsible Agency:	State
Found Violation:	Yes
Evaluation Type Description:	COMPLIANCE EVALUATION INSPECTION ON-SITE
Evaluation Responsible Person Identifier:	NYSR
Evaluation Responsible Sub-Organization:	R2
Actual Return to Compliance Date:	Not reported
Scheduled Compliance Date:	Not reported
Date of Request:	Not reported
Date Response Received:	Not reported
Request Agency:	Not reported
Former Citation:	Not reported
Evaluation Date:	2015-06-26 00:00:00.0
Evaluation Responsible Agency:	State
Found Violation:	Yes
Evaluation Type Description:	SIGNIFICANT NON-COMPLIER
Evaluation Responsible Person Identifier:	NYMRH
Evaluation Responsible Sub-Organization:	CO
Actual Return to Compliance Date:	Not reported
Scheduled Compliance Date:	Not reported
Date of Request:	Not reported
Date Response Received:	Not reported

DRAFT

ULTRA FLEX PKG CORP-975 ESSEX ST (Continued) **1000352448**

Request Agency:	Not reported
Former Citation:	Not reported
Evaluation Date:	1998-12-10 00:00:00.0
Evaluation Responsible Agency:	EPA
Found Violation:	Yes
Evaluation Type Description:	COMPLIANCE EVALUATION INSPECTION ON-SITE
Evaluation Responsible Person Identifier:	R2AHJ
Evaluation Responsible Sub-Organization:	RCB
Actual Return to Compliance Date:	1999-04-01 00:00:00.0
Scheduled Compliance Date:	1999-04-01 00:00:00.0
Date of Request:	Not reported
Date Response Received:	Not reported
Request Agency:	Not reported
Former Citation:	Not reported
Evaluation Date:	2014-06-27 00:00:00.0
Evaluation Responsible Agency:	State
Found Violation:	Yes
Evaluation Type Description:	COMPLIANCE EVALUATION INSPECTION ON-SITE
Evaluation Responsible Person Identifier:	NYSR
Evaluation Responsible Sub-Organization:	R2
Actual Return to Compliance Date:	Not reported
Scheduled Compliance Date:	Not reported
Date of Request:	Not reported
Date Response Received:	Not reported
Request Agency:	Not reported
Former Citation:	Not reported
Evaluation Date:	2014-06-27 00:00:00.0
Evaluation Responsible Agency:	State
Found Violation:	Yes
Evaluation Type Description:	COMPLIANCE EVALUATION INSPECTION ON-SITE
Evaluation Responsible Person Identifier:	NYSR
Evaluation Responsible Sub-Organization:	R2
Actual Return to Compliance Date:	Not reported
Scheduled Compliance Date:	Not reported
Date of Request:	Not reported
Date Response Received:	Not reported
Request Agency:	Not reported
Former Citation:	Not reported
Evaluation Date:	2014-06-27 00:00:00.0
Evaluation Responsible Agency:	State
Found Violation:	Yes
Evaluation Type Description:	COMPLIANCE EVALUATION INSPECTION ON-SITE
Evaluation Responsible Person Identifier:	NYSR
Evaluation Responsible Sub-Organization:	R2
Actual Return to Compliance Date:	Not reported
Scheduled Compliance Date:	Not reported
Date of Request:	Not reported
Date Response Received:	Not reported
Request Agency:	Not reported
Former Citation:	Not reported
Evaluation Date:	2015-06-26 00:00:00.0
Evaluation Responsible Agency:	State

DRAFT

ULTRA FLEX PKG CORP-975 ESSEX ST (Continued) **1000352448**

Found Violation:	Yes
Evaluation Type Description:	SIGNIFICANT NON-COMPLIER
Evaluation Responsible Person Identifier:	NYMRH
Evaluation Responsible Sub-Organization:	CO
Actual Return to Compliance Date:	Not reported
Scheduled Compliance Date:	Not reported
Date of Request:	Not reported
Date Response Received:	Not reported
Request Agency:	Not reported
Former Citation:	Not reported

Evaluation Date:	2015-06-26 00:00:00.0
Evaluation Responsible Agency:	State
Found Violation:	Yes
Evaluation Type Description:	SIGNIFICANT NON-COMPLIER
Evaluation Responsible Person Identifier:	NYMRH
Evaluation Responsible Sub-Organization:	CO
Actual Return to Compliance Date:	Not reported
Scheduled Compliance Date:	Not reported
Date of Request:	Not reported
Date Response Received:	Not reported
Request Agency:	Not reported
Former Citation:	Not reported

Evaluation Date:	2015-06-26 00:00:00.0
Evaluation Responsible Agency:	State
Found Violation:	Yes
Evaluation Type Description:	SIGNIFICANT NON-COMPLIER
Evaluation Responsible Person Identifier:	NYMRH
Evaluation Responsible Sub-Organization:	CO
Actual Return to Compliance Date:	Not reported
Scheduled Compliance Date:	Not reported
Date of Request:	Not reported
Date Response Received:	Not reported
Request Agency:	Not reported
Former Citation:	Not reported

Evaluation Date:	2015-06-26 00:00:00.0
Evaluation Responsible Agency:	State
Found Violation:	Yes
Evaluation Type Description:	SIGNIFICANT NON-COMPLIER
Evaluation Responsible Person Identifier:	NYMRH
Evaluation Responsible Sub-Organization:	CO
Actual Return to Compliance Date:	Not reported
Scheduled Compliance Date:	Not reported
Date of Request:	Not reported
Date Response Received:	Not reported
Request Agency:	Not reported
Former Citation:	Not reported

Evaluation Date:	2014-06-27 00:00:00.0
Evaluation Responsible Agency:	State
Found Violation:	Yes
Evaluation Type Description:	COMPLIANCE EVALUATION INSPECTION ON-SITE
Evaluation Responsible Person Identifier:	NYSR
Evaluation Responsible Sub-Organization:	R2
Actual Return to Compliance Date:	Not reported

DRAFT

ULTRA FLEX PKG CORP-975 ESSEX ST (Continued) **1000352448**

Scheduled Compliance Date:	Not reported
Date of Request:	Not reported
Date Response Received:	Not reported
Request Agency:	Not reported
Former Citation:	Not reported
Evaluation Date:	2015-06-26 00:00:00.0
Evaluation Responsible Agency:	State
Found Violation:	Yes
Evaluation Type Description:	SIGNIFICANT NON-COMPLIER
Evaluation Responsible Person Identifier:	NYMRH
Evaluation Responsible Sub-Organization:	CO
Actual Return to Compliance Date:	Not reported
Scheduled Compliance Date:	Not reported
Date of Request:	Not reported
Date Response Received:	Not reported
Request Agency:	Not reported
Former Citation:	Not reported
Evaluation Date:	2014-06-27 00:00:00.0
Evaluation Responsible Agency:	State
Found Violation:	Yes
Evaluation Type Description:	COMPLIANCE EVALUATION INSPECTION ON-SITE
Evaluation Responsible Person Identifier:	NYSR
Evaluation Responsible Sub-Organization:	R2
Actual Return to Compliance Date:	Not reported
Scheduled Compliance Date:	Not reported
Date of Request:	Not reported
Date Response Received:	Not reported
Request Agency:	Not reported
Former Citation:	Not reported
Evaluation Date:	2014-06-27 00:00:00.0
Evaluation Responsible Agency:	State
Found Violation:	Yes
Evaluation Type Description:	COMPLIANCE EVALUATION INSPECTION ON-SITE
Evaluation Responsible Person Identifier:	NYSR
Evaluation Responsible Sub-Organization:	R2
Actual Return to Compliance Date:	Not reported
Scheduled Compliance Date:	Not reported
Date of Request:	Not reported
Date Response Received:	Not reported
Request Agency:	Not reported
Former Citation:	Not reported
Evaluation Date:	2015-06-26 00:00:00.0
Evaluation Responsible Agency:	State
Found Violation:	Yes
Evaluation Type Description:	SIGNIFICANT NON-COMPLIER
Evaluation Responsible Person Identifier:	NYMRH
Evaluation Responsible Sub-Organization:	CO
Actual Return to Compliance Date:	Not reported
Scheduled Compliance Date:	Not reported
Date of Request:	Not reported
Date Response Received:	Not reported
Request Agency:	Not reported
Former Citation:	Not reported

DRAFT

ULTRA FLEX PKG CORP-975 ESSEX ST (Continued) **1000352448**

Evaluation Date:	1994-04-01 00:00:00.0
Evaluation Responsible Agency:	State
Found Violation:	Yes
Evaluation Type Description:	NON-FINANCIAL RECORD REVIEW
Evaluation Responsible Person Identifier:	Not reported
Evaluation Responsible Sub-Organization:	TS
Actual Return to Compliance Date:	1994-08-17 00:00:00.0
Scheduled Compliance Date:	Not reported
Date of Request:	Not reported
Date Response Received:	Not reported
Request Agency:	Not reported
Former Citation:	Not reported

Evaluation Date:	2015-06-26 00:00:00.0
Evaluation Responsible Agency:	State
Found Violation:	Yes
Evaluation Type Description:	SIGNIFICANT NON-COMPLIER
Evaluation Responsible Person Identifier:	NYMRH
Evaluation Responsible Sub-Organization:	CO
Actual Return to Compliance Date:	Not reported
Scheduled Compliance Date:	Not reported
Date of Request:	Not reported
Date Response Received:	Not reported
Request Agency:	Not reported
Former Citation:	Not reported

Evaluation Date:	2014-06-27 00:00:00.0
Evaluation Responsible Agency:	State
Found Violation:	Yes
Evaluation Type Description:	COMPLIANCE EVALUATION INSPECTION ON-SITE
Evaluation Responsible Person Identifier:	NYSR
Evaluation Responsible Sub-Organization:	R2
Actual Return to Compliance Date:	Not reported
Scheduled Compliance Date:	Not reported
Date of Request:	Not reported
Date Response Received:	Not reported
Request Agency:	Not reported
Former Citation:	Not reported

Evaluation Date:	2015-06-26 00:00:00.0
Evaluation Responsible Agency:	State
Found Violation:	Yes
Evaluation Type Description:	SIGNIFICANT NON-COMPLIER
Evaluation Responsible Person Identifier:	NYMRH
Evaluation Responsible Sub-Organization:	CO
Actual Return to Compliance Date:	Not reported
Scheduled Compliance Date:	Not reported
Date of Request:	Not reported
Date Response Received:	Not reported
Request Agency:	Not reported
Former Citation:	Not reported

Evaluation Date:	2014-06-27 00:00:00.0
Evaluation Responsible Agency:	State
Found Violation:	Yes
Evaluation Type Description:	COMPLIANCE EVALUATION INSPECTION ON-SITE
Evaluation Responsible Person Identifier:	NYSR

DRAFT

ULTRA FLEX PKG CORP-975 ESSEX ST (Continued) **1000352448**

Evaluation Responsible Sub-Organization:	R2
Actual Return to Compliance Date:	Not reported
Scheduled Compliance Date:	Not reported
Date of Request:	Not reported
Date Response Received:	Not reported
Request Agency:	Not reported
Former Citation:	Not reported
Evaluation Date:	2015-06-26 00:00:00.0
Evaluation Responsible Agency:	State
Found Violation:	Yes
Evaluation Type Description:	SIGNIFICANT NON-COMPLIER
Evaluation Responsible Person Identifier:	NYMRH
Evaluation Responsible Sub-Organization:	CO
Actual Return to Compliance Date:	Not reported
Scheduled Compliance Date:	Not reported
Date of Request:	Not reported
Date Response Received:	Not reported
Request Agency:	Not reported
Former Citation:	Not reported
Evaluation Date:	2015-06-26 00:00:00.0
Evaluation Responsible Agency:	State
Found Violation:	Yes
Evaluation Type Description:	SIGNIFICANT NON-COMPLIER
Evaluation Responsible Person Identifier:	NYMRH
Evaluation Responsible Sub-Organization:	CO
Actual Return to Compliance Date:	Not reported
Scheduled Compliance Date:	Not reported
Date of Request:	Not reported
Date Response Received:	Not reported
Request Agency:	Not reported
Former Citation:	Not reported
Evaluation Date:	2014-06-27 00:00:00.0
Evaluation Responsible Agency:	State
Found Violation:	Yes
Evaluation Type Description:	COMPLIANCE EVALUATION INSPECTION ON-SITE
Evaluation Responsible Person Identifier:	NYSR
Evaluation Responsible Sub-Organization:	R2
Actual Return to Compliance Date:	Not reported
Scheduled Compliance Date:	Not reported
Date of Request:	Not reported
Date Response Received:	Not reported
Request Agency:	Not reported
Former Citation:	Not reported
Evaluation Date:	2014-06-27 00:00:00.0
Evaluation Responsible Agency:	State
Found Violation:	Yes
Evaluation Type Description:	COMPLIANCE EVALUATION INSPECTION ON-SITE
Evaluation Responsible Person Identifier:	NYSR
Evaluation Responsible Sub-Organization:	R2
Actual Return to Compliance Date:	Not reported
Scheduled Compliance Date:	Not reported
Date of Request:	Not reported
Date Response Received:	Not reported

DRAFT

ULTRA FLEX PKG CORP-975 ESSEX ST (Continued) **1000352448**

Request Agency:	Not reported
Former Citation:	Not reported
Evaluation Date:	2014-06-27 00:00:00.0
Evaluation Responsible Agency:	State
Found Violation:	Yes
Evaluation Type Description:	COMPLIANCE EVALUATION INSPECTION ON-SITE
Evaluation Responsible Person Identifier:	NYSR
Evaluation Responsible Sub-Organization:	R2
Actual Return to Compliance Date:	Not reported
Scheduled Compliance Date:	Not reported
Date of Request:	Not reported
Date Response Received:	Not reported
Request Agency:	Not reported
Former Citation:	Not reported
Evaluation Date:	2014-06-27 00:00:00.0
Evaluation Responsible Agency:	State
Found Violation:	Yes
Evaluation Type Description:	COMPLIANCE EVALUATION INSPECTION ON-SITE
Evaluation Responsible Person Identifier:	NYSR
Evaluation Responsible Sub-Organization:	R2
Actual Return to Compliance Date:	Not reported
Scheduled Compliance Date:	Not reported
Date of Request:	Not reported
Date Response Received:	Not reported
Request Agency:	Not reported
Former Citation:	Not reported

ICIS:

Enforcement Action ID:	NY000A00002610500149003O5
FRS ID:	110000809046
Action Name:	ULTRA FLEX PKG CORP-975 ESSEX ST 360470024800305
Facility Name:	TRANSCONTINENTAL ULTRA FLEX INC.
Facility Address:	975 ESSEX ST BROOKLYN, NY 112085419
Enforcement Action Type:	Notice of Violation
Facility County:	KINGS
Program System Acronym:	AIR
Enforcement Action Forum Desc:	Administrative - Informal
EA Type Code:	NOV
Facility SIC Code:	2759
Federal Facility ID:	Not reported
Latitude in Decimal Degrees:	40.660702
Longitude in Decimal Degrees:	73.8743574
Permit Type Desc:	Not reported
Program System Acronym:	NY0000002610500149
Facility NAICS Code:	323119
Tribal Land Code:	Not reported
Enforcement Action ID:	02-2002-A059
FRS ID:	110000809046
Action Name:	ULTRA FLEX PKG CORP-975 ESSEX ST 360470024800319
Facility Name:	TRANSCONTINENTAL ULTRA FLEX INC.
Facility Address:	975 ESSEX ST BROOKLYN, NY 112085419

DRAFT

ULTRA FLEX PKG CORP-975 ESSEX ST (Continued) **1000352448**

Enforcement Action Type:	CAA 113D Withdrawn
Facility County:	KINGS
Program System Acronym:	AIR
Enforcement Action Forum Desc:	Administrative - Formal
EA Type Code:	113DWD
Facility SIC Code:	2759
Federal Facility ID:	Not reported
Latitude in Decimal Degrees:	40.660702
Longitude in Decimal Degrees:	73.8743574
Permit Type Desc:	Not reported
Program System Acronym:	NY0000002610500149
Facility NAICS Code:	323119
Tribal Land Code:	Not reported

US AIRS (AFS):

Envid:	1000352448
Region Code:	02
County Code:	NY047
Programmatic ID:	AIR NY0000002610500149
Facility Registry ID:	110000809046
D and B Number:	Not reported
Facility Site Name:	TRANSCONTINENTAL ULTRA FLEX INC.
Primary SIC Code:	2759
NAICS Code:	323119
Default Air Classification Code:	MAJ
Facility Type of Ownership Code:	Not reported
Air CMS Category Code:	TVM
HPV Status:	Not reported

US AIRS (AFS):

Region Code:	02
Programmatic ID:	AIR NY0000002610500149
Facility Registry ID:	110000809046
Air Operating Status Code:	OPR
Default Air Classification Code:	MAJ
Air Program:	MACT Standards (40 CFR Part 63)
Activity Date:	2014-07-31 00:00:00
Activity Status Date:	2016-05-02 13:12:03
Activity Group:	Compliance Monitoring
Activity Type:	Inspection/Evaluation
Activity Status:	Active

Region Code:	02
Programmatic ID:	AIR NY0000002610500149
Facility Registry ID:	110000809046
Air Operating Status Code:	OPR
Default Air Classification Code:	MAJ
Air Program:	MACT Standards (40 CFR Part 63)
Activity Date:	2014-10-24 00:00:00
Activity Status Date:	2016-05-02 13:12:03
Activity Group:	Compliance Monitoring
Activity Type:	Inspection/Evaluation
Activity Status:	Active

Region Code:	02
Programmatic ID:	AIR NY0000002610500149

DRAFT

ULTRA FLEX PKG CORP-975 ESSEX ST (Continued) **1000352448**

Facility Registry ID: 110000809046
Air Operating Status Code: OPR
Default Air Classification Code: MAJ
Air Program: MACT Standards (40 CFR Part 63)
Activity Date: 2015-04-24 00:00:00
Activity Status Date: 2016-05-02 13:12:04
Activity Group: Compliance Monitoring
Activity Type: Inspection/Evaluation
Activity Status: Active

Region Code: 02
Programmatic ID: AIR NY0000002610500149
Facility Registry ID: 110000809046
Air Operating Status Code: OPR
Default Air Classification Code: MAJ
Air Program: MACT Standards (40 CFR Part 63)
Activity Date: 2015-07-29 00:00:00
Activity Status Date: 2016-05-02 13:12:03
Activity Group: Compliance Monitoring
Activity Type: Inspection/Evaluation
Activity Status: Active

Region Code: 02
Programmatic ID: AIR NY0000002610500149
Facility Registry ID: 110000809046
Air Operating Status Code: OPR
Default Air Classification Code: MAJ
Air Program: MACT Standards (40 CFR Part 63)
Activity Date: 2015-10-27 00:00:00
Activity Status Date: 2016-05-02 13:12:03
Activity Group: Compliance Monitoring
Activity Type: Inspection/Evaluation
Activity Status: Active

Region Code: 02
Programmatic ID: AIR NY0000002610500149
Facility Registry ID: 110000809046
Air Operating Status Code: OPR
Default Air Classification Code: MAJ
Air Program: MACT Standards (40 CFR Part 63)
Activity Date: 2015-12-03 00:00:00
Activity Status Date: 2016-05-02 13:12:03
Activity Group: Compliance Monitoring
Activity Type: Inspection/Evaluation
Activity Status: Active

Region Code: 02
Programmatic ID: AIR NY0000002610500149
Facility Registry ID: 110000809046
Air Operating Status Code: OPR
Default Air Classification Code: MAJ
Air Program: MACT Standards (40 CFR Part 63)
Activity Date: 2015-12-04 00:00:00
Activity Status Date: 2016-05-02 13:12:03
Activity Group: Compliance Monitoring
Activity Type: Inspection/Evaluation
Activity Status: Active

DRAFT

ULTRA FLEX PKG CORP-975 ESSEX ST (Continued) **1000352448**

Region Code: 02
Programmatic ID: AIR NY0000002610500149
Facility Registry ID: 110000809046
Air Operating Status Code: OPR
Default Air Classification Code: MAJ
Air Program: MACT Standards (40 CFR Part 63)
Activity Date: 2015-12-04 00:00:00
Activity Status Date: 2016-05-02 14:07:05
Activity Group: Compliance Monitoring
Activity Type: Inspection/Evaluation
Activity Status: Active

Region Code: 02
Programmatic ID: AIR NY0000002610500149
Facility Registry ID: 110000809046
Air Operating Status Code: OPR
Default Air Classification Code: MAJ
Air Program: MACT Standards (40 CFR Part 63)
Activity Date: 2016-01-21 00:00:00
Activity Status Date: 2016-06-09 07:01:20
Activity Group: Compliance Monitoring
Activity Type: Inspection/Evaluation
Activity Status: Active

Region Code: 02
Programmatic ID: AIR NY0000002610500149
Facility Registry ID: 110000809046
Air Operating Status Code: OPR
Default Air Classification Code: MAJ
Air Program: MACT Standards (40 CFR Part 63)
Activity Date: 2016-01-21 00:00:00
Activity Status Date: 2016-06-09 07:02:19
Activity Group: Compliance Monitoring
Activity Type: Inspection/Evaluation
Activity Status: Active

Region Code: 02
Programmatic ID: AIR NY0000002610500149
Facility Registry ID: 110000809046
Air Operating Status Code: OPR
Default Air Classification Code: MAJ
Air Program: MACT Standards (40 CFR Part 63)
Activity Date: 2016-04-29 00:00:00
Activity Status Date: 2016-06-09 07:01:20
Activity Group: Compliance Monitoring
Activity Type: Inspection/Evaluation
Activity Status: Active

Region Code: 02
Programmatic ID: AIR NY0000002610500149
Facility Registry ID: 110000809046
Air Operating Status Code: OPR
Default Air Classification Code: MAJ
Air Program: MACT Standards (40 CFR Part 63)
Activity Date: 2016-08-05 00:00:00
Activity Status Date: 2016-09-09 07:16:58
Activity Group: Compliance Monitoring

DRAFT

ULTRA FLEX PKG CORP-975 ESSEX ST (Continued) **1000352448**

Activity Type: Inspection/Evaluation
Activity Status: Active

Region Code: 02
Programmatic ID: AIR NY0000002610500149
Facility Registry ID: 110000809046
Air Operating Status Code: OPR
Default Air Classification Code: MAJ
Air Program: MACT Standards (40 CFR Part 63)
Activity Date: 2016-09-08 00:00:00
Activity Status Date: 2016-09-09 07:16:58
Activity Group: Compliance Monitoring
Activity Type: Inspection/Evaluation
Activity Status: Active

Region Code: 02
Programmatic ID: AIR NY0000002610500149
Facility Registry ID: 110000809046
Air Operating Status Code: OPR
Default Air Classification Code: MAJ
Air Program: MACT Standards (40 CFR Part 63)
Activity Date: 2000-02-16 00:00:00
Activity Status Date: Not reported
Activity Group: Compliance Monitoring
Activity Type: Inspection/Evaluation
Activity Status: Not reported

Region Code: 02
Programmatic ID: AIR NY0000002610500149
Facility Registry ID: 110000809046
Air Operating Status Code: OPR
Default Air Classification Code: MAJ
Air Program: MACT Standards (40 CFR Part 63)
Activity Date: 2000-12-20 00:00:00
Activity Status Date: Not reported
Activity Group: Compliance Monitoring
Activity Type: Inspection/Evaluation
Activity Status: Not reported

Region Code: 02
Programmatic ID: AIR NY0000002610500149
Facility Registry ID: 110000809046
Air Operating Status Code: OPR
Default Air Classification Code: MAJ
Air Program: MACT Standards (40 CFR Part 63)
Activity Date: 2001-11-07 00:00:00
Activity Status Date: Not reported
Activity Group: Compliance Monitoring
Activity Type: Inspection/Evaluation
Activity Status: Not reported

Region Code: 02
Programmatic ID: AIR NY0000002610500149
Facility Registry ID: 110000809046
Air Operating Status Code: OPR
Default Air Classification Code: MAJ
Air Program: MACT Standards (40 CFR Part 63)

DRAFT

ULTRA FLEX PKG CORP-975 ESSEX ST (Continued) **1000352448**

Activity Date: 2002-02-01 00:00:00
Activity Status Date: Not reported
Activity Group: Compliance Monitoring
Activity Type: Inspection/Evaluation
Activity Status: Not reported

Region Code: 02
Programmatic ID: AIR NY0000002610500149
Facility Registry ID: 110000809046
Air Operating Status Code: OPR
Default Air Classification Code: MAJ
Air Program: MACT Standards (40 CFR Part 63)
Activity Date: 2002-06-19 00:00:00
Activity Status Date: Not reported
Activity Group: Compliance Monitoring
Activity Type: Inspection/Evaluation
Activity Status: Not reported

Region Code: 02
Programmatic ID: AIR NY0000002610500149
Facility Registry ID: 110000809046
Air Operating Status Code: OPR
Default Air Classification Code: MAJ
Air Program: MACT Standards (40 CFR Part 63)
Activity Date: 2002-07-29 00:00:00
Activity Status Date: Not reported
Activity Group: Compliance Monitoring
Activity Type: Inspection/Evaluation
Activity Status: Not reported

Region Code: 02
Programmatic ID: AIR NY0000002610500149
Facility Registry ID: 110000809046
Air Operating Status Code: OPR
Default Air Classification Code: MAJ
Air Program: MACT Standards (40 CFR Part 63)
Activity Date: 2002-09-12 00:00:00
Activity Status Date: Not reported
Activity Group: Compliance Monitoring
Activity Type: Inspection/Evaluation
Activity Status: Not reported

Region Code: 02
Programmatic ID: AIR NY0000002610500149
Facility Registry ID: 110000809046
Air Operating Status Code: OPR
Default Air Classification Code: MAJ
Air Program: MACT Standards (40 CFR Part 63)
Activity Date: 2002-10-07 00:00:00
Activity Status Date: Not reported
Activity Group: Compliance Monitoring
Activity Type: Inspection/Evaluation
Activity Status: Not reported

Region Code: 02
Programmatic ID: AIR NY0000002610500149
Facility Registry ID: 110000809046

DRAFT

ULTRA FLEX PKG CORP-975 ESSEX ST (Continued) **1000352448**

Air Operating Status Code: OPR
Default Air Classification Code: MAJ
Air Program: MACT Standards (40 CFR Part 63)
Activity Date: 2003-02-03 00:00:00
Activity Status Date: Not reported
Activity Group: Compliance Monitoring
Activity Type: Inspection/Evaluation
Activity Status: Not reported

Region Code: 02
Programmatic ID: AIR NY0000002610500149
Facility Registry ID: 110000809046
Air Operating Status Code: OPR
Default Air Classification Code: MAJ
Air Program: MACT Standards (40 CFR Part 63)
Activity Date: 2003-02-05 00:00:00
Activity Status Date: Not reported
Activity Group: Compliance Monitoring
Activity Type: Inspection/Evaluation
Activity Status: Not reported

Region Code: 02
Programmatic ID: AIR NY0000002610500149
Facility Registry ID: 110000809046
Air Operating Status Code: OPR
Default Air Classification Code: MAJ
Air Program: MACT Standards (40 CFR Part 63)
Activity Date: 2003-05-15 00:00:00
Activity Status Date: Not reported
Activity Group: Compliance Monitoring
Activity Type: Inspection/Evaluation
Activity Status: Not reported

Region Code: 02
Programmatic ID: AIR NY0000002610500149
Facility Registry ID: 110000809046
Air Operating Status Code: OPR
Default Air Classification Code: MAJ
Air Program: MACT Standards (40 CFR Part 63)
Activity Date: 2003-06-11 00:00:00
Activity Status Date: Not reported
Activity Group: Compliance Monitoring
Activity Type: Inspection/Evaluation
Activity Status: Not reported

Region Code: 02
Programmatic ID: AIR NY0000002610500149
Facility Registry ID: 110000809046
Air Operating Status Code: OPR
Default Air Classification Code: MAJ
Air Program: MACT Standards (40 CFR Part 63)
Activity Date: 2003-07-10 00:00:00
Activity Status Date: Not reported
Activity Group: Compliance Monitoring
Activity Type: Inspection/Evaluation
Activity Status: Not reported

DRAFT

ULTRA FLEX PKG CORP-975 ESSEX ST (Continued) **1000352448**

Region Code: 02
Programmatic ID: AIR NY0000002610500149
Facility Registry ID: 110000809046
Air Operating Status Code: OPR
Default Air Classification Code: MAJ
Air Program: MACT Standards (40 CFR Part 63)
Activity Date: 2003-07-24 00:00:00
Activity Status Date: Not reported
Activity Group: Compliance Monitoring
Activity Type: Inspection/Evaluation
Activity Status: Not reported

Region Code: 02
Programmatic ID: AIR NY0000002610500149
Facility Registry ID: 110000809046
Air Operating Status Code: OPR
Default Air Classification Code: MAJ
Air Program: MACT Standards (40 CFR Part 63)
Activity Date: 2003-07-30 00:00:00
Activity Status Date: Not reported
Activity Group: Compliance Monitoring
Activity Type: Inspection/Evaluation
Activity Status: Not reported

Region Code: 02
Programmatic ID: AIR NY0000002610500149
Facility Registry ID: 110000809046
Air Operating Status Code: OPR
Default Air Classification Code: MAJ
Air Program: MACT Standards (40 CFR Part 63)
Activity Date: 2003-07-31 00:00:00
Activity Status Date: Not reported
Activity Group: Compliance Monitoring
Activity Type: Inspection/Evaluation
Activity Status: Not reported

Region Code: 02
Programmatic ID: AIR NY0000002610500149
Facility Registry ID: 110000809046
Air Operating Status Code: OPR
Default Air Classification Code: MAJ
Air Program: MACT Standards (40 CFR Part 63)
Activity Date: 2003-08-01 00:00:00
Activity Status Date: Not reported
Activity Group: Compliance Monitoring
Activity Type: Inspection/Evaluation
Activity Status: Not reported

Region Code: 02
Programmatic ID: AIR NY0000002610500149
Facility Registry ID: 110000809046
Air Operating Status Code: OPR
Default Air Classification Code: MAJ
Air Program: MACT Standards (40 CFR Part 63)
Activity Date: 2003-11-05 00:00:00
Activity Status Date: Not reported
Activity Group: Compliance Monitoring

DRAFT

ULTRA FLEX PKG CORP-975 ESSEX ST (Continued) **1000352448**

Activity Type: Inspection/Evaluation
Activity Status: Not reported

Region Code: 02
Programmatic ID: AIR NY0000002610500149
Facility Registry ID: 110000809046
Air Operating Status Code: OPR
Default Air Classification Code: MAJ
Air Program: MACT Standards (40 CFR Part 63)
Activity Date: 2003-11-13 00:00:00
Activity Status Date: Not reported
Activity Group: Compliance Monitoring
Activity Type: Inspection/Evaluation
Activity Status: Not reported

Region Code: 02
Programmatic ID: AIR NY0000002610500149
Facility Registry ID: 110000809046
Air Operating Status Code: OPR
Default Air Classification Code: MAJ
Air Program: MACT Standards (40 CFR Part 63)
Activity Date: 2003-12-04 00:00:00
Activity Status Date: Not reported
Activity Group: Compliance Monitoring
Activity Type: Inspection/Evaluation
Activity Status: Not reported

Region Code: 02
Programmatic ID: AIR NY0000002610500149
Facility Registry ID: 110000809046
Air Operating Status Code: OPR
Default Air Classification Code: MAJ
Air Program: MACT Standards (40 CFR Part 63)
Activity Date: 2003-12-26 00:00:00
Activity Status Date: Not reported
Activity Group: Compliance Monitoring
Activity Type: Inspection/Evaluation
Activity Status: Not reported

Region Code: 02
Programmatic ID: AIR NY0000002610500149
Facility Registry ID: 110000809046
Air Operating Status Code: OPR
Default Air Classification Code: MAJ
Air Program: MACT Standards (40 CFR Part 63)
Activity Date: 2004-01-26 00:00:00
Activity Status Date: Not reported
Activity Group: Compliance Monitoring
Activity Type: Inspection/Evaluation
Activity Status: Not reported

Region Code: 02
Programmatic ID: AIR NY0000002610500149
Facility Registry ID: 110000809046
Air Operating Status Code: OPR
Default Air Classification Code: MAJ
Air Program: MACT Standards (40 CFR Part 63)

DRAFT

ULTRA FLEX PKG CORP-975 ESSEX ST (Continued) **1000352448**

Activity Date: 2004-02-13 00:00:00
Activity Status Date: Not reported
Activity Group: Compliance Monitoring
Activity Type: Inspection/Evaluation
Activity Status: Not reported

Region Code: 02
Programmatic ID: AIR NY0000002610500149
Facility Registry ID: 110000809046
Air Operating Status Code: OPR
Default Air Classification Code: MAJ
Air Program: MACT Standards (40 CFR Part 63)
Activity Date: 2004-05-05 00:00:00
Activity Status Date: Not reported
Activity Group: Compliance Monitoring
Activity Type: Inspection/Evaluation
Activity Status: Not reported

Region Code: 02
Programmatic ID: AIR NY0000002610500149
Facility Registry ID: 110000809046
Air Operating Status Code: OPR
Default Air Classification Code: MAJ
Air Program: MACT Standards (40 CFR Part 63)
Activity Date: 2004-05-13 00:00:00
Activity Status Date: Not reported
Activity Group: Compliance Monitoring
Activity Type: Inspection/Evaluation
Activity Status: Not reported

Region Code: 02
Programmatic ID: AIR NY0000002610500149
Facility Registry ID: 110000809046
Air Operating Status Code: OPR
Default Air Classification Code: MAJ
Air Program: MACT Standards (40 CFR Part 63)
Activity Date: 2004-06-04 00:00:00
Activity Status Date: Not reported
Activity Group: Compliance Monitoring
Activity Type: Inspection/Evaluation
Activity Status: Not reported

Region Code: 02
Programmatic ID: AIR NY0000002610500149
Facility Registry ID: 110000809046
Air Operating Status Code: OPR
Default Air Classification Code: MAJ
Air Program: MACT Standards (40 CFR Part 63)
Activity Date: 2004-07-12 00:00:00
Activity Status Date: Not reported
Activity Group: Compliance Monitoring
Activity Type: Inspection/Evaluation
Activity Status: Not reported

Region Code: 02
Programmatic ID: AIR NY0000002610500149
Facility Registry ID: 110000809046

DRAFT

ULTRA FLEX PKG CORP-975 ESSEX ST (Continued) **1000352448**

Air Operating Status Code: OPR
Default Air Classification Code: MAJ
Air Program: MACT Standards (40 CFR Part 63)
Activity Date: 2004-08-02 00:00:00
Activity Status Date: Not reported
Activity Group: Compliance Monitoring
Activity Type: Inspection/Evaluation
Activity Status: Not reported

Region Code: 02
Programmatic ID: AIR NY0000002610500149
Facility Registry ID: 110000809046
Air Operating Status Code: OPR
Default Air Classification Code: MAJ
Air Program: MACT Standards (40 CFR Part 63)
Activity Date: 2004-08-20 00:00:00
Activity Status Date: Not reported
Activity Group: Compliance Monitoring
Activity Type: Inspection/Evaluation
Activity Status: Not reported

Region Code: 02
Programmatic ID: AIR NY0000002610500149
Facility Registry ID: 110000809046
Air Operating Status Code: OPR
Default Air Classification Code: MAJ
Air Program: MACT Standards (40 CFR Part 63)
Activity Date: 2004-11-17 00:00:00
Activity Status Date: Not reported
Activity Group: Compliance Monitoring
Activity Type: Inspection/Evaluation
Activity Status: Not reported

Region Code: 02
Programmatic ID: AIR NY0000002610500149
Facility Registry ID: 110000809046
Air Operating Status Code: OPR
Default Air Classification Code: MAJ
Air Program: MACT Standards (40 CFR Part 63)
Activity Date: 2005-01-05 00:00:00
Activity Status Date: Not reported
Activity Group: Compliance Monitoring
Activity Type: Inspection/Evaluation
Activity Status: Not reported

Region Code: 02
Programmatic ID: AIR NY0000002610500149
Facility Registry ID: 110000809046
Air Operating Status Code: OPR
Default Air Classification Code: MAJ
Air Program: MACT Standards (40 CFR Part 63)
Activity Date: 2005-01-27 00:00:00
Activity Status Date: Not reported
Activity Group: Compliance Monitoring
Activity Type: Inspection/Evaluation
Activity Status: Not reported

DRAFT

ULTRA FLEX PKG CORP-975 ESSEX ST (Continued) **1000352448**

Region Code: 02
Programmatic ID: AIR NY0000002610500149
Facility Registry ID: 110000809046
Air Operating Status Code: OPR
Default Air Classification Code: MAJ
Air Program: MACT Standards (40 CFR Part 63)
Activity Date: 2005-02-09 00:00:00
Activity Status Date: Not reported
Activity Group: Compliance Monitoring
Activity Type: Inspection/Evaluation
Activity Status: Not reported

Region Code: 02
Programmatic ID: AIR NY0000002610500149
Facility Registry ID: 110000809046
Air Operating Status Code: OPR
Default Air Classification Code: MAJ
Air Program: MACT Standards (40 CFR Part 63)
Activity Date: 2005-02-24 00:00:00
Activity Status Date: Not reported
Activity Group: Compliance Monitoring
Activity Type: Inspection/Evaluation
Activity Status: Not reported

Region Code: 02
Programmatic ID: AIR NY0000002610500149
Facility Registry ID: 110000809046
Air Operating Status Code: OPR
Default Air Classification Code: MAJ
Air Program: MACT Standards (40 CFR Part 63)
Activity Date: 2005-04-29 00:00:00
Activity Status Date: Not reported
Activity Group: Compliance Monitoring
Activity Type: Inspection/Evaluation
Activity Status: Not reported

Region Code: 02
Programmatic ID: AIR NY0000002610500149
Facility Registry ID: 110000809046
Air Operating Status Code: OPR
Default Air Classification Code: MAJ
Air Program: MACT Standards (40 CFR Part 63)
Activity Date: 2005-06-10 00:00:00
Activity Status Date: Not reported
Activity Group: Compliance Monitoring
Activity Type: Inspection/Evaluation
Activity Status: Not reported

Region Code: 02
Programmatic ID: AIR NY0000002610500149
Facility Registry ID: 110000809046
Air Operating Status Code: OPR
Default Air Classification Code: MAJ
Air Program: MACT Standards (40 CFR Part 63)
Activity Date: 2005-07-14 00:00:00
Activity Status Date: Not reported
Activity Group: Compliance Monitoring

DRAFT

ULTRA FLEX PKG CORP-975 ESSEX ST (Continued) **1000352448**

Activity Type: Inspection/Evaluation
Activity Status: Not reported

Region Code: 02
Programmatic ID: AIR NY0000002610500149
Facility Registry ID: 110000809046
Air Operating Status Code: OPR
Default Air Classification Code: MAJ
Air Program: MACT Standards (40 CFR Part 63)
Activity Date: 2005-07-25 00:00:00
Activity Status Date: Not reported
Activity Group: Compliance Monitoring
Activity Type: Inspection/Evaluation
Activity Status: Not reported

Region Code: 02
Programmatic ID: AIR NY0000002610500149
Facility Registry ID: 110000809046
Air Operating Status Code: OPR
Default Air Classification Code: MAJ
Air Program: MACT Standards (40 CFR Part 63)
Activity Date: 2005-08-16 00:00:00
Activity Status Date: Not reported
Activity Group: Compliance Monitoring
Activity Type: Inspection/Evaluation
Activity Status: Not reported

Region Code: 02
Programmatic ID: AIR NY0000002610500149
Facility Registry ID: 110000809046
Air Operating Status Code: OPR
Default Air Classification Code: MAJ
Air Program: MACT Standards (40 CFR Part 63)
Activity Date: 2005-11-17 00:00:00
Activity Status Date: Not reported
Activity Group: Compliance Monitoring
Activity Type: Inspection/Evaluation
Activity Status: Not reported

Region Code: 02
Programmatic ID: AIR NY0000002610500149
Facility Registry ID: 110000809046
Air Operating Status Code: OPR
Default Air Classification Code: MAJ
Air Program: MACT Standards (40 CFR Part 63)
Activity Date: 2005-12-13 00:00:00
Activity Status Date: Not reported
Activity Group: Compliance Monitoring
Activity Type: Inspection/Evaluation
Activity Status: Not reported

Region Code: 02
Programmatic ID: AIR NY0000002610500149
Facility Registry ID: 110000809046
Air Operating Status Code: OPR
Default Air Classification Code: MAJ
Air Program: MACT Standards (40 CFR Part 63)

DRAFT

ULTRA FLEX PKG CORP-975 ESSEX ST (Continued) **1000352448**

Activity Date: 2006-01-06 00:00:00
Activity Status Date: Not reported
Activity Group: Compliance Monitoring
Activity Type: Inspection/Evaluation
Activity Status: Not reported

Region Code: 02
Programmatic ID: AIR NY0000002610500149
Facility Registry ID: 110000809046
Air Operating Status Code: OPR
Default Air Classification Code: MAJ
Air Program: MACT Standards (40 CFR Part 63)
Activity Date: 2006-01-25 00:00:00
Activity Status Date: Not reported
Activity Group: Compliance Monitoring
Activity Type: Inspection/Evaluation
Activity Status: Not reported

Region Code: 02
Programmatic ID: AIR NY0000002610500149
Facility Registry ID: 110000809046
Air Operating Status Code: OPR
Default Air Classification Code: MAJ
Air Program: MACT Standards (40 CFR Part 63)
Activity Date: 2006-02-10 00:00:00
Activity Status Date: Not reported
Activity Group: Compliance Monitoring
Activity Type: Inspection/Evaluation
Activity Status: Not reported

Region Code: 02
Programmatic ID: AIR NY0000002610500149
Facility Registry ID: 110000809046
Air Operating Status Code: OPR
Default Air Classification Code: MAJ
Air Program: MACT Standards (40 CFR Part 63)
Activity Date: 2006-04-05 00:00:00
Activity Status Date: Not reported
Activity Group: Compliance Monitoring
Activity Type: Inspection/Evaluation
Activity Status: Not reported

Region Code: 02
Programmatic ID: AIR NY0000002610500149
Facility Registry ID: 110000809046
Air Operating Status Code: OPR
Default Air Classification Code: MAJ
Air Program: MACT Standards (40 CFR Part 63)
Activity Date: 2006-04-26 00:00:00
Activity Status Date: Not reported
Activity Group: Compliance Monitoring
Activity Type: Inspection/Evaluation
Activity Status: Not reported

Region Code: 02
Programmatic ID: AIR NY0000002610500149
Facility Registry ID: 110000809046

DRAFT

ULTRA FLEX PKG CORP-975 ESSEX ST (Continued) **1000352448**

Air Operating Status Code: OPR
Default Air Classification Code: MAJ
Air Program: MACT Standards (40 CFR Part 63)
Activity Date: 2006-05-03 00:00:00
Activity Status Date: Not reported
Activity Group: Compliance Monitoring
Activity Type: Inspection/Evaluation
Activity Status: Not reported

Region Code: 02
Programmatic ID: AIR NY0000002610500149
Facility Registry ID: 110000809046
Air Operating Status Code: OPR
Default Air Classification Code: MAJ
Air Program: MACT Standards (40 CFR Part 63)
Activity Date: 2006-07-25 00:00:00
Activity Status Date: Not reported
Activity Group: Compliance Monitoring
Activity Type: Inspection/Evaluation
Activity Status: Not reported

Region Code: 02
Programmatic ID: AIR NY0000002610500149
Facility Registry ID: 110000809046
Air Operating Status Code: OPR
Default Air Classification Code: MAJ
Air Program: MACT Standards (40 CFR Part 63)
Activity Date: 2006-10-25 00:00:00
Activity Status Date: Not reported
Activity Group: Compliance Monitoring
Activity Type: Inspection/Evaluation
Activity Status: Not reported

Region Code: 02
Programmatic ID: AIR NY0000002610500149
Facility Registry ID: 110000809046
Air Operating Status Code: OPR
Default Air Classification Code: MAJ
Air Program: MACT Standards (40 CFR Part 63)
Activity Date: 2007-02-01 00:00:00
Activity Status Date: Not reported
Activity Group: Compliance Monitoring
Activity Type: Inspection/Evaluation
Activity Status: Not reported

Region Code: 02
Programmatic ID: AIR NY0000002610500149
Facility Registry ID: 110000809046
Air Operating Status Code: OPR
Default Air Classification Code: MAJ
Air Program: MACT Standards (40 CFR Part 63)
Activity Date: 2007-04-30 00:00:00
Activity Status Date: Not reported
Activity Group: Compliance Monitoring
Activity Type: Inspection/Evaluation
Activity Status: Not reported

DRAFT

ULTRA FLEX PKG CORP-975 ESSEX ST (Continued) **1000352448**

Region Code: 02
Programmatic ID: AIR NY0000002610500149
Facility Registry ID: 110000809046
Air Operating Status Code: OPR
Default Air Classification Code: MAJ
Air Program: MACT Standards (40 CFR Part 63)
Activity Date: 2007-08-01 00:00:00
Activity Status Date: Not reported
Activity Group: Compliance Monitoring
Activity Type: Inspection/Evaluation
Activity Status: Not reported

Region Code: 02
Programmatic ID: AIR NY0000002610500149
Facility Registry ID: 110000809046
Air Operating Status Code: OPR
Default Air Classification Code: MAJ
Air Program: MACT Standards (40 CFR Part 63)
Activity Date: 2007-10-26 00:00:00
Activity Status Date: Not reported
Activity Group: Compliance Monitoring
Activity Type: Inspection/Evaluation
Activity Status: Not reported

Region Code: 02
Programmatic ID: AIR NY0000002610500149
Facility Registry ID: 110000809046
Air Operating Status Code: OPR
Default Air Classification Code: MAJ
Air Program: MACT Standards (40 CFR Part 63)
Activity Date: 2008-01-31 00:00:00
Activity Status Date: Not reported
Activity Group: Compliance Monitoring
Activity Type: Inspection/Evaluation
Activity Status: Not reported

Region Code: 02
Programmatic ID: AIR NY0000002610500149
Facility Registry ID: 110000809046
Air Operating Status Code: OPR
Default Air Classification Code: MAJ
Air Program: MACT Standards (40 CFR Part 63)
Activity Date: 2008-04-21 00:00:00
Activity Status Date: Not reported
Activity Group: Compliance Monitoring
Activity Type: Inspection/Evaluation
Activity Status: Not reported

Region Code: 02
Programmatic ID: AIR NY0000002610500149
Facility Registry ID: 110000809046
Air Operating Status Code: OPR
Default Air Classification Code: MAJ
Air Program: MACT Standards (40 CFR Part 63)
Activity Date: 2008-07-08 00:00:00
Activity Status Date: Not reported
Activity Group: Compliance Monitoring

DRAFT

ULTRA FLEX PKG CORP-975 ESSEX ST (Continued) **1000352448**

Activity Type: Inspection/Evaluation
Activity Status: Not reported

Region Code: 02
Programmatic ID: AIR NY0000002610500149
Facility Registry ID: 110000809046
Air Operating Status Code: OPR
Default Air Classification Code: MAJ
Air Program: MACT Standards (40 CFR Part 63)
Activity Date: 2008-07-30 00:00:00
Activity Status Date: Not reported
Activity Group: Compliance Monitoring
Activity Type: Inspection/Evaluation
Activity Status: Not reported

Region Code: 02
Programmatic ID: AIR NY0000002610500149
Facility Registry ID: 110000809046
Air Operating Status Code: OPR
Default Air Classification Code: MAJ
Air Program: MACT Standards (40 CFR Part 63)
Activity Date: 2008-09-17 00:00:00
Activity Status Date: Not reported
Activity Group: Compliance Monitoring
Activity Type: Inspection/Evaluation
Activity Status: Not reported

Region Code: 02
Programmatic ID: AIR NY0000002610500149
Facility Registry ID: 110000809046
Air Operating Status Code: OPR
Default Air Classification Code: MAJ
Air Program: MACT Standards (40 CFR Part 63)
Activity Date: 2008-09-24 00:00:00
Activity Status Date: Not reported
Activity Group: Compliance Monitoring
Activity Type: Inspection/Evaluation
Activity Status: Not reported

Region Code: 02
Programmatic ID: AIR NY0000002610500149
Facility Registry ID: 110000809046
Air Operating Status Code: OPR
Default Air Classification Code: MAJ
Air Program: MACT Standards (40 CFR Part 63)
Activity Date: 2008-10-31 00:00:00
Activity Status Date: Not reported
Activity Group: Compliance Monitoring
Activity Type: Inspection/Evaluation
Activity Status: Not reported

Region Code: 02
Programmatic ID: AIR NY0000002610500149
Facility Registry ID: 110000809046
Air Operating Status Code: OPR
Default Air Classification Code: MAJ
Air Program: MACT Standards (40 CFR Part 63)

DRAFT

ULTRA FLEX PKG CORP-975 ESSEX ST (Continued) **1000352448**

Activity Date: 2009-01-27 00:00:00
Activity Status Date: Not reported
Activity Group: Compliance Monitoring
Activity Type: Inspection/Evaluation
Activity Status: Not reported

Region Code: 02
Programmatic ID: AIR NY0000002610500149
Facility Registry ID: 110000809046
Air Operating Status Code: OPR
Default Air Classification Code: MAJ
Air Program: MACT Standards (40 CFR Part 63)
Activity Date: 2009-05-01 00:00:00
Activity Status Date: Not reported
Activity Group: Compliance Monitoring
Activity Type: Inspection/Evaluation
Activity Status: Not reported

Region Code: 02
Programmatic ID: AIR NY0000002610500149
Facility Registry ID: 110000809046
Air Operating Status Code: OPR
Default Air Classification Code: MAJ
Air Program: MACT Standards (40 CFR Part 63)
Activity Date: 2009-07-29 00:00:00
Activity Status Date: Not reported
Activity Group: Compliance Monitoring
Activity Type: Inspection/Evaluation
Activity Status: Not reported

Region Code: 02
Programmatic ID: AIR NY0000002610500149
Facility Registry ID: 110000809046
Air Operating Status Code: OPR
Default Air Classification Code: MAJ
Air Program: MACT Standards (40 CFR Part 63)
Activity Date: 2009-11-03 00:00:00
Activity Status Date: Not reported
Activity Group: Compliance Monitoring
Activity Type: Inspection/Evaluation
Activity Status: Not reported

Region Code: 02
Programmatic ID: AIR NY0000002610500149
Facility Registry ID: 110000809046
Air Operating Status Code: OPR
Default Air Classification Code: MAJ
Air Program: MACT Standards (40 CFR Part 63)
Activity Date: 2009-11-09 00:00:00
Activity Status Date: Not reported
Activity Group: Compliance Monitoring
Activity Type: Inspection/Evaluation
Activity Status: Not reported

Region Code: 02
Programmatic ID: AIR NY0000002610500149
Facility Registry ID: 110000809046

DRAFT

ULTRA FLEX PKG CORP-975 ESSEX ST (Continued) **1000352448**

Air Operating Status Code: OPR
Default Air Classification Code: MAJ
Air Program: MACT Standards (40 CFR Part 63)
Activity Date: 2010-01-27 00:00:00
Activity Status Date: Not reported
Activity Group: Compliance Monitoring
Activity Type: Inspection/Evaluation
Activity Status: Not reported

Region Code: 02
Programmatic ID: AIR NY0000002610500149
Facility Registry ID: 110000809046
Air Operating Status Code: OPR
Default Air Classification Code: MAJ
Air Program: MACT Standards (40 CFR Part 63)
Activity Date: 2010-03-02 00:00:00
Activity Status Date: Not reported
Activity Group: Compliance Monitoring
Activity Type: Inspection/Evaluation
Activity Status: Not reported

Region Code: 02
Programmatic ID: AIR NY0000002610500149
Facility Registry ID: 110000809046
Air Operating Status Code: OPR
Default Air Classification Code: MAJ
Air Program: MACT Standards (40 CFR Part 63)
Activity Date: 2010-03-29 00:00:00
Activity Status Date: Not reported
Activity Group: Compliance Monitoring
Activity Type: Inspection/Evaluation
Activity Status: Not reported

Region Code: 02
Programmatic ID: AIR NY0000002610500149
Facility Registry ID: 110000809046
Air Operating Status Code: OPR
Default Air Classification Code: MAJ
Air Program: MACT Standards (40 CFR Part 63)
Activity Date: 2010-04-28 00:00:00
Activity Status Date: Not reported
Activity Group: Compliance Monitoring
Activity Type: Inspection/Evaluation
Activity Status: Not reported

Region Code: 02
Programmatic ID: AIR NY0000002610500149
Facility Registry ID: 110000809046
Air Operating Status Code: OPR
Default Air Classification Code: MAJ
Air Program: MACT Standards (40 CFR Part 63)
Activity Date: 2010-05-07 00:00:00
Activity Status Date: Not reported
Activity Group: Compliance Monitoring
Activity Type: Inspection/Evaluation
Activity Status: Not reported

DRAFT

ULTRA FLEX PKG CORP-975 ESSEX ST (Continued) **1000352448**

Region Code: 02
Programmatic ID: AIR NY0000002610500149
Facility Registry ID: 110000809046
Air Operating Status Code: OPR
Default Air Classification Code: MAJ
Air Program: MACT Standards (40 CFR Part 63)
Activity Date: 2010-07-27 00:00:00
Activity Status Date: Not reported
Activity Group: Compliance Monitoring
Activity Type: Inspection/Evaluation
Activity Status: Not reported

Region Code: 02
Programmatic ID: AIR NY0000002610500149
Facility Registry ID: 110000809046
Air Operating Status Code: OPR
Default Air Classification Code: MAJ
Air Program: MACT Standards (40 CFR Part 63)
Activity Date: 2010-10-29 00:00:00
Activity Status Date: Not reported
Activity Group: Compliance Monitoring
Activity Type: Inspection/Evaluation
Activity Status: Not reported

Region Code: 02
Programmatic ID: AIR NY0000002610500149
Facility Registry ID: 110000809046
Air Operating Status Code: OPR
Default Air Classification Code: MAJ
Air Program: MACT Standards (40 CFR Part 63)
Activity Date: 2011-01-19 00:00:00
Activity Status Date: Not reported
Activity Group: Compliance Monitoring
Activity Type: Inspection/Evaluation
Activity Status: Not reported

Region Code: 02
Programmatic ID: AIR NY0000002610500149
Facility Registry ID: 110000809046
Air Operating Status Code: OPR
Default Air Classification Code: MAJ
Air Program: MACT Standards (40 CFR Part 63)
Activity Date: 2011-05-04 00:00:00
Activity Status Date: Not reported
Activity Group: Compliance Monitoring
Activity Type: Inspection/Evaluation
Activity Status: Not reported

Region Code: 02
Programmatic ID: AIR NY0000002610500149
Facility Registry ID: 110000809046
Air Operating Status Code: OPR
Default Air Classification Code: MAJ
Air Program: MACT Standards (40 CFR Part 63)
Activity Date: 2011-05-06 00:00:00
Activity Status Date: Not reported
Activity Group: Compliance Monitoring

DRAFT

ULTRA FLEX PKG CORP-975 ESSEX ST (Continued) **1000352448**

Activity Type: Inspection/Evaluation
Activity Status: Not reported

Region Code: 02
Programmatic ID: AIR NY0000002610500149
Facility Registry ID: 110000809046
Air Operating Status Code: OPR
Default Air Classification Code: MAJ
Air Program: MACT Standards (40 CFR Part 63)
Activity Date: 2011-06-01 00:00:00
Activity Status Date: Not reported
Activity Group: Compliance Monitoring
Activity Type: Inspection/Evaluation
Activity Status: Not reported

Region Code: 02
Programmatic ID: AIR NY0000002610500149
Facility Registry ID: 110000809046
Air Operating Status Code: OPR
Default Air Classification Code: MAJ
Air Program: MACT Standards (40 CFR Part 63)
Activity Date: 2011-08-02 00:00:00
Activity Status Date: Not reported
Activity Group: Compliance Monitoring
Activity Type: Inspection/Evaluation
Activity Status: Not reported

Region Code: 02
Programmatic ID: AIR NY0000002610500149
Facility Registry ID: 110000809046
Air Operating Status Code: OPR
Default Air Classification Code: MAJ
Air Program: MACT Standards (40 CFR Part 63)
Activity Date: 2011-11-02 00:00:00
Activity Status Date: Not reported
Activity Group: Compliance Monitoring
Activity Type: Inspection/Evaluation
Activity Status: Not reported

Region Code: 02
Programmatic ID: AIR NY0000002610500149
Facility Registry ID: 110000809046
Air Operating Status Code: OPR
Default Air Classification Code: MAJ
Air Program: MACT Standards (40 CFR Part 63)
Activity Date: 2012-02-08 00:00:00
Activity Status Date: Not reported
Activity Group: Compliance Monitoring
Activity Type: Inspection/Evaluation
Activity Status: Not reported

Region Code: 02
Programmatic ID: AIR NY0000002610500149
Facility Registry ID: 110000809046
Air Operating Status Code: OPR
Default Air Classification Code: MAJ
Air Program: MACT Standards (40 CFR Part 63)

DRAFT

ULTRA FLEX PKG CORP-975 ESSEX ST (Continued) **1000352448**

Activity Date: 2012-05-01 00:00:00
Activity Status Date: Not reported
Activity Group: Compliance Monitoring
Activity Type: Inspection/Evaluation
Activity Status: Not reported

Region Code: 02
Programmatic ID: AIR NY0000002610500149
Facility Registry ID: 110000809046
Air Operating Status Code: OPR
Default Air Classification Code: MAJ
Air Program: MACT Standards (40 CFR Part 63)
Activity Date: 2012-08-03 00:00:00
Activity Status Date: Not reported
Activity Group: Compliance Monitoring
Activity Type: Inspection/Evaluation
Activity Status: Not reported

Region Code: 02
Programmatic ID: AIR NY0000002610500149
Facility Registry ID: 110000809046
Air Operating Status Code: OPR
Default Air Classification Code: MAJ
Air Program: MACT Standards (40 CFR Part 63)
Activity Date: 2012-08-07 00:00:00
Activity Status Date: Not reported
Activity Group: Compliance Monitoring
Activity Type: Inspection/Evaluation
Activity Status: Not reported

Region Code: 02
Programmatic ID: AIR NY0000002610500149
Facility Registry ID: 110000809046
Air Operating Status Code: OPR
Default Air Classification Code: MAJ
Air Program: MACT Standards (40 CFR Part 63)
Activity Date: 2012-09-11 00:00:00
Activity Status Date: Not reported
Activity Group: Compliance Monitoring
Activity Type: Inspection/Evaluation
Activity Status: Not reported

Region Code: 02
Programmatic ID: AIR NY0000002610500149
Facility Registry ID: 110000809046
Air Operating Status Code: OPR
Default Air Classification Code: MAJ
Air Program: MACT Standards (40 CFR Part 63)
Activity Date: 2012-10-26 00:00:00
Activity Status Date: Not reported
Activity Group: Compliance Monitoring
Activity Type: Inspection/Evaluation
Activity Status: Not reported

Region Code: 02
Programmatic ID: AIR NY0000002610500149
Facility Registry ID: 110000809046

DRAFT

ULTRA FLEX PKG CORP-975 ESSEX ST (Continued) **1000352448**

Air Operating Status Code: OPR
Default Air Classification Code: MAJ
Air Program: MACT Standards (40 CFR Part 63)
Activity Date: 2013-01-24 00:00:00
Activity Status Date: Not reported
Activity Group: Compliance Monitoring
Activity Type: Inspection/Evaluation
Activity Status: Not reported

Region Code: 02
Programmatic ID: AIR NY0000002610500149
Facility Registry ID: 110000809046
Air Operating Status Code: OPR
Default Air Classification Code: MAJ
Air Program: MACT Standards (40 CFR Part 63)
Activity Date: 2013-04-29 00:00:00
Activity Status Date: Not reported
Activity Group: Compliance Monitoring
Activity Type: Inspection/Evaluation
Activity Status: Not reported

Region Code: 02
Programmatic ID: AIR NY0000002610500149
Facility Registry ID: 110000809046
Air Operating Status Code: OPR
Default Air Classification Code: MAJ
Air Program: MACT Standards (40 CFR Part 63)
Activity Date: 2013-07-30 00:00:00
Activity Status Date: Not reported
Activity Group: Compliance Monitoring
Activity Type: Inspection/Evaluation
Activity Status: Not reported

Region Code: 02
Programmatic ID: AIR NY0000002610500149
Facility Registry ID: 110000809046
Air Operating Status Code: OPR
Default Air Classification Code: MAJ
Air Program: MACT Standards (40 CFR Part 63)
Activity Date: 2013-10-18 00:00:00
Activity Status Date: Not reported
Activity Group: Compliance Monitoring
Activity Type: Inspection/Evaluation
Activity Status: Not reported

Region Code: 02
Programmatic ID: AIR NY0000002610500149
Facility Registry ID: 110000809046
Air Operating Status Code: OPR
Default Air Classification Code: MAJ
Air Program: MACT Standards (40 CFR Part 63)
Activity Date: 2014-01-31 00:00:00
Activity Status Date: Not reported
Activity Group: Compliance Monitoring
Activity Type: Inspection/Evaluation
Activity Status: Not reported

DRAFT

ULTRA FLEX PKG CORP-975 ESSEX ST (Continued) **1000352448**

Region Code: 02
Programmatic ID: AIR NY0000002610500149
Facility Registry ID: 110000809046
Air Operating Status Code: OPR
Default Air Classification Code: MAJ
Air Program: MACT Standards (40 CFR Part 63)
Activity Date: 2014-02-03 00:00:00
Activity Status Date: Not reported
Activity Group: Compliance Monitoring
Activity Type: Inspection/Evaluation
Activity Status: Not reported

Region Code: 02
Programmatic ID: AIR NY0000002610500149
Facility Registry ID: 110000809046
Air Operating Status Code: OPR
Default Air Classification Code: MAJ
Air Program: MACT Standards (40 CFR Part 63)
Activity Date: 2014-04-28 00:00:00
Activity Status Date: Not reported
Activity Group: Compliance Monitoring
Activity Type: Inspection/Evaluation
Activity Status: Not reported

Region Code: 02
Programmatic ID: AIR NY0000002610500149
Facility Registry ID: 110000809046
Air Operating Status Code: OPR
Default Air Classification Code: MAJ
Air Program: MACT Standards (40 CFR Part 63)
Activity Date: 2014-07-29 00:00:00
Activity Status Date: Not reported
Activity Group: Compliance Monitoring
Activity Type: Inspection/Evaluation
Activity Status: Not reported

Region Code: 02
Programmatic ID: AIR NY0000002610500149
Facility Registry ID: 110000809046
Air Operating Status Code: OPR
Default Air Classification Code: MAJ
Air Program: MACT Standards (40 CFR Part 63)
Activity Date: 2014-09-04 00:00:00
Activity Status Date: Not reported
Activity Group: Compliance Monitoring
Activity Type: Inspection/Evaluation
Activity Status: Not reported

Region Code: 02
Programmatic ID: AIR NY0000002610500149
Facility Registry ID: 110000809046
Air Operating Status Code: OPR
Default Air Classification Code: MAJ
Air Program: Operating Permits
Activity Date: 2016-02-22 00:00:00
Activity Status Date: 2016-02-22 16:41:38
Activity Group: Compliance Monitoring

DRAFT

ULTRA FLEX PKG CORP-975 ESSEX ST (Continued) **1000352448**

Activity Type: Inspection/Evaluation
Activity Status: Active

Region Code: 02
Programmatic ID: AIR NY0000002610500149
Facility Registry ID: 110000809046
Air Operating Status Code: OPR
Default Air Classification Code: MAJ
Air Program: Prevention of Accidental Release/General Duty Clause
Activity Date: 2014-07-31 00:00:00
Activity Status Date: 2016-05-02 13:12:03
Activity Group: Compliance Monitoring
Activity Type: Inspection/Evaluation
Activity Status: Active

Region Code: 02
Programmatic ID: AIR NY0000002610500149
Facility Registry ID: 110000809046
Air Operating Status Code: OPR
Default Air Classification Code: MAJ
Air Program: Prevention of Accidental Release/General Duty Clause
Activity Date: 2014-10-24 00:00:00
Activity Status Date: 2016-05-02 13:12:03
Activity Group: Compliance Monitoring
Activity Type: Inspection/Evaluation
Activity Status: Active

Region Code: 02
Programmatic ID: AIR NY0000002610500149
Facility Registry ID: 110000809046
Air Operating Status Code: OPR
Default Air Classification Code: MAJ
Air Program: Prevention of Accidental Release/General Duty Clause
Activity Date: 2015-04-24 00:00:00
Activity Status Date: 2016-05-02 13:12:04
Activity Group: Compliance Monitoring
Activity Type: Inspection/Evaluation
Activity Status: Active

Region Code: 02
Programmatic ID: AIR NY0000002610500149
Facility Registry ID: 110000809046
Air Operating Status Code: OPR
Default Air Classification Code: MAJ
Air Program: Prevention of Accidental Release/General Duty Clause
Activity Date: 2015-07-29 00:00:00
Activity Status Date: 2016-05-02 13:12:03
Activity Group: Compliance Monitoring
Activity Type: Inspection/Evaluation
Activity Status: Active

Region Code: 02
Programmatic ID: AIR NY0000002610500149
Facility Registry ID: 110000809046
Air Operating Status Code: OPR
Default Air Classification Code: MAJ
Air Program: Prevention of Accidental Release/General Duty Clause

DRAFT

ULTRA FLEX PKG CORP-975 ESSEX ST (Continued) **1000352448**

Activity Date: 2015-10-27 00:00:00
Activity Status Date: 2016-05-02 13:12:03
Activity Group: Compliance Monitoring
Activity Type: Inspection/Evaluation
Activity Status: Active

Region Code: 02
Programmatic ID: AIR NY0000002610500149
Facility Registry ID: 110000809046
Air Operating Status Code: OPR
Default Air Classification Code: MAJ
Air Program: Prevention of Accidental Release/General Duty Clause
Activity Date: 2015-12-03 00:00:00
Activity Status Date: 2016-05-02 13:12:03
Activity Group: Compliance Monitoring
Activity Type: Inspection/Evaluation
Activity Status: Active

Region Code: 02
Programmatic ID: AIR NY0000002610500149
Facility Registry ID: 110000809046
Air Operating Status Code: OPR
Default Air Classification Code: MAJ
Air Program: Prevention of Accidental Release/General Duty Clause
Activity Date: 2015-12-04 00:00:00
Activity Status Date: 2016-05-02 13:12:03
Activity Group: Compliance Monitoring
Activity Type: Inspection/Evaluation
Activity Status: Active

Region Code: 02
Programmatic ID: AIR NY0000002610500149
Facility Registry ID: 110000809046
Air Operating Status Code: OPR
Default Air Classification Code: MAJ
Air Program: Prevention of Accidental Release/General Duty Clause
Activity Date: 2015-12-04 00:00:00
Activity Status Date: 2016-05-02 14:07:05
Activity Group: Compliance Monitoring
Activity Type: Inspection/Evaluation
Activity Status: Active

Region Code: 02
Programmatic ID: AIR NY0000002610500149
Facility Registry ID: 110000809046
Air Operating Status Code: OPR
Default Air Classification Code: MAJ
Air Program: Prevention of Accidental Release/General Duty Clause
Activity Date: 2016-01-21 00:00:00
Activity Status Date: 2016-06-09 07:01:20
Activity Group: Compliance Monitoring
Activity Type: Inspection/Evaluation
Activity Status: Active

Region Code: 02
Programmatic ID: AIR NY0000002610500149
Facility Registry ID: 110000809046

DRAFT

ULTRA FLEX PKG CORP-975 ESSEX ST (Continued) **1000352448**

Air Operating Status Code: OPR
Default Air Classification Code: MAJ
Air Program: Prevention of Accidental Release/General Duty Clause
Activity Date: 2016-01-21 00:00:00
Activity Status Date: 2016-06-09 07:02:19
Activity Group: Compliance Monitoring
Activity Type: Inspection/Evaluation
Activity Status: Active

Region Code: 02
Programmatic ID: AIR NY0000002610500149
Facility Registry ID: 110000809046
Air Operating Status Code: OPR
Default Air Classification Code: MAJ
Air Program: Prevention of Accidental Release/General Duty Clause
Activity Date: 2016-04-29 00:00:00
Activity Status Date: 2016-06-09 07:01:20
Activity Group: Compliance Monitoring
Activity Type: Inspection/Evaluation
Activity Status: Active

Region Code: 02
Programmatic ID: AIR NY0000002610500149
Facility Registry ID: 110000809046
Air Operating Status Code: OPR
Default Air Classification Code: MAJ
Air Program: Prevention of Accidental Release/General Duty Clause
Activity Date: 2016-08-05 00:00:00
Activity Status Date: 2016-09-09 07:16:58
Activity Group: Compliance Monitoring
Activity Type: Inspection/Evaluation
Activity Status: Active

Region Code: 02
Programmatic ID: AIR NY0000002610500149
Facility Registry ID: 110000809046
Air Operating Status Code: OPR
Default Air Classification Code: MAJ
Air Program: Prevention of Accidental Release/General Duty Clause
Activity Date: 2016-09-08 00:00:00
Activity Status Date: 2016-09-09 07:16:58
Activity Group: Compliance Monitoring
Activity Type: Inspection/Evaluation
Activity Status: Active

Region Code: 02
Programmatic ID: AIR NY0000002610500149
Facility Registry ID: 110000809046
Air Operating Status Code: OPR
Default Air Classification Code: MAJ
Air Program: Prevention of Accidental Release/General Duty Clause
Activity Date: 2000-02-16 00:00:00
Activity Status Date: Not reported
Activity Group: Compliance Monitoring
Activity Type: Inspection/Evaluation
Activity Status: Not reported

DRAFT

ULTRA FLEX PKG CORP-975 ESSEX ST (Continued) **1000352448**

Region Code: 02
Programmatic ID: AIR NY0000002610500149
Facility Registry ID: 110000809046
Air Operating Status Code: OPR
Default Air Classification Code: MAJ
Air Program: Prevention of Accidental Release/General Duty Clause
Activity Date: 2000-12-20 00:00:00
Activity Status Date: Not reported
Activity Group: Compliance Monitoring
Activity Type: Inspection/Evaluation
Activity Status: Not reported

Region Code: 02
Programmatic ID: AIR NY0000002610500149
Facility Registry ID: 110000809046
Air Operating Status Code: OPR
Default Air Classification Code: MAJ
Air Program: Prevention of Accidental Release/General Duty Clause
Activity Date: 2001-11-07 00:00:00
Activity Status Date: Not reported
Activity Group: Compliance Monitoring
Activity Type: Inspection/Evaluation
Activity Status: Not reported

Region Code: 02
Programmatic ID: AIR NY0000002610500149
Facility Registry ID: 110000809046
Air Operating Status Code: OPR
Default Air Classification Code: MAJ
Air Program: Prevention of Accidental Release/General Duty Clause
Activity Date: 2002-02-01 00:00:00
Activity Status Date: Not reported
Activity Group: Compliance Monitoring
Activity Type: Inspection/Evaluation
Activity Status: Not reported

Region Code: 02
Programmatic ID: AIR NY0000002610500149
Facility Registry ID: 110000809046
Air Operating Status Code: OPR
Default Air Classification Code: MAJ
Air Program: Prevention of Accidental Release/General Duty Clause
Activity Date: 2002-06-19 00:00:00
Activity Status Date: Not reported
Activity Group: Compliance Monitoring
Activity Type: Inspection/Evaluation
Activity Status: Not reported

Region Code: 02
Programmatic ID: AIR NY0000002610500149
Facility Registry ID: 110000809046
Air Operating Status Code: OPR
Default Air Classification Code: MAJ
Air Program: Prevention of Accidental Release/General Duty Clause
Activity Date: 2002-07-29 00:00:00
Activity Status Date: Not reported
Activity Group: Compliance Monitoring

DRAFT

ULTRA FLEX PKG CORP-975 ESSEX ST (Continued) **1000352448**

Activity Type: Inspection/Evaluation
Activity Status: Not reported

Region Code: 02
Programmatic ID: AIR NY0000002610500149
Facility Registry ID: 110000809046
Air Operating Status Code: OPR
Default Air Classification Code: MAJ
Air Program: Prevention of Accidental Release/General Duty Clause
Activity Date: 2002-09-12 00:00:00
Activity Status Date: Not reported
Activity Group: Compliance Monitoring
Activity Type: Inspection/Evaluation
Activity Status: Not reported

Region Code: 02
Programmatic ID: AIR NY0000002610500149
Facility Registry ID: 110000809046
Air Operating Status Code: OPR
Default Air Classification Code: MAJ
Air Program: Prevention of Accidental Release/General Duty Clause
Activity Date: 2002-10-07 00:00:00
Activity Status Date: Not reported
Activity Group: Compliance Monitoring
Activity Type: Inspection/Evaluation
Activity Status: Not reported

Region Code: 02
Programmatic ID: AIR NY0000002610500149
Facility Registry ID: 110000809046
Air Operating Status Code: OPR
Default Air Classification Code: MAJ
Air Program: Prevention of Accidental Release/General Duty Clause
Activity Date: 2003-02-03 00:00:00
Activity Status Date: Not reported
Activity Group: Compliance Monitoring
Activity Type: Inspection/Evaluation
Activity Status: Not reported

Region Code: 02
Programmatic ID: AIR NY0000002610500149
Facility Registry ID: 110000809046
Air Operating Status Code: OPR
Default Air Classification Code: MAJ
Air Program: Prevention of Accidental Release/General Duty Clause
Activity Date: 2003-02-05 00:00:00
Activity Status Date: Not reported
Activity Group: Compliance Monitoring
Activity Type: Inspection/Evaluation
Activity Status: Not reported

Region Code: 02
Programmatic ID: AIR NY0000002610500149
Facility Registry ID: 110000809046
Air Operating Status Code: OPR
Default Air Classification Code: MAJ
Air Program: Prevention of Accidental Release/General Duty Clause

DRAFT

ULTRA FLEX PKG CORP-975 ESSEX ST (Continued) **1000352448**

Activity Date: 2003-05-15 00:00:00
Activity Status Date: Not reported
Activity Group: Compliance Monitoring
Activity Type: Inspection/Evaluation
Activity Status: Not reported

Region Code: 02
Programmatic ID: AIR NY0000002610500149
Facility Registry ID: 110000809046
Air Operating Status Code: OPR
Default Air Classification Code: MAJ
Air Program: Prevention of Accidental Release/General Duty Clause
Activity Date: 2003-06-11 00:00:00
Activity Status Date: Not reported
Activity Group: Compliance Monitoring
Activity Type: Inspection/Evaluation
Activity Status: Not reported

Region Code: 02
Programmatic ID: AIR NY0000002610500149
Facility Registry ID: 110000809046
Air Operating Status Code: OPR
Default Air Classification Code: MAJ
Air Program: Prevention of Accidental Release/General Duty Clause
Activity Date: 2003-07-10 00:00:00
Activity Status Date: Not reported
Activity Group: Compliance Monitoring
Activity Type: Inspection/Evaluation
Activity Status: Not reported

Region Code: 02
Programmatic ID: AIR NY0000002610500149
Facility Registry ID: 110000809046
Air Operating Status Code: OPR
Default Air Classification Code: MAJ
Air Program: Prevention of Accidental Release/General Duty Clause
Activity Date: 2003-07-24 00:00:00
Activity Status Date: Not reported
Activity Group: Compliance Monitoring
Activity Type: Inspection/Evaluation
Activity Status: Not reported

Region Code: 02
Programmatic ID: AIR NY0000002610500149
Facility Registry ID: 110000809046
Air Operating Status Code: OPR
Default Air Classification Code: MAJ
Air Program: Prevention of Accidental Release/General Duty Clause
Activity Date: 2003-07-30 00:00:00
Activity Status Date: Not reported
Activity Group: Compliance Monitoring
Activity Type: Inspection/Evaluation
Activity Status: Not reported

Region Code: 02
Programmatic ID: AIR NY0000002610500149
Facility Registry ID: 110000809046

DRAFT

ULTRA FLEX PKG CORP-975 ESSEX ST (Continued) **1000352448**

Air Operating Status Code: OPR
Default Air Classification Code: MAJ
Air Program: Prevention of Accidental Release/General Duty Clause
Activity Date: 2003-07-31 00:00:00
Activity Status Date: Not reported
Activity Group: Compliance Monitoring
Activity Type: Inspection/Evaluation
Activity Status: Not reported

Region Code: 02
Programmatic ID: AIR NY0000002610500149
Facility Registry ID: 110000809046
Air Operating Status Code: OPR
Default Air Classification Code: MAJ
Air Program: Prevention of Accidental Release/General Duty Clause
Activity Date: 2003-08-01 00:00:00
Activity Status Date: Not reported
Activity Group: Compliance Monitoring
Activity Type: Inspection/Evaluation
Activity Status: Not reported

Region Code: 02
Programmatic ID: AIR NY0000002610500149
Facility Registry ID: 110000809046
Air Operating Status Code: OPR
Default Air Classification Code: MAJ
Air Program: Prevention of Accidental Release/General Duty Clause
Activity Date: 2003-11-05 00:00:00
Activity Status Date: Not reported
Activity Group: Compliance Monitoring
Activity Type: Inspection/Evaluation
Activity Status: Not reported

Region Code: 02
Programmatic ID: AIR NY0000002610500149
Facility Registry ID: 110000809046
Air Operating Status Code: OPR
Default Air Classification Code: MAJ
Air Program: Prevention of Accidental Release/General Duty Clause
Activity Date: 2003-11-13 00:00:00
Activity Status Date: Not reported
Activity Group: Compliance Monitoring
Activity Type: Inspection/Evaluation
Activity Status: Not reported

Region Code: 02
Programmatic ID: AIR NY0000002610500149
Facility Registry ID: 110000809046
Air Operating Status Code: OPR
Default Air Classification Code: MAJ
Air Program: Prevention of Accidental Release/General Duty Clause
Activity Date: 2003-12-04 00:00:00
Activity Status Date: Not reported
Activity Group: Compliance Monitoring
Activity Type: Inspection/Evaluation
Activity Status: Not reported

DRAFT

ULTRA FLEX PKG CORP-975 ESSEX ST (Continued) **1000352448**

Region Code: 02
Programmatic ID: AIR NY0000002610500149
Facility Registry ID: 110000809046
Air Operating Status Code: OPR
Default Air Classification Code: MAJ
Air Program: Prevention of Accidental Release/General Duty Clause
Activity Date: 2003-12-26 00:00:00
Activity Status Date: Not reported
Activity Group: Compliance Monitoring
Activity Type: Inspection/Evaluation
Activity Status: Not reported

Region Code: 02
Programmatic ID: AIR NY0000002610500149
Facility Registry ID: 110000809046
Air Operating Status Code: OPR
Default Air Classification Code: MAJ
Air Program: Prevention of Accidental Release/General Duty Clause
Activity Date: 2004-01-26 00:00:00
Activity Status Date: Not reported
Activity Group: Compliance Monitoring
Activity Type: Inspection/Evaluation
Activity Status: Not reported

Region Code: 02
Programmatic ID: AIR NY0000002610500149
Facility Registry ID: 110000809046
Air Operating Status Code: OPR
Default Air Classification Code: MAJ
Air Program: Prevention of Accidental Release/General Duty Clause
Activity Date: 2004-02-13 00:00:00
Activity Status Date: Not reported
Activity Group: Compliance Monitoring
Activity Type: Inspection/Evaluation
Activity Status: Not reported

Region Code: 02
Programmatic ID: AIR NY0000002610500149
Facility Registry ID: 110000809046
Air Operating Status Code: OPR
Default Air Classification Code: MAJ
Air Program: Prevention of Accidental Release/General Duty Clause
Activity Date: 2004-05-05 00:00:00
Activity Status Date: Not reported
Activity Group: Compliance Monitoring
Activity Type: Inspection/Evaluation
Activity Status: Not reported

Region Code: 02
Programmatic ID: AIR NY0000002610500149
Facility Registry ID: 110000809046
Air Operating Status Code: OPR
Default Air Classification Code: MAJ
Air Program: Prevention of Accidental Release/General Duty Clause
Activity Date: 2004-05-13 00:00:00
Activity Status Date: Not reported
Activity Group: Compliance Monitoring

DRAFT

ULTRA FLEX PKG CORP-975 ESSEX ST (Continued) **1000352448**

Activity Type: Inspection/Evaluation
Activity Status: Not reported

Region Code: 02
Programmatic ID: AIR NY0000002610500149
Facility Registry ID: 110000809046
Air Operating Status Code: OPR
Default Air Classification Code: MAJ
Air Program: Prevention of Accidental Release/General Duty Clause
Activity Date: 2004-06-04 00:00:00
Activity Status Date: Not reported
Activity Group: Compliance Monitoring
Activity Type: Inspection/Evaluation
Activity Status: Not reported

Region Code: 02
Programmatic ID: AIR NY0000002610500149
Facility Registry ID: 110000809046
Air Operating Status Code: OPR
Default Air Classification Code: MAJ
Air Program: Prevention of Accidental Release/General Duty Clause
Activity Date: 2004-07-12 00:00:00
Activity Status Date: Not reported
Activity Group: Compliance Monitoring
Activity Type: Inspection/Evaluation
Activity Status: Not reported

Region Code: 02
Programmatic ID: AIR NY0000002610500149
Facility Registry ID: 110000809046
Air Operating Status Code: OPR
Default Air Classification Code: MAJ
Air Program: Prevention of Accidental Release/General Duty Clause
Activity Date: 2004-08-02 00:00:00
Activity Status Date: Not reported
Activity Group: Compliance Monitoring
Activity Type: Inspection/Evaluation
Activity Status: Not reported

Region Code: 02
Programmatic ID: AIR NY0000002610500149
Facility Registry ID: 110000809046
Air Operating Status Code: OPR
Default Air Classification Code: MAJ
Air Program: Prevention of Accidental Release/General Duty Clause
Activity Date: 2004-08-20 00:00:00
Activity Status Date: Not reported
Activity Group: Compliance Monitoring
Activity Type: Inspection/Evaluation
Activity Status: Not reported

Region Code: 02
Programmatic ID: AIR NY0000002610500149
Facility Registry ID: 110000809046
Air Operating Status Code: OPR
Default Air Classification Code: MAJ
Air Program: Prevention of Accidental Release/General Duty Clause

DRAFT

ULTRA FLEX PKG CORP-975 ESSEX ST (Continued) **1000352448**

Activity Date: 2004-11-17 00:00:00
Activity Status Date: Not reported
Activity Group: Compliance Monitoring
Activity Type: Inspection/Evaluation
Activity Status: Not reported

Region Code: 02
Programmatic ID: AIR NY0000002610500149
Facility Registry ID: 110000809046
Air Operating Status Code: OPR
Default Air Classification Code: MAJ
Air Program: Prevention of Accidental Release/General Duty Clause
Activity Date: 2005-01-05 00:00:00
Activity Status Date: Not reported
Activity Group: Compliance Monitoring
Activity Type: Inspection/Evaluation
Activity Status: Not reported

Region Code: 02
Programmatic ID: AIR NY0000002610500149
Facility Registry ID: 110000809046
Air Operating Status Code: OPR
Default Air Classification Code: MAJ
Air Program: Prevention of Accidental Release/General Duty Clause
Activity Date: 2005-01-27 00:00:00
Activity Status Date: Not reported
Activity Group: Compliance Monitoring
Activity Type: Inspection/Evaluation
Activity Status: Not reported

Region Code: 02
Programmatic ID: AIR NY0000002610500149
Facility Registry ID: 110000809046
Air Operating Status Code: OPR
Default Air Classification Code: MAJ
Air Program: Prevention of Accidental Release/General Duty Clause
Activity Date: 2005-02-09 00:00:00
Activity Status Date: Not reported
Activity Group: Compliance Monitoring
Activity Type: Inspection/Evaluation
Activity Status: Not reported

Region Code: 02
Programmatic ID: AIR NY0000002610500149
Facility Registry ID: 110000809046
Air Operating Status Code: OPR
Default Air Classification Code: MAJ
Air Program: Prevention of Accidental Release/General Duty Clause
Activity Date: 2005-04-29 00:00:00
Activity Status Date: Not reported
Activity Group: Compliance Monitoring
Activity Type: Inspection/Evaluation
Activity Status: Not reported

Region Code: 02
Programmatic ID: AIR NY0000002610500149
Facility Registry ID: 110000809046

DRAFT

ULTRA FLEX PKG CORP-975 ESSEX ST (Continued) **1000352448**

Air Operating Status Code: OPR
Default Air Classification Code: MAJ
Air Program: Prevention of Accidental Release/General Duty Clause
Activity Date: 2005-06-10 00:00:00
Activity Status Date: Not reported
Activity Group: Compliance Monitoring
Activity Type: Inspection/Evaluation
Activity Status: Not reported

Region Code: 02
Programmatic ID: AIR NY0000002610500149
Facility Registry ID: 110000809046
Air Operating Status Code: OPR
Default Air Classification Code: MAJ
Air Program: Prevention of Accidental Release/General Duty Clause
Activity Date: 2005-07-14 00:00:00
Activity Status Date: Not reported
Activity Group: Compliance Monitoring
Activity Type: Inspection/Evaluation
Activity Status: Not reported

Region Code: 02
Programmatic ID: AIR NY0000002610500149
Facility Registry ID: 110000809046
Air Operating Status Code: OPR
Default Air Classification Code: MAJ
Air Program: Prevention of Accidental Release/General Duty Clause
Activity Date: 2005-07-25 00:00:00
Activity Status Date: Not reported
Activity Group: Compliance Monitoring
Activity Type: Inspection/Evaluation
Activity Status: Not reported

Region Code: 02
Programmatic ID: AIR NY0000002610500149
Facility Registry ID: 110000809046
Air Operating Status Code: OPR
Default Air Classification Code: MAJ
Air Program: Prevention of Accidental Release/General Duty Clause
Activity Date: 2005-08-16 00:00:00
Activity Status Date: Not reported
Activity Group: Compliance Monitoring
Activity Type: Inspection/Evaluation
Activity Status: Not reported

Region Code: 02
Programmatic ID: AIR NY0000002610500149
Facility Registry ID: 110000809046
Air Operating Status Code: OPR
Default Air Classification Code: MAJ
Air Program: Prevention of Accidental Release/General Duty Clause
Activity Date: 2005-11-17 00:00:00
Activity Status Date: Not reported
Activity Group: Compliance Monitoring
Activity Type: Inspection/Evaluation
Activity Status: Not reported

DRAFT

ULTRA FLEX PKG CORP-975 ESSEX ST (Continued) **1000352448**

Region Code: 02
Programmatic ID: AIR NY0000002610500149
Facility Registry ID: 110000809046
Air Operating Status Code: OPR
Default Air Classification Code: MAJ
Air Program: Prevention of Accidental Release/General Duty Clause
Activity Date: 2005-12-13 00:00:00
Activity Status Date: Not reported
Activity Group: Compliance Monitoring
Activity Type: Inspection/Evaluation
Activity Status: Not reported

Region Code: 02
Programmatic ID: AIR NY0000002610500149
Facility Registry ID: 110000809046
Air Operating Status Code: OPR
Default Air Classification Code: MAJ
Air Program: Prevention of Accidental Release/General Duty Clause
Activity Date: 2006-01-06 00:00:00
Activity Status Date: Not reported
Activity Group: Compliance Monitoring
Activity Type: Inspection/Evaluation
Activity Status: Not reported

Region Code: 02
Programmatic ID: AIR NY0000002610500149
Facility Registry ID: 110000809046
Air Operating Status Code: OPR
Default Air Classification Code: MAJ
Air Program: Prevention of Accidental Release/General Duty Clause
Activity Date: 2006-01-25 00:00:00
Activity Status Date: Not reported
Activity Group: Compliance Monitoring
Activity Type: Inspection/Evaluation
Activity Status: Not reported

Region Code: 02
Programmatic ID: AIR NY0000002610500149
Facility Registry ID: 110000809046
Air Operating Status Code: OPR
Default Air Classification Code: MAJ
Air Program: Prevention of Accidental Release/General Duty Clause
Activity Date: 2006-02-10 00:00:00
Activity Status Date: Not reported
Activity Group: Compliance Monitoring
Activity Type: Inspection/Evaluation
Activity Status: Not reported

Region Code: 02
Programmatic ID: AIR NY0000002610500149
Facility Registry ID: 110000809046
Air Operating Status Code: OPR
Default Air Classification Code: MAJ
Air Program: Prevention of Accidental Release/General Duty Clause
Activity Date: 2006-04-05 00:00:00
Activity Status Date: Not reported
Activity Group: Compliance Monitoring

DRAFT

ULTRA FLEX PKG CORP-975 ESSEX ST (Continued) **1000352448**

Activity Type: Inspection/Evaluation
Activity Status: Not reported

Region Code: 02
Programmatic ID: AIR NY0000002610500149
Facility Registry ID: 110000809046
Air Operating Status Code: OPR
Default Air Classification Code: MAJ
Air Program: Prevention of Accidental Release/General Duty Clause
Activity Date: 2006-04-26 00:00:00
Activity Status Date: Not reported
Activity Group: Compliance Monitoring
Activity Type: Inspection/Evaluation
Activity Status: Not reported

Region Code: 02
Programmatic ID: AIR NY0000002610500149
Facility Registry ID: 110000809046
Air Operating Status Code: OPR
Default Air Classification Code: MAJ
Air Program: Prevention of Accidental Release/General Duty Clause
Activity Date: 2006-05-03 00:00:00
Activity Status Date: Not reported
Activity Group: Compliance Monitoring
Activity Type: Inspection/Evaluation
Activity Status: Not reported

Region Code: 02
Programmatic ID: AIR NY0000002610500149
Facility Registry ID: 110000809046
Air Operating Status Code: OPR
Default Air Classification Code: MAJ
Air Program: Prevention of Accidental Release/General Duty Clause
Activity Date: 2006-07-25 00:00:00
Activity Status Date: Not reported
Activity Group: Compliance Monitoring
Activity Type: Inspection/Evaluation
Activity Status: Not reported

Region Code: 02
Programmatic ID: AIR NY0000002610500149
Facility Registry ID: 110000809046
Air Operating Status Code: OPR
Default Air Classification Code: MAJ
Air Program: Prevention of Accidental Release/General Duty Clause
Activity Date: 2006-10-25 00:00:00
Activity Status Date: Not reported
Activity Group: Compliance Monitoring
Activity Type: Inspection/Evaluation
Activity Status: Not reported

Region Code: 02
Programmatic ID: AIR NY0000002610500149
Facility Registry ID: 110000809046
Air Operating Status Code: OPR
Default Air Classification Code: MAJ
Air Program: Prevention of Accidental Release/General Duty Clause

DRAFT

ULTRA FLEX PKG CORP-975 ESSEX ST (Continued) **1000352448**

Activity Date: 2007-02-01 00:00:00
Activity Status Date: Not reported
Activity Group: Compliance Monitoring
Activity Type: Inspection/Evaluation
Activity Status: Not reported

Region Code: 02
Programmatic ID: AIR NY0000002610500149
Facility Registry ID: 110000809046
Air Operating Status Code: OPR
Default Air Classification Code: MAJ
Air Program: Prevention of Accidental Release/General Duty Clause
Activity Date: 2007-04-30 00:00:00
Activity Status Date: Not reported
Activity Group: Compliance Monitoring
Activity Type: Inspection/Evaluation
Activity Status: Not reported

Region Code: 02
Programmatic ID: AIR NY0000002610500149
Facility Registry ID: 110000809046
Air Operating Status Code: OPR
Default Air Classification Code: MAJ
Air Program: Prevention of Accidental Release/General Duty Clause
Activity Date: 2007-08-01 00:00:00
Activity Status Date: Not reported
Activity Group: Compliance Monitoring
Activity Type: Inspection/Evaluation
Activity Status: Not reported

Region Code: 02
Programmatic ID: AIR NY0000002610500149
Facility Registry ID: 110000809046
Air Operating Status Code: OPR
Default Air Classification Code: MAJ
Air Program: Prevention of Accidental Release/General Duty Clause
Activity Date: 2007-10-26 00:00:00
Activity Status Date: Not reported
Activity Group: Compliance Monitoring
Activity Type: Inspection/Evaluation
Activity Status: Not reported

Region Code: 02
Programmatic ID: AIR NY0000002610500149
Facility Registry ID: 110000809046
Air Operating Status Code: OPR
Default Air Classification Code: MAJ
Air Program: Prevention of Accidental Release/General Duty Clause
Activity Date: 2008-01-31 00:00:00
Activity Status Date: Not reported
Activity Group: Compliance Monitoring
Activity Type: Inspection/Evaluation
Activity Status: Not reported

Region Code: 02
Programmatic ID: AIR NY0000002610500149
Facility Registry ID: 110000809046

DRAFT

ULTRA FLEX PKG CORP-975 ESSEX ST (Continued) **1000352448**

Air Operating Status Code: OPR
Default Air Classification Code: MAJ
Air Program: Prevention of Accidental Release/General Duty Clause
Activity Date: 2008-04-21 00:00:00
Activity Status Date: Not reported
Activity Group: Compliance Monitoring
Activity Type: Inspection/Evaluation
Activity Status: Not reported

Region Code: 02
Programmatic ID: AIR NY0000002610500149
Facility Registry ID: 110000809046
Air Operating Status Code: OPR
Default Air Classification Code: MAJ
Air Program: Prevention of Accidental Release/General Duty Clause
Activity Date: 2008-07-08 00:00:00
Activity Status Date: Not reported
Activity Group: Compliance Monitoring
Activity Type: Inspection/Evaluation
Activity Status: Not reported

Region Code: 02
Programmatic ID: AIR NY0000002610500149
Facility Registry ID: 110000809046
Air Operating Status Code: OPR
Default Air Classification Code: MAJ
Air Program: Prevention of Accidental Release/General Duty Clause
Activity Date: 2008-07-30 00:00:00
Activity Status Date: Not reported
Activity Group: Compliance Monitoring
Activity Type: Inspection/Evaluation
Activity Status: Not reported

Region Code: 02
Programmatic ID: AIR NY0000002610500149
Facility Registry ID: 110000809046
Air Operating Status Code: OPR
Default Air Classification Code: MAJ
Air Program: Prevention of Accidental Release/General Duty Clause
Activity Date: 2008-09-17 00:00:00
Activity Status Date: Not reported
Activity Group: Compliance Monitoring
Activity Type: Inspection/Evaluation
Activity Status: Not reported

Region Code: 02
Programmatic ID: AIR NY0000002610500149
Facility Registry ID: 110000809046
Air Operating Status Code: OPR
Default Air Classification Code: MAJ
Air Program: Prevention of Accidental Release/General Duty Clause
Activity Date: 2008-09-24 00:00:00
Activity Status Date: Not reported
Activity Group: Compliance Monitoring
Activity Type: Inspection/Evaluation
Activity Status: Not reported

DRAFT

ULTRA FLEX PKG CORP-975 ESSEX ST (Continued) **1000352448**

Region Code: 02
Programmatic ID: AIR NY0000002610500149
Facility Registry ID: 110000809046
Air Operating Status Code: OPR
Default Air Classification Code: MAJ
Air Program: Prevention of Accidental Release/General Duty Clause
Activity Date: 2008-10-31 00:00:00
Activity Status Date: Not reported
Activity Group: Compliance Monitoring
Activity Type: Inspection/Evaluation
Activity Status: Not reported

Region Code: 02
Programmatic ID: AIR NY0000002610500149
Facility Registry ID: 110000809046
Air Operating Status Code: OPR
Default Air Classification Code: MAJ
Air Program: Prevention of Accidental Release/General Duty Clause
Activity Date: 2009-01-27 00:00:00
Activity Status Date: Not reported
Activity Group: Compliance Monitoring
Activity Type: Inspection/Evaluation
Activity Status: Not reported

Region Code: 02
Programmatic ID: AIR NY0000002610500149
Facility Registry ID: 110000809046
Air Operating Status Code: OPR
Default Air Classification Code: MAJ
Air Program: Prevention of Accidental Release/General Duty Clause
Activity Date: 2009-05-01 00:00:00
Activity Status Date: Not reported
Activity Group: Compliance Monitoring
Activity Type: Inspection/Evaluation
Activity Status: Not reported

Region Code: 02
Programmatic ID: AIR NY0000002610500149
Facility Registry ID: 110000809046
Air Operating Status Code: OPR
Default Air Classification Code: MAJ
Air Program: Prevention of Accidental Release/General Duty Clause
Activity Date: 2009-07-29 00:00:00
Activity Status Date: Not reported
Activity Group: Compliance Monitoring
Activity Type: Inspection/Evaluation
Activity Status: Not reported

Region Code: 02
Programmatic ID: AIR NY0000002610500149
Facility Registry ID: 110000809046
Air Operating Status Code: OPR
Default Air Classification Code: MAJ
Air Program: Prevention of Accidental Release/General Duty Clause
Activity Date: 2009-11-03 00:00:00
Activity Status Date: Not reported
Activity Group: Compliance Monitoring

DRAFT

ULTRA FLEX PKG CORP-975 ESSEX ST (Continued) **1000352448**

Activity Type: Inspection/Evaluation
Activity Status: Not reported

Region Code: 02
Programmatic ID: AIR NY0000002610500149
Facility Registry ID: 110000809046
Air Operating Status Code: OPR
Default Air Classification Code: MAJ
Air Program: Prevention of Accidental Release/General Duty Clause
Activity Date: 2009-11-09 00:00:00
Activity Status Date: Not reported
Activity Group: Compliance Monitoring
Activity Type: Inspection/Evaluation
Activity Status: Not reported

Region Code: 02
Programmatic ID: AIR NY0000002610500149
Facility Registry ID: 110000809046
Air Operating Status Code: OPR
Default Air Classification Code: MAJ
Air Program: Prevention of Accidental Release/General Duty Clause
Activity Date: 2010-01-27 00:00:00
Activity Status Date: Not reported
Activity Group: Compliance Monitoring
Activity Type: Inspection/Evaluation
Activity Status: Not reported

Region Code: 02
Programmatic ID: AIR NY0000002610500149
Facility Registry ID: 110000809046
Air Operating Status Code: OPR
Default Air Classification Code: MAJ
Air Program: Prevention of Accidental Release/General Duty Clause
Activity Date: 2010-03-02 00:00:00
Activity Status Date: Not reported
Activity Group: Compliance Monitoring
Activity Type: Inspection/Evaluation
Activity Status: Not reported

Region Code: 02
Programmatic ID: AIR NY0000002610500149
Facility Registry ID: 110000809046
Air Operating Status Code: OPR
Default Air Classification Code: MAJ
Air Program: Prevention of Accidental Release/General Duty Clause
Activity Date: 2010-03-29 00:00:00
Activity Status Date: Not reported
Activity Group: Compliance Monitoring
Activity Type: Inspection/Evaluation
Activity Status: Not reported

Region Code: 02
Programmatic ID: AIR NY0000002610500149
Facility Registry ID: 110000809046
Air Operating Status Code: OPR
Default Air Classification Code: MAJ
Air Program: Prevention of Accidental Release/General Duty Clause

DRAFT

ULTRA FLEX PKG CORP-975 ESSEX ST (Continued) **1000352448**

Activity Date: 2010-04-28 00:00:00
Activity Status Date: Not reported
Activity Group: Compliance Monitoring
Activity Type: Inspection/Evaluation
Activity Status: Not reported

Region Code: 02
Programmatic ID: AIR NY0000002610500149
Facility Registry ID: 110000809046
Air Operating Status Code: OPR
Default Air Classification Code: MAJ
Air Program: Prevention of Accidental Release/General Duty Clause
Activity Date: 2010-05-07 00:00:00
Activity Status Date: Not reported
Activity Group: Compliance Monitoring
Activity Type: Inspection/Evaluation
Activity Status: Not reported

Region Code: 02
Programmatic ID: AIR NY0000002610500149
Facility Registry ID: 110000809046
Air Operating Status Code: OPR
Default Air Classification Code: MAJ
Air Program: Prevention of Accidental Release/General Duty Clause
Activity Date: 2010-07-27 00:00:00
Activity Status Date: Not reported
Activity Group: Compliance Monitoring
Activity Type: Inspection/Evaluation
Activity Status: Not reported

Region Code: 02
Programmatic ID: AIR NY0000002610500149
Facility Registry ID: 110000809046
Air Operating Status Code: OPR
Default Air Classification Code: MAJ
Air Program: Prevention of Accidental Release/General Duty Clause
Activity Date: 2010-10-29 00:00:00
Activity Status Date: Not reported
Activity Group: Compliance Monitoring
Activity Type: Inspection/Evaluation
Activity Status: Not reported

Region Code: 02
Programmatic ID: AIR NY0000002610500149
Facility Registry ID: 110000809046
Air Operating Status Code: OPR
Default Air Classification Code: MAJ
Air Program: Prevention of Accidental Release/General Duty Clause
Activity Date: 2011-01-19 00:00:00
Activity Status Date: Not reported
Activity Group: Compliance Monitoring
Activity Type: Inspection/Evaluation
Activity Status: Not reported

Region Code: 02
Programmatic ID: AIR NY0000002610500149
Facility Registry ID: 110000809046

DRAFT

ULTRA FLEX PKG CORP-975 ESSEX ST (Continued) **1000352448**

Air Operating Status Code: OPR
Default Air Classification Code: MAJ
Air Program: Prevention of Accidental Release/General Duty Clause
Activity Date: 2011-05-04 00:00:00
Activity Status Date: Not reported
Activity Group: Compliance Monitoring
Activity Type: Inspection/Evaluation
Activity Status: Not reported

Region Code: 02
Programmatic ID: AIR NY0000002610500149
Facility Registry ID: 110000809046
Air Operating Status Code: OPR
Default Air Classification Code: MAJ
Air Program: Prevention of Accidental Release/General Duty Clause
Activity Date: 2011-05-06 00:00:00
Activity Status Date: Not reported
Activity Group: Compliance Monitoring
Activity Type: Inspection/Evaluation
Activity Status: Not reported

Region Code: 02
Programmatic ID: AIR NY0000002610500149
Facility Registry ID: 110000809046
Air Operating Status Code: OPR
Default Air Classification Code: MAJ
Air Program: Prevention of Accidental Release/General Duty Clause
Activity Date: 2011-06-01 00:00:00
Activity Status Date: Not reported
Activity Group: Compliance Monitoring
Activity Type: Inspection/Evaluation
Activity Status: Not reported

Region Code: 02
Programmatic ID: AIR NY0000002610500149
Facility Registry ID: 110000809046
Air Operating Status Code: OPR
Default Air Classification Code: MAJ
Air Program: Prevention of Accidental Release/General Duty Clause
Activity Date: 2011-08-02 00:00:00
Activity Status Date: Not reported
Activity Group: Compliance Monitoring
Activity Type: Inspection/Evaluation
Activity Status: Not reported

Region Code: 02
Programmatic ID: AIR NY0000002610500149
Facility Registry ID: 110000809046
Air Operating Status Code: OPR
Default Air Classification Code: MAJ
Air Program: Prevention of Accidental Release/General Duty Clause
Activity Date: 2011-11-02 00:00:00
Activity Status Date: Not reported
Activity Group: Compliance Monitoring
Activity Type: Inspection/Evaluation
Activity Status: Not reported

DRAFT

ULTRA FLEX PKG CORP-975 ESSEX ST (Continued) **1000352448**

Region Code: 02
Programmatic ID: AIR NY0000002610500149
Facility Registry ID: 110000809046
Air Operating Status Code: OPR
Default Air Classification Code: MAJ
Air Program: Prevention of Accidental Release/General Duty Clause
Activity Date: 2012-02-08 00:00:00
Activity Status Date: Not reported
Activity Group: Compliance Monitoring
Activity Type: Inspection/Evaluation
Activity Status: Not reported

Region Code: 02
Programmatic ID: AIR NY0000002610500149
Facility Registry ID: 110000809046
Air Operating Status Code: OPR
Default Air Classification Code: MAJ
Air Program: Prevention of Accidental Release/General Duty Clause
Activity Date: 2012-05-01 00:00:00
Activity Status Date: Not reported
Activity Group: Compliance Monitoring
Activity Type: Inspection/Evaluation
Activity Status: Not reported

Region Code: 02
Programmatic ID: AIR NY0000002610500149
Facility Registry ID: 110000809046
Air Operating Status Code: OPR
Default Air Classification Code: MAJ
Air Program: Prevention of Accidental Release/General Duty Clause
Activity Date: 2012-08-03 00:00:00
Activity Status Date: Not reported
Activity Group: Compliance Monitoring
Activity Type: Inspection/Evaluation
Activity Status: Not reported

Region Code: 02
Programmatic ID: AIR NY0000002610500149
Facility Registry ID: 110000809046
Air Operating Status Code: OPR
Default Air Classification Code: MAJ
Air Program: Prevention of Accidental Release/General Duty Clause
Activity Date: 2012-08-07 00:00:00
Activity Status Date: Not reported
Activity Group: Compliance Monitoring
Activity Type: Inspection/Evaluation
Activity Status: Not reported

Region Code: 02
Programmatic ID: AIR NY0000002610500149
Facility Registry ID: 110000809046
Air Operating Status Code: OPR
Default Air Classification Code: MAJ
Air Program: Prevention of Accidental Release/General Duty Clause
Activity Date: 2012-09-11 00:00:00
Activity Status Date: Not reported
Activity Group: Compliance Monitoring

DRAFT

ULTRA FLEX PKG CORP-975 ESSEX ST (Continued) **1000352448**

Activity Type: Inspection/Evaluation
Activity Status: Not reported

Region Code: 02
Programmatic ID: AIR NY0000002610500149
Facility Registry ID: 110000809046
Air Operating Status Code: OPR
Default Air Classification Code: MAJ
Air Program: Prevention of Accidental Release/General Duty Clause
Activity Date: 2012-10-26 00:00:00
Activity Status Date: Not reported
Activity Group: Compliance Monitoring
Activity Type: Inspection/Evaluation
Activity Status: Not reported

Region Code: 02
Programmatic ID: AIR NY0000002610500149
Facility Registry ID: 110000809046
Air Operating Status Code: OPR
Default Air Classification Code: MAJ
Air Program: Prevention of Accidental Release/General Duty Clause
Activity Date: 2013-01-24 00:00:00
Activity Status Date: Not reported
Activity Group: Compliance Monitoring
Activity Type: Inspection/Evaluation
Activity Status: Not reported

Region Code: 02
Programmatic ID: AIR NY0000002610500149
Facility Registry ID: 110000809046
Air Operating Status Code: OPR
Default Air Classification Code: MAJ
Air Program: Prevention of Accidental Release/General Duty Clause
Activity Date: 2013-04-29 00:00:00
Activity Status Date: Not reported
Activity Group: Compliance Monitoring
Activity Type: Inspection/Evaluation
Activity Status: Not reported

Region Code: 02
Programmatic ID: AIR NY0000002610500149
Facility Registry ID: 110000809046
Air Operating Status Code: OPR
Default Air Classification Code: MAJ
Air Program: Prevention of Accidental Release/General Duty Clause
Activity Date: 2013-07-30 00:00:00
Activity Status Date: Not reported
Activity Group: Compliance Monitoring
Activity Type: Inspection/Evaluation
Activity Status: Not reported

Region Code: 02
Programmatic ID: AIR NY0000002610500149
Facility Registry ID: 110000809046
Air Operating Status Code: OPR
Default Air Classification Code: MAJ
Air Program: Prevention of Accidental Release/General Duty Clause

DRAFT

ULTRA FLEX PKG CORP-975 ESSEX ST (Continued) **1000352448**

Activity Date: 2013-10-18 00:00:00
Activity Status Date: Not reported
Activity Group: Compliance Monitoring
Activity Type: Inspection/Evaluation
Activity Status: Not reported

Region Code: 02
Programmatic ID: AIR NY0000002610500149
Facility Registry ID: 110000809046
Air Operating Status Code: OPR
Default Air Classification Code: MAJ
Air Program: Prevention of Accidental Release/General Duty Clause
Activity Date: 2014-01-31 00:00:00
Activity Status Date: Not reported
Activity Group: Compliance Monitoring
Activity Type: Inspection/Evaluation
Activity Status: Not reported

Region Code: 02
Programmatic ID: AIR NY0000002610500149
Facility Registry ID: 110000809046
Air Operating Status Code: OPR
Default Air Classification Code: MAJ
Air Program: Prevention of Accidental Release/General Duty Clause
Activity Date: 2014-02-03 00:00:00
Activity Status Date: Not reported
Activity Group: Compliance Monitoring
Activity Type: Inspection/Evaluation
Activity Status: Not reported

Region Code: 02
Programmatic ID: AIR NY0000002610500149
Facility Registry ID: 110000809046
Air Operating Status Code: OPR
Default Air Classification Code: MAJ
Air Program: Prevention of Accidental Release/General Duty Clause
Activity Date: 2014-04-28 00:00:00
Activity Status Date: Not reported
Activity Group: Compliance Monitoring
Activity Type: Inspection/Evaluation
Activity Status: Not reported

Region Code: 02
Programmatic ID: AIR NY0000002610500149
Facility Registry ID: 110000809046
Air Operating Status Code: OPR
Default Air Classification Code: MAJ
Air Program: Prevention of Accidental Release/General Duty Clause
Activity Date: 2014-07-29 00:00:00
Activity Status Date: Not reported
Activity Group: Compliance Monitoring
Activity Type: Inspection/Evaluation
Activity Status: Not reported

Region Code: 02
Programmatic ID: AIR NY0000002610500149
Facility Registry ID: 110000809046

DRAFT

ULTRA FLEX PKG CORP-975 ESSEX ST (Continued) **1000352448**

Air Operating Status Code: OPR
Default Air Classification Code: MAJ
Air Program: Prevention of Accidental Release/General Duty Clause
Activity Date: 2014-09-04 00:00:00
Activity Status Date: Not reported
Activity Group: Compliance Monitoring
Activity Type: Inspection/Evaluation
Activity Status: Not reported

Region Code: 02
Programmatic ID: AIR NY0000002610500149
Facility Registry ID: 110000809046
Air Operating Status Code: OPR
Default Air Classification Code: MAJ
Air Program: State Implementation Plan for National Primary and Secondary Ambient Air Quality Standards
Activity Date: 2014-07-31 00:00:00
Activity Status Date: 2016-05-02 13:12:03
Activity Group: Compliance Monitoring
Activity Type: Inspection/Evaluation
Activity Status: Active

Region Code: 02
Programmatic ID: AIR NY0000002610500149
Facility Registry ID: 110000809046
Air Operating Status Code: OPR
Default Air Classification Code: MAJ
Air Program: State Implementation Plan for National Primary and Secondary Ambient Air Quality Standards
Activity Date: 2014-10-24 00:00:00
Activity Status Date: 2016-05-02 13:12:03
Activity Group: Compliance Monitoring
Activity Type: Inspection/Evaluation
Activity Status: Active

Region Code: 02
Programmatic ID: AIR NY0000002610500149
Facility Registry ID: 110000809046
Air Operating Status Code: OPR
Default Air Classification Code: MAJ
Air Program: State Implementation Plan for National Primary and Secondary Ambient Air Quality Standards
Activity Date: 2015-04-24 00:00:00
Activity Status Date: 2016-05-02 13:12:04
Activity Group: Compliance Monitoring
Activity Type: Inspection/Evaluation
Activity Status: Active

Region Code: 02
Programmatic ID: AIR NY0000002610500149
Facility Registry ID: 110000809046
Air Operating Status Code: OPR
Default Air Classification Code: MAJ
Air Program: State Implementation Plan for National Primary and Secondary Ambient Air Quality Standards
Activity Date: 2015-07-29 00:00:00
Activity Status Date: 2016-05-02 13:12:03
Activity Group: Compliance Monitoring
Activity Type: Inspection/Evaluation
Activity Status: Active

DRAFT

ULTRA FLEX PKG CORP-975 ESSEX ST (Continued) **1000352448**

Region Code: 02
Programmatic ID: AIR NY0000002610500149
Facility Registry ID: 110000809046
Air Operating Status Code: OPR
Default Air Classification Code: MAJ
Air Program: State Implementation Plan for National Primary and Secondary Ambient Air Quality Standards
Activity Date: 2015-10-27 00:00:00
Activity Status Date: 2016-05-02 13:12:03
Activity Group: Compliance Monitoring
Activity Type: Inspection/Evaluation
Activity Status: Active

Region Code: 02
Programmatic ID: AIR NY0000002610500149
Facility Registry ID: 110000809046
Air Operating Status Code: OPR
Default Air Classification Code: MAJ
Air Program: State Implementation Plan for National Primary and Secondary Ambient Air Quality Standards
Activity Date: 2015-12-03 00:00:00
Activity Status Date: 2016-05-02 13:12:03
Activity Group: Compliance Monitoring
Activity Type: Inspection/Evaluation
Activity Status: Active

Region Code: 02
Programmatic ID: AIR NY0000002610500149
Facility Registry ID: 110000809046
Air Operating Status Code: OPR
Default Air Classification Code: MAJ
Air Program: State Implementation Plan for National Primary and Secondary Ambient Air Quality Standards
Activity Date: 2015-12-04 00:00:00
Activity Status Date: 2016-05-02 13:12:03
Activity Group: Compliance Monitoring
Activity Type: Inspection/Evaluation
Activity Status: Active

Region Code: 02
Programmatic ID: AIR NY0000002610500149
Facility Registry ID: 110000809046
Air Operating Status Code: OPR
Default Air Classification Code: MAJ
Air Program: State Implementation Plan for National Primary and Secondary Ambient Air Quality Standards
Activity Date: 2015-12-04 00:00:00
Activity Status Date: 2016-05-02 14:07:05
Activity Group: Compliance Monitoring
Activity Type: Inspection/Evaluation
Activity Status: Active

Region Code: 02
Programmatic ID: AIR NY0000002610500149
Facility Registry ID: 110000809046
Air Operating Status Code: OPR
Default Air Classification Code: MAJ
Air Program: State Implementation Plan for National Primary and Secondary Ambient Air Quality Standards
Activity Date: 2016-01-21 00:00:00
Activity Status Date: 2016-06-09 07:01:20
Activity Group: Compliance Monitoring

DRAFT

ULTRA FLEX PKG CORP-975 ESSEX ST (Continued) **1000352448**

Activity Type: Inspection/Evaluation
Activity Status: Active

Region Code: 02
Programmatic ID: AIR NY0000002610500149
Facility Registry ID: 110000809046
Air Operating Status Code: OPR
Default Air Classification Code: MAJ
Air Program: State Implementation Plan for National Primary and Secondary Ambient Air Quality Standards
Activity Date: 2016-01-21 00:00:00
Activity Status Date: 2016-06-09 07:02:19
Activity Group: Compliance Monitoring
Activity Type: Inspection/Evaluation
Activity Status: Active

Region Code: 02
Programmatic ID: AIR NY0000002610500149
Facility Registry ID: 110000809046
Air Operating Status Code: OPR
Default Air Classification Code: MAJ
Air Program: State Implementation Plan for National Primary and Secondary Ambient Air Quality Standards
Activity Date: 2016-04-29 00:00:00
Activity Status Date: 2016-06-09 07:01:20
Activity Group: Compliance Monitoring
Activity Type: Inspection/Evaluation
Activity Status: Active

Region Code: 02
Programmatic ID: AIR NY0000002610500149
Facility Registry ID: 110000809046
Air Operating Status Code: OPR
Default Air Classification Code: MAJ
Air Program: State Implementation Plan for National Primary and Secondary Ambient Air Quality Standards
Activity Date: 2016-08-05 00:00:00
Activity Status Date: 2016-09-09 07:16:58
Activity Group: Compliance Monitoring
Activity Type: Inspection/Evaluation
Activity Status: Active

Region Code: 02
Programmatic ID: AIR NY0000002610500149
Facility Registry ID: 110000809046
Air Operating Status Code: OPR
Default Air Classification Code: MAJ
Air Program: State Implementation Plan for National Primary and Secondary Ambient Air Quality Standards
Activity Date: 2016-09-08 00:00:00
Activity Status Date: 2016-09-09 07:16:58
Activity Group: Compliance Monitoring
Activity Type: Inspection/Evaluation
Activity Status: Active

Region Code: 02
Programmatic ID: AIR NY0000002610500149
Facility Registry ID: 110000809046
Air Operating Status Code: OPR
Default Air Classification Code: MAJ
Air Program: State Implementation Plan for National Primary and Secondary Ambient Air Quality Standards

DRAFT

ULTRA FLEX PKG CORP-975 ESSEX ST (Continued) **1000352448**

Activity Date: 1986-07-22 00:00:00
Activity Status Date: Not reported
Activity Group: Compliance Monitoring
Activity Type: Inspection/Evaluation
Activity Status: Not reported

Region Code: 02
Programmatic ID: AIR NY0000002610500149
Facility Registry ID: 110000809046
Air Operating Status Code: OPR
Default Air Classification Code: MAJ
Air Program: State Implementation Plan for National Primary and Secondary Ambient Air Quality Standards
Activity Date: 1987-08-19 00:00:00
Activity Status Date: Not reported
Activity Group: Compliance Monitoring
Activity Type: Inspection/Evaluation
Activity Status: Not reported

Region Code: 02
Programmatic ID: AIR NY0000002610500149
Facility Registry ID: 110000809046
Air Operating Status Code: OPR
Default Air Classification Code: MAJ
Air Program: State Implementation Plan for National Primary and Secondary Ambient Air Quality Standards
Activity Date: 1987-09-28 00:00:00
Activity Status Date: Not reported
Activity Group: Compliance Monitoring
Activity Type: Inspection/Evaluation
Activity Status: Not reported

Region Code: 02
Programmatic ID: AIR NY0000002610500149
Facility Registry ID: 110000809046
Air Operating Status Code: OPR
Default Air Classification Code: MAJ
Air Program: State Implementation Plan for National Primary and Secondary Ambient Air Quality Standards
Activity Date: 1988-12-13 00:00:00
Activity Status Date: Not reported
Activity Group: Compliance Monitoring
Activity Type: Inspection/Evaluation
Activity Status: Not reported

Region Code: 02
Programmatic ID: AIR NY0000002610500149
Facility Registry ID: 110000809046
Air Operating Status Code: OPR
Default Air Classification Code: MAJ
Air Program: State Implementation Plan for National Primary and Secondary Ambient Air Quality Standards
Activity Date: 1994-12-15 00:00:00
Activity Status Date: Not reported
Activity Group: Compliance Monitoring
Activity Type: Inspection/Evaluation
Activity Status: Not reported

Region Code: 02
Programmatic ID: AIR NY0000002610500149
Facility Registry ID: 110000809046

DRAFT

ULTRA FLEX PKG CORP-975 ESSEX ST (Continued) **1000352448**

Air Operating Status Code: OPR
Default Air Classification Code: MAJ
Air Program: State Implementation Plan for National Primary and Secondary Ambient Air Quality Standards
Activity Date: 2000-02-16 00:00:00
Activity Status Date: Not reported
Activity Group: Compliance Monitoring
Activity Type: Inspection/Evaluation
Activity Status: Not reported

Region Code: 02
Programmatic ID: AIR NY0000002610500149
Facility Registry ID: 110000809046
Air Operating Status Code: OPR
Default Air Classification Code: MAJ
Air Program: State Implementation Plan for National Primary and Secondary Ambient Air Quality Standards
Activity Date: 2000-12-20 00:00:00
Activity Status Date: Not reported
Activity Group: Compliance Monitoring
Activity Type: Inspection/Evaluation
Activity Status: Not reported

Region Code: 02
Programmatic ID: AIR NY0000002610500149
Facility Registry ID: 110000809046
Air Operating Status Code: OPR
Default Air Classification Code: MAJ
Air Program: State Implementation Plan for National Primary and Secondary Ambient Air Quality Standards
Activity Date: 2001-11-07 00:00:00
Activity Status Date: Not reported
Activity Group: Compliance Monitoring
Activity Type: Inspection/Evaluation
Activity Status: Not reported

Region Code: 02
Programmatic ID: AIR NY0000002610500149
Facility Registry ID: 110000809046
Air Operating Status Code: OPR
Default Air Classification Code: MAJ
Air Program: State Implementation Plan for National Primary and Secondary Ambient Air Quality Standards
Activity Date: 2002-02-01 00:00:00
Activity Status Date: Not reported
Activity Group: Compliance Monitoring
Activity Type: Inspection/Evaluation
Activity Status: Not reported

Region Code: 02
Programmatic ID: AIR NY0000002610500149
Facility Registry ID: 110000809046
Air Operating Status Code: OPR
Default Air Classification Code: MAJ
Air Program: State Implementation Plan for National Primary and Secondary Ambient Air Quality Standards
Activity Date: 2002-06-19 00:00:00
Activity Status Date: Not reported
Activity Group: Compliance Monitoring
Activity Type: Inspection/Evaluation
Activity Status: Not reported

DRAFT

ULTRA FLEX PKG CORP-975 ESSEX ST (Continued) **1000352448**

Region Code: 02
Programmatic ID: AIR NY0000002610500149
Facility Registry ID: 110000809046
Air Operating Status Code: OPR
Default Air Classification Code: MAJ
Air Program: State Implementation Plan for National Primary and Secondary Ambient Air Quality Standards
Activity Date: 2002-07-29 00:00:00
Activity Status Date: Not reported
Activity Group: Compliance Monitoring
Activity Type: Inspection/Evaluation
Activity Status: Not reported

Region Code: 02
Programmatic ID: AIR NY0000002610500149
Facility Registry ID: 110000809046
Air Operating Status Code: OPR
Default Air Classification Code: MAJ
Air Program: State Implementation Plan for National Primary and Secondary Ambient Air Quality Standards
Activity Date: 2002-09-12 00:00:00
Activity Status Date: Not reported
Activity Group: Compliance Monitoring
Activity Type: Inspection/Evaluation
Activity Status: Not reported

Region Code: 02
Programmatic ID: AIR NY0000002610500149
Facility Registry ID: 110000809046
Air Operating Status Code: OPR
Default Air Classification Code: MAJ
Air Program: State Implementation Plan for National Primary and Secondary Ambient Air Quality Standards
Activity Date: 2002-10-07 00:00:00
Activity Status Date: Not reported
Activity Group: Compliance Monitoring
Activity Type: Inspection/Evaluation
Activity Status: Not reported

Region Code: 02
Programmatic ID: AIR NY0000002610500149
Facility Registry ID: 110000809046
Air Operating Status Code: OPR
Default Air Classification Code: MAJ
Air Program: State Implementation Plan for National Primary and Secondary Ambient Air Quality Standards
Activity Date: 2003-02-03 00:00:00
Activity Status Date: Not reported
Activity Group: Compliance Monitoring
Activity Type: Inspection/Evaluation
Activity Status: Not reported

Region Code: 02
Programmatic ID: AIR NY0000002610500149
Facility Registry ID: 110000809046
Air Operating Status Code: OPR
Default Air Classification Code: MAJ
Air Program: State Implementation Plan for National Primary and Secondary Ambient Air Quality Standards
Activity Date: 2003-02-05 00:00:00
Activity Status Date: Not reported
Activity Group: Compliance Monitoring

DRAFT

ULTRA FLEX PKG CORP-975 ESSEX ST (Continued) **1000352448**

Activity Type: Inspection/Evaluation
Activity Status: Not reported

Region Code: 02
Programmatic ID: AIR NY0000002610500149
Facility Registry ID: 110000809046
Air Operating Status Code: OPR
Default Air Classification Code: MAJ
Air Program: State Implementation Plan for National Primary and Secondary Ambient Air Quality Standards
Activity Date: 2003-05-15 00:00:00
Activity Status Date: Not reported
Activity Group: Compliance Monitoring
Activity Type: Inspection/Evaluation
Activity Status: Not reported

Region Code: 02
Programmatic ID: AIR NY0000002610500149
Facility Registry ID: 110000809046
Air Operating Status Code: OPR
Default Air Classification Code: MAJ
Air Program: State Implementation Plan for National Primary and Secondary Ambient Air Quality Standards
Activity Date: 2003-06-11 00:00:00
Activity Status Date: Not reported
Activity Group: Compliance Monitoring
Activity Type: Inspection/Evaluation
Activity Status: Not reported

Region Code: 02
Programmatic ID: AIR NY0000002610500149
Facility Registry ID: 110000809046
Air Operating Status Code: OPR
Default Air Classification Code: MAJ
Air Program: State Implementation Plan for National Primary and Secondary Ambient Air Quality Standards
Activity Date: 2003-07-10 00:00:00
Activity Status Date: Not reported
Activity Group: Compliance Monitoring
Activity Type: Inspection/Evaluation
Activity Status: Not reported

Region Code: 02
Programmatic ID: AIR NY0000002610500149
Facility Registry ID: 110000809046
Air Operating Status Code: OPR
Default Air Classification Code: MAJ
Air Program: State Implementation Plan for National Primary and Secondary Ambient Air Quality Standards
Activity Date: 2003-07-24 00:00:00
Activity Status Date: Not reported
Activity Group: Compliance Monitoring
Activity Type: Inspection/Evaluation
Activity Status: Not reported

Region Code: 02
Programmatic ID: AIR NY0000002610500149
Facility Registry ID: 110000809046
Air Operating Status Code: OPR
Default Air Classification Code: MAJ
Air Program: State Implementation Plan for National Primary and Secondary Ambient Air Quality Standards

DRAFT

ULTRA FLEX PKG CORP-975 ESSEX ST (Continued) **1000352448**

Activity Date: 2003-07-30 00:00:00
Activity Status Date: Not reported
Activity Group: Compliance Monitoring
Activity Type: Inspection/Evaluation
Activity Status: Not reported

Region Code: 02
Programmatic ID: AIR NY0000002610500149
Facility Registry ID: 110000809046
Air Operating Status Code: OPR
Default Air Classification Code: MAJ
Air Program: State Implementation Plan for National Primary and Secondary Ambient Air Quality Standards
Activity Date: 2003-07-31 00:00:00
Activity Status Date: Not reported
Activity Group: Compliance Monitoring
Activity Type: Inspection/Evaluation
Activity Status: Not reported

Region Code: 02
Programmatic ID: AIR NY0000002610500149
Facility Registry ID: 110000809046
Air Operating Status Code: OPR
Default Air Classification Code: MAJ
Air Program: State Implementation Plan for National Primary and Secondary Ambient Air Quality Standards
Activity Date: 2003-08-01 00:00:00
Activity Status Date: Not reported
Activity Group: Compliance Monitoring
Activity Type: Inspection/Evaluation
Activity Status: Not reported

Region Code: 02
Programmatic ID: AIR NY0000002610500149
Facility Registry ID: 110000809046
Air Operating Status Code: OPR
Default Air Classification Code: MAJ
Air Program: State Implementation Plan for National Primary and Secondary Ambient Air Quality Standards
Activity Date: 2003-11-05 00:00:00
Activity Status Date: Not reported
Activity Group: Compliance Monitoring
Activity Type: Inspection/Evaluation
Activity Status: Not reported

Region Code: 02
Programmatic ID: AIR NY0000002610500149
Facility Registry ID: 110000809046
Air Operating Status Code: OPR
Default Air Classification Code: MAJ
Air Program: State Implementation Plan for National Primary and Secondary Ambient Air Quality Standards
Activity Date: 2003-11-13 00:00:00
Activity Status Date: Not reported
Activity Group: Compliance Monitoring
Activity Type: Inspection/Evaluation
Activity Status: Not reported

Region Code: 02
Programmatic ID: AIR NY0000002610500149
Facility Registry ID: 110000809046

DRAFT

ULTRA FLEX PKG CORP-975 ESSEX ST (Continued) **1000352448**

Air Operating Status Code: OPR
Default Air Classification Code: MAJ
Air Program: State Implementation Plan for National Primary and Secondary Ambient Air Quality Standards
Activity Date: 2003-12-04 00:00:00
Activity Status Date: Not reported
Activity Group: Compliance Monitoring
Activity Type: Inspection/Evaluation
Activity Status: Not reported

Region Code: 02
Programmatic ID: AIR NY0000002610500149
Facility Registry ID: 110000809046
Air Operating Status Code: OPR
Default Air Classification Code: MAJ
Air Program: State Implementation Plan for National Primary and Secondary Ambient Air Quality Standards
Activity Date: 2003-12-26 00:00:00
Activity Status Date: Not reported
Activity Group: Compliance Monitoring
Activity Type: Inspection/Evaluation
Activity Status: Not reported

Region Code: 02
Programmatic ID: AIR NY0000002610500149
Facility Registry ID: 110000809046
Air Operating Status Code: OPR
Default Air Classification Code: MAJ
Air Program: State Implementation Plan for National Primary and Secondary Ambient Air Quality Standards
Activity Date: 2004-01-26 00:00:00
Activity Status Date: Not reported
Activity Group: Compliance Monitoring
Activity Type: Inspection/Evaluation
Activity Status: Not reported

Region Code: 02
Programmatic ID: AIR NY0000002610500149
Facility Registry ID: 110000809046
Air Operating Status Code: OPR
Default Air Classification Code: MAJ
Air Program: State Implementation Plan for National Primary and Secondary Ambient Air Quality Standards
Activity Date: 2004-02-13 00:00:00
Activity Status Date: Not reported
Activity Group: Compliance Monitoring
Activity Type: Inspection/Evaluation
Activity Status: Not reported

Region Code: 02
Programmatic ID: AIR NY0000002610500149
Facility Registry ID: 110000809046
Air Operating Status Code: OPR
Default Air Classification Code: MAJ
Air Program: State Implementation Plan for National Primary and Secondary Ambient Air Quality Standards
Activity Date: 2004-05-05 00:00:00
Activity Status Date: Not reported
Activity Group: Compliance Monitoring
Activity Type: Inspection/Evaluation
Activity Status: Not reported

DRAFT

ULTRA FLEX PKG CORP-975 ESSEX ST (Continued) **1000352448**

Region Code: 02
Programmatic ID: AIR NY0000002610500149
Facility Registry ID: 110000809046
Air Operating Status Code: OPR
Default Air Classification Code: MAJ
Air Program: State Implementation Plan for National Primary and Secondary Ambient Air Quality Standards
Activity Date: 2004-05-13 00:00:00
Activity Status Date: Not reported
Activity Group: Compliance Monitoring
Activity Type: Inspection/Evaluation
Activity Status: Not reported

Region Code: 02
Programmatic ID: AIR NY0000002610500149
Facility Registry ID: 110000809046
Air Operating Status Code: OPR
Default Air Classification Code: MAJ
Air Program: State Implementation Plan for National Primary and Secondary Ambient Air Quality Standards
Activity Date: 2004-06-04 00:00:00
Activity Status Date: Not reported
Activity Group: Compliance Monitoring
Activity Type: Inspection/Evaluation
Activity Status: Not reported

Region Code: 02
Programmatic ID: AIR NY0000002610500149
Facility Registry ID: 110000809046
Air Operating Status Code: OPR
Default Air Classification Code: MAJ
Air Program: State Implementation Plan for National Primary and Secondary Ambient Air Quality Standards
Activity Date: 2004-07-12 00:00:00
Activity Status Date: Not reported
Activity Group: Compliance Monitoring
Activity Type: Inspection/Evaluation
Activity Status: Not reported

Region Code: 02
Programmatic ID: AIR NY0000002610500149
Facility Registry ID: 110000809046
Air Operating Status Code: OPR
Default Air Classification Code: MAJ
Air Program: State Implementation Plan for National Primary and Secondary Ambient Air Quality Standards
Activity Date: 2004-08-02 00:00:00
Activity Status Date: Not reported
Activity Group: Compliance Monitoring
Activity Type: Inspection/Evaluation
Activity Status: Not reported

Region Code: 02
Programmatic ID: AIR NY0000002610500149
Facility Registry ID: 110000809046
Air Operating Status Code: OPR
Default Air Classification Code: MAJ
Air Program: State Implementation Plan for National Primary and Secondary Ambient Air Quality Standards
Activity Date: 2004-08-20 00:00:00
Activity Status Date: Not reported
Activity Group: Compliance Monitoring

DRAFT

ULTRA FLEX PKG CORP-975 ESSEX ST (Continued) **1000352448**

Activity Type: Inspection/Evaluation
Activity Status: Not reported

Region Code: 02
Programmatic ID: AIR NY0000002610500149
Facility Registry ID: 110000809046
Air Operating Status Code: OPR
Default Air Classification Code: MAJ
Air Program: State Implementation Plan for National Primary and Secondary Ambient Air Quality Standards
Activity Date: 2004-11-17 00:00:00
Activity Status Date: Not reported
Activity Group: Compliance Monitoring
Activity Type: Inspection/Evaluation
Activity Status: Not reported

Region Code: 02
Programmatic ID: AIR NY0000002610500149
Facility Registry ID: 110000809046
Air Operating Status Code: OPR
Default Air Classification Code: MAJ
Air Program: State Implementation Plan for National Primary and Secondary Ambient Air Quality Standards
Activity Date: 2005-01-05 00:00:00
Activity Status Date: Not reported
Activity Group: Compliance Monitoring
Activity Type: Inspection/Evaluation
Activity Status: Not reported

Region Code: 02
Programmatic ID: AIR NY0000002610500149
Facility Registry ID: 110000809046
Air Operating Status Code: OPR
Default Air Classification Code: MAJ
Air Program: State Implementation Plan for National Primary and Secondary Ambient Air Quality Standards
Activity Date: 2005-01-27 00:00:00
Activity Status Date: Not reported
Activity Group: Compliance Monitoring
Activity Type: Inspection/Evaluation
Activity Status: Not reported

Region Code: 02
Programmatic ID: AIR NY0000002610500149
Facility Registry ID: 110000809046
Air Operating Status Code: OPR
Default Air Classification Code: MAJ
Air Program: State Implementation Plan for National Primary and Secondary Ambient Air Quality Standards
Activity Date: 2005-02-09 00:00:00
Activity Status Date: Not reported
Activity Group: Compliance Monitoring
Activity Type: Inspection/Evaluation
Activity Status: Not reported

Region Code: 02
Programmatic ID: AIR NY0000002610500149
Facility Registry ID: 110000809046
Air Operating Status Code: OPR
Default Air Classification Code: MAJ
Air Program: State Implementation Plan for National Primary and Secondary Ambient Air Quality Standards

DRAFT

ULTRA FLEX PKG CORP-975 ESSEX ST (Continued) **1000352448**

Activity Date: 2005-04-29 00:00:00
Activity Status Date: Not reported
Activity Group: Compliance Monitoring
Activity Type: Inspection/Evaluation
Activity Status: Not reported

Region Code: 02
Programmatic ID: AIR NY0000002610500149
Facility Registry ID: 110000809046
Air Operating Status Code: OPR
Default Air Classification Code: MAJ
Air Program: State Implementation Plan for National Primary and Secondary Ambient Air Quality Standards
Activity Date: 2005-06-10 00:00:00
Activity Status Date: Not reported
Activity Group: Compliance Monitoring
Activity Type: Inspection/Evaluation
Activity Status: Not reported

Region Code: 02
Programmatic ID: AIR NY0000002610500149
Facility Registry ID: 110000809046
Air Operating Status Code: OPR
Default Air Classification Code: MAJ
Air Program: State Implementation Plan for National Primary and Secondary Ambient Air Quality Standards
Activity Date: 2005-07-14 00:00:00
Activity Status Date: Not reported
Activity Group: Compliance Monitoring
Activity Type: Inspection/Evaluation
Activity Status: Not reported

Region Code: 02
Programmatic ID: AIR NY0000002610500149
Facility Registry ID: 110000809046
Air Operating Status Code: OPR
Default Air Classification Code: MAJ
Air Program: State Implementation Plan for National Primary and Secondary Ambient Air Quality Standards
Activity Date: 2005-07-25 00:00:00
Activity Status Date: Not reported
Activity Group: Compliance Monitoring
Activity Type: Inspection/Evaluation
Activity Status: Not reported

Region Code: 02
Programmatic ID: AIR NY0000002610500149
Facility Registry ID: 110000809046
Air Operating Status Code: OPR
Default Air Classification Code: MAJ
Air Program: State Implementation Plan for National Primary and Secondary Ambient Air Quality Standards
Activity Date: 2005-08-16 00:00:00
Activity Status Date: Not reported
Activity Group: Compliance Monitoring
Activity Type: Inspection/Evaluation
Activity Status: Not reported

Region Code: 02
Programmatic ID: AIR NY0000002610500149
Facility Registry ID: 110000809046

DRAFT

ULTRA FLEX PKG CORP-975 ESSEX ST (Continued) **1000352448**

Air Operating Status Code: OPR
Default Air Classification Code: MAJ
Air Program: State Implementation Plan for National Primary and Secondary Ambient Air Quality Standards
Activity Date: 2005-11-17 00:00:00
Activity Status Date: Not reported
Activity Group: Compliance Monitoring
Activity Type: Inspection/Evaluation
Activity Status: Not reported

Region Code: 02
Programmatic ID: AIR NY0000002610500149
Facility Registry ID: 110000809046
Air Operating Status Code: OPR
Default Air Classification Code: MAJ
Air Program: State Implementation Plan for National Primary and Secondary Ambient Air Quality Standards
Activity Date: 2005-12-13 00:00:00
Activity Status Date: Not reported
Activity Group: Compliance Monitoring
Activity Type: Inspection/Evaluation
Activity Status: Not reported

Region Code: 02
Programmatic ID: AIR NY0000002610500149
Facility Registry ID: 110000809046
Air Operating Status Code: OPR
Default Air Classification Code: MAJ
Air Program: State Implementation Plan for National Primary and Secondary Ambient Air Quality Standards
Activity Date: 2006-01-06 00:00:00
Activity Status Date: Not reported
Activity Group: Compliance Monitoring
Activity Type: Inspection/Evaluation
Activity Status: Not reported

Region Code: 02
Programmatic ID: AIR NY0000002610500149
Facility Registry ID: 110000809046
Air Operating Status Code: OPR
Default Air Classification Code: MAJ
Air Program: State Implementation Plan for National Primary and Secondary Ambient Air Quality Standards
Activity Date: 2006-01-25 00:00:00
Activity Status Date: Not reported
Activity Group: Compliance Monitoring
Activity Type: Inspection/Evaluation
Activity Status: Not reported

Region Code: 02
Programmatic ID: AIR NY0000002610500149
Facility Registry ID: 110000809046
Air Operating Status Code: OPR
Default Air Classification Code: MAJ
Air Program: State Implementation Plan for National Primary and Secondary Ambient Air Quality Standards
Activity Date: 2006-02-10 00:00:00
Activity Status Date: Not reported
Activity Group: Compliance Monitoring
Activity Type: Inspection/Evaluation
Activity Status: Not reported

DRAFT

ULTRA FLEX PKG CORP-975 ESSEX ST (Continued) **1000352448**

Region Code: 02
Programmatic ID: AIR NY0000002610500149
Facility Registry ID: 110000809046
Air Operating Status Code: OPR
Default Air Classification Code: MAJ
Air Program: State Implementation Plan for National Primary and Secondary Ambient Air Quality Standards
Activity Date: 2006-04-05 00:00:00
Activity Status Date: Not reported
Activity Group: Compliance Monitoring
Activity Type: Inspection/Evaluation
Activity Status: Not reported

Region Code: 02
Programmatic ID: AIR NY0000002610500149
Facility Registry ID: 110000809046
Air Operating Status Code: OPR
Default Air Classification Code: MAJ
Air Program: State Implementation Plan for National Primary and Secondary Ambient Air Quality Standards
Activity Date: 2006-04-26 00:00:00
Activity Status Date: Not reported
Activity Group: Compliance Monitoring
Activity Type: Inspection/Evaluation
Activity Status: Not reported

Region Code: 02
Programmatic ID: AIR NY0000002610500149
Facility Registry ID: 110000809046
Air Operating Status Code: OPR
Default Air Classification Code: MAJ
Air Program: State Implementation Plan for National Primary and Secondary Ambient Air Quality Standards
Activity Date: 2006-05-03 00:00:00
Activity Status Date: Not reported
Activity Group: Compliance Monitoring
Activity Type: Inspection/Evaluation
Activity Status: Not reported

Region Code: 02
Programmatic ID: AIR NY0000002610500149
Facility Registry ID: 110000809046
Air Operating Status Code: OPR
Default Air Classification Code: MAJ
Air Program: State Implementation Plan for National Primary and Secondary Ambient Air Quality Standards
Activity Date: 2006-07-25 00:00:00
Activity Status Date: Not reported
Activity Group: Compliance Monitoring
Activity Type: Inspection/Evaluation
Activity Status: Not reported

Region Code: 02
Programmatic ID: AIR NY0000002610500149
Facility Registry ID: 110000809046
Air Operating Status Code: OPR
Default Air Classification Code: MAJ
Air Program: State Implementation Plan for National Primary and Secondary Ambient Air Quality Standards
Activity Date: 2006-10-25 00:00:00
Activity Status Date: Not reported
Activity Group: Compliance Monitoring

DRAFT

ULTRA FLEX PKG CORP-975 ESSEX ST (Continued) **1000352448**

Activity Type: Inspection/Evaluation
Activity Status: Not reported

Region Code: 02
Programmatic ID: AIR NY0000002610500149
Facility Registry ID: 110000809046
Air Operating Status Code: OPR
Default Air Classification Code: MAJ
Air Program: State Implementation Plan for National Primary and Secondary Ambient Air Quality Standards
Activity Date: 2007-02-01 00:00:00
Activity Status Date: Not reported
Activity Group: Compliance Monitoring
Activity Type: Inspection/Evaluation
Activity Status: Not reported

Region Code: 02
Programmatic ID: AIR NY0000002610500149
Facility Registry ID: 110000809046
Air Operating Status Code: OPR
Default Air Classification Code: MAJ
Air Program: State Implementation Plan for National Primary and Secondary Ambient Air Quality Standards
Activity Date: 2007-04-30 00:00:00
Activity Status Date: Not reported
Activity Group: Compliance Monitoring
Activity Type: Inspection/Evaluation
Activity Status: Not reported

Region Code: 02
Programmatic ID: AIR NY0000002610500149
Facility Registry ID: 110000809046
Air Operating Status Code: OPR
Default Air Classification Code: MAJ
Air Program: State Implementation Plan for National Primary and Secondary Ambient Air Quality Standards
Activity Date: 2007-08-01 00:00:00
Activity Status Date: Not reported
Activity Group: Compliance Monitoring
Activity Type: Inspection/Evaluation
Activity Status: Not reported

Region Code: 02
Programmatic ID: AIR NY0000002610500149
Facility Registry ID: 110000809046
Air Operating Status Code: OPR
Default Air Classification Code: MAJ
Air Program: State Implementation Plan for National Primary and Secondary Ambient Air Quality Standards
Activity Date: 2007-10-26 00:00:00
Activity Status Date: Not reported
Activity Group: Compliance Monitoring
Activity Type: Inspection/Evaluation
Activity Status: Not reported

Region Code: 02
Programmatic ID: AIR NY0000002610500149
Facility Registry ID: 110000809046
Air Operating Status Code: OPR
Default Air Classification Code: MAJ
Air Program: State Implementation Plan for National Primary and Secondary Ambient Air Quality Standards

DRAFT

ULTRA FLEX PKG CORP-975 ESSEX ST (Continued) **1000352448**

Activity Date: 2008-01-31 00:00:00
Activity Status Date: Not reported
Activity Group: Compliance Monitoring
Activity Type: Inspection/Evaluation
Activity Status: Not reported

Region Code: 02
Programmatic ID: AIR NY0000002610500149
Facility Registry ID: 110000809046
Air Operating Status Code: OPR
Default Air Classification Code: MAJ
Air Program: State Implementation Plan for National Primary and Secondary Ambient Air Quality Standards
Activity Date: 2008-04-21 00:00:00
Activity Status Date: Not reported
Activity Group: Compliance Monitoring
Activity Type: Inspection/Evaluation
Activity Status: Not reported

Region Code: 02
Programmatic ID: AIR NY0000002610500149
Facility Registry ID: 110000809046
Air Operating Status Code: OPR
Default Air Classification Code: MAJ
Air Program: State Implementation Plan for National Primary and Secondary Ambient Air Quality Standards
Activity Date: 2008-07-08 00:00:00
Activity Status Date: Not reported
Activity Group: Compliance Monitoring
Activity Type: Inspection/Evaluation
Activity Status: Not reported

Region Code: 02
Programmatic ID: AIR NY0000002610500149
Facility Registry ID: 110000809046
Air Operating Status Code: OPR
Default Air Classification Code: MAJ
Air Program: State Implementation Plan for National Primary and Secondary Ambient Air Quality Standards
Activity Date: 2008-07-30 00:00:00
Activity Status Date: Not reported
Activity Group: Compliance Monitoring
Activity Type: Inspection/Evaluation
Activity Status: Not reported

Region Code: 02
Programmatic ID: AIR NY0000002610500149
Facility Registry ID: 110000809046
Air Operating Status Code: OPR
Default Air Classification Code: MAJ
Air Program: State Implementation Plan for National Primary and Secondary Ambient Air Quality Standards
Activity Date: 2008-09-17 00:00:00
Activity Status Date: Not reported
Activity Group: Compliance Monitoring
Activity Type: Inspection/Evaluation
Activity Status: Not reported

Region Code: 02
Programmatic ID: AIR NY0000002610500149
Facility Registry ID: 110000809046

DRAFT

ULTRA FLEX PKG CORP-975 ESSEX ST (Continued) **1000352448**

Air Operating Status Code: OPR
Default Air Classification Code: MAJ
Air Program: State Implementation Plan for National Primary and Secondary Ambient Air Quality Standards
Activity Date: 2008-09-24 00:00:00
Activity Status Date: Not reported
Activity Group: Compliance Monitoring
Activity Type: Inspection/Evaluation
Activity Status: Not reported

Region Code: 02
Programmatic ID: AIR NY0000002610500149
Facility Registry ID: 110000809046
Air Operating Status Code: OPR
Default Air Classification Code: MAJ
Air Program: State Implementation Plan for National Primary and Secondary Ambient Air Quality Standards
Activity Date: 2008-10-31 00:00:00
Activity Status Date: Not reported
Activity Group: Compliance Monitoring
Activity Type: Inspection/Evaluation
Activity Status: Not reported

Region Code: 02
Programmatic ID: AIR NY0000002610500149
Facility Registry ID: 110000809046
Air Operating Status Code: OPR
Default Air Classification Code: MAJ
Air Program: State Implementation Plan for National Primary and Secondary Ambient Air Quality Standards
Activity Date: 2009-01-27 00:00:00
Activity Status Date: Not reported
Activity Group: Compliance Monitoring
Activity Type: Inspection/Evaluation
Activity Status: Not reported

Region Code: 02
Programmatic ID: AIR NY0000002610500149
Facility Registry ID: 110000809046
Air Operating Status Code: OPR
Default Air Classification Code: MAJ
Air Program: State Implementation Plan for National Primary and Secondary Ambient Air Quality Standards
Activity Date: 2009-05-01 00:00:00
Activity Status Date: Not reported
Activity Group: Compliance Monitoring
Activity Type: Inspection/Evaluation
Activity Status: Not reported

Region Code: 02
Programmatic ID: AIR NY0000002610500149
Facility Registry ID: 110000809046
Air Operating Status Code: OPR
Default Air Classification Code: MAJ
Air Program: State Implementation Plan for National Primary and Secondary Ambient Air Quality Standards
Activity Date: 2009-07-29 00:00:00
Activity Status Date: Not reported
Activity Group: Compliance Monitoring
Activity Type: Inspection/Evaluation
Activity Status: Not reported

DRAFT

ULTRA FLEX PKG CORP-975 ESSEX ST (Continued) **1000352448**

Region Code: 02
Programmatic ID: AIR NY0000002610500149
Facility Registry ID: 110000809046
Air Operating Status Code: OPR
Default Air Classification Code: MAJ
Air Program: State Implementation Plan for National Primary and Secondary Ambient Air Quality Standards
Activity Date: 2009-11-03 00:00:00
Activity Status Date: Not reported
Activity Group: Compliance Monitoring
Activity Type: Inspection/Evaluation
Activity Status: Not reported

Region Code: 02
Programmatic ID: AIR NY0000002610500149
Facility Registry ID: 110000809046
Air Operating Status Code: OPR
Default Air Classification Code: MAJ
Air Program: State Implementation Plan for National Primary and Secondary Ambient Air Quality Standards
Activity Date: 2009-11-09 00:00:00
Activity Status Date: Not reported
Activity Group: Compliance Monitoring
Activity Type: Inspection/Evaluation
Activity Status: Not reported

Region Code: 02
Programmatic ID: AIR NY0000002610500149
Facility Registry ID: 110000809046
Air Operating Status Code: OPR
Default Air Classification Code: MAJ
Air Program: State Implementation Plan for National Primary and Secondary Ambient Air Quality Standards
Activity Date: 2010-01-27 00:00:00
Activity Status Date: Not reported
Activity Group: Compliance Monitoring
Activity Type: Inspection/Evaluation
Activity Status: Not reported

Region Code: 02
Programmatic ID: AIR NY0000002610500149
Facility Registry ID: 110000809046
Air Operating Status Code: OPR
Default Air Classification Code: MAJ
Air Program: State Implementation Plan for National Primary and Secondary Ambient Air Quality Standards
Activity Date: 2010-03-02 00:00:00
Activity Status Date: Not reported
Activity Group: Compliance Monitoring
Activity Type: Inspection/Evaluation
Activity Status: Not reported

Region Code: 02
Programmatic ID: AIR NY0000002610500149
Facility Registry ID: 110000809046
Air Operating Status Code: OPR
Default Air Classification Code: MAJ
Air Program: State Implementation Plan for National Primary and Secondary Ambient Air Quality Standards
Activity Date: 2010-03-29 00:00:00
Activity Status Date: Not reported
Activity Group: Compliance Monitoring

DRAFT

ULTRA FLEX PKG CORP-975 ESSEX ST (Continued) **1000352448**

Activity Type: Inspection/Evaluation
Activity Status: Not reported

Region Code: 02
Programmatic ID: AIR NY0000002610500149
Facility Registry ID: 110000809046
Air Operating Status Code: OPR
Default Air Classification Code: MAJ
Air Program: State Implementation Plan for National Primary and Secondary Ambient Air Quality Standards
Activity Date: 2010-04-28 00:00:00
Activity Status Date: Not reported
Activity Group: Compliance Monitoring
Activity Type: Inspection/Evaluation
Activity Status: Not reported

Region Code: 02
Programmatic ID: AIR NY0000002610500149
Facility Registry ID: 110000809046
Air Operating Status Code: OPR
Default Air Classification Code: MAJ
Air Program: State Implementation Plan for National Primary and Secondary Ambient Air Quality Standards
Activity Date: 2010-05-07 00:00:00
Activity Status Date: Not reported
Activity Group: Compliance Monitoring
Activity Type: Inspection/Evaluation
Activity Status: Not reported

Region Code: 02
Programmatic ID: AIR NY0000002610500149
Facility Registry ID: 110000809046
Air Operating Status Code: OPR
Default Air Classification Code: MAJ
Air Program: State Implementation Plan for National Primary and Secondary Ambient Air Quality Standards
Activity Date: 2010-07-27 00:00:00
Activity Status Date: Not reported
Activity Group: Compliance Monitoring
Activity Type: Inspection/Evaluation
Activity Status: Not reported

Region Code: 02
Programmatic ID: AIR NY0000002610500149
Facility Registry ID: 110000809046
Air Operating Status Code: OPR
Default Air Classification Code: MAJ
Air Program: State Implementation Plan for National Primary and Secondary Ambient Air Quality Standards
Activity Date: 2010-10-29 00:00:00
Activity Status Date: Not reported
Activity Group: Compliance Monitoring
Activity Type: Inspection/Evaluation
Activity Status: Not reported

Region Code: 02
Programmatic ID: AIR NY0000002610500149
Facility Registry ID: 110000809046
Air Operating Status Code: OPR
Default Air Classification Code: MAJ
Air Program: State Implementation Plan for National Primary and Secondary Ambient Air Quality Standards

DRAFT

ULTRA FLEX PKG CORP-975 ESSEX ST (Continued) **1000352448**

Activity Date: 2011-01-19 00:00:00
Activity Status Date: Not reported
Activity Group: Compliance Monitoring
Activity Type: Inspection/Evaluation
Activity Status: Not reported

Region Code: 02
Programmatic ID: AIR NY0000002610500149
Facility Registry ID: 110000809046
Air Operating Status Code: OPR
Default Air Classification Code: MAJ
Air Program: State Implementation Plan for National Primary and Secondary Ambient Air Quality Standards
Activity Date: 2011-05-04 00:00:00
Activity Status Date: Not reported
Activity Group: Compliance Monitoring
Activity Type: Inspection/Evaluation
Activity Status: Not reported

Region Code: 02
Programmatic ID: AIR NY0000002610500149
Facility Registry ID: 110000809046
Air Operating Status Code: OPR
Default Air Classification Code: MAJ
Air Program: State Implementation Plan for National Primary and Secondary Ambient Air Quality Standards
Activity Date: 2011-05-06 00:00:00
Activity Status Date: Not reported
Activity Group: Compliance Monitoring
Activity Type: Inspection/Evaluation
Activity Status: Not reported

Region Code: 02
Programmatic ID: AIR NY0000002610500149
Facility Registry ID: 110000809046
Air Operating Status Code: OPR
Default Air Classification Code: MAJ
Air Program: State Implementation Plan for National Primary and Secondary Ambient Air Quality Standards
Activity Date: 2011-06-01 00:00:00
Activity Status Date: Not reported
Activity Group: Compliance Monitoring
Activity Type: Inspection/Evaluation
Activity Status: Not reported

Region Code: 02
Programmatic ID: AIR NY0000002610500149
Facility Registry ID: 110000809046
Air Operating Status Code: OPR
Default Air Classification Code: MAJ
Air Program: State Implementation Plan for National Primary and Secondary Ambient Air Quality Standards
Activity Date: 2011-08-02 00:00:00
Activity Status Date: Not reported
Activity Group: Compliance Monitoring
Activity Type: Inspection/Evaluation
Activity Status: Not reported

Region Code: 02
Programmatic ID: AIR NY0000002610500149
Facility Registry ID: 110000809046

DRAFT

ULTRA FLEX PKG CORP-975 ESSEX ST (Continued) **1000352448**

Air Operating Status Code: OPR
Default Air Classification Code: MAJ
Air Program: State Implementation Plan for National Primary and Secondary Ambient Air Quality Standards
Activity Date: 2011-11-02 00:00:00
Activity Status Date: Not reported
Activity Group: Compliance Monitoring
Activity Type: Inspection/Evaluation
Activity Status: Not reported

Region Code: 02
Programmatic ID: AIR NY0000002610500149
Facility Registry ID: 110000809046
Air Operating Status Code: OPR
Default Air Classification Code: MAJ
Air Program: State Implementation Plan for National Primary and Secondary Ambient Air Quality Standards
Activity Date: 2012-02-08 00:00:00
Activity Status Date: Not reported
Activity Group: Compliance Monitoring
Activity Type: Inspection/Evaluation
Activity Status: Not reported

Region Code: 02
Programmatic ID: AIR NY0000002610500149
Facility Registry ID: 110000809046
Air Operating Status Code: OPR
Default Air Classification Code: MAJ
Air Program: State Implementation Plan for National Primary and Secondary Ambient Air Quality Standards
Activity Date: 2012-05-01 00:00:00
Activity Status Date: Not reported
Activity Group: Compliance Monitoring
Activity Type: Inspection/Evaluation
Activity Status: Not reported

Region Code: 02
Programmatic ID: AIR NY0000002610500149
Facility Registry ID: 110000809046
Air Operating Status Code: OPR
Default Air Classification Code: MAJ
Air Program: State Implementation Plan for National Primary and Secondary Ambient Air Quality Standards
Activity Date: 2012-08-03 00:00:00
Activity Status Date: Not reported
Activity Group: Compliance Monitoring
Activity Type: Inspection/Evaluation
Activity Status: Not reported

Region Code: 02
Programmatic ID: AIR NY0000002610500149
Facility Registry ID: 110000809046
Air Operating Status Code: OPR
Default Air Classification Code: MAJ
Air Program: State Implementation Plan for National Primary and Secondary Ambient Air Quality Standards
Activity Date: 2012-08-07 00:00:00
Activity Status Date: Not reported
Activity Group: Compliance Monitoring
Activity Type: Inspection/Evaluation
Activity Status: Not reported

DRAFT

ULTRA FLEX PKG CORP-975 ESSEX ST (Continued) **1000352448**

Region Code: 02
Programmatic ID: AIR NY0000002610500149
Facility Registry ID: 110000809046
Air Operating Status Code: OPR
Default Air Classification Code: MAJ
Air Program: State Implementation Plan for National Primary and Secondary Ambient Air Quality Standards
Activity Date: 2012-09-11 00:00:00
Activity Status Date: Not reported
Activity Group: Compliance Monitoring
Activity Type: Inspection/Evaluation
Activity Status: Not reported

Region Code: 02
Programmatic ID: AIR NY0000002610500149
Facility Registry ID: 110000809046
Air Operating Status Code: OPR
Default Air Classification Code: MAJ
Air Program: State Implementation Plan for National Primary and Secondary Ambient Air Quality Standards
Activity Date: 2012-10-26 00:00:00
Activity Status Date: Not reported
Activity Group: Compliance Monitoring
Activity Type: Inspection/Evaluation
Activity Status: Not reported

Region Code: 02
Programmatic ID: AIR NY0000002610500149
Facility Registry ID: 110000809046
Air Operating Status Code: OPR
Default Air Classification Code: MAJ
Air Program: State Implementation Plan for National Primary and Secondary Ambient Air Quality Standards
Activity Date: 2013-01-24 00:00:00
Activity Status Date: Not reported
Activity Group: Compliance Monitoring
Activity Type: Inspection/Evaluation
Activity Status: Not reported

Region Code: 02
Programmatic ID: AIR NY0000002610500149
Facility Registry ID: 110000809046
Air Operating Status Code: OPR
Default Air Classification Code: MAJ
Air Program: State Implementation Plan for National Primary and Secondary Ambient Air Quality Standards
Activity Date: 2013-04-29 00:00:00
Activity Status Date: Not reported
Activity Group: Compliance Monitoring
Activity Type: Inspection/Evaluation
Activity Status: Not reported

Region Code: 02
Programmatic ID: AIR NY0000002610500149
Facility Registry ID: 110000809046
Air Operating Status Code: OPR
Default Air Classification Code: MAJ
Air Program: State Implementation Plan for National Primary and Secondary Ambient Air Quality Standards
Activity Date: 2013-07-30 00:00:00
Activity Status Date: Not reported
Activity Group: Compliance Monitoring

DRAFT

ULTRA FLEX PKG CORP-975 ESSEX ST (Continued) **1000352448**

Activity Type: Inspection/Evaluation
Activity Status: Not reported

Region Code: 02
Programmatic ID: AIR NY0000002610500149
Facility Registry ID: 110000809046
Air Operating Status Code: OPR
Default Air Classification Code: MAJ
Air Program: State Implementation Plan for National Primary and Secondary Ambient Air Quality Standards
Activity Date: 2013-10-18 00:00:00
Activity Status Date: Not reported
Activity Group: Compliance Monitoring
Activity Type: Inspection/Evaluation
Activity Status: Not reported

Region Code: 02
Programmatic ID: AIR NY0000002610500149
Facility Registry ID: 110000809046
Air Operating Status Code: OPR
Default Air Classification Code: MAJ
Air Program: State Implementation Plan for National Primary and Secondary Ambient Air Quality Standards
Activity Date: 2014-01-31 00:00:00
Activity Status Date: Not reported
Activity Group: Compliance Monitoring
Activity Type: Inspection/Evaluation
Activity Status: Not reported

Region Code: 02
Programmatic ID: AIR NY0000002610500149
Facility Registry ID: 110000809046
Air Operating Status Code: OPR
Default Air Classification Code: MAJ
Air Program: State Implementation Plan for National Primary and Secondary Ambient Air Quality Standards
Activity Date: 2014-02-03 00:00:00
Activity Status Date: Not reported
Activity Group: Compliance Monitoring
Activity Type: Inspection/Evaluation
Activity Status: Not reported

Region Code: 02
Programmatic ID: AIR NY0000002610500149
Facility Registry ID: 110000809046
Air Operating Status Code: OPR
Default Air Classification Code: MAJ
Air Program: State Implementation Plan for National Primary and Secondary Ambient Air Quality Standards
Activity Date: 2014-04-28 00:00:00
Activity Status Date: Not reported
Activity Group: Compliance Monitoring
Activity Type: Inspection/Evaluation
Activity Status: Not reported

Region Code: 02
Programmatic ID: AIR NY0000002610500149
Facility Registry ID: 110000809046
Air Operating Status Code: OPR
Default Air Classification Code: MAJ
Air Program: State Implementation Plan for National Primary and Secondary Ambient Air Quality Standards

DRAFT

ULTRA FLEX PKG CORP-975 ESSEX ST (Continued) **1000352448**

Activity Date: 2014-07-29 00:00:00
Activity Status Date: Not reported
Activity Group: Compliance Monitoring
Activity Type: Inspection/Evaluation
Activity Status: Not reported

Region Code: 02
Programmatic ID: AIR NY0000002610500149
Facility Registry ID: 110000809046
Air Operating Status Code: OPR
Default Air Classification Code: MAJ
Air Program: State Implementation Plan for National Primary and Secondary Ambient Air Quality Standards
Activity Date: 2014-09-04 00:00:00
Activity Status Date: Not reported
Activity Group: Compliance Monitoring
Activity Type: Inspection/Evaluation
Activity Status: Not reported

Region Code: 02
Programmatic ID: AIR NY0000002610500149
Facility Registry ID: 110000809046
Air Operating Status Code: OPR
Default Air Classification Code: MAJ
Air Program: Stratospheric Ozone Protection
Activity Date: 2014-07-31 00:00:00
Activity Status Date: 2016-05-02 13:12:03
Activity Group: Compliance Monitoring
Activity Type: Inspection/Evaluation
Activity Status: Active

Region Code: 02
Programmatic ID: AIR NY0000002610500149
Facility Registry ID: 110000809046
Air Operating Status Code: OPR
Default Air Classification Code: MAJ
Air Program: Stratospheric Ozone Protection
Activity Date: 2014-10-24 00:00:00
Activity Status Date: 2016-05-02 13:12:03
Activity Group: Compliance Monitoring
Activity Type: Inspection/Evaluation
Activity Status: Active

Region Code: 02
Programmatic ID: AIR NY0000002610500149
Facility Registry ID: 110000809046
Air Operating Status Code: OPR
Default Air Classification Code: MAJ
Air Program: Stratospheric Ozone Protection
Activity Date: 2015-04-24 00:00:00
Activity Status Date: 2016-05-02 13:12:04
Activity Group: Compliance Monitoring
Activity Type: Inspection/Evaluation
Activity Status: Active

Region Code: 02
Programmatic ID: AIR NY0000002610500149
Facility Registry ID: 110000809046

DRAFT

ULTRA FLEX PKG CORP-975 ESSEX ST (Continued) **1000352448**

Air Operating Status Code: OPR
Default Air Classification Code: MAJ
Air Program: Stratospheric Ozone Protection
Activity Date: 2015-07-29 00:00:00
Activity Status Date: 2016-05-02 13:12:03
Activity Group: Compliance Monitoring
Activity Type: Inspection/Evaluation
Activity Status: Active

Region Code: 02
Programmatic ID: AIR NY0000002610500149
Facility Registry ID: 110000809046
Air Operating Status Code: OPR
Default Air Classification Code: MAJ
Air Program: Stratospheric Ozone Protection
Activity Date: 2015-10-27 00:00:00
Activity Status Date: 2016-05-02 13:12:03
Activity Group: Compliance Monitoring
Activity Type: Inspection/Evaluation
Activity Status: Active

Region Code: 02
Programmatic ID: AIR NY0000002610500149
Facility Registry ID: 110000809046
Air Operating Status Code: OPR
Default Air Classification Code: MAJ
Air Program: Stratospheric Ozone Protection
Activity Date: 2015-12-03 00:00:00
Activity Status Date: 2016-05-02 13:12:03
Activity Group: Compliance Monitoring
Activity Type: Inspection/Evaluation
Activity Status: Active

Region Code: 02
Programmatic ID: AIR NY0000002610500149
Facility Registry ID: 110000809046
Air Operating Status Code: OPR
Default Air Classification Code: MAJ
Air Program: Stratospheric Ozone Protection
Activity Date: 2015-12-04 00:00:00
Activity Status Date: 2016-05-02 13:12:03
Activity Group: Compliance Monitoring
Activity Type: Inspection/Evaluation
Activity Status: Active

Region Code: 02
Programmatic ID: AIR NY0000002610500149
Facility Registry ID: 110000809046
Air Operating Status Code: OPR
Default Air Classification Code: MAJ
Air Program: Stratospheric Ozone Protection
Activity Date: 2015-12-04 00:00:00
Activity Status Date: 2016-05-02 14:07:05
Activity Group: Compliance Monitoring
Activity Type: Inspection/Evaluation
Activity Status: Active

DRAFT

ULTRA FLEX PKG CORP-975 ESSEX ST (Continued) **1000352448**

Region Code: 02
Programmatic ID: AIR NY0000002610500149
Facility Registry ID: 110000809046
Air Operating Status Code: OPR
Default Air Classification Code: MAJ
Air Program: Stratospheric Ozone Protection
Activity Date: 2016-01-21 00:00:00
Activity Status Date: 2016-06-09 07:01:20
Activity Group: Compliance Monitoring
Activity Type: Inspection/Evaluation
Activity Status: Active

Region Code: 02
Programmatic ID: AIR NY0000002610500149
Facility Registry ID: 110000809046
Air Operating Status Code: OPR
Default Air Classification Code: MAJ
Air Program: Stratospheric Ozone Protection
Activity Date: 2016-01-21 00:00:00
Activity Status Date: 2016-06-09 07:02:19
Activity Group: Compliance Monitoring
Activity Type: Inspection/Evaluation
Activity Status: Active

Region Code: 02
Programmatic ID: AIR NY0000002610500149
Facility Registry ID: 110000809046
Air Operating Status Code: OPR
Default Air Classification Code: MAJ
Air Program: Stratospheric Ozone Protection
Activity Date: 2016-04-29 00:00:00
Activity Status Date: 2016-06-09 07:01:20
Activity Group: Compliance Monitoring
Activity Type: Inspection/Evaluation
Activity Status: Active

Region Code: 02
Programmatic ID: AIR NY0000002610500149
Facility Registry ID: 110000809046
Air Operating Status Code: OPR
Default Air Classification Code: MAJ
Air Program: Stratospheric Ozone Protection
Activity Date: 2016-08-05 00:00:00
Activity Status Date: 2016-09-09 07:16:58
Activity Group: Compliance Monitoring
Activity Type: Inspection/Evaluation
Activity Status: Active

Region Code: 02
Programmatic ID: AIR NY0000002610500149
Facility Registry ID: 110000809046
Air Operating Status Code: OPR
Default Air Classification Code: MAJ
Air Program: Stratospheric Ozone Protection
Activity Date: 2016-09-08 00:00:00
Activity Status Date: 2016-09-09 07:16:58
Activity Group: Compliance Monitoring

DRAFT

ULTRA FLEX PKG CORP-975 ESSEX ST (Continued) **1000352448**

Activity Type: Inspection/Evaluation
Activity Status: Active

Region Code: 02
Programmatic ID: AIR NY0000002610500149
Facility Registry ID: 110000809046
Air Operating Status Code: OPR
Default Air Classification Code: MAJ
Air Program: Stratospheric Ozone Protection
Activity Date: 2000-02-16 00:00:00
Activity Status Date: Not reported
Activity Group: Compliance Monitoring
Activity Type: Inspection/Evaluation
Activity Status: Not reported

Region Code: 02
Programmatic ID: AIR NY0000002610500149
Facility Registry ID: 110000809046
Air Operating Status Code: OPR
Default Air Classification Code: MAJ
Air Program: Stratospheric Ozone Protection
Activity Date: 2000-12-20 00:00:00
Activity Status Date: Not reported
Activity Group: Compliance Monitoring
Activity Type: Inspection/Evaluation
Activity Status: Not reported

Region Code: 02
Programmatic ID: AIR NY0000002610500149
Facility Registry ID: 110000809046
Air Operating Status Code: OPR
Default Air Classification Code: MAJ
Air Program: Stratospheric Ozone Protection
Activity Date: 2001-11-07 00:00:00
Activity Status Date: Not reported
Activity Group: Compliance Monitoring
Activity Type: Inspection/Evaluation
Activity Status: Not reported

Region Code: 02
Programmatic ID: AIR NY0000002610500149
Facility Registry ID: 110000809046
Air Operating Status Code: OPR
Default Air Classification Code: MAJ
Air Program: Stratospheric Ozone Protection
Activity Date: 2002-02-01 00:00:00
Activity Status Date: Not reported
Activity Group: Compliance Monitoring
Activity Type: Inspection/Evaluation
Activity Status: Not reported

Region Code: 02
Programmatic ID: AIR NY0000002610500149
Facility Registry ID: 110000809046
Air Operating Status Code: OPR
Default Air Classification Code: MAJ
Air Program: Stratospheric Ozone Protection

DRAFT

ULTRA FLEX PKG CORP-975 ESSEX ST (Continued) **1000352448**

Activity Date: 2002-06-19 00:00:00
Activity Status Date: Not reported
Activity Group: Compliance Monitoring
Activity Type: Inspection/Evaluation
Activity Status: Not reported

Region Code: 02
Programmatic ID: AIR NY0000002610500149
Facility Registry ID: 110000809046
Air Operating Status Code: OPR
Default Air Classification Code: MAJ
Air Program: Stratospheric Ozone Protection
Activity Date: 2002-07-29 00:00:00
Activity Status Date: Not reported
Activity Group: Compliance Monitoring
Activity Type: Inspection/Evaluation
Activity Status: Not reported

Region Code: 02
Programmatic ID: AIR NY0000002610500149
Facility Registry ID: 110000809046
Air Operating Status Code: OPR
Default Air Classification Code: MAJ
Air Program: Stratospheric Ozone Protection
Activity Date: 2002-09-12 00:00:00
Activity Status Date: Not reported
Activity Group: Compliance Monitoring
Activity Type: Inspection/Evaluation
Activity Status: Not reported

Region Code: 02
Programmatic ID: AIR NY0000002610500149
Facility Registry ID: 110000809046
Air Operating Status Code: OPR
Default Air Classification Code: MAJ
Air Program: Stratospheric Ozone Protection
Activity Date: 2002-10-07 00:00:00
Activity Status Date: Not reported
Activity Group: Compliance Monitoring
Activity Type: Inspection/Evaluation
Activity Status: Not reported

Region Code: 02
Programmatic ID: AIR NY0000002610500149
Facility Registry ID: 110000809046
Air Operating Status Code: OPR
Default Air Classification Code: MAJ
Air Program: Stratospheric Ozone Protection
Activity Date: 2003-02-03 00:00:00
Activity Status Date: Not reported
Activity Group: Compliance Monitoring
Activity Type: Inspection/Evaluation
Activity Status: Not reported

Region Code: 02
Programmatic ID: AIR NY0000002610500149
Facility Registry ID: 110000809046

DRAFT

ULTRA FLEX PKG CORP-975 ESSEX ST (Continued) **1000352448**

Air Operating Status Code: OPR
Default Air Classification Code: MAJ
Air Program: Stratospheric Ozone Protection
Activity Date: 2003-02-05 00:00:00
Activity Status Date: Not reported
Activity Group: Compliance Monitoring
Activity Type: Inspection/Evaluation
Activity Status: Not reported

Region Code: 02
Programmatic ID: AIR NY0000002610500149
Facility Registry ID: 110000809046
Air Operating Status Code: OPR
Default Air Classification Code: MAJ
Air Program: Stratospheric Ozone Protection
Activity Date: 2003-05-15 00:00:00
Activity Status Date: Not reported
Activity Group: Compliance Monitoring
Activity Type: Inspection/Evaluation
Activity Status: Not reported

Region Code: 02
Programmatic ID: AIR NY0000002610500149
Facility Registry ID: 110000809046
Air Operating Status Code: OPR
Default Air Classification Code: MAJ
Air Program: Stratospheric Ozone Protection
Activity Date: 2003-06-11 00:00:00
Activity Status Date: Not reported
Activity Group: Compliance Monitoring
Activity Type: Inspection/Evaluation
Activity Status: Not reported

Region Code: 02
Programmatic ID: AIR NY0000002610500149
Facility Registry ID: 110000809046
Air Operating Status Code: OPR
Default Air Classification Code: MAJ
Air Program: Stratospheric Ozone Protection
Activity Date: 2003-07-10 00:00:00
Activity Status Date: Not reported
Activity Group: Compliance Monitoring
Activity Type: Inspection/Evaluation
Activity Status: Not reported

Region Code: 02
Programmatic ID: AIR NY0000002610500149
Facility Registry ID: 110000809046
Air Operating Status Code: OPR
Default Air Classification Code: MAJ
Air Program: Stratospheric Ozone Protection
Activity Date: 2003-07-24 00:00:00
Activity Status Date: Not reported
Activity Group: Compliance Monitoring
Activity Type: Inspection/Evaluation
Activity Status: Not reported

DRAFT

ULTRA FLEX PKG CORP-975 ESSEX ST (Continued) **1000352448**

Region Code: 02
Programmatic ID: AIR NY0000002610500149
Facility Registry ID: 110000809046
Air Operating Status Code: OPR
Default Air Classification Code: MAJ
Air Program: Stratospheric Ozone Protection
Activity Date: 2003-07-30 00:00:00
Activity Status Date: Not reported
Activity Group: Compliance Monitoring
Activity Type: Inspection/Evaluation
Activity Status: Not reported

Region Code: 02
Programmatic ID: AIR NY0000002610500149
Facility Registry ID: 110000809046
Air Operating Status Code: OPR
Default Air Classification Code: MAJ
Air Program: Stratospheric Ozone Protection
Activity Date: 2003-07-31 00:00:00
Activity Status Date: Not reported
Activity Group: Compliance Monitoring
Activity Type: Inspection/Evaluation
Activity Status: Not reported

Region Code: 02
Programmatic ID: AIR NY0000002610500149
Facility Registry ID: 110000809046
Air Operating Status Code: OPR
Default Air Classification Code: MAJ
Air Program: Stratospheric Ozone Protection
Activity Date: 2003-08-01 00:00:00
Activity Status Date: Not reported
Activity Group: Compliance Monitoring
Activity Type: Inspection/Evaluation
Activity Status: Not reported

Region Code: 02
Programmatic ID: AIR NY0000002610500149
Facility Registry ID: 110000809046
Air Operating Status Code: OPR
Default Air Classification Code: MAJ
Air Program: Stratospheric Ozone Protection
Activity Date: 2003-11-05 00:00:00
Activity Status Date: Not reported
Activity Group: Compliance Monitoring
Activity Type: Inspection/Evaluation
Activity Status: Not reported

Region Code: 02
Programmatic ID: AIR NY0000002610500149
Facility Registry ID: 110000809046
Air Operating Status Code: OPR
Default Air Classification Code: MAJ
Air Program: Stratospheric Ozone Protection
Activity Date: 2003-11-13 00:00:00
Activity Status Date: Not reported
Activity Group: Compliance Monitoring

DRAFT

ULTRA FLEX PKG CORP-975 ESSEX ST (Continued) **1000352448**

Activity Type: Inspection/Evaluation
Activity Status: Not reported

Region Code: 02
Programmatic ID: AIR NY0000002610500149
Facility Registry ID: 110000809046
Air Operating Status Code: OPR
Default Air Classification Code: MAJ
Air Program: Stratospheric Ozone Protection
Activity Date: 2003-12-04 00:00:00
Activity Status Date: Not reported
Activity Group: Compliance Monitoring
Activity Type: Inspection/Evaluation
Activity Status: Not reported

Region Code: 02
Programmatic ID: AIR NY0000002610500149
Facility Registry ID: 110000809046
Air Operating Status Code: OPR
Default Air Classification Code: MAJ
Air Program: Stratospheric Ozone Protection
Activity Date: 2003-12-26 00:00:00
Activity Status Date: Not reported
Activity Group: Compliance Monitoring
Activity Type: Inspection/Evaluation
Activity Status: Not reported

Region Code: 02
Programmatic ID: AIR NY0000002610500149
Facility Registry ID: 110000809046
Air Operating Status Code: OPR
Default Air Classification Code: MAJ
Air Program: Stratospheric Ozone Protection
Activity Date: 2004-01-26 00:00:00
Activity Status Date: Not reported
Activity Group: Compliance Monitoring
Activity Type: Inspection/Evaluation
Activity Status: Not reported

Region Code: 02
Programmatic ID: AIR NY0000002610500149
Facility Registry ID: 110000809046
Air Operating Status Code: OPR
Default Air Classification Code: MAJ
Air Program: Stratospheric Ozone Protection
Activity Date: 2004-02-13 00:00:00
Activity Status Date: Not reported
Activity Group: Compliance Monitoring
Activity Type: Inspection/Evaluation
Activity Status: Not reported

Region Code: 02
Programmatic ID: AIR NY0000002610500149
Facility Registry ID: 110000809046
Air Operating Status Code: OPR
Default Air Classification Code: MAJ
Air Program: Stratospheric Ozone Protection

DRAFT

ULTRA FLEX PKG CORP-975 ESSEX ST (Continued) **1000352448**

Activity Date: 2004-05-05 00:00:00
Activity Status Date: Not reported
Activity Group: Compliance Monitoring
Activity Type: Inspection/Evaluation
Activity Status: Not reported

Region Code: 02
Programmatic ID: AIR NY0000002610500149
Facility Registry ID: 110000809046
Air Operating Status Code: OPR
Default Air Classification Code: MAJ
Air Program: Stratospheric Ozone Protection
Activity Date: 2004-05-13 00:00:00
Activity Status Date: Not reported
Activity Group: Compliance Monitoring
Activity Type: Inspection/Evaluation
Activity Status: Not reported

Region Code: 02
Programmatic ID: AIR NY0000002610500149
Facility Registry ID: 110000809046
Air Operating Status Code: OPR
Default Air Classification Code: MAJ
Air Program: Stratospheric Ozone Protection
Activity Date: 2004-06-04 00:00:00
Activity Status Date: Not reported
Activity Group: Compliance Monitoring
Activity Type: Inspection/Evaluation
Activity Status: Not reported

Region Code: 02
Programmatic ID: AIR NY0000002610500149
Facility Registry ID: 110000809046
Air Operating Status Code: OPR
Default Air Classification Code: MAJ
Air Program: Stratospheric Ozone Protection
Activity Date: 2004-07-12 00:00:00
Activity Status Date: Not reported
Activity Group: Compliance Monitoring
Activity Type: Inspection/Evaluation
Activity Status: Not reported

Region Code: 02
Programmatic ID: AIR NY0000002610500149
Facility Registry ID: 110000809046
Air Operating Status Code: OPR
Default Air Classification Code: MAJ
Air Program: Stratospheric Ozone Protection
Activity Date: 2004-08-02 00:00:00
Activity Status Date: Not reported
Activity Group: Compliance Monitoring
Activity Type: Inspection/Evaluation
Activity Status: Not reported

Region Code: 02
Programmatic ID: AIR NY0000002610500149
Facility Registry ID: 110000809046

DRAFT

ULTRA FLEX PKG CORP-975 ESSEX ST (Continued) **1000352448**

Air Operating Status Code: OPR
Default Air Classification Code: MAJ
Air Program: Stratospheric Ozone Protection
Activity Date: 2004-08-20 00:00:00
Activity Status Date: Not reported
Activity Group: Compliance Monitoring
Activity Type: Inspection/Evaluation
Activity Status: Not reported

Region Code: 02
Programmatic ID: AIR NY0000002610500149
Facility Registry ID: 110000809046
Air Operating Status Code: OPR
Default Air Classification Code: MAJ
Air Program: Stratospheric Ozone Protection
Activity Date: 2004-11-17 00:00:00
Activity Status Date: Not reported
Activity Group: Compliance Monitoring
Activity Type: Inspection/Evaluation
Activity Status: Not reported

Region Code: 02
Programmatic ID: AIR NY0000002610500149
Facility Registry ID: 110000809046
Air Operating Status Code: OPR
Default Air Classification Code: MAJ
Air Program: Stratospheric Ozone Protection
Activity Date: 2005-01-05 00:00:00
Activity Status Date: Not reported
Activity Group: Compliance Monitoring
Activity Type: Inspection/Evaluation
Activity Status: Not reported

Region Code: 02
Programmatic ID: AIR NY0000002610500149
Facility Registry ID: 110000809046
Air Operating Status Code: OPR
Default Air Classification Code: MAJ
Air Program: Stratospheric Ozone Protection
Activity Date: 2005-01-27 00:00:00
Activity Status Date: Not reported
Activity Group: Compliance Monitoring
Activity Type: Inspection/Evaluation
Activity Status: Not reported

Region Code: 02
Programmatic ID: AIR NY0000002610500149
Facility Registry ID: 110000809046
Air Operating Status Code: OPR
Default Air Classification Code: MAJ
Air Program: Stratospheric Ozone Protection
Activity Date: 2005-02-09 00:00:00
Activity Status Date: Not reported
Activity Group: Compliance Monitoring
Activity Type: Inspection/Evaluation
Activity Status: Not reported

DRAFT

ULTRA FLEX PKG CORP-975 ESSEX ST (Continued) **1000352448**

Region Code: 02
Programmatic ID: AIR NY0000002610500149
Facility Registry ID: 110000809046
Air Operating Status Code: OPR
Default Air Classification Code: MAJ
Air Program: Stratospheric Ozone Protection
Activity Date: 2005-04-29 00:00:00
Activity Status Date: Not reported
Activity Group: Compliance Monitoring
Activity Type: Inspection/Evaluation
Activity Status: Not reported

Region Code: 02
Programmatic ID: AIR NY0000002610500149
Facility Registry ID: 110000809046
Air Operating Status Code: OPR
Default Air Classification Code: MAJ
Air Program: Stratospheric Ozone Protection
Activity Date: 2005-06-10 00:00:00
Activity Status Date: Not reported
Activity Group: Compliance Monitoring
Activity Type: Inspection/Evaluation
Activity Status: Not reported

Region Code: 02
Programmatic ID: AIR NY0000002610500149
Facility Registry ID: 110000809046
Air Operating Status Code: OPR
Default Air Classification Code: MAJ
Air Program: Stratospheric Ozone Protection
Activity Date: 2005-07-14 00:00:00
Activity Status Date: Not reported
Activity Group: Compliance Monitoring
Activity Type: Inspection/Evaluation
Activity Status: Not reported

Region Code: 02
Programmatic ID: AIR NY0000002610500149
Facility Registry ID: 110000809046
Air Operating Status Code: OPR
Default Air Classification Code: MAJ
Air Program: Stratospheric Ozone Protection
Activity Date: 2005-07-25 00:00:00
Activity Status Date: Not reported
Activity Group: Compliance Monitoring
Activity Type: Inspection/Evaluation
Activity Status: Not reported

Region Code: 02
Programmatic ID: AIR NY0000002610500149
Facility Registry ID: 110000809046
Air Operating Status Code: OPR
Default Air Classification Code: MAJ
Air Program: Stratospheric Ozone Protection
Activity Date: 2005-08-16 00:00:00
Activity Status Date: Not reported
Activity Group: Compliance Monitoring

DRAFT

ULTRA FLEX PKG CORP-975 ESSEX ST (Continued) **1000352448**

Activity Type: Inspection/Evaluation
Activity Status: Not reported

Region Code: 02
Programmatic ID: AIR NY0000002610500149
Facility Registry ID: 110000809046
Air Operating Status Code: OPR
Default Air Classification Code: MAJ
Air Program: Stratospheric Ozone Protection
Activity Date: 2005-11-17 00:00:00
Activity Status Date: Not reported
Activity Group: Compliance Monitoring
Activity Type: Inspection/Evaluation
Activity Status: Not reported

Region Code: 02
Programmatic ID: AIR NY0000002610500149
Facility Registry ID: 110000809046
Air Operating Status Code: OPR
Default Air Classification Code: MAJ
Air Program: Stratospheric Ozone Protection
Activity Date: 2005-12-13 00:00:00
Activity Status Date: Not reported
Activity Group: Compliance Monitoring
Activity Type: Inspection/Evaluation
Activity Status: Not reported

Region Code: 02
Programmatic ID: AIR NY0000002610500149
Facility Registry ID: 110000809046
Air Operating Status Code: OPR
Default Air Classification Code: MAJ
Air Program: Stratospheric Ozone Protection
Activity Date: 2006-01-06 00:00:00
Activity Status Date: Not reported
Activity Group: Compliance Monitoring
Activity Type: Inspection/Evaluation
Activity Status: Not reported

Region Code: 02
Programmatic ID: AIR NY0000002610500149
Facility Registry ID: 110000809046
Air Operating Status Code: OPR
Default Air Classification Code: MAJ
Air Program: Stratospheric Ozone Protection
Activity Date: 2006-01-25 00:00:00
Activity Status Date: Not reported
Activity Group: Compliance Monitoring
Activity Type: Inspection/Evaluation
Activity Status: Not reported

Region Code: 02
Programmatic ID: AIR NY0000002610500149
Facility Registry ID: 110000809046
Air Operating Status Code: OPR
Default Air Classification Code: MAJ
Air Program: Stratospheric Ozone Protection

DRAFT

ULTRA FLEX PKG CORP-975 ESSEX ST (Continued) **1000352448**

Activity Date: 2006-02-10 00:00:00
Activity Status Date: Not reported
Activity Group: Compliance Monitoring
Activity Type: Inspection/Evaluation
Activity Status: Not reported

Region Code: 02
Programmatic ID: AIR NY0000002610500149
Facility Registry ID: 110000809046
Air Operating Status Code: OPR
Default Air Classification Code: MAJ
Air Program: Stratospheric Ozone Protection
Activity Date: 2006-04-05 00:00:00
Activity Status Date: Not reported
Activity Group: Compliance Monitoring
Activity Type: Inspection/Evaluation
Activity Status: Not reported

Region Code: 02
Programmatic ID: AIR NY0000002610500149
Facility Registry ID: 110000809046
Air Operating Status Code: OPR
Default Air Classification Code: MAJ
Air Program: Stratospheric Ozone Protection
Activity Date: 2006-04-26 00:00:00
Activity Status Date: Not reported
Activity Group: Compliance Monitoring
Activity Type: Inspection/Evaluation
Activity Status: Not reported

Region Code: 02
Programmatic ID: AIR NY0000002610500149
Facility Registry ID: 110000809046
Air Operating Status Code: OPR
Default Air Classification Code: MAJ
Air Program: Stratospheric Ozone Protection
Activity Date: 2006-05-03 00:00:00
Activity Status Date: Not reported
Activity Group: Compliance Monitoring
Activity Type: Inspection/Evaluation
Activity Status: Not reported

Region Code: 02
Programmatic ID: AIR NY0000002610500149
Facility Registry ID: 110000809046
Air Operating Status Code: OPR
Default Air Classification Code: MAJ
Air Program: Stratospheric Ozone Protection
Activity Date: 2006-07-25 00:00:00
Activity Status Date: Not reported
Activity Group: Compliance Monitoring
Activity Type: Inspection/Evaluation
Activity Status: Not reported

Region Code: 02
Programmatic ID: AIR NY0000002610500149
Facility Registry ID: 110000809046

DRAFT

ULTRA FLEX PKG CORP-975 ESSEX ST (Continued) **1000352448**

Air Operating Status Code: OPR
Default Air Classification Code: MAJ
Air Program: Stratospheric Ozone Protection
Activity Date: 2006-10-25 00:00:00
Activity Status Date: Not reported
Activity Group: Compliance Monitoring
Activity Type: Inspection/Evaluation
Activity Status: Not reported

Region Code: 02
Programmatic ID: AIR NY0000002610500149
Facility Registry ID: 110000809046
Air Operating Status Code: OPR
Default Air Classification Code: MAJ
Air Program: Stratospheric Ozone Protection
Activity Date: 2007-02-01 00:00:00
Activity Status Date: Not reported
Activity Group: Compliance Monitoring
Activity Type: Inspection/Evaluation
Activity Status: Not reported

Region Code: 02
Programmatic ID: AIR NY0000002610500149
Facility Registry ID: 110000809046
Air Operating Status Code: OPR
Default Air Classification Code: MAJ
Air Program: Stratospheric Ozone Protection
Activity Date: 2007-04-30 00:00:00
Activity Status Date: Not reported
Activity Group: Compliance Monitoring
Activity Type: Inspection/Evaluation
Activity Status: Not reported

Region Code: 02
Programmatic ID: AIR NY0000002610500149
Facility Registry ID: 110000809046
Air Operating Status Code: OPR
Default Air Classification Code: MAJ
Air Program: Stratospheric Ozone Protection
Activity Date: 2007-08-01 00:00:00
Activity Status Date: Not reported
Activity Group: Compliance Monitoring
Activity Type: Inspection/Evaluation
Activity Status: Not reported

Region Code: 02
Programmatic ID: AIR NY0000002610500149
Facility Registry ID: 110000809046
Air Operating Status Code: OPR
Default Air Classification Code: MAJ
Air Program: Stratospheric Ozone Protection
Activity Date: 2007-10-26 00:00:00
Activity Status Date: Not reported
Activity Group: Compliance Monitoring
Activity Type: Inspection/Evaluation
Activity Status: Not reported

DRAFT

ULTRA FLEX PKG CORP-975 ESSEX ST (Continued) **1000352448**

Region Code: 02
Programmatic ID: AIR NY0000002610500149
Facility Registry ID: 110000809046
Air Operating Status Code: OPR
Default Air Classification Code: MAJ
Air Program: Stratospheric Ozone Protection
Activity Date: 2008-01-31 00:00:00
Activity Status Date: Not reported
Activity Group: Compliance Monitoring
Activity Type: Inspection/Evaluation
Activity Status: Not reported

Region Code: 02
Programmatic ID: AIR NY0000002610500149
Facility Registry ID: 110000809046
Air Operating Status Code: OPR
Default Air Classification Code: MAJ
Air Program: Stratospheric Ozone Protection
Activity Date: 2008-04-21 00:00:00
Activity Status Date: Not reported
Activity Group: Compliance Monitoring
Activity Type: Inspection/Evaluation
Activity Status: Not reported

Region Code: 02
Programmatic ID: AIR NY0000002610500149
Facility Registry ID: 110000809046
Air Operating Status Code: OPR
Default Air Classification Code: MAJ
Air Program: Stratospheric Ozone Protection
Activity Date: 2008-07-08 00:00:00
Activity Status Date: Not reported
Activity Group: Compliance Monitoring
Activity Type: Inspection/Evaluation
Activity Status: Not reported

Region Code: 02
Programmatic ID: AIR NY0000002610500149
Facility Registry ID: 110000809046
Air Operating Status Code: OPR
Default Air Classification Code: MAJ
Air Program: Stratospheric Ozone Protection
Activity Date: 2008-07-30 00:00:00
Activity Status Date: Not reported
Activity Group: Compliance Monitoring
Activity Type: Inspection/Evaluation
Activity Status: Not reported

Region Code: 02
Programmatic ID: AIR NY0000002610500149
Facility Registry ID: 110000809046
Air Operating Status Code: OPR
Default Air Classification Code: MAJ
Air Program: Stratospheric Ozone Protection
Activity Date: 2008-09-17 00:00:00
Activity Status Date: Not reported
Activity Group: Compliance Monitoring

DRAFT

ULTRA FLEX PKG CORP-975 ESSEX ST (Continued) **1000352448**

Activity Type: Inspection/Evaluation
Activity Status: Not reported

Region Code: 02
Programmatic ID: AIR NY0000002610500149
Facility Registry ID: 110000809046
Air Operating Status Code: OPR
Default Air Classification Code: MAJ
Air Program: Stratospheric Ozone Protection
Activity Date: 2008-09-24 00:00:00
Activity Status Date: Not reported
Activity Group: Compliance Monitoring
Activity Type: Inspection/Evaluation
Activity Status: Not reported

Region Code: 02
Programmatic ID: AIR NY0000002610500149
Facility Registry ID: 110000809046
Air Operating Status Code: OPR
Default Air Classification Code: MAJ
Air Program: Stratospheric Ozone Protection
Activity Date: 2008-10-31 00:00:00
Activity Status Date: Not reported
Activity Group: Compliance Monitoring
Activity Type: Inspection/Evaluation
Activity Status: Not reported

Region Code: 02
Programmatic ID: AIR NY0000002610500149
Facility Registry ID: 110000809046
Air Operating Status Code: OPR
Default Air Classification Code: MAJ
Air Program: Stratospheric Ozone Protection
Activity Date: 2009-01-27 00:00:00
Activity Status Date: Not reported
Activity Group: Compliance Monitoring
Activity Type: Inspection/Evaluation
Activity Status: Not reported

Region Code: 02
Programmatic ID: AIR NY0000002610500149
Facility Registry ID: 110000809046
Air Operating Status Code: OPR
Default Air Classification Code: MAJ
Air Program: Stratospheric Ozone Protection
Activity Date: 2009-05-01 00:00:00
Activity Status Date: Not reported
Activity Group: Compliance Monitoring
Activity Type: Inspection/Evaluation
Activity Status: Not reported

Region Code: 02
Programmatic ID: AIR NY0000002610500149
Facility Registry ID: 110000809046
Air Operating Status Code: OPR
Default Air Classification Code: MAJ
Air Program: Stratospheric Ozone Protection

DRAFT

ULTRA FLEX PKG CORP-975 ESSEX ST (Continued) **1000352448**

Activity Date: 2009-07-29 00:00:00
Activity Status Date: Not reported
Activity Group: Compliance Monitoring
Activity Type: Inspection/Evaluation
Activity Status: Not reported

Region Code: 02
Programmatic ID: AIR NY0000002610500149
Facility Registry ID: 110000809046
Air Operating Status Code: OPR
Default Air Classification Code: MAJ
Air Program: Stratospheric Ozone Protection
Activity Date: 2009-11-03 00:00:00
Activity Status Date: Not reported
Activity Group: Compliance Monitoring
Activity Type: Inspection/Evaluation
Activity Status: Not reported

Region Code: 02
Programmatic ID: AIR NY0000002610500149
Facility Registry ID: 110000809046
Air Operating Status Code: OPR
Default Air Classification Code: MAJ
Air Program: Stratospheric Ozone Protection
Activity Date: 2009-11-09 00:00:00
Activity Status Date: Not reported
Activity Group: Compliance Monitoring
Activity Type: Inspection/Evaluation
Activity Status: Not reported

Region Code: 02
Programmatic ID: AIR NY0000002610500149
Facility Registry ID: 110000809046
Air Operating Status Code: OPR
Default Air Classification Code: MAJ
Air Program: Stratospheric Ozone Protection
Activity Date: 2010-01-27 00:00:00
Activity Status Date: Not reported
Activity Group: Compliance Monitoring
Activity Type: Inspection/Evaluation
Activity Status: Not reported

Region Code: 02
Programmatic ID: AIR NY0000002610500149
Facility Registry ID: 110000809046
Air Operating Status Code: OPR
Default Air Classification Code: MAJ
Air Program: Stratospheric Ozone Protection
Activity Date: 2010-03-02 00:00:00
Activity Status Date: Not reported
Activity Group: Compliance Monitoring
Activity Type: Inspection/Evaluation
Activity Status: Not reported

Region Code: 02
Programmatic ID: AIR NY0000002610500149
Facility Registry ID: 110000809046

DRAFT

ULTRA FLEX PKG CORP-975 ESSEX ST (Continued) **1000352448**

Air Operating Status Code: OPR
Default Air Classification Code: MAJ
Air Program: Stratospheric Ozone Protection
Activity Date: 2010-03-29 00:00:00
Activity Status Date: Not reported
Activity Group: Compliance Monitoring
Activity Type: Inspection/Evaluation
Activity Status: Not reported

Region Code: 02
Programmatic ID: AIR NY0000002610500149
Facility Registry ID: 110000809046
Air Operating Status Code: OPR
Default Air Classification Code: MAJ
Air Program: Stratospheric Ozone Protection
Activity Date: 2010-04-28 00:00:00
Activity Status Date: Not reported
Activity Group: Compliance Monitoring
Activity Type: Inspection/Evaluation
Activity Status: Not reported

Region Code: 02
Programmatic ID: AIR NY0000002610500149
Facility Registry ID: 110000809046
Air Operating Status Code: OPR
Default Air Classification Code: MAJ
Air Program: Stratospheric Ozone Protection
Activity Date: 2010-05-07 00:00:00
Activity Status Date: Not reported
Activity Group: Compliance Monitoring
Activity Type: Inspection/Evaluation
Activity Status: Not reported

Region Code: 02
Programmatic ID: AIR NY0000002610500149
Facility Registry ID: 110000809046
Air Operating Status Code: OPR
Default Air Classification Code: MAJ
Air Program: Stratospheric Ozone Protection
Activity Date: 2010-07-27 00:00:00
Activity Status Date: Not reported
Activity Group: Compliance Monitoring
Activity Type: Inspection/Evaluation
Activity Status: Not reported

Region Code: 02
Programmatic ID: AIR NY0000002610500149
Facility Registry ID: 110000809046
Air Operating Status Code: OPR
Default Air Classification Code: MAJ
Air Program: Stratospheric Ozone Protection
Activity Date: 2010-10-29 00:00:00
Activity Status Date: Not reported
Activity Group: Compliance Monitoring
Activity Type: Inspection/Evaluation
Activity Status: Not reported

DRAFT

ULTRA FLEX PKG CORP-975 ESSEX ST (Continued) **1000352448**

Region Code: 02
Programmatic ID: AIR NY0000002610500149
Facility Registry ID: 110000809046
Air Operating Status Code: OPR
Default Air Classification Code: MAJ
Air Program: Stratospheric Ozone Protection
Activity Date: 2011-01-19 00:00:00
Activity Status Date: Not reported
Activity Group: Compliance Monitoring
Activity Type: Inspection/Evaluation
Activity Status: Not reported

Region Code: 02
Programmatic ID: AIR NY0000002610500149
Facility Registry ID: 110000809046
Air Operating Status Code: OPR
Default Air Classification Code: MAJ
Air Program: Stratospheric Ozone Protection
Activity Date: 2011-05-04 00:00:00
Activity Status Date: Not reported
Activity Group: Compliance Monitoring
Activity Type: Inspection/Evaluation
Activity Status: Not reported

Region Code: 02
Programmatic ID: AIR NY0000002610500149
Facility Registry ID: 110000809046
Air Operating Status Code: OPR
Default Air Classification Code: MAJ
Air Program: Stratospheric Ozone Protection
Activity Date: 2011-05-06 00:00:00
Activity Status Date: Not reported
Activity Group: Compliance Monitoring
Activity Type: Inspection/Evaluation
Activity Status: Not reported

Region Code: 02
Programmatic ID: AIR NY0000002610500149
Facility Registry ID: 110000809046
Air Operating Status Code: OPR
Default Air Classification Code: MAJ
Air Program: Stratospheric Ozone Protection
Activity Date: 2011-06-01 00:00:00
Activity Status Date: Not reported
Activity Group: Compliance Monitoring
Activity Type: Inspection/Evaluation
Activity Status: Not reported

Region Code: 02
Programmatic ID: AIR NY0000002610500149
Facility Registry ID: 110000809046
Air Operating Status Code: OPR
Default Air Classification Code: MAJ
Air Program: Stratospheric Ozone Protection
Activity Date: 2011-08-02 00:00:00
Activity Status Date: Not reported
Activity Group: Compliance Monitoring

DRAFT

ULTRA FLEX PKG CORP-975 ESSEX ST (Continued) **1000352448**

Activity Type: Inspection/Evaluation
Activity Status: Not reported

Region Code: 02
Programmatic ID: AIR NY0000002610500149
Facility Registry ID: 110000809046
Air Operating Status Code: OPR
Default Air Classification Code: MAJ
Air Program: Stratospheric Ozone Protection
Activity Date: 2011-11-02 00:00:00
Activity Status Date: Not reported
Activity Group: Compliance Monitoring
Activity Type: Inspection/Evaluation
Activity Status: Not reported

Region Code: 02
Programmatic ID: AIR NY0000002610500149
Facility Registry ID: 110000809046
Air Operating Status Code: OPR
Default Air Classification Code: MAJ
Air Program: Stratospheric Ozone Protection
Activity Date: 2012-02-08 00:00:00
Activity Status Date: Not reported
Activity Group: Compliance Monitoring
Activity Type: Inspection/Evaluation
Activity Status: Not reported

Region Code: 02
Programmatic ID: AIR NY0000002610500149
Facility Registry ID: 110000809046
Air Operating Status Code: OPR
Default Air Classification Code: MAJ
Air Program: Stratospheric Ozone Protection
Activity Date: 2012-05-01 00:00:00
Activity Status Date: Not reported
Activity Group: Compliance Monitoring
Activity Type: Inspection/Evaluation
Activity Status: Not reported

Region Code: 02
Programmatic ID: AIR NY0000002610500149
Facility Registry ID: 110000809046
Air Operating Status Code: OPR
Default Air Classification Code: MAJ
Air Program: Stratospheric Ozone Protection
Activity Date: 2012-08-03 00:00:00
Activity Status Date: Not reported
Activity Group: Compliance Monitoring
Activity Type: Inspection/Evaluation
Activity Status: Not reported

Region Code: 02
Programmatic ID: AIR NY0000002610500149
Facility Registry ID: 110000809046
Air Operating Status Code: OPR
Default Air Classification Code: MAJ
Air Program: Stratospheric Ozone Protection

DRAFT

ULTRA FLEX PKG CORP-975 ESSEX ST (Continued) **1000352448**

Activity Date: 2012-08-07 00:00:00
Activity Status Date: Not reported
Activity Group: Compliance Monitoring
Activity Type: Inspection/Evaluation
Activity Status: Not reported

Region Code: 02
Programmatic ID: AIR NY0000002610500149
Facility Registry ID: 110000809046
Air Operating Status Code: OPR
Default Air Classification Code: MAJ
Air Program: Stratospheric Ozone Protection
Activity Date: 2012-09-11 00:00:00
Activity Status Date: Not reported
Activity Group: Compliance Monitoring
Activity Type: Inspection/Evaluation
Activity Status: Not reported

Region Code: 02
Programmatic ID: AIR NY0000002610500149
Facility Registry ID: 110000809046
Air Operating Status Code: OPR
Default Air Classification Code: MAJ
Air Program: Stratospheric Ozone Protection
Activity Date: 2012-10-26 00:00:00
Activity Status Date: Not reported
Activity Group: Compliance Monitoring
Activity Type: Inspection/Evaluation
Activity Status: Not reported

Region Code: 02
Programmatic ID: AIR NY0000002610500149
Facility Registry ID: 110000809046
Air Operating Status Code: OPR
Default Air Classification Code: MAJ
Air Program: Stratospheric Ozone Protection
Activity Date: 2013-01-24 00:00:00
Activity Status Date: Not reported
Activity Group: Compliance Monitoring
Activity Type: Inspection/Evaluation
Activity Status: Not reported

Region Code: 02
Programmatic ID: AIR NY0000002610500149
Facility Registry ID: 110000809046
Air Operating Status Code: OPR
Default Air Classification Code: MAJ
Air Program: Stratospheric Ozone Protection
Activity Date: 2013-04-29 00:00:00
Activity Status Date: Not reported
Activity Group: Compliance Monitoring
Activity Type: Inspection/Evaluation
Activity Status: Not reported

Region Code: 02
Programmatic ID: AIR NY0000002610500149
Facility Registry ID: 110000809046

DRAFT

ULTRA FLEX PKG CORP-975 ESSEX ST (Continued) **1000352448**

Air Operating Status Code: OPR
Default Air Classification Code: MAJ
Air Program: Stratospheric Ozone Protection
Activity Date: 2013-07-30 00:00:00
Activity Status Date: Not reported
Activity Group: Compliance Monitoring
Activity Type: Inspection/Evaluation
Activity Status: Not reported

Region Code: 02
Programmatic ID: AIR NY0000002610500149
Facility Registry ID: 110000809046
Air Operating Status Code: OPR
Default Air Classification Code: MAJ
Air Program: Stratospheric Ozone Protection
Activity Date: 2013-10-18 00:00:00
Activity Status Date: Not reported
Activity Group: Compliance Monitoring
Activity Type: Inspection/Evaluation
Activity Status: Not reported

Region Code: 02
Programmatic ID: AIR NY0000002610500149
Facility Registry ID: 110000809046
Air Operating Status Code: OPR
Default Air Classification Code: MAJ
Air Program: Stratospheric Ozone Protection
Activity Date: 2014-01-31 00:00:00
Activity Status Date: Not reported
Activity Group: Compliance Monitoring
Activity Type: Inspection/Evaluation
Activity Status: Not reported

Region Code: 02
Programmatic ID: AIR NY0000002610500149
Facility Registry ID: 110000809046
Air Operating Status Code: OPR
Default Air Classification Code: MAJ
Air Program: Stratospheric Ozone Protection
Activity Date: 2014-02-03 00:00:00
Activity Status Date: Not reported
Activity Group: Compliance Monitoring
Activity Type: Inspection/Evaluation
Activity Status: Not reported

Region Code: 02
Programmatic ID: AIR NY0000002610500149
Facility Registry ID: 110000809046
Air Operating Status Code: OPR
Default Air Classification Code: MAJ
Air Program: Stratospheric Ozone Protection
Activity Date: 2014-04-28 00:00:00
Activity Status Date: Not reported
Activity Group: Compliance Monitoring
Activity Type: Inspection/Evaluation
Activity Status: Not reported

DRAFT

ULTRA FLEX PKG CORP-975 ESSEX ST (Continued) **1000352448**

Region Code: 02
Programmatic ID: AIR NY0000002610500149
Facility Registry ID: 110000809046
Air Operating Status Code: OPR
Default Air Classification Code: MAJ
Air Program: Stratospheric Ozone Protection
Activity Date: 2014-07-29 00:00:00
Activity Status Date: Not reported
Activity Group: Compliance Monitoring
Activity Type: Inspection/Evaluation
Activity Status: Not reported

Region Code: 02
Programmatic ID: AIR NY0000002610500149
Facility Registry ID: 110000809046
Air Operating Status Code: OPR
Default Air Classification Code: MAJ
Air Program: Stratospheric Ozone Protection
Activity Date: 2014-09-04 00:00:00
Activity Status Date: Not reported
Activity Group: Compliance Monitoring
Activity Type: Inspection/Evaluation
Activity Status: Not reported

Region Code: 02
Programmatic ID: AIR NY0000002610500149
Facility Registry ID: 110000809046
Air Operating Status Code: OPR
Default Air Classification Code: MAJ
Air Program: Title V Permits
Activity Date: Not reported
Activity Status Date: 2002-06-19 00:00:00
Activity Group: Case File
Activity Type: Case File
Activity Status: Resolved

Region Code: 02
Programmatic ID: AIR NY0000002610500149
Facility Registry ID: 110000809046
Air Operating Status Code: OPR
Default Air Classification Code: MAJ
Air Program: Title V Permits
Activity Date: 2014-07-31 00:00:00
Activity Status Date: 2016-05-02 13:12:03
Activity Group: Compliance Monitoring
Activity Type: Inspection/Evaluation
Activity Status: Active

Region Code: 02
Programmatic ID: AIR NY0000002610500149
Facility Registry ID: 110000809046
Air Operating Status Code: OPR
Default Air Classification Code: MAJ
Air Program: Title V Permits
Activity Date: 2014-10-24 00:00:00
Activity Status Date: 2016-05-02 13:12:03
Activity Group: Compliance Monitoring

DRAFT

ULTRA FLEX PKG CORP-975 ESSEX ST (Continued) **1000352448**

Activity Type: Inspection/Evaluation
Activity Status: Active

Region Code: 02
Programmatic ID: AIR NY0000002610500149
Facility Registry ID: 110000809046
Air Operating Status Code: OPR
Default Air Classification Code: MAJ
Air Program: Title V Permits
Activity Date: 2015-04-24 00:00:00
Activity Status Date: 2016-05-02 13:12:04
Activity Group: Compliance Monitoring
Activity Type: Inspection/Evaluation
Activity Status: Active

Region Code: 02
Programmatic ID: AIR NY0000002610500149
Facility Registry ID: 110000809046
Air Operating Status Code: OPR
Default Air Classification Code: MAJ
Air Program: Title V Permits
Activity Date: 2015-07-29 00:00:00
Activity Status Date: 2016-05-02 13:12:03
Activity Group: Compliance Monitoring
Activity Type: Inspection/Evaluation
Activity Status: Active

Region Code: 02
Programmatic ID: AIR NY0000002610500149
Facility Registry ID: 110000809046
Air Operating Status Code: OPR
Default Air Classification Code: MAJ
Air Program: Title V Permits
Activity Date: 2015-10-27 00:00:00
Activity Status Date: 2016-05-02 13:12:03
Activity Group: Compliance Monitoring
Activity Type: Inspection/Evaluation
Activity Status: Active

Region Code: 02
Programmatic ID: AIR NY0000002610500149
Facility Registry ID: 110000809046
Air Operating Status Code: OPR
Default Air Classification Code: MAJ
Air Program: Title V Permits
Activity Date: 2015-12-03 00:00:00
Activity Status Date: 2016-05-02 13:12:03
Activity Group: Compliance Monitoring
Activity Type: Inspection/Evaluation
Activity Status: Active

Region Code: 02
Programmatic ID: AIR NY0000002610500149
Facility Registry ID: 110000809046
Air Operating Status Code: OPR
Default Air Classification Code: MAJ
Air Program: Title V Permits

DRAFT

ULTRA FLEX PKG CORP-975 ESSEX ST (Continued) **1000352448**

Activity Date: 2015-12-04 00:00:00
Activity Status Date: 2016-05-02 13:12:03
Activity Group: Compliance Monitoring
Activity Type: Inspection/Evaluation
Activity Status: Active

Region Code: 02
Programmatic ID: AIR NY0000002610500149
Facility Registry ID: 110000809046
Air Operating Status Code: OPR
Default Air Classification Code: MAJ
Air Program: Title V Permits
Activity Date: 2015-12-04 00:00:00
Activity Status Date: 2016-05-02 14:07:05
Activity Group: Compliance Monitoring
Activity Type: Inspection/Evaluation
Activity Status: Active

Region Code: 02
Programmatic ID: AIR NY0000002610500149
Facility Registry ID: 110000809046
Air Operating Status Code: OPR
Default Air Classification Code: MAJ
Air Program: Title V Permits
Activity Date: 2016-01-21 00:00:00
Activity Status Date: 2016-06-09 07:01:20
Activity Group: Compliance Monitoring
Activity Type: Inspection/Evaluation
Activity Status: Active

Region Code: 02
Programmatic ID: AIR NY0000002610500149
Facility Registry ID: 110000809046
Air Operating Status Code: OPR
Default Air Classification Code: MAJ
Air Program: Title V Permits
Activity Date: 2016-01-21 00:00:00
Activity Status Date: 2016-06-09 07:02:19
Activity Group: Compliance Monitoring
Activity Type: Inspection/Evaluation
Activity Status: Active

Region Code: 02
Programmatic ID: AIR NY0000002610500149
Facility Registry ID: 110000809046
Air Operating Status Code: OPR
Default Air Classification Code: MAJ
Air Program: Title V Permits
Activity Date: 2016-04-29 00:00:00
Activity Status Date: 2016-06-09 07:01:20
Activity Group: Compliance Monitoring
Activity Type: Inspection/Evaluation
Activity Status: Active

Region Code: 02
Programmatic ID: AIR NY0000002610500149
Facility Registry ID: 110000809046

DRAFT

ULTRA FLEX PKG CORP-975 ESSEX ST (Continued) **1000352448**

Air Operating Status Code: OPR
Default Air Classification Code: MAJ
Air Program: Title V Permits
Activity Date: 2016-08-05 00:00:00
Activity Status Date: 2016-09-09 07:16:58
Activity Group: Compliance Monitoring
Activity Type: Inspection/Evaluation
Activity Status: Active

Region Code: 02
Programmatic ID: AIR NY0000002610500149
Facility Registry ID: 110000809046
Air Operating Status Code: OPR
Default Air Classification Code: MAJ
Air Program: Title V Permits
Activity Date: 2016-09-08 00:00:00
Activity Status Date: 2016-09-09 07:16:58
Activity Group: Compliance Monitoring
Activity Type: Inspection/Evaluation
Activity Status: Active

Region Code: 02
Programmatic ID: AIR NY0000002610500149
Facility Registry ID: 110000809046
Air Operating Status Code: OPR
Default Air Classification Code: MAJ
Air Program: Title V Permits
Activity Date: 1995-05-01 00:00:00
Activity Status Date: Not reported
Activity Group: Compliance Monitoring
Activity Type: Inspection/Evaluation
Activity Status: Not reported

Region Code: 02
Programmatic ID: AIR NY0000002610500149
Facility Registry ID: 110000809046
Air Operating Status Code: OPR
Default Air Classification Code: MAJ
Air Program: Title V Permits
Activity Date: 1997-07-31 00:00:00
Activity Status Date: Not reported
Activity Group: Compliance Monitoring
Activity Type: Inspection/Evaluation
Activity Status: Not reported

Region Code: 02
Programmatic ID: AIR NY0000002610500149
Facility Registry ID: 110000809046
Air Operating Status Code: OPR
Default Air Classification Code: MAJ
Air Program: Title V Permits
Activity Date: 1998-10-20 00:00:00
Activity Status Date: Not reported
Activity Group: Compliance Monitoring
Activity Type: Inspection/Evaluation
Activity Status: Not reported

DRAFT

ULTRA FLEX PKG CORP-975 ESSEX ST (Continued) **1000352448**

Region Code: 02
Programmatic ID: AIR NY0000002610500149
Facility Registry ID: 110000809046
Air Operating Status Code: OPR
Default Air Classification Code: MAJ
Air Program: Title V Permits
Activity Date: 2000-02-16 00:00:00
Activity Status Date: Not reported
Activity Group: Compliance Monitoring
Activity Type: Inspection/Evaluation
Activity Status: Not reported

Region Code: 02
Programmatic ID: AIR NY0000002610500149
Facility Registry ID: 110000809046
Air Operating Status Code: OPR
Default Air Classification Code: MAJ
Air Program: Title V Permits
Activity Date: 2000-12-20 00:00:00
Activity Status Date: Not reported
Activity Group: Compliance Monitoring
Activity Type: Inspection/Evaluation
Activity Status: Not reported

Region Code: 02
Programmatic ID: AIR NY0000002610500149
Facility Registry ID: 110000809046
Air Operating Status Code: OPR
Default Air Classification Code: MAJ
Air Program: Title V Permits
Activity Date: 2001-11-07 00:00:00
Activity Status Date: Not reported
Activity Group: Compliance Monitoring
Activity Type: Inspection/Evaluation
Activity Status: Not reported

Region Code: 02
Programmatic ID: AIR NY0000002610500149
Facility Registry ID: 110000809046
Air Operating Status Code: OPR
Default Air Classification Code: MAJ
Air Program: Title V Permits
Activity Date: 2002-02-01 00:00:00
Activity Status Date: Not reported
Activity Group: Compliance Monitoring
Activity Type: Inspection/Evaluation
Activity Status: Not reported

Region Code: 02
Programmatic ID: AIR NY0000002610500149
Facility Registry ID: 110000809046
Air Operating Status Code: OPR
Default Air Classification Code: MAJ
Air Program: Title V Permits
Activity Date: 2002-06-19 00:00:00
Activity Status Date: Not reported
Activity Group: Compliance Monitoring

DRAFT

ULTRA FLEX PKG CORP-975 ESSEX ST (Continued) **1000352448**

Activity Type: Inspection/Evaluation
Activity Status: Not reported

Region Code: 02
Programmatic ID: AIR NY0000002610500149
Facility Registry ID: 110000809046
Air Operating Status Code: OPR
Default Air Classification Code: MAJ
Air Program: Title V Permits
Activity Date: 2002-07-29 00:00:00
Activity Status Date: Not reported
Activity Group: Compliance Monitoring
Activity Type: Inspection/Evaluation
Activity Status: Not reported

Region Code: 02
Programmatic ID: AIR NY0000002610500149
Facility Registry ID: 110000809046
Air Operating Status Code: OPR
Default Air Classification Code: MAJ
Air Program: Title V Permits
Activity Date: 2002-09-12 00:00:00
Activity Status Date: Not reported
Activity Group: Compliance Monitoring
Activity Type: Inspection/Evaluation
Activity Status: Not reported

Region Code: 02
Programmatic ID: AIR NY0000002610500149
Facility Registry ID: 110000809046
Air Operating Status Code: OPR
Default Air Classification Code: MAJ
Air Program: Title V Permits
Activity Date: 2002-10-07 00:00:00
Activity Status Date: Not reported
Activity Group: Compliance Monitoring
Activity Type: Inspection/Evaluation
Activity Status: Not reported

Region Code: 02
Programmatic ID: AIR NY0000002610500149
Facility Registry ID: 110000809046
Air Operating Status Code: OPR
Default Air Classification Code: MAJ
Air Program: Title V Permits
Activity Date: 2003-02-03 00:00:00
Activity Status Date: Not reported
Activity Group: Compliance Monitoring
Activity Type: Inspection/Evaluation
Activity Status: Not reported

Region Code: 02
Programmatic ID: AIR NY0000002610500149
Facility Registry ID: 110000809046
Air Operating Status Code: OPR
Default Air Classification Code: MAJ
Air Program: Title V Permits

DRAFT

ULTRA FLEX PKG CORP-975 ESSEX ST (Continued) **1000352448**

Activity Date: 2003-02-05 00:00:00
Activity Status Date: Not reported
Activity Group: Compliance Monitoring
Activity Type: Inspection/Evaluation
Activity Status: Not reported

Region Code: 02
Programmatic ID: AIR NY0000002610500149
Facility Registry ID: 110000809046
Air Operating Status Code: OPR
Default Air Classification Code: MAJ
Air Program: Title V Permits
Activity Date: 2003-05-15 00:00:00
Activity Status Date: Not reported
Activity Group: Compliance Monitoring
Activity Type: Inspection/Evaluation
Activity Status: Not reported

Region Code: 02
Programmatic ID: AIR NY0000002610500149
Facility Registry ID: 110000809046
Air Operating Status Code: OPR
Default Air Classification Code: MAJ
Air Program: Title V Permits
Activity Date: 2003-06-11 00:00:00
Activity Status Date: Not reported
Activity Group: Compliance Monitoring
Activity Type: Inspection/Evaluation
Activity Status: Not reported

Region Code: 02
Programmatic ID: AIR NY0000002610500149
Facility Registry ID: 110000809046
Air Operating Status Code: OPR
Default Air Classification Code: MAJ
Air Program: Title V Permits
Activity Date: 2003-07-10 00:00:00
Activity Status Date: Not reported
Activity Group: Compliance Monitoring
Activity Type: Inspection/Evaluation
Activity Status: Not reported

Region Code: 02
Programmatic ID: AIR NY0000002610500149
Facility Registry ID: 110000809046
Air Operating Status Code: OPR
Default Air Classification Code: MAJ
Air Program: Title V Permits
Activity Date: 2003-07-24 00:00:00
Activity Status Date: Not reported
Activity Group: Compliance Monitoring
Activity Type: Inspection/Evaluation
Activity Status: Not reported

Region Code: 02
Programmatic ID: AIR NY0000002610500149
Facility Registry ID: 110000809046

DRAFT

ULTRA FLEX PKG CORP-975 ESSEX ST (Continued) **1000352448**

Air Operating Status Code: OPR
Default Air Classification Code: MAJ
Air Program: Title V Permits
Activity Date: 2003-07-30 00:00:00
Activity Status Date: Not reported
Activity Group: Compliance Monitoring
Activity Type: Inspection/Evaluation
Activity Status: Not reported

Region Code: 02
Programmatic ID: AIR NY0000002610500149
Facility Registry ID: 110000809046
Air Operating Status Code: OPR
Default Air Classification Code: MAJ
Air Program: Title V Permits
Activity Date: 2003-07-31 00:00:00
Activity Status Date: Not reported
Activity Group: Compliance Monitoring
Activity Type: Inspection/Evaluation
Activity Status: Not reported

Region Code: 02
Programmatic ID: AIR NY0000002610500149
Facility Registry ID: 110000809046
Air Operating Status Code: OPR
Default Air Classification Code: MAJ
Air Program: Title V Permits
Activity Date: 2003-08-01 00:00:00
Activity Status Date: Not reported
Activity Group: Compliance Monitoring
Activity Type: Inspection/Evaluation
Activity Status: Not reported

Region Code: 02
Programmatic ID: AIR NY0000002610500149
Facility Registry ID: 110000809046
Air Operating Status Code: OPR
Default Air Classification Code: MAJ
Air Program: Title V Permits
Activity Date: 2003-11-05 00:00:00
Activity Status Date: Not reported
Activity Group: Compliance Monitoring
Activity Type: Inspection/Evaluation
Activity Status: Not reported

Region Code: 02
Programmatic ID: AIR NY0000002610500149
Facility Registry ID: 110000809046
Air Operating Status Code: OPR
Default Air Classification Code: MAJ
Air Program: Title V Permits
Activity Date: 2003-11-13 00:00:00
Activity Status Date: Not reported
Activity Group: Compliance Monitoring
Activity Type: Inspection/Evaluation
Activity Status: Not reported

DRAFT

ULTRA FLEX PKG CORP-975 ESSEX ST (Continued) **1000352448**

Region Code: 02
Programmatic ID: AIR NY0000002610500149
Facility Registry ID: 110000809046
Air Operating Status Code: OPR
Default Air Classification Code: MAJ
Air Program: Title V Permits
Activity Date: 2003-12-04 00:00:00
Activity Status Date: Not reported
Activity Group: Compliance Monitoring
Activity Type: Inspection/Evaluation
Activity Status: Not reported

Region Code: 02
Programmatic ID: AIR NY0000002610500149
Facility Registry ID: 110000809046
Air Operating Status Code: OPR
Default Air Classification Code: MAJ
Air Program: Title V Permits
Activity Date: 2003-12-26 00:00:00
Activity Status Date: Not reported
Activity Group: Compliance Monitoring
Activity Type: Inspection/Evaluation
Activity Status: Not reported

Region Code: 02
Programmatic ID: AIR NY0000002610500149
Facility Registry ID: 110000809046
Air Operating Status Code: OPR
Default Air Classification Code: MAJ
Air Program: Title V Permits
Activity Date: 2004-01-26 00:00:00
Activity Status Date: Not reported
Activity Group: Compliance Monitoring
Activity Type: Inspection/Evaluation
Activity Status: Not reported

Region Code: 02
Programmatic ID: AIR NY0000002610500149
Facility Registry ID: 110000809046
Air Operating Status Code: OPR
Default Air Classification Code: MAJ
Air Program: Title V Permits
Activity Date: 2004-02-13 00:00:00
Activity Status Date: Not reported
Activity Group: Compliance Monitoring
Activity Type: Inspection/Evaluation
Activity Status: Not reported

Region Code: 02
Programmatic ID: AIR NY0000002610500149
Facility Registry ID: 110000809046
Air Operating Status Code: OPR
Default Air Classification Code: MAJ
Air Program: Title V Permits
Activity Date: 2004-05-05 00:00:00
Activity Status Date: Not reported
Activity Group: Compliance Monitoring

DRAFT

ULTRA FLEX PKG CORP-975 ESSEX ST (Continued) **1000352448**

Activity Type: Inspection/Evaluation
Activity Status: Not reported

Region Code: 02
Programmatic ID: AIR NY0000002610500149
Facility Registry ID: 110000809046
Air Operating Status Code: OPR
Default Air Classification Code: MAJ
Air Program: Title V Permits
Activity Date: 2004-05-13 00:00:00
Activity Status Date: Not reported
Activity Group: Compliance Monitoring
Activity Type: Inspection/Evaluation
Activity Status: Not reported

Region Code: 02
Programmatic ID: AIR NY0000002610500149
Facility Registry ID: 110000809046
Air Operating Status Code: OPR
Default Air Classification Code: MAJ
Air Program: Title V Permits
Activity Date: 2004-06-04 00:00:00
Activity Status Date: Not reported
Activity Group: Compliance Monitoring
Activity Type: Inspection/Evaluation
Activity Status: Not reported

Region Code: 02
Programmatic ID: AIR NY0000002610500149
Facility Registry ID: 110000809046
Air Operating Status Code: OPR
Default Air Classification Code: MAJ
Air Program: Title V Permits
Activity Date: 2004-07-12 00:00:00
Activity Status Date: Not reported
Activity Group: Compliance Monitoring
Activity Type: Inspection/Evaluation
Activity Status: Not reported

Region Code: 02
Programmatic ID: AIR NY0000002610500149
Facility Registry ID: 110000809046
Air Operating Status Code: OPR
Default Air Classification Code: MAJ
Air Program: Title V Permits
Activity Date: 2004-08-02 00:00:00
Activity Status Date: Not reported
Activity Group: Compliance Monitoring
Activity Type: Inspection/Evaluation
Activity Status: Not reported

Region Code: 02
Programmatic ID: AIR NY0000002610500149
Facility Registry ID: 110000809046
Air Operating Status Code: OPR
Default Air Classification Code: MAJ
Air Program: Title V Permits

DRAFT

ULTRA FLEX PKG CORP-975 ESSEX ST (Continued) **1000352448**

Activity Date: 2004-08-20 00:00:00
Activity Status Date: Not reported
Activity Group: Compliance Monitoring
Activity Type: Inspection/Evaluation
Activity Status: Not reported

Region Code: 02
Programmatic ID: AIR NY0000002610500149
Facility Registry ID: 110000809046
Air Operating Status Code: OPR
Default Air Classification Code: MAJ
Air Program: Title V Permits
Activity Date: 2004-11-17 00:00:00
Activity Status Date: Not reported
Activity Group: Compliance Monitoring
Activity Type: Inspection/Evaluation
Activity Status: Not reported

Region Code: 02
Programmatic ID: AIR NY0000002610500149
Facility Registry ID: 110000809046
Air Operating Status Code: OPR
Default Air Classification Code: MAJ
Air Program: Title V Permits
Activity Date: 2005-01-05 00:00:00
Activity Status Date: Not reported
Activity Group: Compliance Monitoring
Activity Type: Inspection/Evaluation
Activity Status: Not reported

Region Code: 02
Programmatic ID: AIR NY0000002610500149
Facility Registry ID: 110000809046
Air Operating Status Code: OPR
Default Air Classification Code: MAJ
Air Program: Title V Permits
Activity Date: 2005-01-27 00:00:00
Activity Status Date: Not reported
Activity Group: Compliance Monitoring
Activity Type: Inspection/Evaluation
Activity Status: Not reported

Region Code: 02
Programmatic ID: AIR NY0000002610500149
Facility Registry ID: 110000809046
Air Operating Status Code: OPR
Default Air Classification Code: MAJ
Air Program: Title V Permits
Activity Date: 2005-02-09 00:00:00
Activity Status Date: Not reported
Activity Group: Compliance Monitoring
Activity Type: Inspection/Evaluation
Activity Status: Not reported

Region Code: 02
Programmatic ID: AIR NY0000002610500149
Facility Registry ID: 110000809046

DRAFT

ULTRA FLEX PKG CORP-975 ESSEX ST (Continued) **1000352448**

Air Operating Status Code: OPR
Default Air Classification Code: MAJ
Air Program: Title V Permits
Activity Date: 2005-04-29 00:00:00
Activity Status Date: Not reported
Activity Group: Compliance Monitoring
Activity Type: Inspection/Evaluation
Activity Status: Not reported

Region Code: 02
Programmatic ID: AIR NY0000002610500149
Facility Registry ID: 110000809046
Air Operating Status Code: OPR
Default Air Classification Code: MAJ
Air Program: Title V Permits
Activity Date: 2005-06-10 00:00:00
Activity Status Date: Not reported
Activity Group: Compliance Monitoring
Activity Type: Inspection/Evaluation
Activity Status: Not reported

Region Code: 02
Programmatic ID: AIR NY0000002610500149
Facility Registry ID: 110000809046
Air Operating Status Code: OPR
Default Air Classification Code: MAJ
Air Program: Title V Permits
Activity Date: 2005-07-14 00:00:00
Activity Status Date: Not reported
Activity Group: Compliance Monitoring
Activity Type: Inspection/Evaluation
Activity Status: Not reported

Region Code: 02
Programmatic ID: AIR NY0000002610500149
Facility Registry ID: 110000809046
Air Operating Status Code: OPR
Default Air Classification Code: MAJ
Air Program: Title V Permits
Activity Date: 2005-07-25 00:00:00
Activity Status Date: Not reported
Activity Group: Compliance Monitoring
Activity Type: Inspection/Evaluation
Activity Status: Not reported

Region Code: 02
Programmatic ID: AIR NY0000002610500149
Facility Registry ID: 110000809046
Air Operating Status Code: OPR
Default Air Classification Code: MAJ
Air Program: Title V Permits
Activity Date: 2005-08-16 00:00:00
Activity Status Date: Not reported
Activity Group: Compliance Monitoring
Activity Type: Inspection/Evaluation
Activity Status: Not reported

DRAFT

ULTRA FLEX PKG CORP-975 ESSEX ST (Continued) **1000352448**

Region Code: 02
Programmatic ID: AIR NY0000002610500149
Facility Registry ID: 110000809046
Air Operating Status Code: OPR
Default Air Classification Code: MAJ
Air Program: Title V Permits
Activity Date: 2005-11-17 00:00:00
Activity Status Date: Not reported
Activity Group: Compliance Monitoring
Activity Type: Inspection/Evaluation
Activity Status: Not reported

Region Code: 02
Programmatic ID: AIR NY0000002610500149
Facility Registry ID: 110000809046
Air Operating Status Code: OPR
Default Air Classification Code: MAJ
Air Program: Title V Permits
Activity Date: 2005-12-13 00:00:00
Activity Status Date: Not reported
Activity Group: Compliance Monitoring
Activity Type: Inspection/Evaluation
Activity Status: Not reported

Region Code: 02
Programmatic ID: AIR NY0000002610500149
Facility Registry ID: 110000809046
Air Operating Status Code: OPR
Default Air Classification Code: MAJ
Air Program: Title V Permits
Activity Date: 2006-01-06 00:00:00
Activity Status Date: Not reported
Activity Group: Compliance Monitoring
Activity Type: Inspection/Evaluation
Activity Status: Not reported

Region Code: 02
Programmatic ID: AIR NY0000002610500149
Facility Registry ID: 110000809046
Air Operating Status Code: OPR
Default Air Classification Code: MAJ
Air Program: Title V Permits
Activity Date: 2006-01-25 00:00:00
Activity Status Date: Not reported
Activity Group: Compliance Monitoring
Activity Type: Inspection/Evaluation
Activity Status: Not reported

Region Code: 02
Programmatic ID: AIR NY0000002610500149
Facility Registry ID: 110000809046
Air Operating Status Code: OPR
Default Air Classification Code: MAJ
Air Program: Title V Permits
Activity Date: 2006-02-10 00:00:00
Activity Status Date: Not reported
Activity Group: Compliance Monitoring

DRAFT

ULTRA FLEX PKG CORP-975 ESSEX ST (Continued) **1000352448**

Activity Type: Inspection/Evaluation
Activity Status: Not reported

Region Code: 02
Programmatic ID: AIR NY0000002610500149
Facility Registry ID: 110000809046
Air Operating Status Code: OPR
Default Air Classification Code: MAJ
Air Program: Title V Permits
Activity Date: 2006-04-05 00:00:00
Activity Status Date: Not reported
Activity Group: Compliance Monitoring
Activity Type: Inspection/Evaluation
Activity Status: Not reported

Region Code: 02
Programmatic ID: AIR NY0000002610500149
Facility Registry ID: 110000809046
Air Operating Status Code: OPR
Default Air Classification Code: MAJ
Air Program: Title V Permits
Activity Date: 2006-04-26 00:00:00
Activity Status Date: Not reported
Activity Group: Compliance Monitoring
Activity Type: Inspection/Evaluation
Activity Status: Not reported

Region Code: 02
Programmatic ID: AIR NY0000002610500149
Facility Registry ID: 110000809046
Air Operating Status Code: OPR
Default Air Classification Code: MAJ
Air Program: Title V Permits
Activity Date: 2006-05-03 00:00:00
Activity Status Date: Not reported
Activity Group: Compliance Monitoring
Activity Type: Inspection/Evaluation
Activity Status: Not reported

Region Code: 02
Programmatic ID: AIR NY0000002610500149
Facility Registry ID: 110000809046
Air Operating Status Code: OPR
Default Air Classification Code: MAJ
Air Program: Title V Permits
Activity Date: 2006-07-25 00:00:00
Activity Status Date: Not reported
Activity Group: Compliance Monitoring
Activity Type: Inspection/Evaluation
Activity Status: Not reported

Region Code: 02
Programmatic ID: AIR NY0000002610500149
Facility Registry ID: 110000809046
Air Operating Status Code: OPR
Default Air Classification Code: MAJ
Air Program: Title V Permits

DRAFT

ULTRA FLEX PKG CORP-975 ESSEX ST (Continued) **1000352448**

Activity Date: 2006-10-25 00:00:00
Activity Status Date: Not reported
Activity Group: Compliance Monitoring
Activity Type: Inspection/Evaluation
Activity Status: Not reported

Region Code: 02
Programmatic ID: AIR NY0000002610500149
Facility Registry ID: 110000809046
Air Operating Status Code: OPR
Default Air Classification Code: MAJ
Air Program: Title V Permits
Activity Date: 2007-02-01 00:00:00
Activity Status Date: Not reported
Activity Group: Compliance Monitoring
Activity Type: Inspection/Evaluation
Activity Status: Not reported

Region Code: 02
Programmatic ID: AIR NY0000002610500149
Facility Registry ID: 110000809046
Air Operating Status Code: OPR
Default Air Classification Code: MAJ
Air Program: Title V Permits
Activity Date: 2007-04-30 00:00:00
Activity Status Date: Not reported
Activity Group: Compliance Monitoring
Activity Type: Inspection/Evaluation
Activity Status: Not reported

Region Code: 02
Programmatic ID: AIR NY0000002610500149
Facility Registry ID: 110000809046
Air Operating Status Code: OPR
Default Air Classification Code: MAJ
Air Program: Title V Permits
Activity Date: 2007-08-01 00:00:00
Activity Status Date: Not reported
Activity Group: Compliance Monitoring
Activity Type: Inspection/Evaluation
Activity Status: Not reported

Region Code: 02
Programmatic ID: AIR NY0000002610500149
Facility Registry ID: 110000809046
Air Operating Status Code: OPR
Default Air Classification Code: MAJ
Air Program: Title V Permits
Activity Date: 2007-10-26 00:00:00
Activity Status Date: Not reported
Activity Group: Compliance Monitoring
Activity Type: Inspection/Evaluation
Activity Status: Not reported

Region Code: 02
Programmatic ID: AIR NY0000002610500149
Facility Registry ID: 110000809046

DRAFT

ULTRA FLEX PKG CORP-975 ESSEX ST (Continued) **1000352448**

Air Operating Status Code: OPR
Default Air Classification Code: MAJ
Air Program: Title V Permits
Activity Date: 2008-01-31 00:00:00
Activity Status Date: Not reported
Activity Group: Compliance Monitoring
Activity Type: Inspection/Evaluation
Activity Status: Not reported

Region Code: 02
Programmatic ID: AIR NY0000002610500149
Facility Registry ID: 110000809046
Air Operating Status Code: OPR
Default Air Classification Code: MAJ
Air Program: Title V Permits
Activity Date: 2008-04-21 00:00:00
Activity Status Date: Not reported
Activity Group: Compliance Monitoring
Activity Type: Inspection/Evaluation
Activity Status: Not reported

Region Code: 02
Programmatic ID: AIR NY0000002610500149
Facility Registry ID: 110000809046
Air Operating Status Code: OPR
Default Air Classification Code: MAJ
Air Program: Title V Permits
Activity Date: 2008-07-08 00:00:00
Activity Status Date: Not reported
Activity Group: Compliance Monitoring
Activity Type: Inspection/Evaluation
Activity Status: Not reported

Region Code: 02
Programmatic ID: AIR NY0000002610500149
Facility Registry ID: 110000809046
Air Operating Status Code: OPR
Default Air Classification Code: MAJ
Air Program: Title V Permits
Activity Date: 2008-07-30 00:00:00
Activity Status Date: Not reported
Activity Group: Compliance Monitoring
Activity Type: Inspection/Evaluation
Activity Status: Not reported

Region Code: 02
Programmatic ID: AIR NY0000002610500149
Facility Registry ID: 110000809046
Air Operating Status Code: OPR
Default Air Classification Code: MAJ
Air Program: Title V Permits
Activity Date: 2008-09-17 00:00:00
Activity Status Date: Not reported
Activity Group: Compliance Monitoring
Activity Type: Inspection/Evaluation
Activity Status: Not reported

DRAFT

ULTRA FLEX PKG CORP-975 ESSEX ST (Continued) **1000352448**

Region Code: 02
Programmatic ID: AIR NY0000002610500149
Facility Registry ID: 110000809046
Air Operating Status Code: OPR
Default Air Classification Code: MAJ
Air Program: Title V Permits
Activity Date: 2008-09-24 00:00:00
Activity Status Date: Not reported
Activity Group: Compliance Monitoring
Activity Type: Inspection/Evaluation
Activity Status: Not reported

Region Code: 02
Programmatic ID: AIR NY0000002610500149
Facility Registry ID: 110000809046
Air Operating Status Code: OPR
Default Air Classification Code: MAJ
Air Program: Title V Permits
Activity Date: 2008-10-31 00:00:00
Activity Status Date: Not reported
Activity Group: Compliance Monitoring
Activity Type: Inspection/Evaluation
Activity Status: Not reported

Region Code: 02
Programmatic ID: AIR NY0000002610500149
Facility Registry ID: 110000809046
Air Operating Status Code: OPR
Default Air Classification Code: MAJ
Air Program: Title V Permits
Activity Date: 2009-01-27 00:00:00
Activity Status Date: Not reported
Activity Group: Compliance Monitoring
Activity Type: Inspection/Evaluation
Activity Status: Not reported

Region Code: 02
Programmatic ID: AIR NY0000002610500149
Facility Registry ID: 110000809046
Air Operating Status Code: OPR
Default Air Classification Code: MAJ
Air Program: Title V Permits
Activity Date: 2009-05-01 00:00:00
Activity Status Date: Not reported
Activity Group: Compliance Monitoring
Activity Type: Inspection/Evaluation
Activity Status: Not reported

Region Code: 02
Programmatic ID: AIR NY0000002610500149
Facility Registry ID: 110000809046
Air Operating Status Code: OPR
Default Air Classification Code: MAJ
Air Program: Title V Permits
Activity Date: 2009-07-29 00:00:00
Activity Status Date: Not reported
Activity Group: Compliance Monitoring

DRAFT

ULTRA FLEX PKG CORP-975 ESSEX ST (Continued) **1000352448**

Activity Type: Inspection/Evaluation
Activity Status: Not reported

Region Code: 02
Programmatic ID: AIR NY0000002610500149
Facility Registry ID: 110000809046
Air Operating Status Code: OPR
Default Air Classification Code: MAJ
Air Program: Title V Permits
Activity Date: 2009-11-03 00:00:00
Activity Status Date: Not reported
Activity Group: Compliance Monitoring
Activity Type: Inspection/Evaluation
Activity Status: Not reported

Region Code: 02
Programmatic ID: AIR NY0000002610500149
Facility Registry ID: 110000809046
Air Operating Status Code: OPR
Default Air Classification Code: MAJ
Air Program: Title V Permits
Activity Date: 2009-11-09 00:00:00
Activity Status Date: Not reported
Activity Group: Compliance Monitoring
Activity Type: Inspection/Evaluation
Activity Status: Not reported

Region Code: 02
Programmatic ID: AIR NY0000002610500149
Facility Registry ID: 110000809046
Air Operating Status Code: OPR
Default Air Classification Code: MAJ
Air Program: Title V Permits
Activity Date: 2010-01-27 00:00:00
Activity Status Date: Not reported
Activity Group: Compliance Monitoring
Activity Type: Inspection/Evaluation
Activity Status: Not reported

Region Code: 02
Programmatic ID: AIR NY0000002610500149
Facility Registry ID: 110000809046
Air Operating Status Code: OPR
Default Air Classification Code: MAJ
Air Program: Title V Permits
Activity Date: 2010-03-02 00:00:00
Activity Status Date: Not reported
Activity Group: Compliance Monitoring
Activity Type: Inspection/Evaluation
Activity Status: Not reported

Region Code: 02
Programmatic ID: AIR NY0000002610500149
Facility Registry ID: 110000809046
Air Operating Status Code: OPR
Default Air Classification Code: MAJ
Air Program: Title V Permits

DRAFT

ULTRA FLEX PKG CORP-975 ESSEX ST (Continued) **1000352448**

Activity Date: 2010-03-29 00:00:00
Activity Status Date: Not reported
Activity Group: Compliance Monitoring
Activity Type: Inspection/Evaluation
Activity Status: Not reported

Region Code: 02
Programmatic ID: AIR NY0000002610500149
Facility Registry ID: 110000809046
Air Operating Status Code: OPR
Default Air Classification Code: MAJ
Air Program: Title V Permits
Activity Date: 2010-04-28 00:00:00
Activity Status Date: Not reported
Activity Group: Compliance Monitoring
Activity Type: Inspection/Evaluation
Activity Status: Not reported

Region Code: 02
Programmatic ID: AIR NY0000002610500149
Facility Registry ID: 110000809046
Air Operating Status Code: OPR
Default Air Classification Code: MAJ
Air Program: Title V Permits
Activity Date: 2010-05-07 00:00:00
Activity Status Date: Not reported
Activity Group: Compliance Monitoring
Activity Type: Inspection/Evaluation
Activity Status: Not reported

Region Code: 02
Programmatic ID: AIR NY0000002610500149
Facility Registry ID: 110000809046
Air Operating Status Code: OPR
Default Air Classification Code: MAJ
Air Program: Title V Permits
Activity Date: 2010-07-27 00:00:00
Activity Status Date: Not reported
Activity Group: Compliance Monitoring
Activity Type: Inspection/Evaluation
Activity Status: Not reported

Region Code: 02
Programmatic ID: AIR NY0000002610500149
Facility Registry ID: 110000809046
Air Operating Status Code: OPR
Default Air Classification Code: MAJ
Air Program: Title V Permits
Activity Date: 2010-10-29 00:00:00
Activity Status Date: Not reported
Activity Group: Compliance Monitoring
Activity Type: Inspection/Evaluation
Activity Status: Not reported

Region Code: 02
Programmatic ID: AIR NY0000002610500149
Facility Registry ID: 110000809046

DRAFT

ULTRA FLEX PKG CORP-975 ESSEX ST (Continued) **1000352448**

Air Operating Status Code: OPR
Default Air Classification Code: MAJ
Air Program: Title V Permits
Activity Date: 2011-01-19 00:00:00
Activity Status Date: Not reported
Activity Group: Compliance Monitoring
Activity Type: Inspection/Evaluation
Activity Status: Not reported

Region Code: 02
Programmatic ID: AIR NY0000002610500149
Facility Registry ID: 110000809046
Air Operating Status Code: OPR
Default Air Classification Code: MAJ
Air Program: Title V Permits
Activity Date: 2011-05-04 00:00:00
Activity Status Date: Not reported
Activity Group: Compliance Monitoring
Activity Type: Inspection/Evaluation
Activity Status: Not reported

Region Code: 02
Programmatic ID: AIR NY0000002610500149
Facility Registry ID: 110000809046
Air Operating Status Code: OPR
Default Air Classification Code: MAJ
Air Program: Title V Permits
Activity Date: 2011-05-06 00:00:00
Activity Status Date: Not reported
Activity Group: Compliance Monitoring
Activity Type: Inspection/Evaluation
Activity Status: Not reported

Region Code: 02
Programmatic ID: AIR NY0000002610500149
Facility Registry ID: 110000809046
Air Operating Status Code: OPR
Default Air Classification Code: MAJ
Air Program: Title V Permits
Activity Date: 2011-06-01 00:00:00
Activity Status Date: Not reported
Activity Group: Compliance Monitoring
Activity Type: Inspection/Evaluation
Activity Status: Not reported

Region Code: 02
Programmatic ID: AIR NY0000002610500149
Facility Registry ID: 110000809046
Air Operating Status Code: OPR
Default Air Classification Code: MAJ
Air Program: Title V Permits
Activity Date: 2011-08-02 00:00:00
Activity Status Date: Not reported
Activity Group: Compliance Monitoring
Activity Type: Inspection/Evaluation
Activity Status: Not reported

DRAFT

ULTRA FLEX PKG CORP-975 ESSEX ST (Continued) **1000352448**

Region Code: 02
Programmatic ID: AIR NY0000002610500149
Facility Registry ID: 110000809046
Air Operating Status Code: OPR
Default Air Classification Code: MAJ
Air Program: Title V Permits
Activity Date: 2011-11-02 00:00:00
Activity Status Date: Not reported
Activity Group: Compliance Monitoring
Activity Type: Inspection/Evaluation
Activity Status: Not reported

Region Code: 02
Programmatic ID: AIR NY0000002610500149
Facility Registry ID: 110000809046
Air Operating Status Code: OPR
Default Air Classification Code: MAJ
Air Program: Title V Permits
Activity Date: 2012-02-08 00:00:00
Activity Status Date: Not reported
Activity Group: Compliance Monitoring
Activity Type: Inspection/Evaluation
Activity Status: Not reported

Region Code: 02
Programmatic ID: AIR NY0000002610500149
Facility Registry ID: 110000809046
Air Operating Status Code: OPR
Default Air Classification Code: MAJ
Air Program: Title V Permits
Activity Date: 2012-05-01 00:00:00
Activity Status Date: Not reported
Activity Group: Compliance Monitoring
Activity Type: Inspection/Evaluation
Activity Status: Not reported

Region Code: 02
Programmatic ID: AIR NY0000002610500149
Facility Registry ID: 110000809046
Air Operating Status Code: OPR
Default Air Classification Code: MAJ
Air Program: Title V Permits
Activity Date: 2012-08-03 00:00:00
Activity Status Date: Not reported
Activity Group: Compliance Monitoring
Activity Type: Inspection/Evaluation
Activity Status: Not reported

Region Code: 02
Programmatic ID: AIR NY0000002610500149
Facility Registry ID: 110000809046
Air Operating Status Code: OPR
Default Air Classification Code: MAJ
Air Program: Title V Permits
Activity Date: 2012-08-07 00:00:00
Activity Status Date: Not reported
Activity Group: Compliance Monitoring

DRAFT

ULTRA FLEX PKG CORP-975 ESSEX ST (Continued) **1000352448**

Activity Type: Inspection/Evaluation
Activity Status: Not reported

Region Code: 02
Programmatic ID: AIR NY0000002610500149
Facility Registry ID: 110000809046
Air Operating Status Code: OPR
Default Air Classification Code: MAJ
Air Program: Title V Permits
Activity Date: 2012-09-11 00:00:00
Activity Status Date: Not reported
Activity Group: Compliance Monitoring
Activity Type: Inspection/Evaluation
Activity Status: Not reported

Region Code: 02
Programmatic ID: AIR NY0000002610500149
Facility Registry ID: 110000809046
Air Operating Status Code: OPR
Default Air Classification Code: MAJ
Air Program: Title V Permits
Activity Date: 2012-10-26 00:00:00
Activity Status Date: Not reported
Activity Group: Compliance Monitoring
Activity Type: Inspection/Evaluation
Activity Status: Not reported

Region Code: 02
Programmatic ID: AIR NY0000002610500149
Facility Registry ID: 110000809046
Air Operating Status Code: OPR
Default Air Classification Code: MAJ
Air Program: Title V Permits
Activity Date: 2013-01-24 00:00:00
Activity Status Date: Not reported
Activity Group: Compliance Monitoring
Activity Type: Inspection/Evaluation
Activity Status: Not reported

Region Code: 02
Programmatic ID: AIR NY0000002610500149
Facility Registry ID: 110000809046
Air Operating Status Code: OPR
Default Air Classification Code: MAJ
Air Program: Title V Permits
Activity Date: 2013-04-29 00:00:00
Activity Status Date: Not reported
Activity Group: Compliance Monitoring
Activity Type: Inspection/Evaluation
Activity Status: Not reported

Region Code: 02
Programmatic ID: AIR NY0000002610500149
Facility Registry ID: 110000809046
Air Operating Status Code: OPR
Default Air Classification Code: MAJ
Air Program: Title V Permits

DRAFT

ULTRA FLEX PKG CORP-975 ESSEX ST (Continued) **1000352448**

Activity Date: 2013-07-30 00:00:00
Activity Status Date: Not reported
Activity Group: Compliance Monitoring
Activity Type: Inspection/Evaluation
Activity Status: Not reported

Region Code: 02
Programmatic ID: AIR NY0000002610500149
Facility Registry ID: 110000809046
Air Operating Status Code: OPR
Default Air Classification Code: MAJ
Air Program: Title V Permits
Activity Date: 2013-10-18 00:00:00
Activity Status Date: Not reported
Activity Group: Compliance Monitoring
Activity Type: Inspection/Evaluation
Activity Status: Not reported

Region Code: 02
Programmatic ID: AIR NY0000002610500149
Facility Registry ID: 110000809046
Air Operating Status Code: OPR
Default Air Classification Code: MAJ
Air Program: Title V Permits
Activity Date: 2014-01-31 00:00:00
Activity Status Date: Not reported
Activity Group: Compliance Monitoring
Activity Type: Inspection/Evaluation
Activity Status: Not reported

Region Code: 02
Programmatic ID: AIR NY0000002610500149
Facility Registry ID: 110000809046
Air Operating Status Code: OPR
Default Air Classification Code: MAJ
Air Program: Title V Permits
Activity Date: 2014-02-03 00:00:00
Activity Status Date: Not reported
Activity Group: Compliance Monitoring
Activity Type: Inspection/Evaluation
Activity Status: Not reported

Region Code: 02
Programmatic ID: AIR NY0000002610500149
Facility Registry ID: 110000809046
Air Operating Status Code: OPR
Default Air Classification Code: MAJ
Air Program: Title V Permits
Activity Date: 2014-04-28 00:00:00
Activity Status Date: Not reported
Activity Group: Compliance Monitoring
Activity Type: Inspection/Evaluation
Activity Status: Not reported

Region Code: 02
Programmatic ID: AIR NY0000002610500149
Facility Registry ID: 110000809046

DRAFT

ULTRA FLEX PKG CORP-975 ESSEX ST (Continued) **1000352448**

Air Operating Status Code: OPR
Default Air Classification Code: MAJ
Air Program: Title V Permits
Activity Date: 2014-07-29 00:00:00
Activity Status Date: Not reported
Activity Group: Compliance Monitoring
Activity Type: Inspection/Evaluation
Activity Status: Not reported

Region Code: 02
Programmatic ID: AIR NY0000002610500149
Facility Registry ID: 110000809046
Air Operating Status Code: OPR
Default Air Classification Code: MAJ
Air Program: Title V Permits
Activity Date: 2014-09-04 00:00:00
Activity Status Date: Not reported
Activity Group: Compliance Monitoring
Activity Type: Inspection/Evaluation
Activity Status: Not reported

Region Code: 02
Programmatic ID: AIR NY0000002610500149
Facility Registry ID: 110000809046
Air Operating Status Code: OPR
Default Air Classification Code: MAJ
Air Program: Title V Permits
Activity Date: 2002-06-19 00:00:00
Activity Status Date: 2002-06-19 00:00:00
Activity Group: Enforcement Action
Activity Type: Administrative - Formal
Activity Status: Closed

Region Code: 02
Programmatic ID: AIR NY0000002610500149
Facility Registry ID: 110000809046
Air Operating Status Code: OPR
Default Air Classification Code: MAJ
Air Program: Title V Permits
Activity Date: 2002-06-19 00:00:00
Activity Status Date: 2002-06-19 00:00:00
Activity Group: Enforcement Action
Activity Type: Administrative - Informal
Activity Status: Achieved

FINDS:
Registry ID: 110000809046

Click Here:

Environmental Interest/Information System:
AFS (Aerometric Information Retrieval System (AIRS) Facility Subsystem) replaces the former Compliance Data System (CDS), the National Emission Data System (NEDS), and the Storage and Retrieval of Aerometric Data (SAROAD). AIRS is the national repository for information concerning airborne pollution in the United States. AFS is

DRAFT

ULTRA FLEX PKG CORP-975 ESSEX ST (Continued) **1000352448**

used to track emissions and compliance data from industrial plants. AFS data are utilized by states to prepare State Implementation Plans to comply with regulatory programs and by EPA as an input for the estimation of total national emissions. AFS is undergoing a major redesign to support facility operating permits required under Title V of the Clean Air Act.
NCDB (National Compliance Data Base) supports implementation of the Federal Insecticide, Fungicide, and Rodenticide Act (FIFRA) and the Toxic Substances Control Act (TSCA). The system tracks inspections in regions and states with cooperative agreements, enforcement actions, and settlements.
US EPA TRIS (Toxics Release Inventory System) contains information from facilities on the amounts of over 300 listed toxic chemicals that these facilities release directly to air, water, land, or that are transported off-site.
RISK AND TECHNOLOGY REVIEW
RCRAInfo is a national information system that supports the Resource Conservation and Recovery Act (RCRA) program through the tracking of events and activities related to facilities that generate, transport, and treat, store, or dispose of hazardous waste. RCRAInfo allows RCRA program staff to track the notification, permit, compliance, and corrective action activities required under RCRA.
FIS (New York - Facility Information System) is New York's Department of Environmental Conservation (DEC) information system for tracking environmental facility information found across the State.
HAZARDOUS WASTE BIENNIAL REPORTER
AIR MAJOR
HAZARDOUS AND CRITERIA AIR POLLUTANT MAJOR

Click this hyperlink while viewing on your computer to access additional FINDS: detail in the EDR Site Report.

ECHO:

Envid:	1000352448
Registry ID:	110000809046
DFR URL:	http://echo.epa.gov/detailed-facility-report?fid=110000809046
Name:	ULTRA FLEX PKG CORP-975 ESSEX ST
Address:	975 ESSEX ST
City,State,Zip:	BROOKLYN, NY 11208

K62 **TRANSCONTINENTAL ULTRA FLEX INC.** **NY AIRS** **S116041575**
ESE **975 ESSEX ST** **NY MANIFEST** **N/A**
< 1/8 **BROOKLYN, NY 11208**
0.093 mi.
490 ft. **Site 2 of 5 in cluster K**

Relative: **Higher**
Actual: **9 ft.**

AIRS:

Name:	TRANSCONTINENTAL ULTRA FLEX INC.
Address:	975 ESSEX ST
City,State,Zip:	BROOKLYN, NY 11208
DECID:	2610500149
Process ID:	Not reported
Latitude:	40.660702479
Longitude:	73.874357417
FIPS Code:	Not reported
Auth Type Code:	ATV
Permit Status:	Expired

DRAFT

TRANSCONTINENTAL ULTRA FLEX INC. (Continued) **S116041575**

Auth Status Code: Not reported
Emissions: Not reported
Issue date: 11/05/2013
Expired Date: 03/14/2016
Emission Unit date: Not reported
Contamination: Not reported
EPA Control Code: Not reported
Control Eff: Not reported
Unit: Not reported

Permit Status: Expired
Auth Status Code: Not reported
Emissions: Not reported
Issue date: 12/05/2000
Expired Date: 12/04/2005
Emission Unit date: Not reported
Contamination: Not reported
EPA Control Code: Not reported
Control Eff: Not reported
Unit: Not reported

Permit Status: Expired
Auth Status Code: Not reported
Emissions: Not reported
Issue date: 03/02/2006
Expired Date: 03/01/2011
Emission Unit date: Not reported
Contamination: Not reported
EPA Control Code: Not reported
Control Eff: Not reported
Unit: Not reported

Permit Status: Expired
Auth Status Code: Not reported
Emissions: Not reported
Issue date: 03/15/2011
Expired Date: 03/14/2016
Emission Unit date: Not reported
Contamination: Not reported
EPA Control Code: Not reported
Control Eff: Not reported
Unit: Not reported

Permit Status: Issued
Auth Status Code: Not reported
Emissions: Not reported
Issue date: 07/25/2016
Expired Date: 07/24/2021
Emission Unit date: Not reported
Contamination: Not reported
EPA Control Code: Not reported
Control Eff: Not reported
Unit: Not reported

Permit Status: Expired
Auth Status Code: Not reported
Emissions: Not reported

DRAFT

TRANSCONTINENTAL ULTRA FLEX INC. (Continued) **S116041575**

Issue date: 03/01/2006
Expired Date: Not reported
Emission Unit date: Not reported
Contamination: Not reported
EPA Control Code: Not reported
Control Eff: Not reported
Unit: Not reported

Permit Status: Expired
Auth Status Code: Not reported
Emissions: Not reported
Issue date: 11/23/2010
Expired Date: 03/14/2011
Emission Unit date: Not reported
Contamination: Not reported
EPA Control Code: Not reported
Control Eff: Not reported
Unit: Not reported

Permit Status: Expired
Auth Status Code: Not reported
Emissions: Not reported
Issue date: 03/14/2011
Expired Date: Not reported
Emission Unit date: Not reported
Contamination: Not reported
EPA Control Code: Not reported
Control Eff: Not reported
Unit: Not reported

Permit Status: Expired
Auth Status Code: Not reported
Emissions: Not reported
Issue date: 05/14/2003
Expired Date: 03/01/2006
Emission Unit date: Not reported
Contamination: Not reported
EPA Control Code: Not reported
Control Eff: Not reported
Unit: Not reported

Permit Status: Expired
Auth Status Code: Not reported
Emissions: Not reported
Issue date: 07/15/2002
Expired Date: 03/01/2006
Emission Unit date: Not reported
Contamination: Not reported
EPA Control Code: Not reported
Control Eff: Not reported
Unit: Not reported

AIRS Detail:
DECID: 2610500149
Facility Name: TRANSCONTINENTAL ULTRA FLEX INC.
Auth Type: ATV

DRAFT

TRANSCONTINENTAL ULTRA FLEX INC. (Continued) **S116041575**

Issue Date: Not reported
Expiration Date: Not reported
Year: Not reported
CAS #: Not reported
Contaminant: CARBON MONOXIDE
Amount(Lbs/Yr): Not reported

Issue Date: Not reported
Expiration Date: Not reported
Year: Not reported
CAS #: Not reported
Contaminant: ETHYLBENZENE
Amount(Lbs/Yr): Not reported

Issue Date: Not reported
Expiration Date: Not reported
Year: Not reported
CAS #: Not reported
Contaminant: LEAD
Amount(Lbs/Yr): Not reported

Issue Date: Not reported
Expiration Date: Not reported
Year: Not reported
CAS #: Not reported
Contaminant: OXIDES OF NITROGEN
Amount(Lbs/Yr): Not reported

Issue Date: Not reported
Expiration Date: Not reported
Year: Not reported
CAS #: Not reported
Contaminant: XYLENE, M, O & P MIXT.
Amount(Lbs/Yr): Not reported

Issue Date: Not reported
Expiration Date: Not reported
Year: Not reported
CAS #: Not reported
Contaminant: PM-10
Amount(Lbs/Yr): Not reported

Issue Date: Not reported
Expiration Date: Not reported
Year: Not reported
CAS #: Not reported
Contaminant: SULFUR DIOXIDE
Amount(Lbs/Yr): Not reported

Issue Date: Not reported
Expiration Date: Not reported
Year: Not reported
CAS #: Not reported
Contaminant: TOTAL HAP
Amount(Lbs/Yr): Not reported

Issue Date: Not reported

DRAFT

TRANSCONTINENTAL ULTRA FLEX INC. (Continued) **S116041575**

Expiration Date: Not reported
Year: Not reported
CAS #: Not reported
Contaminant: VOC
Amount(Lbs/Yr): Not reported

Issue Date: Not reported
Expiration Date: Not reported
Year: Not reported
CAS #: Not reported
Contaminant: PARTICULATES
Amount(Lbs/Yr): Not reported

Issue Date: Not reported
Expiration Date: Not reported
Year: 2016
CAS #: 000050000
Contaminant: FORMALDEHYDE
Amount(Lbs/Yr): 331.63056

Issue Date: Not reported
Expiration Date: Not reported
Year: 2016
CAS #: 000091576
Contaminant: 2-METHYL NAPHTHALENE
Amount(Lbs/Yr): 0.12856692

Issue Date: Not reported
Expiration Date: Not reported
Year: 2016
CAS #: 000078875
Contaminant: PROPANE, 1,2-DICHLORO
Amount(Lbs/Yr): 0.13056203999999999

Issue Date: Not reported
Expiration Date: Not reported
Year: 2016
CAS #: 000079005
Contaminant: ETHANE, 1,1,2-TRICHLORO
Amount(Lbs/Yr): 0.15427398

Issue Date: Not reported
Expiration Date: Not reported
Year: 2016
CAS #: 000079005
Contaminant: ETHANE, 1,1,2-TRICHLORO
Amount(Lbs/Yr): 0.31661106

Issue Date: Not reported
Expiration Date: Not reported
Year: 2016
CAS #: 000079345
Contaminant: 1,1,2,2-TETRACHLOROETHANE
Amount(Lbs/Yr): 0.39831714000000001

Issue Date: Not reported
Expiration Date: Not reported

DRAFT

TRANSCONTINENTAL ULTRA FLEX INC. (Continued) **S116041575**

Year: 2016
CAS #: 0NY998100
Contaminant: UNSPECIATED VOC (EMISSION STATEMENT USE ONLY)
Amount(Lbs/Yr): 55.494999999999997

Issue Date: Not reported
Expiration Date: Not reported
Year: 2016
CAS #: 000106978
Contaminant: BUTANE
Amount(Lbs/Yr): 13.905150000000001

Issue Date: Not reported
Expiration Date: Not reported
Year: 2016
CAS #: 000074840
Contaminant: ETHANE
Amount(Lbs/Yr): 207.55266

Issue Date: Not reported
Expiration Date: Not reported
Year: 2016
CAS #: 000074840
Contaminant: ETHANE
Amount(Lbs/Yr): 425.95301999999998

Issue Date: Not reported
Expiration Date: Not reported
Year: 2016
CAS #: 000075014
Contaminant: VINYL CHLORIDE
Amount(Lbs/Yr): 7.2306780000000001E-2

Issue Date: Not reported
Expiration Date: Not reported
Year: 2016
CAS #: 000075014
Contaminant: VINYL CHLORIDE
Amount(Lbs/Yr): 0.14839266000000001

Issue Date: Not reported
Expiration Date: Not reported
Year: 2016
CAS #: 000075343
Contaminant: ETHANE, 1,1-DICHLORO-
Amount(Lbs/Yr): 0.11446133999999999

Issue Date: Not reported
Expiration Date: Not reported
Year: 2016
CAS #: 000056235
Contaminant: CARBON TETRACHLORIDE
Amount(Lbs/Yr): 0.36467346

Issue Date: Not reported
Expiration Date: Not reported
Year: 2016

DRAFT

TRANSCONTINENTAL ULTRA FLEX INC. (Continued) **S116041575**

CAS #: 000207089
Contaminant: BENZO[K]FLUORANTHENE
Amount(Lbs/Yr): 1.2470700000000001E-5

Issue Date: Not reported
Expiration Date: Not reported
Year: 2016
CAS #: 000092524
Contaminant: 1, 1 BIPHENYL
Amount(Lbs/Yr): 1.1563230000000001E-2

Issue Date: Not reported
Expiration Date: Not reported
Year: 2016
CAS #: 000205992
Contaminant: BENZO[B]FLUORANTHENE
Amount(Lbs/Yr): 5.1126399999999999E-5

Issue Date: Not reported
Expiration Date: Not reported
Year: 2016
CAS #: 000108907
Contaminant: CHLOROBENZENE
Amount(Lbs/Yr): 0.12997655999999999

Issue Date: Not reported
Expiration Date: Not reported
Year: 2016
CAS #: 000108952
Contaminant: PHENOL
Amount(Lbs/Yr): 0.12324354

Issue Date: Not reported
Expiration Date: Not reported
Year: 2016
CAS #: 007439921
Contaminant: LEAD
Amount(Lbs/Yr): 0.005045

Issue Date: Not reported
Expiration Date: Not reported
Year: 2016
CAS #: 000630080
Contaminant: CARBON MONOXIDE
Amount(Lbs/Yr): 2219.8820999999998

Issue Date: Not reported
Expiration Date: Not reported
Year: 2016
CAS #: 000206440
Contaminant: FLUORANTHENE
Amount(Lbs/Yr): 0.0010567914

Issue Date: Not reported
Expiration Date: Not reported
Year: 2016
CAS #: 000111762

DRAFT

TRANSCONTINENTAL ULTRA FLEX INC. (Continued) **S116041575**

Contaminant: ETHANOL, 2-BUTOXY-
Amount(Lbs/Yr): 0

Issue Date: Not reported
Expiration Date: Not reported
Year: 2016
CAS #: 000111842
Contaminant: NONANE
Amount(Lbs/Yr): 0.18504023999999999

Issue Date: Not reported
Expiration Date: Not reported
Year: 2016
CAS #: 007446095
Contaminant: SULFUR DIOXIDE
Amount(Lbs/Yr): 22.271999999999998

Issue Date: Not reported
Expiration Date: Not reported
Year: 2016
CAS #: 007446095
Contaminant: SULFUR DIOXIDE
Amount(Lbs/Yr): 1.7213111999999999

Issue Date: Not reported
Expiration Date: Not reported
Year: 2016
CAS #: 0NY998100
Contaminant: UNSPECIATED VOC (EMISSION STATEMENT USE ONLY)
Amount(Lbs/Yr): 1500

Issue Date: Not reported
Expiration Date: Not reported
Year: 2016
CAS #: 0NY998100
Contaminant: UNSPECIATED VOC (EMISSION STATEMENT USE ONLY)
Amount(Lbs/Yr): 720.93600000000004

Issue Date: Not reported
Expiration Date: Not reported
Year: 2016
CAS #: 000056553
Contaminant: BENZO(A)ANTHRACENE
Amount(Lbs/Yr): 2.0186207999999999E-3

Issue Date: Not reported
Expiration Date: Not reported
Year: 2016
CAS #: 0NY075025
Contaminant: PM 2.5
Amount(Lbs/Yr): 76.683999999999997

Issue Date: Not reported
Expiration Date: Not reported
Year: 2016
CAS #: 0NY210000
Contaminant: OXIDES OF NITROGEN

DRAFT

TRANSCONTINENTAL ULTRA FLEX INC. (Continued) **S116041575**

Amount(Lbs/Yr): 1009

Issue Date: Not reported
Expiration Date: Not reported
Year: 2016
CAS #: 000074828
Contaminant: METHANE
Amount(Lbs/Yr): 4244.7299999999996

Issue Date: Not reported
Expiration Date: Not reported
Year: 2016
CAS #: 000075285
Contaminant: PROPANE, 2-METHYL
Amount(Lbs/Yr): 22.529250000000001

Issue Date: Not reported
Expiration Date: Not reported
Year: 2016
CAS #: 000100414
Contaminant: ETHYLBENZENE
Amount(Lbs/Yr): 0.31615919999999997

Issue Date: Not reported
Expiration Date: Not reported
Year: 2016
CAS #: 000100414
Contaminant: ETHYLBENZENE
Amount(Lbs/Yr): 0.64884240000000004

Issue Date: Not reported
Expiration Date: Not reported
Year: 2016
CAS #: 001330207
Contaminant: XYLENE, M, O & P MIXT.
Amount(Lbs/Yr): 0.7845432

Issue Date: Not reported
Expiration Date: Not reported
Year: 2016
CAS #: 000207089
Contaminant: BENZO[K]FLUORANTHENE
Amount(Lbs/Yr): 2.5593200000000001E-5

Issue Date: Not reported
Expiration Date: Not reported
Year: 2016
CAS #: 000091203
Contaminant: NAPHTHALENE
Amount(Lbs/Yr): 0.28190862

Issue Date: Not reported
Expiration Date: Not reported
Year: 2016
CAS #: 0NY210000
Contaminant: OXIDES OF NITROGEN
Amount(Lbs/Yr): 1904

DRAFT

TRANSCONTINENTAL ULTRA FLEX INC. (Continued) **S116041575**

Issue Date: Not reported
Expiration Date: Not reported
Year: 2016
CAS #: 0NY998100
Contaminant: UNSPECIATED VOC (EMISSION STATEMENT USE ONLY)
Amount(Lbs/Yr): 204.16

Issue Date: Not reported
Expiration Date: Not reported
Year: 2016
CAS #: 000108872
Contaminant: CYCLOHEXANE, METHYL-
Amount(Lbs/Yr): 2.0306364000000001

Issue Date: Not reported
Expiration Date: Not reported
Year: 2016
CAS #: 000075092
Contaminant: DICHLOROMETHANE
Amount(Lbs/Yr): 0.43032779999999998

Issue Date: Not reported
Expiration Date: Not reported
Year: 2016
CAS #: 000056235
Contaminant: CARBON TETRACHLORIDE
Amount(Lbs/Yr): 0.17769318000000001

Issue Date: Not reported
Expiration Date: Not reported
Year: 2016
CAS #: 000078842
Contaminant: ISOBUTYRIC ALDEHYDE
Amount(Lbs/Yr): 1.2792737999999999

Issue Date: Not reported
Expiration Date: Not reported
Year: 2016
CAS #: 000079345
Contaminant: 1,1,2,2-TETRACHLOROETHANE
Amount(Lbs/Yr): 0.19408661999999999

Issue Date: Not reported
Expiration Date: Not reported
Year: 2016
CAS #: 000083329
Contaminant: ACENAPHTHENE
Amount(Lbs/Yr): 0.003893442

Issue Date: Not reported
Expiration Date: Not reported
Year: 2016
CAS #: 000218019
Contaminant: CHRYSENE
Amount(Lbs/Yr): 1.9672128000000001E-3

Issue Date: Not reported

DRAFT

TRANSCONTINENTAL ULTRA FLEX INC. (Continued) **S116041575**

Expiration Date: Not reported
Year: 2016
CAS #: 000630080
Contaminant: CARBON MONOXIDE
Amount(Lbs/Yr): 3118.0799999999999

Issue Date: Not reported
Expiration Date: Not reported
Year: 2016
CAS #: 000630080
Contaminant: CARBON MONOXIDE
Amount(Lbs/Yr): 1081.6742999999999

Issue Date: Not reported
Expiration Date: Not reported
Year: 2016
CAS #: 000206440
Contaminant: FLUORANTHENE
Amount(Lbs/Yr): 0.0021688158

Issue Date: Not reported
Expiration Date: Not reported
Year: 2016
CAS #: 000108883
Contaminant: TOLUENE
Amount(Lbs/Yr): 2.8190862000000001

Issue Date: Not reported
Expiration Date: Not reported
Year: 2016
CAS #: 000107028
Contaminant: ACROLEIN
Amount(Lbs/Yr): 22.775172000000001

Issue Date: Not reported
Expiration Date: Not reported
Year: 2016
CAS #: 007446095
Contaminant: SULFUR DIOXIDE
Amount(Lbs/Yr): 6.0540000000000003

Issue Date: Not reported
Expiration Date: Not reported
Year: 2016
CAS #: 000078842
Contaminant: ISOBUTYRIC ALDEHYDE
Amount(Lbs/Yr): 2.6254086000000001

Issue Date: Not reported
Expiration Date: Not reported
Year: 2016
CAS #: 0NY998100
Contaminant: UNSPECIATED VOC (EMISSION STATEMENT USE ONLY)
Amount(Lbs/Yr): 351.28800000000001

Issue Date: Not reported
Expiration Date: Not reported

DRAFT

TRANSCONTINENTAL ULTRA FLEX INC. (Continued) **S116041575**

Year: 2016
CAS #: 000074986
Contaminant: PROPANE
Amount(Lbs/Yr): 172.42385999999999

Issue Date: Not reported
Expiration Date: Not reported
Year: 2016
CAS #: 000075070
Contaminant: ACETALDEHYDE
Amount(Lbs/Yr): 46.620528

Issue Date: Not reported
Expiration Date: Not reported
Year: 2016
CAS #: 000067561
Contaminant: METHYL ALCOHOL
Amount(Lbs/Yr): 14.899343999999999

Issue Date: Not reported
Expiration Date: Not reported
Year: 2016
CAS #: 000085018
Contaminant: PHENANTHRENE
Amount(Lbs/Yr): 0.010333722

Issue Date: Not reported
Expiration Date: Not reported
Year: 2016
CAS #: 000085018
Contaminant: PHENANTHRENE
Amount(Lbs/Yr): 0.021207534

Issue Date: Not reported
Expiration Date: Not reported
Year: 2016
CAS #: 000106990
Contaminant: 1,3-BUTADIENE
Amount(Lbs/Yr): 2.400468

Issue Date: Not reported
Expiration Date: Not reported
Year: 2016
CAS #: 000107062
Contaminant: 1,2-DICHLOROETHANE
Amount(Lbs/Yr): 0.12353628

Issue Date: Not reported
Expiration Date: Not reported
Year: 2016
CAS #: 000124389
Contaminant: CARBON DIOXIDE
Amount(Lbs/Yr): 322014

Issue Date: Not reported
Expiration Date: Not reported
Year: 2016

DRAFT

TRANSCONTINENTAL ULTRA FLEX INC. (Continued) **S116041575**

CAS #: 000129000
Contaminant: PYRENE
Amount(Lbs/Yr): 0.0017096016

Issue Date: Not reported
Expiration Date: Not reported
Year: 2016
CAS #: 000630080
Contaminant: CARBON MONOXIDE
Amount(Lbs/Yr): 847.55999999999995

Issue Date: Not reported
Expiration Date: Not reported
Year: 2016
CAS #: 000110543
Contaminant: HEXANE
Amount(Lbs/Yr): 1.3026930000000001

Issue Date: Not reported
Expiration Date: Not reported
Year: 2016
CAS #: 000111842
Contaminant: NONANE
Amount(Lbs/Yr): 9.0163919999999995E-2

Issue Date: Not reported
Expiration Date: Not reported
Year: 2016
CAS #: 0NY075025
Contaminant: PM 2.5
Amount(Lbs/Yr): 45

Issue Date: Not reported
Expiration Date: Not reported
Year: 2016
CAS #: 000086737
Contaminant: FLUORENE
Amount(Lbs/Yr): 4.9473060000000003E-3

Issue Date: Not reported
Expiration Date: Not reported
Year: 2016
CAS #: 0NY210000
Contaminant: OXIDES OF NITROGEN
Amount(Lbs/Yr): 3712

Issue Date: Not reported
Expiration Date: Not reported
Year: 2016
CAS #: 000050328
Contaminant: BENZO(A)PYRENE
Amount(Lbs/Yr): 3.4124300000000001E-5

Issue Date: Not reported
Expiration Date: Not reported
Year: 2016
CAS #: 000050000

DRAFT

TRANSCONTINENTAL ULTRA FLEX INC. (Continued) **S116041575**

Contaminant: FORMALDEHYDE
Amount(Lbs/Yr): 161.59247999999999

Issue Date: Not reported
Expiration Date: Not reported
Year: 2016
CAS #: 000193395
Contaminant: INDENO[1,2,3-CD]PYRENE
Amount(Lbs/Yr): 5.9657500000000003E-5

Issue Date: Not reported
Expiration Date: Not reported
Year: 2016
CAS #: 0NY998100
Contaminant: UNSPECIATED VOC (EMISSION STATEMENT USE ONLY)
Amount(Lbs/Yr): 12795

Issue Date: Not reported
Expiration Date: Not reported
Year: 2016
CAS #: 0NY998100
Contaminant: UNSPECIATED VOC (EMISSION STATEMENT USE ONLY)
Amount(Lbs/Yr): 5532

Issue Date: Not reported
Expiration Date: Not reported
Year: 2016
CAS #: 0NY998100
Contaminant: UNSPECIATED VOC (EMISSION STATEMENT USE ONLY)
Amount(Lbs/Yr): 4303

Issue Date: Not reported
Expiration Date: Not reported
Year: 2016
CAS #: 000120127
Contaminant: ANTHRACENE
Amount(Lbs/Yr): 0.0043136004

Issue Date: Not reported
Expiration Date: Not reported
Year: 2016
CAS #: 000107062
Contaminant: 1,2-DICHLOROETHANE
Amount(Lbs/Yr): 0.25352915999999998

Issue Date: Not reported
Expiration Date: Not reported
Year: 2016
CAS #: 000108678
Contaminant: BENZENE, 1,3,5-TRIMETHYL-
Amount(Lbs/Yr): 5.2693200000000003E-2

Issue Date: Not reported
Expiration Date: Not reported
Year: 2016
CAS #: 000108907
Contaminant: CHLOROBENZENE

DRAFT

TRANSCONTINENTAL ULTRA FLEX INC. (Continued) **S116041575**

Amount(Lbs/Yr): 0.26674631999999998

Issue Date: Not reported
Expiration Date: Not reported
Year: 2016
CAS #: 000129000
Contaminant: PYRENE
Amount(Lbs/Yr): 3.5085552000000001E-3

Issue Date: Not reported
Expiration Date: Not reported
Year: 2016
CAS #: 000106934
Contaminant: ETHANE, 1,2-DIBROMO
Amount(Lbs/Yr): 0.44097251999999998

Issue Date: Not reported
Expiration Date: Not reported
Year: 2016
CAS #: 000106978
Contaminant: BUTANE
Amount(Lbs/Yr): 28.537050000000001

Issue Date: Not reported
Expiration Date: Not reported
Year: 2016
CAS #: 000106990
Contaminant: 1,3-BUTADIENE
Amount(Lbs/Yr): 4.9263960000000004

Issue Date: Not reported
Expiration Date: Not reported
Year: 2016
CAS #: 000095636
Contaminant: BENZENE, 1,2,4-TRIMETHYL-
Amount(Lbs/Yr): 0.32494139999999999

Issue Date: Not reported
Expiration Date: Not reported
Year: 2016
CAS #: 000124389
Contaminant: CARBON DIOXIDE
Amount(Lbs/Yr): 4429901

Issue Date: Not reported
Expiration Date: Not reported
Year: 2016
CAS #: 001330207
Contaminant: XYLENE, M, O & P MIXT.
Amount(Lbs/Yr): 1.6100904

Issue Date: Not reported
Expiration Date: Not reported
Year: 2016
CAS #: 000287923
Contaminant: CYCLOPENTANE
Amount(Lbs/Yr): 0.56893866000000004

DRAFT

TRANSCONTINENTAL ULTRA FLEX INC. (Continued) **S116041575**

Issue Date: Not reported
Expiration Date: Not reported
Year: 2016
CAS #: 000540841
Contaminant: PENTANE, 2,2,4-TRIMETHYL-
Amount(Lbs/Yr): 5.0825988000000004

Issue Date: Not reported
Expiration Date: Not reported
Year: 2016
CAS #: 000075092
Contaminant: DICHLOROMETHANE
Amount(Lbs/Yr): 0.8831466

Issue Date: Not reported
Expiration Date: Not reported
Year: 2016
CAS #: 007439921
Contaminant: LEAD
Amount(Lbs/Yr): 0.01856

Issue Date: Not reported
Expiration Date: Not reported
Year: 2016
CAS #: 000218019
Contaminant: CHRYSENE
Amount(Lbs/Yr): 4.0372415999999998E-3

Issue Date: Not reported
Expiration Date: Not reported
Year: 2016
CAS #: 000526738
Contaminant: BENZENE,1,2,3-TRIMETHYL-
Amount(Lbs/Yr): 0.21267612

Issue Date: Not reported
Expiration Date: Not reported
Year: 2016
CAS #: 000540841
Contaminant: PENTANE, 2,2,4-TRIMETHYL-
Amount(Lbs/Yr): 2.4765804

Issue Date: Not reported
Expiration Date: Not reported
Year: 2016
CAS #: 000542756
Contaminant: 1-PROPENE, 1,3-DICHLORO-
Amount(Lbs/Yr): 0.26314164000000001

Issue Date: Not reported
Expiration Date: Not reported
Year: 2016
CAS #: 007446095
Contaminant: SULFUR DIOXIDE
Amount(Lbs/Yr): 3.5325864

Issue Date: Not reported

DRAFT

TRANSCONTINENTAL ULTRA FLEX INC. (Continued) **S116041575**

Expiration Date: Not reported
Year: 2016
CAS #: 000124389
Contaminant: CARBON DIOXIDE
Amount(Lbs/Yr): 4429901

Issue Date: Not reported
Expiration Date: Not reported
Year: 2016
CAS #: 001330207
Contaminant: XYLENE, M, O & P MIXT.
Amount(Lbs/Yr): 1.6100904

Issue Date: Not reported
Expiration Date: Not reported
Year: 2016
CAS #: 000287923
Contaminant: CYCLOPENTANE
Amount(Lbs/Yr): 0.56893866000000004

Issue Date: Not reported
Expiration Date: Not reported
Year: 2016
CAS #: 000540841
Contaminant: PENTANE, 2,2,4-TRIMETHYL-
Amount(Lbs/Yr): 5.0825988000000004

Issue Date: Not reported
Expiration Date: Not reported
Year: 2016
CAS #: 000075092
Contaminant: DICHLOROMETHANE
Amount(Lbs/Yr): 0.8831466

Issue Date: Not reported
Expiration Date: Not reported
Year: 2016
CAS #: 007439921
Contaminant: LEAD
Amount(Lbs/Yr): 0.01856

Issue Date: Not reported
Expiration Date: Not reported
Year: 2016
CAS #: 000218019
Contaminant: CHRYSENE
Amount(Lbs/Yr): 4.0372415999999998E-3

Issue Date: Not reported
Expiration Date: Not reported
Year: 2016
CAS #: 000526738
Contaminant: BENZENE,1,2,3-TRIMETHYL-
Amount(Lbs/Yr): 0.21267612

Issue Date: Not reported
Expiration Date: Not reported

DRAFT

TRANSCONTINENTAL ULTRA FLEX INC. (Continued) **S116041575**

Year: 2016
CAS #: 000540841
Contaminant: PENTANE, 2,2,4-TRIMETHYL-
Amount(Lbs/Yr): 2.4765804

Issue Date: Not reported
Expiration Date: Not reported
Year: 2016
CAS #: 000542756
Contaminant: 1-PROPENE, 1,3-DICHLORO-
Amount(Lbs/Yr): 0.26314164000000001

Issue Date: Not reported
Expiration Date: Not reported
Year: 2016
CAS #: 007446095
Contaminant: SULFUR DIOXIDE
Amount(Lbs/Yr): 3.5325864

Issue Date: Not reported
Expiration Date: Not reported
Year: 2016
CAS #: 000050000
Contaminant: FORMALDEHYDE
Amount(Lbs/Yr): 331.63056

Issue Date: Not reported
Expiration Date: Not reported
Year: 2016
CAS #: 000091576
Contaminant: 2-METHYL NAPHTHALENE
Amount(Lbs/Yr): 0.12856692

Issue Date: Not reported
Expiration Date: Not reported
Year: 2016
CAS #: 000078875
Contaminant: PROPANE, 1,2-DICHLORO
Amount(Lbs/Yr): 0.13056203999999999

Issue Date: Not reported
Expiration Date: Not reported
Year: 2016
CAS #: 000079005
Contaminant: ETHANE, 1,1,2-TRICHLORO
Amount(Lbs/Yr): 0.15427398

Issue Date: Not reported
Expiration Date: Not reported
Year: 2016
CAS #: 000079005
Contaminant: ETHANE, 1,1,2-TRICHLORO
Amount(Lbs/Yr): 0.31661106

Issue Date: Not reported
Expiration Date: Not reported
Year: 2016

DRAFT

TRANSCONTINENTAL ULTRA FLEX INC. (Continued) **S116041575**

CAS #: 000074986
Contaminant: PROPANE
Amount(Lbs/Yr): 84.016379999999998

Issue Date: Not reported
Expiration Date: Not reported
Year: 2016
CAS #: 000075070
Contaminant: ACETALDEHYDE
Amount(Lbs/Yr): 22.716623999999999

Issue Date: Not reported
Expiration Date: Not reported
Year: 2016
CAS #: 000071432
Contaminant: BENZENE
Amount(Lbs/Yr): 11.655132

Issue Date: Not reported
Expiration Date: Not reported
Year: 2016
CAS #: 000287923
Contaminant: CYCLOPENTANE
Amount(Lbs/Yr): 0.27722478

Issue Date: Not reported
Expiration Date: Not reported
Year: 2016
CAS #: 000526738
Contaminant: BENZENE,1,2,3-TRIMETHYL-
Amount(Lbs/Yr): 0.10362995999999999

Issue Date: Not reported
Expiration Date: Not reported
Year: 2016
CAS #: 000091203
Contaminant: NAPHTHALENE
Amount(Lbs/Yr): 0.57855113999999996

Issue Date: Not reported
Expiration Date: Not reported
Year: 2016
CAS #: 000092524
Contaminant: 1, 1 BIPHENYL
Amount(Lbs/Yr): 2.3730810000000001E-2

Issue Date: Not reported
Expiration Date: Not reported
Year: 2016
CAS #: 000108952
Contaminant: PHENOL
Amount(Lbs/Yr): 0.25292838000000001

Issue Date: Not reported
Expiration Date: Not reported
Year: 2016
CAS #: 007664417

DRAFT

TRANSCONTINENTAL ULTRA FLEX INC. (Continued) **S116041575**

Contaminant: AMMONIA
Amount(Lbs/Yr): 32.287999999999997

Issue Date: Not reported
Expiration Date: Not reported
Year: 2016
CAS #: 000086737
Contaminant: FLUORENE
Amount(Lbs/Yr): 0.010153182

Issue Date: Not reported
Expiration Date: Not reported
Year: 2016
CAS #: 000056553
Contaminant: BENZO(A)ANTHRACENE
Amount(Lbs/Yr): 9.8360640000000007E-4

Issue Date: Not reported
Expiration Date: Not reported
Year: 2016
CAS #: 000108678
Contaminant: BENZENE, 1,3,5-TRIMETHYL-
Amount(Lbs/Yr): 0.1081404

Issue Date: Not reported
Expiration Date: Not reported
Year: 2016
CAS #: 000075285
Contaminant: PROPANE, 2-METHYL
Amount(Lbs/Yr): 10.97775

Issue Date: Not reported
Expiration Date: Not reported
Year: 2016
CAS #: 000075343
Contaminant: ETHANE, 1,1-DICHLORO-
Amount(Lbs/Yr): 0.23490498000000001

Issue Date: Not reported
Expiration Date: Not reported
Year: 2016
CAS #: 000095636
Contaminant: BENZENE, 1,2,4-TRIMETHYL-
Amount(Lbs/Yr): 0.66686579999999995

Issue Date: Not reported
Expiration Date: Not reported
Year: 2016
CAS #: 000067663
Contaminant: CHLOROFORM
Amount(Lbs/Yr): 0.28296737999999999

Issue Date: Not reported
Expiration Date: Not reported
Year: 2016
CAS #: 000050328
Contaminant: BENZO(A)PYRENE

DRAFT

TRANSCONTINENTAL ULTRA FLEX INC. (Continued) **S116041575**

Amount(Lbs/Yr): 0.0000166276

Issue Date: Not reported
Expiration Date: Not reported
Year: 2016
CAS #: 000091576
Contaminant: 2-METHYL NAPHTHALENE
Amount(Lbs/Yr): 6.2646359999999998E-2

Issue Date: Not reported
Expiration Date: Not reported
Year: 2016
CAS #: 000083329
Contaminant: ACENAPHTHENE
Amount(Lbs/Yr): 7.9903739999999997E-3

Issue Date: Not reported
Expiration Date: Not reported
Year: 2016
CAS #: 000191242
Contaminant: BENZO[G,H,I]PERYLENE
Amount(Lbs/Yr): 1.4899339999999999E-4

Issue Date: Not reported
Expiration Date: Not reported
Year: 2016
CAS #: 000193395
Contaminant: INDENO[1,2,3-CD]PYRENE
Amount(Lbs/Yr): 2.9069099999999999E-5

Issue Date: Not reported
Expiration Date: Not reported
Year: 2016
CAS #: 000110827
Contaminant: CYCLOHEXANE
Amount(Lbs/Yr): 0.90163919999999997

Issue Date: Not reported
Expiration Date: Not reported
Year: 2016
CAS #: 000110827
Contaminant: CYCLOHEXANE
Amount(Lbs/Yr): 1.8504023999999999

Issue Date: Not reported
Expiration Date: Not reported
Year: 2016
CAS #: 000107028
Contaminant: ACROLEIN
Amount(Lbs/Yr): 46.740684000000002

Issue Date: Not reported
Expiration Date: Not reported
Year: 2016
CAS #: 000108883
Contaminant: TOLUENE
Amount(Lbs/Yr): 5.7855113999999999

DRAFT

TRANSCONTINENTAL ULTRA FLEX INC. (Continued) **S116041575**

Issue Date: Not reported
Expiration Date: Not reported
Year: 2016
CAS #: 000124389
Contaminant: CARBON DIOXIDE
Amount(Lbs/Yr): 660858

Issue Date: Not reported
Expiration Date: Not reported
Year: 2016
CAS #: 000542756
Contaminant: 1-PROPENE, 1,3-DICHLORO-
Amount(Lbs/Yr): 0.12822011999999999

Issue Date: Not reported
Expiration Date: Not reported
Year: 2016
CAS #: 000120127
Contaminant: ANTHRACENE
Amount(Lbs/Yr): 2.1018731999999998E-3

Issue Date: Not reported
Expiration Date: Not reported
Year: 2016
CAS #: 000205992
Contaminant: BENZO[B]FLUORANTHENE
Amount(Lbs/Yr): 2.4912199999999998E-5

Issue Date: Not reported
Expiration Date: Not reported
Year: 2016
CAS #: 000110543
Contaminant: HEXANE
Amount(Lbs/Yr): 2.6734710000000002

Issue Date: Not reported
Expiration Date: Not reported
Year: 2016
CAS #: 000106934
Contaminant: ETHANE, 1,2-DIBROMO
Amount(Lbs/Yr): 0.21487116000000001

Issue Date: Not reported
Expiration Date: Not reported
Year: 2016
CAS #: 0NY075025
Contaminant: PM 2.5
Amount(Lbs/Yr): 22

Issue Date: Not reported
Expiration Date: Not reported
Year: 2016
CAS #: 0NY075105
Contaminant: UNSPECIATED PM-10 (EMISSION STATEMENT USE ONLY)
Amount(Lbs/Yr): 282.09343999999999

Issue Date: Not reported

DRAFT

TRANSCONTINENTAL ULTRA FLEX INC. (Continued) **S116041575**

Expiration Date: Not reported
Year: 2016
CAS #: 0NY210000
Contaminant: OXIDES OF NITROGEN
Amount(Lbs/Yr): 927

Issue Date: Not reported
Expiration Date: Not reported
Year: 2016
CAS #: 000071432
Contaminant: BENZENE
Amount(Lbs/Yr): 5.6791559999999999

Issue Date: Not reported
Expiration Date: Not reported
Year: 2016
CAS #: 000074828
Contaminant: METHANE
Amount(Lbs/Yr): 8711.3099999999995

Issue Date: Not reported
Expiration Date: Not reported
Year: 2016
CAS #: 000067561
Contaminant: METHYL ALCOHOL
Amount(Lbs/Yr): 7.2599520000000002

Issue Date: Not reported
Expiration Date: Not reported
Year: 2016
CAS #: 000067663
Contaminant: CHLOROFORM
Amount(Lbs/Yr): 0.13788054

Issue Date: Not reported
Expiration Date: Not reported
Year: 2016
CAS #: 000078875
Contaminant: PROPANE, 1,2-DICHLORO
Amount(Lbs/Yr): 0.26794788000000003

Issue Date: Not reported
Expiration Date: Not reported
Year: 2016
CAS #: 000191242
Contaminant: BENZO[G,H,I]PERYLENE
Amount(Lbs/Yr): 7.2599499999999995E-5

Issue Date: Not reported
Expiration Date: Not reported
Year: 2016
CAS #: 000109660
Contaminant: PENTANE
Amount(Lbs/Yr): 4.4789219999999998

Issue Date: Not reported
Expiration Date: Not reported

DRAFT

TRANSCONTINENTAL ULTRA FLEX INC. (Continued) **S116041575**

Year: 2016
CAS #: 000100425
Contaminant: STYRENE
Amount(Lbs/Yr): 0.16042152000000001

Issue Date: Not reported
Expiration Date: Not reported
Year: 2016
CAS #: 000100425
Contaminant: STYRENE
Amount(Lbs/Yr): 0.32922743999999998

Issue Date: Not reported
Expiration Date: Not reported
Year: 2016
CAS #: 000109660
Contaminant: PENTANE
Amount(Lbs/Yr): 9.1919339999999998

Issue Date: Not reported
Expiration Date: Not reported
Year: 2016
CAS #: 000111659
Contaminant: OCTANE
Amount(Lbs/Yr): 0.21779856

Issue Date: Not reported
Expiration Date: Not reported
Year: 2016
CAS #: 000111659
Contaminant: OCTANE
Amount(Lbs/Yr): 0.44698031999999999

Issue Date: Not reported
Expiration Date: Not reported
Year: 2016
CAS #: 000108872
Contaminant: CYCLOHEXANE, METHYL-
Amount(Lbs/Yr): 0.98946120000000004

Issue Date: Not reported
Expiration Date: Not reported
Year: 2016
CAS #: 000124389
Contaminant: CARBON DIOXIDE
Amount(Lbs/Yr): 1204141

Issue Date: Not reported
Expiration Date: Not reported
Year: 2016
CAS #: 000067663
Contaminant: CHLOROFORM
Amount(Lbs/Yr): 0.13788054

Issue Date: Not reported
Expiration Date: Not reported
Year: 2016

DRAFT

TRANSCONTINENTAL ULTRA FLEX INC. (Continued) **S116041575**

CAS #: 000078875
Contaminant: PROPANE, 1,2-DICHLORO
Amount(Lbs/Yr): 0.26794788000000003

Issue Date: Not reported
Expiration Date: Not reported
Year: 2016
CAS #: 000191242
Contaminant: BENZO[G,H,I]PERYLENE
Amount(Lbs/Yr): 7.2599499999999995E-5

Issue Date: Not reported
Expiration Date: Not reported
Year: 2016
CAS #: 000109660
Contaminant: PENTANE
Amount(Lbs/Yr): 4.4789219999999998

Issue Date: Not reported
Expiration Date: Not reported
Year: 2016
CAS #: 000100425
Contaminant: STYRENE
Amount(Lbs/Yr): 0.16042152000000001

Issue Date: Not reported
Expiration Date: Not reported
Year: 2016
CAS #: 000100425
Contaminant: STYRENE
Amount(Lbs/Yr): 0.32922743999999998

Issue Date: Not reported
Expiration Date: Not reported
Year: 2016
CAS #: 000109660
Contaminant: PENTANE
Amount(Lbs/Yr): 9.1919339999999998

Issue Date: Not reported
Expiration Date: Not reported
Year: 2016
CAS #: 000111659
Contaminant: OCTANE
Amount(Lbs/Yr): 0.21779856

Issue Date: Not reported
Expiration Date: Not reported
Year: 2016
CAS #: 000111659
Contaminant: OCTANE
Amount(Lbs/Yr): 0.44698031999999999

Issue Date: Not reported
Expiration Date: Not reported
Year: 2016
CAS #: 000108872

DRAFT

TRANSCONTINENTAL ULTRA FLEX INC. (Continued) **S116041575**

Contaminant: CYCLOHEXANE, METHYL-
Amount(Lbs/Yr): 0.98946120000000004

Issue Date: Not reported
Expiration Date: Not reported
Year: 2016
CAS #: 000124389
Contaminant: CARBON DIOXIDE
Amount(Lbs/Yr): 1204141

Issue Date: Not reported
Expiration Date: Not reported
Year: 2016
CAS #: 000075285
Contaminant: PROPANE, 2-METHYL
Amount(Lbs/Yr): 22.529250000000001

Issue Date: Not reported
Expiration Date: Not reported
Year: 2016
CAS #: 000100414
Contaminant: ETHYLBENZENE
Amount(Lbs/Yr): 0.31615919999999997

Issue Date: Not reported
Expiration Date: Not reported
Year: 2016
CAS #: 000100414
Contaminant: ETHYLBENZENE
Amount(Lbs/Yr): 0.64884240000000004

Issue Date: Not reported
Expiration Date: Not reported
Year: 2016
CAS #: 001330207
Contaminant: XYLENE, M, O & P MIXT.
Amount(Lbs/Yr): 0.7845432

Issue Date: Not reported
Expiration Date: Not reported
Year: 2016
CAS #: 000207089
Contaminant: BENZO[K]FLUORANTHENE
Amount(Lbs/Yr): 2.5593200000000001E-5

Issue Date: Not reported
Expiration Date: Not reported
Year: 2016
CAS #: 000091203
Contaminant: NAPHTHALENE
Amount(Lbs/Yr): 0.28190862

Issue Date: Not reported
Expiration Date: Not reported
Year: 2016
CAS #: 0NY210000
Contaminant: OXIDES OF NITROGEN

DRAFT

TRANSCONTINENTAL ULTRA FLEX INC. (Continued) **S116041575**

Amount(Lbs/Yr): 1904

Issue Date: Not reported
Expiration Date: Not reported
Year: 2016
CAS #: 0NY998100
Contaminant: UNSPECIATED VOC (EMISSION STATEMENT USE ONLY)
Amount(Lbs/Yr): 204.16

Issue Date: Not reported
Expiration Date: Not reported
Year: 2016
CAS #: 000108872
Contaminant: CYCLOHEXANE, METHYL-
Amount(Lbs/Yr): 2.0306364000000001

Issue Date: Not reported
Expiration Date: Not reported
Year: 2016
CAS #: 000075092
Contaminant: DICHLOROMETHANE
Amount(Lbs/Yr): 0.43032779999999998

Issue Date: Not reported
Expiration Date: Not reported
Year: 2016
CAS #: 000056235
Contaminant: CARBON TETRACHLORIDE
Amount(Lbs/Yr): 0.17769318000000001

Issue Date: Not reported
Expiration Date: Not reported
Year: 2016
CAS #: 000078842
Contaminant: ISOBUTYRIC ALDEHYDE
Amount(Lbs/Yr): 1.2792737999999999

Issue Date: Not reported
Expiration Date: Not reported
Year: 2016
CAS #: 000079345
Contaminant: 1,1,2,2-TETRACHLOROETHANE
Amount(Lbs/Yr): 0.19408661999999999

Issue Date: Not reported
Expiration Date: Not reported
Year: 2016
CAS #: 000083329
Contaminant: ACENAPHTHENE
Amount(Lbs/Yr): 0.003893442

Issue Date: Not reported
Expiration Date: Not reported
Year: 2016
CAS #: 000218019
Contaminant: CHRYSENE
Amount(Lbs/Yr): 1.9672128000000001E-3

DRAFT

TRANSCONTINENTAL ULTRA FLEX INC. (Continued) **S116041575**

Issue Date: Not reported
Expiration Date: Not reported
Year: 2016
CAS #: 000630080
Contaminant: CARBON MONOXIDE
Amount(Lbs/Yr): 3118.0799999999999

Issue Date: Not reported
Expiration Date: Not reported
Year: 2016
CAS #: 000630080
Contaminant: CARBON MONOXIDE
Amount(Lbs/Yr): 1081.6742999999999

Issue Date: Not reported
Expiration Date: Not reported
Year: 2016
CAS #: 000206440
Contaminant: FLUORANTHENE
Amount(Lbs/Yr): 0.0021688158

Issue Date: Not reported
Expiration Date: Not reported
Year: 2016
CAS #: 000108883
Contaminant: TOLUENE
Amount(Lbs/Yr): 2.8190862000000001

Issue Date: Not reported
Expiration Date: Not reported
Year: 2016
CAS #: 000107028
Contaminant: ACROLEIN
Amount(Lbs/Yr): 22.775172000000001

Issue Date: Not reported
Expiration Date: Not reported
Year: 2016
CAS #: 007446095
Contaminant: SULFUR DIOXIDE
Amount(Lbs/Yr): 6.0540000000000003

Issue Date: Not reported
Expiration Date: Not reported
Year: 2016
CAS #: 000078842
Contaminant: ISOBUTYRIC ALDEHYDE
Amount(Lbs/Yr): 2.6254086000000001

Issue Date: Not reported
Expiration Date: Not reported
Year: 2016
CAS #: 0NY998100
Contaminant: UNSPECIATED VOC (EMISSION STATEMENT USE ONLY)
Amount(Lbs/Yr): 351.28800000000001

Issue Date: Not reported

DRAFT

TRANSCONTINENTAL ULTRA FLEX INC. (Continued) **S116041575**

Expiration Date: Not reported
Year: 2016
CAS #: 000074986
Contaminant: PROPANE
Amount(Lbs/Yr): 172.42385999999999

Issue Date: Not reported
Expiration Date: Not reported
Year: 2016
CAS #: 000075070
Contaminant: ACETALDEHYDE
Amount(Lbs/Yr): 46.620528

Issue Date: Not reported
Expiration Date: Not reported
Year: 2016
CAS #: 000067561
Contaminant: METHYL ALCOHOL
Amount(Lbs/Yr): 14.899343999999999

Issue Date: Not reported
Expiration Date: Not reported
Year: 2016
CAS #: 000085018
Contaminant: PHENANTHRENE
Amount(Lbs/Yr): 0.010333722

Issue Date: Not reported
Expiration Date: Not reported
Year: 2016
CAS #: 000085018
Contaminant: PHENANTHRENE
Amount(Lbs/Yr): 0.021207534

Issue Date: Not reported
Expiration Date: Not reported
Year: 2016
CAS #: 000106990
Contaminant: 1,3-BUTADIENE
Amount(Lbs/Yr): 2.400468

Issue Date: Not reported
Expiration Date: Not reported
Year: 2016
CAS #: 000107062
Contaminant: 1,2-DICHLOROETHANE
Amount(Lbs/Yr): 0.12353628

Issue Date: Not reported
Expiration Date: Not reported
Year: 2016
CAS #: 000124389
Contaminant: CARBON DIOXIDE
Amount(Lbs/Yr): 322014

Issue Date: Not reported
Expiration Date: Not reported

DRAFT

TRANSCONTINENTAL ULTRA FLEX INC. (Continued) **S116041575**

Year: 2016
CAS #: 000129000
Contaminant: PYRENE
Amount(Lbs/Yr): 0.0017096016

Issue Date: Not reported
Expiration Date: Not reported
Year: 2016
CAS #: 000630080
Contaminant: CARBON MONOXIDE
Amount(Lbs/Yr): 847.55999999999995

Issue Date: Not reported
Expiration Date: Not reported
Year: 2016
CAS #: 000110543
Contaminant: HEXANE
Amount(Lbs/Yr): 1.3026930000000001

Issue Date: Not reported
Expiration Date: Not reported
Year: 2016
CAS #: 000111842
Contaminant: NONANE
Amount(Lbs/Yr): 9.0163919999999995E-2

Issue Date: Not reported
Expiration Date: Not reported
Year: 2016
CAS #: 0NY075025
Contaminant: PM 2.5
Amount(Lbs/Yr): 45

Issue Date: Not reported
Expiration Date: Not reported
Year: 2016
CAS #: 000086737
Contaminant: FLUORENE
Amount(Lbs/Yr): 4.9473060000000003E-3

Issue Date: Not reported
Expiration Date: Not reported
Year: 2016
CAS #: 0NY210000
Contaminant: OXIDES OF NITROGEN
Amount(Lbs/Yr): 3712

Issue Date: Not reported
Expiration Date: Not reported
Year: 2016
CAS #: 000050328
Contaminant: BENZO(A)PYRENE
Amount(Lbs/Yr): 3.4124300000000001E-5

Issue Date: Not reported
Expiration Date: Not reported
Year: 2016

DRAFT

TRANSCONTINENTAL ULTRA FLEX INC. (Continued) **S116041575**

CAS #: 000050000
Contaminant: FORMALDEHYDE
Amount(Lbs/Yr): 161.59247999999999

Issue Date: Not reported
Expiration Date: Not reported
Year: 2016
CAS #: 000193395
Contaminant: INDENO[1,2,3-CD]PYRENE
Amount(Lbs/Yr): 5.9657500000000003E-5

Issue Date: Not reported
Expiration Date: Not reported
Year: 2016
CAS #: 0NY998100
Contaminant: UNSPECIATED VOC (EMISSION STATEMENT USE ONLY)
Amount(Lbs/Yr): 12795

Issue Date: Not reported
Expiration Date: Not reported
Year: 2016
CAS #: 0NY998100
Contaminant: UNSPECIATED VOC (EMISSION STATEMENT USE ONLY)
Amount(Lbs/Yr): 5532

Issue Date: Not reported
Expiration Date: Not reported
Year: 2016
CAS #: 0NY998100
Contaminant: UNSPECIATED VOC (EMISSION STATEMENT USE ONLY)
Amount(Lbs/Yr): 4303

Issue Date: Not reported
Expiration Date: Not reported
Year: 2016
CAS #: 000120127
Contaminant: ANTHRACENE
Amount(Lbs/Yr): 0.0043136004

Issue Date: Not reported
Expiration Date: Not reported
Year: 2016
CAS #: 000107062
Contaminant: 1,2-DICHLOROETHANE
Amount(Lbs/Yr): 0.25352915999999998

Issue Date: Not reported
Expiration Date: Not reported
Year: 2016
CAS #: 000108678
Contaminant: BENZENE, 1,3,5-TRIMETHYL-
Amount(Lbs/Yr): 5.2693200000000003E-2

Issue Date: Not reported
Expiration Date: Not reported
Year: 2016
CAS #: 000108907

DRAFT

TRANSCONTINENTAL ULTRA FLEX INC. (Continued) **S116041575**

Contaminant: CHLOROBENZENE
Amount(Lbs/Yr): 0.26674631999999998

Issue Date: Not reported
Expiration Date: Not reported
Year: 2016
CAS #: 000129000
Contaminant: PYRENE
Amount(Lbs/Yr): 3.5085552000000001E-3

Issue Date: Not reported
Expiration Date: Not reported
Year: 2016
CAS #: 000106934
Contaminant: ETHANE, 1,2-DIBROMO
Amount(Lbs/Yr): 0.44097251999999998

Issue Date: Not reported
Expiration Date: Not reported
Year: 2016
CAS #: 000106978
Contaminant: BUTANE
Amount(Lbs/Yr): 28.537050000000001

Issue Date: Not reported
Expiration Date: Not reported
Year: 2016
CAS #: 000106990
Contaminant: 1,3-BUTADIENE
Amount(Lbs/Yr): 4.9263960000000004

Issue Date: Not reported
Expiration Date: Not reported
Year: 2016
CAS #: 000095636
Contaminant: BENZENE, 1,2,4-TRIMETHYL-
Amount(Lbs/Yr): 0.32494139999999999

Issue Date: Not reported
Expiration Date: Not reported
Year: 2016
CAS #: 000079345
Contaminant: 1,1,2,2-TETRACHLOROETHANE
Amount(Lbs/Yr): 0.39831714000000001

Issue Date: Not reported
Expiration Date: Not reported
Year: 2016
CAS #: 0NY998100
Contaminant: UNSPECIATED VOC (EMISSION STATEMENT USE ONLY)
Amount(Lbs/Yr): 55.494999999999997

Issue Date: Not reported
Expiration Date: Not reported
Year: 2016
CAS #: 000106978
Contaminant: BUTANE

DRAFT

TRANSCONTINENTAL ULTRA FLEX INC. (Continued) **S116041575**

Amount(Lbs/Yr): 13.905150000000001

Issue Date: Not reported
Expiration Date: Not reported
Year: 2016
CAS #: 000074840
Contaminant: ETHANE
Amount(Lbs/Yr): 207.55266

Issue Date: Not reported
Expiration Date: Not reported
Year: 2016
CAS #: 000074840
Contaminant: ETHANE
Amount(Lbs/Yr): 425.95301999999998

Issue Date: Not reported
Expiration Date: Not reported
Year: 2016
CAS #: 000075014
Contaminant: VINYL CHLORIDE
Amount(Lbs/Yr): 7.23067800000000001E-2

Issue Date: Not reported
Expiration Date: Not reported
Year: 2016
CAS #: 000075014
Contaminant: VINYL CHLORIDE
Amount(Lbs/Yr): 0.14839266000000001

Issue Date: Not reported
Expiration Date: Not reported
Year: 2016
CAS #: 000075343
Contaminant: ETHANE, 1,1-DICHLORO-
Amount(Lbs/Yr): 0.11446133999999999

Issue Date: Not reported
Expiration Date: Not reported
Year: 2016
CAS #: 000056235
Contaminant: CARBON TETRACHLORIDE
Amount(Lbs/Yr): 0.36467346

Issue Date: Not reported
Expiration Date: Not reported
Year: 2016
CAS #: 000207089
Contaminant: BENZO[K]FLUORANTHENE
Amount(Lbs/Yr): 1.2470700000000001E-5

Issue Date: Not reported
Expiration Date: Not reported
Year: 2016
CAS #: 000092524
Contaminant: 1, 1 BIPHENYL
Amount(Lbs/Yr): 1.1563230000000001E-2

DRAFT

TRANSCONTINENTAL ULTRA FLEX INC. (Continued) **S116041575**

Issue Date: Not reported
Expiration Date: Not reported
Year: 2016
CAS #: 000205992
Contaminant: BENZO[B]FLUORANTHENE
Amount(Lbs/Yr): 5.1126399999999999E-5

Issue Date: Not reported
Expiration Date: Not reported
Year: 2016
CAS #: 000108907
Contaminant: CHLOROBENZENE
Amount(Lbs/Yr): 0.12997655999999999

Issue Date: Not reported
Expiration Date: Not reported
Year: 2016
CAS #: 000108952
Contaminant: PHENOL
Amount(Lbs/Yr): 0.12324354

Issue Date: Not reported
Expiration Date: Not reported
Year: 2016
CAS #: 007439921
Contaminant: LEAD
Amount(Lbs/Yr): 0.005045

Issue Date: Not reported
Expiration Date: Not reported
Year: 2016
CAS #: 000630080
Contaminant: CARBON MONOXIDE
Amount(Lbs/Yr): 2219.8820999999998

Issue Date: Not reported
Expiration Date: Not reported
Year: 2016
CAS #: 000206440
Contaminant: FLUORANTHENE
Amount(Lbs/Yr): 0.0010567914

Issue Date: Not reported
Expiration Date: Not reported
Year: 2016
CAS #: 000111762
Contaminant: ETHANOL, 2-BUTOXY-
Amount(Lbs/Yr): 0

Issue Date: Not reported
Expiration Date: Not reported
Year: 2016
CAS #: 000111842
Contaminant: NONANE
Amount(Lbs/Yr): 0.18504023999999999

Issue Date: Not reported

DRAFT

TRANSCONTINENTAL ULTRA FLEX INC. (Continued) **S116041575**

Expiration Date: Not reported
Year: 2016
CAS #: 007446095
Contaminant: SULFUR DIOXIDE
Amount(Lbs/Yr): 22.271999999999998

Issue Date: Not reported
Expiration Date: Not reported
Year: 2016
CAS #: 007446095
Contaminant: SULFUR DIOXIDE
Amount(Lbs/Yr): 1.7213111999999999

Issue Date: Not reported
Expiration Date: Not reported
Year: 2016
CAS #: 0NY998100
Contaminant: UNSPECIATED VOC (EMISSION STATEMENT USE ONLY)
Amount(Lbs/Yr): 1500

Issue Date: Not reported
Expiration Date: Not reported
Year: 2016
CAS #: 0NY998100
Contaminant: UNSPECIATED VOC (EMISSION STATEMENT USE ONLY)
Amount(Lbs/Yr): 720.93600000000004

Issue Date: Not reported
Expiration Date: Not reported
Year: 2016
CAS #: 000056553
Contaminant: BENZO(A)ANTHRACENE
Amount(Lbs/Yr): 2.0186207999999999E-3

Issue Date: Not reported
Expiration Date: Not reported
Year: 2016
CAS #: 0NY075025
Contaminant: PM 2.5
Amount(Lbs/Yr): 76.683999999999997

Issue Date: Not reported
Expiration Date: Not reported
Year: 2016
CAS #: 0NY210000
Contaminant: OXIDES OF NITROGEN
Amount(Lbs/Yr): 1009

Issue Date: Not reported
Expiration Date: Not reported
Year: 2016
CAS #: 000074828
Contaminant: METHANE
Amount(Lbs/Yr): 4244.7299999999996

Issue Date: Not reported
Expiration Date: Not reported

DRAFT

TRANSCONTINENTAL ULTRA FLEX INC. (Continued) **S116041575**

Year: 2016
CAS #: 000074986
Contaminant: PROPANE
Amount(Lbs/Yr): 84.016379999999998

Issue Date: Not reported
Expiration Date: Not reported
Year: 2016
CAS #: 000075070
Contaminant: ACETALDEHYDE
Amount(Lbs/Yr): 22.716623999999999

Issue Date: Not reported
Expiration Date: Not reported
Year: 2016
CAS #: 000071432
Contaminant: BENZENE
Amount(Lbs/Yr): 11.655132

Issue Date: Not reported
Expiration Date: Not reported
Year: 2016
CAS #: 000287923
Contaminant: CYCLOPENTANE
Amount(Lbs/Yr): 0.27722478

Issue Date: Not reported
Expiration Date: Not reported
Year: 2016
CAS #: 000526738
Contaminant: BENZENE,1,2,3-TRIMETHYL-
Amount(Lbs/Yr): 0.10362995999999999

Issue Date: Not reported
Expiration Date: Not reported
Year: 2016
CAS #: 000091203
Contaminant: NAPHTHALENE
Amount(Lbs/Yr): 0.57855113999999996

Issue Date: Not reported
Expiration Date: Not reported
Year: 2016
CAS #: 000092524
Contaminant: 1, 1 BIPHENYL
Amount(Lbs/Yr): 2.3730810000000001E-2

Issue Date: Not reported
Expiration Date: Not reported
Year: 2016
CAS #: 000108952
Contaminant: PHENOL
Amount(Lbs/Yr): 0.25292838000000001

Issue Date: Not reported
Expiration Date: Not reported
Year: 2016

DRAFT

TRANSCONTINENTAL ULTRA FLEX INC. (Continued) **S116041575**

CAS #: 007664417
Contaminant: AMMONIA
Amount(Lbs/Yr): 32.287999999999997

Issue Date: Not reported
Expiration Date: Not reported
Year: 2016
CAS #: 000086737
Contaminant: FLUORENE
Amount(Lbs/Yr): 0.010153182

Issue Date: Not reported
Expiration Date: Not reported
Year: 2016
CAS #: 000056553
Contaminant: BENZO(A)ANTHRACENE
Amount(Lbs/Yr): 9.8360640000000007E-4

Issue Date: Not reported
Expiration Date: Not reported
Year: 2016
CAS #: 000108678
Contaminant: BENZENE, 1,3,5-TRIMETHYL-
Amount(Lbs/Yr): 0.1081404

Issue Date: Not reported
Expiration Date: Not reported
Year: 2016
CAS #: 000075285
Contaminant: PROPANE, 2-METHYL
Amount(Lbs/Yr): 10.97775

Issue Date: Not reported
Expiration Date: Not reported
Year: 2016
CAS #: 000075343
Contaminant: ETHANE, 1,1-DICHLORO-
Amount(Lbs/Yr): 0.23490498000000001

Issue Date: Not reported
Expiration Date: Not reported
Year: 2016
CAS #: 000095636
Contaminant: BENZENE, 1,2,4-TRIMETHYL-
Amount(Lbs/Yr): 0.66686579999999995

Issue Date: Not reported
Expiration Date: Not reported
Year: 2016
CAS #: 000067663
Contaminant: CHLOROFORM
Amount(Lbs/Yr): 0.28296737999999999

Issue Date: Not reported
Expiration Date: Not reported
Year: 2016
CAS #: 000050328

DRAFT

TRANSCONTINENTAL ULTRA FLEX INC. (Continued) **S116041575**

Contaminant: BENZO(A)PYRENE
Amount(Lbs/Yr): 0.0000166276

Issue Date: Not reported
Expiration Date: Not reported
Year: 2016
CAS #: 000091576
Contaminant: 2-METHYL NAPHTHALENE
Amount(Lbs/Yr): 6.2646359999999998E-2

Issue Date: Not reported
Expiration Date: Not reported
Year: 2016
CAS #: 000083329
Contaminant: ACENAPHTHENE
Amount(Lbs/Yr): 7.9903739999999997E-3

Issue Date: Not reported
Expiration Date: Not reported
Year: 2016
CAS #: 000191242
Contaminant: BENZO[G,H,I]PERYLENE
Amount(Lbs/Yr): 1.4899339999999999E-4

Issue Date: Not reported
Expiration Date: Not reported
Year: 2016
CAS #: 000193395
Contaminant: INDENO[1,2,3-CD]PYRENE
Amount(Lbs/Yr): 2.9069099999999999E-5

Issue Date: Not reported
Expiration Date: Not reported
Year: 2016
CAS #: 000110827
Contaminant: CYCLOHEXANE
Amount(Lbs/Yr): 0.90163919999999997

Issue Date: Not reported
Expiration Date: Not reported
Year: 2016
CAS #: 000110827
Contaminant: CYCLOHEXANE
Amount(Lbs/Yr): 1.8504023999999999

Issue Date: Not reported
Expiration Date: Not reported
Year: 2016
CAS #: 000107028
Contaminant: ACROLEIN
Amount(Lbs/Yr): 46.740684000000002

Issue Date: Not reported
Expiration Date: Not reported
Year: 2016
CAS #: 000108883
Contaminant: TOLUENE

DRAFT

TRANSCONTINENTAL ULTRA FLEX INC. (Continued) **S116041575**

Amount(Lbs/Yr): 5.7855113999999999

Issue Date: Not reported
Expiration Date: Not reported
Year: 2016
CAS #: 000124389
Contaminant: CARBON DIOXIDE
Amount(Lbs/Yr): 660858

Issue Date: Not reported
Expiration Date: Not reported
Year: 2016
CAS #: 000542756
Contaminant: 1-PROPENE, 1,3-DICHLORO-
Amount(Lbs/Yr): 0.12822011999999999

Issue Date: Not reported
Expiration Date: Not reported
Year: 2016
CAS #: 000120127
Contaminant: ANTHRACENE
Amount(Lbs/Yr): 2.1018731999999998E-3

Issue Date: Not reported
Expiration Date: Not reported
Year: 2016
CAS #: 000205992
Contaminant: BENZO[B]FLUORANTHENE
Amount(Lbs/Yr): 2.4912199999999998E-5

Issue Date: Not reported
Expiration Date: Not reported
Year: 2016
CAS #: 000110543
Contaminant: HEXANE
Amount(Lbs/Yr): 2.6734710000000002

Issue Date: Not reported
Expiration Date: Not reported
Year: 2016
CAS #: 000106934
Contaminant: ETHANE, 1,2-DIBROMO
Amount(Lbs/Yr): 0.21487116000000001

Issue Date: Not reported
Expiration Date: Not reported
Year: 2016
CAS #: 0NY075025
Contaminant: PM 2.5
Amount(Lbs/Yr): 22

Issue Date: Not reported
Expiration Date: Not reported
Year: 2016
CAS #: 0NY075105
Contaminant: UNSPECIATED PM-10 (EMISSION STATEMENT USE ONLY)
Amount(Lbs/Yr): 282.09343999999999

DRAFT

TRANSCONTINENTAL ULTRA FLEX INC. (Continued) **S116041575**

Issue Date: Not reported
Expiration Date: Not reported
Year: 2016
CAS #: 0NY210000
Contaminant: OXIDES OF NITROGEN
Amount(Lbs/Yr): 927

Issue Date: Not reported
Expiration Date: Not reported
Year: 2016
CAS #: 000071432
Contaminant: BENZENE
Amount(Lbs/Yr): 5.6791559999999999

Issue Date: Not reported
Expiration Date: Not reported
Year: 2016
CAS #: 000074828
Contaminant: METHANE
Amount(Lbs/Yr): 8711.3099999999995

Issue Date: Not reported
Expiration Date: Not reported
Year: 2016
CAS #: 000067561
Contaminant: METHYL ALCOHOL
Amount(Lbs/Yr): 7.2599520000000002

Issue Date: Not reported
Expiration Date: Not reported
Year: 2012
CAS #: 000050000
Contaminant: FORMALDEHYDE
Amount(Lbs/Yr): 815.28192

Issue Date: Not reported
Expiration Date: Not reported
Year: 2012
CAS #: 000050000
Contaminant: FORMALDEHYDE
Amount(Lbs/Yr): 740.96064

Issue Date: Not reported
Expiration Date: Not reported
Year: 2012
CAS #: 000050328
Contaminant: BENZO(A)PYRENE
Amount(Lbs/Yr): 7.62437e-005

Issue Date: Not reported
Expiration Date: Not reported
Year: 2012
CAS #: 000056235
Contaminant: CARBON TETRACHLORIDE
Amount(Lbs/Yr): 0.81478824

Issue Date: Not reported

DRAFT

TRANSCONTINENTAL ULTRA FLEX INC. (Continued) **S116041575**

Expiration Date: Not reported
Year: 2012
CAS #: 000056553
Contaminant: BENZO(A)ANTHRACENE
Amount(Lbs/Yr): 0.0045101952

Issue Date: Not reported
Expiration Date: Not reported
Year: 2012
CAS #: 000067561
Contaminant: METHYL ALCOHOL
Amount(Lbs/Yr): 33.289536

Issue Date: Not reported
Expiration Date: Not reported
Year: 2012
CAS #: 000067663
Contaminant: CHLOROFORM
Amount(Lbs/Yr): 0.63223272

Issue Date: Not reported
Expiration Date: Not reported
Year: 2012
CAS #: 000071432
Contaminant: BENZENE
Amount(Lbs/Yr): 26.041008

Issue Date: Not reported
Expiration Date: Not reported
Year: 2012
CAS #: 000074828
Contaminant: METHANE
Amount(Lbs/Yr): 19463.64

Issue Date: Not reported
Expiration Date: Not reported
Year: 2012
CAS #: 000074840
Contaminant: ETHANE
Amount(Lbs/Yr): 951.70488

Issue Date: Not reported
Expiration Date: Not reported
Year: 2012
CAS #: 000074986
Contaminant: PROPANE
Amount(Lbs/Yr): 385.24584

Issue Date: Not reported
Expiration Date: Not reported
Year: 2012
CAS #: 000075014
Contaminant: VINYL CHLORIDE
Amount(Lbs/Yr): 0.33155304

Issue Date: Not reported
Expiration Date: Not reported

DRAFT

TRANSCONTINENTAL ULTRA FLEX INC. (Continued) **S116041575**

Year: 2012
CAS #: 000075070
Contaminant: ACETALDEHYDE
Amount(Lbs/Yr): 104.164032

Issue Date: Not reported
Expiration Date: Not reported
Year: 2012
CAS #: 000075092
Contaminant: DICHLOROMETHANE
Amount(Lbs/Yr): 1.9732104

Issue Date: Not reported
Expiration Date: Not reported
Year: 2012
CAS #: 000075285
Contaminant: PROPANE, 2-METHYL
Amount(Lbs/Yr): 50.337

Issue Date: Not reported
Expiration Date: Not reported
Year: 2012
CAS #: 000075343
Contaminant: ETHANE, 1,1-DICHLORO-
Amount(Lbs/Yr): 0.52484712

Issue Date: Not reported
Expiration Date: Not reported
Year: 2012
CAS #: 000078842
Contaminant: ISOBUTYRIC ALDEHYDE
Amount(Lbs/Yr): 5.8659384

Issue Date: Not reported
Expiration Date: Not reported
Year: 2012
CAS #: 000078875
Contaminant: PROPANE, 1,2-DICHLORO
Amount(Lbs/Yr): 0.59867472

Issue Date: Not reported
Expiration Date: Not reported
Year: 2012
CAS #: 000079005
Contaminant: ETHANE, 1,1,2-TRICHLORO
Amount(Lbs/Yr): 0.70740264

Issue Date: Not reported
Expiration Date: Not reported
Year: 2012
CAS #: 000079345
Contaminant: 1,1,2,2-TETRACHLOROETHANE
Amount(Lbs/Yr): 0.88995816

Issue Date: Not reported
Expiration Date: Not reported
Year: 2012

DRAFT

TRANSCONTINENTAL ULTRA FLEX INC. (Continued) **S116041575**

CAS #: 000083329
Contaminant: ACENAPHTHENE
Amount(Lbs/Yr): 0.017852856

Issue Date: Not reported
Expiration Date: Not reported
Year: 2012
CAS #: 000085018
Contaminant: PHENANTHRENE
Amount(Lbs/Yr): 0.047383896

Issue Date: Not reported
Expiration Date: Not reported
Year: 2012
CAS #: 000086737
Contaminant: FLUORENE
Amount(Lbs/Yr): 0.022685208

Issue Date: Not reported
Expiration Date: Not reported
Year: 2012
CAS #: 000091203
Contaminant: NAPHTHALENE
Amount(Lbs/Yr): 1.29265416

Issue Date: Not reported
Expiration Date: Not reported
Year: 2012
CAS #: 000091576
Contaminant: 2-METHYL NAPHTHALENE
Amount(Lbs/Yr): 0.28725648

Issue Date: Not reported
Expiration Date: Not reported
Year: 2012
CAS #: 000092524
Contaminant: 1, 1 BIPHENYL
Amount(Lbs/Yr): 0.05302164

Issue Date: Not reported
Expiration Date: Not reported
Year: 2012
CAS #: 000095636
Contaminant: BENZENE, 1,2,4-TRIMETHYL-
Amount(Lbs/Yr): 1.4899752

Issue Date: Not reported
Expiration Date: Not reported
Year: 2012
CAS #: 000100414
Contaminant: ETHYLBENZENE
Amount(Lbs/Yr): 1.4497056

Issue Date: Not reported
Expiration Date: Not reported
Year: 2012
CAS #: 000100425

DRAFT

TRANSCONTINENTAL ULTRA FLEX INC. (Continued) **S116041575**

Contaminant: STYRENE
Amount(Lbs/Yr): 0.73559136

Issue Date: Not reported
Expiration Date: Not reported
Year: 2012
CAS #: 000106934
Contaminant: ETHANE, 1,2-DIBROMO
Amount(Lbs/Yr): 0.98526288

Issue Date: Not reported
Expiration Date: Not reported
Year: 2012
CAS #: 000106978
Contaminant: BUTANE
Amount(Lbs/Yr): 63.7602

Issue Date: Not reported
Expiration Date: Not reported
Year: 2012
CAS #: 000106990
Contaminant: 1,3-BUTADIENE
Amount(Lbs/Yr): 11.007024

Issue Date: Not reported
Expiration Date: Not reported
Year: 2012
CAS #: 000107028
Contaminant: ACROLEIN
Amount(Lbs/Yr): 104.432496

Issue Date: Not reported
Expiration Date: Not reported
Year: 2012
CAS #: 000107062
Contaminant: 1,2-DICHLOROETHANE
Amount(Lbs/Yr): 0.56645904

Issue Date: Not reported
Expiration Date: Not reported
Year: 2012
CAS #: 000108678
Contaminant: BENZENE, 1,3,5-TRIMETHYL-
Amount(Lbs/Yr): 0.2416176

Issue Date: Not reported
Expiration Date: Not reported
Year: 2012
CAS #: 000108872
Contaminant: CYCLOHEXANE, METHYL-
Amount(Lbs/Yr): 4.5370416

Issue Date: Not reported
Expiration Date: Not reported
Year: 2012
CAS #: 000108883
Contaminant: TOLUENE

DRAFT

TRANSCONTINENTAL ULTRA FLEX INC. (Continued) **S116041575**

Amount(Lbs/Yr): 12.9265416

Issue Date: Not reported
Expiration Date: Not reported
Year: 2012
CAS #: 000108907
Contaminant: CHLOROBENZENE
Amount(Lbs/Yr): 0.59599008

Issue Date: Not reported
Expiration Date: Not reported
Year: 2012
CAS #: 000108952
Contaminant: PHENOL
Amount(Lbs/Yr): 0.56511672

Issue Date: Not reported
Expiration Date: Not reported
Year: 2012
CAS #: 000109660
Contaminant: PENTANE
Amount(Lbs/Yr): 20.537496

Issue Date: Not reported
Expiration Date: Not reported
Year: 2012
CAS #: 000110543
Contaminant: HEXANE
Amount(Lbs/Yr): 5.973324

Issue Date: Not reported
Expiration Date: Not reported
Year: 2012
CAS #: 000110827
Contaminant: CYCLOHEXANE
Amount(Lbs/Yr): 4.1343456

Issue Date: Not reported
Expiration Date: Not reported
Year: 2012
CAS #: 000111659
Contaminant: OCTANE
Amount(Lbs/Yr): 0.99868608

Issue Date: Not reported
Expiration Date: Not reported
Year: 2012
CAS #: 000111842
Contaminant: NONANE
Amount(Lbs/Yr): 0.41343456

Issue Date: Not reported
Expiration Date: Not reported
Year: 2012
CAS #: 000120127
Contaminant: ANTHRACENE
Amount(Lbs/Yr): 0.0096378576

DRAFT

TRANSCONTINENTAL ULTRA FLEX INC. (Continued) **S116041575**

Issue Date: Not reported
Expiration Date: Not reported
Year: 2012
CAS #: 000124389
Contaminant: CARBON DIOXIDE
Amount(Lbs/Yr): 6560452

Issue Date: Not reported
Expiration Date: Not reported
Year: 2012
CAS #: 000129000
Contaminant: PYRENE
Amount(Lbs/Yr): 0.0078391488

Issue Date: Not reported
Expiration Date: Not reported
Year: 2012
CAS #: 000191242
Contaminant: BENZO[G,H,I]PERYLENE
Amount(Lbs/Yr): 0.0003328953

Issue Date: Not reported
Expiration Date: Not reported
Year: 2012
CAS #: 000193395
Contaminant: INDENO[1,2,3-CD]PYRENE
Amount(Lbs/Yr): 0.0001332924

Issue Date: Not reported
Expiration Date: Not reported
Year: 2012
CAS #: 000205992
Contaminant: BENZO[B]FLUORANTHENE
Amount(Lbs/Yr): 0.0001142315

Issue Date: Not reported
Expiration Date: Not reported
Year: 2012
CAS #: 000206440
Contaminant: FLUORANTHENE
Amount(Lbs/Yr): 0.0048457752

Issue Date: Not reported
Expiration Date: Not reported
Year: 2012
CAS #: 000207089
Contaminant: BENZO[K]FLUORANTHENE
Amount(Lbs/Yr): 5.71828e-005

Issue Date: Not reported
Expiration Date: Not reported
Year: 2012
CAS #: 000218019
Contaminant: CHRYSENE
Amount(Lbs/Yr): 0.0090203904

Issue Date: Not reported

DRAFT

TRANSCONTINENTAL ULTRA FLEX INC. (Continued) **S116041575**

Expiration Date: Not reported
Year: 2012
CAS #: 000287923
Contaminant: CYCLOPENTANE
Amount(Lbs/Yr): 1.27117704

Issue Date: Not reported
Expiration Date: Not reported
Year: 2012
CAS #: 000526738
Contaminant: BENZENE,1,2,3-TRIMETHYL-
Amount(Lbs/Yr): 0.47518128

Issue Date: Not reported
Expiration Date: Not reported
Year: 2012
CAS #: 000540841
Contaminant: PENTANE, 2,2,4-TRIMETHYL-
Amount(Lbs/Yr): 11.3560272

Issue Date: Not reported
Expiration Date: Not reported
Year: 2012
CAS #: 000542756
Contaminant: 1-PROPENE, 1,3-DICHLORO-
Amount(Lbs/Yr): 0.58793616

Issue Date: Not reported
Expiration Date: Not reported
Year: 2012
CAS #: 000630080
Contaminant: CARBON MONOXIDE
Amount(Lbs/Yr): 8556.7524

Issue Date: Not reported
Expiration Date: Not reported
Year: 2012
CAS #: 001330207
Contaminant: XYLENE, M, O & P MIXT.
Amount(Lbs/Yr): 3.5974176

Issue Date: Not reported
Expiration Date: Not reported
Year: 2012
CAS #: 007439921
Contaminant: LEAD
Amount(Lbs/Yr): 0.021409794092

Issue Date: Not reported
Expiration Date: Not reported
Year: 2012
CAS #: 007446095
Contaminant: SULFUR DIOXIDE
Amount(Lbs/Yr): 33.5848416

Issue Date: Not reported
Expiration Date: Not reported

DRAFT

TRANSCONTINENTAL ULTRA FLEX INC. (Continued) **S116041575**

Year: 2012
CAS #: 007664417
Contaminant: AMMONIA
Amount(Lbs/Yr): 20.032

Issue Date: Not reported
Expiration Date: Not reported
Year: 2012
CAS #: 0NY075025
Contaminant: PM 2.5
Amount(Lbs/Yr): 385.68443011

Issue Date: Not reported
Expiration Date: Not reported
Year: 2012
CAS #: 0NY075105
Contaminant: UNSPECIATED PM-10 (EMISSION STATEMENT USE ONLY)
Amount(Lbs/Yr): 454.84462236

Issue Date: Not reported
Expiration Date: Not reported
Year: 2012
CAS #: 0NY210000
Contaminant: OXIDES OF NITROGEN
Amount(Lbs/Yr): 20611.269

Issue Date: Not reported
Expiration Date: Not reported
Year: 2012
CAS #: 0NY998100
Contaminant: UNSPECIATED VOC (EMISSION STATEMENT USE ONLY)
Amount(Lbs/Yr): 109927.84578

Issue Date: Not reported
Expiration Date: Not reported
Year: 2012
CAS #: 000050328
Contaminant: BENZO(A)PYRENE
Amount(Lbs/Yr): 8.38914e-005

Issue Date: Not reported
Expiration Date: Not reported
Year: 2012
CAS #: 000056235
Contaminant: CARBON TETRACHLORIDE
Amount(Lbs/Yr): 0.89651472

Issue Date: Not reported
Expiration Date: Not reported
Year: 2012
CAS #: 000056553
Contaminant: BENZO(A)ANTHRACENE
Amount(Lbs/Yr): 0.0049625856

Issue Date: Not reported
Expiration Date: Not reported
Year: 2012

DRAFT

TRANSCONTINENTAL ULTRA FLEX INC. (Continued) **S116041575**

CAS #: 000067561
Contaminant: METHYL ALCOHOL
Amount(Lbs/Yr): 36.628608

Issue Date: Not reported
Expiration Date: Not reported
Year: 2012
CAS #: 000067663
Contaminant: CHLOROFORM
Amount(Lbs/Yr): 0.69564816

Issue Date: Not reported
Expiration Date: Not reported
Year: 2012
CAS #: 000071432
Contaminant: BENZENE
Amount(Lbs/Yr): 28.653024

Issue Date: Not reported
Expiration Date: Not reported
Year: 2012
CAS #: 000074828
Contaminant: METHANE
Amount(Lbs/Yr): 21415.92

Issue Date: Not reported
Expiration Date: Not reported
Year: 2012
CAS #: 000074840
Contaminant: ETHANE
Amount(Lbs/Yr): 1047.16464

Issue Date: Not reported
Expiration Date: Not reported
Year: 2012
CAS #: 000074986
Contaminant: PROPANE
Amount(Lbs/Yr): 423.88752

Issue Date: Not reported
Expiration Date: Not reported
Year: 2012
CAS #: 000075014
Contaminant: VINYL CHLORIDE
Amount(Lbs/Yr): 0.36480912

Issue Date: Not reported
Expiration Date: Not reported
Year: 2012
CAS #: 000075070
Contaminant: ACETALDEHYDE
Amount(Lbs/Yr): 114.612096

Issue Date: Not reported
Expiration Date: Not reported
Year: 2012
CAS #: 000075092

DRAFT

TRANSCONTINENTAL ULTRA FLEX INC. (Continued) **S116041575**

Contaminant: DICHLOROMETHANE
Amount(Lbs/Yr): 2.1711312

Issue Date: Not reported
Expiration Date: Not reported
Year: 2012
CAS #: 000075285
Contaminant: PROPANE, 2-METHYL
Amount(Lbs/Yr): 55.386

Issue Date: Not reported
Expiration Date: Not reported
Year: 2012
CAS #: 000075343
Contaminant: ETHANE, 1,1-DICHLORO-
Amount(Lbs/Yr): 0.57749136

Issue Date: Not reported
Expiration Date: Not reported
Year: 2012
CAS #: 000078842
Contaminant: ISOBUTYRIC ALDEHYDE
Amount(Lbs/Yr): 6.4543152

Issue Date: Not reported
Expiration Date: Not reported
Year: 2012
CAS #: 000078875
Contaminant: PROPANE, 1,2-DICHLORO
Amount(Lbs/Yr): 0.65872416

Issue Date: Not reported
Expiration Date: Not reported
Year: 2012
CAS #: 000079005
Contaminant: ETHANE, 1,1,2-TRICHLORO
Amount(Lbs/Yr): 0.77835792

Issue Date: Not reported
Expiration Date: Not reported
Year: 2012
CAS #: 000079345
Contaminant: 1,1,2,2-TETRACHLOROETHANE
Amount(Lbs/Yr): 0.97922448

Issue Date: Not reported
Expiration Date: Not reported
Year: 2012
CAS #: 000083329
Contaminant: ACENAPHTHENE
Amount(Lbs/Yr): 0.019643568

Issue Date: Not reported
Expiration Date: Not reported
Year: 2012
CAS #: 000085018
Contaminant: PHENANTHRENE

DRAFT

TRANSCONTINENTAL ULTRA FLEX INC. (Continued) **S116041575**

Amount(Lbs/Yr): 0.052136688

Issue Date: Not reported
Expiration Date: Not reported
Year: 2012
CAS #: 000086737
Contaminant: FLUORENE
Amount(Lbs/Yr): 0.024960624

Issue Date: Not reported
Expiration Date: Not reported
Year: 2012
CAS #: 000091203
Contaminant: NAPHTHALENE
Amount(Lbs/Yr): 1.42231248

Issue Date: Not reported
Expiration Date: Not reported
Year: 2012
CAS #: 000091576
Contaminant: 2-METHYL NAPHTHALENE
Amount(Lbs/Yr): 0.31606944

Issue Date: Not reported
Expiration Date: Not reported
Year: 2012
CAS #: 000092524
Contaminant: 1, 1 BIPHENYL
Amount(Lbs/Yr): 0.05833992

Issue Date: Not reported
Expiration Date: Not reported
Year: 2012
CAS #: 000095636
Contaminant: BENZENE, 1,2,4-TRIMETHYL-
Amount(Lbs/Yr): 1.6394256

Issue Date: Not reported
Expiration Date: Not reported
Year: 2012
CAS #: 000100414
Contaminant: ETHYLBENZENE
Amount(Lbs/Yr): 1.5951168

Issue Date: Not reported
Expiration Date: Not reported
Year: 2012
CAS #: 000100425
Contaminant: STYRENE
Amount(Lbs/Yr): 0.80937408

Issue Date: Not reported
Expiration Date: Not reported
Year: 2012
CAS #: 000106934
Contaminant: ETHANE, 1,2-DIBROMO
Amount(Lbs/Yr): 1.08408864

DRAFT

TRANSCONTINENTAL ULTRA FLEX INC. (Continued) **S116041575**

Issue Date: Not reported
Expiration Date: Not reported
Year: 2012
CAS #: 000106978
Contaminant: BUTANE
Amount(Lbs/Yr): 70.1556

Issue Date: Not reported
Expiration Date: Not reported
Year: 2012
CAS #: 000106990
Contaminant: 1,3-BUTADIENE
Amount(Lbs/Yr): 12.111072

Issue Date: Not reported
Expiration Date: Not reported
Year: 2012
CAS #: 000107028
Contaminant: ACROLEIN
Amount(Lbs/Yr): 114.907488

Issue Date: Not reported
Expiration Date: Not reported
Year: 2012
CAS #: 000107062
Contaminant: 1,2-DICHLOROETHANE
Amount(Lbs/Yr): 0.62327712

Issue Date: Not reported
Expiration Date: Not reported
Year: 2012
CAS #: 000108678
Contaminant: BENZENE, 1,3,5-TRIMETHYL-
Amount(Lbs/Yr): 0.2658528

Issue Date: Not reported
Expiration Date: Not reported
Year: 2012
CAS #: 000108872
Contaminant: CYCLOHEXANE, METHYL- C7H14
Amount(Lbs/Yr): 4.9921248

Issue Date: Not reported
Expiration Date: Not reported
Year: 2012
CAS #: 000108883
Contaminant: TOLUENE
Amount(Lbs/Yr): 14.2231248

Issue Date: Not reported
Expiration Date: Not reported
Year: 2012
CAS #: 000108907
Contaminant: CHLOROBENZENE
Amount(Lbs/Yr): 0.65577024

Issue Date: Not reported

DRAFT

TRANSCONTINENTAL ULTRA FLEX INC. (Continued) **S116041575**

Expiration Date:	Not reported
Year:	2012
CAS #:	000108952
Contaminant:	PHENOL
Amount(Lbs/Yr):	0.62180016
Issue Date:	Not reported
Expiration Date:	Not reported
Year:	2012
CAS #:	000109660
Contaminant:	PENTANE
Amount(Lbs/Yr):	22.597488
Issue Date:	Not reported
Expiration Date:	Not reported
Year:	2012
CAS #:	000110543
Contaminant:	HEXANE
Amount(Lbs/Yr):	6.572472
Issue Date:	Not reported
Expiration Date:	Not reported
Year:	2012
CAS #:	000110827
Contaminant:	CYCLOHEXANE
Amount(Lbs/Yr):	4.5490368
Issue Date:	Not reported
Expiration Date:	Not reported
Year:	2012
CAS #:	000111659
Contaminant:	OCTANE
Amount(Lbs/Yr):	1.09885824
Issue Date:	Not reported
Expiration Date:	Not reported
Year:	2012
CAS #:	000111842
Contaminant:	NONANE
Amount(Lbs/Yr):	0.45490368
Issue Date:	Not reported
Expiration Date:	Not reported
Year:	2012
CAS #:	000120127
Contaminant:	ANTHRACENE
Amount(Lbs/Yr):	0.0106045728
Issue Date:	Not reported
Expiration Date:	Not reported
Year:	2012
CAS #:	000124389
Contaminant:	CARBON DIOXIDE
Amount(Lbs/Yr):	1624656
Issue Date:	Not reported
Expiration Date:	Not reported

DRAFT

TRANSCONTINENTAL ULTRA FLEX INC. (Continued) **S116041575**

Year: 2012
CAS #: 000129000
Contaminant: PYRENE
Amount(Lbs/Yr): 0.0086254464

Issue Date: Not reported
Expiration Date: Not reported
Year: 2012
CAS #: 000191242
Contaminant: BENZO[G,H,I]PERYLENE
Amount(Lbs/Yr): 0.000366286

Issue Date: Not reported
Expiration Date: Not reported
Year: 2012
CAS #: 000193395
Contaminant: INDENO[1,2,3-CD]PYRENE
Amount(Lbs/Yr): 0.0001466622

Issue Date: Not reported
Expiration Date: Not reported
Year: 2012
CAS #: 000205992
Contaminant: BENZO[B]FLUORANTHENE
Amount(Lbs/Yr): 0.0001256894

Issue Date: Not reported
Expiration Date: Not reported
Year: 2012
CAS #: 000206440
Contaminant: FLUORANTHENE
Amount(Lbs/Yr): 0.0053318256

Issue Date: Not reported
Expiration Date: Not reported
Year: 2012
CAS #: 000207089
Contaminant: BENZO[K]FLUORANTHENE
Amount(Lbs/Yr): 6.29186e-005

Issue Date: Not reported
Expiration Date: Not reported
Year: 2012
CAS #: 000218019
Contaminant: CHRYSENE
Amount(Lbs/Yr): 0.0099251712

Issue Date: Not reported
Expiration Date: Not reported
Year: 2012
CAS #: 000287923
Contaminant: CYCLOPENTANE
Amount(Lbs/Yr): 1.39868112

Issue Date: Not reported
Expiration Date: Not reported
Year: 2012

DRAFT

TRANSCONTINENTAL ULTRA FLEX INC. (Continued) **S116041575**

CAS #: 000526738
Contaminant: BENZENE,1,2,3-TRIMETHYL-
Amount(Lbs/Yr): 0.52284384

Issue Date: Not reported
Expiration Date: Not reported
Year: 2012
CAS #: 000540841
Contaminant: PENTANE, 2,2,4-TRIMETHYL-
Amount(Lbs/Yr): 12.4950816

Issue Date: Not reported
Expiration Date: Not reported
Year: 2012
CAS #: 000542756
Contaminant: 1-PROPENE, 1,3-DICHLORO-
Amount(Lbs/Yr): 0.64690848

Issue Date: Not reported
Expiration Date: Not reported
Year: 2012
CAS #: 000630080
Contaminant: CARBON MONOXIDE
Amount(Lbs/Yr): 8929.0872

Issue Date: Not reported
Expiration Date: Not reported
Year: 2012
CAS #: 001330207
Contaminant: XYLENE, M, O & P MIXT.
Amount(Lbs/Yr): 3.9582528

Issue Date: Not reported
Expiration Date: Not reported
Year: 2012
CAS #: 007439921
Contaminant: LEAD
Amount(Lbs/Yr): 0.020664826327

Issue Date: Not reported
Expiration Date: Not reported
Year: 2012
CAS #: 007446095
Contaminant: SULFUR DIOXIDE
Amount(Lbs/Yr): 33.4825248

Issue Date: Not reported
Expiration Date: Not reported
Year: 2012
CAS #: 007664417
Contaminant: AMMONIA
Amount(Lbs/Yr): 16.896

Issue Date: Not reported
Expiration Date: Not reported
Year: 2012
CAS #: 0NY075025

DRAFT

TRANSCONTINENTAL ULTRA FLEX INC. (Continued) **S116041575**

Contaminant: PM 2.5
Amount(Lbs/Yr): 62.687688574

Issue Date: Not reported
Expiration Date: Not reported
Year: 2012
CAS #: 0NY075105
Contaminant: UNSPECIATED PM-10 (EMISSION STATEMENT USE ONLY)
Amount(Lbs/Yr): 450.25089249

Issue Date: Not reported
Expiration Date: Not reported
Year: 2012
CAS #: 0NY210000
Contaminant: OXIDES OF NITROGEN
Amount(Lbs/Yr): 8816

Issue Date: Not reported
Expiration Date: Not reported
Year: 2012
CAS #: 0NY998100
Contaminant: UNSPECIATED VOC (EMISSION STATEMENT USE ONLY)
Amount(Lbs/Yr): 91091.286282

Issue Date: Not reported
Expiration Date: Not reported
Year: 2011
CAS #: 000085018
Contaminant: PHENANTHRENE
Amount(Lbs/Yr): 4.6915817999999998E-2

Issue Date: Not reported
Expiration Date: Not reported
Year: 2011
CAS #: 000086737
Contaminant: FLUORENE
Amount(Lbs/Yr): 2.2461114000000001E-2

Issue Date: Not reported
Expiration Date: Not reported
Year: 2011
CAS #: 000091203
Contaminant: NAPHTHALENE
Amount(Lbs/Yr): 1.2798847799999999

Issue Date: Not reported
Expiration Date: Not reported
Year: 2011
CAS #: 000091576
Contaminant: 2-METHYL NAPHTHALENE
Amount(Lbs/Yr): 0.28441884000000001

Issue Date: Not reported
Expiration Date: Not reported
Year: 2011
CAS #: 000092524
Contaminant: 1, 1 BIPHENYL

DRAFT

TRANSCONTINENTAL ULTRA FLEX INC. (Continued) **S116041575**

Amount(Lbs/Yr): 5.2497870000000002E-2

Issue Date: Not reported
Expiration Date: Not reported
Year: 2011
CAS #: 000095636
Contaminant: BENZENE, 1,2,4-TRIMETHYL-
Amount(Lbs/Yr): 1.4752566

Issue Date: Not reported
Expiration Date: Not reported
Year: 2011
CAS #: 000100414
Contaminant: ETHYLBENZENE
Amount(Lbs/Yr): 1.4353848

Issue Date: Not reported
Expiration Date: Not reported
Year: 2011
CAS #: 000100425
Contaminant: STYRENE
Amount(Lbs/Yr): 0.72832487999999995

Issue Date: Not reported
Expiration Date: Not reported
Year: 2011
CAS #: 000106934
Contaminant: ETHANE, 1,2-DIBROMO
Amount(Lbs/Yr): 0.97553003999999999

Issue Date: Not reported
Expiration Date: Not reported
Year: 2011
CAS #: 000106978
Contaminant: BUTANE
Amount(Lbs/Yr): 63.13035

Issue Date: Not reported
Expiration Date: Not reported
Year: 2011
CAS #: 000106990
Contaminant: 1,3-BUTADIENE
Amount(Lbs/Yr): 10.898292

Issue Date: Not reported
Expiration Date: Not reported
Year: 2011
CAS #: 000107028
Contaminant: ACROLEIN
Amount(Lbs/Yr): 103.400868

Issue Date: Not reported
Expiration Date: Not reported
Year: 2011
CAS #: 000107062
Contaminant: 1,2-DICHLOROETHANE
Amount(Lbs/Yr): 0.56086332000000005

DRAFT

TRANSCONTINENTAL ULTRA FLEX INC. (Continued) **S116041575**

Issue Date: Not reported
Expiration Date: Not reported
Year: 2011
CAS #: 000108678
Contaminant: BENZENE, 1,3,5-TRIMETHYL-
Amount(Lbs/Yr): 0.23923079999999999

Issue Date: Not reported
Expiration Date: Not reported
Year: 2011
CAS #: 000108872
Contaminant: CYCLOHEXANE, METHYL- C7H14
Amount(Lbs/Yr): 4.4922228000000004

Issue Date: Not reported
Expiration Date: Not reported
Year: 2011
CAS #: 000108883
Contaminant: TOLUENE
Amount(Lbs/Yr): 12.798847800000001

Issue Date: Not reported
Expiration Date: Not reported
Year: 2011
CAS #: 000108907
Contaminant: CHLOROBENZENE
Amount(Lbs/Yr): 0.59010264000000001

Issue Date: Not reported
Expiration Date: Not reported
Year: 2011
CAS #: 000108952
Contaminant: PHENOL
Amount(Lbs/Yr): 0.55953425999999995

Issue Date: Not reported
Expiration Date: Not reported
Year: 2011
CAS #: 000109660
Contaminant: PENTANE
Amount(Lbs/Yr): 20.334617999999999

Issue Date: Not reported
Expiration Date: Not reported
Year: 2011
CAS #: 000110543
Contaminant: HEXANE
Amount(Lbs/Yr): 5.9143169999999996

Issue Date: Not reported
Expiration Date: Not reported
Year: 2011
CAS #: 000110827
Contaminant: CYCLOHEXANE
Amount(Lbs/Yr): 4.0935047999999998

Issue Date: Not reported

DRAFT

TRANSCONTINENTAL ULTRA FLEX INC. (Continued) **S116041575**

Expiration Date: Not reported
Year: 2011
CAS #: 000111659
Contaminant: OCTANE
Amount(Lbs/Yr): 0.98882064000000003

Issue Date: Not reported
Expiration Date: Not reported
Year: 2011
CAS #: 000111842
Contaminant: NONANE
Amount(Lbs/Yr): 0.40935048000000002

Issue Date: Not reported
Expiration Date: Not reported
Year: 2011
CAS #: 000120127
Contaminant: ANTHRACENE
Amount(Lbs/Yr): 0.0095426508

Issue Date: Not reported
Expiration Date: Not reported
Year: 2011
CAS #: 000124389
Contaminant: CARBON DIOXIDE
Amount(Lbs/Yr): 1461966

Issue Date: Not reported
Expiration Date: Not reported
Year: 2011
CAS #: 000129000
Contaminant: PYRENE
Amount(Lbs/Yr): 7.7617103999999999E-3

Issue Date: Not reported
Expiration Date: Not reported
Year: 2011
CAS #: 000218019
Contaminant: CHRYSENE
Amount(Lbs/Yr): 8.9312832000000009E-3

Issue Date: Not reported
Expiration Date: Not reported
Year: 2011
CAS #: 000287923
Contaminant: CYCLOPENTANE
Amount(Lbs/Yr): 1.2586198200000001

Issue Date: Not reported
Expiration Date: Not reported
Year: 2011
CAS #: 000526738
Contaminant: BENZENE,1,2,3-TRIMETHYL-
Amount(Lbs/Yr): 0.47048723999999997

Issue Date: Not reported
Expiration Date: Not reported

DRAFT

TRANSCONTINENTAL ULTRA FLEX INC. (Continued) **S116041575**

Year: 2011
CAS #: 000540841
Contaminant: PENTANE, 2,2,4-TRIMETHYL-
Amount(Lbs/Yr): 11.2438476

Issue Date: Not reported
Expiration Date: Not reported
Year: 2011
CAS #: 000542756
Contaminant: 1-PROPENE, 1,3-DICHLORO-
Amount(Lbs/Yr): 0.58212828000000005

Issue Date: Not reported
Expiration Date: Not reported
Year: 2011
CAS #: 000630080
Contaminant: CARBON MONOXIDE
Amount(Lbs/Yr): 8386.7967000000008

Issue Date: Not reported
Expiration Date: Not reported
Year: 2011
CAS #: 001330207
Contaminant: XYLENE, M, O & P MIXT.
Amount(Lbs/Yr): 3.5618808

Issue Date: Not reported
Expiration Date: Not reported
Year: 2011
CAS #: 007439921
Contaminant: LEAD
Amount(Lbs/Yr): 0.0206898361949872

Issue Date: Not reported
Expiration Date: Not reported
Year: 2011
CAS #: 007446095
Contaminant: SULFUR DIOXIDE
Amount(Lbs/Yr): 32.642872799999999

Issue Date: Not reported
Expiration Date: Not reported
Year: 2011
CAS #: 007664417
Contaminant: AMMONIA
Amount(Lbs/Yr): 15.936

Issue Date: Not reported
Expiration Date: Not reported
Year: 2011
CAS #: 0NY075025
Contaminant: PM 2.5
Amount(Lbs/Yr): 413.84551016380499

Issue Date: Not reported
Expiration Date: Not reported
Year: 2011

DRAFT

TRANSCONTINENTAL ULTRA FLEX INC. (Continued) **S116041575**

CAS #: 0NY075105
Contaminant: UNSPECIATED PM-10 (EMISSION STATEMENT USE ONLY)
Amount(Lbs/Yr): 410.63360659480003

Issue Date: Not reported
Expiration Date: Not reported
Year: 2011
CAS #: 0NY210000
Contaminant: OXIDES OF NITROGEN
Amount(Lbs/Yr): 8353

Issue Date: Not reported
Expiration Date: Not reported
Year: 2011
CAS #: 0NY998100
Contaminant: UNSPECIATED VOC (EMISSION STATEMENT USE ONLY)
Amount(Lbs/Yr): 86977.863190578602

Issue Date: Not reported
Expiration Date: Not reported
Year: 2011
CAS #: 000111762
Contaminant: ETHANOL, 2-BUTOXY-
Amount(Lbs/Yr): 11

Issue Date: Not reported
Expiration Date: Not reported
Year: 2011
CAS #: 000050000
Contaminant: FORMALDEHYDE
Amount(Lbs/Yr): 733.64112

Issue Date: Not reported
Expiration Date: Not reported
Year: 2011
CAS #: 000056235
Contaminant: CARBON TETRACHLORIDE
Amount(Lbs/Yr): 0.80673941999999998

Issue Date: Not reported
Expiration Date: Not reported
Year: 2011
CAS #: 000067561
Contaminant: METHYL ALCOHOL
Amount(Lbs/Yr): 32.960687999999998

Issue Date: Not reported
Expiration Date: Not reported
Year: 2011
CAS #: 000067663
Contaminant: CHLOROFORM
Amount(Lbs/Yr): 0.62598726000000005

Issue Date: Not reported
Expiration Date: Not reported
Year: 2011
CAS #: 000071432

DRAFT

TRANSCONTINENTAL ULTRA FLEX INC. (Continued) **S116041575**

Contaminant: BENZENE
Amount(Lbs/Yr): 25.783764000000001

Issue Date: Not reported
Expiration Date: Not reported
Year: 2011
CAS #: 000074828
Contaminant: METHANE
Amount(Lbs/Yr): 19271.369999999999

Issue Date: Not reported
Expiration Date: Not reported
Year: 2011
CAS #: 000074840
Contaminant: ETHANE
Amount(Lbs/Yr): 942.30354

Issue Date: Not reported
Expiration Date: Not reported
Year: 2011
CAS #: 000074986
Contaminant: PROPANE
Amount(Lbs/Yr): 381.44022000000001

Issue Date: Not reported
Expiration Date: Not reported
Year: 2011
CAS #: 000075014
Contaminant: VINYL CHLORIDE
Amount(Lbs/Yr): 0.32827782

Issue Date: Not reported
Expiration Date: Not reported
Year: 2011
CAS #: 000075070
Contaminant: ACETALDEHYDE
Amount(Lbs/Yr): 103.13505600000001

Issue Date: Not reported
Expiration Date: Not reported
Year: 2011
CAS #: 000075092
Contaminant: DICHLOROMETHANE
Amount(Lbs/Yr): 1.9537182

Issue Date: Not reported
Expiration Date: Not reported
Year: 2011
CAS #: 000075285
Contaminant: PROPANE, 2-METHYL
Amount(Lbs/Yr): 49.839750000000002

Issue Date: Not reported
Expiration Date: Not reported
Year: 2011
CAS #: 000075343
Contaminant: ETHANE, 1,1-DICHLORO-

DRAFT

TRANSCONTINENTAL ULTRA FLEX INC. (Continued) **S116041575**

Amount(Lbs/Yr): 0.51966246000000005

Issue Date: Not reported
Expiration Date: Not reported
Year: 2011
CAS #: 000078842
Contaminant: ISOBUTYRIC ALDEHYDE
Amount(Lbs/Yr): 5.8079922000000002

Issue Date: Not reported
Expiration Date: Not reported
Year: 2011
CAS #: 000078875
Contaminant: PROPANE, 1,2-DICHLORO
Amount(Lbs/Yr): 0.59276076

Issue Date: Not reported
Expiration Date: Not reported
Year: 2011
CAS #: 000079005
Contaminant: ETHANE, 1,1,2-TRICHLORO
Amount(Lbs/Yr): 0.70041461999999999

Issue Date: Not reported
Expiration Date: Not reported
Year: 2011
CAS #: 000079345
Contaminant: 1,1,2,2-TETRACHLOROETHANE
Amount(Lbs/Yr): 0.88116678000000004

Issue Date: Not reported
Expiration Date: Not reported
Year: 2011
CAS #: 000083329
Contaminant: ACENAPHTHENE
Amount(Lbs/Yr): 1.7676497999999999E-2

Issue Date: Not reported
Expiration Date: Not reported
Year: 2009
CAS #: 000526738
Contaminant: BENZENE,1,2,3-TRIMETHYL-
Amount(Lbs/Yr): 0.37985616

Issue Date: Not reported
Expiration Date: Not reported
Year: 2009
CAS #: 000540841
Contaminant: PENTANE, 2,2,4-TRIMETHYL-
Amount(Lbs/Yr): 9.0779183999999997

Issue Date: Not reported
Expiration Date: Not reported
Year: 2009
CAS #: 000542756
Contaminant: 1-PROPENE, 1,3-DICHLORO-
Amount(Lbs/Yr): 0.46999152

DRAFT

TRANSCONTINENTAL ULTRA FLEX INC. (Continued) **S116041575**

Issue Date: Not reported
Expiration Date: Not reported
Year: 2009
CAS #: 000630080
Contaminant: CARBON MONOXIDE
Amount(Lbs/Yr): 5849.8428000000004

Issue Date: Not reported
Expiration Date: Not reported
Year: 2009
CAS #: 001330207
Contaminant: XYLENE, M, O & P MIXT.
Amount(Lbs/Yr): 2.8757472000000002

Issue Date: Not reported
Expiration Date: Not reported
Year: 2009
CAS #: 007439921
Contaminant: LEAD
Amount(Lbs/Yr): 0.0112197355437142

Issue Date: Not reported
Expiration Date: Not reported
Year: 2009
CAS #: 007446095
Contaminant: SULFUR DIOXIDE
Amount(Lbs/Yr): 19.7734752

Issue Date: Not reported
Expiration Date: Not reported
Year: 2009
CAS #: 007664417
Contaminant: AMMONIA
Amount(Lbs/Yr): 25.728000000000002

Issue Date: Not reported
Expiration Date: Not reported
Year: 2009
CAS #: 0NY075025
Contaminant: PM 2.5
Amount(Lbs/Yr): 61.6082014644563

Issue Date: Not reported
Expiration Date: Not reported
Year: 2009
CAS #: 0NY075105
Contaminant: UNSPECIATED PM-10 (EMISSION STATEMENT USE ONLY)
Amount(Lbs/Yr): 520.69170034720003

Issue Date: Not reported
Expiration Date: Not reported
Year: 2009
CAS #: 0NY210000
Contaminant: OXIDES OF NITROGEN
Amount(Lbs/Yr): 5642

Issue Date: Not reported

DRAFT

TRANSCONTINENTAL ULTRA FLEX INC. (Continued) **S116041575**

Expiration Date: Not reported
Year: 2009
CAS #: 0NY998100
Contaminant: UNSPECIATED VOC (EMISSION STATEMENT USE ONLY)
Amount(Lbs/Yr): 60793.484770904703

Issue Date: Not reported
Expiration Date: Not reported
Year: 2009
CAS #: 000111762
Contaminant: ETHANOL, 2-BUTOXY-
Amount(Lbs/Yr): 62

Issue Date: Not reported
Expiration Date: Not reported
Year: 2009
CAS #: 000050328
Contaminant: BENZO(A)PYRENE
Amount(Lbs/Yr): 6.0948600000000001E-5

Issue Date: Not reported
Expiration Date: Not reported
Year: 2009
CAS #: 000056553
Contaminant: BENZO(A)ANTHRACENE
Amount(Lbs/Yr): 3.6054144000000001E-3

Issue Date: Not reported
Expiration Date: Not reported
Year: 2009
CAS #: 000075092
Contaminant: DICHLOROMETHANE
Amount(Lbs/Yr): 1.5773687999999999

Issue Date: Not reported
Expiration Date: Not reported
Year: 2009
CAS #: 000075285
Contaminant: PROPANE, 2-METHYL
Amount(Lbs/Yr): 40.238999999999997

Issue Date: Not reported
Expiration Date: Not reported
Year: 2009
CAS #: 000075343
Contaminant: ETHANE, 1,1-DICHLORO-
Amount(Lbs/Yr): 0.41955863999999998

Issue Date: Not reported
Expiration Date: Not reported
Year: 2009
CAS #: 000078842
Contaminant: ISOBUTYRIC ALDEHYDE
Amount(Lbs/Yr): 4.6891847999999996

Issue Date: Not reported
Expiration Date: Not reported

DRAFT

TRANSCONTINENTAL ULTRA FLEX INC. (Continued) **S116041575**

Year: 2009
CAS #: 000078875
Contaminant: PROPANE, 1,2-DICHLORO
Amount(Lbs/Yr): 0.47857583999999997

Issue Date: Not reported
Expiration Date: Not reported
Year: 2009
CAS #: 000079005
Contaminant: ETHANE, 1,1,2-TRICHLORO
Amount(Lbs/Yr): 0.56549207999999995

Issue Date: Not reported
Expiration Date: Not reported
Year: 2009
CAS #: 000079345
Contaminant: 1,1,2,2-TETRACHLOROETHANE
Amount(Lbs/Yr): 0.71142552000000003

Issue Date: Not reported
Expiration Date: Not reported
Year: 2009
CAS #: 000083329
Contaminant: ACENAPHTHENE
Amount(Lbs/Yr): 1.4271432000000001E-2

Issue Date: Not reported
Expiration Date: Not reported
Year: 2009
CAS #: 000085018
Contaminant: PHENANTHRENE
Amount(Lbs/Yr): 3.7878311999999997E-2

Issue Date: Not reported
Expiration Date: Not reported
Year: 2009
CAS #: 000086737
Contaminant: FLUORENE
Amount(Lbs/Yr): 1.8134376000000001E-2

Issue Date: Not reported
Expiration Date: Not reported
Year: 2009
CAS #: 000091203
Contaminant: NAPHTHALENE
Amount(Lbs/Yr): 1.0333375199999999

Issue Date: Not reported
Expiration Date: Not reported
Year: 2009
CAS #: 000091576
Contaminant: 2-METHYL NAPHTHALENE
Amount(Lbs/Yr): 0.22963056000000001

Issue Date: Not reported
Expiration Date: Not reported
Year: 2009

DRAFT

TRANSCONTINENTAL ULTRA FLEX INC. (Continued) **S116041575**

CAS #: 000092524
Contaminant: 1, 1 BIPHENYL
Amount(Lbs/Yr): 4.2385079999999999E-2

Issue Date: Not reported
Expiration Date: Not reported
Year: 2009
CAS #: 000095636
Contaminant: BENZENE, 1,2,4-TRIMETHYL-
Amount(Lbs/Yr): 1.1910744

Issue Date: Not reported
Expiration Date: Not reported
Year: 2009
CAS #: 000100414
Contaminant: ETHYLBENZENE
Amount(Lbs/Yr): 1.1588832

Issue Date: Not reported
Expiration Date: Not reported
Year: 2009
CAS #: 000100425
Contaminant: STYRENE
Amount(Lbs/Yr): 0.58802591999999998

Issue Date: Not reported
Expiration Date: Not reported
Year: 2009
CAS #: 000106934
Contaminant: ETHANE, 1,2-DIBROMO
Amount(Lbs/Yr): 0.78761135999999998

Issue Date: Not reported
Expiration Date: Not reported
Year: 2009
CAS #: 000106978
Contaminant: BUTANE
Amount(Lbs/Yr): 50.9694

Issue Date: Not reported
Expiration Date: Not reported
Year: 2009
CAS #: 000106990
Contaminant: 1,3-BUTADIENE
Amount(Lbs/Yr): 8.7989280000000001

Issue Date: Not reported
Expiration Date: Not reported
Year: 2009
CAS #: 000107028
Contaminant: ACROLEIN
Amount(Lbs/Yr): 83.482512

Issue Date: Not reported
Expiration Date: Not reported
Year: 2009
CAS #: 000107062

DRAFT

TRANSCONTINENTAL ULTRA FLEX INC. (Continued) **S116041575**

Contaminant: 1,2-DICHLOROETHANE
Amount(Lbs/Yr): 0.45282287999999998

Issue Date: Not reported
Expiration Date: Not reported
Year: 2009
CAS #: 000108678
Contaminant: BENZENE, 1,3,5-TRIMETHYL-
Amount(Lbs/Yr): 0.19314719999999999

Issue Date: Not reported
Expiration Date: Not reported
Year: 2009
CAS #: 000108872
Contaminant: CYCLOHEXANE, METHYL- C7H14
Amount(Lbs/Yr): 3.6268752000000002

Issue Date: Not reported
Expiration Date: Not reported
Year: 2009
CAS #: 000108883
Contaminant: TOLUENE
Amount(Lbs/Yr): 10.333375200000001

Issue Date: Not reported
Expiration Date: Not reported
Year: 2009
CAS #: 000108907
Contaminant: CHLOROBENZENE
Amount(Lbs/Yr): 0.47642975999999998

Issue Date: Not reported
Expiration Date: Not reported
Year: 2009
CAS #: 000108952
Contaminant: PHENOL
Amount(Lbs/Yr): 0.45174984000000001

Issue Date: Not reported
Expiration Date: Not reported
Year: 2009
CAS #: 000109660
Contaminant: PENTANE
Amount(Lbs/Yr): 16.417511999999999

Issue Date: Not reported
Expiration Date: Not reported
Year: 2009
CAS #: 000110543
Contaminant: HEXANE
Amount(Lbs/Yr): 4.7750279999999998

Issue Date: Not reported
Expiration Date: Not reported
Year: 2009
CAS #: 000110827
Contaminant: CYCLOHEXANE

DRAFT

TRANSCONTINENTAL ULTRA FLEX INC. (Continued) **S116041575**

Amount(Lbs/Yr): 3.3049632

Issue Date: Not reported
Expiration Date: Not reported
Year: 2009
CAS #: 000111659
Contaminant: OCTANE
Amount(Lbs/Yr): 0.79834176000000001

Issue Date: Not reported
Expiration Date: Not reported
Year: 2009
CAS #: 000111842
Contaminant: NONANE
Amount(Lbs/Yr): 0.33049632000000001

Issue Date: Not reported
Expiration Date: Not reported
Year: 2009
CAS #: 000120127
Contaminant: ANTHRACENE
Amount(Lbs/Yr): 7.7044271999999999E-3

Issue Date: Not reported
Expiration Date: Not reported
Year: 2009
CAS #: 000124389
Contaminant: CARBON DIOXIDE
Amount(Lbs/Yr): 1180344

Issue Date: Not reported
Expiration Date: Not reported
Year: 2009
CAS #: 000129000
Contaminant: PYRENE
Amount(Lbs/Yr): 6.2665536000000004E-3

Issue Date: Not reported
Expiration Date: Not reported
Year: 2009
CAS #: 000218019
Contaminant: CHRYSENE
Amount(Lbs/Yr): 7.2108288000000001E-3

Issue Date: Not reported
Expiration Date: Not reported
Year: 2009
CAS #: 000287923
Contaminant: CYCLOPENTANE
Amount(Lbs/Yr): 1.0161688799999999

Issue Date: Not reported
Expiration Date: Not reported
Year: 2009
CAS #: 000191242
Contaminant: BENZO[G,H,I]PERYLENE
Amount(Lbs/Yr): 2.6611400000000002E-4

DRAFT

TRANSCONTINENTAL ULTRA FLEX INC. (Continued) **S116041575**

Issue Date: Not reported
Expiration Date: Not reported
Year: 2009
CAS #: 000205992
Contaminant: BENZO[B]FLUORANTHENE
Amount(Lbs/Yr): 9.1315600000000004E-5

Issue Date: Not reported
Expiration Date: Not reported
Year: 2009
CAS #: 000206440
Contaminant: FLUORANTHENE
Amount(Lbs/Yr): 3.8736743999999998E-3

Issue Date: Not reported
Expiration Date: Not reported
Year: 2009
CAS #: 000207089
Contaminant: BENZO[K]FLUORANTHENE
Amount(Lbs/Yr): 4.5711499999999998E-5

Issue Date: Not reported
Expiration Date: Not reported
Year: 2009
CAS #: 000050000
Contaminant: FORMALDEHYDE
Amount(Lbs/Yr): 592.31808000000001

Issue Date: Not reported
Expiration Date: Not reported
Year: 2009
CAS #: 000056235
Contaminant: CARBON TETRACHLORIDE
Amount(Lbs/Yr): 0.65133527999999996

Issue Date: Not reported
Expiration Date: Not reported
Year: 2009
CAS #: 000067561
Contaminant: METHYL ALCOHOL
Amount(Lbs/Yr): 26.611391999999999

Issue Date: Not reported
Expiration Date: Not reported
Year: 2009
CAS #: 000067663
Contaminant: CHLOROFORM
Amount(Lbs/Yr): 0.50540183999999999

Issue Date: Not reported
Expiration Date: Not reported
Year: 2009
CAS #: 000071432
Contaminant: BENZENE
Amount(Lbs/Yr): 20.816976

Issue Date: Not reported

DRAFT

TRANSCONTINENTAL ULTRA FLEX INC. (Continued) **S116041575**

Expiration Date: Not reported
Year: 2009
CAS #: 000074828
Contaminant: METHANE
Amount(Lbs/Yr): 15559.08

Issue Date: Not reported
Expiration Date: Not reported
Year: 2009
CAS #: 000074840
Contaminant: ETHANE
Amount(Lbs/Yr): 760.78535999999997

Issue Date: Not reported
Expiration Date: Not reported
Year: 2009
CAS #: 000074986
Contaminant: PROPANE
Amount(Lbs/Yr): 307.96248000000003

Issue Date: Not reported
Expiration Date: Not reported
Year: 2009
CAS #: 000075014
Contaminant: VINYL CHLORIDE
Amount(Lbs/Yr): 0.26504087999999998

Issue Date: Not reported
Expiration Date: Not reported
Year: 2009
CAS #: 000075070
Contaminant: ACETALDEHYDE
Amount(Lbs/Yr): 83.267904000000001

Issue Date: Not reported
Expiration Date: Not reported
Year: 2009
CAS #: 001330207
Contaminant: XYLENE, M, O & P MIXT.
Amount(Lbs/Yr): 3.2775864000000001

Issue Date: Not reported
Expiration Date: Not reported
Year: 2009
CAS #: 007439921
Contaminant: LEAD
Amount(Lbs/Yr): 0.0140098033024143

Issue Date: Not reported
Expiration Date: Not reported
Year: 2009
CAS #: 007446095
Contaminant: SULFUR DIOXIDE
Amount(Lbs/Yr): 24.003122399999999

Issue Date: Not reported
Expiration Date: Not reported

DRAFT

TRANSCONTINENTAL ULTRA FLEX INC. (Continued) **S116041575**

Year: 2009
CAS #: 007664417
Contaminant: AMMONIA
Amount(Lbs/Yr): 19.135999999999999

Issue Date: Not reported
Expiration Date: Not reported
Year: 2009
CAS #: 0NY075025
Contaminant: PM 2.5
Amount(Lbs/Yr): 136.74501019669799

Issue Date: Not reported
Expiration Date: Not reported
Year: 2009
CAS #: 0NY075105
Contaminant: UNSPECIATED PM-10 (EMISSION STATEMENT USE ONLY)
Amount(Lbs/Yr): 545.49790275190003

Issue Date: Not reported
Expiration Date: Not reported
Year: 2009
CAS #: 0NY210000
Contaminant: OXIDES OF NITROGEN
Amount(Lbs/Yr): 6682

Issue Date: Not reported
Expiration Date: Not reported
Year: 2009
CAS #: 0NY998100
Contaminant: UNSPECIATED VOC (EMISSION STATEMENT USE ONLY)
Amount(Lbs/Yr): 83597.162490793198

Issue Date: Not reported
Expiration Date: Not reported
Year: 2009
CAS #: 000050000
Contaminant: FORMALDEHYDE
Amount(Lbs/Yr): 675.08496000000002

Issue Date: Not reported
Expiration Date: Not reported
Year: 2009
CAS #: 000050328
Contaminant: BENZO(A)PYRENE
Amount(Lbs/Yr): 6.9465400000000001E-5

Issue Date: Not reported
Expiration Date: Not reported
Year: 2009
CAS #: 000056235
Contaminant: CARBON TETRACHLORIDE
Amount(Lbs/Yr): 0.74234886

Issue Date: Not reported
Expiration Date: Not reported
Year: 2009

DRAFT

TRANSCONTINENTAL ULTRA FLEX INC. (Continued) **S116041575**

CAS #: 000056553
Contaminant: BENZO(A)ANTHRACENE
Amount(Lbs/Yr): 4.1092128000000004E-3

Issue Date: Not reported
Expiration Date: Not reported
Year: 2009
CAS #: 000067561
Contaminant: METHYL ALCOHOL
Amount(Lbs/Yr): 30.329903999999999

Issue Date: Not reported
Expiration Date: Not reported
Year: 2009
CAS #: 000067663
Contaminant: CHLOROFORM
Amount(Lbs/Yr): 0.57602357999999998

Issue Date: Not reported
Expiration Date: Not reported
Year: 2009
CAS #: 000071432
Contaminant: BENZENE
Amount(Lbs/Yr): 23.725812000000001

Issue Date: Not reported
Expiration Date: Not reported
Year: 2009
CAS #: 000074828
Contaminant: METHANE
Amount(Lbs/Yr): 17733.209999999999

Issue Date: Not reported
Expiration Date: Not reported
Year: 2009
CAS #: 000074840
Contaminant: ETHANE
Amount(Lbs/Yr): 867.09281999999996

Issue Date: Not reported
Expiration Date: Not reported
Year: 2009
CAS #: 000074986
Contaminant: PROPANE
Amount(Lbs/Yr): 350.99525999999997

Issue Date: Not reported
Expiration Date: Not reported
Year: 2009
CAS #: 000075014
Contaminant: VINYL CHLORIDE
Amount(Lbs/Yr): 0.30207605999999998

Issue Date: Not reported
Expiration Date: Not reported
Year: 2009
CAS #: 000075070

DRAFT

TRANSCONTINENTAL ULTRA FLEX INC. (Continued) **S116041575**

Contaminant: ACETALDEHYDE
Amount(Lbs/Yr): 94.903248000000005

Issue Date: Not reported
Expiration Date: Not reported
Year: 2009
CAS #: 000075092
Contaminant: DICHLOROMETHANE
Amount(Lbs/Yr): 1.7977806000000001

Issue Date: Not reported
Expiration Date: Not reported
Year: 2009
CAS #: 000075285
Contaminant: PROPANE, 2-METHYL
Amount(Lbs/Yr): 45.861750000000001

Issue Date: Not reported
Expiration Date: Not reported
Year: 2009
CAS #: 000075343
Contaminant: ETHANE, 1,1-DICHLORO-
Amount(Lbs/Yr): 0.47818517999999999

Issue Date: Not reported
Expiration Date: Not reported
Year: 2009
CAS #: 000078842
Contaminant: ISOBUTYRIC ALDEHYDE
Amount(Lbs/Yr): 5.3444225999999997

Issue Date: Not reported
Expiration Date: Not reported
Year: 2009
CAS #: 000078875
Contaminant: PROPANE, 1,2-DICHLORO
Amount(Lbs/Yr): 0.54544908000000003

Issue Date: Not reported
Expiration Date: Not reported
Year: 2009
CAS #: 000079005
Contaminant: ETHANE, 1,1,2-TRICHLORO
Amount(Lbs/Yr): 0.64451046000000001

Issue Date: Not reported
Expiration Date: Not reported
Year: 2009
CAS #: 000079345
Contaminant: 1,1,2,2-TETRACHLOROETHANE
Amount(Lbs/Yr): 0.81083574000000003

Issue Date: Not reported
Expiration Date: Not reported
Year: 2009
CAS #: 000083329
Contaminant: ACENAPHTHENE

DRAFT

TRANSCONTINENTAL ULTRA FLEX INC. (Continued) **S116041575**

Amount(Lbs/Yr): 1.6265634000000001E-2

Issue Date: Not reported
Expiration Date: Not reported
Year: 2009
CAS #: 000085018
Contaminant: PHENANTHRENE
Amount(Lbs/Yr): 4.3171194000000003E-2

Issue Date: Not reported
Expiration Date: Not reported
Year: 2009
CAS #: 000086737
Contaminant: FLUORENE
Amount(Lbs/Yr): 2.0668361999999999E-2

Issue Date: Not reported
Expiration Date: Not reported
Year: 2009
CAS #: 000091203
Contaminant: NAPHTHALENE
Amount(Lbs/Yr): 1.17772974

Issue Date: Not reported
Expiration Date: Not reported
Year: 2009
CAS #: 000091576
Contaminant: 2-METHYL NAPHTHALENE
Amount(Lbs/Yr): 0.26171771999999999

Issue Date: Not reported
Expiration Date: Not reported
Year: 2009
CAS #: 000092524
Contaminant: 1, 1 BIPHENYL
Amount(Lbs/Yr): 4.8307709999999997E-2

Issue Date: Not reported
Expiration Date: Not reported
Year: 2009
CAS #: 000095636
Contaminant: BENZENE, 1,2,4-TRIMETHYL-
Amount(Lbs/Yr): 1.3575078

Issue Date: Not reported
Expiration Date: Not reported
Year: 2009
CAS #: 000100414
Contaminant: ETHYLBENZENE
Amount(Lbs/Yr): 1.3208184000000001

Issue Date: Not reported
Expiration Date: Not reported
Year: 2009
CAS #: 000100425
Contaminant: STYRENE
Amount(Lbs/Yr): 0.67019304000000002

DRAFT

TRANSCONTINENTAL ULTRA FLEX INC. (Continued) **S116041575**

Issue Date: Not reported
Expiration Date: Not reported
Year: 2009
CAS #: 000106934
Contaminant: ETHANE, 1,2-DIBROMO
Amount(Lbs/Yr): 0.89766732000000005

Issue Date: Not reported
Expiration Date: Not reported
Year: 2009
CAS #: 000106978
Contaminant: BUTANE
Amount(Lbs/Yr): 58.091549999999998

Issue Date: Not reported
Expiration Date: Not reported
Year: 2009
CAS #: 000106990
Contaminant: 1,3-BUTADIENE
Amount(Lbs/Yr): 10.028435999999999

Issue Date: Not reported
Expiration Date: Not reported
Year: 2009
CAS #: 000107028
Contaminant: ACROLEIN
Amount(Lbs/Yr): 95.147844000000006

Issue Date: Not reported
Expiration Date: Not reported
Year: 2009
CAS #: 000107062
Contaminant: 1,2-DICHLOROETHANE
Amount(Lbs/Yr): 0.51609755999999996

Issue Date: Not reported
Expiration Date: Not reported
Year: 2009
CAS #: 000108678
Contaminant: BENZENE, 1,3,5-TRIMETHYL-
Amount(Lbs/Yr): 0.22013640000000001

Issue Date: Not reported
Expiration Date: Not reported
Year: 2009
CAS #: 000108872
Contaminant: CYCLOHEXANE, METHYL- C7H14
Amount(Lbs/Yr): 4.1336724

Issue Date: Not reported
Expiration Date: Not reported
Year: 2009
CAS #: 000108883
Contaminant: TOLUENE
Amount(Lbs/Yr): 11.7772974

Issue Date: Not reported

DRAFT

TRANSCONTINENTAL ULTRA FLEX INC. (Continued) **S116041575**

Expiration Date: Not reported
Year: 2009
CAS #: 000108907
Contaminant: CHLOROBENZENE
Amount(Lbs/Yr): 0.54300311999999995

Issue Date: Not reported
Expiration Date: Not reported
Year: 2009
CAS #: 000108952
Contaminant: PHENOL
Amount(Lbs/Yr): 0.51487457999999997

Issue Date: Not reported
Expiration Date: Not reported
Year: 2009
CAS #: 000109660
Contaminant: PENTANE
Amount(Lbs/Yr): 18.711594000000002

Issue Date: Not reported
Expiration Date: Not reported
Year: 2009
CAS #: 000110543
Contaminant: HEXANE
Amount(Lbs/Yr): 5.4422610000000002

Issue Date: Not reported
Expiration Date: Not reported
Year: 2009
CAS #: 000110827
Contaminant: CYCLOHEXANE
Amount(Lbs/Yr): 3.7667784000000002

Issue Date: Not reported
Expiration Date: Not reported
Year: 2009
CAS #: 000111659
Contaminant: OCTANE
Amount(Lbs/Yr): 0.90989712

Issue Date: Not reported
Expiration Date: Not reported
Year: 2009
CAS #: 000111762
Contaminant: ETHANOL, 2-BUTOXY-
Amount(Lbs/Yr): 10

Issue Date: Not reported
Expiration Date: Not reported
Year: 2009
CAS #: 000111842
Contaminant: NONANE
Amount(Lbs/Yr): 0.37667783999999999

Issue Date: Not reported
Expiration Date: Not reported

DRAFT

TRANSCONTINENTAL ULTRA FLEX INC. (Continued) **S116041575**

Year: 2009
CAS #: 000120127
Contaminant: ANTHRACENE
Amount(Lbs/Yr): 8.7809963999999994E-3

Issue Date: Not reported
Expiration Date: Not reported
Year: 2009
CAS #: 000124389
Contaminant: CARBON DIOXIDE
Amount(Lbs/Yr): 1345278

Issue Date: Not reported
Expiration Date: Not reported
Year: 2009
CAS #: 000129000
Contaminant: PYRENE
Amount(Lbs/Yr): 7.1422031999999998E-3

Issue Date: Not reported
Expiration Date: Not reported
Year: 2009
CAS #: 000191242
Contaminant: BENZO[G,H,I]PERYLENE
Amount(Lbs/Yr): 3.0329899999999998E-4

Issue Date: Not reported
Expiration Date: Not reported
Year: 2009
CAS #: 000205992
Contaminant: BENZO[B]FLUORANTHENE
Amount(Lbs/Yr): 0.0001040757

Issue Date: Not reported
Expiration Date: Not reported
Year: 2009
CAS #: 000206440
Contaminant: FLUORANTHENE
Amount(Lbs/Yr): 0.0044149578

Issue Date: Not reported
Expiration Date: Not reported
Year: 2009
CAS #: 000207089
Contaminant: BENZO[K]FLUORANTHENE
Amount(Lbs/Yr): 5.2098999999999997E-5

Issue Date: Not reported
Expiration Date: Not reported
Year: 2009
CAS #: 000218019
Contaminant: CHRYSENE
Amount(Lbs/Yr): 8.2184256000000008E-3

Issue Date: Not reported
Expiration Date: Not reported
Year: 2009

DRAFT

TRANSCONTINENTAL ULTRA FLEX INC. (Continued) **S116041575**

CAS #: 000287923
Contaminant: CYCLOPENTANE
Amount(Lbs/Yr): 1.15816206

Issue Date: Not reported
Expiration Date: Not reported
Year: 2009
CAS #: 000526738
Contaminant: BENZENE,1,2,3-TRIMETHYL-
Amount(Lbs/Yr): 0.43293492

Issue Date: Not reported
Expiration Date: Not reported
Year: 2009
CAS #: 000540841
Contaminant: PENTANE, 2,2,4-TRIMETHYL-
Amount(Lbs/Yr): 10.346410799999999

Issue Date: Not reported
Expiration Date: Not reported
Year: 2009
CAS #: 000542756
Contaminant: 1-PROPENE, 1,3-DICHLORO-
Amount(Lbs/Yr): 0.53566524000000004

Issue Date: Not reported
Expiration Date: Not reported
Year: 2009
CAS #: 000630080
Contaminant: CARBON MONOXIDE
Amount(Lbs/Yr): 6872.5910999999996

Issue Date: Not reported
Expiration Date: Not reported
Year: 2008
CAS #: 000526738
Contaminant: BENZENE,1,2,3-TRIMETHYL-
Amount(Lbs/Yr): 0.49106880000000003

Issue Date: Not reported
Expiration Date: Not reported
Year: 2008
CAS #: 000085018
Contaminant: PHENANTHRENE
Amount(Lbs/Yr): 4.8968159999999997E-2

Issue Date: Not reported
Expiration Date: Not reported
Year: 2008
CAS #: 000205992
Contaminant: BENZO[B]FLUORANTHENE
Amount(Lbs/Yr): 0.0001180507

Issue Date: Not reported
Expiration Date: Not reported
Year: 2008
CAS #: 000071432

DRAFT

TRANSCONTINENTAL ULTRA FLEX INC. (Continued) **S116041575**

Contaminant: BENZENE
Amount(Lbs/Yr): 26.91168

Issue Date: Not reported
Expiration Date: Not reported
Year: 2008
CAS #: 000111659
Contaminant: OCTANE
Amount(Lbs/Yr): 1.0320768

Issue Date: Not reported
Expiration Date: Not reported
Year: 2008
CAS #: 000067561
Contaminant: METHYL ALCOHOL
Amount(Lbs/Yr): 34.402560000000001

Issue Date: Not reported
Expiration Date: Not reported
Year: 2008
CAS #: 000110543
Contaminant: HEXANE
Amount(Lbs/Yr): 6.1730400000000003

Issue Date: Not reported
Expiration Date: Not reported
Year: 2008
CAS #: 000078842
Contaminant: ISOBUTYRIC ALDEHYDE
Amount(Lbs/Yr): 6.0620640000000003

Issue Date: Not reported
Expiration Date: Not reported
Year: 2008
CAS #: 0NY075025
Contaminant: PM 2.5
Amount(Lbs/Yr): 73.460226315110901

Issue Date: Not reported
Expiration Date: Not reported
Year: 2008
CAS #: 000108872
Contaminant: CYCLOHEXANE, METHYL- C7H14
Amount(Lbs/Yr): 4.6887359999999996

Issue Date: Not reported
Expiration Date: Not reported
Year: 2008
CAS #: 000086737
Contaminant: FLUORENE
Amount(Lbs/Yr): 2.3443680000000001E-2

Issue Date: Not reported
Expiration Date: Not reported
Year: 2008
CAS #: 000207089
Contaminant: BENZO[K]FLUORANTHENE

DRAFT

TRANSCONTINENTAL ULTRA FLEX INC. (Continued) **S116041575**

Amount(Lbs/Yr): 5.9094600000000002E-5

Issue Date: Not reported
Expiration Date: Not reported
Year: 2008
CAS #: 000110827
Contaminant: CYCLOHEXANE
Amount(Lbs/Yr): 4.2725759999999999

Issue Date: Not reported
Expiration Date: Not reported
Year: 2008
CAS #: 000074828
Contaminant: METHANE
Amount(Lbs/Yr): 20114.400000000001

Issue Date: Not reported
Expiration Date: Not reported
Year: 2008
CAS #: 000075014
Contaminant: VINYL CHLORIDE
Amount(Lbs/Yr): 0.34263840000000001

Issue Date: Not reported
Expiration Date: Not reported
Year: 2008
CAS #: 000050000
Contaminant: FORMALDEHYDE
Amount(Lbs/Yr): 765.73440000000005

Issue Date: Not reported
Expiration Date: Not reported
Year: 2008
CAS #: 000095636
Contaminant: BENZENE, 1,2,4-TRIMETHYL-
Amount(Lbs/Yr): 1.539792

Issue Date: Not reported
Expiration Date: Not reported
Year: 2008
CAS #: 0NY075105
Contaminant: UNSPECIATED PM-10 (EMISSION STATEMENT USE ONLY)
Amount(Lbs/Yr): 637.90650854770001

Issue Date: Not reported
Expiration Date: Not reported
Year: 2008
CAS #: 000107028
Contaminant: ACROLEIN
Amount(Lbs/Yr): 107.92416

Issue Date: Not reported
Expiration Date: Not reported
Year: 2008
CAS #: 000074986
Contaminant: PROPANE
Amount(Lbs/Yr): 398.12639999999999

DRAFT

TRANSCONTINENTAL ULTRA FLEX INC. (Continued) **S116041575**

Issue Date: Not reported
Expiration Date: Not reported
Year: 2008
CAS #: 000124389
Contaminant: CARBON DIOXIDE
Amount(Lbs/Yr): 1525920

Issue Date: Not reported
Expiration Date: Not reported
Year: 2008
CAS #: 007439921
Contaminant: LEAD
Amount(Lbs/Yr): 1.1779684889152001E-2

Issue Date: Not reported
Expiration Date: Not reported
Year: 2008
CAS #: 001330207
Contaminant: XYLENE, M, O & P MIXT.
Amount(Lbs/Yr): 3.7176960000000001

Issue Date: Not reported
Expiration Date: Not reported
Year: 2008
CAS #: 000107062
Contaminant: 1,2-DICHLOROETHANE
Amount(Lbs/Yr): 0.58539839999999999

Issue Date: Not reported
Expiration Date: Not reported
Year: 2008
CAS #: 000108907
Contaminant: CHLOROBENZENE
Amount(Lbs/Yr): 0.61591680000000004

Issue Date: Not reported
Expiration Date: Not reported
Year: 2008
CAS #: 000106990
Contaminant: 1,3-BUTADIENE
Amount(Lbs/Yr): 11.37504

Issue Date: Not reported
Expiration Date: Not reported
Year: 2008
CAS #: 000108952
Contaminant: PHENOL
Amount(Lbs/Yr): 0.58401119999999995

Issue Date: Not reported
Expiration Date: Not reported
Year: 2008
CAS #: 000100425
Contaminant: STYRENE
Amount(Lbs/Yr): 0.76018560000000002

Issue Date: Not reported

DRAFT

TRANSCONTINENTAL ULTRA FLEX INC. (Continued) **S116041575**

Expiration Date: Not reported
Year: 2008
CAS #: 000111842
Contaminant: NONANE
Amount(Lbs/Yr): 0.42725760000000002

Issue Date: Not reported
Expiration Date: Not reported
Year: 2008
CAS #: 000075343
Contaminant: ETHANE, 1,1-DICHLORO-
Amount(Lbs/Yr): 0.54239519999999997

Issue Date: Not reported
Expiration Date: Not reported
Year: 2008
CAS #: 000067663
Contaminant: CHLOROFORM
Amount(Lbs/Yr): 0.65337120000000004

Issue Date: Not reported
Expiration Date: Not reported
Year: 2008
CAS #: 000287923
Contaminant: CYCLOPENTANE
Amount(Lbs/Yr): 1.3136783999999999

Issue Date: Not reported
Expiration Date: Not reported
Year: 2008
CAS #: 0NY998100
Contaminant: UNSPECIATED VOC (EMISSION STATEMENT USE ONLY)
Amount(Lbs/Yr): 60162.127612576398

Issue Date: Not reported
Expiration Date: Not reported
Year: 2008
CAS #: 000079345
Contaminant: 1,1,2,2-TETRACHLOROETHANE
Amount(Lbs/Yr): 0.91971360000000002

Issue Date: Not reported
Expiration Date: Not reported
Year: 2008
CAS #: 000092524
Contaminant: 1, 1 BIPHENYL
Amount(Lbs/Yr): 0.0547944

Issue Date: Not reported
Expiration Date: Not reported
Year: 2008
CAS #: 000106978
Contaminant: BUTANE
Amount(Lbs/Yr): 65.891999999999996

Issue Date: Not reported
Expiration Date: Not reported

DRAFT

TRANSCONTINENTAL ULTRA FLEX INC. (Continued) **S116041575**

Year: 2008
CAS #: 000078875
Contaminant: PROPANE, 1,2-DICHLORO
Amount(Lbs/Yr): 0.6186912

Issue Date: Not reported
Expiration Date: Not reported
Year: 2008
CAS #: 000206440
Contaminant: FLUORANTHENE
Amount(Lbs/Yr): 5.0077919999999996E-3

Issue Date: Not reported
Expiration Date: Not reported
Year: 2008
CAS #: 0NY210000
Contaminant: OXIDES OF NITROGEN
Amount(Lbs/Yr): 5900.2960000000003

Issue Date: Not reported
Expiration Date: Not reported
Year: 2008
CAS #: 000083329
Contaminant: ACENAPHTHENE
Amount(Lbs/Yr): 1.8449759999999999E-2

Issue Date: Not reported
Expiration Date: Not reported
Year: 2008
CAS #: 000111762
Contaminant: ETHANOL, 2-BUTOXY-
Amount(Lbs/Yr): 11

Issue Date: Not reported
Expiration Date: Not reported
Year: 2008
CAS #: 000218019
Contaminant: CHRYSENE
Amount(Lbs/Yr): 9.3219840000000002E-3

Issue Date: Not reported
Expiration Date: Not reported
Year: 2008
CAS #: 000056553
Contaminant: BENZO(A)ANTHRACENE
Amount(Lbs/Yr): 4.6609920000000001E-3

Issue Date: Not reported
Expiration Date: Not reported
Year: 2008
CAS #: 000109660
Contaminant: PENTANE
Amount(Lbs/Yr): 21.224160000000001

Issue Date: Not reported
Expiration Date: Not reported
Year: 2008

DRAFT

TRANSCONTINENTAL ULTRA FLEX INC. (Continued) **S116041575**

CAS #: 000191242
Contaminant: BENZO[G,H,I]PERYLENE
Amount(Lbs/Yr): 3.4402560000000002E-4

Issue Date: Not reported
Expiration Date: Not reported
Year: 2008
CAS #: 000079005
Contaminant: ETHANE, 1,1,2-TRICHLORO
Amount(Lbs/Yr): 0.73105439999999999

Issue Date: Not reported
Expiration Date: Not reported
Year: 2008
CAS #: 000075285
Contaminant: PROPANE, 2-METHYL
Amount(Lbs/Yr): 52.020000000000003

Issue Date: Not reported
Expiration Date: Not reported
Year: 2008
CAS #: 000091203
Contaminant: NAPHTHALENE
Amount(Lbs/Yr): 1.3358736

Issue Date: Not reported
Expiration Date: Not reported
Year: 2008
CAS #: 000075070
Contaminant: ACETALDEHYDE
Amount(Lbs/Yr): 107.64672

Issue Date: Not reported
Expiration Date: Not reported
Year: 2008
CAS #: 000091576
Contaminant: 2-METHYL NAPHTHALENE
Amount(Lbs/Yr): 0.29686079999999998

Issue Date: Not reported
Expiration Date: Not reported
Year: 2008
CAS #: 000056235
Contaminant: CARBON TETRACHLORIDE
Amount(Lbs/Yr): 0.84203039999999996

Issue Date: Not reported
Expiration Date: Not reported
Year: 2008
CAS #: 000074840
Contaminant: ETHANE
Amount(Lbs/Yr): 983.52480000000003

Issue Date: Not reported
Expiration Date: Not reported
Year: 2008
CAS #: 000100414

DRAFT

TRANSCONTINENTAL ULTRA FLEX INC. (Continued) **S116041575**

Contaminant: ETHYLBENZENE
Amount(Lbs/Yr): 1.498176

Issue Date: Not reported
Expiration Date: Not reported
Year: 2008
CAS #: 000129000
Contaminant: PYRENE
Amount(Lbs/Yr): 8.1012480000000001E-3

Issue Date: Not reported
Expiration Date: Not reported
Year: 2008
CAS #: 000050328
Contaminant: BENZO(A)PYRENE
Amount(Lbs/Yr): 7.8793000000000003E-5

Issue Date: Not reported
Expiration Date: Not reported
Year: 2008
CAS #: 007446095
Contaminant: SULFUR DIOXIDE
Amount(Lbs/Yr): 22.292736000000001

Issue Date: Not reported
Expiration Date: Not reported
Year: 2008
CAS #: 000540841
Contaminant: PENTANE, 2,2,4-TRIMETHYL-
Amount(Lbs/Yr): 11.735711999999999

Issue Date: Not reported
Expiration Date: Not reported
Year: 2008
CAS #: 000108678
Contaminant: BENZENE, 1,3,5-TRIMETHYL-
Amount(Lbs/Yr): 0.249696

Issue Date: Not reported
Expiration Date: Not reported
Year: 2008
CAS #: 000120127
Contaminant: ANTHRACENE
Amount(Lbs/Yr): 9.9600959999999999E-3

Issue Date: Not reported
Expiration Date: Not reported
Year: 2008
CAS #: 000108883
Contaminant: TOLUENE
Amount(Lbs/Yr): 13.358736

Issue Date: Not reported
Expiration Date: Not reported
Year: 2008
CAS #: 000542756
Contaminant: 1-PROPENE, 1,3-DICHLORO-

DRAFT

TRANSCONTINENTAL ULTRA FLEX INC. (Continued) **S116041575**

Amount(Lbs/Yr): 0.60759359999999996

Issue Date: Not reported
Expiration Date: Not reported
Year: 2008
CAS #: 007664417
Contaminant: AMMONIA
Amount(Lbs/Yr): 30.655999999999999

Issue Date: Not reported
Expiration Date: Not reported
Year: 2008
CAS #: 000106934
Contaminant: ETHANE, 1,2-DIBROMO
Amount(Lbs/Yr): 1.0182047999999999

Issue Date: Not reported
Expiration Date: Not reported
Year: 2008
CAS #: 000075092
Contaminant: DICHLOROMETHANE
Amount(Lbs/Yr): 2.0391840000000001

Issue Date: Not reported
Expiration Date: Not reported
Year: 2008
CAS #: 000630080
Contaminant: CARBON MONOXIDE
Amount(Lbs/Yr): 7104.7439999999997

Issue Date: Not reported
Expiration Date: Not reported
Year: 2007
CAS #: 000129000
Contaminant: PYRENE
Amount(Lbs/Yr): 7.8748896000000006E-3

Issue Date: Not reported
Expiration Date: Not reported
Year: 2007
CAS #: 000095636
Contaminant: BENZENE, 1,2,4-TRIMETHYL-
Amount(Lbs/Yr): 1.4967684000000001

Issue Date: Not reported
Expiration Date: Not reported
Year: 2007
CAS #: 0NY998100
Contaminant: UNSPECIATED VOC (EMISSION STATEMENT USE ONLY)
Amount(Lbs/Yr): 60049.549664577797

Issue Date: Not reported
Expiration Date: Not reported
Year: 2007
CAS #: 000106990
Contaminant: 1,3-BUTADIENE
Amount(Lbs/Yr): 11.057207999999999

DRAFT

TRANSCONTINENTAL ULTRA FLEX INC. (Continued) **S116041575**

Issue Date: Not reported
Expiration Date: Not reported
Year: 2007
CAS #: 007439921
Contaminant: LEAD
Amount(Lbs/Yr): 8.8348069205973299E-3

Issue Date: Not reported
Expiration Date: Not reported
Year: 2007
CAS #: 0NY075025
Contaminant: PM 2.5
Amount(Lbs/Yr): 45.247723393079397

Issue Date: Not reported
Expiration Date: Not reported
Year: 2007
CAS #: 000108952
Contaminant: PHENOL
Amount(Lbs/Yr): 0.56769323999999999

Issue Date: Not reported
Expiration Date: Not reported
Year: 2007
CAS #: 000079005
Contaminant: ETHANE, 1,1,2-TRICHLORO
Amount(Lbs/Yr): 0.71062787999999999

Issue Date: Not reported
Expiration Date: Not reported
Year: 2007
CAS #: 000083329
Contaminant: ACENAPHTHENE
Amount(Lbs/Yr): 1.7934252000000001E-2

Issue Date: Not reported
Expiration Date: Not reported
Year: 2007
CAS #: 000111659
Contaminant: OCTANE
Amount(Lbs/Yr): 1.00323936

Issue Date: Not reported
Expiration Date: Not reported
Year: 2007
CAS #: 000078875
Contaminant: PROPANE, 1,2-DICHLORO
Amount(Lbs/Yr): 0.60140424000000003

Issue Date: Not reported
Expiration Date: Not reported
Year: 2007
CAS #: 007446095
Contaminant: SULFUR DIOXIDE
Amount(Lbs/Yr): 18.530827200000001

Issue Date: Not reported

DRAFT

TRANSCONTINENTAL ULTRA FLEX INC. (Continued) **S116041575**

Expiration Date: Not reported
Year: 2007
CAS #: 000630080
Contaminant: CARBON MONOXIDE
Amount(Lbs/Yr): 6466.7658000000001

Issue Date: Not reported
Expiration Date: Not reported
Year: 2007
CAS #: 000075092
Contaminant: DICHLOROMETHANE
Amount(Lbs/Yr): 1.9822067999999999

Issue Date: Not reported
Expiration Date: Not reported
Year: 2007
CAS #: 000287923
Contaminant: CYCLOPENTANE
Amount(Lbs/Yr): 1.2769726800000001

Issue Date: Not reported
Expiration Date: Not reported
Year: 2007
CAS #: 000074840
Contaminant: ETHANE
Amount(Lbs/Yr): 956.04395999999997

Issue Date: Not reported
Expiration Date: Not reported
Year: 2007
CAS #: 000207089
Contaminant: BENZO[K]FLUORANTHENE
Amount(Lbs/Yr): 0.0000574436

Issue Date: Not reported
Expiration Date: Not reported
Year: 2007
CAS #: 000205992
Contaminant: BENZO[B]FLUORANTHENE
Amount(Lbs/Yr): 0.0001147523

Issue Date: Not reported
Expiration Date: Not reported
Year: 2007
CAS #: 000124389
Contaminant: CARBON DIOXIDE
Amount(Lbs/Yr): 1483284

Issue Date: Not reported
Expiration Date: Not reported
Year: 2007
CAS #: 000091203
Contaminant: NAPHTHALENE
Amount(Lbs/Yr): 1.29854772

Issue Date: Not reported
Expiration Date: Not reported

DRAFT

TRANSCONTINENTAL ULTRA FLEX INC. (Continued) **S116041575**

Year: 2007
CAS #: 000107062
Contaminant: 1,2-DICHLOROETHANE
Amount(Lbs/Yr): 0.56904167999999999

Issue Date: Not reported
Expiration Date: Not reported
Year: 2007
CAS #: 000526738
Contaminant: BENZENE,1,2,3-TRIMETHYL-
Amount(Lbs/Yr): 0.47734776000000001

Issue Date: Not reported
Expiration Date: Not reported
Year: 2007
CAS #: 000050328
Contaminant: BENZO(A)PYRENE
Amount(Lbs/Yr): 0.0000765914

Issue Date: Not reported
Expiration Date: Not reported
Year: 2007
CAS #: 000111842
Contaminant: NONANE
Amount(Lbs/Yr): 0.41531952

Issue Date: Not reported
Expiration Date: Not reported
Year: 2007
CAS #: 000110543
Contaminant: HEXANE
Amount(Lbs/Yr): 6.0005579999999998

Issue Date: Not reported
Expiration Date: Not reported
Year: 2007
CAS #: 000110827
Contaminant: CYCLOHEXANE
Amount(Lbs/Yr): 4.1531951999999999

Issue Date: Not reported
Expiration Date: Not reported
Year: 2007
CAS #: 000206440
Contaminant: FLUORANTHENE
Amount(Lbs/Yr): 4.8678684000000002E-3

Issue Date: Not reported
Expiration Date: Not reported
Year: 2007
CAS #: 000091576
Contaminant: 2-METHYL NAPHTHALENE
Amount(Lbs/Yr): 0.28856616000000002

Issue Date: Not reported
Expiration Date: Not reported
Year: 2007

DRAFT

TRANSCONTINENTAL ULTRA FLEX INC. (Continued) **S116041575**

CAS #: 000109660
Contaminant: PENTANE
Amount(Lbs/Yr): 20.631132000000001

Issue Date: Not reported
Expiration Date: Not reported
Year: 2007
CAS #: 000050000
Contaminant: FORMALDEHYDE
Amount(Lbs/Yr): 744.33888000000002

Issue Date: Not reported
Expiration Date: Not reported
Year: 2007
CAS #: 0NY210000
Contaminant: OXIDES OF NITROGEN
Amount(Lbs/Yr): 5212.2641999999996

Issue Date: Not reported
Expiration Date: Not reported
Year: 2007
CAS #: 001330207
Contaminant: XYLENE, M, O & P MIXT.
Amount(Lbs/Yr): 8.6138192

Issue Date: Not reported
Expiration Date: Not reported
Year: 2007
CAS #: 000120127
Contaminant: ANTHRACENE
Amount(Lbs/Yr): 9.6817992000000005E-3

Issue Date: Not reported
Expiration Date: Not reported
Year: 2007
CAS #: 000100414
Contaminant: ETHYLBENZENE
Amount(Lbs/Yr): 6.4563151999999997

Issue Date: Not reported
Expiration Date: Not reported
Year: 2007
CAS #: 000075070
Contaminant: ACETALDEHYDE
Amount(Lbs/Yr): 104.638944

Issue Date: Not reported
Expiration Date: Not reported
Year: 2007
CAS #: 000056235
Contaminant: CARBON TETRACHLORIDE
Amount(Lbs/Yr): 0.81850308000000005

Issue Date: Not reported
Expiration Date: Not reported
Year: 2007
CAS #: 000106934

DRAFT

TRANSCONTINENTAL ULTRA FLEX INC. (Continued) **S116041575**

Contaminant: ETHANE, 1,2-DIBROMO
Amount(Lbs/Yr): 0.98975495999999996

Issue Date: Not reported
Expiration Date: Not reported
Year: 2007
CAS #: 000540841
Contaminant: PENTANE, 2,2,4-TRIMETHYL-
Amount(Lbs/Yr): 11.4078024

Issue Date: Not reported
Expiration Date: Not reported
Year: 2007
CAS #: 000092524
Contaminant: 1, 1 BIPHENYL
Amount(Lbs/Yr): 5.3263379999999999E-2

Issue Date: Not reported
Expiration Date: Not reported
Year: 2007
CAS #: 000067561
Contaminant: METHYL ALCOHOL
Amount(Lbs/Yr): 33.441312000000003

Issue Date: Not reported
Expiration Date: Not reported
Year: 2007
CAS #: 000542756
Contaminant: 1-PROPENE, 1,3-DICHLORO-
Amount(Lbs/Yr): 0.59061671999999998

Issue Date: Not reported
Expiration Date: Not reported
Year: 2007
CAS #: 000075343
Contaminant: ETHANE, 1,1-DICHLORO-
Amount(Lbs/Yr): 0.52724004000000002

Issue Date: Not reported
Expiration Date: Not reported
Year: 2007
CAS #: 000108883
Contaminant: TOLUENE
Amount(Lbs/Yr): 12.9854772

Issue Date: Not reported
Expiration Date: Not reported
Year: 2007
CAS #: 000075285
Contaminant: PROPANE, 2-METHYL
Amount(Lbs/Yr): 50.566499999999998

Issue Date: Not reported
Expiration Date: Not reported
Year: 2007
CAS #: 007664417
Contaminant: AMMONIA

DRAFT

TRANSCONTINENTAL ULTRA FLEX INC. (Continued) **S116041575**

Amount(Lbs/Yr): 18.783999999999999

Issue Date: Not reported
Expiration Date: Not reported
Year: 2007
CAS #: 000100425
Contaminant: STYRENE
Amount(Lbs/Yr): 0.73894512000000001

Issue Date: Not reported
Expiration Date: Not reported
Year: 2007
CAS #: 000191242
Contaminant: BENZO[G,H,I]PERYLENE
Amount(Lbs/Yr): 3.3441310000000002E-4

Issue Date: Not reported
Expiration Date: Not reported
Year: 2007
CAS #: 000108872
Contaminant: CYCLOHEXANE, METHYL- C7H14
Amount(Lbs/Yr): 4.5577272000000004

Issue Date: Not reported
Expiration Date: Not reported
Year: 2007
CAS #: 000108678
Contaminant: BENZENE, 1,3,5-TRIMETHYL-
Amount(Lbs/Yr): 0.2427192

Issue Date: Not reported
Expiration Date: Not reported
Year: 2007
CAS #: 000106978
Contaminant: BUTANE
Amount(Lbs/Yr): 64.050899999999999

Issue Date: Not reported
Expiration Date: Not reported
Year: 2007
CAS #: 000067663
Contaminant: CHLOROFORM
Amount(Lbs/Yr): 0.63511523999999997

Issue Date: Not reported
Expiration Date: Not reported
Year: 2007
CAS #: 000071432
Contaminant: BENZENE
Amount(Lbs/Yr): 26.159735999999999

Issue Date: Not reported
Expiration Date: Not reported
Year: 2007
CAS #: 000218019
Contaminant: CHRYSENE
Amount(Lbs/Yr): 9.0615168000000006E-3

DRAFT

TRANSCONTINENTAL ULTRA FLEX INC. (Continued) **S116041575**

Issue Date: Not reported
Expiration Date: Not reported
Year: 2007
CAS #: 000085018
Contaminant: PHENANTHRENE
Amount(Lbs/Yr): 4.7599931999999998E-2

Issue Date: Not reported
Expiration Date: Not reported
Year: 2007
CAS #: 000056553
Contaminant: BENZO(A)ANTHRACENE
Amount(Lbs/Yr): 4.5307584000000003E-3

Issue Date: Not reported
Expiration Date: Not reported
Year: 2007
CAS #: 000075014
Contaminant: VINYL CHLORIDE
Amount(Lbs/Yr): 0.33306468

Issue Date: Not reported
Expiration Date: Not reported
Year: 2007
CAS #: 000078842
Contaminant: ISOBUTYRIC ALDEHYDE
Amount(Lbs/Yr): 5.8926828000000002

Issue Date: Not reported
Expiration Date: Not reported
Year: 2007
CAS #: 0NY075105
Contaminant: UNSPECIATED PM-10 (EMISSION STATEMENT USE ONLY)
Amount(Lbs/Yr): 606.48423902939999

Issue Date: Not reported
Expiration Date: Not reported
Year: 2007
CAS #: 000107028
Contaminant: ACROLEIN
Amount(Lbs/Yr): 104.908632

Issue Date: Not reported
Expiration Date: Not reported
Year: 2007
CAS #: 000086737
Contaminant: FLUORENE
Amount(Lbs/Yr): 2.2788636000000001E-2

Issue Date: Not reported
Expiration Date: Not reported
Year: 2007
CAS #: 000074986
Contaminant: PROPANE
Amount(Lbs/Yr): 387.00227999999998

Issue Date: Not reported

DRAFT

TRANSCONTINENTAL ULTRA FLEX INC. (Continued) **S116041575**

Expiration Date: Not reported
Year: 2007
CAS #: 000079345
Contaminant: 1,1,2,2-TETRACHLOROETHANE
Amount(Lbs/Yr): 0.89401571999999996

Issue Date: Not reported
Expiration Date: Not reported
Year: 2007
CAS #: 000108907
Contaminant: CHLOROBENZENE
Amount(Lbs/Yr): 0.59870736000000002

Issue Date: Not reported
Expiration Date: Not reported
Year: 2007
CAS #: 000074828
Contaminant: METHANE
Amount(Lbs/Yr): 19552.380000000001

Issue Date: Not reported
Expiration Date: Not reported
Year: 2006
CAS #: 000075343
Contaminant: ETHANE, 1,1-DICHLORO-
Amount(Lbs/Yr): 0.49692972000000002

Issue Date: Not reported
Expiration Date: Not reported
Year: 2006
CAS #: 000287923
Contaminant: CYCLOPENTANE
Amount(Lbs/Yr): 1.20356124

Issue Date: Not reported
Expiration Date: Not reported
Year: 2006
CAS #: 000526738
Contaminant: BENZENE,1,2,3-TRIMETHYL-
Amount(Lbs/Yr): 0.44990567999999997

Issue Date: Not reported
Expiration Date: Not reported
Year: 2006
CAS #: 000540841
Contaminant: PENTANE, 2,2,4-TRIMETHYL-
Amount(Lbs/Yr): 10.7519832

Issue Date: Not reported
Expiration Date: Not reported
Year: 2006
CAS #: 000542756
Contaminant: 1-PROPENE, 1,3-DICHLORO-
Amount(Lbs/Yr): 0.55666296000000004

Issue Date: Not reported
Expiration Date: Not reported

DRAFT

TRANSCONTINENTAL ULTRA FLEX INC. (Continued) **S116041575**

Year: 2006
CAS #: 000630080
Contaminant: CARBON MONOXIDE
Amount(Lbs/Yr): 5967.8094000000001

Issue Date: Not reported
Expiration Date: Not reported
Year: 2006
CAS #: 001330207
Contaminant: XYLENE, M, O & P MIXT.
Amount(Lbs/Yr): 9.4060655999999998

Issue Date: Not reported
Expiration Date: Not reported
Year: 2006
CAS #: 007439921
Contaminant: LEAD
Amount(Lbs/Yr): 7.5698802710347998E-3

Issue Date: Not reported
Expiration Date: Not reported
Year: 2006
CAS #: 007446095
Contaminant: SULFUR DIOXIDE
Amount(Lbs/Yr): 16.557009600000001

Issue Date: Not reported
Expiration Date: Not reported
Year: 2006
CAS #: 007664417
Contaminant: AMMONIA
Amount(Lbs/Yr): 11.648

Issue Date: Not reported
Expiration Date: Not reported
Year: 2006
CAS #: 0NY075025
Contaminant: PM 2.5
Amount(Lbs/Yr): 28.264122719728999

Issue Date: Not reported
Expiration Date: Not reported
Year: 2006
CAS #: 0NY075105
Contaminant: UNSPECIATED PM-10 (EMISSION STATEMENT USE ONLY)
Amount(Lbs/Yr): 574.49366999300003

Issue Date: Not reported
Expiration Date: Not reported
Year: 2006
CAS #: 0NY210000
Contaminant: OXIDES OF NITROGEN
Amount(Lbs/Yr): 5543.549

Issue Date: Not reported
Expiration Date: Not reported
Year: 2006

DRAFT

TRANSCONTINENTAL ULTRA FLEX INC. (Continued) **S116041575**

CAS #: 0NY998100
Contaminant: UNSPECIATED VOC (EMISSION STATEMENT USE ONLY)
Amount(Lbs/Yr): 61278.2687685809

Issue Date: Not reported
Expiration Date: Not reported
Year: 2006
CAS #: 000111762
Contaminant: ETHANOL, 2-BUTOXY-
Amount(Lbs/Yr): 3

Issue Date: Not reported
Expiration Date: Not reported
Year: 2006
CAS #: 000050328
Contaminant: BENZO(A)PYRENE
Amount(Lbs/Yr): 7.2188300000000001E-5

Issue Date: Not reported
Expiration Date: Not reported
Year: 2006
CAS #: 000056553
Contaminant: BENZO(A)ANTHRACENE
Amount(Lbs/Yr): 4.2702911999999999E-3

Issue Date: Not reported
Expiration Date: Not reported
Year: 2006
CAS #: 000191242
Contaminant: BENZO[G,H,I]PERYLENE
Amount(Lbs/Yr): 3.1518820000000001E-4

Issue Date: Not reported
Expiration Date: Not reported
Year: 2006
CAS #: 000205992
Contaminant: BENZO[B]FLUORANTHENE
Amount(Lbs/Yr): 0.0001081552

Issue Date: Not reported
Expiration Date: Not reported
Year: 2006
CAS #: 000078842
Contaminant: ISOBUTYRIC ALDEHYDE
Amount(Lbs/Yr): 5.5539204

Issue Date: Not reported
Expiration Date: Not reported
Year: 2006
CAS #: 000078875
Contaminant: PROPANE, 1,2-DICHLORO
Amount(Lbs/Yr): 0.56683032

Issue Date: Not reported
Expiration Date: Not reported
Year: 2006
CAS #: 000079005

DRAFT

TRANSCONTINENTAL ULTRA FLEX INC. (Continued) **S116041575**

Contaminant: ETHANE, 1,1,2-TRICHLORO
Amount(Lbs/Yr): 0.66977483999999998

Issue Date: Not reported
Expiration Date: Not reported
Year: 2006
CAS #: 000079345
Contaminant: 1,1,2,2-TETRACHLOROETHANE
Amount(Lbs/Yr): 0.84261995999999995

Issue Date: Not reported
Expiration Date: Not reported
Year: 2006
CAS #: 000083329
Contaminant: ACENAPHTHENE
Amount(Lbs/Yr): 1.6903235999999999E-2

Issue Date: Not reported
Expiration Date: Not reported
Year: 2006
CAS #: 000206440
Contaminant: FLUORANTHENE
Amount(Lbs/Yr): 4.5880212000000004E-3

Issue Date: Not reported
Expiration Date: Not reported
Year: 2006
CAS #: 000207089
Contaminant: BENZO[K]FLUORANTHENE
Amount(Lbs/Yr): 5.4141200000000003E-5

Issue Date: Not reported
Expiration Date: Not reported
Year: 2006
CAS #: 000085018
Contaminant: PHENANTHRENE
Amount(Lbs/Yr): 4.4863475999999999E-2

Issue Date: Not reported
Expiration Date: Not reported
Year: 2006
CAS #: 000086737
Contaminant: FLUORENE
Amount(Lbs/Yr): 0.021478548

Issue Date: Not reported
Expiration Date: Not reported
Year: 2006
CAS #: 000091203
Contaminant: NAPHTHALENE
Amount(Lbs/Yr): 1.2238959599999999

Issue Date: Not reported
Expiration Date: Not reported
Year: 2006
CAS #: 000091576
Contaminant: 2-METHYL NAPHTHALENE

DRAFT

TRANSCONTINENTAL ULTRA FLEX INC. (Continued) **S116041575**

Amount(Lbs/Yr): 0.27197687999999998

Issue Date: Not reported
Expiration Date: Not reported
Year: 2006
CAS #: 000092524
Contaminant: 1, 1 BIPHENYL
Amount(Lbs/Yr): 5.0201339999999997E-2

Issue Date: Not reported
Expiration Date: Not reported
Year: 2006
CAS #: 000095636
Contaminant: BENZENE, 1,2,4-TRIMETHYL-
Amount(Lbs/Yr): 1.4107212

Issue Date: Not reported
Expiration Date: Not reported
Year: 2006
CAS #: 000100414
Contaminant: ETHYLBENZENE
Amount(Lbs/Yr): 6.3725936000000001

Issue Date: Not reported
Expiration Date: Not reported
Year: 2006
CAS #: 000100425
Contaminant: STYRENE
Amount(Lbs/Yr): 0.69646416

Issue Date: Not reported
Expiration Date: Not reported
Year: 2006
CAS #: 000106934
Contaminant: ETHANE, 1,2-DIBROMO
Amount(Lbs/Yr): 0.93285527999999995

Issue Date: Not reported
Expiration Date: Not reported
Year: 2006
CAS #: 000106978
Contaminant: BUTANE
Amount(Lbs/Yr): 60.368699999999997

Issue Date: Not reported
Expiration Date: Not reported
Year: 2006
CAS #: 000106990
Contaminant: 1,3-BUTADIENE
Amount(Lbs/Yr): 10.421544000000001

Issue Date: Not reported
Expiration Date: Not reported
Year: 2006
CAS #: 000107028
Contaminant: ACROLEIN
Amount(Lbs/Yr): 98.877576000000005

DRAFT

TRANSCONTINENTAL ULTRA FLEX INC. (Continued) **S116041575**

Issue Date: Not reported
Expiration Date: Not reported
Year: 2006
CAS #: 000107062
Contaminant: 1,2-DICHLOROETHANE
Amount(Lbs/Yr): 0.53632824000000001

Issue Date: Not reported
Expiration Date: Not reported
Year: 2006
CAS #: 000108678
Contaminant: BENZENE, 1,3,5-TRIMETHYL-
Amount(Lbs/Yr): 0.22876560000000001

Issue Date: Not reported
Expiration Date: Not reported
Year: 2006
CAS #: 000108872
Contaminant: CYCLOHEXANE, METHYL- C7H14
Amount(Lbs/Yr): 4.2957096000000003

Issue Date: Not reported
Expiration Date: Not reported
Year: 2006
CAS #: 000108883
Contaminant: TOLUENE
Amount(Lbs/Yr): 12.238959599999999

Issue Date: Not reported
Expiration Date: Not reported
Year: 2006
CAS #: 000108907
Contaminant: CHLOROBENZENE
Amount(Lbs/Yr): 0.56428847999999998

Issue Date: Not reported
Expiration Date: Not reported
Year: 2006
CAS #: 000108952
Contaminant: PHENOL
Amount(Lbs/Yr): 0.53505731999999995

Issue Date: Not reported
Expiration Date: Not reported
Year: 2006
CAS #: 000109660
Contaminant: PENTANE
Amount(Lbs/Yr): 19.445076

Issue Date: Not reported
Expiration Date: Not reported
Year: 2006
CAS #: 000110543
Contaminant: HEXANE
Amount(Lbs/Yr): 5.6555939999999998

Issue Date: Not reported

DRAFT

TRANSCONTINENTAL ULTRA FLEX INC. (Continued) **S116041575**

Expiration Date: Not reported
Year: 2006
CAS #: 000110827
Contaminant: CYCLOHEXANE
Amount(Lbs/Yr): 3.9144336000000002

Issue Date: Not reported
Expiration Date: Not reported
Year: 2006
CAS #: 000111659
Contaminant: OCTANE
Amount(Lbs/Yr): 0.94556448000000004

Issue Date: Not reported
Expiration Date: Not reported
Year: 2006
CAS #: 000111842
Contaminant: NONANE
Amount(Lbs/Yr): 0.39144336000000002

Issue Date: Not reported
Expiration Date: Not reported
Year: 2006
CAS #: 000120127
Contaminant: ANTHRACENE
Amount(Lbs/Yr): 9.1252056000000002E-3

Issue Date: Not reported
Expiration Date: Not reported
Year: 2006
CAS #: 000124389
Contaminant: CARBON DIOXIDE
Amount(Lbs/Yr): 1398012

Issue Date: Not reported
Expiration Date: Not reported
Year: 2006
CAS #: 000129000
Contaminant: PYRENE
Amount(Lbs/Yr): 7.4221727999999997E-3

Issue Date: Not reported
Expiration Date: Not reported
Year: 2006
CAS #: 000218019
Contaminant: CHRYSENE
Amount(Lbs/Yr): 8.5405823999999998E-3

Issue Date: Not reported
Expiration Date: Not reported
Year: 2006
CAS #: 000050000
Contaminant: FORMALDEHYDE
Amount(Lbs/Yr): 701.54783999999995

Issue Date: Not reported
Expiration Date: Not reported

DRAFT

TRANSCONTINENTAL ULTRA FLEX INC. (Continued) **S116041575**

Year: 2006
CAS #: 000056235
Contaminant: CARBON TETRACHLORIDE
Amount(Lbs/Yr): 0.77144844000000001

Issue Date: Not reported
Expiration Date: Not reported
Year: 2006
CAS #: 000067561
Contaminant: METHYL ALCOHOL
Amount(Lbs/Yr): 209.51881599999999

Issue Date: Not reported
Expiration Date: Not reported
Year: 2006
CAS #: 000067663
Contaminant: CHLOROFORM
Amount(Lbs/Yr): 0.59860332000000005

Issue Date: Not reported
Expiration Date: Not reported
Year: 2006
CAS #: 000071432
Contaminant: BENZENE
Amount(Lbs/Yr): 24.655847999999999

Issue Date: Not reported
Expiration Date: Not reported
Year: 2006
CAS #: 000074828
Contaminant: METHANE
Amount(Lbs/Yr): 18428.34

Issue Date: Not reported
Expiration Date: Not reported
Year: 2006
CAS #: 000074840
Contaminant: ETHANE
Amount(Lbs/Yr): 901.08227999999997

Issue Date: Not reported
Expiration Date: Not reported
Year: 2006
CAS #: 000074986
Contaminant: PROPANE
Amount(Lbs/Yr): 364.75403999999997

Issue Date: Not reported
Expiration Date: Not reported
Year: 2006
CAS #: 000075014
Contaminant: VINYL CHLORIDE
Amount(Lbs/Yr): 0.31391723999999999

Issue Date: Not reported
Expiration Date: Not reported
Year: 2006

DRAFT

TRANSCONTINENTAL ULTRA FLEX INC. (Continued) **S116041575**

CAS #: 000075070
Contaminant: ACETALDEHYDE
Amount(Lbs/Yr): 98.623391999999996

Issue Date: Not reported
Expiration Date: Not reported
Year: 2006
CAS #: 000075092
Contaminant: DICHLOROMETHANE
Amount(Lbs/Yr): 1.8682524

Issue Date: Not reported
Expiration Date: Not reported
Year: 2006
CAS #: 000075285
Contaminant: PROPANE, 2-METHYL
Amount(Lbs/Yr): 47.659500000000001

AIRS Emissions:
County: KINGS
Municipality: BROOKLYN
Facility ID: 2610500149
Facility Name: TRANSCONTINENTAL ULTRA FLEX INC.
SIC Code: 2759

Year: 2019
VOC(tons): 0
NOx(tons): 0
Co(tons): 0
Co2(tons): 0
Particulates: 0
PM10(tons): 0
PM2.5(tons): 0
HAPS: 0
So2: 0

Year: 2019
VOC(tons): 0
NOx(tons): 0
Co(tons): 0
Co2(tons): 0
Particulates: 0
PM10(tons): 0
PM2.5(tons): 0
HAPS: 0
So2: 0

Year: 2018
VOC(tons): 31.39
NOx(tons): 5.45
Co(tons): 5.13
Co2(tons): 5098.8
Particulates: 0.49
PM10(tons): 0.17
PM2.5(tons): 0.33
HAPS: 0
So2: 0.03

DRAFT

TRANSCONTINENTAL ULTRA FLEX INC. (Continued) **S116041575**

Year:	2017
VOC(tons):	15.55
NOx(tons):	4.89
Co(tons):	4.82
Co2(tons):	3977.45
Particulates:	0.47
PM10(tons):	0.21
PM2.5(tons):	0.26
HAPS:	0
So2:	0.02
Year:	2016
VOC(tons):	16.16
NOx(tons):	4.73
Co(tons):	4.74
Co2(tons):	3638.89
Particulates:	0.24
PM10(tons):	0.14
PM2.5(tons):	0.09
HAPS:	0
So2:	0.02
Year:	2015
VOC(tons):	66.26
NOx(tons):	5.24
Co(tons):	5.37
Co2(tons):	1035.61
Particulates:	2.24
PM10(tons):	0.27
PM2.5(tons):	0.12
HAPS:	0
So2:	0.02
Year:	2014
VOC(tons):	53.24
NOx(tons):	4.02
Co(tons):	4.03
Co2(tons):	3105.15
Particulates:	0.52
PM10(tons):	0.32
PM2.5(tons):	0.2
HAPS:	0
So2:	0.02
Year:	2013
VOC(tons):	55.77
NOx(tons):	10.31
Co(tons):	4.28
Co2(tons):	3280.23
Particulates:	0.42
PM10(tons):	0.42
PM2.5(tons):	0.19
HAPS:	0
So2:	0.02
Year:	2012
VOC(tons):	46.43

DRAFT

TRANSCONTINENTAL ULTRA FLEX INC. (Continued) **S116041575**

NOx(tons):	4.41
Co(tons):	4.46
Co2(tons):	812.33
Particulates:	0.26
PM10(tons):	0.26
PM2.5(tons):	0.03
HAPS:	0
So2:	0.02

Year:	2011
VOC(tons):	44.29
NOx(tons):	4.18
Co(tons):	4.19
Co2(tons):	730.98
Particulates:	0.41
PM10(tons):	0.41
PM2.5(tons):	0.21
HAPS:	0
So2:	0.02

Year:	2010
VOC(tons):	42.53
NOx(tons):	3.34
Co(tons):	3.44
Co2(tons):	2387.99
Particulates:	0.34
PM10(tons):	0.34
PM2.5(tons):	0.07
HAPS:	0
So2:	0.01

Click this hyperlink while viewing on your computer to access additional NY AIRS: detail in the EDR Site Report.

NY MANIFEST:

Name:	TRANSCONTINENTAL ULTRA FLEX INC
Address:	975 ESSEX STREET
City,State,Zip:	BROOKLYN, NY 11208-0000
Country:	USA
EPA ID:	NYD980790141
Facility Status:	Not reported
Location Address 1:	975 ESSEX ST
Code:	BP
Location Address 2:	Not reported
Total Tanks:	Not reported
Location City:	BROOKLYN
Location State:	NY
Location Zip:	11208
Location Zip 4:	Not reported

NY MANIFEST:

EPAID:	NYD980790141
Mailing Name:	TRANSCONTINENTAL ULTRA FLEX INC
Mailing Contact:	RONALD BENNETT - EXT 254
Mailing Address 1:	975 ESSEX ST
Mailing Address 2:	Not reported
Mailing City:	BROOKLYN

DRAFT

TRANSCONTINENTAL ULTRA FLEX INC. (Continued) **S116041575**

Mailing State:	NY
Mailing Zip:	11208
Mailing Zip 4:	5443
Mailing Country:	USA
Mailing Phone:	7182729100

NY MANIFEST:

Document ID:	Not reported
Manifest Status:	Not reported
seq:	Not reported
Year:	Not reported
Trans1 State ID:	OHR000162800
Trans2 State ID:	Not reported
Generator Ship Date:	12/30/2014
Trans1 Recv Date:	12/30/2014
Trans2 Recv Date:	Not reported
TSD Site Recv Date:	12/30/2014
Part A Recv Date:	Not reported
Part B Recv Date:	Not reported
Generator EPA ID:	NYD980790141
Trans1 EPA ID:	Not reported
Trans2 EPA ID:	Not reported
TSDF ID 1:	NYD049253719
TSDF ID 2:	Not reported
Manifest Tracking Number:	014121316JJK
Import Indicator:	N
Export Indicator:	N
Discr Quantity Indicator:	N
Discr Type Indicator:	N
Discr Residue Indicator:	N
Discr Partial Reject Indicator:	N
Discr Full Reject Indicator:	N
Manifest Ref Number:	Not reported
Alt Facility RCRA ID:	Not reported
Alt Facility Sign Date:	Not reported
MGMT Method Type Code:	H141
Waste Code:	Not reported
Waste Code:	Not reported
Waste Code:	Not reported
Waste Code:	Not reported
Waste Code:	Not reported
Waste Code:	Not reported
Quantity:	7280
Units:	P - Pounds
Number of Containers:	16
Container Type:	DM - Metal drums, barrels
Handling Method:	R Material recovery of more than 75 percent of the total material.
Specific Gravity:	1
Waste Code:	D001
Waste Code 1_2:	Not reported
Waste Code 1_3:	Not reported
Waste Code 1_4:	Not reported
Waste Code 1_5:	Not reported
Waste Code 1_6:	Not reported

Name:	ULTRA FLEX PACKING CORP

DRAFT

TRANSCONTINENTAL ULTRA FLEX INC. (Continued) **S116041575**

Address:	975 ESSEX ST
City,State,Zip:	BROOKLYN, NY 11208
Country:	USA
EPA ID:	NYD987790141
Facility Status:	Not reported
Location Address 1:	975 ESSEX ST
Code:	BP
Location Address 2:	Not reported
Total Tanks:	Not reported
Location City:	BROOKLYN
Location State:	NY
Location Zip:	11208
Location Zip 4:	Not reported

NY MANIFEST:

EPAID:	NYD987790141
Mailing Name:	ULTRA FLEX PACKING CORP
Mailing Contact:	ULTRA FLEX PACKAGING CORP
Mailing Address 1:	494 WARTMAN AVE
Mailing Address 2:	Not reported
Mailing City:	BROOKLYN
Mailing State:	NY
Mailing Zip:	11208
Mailing Zip 4:	Not reported
Mailing Country:	USA
Mailing Phone:	8556393648

NY MANIFEST:

Document ID:	Not reported
Manifest Status:	Not reported
seq:	Not reported
Year:	2013
Trans1 State ID:	OHR000162800
Trans2 State ID:	Not reported
Generator Ship Date:	12/10/2013
Trans1 Recv Date:	12/10/2013
Trans2 Recv Date:	Not reported
TSD Site Recv Date:	12/11/2013
Part A Recv Date:	Not reported
Part B Recv Date:	Not reported
Generator EPA ID:	NYD987790141
Trans1 EPA ID:	Not reported
Trans2 EPA ID:	Not reported
TSDF ID 1:	NYD049253719
TSDF ID 2:	Not reported
Manifest Tracking Number:	006979977FLE
Import Indicator:	N
Export Indicator:	N
Discr Quantity Indicator:	N
Discr Type Indicator:	N
Discr Residue Indicator:	N
Discr Partial Reject Indicator:	N
Discr Full Reject Indicator:	N
Manifest Ref Number:	Not reported
Alt Facility RCRA ID:	Not reported
Alt Facility Sign Date:	Not reported
MGMT Method Type Code:	H141

DRAFT

TRANSCONTINENTAL ULTRA FLEX INC. (Continued) **S116041575**

Waste Code:	Not reported
Waste Code:	Not reported
Waste Code:	Not reported
Waste Code:	Not reported
Waste Code:	Not reported
Waste Code:	Not reported
Quantity:	1200
Units:	P - Pounds
Number of Containers:	4
Container Type:	DF - Fiberboard or plastic drums (glass)
Handling Method:	T Chemical, physical, or biological treatment.
Specific Gravity:	1
Waste Code:	D002
Waste Code 1_2:	Not reported
Waste Code 1_3:	Not reported
Waste Code 1_4:	Not reported
Waste Code 1_5:	Not reported
Waste Code 1_6:	Not reported

Click this hyperlink while viewing on your computer to access
1300 additional NY MANIFEST: record(s) in the EDR Site Report.

E63 **MH 66549** **NY Spills** **S104952137**
NE **SHEAPARD AVE/STANLEY AVE** **N/A**
< 1/8 **BROOKLYN, NY**
0.100 mi.
528 ft. **Site 7 of 10 in cluster E**

Relative:
Higher

Actual:
14 ft.

SPILLS:

Name:	MH 66549
Address:	SHEAPARD AVE/STANLEY AVE
City,State,Zip:	BROOKLYN, NY
Spill Number/Closed Date:	0011213 / 2001-01-19
Facility ID:	0011213
Facility Type:	ER
DER Facility ID:	211830
Site ID:	258896
DEC Region:	2
Spill Cause:	Unknown
Spill Class:	C4
SWIS:	2401
Spill Date:	2001-01-15
Investigator:	JHOCONNE
Referred To:	Not reported
Reported to Dept:	2001-01-15
CID:	396
Water Affected:	Not reported
Spill Source:	Unknown
Spill Notifier:	Affected Persons
Cleanup Ceased:	Not reported
Cleanup Meets Std:	False
Last Inspection:	Not reported
Recommended Penalty:	False
UST Trust:	False
Remediation Phase:	0
Date Entered In Computer:	2001-01-15
Spill Record Last Update:	2001-01-19

DRAFT

MH 66549 (Continued) **S104952137**

Spiller Name:	Not reported
Spiller Company:	UNKNOWN
Spiller Address:	Not reported
Spiller Company:	999
Contact Name:	PETER MCGUIRE
DEC Memo:	"Prior to Sept, 2004 data translation this spill Lead_DEC Field was O'CONNELL e2mis notes: 1/15/01, 0900 hrs - 8 oz unknown oil on 200 gals water in MH 66549. Spill was found while doing repairs to blown joint. No sewer connection or sump pump in structure. One liquid sample taken. 1/15/01, 1655 hrs - lab sequence no. 01-00402: 16 ppm PCB 1/15/01, 1900 hrs - structure double washed with slix. Waste removed by vactor. No leaking equipment found."
Remarks:	"8 oz on 200 gal of water...samples taken clean up pending. "

All Materials:

Site ID:	258896
Operable Unit ID:	833287
Operable Unit:	01
Material ID:	541536
Material Code:	0064A
Material Name:	unknown material
Case No.:	Not reported
Material FA:	Other
Quantity:	8.00
Units:	G
Recovered:	.00
Oxygenate:	Not reported

E64 **VAULT** **NY Spills** **S112226577**
NE **SHEPHARD AVE SOUTH OF STANLEY AVE** **N/A**
< 1/8 **BROOKLYN, NY**
0.100 mi.
528 ft. **Site 8 of 10 in cluster E**

Relative: Higher

Actual: 14 ft.

SPILLS:

Name:	VAULT
Address:	SHEPHARD AVE SOUTH OF STANLEY AVE
City,State,Zip:	BROOKLYN, NY
Spill Number/Closed Date:	1205839 / 2013-03-11
Facility ID:	1205839
Facility Type:	ER
DER Facility ID:	423097
Site ID:	468812
DEC Region:	2
Spill Cause:	Unknown
Spill Class:	C4
SWIS:	2401
Spill Date:	2012-09-12
Investigator:	RWAUSTIN
Referred To:	Not reported
Reported to Dept:	2012-09-12
CID:	Not reported
Water Affected:	Not reported
Spill Source:	Commercial/Industrial
Spill Notifier:	Other
Cleanup Ceased:	Not reported
Cleanup Meets Std:	False

DRAFT

VAULT (Continued) **S112226577**

Last Inspection:	Not reported
Recommended Penalty:	False
UST Trust:	False
Remediation Phase:	0
Date Entered In Computer:	2012-09-12
Spill Record Last Update:	2013-03-11
Spiller Name:	ERT
Spiller Company:	CON ED
Spiller Address:	SHEPHARD AVE SOUTH OF STANLEY AVE
Spiller Company:	999
Contact Name:	ERT
DEC Memo:	"3/11/13 - Austin - 1 gal. unk. oil atop 600 gals. water - Con Ed contained and cleaned up the spill, source unknown - See eDocs files for further information - Spill closed - end"
Remarks:	"Clean up in progress"

All Materials:

Site ID:	468812
Operable Unit ID:	1218725
Operable Unit:	01
Material ID:	2217138
Material Code:	0066A
Material Name:	unknown petroleum
Case No.:	Not reported
Material FA:	Petroleum
Quantity:	1.00
Units:	G
Recovered:	Not reported
Oxygenate:	Not reported

E65 **SERVICE BOX 62065** **NY Spills** **S103828485**
NE **STAMBLEY AVE/SHEPPARD AVE** **N/A**
< 1/8 **BROOKLYN, NY**
0.100 mi.
528 ft. **Site 9 of 10 in cluster E**

Relative: Higher
Actual: 14 ft.

SPILLS:

Name:	SERVICE BOX 62065
Address:	STAMBLEY AVE/SHEPPARD AVE
City,State,Zip:	BROOKLYN, NY
Spill Number/Closed Date:	9814202 / 1999-03-04
Facility ID:	9814202
Facility Type:	ER
DER Facility ID:	145119
Site ID:	172416
DEC Region:	2
Spill Cause:	Unknown
Spill Class:	C4
SWIS:	2401
Spill Date:	1999-02-25
Investigator:	CAENGELH
Referred To:	Not reported
Reported to Dept:	1999-02-25
CID:	252
Water Affected:	Not reported
Spill Source:	Commercial/Industrial
Spill Notifier:	Other

DRAFT

SERVICE BOX 62065 (Continued) **S103828485**

Cleanup Ceased:	Not reported
Cleanup Meets Std:	False
Last Inspection:	Not reported
Recommended Penalty:	False
UST Trust:	False
Remediation Phase:	0
Date Entered In Computer:	1999-02-25
Spill Record Last Update:	2000-06-20
Spiller Name:	UNKNOWN
Spiller Company:	Unknown
Spiller Address:	UNKNOWN
Spiller Company:	999
Contact Name:	TONY CONSTANTINE
DEC Memo:	"Prior to Sept, 2004 data translation this spill Lead_DEC Field was ENGELHARDT DEC Inspector notes: 3/10/99: 1427: emailed ERT's for e2mis report. Update: 1ppm, Cleanup complete. "
Remarks:	"SPILL HAS BEEN CONTAINED-NO WATER OR SEWER AFFECTED-CON ED #123290"

All Materials:

Site ID:	172416
Operable Unit ID:	1075243
Operable Unit:	01
Material ID:	310906
Material Code:	0064A
Material Name:	unknown material
Case No.:	Not reported
Material FA:	Other
Quantity:	4.00
Units:	G
Recovered:	.00
Oxygenate:	Not reported

E66 **MH 66549** **NY Spills** **S106017118**
NE **SHEPARD AV / STANLY AV** **N/A**
< 1/8 **BROOKLYN, NY**
0.100 mi.
528 ft. **Site 10 of 10 in cluster E**

Relative:
Higher

Actual:
14 ft.

SPILLS:

Name:	MH 66549
Address:	SHEPARD AV / STANLY AV
City,State,Zip:	BROOKLYN, NY
Spill Number/Closed Date:	0305098 / 2003-09-19
Facility ID:	0305098
Facility Type:	ER
DER Facility ID:	133286
Site ID:	157631
DEC Region:	2
Spill Cause:	Unknown
Spill Class:	C4
SWIS:	2401
Spill Date:	2003-08-13
Investigator:	JHOCONNE
Referred To:	Not reported
Reported to Dept:	2003-08-14
CID:	270
Water Affected:	Not reported

DRAFT

MH 66549 (Continued) **S106017118**

Spill Source:	Unknown
Spill Notifier:	Affected Persons
Cleanup Ceased:	Not reported
Cleanup Meets Std:	False
Last Inspection:	Not reported
Recommended Penalty:	False
UST Trust:	False
Remediation Phase:	0
Date Entered In Computer:	2003-08-14
Spill Record Last Update:	2003-09-22
Spiller Name:	Not reported
Spiller Company:	UNKNOWN
Spiller Address:	Not reported
Spiller Company:	999
Contact Name:	CALLER
DEC Memo:	"Prior to Sept, 2004 data translation this spill Lead_DEC Field was O'CONNELL e2mis no. 149-777: 8-13-03 10:25 HRS FOUND TWO PINTS OF UNKNOWN OIL ON 400 GALLONS OF WATER IN MH 66549. AT THIS TIME OIL APPEARS TO BE CONTAINED AND NO SEWERS OR WATERWAYS WERE AFFECTED. NO FIRE SMOKE OR PRIVATE PROPERTY WAS INVOLVED. UNABLE TO DETERMINE IF ANY SEWER CONNECTIONS OR SUMPS ARE AVAILABLE BECAUSE OF THE AMOUNT OF WATER IN STRUCTURE. ONE LIQUID SAMPLE WAS TAKEN. August 13, 2003 8:14 PM Lab Sequence Number: 03-06681-001 TOTAL PCB 26 ppm E2MIS 149777 8-13-03 10:25HRS C. LUGO 03594 (ENV OPS) REPORTS, FOUND TWO PINTS OF UNKNOWN OIL ON 400 GALLONS OF WATER IN MH 66549. AT THIS TIME OIL APPEARS TO BE CONTAINED AND NO SEWERS OR WATERWAYS WERE AFFECTED. NO FIRE SMOKE OR PRIVATE PROPERTY WAS INVOLVED. NO INJURIES WERE RELATED TO SPILL AND NO WEATHER CONDITIONS CONTRIBUTED TO SPILL. OIL WAS DISCOVERED WHILE ATTEMPTING TO FLUSH A JOB FOR U.G. ENV STOP TAG# 36472 WAS PLACED, AND THE STANDING WATER THAT IS PRESENT HAS NO MOVEMENT. UNABLE TO DETERMINE IF ANY SEWER CONNECTIONS OR SUMPS ARE AVAILABLE BECAUSE OF THE AMOUNT OF WATER IN STRUCTURE. ONE LIQUID SAMPLE WAS TAKEN ON A E PRIORTY AND CLEANUP WILL PENDING LAB RESULTS. S.PACE 49874. From: Forde, Walter Sent: Wednesday, August 13, 2003 8:43 PM Lab Sequence Number: 03-06681-001 Date Approved: 8/13/2003 E2 Incident Number: 149777 Date Received: 8/13/2003 Chain of Custody ID: CC09054 Date Sampled: 8/13/2003 MATRIX: OIL GRAB LOCATION: E/S SHEPHERD AVE 35'S/O STANLEY AVE STRUCTURE: MANHOLE 66549 FEEDER ID: QC ID: 03-200308090830 TOTAL PCB 26 ppm UPDATE - 8/14/03 - 0110HRS REMOVING FROM 24 HRS PROGRAM - NO ACCESS - PARKING RESTRICTIONS ARE NO PARKING ON TUES & FRIDAY NIGHTS - MIDNITES TO 3 AM. ALSO DUE TO MANPOWER - 2B16 FDR OPENED AUTO CAUSING 50-499 CLEANUP. ADVISED CIG @ CN#19661 DATE********** 8-14-03 11:45HRS MR. TUDY ENV OPS REPORTS, DOUBLE WASGED STRUCTURE WITH BIO GEN 760, REMOVED TAG AND SEALED SOIL SUMP. JOB 100% COMPLETED. S.PACE 49874. "
Remarks:	"on 400 gals water lab 26ppm 149777"

All Materials:

Site ID:	157631
Operable Unit ID:	873388
Operable Unit:	01
Material ID:	502367
Material Code:	0066A
Material Name:	unknown petroleum
Case No.:	Not reported
Material FA:	Petroleum
Quantity:	1.00
Units:	G

DRAFT

MH 66549 (Continued) **S106017118**

Recovered: .00
Oxygenate: Not reported

I67 **ALLIED NEW YORK 854 SHEPHERD AVENUE** **NY SWRCY** **S105842274**
NNE **854 SHEHERD AVE** **N/A**
< 1/8 **BROOKLYN, NY 11208**
0.101 mi.
535 ft. **Site 2 of 8 in cluster I**

Relative: SWRCY:
Higher
Name: ALLIED NEW YORK [854 SHEPHERD AVENUE]
Actual: Address: 854 SHEHERD AVE
14 ft. City,State,Zip: BROOKLYN, NY 11208
Region: 2
Facility Address 2: Not reported
Phone Number: 7182570244
Owner Type: Not reported
Owner Name: Not reported
Owner Address: Not reported
Owner Address 2: Not reported
Owner City,St,Zip: Not reported
Owner Email: Not reported
Owner Phone: Not reported
Contact Name: ROBERT E. DEAK
Contact Address: Not reported
Contact Address 2: Not reported
Contact City,St,Zip: Not reported
Contact Email: Not reported
Contact Phone: Not reported
Activity Desc: RHRF - registration
Activity Number: [24ME9]
Active: No
East Coordinate: Not reported
North Coordinate: Not reported
Accuracy Code: Not reported
Regulatory Status: Not reported
Permit #: Not reported
Auth. Date: Not reported
Expiration Date: Not reported
Waste Types: Not reported
Operator Name: Not reported
Operator Type: Not reported
Last Date: Not reported

I68 **B F I DBA WASTE SERVICE OF NY** **NY SWRCY** **1000912734**
NNE **854 SHEPHERD AVE** **RCRA NonGen / NLR** **NY0000904169**
< 1/8 **BROOKLYN, NY 11208** **FINDS**
0.101 mi. **ECHO**
535 ft. **Site 3 of 8 in cluster I** **NY MANIFEST**

Relative: SWRCY:
Higher
Name: METROPOLITAN PAPER RECYCLING INC [854 SHEPHERD]
Actual: Address: 854 SHEPHERD AVENUE
14 ft. City,State,Zip: BROOKLYN, NY 11208
Region: 2

DRAFT

B F I DBA WASTE SERVICE OF NY (Continued) **1000912734**

Facility Address 2:	Not reported
Phone Number:	7182578584
Owner Type:	Private
Owner Name:	Gregory Bianco
Owner Address:	847 Shepherd Avenue
Owner Address 2:	Not reported
Owner City,St,Zip:	Brooklyn, NY 11208
Owner Email:	Not reported
Owner Phone:	7182578584
Contact Name:	Not reported
Contact Address:	Not reported
Contact Address 2:	Not reported
Contact City,St,Zip:	Not reported
Contact Email:	Not reported
Contact Phone:	Not reported
Activity Desc:	RHRF - registration
Activity Number:	[24R20085]
Active:	Yes
East Coordinate:	594995
North Coordinate:	4502009
Accuracy Code:	Not reported
Regulatory Status:	Registration
Permit #:	24R20085
Auth. Date:	3/13/2018
Expiration Date:	3/13/2023
Waste Types:	Commingled Paper;Paper/Cardboard;Glass;Metals (Aluminum);Newspaper;Plastics
Operator Name:	Not reported
Operator Type:	Not reported
Last Date:	Not reported

RCRA NonGen / NLR:

Date Form Received by Agency:	2007-01-01 00:00:00.0
Handler Name:	B F I DBA WASTE SERVICE OF NY
Handler Address:	854 SHEPHERD AVE
Handler City,State,Zip:	BROOKLYN, NY 11208
EPA ID:	NY0000904169
Contact Name:	MOHAMMED RAJA
Contact Address:	SHEPHERD AVE
Contact City,State,Zip:	BROOKLYN, NY 11208
Contact Telephone:	718-257-0244
Contact Fax:	Not reported
Contact Email:	Not reported
Contact Title:	Not reported
EPA Region:	02
Land Type:	Private
Federal Waste Generator Description:	Not a generator, verified
Non-Notifier:	Not reported
Biennial Report Cycle:	Not reported
Accessibility:	Not reported
Active Site Indicator:	Not reported
State District Owner:	NY
State District:	NYSDEC R2
Mailing Address:	SHEPHERD AVE
Mailing City,State,Zip:	BROOKLYN, NY 11208
Owner Name:	BFI DBA WASTE SERVICE OF NY
Owner Type:	Private

DRAFT

B F I DBA WASTE SERVICE OF NY (Continued) **1000912734**

Operator Name:	BFI DBA WASTE SERVICE OF NY
Operator Type:	Private
Short-Term Generator Activity:	No
Importer Activity:	No
Mixed Waste Generator:	No
Transporter Activity:	No
Transfer Facility Activity:	No
Recycler Activity with Storage:	No
Small Quantity On-Site Burner Exemption:	No
Smelting Melting and Refining Furnace Exemption:	No
Underground Injection Control:	No
Off-Site Waste Receipt:	No
Universal Waste Indicator:	No
Universal Waste Destination Facility:	No
Federal Universal Waste:	No
Active Site Fed-Reg Treatment Storage and Disposal Facility:	Not reported
Active Site Converter Treatment storage and Disposal Facility:	Not reported
Active Site State-Reg Treatment Storage and Disposal Facility:	Not reported
Active Site State-Reg Handler:	---
Federal Facility Indicator:	Not reported
Hazardous Secondary Material Indicator:	NN
Sub-Part K Indicator:	Not reported
Commercial TSD Indicator:	No
Treatment Storage and Disposal Type:	Not reported
2018 GPRA Permit Baseline:	Not on the Baseline
2018 GPRA Renewals Baseline:	Not on the Baseline
Permit Renewals Workload Universe:	Not reported
Permit Workload Universe:	Not reported
Permit Progress Universe:	Not reported
Post-Closure Workload Universe:	Not reported
Closure Workload Universe:	Not reported
202 GPRA Corrective Action Baseline:	No
Corrective Action Workload Universe:	No
Subject to Corrective Action Universe:	No
Non-TSDFs Where RCRA CA has Been Imposed Universe:	No
TSDFs Potentially Subject to CA Under 3004 (u)/(v) Universe:	No
TSDFs Only Subject to CA under Discretionary Auth Universe:	No
Corrective Action Priority Ranking:	No NCAPS ranking
Environmental Control Indicator:	No
Institutional Control Indicator:	No
Human Exposure Controls Indicator:	N/A
Groundwater Controls Indicator:	N/A
Operating TSDF Universe:	Not reported
Full Enforcement Universe:	Not reported
Significant Non-Complier Universe:	No
Unaddressed Significant Non-Complier Universe:	No
Addressed Significant Non-Complier Universe:	No
Significant Non-Complier With a Compliance Schedule Universe:	No
Financial Assurance Required:	Not reported
Handler Date of Last Change:	2015-04-14 00:00:00.0
Recognized Trader-Importer:	No
Recognized Trader-Exporter:	No
Importer of Spent Lead Acid Batteries:	No
Exporter of Spent Lead Acid Batteries:	No
Recycler Activity Without Storage:	Not reported
Manifest Broker:	Not reported
Sub-Part P Indicator:	No

DRAFT

B F I DBA WASTE SERVICE OF NY (Continued) **1000912734**

Hazardous Waste Summary:
Waste Code: D001
Waste Description: IGNITABLE WASTE

Handler - Owner Operator:

Owner/Operator Indicator:	Operator
Owner/Operator Name:	BFI DBA WASTE SERVICE OF NY
Legal Status:	Private
Date Became Current:	Not reported
Date Ended Current:	Not reported
Owner/Operator Address:	854 SHEPHERD AVE
Owner/Operator City,State,Zip:	BROOKLYN, NY 11208
Owner/Operator Telephone:	718-257-0244
Owner/Operator Telephone Ext:	Not reported
Owner/Operator Fax:	Not reported
Owner/Operator Email:	Not reported

Owner/Operator Indicator:	Owner
Owner/Operator Name:	BFI DBA WASTE SERVICE OF NY
Legal Status:	Private
Date Became Current:	Not reported
Date Ended Current:	Not reported
Owner/Operator Address:	854 SHEPHERD AVE
Owner/Operator City,State,Zip:	BROOKLYN, NY 11208
Owner/Operator Telephone:	718-257-0244
Owner/Operator Telephone Ext:	Not reported
Owner/Operator Fax:	Not reported
Owner/Operator Email:	Not reported

Owner/Operator Indicator:	Owner
Owner/Operator Name:	BFI DBA WASTE SERVICE OF NY
Legal Status:	Private
Date Became Current:	Not reported
Date Ended Current:	Not reported
Owner/Operator Address:	854 SHEPHERD AVE
Owner/Operator City,State,Zip:	BROOKLYN, NY 11208
Owner/Operator Telephone:	718-257-0244
Owner/Operator Telephone Ext:	Not reported
Owner/Operator Fax:	Not reported
Owner/Operator Email:	Not reported

Historic Generators:

Receive Date:	2006-01-01 00:00:00.0
Handler Name:	B F I DBA WASTE SERVICE OF NY
Federal Waste Generator Description:	Not a generator, verified
State District Owner:	NY
Large Quantity Handler of Universal Waste:	No
Recognized Trader Importer:	No
Recognized Trader Exporter:	No
Spent Lead Acid Battery Importer:	No
Spent Lead Acid Battery Exporter:	No
Current Record:	No
Non Storage Recycler Activity:	Not reported
Electronic Manifest Broker:	Not reported

Receive Date:	2007-01-01 00:00:00.0

DRAFT

B F I DBA WASTE SERVICE OF NY (Continued) **1000912734**

Handler Name: B F I DBA WASTE SERVICE OF NY
Federal Waste Generator Description: Not a generator, verified
State District Owner: NY
Large Quantity Handler of Universal Waste: No
Recognized Trader Importer: No
Recognized Trader Exporter: No
Spent Lead Acid Battery Importer: No
Spent Lead Acid Battery Exporter: No
Current Record: Yes
Non Storage Recycler Activity: Not reported
Electronic Manifest Broker: Not reported

Receive Date: 2000-05-01 00:00:00.0
Handler Name: B F I DBA WASTE SERVICE OF NY
Federal Waste Generator Description: Not a generator, verified
State District Owner: NY
Large Quantity Handler of Universal Waste: No
Recognized Trader Importer: No
Recognized Trader Exporter: No
Spent Lead Acid Battery Importer: No
Spent Lead Acid Battery Exporter: No
Current Record: No
Non Storage Recycler Activity: Not reported
Electronic Manifest Broker: Not reported

List of NAICS Codes and Descriptions:
NAICS Codes: No NAICS Codes Found

Facility Has Received Notices of Violations:
Violations: No Violations Found

Evaluation Action Summary:
Evaluations: No Evaluations Found

FINDS:
Registry ID: 110004321314

Click Here:

Environmental Interest/Information System:
RCRAInfo is a national information system that supports the Resource Conservation and Recovery Act (RCRA) program through the tracking of events and activities related to facilities that generate, transport, and treat, store, or dispose of hazardous waste. RCRAInfo allows RCRA program staff to track the notification, permit, compliance, and corrective action activities required under RCRA.
Registry ID: 110019428699

Click Here:

Environmental Interest/Information System:
FIS (New York - Facility Information System) is New York's Department of Environmental Conservation (DEC) information system for tracking environmental facility information found across the State.

DRAFT

B F I DBA WASTE SERVICE OF NY (Continued) **1000912734**

Click this hyperlink while viewing on your computer to access additional FINDS: detail in the EDR Site Report.

ECHO:

Envid:	1000912734
Registry ID:	110004321314
DFR URL:	http://echo.epa.gov/detailed-facility-report?fid=110004321314
Name:	B F I DBA WASTE SERVICE OF NY
Address:	854 SHEPHERD AVE
City,State,Zip:	BROOKLYN, NY 11208

NY MANIFEST:

Name:	BFI D/B/A WASTE SVC
Address:	854 SHEPHERD AVE
City,State,Zip:	BROOKLYN, NY 11208
Country:	USA
EPA ID:	NY0000904169
Facility Status:	Not reported
Location Address 1:	854 SHEPHERD AVE
Code:	BP
Location Address 2:	Not reported
Total Tanks:	Not reported
Location City:	BROOKLYN
Location State:	NY
Location Zip:	11208
Location Zip 4:	Not reported

NY MANIFEST:

EPAID:	NY0000904169
Mailing Name:	BFI D/B/A WASTE SVC
Mailing Contact:	MOHAMMED ROGER
Mailing Address 1:	854 SHEPHERD AVE
Mailing Address 2:	Not reported
Mailing City:	BROOKLYN
Mailing State:	NY
Mailing Zip:	11208
Mailing Zip 4:	Not reported
Mailing Country:	USA
Mailing Phone:	7182570244

NY MANIFEST:

Document ID:	NYC6819344
Manifest Status:	Not reported
seq:	01
Year:	2002
Trans1 State ID:	NYCAT8305
Trans2 State ID:	Not reported
Generator Ship Date:	09/05/2002
Trans1 Recv Date:	09/05/2002
Trans2 Recv Date:	Not reported
TSD Site Recv Date:	09/09/2002
Part A Recv Date:	Not reported
Part B Recv Date:	Not reported
Generator EPA ID:	NY0000904169
Trans1 EPA ID:	SCR000075150
Trans2 EPA ID:	Not reported

DRAFT

B F I DBA WASTE SERVICE OF NY (Continued) **1000912734**

TSDF ID 1:	NYD000708198
TSDF ID 2:	Not reported
Manifest Tracking Number:	Not reported
Import Indicator:	Not reported
Export Indicator:	Not reported
Discr Quantity Indicator:	Not reported
Discr Type Indicator:	Not reported
Discr Residue Indicator:	Not reported
Discr Partial Reject Indicator:	Not reported
Discr Full Reject Indicator:	Not reported
Manifest Ref Number:	Not reported
Alt Facility RCRA ID:	Not reported
Alt Facility Sign Date:	Not reported
MGMT Method Type Code:	Not reported
Waste Code:	D001 - NON-LISTED IGNITABLE WASTES
Waste Code:	Not reported
Waste Code:	Not reported
Waste Code:	Not reported
Waste Code:	Not reported
Waste Code:	Not reported
Quantity:	00015
Units:	G - Gallons (liquids only)* (8.3 pounds)
Number of Containers:	001
Container Type:	DM - Metal drums, barrels
Handling Method:	R Material recovery of more than 75 percent of the total material.
Specific Gravity:	01.00

L69 **SHEPHER DISTR'S & SALES CORP** **NY UST** **U004109448**
NNW **2300 LINDEN BLVD** **N/A**
< 1/8 **BROOKLYN, NY 11208**
0.108 mi.
571 ft. **Site 1 of 9 in cluster L**

Relative:
Higher

Actual:
13 ft.

UST:

Name:	SHEPHER DISTR'S & SALES CORP
Address:	2300 LINDEN BLVD
City,State,Zip:	BROOKLYN, NY 11208
Id/Status:	2-610644 / Unregulated/Closed
Program Type:	PBS
Region:	STATE
DEC Region:	2
Expiration Date:	N/A
UTM X:	594819.59724
UTM Y:	4502027.21665
Site Type:	Other

Affiliation Records:

Site Id:	386881
Affiliation Type:	Facility Owner
Company Name:	SHEPHER DISTRS & SALES CORP
Contact Type:	CEO
Contact Name:	CHARLES MONCHIK
Address1:	2300 LINDEN BLVD
Address2:	Not reported
City:	BROOKLYN
State:	NY
Zip Code:	11208

DRAFT

SHEPHER DISTR'S & SALES CORP (Continued) **U004109448**

Country Code:	001
Phone:	(718) 649-2525
EMail:	Not reported
Fax Number:	Not reported
Modified By:	msbaptis
Date Last Modified:	2007-09-07

Site Id:	386881
Affiliation Type:	Mail Contact
Company Name:	SHEPHER DISTRS & SALES CORP
Contact Type:	CEO
Contact Name:	CHARLES MONCHIK
Address1:	2300 LINDEN BLVD
Address2:	Not reported
City:	BROOKLYN
State:	NY
Zip Code:	11208
Country Code:	001
Phone:	(718) 649-2525
EMail:	Not reported
Fax Number:	Not reported
Modified By:	msbaptis
Date Last Modified:	2007-09-07

Site Id:	386881
Affiliation Type:	Facility Operator
Company Name:	SHEPHER DISTRS & SALES CORP
Contact Type:	Not reported
Contact Name:	SHEPHER DISTR'S & SALES CORP
Address1:	Not reported
Address2:	Not reported
City:	Not reported
State:	NN
Zip Code:	Not reported
Country Code:	001
Phone:	(718) 649-2525
EMail:	Not reported
Fax Number:	Not reported
Modified By:	msbaptis
Date Last Modified:	2007-09-07

Site Id:	386881
Affiliation Type:	Emergency Contact
Company Name:	SHEPHER DISTRS & SALES CORP
Contact Type:	Not reported
Contact Name:	CHARLES MONCHIK
Address1:	Not reported
Address2:	Not reported
City:	Not reported
State:	NN
Zip Code:	Not reported
Country Code:	001
Phone:	(718) 649-2525
EMail:	Not reported
Fax Number:	Not reported
Modified By:	msbaptis
Date Last Modified:	2007-09-07

DRAFT

SHEPHER DISTR'S & SALES CORP (Continued) **U004109448**

Tank Info:

Tank Number:	001
Tank ID:	219249
Tank Status:	Closed - Removed
Material Name:	Closed - Removed
Capacity Gallons:	5000
Install Date:	Not reported
Date Tank Closed:	06/21/2007
Registered:	True
Tank Location:	Underground
Tank Type:	Steel/carbon steel
Material Code:	0001
Common Name of Substance:	#2 Fuel Oil (On-Site Consumption)
Tightness Test Method:	NN
Date Test:	Not reported
Next Test Date:	Not reported
Pipe Model:	Not reported
Modified By:	dxliving
Last Modified:	04/14/2017

Equipment Records:

J02 - Dispenser - Suction Dispenser
G00 - Tank Secondary Containment - None
C02 - Pipe Location - Underground/On-ground
E00 - Piping Secondary Containment - None
H00 - Tank Leak Detection - None
F00 - Pipe External Protection - None
B00 - Tank External Protection - None
K00 - Spill Prevention - None
D01 - Pipe Type - Steel/Carbon Steel/Iron
A00 - Tank Internal Protection - None
L00 - Piping Leak Detection - None
I05 - Overfill - Vent Whistle

L70 **INDUSTRIAL PROPERTY** **NY Spills** **S106126874**
NNW **2300 LINDEN BLVD** **N/A**
< 1/8 **BROOKLYN, NY**
0.108 mi.
571 ft. **Site 2 of 9 in cluster L**

Relative:
Higher

Actual:
13 ft.

SPILLS:

Name:	INDUSTRIAL PROPERTY
Address:	2300 LINDEN BLVD
City,State,Zip:	BROOKLYN, NY
Spill Number/Closed Date:	0310324 / 2003-12-11
Facility ID:	0310324
Facility Type:	ER
DER Facility ID:	136919
Site ID:	162264
DEC Region:	2
Spill Cause:	Equipment Failure
Spill Class:	C4
SWIS:	2401
Spill Date:	2003-12-05
Investigator:	CESAWYER
Referred To:	Not reported

DRAFT

INDUSTRIAL PROPERTY (Continued) **S106126874**

Reported to Dept:	2003-12-05
CID:	444
Water Affected:	Not reported
Spill Source:	Private Dwelling
Spill Notifier:	Responsible Party
Cleanup Ceased:	Not reported
Cleanup Meets Std:	False
Last Inspection:	Not reported
Recommended Penalty:	False
UST Trust:	False
Remediation Phase:	0
Date Entered In Computer:	2003-12-09
Spill Record Last Update:	2003-12-11
Spiller Name:	NATALIA BOKSON
Spiller Company:	PACIFIC ENERGY
Spiller Address:	2300 LINDEN BLVD
Spiller Company:	001
Contact Name:	NATALIA BOKSON
DEC Memo:	"Prior to Sept, 2004 data translation this spill Lead_DEC Field was SAWYER 12/11/2003 Sangesland spoke with Natalia Bokson of Pacific Energy. 10 gal spill was confined to the loading dock area of a warehouse. No drains involved. All cleaned up. Spill Closed"
Remarks:	"valve broke and oil spilled, all cleaned up;"

L71 **AMAZON.COM SERVICES LLC - DBK6** **RCRA-SQG** **1026498488**
NNW **2300 LINDEN BLVD** **NYR000248229**
< 1/8 **BROOKLYN, NY 11208**
0.108 mi.
571 ft. **Site 3 of 9 in cluster L**

Relative: **Higher**

Actual: **13 ft.**

RCRA-SQG:

Date Form Received by Agency:	2020-12-02 00:00:00.0
Handler Name:	AMAZON.COM SERVICES LLC - DBK6
Handler Address:	2300 LINDEN BLVD
Handler City,State,Zip:	BROOKLYN, NY 11208
EPA ID:	NYR000248229
Contact Name:	MICHAEL BOESE
Contact Address:	PO BOX 80842
Contact City,State,Zip:	SEATTLE, WA 98108
Contact Telephone:	214-326-3468
Contact Fax:	Not reported
Contact Email:	BOESE@AMAZON.COM
Contact Title:	NORTH AMERICA OPERATIONS ENVIRONMENTAL LEADER
EPA Region:	02
Land Type:	Private
Federal Waste Generator Description:	Small Quantity Generator
Non-Notifier:	Not reported
Biennial Report Cycle:	Not reported
Accessibility:	Not reported
Active Site Indicator:	Handler Activities
State District Owner:	NY
State District:	NYSDEC R2
Mailing Address:	PO BOX 80842
Mailing City,State,Zip:	SEATTLE, WA 98108
Owner Name:	2300 LINDEN PROPERTY LLC, C/O TURNBRIDGE EQUITIES
Owner Type:	Private
Operator Name:	AMAZON.COM SERVICES LLC
Operator Type:	Private

DRAFT

AMAZON.COM SERVICES LLC - DBK6 (Continued) **1026498488**

Short-Term Generator Activity:	No
Importer Activity:	No
Mixed Waste Generator:	No
Transporter Activity:	No
Transfer Facility Activity:	No
Recycler Activity with Storage:	No
Small Quantity On-Site Burner Exemption:	No
Smelting Melting and Refining Furnace Exemption:	No
Underground Injection Control:	No
Off-Site Waste Receipt:	No
Universal Waste Indicator:	No
Universal Waste Destination Facility:	No
Federal Universal Waste:	No
Active Site Fed-Reg Treatment Storage and Disposal Facility:	Not reported
Active Site Converter Treatment storage and Disposal Facility:	Not reported
Active Site State-Reg Treatment Storage and Disposal Facility:	Not reported
Active Site State-Reg Handler:	---
Federal Facility Indicator:	Not reported
Hazardous Secondary Material Indicator:	N
Sub-Part K Indicator:	Not reported
Commercial TSD Indicator:	No
Treatment Storage and Disposal Type:	Not reported
2018 GPRA Permit Baseline:	Not on the Baseline
2018 GPRA Renewals Baseline:	Not on the Baseline
Permit Renewals Workload Universe:	Not reported
Permit Workload Universe:	Not reported
Permit Progress Universe:	Not reported
Post-Closure Workload Universe:	Not reported
Closure Workload Universe:	Not reported
202 GPRA Corrective Action Baseline:	No
Corrective Action Workload Universe:	No
Subject to Corrective Action Universe:	No
Non-TSDFs Where RCRA CA has Been Imposed Universe:	No
TSDFs Potentially Subject to CA Under 3004 (u)/(v) Universe:	No
TSDFs Only Subject to CA under Discretionary Auth Universe:	No
Corrective Action Priority Ranking:	No NCAPS ranking
Environmental Control Indicator:	No
Institutional Control Indicator:	No
Human Exposure Controls Indicator:	N/A
Groundwater Controls Indicator:	N/A
Operating TSDF Universe:	Not reported
Full Enforcement Universe:	Not reported
Significant Non-Complier Universe:	No
Unaddressed Significant Non-Complier Universe:	No
Addressed Significant Non-Complier Universe:	No
Significant Non-Complier With a Compliance Schedule Universe:	No
Financial Assurance Required:	Not reported
Handler Date of Last Change:	2020-12-03 08:08:32.0
Recognized Trader-Importer:	No
Recognized Trader-Exporter:	No
Importer of Spent Lead Acid Batteries:	No
Exporter of Spent Lead Acid Batteries:	No
Recycler Activity Without Storage:	No
Manifest Broker:	No
Sub-Part P Indicator:	No

DRAFT

AMAZON.COM SERVICES LLC - DBK6 (Continued) **1026498488**

Hazardous Waste Summary:

Waste Code:	D001
Waste Description:	IGNITABLE WASTE
Waste Code:	D002
Waste Description:	CORROSIVE WASTE
Waste Code:	D003
Waste Description:	REACTIVE WASTE
Waste Code:	D005
Waste Description:	BARIUM
Waste Code:	D006
Waste Description:	CADMIUM
Waste Code:	D007
Waste Description:	CHROMIUM
Waste Code:	D008
Waste Description:	LEAD
Waste Code:	D009
Waste Description:	MERCURY
Waste Code:	D010
Waste Description:	SELENIUM
Waste Code:	D011
Waste Description:	SILVER
Waste Code:	D016
Waste Description:	2,4-D (2,4-DICHLOROPHENOXYACETIC ACID)
Waste Code:	D018
Waste Description:	BENZENE
Waste Code:	D024
Waste Description:	M-CRESOL
Waste Code:	D027
Waste Description:	1,4-DICHLOROBENZENE
Waste Code:	D035
Waste Description:	METHYL ETHYL KETONE
Waste Code:	U002
Waste Description:	2-PROPANONE (I) (OR) ACETONE (I)
Waste Code:	U029
Waste Description:	METHANE, BROMO- (OR) METHYL BROMIDE
Waste Code:	U154
Waste Description:	METHANOL (I) (OR) METHYL ALCOHOL (I)
Waste Code:	U159
Waste Description:	2-BUTANONE (I,T) (OR) METHYL ETHYL KETONE (MEK) (I,T)

DRAFT

AMAZON.COM SERVICES LLC - DBK6 (Continued) **1026498488**

Waste Code: U205
Waste Description: SELENIUM SULFIDE (OR) SELENIUM SULFIDE SES2 (R,T)

Handler - Owner Operator:

Owner/Operator Indicator:	Operator
Owner/Operator Name:	AMAZON.COM SERVICES LLC
Legal Status:	Private
Date Became Current:	2020-12-02 00:00:00.
Date Ended Current:	Not reported
Owner/Operator Address:	PO BOX 80842
Owner/Operator City,State,Zip:	SEATTLE, WA 98108
Owner/Operator Telephone:	206-266-1036
Owner/Operator Telephone Ext:	Not reported
Owner/Operator Fax:	Not reported
Owner/Operator Email:	AMAZON-EAP-NORTHAMERICA@AMAZON.COM

Owner/Operator Indicator:	Owner
Owner/Operator Name:	2300 LINDEN PROPERTY LLC, C/O TURNBRIDGE EQUITIES
Legal Status:	Private
Date Became Current:	2020-07-13 00:00:00.
Date Ended Current:	Not reported
Owner/Operator Address:	4 BRYANT PARK
Owner/Operator City,State,Zip:	NEW YORK, NY 10018
Owner/Operator Telephone:	212-651-7272
Owner/Operator Telephone Ext:	Not reported
Owner/Operator Fax:	Not reported
Owner/Operator Email:	JWALD@TURNBRIDGEEQ.COM

Historic Generators:

Receive Date:	2020-12-02 00:00:00.0
Handler Name:	AMAZON.COM SERVICES LLC - DBK6
Federal Waste Generator Description:	Small Quantity Generator
State District Owner:	NY
Large Quantity Handler of Universal Waste:	No
Recognized Trader Importer:	No
Recognized Trader Exporter:	No
Spent Lead Acid Battery Importer:	No
Spent Lead Acid Battery Exporter:	No
Current Record:	Yes
Non Storage Recycler Activity:	No
Electronic Manifest Broker:	No

List of NAICS Codes and Descriptions:
NAICS Code: 493110
NAICS Description: GENERAL WAREHOUSING AND STORAGE

Facility Has Received Notices of Violations:
Violations: No Violations Found

Evaluation Action Summary:
Evaluations: No Evaluations Found

DRAFT

J72 **STANDARD PRODUCTS CO** **NY UST** **1000310311**
ENE **925 SHEPHERD AVE** **RCRA NonGen / NLR** **NYD986899946**
< 1/8 **BROOKLYN, NY 11208** **FINDS**
0.109 mi. **ECHO**
575 ft. **Site 2 of 7 in cluster J** **NY MANIFEST**

Relative:
Higher

Actual:
11 ft.

UST:

Name:	PRIDE TRANSPORTATION
Address:	925 SHEPHERD AVENUE
City,State,Zip:	BROOKLYN, NY 11208
Id/Status:	2-043486 / Unregulated/Closed
Program Type:	PBS
Region:	STATE
DEC Region:	2
Expiration Date:	N/A
UTM X:	595107.62669
UTM Y:	4501868.03611
Site Type:	Auto Service/Repair (No Gasoline Sales)

Affiliation Records:

Site Id:	413
Affiliation Type:	Facility Operator
Company Name:	PRIDE TRANSPORTATION
Contact Type:	Not reported
Contact Name:	THOMAS CRONIN
Address1:	Not reported
Address2:	Not reported
City:	Not reported
State:	NN
Zip Code:	Not reported
Country Code:	001
Phone:	(718) 927-1500
EMail:	Not reported
Fax Number:	Not reported
Modified By:	NRLOMBAR
Date Last Modified:	2009-06-26

Site Id:	413
Affiliation Type:	Emergency Contact
Company Name:	PRIDE TRANSPORTATION
Contact Type:	Not reported
Contact Name:	THOMAS CRONIN
Address1:	Not reported
Address2:	Not reported
City:	Not reported
State:	NN
Zip Code:	Not reported
Country Code:	999
Phone:	(917) 681-7591
EMail:	Not reported
Fax Number:	Not reported
Modified By:	NRLOMBAR
Date Last Modified:	2009-06-26

Site Id:	413
Affiliation Type:	Facility Owner
Company Name:	PRIDE TRANSPORTATION
Contact Type:	Not reported
Contact Name:	Not reported
Address1:	925 SHEPHERD AVE

DRAFT

STANDARD PRODUCTS CO (Continued) **1000310311**

Address2:	Not reported
City:	BROOKLYN
State:	NY
Zip Code:	11208
Country Code:	001
Phone:	(718) 927-1500
EMail:	Not reported
Fax Number:	Not reported
Modified By:	NRLOMBAR
Date Last Modified:	2009-06-26

Site Id:	413
Affiliation Type:	Mail Contact
Company Name:	PRIDE TRANSPORTATION
Contact Type:	Not reported
Contact Name:	THOMAS CRONIN
Address1:	925 SHEPHERD AVENUE
Address2:	Not reported
City:	BROOKLYN
State:	NY
Zip Code:	11208
Country Code:	001
Phone:	(917) 681-7591
EMail:	TOM138@AOL.COM
Fax Number:	Not reported
Modified By:	NRLOMBAR
Date Last Modified:	2009-06-26

Tank Info:

Tank Number:	001
Tank ID:	1143
Tank Status:	Closed - In Place
Material Name:	Closed - In Place
Capacity Gallons:	1500
Install Date:	Not reported
Date Tank Closed:	06/01/1998
Registered:	True
Tank Location:	Underground
Tank Type:	Steel/carbon steel
Material Code:	0001
Common Name of Substance:	#2 Fuel Oil (On-Site Consumption)

Tightness Test Method:	03
Date Test:	06/01/1998
Next Test Date:	Not reported
Pipe Model:	Not reported
Modified By:	TRANSLAT
Last Modified:	04/14/2017

Equipment Records:

I04 - Overfill - Product Level Gauge (A/G)
B00 - Tank External Protection - None
C00 - Pipe Location - No Piping
F00 - Pipe External Protection - None
A00 - Tank Internal Protection - None
D01 - Pipe Type - Steel/Carbon Steel/Iron

DRAFT

STANDARD PRODUCTS CO (Continued) **1000310311**

H00 - Tank Leak Detection - None
G00 - Tank Secondary Containment - None
J02 - Dispenser - Suction Dispenser

RCRA NonGen / NLR:

Date Form Received by Agency:		2007-01-01 00:00:00.0
Handler Name:	STANDARD PRODUCTS CO	
Handler Address:		925 SHEPHERD AVE
Handler City,State,Zip:		BROOKLYN, NY 11208
EPA ID:		NYD986899946
Contact Name:		ERNEST SEGGIO
Contact Address:		SHEPHERD AVE
Contact City,State,Zip:		BROOKLYN, NY 11208
Contact Telephone:		718-272-5335
Contact Fax:		Not reported
Contact Email:		Not reported
Contact Title:		Not reported
EPA Region:		02
Land Type:		Not reported
Federal Waste Generator Description:		Not a generator, verified
Non-Notifier:		Not reported
Biennial Report Cycle:		Not reported
Accessibility:		Not reported
Active Site Indicator:		Not reported
State District Owner:		NY
State District:		NYSDEC R2
Mailing Address:		SHEPHERD AVE
Mailing City,State,Zip:		BROOKLYN, NY 11208
Owner Name:		STANDARD PRODUCT CO
Owner Type:		Private
Operator Name:		STANDARD PRODUCT CO
Operator Type:		Private
Short-Term Generator Activity:		No
Importer Activity:		No
Mixed Waste Generator:		No
Transporter Activity:		No
Transfer Facility Activity:		No
Recycler Activity with Storage:		No
Small Quantity On-Site Burner Exemption:		No
Smelting Melting and Refining Furnace Exemption:		No
Underground Injection Control:		No
Off-Site Waste Receipt:		No
Universal Waste Indicator:		No
Universal Waste Destination Facility:		No
Federal Universal Waste:		No
Active Site Fed-Reg Treatment Storage and Disposal Facility:		Not reported
Active Site Converter Treatment storage and Disposal Facility:		Not reported
Active Site State-Reg Treatment Storage and Disposal Facility:		Not reported
Active Site State-Reg Handler:		---
Federal Facility Indicator:		Not reported
Hazardous Secondary Material Indicator:		NN
Sub-Part K Indicator:		Not reported
Commercial TSD Indicator:		No
Treatment Storage and Disposal Type:		Not reported
2018 GPRA Permit Baseline:		Not on the Baseline
2018 GPRA Renewals Baseline:		Not on the Baseline
Permit Renewals Workload Universe:		Not reported

DRAFT

STANDARD PRODUCTS CO (Continued) **1000310311**

Permit Workload Universe:	Not reported
Permit Progress Universe:	Not reported
Post-Closure Workload Universe:	Not reported
Closure Workload Universe:	Not reported
202 GPRA Corrective Action Baseline:	No
Corrective Action Workload Universe:	No
Subject to Corrective Action Universe:	No
Non-TSDFs Where RCRA CA has Been Imposed Universe:	No
TSDFs Potentially Subject to CA Under 3004 (u)/(v) Universe:	No
TSDFs Only Subject to CA under Discretionary Auth Universe:	No
Corrective Action Priority Ranking:	No NCAPS ranking
Environmental Control Indicator:	No
Institutional Control Indicator:	No
Human Exposure Controls Indicator:	N/A
Groundwater Controls Indicator:	N/A
Operating TSDF Universe:	Not reported
Full Enforcement Universe:	Not reported
Significant Non-Complier Universe:	No
Unaddressed Significant Non-Complier Universe:	No
Addressed Significant Non-Complier Universe:	No
Significant Non-Complier With a Compliance Schedule Universe:	No
Financial Assurance Required:	Not reported
Handler Date of Last Change:	2015-04-14 00:00:00.0
Recognized Trader-Importer:	No
Recognized Trader-Exporter:	No
Importer of Spent Lead Acid Batteries:	No
Exporter of Spent Lead Acid Batteries:	No
Recycler Activity Without Storage:	Not reported
Manifest Broker:	Not reported
Sub-Part P Indicator:	No

Hazardous Waste Summary:

Waste Code:	D000
Waste Description:	Not Defined
Waste Code:	D001
Waste Description:	IGNITABLE WASTE

Handler - Owner Operator:

Owner/Operator Indicator:	Owner
Owner/Operator Name:	STANDARD PRODUCT CO
Legal Status:	Private
Date Became Current:	Not reported
Date Ended Current:	Not reported
Owner/Operator Address:	NOT REQUIRED
Owner/Operator City,State,Zip:	NOT REQUIRED, WY 99999
Owner/Operator Telephone:	212-555-1212
Owner/Operator Telephone Ext:	Not reported
Owner/Operator Fax:	Not reported
Owner/Operator Email:	Not reported
Owner/Operator Indicator:	Operator
Owner/Operator Name:	STANDARD PRODUCT CO
Legal Status:	Private
Date Became Current:	Not reported

DRAFT

STANDARD PRODUCTS CO (Continued) **1000310311**

Date Ended Current: Not reported
Owner/Operator Address: NOT REQUIRED
Owner/Operator City,State,Zip: NOT REQUIRED, WY 99999
Owner/Operator Telephone: 212-555-1212
Owner/Operator Telephone Ext: Not reported
Owner/Operator Fax: Not reported
Owner/Operator Email: Not reported

Owner/Operator Indicator: Owner
Owner/Operator Name: STANDARD PRODUCT CO
Legal Status: Private
Date Became Current: Not reported
Date Ended Current: Not reported
Owner/Operator Address: NOT REQUIRED
Owner/Operator City,State,Zip: NOT REQUIRED, WY 99999
Owner/Operator Telephone: 212-555-1212
Owner/Operator Telephone Ext: Not reported
Owner/Operator Fax: Not reported
Owner/Operator Email: Not reported

Historic Generators:
Receive Date: 2006-01-01 00:00:00.0
Handler Name: STANDARD PRODUCTS CO
Federal Waste Generator Description: Not a generator, verified
State District Owner: NY
Large Quantity Handler of Universal Waste: No
Recognized Trader Importer: No
Recognized Trader Exporter: No
Spent Lead Acid Battery Importer: No
Spent Lead Acid Battery Exporter: No
Current Record: No
Non Storage Recycler Activity: Not reported
Electronic Manifest Broker: Not reported

Receive Date: 2007-01-01 00:00:00.0
Handler Name: STANDARD PRODUCTS CO
Federal Waste Generator Description: Not a generator, verified
State District Owner: NY
Large Quantity Handler of Universal Waste: No
Recognized Trader Importer: No
Recognized Trader Exporter: No
Spent Lead Acid Battery Importer: No
Spent Lead Acid Battery Exporter: No
Current Record: Yes
Non Storage Recycler Activity: Not reported
Electronic Manifest Broker: Not reported

Receive Date: 1990-05-25 00:00:00.0
Handler Name: STANDARD PRODUCTS CO
Federal Waste Generator Description: Not a generator, verified
State District Owner: NY
Large Quantity Handler of Universal Waste: No
Recognized Trader Importer: No
Recognized Trader Exporter: No
Spent Lead Acid Battery Importer: No
Spent Lead Acid Battery Exporter: No
Current Record: No

DRAFT

STANDARD PRODUCTS CO (Continued) **1000310311**

Non Storage Recycler Activity: Not reported
Electronic Manifest Broker: Not reported

List of NAICS Codes and Descriptions:
NAICS Codes: No NAICS Codes Found

Facility Has Received Notices of Violations:
Violations: No Violations Found

Evaluation Action Summary:
Evaluations: No Evaluations Found

FINDS:
Registry ID: 110004446458

Click Here:

Environmental Interest/Information System:
RCRAInfo is a national information system that supports the Resource Conservation and Recovery Act (RCRA) program through the tracking of events and activities related to facilities that generate, transport, and treat, store, or dispose of hazardous waste. RCRAInfo allows RCRA program staff to track the notification, permit, compliance, and corrective action activities required under RCRA.

Click this hyperlink while viewing on your computer to access additional FINDS: detail in the EDR Site Report.

ECHO:
Envid: 1000310311
Registry ID: 110004446458
DFR URL: http://echo.epa.gov/detailed-facility-report?fid=110004446458
Name: STANDARD PRODUCTS CO
Address: 925 SHEPHERD AVE
City,State,Zip: BROOKLYN, NY 11208

NY MANIFEST:
Name: STANDARD PRODUCTS INC
Address: 925 SHEPHERD AVE
City,State,Zip: BROOKLYN, NY 11208
Country: USA
EPA ID: NYD986899946
Facility Status: Not reported
Location Address 1: 925 SHEPPARD AVE
Code: BP
Location Address 2: Not reported
Total Tanks: Not reported
Location City: BROOKLYN
Location State: NY
Location Zip: 11208
Location Zip 4: Not reported

NY MANIFEST:
EPAID: NYD986899946
Mailing Name: STANDARD PRODUCTS INC

DRAFT

STANDARD PRODUCTS CO (Continued) **1000310311**

Mailing Contact:	STANDARD PRODUCTS INC
Mailing Address 1:	2401 SOUTH GULLEY ROAD
Mailing Address 2:	Not reported
Mailing City:	DEARBORN
Mailing State:	MI
Mailing Zip:	48124
Mailing Zip 4:	Not reported
Mailing Country:	USA
Mailing Phone:	2162818300

NY MANIFEST:

Document ID:	NJA0802692
Manifest Status:	K
seq:	Not reported
Year:	1990
Trans1 State ID:	000000000
Trans2 State ID:	000000000
Generator Ship Date:	06/20/1990
Trans1 Recv Date:	06/20/1990
Trans2 Recv Date:	/ /
TSD Site Recv Date:	06/21/1990
Part A Recv Date:	10/25/1990
Part B Recv Date:	07/06/1990
Generator EPA ID:	NYD986899946
Trans1 EPA ID:	ILD051060408
Trans2 EPA ID:	Not reported
TSDF ID 1:	NJD002182897
TSDF ID 2:	Not reported
Manifest Tracking Number:	Not reported
Import Indicator:	Not reported
Export Indicator:	Not reported
Discr Quantity Indicator:	Not reported
Discr Type Indicator:	Not reported
Discr Residue Indicator:	Not reported
Discr Partial Reject Indicator:	Not reported
Discr Full Reject Indicator:	Not reported
Manifest Ref Number:	Not reported
Alt Facility RCRA ID:	Not reported
Alt Facility Sign Date:	Not reported
MGMT Method Type Code:	Not reported
Waste Code:	F005 - UNKNOWN
Waste Code:	Not reported
Waste Code:	Not reported
Waste Code:	Not reported
Waste Code:	Not reported
Waste Code:	Not reported
Quantity:	02640
Units:	P - Pounds
Number of Containers:	006
Container Type:	DM - Metal drums, barrels
Handling Method:	B Incineration, heat recovery, burning.
Specific Gravity:	100

DRAFT

J73 **PRIDE TRANSPORTATION** **NY AST** **A100343902**
ENE **925 SHEPHERD AVENUE** **N/A**
< 1/8 **BROOKLYN, NY 11208**
0.109 mi.
575 ft. **Site 3 of 7 in cluster J**

Relative:
Higher

Actual:
11 ft.

AST:

Name:	PRIDE TRANSPORTATION
Address:	925 SHEPHERD AVENUE
City,State,Zip:	BROOKLYN, NY 11208
Region:	STATE
DEC Region:	2
Site Status:	Unregulated/Closed
Facility Id:	2-043486
Program Type:	PBS
UTM X:	595107.62669
UTM Y:	4501868.03611
Expiration Date:	N/A
Site Type:	Auto Service/Repair (No Gasoline Sales)

Affiliation Records:

Site Id:	413
Affiliation Type:	Facility Operator
Company Name:	PRIDE TRANSPORTATION
Contact Type:	Not reported
Contact Name:	THOMAS CRONIN
Address1:	Not reported
Address2:	Not reported
City:	Not reported
State:	NN
Zip Code:	Not reported
Country Code:	001
Phone:	(718) 927-1500
EMail:	Not reported
Fax Number:	Not reported
Modified By:	NRLOMBAR
Date Last Modified:	2009-06-26

Site Id:	413
Affiliation Type:	Emergency Contact
Company Name:	PRIDE TRANSPORTATION
Contact Type:	Not reported
Contact Name:	THOMAS CRONIN
Address1:	Not reported
Address2:	Not reported
City:	Not reported
State:	NN
Zip Code:	Not reported
Country Code:	999
Phone:	(917) 681-7591
EMail:	Not reported
Fax Number:	Not reported
Modified By:	NRLOMBAR
Date Last Modified:	2009-06-26

Site Id:	413
Affiliation Type:	Facility Owner
Company Name:	PRIDE TRANSPORTATION
Contact Type:	Not reported
Contact Name:	Not reported

DRAFT

PRIDE TRANSPORTATION (Continued) **A100343902**

Address1:	925 SHEPHERD AVE
Address2:	Not reported
City:	BROOKLYN
State:	NY
Zip Code:	11208
Country Code:	001
Phone:	(718) 927-1500
EMail:	Not reported
Fax Number:	Not reported
Modified By:	NRLOMBAR
Date Last Modified:	2009-06-26

Site Id:	413
Affiliation Type:	Mail Contact
Company Name:	PRIDE TRANSPORTATION
Contact Type:	Not reported
Contact Name:	THOMAS CRONIN
Address1:	925 SHEPHERD AVENUE
Address2:	Not reported
City:	BROOKLYN
State:	NY
Zip Code:	11208
Country Code:	001
Phone:	(917) 681-7591
EMail:	TOM138@AOL.COM
Fax Number:	Not reported
Modified By:	NRLOMBAR
Date Last Modified:	2009-06-26

Tank Info:

Tank Number:	01
Tank Id:	229084
Material Code:	0015
Common Name of Substance:	Motor Oil

Equipment Records:

L00 - Piping Leak Detection - None
D00 - Pipe Type - No Piping
C00 - Pipe Location - No Piping
F00 - Pipe External Protection - None
B01 - Tank External Protection - Painted/Asphalt Coating
H00 - Tank Leak Detection - None
I00 - Overfill - None
K01 - Spill Prevention - Catch Basin
E00 - Piping Secondary Containment - None
J02 - Dispenser - Suction Dispenser
G00 - Tank Secondary Containment - None
A02 - Tank Internal Protection - Rubber Liner

Tank Location:	Aboveground - contact with impervious barrier... Tank bottom rests on impervious barrier, allowing visual indication of leaks.
Tank Type:	Steel/Carbon Steel/Iron
Tank Status:	Closed - Removed
Pipe Model:	Not reported
Install Date:	04/19/2009
Capacity Gallons:	250

DRAFT

PRIDE TRANSPORTATION (Continued) **A100343902**

Tightness Test Method: -
Date Test: Not reported
Next Test Date: Not reported
Date Tank Closed: 06/01/2010
Register: True
Modified By: MXLAY
Last Modified: 01/15/2020
Material Name: motor oil

Tank Number: 02
Tank Id: 229085
Material Code: 0021
Common Name of Substance: Transmission Fluid

Equipment Records:
L00 - Piping Leak Detection - None
D00 - Pipe Type - No Piping
C00 - Pipe Location - No Piping
F00 - Pipe External Protection - None
B01 - Tank External Protection - Painted/Asphalt Coating
H00 - Tank Leak Detection - None
I00 - Overfill - None
K01 - Spill Prevention - Catch Basin
E00 - Piping Secondary Containment - None
G00 - Tank Secondary Containment - None
J02 - Dispenser - Suction Dispenser
A02 - Tank Internal Protection - Rubber Liner

Tank Location: Aboveground - contact with impervious barrier... Tank bottom rests on impervious barrier, allowing visual indication of leaks.
Tank Type: Steel/Carbon Steel/Iron
Tank Status: Closed - Removed
Pipe Model: Not reported
Install Date: 04/19/2009
Capacity Gallons: 250
Tightness Test Method: -
Date Test: Not reported
Next Test Date: Not reported
Date Tank Closed: 06/01/2010
Register: True
Modified By: MXLAY
Last Modified: 01/15/2020
Material Name: transmission fluid

Tank Number: 03
Tank Id: 229086
Material Code: 0022
Common Name of Substance: Waste Oil/Used Oil

Equipment Records:
L00 - Piping Leak Detection - None
D00 - Pipe Type - No Piping
C00 - Pipe Location - No Piping
F00 - Pipe External Protection - None
B01 - Tank External Protection - Painted/Asphalt Coating

DRAFT

PRIDE TRANSPORTATION (Continued) **A100343902**

H00 - Tank Leak Detection - None
I00 - Overfill - None
K01 - Spill Prevention - Catch Basin
E00 - Piping Secondary Containment - None
G00 - Tank Secondary Containment - None
J02 - Dispenser - Suction Dispenser
A02 - Tank Internal Protection - Rubber Liner

Tank Location:	Aboveground - contact with impervious barrier... Tank bottom rests on impervious barrier, allowing visual indication of leaks.
Tank Type:	Steel/Carbon Steel/Iron
Tank Status:	Closed - Removed
Pipe Model:	Not reported
Install Date:	04/19/2009
Capacity Gallons:	250
Tightness Test Method:	-
Date Test:	Not reported
Next Test Date:	Not reported
Date Tank Closed:	06/01/2010
Register:	True
Modified By:	MXLAY
Last Modified:	01/15/2020
Material Name:	waste oil/used oil

M74 **CON EDISON MANHOLE: 27543** **RCRA NonGen / NLR** **1017773792**
NW **2272 LINDEN BLVD FRONT OF** **NYP004515854**
< 1/8 **BROOKLYN, NY 11207**
0.109 mi.
576 ft. **Site 1 of 10 in cluster M**

Relative: **Higher**
Actual: **11 ft.**

RCRA NonGen / NLR:

Date Form Received by Agency:	2014-05-29 00:00:00.0
Handler Name:	CON EDISON MANHOLE: 27543
Handler Address:	2272 LINDEN BLVD FRONT OF
Handler City,State,Zip:	BROOKLYN, NY 11207
EPA ID:	NYP004515854
Contact Name:	THOMAS TEELING
Contact Address:	Not reported
Contact City,State,Zip:	Not reported
Contact Telephone:	212-460-3770
Contact Fax:	Not reported
Contact Email:	Not reported
Contact Title:	SENIOR SCIENTIST
EPA Region:	02
Land Type:	Private
Federal Waste Generator Description:	Not a generator, verified
Non-Notifier:	Not reported
Biennial Report Cycle:	Not reported
Accessibility:	Not reported
Active Site Indicator:	Not reported
State District Owner:	NY
State District:	NYSDEC R2
Mailing Address:	IRVING PL, 15TH FL NE
Mailing City,State,Zip:	NEW YORK, NY 10003
Owner Name:	Not reported
Owner Type:	Not reported
Operator Name:	Not reported
Operator Type:	Not reported
Short-Term Generator Activity:	No

DRAFT

CON EDISON MANHOLE: 27543 (Continued) **1017773792**

Importer Activity:	No
Mixed Waste Generator:	No
Transporter Activity:	No
Transfer Facility Activity:	No
Recycler Activity with Storage:	No
Small Quantity On-Site Burner Exemption:	No
Smelting Melting and Refining Furnace Exemption:	No
Underground Injection Control:	No
Off-Site Waste Receipt:	No
Universal Waste Indicator:	No
Universal Waste Destination Facility:	No
Federal Universal Waste:	No
Active Site Fed-Reg Treatment Storage and Disposal Facility:	Not reported
Active Site Converter Treatment storage and Disposal Facility:	Not reported
Active Site State-Reg Treatment Storage and Disposal Facility:	Not reported
Active Site State-Reg Handler:	---
Federal Facility Indicator:	Not reported
Hazardous Secondary Material Indicator:	NN
Sub-Part K Indicator:	Not reported
Commercial TSD Indicator:	No
Treatment Storage and Disposal Type:	Not reported
2018 GPRA Permit Baseline:	Not on the Baseline
2018 GPRA Renewals Baseline:	Not on the Baseline
Permit Renewals Workload Universe:	Not reported
Permit Workload Universe:	Not reported
Permit Progress Universe:	Not reported
Post-Closure Workload Universe:	Not reported
Closure Workload Universe:	Not reported
202 GPRA Corrective Action Baseline:	No
Corrective Action Workload Universe:	No
Subject to Corrective Action Universe:	No
Non-TSDFs Where RCRA CA has Been Imposed Universe:	No
TSDFs Potentially Subject to CA Under 3004 (u)/(v) Universe:	No
TSDFs Only Subject to CA under Discretionary Auth Universe:	No
Corrective Action Priority Ranking:	No NCAPS ranking
Environmental Control Indicator:	No
Institutional Control Indicator:	No
Human Exposure Controls Indicator:	N/A
Groundwater Controls Indicator:	N/A
Operating TSDF Universe:	Not reported
Full Enforcement Universe:	Not reported
Significant Non-Complier Universe:	No
Unaddressed Significant Non-Complier Universe:	No
Addressed Significant Non-Complier Universe:	No
Significant Non-Complier With a Compliance Schedule Universe:	No
Financial Assurance Required:	Not reported
Handler Date of Last Change:	2015-02-11 11:48:56.0
Recognized Trader-Importer:	No
Recognized Trader-Exporter:	No
Importer of Spent Lead Acid Batteries:	No
Exporter of Spent Lead Acid Batteries:	No
Recycler Activity Without Storage:	Not reported
Manifest Broker:	Not reported
Sub-Part P Indicator:	No

DRAFT

CON EDISON MANHOLE: 27543 (Continued) **1017773792**

Historic Generators:

Receive Date:		2014-04-29 00:00:00.0
Handler Name:	CON EDISON	
Federal Waste Generator Description:		Small Quantity Generator
State District Owner:		NY
Large Quantity Handler of Universal Waste:		No
Recognized Trader Importer:		No
Recognized Trader Exporter:		No
Spent Lead Acid Battery Importer:		No
Spent Lead Acid Battery Exporter:		No
Current Record:		No
Non Storage Recycler Activity:		Not reported
Electronic Manifest Broker:		Not reported

Receive Date:		2014-04-29 00:00:00.0
Handler Name:	CON EDISON	
Federal Waste Generator Description:		Not a generator, verified
State District Owner:		NY
Large Quantity Handler of Universal Waste:		No
Recognized Trader Importer:		No
Recognized Trader Exporter:		No
Spent Lead Acid Battery Importer:		No
Spent Lead Acid Battery Exporter:		No
Current Record:		No
Non Storage Recycler Activity:		Not reported
Electronic Manifest Broker:		Not reported

Receive Date:		2014-05-29 00:00:00.0
Handler Name:	CON EDISON MANHOLE: 27543	
Federal Waste Generator Description:		Not a generator, verified
State District Owner:		NY
Large Quantity Handler of Universal Waste:		No
Recognized Trader Importer:		No
Recognized Trader Exporter:		No
Spent Lead Acid Battery Importer:		No
Spent Lead Acid Battery Exporter:		No
Current Record:		Yes
Non Storage Recycler Activity:		Not reported
Electronic Manifest Broker:		Not reported

List of NAICS Codes and Descriptions:

NAICS Codes:	No NAICS Codes Found

Facility Has Received Notices of Violations:

Violations:	No Violations Found

Evaluation Action Summary:

Evaluations:	No Evaluations Found

DRAFT

M75
NW
< 1/8
0.109 mi.
576 ft.

CON EDISON
2272 LINDEN BLVD FRONT OF
BROOKLYN, NY 11207

Site 2 of 10 in cluster M

NY MANIFEST **S117059416**
N/A

Relative:
Higher

Actual:
11 ft.

NY MANIFEST:

Name:	CON EDISON
Address:	2272 LINDEN BLVD FRONT OF
City,State,Zip:	BROOKLYN, NY 11207
Country:	USA
EPA ID:	NYP004515854
Facility Status:	Not reported
Location Address 1:	F/O 22-72 LINDEN BLVD
Code:	BP
Location Address 2:	MH 27543
Total Tanks:	Not reported
Location City:	BROOKLYN
Location State:	NY
Location Zip:	11207
Location Zip 4:	Not reported

NY MANIFEST:

EPAID:	NYP004515854
Mailing Name:	CON EDISON
Mailing Contact:	TOM TEELING
Mailing Address 1:	4 IRVING PLACE - 15TH FLOOR
Mailing Address 2:	Not reported
Mailing City:	NEW YORK
Mailing State:	NY
Mailing Zip:	10003
Mailing Zip 4:	Not reported
Mailing Country:	USA
Mailing Phone:	2124603770

NY MANIFEST:

Document ID:	Not reported
Manifest Status:	Not reported
seq:	Not reported
Year:	Not reported
Trans1 State ID:	NJ0000027193
Trans2 State ID:	Not reported
Generator Ship Date:	04/29/2014
Trans1 Recv Date:	04/29/2014
Trans2 Recv Date:	Not reported
TSD Site Recv Date:	05/01/2014
Part A Recv Date:	Not reported
Part B Recv Date:	Not reported
Generator EPA ID:	NYP004515854
Trans1 EPA ID:	Not reported
Trans2 EPA ID:	Not reported
TSDF ID 1:	NJD002200046
TSDF ID 2:	Not reported
Manifest Tracking Number:	012771708JJK
Import Indicator:	N
Export Indicator:	N
Discr Quantity Indicator:	N
Discr Type Indicator:	N
Discr Residue Indicator:	N

DRAFT

CON EDISON (Continued) **S117059416**

Discr Partial Reject Indicator:	N
Discr Full Reject Indicator:	N
Manifest Ref Number:	Not reported
Alt Facility RCRA ID:	Not reported
Alt Facility Sign Date:	Not reported
MGMT Method Type Code:	H110
Waste Code:	Not reported
Waste Code:	Not reported
Waste Code:	Not reported
Waste Code:	Not reported
Waste Code:	Not reported
Waste Code:	Not reported
Quantity:	200
Units:	G - Gallons (liquids only)* (8.3 pounds)
Number of Containers:	1
Container Type:	TT - Cargo tank, tank trucks
Handling Method:	T Chemical, physical, or biological treatment.
Specific Gravity:	1
Waste Code:	D008
Waste Code 1_2:	Not reported
Waste Code 1_3:	Not reported
Waste Code 1_4:	Not reported
Waste Code 1_5:	Not reported
Waste Code 1_6:	Not reported

M76 **CON EDISON** **NJ MANIFEST** **S120671570**
NW **2272 LINDEN BLVD** **N/A**
< 1/8 **BROOKLYN, NY 11208**
0.109 mi.
576 ft. **Site 3 of 10 in cluster M**

Relative:
Higher

Actual:
11 ft.

NJ MANIFEST:

EPA Id:	NYP004780227
Mail Address:	IRVING PLACE, 15TH FL NE
Mail City/State/Zip:	NEW YORK, NY 10003
Facility Phone:	Not reported
Emergency Phone:	Not reported
Contact:	THERESA BURKARD
Comments:	Not reported
SIC Code:	Not reported
County:	NY047
Municipal:	Not reported
Previous EPA Id:	Not reported
Gen Flag:	Not reported
Trans Flag:	Not reported
TSDF Flag:	Not reported
Name Change:	Not reported
Date Change:	Not reported

Manifest:

Manifest Number:	014085285JJK
EPA ID:	NYP004780227
Date Shipped:	5/7/2015
TSDF EPA ID:	NJD002200046
Transporter EPA ID:	NJ0000027193
Transporter 2 EPA ID:	Not reported
Transporter 3 EPA ID:	Not reported

DRAFT

CON EDISON (Continued) **S120671570**

Transporter 4 EPA ID:	Not reported
Transporter 5 EPA ID:	Not reported
Transporter 6 EPA ID:	Not reported
Transporter 7 EPA ID:	Not reported
Transporter 8 EPA ID:	Not reported
Transporter 9 EPA ID:	Not reported
Transporter 10 EPA ID:	Not reported
Date Trans1 Transported Waste:	Not reported
Date Trans2 Transported Waste:	Not reported
Date Trans3 Transported Waste:	Not reported
Date Trans4 Transported Waste:	Not reported
Date Trans5 Transported Waste:	Not reported
Date Trans6 Transported Waste:	Not reported
Date Trans7 Transported Waste:	Not reported
Date Trans8 Transported Waste:	Not reported
Date Trans9 Transported Waste:	Not reported
Date Trans10 Transported Waste:	Not reported
Date TSDF Received Waste:	Not reported
TSDF EPA Facility Name:	Not reported
QTY Units:	Not reported
Transporter SEQ ID:	Not reported
Transporter-1 Date:	Not reported
Waste SEQ ID:	Not reported
Waste Type Code 2:	Not reported
Waste Type Code 3:	Not reported
Waste Type Code 4:	Not reported
Waste Type Code 5:	Not reported
Waste Type Code 6:	Not reported
Date Accepted:	Not reported
Manifest Discrepancy Type:	Not reported
Data Entry Number:	Not reported
Was Load Rejected:	NEW YORK, NY 10003
Reason Load Was Rejected:	Not reported

DRAFT

M77 **CON EDISON** **NY MANIFEST** **S118090398**
NW **2272 LINDEN BLVD** **N/A**
< 1/8 **BROOKLYN, NY 11208**
0.109 mi.
576 ft. **Site 4 of 10 in cluster M**

Relative: **Higher**

Actual: **11 ft.**

NY MANIFEST:

Name:	CON EDISON
Address:	2272 LINDEN BLVD
City,State,Zip:	BROOKLYN, NY 11208
Country:	USA
EPA ID:	NYP004780227
Facility Status:	Not reported
Location Address 1:	2272 LINDEN BLVD
Code:	BP
Location Address 2:	Not reported
Total Tanks:	Not reported
Location City:	BROOKLYN
Location State:	NY
Location Zip:	11208
Location Zip 4:	Not reported

CON EDISON (Continued) **S118090398**

NY MANIFEST:

EPAID:	NYP004780227
Mailing Name:	CON EDISON
Mailing Contact:	DENNIS HUACON
Mailing Address 1:	4 IRVING PL 15TH FL
Mailing Address 2:	Not reported
Mailing City:	NEW YORK
Mailing State:	NY
Mailing Zip:	10003
Mailing Zip 4:	Not reported
Mailing Country:	USA
Mailing Phone:	2124603770

NY MANIFEST:

Document ID:	Not reported
Manifest Status:	Not reported
seq:	Not reported
Year:	Not reported
Trans1 State ID:	NJ0000027193
Trans2 State ID:	Not reported
Generator Ship Date:	05/07/2015
Trans1 Recv Date:	05/07/2015
Trans2 Recv Date:	Not reported
TSD Site Recv Date:	05/08/2015
Part A Recv Date:	Not reported
Part B Recv Date:	Not reported
Generator EPA ID:	NYP004780227
Trans1 EPA ID:	Not reported
Trans2 EPA ID:	Not reported
TSDF ID 1:	NJD002200046
TSDF ID 2:	Not reported
Manifest Tracking Number:	014085285JJK
Import Indicator:	N
Export Indicator:	N
Discr Quantity Indicator:	N
Discr Type Indicator:	N
Discr Residue Indicator:	N
Discr Partial Reject Indicator:	N
Discr Full Reject Indicator:	N
Manifest Ref Number:	Not reported
Alt Facility RCRA ID:	Not reported
Alt Facility Sign Date:	Not reported
MGMT Method Type Code:	H110
Waste Code:	Not reported
Waste Code:	Not reported
Waste Code:	Not reported
Waste Code:	Not reported
Waste Code:	Not reported
Waste Code:	Not reported
Quantity:	7000
Units:	P - Pounds
Number of Containers:	1
Container Type:	TT - Cargo tank, tank trucks
Handling Method:	T Chemical, physical, or biological treatment.
Specific Gravity:	1
Waste Code:	D008

DRAFT

CON EDISON (Continued) **S118090398**

Waste Code 1_2:	Not reported
Waste Code 1_3:	Not reported
Waste Code 1_4:	Not reported
Waste Code 1_5:	Not reported
Waste Code 1_6:	Not reported

M78 **CON EDISON** **RCRA NonGen / NLR** **1019905684**
NW **2272 LINDEN BLVD** **NYP004812430**
< 1/8 **BROOKLYN, NY 11208**
0.109 mi.
576 ft. **Site 5 of 10 in cluster M**

Relative: **Higher**

Actual: **11 ft.**

RCRA NonGen / NLR:

Date Form Received by Agency:		2015-07-24 00:00:00.0
Handler Name:	CON EDISON	
Handler Address:		2272 LINDEN BLVD
Handler City,State,Zip:		BROOKLYN, NY 11208
EPA ID:		NYP004812430
Contact Name:		THOMAS TEELING
Contact Address:		Not reported
Contact City,State,Zip:		Not reported
Contact Telephone:		212-460-3770
Contact Fax:		Not reported
Contact Email:		Not reported
Contact Title:		Not reported
EPA Region:		02
Land Type:		Private
Federal Waste Generator Description:		Not a generator, verified
Non-Notifier:		Not reported
Biennial Report Cycle:		Not reported
Accessibility:		Not reported
Active Site Indicator:		Not reported
State District Owner:		NY
State District:		NYSDEC R2
Mailing Address:		IRVING PL 15TH FL NE
Mailing City,State,Zip:		NEW YORK, NY 10003
Owner Name:		Not reported
Owner Type:		Not reported
Operator Name:		Not reported
Operator Type:		Not reported
Short-Term Generator Activity:		No
Importer Activity:		No
Mixed Waste Generator:		No
Transporter Activity:		No
Transfer Facility Activity:		No
Recycler Activity with Storage:		No
Small Quantity On-Site Burner Exemption:		No
Smelting Melting and Refining Furnace Exemption:		No
Underground Injection Control:		No
Off-Site Waste Receipt:		No
Universal Waste Indicator:		No
Universal Waste Destination Facility:		No
Federal Universal Waste:		No
Active Site Fed-Reg Treatment Storage and Disposal Facility:		Not reported
Active Site Converter Treatment storage and Disposal Facility:		Not reported
Active Site State-Reg Treatment Storage and Disposal Facility:		Not reported
Active Site State-Reg Handler:		---

DRAFT

CON EDISON (Continued) **1019905684**

Federal Facility Indicator:	Not reported
Hazardous Secondary Material Indicator:	NN
Sub-Part K Indicator:	Not reported
Commercial TSD Indicator:	No
Treatment Storage and Disposal Type:	Not reported
2018 GPRA Permit Baseline:	Not on the Baseline
2018 GPRA Renewals Baseline:	Not on the Baseline
Permit Renewals Workload Universe:	Not reported
Permit Workload Universe:	Not reported
Permit Progress Universe:	Not reported
Post-Closure Workload Universe:	Not reported
Closure Workload Universe:	Not reported
202 GPRA Corrective Action Baseline:	No
Corrective Action Workload Universe:	No
Subject to Corrective Action Universe:	No
Non-TSDFs Where RCRA CA has Been Imposed Universe:	No
TSDFs Potentially Subject to CA Under 3004 (u)/(v) Universe:	No
TSDFs Only Subject to CA under Discretionary Auth Universe:	No
Corrective Action Priority Ranking:	No NCAPS ranking
Environmental Control Indicator:	No
Institutional Control Indicator:	No
Human Exposure Controls Indicator:	N/A
Groundwater Controls Indicator:	N/A
Operating TSDF Universe:	Not reported
Full Enforcement Universe:	Not reported
Significant Non-Complier Universe:	No
Unaddressed Significant Non-Complier Universe:	No
Addressed Significant Non-Complier Universe:	No
Significant Non-Complier With a Compliance Schedule Universe:	No
Financial Assurance Required:	Not reported
Handler Date of Last Change:	2016-09-09 15:28:59.0
Recognized Trader-Importer:	No
Recognized Trader-Exporter:	No
Importer of Spent Lead Acid Batteries:	No
Exporter of Spent Lead Acid Batteries:	No
Recycler Activity Without Storage:	Not reported
Manifest Broker:	Not reported
Sub-Part P Indicator:	No

Historic Generators:

Receive Date:	2015-07-24 00:00:00.0
Handler Name: CON EDISON	
Federal Waste Generator Description:	Large Quantity Generator
State District Owner:	NY
Large Quantity Handler of Universal Waste:	No
Recognized Trader Importer:	No
Recognized Trader Exporter:	No
Spent Lead Acid Battery Importer:	No
Spent Lead Acid Battery Exporter:	No
Current Record:	No
Non Storage Recycler Activity:	Not reported
Electronic Manifest Broker:	Not reported

Receive Date:	2015-07-24 00:00:00.0
Handler Name: CON EDISON	
Federal Waste Generator Description:	Not a generator, verified

DRAFT

CON EDISON (Continued) **1019905684**

State District Owner:	NY
Large Quantity Handler of Universal Waste:	No
Recognized Trader Importer:	No
Recognized Trader Exporter:	No
Spent Lead Acid Battery Importer:	No
Spent Lead Acid Battery Exporter:	No
Current Record:	Yes
Non Storage Recycler Activity:	Not reported
Electronic Manifest Broker:	Not reported

List of NAICS Codes and Descriptions:
NAICS Codes: No NAICS Codes Found

Facility Has Received Notices of Violations:
Violations: No Violations Found

Evaluation Action Summary:
Evaluations: No Evaluations Found

M79 **CON EDISON** **NJ MANIFEST** **S120674414**
NW **2272 LINDEN BLVD** **N/A**
< 1/8 **BROOKLYN, NY 11208**
0.109 mi.
576 ft. **Site 6 of 10 in cluster M**

Relative:
Higher

Actual:
11 ft.

NJ MANIFEST:

EPA Id:	NYP004812430
Mail Address:	IRVING PL 15TH FL NE
Mail City/State/Zip:	NEW YORK, NY 10003
Facility Phone:	Not reported
Emergency Phone:	Not reported
Contact:	THOMAS TEELING
Comments:	Not reported
SIC Code:	Not reported
County:	NY047
Municipal:	Not reported
Previous EPA Id:	Not reported
Gen Flag:	Not reported
Trans Flag:	Not reported
TSDF Flag:	Not reported
Name Change:	Not reported
Date Change:	Not reported

Manifest:

Manifest Number:	014469467JJK
EPA ID:	NYP004812430
Date Shipped:	7/24/2015
TSDF EPA ID:	NJD002200046
Transporter EPA ID:	NJ0000027193
Transporter 2 EPA ID:	Not reported
Transporter 3 EPA ID:	Not reported
Transporter 4 EPA ID:	Not reported
Transporter 5 EPA ID:	Not reported
Transporter 6 EPA ID:	Not reported
Transporter 7 EPA ID:	Not reported
Transporter 8 EPA ID:	Not reported

DRAFT

CON EDISON (Continued) **S120674414**

Transporter 9 EPA ID:	Not reported
Transporter 10 EPA ID:	Not reported
Date Trans1 Transported Waste:	Not reported
Date Trans2 Transported Waste:	Not reported
Date Trans3 Transported Waste:	Not reported
Date Trans4 Transported Waste:	Not reported
Date Trans5 Transported Waste:	Not reported
Date Trans6 Transported Waste:	Not reported
Date Trans7 Transported Waste:	Not reported
Date Trans8 Transported Waste:	Not reported
Date Trans9 Transported Waste:	Not reported
Date Trans10 Transported Waste:	Not reported
Date TSDF Received Waste:	Not reported
TSDF EPA Facility Name:	Not reported
QTY Units:	Not reported
Transporter SEQ ID:	Not reported
Transporter-1 Date:	Not reported
Waste SEQ ID:	Not reported
Waste Type Code 2:	Not reported
Waste Type Code 3:	Not reported
Waste Type Code 4:	Not reported
Waste Type Code 5:	Not reported
Waste Type Code 6:	Not reported
Date Accepted:	Not reported
Manifest Discrepancy Type:	Not reported
Data Entry Number:	Not reported
Was Load Rejected:	NEW YORK, NY 10003
Reason Load Was Rejected:	Not reported

M80 **CON EDISON** **RCRA NonGen / NLR** **1019324948**
NW **2272 LINDEN BLVD** **NYP004780227**
< 1/8 **BROOKLYN, NY 11208**
0.109 mi.
576 ft. **Site 7 of 10 in cluster M**

Relative: **Higher**

Actual: **11 ft.**

RCRA NonGen / NLR:

Date Form Received by Agency:		2015-05-07 00:00:00.0
Handler Name:	CON EDISON	
Handler Address:		2272 LINDEN BLVD
Handler City,State,Zip:		BROOKLYN, NY 11208
EPA ID:		NYP004780227
Contact Name:		THOMAS TEELING
Contact Address:		Not reported
Contact City,State,Zip:		Not reported
Contact Telephone:		212-460-3770
Contact Fax:		Not reported
Contact Email:		Not reported
Contact Title:		Not reported
EPA Region:		02
Land Type:		Private
Federal Waste Generator Description:		Not a generator, verified
Non-Notifier:		Not reported
Biennial Report Cycle:		Not reported
Accessibility:		Not reported
Active Site Indicator:		Not reported
State District Owner:		NY

DRAFT

CON EDISON (Continued) **1019324948**

State District:	NYSDEC R2
Mailing Address:	IRVING PL 15TH FL NE
Mailing City,State,Zip:	NEW YORK, NY 10003
Owner Name:	Not reported
Owner Type:	Not reported
Operator Name:	Not reported
Operator Type:	Not reported
Short-Term Generator Activity:	No
Importer Activity:	No
Mixed Waste Generator:	No
Transporter Activity:	No
Transfer Facility Activity:	No
Recycler Activity with Storage:	No
Small Quantity On-Site Burner Exemption:	No
Smelting Melting and Refining Furnace Exemption:	No
Underground Injection Control:	No
Off-Site Waste Receipt:	No
Universal Waste Indicator:	No
Universal Waste Destination Facility:	No
Federal Universal Waste:	No
Active Site Fed-Reg Treatment Storage and Disposal Facility:	Not reported
Active Site Converter Treatment storage and Disposal Facility:	Not reported
Active Site State-Reg Treatment Storage and Disposal Facility:	Not reported
Active Site State-Reg Handler:	---
Federal Facility Indicator:	Not reported
Hazardous Secondary Material Indicator:	NN
Sub-Part K Indicator:	Not reported
Commercial TSD Indicator:	No
Treatment Storage and Disposal Type:	Not reported
2018 GPRA Permit Baseline:	Not on the Baseline
2018 GPRA Renewals Baseline:	Not on the Baseline
Permit Renewals Workload Universe:	Not reported
Permit Workload Universe:	Not reported
Permit Progress Universe:	Not reported
Post-Closure Workload Universe:	Not reported
Closure Workload Universe:	Not reported
202 GPRA Corrective Action Baseline:	No
Corrective Action Workload Universe:	No
Subject to Corrective Action Universe:	No
Non-TSDFs Where RCRA CA has Been Imposed Universe:	No
TSDFs Potentially Subject to CA Under 3004 (u)/(v) Universe:	No
TSDFs Only Subject to CA under Discretionary Auth Universe:	No
Corrective Action Priority Ranking:	No NCAPS ranking
Environmental Control Indicator:	No
Institutional Control Indicator:	No
Human Exposure Controls Indicator:	N/A
Groundwater Controls Indicator:	N/A
Operating TSDF Universe:	Not reported
Full Enforcement Universe:	Not reported
Significant Non-Complier Universe:	No
Unaddressed Significant Non-Complier Universe:	No
Addressed Significant Non-Complier Universe:	No
Significant Non-Complier With a Compliance Schedule Universe:	No
Financial Assurance Required:	Not reported
Handler Date of Last Change:	2016-09-09 13:09:22.0
Recognized Trader-Importer:	No
Recognized Trader-Exporter:	No

DRAFT

CON EDISON (Continued) **1019324948**

Importer of Spent Lead Acid Batteries: No
Exporter of Spent Lead Acid Batteries: No
Recycler Activity Without Storage: Not reported
Manifest Broker: Not reported
Sub-Part P Indicator: No

Biennial: List of Years
Year: 2015

Click Here for Biennial Reporting System Data:

Hazardous Waste Summary:
Waste Code: D008
Waste Description: LEAD

Handler - Owner Operator:
Owner/Operator Indicator: Owner
Owner/Operator Name: CONSOLIDATED EDISON COMPANY OF NY, INC.
Legal Status: Private
Date Became Current: 2015-05-07 00:00:00.
Date Ended Current: Not reported
Owner/Operator Address: 4 IRVING PLACE
Owner/Operator City,State,Zip: NEW YORK, NY 10003
Owner/Operator Telephone: Not reported
Owner/Operator Telephone Ext: Not reported
Owner/Operator Fax: Not reported
Owner/Operator Email: Not reported

Owner/Operator Indicator: Operator
Owner/Operator Name: CONSOLIDATED EDISON COMPANY OF NY, INC.
Legal Status: Private
Date Became Current: 2015-05-07 00:00:00.
Date Ended Current: Not reported
Owner/Operator Address: 4 IRVING PLACE
Owner/Operator City,State,Zip: NEW YORK, NY 10003
Owner/Operator Telephone: Not reported
Owner/Operator Telephone Ext: Not reported
Owner/Operator Fax: Not reported
Owner/Operator Email: Not reported

Historic Generators:
Receive Date: 2016-02-05 00:00:00.0
Handler Name: CON EDISON - MANHOLE 27543
Federal Waste Generator Description: Large Quantity Generator
State District Owner: NY
Large Quantity Handler of Universal Waste: No
Recognized Trader Importer: No
Recognized Trader Exporter: No
Spent Lead Acid Battery Importer: No
Spent Lead Acid Battery Exporter: No
Current Record: No
Non Storage Recycler Activity: Not reported
Electronic Manifest Broker: Not reported

Receive Date: 2015-05-07 00:00:00.0

DRAFT

CON EDISON (Continued) **1019324948**

Handler Name: CON EDISON
Federal Waste Generator Description: Large Quantity Generator
State District Owner: NY
Large Quantity Handler of Universal Waste: No
Recognized Trader Importer: No
Recognized Trader Exporter: No
Spent Lead Acid Battery Importer: No
Spent Lead Acid Battery Exporter: No
Current Record: No
Non Storage Recycler Activity: Not reported
Electronic Manifest Broker: Not reported

Receive Date: 2015-05-07 00:00:00.0
Handler Name: CON EDISON
Federal Waste Generator Description: Not a generator, verified
State District Owner: NY
Large Quantity Handler of Universal Waste: No
Recognized Trader Importer: No
Recognized Trader Exporter: No
Spent Lead Acid Battery Importer: No
Spent Lead Acid Battery Exporter: No
Current Record: Yes
Non Storage Recycler Activity: Not reported
Electronic Manifest Broker: Not reported

List of NAICS Codes and Descriptions:
NAICS Code: 221122
NAICS Description: ELECTRIC POWER DISTRIBUTION

Facility Has Received Notices of Violations:
Violations: No Violations Found

Evaluation Action Summary:
Evaluations: No Evaluations Found

DRAFT

J81 **CITIWASTE LLC** **RCRA NonGen / NLR** **1009399965**
NE **893 SHEPHERD AVE** **NY MANIFEST** **NYR000139295**
< 1/8 **BROOKLYN, NY 11208**
0.109 mi.
576 ft. **Site 4 of 7 in cluster J**

Relative: **Higher**
Actual: **13 ft.**

RCRA NonGen / NLR:
Date Form Received by Agency: 2019-09-18 00:00:00.0
Handler Name: CITIWASTE LLC
Handler Address: 893 SHEPHERD AVE
Handler City,State,Zip: BROOKLYN, NY 11208
EPA ID: NYR000139295
Contact Name: DAVID A MARTIN
Contact Address: SHEPHERD AVE
Contact City,State,Zip: BROOKLYN, NY 11208
Contact Telephone: 903-693-2525
Contact Fax: 713-660-3566
Contact Email: DMARTIN@SHARPSINC.COM
Contact Title: DIRECTOR, ROUTE BASED OPERATIONS & FACILITIES
EPA Region: 02

CITIWASTE LLC (Continued) **1009399965**

Land Type:	Private
Federal Waste Generator Description:	Not a generator, verified
Non-Notifier:	Not reported
Biennial Report Cycle:	Not reported
Accessibility:	Not reported
Active Site Indicator:	Handler Activities
State District Owner:	NY
State District:	NYSDEC R2
Mailing Address:	SHEPHERD AVE
Mailing City,State,Zip:	BROOKLYN, NY 11208
Owner Name:	SIT REALTY LLC
Owner Type:	Private
Operator Name:	CITIWASTE LLC
Operator Type:	Private
Short-Term Generator Activity:	No
Importer Activity:	No
Mixed Waste Generator:	No
Transporter Activity:	Yes
Transfer Facility Activity:	Yes
Recycler Activity with Storage:	No
Small Quantity On-Site Burner Exemption:	No
Smelting Melting and Refining Furnace Exemption:	No
Underground Injection Control:	No
Off-Site Waste Receipt:	No
Universal Waste Indicator:	No
Universal Waste Destination Facility:	No
Federal Universal Waste:	No
Active Site Fed-Reg Treatment Storage and Disposal Facility:	Not reported
Active Site Converter Treatment storage and Disposal Facility:	Not reported
Active Site State-Reg Treatment Storage and Disposal Facility:	Not reported
Active Site State-Reg Handler:	---
Federal Facility Indicator:	Not reported
Hazardous Secondary Material Indicator:	N
Sub-Part K Indicator:	Not reported
Commercial TSD Indicator:	No
Treatment Storage and Disposal Type:	Not reported
2018 GPRA Permit Baseline:	Not on the Baseline
2018 GPRA Renewals Baseline:	Not on the Baseline
Permit Renewals Workload Universe:	Not reported
Permit Workload Universe:	Not reported
Permit Progress Universe:	Not reported
Post-Closure Workload Universe:	Not reported
Closure Workload Universe:	Not reported
202 GPRA Corrective Action Baseline:	No
Corrective Action Workload Universe:	No
Subject to Corrective Action Universe:	No
Non-TSDFs Where RCRA CA has Been Imposed Universe:	No
TSDFs Potentially Subject to CA Under 3004 (u)/(v) Universe:	No
TSDFs Only Subject to CA under Discretionary Auth Universe:	No
Corrective Action Priority Ranking:	No NCAPS ranking
Environmental Control Indicator:	No
Institutional Control Indicator:	No
Human Exposure Controls Indicator:	N/A
Groundwater Controls Indicator:	N/A
Operating TSDF Universe:	Not reported
Full Enforcement Universe:	Not reported
Significant Non-Complier Universe:	No

DRAFT

CITIWASTE LLC (Continued) **1009399965**

Unaddressed Significant Non-Complier Universe:	No
Addressed Significant Non-Complier Universe:	No
Significant Non-Complier With a Compliance Schedule Universe:	No
Financial Assurance Required:	Not reported
Handler Date of Last Change:	2019-09-18 11:46:31.0
Recognized Trader-Importer:	No
Recognized Trader-Exporter:	No
Importer of Spent Lead Acid Batteries:	No
Exporter of Spent Lead Acid Batteries:	No
Recycler Activity Without Storage:	No
Manifest Broker:	No
Sub-Part P Indicator:	No

Hazardous Waste Summary:

Waste Code:	D001
Waste Description:	IGNITABLE WASTE
Waste Code:	D002
Waste Description:	CORROSIVE WASTE
Waste Code:	D006
Waste Description:	CADMIUM
Waste Code:	D007
Waste Description:	CHROMIUM
Waste Code:	D008
Waste Description:	LEAD
Waste Code:	D009
Waste Description:	MERCURY
Waste Code:	D010
Waste Description:	SELENIUM
Waste Code:	D011
Waste Description:	SILVER
Waste Code:	D022
Waste Description:	CHLOROFORM
Waste Code:	D024
Waste Description:	M-CRESOL
Waste Code:	F003
Waste Description:	THE FOLLOWING SPENT NONHALOGENATED SOLVENTS: XYLENE, ACETONE, ETHYL ACETATE, ETHYL BENZENE, ETHYL ETHER, METHYL ISOBUTYL KETONE, N-BUTYL ALCOHOL, CYCLOHEXANONE, AND METHANOL; ALL SPENT SOLVENT MIXTURES/BLENDS CONTAINING, BEFORE USE, ONLY THE ABOVE SPENT NONHALOGENATED SOLVENTS; AND ALL SPENT SOLVENT MIXTURES/BLENDS CONTAINING, BEFORE USE, ONE OR MORE OF THE ABOVE NONHALOGENATED SOLVENTS, AND A TOTAL OF TEN PERCENT OR MORE (BY VOLUME) OF ONE OR MORE OF THOSE SOLVENTS LISTED IN F001, F002, F004, AND F005; AND STILL BOTTOMS FROM THE RECOVERY OF THESE SPENT SOLVENTS AND SPENT SOLVENT MIXTURES.

DRAFT

CITIWASTE LLC (Continued) **1009399965**

Waste Code: P001
Waste Description: 2H-1-BENZOPYRAN-2-ONE, 4-HYDROXY-3-(3-OXO-1-PHENYLBUTYL)-, & SALTS, WHEN PRESENT AT CONCENTRATIONS GREATER THAN 0.3% (OR) WARFARIN, & SALTS, WHEN PRESENT AT CONCENTRATIONS GREATER THAN 0.3%

Waste Code: P042
Waste Description: 1,2-BENZENEDIOL, 4-[1-HYDROXY-2-(METHYLAMINO)ETHYL]-, (R)- (OR) EPINEPHRINE

Waste Code: P105
Waste Description: SODIUM AZIDE

Waste Code: U003
Waste Description: ACETONITRILE (I,T)

Waste Code: U010
Waste Description: AZIRINO [2',3':3,4]PYRROLO[1,2-A]INDOLE-4,7-DIONE, 6-AMINO-8-[[(AMINOCARBONYL)OXY]METHYL]-1,1A,2,8,8A,8B-HEXAHYDRO-8A-METHOXY-5-METHYL-, [1AS-(1AALPHA, 8BETA, 8AALPHA, 8BALPHA)]- (OR) MITOMYCIN C

Waste Code: U031
Waste Description: 1-BUTANOL (I) (OR) N-BUTYL ALCOHOL (I)

Waste Code: U039
Waste Description: P-CHLORO-M-CRESOL (OR) PHENOL, 4-CHLORO-3-METHYL-

Waste Code: U044
Waste Description: CHLOROFORM (OR) METHANE, TRICHLORO-

Waste Code: U058
Waste Description: 2H-1,3,2-OXAZAPHOSPHORIN-2-AMINE, N,N-BIS(2-CHLOROETHYL)TETRAHYDRO-, 2-OXIDE (OR) CYCLOPHOSPHAMIDE

Handler - Owner Operator:

Owner/Operator Indicator:	Operator
Owner/Operator Name:	CITIWASTE LLC
Legal Status:	Private
Date Became Current:	2005-04-19 00:00:00.
Date Ended Current:	Not reported
Owner/Operator Address:	Not reported
Owner/Operator City,State,Zip:	Not reported
Owner/Operator Telephone:	Not reported
Owner/Operator Telephone Ext:	Not reported
Owner/Operator Fax:	Not reported
Owner/Operator Email:	Not reported

Owner/Operator Indicator:	Operator
Owner/Operator Name:	CITIWASTE LLC
Legal Status:	Private
Date Became Current:	2005-04-19 00:00:00.
Date Ended Current:	Not reported
Owner/Operator Address:	Not reported
Owner/Operator City,State,Zip:	Not reported
Owner/Operator Telephone:	Not reported
Owner/Operator Telephone Ext:	Not reported
Owner/Operator Fax:	Not reported

DRAFT

CITIWASTE LLC (Continued) **1009399965**

Owner/Operator Email: Not reported

Owner/Operator Indicator: Owner
Owner/Operator Name: CITIWASTE LLC
Legal Status: Private
Date Became Current: 2004-10-15 00:00:00.
Date Ended Current: Not reported
Owner/Operator Address: Not reported
Owner/Operator City,State,Zip: Not reported
Owner/Operator Telephone: Not reported
Owner/Operator Telephone Ext: Not reported
Owner/Operator Fax: Not reported
Owner/Operator Email: Not reported

Owner/Operator Indicator: Operator
Owner/Operator Name: CITIWASTE LLC
Legal Status: Private
Date Became Current: 2006-10-01 00:00:00.
Date Ended Current: Not reported
Owner/Operator Address: 893 SHEPHERD AVE
Owner/Operator City,State,Zip: BROOKLYN, NY 11208
Owner/Operator Telephone: Not reported
Owner/Operator Telephone Ext: Not reported
Owner/Operator Fax: Not reported
Owner/Operator Email: Not reported

Owner/Operator Indicator: Owner
Owner/Operator Name: CITIWASTE LLC
Legal Status: Private
Date Became Current: 2004-10-15 00:00:00.
Date Ended Current: Not reported
Owner/Operator Address: Not reported
Owner/Operator City,State,Zip: Not reported
Owner/Operator Telephone: Not reported
Owner/Operator Telephone Ext: Not reported
Owner/Operator Fax: Not reported
Owner/Operator Email: Not reported

Owner/Operator Indicator: Owner
Owner/Operator Name: SIT REALTY LLC
Legal Status: Private
Date Became Current: 2014-08-01 00:00:00.
Date Ended Current: Not reported
Owner/Operator Address: 893 SHEPHERD AVE
Owner/Operator City,State,Zip: BROOKLYN, NY 11208
Owner/Operator Telephone: 516-322-7753
Owner/Operator Telephone Ext: Not reported
Owner/Operator Fax: Not reported
Owner/Operator Email: Not reported

Historic Generators:
Receive Date: 2006-04-27 00:00:00.0
Handler Name: CITIWASTE LLC
Federal Waste Generator Description: Not a generator, verified
State District Owner: NY
Large Quantity Handler of Universal Waste: No
Recognized Trader Importer: No

DRAFT

CITIWASTE LLC (Continued) **1009399965**

Recognized Trader Exporter: No
Spent Lead Acid Battery Importer: No
Spent Lead Acid Battery Exporter: No
Current Record: No
Non Storage Recycler Activity: Not reported
Electronic Manifest Broker: Not reported

Receive Date: 2007-01-01 00:00:00.0
Handler Name: CITIWASTE LLC
Federal Waste Generator Description: Not a generator, verified
State District Owner: NY
Large Quantity Handler of Universal Waste: No
Recognized Trader Importer: No
Recognized Trader Exporter: No
Spent Lead Acid Battery Importer: No
Spent Lead Acid Battery Exporter: No
Current Record: No
Non Storage Recycler Activity: Not reported
Electronic Manifest Broker: Not reported

Receive Date: 2006-04-28 00:00:00.0
Handler Name: CITIWASTE LLC
Federal Waste Generator Description: Not a generator, verified
State District Owner: NY
Large Quantity Handler of Universal Waste: No
Recognized Trader Importer: No
Recognized Trader Exporter: No
Spent Lead Acid Battery Importer: No
Spent Lead Acid Battery Exporter: No
Current Record: No
Non Storage Recycler Activity: Not reported
Electronic Manifest Broker: Not reported

Receive Date: 2019-09-18 00:00:00.0
Handler Name: CITIWASTE LLC
Federal Waste Generator Description: Not a generator, verified
State District Owner: NY
Large Quantity Handler of Universal Waste: No
Recognized Trader Importer: No
Recognized Trader Exporter: No
Spent Lead Acid Battery Importer: No
Spent Lead Acid Battery Exporter: No
Current Record: Yes
Non Storage Recycler Activity: No
Electronic Manifest Broker: No

List of NAICS Codes and Descriptions:
NAICS Code: 562111
NAICS Description: SOLID WASTE COLLECTION

NAICS Code: 562112
NAICS Description: HAZARDOUS WASTE COLLECTION

Facility Has Received Notices of Violations:
Violations: No Violations Found

DRAFT

CITIWASTE LLC (Continued) **1009399965**

Evaluation Action Summary:
Evaluations: No Evaluations Found

NY MANIFEST:
Name: CITIWASTE LLC
Address: 893 SHEPHERD AVE
City,State,Zip: BROOKLYN, NY 11208
Country: USA
EPA ID: NYR000139295
Facility Status: Not reported
Location Address 1: 100-02 FARRAGUT RD
Code: BP
Location Address 2: Not reported
Total Tanks: Not reported
Location City: BROOKLYN
Location State: NY
Location Zip: 11236
Location Zip 4: Not reported

NY MANIFEST:
EPAID: NYR000139295
Mailing Name: CITIWASTE LLC
Mailing Contact: CITIWASTE LLC
Mailing Address 1: 100-02 FARRAGUT RD
Mailing Address 2: Not reported
Mailing City: BROOKLYN
Mailing State: NY
Mailing Zip: 11236
Mailing Zip 4: Not reported
Mailing Country: USA
Mailing Phone: Not reported

NY MANIFEST:
Document ID: Not reported
Manifest Status: Not reported
seq: Not reported
Year: Not reported
Trans1 State ID: NYR00013925
Trans2 State ID: PAD982661381
Generator Ship Date: 09/18/2017
Trans1 Recv Date: 09/18/2017
Trans2 Recv Date: 09/22/2017
TSD Site Recv Date: 10/03/2017
Part A Recv Date: Not reported
Part B Recv Date: Not reported
Generator EPA ID: NYR000139295
Trans1 EPA ID: Not reported
Trans2 EPA ID: Not reported
TSDF ID 1: PAD085690592
TSDF ID 2: Not reported
Manifest Tracking Number: 016786066JJK
Import Indicator: N
Export Indicator: N
Discr Quantity Indicator: N
Discr Type Indicator: N

DRAFT

CITIWASTE LLC (Continued) **1009399965**

Discr Residue Indicator:	N
Discr Partial Reject Indicator:	N
Discr Full Reject Indicator:	N
Manifest Ref Number:	Not reported
Alt Facility RCRA ID:	Not reported
Alt Facility Sign Date:	Not reported
MGMT Method Type Code:	H141
Waste Code:	Not reported
Waste Code:	Not reported
Waste Code:	Not reported
Waste Code:	Not reported
Waste Code:	Not reported
Waste Code:	Not reported
Quantity:	55
Units:	G - Gallons (liquids only)* (8.3 pounds)
Number of Containers:	1
Container Type:	DF - Fiberboard or plastic drums (glass)
Handling Method:	L Landfill.
Specific Gravity:	1
Waste Code:	D001
Waste Code 1_2:	F003
Waste Code 1_3:	Not reported
Waste Code 1_4:	Not reported
Waste Code 1_5:	Not reported
Waste Code 1_6:	Not reported

J82 **PRODUCTION PLATING** **RCRA NonGen / NLR** **1000871961**
NE **905 SHEPHERD AVE** **FINDS** **NY0000113043**
< 1/8 **BROOKLYN, NY 11208** **ECHO**
0.109 mi. **NY MANIFEST**
576 ft. **Site 5 of 7 in cluster J**

Relative: **Higher**
Actual: **13 ft.**

RCRA NonGen / NLR:

Date Form Received by Agency:		2007-01-01 00:00:00.0
Handler Name:	PRODUCTION PLATING	
Handler Address:		905 SHEPHERD AVE
Handler City,State,Zip:		BROOKLYN, NY 11208-5311
EPA ID:		NY0000113043
Contact Name:		Not reported
Contact Address:		SHEPHERD AVE
Contact City,State,Zip:		BROOKLYN, NY 11208
Contact Telephone:		Not reported
Contact Fax:		Not reported
Contact Email:		Not reported
Contact Title:		Not reported
EPA Region:		02
Land Type:		Private
Federal Waste Generator Description:		Not a generator, verified
Non-Notifier:		Not reported
Biennial Report Cycle:		Not reported
Accessibility:		Not reported
Active Site Indicator:		Not reported
State District Owner:		NY
State District:		NYSDEC R2
Mailing Address:		SHEPHERD AVE
Mailing City,State,Zip:		BROOKLYN, NY 11208
Owner Name:		ROBERT FICHERA

DRAFT

PRODUCTION PLATING (Continued) **1000871961**

Owner Type:	Private
Operator Name:	ROBERT FICHERA
Operator Type:	Private
Short-Term Generator Activity:	No
Importer Activity:	No
Mixed Waste Generator:	No
Transporter Activity:	No
Transfer Facility Activity:	No
Recycler Activity with Storage:	No
Small Quantity On-Site Burner Exemption:	No
Smelting Melting and Refining Furnace Exemption:	No
Underground Injection Control:	No
Off-Site Waste Receipt:	No
Universal Waste Indicator:	No
Universal Waste Destination Facility:	No
Federal Universal Waste:	No
Active Site Fed-Reg Treatment Storage and Disposal Facility:	Not reported
Active Site Converter Treatment storage and Disposal Facility:	Not reported
Active Site State-Reg Treatment Storage and Disposal Facility:	Not reported
Active Site State-Reg Handler:	---
Federal Facility Indicator:	Not reported
Hazardous Secondary Material Indicator:	NN
Sub-Part K Indicator:	Not reported
Commercial TSD Indicator:	No
Treatment Storage and Disposal Type:	Not reported
2018 GPRA Permit Baseline:	Not on the Baseline
2018 GPRA Renewals Baseline:	Not on the Baseline
Permit Renewals Workload Universe:	Not reported
Permit Workload Universe:	Not reported
Permit Progress Universe:	Not reported
Post-Closure Workload Universe:	Not reported
Closure Workload Universe:	Not reported
202 GPRA Corrective Action Baseline:	No
Corrective Action Workload Universe:	No
Subject to Corrective Action Universe:	No
Non-TSDFs Where RCRA CA has Been Imposed Universe:	No
TSDFs Potentially Subject to CA Under 3004 (u)/(v) Universe:	No
TSDFs Only Subject to CA under Discretionary Auth Universe:	No
Corrective Action Priority Ranking:	No NCAPS ranking
Environmental Control Indicator:	No
Institutional Control Indicator:	No
Human Exposure Controls Indicator:	N/A
Groundwater Controls Indicator:	N/A
Operating TSDF Universe:	Not reported
Full Enforcement Universe:	Not reported
Significant Non-Complier Universe:	No
Unaddressed Significant Non-Complier Universe:	No
Addressed Significant Non-Complier Universe:	No
Significant Non-Complier With a Compliance Schedule Universe:	No
Financial Assurance Required:	Not reported
Handler Date of Last Change:	2015-04-14 00:00:00.0
Recognized Trader-Importer:	No
Recognized Trader-Exporter:	No
Importer of Spent Lead Acid Batteries:	No
Exporter of Spent Lead Acid Batteries:	No
Recycler Activity Without Storage:	Not reported
Manifest Broker:	Not reported

DRAFT

PRODUCTION PLATING (Continued) **1000871961**

Sub-Part P Indicator: No

Hazardous Waste Summary:
Waste Code: D003
Waste Description: REACTIVE WASTE

Waste Code: F007
Waste Description: SPENT CYANIDE PLATING BATH SOLUTIONS FROM ELECTROPLATING OPERATIONS.

Waste Code: F008
Waste Description: PLATING BATH RESIDUES FROM THE BOTTOM OF PLATING BATHS FROM ELECTROPLATING OPERATIONS IN WHICH CYANIDES ARE USED IN THE PROCESS.

Handler - Owner Operator:
Owner/Operator Indicator: Owner
Owner/Operator Name: ROBERT FICHERA
Legal Status: Private
Date Became Current: Not reported
Date Ended Current: Not reported
Owner/Operator Address: 905 SHEPHERD AVE
Owner/Operator City,State,Zip: BROOKLYN, NY 11208
Owner/Operator Telephone: 212-649-2727
Owner/Operator Telephone Ext: Not reported
Owner/Operator Fax: Not reported
Owner/Operator Email: Not reported

Owner/Operator Indicator: Owner
Owner/Operator Name: ROBERT FICHERA
Legal Status: Private
Date Became Current: Not reported
Date Ended Current: Not reported
Owner/Operator Address: 905 SHEPHERD AVE
Owner/Operator City,State,Zip: BROOKLYN, NY 11208
Owner/Operator Telephone: 212-649-2727
Owner/Operator Telephone Ext: Not reported
Owner/Operator Fax: Not reported
Owner/Operator Email: Not reported

Owner/Operator Indicator: Operator
Owner/Operator Name: ROBERT FICHERA
Legal Status: Private
Date Became Current: Not reported
Date Ended Current: Not reported
Owner/Operator Address: 905 SHEPHERD AVE
Owner/Operator City,State,Zip: BROOKLYN, NY 11208
Owner/Operator Telephone: 212-649-2727
Owner/Operator Telephone Ext: Not reported
Owner/Operator Fax: Not reported
Owner/Operator Email: Not reported

Historic Generators:
Receive Date: 1999-07-08 00:00:00.0
Handler Name: PRODUCTION PLATING
Federal Waste Generator Description: Not a generator, verified
State District Owner: NY

DRAFT

PRODUCTION PLATING (Continued) **1000871961**

Large Quantity Handler of Universal Waste:	No
Recognized Trader Importer:	No
Recognized Trader Exporter:	No
Spent Lead Acid Battery Importer:	No
Spent Lead Acid Battery Exporter:	No
Current Record:	No
Non Storage Recycler Activity:	Not reported
Electronic Manifest Broker:	Not reported

Receive Date:	2006-01-01 00:00:00.0
Handler Name: PRODUCTION PLATING	
Federal Waste Generator Description:	Not a generator, verified
State District Owner:	NY
Large Quantity Handler of Universal Waste:	No
Recognized Trader Importer:	No
Recognized Trader Exporter:	No
Spent Lead Acid Battery Importer:	No
Spent Lead Acid Battery Exporter:	No
Current Record:	No
Non Storage Recycler Activity:	Not reported
Electronic Manifest Broker:	Not reported

Receive Date:	2007-01-01 00:00:00.0
Handler Name: PRODUCTION PLATING	
Federal Waste Generator Description:	Not a generator, verified
State District Owner:	NY
Large Quantity Handler of Universal Waste:	No
Recognized Trader Importer:	No
Recognized Trader Exporter:	No
Spent Lead Acid Battery Importer:	No
Spent Lead Acid Battery Exporter:	No
Current Record:	Yes
Non Storage Recycler Activity:	Not reported
Electronic Manifest Broker:	Not reported

Receive Date:	1994-02-09 00:00:00.0
Handler Name: PRODUCTION PLATING	
Federal Waste Generator Description:	Large Quantity Generator
State District Owner:	NY
Large Quantity Handler of Universal Waste:	No
Recognized Trader Importer:	No
Recognized Trader Exporter:	No
Spent Lead Acid Battery Importer:	No
Spent Lead Acid Battery Exporter:	No
Current Record:	No
Non Storage Recycler Activity:	Not reported
Electronic Manifest Broker:	Not reported

List of NAICS Codes and Descriptions:
NAICS Codes: No NAICS Codes Found

Facility Has Received Notices of Violations:
Violations: No Violations Found

Evaluation Action Summary:
Evaluations: No Evaluations Found

DRAFT

PRODUCTION PLATING (Continued) **1000871961**

FINDS:
Registry ID: 110004312084

Click Here:

Environmental Interest/Information System:
RCRAInfo is a national information system that supports the Resource Conservation and Recovery Act (RCRA) program through the tracking of events and activities related to facilities that generate, transport, and treat, store, or dispose of hazardous waste. RCRAInfo allows RCRA program staff to track the notification, permit, compliance, and corrective action activities required under RCRA.

Click this hyperlink while viewing on your computer to access additional FINDS: detail in the EDR Site Report.

ECHO:

Envid:	1000871961
Registry ID:	110004312084
DFR URL:	http://echo.epa.gov/detailed-facility-report?fid=110004312084
Name:	PRODUCTION PLATING
Address:	905 SHEPHERD AVE
City,State,Zip:	BROOKLYN, NY 11208

NY MANIFEST:

Name:	PRODUCTON PLATING
Address:	905 SHEPHERD AVE
City,State,Zip:	BROOKLYN, NY 11208-5311
Country:	USA
EPA ID:	NY0000113043
Facility Status:	Not reported
Location Address 1:	905 SHEPARD AVE
Code:	BP
Location Address 2:	Not reported
Total Tanks:	Not reported
Location City:	BROOKLYN
Location State:	NY
Location Zip:	11208
Location Zip 4:	Not reported

NY MANIFEST:

EPAID:	NY0000113043
Mailing Name:	PRODUCTON PLATING
Mailing Contact:	PRODUCTON PLATING
Mailing Address 1:	905 SHEPARD AVE
Mailing Address 2:	Not reported
Mailing City:	BROOKLYN
Mailing State:	NY
Mailing Zip:	11208
Mailing Zip 4:	Not reported
Mailing Country:	USA
Mailing Phone:	7186492727

NY MANIFEST:

Document ID:	NYB5495688
Manifest Status:	C
seq:	Not reported

DRAFT

PRODUCTION PLATING (Continued) **1000871961**

Year:	1994
Trans1 State ID:	PD9938
Trans2 State ID:	Not reported
Generator Ship Date:	03/07/1994
Trans1 Recv Date:	03/07/1994
Trans2 Recv Date:	/ /
TSD Site Recv Date:	03/07/1994
Part A Recv Date:	03/18/1994
Part B Recv Date:	03/16/1994
Generator EPA ID:	NY0000113043
Trans1 EPA ID:	NYD082785429
Trans2 EPA ID:	Not reported
TSDF ID 1:	NYD082785429
TSDF ID 2:	Not reported
Manifest Tracking Number:	Not reported
Import Indicator:	Not reported
Export Indicator:	Not reported
Discr Quantity Indicator:	Not reported
Discr Type Indicator:	Not reported
Discr Residue Indicator:	Not reported
Discr Partial Reject Indicator:	Not reported
Discr Full Reject Indicator:	Not reported
Manifest Ref Number:	Not reported
Alt Facility RCRA ID:	Not reported
Alt Facility Sign Date:	Not reported
MGMT Method Type Code:	Not reported
Waste Code:	F007 - PLATING BATH SOL FM ELECTROPLATING OPER
Waste Code:	Not reported
Waste Code:	Not reported
Waste Code:	Not reported
Waste Code:	Not reported
Waste Code:	Not reported
Quantity:	00825
Units:	G - Gallons (liquids only)* (8.3 pounds)
Number of Containers:	015
Container Type:	DF - Fiberboard or plastic drums (glass)
Handling Method:	T Chemical, physical, or biological treatment.
Specific Gravity:	110

DRAFT

M83 **GOLBELS SERVICE STATION** **EDR Hist Auto** **1020545838**
NW **2252 LINDEN BLVD** **N/A**
< 1/8 **BROOKLYN, NY 11227**
0.112 mi.
593 ft. **Site 8 of 10 in cluster M**

Relative: EDR Hist Auto
Higher

Actual:
10 ft.

Year:	Name:	Type:
1976	GOLBELS SERVICE STATION	Gasoline Service Stations
1977	GOLBELS SERVICE STATION	Gasoline Service Stations
1978	GOLBELS SERVICE STATION	Gasoline Service Stations
1979	GOLBELS SERVICE STATION	Gasoline Service Stations
1980	GOLBELS SERVICE STATION	Gasoline Service Stations
1982	GOLBELS SERVICE STATION	Gasoline Service Stations
1983	GOLBELS SERVICE STATION	Gasoline Service Stations
1985	GOLBELS SERVICE STATION	Gasoline Service Stations
1994	STEVE AUTO REPAIR	Gasoline Service Stations

GOLBELS SERVICE STATION (Continued) **1020545838**

1995	STEVE AUTO REPAIR	Gasoline Service Stations
1996	STEVE AUTO REPAIR INC	Gasoline Service Stations
1997	STEVE AUTO REPAIR INC	Gasoline Service Stations
1998	STEVE AUTO REPAIR INC	Gasoline Service Stations
1999	STEVE AUTO REPAIR INC	Gasoline Service Stations
2000	STEVE AUTO REPAIR INC	Gasoline Service Stations
2001	STEVE AUTO REPAIR INC	Gasoline Service Stations
2002	STEVE AUTO REPAIR INC	Gasoline Service Stations
2003	STEVE AUTO REPAIR INC	Gasoline Service Stations
2004	STEVE AUTO REPAIR INC	Gasoline Service Stations
2005	STEVE AUTO REPAIR INC	Gasoline Service Stations

M84 **STEVE'S AUTO REPAIR** **NY LTANKS** **S105996599**
NW **2252 LINDEN BOULEVARD** **N/A**
< 1/8 **BROOKLYN, NY**
0.112 mi.
593 ft. **Site 9 of 10 in cluster M**

Relative:
Higher

Actual:
10 ft.

LTANKS:

Name:	STEVE'S AUTO REPAIR
Address:	2252 LINDEN BOULEVARD
City,State,Zip:	BROOKLYN, NY
Spill Number/Closed Date:	0205485 / 2007-02-01
Facility ID:	0205485
Site ID:	227163
Spill Date:	2002-08-25
Spill Cause:	Tank Failure
Spill Source:	Commercial/Industrial
Spill Class:	C3
Cleanup Ceased:	Not reported
SWIS:	2401
Investigator:	aaobliga
Referred To:	Not reported
Reported to Dept:	2002-08-26
CID:	205
Water Affected:	Not reported
Spill Notifier:	Responsible Party
Last Inspection:	Not reported
Recommended Penalty:	False
Meets Standard:	False
UST Involvement:	True
Remediation Phase:	0
Date Entered In Computer:	2002-08-26
Spill Record Last Update:	2007-02-01
Spiller Name:	OWNER
Spiller Company:	STEVE'S AUTO REPAIR
Spiller Address:	2252-2268 LINDEN BLVD
Spiller County:	001
Spiller Contact:	CALLER
Spiller Phone:	Not reported
Spiller Extention:	Not reported
DEC Region:	2
DER Facility ID:	187508
DEC Memo:	"Prior to Sept, 2004 data translation this spill Lead_DEC Field was VOUGHT 1/29/2003-Vought-Spoke with Alan Serpa (EEA 516-746-4400) and he is sending proposal to owner for Geoprobe delineation off-site, resurveying of wells, and take additional soil samples by tank. 4/9/2003-Vought-Received message from Ralphy Weiss (917-548-1149).

DRAFT

STEVE'S AUTO REPAIR (Continued) **S105996599**

Vought returned call and left message to call NYSDEC. 4/25/2003-Vought-Received message from Ralphy Weiss. Vought returned call and left message to call NYSDEC. Vought called Mitchell Ross 718-366-6500. Vought received message from Charlie (Aggressive Environmental 631-224-1680) that no payment was received from owner and they will not release report. 6/19/2003-Vought-Received call from Raphi Weiss inquiring as to NYSDEC approval of construction of a retail store on-Site. Vought requested site plan of store and received fax of proposed site plan from Weiss. Proposed parking lot will be located at former UST location and store building will be located to the east. Weiss proposed that Family Dollar will be willing to remediate site but will however will not be willing to remediate off site impacts. Vought consulted Rommel who stated that property owner should sign a Stipulation agreement (because he is the responsible party) to clean both on and off-site contamination. The owner then can receive assistance from Family Dollar with on-site portion of remediation. Vought requires a meeting between Family Dollar, owner, their legal representation and the NYSDEC (along with NYSDEC legal). Before the meeting will be held, NYSDEC requires subsurface investigation of building footprint (soil and gw must be analyzed for VOC's which has not been performed to date). NYSDEC also requires results of Agressive's 4/25 off site investigation. Vought called Weiss and informed him of pre-meeting investigation and report requirements. 6/19/2003-Vought-Spoke with Raphi Weiss who will send template of letter he is seeking from NYSDEC pertaining to the release of liability of Family Dollar from site remediation. Upon receiving the template Vought will contact NYSDEC legal for confirmation. Upon confirmation, Family Dollar will initiate complete Phase II of site. Upon completion of Phase II a meeting will be set to discuss on and off-site remediation and Health and safety concerns. 7/25/2003-Vought-Teleconference with NYSDEC Rubinton, Davis, Weiss and Raguso. Family Dollar will be entering VCA with NYSDEC for on-site cleanup. Off site contamination will be registered under the properties as which it is found. Davis will obtain results of EEA off-site phase II and submit remedial plan to NYSDEC. 10/2/03-Vought-File review by Vought: Letter from Arnold Azarow (lawyers) to Steven Wittriol -4/11/90-Letter including laboratory analyticals of soil that show analyticals within the parameters of acceptable laboratory reports as indicated by NYCFD. Phase II Subsurface Investigation-Sept 2002-Aggressive Environmental (Charles Schmidgall-631-224-1680) report prepared for George Marinello (potential property purchaser). Property currently being used as auto repair shop. Two hydraulic lifts and one waste oil tank are present on property. Gasoline station was in operation until 1989 upon which USTs were excavated. Twelve soil borings were drilled to a depth of 19'. Groundwater is at a depth of 12' below grade. Thirteen soil samples were sent for analysis and eleven of those samples were collected from soil just above water table. Ten monitoring wells were installed and ten water samples were sent for analysis. Soil analyticals showed concentrations of 23600ppb napthalene(W11 at depth of 7.5'bgs), 44740ppb napthalene(W11 at depth of 10.5'bgs), 19940ppb xylene(W11 at 10.5'bgs), 5990ppb ethylbenzene(W11 at 10.5'bgs). Minor PAH exceedances also found. Groundwater analyticals show 46.1ppb napthalene(W5), 27.8ppb ethylbenzene(W5), 56.7ppb 1,2,4-trimethylbenzene(W5), 721ppb napthalene(W11), 557ppb xylene(W11) and 205ppb ethylbenzene(W11). Letter from DEC (Vought) to Agressive Environmental-10/24/02. Letter sent requiring compelete

DRAFT

STEVE'S AUTO REPAIR (Continued) **S105996599**

delineation of contamination, submission of endpoint analyticals from previous tank excavations, excavation limits, surrounding property sketch, installation of wells southwest of building containing hydraulic lifts, upgradient of MW11, northeast of MW11, two wells downgradient of MW11 and one well southeast of MW11. Letter from George Marinello (potential purchaser) to DEC Vought-11/18/02. Letter including site pictures of unknown person with garden hose going down monitoring wells (MW11) which Marinello said was being used due to high readings . Vought called Wittriol and required no more garden hoses in the well with possible penalties of ECO action and state site takeover is behavior continued. Vought also explained that garden hose would move contamination further therefore increasing remedial cost. Witriol stated that he did not know of garden hose in well and that he would ensure that it would not happen in future. Groundwater Sample Results-12/12/02-EEA, Inc. (Alan Serpa-516-746-4400). Groundwater analyticals from MW11 and MW5 that show 110ppb naphalene(MW11), 330ppb 1,2,4-trimethylbenzene (MW11) and 57ppb 1,3,5-trimethylbenzene (MW11). Letter to DEC (Vought) from Mitchell Ross (attorney for Witriol-owner)-12/20/02. Letter to DEC requesting review of EEA groundwater analtyicals referred to above and advisement on steps necessary to close spill. Additional Subsurface Investigation Proposal-2/4/03-EEA. Proposal of determination of groundwater flow via the exisiting on-site wells and the installation of three temporary wells off-site and collection of groundwater samples. Letter to DEC(Vought) from MT Property Inc. (Raphi Weiss-718-375-8585) who represents potential buyer (Family Dollar Stores) requesting that DEC and he speak regarding possibility of a limited remedial agreement. Letter to DEC(Vought) from MT Property-6/18/03-Letter asking DEC stating that they are allowed to develop the property and that tenant has no liability to any party including downgradient sites. Family dollar will not excavate below 5' (building will be slab on grade with basement), contaminated area will be occupied by parking lot. Email from Vought to MT Property (Weiss)-6/19/03-Vought fowarded email with 6/18 requirements to DEC Legal (Rubinton) for review. Conference Call-7/17/03-Rubinton, Vought, Weiss-Dave sent sample Voluntary Cleanup Agreement to Weiss. Remedial Action Plan-9/23/03-FPM Group (Stephanie Davis 631-737-6200x228). RAP only addresses on-site impact. No offsite investigation or remediation will be performed by MT Properties. Groundwater flow to the southeast based on regional maps and site data. Proposal is for excavation and disposal of soil in the vicinity of MW11. Groundwater monitoring will occur after excavation on wells MW3, MW9, MW10 and MW11. Proposal also states that soil that does not appear to be visibly impacted may be stockpiled for later reuse onsite . 10/2/2003-Vought-Sent letter approving of RAP with condition that soil resuability be determined via STARS Petroleum Contaminated Soil Guidance Policy. Vought spoke with DEC Legal (Rubinton) who stated that a VCA or STIP must be signed for RAP review. Vought left message with Weiss to call Rubinton. 10/7/2003-Vought-Received message from Weiss to return call. 10/8/2003-Vought-Spoke with Rubinton prior to returning call to Weiss. Rubinton spoke with Weiss' lawyer and sent him another copy of VCA. Vought called Weiss and left message to return call to DEC. Vought spoke with Weiss who will send in the VCA and will call Rubinton for further information. 10/15/2003-Vought-Received signed copy of VCA via fax machine. 10/23/2003-Vought-Received notarized original copy of VCA agreement. Weiss requested quick turnaround due to retaining purchasers interest

DRAFT

STEVE'S AUTO REPAIR (Continued) **S105996599**

in property lease. Vought will contact DEC Legal (Rubinton) for next step. 10/28/2003-Vought-Rubinton stated that a VCA application must be filed first and sent to Albany and Long Island City. Contact phone for Albany VCA is 518-402-9711. Vought left message with Weiss on 10/27 and 10/28 stating that application must be filed first before 10/31 to qualify under old VCA agreement. 10/29/2003-Vought-Conference call with DEC Rubinton, Rommel and Vought with Weiss and Rigano. VCA not effective with respect to timeframe of construction. Weiss and Rigano will sign a Stipulation Agreement for on-site contamination. Vought sent Stipulation to Weiss for on-site contamination and Stipulation to Witriol for all contamination as per Rommel and Rubinton. NYSDEC requires the following from Witriol: 1)complete delineation of contaminaton via installation of off-site monitoring wells 2)surrounding area sketch. Vought called Witriol (718-257-9400) for fax # and to update him on spill and STIP and left message for him to return call to DEC. Vought spoke with Witriol who said to fax copy to his lawyer (Mitchell Ross). 11/3/03-Vought-Spoke with Ross who is looking onto above requirements and will respond by 12/1/03 deadline sent with Stipulation. 12/11/2003-Vought-Received email from Raphi Weiss that he was waiting for Stipulation . Vought called Weiss and left message asking for the name of the respondent for the Stipulation. 12/17/2003-Vought-Sent email to Weiss requesting name of respondent. If no response is received by 1/5/03 the site will be referred to DEC legal. 1/9/2004-Vought-Message received from David Rubinton that STIP never received. 1/12/2004-Vought-Sent out another copy of STIP with 2/12/04 due date. Vought called Weiss and left same message. 4/21/04-Vought-Spoke with David Souseh (516-322-9912) who is potential purchaser. Vought faxed copy of FOIL request and Spill Database notes. 1/3/05-Vought-Spoke with Mark Robbins (Hydrotech) who is working for owner (David Manesh) who wants to develop property with a residential unit and is looking to do soil excavation. 1/19/05-Vought-Reviewed faxed remedial action plan from Hydrotech. We will be excavating petroluem contaminated soil from the southern portion of the site, at the vicinity of monitoring well MW11 to remove the remaining source of contamination. We'll then install one onsite and three offsite wells to supplement the existing monitoring wells... After the wells are installed we will perform an ORC injection to remediate the groundwater plume . Monthly monitoring and quarterly sampling will then be performed . Site plan shows groundwater flow to the south and proposes three wells along Cleveland Street. 1/25/05-Vought-Called Mark Robbins for owners info and left message. Vought received returned ccall and owner is: Mr. David Manesh C Land LLC. 223-17 Hempstead Avenue Queens Village, NY 11429 Fax: (718) 454-0571 Phone: (718) 454-1600 Vought called Manesh to see if he currently owned property and spoke with him and he is property owner. Vought sent Stipulation Agreement due back to DEC by 3/7/05 approving of soil excavation but with requiring a revised RAP as per CAP including: 1)determination of actual flow direction 2)sampling for ORC parameters 3)submission of a groundwater monitoring plan 4)submission of vapor mitigation effots 5)sensitive receptor survey. 2/4/05-Vought-Received signed Stipulation Agreement. Signature of David Manesh of C. Land LLC. Submitted to DEC for implementation. 2/09/05-Vought-Stipulation implemented by DEC Kunkel. Copy faxed to Manesh and Robbins. 3/11/05-Vought-Reviewed revised Remedial Action Plan (Hydro Tech) dated 3/9/05 and received on 3/9/05. Groundwater flow to the south. Proposal of the installation

DRAFT

STEVE'S AUTO REPAIR (Continued) **S105996599**

of one onsite well and three offsite wells. Monthly monitoring and quarterly sampling will be performed . Site plan with ORC injection locations which will be injected into eight monitoring wells. Groundwater sampled for ORC paramaters which show TOC 208mg/L(MW11), DO 0.1mg/L(MW11), pH 6.57, Redox +250mv(MW11)and alkalinity 553 mg/l. Site plan shows three offsite wells along Cleveland Street. pH is in acceptable range (5-8) for ORC. DEC does not approve Remedial Action Plan and reqquires new RAP with: 1)immediate sampling of offsite downgradient wells to establish baseline parameters (pH,DO, BTEX and MTBE) 2)vapor mitigation effort submission 3)sensitive receptor survey 5)monthly monitoring parmeters (Fe, Mn, DO, ORP, pH) 6)exact mixing and application procedure including application depth and either increased application amounts of decreased injection spacing. Vought called Hydro Tech (Siva Gaddipati 631-462-5866) and left message to return call to DEC. Vought sent letter with above requirements on 3/15/05. 3/17/05-Vought-Received call from Mark Robbins (Hydro Tech 631-457-0030). Vought returned call and he requested sidewalk permit letter, agreed to the offsite well installation to establish baseline parameters and will begin soil removal in a couple of weeks. 9/12/05-Obligado- Spill transfered from DEC Vought to Obligado 9/12/05- Obligado -File Review: Reviewed revised RAP (Hydro Tech) dated 4/13/05 and received on 5/2/05. Revised RAP included results from geochemical sampling of off-site monitoring wells for ORC parameters. BTEX and MTBE results were below standard (Tolune 1.83 ug/L and MTBE 5.83 ug/L in MW-3) Included sensitive receptor survey, with 8 schools located downgradient within 1 mile, the closest 0.27 mi. Base building plans were submitted but no vapor mitigation effort was submitted. Reviewed RAP approval letter sent by DEC Vought, dated 5/4/05. Reviewed Remedial Action Report (Hydro Tech) dated 7/18/05 and received on 7/21/05. On 4/12/05, 63.91 tons of petroleum contaminated soil was excavated for offsite disposal in vicinity of former monitoring wells MW-10 and MW-11. Soil removed from between 6-13 ft bgs, gw encountered at 12 ft bgs. Enpoint samples below limits. ORC injection was performed on 5/16-19/05. 225 lbs of ORCs were injected into 15 injection points. Monthly monitoring and sampling plan proposed for 1 on-site and 3 off-site wells for FE+2, Mn, ORP, DO, and pH. Samples for analysis of BTEX and MTBE will be sampled quarterly. Additional building plans were submitted however no vapor barrier evident in plans. 9/13/05-Obligado- Called Mark Robbin, left message to call NYSDEC. 9/14/05-Obligado- Called Mark Robbin to inquire about vapor barrier. He said contracter is currently installing a vapor barrier as part of standard foundation construction. He said he will follow up with an email to DEC summarizing vapor barrier installation as well as photos. 9/29/05- Obligado - Send email to Mark Robbins inquiring about status of vapor barrier photos. 11/18/05 - Obligado - Called Mark Robbins inquired about the status of vapor barrier photos 12/12/05 - Obligado - Called Mark Robbins inquired about the status of vapor barrier photos. Left message. 12/15/05 - Obligado - Received vapor barrier installation photos. 8/21/06 - Obligado - Received voice mail from Rachel Ataman. Asked about closure. Review 1Q06 Monitoring report. ND for BTEX and MTBE in off-site monitoring wells MW13,MW14,MW15. The revised RAP proposed monitoring well MW12 onsite. This well was never installed due to construction. Call Rachel Ataman to discuss. Left message to call back DEC. 8/23/06 - Obligado - Meeting with Ataman. Told her that the RAP had said that one well would remain on site (MW12) and would be included in quarterly

DRAFT

STEVE'S AUTO REPAIR (Continued) **S105996599**

monitoring. She said the well was destroyed. I told her for closure I would need a geoprobe gw sample from the on-site area of concern in addition to the offsite wells. Also would need an exposure assesment/closure petition. 11/14/06 - Obligado - Called Rachel to inquire about ground water sampling. She said they took the ground water samples and they would send report and exposure assessment within a couple weeks. 1/30/06 - Obligado - Review Exposure Assessmnet Report submitted by Hydrotech. Requests closure based on removal of 63 tons of contaminated soil, clean endpoint samples, application of ORC to treat residual ground water prior to building construction, installation of vapor barrier, 4 quarters of down gradient monitoring show only very minor VOC in ground water. No sensitive receptros. No significant off-site migration of contaminants was identified. After discussion with Joe Sun agree to close spill. 2/1/07 - Obligado - Sent NFA to David Manesh, cc to Hydrotech. "

Remarks: "TANKS REMOVED. CONTAMINATED SOIL FOUND."

All Materials:

Site ID:	227163
Operable Unit ID:	858122
Operable Unit:	01
Material ID:	519686
Material Code:	0009
Material Name:	gasoline
Case No.:	Not reported
Material FA:	Petroleum
Quantity:	.00
Units:	G
Recovered:	.00
Oxygenate:	Not reported

J85 **C AND L SALES CORP** **NY Spills** **S113493171**
NE **885-895 SHEPHERD AVE** **N/A**
< 1/8 **BROOKLYN, NY**
0.112 mi.
593 ft. **Site 6 of 7 in cluster J**

Relative: **Higher**

Actual: **14 ft.**

SPILLS:

Name:	C AND L SALES CORP
Address:	885-895 SHEPHERD AVE
City,State,Zip:	BROOKLYN, NY
Spill Number/Closed Date:	1300558 / 2018-09-25
Facility ID:	1300558
Facility Type:	ER
DER Facility ID:	436170
Site ID:	480886
DEC Region:	2
Spill Cause:	Unknown
Spill Class:	E6
SWIS:	2401
Spill Date:	2013-04-17
Investigator:	JHOCONNE
Referred To:	Not reported
Reported to Dept:	2013-04-17
CID:	Not reported
Water Affected:	Not reported

DRAFT

C AND L SALES CORP (Continued) **S113493171**

Spill Source:	Commercial/Industrial
Spill Notifier:	Other
Cleanup Ceased:	Not reported
Cleanup Meets Std:	False
Last Inspection:	Not reported
Recommended Penalty:	False
UST Trust:	False
Remediation Phase:	0
Date Entered In Computer:	2013-04-17
Spill Record Last Update:	2018-09-26
Spiller Name:	Not reported
Spiller Company:	C AND L SALES CORP
Spiller Address:	Not reported
Spiller Company:	999
Contact Name:	JILL GUERRA
DEC Memo:	"04/25/13-Hiralkumar Patel. 3:26 PM:- spoke with Jill at GCI. she mentioned that soil and groundwater samples collected during Phase II investigation and found TCE (160 ppb)/PCE (7.33 ppb)/chromium (0.3 ppm) in groundwater sample. she will submit report for review. Jill Guerra GCI Environmental Ph. (631) 851-1600 Ext. 206 email: Jill_Guerra@gci-env.com alternate addresses: 634-644 Berriman Street, 650-656 Berriman St, 918-940 Stanley Ave, 885-903 Shepherd Ave, 1096-1098 Stanley Ave no PBS record found. only other spill found that includes one of the alternate address: 654 Berriman St is spill #: 9108978. spill was reported 11/22/1991 by NYC DEP due to findings of soil saturated with waste oil. case closed on same day. 04/25/13-Hiralkumar Patel. 3:59 PM:- received email from Jill including PHase II report. 04/26/13-Hiralkumar Patel. 3:10 PM:- received email from Jill including Phase I report. 05/06/13-Hiralkumar Patel. abstract of Phase I: - UST fill port (labeled for fuel oil) and a vent pipe were observed just outside the On2Wheels tenant space - historically, the property has been used for storage of junk motors and auto parts, manufacturing of metal product, metal tubing fabrication, appliance manufacturing and plastic products manufacturing - property is currently used for distribution warehouse and office purposes - no environmentally sensitive activities are currently conducted at the site - property appears to have been undeveloped land prior to 1954 - the current property buildings were constructed in 1954, 1956 and 1961 - currently, site has three single-story buildings; one building has mezzanine level office area abstract of Phase II: - suspect fill port and vent line located at 650 Berriman Street were traced out to the interior of the warehouse, approx. 68 ft from the fill port/vent line - there were no suspect anomalies identified inside the warehouse, but a 9 ft by 5 ft patch was observed in same area where fill/vent lines were traced - total twelve soil borings (SB-1 through SB-12) were installed throughout the site - borings SB-6 and SB-7 were installed, to a depth of 10 ft bg, in the vicinity of the removed UST - composite sample was obtained from 10 ft bg from SB-7 for methods 8021/8270 - composite soil samples were obtained from 1 to 2 ft bg from borings SB-4, SB-8, SB-10 and SB-12 for part 375 VOC (8260) and SVOC (8270) list and 8 RCRA metals using method 6010 ---------- - one groundwater probe GW-1 installed at the site, to a depth of 17 ft bg - groundwater was encountered at a depth of 14 ft bg - there was no sheen or odor noted in groundwater sample - no contamination found in any soil sample - found chlorinated compounds in groundwater sample --------- - found metals in soil and groundwater ----------

DRAFT

C AND L SALES CORP (Continued) **S113493171**

groundwater analyticals: ----------GW-1
Cis-1,2-Dichloroethylene----------112
PCE----------7
TCE----------160 discussed with DEC Jane regarding chlorinated solvent compounds and metal findings in groundwater. based on historical use of the property, she mentioned that further investigation is required via installation of three monitoring wells. 3:58 PM:- spoke with Jill. informed her that the department requires further investigation. asked her to provide property owner's and buyer's contact information. she will email that. 05/08/13-Hiralkumar Patel. 2:48 PM:- received email from Jill including their client and property owner's contact info. Rodolitz Industrial Properties **property owner** PO Box 241 Woodmere, NY 11598 Attn. Bruce Rodolitz Ph. (516) 238-2989 email: brucerodolitz@aol.com C & L Sales Corp. **current tenant** 893 Shepherd Ave Brooklyn, NY 11208 Attn. Joe Lati Ph. (718) 797-3917 email: clsalescorp@gmail.com 05/13/13-Hiralkumar Patel. 12:46 PM:- spoke with Mr. Lati. he is the tenant on-site using site as warehouse for paper/household product distribution. he was planning to purchase property and bank required environmental investigation. he is planning to continue using site as warehouse if deal go through. 12:59 PM:- spoke with Mr. Rodolitz, property owner. informed him about contamination found underneath the site. Mr. Rodolitz mentioned that the entire site is built on former landfill and contamination found is related to backfill material. he asked for copy of GCI's report. 4:22 PM:- sent available documents to Mr. Rodolitz using DEC's file transfer service. 4:25 PM:- sent letter to Mr. Rodolitz requiring confirmation of groundwater contamination via installation of monitoring wells. asked him to submit investigation report by the end of 07/15/13. letter emailed to Mr. Rodolitz and Mr. Lati. 06/04/13-Hiralkumar Patel. 4:14 PM:- received email from Carla Sullivan from Laurel Environmental including response to the department's letter dated 05/13/13. Ms. Sullivan mentioned that as no contamination noted in soil samples, contamination found in groundwater samples indicating an off-site source. also, based on location of the site (within industrial area) and area covered with fill material, Laurel Env. feels that installation of monitoring wells and analysis is not warranted. in the event the department disagree, she recommended groundwater samples for VOCs only via temporary wells. she mentioned that analysis of SVOCs and heavy metals is unjustified. Carla M. Sullivan Vice President Laurel Environmental Associates, Ltd. Ph. (631) 673-0612 Ext 202 (516) 971-3308 (C) Fax (631) 427-5323 email: csullivan@laurelenv.com 06/05/13-Hiralkumar Patel. 2:14 PM:- left message for Ms. Sullivan. informed her that based on historical use of the property, the department requires investigation as stated in letter dated 05/13/13. 2:25 PM:- sent email to Ms. Sullivan and informed her that additional investigation was required only after reviewing available information and there will be no change in requirements. informed her that the investigation report is due on 07/15/13. email copied to Mr. Rodolitz. 06/06/13-Hiralkumar Patel. DEC Demeo received call form Ms. Sullivan inquiring about investigation requirements. discussed with DEC Austin, DEC Demeo and DEC Vought. based on historical use of the property, all agreed requirements for groundwater sampling and analysis as listed in the department's letter dated 05/13/13. DEC Austin mentioned that the department has no objection for collecting required groundwater samples via installation of temporary wells

DRAFT

C AND L SALES CORP (Continued) **S113493171**

(instead of permanent wells), but will require installation of permanent wells after reviewing investigation report. DEC Demeo spoke with Ms. Sullivan and informed her about discussion with DEC Austin. Ms. Sullivan will submit work plan. 06/10/13-Hiralkumar Patel. 12:10 PM:- received call from Mr. Bizmar, partner at Rodolitz Industrial Properties. he inquired reason for groundwater investigation. informed him that required investigation is needed based on historical use of the property. he requested more time to perform investigation. informed him that the investigation report is due on 07/15/13 and time can be extended based on progress in the project. Michael Bizmar Partner Rodolitz Industrial Properties Ph. (718) 399-0551 email: mbizmar@gmail.com 06/24/13-Hiralkumar Patel. 12:02 PM:- spoke with Ms. Sullivan. inquired her about work plan. she mentioned that they are going to do investigation work on 06/26/13. asked her to submit work plan for review prior to field work. 12:07 PM:- spoke with Mr. Rodolitz and suggested him to submit work plan for review, prior to field work. 3:04 PM:- received email from Ms. Sullivan including work plan. she proposed to install three (3) 1.5 inch per-pack permanent wells. will collect two soil and one groundwater samples from each well for VOCs, SVOCs and metal analyses. 3:21 PM:- sent email to Ms. Sullivan and informed her that proposed work plan looks good. email copied to Mr. Rodolitz. 06/25/13-Hiralkumar Patel. 2:44 PM:- received email from Ms. Sullivan inquiring about sampling requirement if no PID reading in soil boring. 2:51 PM:- sent email to Ms. Sullivan. asked her to collect deepest dry soil sample, if no PID readings or other signs of contamination (olfactory/visual) observed in entire column of soil boring. 07/26/13-Hiralkumar Patel. 10:27 AM:- received email from Ms. Sullivan. she received sample data and preparing the report. 08/06/13-Hiralkumar Patel. 3:15 PM:- sent email to Ms. Sullivan inquiring update. 08/07/13-Hiralkumar Patel. received report from Ms. Sullivan. abstract of Phase II: - site has an elevation of approx. 13 ft above mean sea level - groundwater was encountered at a depth of 13 ft bg - installed three (3) 1.5 inch monitoring wells - continuous soil borings were advanced from zero to at least 15 bg, which were converted to wells - on-site soils appeared to be tan to dark brown in color, well graded sands with rocky sands throughout ---------- - one soil sample collected from each boring at a depth of 10-13 ft bg - wells were installed to a depth of 18 ft bg - groundwater found between 11.32 to 12.02 ft bg - on-site groundwater flow was determined to be an easterly direction - no VOCs or SVOCs are found in soil samples - only chlorinated solvent contamination noted in groundwater samples groundwater analyticals:
----------GW-1-----GW-2------GW-3
TCE----------180-------30-------260
PCE----------10----------2
cis-1,2-Dichloroethylene------25
1,1,1-Trichloroethane----------9 the report is missing scaled site maps. 08/19/13-Hiralkumar Patel. 10:27 AM:- sent email to Ms. Sullivan and asked to submit report again with following changes: - remove previous correspondences (page # 23 to 166) to reduce file size - submit scaled site maps discussed sample results with DEC Jane. based on samples results, further investigation may be needed along upgradient edge of the property. Jane will discuss with DEC Cozzy. 08/29/13-Hiralkumar Patel. 12:42 PM:- received call from Mr. Bizmar inquiring about comments on recent investigation report. informed him that the department is waiting for response from Ms.

DRAFT

C AND L SALES CORP (Continued) **S113493171**

Sullivan (scaled site map). 09/11/13-Hiralkumar Patel. 11:39 AM:- received email from Ms. Sullivan inquiring comments on submitted report. 09/12/13-Hiralkumar Patel. 9:53 AM:- sent email to Ms. Sullivan and reminded her to submit revised report with scaled site map and without any correspondences that previously submitted. 09/30/13-Hiralkumar Patel. 2:05 PM:- received email from Ms. Sullivan including revised report with scaled site map. discussed with DEC Jane. she discussed with DEC Cozzy. as upgradient wells are located in middle of the property, the department requires two more wells, along upgradient edge of the site for two reasons: to delineate contamination and to locate possible off-site source. discussed with DEC Austin about requirement of more wells. based on available information, case will be transferred to Section A if owner refuses to do further investigation or once additional sampling data received. 10/01/13-Hiralkumar Patel. 9:25 AM:- spoke with Mr. Rodolitz. he sold property and Sit Realty LLC. is the new owner. 9:33 AM:- left message for Ms. Sullivan. 10:10 AM:- received call from Ms. Sullivan. informed her that the department requires further groundwater investigation. 11:14 AM:- left message for Mr. Turkieh. Sit Realty LLC. **new property owner** 2266 East 2nd Street Brooklyn, NY 11223 Attn.: Isaac Turkieh PH. (718) 272-1170 (516) 322-7753 (C) email: aryehrealty@aol.com 11:30 AM:- received call from Mr. Turkieh. informed him that the department requires additional investigation. he will discuss with Ms. Sullivan. 10/09/13-Hiralkumar Patel. 11:58 AM:- sent letter to Mr. Turkieh requiring further delineation via installation of minimum of two wells along up-gradient edge of the property. asked him to submit investigation report by the end of 12/31/13. letter emailed to Mr. Turkieh and Ms. Sullivan. 10/10/13-Hiralkumar Patel. 3:52 PM:- received email from Ms. Sullivan including a site map with proposed location of two upgradient wells. she proposed to install wells, within property line, along the upgradient edge. she stated that wells will be installed on 10/16/13. 10/15/13-Hiralkumar Patel. 12:52 PM:- sent email to Ms. Sullivan and informed her that proposed well location plan will be reviewed by Section A. 1:41 PM:- after discussing with DEC Jane, sent email to Ms. Sullivan and informed her that the proposed well locations look fine. 12/20/13-Hiralkumar Patel. 12:52 PM:- sent email to Ms. Sullivan inquiring updates. 4:00 PM:- received report from Ms. Sullivan. abstract: - two wells (MW-4 and MW-5) were installed on 10/16/13 - wells MW-3, MW-4 and MW-5 were surveyed and the on-site groundwater flow direction was determined to be south-southeasterly direction (previously it was found to be easterly direction) ---------- - found 3.8 ppb TCE in well MW-5 ---------- 01/14/14-Hiralkumar Patel. discuss recent investigation report with DEC Jane. she noted that the department requires sampling and gauging of all five wells at the same time. as groundwater samples were analyzed for metals (filtered and unfiltered) from all wells (three at first time and two during second round), no further metal analysis needed. due to different groundwater flow direction during two investigations, she also asked to survey all five wells to confirm groundwater flow direction. 1:44 PM:- spoke with Mr. Turkieh. informed him that as mentioned in letter dated 10/09/13, the department requires sampling of all existing wells. asked him to sample all five wells. also asked him to gauge all five wells again as two different groundwater flow directions were reported. 3:13 PM:- sent letter to Mr. Turkieh and asked him to submit report with required documents as per letter dated 10/09/13. asked him to sample

DRAFT

C AND L SALES CORP (Continued) **S113493171**

all five wells for VOCs and survey those wells to confirm groundwater flow direction. asked him to submit revised report by the end of 04/30/14. letter emailed to Mr. Turkieh and Ms. Sullivan. 03/18/14-Hiralkumar Patel. 8:57 AM:- received email from Ms. Sullivan including groundwater sampling report. report on e-doc. 03/21/14-Hiralkumar Patel. after discussing with DEC Austin, case assigned to DEC O'Connell as only chlorinated solvent contamination noted at the site. **historically, the property has been used for storage of junk motors and auto parts, manufacturing of metal product, metal tubing fabrication, appliance manufacturing and plastic products manufacturing** 2/14/17: received email from Doug Sullivan at Dewberry requesting update on spill status. He is looking into installing bioswales in the vicinity of the site. (JHO) 2/17/17: Set email to Kumar Patel: I went back in my records and found the last correspondence (email) from me dated 10/15/13 and nothing after that. Notes in the spill database indicate you transferred the spill to me on 3/21/14 but I have no record of this. Please advise. Attached copy of email dated 3/21/14 which stated: locations look ok. they should sample all 5 wells using EPA low-flow procedures . (JHO) 2/24/17: Phase II report submitted by Bianca Planas, BSD Environmental Group. Results provided for groundwater sampling indicate max concentration of TCE is 200 ug/l in well MW-3 near upgradient property boundary. Previous data from 2013 found 120 ug/l at MW-1 near downgradient property boundary. Concentration in MW-1 in Feb. 2017 is 15 ug/l. (JHO) 6/27/17: email from Denies Grattan (DEC Permits). Application has been received to operate a regulated medical waste management facility. Provided comments to her on the application. (JHO) 7/18/17: Email Notice of Incomplete Application sent to applicant (Al Aladwani) and owner (Isaac Turk). Requested vapor intrusion sampling and relocation of interior wells that would be damaged by construction of the medical waste facility. (JHO) 7/24/17: Received proposed scope of work for vapor intrusion sampling and relocation of the monitoring wells from Danraj Singh, BSD Environmental. Requested the following modifications to the scope: 1.Soil vapor intrusion duration should coincide with the proposed use (commercial), which is 8 hours, in accordance with DOH guidance. 2.Groundwater monitoring well screens should be 10 feet, set to straddle the water table. 3.The newly-installed wells should be surveyed and tied into same datum as the existing wells. 4.Gauge the new wells and the existing wells (MW-1 and MW-5) to confirm gw flow direction. 5.Wells MW-1 and MW-5 should be sampled at the same time as the newly installed wells and analyzed for VOCs. (JHO) 8/23/17: Received results from vapor intrusion sampling. 111-TCA found at 7100 ug/m3 in sub-slab vapor and 8.2 ug/m3 in indoor air; 11-DCA at 2200 ug/m3 in sub-slab and 0.61 ug/m3 in indoor air; PCE at 2600 ug/m3 in sub-slab vapor and 23 ug/m3 in idoor air; TCE at 370,000 ug/m3 in sub-slab vapor and 190 ug/m3 in indoor air. Consultant recommended upgrading the HVAC system to improve indoor air quality. Told them this approach was acceptable, but would also be sending the data to NYSDOH for their input. (JHO) 9/27/17: BSD submitted a work plan for modify the HVAC system. Forwarded to Justin Deming, DOH. (JHO) 11/10/17: DOH agrees with HVAC modifications and requests follow up indoor air sampling to confirm effectiveness. This information was relayed to BSD Environmental. (JHO) 1/25/18: Indoor air sampling report received and forwarded to DOH (Justin Deming). (JHO) 2/13/18: Response from Justin Deming: It looks to me like increasing the ventilation within the building has effectively lowered the indoor

DRAFT

C AND L SALES CORP (Continued) **S113493171**

air concentrations of many of the VOCs that were previously detected. The owner should maintain the ventilation system to ensure that the levels remain low. (JHO) 9/25/18: Site case closed. Based on data, the engineering controls implemented have sufficiently reduced indoor air concentrations of contaminants, and has done so over a several month period. Engineering and institutional controls are to be continually maintained, and the spill may be reopened if deemed necessary. (C. Allan)"

Remarks: "contamination based on lab results"

All Materials:

Site ID:	480886
Operable Unit ID:	1230673
Operable Unit:	01
Material ID:	2229353
Material Code:	0066A
Material Name:	unknown petroleum
Case No.:	Not reported
Material FA:	Petroleum
Quantity:	Not reported
Units:	G
Recovered:	Not reported
Oxygenate:	Not reported

I86 **METROPOLITAN PAPER RECYCLING** **NY UST** **U004159783**
NNE **847 SHEPARD AVE** **N/A**
< 1/8 **BROOKLYN, NY 11208**
0.112 mi.
593 ft. **Site 4 of 8 in cluster I**

Relative: **Higher**

Actual: **14 ft.**

UST:

Name:	METROPOLITAN PAPER RECYCLING
Address:	847 SHEPARD AVE
City,State,Zip:	BROOKLYN, NY 11208
Id/Status:	2-611434 / Inactive
Program Type:	PBS
Region:	STATE
DEC Region:	2
Expiration Date:	N/A
UTM X:	Not reported
UTM Y:	Not reported
Site Type:	Trucking/Transportation/Fleet Operation

Affiliation Records:

Site Id:	441081
Affiliation Type:	Facility Owner
Company Name:	MPR PROPERTIES, LLC
Contact Type:	MEMBER
Contact Name:	SALVATORE ZIZZA
Address1:	847 SHEPARD AVE
Address2:	Not reported
City:	BROOKLYN
State:	NY
Zip Code:	11208
Country Code:	001
Phone:	(646) 302-2966
EMail:	Not reported
Fax Number:	Not reported

DRAFT

METROPOLITAN PAPER RECYCLING (Continued) **U004159783**

Modified By:	MSBAPTIS
Date Last Modified:	2010-10-19
Site Id:	441081
Affiliation Type:	Mail Contact
Company Name:	METROPOLITAN PAPER RECYCLING
Contact Type:	Not reported
Contact Name:	GLENN MURRAY
Address1:	847 SHEPARD AVE
Address2:	Not reported
City:	BROOKLYN
State:	NY
Zip Code:	11208
Country Code:	001
Phone:	(646) 302-2966
EMail:	Not reported
Fax Number:	Not reported
Modified By:	MSBAPTIS
Date Last Modified:	2010-10-19
Site Id:	441081
Affiliation Type:	Facility Operator
Company Name:	METROPOLITAN PAPER RECYCLING
Contact Type:	Not reported
Contact Name:	GLEN MURRAY
Address1:	Not reported
Address2:	Not reported
City:	Not reported
State:	NN
Zip Code:	Not reported
Country Code:	001
Phone:	(718) 257-8584
EMail:	Not reported
Fax Number:	Not reported
Modified By:	MXLAY
Date Last Modified:	2016-10-24
Site Id:	441081
Affiliation Type:	Emergency Contact
Company Name:	MPR PROPERTIES, LLC
Contact Type:	Not reported
Contact Name:	GLEN MURRAY
Address1:	Not reported
Address2:	Not reported
City:	Not reported
State:	NN
Zip Code:	Not reported
Country Code:	001
Phone:	(718) 257-8584
EMail:	Not reported
Fax Number:	Not reported
Modified By:	MSBAPTIS
Date Last Modified:	2010-10-19

Tank Info:

Tank Number:	001

DRAFT

METROPOLITAN PAPER RECYCLING (Continued) **U004159783**

Tank ID: 236389
Tank Status: Tank Converted to Non-Regulated Use
Material Name: Tank Converted to Non-Regulated Use
Capacity Gallons: 1080
Install Date: 07/01/1995
Date Tank Closed: Not reported
Registered: True
Tank Location: Underground
Tank Type: Steel/carbon steel
Material Code: 0008
Common Name of Substance: Diesel

Tightness Test Method: NN
Date Test: Not reported
Next Test Date: Not reported
Pipe Model: Not reported
Modified By: NRLOMBAR
Last Modified: 04/14/2017

Equipment Records:

F02 - Pipe External Protection - Original Sacrificial Anode
I02 - Overfill - High Level Alarm
L09 - Piping Leak Detection - Exempt Suction Piping
E00 - Piping Secondary Containment - None
D02 - Pipe Type - Galvanized Steel
B02 - Tank External Protection - Original Sacrificial Anode
J02 - Dispenser - Suction Dispenser
C02 - Pipe Location - Underground/On-ground
G00 - Tank Secondary Containment - None
K00 - Spill Prevention - None
A00 - Tank Internal Protection - None
H05 - Tank Leak Detection - In-Tank System (ATG)

Tank Number: 002
Tank ID: 236390
Tank Status: Tank Converted to Non-Regulated Use
Material Name: Tank Converted to Non-Regulated Use
Capacity Gallons: 1080
Install Date: 07/01/1995
Date Tank Closed: Not reported
Registered: True
Tank Location: Underground
Tank Type: Steel/carbon steel
Material Code: 0001
Common Name of Substance: #2 Fuel Oil (On-Site Consumption)

Tightness Test Method: NN
Date Test: Not reported
Next Test Date: Not reported
Pipe Model: Not reported
Modified By: NRLOMBAR
Last Modified: 04/14/2017

Equipment Records:

A00 - Tank Internal Protection - None
K00 - Spill Prevention - None
C02 - Pipe Location - Underground/On-ground

DRAFT

METROPOLITAN PAPER RECYCLING (Continued) **U004159783**

G00 - Tank Secondary Containment - None
J02 - Dispenser - Suction Dispenser
F02 - Pipe External Protection - Original Sacrificial Anode
B02 - Tank External Protection - Original Sacrificial Anode
D02 - Pipe Type - Galvanized Steel
E00 - Piping Secondary Containment - None
I02 - Overfill - High Level Alarm
L09 - Piping Leak Detection - Exempt Suction Piping
H05 - Tank Leak Detection - In-Tank System (ATG)

N87 **CON EDISON** **RCRA NonGen / NLR** **1019324644**
NNE **865 SHEPHERD AVE** **NYP004626933**
< 1/8 **BROOKLYN, NY 11206**
0.113 mi.
597 ft. **Site 1 of 6 in cluster N**

Relative: **Higher**
Actual: **14 ft.**

RCRA NonGen / NLR:

Date Form Received by Agency:		2015-12-16 00:00:00.0
Handler Name:	CON EDISON	
Handler Address:		865 SHEPHERD AVE
Handler City,State,Zip:		BROOKLYN, NY 11206
EPA ID:		NYP004626933
Contact Name:		THOMAS TEELING
Contact Address:		Not reported
Contact City,State,Zip:		Not reported
Contact Telephone:		212-460-3770
Contact Fax:		Not reported
Contact Email:		Not reported
Contact Title:		Not reported
EPA Region:		02
Land Type:		Private
Federal Waste Generator Description:		Not a generator, verified
Non-Notifier:		Not reported
Biennial Report Cycle:		Not reported
Accessibility:		Not reported
Active Site Indicator:		Not reported
State District Owner:		NY
State District:		NYSDEC R2
Mailing Address:		IRVING PL 15TH FL NE
Mailing City,State,Zip:		NEW YORK, NY 10003
Owner Name:		Not reported
Owner Type:		Not reported
Operator Name:		Not reported
Operator Type:		Not reported
Short-Term Generator Activity:		No
Importer Activity:		No
Mixed Waste Generator:		No
Transporter Activity:		No
Transfer Facility Activity:		No
Recycler Activity with Storage:		No
Small Quantity On-Site Burner Exemption:		No
Smelting Melting and Refining Furnace Exemption:		No
Underground Injection Control:		No
Off-Site Waste Receipt:		No
Universal Waste Indicator:		No
Universal Waste Destination Facility:		No
Federal Universal Waste:		No
Active Site Fed-Reg Treatment Storage and Disposal Facility:		Not reported

DRAFT

CON EDISON (Continued) **1019324644**

Active Site Converter Treatment storage and Disposal Facility:	Not reported
Active Site State-Reg Treatment Storage and Disposal Facility:	Not reported
Active Site State-Reg Handler:	---
Federal Facility Indicator:	Not reported
Hazardous Secondary Material Indicator:	NN
Sub-Part K Indicator:	Not reported
Commercial TSD Indicator:	No
Treatment Storage and Disposal Type:	Not reported
2018 GPRA Permit Baseline:	Not on the Baseline
2018 GPRA Renewals Baseline:	Not on the Baseline
Permit Renewals Workload Universe:	Not reported
Permit Workload Universe:	Not reported
Permit Progress Universe:	Not reported
Post-Closure Workload Universe:	Not reported
Closure Workload Universe:	Not reported
202 GPRA Corrective Action Baseline:	No
Corrective Action Workload Universe:	No
Subject to Corrective Action Universe:	No
Non-TSDFs Where RCRA CA has Been Imposed Universe:	No
TSDFs Potentially Subject to CA Under 3004 (u)/(v) Universe:	No
TSDFs Only Subject to CA under Discretionary Auth Universe:	No
Corrective Action Priority Ranking:	No NCAPS ranking
Environmental Control Indicator:	No
Institutional Control Indicator:	No
Human Exposure Controls Indicator:	N/A
Groundwater Controls Indicator:	N/A
Operating TSDF Universe:	Not reported
Full Enforcement Universe:	Not reported
Significant Non-Complier Universe:	No
Unaddressed Significant Non-Complier Universe:	No
Addressed Significant Non-Complier Universe:	No
Significant Non-Complier With a Compliance Schedule Universe:	No
Financial Assurance Required:	Not reported
Handler Date of Last Change:	2016-09-09 15:53:31.0
Recognized Trader-Importer:	No
Recognized Trader-Exporter:	No
Importer of Spent Lead Acid Batteries:	No
Exporter of Spent Lead Acid Batteries:	No
Recycler Activity Without Storage:	Not reported
Manifest Broker:	Not reported
Sub-Part P Indicator:	No

Biennial: List of Years
Year: 2015

Click Here for Biennial Reporting System Data:

Hazardous Waste Summary:
Waste Code: D008
Waste Description: LEAD

Handler - Owner Operator:
Owner/Operator Indicator: Owner
Owner/Operator Name: CONSOLIDATED EDISON COMPANY OF NY, INC.
Legal Status: Private
Date Became Current: 2014-08-13 00:00:00.

DRAFT

CON EDISON (Continued) **1019324644**

Date Ended Current:	Not reported
Owner/Operator Address:	4 IRVING PLACE
Owner/Operator City,State,Zip:	NEW YORK, NY 10003
Owner/Operator Telephone:	Not reported
Owner/Operator Telephone Ext:	Not reported
Owner/Operator Fax:	Not reported
Owner/Operator Email:	Not reported
Owner/Operator Indicator:	Operator
Owner/Operator Name:	CONSOLIDATED EDISON COMPANY OF NY, INC.
Legal Status:	Private
Date Became Current:	2014-08-13 00:00:00.
Date Ended Current:	Not reported
Owner/Operator Address:	4 IRVING PLACE
Owner/Operator City,State,Zip:	NEW YORK, NY 10003
Owner/Operator Telephone:	Not reported
Owner/Operator Telephone Ext:	Not reported
Owner/Operator Fax:	Not reported
Owner/Operator Email:	Not reported

Historic Generators:

Receive Date:	2016-02-26 00:00:00.0
Handler Name:	CON EDISON - SERVICE BOX 72079
Federal Waste Generator Description:	Large Quantity Generator
State District Owner:	NY
Large Quantity Handler of Universal Waste:	No
Recognized Trader Importer:	No
Recognized Trader Exporter:	No
Spent Lead Acid Battery Importer:	No
Spent Lead Acid Battery Exporter:	No
Current Record:	No
Non Storage Recycler Activity:	Not reported
Electronic Manifest Broker:	Not reported
Receive Date:	2015-12-16 00:00:00.0
Handler Name:	CON EDISON
Federal Waste Generator Description:	Small Quantity Generator
State District Owner:	NY
Large Quantity Handler of Universal Waste:	No
Recognized Trader Importer:	No
Recognized Trader Exporter:	No
Spent Lead Acid Battery Importer:	No
Spent Lead Acid Battery Exporter:	No
Current Record:	No
Non Storage Recycler Activity:	Not reported
Electronic Manifest Broker:	Not reported
Receive Date:	2015-12-16 00:00:00.0
Handler Name:	CON EDISON
Federal Waste Generator Description:	Not a generator, verified
State District Owner:	NY
Large Quantity Handler of Universal Waste:	No
Recognized Trader Importer:	No
Recognized Trader Exporter:	No
Spent Lead Acid Battery Importer:	No
Spent Lead Acid Battery Exporter:	No
Current Record:	Yes

DRAFT

CON EDISON (Continued) **1019324644**

Non Storage Recycler Activity: Not reported
Electronic Manifest Broker: Not reported

List of NAICS Codes and Descriptions:
NAICS Code: 221122
NAICS Description: ELECTRIC POWER DISTRIBUTION

Facility Has Received Notices of Violations:
Violations: No Violations Found

Evaluation Action Summary:
Evaluations: No Evaluations Found

N88 **CON EDISON** **NJ MANIFEST** **S120666304**
NNE **865 SHEPHERD AVE** **N/A**
< 1/8 **BROOKLYN, NY 11206**
0.113 mi.
597 ft. **Site 2 of 6 in cluster N**

Relative:
Higher

Actual:
14 ft.

NJ MANIFEST:
EPA Id: NYP004626933
Mail Address: IRVING PL 15TH FL NE
Mail City/State/Zip: NEW YORK, NY 10003
Facility Phone: Not reported
Emergency Phone: Not reported
Contact: THOMAS TEELING
Comments: Not reported
SIC Code: Not reported
County: NY047
Municipal: Not reported
Previous EPA Id: Not reported
Gen Flag: Not reported
Trans Flag: Not reported
TSDF Flag: Not reported
Name Change: Not reported
Date Change: Not reported

Manifest:
Manifest Number: 015320252JJK
EPA ID: NYP004626933
Date Shipped: 12/16/2015
TSDF EPA ID: NJD002200046
Transporter EPA ID: NJ0000027193
Transporter 2 EPA ID: Not reported
Transporter 3 EPA ID: Not reported
Transporter 4 EPA ID: Not reported
Transporter 5 EPA ID: Not reported
Transporter 6 EPA ID: Not reported
Transporter 7 EPA ID: Not reported
Transporter 8 EPA ID: Not reported
Transporter 9 EPA ID: Not reported
Transporter 10 EPA ID: Not reported
Date Trans1 Transported Waste: Not reported
Date Trans2 Transported Waste: Not reported
Date Trans3 Transported Waste: Not reported
Date Trans4 Transported Waste: Not reported

DRAFT

CON EDISON (Continued) **S120666304**

Date Trans5 Transported Waste:	Not reported
Date Trans6 Transported Waste:	Not reported
Date Trans7 Transported Waste:	Not reported
Date Trans8 Transported Waste:	Not reported
Date Trans9 Transported Waste:	Not reported
Date Trans10 Transported Waste:	Not reported
Date TSDF Received Waste:	Not reported
TSDF EPA Facility Name:	Not reported
QTY Units:	Not reported
Transporter SEQ ID:	Not reported
Transporter-1 Date:	Not reported
Waste SEQ ID:	Not reported
Waste Type Code 2:	Not reported
Waste Type Code 3:	Not reported
Waste Type Code 4:	Not reported
Waste Type Code 5:	Not reported
Waste Type Code 6:	Not reported
Date Accepted:	Not reported
Manifest Discrepancy Type:	Not reported
Data Entry Number:	Not reported
Was Load Rejected:	NEW YORK, NY 10003
Reason Load Was Rejected:	Not reported

N89 **CON EDISON** **NY Spills** **S106017122**
NNE **SHEPHERD AVE** **NY MANIFEST** **N/A**
< 1/8 **BROOKLYN, NY 11206**
0.113 mi.
597 ft. **Site 3 of 6 in cluster N**

Relative: **Higher**
Actual: **14 ft.**

SPILLS:

Name:	SB 72079
Address:	865 SHEPHERD AVE
City,State,Zip:	BROOKLYN, NY
Spill Number/Closed Date:	0305100 / 2003-09-22
Facility ID:	0305100
Facility Type:	ER
DER Facility ID:	124546
Site ID:	146249
DEC Region:	2
Spill Cause:	Unknown
Spill Class:	C4
SWIS:	2401
Spill Date:	2003-08-13
Investigator:	JHOCONNE
Referred To:	Not reported
Reported to Dept:	2003-08-14
CID:	270
Water Affected:	Not reported
Spill Source:	Unknown
Spill Notifier:	Affected Persons
Cleanup Ceased:	Not reported
Cleanup Meets Std:	False
Last Inspection:	Not reported
Recommended Penalty:	False
UST Trust:	False
Remediation Phase:	0

DRAFT

CON EDISON (Continued) **S106017122**

Date Entered In Computer:	2003-08-14
Spill Record Last Update:	2004-07-22
Spiller Name:	Not reported
Spiller Company:	UNKNOWN
Spiller Address:	Not reported
Spiller Company:	999
Contact Name:	CALLER
DEC Memo:	"Prior to Sept, 2004 data translation this spill Lead_DEC Field was O'CONNELL e2mis no. 149-779: 13-AUG-2003 11:15 HRS. WHILE ON LOCATION S/B 72079 FOUND: APPROX. 1 QT OF UNKNOWN OIL ON APPROX. 100 GAL'S OF WATER. SPILL IS CONTAINED. NO SEWERS OR WATER WAYS APPEAR TO BE AFFECTED. NO KNOWN SUMP OR PUMP. NO KNOWN SEWER CONNECTION PRESENT. 1 LIQ. SAMPLE TAKEN FROM SPILL. UPDATE: 14-2003 0100HRS LAB RESULTS RETURNED. LSN# 03-06682-001 <1.00PPM UPDATE - 8/14/03 - 0115HRS FDR 2B16 OPENED AUTO CAUSING A 50-499 CLEANUP. UPDATE********** 8-14-03 10:30HRS MR. TUDT (ENV OPS) REPORTS, DOUBLE WASHED STRUCTURE WITH BIO GEN 760, REMOVED TAG AND NO SUMP FOUND. JOB IS 100% COMPLETED. S.PACE 49874."
Remarks:	"ON 100 GALS WATER LACK OF MANPOWER FOR NO CLEAN UP 149779"

All Materials:

Site ID:	146249
Operable Unit ID:	873390
Operable Unit:	01
Material ID:	502369
Material Code:	0066A
Material Name:	unknown petroleum
Case No.:	Not reported
Material FA:	Petroleum
Quantity:	1.00
Units:	G
Recovered:	.00
Oxygenate:	Not reported

NY MANIFEST:

Name:	CON EDISON
Address:	SHEPHERD AVE
City,State,Zip:	BROOKLYN, NY 11206
Country:	USA
EPA ID:	NYP004626933
Facility Status:	Not reported
Location Address 1:	SHEPHERD AVE
Code:	BP
Location Address 2:	Not reported
Total Tanks:	Not reported
Location City:	BROOKLYN
Location State:	NY
Location Zip:	11206
Location Zip 4:	Not reported

NY MANIFEST:

EPAID:	NYP004626933
Mailing Name:	CON EDISON
Mailing Contact:	TOM TEELING
Mailing Address 1:	4 IRVING PLACE 15TH FLOOR
Mailing Address 2:	Not reported
Mailing City:	NEW YORK

DRAFT

CON EDISON (Continued) **S106017122**

Mailing State: NY
Mailing Zip: 10003
Mailing Zip 4: Not reported
Mailing Country: USA
Mailing Phone: Not reported

NY MANIFEST:
Document ID: Not reported
Manifest Status: Not reported
seq: Not reported
Year: Not reported
Trans1 State ID: NJD003812047
Trans2 State ID: Not reported
Generator Ship Date: 08/13/2014
Trans1 Recv Date: 08/13/2014
Trans2 Recv Date: Not reported
TSD Site Recv Date: 08/14/2014
Part A Recv Date: Not reported
Part B Recv Date: Not reported
Generator EPA ID: NYP004626933
Trans1 EPA ID: Not reported
Trans2 EPA ID: Not reported
TSDF ID 1: NJD991291105
TSDF ID 2: Not reported
Manifest Tracking Number: 002616120GBF
Import Indicator: N
Export Indicator: N
Discr Quantity Indicator: N
Discr Type Indicator: N
Discr Residue Indicator: N
Discr Partial Reject Indicator: N
Discr Full Reject Indicator: N
Manifest Ref Number: Not reported
Alt Facility RCRA ID: Not reported
Alt Facility Sign Date: Not reported
MGMT Method Type Code: H110
Waste Code: Not reported
Waste Code: Not reported
Waste Code: Not reported
Waste Code: Not reported
Waste Code: Not reported
Waste Code: Not reported
Quantity: 300
Units: G - Gallons (liquids only)* (8.3 pounds)
Number of Containers: 1
Container Type: TT - Cargo tank, tank trucks
Handling Method: T Chemical, physical, or biological treatment.
Specific Gravity: 1
Waste Code: D008
Waste Code 1_2: Not reported
Waste Code 1_3: Not reported
Waste Code 1_4: Not reported
Waste Code 1_5: Not reported
Waste Code 1_6: Not reported

DRAFT

90
East
< 1/8
0.113 mi.
599 ft.

Relative:
Higher

Actual:
10 ft.

METRO PLATING CO
535 WORTMAN AVE
BROOKLYN, NY 11208

RCRA NonGen / NLR **1000111762**
ICIS **NYD000708263**
US AIRS
FINDS
ECHO
NY MANIFEST

RCRA NonGen / NLR:

Date Form Received by Agency:		2007-01-01 00:00:00.0
Handler Name:	METRO PLATING CO	
Handler Address:		535 WORTMAN AVE
Handler City,State,Zip:		BROOKLYN, NY 11208-5411
EPA ID:		NYD000708263
Contact Name:		Not reported
Contact Address:		WORTMAN AVE
Contact City,State,Zip:		BROOKLYN, NY 11208
Contact Telephone:		Not reported
Contact Fax:		Not reported
Contact Email:		Not reported
Contact Title:		Not reported
EPA Region:		02
Land Type:		Not reported
Federal Waste Generator Description:		Not a generator, verified
Non-Notifier:		Not reported
Biennial Report Cycle:		Not reported
Accessibility:		Not reported
Active Site Indicator:		Not reported
State District Owner:		NY
State District:		NYSDEC R2
Mailing Address:		WORTMAN AVE
Mailing City,State,Zip:		BROOKLYN, NY 11208
Owner Name:		AL RICHARDSON
Owner Type:		Private
Operator Name:		AL RICHARDSON
Operator Type:		Private
Short-Term Generator Activity:		No
Importer Activity:		No
Mixed Waste Generator:		No
Transporter Activity:		No
Transfer Facility Activity:		No
Recycler Activity with Storage:		No
Small Quantity On-Site Burner Exemption:		No
Smelting Melting and Refining Furnace Exemption:		No
Underground Injection Control:		No
Off-Site Waste Receipt:		No
Universal Waste Indicator:		No
Universal Waste Destination Facility:		No
Federal Universal Waste:		No
Active Site Fed-Reg Treatment Storage and Disposal Facility:		Not reported
Active Site Converter Treatment storage and Disposal Facility:		Not reported
Active Site State-Reg Treatment Storage and Disposal Facility:		Not reported
Active Site State-Reg Handler:		---
Federal Facility Indicator:		Not reported
Hazardous Secondary Material Indicator:		NN
Sub-Part K Indicator:		Not reported
Commercial TSD Indicator:		No
Treatment Storage and Disposal Type:		Not reported
2018 GPRA Permit Baseline:		Not on the Baseline
2018 GPRA Renewals Baseline:		Not on the Baseline

DRAFT

METRO PLATING CO (Continued) **1000111762**

Permit Renewals Workload Universe:	Not reported
Permit Workload Universe:	Not reported
Permit Progress Universe:	Not reported
Post-Closure Workload Universe:	Not reported
Closure Workload Universe:	Not reported
202 GPRA Corrective Action Baseline:	No
Corrective Action Workload Universe:	No
Subject to Corrective Action Universe:	No
Non-TSDFs Where RCRA CA has Been Imposed Universe:	No
TSDFs Potentially Subject to CA Under 3004 (u)/(v) Universe:	No
TSDFs Only Subject to CA under Discretionary Auth Universe:	No
Corrective Action Priority Ranking:	No NCAPS ranking
Environmental Control Indicator:	No
Institutional Control Indicator:	No
Human Exposure Controls Indicator:	N/A
Groundwater Controls Indicator:	N/A
Operating TSDF Universe:	Not reported
Full Enforcement Universe:	Not reported
Significant Non-Complier Universe:	No
Unaddressed Significant Non-Complier Universe:	No
Addressed Significant Non-Complier Universe:	No
Significant Non-Complier With a Compliance Schedule Universe:	No
Financial Assurance Required:	Not reported
Handler Date of Last Change:	2015-04-14 00:00:00.0
Recognized Trader-Importer:	No
Recognized Trader-Exporter:	No
Importer of Spent Lead Acid Batteries:	No
Exporter of Spent Lead Acid Batteries:	No
Recycler Activity Without Storage:	Not reported
Manifest Broker:	Not reported
Sub-Part P Indicator:	No

Hazardous Waste Summary:

Waste Code:	D000
Waste Description:	Not Defined
Waste Code:	D004
Waste Description:	ARSENIC

Handler - Owner Operator:

Owner/Operator Indicator:	Owner
Owner/Operator Name:	AL RICHARDSON
Legal Status:	Private
Date Became Current:	Not reported
Date Ended Current:	Not reported
Owner/Operator Address:	535 WORTMAN AVE
Owner/Operator City,State,Zip:	BROOKLYN, NY 11208
Owner/Operator Telephone:	718-649-5311
Owner/Operator Telephone Ext:	Not reported
Owner/Operator Fax:	Not reported
Owner/Operator Email:	Not reported
Owner/Operator Indicator:	Operator
Owner/Operator Name:	AL RICHARDSON
Legal Status:	Private

DRAFT

METRO PLATING CO (Continued) **1000111762**

Date Became Current:	Not reported
Date Ended Current:	Not reported
Owner/Operator Address:	535 WORTMAN AVE
Owner/Operator City,State,Zip:	BROOKLYN, NY 11208
Owner/Operator Telephone:	718-649-5311
Owner/Operator Telephone Ext:	Not reported
Owner/Operator Fax:	Not reported
Owner/Operator Email:	Not reported
Owner/Operator Indicator:	Owner
Owner/Operator Name:	AL RICHARDSON
Legal Status:	Private
Date Became Current:	Not reported
Date Ended Current:	Not reported
Owner/Operator Address:	535 WORTMAN AVE
Owner/Operator City,State,Zip:	BROOKLYN, NY 11208
Owner/Operator Telephone:	718-649-5311
Owner/Operator Telephone Ext:	Not reported
Owner/Operator Fax:	Not reported
Owner/Operator Email:	Not reported

Historic Generators:

Receive Date:	1999-07-08 00:00:00.0
Handler Name: METRO PLATING CO	
Federal Waste Generator Description:	Not a generator, verified
State District Owner:	NY
Large Quantity Handler of Universal Waste:	No
Recognized Trader Importer:	No
Recognized Trader Exporter:	No
Spent Lead Acid Battery Importer:	No
Spent Lead Acid Battery Exporter:	No
Current Record:	No
Non Storage Recycler Activity:	Not reported
Electronic Manifest Broker:	Not reported
Receive Date:	2006-01-01 00:00:00.0
Handler Name: METRO PLATING CO	
Federal Waste Generator Description:	Not a generator, verified
State District Owner:	NY
Large Quantity Handler of Universal Waste:	No
Recognized Trader Importer:	No
Recognized Trader Exporter:	No
Spent Lead Acid Battery Importer:	No
Spent Lead Acid Battery Exporter:	No
Current Record:	No
Non Storage Recycler Activity:	Not reported
Electronic Manifest Broker:	Not reported
Receive Date:	2007-01-01 00:00:00.0
Handler Name: METRO PLATING CO	
Federal Waste Generator Description:	Not a generator, verified
State District Owner:	NY
Large Quantity Handler of Universal Waste:	No
Recognized Trader Importer:	No
Recognized Trader Exporter:	No
Spent Lead Acid Battery Importer:	No
Spent Lead Acid Battery Exporter:	No

DRAFT

METRO PLATING CO (Continued) **1000111762**

Current Record:	Yes
Non Storage Recycler Activity:	Not reported
Electronic Manifest Broker:	Not reported
Receive Date:	1995-04-17 00:00:00.0
Handler Name:	METRO PLATING CO
Federal Waste Generator Description:	Small Quantity Generator
State District Owner:	NY
Large Quantity Handler of Universal Waste:	No
Recognized Trader Importer:	No
Recognized Trader Exporter:	No
Spent Lead Acid Battery Importer:	No
Spent Lead Acid Battery Exporter:	No
Current Record:	No
Non Storage Recycler Activity:	Not reported
Electronic Manifest Broker:	Not reported

List of NAICS Codes and Descriptions:

NAICS Codes:	No NAICS Codes Found

Facility Has Received Notices of Violation:

Found Violation:	No
Agency Which Determined Violation:	Not reported
Violation Short Description:	Not reported
Date Violation was Determined:	Not reported
Actual Return to Compliance Date:	Not reported
Return to Compliance Qualifier:	Not reported
Violation Responsible Agency:	Not reported
Scheduled Compliance Date:	Not reported
Enforcement Identifier:	Not reported
Date of Enforcement Action:	Not reported
Enforcement Responsible Agency:	Not reported
Enforcement Docket Number:	Not reported
Enforcement Attorney:	Not reported
Corrective Action Component:	Not reported
Appeal Initiated Date:	Not reported
Appeal Resolution Date:	Not reported
Disposition Status Date:	Not reported
Disposition Status:	Not reported
Disposition Status Description:	Not reported
Consent/Final Order Sequence Number:	Not reported
Consent/Final Order Respondent Name:	Not reported
Consent/Final Order Lead Agency:	Not reported
Enforcement Type:	Not reported
Enforcement Responsible Person:	Not reported
Enforcement Responsible Sub-Organization:	Not reported
SEP Sequence Number:	Not reported
SEP Expenditure Amount:	Not reported
SEP Scheduled Completion Date:	Not reported
SEP Actual Date:	Not reported
SEP Defaulted Date:	Not reported
SEP Type:	Not reported
SEP Type Description:	Not reported
Proposed Amount:	Not reported
Final Monetary Amount:	Not reported
Paid Amount:	Not reported

DRAFT

METRO PLATING CO (Continued) **1000111762**

Final Count: Not reported
Final Amount: Not reported

Evaluation Action Summary:
Evaluation Date: 1987-06-05 00:00:00.0
Evaluation Responsible Agency: State
Found Violation: No
Evaluation Type Description: COMPLIANCE EVALUATION INSPECTION ON-SITE
Evaluation Responsible Person Identifier: NYDEC
Evaluation Responsible Sub-Organization: Not reported
Actual Return to Compliance Date: Not reported
Scheduled Compliance Date: Not reported
Date of Request: Not reported
Date Response Received: Not reported
Request Agency: Not reported
Former Citation: Not reported

ICIS:
Enforcement Action ID: 02-1994-A065
FRS ID: 110009463623
Action Name: MASTER PLATERS-WORTMAN AVE-BKLYN 360470101600005
Facility Name: MASTER PLATERS-WORTMAN AVE-BKLYN
Facility Address: 535 WORTMAN AVENUE
BROOKLYN, NY 11208
Enforcement Action Type: CAA 113D1 Action For Penalty
Facility County: KINGS
Program System Acronym: AIR
Enforcement Action Forum Desc: Administrative - Formal
EA Type Code: 113D1
Facility SIC Code: 3479
Federal Facility ID: Not reported
Latitude in Decimal Degrees: 40.661572
Longitude in Decimal Degrees: -73.874245
Permit Type Desc: Not reported
Program System Acronym: NY0000002610500021
Facility NAICS Code: 999999
Tribal Land Code: Not reported

Enforcement Action ID: 02-1994-0160
FRS ID: 110009463623
Action Name: MASTER PLATERS CORP
Facility Name: MASTER PLATERS CORPORATION
Facility Address: 535 WORTMAN AVENUE
BROOKLYN, NY 11208
Enforcement Action Type: Collection Action
Facility County: KINGS
Program System Acronym: ICIS
Enforcement Action Forum Desc: Judicial
EA Type Code: COL
Facility SIC Code: Not reported
Federal Facility ID: Not reported
Latitude in Decimal Degrees: 40.661535
Longitude in Decimal Degrees: -73.874214
Permit Type Desc: Not reported
Program System Acronym: 23467

DRAFT

METRO PLATING CO (Continued) **1000111762**

Facility NAICS Code: Not reported
Tribal Land Code: Not reported

Enforcement Action ID: 02-1994-0046
FRS ID: 110009463623
Action Name: MASTER PLATERS CORPORATION
Facility Name: MASTER PLATERS CORPORATION
Facility Address: 535 WORTMAN AVENUE
BROOKLYN, NY 11208
Enforcement Action Type: CAA 113D1 Action For Penalty
Facility County: KINGS
Program System Acronym: ICIS
Enforcement Action Forum Desc: Administrative - Formal
EA Type Code: 113D1
Facility SIC Code: Not reported
Federal Facility ID: Not reported
Latitude in Decimal Degrees: 40.661535
Longitude in Decimal Degrees: -73.874214
Permit Type Desc: Not reported
Program System Acronym: 23467
Facility NAICS Code: Not reported
Tribal Land Code: Not reported

Enforcement Action ID: 02-1993-A062
FRS ID: 110009463623
Action Name: MASTER PLATERS-WORTMAN AVE-BKLYN 360470101600004
Facility Name: MASTER PLATERS-WORTMAN AVE-BKLYN
Facility Address: 535 WORTMAN AVENUE
BROOKLYN, NY 11208
Enforcement Action Type: CAA 113A Admin Compliance Order (Non-Penalty)
Facility County: KINGS
Program System Acronym: AIR
Enforcement Action Forum Desc: Administrative - Formal
EA Type Code: 113A
Facility SIC Code: 3479
Federal Facility ID: Not reported
Latitude in Decimal Degrees: 40.661572
Longitude in Decimal Degrees: -73.874245
Permit Type Desc: Not reported
Program System Acronym: NY0000002610500021
Facility NAICS Code: 999999
Tribal Land Code: Not reported

Facility Name: MASTER PLATERS-WORTMAN AVE-BKLYN
Address: 535 WORTMAN AVE
Tribal Indicator: N
Fed Facility: No
NAIC Code: Not reported
SIC Code: Not reported

Facility Name: MASTER PLATERS-WORTMAN AVE-BKLYN
Address: 535 WORTMAN AVE
Tribal Indicator: N
Fed Facility: No
NAIC Code: Not reported
SIC Code: Not reported

DRAFT

METRO PLATING CO (Continued) **1000111762**

Facility Name: MASTER PLATERS-WORTMAN AVE-BKLYN
Address: 535 WORTMAN AVE
Tribal Indicator: N
Fed Facility: No
NAIC Code: Not reported
SIC Code: Not reported

Facility Name: MASTER PLATERS-WORTMAN AVE-BKLYN
Address: 535 WORTMAN AVE
Tribal Indicator: N
Fed Facility: No
NAIC Code: Not reported
SIC Code: Not reported

Facility Name: MASTER PLATERS-WORTMAN AVE-BKLYN
Address: 535 WORTMAN AVE
Tribal Indicator: N
Fed Facility: No
NAIC Code: Not reported
SIC Code: Not reported

Facility Name: MASTER PLATERS-WORTMAN AVE-BKLYN
Address: 535 WORTMAN AVE
Tribal Indicator: N
Fed Facility: No
NAIC Code: Not reported
SIC Code: Not reported

US AIRS MINOR:
Envid: 1000111762
Region Code: 02
Programmatic ID: AIR NY0000002610500021
Facility Registry ID: 110009463623
D and B Number: Not reported
Primary SIC Code: 3479
NAICS Code: 999999
Default Air Classification Code: MIN
Facility Type of Ownership Code: POF
Air CMS Category Code: Not reported
HPV Status: Not reported

US AIRS MINOR:
Region Code: 02
Programmatic ID: AIR NY0000002610500021
Facility Registry ID: 110009463623
Air Operating Status Code: OPR
Default Air Classification Code: MIN
Air Program: State Implementation Plan for National Primary and Secondary Ambient Air Quality Standards
Activity Date: 1993-09-07 00:00:00
Activity Status Date: 1993-09-07 00:00:00
Activity Group: Enforcement Action
Activity Type: Administrative - Formal
Activity Status: Final Order Issued

Region Code: 02
Programmatic ID: AIR NY0000002610500021
Facility Registry ID: 110009463623

DRAFT

METRO PLATING CO (Continued) **1000111762**

Air Operating Status Code:	OPR
Default Air Classification Code:	MIN
Air Program:	State Implementation Plan for National Primary and Secondary Ambient Air Quality Standards
Activity Date:	1993-12-14 00:00:00
Activity Status Date:	1993-12-14 00:00:00
Activity Group:	Enforcement Action
Activity Type:	Administrative - Formal
Activity Status:	Final Order Issued

FINDS:
Registry ID: 110009463623

Click Here:

Environmental Interest/Information System:
AFS (Aerometric Information Retrieval System (AIRS) Facility Subsystem) replaces the former Compliance Data System (CDS), the National Emission Data System (NEDS), and the Storage and Retrieval of Aerometric Data (SAROAD). AIRS is the national repository for information concerning airborne pollution in the United States. AFS is used to track emissions and compliance data from industrial plants. AFS data are utilized by states to prepare State Implementation Plans to comply with regulatory programs and by EPA as an input for the estimation of total national emissions. AFS is undergoing a major redesign to support facility operating permits required under Title V of the Clean Air Act.
RCRAInfo is a national information system that supports the Resource Conservation and Recovery Act (RCRA) program through the tracking of events and activities related to facilities that generate, transport, and treat, store, or dispose of hazardous waste. RCRAInfo allows RCRA program staff to track the notification, permit, compliance, and corrective action activities required under RCRA.
FIS (New York - Facility Information System) is New York's Department of Environmental Conservation (DEC) information system for tracking environmental facility information found across the State.
AIR MINOR
ICIS (Integrated Compliance Information System) is the Integrated Compliance Information System and provides a database that, when complete, will contain integrated Enforcement and Compliance information across most of EPA's programs. The vision for ICIS is to replace EPA's independent databases that contain Enforcement data with a single repository for that information. Currently, ICIS contains all Federal Administrative and Judicial enforcement actions. This information is maintained in ICIS by EPA in the Regional offices and it Headquarters. A future release of ICIS will replace the Permit Compliance System (PCS) which supports the NPDES and will integrate that information with Federal actions already in the system. ICIS also has the capability to track other activities occurring in the Region that support Compliance and Enforcement programs. These include; Incident Tracking, Compliance Assistance, and Compliance Monitoring.

Click this hyperlink while viewing on your computer to access additional FINDS: detail in the EDR Site Report.

ECHO:
Envid: 1000111762
Registry ID: 110009463623

DRAFT

METRO PLATING CO (Continued) **1000111762**

DFR URL:	http://echo.epa.gov/detailed-facility-report?fid=110009463623
Name:	MASTER PLATERS-WORTMAN AVE-BKLYN
Address:	535 WORTMAN AVE
City,State,Zip:	BROOKLYN, NY 11208

NY MANIFEST:

Name:	METRO PLATING CO
Address:	535 WORTMAN AVE
City,State,Zip:	BROOKLYN, NY 11208-5411
Country:	USA
EPA ID:	NYD000708263
Facility Status:	Not reported
Location Address 1:	535 WORTMAN AVE
Code:	BP
Location Address 2:	Not reported
Total Tanks:	Not reported
Location City:	BROOKLYN
Location State:	NY
Location Zip:	11208
Location Zip 4:	Not reported

NY MANIFEST:

EPAID:	NYD000708263
Mailing Name:	METRO PLATING CO
Mailing Contact:	AL RICHARDSON
Mailing Address 1:	535 WORTMAN AVE
Mailing Address 2:	Not reported
Mailing City:	BROOKLYN
Mailing State:	NY
Mailing Zip:	11208
Mailing Zip 4:	Not reported
Mailing Country:	USA
Mailing Phone:	7186495311

NY MANIFEST:

Document ID:	NYB7155315
Manifest Status:	C
seq:	Not reported
Year:	1996
Trans1 State ID:	XP3510
Trans2 State ID:	Not reported
Generator Ship Date:	07/25/1996
Trans1 Recv Date:	07/25/1996
Trans2 Recv Date:	/ /
TSD Site Recv Date:	07/25/1996
Part A Recv Date:	08/22/1996
Part B Recv Date:	08/12/1996
Generator EPA ID:	NYD000708263
Trans1 EPA ID:	NYD986893261
Trans2 EPA ID:	Not reported
TSDF ID 1:	NYD082785429
TSDF ID 2:	Not reported
Manifest Tracking Number:	Not reported
Import Indicator:	Not reported
Export Indicator:	Not reported
Discr Quantity Indicator:	Not reported
Discr Type Indicator:	Not reported

DRAFT

METRO PLATING CO (Continued) **1000111762**

Discr Residue Indicator:	Not reported
Discr Partial Reject Indicator:	Not reported
Discr Full Reject Indicator:	Not reported
Manifest Ref Number:	Not reported
Alt Facility RCRA ID:	Not reported
Alt Facility Sign Date:	Not reported
MGMT Method Type Code:	Not reported
Waste Code:	F007 - PLATING BATH SOL FM ELECTROPLATING OPER
Waste Code:	Not reported
Waste Code:	Not reported
Waste Code:	Not reported
Waste Code:	Not reported
Waste Code:	Not reported
Quantity:	00155
Units:	G - Gallons (liquids only)* (8.3 pounds)
Number of Containers:	003
Container Type:	DF - Fiberboard or plastic drums (glass)
Handling Method:	T Chemical, physical, or biological treatment.
Specific Gravity:	120
Waste Code:	P029 - COPPER CYANIDES
Waste Code:	Not reported
Waste Code:	Not reported
Waste Code:	Not reported
Waste Code:	Not reported
Quantity:	00010
Units:	G - Gallons (liquids only)* (8.3 pounds)
Number of Containers:	001
Container Type:	DM - Metal drums, barrels
Handling Method:	T Chemical, physical, or biological treatment.
Specific Gravity:	100

K91 **GALVATRON INDUSTRIES CORP** **RCRA NonGen / NLR** **1000429551**
ESE **999 ESSEX ST** **NY MANIFEST** **NYD056272685**
< 1/8 **BROOKLYN, NY 11208**
0.116 mi.
615 ft. **Site 3 of 5 in cluster K**

Relative: **Higher**

Actual: **11 ft.**

RCRA NonGen / NLR:

Date Form Received by Agency:	2007-01-01 00:00:00.0
Handler Name:	GALVATRON INDUSTRIES CORP
Handler Address:	999 ESSEX ST
Handler City,State,Zip:	BROOKLYN, NY 11208
EPA ID:	NYD056272685
Contact Name:	Not reported
Contact Address:	ESSEX ST
Contact City,State,Zip:	BROOKLYN, NY 11208
Contact Telephone:	Not reported
Contact Fax:	Not reported
Contact Email:	Not reported
Contact Title:	Not reported
EPA Region:	02
Land Type:	Not reported
Federal Waste Generator Description:	Not a generator, verified
Non-Notifier:	X
Biennial Report Cycle:	Not reported
Accessibility:	Not reported
Active Site Indicator:	Not reported

DRAFT

GALVATRON INDUSTRIES CORP (Continued) **1000429551**

State District Owner:	NY
State District:	NYSDEC R2
Mailing Address:	ESSEX ST
Mailing City,State,Zip:	BROOKLYN, NY 11208
Owner Name:	OWNERNAME
Owner Type:	Private
Operator Name:	OWNERNAME
Operator Type:	Private
Short-Term Generator Activity:	No
Importer Activity:	No
Mixed Waste Generator:	No
Transporter Activity:	No
Transfer Facility Activity:	No
Recycler Activity with Storage:	No
Small Quantity On-Site Burner Exemption:	No
Smelting Melting and Refining Furnace Exemption:	No
Underground Injection Control:	No
Off-Site Waste Receipt:	No
Universal Waste Indicator:	No
Universal Waste Destination Facility:	No
Federal Universal Waste:	No
Active Site Fed-Reg Treatment Storage and Disposal Facility:	Not reported
Active Site Converter Treatment storage and Disposal Facility:	Not reported
Active Site State-Reg Treatment Storage and Disposal Facility:	Not reported
Active Site State-Reg Handler:	---
Federal Facility Indicator:	Not reported
Hazardous Secondary Material Indicator:	NN
Sub-Part K Indicator:	Not reported
Commercial TSD Indicator:	No
Treatment Storage and Disposal Type:	Not reported
2018 GPRA Permit Baseline:	Not on the Baseline
2018 GPRA Renewals Baseline:	Not on the Baseline
Permit Renewals Workload Universe:	Not reported
Permit Workload Universe:	Not reported
Permit Progress Universe:	Not reported
Post-Closure Workload Universe:	Not reported
Closure Workload Universe:	Not reported
202 GPRA Corrective Action Baseline:	No
Corrective Action Workload Universe:	No
Subject to Corrective Action Universe:	No
Non-TSDFs Where RCRA CA has Been Imposed Universe:	No
TSDFs Potentially Subject to CA Under 3004 (u)/(v) Universe:	No
TSDFs Only Subject to CA under Discretionary Auth Universe:	No
Corrective Action Priority Ranking:	No NCAPS ranking
Environmental Control Indicator:	No
Institutional Control Indicator:	No
Human Exposure Controls Indicator:	N/A
Groundwater Controls Indicator:	N/A
Operating TSDF Universe:	Not reported
Full Enforcement Universe:	Not reported
Significant Non-Complier Universe:	No
Unaddressed Significant Non-Complier Universe:	No
Addressed Significant Non-Complier Universe:	No
Significant Non-Complier With a Compliance Schedule Universe:	No
Financial Assurance Required:	Not reported
Handler Date of Last Change:	2015-04-14 00:00:00.0
Recognized Trader-Importer:	No

DRAFT

GALVATRON INDUSTRIES CORP (Continued) **1000429551**

Recognized Trader-Exporter:	No
Importer of Spent Lead Acid Batteries:	No
Exporter of Spent Lead Acid Batteries:	No
Recycler Activity Without Storage:	Not reported
Manifest Broker:	Not reported
Sub-Part P Indicator:	No

Handler - Owner Operator:

Owner/Operator Indicator:	Operator
Owner/Operator Name:	OWNERNAME
Legal Status:	Private
Date Became Current:	Not reported
Date Ended Current:	Not reported
Owner/Operator Address:	NOT REQUIRED
Owner/Operator City,State,Zip:	NOT REQUIRED, WY 99999
Owner/Operator Telephone:	212-555-1212
Owner/Operator Telephone Ext:	Not reported
Owner/Operator Fax:	Not reported
Owner/Operator Email:	Not reported

Owner/Operator Indicator:	Owner
Owner/Operator Name:	OWNERNAME
Legal Status:	Private
Date Became Current:	Not reported
Date Ended Current:	Not reported
Owner/Operator Address:	NOT REQUIRED
Owner/Operator City,State,Zip:	NOT REQUIRED, WY 99999
Owner/Operator Telephone:	212-555-1212
Owner/Operator Telephone Ext:	Not reported
Owner/Operator Fax:	Not reported
Owner/Operator Email:	Not reported

Owner/Operator Indicator:	Owner
Owner/Operator Name:	OWNERNAME
Legal Status:	Private
Date Became Current:	Not reported
Date Ended Current:	Not reported
Owner/Operator Address:	NOT REQUIRED
Owner/Operator City,State,Zip:	NOT REQUIRED, WY 99999
Owner/Operator Telephone:	212-555-1212
Owner/Operator Telephone Ext:	Not reported
Owner/Operator Fax:	Not reported
Owner/Operator Email:	Not reported

Historic Generators:

Receive Date:	1979-12-31 00:00:00.0
Handler Name:	GALVATRON INDUSTRIES CORP
Federal Waste Generator Description:	Not a generator, verified
State District Owner:	NY
Large Quantity Handler of Universal Waste:	No
Recognized Trader Importer:	No
Recognized Trader Exporter:	No
Spent Lead Acid Battery Importer:	No
Spent Lead Acid Battery Exporter:	No
Current Record:	No

DRAFT

GALVATRON INDUSTRIES CORP (Continued) **1000429551**

Non Storage Recycler Activity: Not reported
Electronic Manifest Broker: Not reported

Receive Date: 2006-01-01 00:00:00.0
Handler Name: GALVATRON INDUSTRIES CORP
Federal Waste Generator Description: Not a generator, verified
State District Owner: NY
Large Quantity Handler of Universal Waste: No
Recognized Trader Importer: No
Recognized Trader Exporter: No
Spent Lead Acid Battery Importer: No
Spent Lead Acid Battery Exporter: No
Current Record: No
Non Storage Recycler Activity: Not reported
Electronic Manifest Broker: Not reported

Receive Date: 2007-01-01 00:00:00.0
Handler Name: GALVATRON INDUSTRIES CORP
Federal Waste Generator Description: Not a generator, verified
State District Owner: NY
Large Quantity Handler of Universal Waste: No
Recognized Trader Importer: No
Recognized Trader Exporter: No
Spent Lead Acid Battery Importer: No
Spent Lead Acid Battery Exporter: No
Current Record: Yes
Non Storage Recycler Activity: Not reported
Electronic Manifest Broker: Not reported

List of NAICS Codes and Descriptions:
NAICS Code: 332813
NAICS Description: ELECTROPLATING, PLATING, POLISHING, ANODIZING, AND COLORING

Facility Has Received Notices of Violation:
Found Violation: No
Agency Which Determined Violation: Not reported
Violation Short Description: Not reported
Date Violation was Determined: Not reported
Actual Return to Compliance Date: Not reported
Return to Compliance Qualifier: Not reported
Violation Responsible Agency: Not reported
Scheduled Compliance Date: Not reported
Enforcement Identifier: Not reported
Date of Enforcement Action: Not reported
Enforcement Responsible Agency: Not reported
Enforcement Docket Number: Not reported
Enforcement Attorney: Not reported
Corrective Action Component: Not reported
Appeal Initiated Date: Not reported
Appeal Resolution Date: Not reported
Disposition Status Date: Not reported
Disposition Status: Not reported
Disposition Status Description: Not reported
Consent/Final Order Sequence Number: Not reported
Consent/Final Order Respondent Name: Not reported
Consent/Final Order Lead Agency: Not reported

DRAFT

GALVATRON INDUSTRIES CORP (Continued) **1000429551**

Enforcement Type: Not reported
Enforcement Responsible Person: Not reported
Enforcement Responsible Sub-Organization: Not reported
SEP Sequence Number: Not reported
SEP Expenditure Amount: Not reported
SEP Scheduled Completion Date: Not reported
SEP Actual Date: Not reported
SEP Defaulted Date: Not reported
SEP Type: Not reported
SEP Type Description: Not reported
Proposed Amount: Not reported
Final Monetary Amount: Not reported
Paid Amount: Not reported
Final Count: Not reported
Final Amount: Not reported

Evaluation Action Summary:
Evaluation Date: 1987-01-27 00:00:00.0
Evaluation Responsible Agency: State
Found Violation: No
Evaluation Type Description: COMPLIANCE EVALUATION INSPECTION ON-SITE
Evaluation Responsible Person Identifier: NYDEC
Evaluation Responsible Sub-Organization: Not reported
Actual Return to Compliance Date: Not reported
Scheduled Compliance Date: Not reported
Date of Request: Not reported
Date Response Received: Not reported
Request Agency: Not reported
Former Citation: Not reported

NY MANIFEST:
Name: GALVATRON INDUSTRIES
Address: 999 ESSEX ST
City,State,Zip: BROOKLYN, NY 11208
Country: USA
EPA ID: NYD056272685
Facility Status: Not reported
Location Address 1: 1000 ESSEX ST
Code: BP
Location Address 2: Not reported
Total Tanks: Not reported
Location City: BROOKLYN
Location State: NY
Location Zip: 11208
Location Zip 4: Not reported

NY MANIFEST:
EPAID: NYD056272685
Mailing Name: GALVATRON INDUSTRIES
Mailing Contact: GALVATRON INDUSTRIES
Mailing Address 1: 1000 ESSEX STREET
Mailing Address 2: Not reported
Mailing City: BROOKLYN
Mailing State: NY
Mailing Zip: 11208
Mailing Zip 4: Not reported

DRAFT

GALVATRON INDUSTRIES CORP (Continued) **1000429551**

Mailing Country: USA
Mailing Phone: 7182577208

NY MANIFEST:
Document ID: NYA5265036
Manifest Status: C
seq: Not reported
Year: 1987
Trans1 State ID: 41783-GV
Trans2 State ID: Not reported
Generator Ship Date: 07/15/1987
Trans1 Recv Date: 07/15/1987
Trans2 Recv Date: / /
TSD Site Recv Date: 07/15/1987
Part A Recv Date: 07/31/1987
Part B Recv Date: 07/22/1987
Generator EPA ID: NYD056272685
Trans1 EPA ID: NYD050592807
Trans2 EPA ID: Not reported
TSDF ID 1: NYD000691949
TSDF ID 2: Not reported
Manifest Tracking Number: Not reported
Import Indicator: Not reported
Export Indicator: Not reported
Discr Quantity Indicator: Not reported
Discr Type Indicator: Not reported
Discr Residue Indicator: Not reported
Discr Partial Reject Indicator: Not reported
Discr Full Reject Indicator: Not reported
Manifest Ref Number: Not reported
Alt Facility RCRA ID: Not reported
Alt Facility Sign Date: Not reported
MGMT Method Type Code: Not reported
Waste Code: D008 - LEAD 5.0 MG/L TCLP
Waste Code: Not reported
Waste Code: Not reported
Waste Code: Not reported
Waste Code: Not reported
Waste Code: Not reported
Quantity: 00005
Units: Y - Cubic yards* (.85 tons)
Number of Containers: 001
Container Type: DT - Dump trucks
Handling Method: L Landfill.
Specific Gravity: 100

M92 **VACAN LOT** **NY UST** **U003740177**
NW **INTERSECTION OF LINDEN BLVD & ELTON ST** **N/A**
< 1/8 **BROOKLYN, NY 11207**
0.118 mi.
621 ft. **Site 10 of 10 in cluster M**

Relative: **Higher**

Actual: **12 ft.**

UST:
Name: VACAN LOT
Address: INTERSECTION OF LINDEN BLVD & ELTON ST
City,State,Zip: BROOKLYN, NY 11207

DRAFT

VACAN LOT (Continued) **U003740177**

Id/Status:	2-604436 / Unregulated/Closed
Program Type:	PBS
Region:	STATE
DEC Region:	2
Expiration Date:	N/A
UTM X:	592471.56138
UTM Y:	4505319.33224
Site Type:	Retail Gasoline Sales

Affiliation Records:

Site Id:	26310
Affiliation Type:	Facility Owner
Company Name:	STANITA SERVICE CORP
Contact Type:	Not reported
Contact Name:	Not reported
Address1:	400 STANLEY AVENUE
Address2:	Not reported
City:	BROOKLYN
State:	NY
Zip Code:	11207
Country Code:	001
Phone:	(718) 257-7600
EMail:	Not reported
Fax Number:	Not reported
Modified By:	TRANSLAT
Date Last Modified:	2004-03-04

Site Id:	26310
Affiliation Type:	Mail Contact
Company Name:	ENGINEERED ENVIRONMENTAL INC
Contact Type:	Not reported
Contact Name:	DAVID L. RAPOSO
Address1:	P.O. BOX 281
Address2:	Not reported
City:	OLDWICK
State:	NJ
Zip Code:	08858
Country Code:	001
Phone:	(908) 832-0050
EMail:	Not reported
Fax Number:	Not reported
Modified By:	TRANSLAT
Date Last Modified:	2004-03-04

Site Id:	26310
Affiliation Type:	Facility Operator
Company Name:	VACAN LOT
Contact Type:	Not reported
Contact Name:	STANITA SERVICE CORP
Address1:	Not reported
Address2:	Not reported
City:	Not reported
State:	NN
Zip Code:	Not reported
Country Code:	001
Phone:	(718) 257-7600
EMail:	Not reported
Fax Number:	Not reported

DRAFT

VACAN LOT (Continued) **U003740177**

Modified By:	TRANSLAT
Date Last Modified:	2004-03-04
Site Id:	26310
Affiliation Type:	Emergency Contact
Company Name:	STANITA SERVICE CORP
Contact Type:	Not reported
Contact Name:	FRANK AVERSA
Address1:	Not reported
Address2:	Not reported
City:	Not reported
State:	NN
Zip Code:	Not reported
Country Code:	001
Phone:	(718) 257-7600
EMail:	Not reported
Fax Number:	Not reported
Modified By:	TRANSLAT
Date Last Modified:	2004-03-04

Tank Info:

Tank Number:	1
Tank ID:	57739
Tank Status:	Closed - Removed
Material Name:	Closed - Removed
Capacity Gallons:	700
Install Date:	Not reported
Date Tank Closed:	02/01/2000
Registered:	True
Tank Location:	Underground
Tank Type:	Steel/carbon steel
Material Code:	0009
Common Name of Substance:	Gasoline
Tightness Test Method:	NN
Date Test:	Not reported
Next Test Date:	Not reported
Pipe Model:	Not reported
Modified By:	TRANSLAT
Last Modified:	04/14/2017

Equipment Records:

D00 - Pipe Type - No Piping
A00 - Tank Internal Protection - None
H00 - Tank Leak Detection - None
I00 - Overfill - None
F00 - Pipe External Protection - None
B00 - Tank External Protection - None
C00 - Pipe Location - No Piping
G00 - Tank Secondary Containment - None
J00 - Dispenser - None

Tank Number:	2
Tank ID:	57740
Tank Status:	Closed - Removed

DRAFT

VACAN LOT (Continued) **U003740177**

Material Name: Closed - Removed
Capacity Gallons: 700
Install Date: Not reported
Date Tank Closed: 02/01/2000
Registered: True
Tank Location: Underground
Tank Type: Steel/carbon steel
Material Code: 0009
Common Name of Substance: Gasoline

Tightness Test Method: NN
Date Test: Not reported
Next Test Date: Not reported
Pipe Model: Not reported
Modified By: TRANSLAT
Last Modified: 04/14/2017

Equipment Records:

D00 - Pipe Type - No Piping
A00 - Tank Internal Protection - None
H00 - Tank Leak Detection - None
I00 - Overfill - None
F00 - Pipe External Protection - None
B00 - Tank External Protection - None
C00 - Pipe Location - No Piping
G00 - Tank Secondary Containment - None
J00 - Dispenser - None

Tank Number: 3
Tank ID: 57741
Tank Status: Closed - Removed
Material Name: Closed - Removed
Capacity Gallons: 700
Install Date: Not reported
Date Tank Closed: 02/01/2000
Registered: True
Tank Location: Underground
Tank Type: Steel/carbon steel
Material Code: 0009
Common Name of Substance: Gasoline

Tightness Test Method: NN
Date Test: Not reported
Next Test Date: Not reported
Pipe Model: Not reported
Modified By: TRANSLAT
Last Modified: 04/14/2017

Equipment Records:

D00 - Pipe Type - No Piping
A00 - Tank Internal Protection - None
H00 - Tank Leak Detection - None
I00 - Overfill - None
B00 - Tank External Protection - None
C00 - Pipe Location - No Piping
F00 - Pipe External Protection - None
G00 - Tank Secondary Containment - None

DRAFT

VACAN LOT (Continued) **U003740177**

J00 - Dispenser - None

Tank Number: 4
Tank ID: 57742
Tank Status: Closed - Removed
Material Name: Closed - Removed
Capacity Gallons: 700
Install Date: Not reported
Date Tank Closed: 02/01/2000
Registered: True
Tank Location: Underground
Tank Type: Steel/carbon steel
Material Code: 0009
Common Name of Substance: Gasoline

Tightness Test Method: NN
Date Test: Not reported
Next Test Date: Not reported
Pipe Model: Not reported
Modified By: TRANSLAT
Last Modified: 04/14/2017

Equipment Records:

D00 - Pipe Type - No Piping
A00 - Tank Internal Protection - None
H00 - Tank Leak Detection - None
I00 - Overfill - None
B00 - Tank External Protection - None
C00 - Pipe Location - No Piping
F00 - Pipe External Protection - None
G00 - Tank Secondary Containment - None
J00 - Dispenser - None

Tank Number: 5
Tank ID: 57743
Tank Status: Closed - Removed
Material Name: Closed - Removed
Capacity Gallons: 700
Install Date: Not reported
Date Tank Closed: 02/01/2000
Registered: True
Tank Location: Underground
Tank Type: Steel/carbon steel
Material Code: 0009
Common Name of Substance: Gasoline

Tightness Test Method: NN
Date Test: Not reported
Next Test Date: Not reported
Pipe Model: Not reported
Modified By: TRANSLAT
Last Modified: 04/14/2017

Equipment Records:

D00 - Pipe Type - No Piping
A00 - Tank Internal Protection - None

DRAFT

VACAN LOT (Continued) **U003740177**

H00 - Tank Leak Detection - None
I00 - Overfill - None
F00 - Pipe External Protection - None
B00 - Tank External Protection - None
C00 - Pipe Location - No Piping
G00 - Tank Secondary Containment - None
J00 - Dispenser - None

O93 **O Z GEDNEY CO INC** **NY Spills S116553540**
SE **1100 LINWOOD ST** **NY MANIFEST N/A**
< 1/8 **BROOKLYN, NY 11208**
0.119 mi.
627 ft. **Site 1 of 3 in cluster O**

Relative:
Higher

Actual:
10 ft.

SPILLS:

Name:	DRUM RUN
Address:	1100 LINWOOD ST
City,State,Zip:	BROOKLYN, NY
Spill Number/Closed Date:	1311691 / 2014-04-04
Facility ID:	1311691
Facility Type:	ER
DER Facility ID:	447535
Site ID:	492605
DEC Region:	2
Spill Cause:	Abandoned Drums
Spill Class:	C3
SWIS:	2401
Spill Date:	2014-03-14
Investigator:	RMPIPER
Referred To:	Not reported
Reported to Dept:	2014-03-14
CID:	Not reported
Water Affected:	Not reported
Spill Source:	Commercial/Industrial
Spill Notifier:	Other
Cleanup Ceased:	Not reported
Cleanup Meets Std:	False
Last Inspection:	Not reported
Recommended Penalty:	False
UST Trust:	False
Remediation Phase:	0
Date Entered In Computer:	2014-03-14
Spill Record Last Update:	2014-04-04
Spiller Name:	Not reported
Spiller Company:	ABANDONED DRUM
Spiller Address:	Not reported
Spiller Company:	999
Contact Name:	ABRAM GORGY
DEC Memo:	"30 gal pumped 4/2/14. closed"
Remarks:	"abandoned drum need pick up"

All Materials:

Site ID:	492605
Operable Unit ID:	1242127
Operable Unit:	01
Material ID:	2242654
Material Code:	9999
Material Name:	other - combustible fluid

DRAFT

O Z GEDNEY CO INC (Continued) **S116553540**

Case No.:	Not reported
Material FA:	Other
Quantity:	30.00
Units:	G
Recovered:	Not reported
Oxygenate:	Not reported

NY MANIFEST:

Name:	O Z GEDNEY CO INC
Address:	1100 LINWOOD ST
City,State,Zip:	BROOKLYN, NY 11208
Country:	USA
EPA ID:	NYD981567126
Facility Status:	Not reported
Location Address 1:	1101 ELTON ST
Code:	BP
Location Address 2:	Not reported
Total Tanks:	Not reported
Location City:	BROOKLYN
Location State:	NY
Location Zip:	11208
Location Zip 4:	5898

NY MANIFEST:

EPAID:	NYD981567126
Mailing Name:	O Z GEDNEY CO INC
Mailing Contact:	O Z GEDNEY CO INC
Mailing Address 1:	1101 ELTON ST
Mailing Address 2:	Not reported
Mailing City:	BROOKLYN
Mailing State:	NY
Mailing Zip:	11208
Mailing Zip 4:	5898
Mailing Country:	USA
Mailing Phone:	7186491880

NY MANIFEST:

Document ID:	NJA3196607
Manifest Status:	Not reported
seq:	01
Year:	2000
Trans1 State ID:	08690
Trans2 State ID:	S03217
Generator Ship Date:	10/13/2000
Trans1 Recv Date:	10/13/2000
Trans2 Recv Date:	10/20/2000
TSD Site Recv Date:	10/24/2000
Part A Recv Date:	Not reported
Part B Recv Date:	Not reported
Generator EPA ID:	NYD981567126
Trans1 EPA ID:	SCR000075150
Trans2 EPA ID:	NJD071629976
TSDF ID 1:	NJD002182897
TSDF ID 2:	Not reported
Manifest Tracking Number:	Not reported
Import Indicator:	Not reported

DRAFT

O Z GEDNEY CO INC (Continued) **S116553540**

Export Indicator:	Not reported
Discr Quantity Indicator:	Not reported
Discr Type Indicator:	Not reported
Discr Residue Indicator:	Not reported
Discr Partial Reject Indicator:	Not reported
Discr Full Reject Indicator:	Not reported
Manifest Ref Number:	Not reported
Alt Facility RCRA ID:	Not reported
Alt Facility Sign Date:	Not reported
MGMT Method Type Code:	Not reported
Waste Code:	F005 - UNKNOWN
Waste Code:	Not reported
Waste Code:	Not reported
Waste Code:	Not reported
Waste Code:	Not reported
Waste Code:	Not reported
Quantity:	00501
Units:	P - Pounds
Number of Containers:	002
Container Type:	DM - Metal drums, barrels
Handling Method:	B Incineration, heat recovery, burning.
Specific Gravity:	01.00

N94 **SOIL GROUND WATER** **NY Spills** **S121118774**
NE **931 STANLEY AVE** **N/A**
< 1/8 **BROOKLYN, NY**
0.120 mi.
632 ft. **Site 4 of 6 in cluster N**

Relative:
Higher

Actual:
13 ft.

SPILLS:

Name:	SOIL GROUND WATER
Address:	931 STANLEY AVE
City,State,Zip:	BROOKLYN, NY
Spill Number/Closed Date:	1705715 / 2017-10-31
Facility ID:	1705715
Facility Type:	ER
DER Facility ID:	512517
Site ID:	559013
DEC Region:	2
Spill Cause:	Unknown
Spill Class:	Not reported
SWIS:	2401
Spill Date:	2017-09-06
Investigator:	vszhune
Referred To:	Not reported
Reported to Dept:	2017-09-11
CID:	Not reported
Water Affected:	Not reported
Spill Source:	Commercial/Industrial
Spill Notifier:	Other
Cleanup Ceased:	Not reported
Cleanup Meets Std:	False
Last Inspection:	Not reported
Recommended Penalty:	False
UST Trust:	False
Remediation Phase:	0
Date Entered In Computer:	2017-09-11

DRAFT

SOIL GROUND WATER (Continued) **S121118774**

Spill Record Last Update:	2017-11-01
Spiller Name:	DAVE
Spiller Company:	UNKNOWN
Spiller Address:	931 STANLEY AVE
Spiller Company:	999
Contact Name:	DAVE
DEC Memo:	"9/11/17-zhune spoke to Dave Loeffler. Dave said they were doing due diligence on behalf of the purchaser. They identified a tank abandon in place. They did borings and collected soil samples and also collected groundwater from temporary wells. The analytical results indicated some VOCs above to the standards. They will prepare the report for the DEC. 10/26/17-Vought-Received message from Loeffler and returned call and draft investigation report to be submitted to DEC shortly . Vought also answered his questions about method of report to delivery to DEC Zhune. 10/31/17- Dave Loeffler email the report. A total of 12 borings were installed. Boring B-6 through B-10 and B-12 were drilled around the abandoned tank to depth of 16 to 24 feet bgs. Boring B-1 1was drilled to a depth of 4 feet bgs adjacent to the piping run between the tank and the fill port. Borings B-1 through B-5 were installed at locations downgradient of the tank as part of due diligence investigation of floor drains. One soil sample was collected from each boring a the depth intervals with the greatest potential for contamination(highest PID reading, staining, odors etc.). The soil analytical results indicated the petroleum constituents included low-level VOCs and SVOCs detected at concntrations above the unrestricted Use Soil Cleanup Objectives but below the Restricted use industrial soil cleanup objectives. TPI installed two temporary wells (TWP-1)and (TWP-2)on July 31, 2017 and five temporary wells (TWP-3 through TWP-7) on September 20, 2017 to evaluate groundwater conditions. Groundwater was encountered in the borings at approximate depth from 11 to 16 feet below ground surface bgs. The groundwater analytical results indicated the petroleum constituents VOCs and SVOCs exceedances generally within an order of magnitude of the groundwater standards were detected in the vicinity of the tank and showed a general decrease in concentrations in the downgradient direction. The site will continue to be used for industrial purposes, The former tank area and petroleum constituents are covered with impervious concrete foundation structure, thereby preventing storm water infiltration and migration, or contact with site occupants or sensitive receptors. Lastly the petroleum exceedances are expected to naturally attenuate over time through natural biological and chemical processes, since there is no ongoing source of petroleum contamination givwen that the UST was historically abandoned in place. Based on the information in the report this spill is closed. "
Remarks:	"clean up is pending"

All Materials:

Site ID:	559013
Operable Unit ID:	1307013
Operable Unit:	01
Material ID:	2313868
Material Code:	0064A
Material Name:	unknown material
Case No.:	Not reported
Material FA:	Other
Quantity:	Not reported
Units:	Not reported

DRAFT

SOIL GROUND WATER (Continued) **S121118774**

Recovered: Not reported
Oxygenate: Not reported

K95 **CON EDISON MANHOLE: 66224** **RCRA NonGen / NLR** **1017774286**
SE **ESSEX ST & COZINE ST** **FINDS** **NYP004520920**
< 1/8 **BROOKLYN, NY 11207**
0.120 mi.
635 ft. **Site 4 of 5 in cluster K**

Relative: **Higher**
Actual: **11 ft.**

RCRA NonGen / NLR:

Date Form Received by Agency:	2014-06-05 00:00:00.0
Handler Name:	CON EDISON MANHOLE: 66224
Handler Address:	ESSEX ST & COZINE ST
Handler City,State,Zip:	BROOKLYN, NY 11207
EPA ID:	NYP004520920
Contact Name:	THOMAS TEELING
Contact Address:	Not reported
Contact City,State,Zip:	Not reported
Contact Telephone:	212-460-3770
Contact Fax:	Not reported
Contact Email:	Not reported
Contact Title:	SENIOR SCIENTIST
EPA Region:	02
Land Type:	Private
Federal Waste Generator Description:	Not a generator, verified
Non-Notifier:	Not reported
Biennial Report Cycle:	Not reported
Accessibility:	Not reported
Active Site Indicator:	Not reported
State District Owner:	NY
State District:	NYSDEC R2
Mailing Address:	IRVING PL, 15TH FL NE
Mailing City,State,Zip:	NEW YORK, NY 10003
Owner Name:	Not reported
Owner Type:	Not reported
Operator Name:	Not reported
Operator Type:	Not reported
Short-Term Generator Activity:	No
Importer Activity:	No
Mixed Waste Generator:	No
Transporter Activity:	No
Transfer Facility Activity:	No
Recycler Activity with Storage:	No
Small Quantity On-Site Burner Exemption:	No
Smelting Melting and Refining Furnace Exemption:	No
Underground Injection Control:	No
Off-Site Waste Receipt:	No
Universal Waste Indicator:	No
Universal Waste Destination Facility:	No
Federal Universal Waste:	No
Active Site Fed-Reg Treatment Storage and Disposal Facility:	Not reported
Active Site Converter Treatment storage and Disposal Facility:	Not reported
Active Site State-Reg Treatment Storage and Disposal Facility:	Not reported
Active Site State-Reg Handler:	---
Federal Facility Indicator:	Not reported
Hazardous Secondary Material Indicator:	NN
Sub-Part K Indicator:	Not reported

DRAFT

CON EDISON MANHOLE: 66224 (Continued) **1017774286**

Commercial TSD Indicator:	No
Treatment Storage and Disposal Type:	Not reported
2018 GPRA Permit Baseline:	Not on the Baseline
2018 GPRA Renewals Baseline:	Not on the Baseline
Permit Renewals Workload Universe:	Not reported
Permit Workload Universe:	Not reported
Permit Progress Universe:	Not reported
Post-Closure Workload Universe:	Not reported
Closure Workload Universe:	Not reported
202 GPRA Corrective Action Baseline:	No
Corrective Action Workload Universe:	No
Subject to Corrective Action Universe:	No
Non-TSDFs Where RCRA CA has Been Imposed Universe:	No
TSDFs Potentially Subject to CA Under 3004 (u)/(v) Universe:	No
TSDFs Only Subject to CA under Discretionary Auth Universe:	No
Corrective Action Priority Ranking:	No NCAPS ranking
Environmental Control Indicator:	No
Institutional Control Indicator:	No
Human Exposure Controls Indicator:	N/A
Groundwater Controls Indicator:	N/A
Operating TSDF Universe:	Not reported
Full Enforcement Universe:	Not reported
Significant Non-Complier Universe:	No
Unaddressed Significant Non-Complier Universe:	No
Addressed Significant Non-Complier Universe:	No
Significant Non-Complier With a Compliance Schedule Universe:	No
Financial Assurance Required:	Not reported
Handler Date of Last Change:	2015-02-11 11:48:56.0
Recognized Trader-Importer:	No
Recognized Trader-Exporter:	No
Importer of Spent Lead Acid Batteries:	No
Exporter of Spent Lead Acid Batteries:	No
Recycler Activity Without Storage:	Not reported
Manifest Broker:	Not reported
Sub-Part P Indicator:	No

Historic Generators:

Receive Date:	2014-05-05 00:00:00.0
Handler Name: CON EDISON	
Federal Waste Generator Description:	Small Quantity Generator
State District Owner:	NY
Large Quantity Handler of Universal Waste:	No
Recognized Trader Importer:	No
Recognized Trader Exporter:	No
Spent Lead Acid Battery Importer:	No
Spent Lead Acid Battery Exporter:	No
Current Record:	No
Non Storage Recycler Activity:	Not reported
Electronic Manifest Broker:	Not reported

Receive Date:	2014-05-05 00:00:00.0
Handler Name: CON EDISON	
Federal Waste Generator Description:	Not a generator, verified
State District Owner:	NY
Large Quantity Handler of Universal Waste:	No
Recognized Trader Importer:	No

DRAFT

CON EDISON MANHOLE: 66224 (Continued) **1017774286**

Recognized Trader Exporter:	No
Spent Lead Acid Battery Importer:	No
Spent Lead Acid Battery Exporter:	No
Current Record:	No
Non Storage Recycler Activity:	Not reported
Electronic Manifest Broker:	Not reported

Receive Date:	2014-06-05 00:00:00.0
Handler Name:	CON EDISON MANHOLE: 66224
Federal Waste Generator Description:	Not a generator, verified
State District Owner:	NY
Large Quantity Handler of Universal Waste:	No
Recognized Trader Importer:	No
Recognized Trader Exporter:	No
Spent Lead Acid Battery Importer:	No
Spent Lead Acid Battery Exporter:	No
Current Record:	Yes
Non Storage Recycler Activity:	Not reported
Electronic Manifest Broker:	Not reported

List of NAICS Codes and Descriptions:
NAICS Codes: No NAICS Codes Found

Facility Has Received Notices of Violations:
Violations: No Violations Found

Evaluation Action Summary:
Evaluations: No Evaluations Found

FINDS:
Registry ID: 110063767295

Click Here:

Environmental Interest/Information System:
RCRAInfo is a national information system that supports the Resource Conservation and Recovery Act (RCRA) program through the tracking of events and activities related to facilities that generate, transport, and treat, store, or dispose of hazardous waste. RCRAInfo allows RCRA program staff to track the notification, permit, compliance, and corrective action activities required under RCRA.

Click this hyperlink while viewing on your computer to access additional FINDS: detail in the EDR Site Report.

K96 **CON EDISON** **NY MANIFEST** **S117059894**
SE **ESSEX ST & COZINE ST** **N/A**
< 1/8 **BROOKLYN, NY 11207**
0.120 mi.
635 ft. **Site 5 of 5 in cluster K**

Relative:
Higher

Actual:
11 ft.

NY MANIFEST:

Name:	CON EDISON
Address:	ESSEX ST & COZINE ST
City,State,Zip:	BROOKLYN, NY 11207
Country:	USA

DRAFT

CON EDISON (Continued) **S117059894**

EPA ID: NYP004520920
Facility Status: Not reported
Location Address 1: ESSEX & COZINE AV
Code: BP
Location Address 2: SB66224
Total Tanks: Not reported
Location City: BROOKLYN
Location State: NY
Location Zip: 11201
Location Zip 4: Not reported

NY MANIFEST:
EPAID: NYP004520920
Mailing Name: CON EDISON
Mailing Contact: CON EDISON
Mailing Address 1: 4 IRVING PL
Mailing Address 2: 15TH FL
Mailing City: NEW YORK
Mailing State: NY
Mailing Zip: 10003
Mailing Zip 4: Not reported
Mailing Country: USA
Mailing Phone: Not reported

NY MANIFEST:
Document ID: Not reported
Manifest Status: Not reported
seq: Not reported
Year: Not reported
Trans1 State ID: NJ0000027193
Trans2 State ID: Not reported
Generator Ship Date: 05/05/2014
Trans1 Recv Date: 05/05/2014
Trans2 Recv Date: Not reported
TSD Site Recv Date: 05/09/2014
Part A Recv Date: Not reported
Part B Recv Date: Not reported
Generator EPA ID: NYP004520920
Trans1 EPA ID: Not reported
Trans2 EPA ID: Not reported
TSDF ID 1: NJD002200046
TSDF ID 2: Not reported
Manifest Tracking Number: 012771741JJK
Import Indicator: N
Export Indicator: N
Discr Quantity Indicator: N
Discr Type Indicator: N
Discr Residue Indicator: N
Discr Partial Reject Indicator: N
Discr Full Reject Indicator: N
Manifest Ref Number: Not reported
Alt Facility RCRA ID: Not reported
Alt Facility Sign Date: Not reported
MGMT Method Type Code: H110
Waste Code: Not reported
Waste Code: Not reported
Waste Code: Not reported

DRAFT

CON EDISON (Continued) **S117059894**

Waste Code:	Not reported
Waste Code:	Not reported
Waste Code:	Not reported
Quantity:	100
Units:	G - Gallons (liquids only)* (8.3 pounds)
Number of Containers:	1
Container Type:	TT - Cargo tank, tank trucks
Handling Method:	T Chemical, physical, or biological treatment.
Specific Gravity:	1
Waste Code:	D008
Waste Code 1_2:	Not reported
Waste Code 1_3:	Not reported
Waste Code 1_4:	Not reported
Waste Code 1_5:	Not reported
Waste Code 1_6:	Not reported

O97 **LENMIC REALTY CORP.** **NY AST** **U004067767**
SSE **458 COZINE AVENUE** **N/A**
< 1/8 **BROOKLYN, NY 11208**
0.121 mi.
641 ft. **Site 2 of 3 in cluster O**

Relative:
Higher

Actual:
10 ft.

AST:

Name:	LENMIC REALTY CORP.
Address:	458 COZINE AVENUE
City,State,Zip:	BROOKLYN, NY 11208
Region:	STATE
DEC Region:	2
Site Status:	Unregulated/Closed
Facility Id:	2-610412
Program Type:	PBS
UTM X:	595026.65254
UTM Y:	4501511.00061
Expiration Date:	N/A
Site Type:	Manufacturing (Other than Chemical)/Processing

Affiliation Records:

Site Id:	374097
Affiliation Type:	Facility Owner
Company Name:	LENMIC REALTY CORP.
Contact Type:	CFO
Contact Name:	WILLIAM F. SCHNEIDLE
Address1:	1900 LINDEN BLVD
Address2:	Not reported
City:	BROOKLYN
State:	NY
Zip Code:	11207
Country Code:	001
Phone:	(718) 272-8900
EMail:	Not reported
Fax Number:	Not reported
Modified By:	KXTANG
Date Last Modified:	2006-11-28

Site Id:	374097
Affiliation Type:	Mail Contact
Company Name:	HYDRO TECH ENVIRONMENTAL CORP.

DRAFT

LENMIC REALTY CORP. (Continued) **U004067767**

Contact Type:	Not reported
Contact Name:	KATHLEEN DEVOE
Address1:	2171 JERICHO TPKE, SUITE 345
Address2:	Not reported
City:	COMMACK
State:	NY
Zip Code:	11725
Country Code:	001
Phone:	(631) 462-5866
EMail:	KDEVOE@HTECORP.INFO
Fax Number:	Not reported
Modified By:	KXTANG
Date Last Modified:	2006-11-28

Site Id:	374097
Affiliation Type:	Facility Operator
Company Name:	LENMIC REALTY CORP.
Contact Type:	Not reported
Contact Name:	LUIS LEVINE
Address1:	Not reported
Address2:	Not reported
City:	Not reported
State:	NN
Zip Code:	Not reported
Country Code:	001
Phone:	(718) 272-2200
EMail:	Not reported
Fax Number:	Not reported
Modified By:	KXTANG
Date Last Modified:	2006-11-28

Site Id:	374097
Affiliation Type:	Emergency Contact
Company Name:	LENMIC REALTY CORP.
Contact Type:	Not reported
Contact Name:	WILLIAM F. SCHUCIBLE
Address1:	Not reported
Address2:	Not reported
City:	Not reported
State:	NN
Zip Code:	Not reported
Country Code:	001
Phone:	(718) 272-8900
EMail:	Not reported
Fax Number:	Not reported
Modified By:	KXTANG
Date Last Modified:	2006-11-28

Tank Info:

Tank Number:	001
Tank Id:	214689
Material Code:	0001
Common Name of Substance:	#2 Fuel Oil (On-Site Consumption)

Equipment Records:

DRAFT

LENMIC REALTY CORP. (Continued) **U004067767**

F02 - Pipe External Protection - Original Sacrificial Anode
J00 - Dispenser - None
B02 - Tank External Protection - Original Sacrificial Anode
E00 - Piping Secondary Containment - None
H00 - Tank Leak Detection - None
I00 - Overfill - None
F06 - Pipe External Protection - Wrapped
G00 - Tank Secondary Containment - None
C03 - Pipe Location - Aboveground/Underground Combination
K00 - Spill Prevention - None
A00 - Tank Internal Protection - None
B01 - Tank External Protection - Painted/Asphalt Coating
D01 - Pipe Type - Steel/Carbon Steel/Iron

Tank Location:	Aboveground in subterranean vault with access for inspections..... Tank in subterranean vault but accessible for inspection.
Tank Type:	Steel/Carbon Steel/Iron
Tank Status:	Closed - In Place
Pipe Model:	Not reported
Install Date:	01/01/1970
Capacity Gallons:	5000
Tightness Test Method:	NN
Date Test:	Not reported
Next Test Date:	Not reported
Date Tank Closed:	11/22/2006
Register:	True
Modified By:	EJCALIFA
Last Modified:	04/14/2017
Material Name:	#2 fuel oil (on-site consumption)

I98 **METROPOLITAN PAPER RECYCLING INC** **RCRA NonGen / NLR** **1000105669**
NNE **847 SHEPHERD AVE** **NYD012473666**
< 1/8 **BROOKLYN, NY 11208**
0.124 mi.
657 ft. **Site 5 of 8 in cluster I**

Relative: **Higher**
Actual: **13 ft.**

RCRA NonGen / NLR:

Date Form Received by Agency:	2013-05-20 00:00:00.0
Handler Name:	METROPOLITAN PAPER RECYCLING INC
Handler Address:	847 SHEPHERD AVE
Handler City,State,Zip:	BROOKLYN, NY 11208
EPA ID:	NYD012473666
Contact Name:	MARCO A GUTIERREZ
Contact Address:	SHEPHERD AVE
Contact City,State,Zip:	BROOKLYN, NY 11208
Contact Telephone:	718-257-8584 2152
Contact Fax:	718-272-6225
Contact Email:	MGUTIERREZ@MPRNYC.COM
Contact Title:	DIRECTOR OF HR & SAFETY
EPA Region:	02
Land Type:	Private
Federal Waste Generator Description:	Not a generator, verified
Non-Notifier:	Not reported
Biennial Report Cycle:	Not reported
Accessibility:	Not reported
Active Site Indicator:	Handler Activities
State District Owner:	NY
State District:	NYSDEC R2
Mailing Address:	SHEPHERD AVE

DRAFT

METROPOLITAN PAPER RECYCLING INC (Continued) **1000105669**

Mailing City,State,Zip:	BROOKLYN, NY 11208
Owner Name:	METROPOLITAN PAPER RECYCLING INC
Owner Type:	Private
Operator Name:	METROPOLITAN PAPER RECYCLING INC
Operator Type:	Private
Short-Term Generator Activity:	No
Importer Activity:	No
Mixed Waste Generator:	No
Transporter Activity:	No
Transfer Facility Activity:	No
Recycler Activity with Storage:	No
Small Quantity On-Site Burner Exemption:	No
Smelting Melting and Refining Furnace Exemption:	No
Underground Injection Control:	No
Off-Site Waste Receipt:	No
Universal Waste Indicator:	No
Universal Waste Destination Facility:	No
Federal Universal Waste:	No
Active Site Fed-Reg Treatment Storage and Disposal Facility:	Not reported
Active Site Converter Treatment storage and Disposal Facility:	Not reported
Active Site State-Reg Treatment Storage and Disposal Facility:	Not reported
Active Site State-Reg Handler:	---
Federal Facility Indicator:	Not reported
Hazardous Secondary Material Indicator:	NN
Sub-Part K Indicator:	Not reported
Commercial TSD Indicator:	No
Treatment Storage and Disposal Type:	Not reported
2018 GPRA Permit Baseline:	Not on the Baseline
2018 GPRA Renewals Baseline:	Not on the Baseline
Permit Renewals Workload Universe:	Not reported
Permit Workload Universe:	Not reported
Permit Progress Universe:	Not reported
Post-Closure Workload Universe:	Not reported
Closure Workload Universe:	Not reported
202 GPRA Corrective Action Baseline:	No
Corrective Action Workload Universe:	No
Subject to Corrective Action Universe:	No
Non-TSDFs Where RCRA CA has Been Imposed Universe:	No
TSDFs Potentially Subject to CA Under 3004 (u)/(v) Universe:	No
TSDFs Only Subject to CA under Discretionary Auth Universe:	No
Corrective Action Priority Ranking:	No NCAPS ranking
Environmental Control Indicator:	No
Institutional Control Indicator:	No
Human Exposure Controls Indicator:	N/A
Groundwater Controls Indicator:	N/A
Operating TSDF Universe:	Not reported
Full Enforcement Universe:	Not reported
Significant Non-Complier Universe:	No
Unaddressed Significant Non-Complier Universe:	No
Addressed Significant Non-Complier Universe:	No
Significant Non-Complier With a Compliance Schedule Universe:	No
Financial Assurance Required:	Not reported
Handler Date of Last Change:	2013-06-20 08:04:36.0
Recognized Trader-Importer:	No
Recognized Trader-Exporter:	No
Importer of Spent Lead Acid Batteries:	No
Exporter of Spent Lead Acid Batteries:	No

DRAFT

METROPOLITAN PAPER RECYCLING INC (Continued) **1000105669**

Recycler Activity Without Storage:	Not reported
Manifest Broker:	Not reported
Sub-Part P Indicator:	No

Handler - Owner Operator:

Owner/Operator Indicator:	Owner
Owner/Operator Name:	METROPOLITAN PAPER RECYCLING INC
Legal Status:	Private
Date Became Current:	2002-08-01 00:00:00.
Date Ended Current:	Not reported
Owner/Operator Address:	Not reported
Owner/Operator City,State,Zip:	Not reported
Owner/Operator Telephone:	Not reported
Owner/Operator Telephone Ext:	Not reported
Owner/Operator Fax:	Not reported
Owner/Operator Email:	Not reported

Owner/Operator Indicator:	Owner
Owner/Operator Name:	A B C AUTOMOTIVE PROD CORP
Legal Status:	Private
Date Became Current:	Not reported
Date Ended Current:	Not reported
Owner/Operator Address:	NOT REQUIRED
Owner/Operator City,State,Zip:	NOT REQUIRED, WY 99999
Owner/Operator Telephone:	212-555-1212
Owner/Operator Telephone Ext:	Not reported
Owner/Operator Fax:	Not reported
Owner/Operator Email:	Not reported

Owner/Operator Indicator:	Owner
Owner/Operator Name:	A B C AUTOMOTIVE PROD CORP
Legal Status:	Private
Date Became Current:	Not reported
Date Ended Current:	Not reported
Owner/Operator Address:	NOT REQUIRED
Owner/Operator City,State,Zip:	NOT REQUIRED, WY 99999
Owner/Operator Telephone:	212-555-1212
Owner/Operator Telephone Ext:	Not reported
Owner/Operator Fax:	Not reported
Owner/Operator Email:	Not reported

Owner/Operator Indicator:	Operator
Owner/Operator Name:	A B C AUTOMOTIVE PROD CORP
Legal Status:	Private
Date Became Current:	Not reported
Date Ended Current:	Not reported
Owner/Operator Address:	NOT REQUIRED
Owner/Operator City,State,Zip:	NOT REQUIRED, WY 99999
Owner/Operator Telephone:	212-555-1212
Owner/Operator Telephone Ext:	Not reported
Owner/Operator Fax:	Not reported
Owner/Operator Email:	Not reported

Owner/Operator Indicator:	Operator
Owner/Operator Name:	METROPOLITAN PAPER RECYCLING INC
Legal Status:	Private

DRAFT

METROPOLITAN PAPER RECYCLING INC (Continued) **1000105669**

Date Became Current:	2002-08-01 00:00:00.
Date Ended Current:	Not reported
Owner/Operator Address:	Not reported
Owner/Operator City,State,Zip:	Not reported
Owner/Operator Telephone:	Not reported
Owner/Operator Telephone Ext:	Not reported
Owner/Operator Fax:	Not reported
Owner/Operator Email:	Not reported

Historic Generators:

Receive Date:	2006-01-01 00:00:00.0
Handler Name:	A B C AUTOMOTIVE PROD CORP
Federal Waste Generator Description:	Not a generator, verified
State District Owner:	NY
Large Quantity Handler of Universal Waste:	No
Recognized Trader Importer:	No
Recognized Trader Exporter:	No
Spent Lead Acid Battery Importer:	No
Spent Lead Acid Battery Exporter:	No
Current Record:	No
Non Storage Recycler Activity:	Not reported
Electronic Manifest Broker:	Not reported

Receive Date:	2007-01-01 00:00:00.0
Handler Name:	A B C AUTOMOTIVE PROD CORP
Federal Waste Generator Description:	Not a generator, verified
State District Owner:	NY
Large Quantity Handler of Universal Waste:	No
Recognized Trader Importer:	No
Recognized Trader Exporter:	No
Spent Lead Acid Battery Importer:	No
Spent Lead Acid Battery Exporter:	No
Current Record:	No
Non Storage Recycler Activity:	Not reported
Electronic Manifest Broker:	Not reported

Receive Date:	1989-11-13 00:00:00.0
Handler Name:	A B C AUTOMOTIVE PROD CORP
Federal Waste Generator Description:	Not reported
State District Owner:	NY
Large Quantity Handler of Universal Waste:	No
Recognized Trader Importer:	No
Recognized Trader Exporter:	No
Spent Lead Acid Battery Importer:	No
Spent Lead Acid Battery Exporter:	No
Current Record:	No
Non Storage Recycler Activity:	Not reported
Electronic Manifest Broker:	Not reported

Receive Date:	2013-05-20 00:00:00.0
Handler Name:	METROPOLITAN PAPER RECYCLING INC
Federal Waste Generator Description:	Not a generator, verified
State District Owner:	NY
Large Quantity Handler of Universal Waste:	No
Recognized Trader Importer:	No
Recognized Trader Exporter:	No
Spent Lead Acid Battery Importer:	No

DRAFT

METROPOLITAN PAPER RECYCLING INC (Continued) **1000105669**

Spent Lead Acid Battery Exporter: No
Current Record: Yes
Non Storage Recycler Activity: Not reported
Electronic Manifest Broker: Not reported

List of NAICS Codes and Descriptions:
NAICS Code: 42393
NAICS Description: RECYCLABLE MATERIAL MERCHANT WHOLESALERS

Facility Has Received Notices of Violations:
Violations: No Violations Found

Evaluation Action Summary:
Evaluations: No Evaluations Found

I99 **A B C AUTO PRODUCTS** **RCRA NonGen / NLR** **1000105676**
NNE **847 SHEPHERD AVE** **FINDS** **NYD982743544**
< 1/8 **BROOKLYN, NY 11208** **ECHO**
0.124 mi.
657 ft. **Site 6 of 8 in cluster I**

Relative: **Higher**
Actual: **13 ft.**

RCRA NonGen / NLR:
Date Form Received by Agency: 2007-01-01 00:00:00.0
Handler Name: A B C AUTO PRODUCTS
Handler Address: 847 SHEPHERD AVE
Handler City,State,Zip: BROOKLYN, NY 11208-5227
EPA ID: NYD982743544
Contact Name: Not reported
Contact Address: SHEPHERD AVE
Contact City,State,Zip: BROOKLYN, NY 11208
Contact Telephone: Not reported
Contact Fax: Not reported
Contact Email: Not reported
Contact Title: Not reported
EPA Region: 02
Land Type: Not reported
Federal Waste Generator Description: Not a generator, verified
Non-Notifier: Not reported
Biennial Report Cycle: Not reported
Accessibility: Not reported
Active Site Indicator: Not reported
State District Owner: NY
State District: NYSDEC R2
Mailing Address: SHEPHERD AVE
Mailing City,State,Zip: BROOKLYN, NY 11208
Owner Name: DAVE PERLMAN
Owner Type: Private
Operator Name: DAVE PERLMAN
Operator Type: Private
Short-Term Generator Activity: No
Importer Activity: No
Mixed Waste Generator: No
Transporter Activity: No
Transfer Facility Activity: No
Recycler Activity with Storage: No

DRAFT

A B C AUTO PRODUCTS (Continued) **1000105676**

Small Quantity On-Site Burner Exemption:	No
Smelting Melting and Refining Furnace Exemption:	No
Underground Injection Control:	No
Off-Site Waste Receipt:	No
Universal Waste Indicator:	No
Universal Waste Destination Facility:	No
Federal Universal Waste:	No
Active Site Fed-Reg Treatment Storage and Disposal Facility:	Not reported
Active Site Converter Treatment storage and Disposal Facility:	Not reported
Active Site State-Reg Treatment Storage and Disposal Facility:	Not reported
Active Site State-Reg Handler:	---
Federal Facility Indicator:	Not reported
Hazardous Secondary Material Indicator:	NN
Sub-Part K Indicator:	Not reported
Commercial TSD Indicator:	No
Treatment Storage and Disposal Type:	Not reported
2018 GPRA Permit Baseline:	Not on the Baseline
2018 GPRA Renewals Baseline:	Not on the Baseline
Permit Renewals Workload Universe:	Not reported
Permit Workload Universe:	Not reported
Permit Progress Universe:	Not reported
Post-Closure Workload Universe:	Not reported
Closure Workload Universe:	Not reported
202 GPRA Corrective Action Baseline:	No
Corrective Action Workload Universe:	No
Subject to Corrective Action Universe:	No
Non-TSDFs Where RCRA CA has Been Imposed Universe:	No
TSDFs Potentially Subject to CA Under 3004 (u)/(v) Universe:	No
TSDFs Only Subject to CA under Discretionary Auth Universe:	No
Corrective Action Priority Ranking:	No NCAPS ranking
Environmental Control Indicator:	No
Institutional Control Indicator:	No
Human Exposure Controls Indicator:	N/A
Groundwater Controls Indicator:	N/A
Operating TSDF Universe:	Not reported
Full Enforcement Universe:	Not reported
Significant Non-Complier Universe:	No
Unaddressed Significant Non-Complier Universe:	No
Addressed Significant Non-Complier Universe:	No
Significant Non-Complier With a Compliance Schedule Universe:	No
Financial Assurance Required:	Not reported
Handler Date of Last Change:	2015-04-14 00:00:00.0
Recognized Trader-Importer:	No
Recognized Trader-Exporter:	No
Importer of Spent Lead Acid Batteries:	No
Exporter of Spent Lead Acid Batteries:	No
Recycler Activity Without Storage:	Not reported
Manifest Broker:	Not reported
Sub-Part P Indicator:	No

Hazardous Waste Summary:

Waste Code:	D000
Waste Description:	Not Defined
Waste Code:	D001
Waste Description:	IGNITABLE WASTE

DRAFT

A B C AUTO PRODUCTS (Continued) **1000105676**

Handler - Owner Operator:

Owner/Operator Indicator:	Operator
Owner/Operator Name:	DAVE PERLMAN
Legal Status:	Private
Date Became Current:	Not reported
Date Ended Current:	Not reported
Owner/Operator Address:	NOT REQUIRED
Owner/Operator City,State,Zip:	NOT REQUIRED, WY 99999
Owner/Operator Telephone:	212-555-1212
Owner/Operator Telephone Ext:	Not reported
Owner/Operator Fax:	Not reported
Owner/Operator Email:	Not reported

Owner/Operator Indicator:	Owner
Owner/Operator Name:	DAVE PERLMAN
Legal Status:	Private
Date Became Current:	Not reported
Date Ended Current:	Not reported
Owner/Operator Address:	NOT REQUIRED
Owner/Operator City,State,Zip:	NOT REQUIRED, WY 99999
Owner/Operator Telephone:	212-555-1212
Owner/Operator Telephone Ext:	Not reported
Owner/Operator Fax:	Not reported
Owner/Operator Email:	Not reported

Owner/Operator Indicator:	Owner
Owner/Operator Name:	DAVE PERLMAN
Legal Status:	Private
Date Became Current:	Not reported
Date Ended Current:	Not reported
Owner/Operator Address:	NOT REQUIRED
Owner/Operator City,State,Zip:	NOT REQUIRED, WY 99999
Owner/Operator Telephone:	212-555-1212
Owner/Operator Telephone Ext:	Not reported
Owner/Operator Fax:	Not reported
Owner/Operator Email:	Not reported

Historic Generators:

Receive Date:	1999-07-08 00:00:00.0
Handler Name: A B C AUTO PRODUCTS	
Federal Waste Generator Description:	Not a generator, verified
State District Owner:	NY
Large Quantity Handler of Universal Waste:	No
Recognized Trader Importer:	No
Recognized Trader Exporter:	No
Spent Lead Acid Battery Importer:	No
Spent Lead Acid Battery Exporter:	No
Current Record:	No
Non Storage Recycler Activity:	Not reported
Electronic Manifest Broker:	Not reported

Receive Date:	2006-01-01 00:00:00.0
Handler Name: A B C AUTO PRODUCTS	
Federal Waste Generator Description:	Not a generator, verified
State District Owner:	NY
Large Quantity Handler of Universal Waste:	No

DRAFT

A B C AUTO PRODUCTS (Continued) **1000105676**

Recognized Trader Importer: No
Recognized Trader Exporter: No
Spent Lead Acid Battery Importer: No
Spent Lead Acid Battery Exporter: No
Current Record: No
Non Storage Recycler Activity: Not reported
Electronic Manifest Broker: Not reported

Receive Date: 2007-01-01 00:00:00.0
Handler Name: A B C AUTO PRODUCTS
Federal Waste Generator Description: Not a generator, verified
State District Owner: NY
Large Quantity Handler of Universal Waste: No
Recognized Trader Importer: No
Recognized Trader Exporter: No
Spent Lead Acid Battery Importer: No
Spent Lead Acid Battery Exporter: No
Current Record: Yes
Non Storage Recycler Activity: Not reported
Electronic Manifest Broker: Not reported

Receive Date: 1989-07-03 00:00:00.0
Handler Name: A B C AUTO PRODUCTS
Federal Waste Generator Description: Small Quantity Generator
State District Owner: NY
Large Quantity Handler of Universal Waste: No
Recognized Trader Importer: No
Recognized Trader Exporter: No
Spent Lead Acid Battery Importer: No
Spent Lead Acid Battery Exporter: No
Current Record: No
Non Storage Recycler Activity: Not reported
Electronic Manifest Broker: Not reported

List of NAICS Codes and Descriptions:
NAICS Codes: No NAICS Codes Found

Facility Has Received Notices of Violations:
Violations: No Violations Found

Evaluation Action Summary:
Evaluations: No Evaluations Found

FINDS:
Registry ID: 110004344442

Click Here:

Environmental Interest/Information System:
RCRAInfo is a national information system that supports the Resource Conservation and Recovery Act (RCRA) program through the tracking of events and activities related to facilities that generate, transport, and treat, store, or dispose of hazardous waste. RCRAInfo allows RCRA program staff to track the notification, permit, compliance, and corrective action activities required under RCRA.

DRAFT

A B C AUTO PRODUCTS (Continued) **1000105676**

Click this hyperlink while viewing on your computer to access additional FINDS: detail in the EDR Site Report.

ECHO:

Envid:	1000105676
Registry ID:	110004344442
DFR URL:	http://echo.epa.gov/detailed-facility-report?fid=110004344442
Name:	A B C AUTO PRODUCTS
Address:	847 SHEPHERD AVE
City,State,Zip:	BROOKLYN, NY 11208

I100 **METROPOLITAN PAPER RECYCLING** **NY UST** **U004064259**
NNE **847 SHEPHERD AVENUE** **N/A**
< 1/8 **BROOKLYN, NY 11208**
0.124 mi.
657 ft. **Site 7 of 8 in cluster I**

Relative:
Higher

Actual:
13 ft.

UST:

Name:	METROPOLITAN PAPER RECYCLING
Address:	847 SHEPHERD AVENUE
City,State,Zip:	BROOKLYN, NY 11208
Id/Status:	2-600760 / Active
Program Type:	PBS
Region:	STATE
DEC Region:	2
Expiration Date:	05/03/2025
UTM X:	595015.21135
UTM Y:	4502026.91974
Site Type:	Trucking/Transportation/Fleet Operation

Affiliation Records:

Site Id:	22738
Affiliation Type:	Mail Contact
Company Name:	METROPOLITAN PAPER RECYCLING
Contact Type:	Not reported
Contact Name:	GLEN MURRAY
Address1:	847 SHEPHERD AVENUE
Address2:	Not reported
City:	BROOKLYN
State:	NY
Zip Code:	11208
Country Code:	001
Phone:	(718) 257-8584
EMail:	GMURRAY@MPRNYC.COM
Fax Number:	Not reported
Modified By:	NRLOMBAR
Date Last Modified:	2014-02-28

Site Id:	22738
Affiliation Type:	Facility Owner
Company Name:	MPR PROPERTIES, LLC
Contact Type:	GENERAL MANAGER
Contact Name:	JAMES RENNICK
Address1:	847 SHEPHERD AVE
Address2:	Not reported
City:	BROOKLYN
State:	NY
Zip Code:	11208

DRAFT

METROPOLITAN PAPER RECYCLING (Continued) **U004064259**

Country Code:	001
Phone:	(718) 257-8584
EMail:	Not reported
Fax Number:	Not reported
Modified By:	JSMACRI
Date Last Modified:	2020-03-02

Site Id:	22738
Affiliation Type:	Facility Operator
Company Name:	METROPOLITAN PAPER RECYCLING
Contact Type:	Not reported
Contact Name:	GLEN MURRAY
Address1:	Not reported
Address2:	Not reported
City:	Not reported
State:	NN
Zip Code:	Not reported
Country Code:	001
Phone:	(718) 257-8584
EMail:	Not reported
Fax Number:	Not reported
Modified By:	MXLAY
Date Last Modified:	2016-10-24

Site Id:	22738
Affiliation Type:	Emergency Contact
Company Name:	MPR PROPERTIES, LLC
Contact Type:	Not reported
Contact Name:	GLEN MURRAY
Address1:	Not reported
Address2:	Not reported
City:	Not reported
State:	NN
Zip Code:	Not reported
Country Code:	999
Phone:	(646) 302-2966
EMail:	Not reported
Fax Number:	Not reported
Modified By:	CGFREEDM
Date Last Modified:	2010-11-15

Tank Info:

Tank Number:	001
Tank ID:	43664
Tank Status:	In Service
Material Name:	In Service
Capacity Gallons:	1080
Install Date:	03/01/1984
Date Tank Closed:	Not reported
Registered:	True
Tank Location:	Underground
Tank Type:	Steel/carbon steel
Material Code:	0008
Common Name of Substance:	Diesel

Tightness Test Method:	21

DRAFT

METROPOLITAN PAPER RECYCLING (Continued) **U004064259**

Date Test: 01/17/2014
Next Test Date: Not reported
Pipe Model: Not reported
Modified By: MXLAY
Last Modified: 04/14/2017

Equipment Records:

B02 - Tank External Protection - Original Sacrificial Anode
D02 - Pipe Type - Galvanized Steel
F01 - Pipe External Protection - Painted/Asphalt Coating
A04 - Tank Internal Protection - Glass Liner
G00 - Tank Secondary Containment - None
J02 - Dispenser - Suction Dispenser
C02 - Pipe Location - Underground/On-ground
K01 - Spill Prevention - Catch Basin
L09 - Piping Leak Detection - Exempt Suction Piping
E00 - Piping Secondary Containment - None
I02 - Overfill - High Level Alarm
H05 - Tank Leak Detection - In-Tank System (ATG)

Tank Number: 006
Tank ID: 236836
Tank Status: In Service
Material Name: In Service
Capacity Gallons: 1080
Install Date: 03/01/1984
Date Tank Closed: Not reported
Registered: True
Tank Location: Underground
Tank Type: Steel/carbon steel
Material Code: 0008
Common Name of Substance: Diesel

Tightness Test Method: 21
Date Test: 01/17/2014
Next Test Date: Not reported
Pipe Model: Not reported
Modified By: MXLAY
Last Modified: 04/14/2017

Equipment Records:

B02 - Tank External Protection - Original Sacrificial Anode
D02 - Pipe Type - Galvanized Steel
F01 - Pipe External Protection - Painted/Asphalt Coating
C02 - Pipe Location - Underground/On-ground
G00 - Tank Secondary Containment - None
J02 - Dispenser - Suction Dispenser
K01 - Spill Prevention - Catch Basin
E00 - Piping Secondary Containment - None
L09 - Piping Leak Detection - Exempt Suction Piping
I02 - Overfill - High Level Alarm
H05 - Tank Leak Detection - In-Tank System (ATG)
A02 - Tank Internal Protection - Rubber Liner

DRAFT

I101 **METROPOLITAN PAPER RECYCLING** **NY AST** **U003074966**
NNE **847 SHEPHERD AVENUE** **N/A**
< 1/8 **BROOKLYN, NY 11208**
0.124 mi.
657 ft. **Site 8 of 8 in cluster I**

Relative:
Higher

Actual:
13 ft.

AST:

Name:	METROPOLITAN PAPER RECYCLING
Address:	847 SHEPHERD AVENUE
City,State,Zip:	BROOKLYN, NY 11208
Region:	STATE
DEC Region:	2
Site Status:	Active
Facility Id:	2-600760
Program Type:	PBS
UTM X:	595015.21135
UTM Y:	4502026.91974
Expiration Date:	05/03/2025
Site Type:	Trucking/Transportation/Fleet Operation

Affiliation Records:

Site Id:	22738
Affiliation Type:	Mail Contact
Company Name:	METROPOLITAN PAPER RECYCLING
Contact Type:	Not reported
Contact Name:	GLEN MURRAY
Address1:	847 SHEPHERD AVENUE
Address2:	Not reported
City:	BROOKLYN
State:	NY
Zip Code:	11208
Country Code:	001
Phone:	(718) 257-8584
EMail:	GMURRAY@MPRNYC.COM
Fax Number:	Not reported
Modified By:	NRLOMBAR
Date Last Modified:	2014-02-28

Site Id:	22738
Affiliation Type:	Facility Owner
Company Name:	MPR PROPERTIES, LLC
Contact Type:	GENERAL MANAGER
Contact Name:	JAMES RENNICK
Address1:	847 SHEPHERD AVE
Address2:	Not reported
City:	BROOKLYN
State:	NY
Zip Code:	11208
Country Code:	001
Phone:	(718) 257-8584
EMail:	Not reported
Fax Number:	Not reported
Modified By:	JSMACRI
Date Last Modified:	2020-03-02

Site Id:	22738
Affiliation Type:	Facility Operator
Company Name:	METROPOLITAN PAPER RECYCLING
Contact Type:	Not reported
Contact Name:	GLEN MURRAY

DRAFT

METROPOLITAN PAPER RECYCLING (Continued) **U003074966**

Address1:	Not reported
Address2:	Not reported
City:	Not reported
State:	NN
Zip Code:	Not reported
Country Code:	001
Phone:	(718) 257-8584
EMail:	Not reported
Fax Number:	Not reported
Modified By:	MXLAY
Date Last Modified:	2016-10-24

Site Id:	22738
Affiliation Type:	Emergency Contact
Company Name:	MPR PROPERTIES, LLC
Contact Type:	Not reported
Contact Name:	GLEN MURRAY
Address1:	Not reported
Address2:	Not reported
City:	Not reported
State:	NN
Zip Code:	Not reported
Country Code:	999
Phone:	(646) 302-2966
EMail:	Not reported
Fax Number:	Not reported
Modified By:	CGFREEDM
Date Last Modified:	2010-11-15

Tank Info:

Tank Number:	002
Tank Id:	43665
Material Code:	0013
Common Name of Substance:	Lube Oil

Equipment Records:

I04 - Overfill - Product Level Gauge (A/G)
C00 - Pipe Location - No Piping
F00 - Pipe External Protection - None
A00 - Tank Internal Protection - None
B01 - Tank External Protection - Painted/Asphalt Coating
G00 - Tank Secondary Containment - None
J02 - Dispenser - Suction Dispenser
H00 - Tank Leak Detection - None
D00 - Pipe Type - No Piping

Tank Location:	Aboveground - on saddles, legs, racks, etc.... Tank bottom is elevated above grade or tank pad, allowing visual inspection.
Tank Type:	Steel/Carbon Steel/Iron
Tank Status:	Closed - Removed
Pipe Model:	Not reported
Install Date:	04/01/1987
Capacity Gallons:	250
Tightness Test Method:	NN
Date Test:	Not reported
Next Test Date:	Not reported

DRAFT

METROPOLITAN PAPER RECYCLING (Continued) **U003074966**

Date Tank Closed:	02/01/1993
Register:	True
Modified By:	TRANSLAT
Last Modified:	04/14/2017
Material Name:	lube oil
Tank Number:	003
Tank Id:	43666
Material Code:	9999
Common Name of Substance:	Other

Equipment Records:

I04 - Overfill - Product Level Gauge (A/G)
C00 - Pipe Location - No Piping
F00 - Pipe External Protection - None
A00 - Tank Internal Protection - None
B01 - Tank External Protection - Painted/Asphalt Coating
J02 - Dispenser - Suction Dispenser
G00 - Tank Secondary Containment - None
H00 - Tank Leak Detection - None
D00 - Pipe Type - No Piping

Tank Location:	Aboveground - on saddles, legs, racks, etc.... Tank bottom is elevated above grade or tank pad, allowing visual inspection.
Tank Type:	Steel/Carbon Steel/Iron
Tank Status:	Closed - Removed
Pipe Model:	Not reported
Install Date:	04/01/1987
Capacity Gallons:	250
Tightness Test Method:	NN
Date Test:	Not reported
Next Test Date:	Not reported
Date Tank Closed:	02/01/1993
Register:	True
Modified By:	TRANSLAT
Last Modified:	04/14/2017
Material Name:	other
Tank Number:	004
Tank Id:	46450
Material Code:	0013
Common Name of Substance:	Lube Oil

Equipment Records:

I04 - Overfill - Product Level Gauge (A/G)
C00 - Pipe Location - No Piping
F00 - Pipe External Protection - None
D00 - Pipe Type - No Piping
A00 - Tank Internal Protection - None
B01 - Tank External Protection - Painted/Asphalt Coating
J02 - Dispenser - Suction Dispenser
G00 - Tank Secondary Containment - None
L09 - Piping Leak Detection - Exempt Suction Piping
H00 - Tank Leak Detection - None

Tank Location:	Aboveground - on saddles, legs, racks, etc.... Tank bottom is elevated

DRAFT

METROPOLITAN PAPER RECYCLING (Continued) **U003074966**

	above grade or tank pad, allowing visual inspection.
Tank Type:	Steel/Carbon Steel/Iron
Tank Status:	Closed - Removed
Pipe Model:	Not reported
Install Date:	02/01/1993
Capacity Gallons:	350
Tightness Test Method:	NN
Date Test:	Not reported
Next Test Date:	Not reported
Date Tank Closed:	08/12/2003
Register:	True
Modified By:	CGFREEDM
Last Modified:	04/14/2017
Material Name:	lube oil
Tank Number:	005
Tank Id:	46451
Material Code:	9999
Common Name of Substance:	Other

Equipment Records:

	I04 - Overfill - Product Level Gauge (A/G)
	C00 - Pipe Location - No Piping
	F00 - Pipe External Protection - None
	D00 - Pipe Type - No Piping
	A00 - Tank Internal Protection - None
	B01 - Tank External Protection - Painted/Asphalt Coating
	G10 - Tank Secondary Containment - Impervious Underlayment
	K00 - Spill Prevention - None
	J02 - Dispenser - Suction Dispenser
	E00 - Piping Secondary Containment - None
	H06 - Tank Leak Detection - Impervious Barrier/Concrete Pad (A/G)
	L00 - Piping Leak Detection - None
Tank Location:	Aboveground - on saddles, legs, racks, etc.... Tank bottom is elevated above grade or tank pad, allowing visual inspection.
Tank Type:	Steel/Carbon Steel/Iron
Tank Status:	In Service
Pipe Model:	Not reported
Install Date:	02/01/1993
Capacity Gallons:	275
Tightness Test Method:	-
Date Test:	Not reported
Next Test Date:	Not reported
Date Tank Closed:	Not reported
Register:	True
Modified By:	MXLAY
Last Modified:	04/14/2017
Material Name:	waste oil/used oil
Tank Number:	007
Tank Id:	236837
Material Code:	0021
Common Name of Substance:	Transmission Fluid

DRAFT

METROPOLITAN PAPER RECYCLING (Continued) **U003074966**

Equipment Records:
I04 - Overfill - Product Level Gauge (A/G)
F00 - Pipe External Protection - None
C00 - Pipe Location - No Piping
L00 - Piping Leak Detection - None
H06 - Tank Leak Detection - Impervious Barrier/Concrete Pad (A/G)
D00 - Pipe Type - No Piping
K00 - Spill Prevention - None
G10 - Tank Secondary Containment - Impervious Underlayment
A00 - Tank Internal Protection - None
B01 - Tank External Protection - Painted/Asphalt Coating
J02 - Dispenser - Suction Dispenser
E00 - Piping Secondary Containment - None

Tank Location: Aboveground - on saddles, legs, racks, etc.... Tank bottom is elevated above grade or tank pad, allowing visual inspection.
Tank Type: Steel/Carbon Steel/Iron
Tank Status: Closed - Removed
Pipe Model: Not reported
Install Date: 07/01/2005
Capacity Gallons: 275
Tightness Test Method: NN
Date Test: Not reported
Next Test Date: Not reported
Date Tank Closed: 01/31/2014
Register: True
Modified By: NTFREEMA
Last Modified: 04/14/2017
Material Name: transmission fluid

Tank Number: 008
Tank Id: 236838
Material Code: 0015
Common Name of Substance: Motor Oil

Equipment Records:
I04 - Overfill - Product Level Gauge (A/G)
F00 - Pipe External Protection - None
C00 - Pipe Location - No Piping
G10 - Tank Secondary Containment - Impervious Underlayment
K00 - Spill Prevention - None
A00 - Tank Internal Protection - None
B01 - Tank External Protection - Painted/Asphalt Coating
J02 - Dispenser - Suction Dispenser
E00 - Piping Secondary Containment - None
L00 - Piping Leak Detection - None
H06 - Tank Leak Detection - Impervious Barrier/Concrete Pad (A/G)
D00 - Pipe Type - No Piping

Tank Location: Aboveground - on saddles, legs, racks, etc.... Tank bottom is elevated above grade or tank pad, allowing visual inspection.
Tank Type: Steel/Carbon Steel/Iron
Tank Status: Closed - Removed
Pipe Model: Not reported
Install Date: 07/01/2005
Capacity Gallons: 330
Tightness Test Method: NN

DRAFT

METROPOLITAN PAPER RECYCLING (Continued) **U003074966**

Date Test: Not reported
Next Test Date: Not reported
Date Tank Closed: 01/31/2014
Register: True
Modified By: NTFREEMA
Last Modified: 04/14/2017
Material Name: motor oil

Tank Number: 009
Tank Id: 236839
Material Code: 0010
Common Name of Substance: Hydraulic Oil

Equipment Records:
I04 - Overfill - Product Level Gauge (A/G)
C00 - Pipe Location - No Piping
F00 - Pipe External Protection - None
A00 - Tank Internal Protection - None
B01 - Tank External Protection - Painted/Asphalt Coating
G10 - Tank Secondary Containment - Impervious Underlayment
K00 - Spill Prevention - None
J02 - Dispenser - Suction Dispenser
E00 - Piping Secondary Containment - None
D00 - Pipe Type - No Piping
H06 - Tank Leak Detection - Impervious Barrier/Concrete Pad (A/G)
L00 - Piping Leak Detection - None
Tank Location: Aboveground - on saddles, legs, racks, etc.... Tank bottom is elevated above grade or tank pad, allowing visual inspection.
Tank Type: Steel/Carbon Steel/Iron
Tank Status: Closed - Removed
Pipe Model: Not reported
Install Date: 07/01/2005
Capacity Gallons: 330
Tightness Test Method: NN
Date Test: Not reported
Next Test Date: Not reported
Date Tank Closed: 01/31/2014
Register: True
Modified By: NTFREEMA
Last Modified: 04/14/2017
Material Name: hydraulic oil

Tank Number: 10
Tank Id: 255600

Equipment Records:
I04 - Overfill - Product Level Gauge (A/G)
C01 - Pipe Location - Aboveground
F00 - Pipe External Protection - None
L00 - Piping Leak Detection - None
K00 - Spill Prevention - None
H01 - Tank Leak Detection - Interstitial - Electronic Monitoring
A00 - Tank Internal Protection - None
B01 - Tank External Protection - Painted/Asphalt Coating
D01 - Pipe Type - Steel/Carbon Steel/Iron

DRAFT

METROPOLITAN PAPER RECYCLING (Continued) **U003074966**

G12 - Tank Secondary Containment - Double-Walled (AG only)
J02 - Dispenser - Suction Dispenser
E00 - Piping Secondary Containment - None

Tank Location: Aboveground - on saddles, legs, racks, etc.... Tank bottom is elevated above grade or tank pad, allowing visual inspection.
Tank Type: Steel/Carbon Steel/Iron
Tank Status: In Service
Pipe Model: Not reported
Install Date: 01/31/2014
Capacity Gallons: 260
Tightness Test Method: NN
Date Test: Not reported
Next Test Date: Not reported
Date Tank Closed: Not reported
Register: True
Modified By: NTFREEMA
Last Modified: 04/14/2017
Material Name: motor oil

Tank Number: 11
Tank Id: 255601

Equipment Records:

I04 - Overfill - Product Level Gauge (A/G)
C01 - Pipe Location - Aboveground
F00 - Pipe External Protection - None
L00 - Piping Leak Detection - None
K00 - Spill Prevention - None
D01 - Pipe Type - Steel/Carbon Steel/Iron
H01 - Tank Leak Detection - Interstitial - Electronic Monitoring
A00 - Tank Internal Protection - None
B01 - Tank External Protection - Painted/Asphalt Coating
J02 - Dispenser - Suction Dispenser
G12 - Tank Secondary Containment - Double-Walled (AG only)
E00 - Piping Secondary Containment - None

Tank Location: Aboveground - on saddles, legs, racks, etc.... Tank bottom is elevated above grade or tank pad, allowing visual inspection.
Tank Type: Steel/Carbon Steel/Iron
Tank Status: In Service
Pipe Model: Not reported
Install Date: 01/31/2014
Capacity Gallons: 260
Tightness Test Method: NN
Date Test: Not reported
Next Test Date: Not reported
Date Tank Closed: Not reported
Register: True
Modified By: NTFREEMA
Last Modified: 04/14/2017
Material Name: hydraulic oil

DRAFT

L102 **ANIMAL SHELTER BROOKLYN** **RCRA-VSQG** **1017780141**
North **2326 LINDEN BLVD** **FINDS** **NYR000217331**
1/8-1/4 **BROOKLYN, NY 11208**
0.126 mi.
663 ft. **Site 4 of 9 in cluster L**

Relative: **Higher**

Actual: **14 ft.**

RCRA-VSQG:

Date Form Received by Agency:	2015-02-12 00:00:00.0
Handler Name:	ANIMAL SHELTER BROOKLYN
Handler Address:	2326 LINDEN BLVD
Handler City,State,Zip:	BROOKLYN, NY 11208
EPA ID:	NYR000217331
Contact Name:	GEORGE TROIANO
Contact Address:	GOTHAM CENTER
Contact City,State,Zip:	QUEENS, NY 11101-4132
Contact Telephone:	347-396-6454
Contact Fax:	347-396-6518
Contact Email:	GTROIANO@HEALTH.NYC.GOV
Contact Title:	DIRECTOR FACILITIES RESOURCE MANAGEMENT
EPA Region:	02
Land Type:	Municipal
Federal Waste Generator Description:	Conditionally Exempt Small Quantity Generator
Non-Notifier:	Not reported
Biennial Report Cycle:	Not reported
Accessibility:	Not reported
Active Site Indicator:	Handler Activities
State District Owner:	NY
State District:	NYSDEC R2
Mailing Address:	GOTHAM CENTER
Mailing City,State,Zip:	QUEENS, NY 11101-4132
Owner Name:	NYC DOHMH GOTHAM CENTER
Owner Type:	Municipal
Operator Name:	SHEILA BENJAMIN
Operator Type:	Municipal
Short-Term Generator Activity:	No
Importer Activity:	No
Mixed Waste Generator:	No
Transporter Activity:	No
Transfer Facility Activity:	No
Recycler Activity with Storage:	No
Small Quantity On-Site Burner Exemption:	No
Smelting Melting and Refining Furnace Exemption:	No
Underground Injection Control:	No
Off-Site Waste Receipt:	No
Universal Waste Indicator:	No
Universal Waste Destination Facility:	No
Federal Universal Waste:	No
Active Site Fed-Reg Treatment Storage and Disposal Facility:	Not reported
Active Site Converter Treatment storage and Disposal Facility:	Not reported
Active Site State-Reg Treatment Storage and Disposal Facility:	Not reported
Active Site State-Reg Handler:	---
Federal Facility Indicator:	Not reported
Hazardous Secondary Material Indicator:	NN
Sub-Part K Indicator:	Not reported
Commercial TSD Indicator:	No
Treatment Storage and Disposal Type:	Not reported
2018 GPRA Permit Baseline:	Not on the Baseline
2018 GPRA Renewals Baseline:	Not on the Baseline
Permit Renewals Workload Universe:	Not reported

DRAFT

ANIMAL SHELTER BROOKLYN (Continued) **1017780141**

Permit Workload Universe:	Not reported
Permit Progress Universe:	Not reported
Post-Closure Workload Universe:	Not reported
Closure Workload Universe:	Not reported
202 GPRA Corrective Action Baseline:	No
Corrective Action Workload Universe:	No
Subject to Corrective Action Universe:	No
Non-TSDFs Where RCRA CA has Been Imposed Universe:	No
TSDFs Potentially Subject to CA Under 3004 (u)/(v) Universe:	No
TSDFs Only Subject to CA under Discretionary Auth Universe:	No
Corrective Action Priority Ranking:	No NCAPS ranking
Environmental Control Indicator:	No
Institutional Control Indicator:	No
Human Exposure Controls Indicator:	N/A
Groundwater Controls Indicator:	N/A
Operating TSDF Universe:	Not reported
Full Enforcement Universe:	Not reported
Significant Non-Complier Universe:	No
Unaddressed Significant Non-Complier Universe:	No
Addressed Significant Non-Complier Universe:	No
Significant Non-Complier With a Compliance Schedule Universe:	No
Financial Assurance Required:	Not reported
Handler Date of Last Change:	2015-02-18 11:10:10.0
Recognized Trader-Importer:	No
Recognized Trader-Exporter:	No
Importer of Spent Lead Acid Batteries:	No
Exporter of Spent Lead Acid Batteries:	No
Recycler Activity Without Storage:	Not reported
Manifest Broker:	Not reported
Sub-Part P Indicator:	No

Hazardous Waste Summary:

Waste Code:	D001
Waste Description:	IGNITABLE WASTE
Waste Code:	D002
Waste Description:	CORROSIVE WASTE
Waste Code:	D003
Waste Description:	REACTIVE WASTE
Waste Code:	D004
Waste Description:	ARSENIC
Waste Code:	D005
Waste Description:	BARIUM
Waste Code:	D006
Waste Description:	CADMIUM
Waste Code:	D007
Waste Description:	CHROMIUM
Waste Code:	D008
Waste Description:	LEAD

DRAFT

ANIMAL SHELTER BROOKLYN (Continued) **1017780141**

Waste Code: D009
Waste Description: MERCURY

Waste Code: D010
Waste Description: SELENIUM

Waste Code: D011
Waste Description: SILVER

Waste Code: D022
Waste Description: CHLOROFORM

Waste Code: D038
Waste Description: PYRIDINE

Waste Code: D040
Waste Description: TRICHLORETHYLENE

Waste Code: F002
Waste Description: THE FOLLOWING SPENT HALOGENATED SOLVENTS: TETRACHLOROETHYLENE, METHYLENE CHLORIDE, TRICHLOROETHYLENE, 1,1,1-TRICHLOROETHANE, CHLOROBENZENE, 1,1,2-TRICHLORO-1,2,2-TRIFLUOROETHANE, ORTHO-DICHLOROBENZENE, TRICHLOROFLUOROMETHANE, AND 1,1,2, TRICHLOROETHANE; ALL SPENT SOLVENT MIXTURES/BLENDS CONTAINING, BEFORE USE, A TOTAL OF TEN PERCENT OR MORE (BY VOLUME) OF ONE OR MORE OF THE ABOVE HALOGENATED SOLVENTS OR THOSE SOLVENTS LISTED IN F001, F004, AND F005; AND STILL BOTTOMS FROM THE RECOVERY OF THESE SPENT SOLVENTS AND SPENT SOLVENT MIXTURES.

Waste Code: F003
Waste Description: THE FOLLOWING SPENT NONHALOGENATED SOLVENTS: XYLENE, ACETONE, ETHYL ACETATE, ETHYL BENZENE, ETHYL ETHER, METHYL ISOBUTYL KETONE, N-BUTYL ALCOHOL, CYCLOHEXANONE, AND METHANOL; ALL SPENT SOLVENT MIXTURES/BLENDS CONTAINING, BEFORE USE, ONLY THE ABOVE SPENT NONHALOGENATED SOLVENTS; AND ALL SPENT SOLVENT MIXTURES/BLENDS CONTAINING, BEFORE USE, ONE OR MORE OF THE ABOVE NONHALOGENATED SOLVENTS, AND A TOTAL OF TEN PERCENT OR MORE (BY VOLUME) OF ONE OR MORE OF THOSE SOLVENTS LISTED IN F001, F002, F004, AND F005; AND STILL BOTTOMS FROM THE RECOVERY OF THESE SPENT SOLVENTS AND SPENT SOLVENT MIXTURES.

Waste Code: F005
Waste Description: THE FOLLOWING SPENT NONHALOGENATED SOLVENTS: TOLUENE, METHYL ETHYL KETONE, CARBON DISULFIDE, ISOBUTANOL, PYRIDINE, BENZENE, 2-ETHOXYETHANOL, AND 2-NITROPROPANE; ALL SPENT SOLVENT MIXTURES/BLENDS CONTAINING, BEFORE USE, A TOTAL OF TEN PERCENT OR MORE (BY VOLUME) OF ONE OR MORE OF THE ABOVE NONHALOGENATED SOLVENTS OR THOSE SOLVENTS LISTED IN F001, F002, OR F004; AND STILL BOTTOMS FROM THE RECOVERY OF THESE SPENT SOLVENTS AND SPENT SOLVENT MIXTURES.

Waste Code: U122
Waste Description: FORMALDEHYDE

Waste Code: U188
Waste Description: PHENOL

DRAFT

ANIMAL SHELTER BROOKLYN (Continued) **1017780141**

Handler - Owner Operator:

Owner/Operator Indicator:	Owner
Owner/Operator Name:	NYC DOHMH GOTHAM CENTER
Legal Status:	Municipal
Date Became Current:	1940-03-01 00:00:00.
Date Ended Current:	Not reported
Owner/Operator Address:	42-09 28TH ST
Owner/Operator City,State,Zip:	QUEENS, NY 11101-4132
Owner/Operator Telephone:	347-396-6753
Owner/Operator Telephone Ext:	Not reported
Owner/Operator Fax:	Not reported
Owner/Operator Email:	Not reported

Owner/Operator Indicator:	Operator
Owner/Operator Name:	SHEILA BENJAMIN
Legal Status:	Municipal
Date Became Current:	2011-11-15 00:00:00.
Date Ended Current:	Not reported
Owner/Operator Address:	Not reported
Owner/Operator City,State,Zip:	Not reported
Owner/Operator Telephone:	Not reported
Owner/Operator Telephone Ext:	Not reported
Owner/Operator Fax:	Not reported
Owner/Operator Email:	Not reported

Historic Generators:

Receive Date:	2015-02-12 00:00:00.0
Handler Name: ANIMAL SHELTER BROOKLYN	
Federal Waste Generator Description:	Conditionally Exempt Small Quantity Generator
State District Owner:	NY
Large Quantity Handler of Universal Waste:	No
Recognized Trader Importer:	No
Recognized Trader Exporter:	No
Spent Lead Acid Battery Importer:	No
Spent Lead Acid Battery Exporter:	No
Current Record:	Yes
Non Storage Recycler Activity:	Not reported
Electronic Manifest Broker:	Not reported

List of NAICS Codes and Descriptions:

NAICS Code:	923120
NAICS Description:	ADMINISTRATION OF PUBLIC HEALTH PROGRAMS

Facility Has Received Notices of Violations:

Violations:	No Violations Found

Evaluation Action Summary:

Evaluations:	No Evaluations Found

FINDS:

Registry ID:	110063756804

DRAFT

ANIMAL SHELTER BROOKLYN (Continued) **1017780141**

Click Here:

Environmental Interest/Information System:
RCRAInfo is a national information system that supports the Resource Conservation and Recovery Act (RCRA) program through the tracking of events and activities related to facilities that generate, transport, and treat, store, or dispose of hazardous waste. RCRAInfo allows RCRA program staff to track the notification, permit, compliance, and corrective action activities required under RCRA.

Click this hyperlink while viewing on your computer to access additional FINDS: detail in the EDR Site Report.

P103 **CON EDISON** **RCRA NonGen / NLR** **1019908119**
WNW **2228 LINDEN BLVD** **FINDS** **NYP004842171**
1/8-1/4 **BROOKLYN, NY 11207** **ECHO**
0.131 mi.
693 ft. **Site 1 of 5 in cluster P**

Relative: **Higher**
Actual: **9 ft.**

RCRA NonGen / NLR:

Date Form Received by Agency:		2015-09-22 00:00:00.0
Handler Name:	CON EDISON	
Handler Address:		2228 LINDEN BLVD
Handler City,State,Zip:		BROOKLYN, NY 11207
EPA ID:		NYP004842171
Contact Name:		THOMAS TEELING
Contact Address:		Not reported
Contact City,State,Zip:		Not reported
Contact Telephone:		212-460-3770
Contact Fax:		Not reported
Contact Email:		Not reported
Contact Title:		Not reported
EPA Region:		02
Land Type:		Private
Federal Waste Generator Description:		Not a generator, verified
Non-Notifier:		Not reported
Biennial Report Cycle:		Not reported
Accessibility:		Not reported
Active Site Indicator:		Not reported
State District Owner:		NY
State District:		NYSDEC R2
Mailing Address:		IRVING PL 15TH FL NE
Mailing City,State,Zip:		NEW YORK, NY 10003
Owner Name:		Not reported
Owner Type:		Not reported
Operator Name:		Not reported
Operator Type:		Not reported
Short-Term Generator Activity:		No
Importer Activity:		No
Mixed Waste Generator:		No
Transporter Activity:		No
Transfer Facility Activity:		No
Recycler Activity with Storage:		No
Small Quantity On-Site Burner Exemption:		No
Smelting Melting and Refining Furnace Exemption:		No
Underground Injection Control:		No
Off-Site Waste Receipt:		No
Universal Waste Indicator:		No

DRAFT

CON EDISON (Continued) **1019908119**

Universal Waste Destination Facility:	No
Federal Universal Waste:	No
Active Site Fed-Reg Treatment Storage and Disposal Facility:	Not reported
Active Site Converter Treatment storage and Disposal Facility:	Not reported
Active Site State-Reg Treatment Storage and Disposal Facility:	Not reported
Active Site State-Reg Handler:	---
Federal Facility Indicator:	Not reported
Hazardous Secondary Material Indicator:	NN
Sub-Part K Indicator:	Not reported
Commercial TSD Indicator:	No
Treatment Storage and Disposal Type:	Not reported
2018 GPRA Permit Baseline:	Not on the Baseline
2018 GPRA Renewals Baseline:	Not on the Baseline
Permit Renewals Workload Universe:	Not reported
Permit Workload Universe:	Not reported
Permit Progress Universe:	Not reported
Post-Closure Workload Universe:	Not reported
Closure Workload Universe:	Not reported
202 GPRA Corrective Action Baseline:	No
Corrective Action Workload Universe:	No
Subject to Corrective Action Universe:	No
Non-TSDFs Where RCRA CA has Been Imposed Universe:	No
TSDFs Potentially Subject to CA Under 3004 (u)/(v) Universe:	No
TSDFs Only Subject to CA under Discretionary Auth Universe:	No
Corrective Action Priority Ranking:	No NCAPS ranking
Environmental Control Indicator:	No
Institutional Control Indicator:	No
Human Exposure Controls Indicator:	N/A
Groundwater Controls Indicator:	N/A
Operating TSDF Universe:	Not reported
Full Enforcement Universe:	Not reported
Significant Non-Complier Universe:	No
Unaddressed Significant Non-Complier Universe:	No
Addressed Significant Non-Complier Universe:	No
Significant Non-Complier With a Compliance Schedule Universe:	No
Financial Assurance Required:	Not reported
Handler Date of Last Change:	2016-09-09 15:28:59.0
Recognized Trader-Importer:	No
Recognized Trader-Exporter:	No
Importer of Spent Lead Acid Batteries:	No
Exporter of Spent Lead Acid Batteries:	No
Recycler Activity Without Storage:	Not reported
Manifest Broker:	Not reported
Sub-Part P Indicator:	No

Historic Generators:

Receive Date:	2015-09-22 00:00:00.0
Handler Name: CON EDISON	
Federal Waste Generator Description:	Large Quantity Generator
State District Owner:	NY
Large Quantity Handler of Universal Waste:	No
Recognized Trader Importer:	No
Recognized Trader Exporter:	No
Spent Lead Acid Battery Importer:	No
Spent Lead Acid Battery Exporter:	No
Current Record:	No

DRAFT

CON EDISON (Continued) **1019908119**

Non Storage Recycler Activity:	Not reported
Electronic Manifest Broker:	Not reported
Receive Date:	2015-09-22 00:00:00.0
Handler Name: CON EDISON	
Federal Waste Generator Description:	Not a generator, verified
State District Owner:	NY
Large Quantity Handler of Universal Waste:	No
Recognized Trader Importer:	No
Recognized Trader Exporter:	No
Spent Lead Acid Battery Importer:	No
Spent Lead Acid Battery Exporter:	No
Current Record:	Yes
Non Storage Recycler Activity:	Not reported
Electronic Manifest Broker:	Not reported

List of NAICS Codes and Descriptions:
NAICS Codes: No NAICS Codes Found

Facility Has Received Notices of Violations:
Violations: No Violations Found

Evaluation Action Summary:
Evaluations: No Evaluations Found

FINDS:
Registry ID: 110069654868

Click Here:

Environmental Interest/Information System:
RCRAInfo is a national information system that supports the Resource Conservation and Recovery Act (RCRA) program through the tracking of events and activities related to facilities that generate, transport, and treat, store, or dispose of hazardous waste. RCRAInfo allows RCRA program staff to track the notification, permit, compliance, and corrective action activities required under RCRA.

Click this hyperlink while viewing on your computer to access additional FINDS: detail in the EDR Site Report.

ECHO:

Envid:	1019908119
Registry ID:	110069654868
DFR URL:	http://echo.epa.gov/detailed-facility-report?fid=110069654868
Name:	CON EDISON
Address:	2228 LINDEN BLVD
City,State,Zip:	BROOKLYN, NY 11207

DRAFT

P104 **CON EDISON** **NJ MANIFEST** **S120677025**
WNW **2228 LINDEN BLVD** **N/A**
1/8-1/4 **BROOKLYN, NY 11207**
0.131 mi.
693 ft. **Site 2 of 5 in cluster P**

Relative:
Higher

Actual:
9 ft.

NJ MANIFEST:

EPA Id:	NYP004842171
Mail Address:	IRVING PL 15TH FL NE
Mail City/State/Zip:	NEW YORK, NY 10003
Facility Phone:	Not reported
Emergency Phone:	Not reported
Contact:	THOMAS TEELING
Comments:	Not reported
SIC Code:	Not reported
County:	NY047
Municipal:	Not reported
Previous EPA Id:	Not reported
Gen Flag:	Not reported
Trans Flag:	Not reported
TSDF Flag:	Not reported
Name Change:	Not reported
Date Change:	Not reported

Manifest:

Manifest Number:	014086038JJK
EPA ID:	NYP004842171
Date Shipped:	9/22/2015
TSDF EPA ID:	NJD002200046
Transporter EPA ID:	NJ0000027193
Transporter 2 EPA ID:	Not reported
Transporter 3 EPA ID:	Not reported
Transporter 4 EPA ID:	Not reported
Transporter 5 EPA ID:	Not reported
Transporter 6 EPA ID:	Not reported
Transporter 7 EPA ID:	Not reported
Transporter 8 EPA ID:	Not reported
Transporter 9 EPA ID:	Not reported
Transporter 10 EPA ID:	Not reported
Date Trans1 Transported Waste:	Not reported
Date Trans2 Transported Waste:	Not reported
Date Trans3 Transported Waste:	Not reported
Date Trans4 Transported Waste:	Not reported
Date Trans5 Transported Waste:	Not reported
Date Trans6 Transported Waste:	Not reported
Date Trans7 Transported Waste:	Not reported
Date Trans8 Transported Waste:	Not reported
Date Trans9 Transported Waste:	Not reported
Date Trans10 Transported Waste:	Not reported
Date TSDF Received Waste:	Not reported
TSDF EPA Facility Name:	Not reported
QTY Units:	Not reported
Transporter SEQ ID:	Not reported
Transporter-1 Date:	Not reported
Waste SEQ ID:	Not reported
Waste Type Code 2:	Not reported
Waste Type Code 3:	Not reported
Waste Type Code 4:	Not reported
Waste Type Code 5:	Not reported
Waste Type Code 6:	Not reported

DRAFT

CON EDISON (Continued) **S120677025**

Date Accepted:	Not reported
Manifest Discrepancy Type:	Not reported
Data Entry Number:	Not reported
Was Load Rejected:	NEW YORK, NY 10003
Reason Load Was Rejected:	Not reported

L105 **CON EDISON** **RCRA NonGen / NLR** **1019904052**
North **2338 LINDEN BLVD** **FINDS** **NYP004793170**
1/8-1/4 **BROOKLYN, NY 11208** **ECHO**
0.134 mi.
707 ft. **Site 5 of 9 in cluster L**

Relative: **Higher**

Actual: **14 ft.**

RCRA NonGen / NLR:

Date Form Received by Agency:		2015-06-11 00:00:00.0
Handler Name:	CON EDISON	
Handler Address:		2338 LINDEN BLVD
Handler City,State,Zip:		BROOKLYN, NY 11208
EPA ID:		NYP004793170
Contact Name:		THOMAS TEELING
Contact Address:		Not reported
Contact City,State,Zip:		Not reported
Contact Telephone:		212-460-3770
Contact Fax:		Not reported
Contact Email:		Not reported
Contact Title:		Not reported
EPA Region:		02
Land Type:		Private
Federal Waste Generator Description:		Not a generator, verified
Non-Notifier:		Not reported
Biennial Report Cycle:		Not reported
Accessibility:		Not reported
Active Site Indicator:		Not reported
State District Owner:		NY
State District:		NYSDEC R2
Mailing Address:		IRVING PL 15TH FL NE
Mailing City,State,Zip:		NEW YORK, NY 10003
Owner Name:		Not reported
Owner Type:		Not reported
Operator Name:		Not reported
Operator Type:		Not reported
Short-Term Generator Activity:		No
Importer Activity:		No
Mixed Waste Generator:		No
Transporter Activity:		No
Transfer Facility Activity:		No
Recycler Activity with Storage:		No
Small Quantity On-Site Burner Exemption:		No
Smelting Melting and Refining Furnace Exemption:		No
Underground Injection Control:		No
Off-Site Waste Receipt:		No
Universal Waste Indicator:		No
Universal Waste Destination Facility:		No
Federal Universal Waste:		No
Active Site Fed-Reg Treatment Storage and Disposal Facility:		Not reported
Active Site Converter Treatment storage and Disposal Facility:		Not reported
Active Site State-Reg Treatment Storage and Disposal Facility:		Not reported

DRAFT

CON EDISON (Continued) **1019904052**

Active Site State-Reg Handler:	---
Federal Facility Indicator:	Not reported
Hazardous Secondary Material Indicator:	NN
Sub-Part K Indicator:	Not reported
Commercial TSD Indicator:	No
Treatment Storage and Disposal Type:	Not reported
2018 GPRA Permit Baseline:	Not on the Baseline
2018 GPRA Renewals Baseline:	Not on the Baseline
Permit Renewals Workload Universe:	Not reported
Permit Workload Universe:	Not reported
Permit Progress Universe:	Not reported
Post-Closure Workload Universe:	Not reported
Closure Workload Universe:	Not reported
202 GPRA Corrective Action Baseline:	No
Corrective Action Workload Universe:	No
Subject to Corrective Action Universe:	No
Non-TSDFs Where RCRA CA has Been Imposed Universe:	No
TSDFs Potentially Subject to CA Under 3004 (u)/(v) Universe:	No
TSDFs Only Subject to CA under Discretionary Auth Universe:	No
Corrective Action Priority Ranking:	No NCAPS ranking
Environmental Control Indicator:	No
Institutional Control Indicator:	No
Human Exposure Controls Indicator:	N/A
Groundwater Controls Indicator:	N/A
Operating TSDF Universe:	Not reported
Full Enforcement Universe:	Not reported
Significant Non-Complier Universe:	No
Unaddressed Significant Non-Complier Universe:	No
Addressed Significant Non-Complier Universe:	No
Significant Non-Complier With a Compliance Schedule Universe:	No
Financial Assurance Required:	Not reported
Handler Date of Last Change:	2016-09-09 13:09:22.0
Recognized Trader-Importer:	No
Recognized Trader-Exporter:	No
Importer of Spent Lead Acid Batteries:	No
Exporter of Spent Lead Acid Batteries:	No
Recycler Activity Without Storage:	Not reported
Manifest Broker:	Not reported
Sub-Part P Indicator:	No

Historic Generators:

Receive Date:	2015-06-11 00:00:00.0
Handler Name: CON EDISON	
Federal Waste Generator Description:	Large Quantity Generator
State District Owner:	NY
Large Quantity Handler of Universal Waste:	No
Recognized Trader Importer:	No
Recognized Trader Exporter:	No
Spent Lead Acid Battery Importer:	No
Spent Lead Acid Battery Exporter:	No
Current Record:	No
Non Storage Recycler Activity:	Not reported
Electronic Manifest Broker:	Not reported

Receive Date:	2015-06-11 00:00:00.0
Handler Name: CON EDISON	

DRAFT

CON EDISON (Continued) **1019904052**

Federal Waste Generator Description:	Not a generator, verified
State District Owner:	NY
Large Quantity Handler of Universal Waste:	No
Recognized Trader Importer:	No
Recognized Trader Exporter:	No
Spent Lead Acid Battery Importer:	No
Spent Lead Acid Battery Exporter:	No
Current Record:	Yes
Non Storage Recycler Activity:	Not reported
Electronic Manifest Broker:	Not reported

List of NAICS Codes and Descriptions:
NAICS Codes: No NAICS Codes Found

Facility Has Received Notices of Violations:
Violations: No Violations Found

Evaluation Action Summary:
Evaluations: No Evaluations Found

FINDS:
Registry ID: 110069686021

Click Here:

Environmental Interest/Information System:
RCRAInfo is a national information system that supports the Resource Conservation and Recovery Act (RCRA) program through the tracking of events and activities related to facilities that generate, transport, and treat, store, or dispose of hazardous waste. RCRAInfo allows RCRA program staff to track the notification, permit, compliance, and corrective action activities required under RCRA.

Click this hyperlink while viewing on your computer to access additional FINDS: detail in the EDR Site Report.

ECHO:

Envid:	1019904052
Registry ID:	110069686021
DFR URL:	http://echo.epa.gov/detailed-facility-report?fid=110069686021
Name:	CON EDISON
Address:	2338 LINDEN BLVD
City,State,Zip:	BROOKLYN, NY 11208

L106 **CON EDISON** **NJ MANIFEST** **S120672697**
North **2338 LINDEN BLVD** **N/A**
1/8-1/4 **BROOKLYN, NY 11208**
0.134 mi.
707 ft. **Site 6 of 9 in cluster L**

Relative: **Higher**
Actual: **14 ft.**

NJ MANIFEST:

EPA Id:	NYP004793170
Mail Address:	IRVING PL 15TH FL NE
Mail City/State/Zip:	NEW YORK, NY 10003
Facility Phone:	Not reported
Emergency Phone:	Not reported

DRAFT

CON EDISON (Continued) **S120672697**

Contact:	THOMAS TEELING
Comments:	Not reported
SIC Code:	Not reported
County:	NY047
Municipal:	Not reported
Previous EPA Id:	Not reported
Gen Flag:	Not reported
Trans Flag:	Not reported
TSDF Flag:	Not reported
Name Change:	Not reported
Date Change:	Not reported

Manifest:

Manifest Number:	002624281GBF
EPA ID:	NYP004793170
Date Shipped:	6/11/2015
TSDF EPA ID:	NJD991291105
Transporter EPA ID:	NJD003812047
Transporter 2 EPA ID:	Not reported
Transporter 3 EPA ID:	Not reported
Transporter 4 EPA ID:	Not reported
Transporter 5 EPA ID:	Not reported
Transporter 6 EPA ID:	Not reported
Transporter 7 EPA ID:	Not reported
Transporter 8 EPA ID:	Not reported
Transporter 9 EPA ID:	Not reported
Transporter 10 EPA ID:	Not reported
Date Trans1 Transported Waste:	Not reported
Date Trans2 Transported Waste:	Not reported
Date Trans3 Transported Waste:	Not reported
Date Trans4 Transported Waste:	Not reported
Date Trans5 Transported Waste:	Not reported
Date Trans6 Transported Waste:	Not reported
Date Trans7 Transported Waste:	Not reported
Date Trans8 Transported Waste:	Not reported
Date Trans9 Transported Waste:	Not reported
Date Trans10 Transported Waste:	Not reported
Date TSDF Received Waste:	Not reported
TSDF EPA Facility Name:	Not reported
QTY Units:	Not reported
Transporter SEQ ID:	Not reported
Transporter-1 Date:	Not reported
Waste SEQ ID:	Not reported
Waste Type Code 2:	Not reported
Waste Type Code 3:	Not reported
Waste Type Code 4:	Not reported
Waste Type Code 5:	Not reported
Waste Type Code 6:	Not reported
Date Accepted:	Not reported
Manifest Discrepancy Type:	Not reported
Data Entry Number:	Not reported
Was Load Rejected:	NEW YORK, NY 10003
Reason Load Was Rejected:	Not reported

DRAFT

L107 **CON EDISON** **NY MANIFEST** **S118256830**
North **2338 LINDEN BLVD** **N/A**
1/8-1/4 **BROOKLYN, NY 11208**
0.134 mi.
707 ft. **Site 7 of 9 in cluster L**

Relative:
Higher

Actual:
14 ft.

NY MANIFEST:

Name:	CON EDISON
Address:	2338 LINDEN BLVD
City,State,Zip:	BROOKLYN, NY 11208
Country:	USA
EPA ID:	NYP004793170
Facility Status:	Not reported
Location Address 1:	2338 LINDEN BLVD
Code:	BP
Location Address 2:	SB 55399
Total Tanks:	Not reported
Location City:	BROOKLYN
Location State:	NY
Location Zip:	11208
Location Zip 4:	Not reported

NY MANIFEST:

EPAID:	NYP004793170
Mailing Name:	CON EDISON
Mailing Contact:	DENNIS HUACON
Mailing Address 1:	4 IRVING PL 15TH FL
Mailing Address 2:	Not reported
Mailing City:	NEW YORK
Mailing State:	NY
Mailing Zip:	10003
Mailing Zip 4:	Not reported
Mailing Country:	USA
Mailing Phone:	2124603770

NY MANIFEST:

Document ID:	Not reported
Manifest Status:	Not reported
seq:	Not reported
Year:	Not reported
Trans1 State ID:	NJD003812047
Trans2 State ID:	Not reported
Generator Ship Date:	06/11/2015
Trans1 Recv Date:	06/11/2015
Trans2 Recv Date:	Not reported
TSD Site Recv Date:	06/11/2015
Part A Recv Date:	Not reported
Part B Recv Date:	Not reported
Generator EPA ID:	NYP004793170
Trans1 EPA ID:	Not reported
Trans2 EPA ID:	Not reported
TSDF ID 1:	NJD991291105
TSDF ID 2:	Not reported
Manifest Tracking Number:	002624281GBF
Import Indicator:	N
Export Indicator:	N
Discr Quantity Indicator:	N
Discr Type Indicator:	N
Discr Residue Indicator:	N

DRAFT

CON EDISON (Continued) **S118256830**

Discr Partial Reject Indicator:	N
Discr Full Reject Indicator:	N
Manifest Ref Number:	Not reported
Alt Facility RCRA ID:	Not reported
Alt Facility Sign Date:	Not reported
MGMT Method Type Code:	H110
Waste Code:	Not reported
Waste Code:	Not reported
Waste Code:	Not reported
Waste Code:	Not reported
Waste Code:	Not reported
Waste Code:	Not reported
Quantity:	500
Units:	P - Pounds
Number of Containers:	1
Container Type:	TT - Cargo tank, tank trucks
Handling Method:	T Chemical, physical, or biological treatment.
Specific Gravity:	1
Waste Code:	D008
Waste Code 1_2:	Not reported
Waste Code 1_3:	Not reported
Waste Code 1_4:	Not reported
Waste Code 1_5:	Not reported
Waste Code 1_6:	Not reported

J108 **PRODUCTION POLISHING & PLATING CORP** **RCRA NonGen / NLR** **1000192947**
NE **646 BERRIMAN ST** **FINDS** **NYD093763696**
1/8-1/4 **BROOKLYN, NY 11208** **ECHO**
0.137 mi.
723 ft. **Site 7 of 7 in cluster J**

Relative: **Higher**
Actual: **13 ft.**

RCRA NonGen / NLR:

Date Form Received by Agency:	2007-01-01 00:00:00.0
Handler Name:	PRODUCTION POLISHING & PLATING CORP
Handler Address:	646 BERRIMAN ST
Handler City,State,Zip:	BROOKLYN, NY 11208-5304
EPA ID:	NYD093763696
Contact Name:	Not reported
Contact Address:	WYTHE AVE
Contact City,State,Zip:	BROOKLYN, NY 11211
Contact Telephone:	Not reported
Contact Fax:	Not reported
Contact Email:	Not reported
Contact Title:	Not reported
EPA Region:	02
Land Type:	Not reported
Federal Waste Generator Description:	Not a generator, verified
Non-Notifier:	Not reported
Biennial Report Cycle:	Not reported
Accessibility:	Not reported
Active Site Indicator:	Not reported
State District Owner:	NY
State District:	NYSDEC R2
Mailing Address:	WYTHE AVE
Mailing City,State,Zip:	BROOKLYN, NY 11211
Owner Name:	MARIO FICHERA
Owner Type:	Private

DRAFT

PRODUCTION POLISHING & PLATING CORP (Continued) **1000192947**

Operator Name:	MARIO FICHERA
Operator Type:	Private
Short-Term Generator Activity:	No
Importer Activity:	No
Mixed Waste Generator:	No
Transporter Activity:	No
Transfer Facility Activity:	No
Recycler Activity with Storage:	No
Small Quantity On-Site Burner Exemption:	No
Smelting Melting and Refining Furnace Exemption:	No
Underground Injection Control:	No
Off-Site Waste Receipt:	No
Universal Waste Indicator:	No
Universal Waste Destination Facility:	No
Federal Universal Waste:	No
Active Site Fed-Reg Treatment Storage and Disposal Facility:	Not reported
Active Site Converter Treatment storage and Disposal Facility:	Not reported
Active Site State-Reg Treatment Storage and Disposal Facility:	Not reported
Active Site State-Reg Handler:	---
Federal Facility Indicator:	Not reported
Hazardous Secondary Material Indicator:	NN
Sub-Part K Indicator:	Not reported
Commercial TSD Indicator:	No
Treatment Storage and Disposal Type:	Not reported
2018 GPRA Permit Baseline:	Not on the Baseline
2018 GPRA Renewals Baseline:	Not on the Baseline
Permit Renewals Workload Universe:	Not reported
Permit Workload Universe:	Not reported
Permit Progress Universe:	Not reported
Post-Closure Workload Universe:	Not reported
Closure Workload Universe:	Not reported
202 GPRA Corrective Action Baseline:	No
Corrective Action Workload Universe:	No
Subject to Corrective Action Universe:	No
Non-TSDFs Where RCRA CA has Been Imposed Universe:	No
TSDFs Potentially Subject to CA Under 3004 (u)/(v) Universe:	No
TSDFs Only Subject to CA under Discretionary Auth Universe:	No
Corrective Action Priority Ranking:	No NCAPS ranking
Environmental Control Indicator:	No
Institutional Control Indicator:	No
Human Exposure Controls Indicator:	N/A
Groundwater Controls Indicator:	N/A
Operating TSDF Universe:	Not reported
Full Enforcement Universe:	Not reported
Significant Non-Complier Universe:	No
Unaddressed Significant Non-Complier Universe:	No
Addressed Significant Non-Complier Universe:	No
Significant Non-Complier With a Compliance Schedule Universe:	No
Financial Assurance Required:	Not reported
Handler Date of Last Change:	2015-04-14 00:00:00.0
Recognized Trader-Importer:	No
Recognized Trader-Exporter:	No
Importer of Spent Lead Acid Batteries:	No
Exporter of Spent Lead Acid Batteries:	No
Recycler Activity Without Storage:	Not reported
Manifest Broker:	Not reported
Sub-Part P Indicator:	No

DRAFT

PRODUCTION POLISHING & PLATING CORP (Continued) **1000192947**

Handler - Owner Operator:

Owner/Operator Indicator:	Owner
Owner/Operator Name:	MARIO FICHERA
Legal Status:	Private
Date Became Current:	Not reported
Date Ended Current:	Not reported
Owner/Operator Address:	NOT REQUIRED
Owner/Operator City,State,Zip:	NOT REQUIRED, WY 99999
Owner/Operator Telephone:	212-555-1212
Owner/Operator Telephone Ext:	Not reported
Owner/Operator Fax:	Not reported
Owner/Operator Email:	Not reported

Owner/Operator Indicator:	Operator
Owner/Operator Name:	MARIO FICHERA
Legal Status:	Private
Date Became Current:	Not reported
Date Ended Current:	Not reported
Owner/Operator Address:	NOT REQUIRED
Owner/Operator City,State,Zip:	NOT REQUIRED, WY 99999
Owner/Operator Telephone:	212-555-1212
Owner/Operator Telephone Ext:	Not reported
Owner/Operator Fax:	Not reported
Owner/Operator Email:	Not reported

Owner/Operator Indicator:	Owner
Owner/Operator Name:	MARIO FICHERA
Legal Status:	Private
Date Became Current:	Not reported
Date Ended Current:	Not reported
Owner/Operator Address:	NOT REQUIRED
Owner/Operator City,State,Zip:	NOT REQUIRED, WY 99999
Owner/Operator Telephone:	212-555-1212
Owner/Operator Telephone Ext:	Not reported
Owner/Operator Fax:	Not reported
Owner/Operator Email:	Not reported

Historic Generators:

Receive Date:	1999-07-08 00:00:00.0
Handler Name:	PRODUCTION POLISHING & PLATING CORP
Federal Waste Generator Description:	Not a generator, verified
State District Owner:	NY
Large Quantity Handler of Universal Waste:	No
Recognized Trader Importer:	No
Recognized Trader Exporter:	No
Spent Lead Acid Battery Importer:	No
Spent Lead Acid Battery Exporter:	No
Current Record:	No
Non Storage Recycler Activity:	Not reported
Electronic Manifest Broker:	Not reported

Receive Date:	2006-01-01 00:00:00.0
Handler Name:	PRODUCTION POLISHING & PLATING CORP
Federal Waste Generator Description:	Not a generator, verified
State District Owner:	NY
Large Quantity Handler of Universal Waste:	No

DRAFT

PRODUCTION POLISHING & PLATING CORP (Continued) **1000192947**

Recognized Trader Importer: No
Recognized Trader Exporter: No
Spent Lead Acid Battery Importer: No
Spent Lead Acid Battery Exporter: No
Current Record: No
Non Storage Recycler Activity: Not reported
Electronic Manifest Broker: Not reported

Receive Date: 2007-01-01 00:00:00.0
Handler Name: PRODUCTION POLISHING & PLATING CORP
Federal Waste Generator Description: Not a generator, verified
State District Owner: NY
Large Quantity Handler of Universal Waste: No
Recognized Trader Importer: No
Recognized Trader Exporter: No
Spent Lead Acid Battery Importer: No
Spent Lead Acid Battery Exporter: No
Current Record: Yes
Non Storage Recycler Activity: Not reported
Electronic Manifest Broker: Not reported

Receive Date: 1981-03-11 00:00:00.0
Handler Name: PRODUCTION POLISHING & PLATING CORP
Federal Waste Generator Description: Large Quantity Generator
State District Owner: NY
Large Quantity Handler of Universal Waste: No
Recognized Trader Importer: No
Recognized Trader Exporter: No
Spent Lead Acid Battery Importer: No
Spent Lead Acid Battery Exporter: No
Current Record: No
Non Storage Recycler Activity: Not reported
Electronic Manifest Broker: Not reported

List of NAICS Codes and Descriptions:
NAICS Codes: No NAICS Codes Found

Facility Has Received Notices of Violations:
Violations: No Violations Found

Evaluation Action Summary:
Evaluations: No Evaluations Found

FINDS:
Registry ID: 110004374999

Click Here:

Environmental Interest/Information System:
RCRAInfo is a national information system that supports the Resource Conservation and Recovery Act (RCRA) program through the tracking of events and activities related to facilities that generate, transport, and treat, store, or dispose of hazardous waste. RCRAInfo allows RCRA program staff to track the notification, permit, compliance, and corrective action activities required under RCRA.

DRAFT

PRODUCTION POLISHING & PLATING CORP (Continued) **1000192947**

FIS (New York - Facility Information System) is New York's Department of Environmental Conservation (DEC) information system for tracking environmental facility information found across the State.

Click this hyperlink while viewing on your computer to access additional FINDS: detail in the EDR Site Report.

ECHO:

Envid:	1000192947
Registry ID:	110004374999
DFR URL:	http://echo.epa.gov/detailed-facility-report?fid=110004374999
Name:	PRODUCTION POLISHING & PLATING CORP
Address:	646 BERRIMAN ST
City,State,Zip:	BROOKLYN, NY 11208

L109 **CON EDISON SERVICE BOX: 27549** **RCRA NonGen / NLR** **1017775123**
NNW **LINWOOD ST & LINDEN BLVD** **FINDS** **NYP004529483**
1/8-1/4 **BROOKLYN, NY 11208**
0.138 mi.
728 ft. **Site 8 of 9 in cluster L**

Relative: **Higher**

Actual: **12 ft.**

RCRA NonGen / NLR:

Date Form Received by Agency:	2014-06-13 00:00:00.0
Handler Name:	CON EDISON SERVICE BOX: 27549
Handler Address:	LINWOOD ST & LINDEN BLVD
Handler City,State,Zip:	BROOKLYN, NY 11208
EPA ID:	NYP004529483
Contact Name:	THOMAS TEELING
Contact Address:	Not reported
Contact City,State,Zip:	Not reported
Contact Telephone:	212-460-3770
Contact Fax:	Not reported
Contact Email:	Not reported
Contact Title:	SENIOR SCIENTIST
EPA Region:	02
Land Type:	Private
Federal Waste Generator Description:	Not a generator, verified
Non-Notifier:	Not reported
Biennial Report Cycle:	Not reported
Accessibility:	Not reported
Active Site Indicator:	Not reported
State District Owner:	NY
State District:	NYSDEC R2
Mailing Address:	IRVING PL, 15TH FL NE
Mailing City,State,Zip:	NEW YORK, NY 10003
Owner Name:	Not reported
Owner Type:	Not reported
Operator Name:	Not reported
Operator Type:	Not reported
Short-Term Generator Activity:	No
Importer Activity:	No
Mixed Waste Generator:	No
Transporter Activity:	No
Transfer Facility Activity:	No
Recycler Activity with Storage:	No
Small Quantity On-Site Burner Exemption:	No
Smelting Melting and Refining Furnace Exemption:	No
Underground Injection Control:	No

DRAFT

CON EDISON SERVICE BOX: 27549 (Continued) **1017775123**

Off-Site Waste Receipt:	No
Universal Waste Indicator:	No
Universal Waste Destination Facility:	No
Federal Universal Waste:	No
Active Site Fed-Reg Treatment Storage and Disposal Facility:	Not reported
Active Site Converter Treatment storage and Disposal Facility:	Not reported
Active Site State-Reg Treatment Storage and Disposal Facility:	Not reported
Active Site State-Reg Handler:	---
Federal Facility Indicator:	Not reported
Hazardous Secondary Material Indicator:	NN
Sub-Part K Indicator:	Not reported
Commercial TSD Indicator:	No
Treatment Storage and Disposal Type:	Not reported
2018 GPRA Permit Baseline:	Not on the Baseline
2018 GPRA Renewals Baseline:	Not on the Baseline
Permit Renewals Workload Universe:	Not reported
Permit Workload Universe:	Not reported
Permit Progress Universe:	Not reported
Post-Closure Workload Universe:	Not reported
Closure Workload Universe:	Not reported
202 GPRA Corrective Action Baseline:	No
Corrective Action Workload Universe:	No
Subject to Corrective Action Universe:	No
Non-TSDFs Where RCRA CA has Been Imposed Universe:	No
TSDFs Potentially Subject to CA Under 3004 (u)/(v) Universe:	No
TSDFs Only Subject to CA under Discretionary Auth Universe:	No
Corrective Action Priority Ranking:	No NCAPS ranking
Environmental Control Indicator:	No
Institutional Control Indicator:	No
Human Exposure Controls Indicator:	N/A
Groundwater Controls Indicator:	N/A
Operating TSDF Universe:	Not reported
Full Enforcement Universe:	Not reported
Significant Non-Complier Universe:	No
Unaddressed Significant Non-Complier Universe:	No
Addressed Significant Non-Complier Universe:	No
Significant Non-Complier With a Compliance Schedule Universe:	No
Financial Assurance Required:	Not reported
Handler Date of Last Change:	2015-02-11 11:48:56.0
Recognized Trader-Importer:	No
Recognized Trader-Exporter:	No
Importer of Spent Lead Acid Batteries:	No
Exporter of Spent Lead Acid Batteries:	No
Recycler Activity Without Storage:	Not reported
Manifest Broker:	Not reported
Sub-Part P Indicator:	No

Historic Generators:

Receive Date:	2014-05-13 00:00:00.0
Handler Name: CON EDISON	
Federal Waste Generator Description:	Small Quantity Generator
State District Owner:	NY
Large Quantity Handler of Universal Waste:	No
Recognized Trader Importer:	No
Recognized Trader Exporter:	No
Spent Lead Acid Battery Importer:	No

DRAFT

CON EDISON SERVICE BOX: 27549 (Continued) **1017775123**

Spent Lead Acid Battery Exporter: No
Current Record: No
Non Storage Recycler Activity: Not reported
Electronic Manifest Broker: Not reported

Receive Date: 2014-05-13 00:00:00.0
Handler Name: CON EDISON
Federal Waste Generator Description: Not a generator, verified
State District Owner: NY
Large Quantity Handler of Universal Waste: No
Recognized Trader Importer: No
Recognized Trader Exporter: No
Spent Lead Acid Battery Importer: No
Spent Lead Acid Battery Exporter: No
Current Record: No
Non Storage Recycler Activity: Not reported
Electronic Manifest Broker: Not reported

Receive Date: 2014-06-13 00:00:00.0
Handler Name: CON EDISON SERVICE BOX: 27549
Federal Waste Generator Description: Not a generator, verified
State District Owner: NY
Large Quantity Handler of Universal Waste: No
Recognized Trader Importer: No
Recognized Trader Exporter: No
Spent Lead Acid Battery Importer: No
Spent Lead Acid Battery Exporter: No
Current Record: Yes
Non Storage Recycler Activity: Not reported
Electronic Manifest Broker: Not reported

List of NAICS Codes and Descriptions:
NAICS Codes: No NAICS Codes Found

Facility Has Received Notices of Violations:
Violations: No Violations Found

Evaluation Action Summary:
Evaluations: No Evaluations Found

FINDS:
Registry ID: 110063761166

Click Here:

Environmental Interest/Information System:
RCRAInfo is a national information system that supports the Resource Conservation and Recovery Act (RCRA) program through the tracking of events and activities related to facilities that generate, transport, and treat, store, or dispose of hazardous waste. RCRAInfo allows RCRA program staff to track the notification, permit, compliance, and corrective action activities required under RCRA.

Click this hyperlink while viewing on your computer to access additional FINDS: detail in the EDR Site Report.

DRAFT

110 NNE 1/8-1/4 0.138 mi. 730 ft. **GRILL MASTER INC**
835 SHEPHERD AVE
BROOKLYN, NY 11208

RCRA NonGen / NLR **1000289546**
NY MANIFEST **NYD001792217**

Relative: Higher

Actual: 13 ft.

RCRA NonGen / NLR:

Date Form Received by Agency:		2007-01-01 00:00:00.0
Handler Name:	GRILL MASTER INC	
Handler Address:		835 SHEPHERD AVE
Handler City,State,Zip:		BROOKLYN, NY 11208-5200
EPA ID:		NYD001792217
Contact Name:		Not reported
Contact Address:		SHEPHERD AVE
Contact City,State,Zip:		BROOKLYN, NY 11208
Contact Telephone:		Not reported
Contact Fax:		Not reported
Contact Email:		Not reported
Contact Title:		Not reported
EPA Region:		02
Land Type:		Private
Federal Waste Generator Description:		Not a generator, verified
Non-Notifier:		Not reported
Biennial Report Cycle:		Not reported
Accessibility:		Not reported
Active Site Indicator:		Not reported
State District Owner:		NY
State District:		NYSDEC R2
Mailing Address:		SHEPHERD AVE
Mailing City,State,Zip:		BROOKLYN, NY 11208
Owner Name:		GRILL MASTER INC - HERBERT COHEN
Owner Type:		Private
Operator Name:		MARTY KAY
Operator Type:		Private
Short-Term Generator Activity:		No
Importer Activity:		No
Mixed Waste Generator:		No
Transporter Activity:		No
Transfer Facility Activity:		No
Recycler Activity with Storage:		No
Small Quantity On-Site Burner Exemption:		No
Smelting Melting and Refining Furnace Exemption:		No
Underground Injection Control:		No
Off-Site Waste Receipt:		No
Universal Waste Indicator:		No
Universal Waste Destination Facility:		No
Federal Universal Waste:		No
Active Site Fed-Reg Treatment Storage and Disposal Facility:		Not reported
Active Site Converter Treatment storage and Disposal Facility:		Not reported
Active Site State-Reg Treatment Storage and Disposal Facility:		Not reported
Active Site State-Reg Handler:		---
Federal Facility Indicator:		Not reported
Hazardous Secondary Material Indicator:		NN
Sub-Part K Indicator:		Not reported
Commercial TSD Indicator:		No
Treatment Storage and Disposal Type:		Not reported
2018 GPRA Permit Baseline:		Not on the Baseline
2018 GPRA Renewals Baseline:		Not on the Baseline
Permit Renewals Workload Universe:		Not reported

DRAFT

GRILL MASTER INC (Continued) **1000289546**

Permit Workload Universe:	Not reported
Permit Progress Universe:	Not reported
Post-Closure Workload Universe:	Not reported
Closure Workload Universe:	Not reported
202 GPRA Corrective Action Baseline:	No
Corrective Action Workload Universe:	No
Subject to Corrective Action Universe:	No
Non-TSDFs Where RCRA CA has Been Imposed Universe:	No
TSDFs Potentially Subject to CA Under 3004 (u)/(v) Universe:	No
TSDFs Only Subject to CA under Discretionary Auth Universe:	No
Corrective Action Priority Ranking:	No NCAPS ranking
Environmental Control Indicator:	No
Institutional Control Indicator:	No
Human Exposure Controls Indicator:	N/A
Groundwater Controls Indicator:	N/A
Operating TSDF Universe:	Not reported
Full Enforcement Universe:	Not reported
Significant Non-Complier Universe:	No
Unaddressed Significant Non-Complier Universe:	No
Addressed Significant Non-Complier Universe:	No
Significant Non-Complier With a Compliance Schedule Universe:	No
Financial Assurance Required:	Not reported
Handler Date of Last Change:	2015-04-14 00:00:00.0
Recognized Trader-Importer:	No
Recognized Trader-Exporter:	No
Importer of Spent Lead Acid Batteries:	No
Exporter of Spent Lead Acid Batteries:	No
Recycler Activity Without Storage:	Not reported
Manifest Broker:	Not reported
Sub-Part P Indicator:	No

Hazardous Waste Summary:

Waste Code: D001
Waste Description: IGNITABLE WASTE

Waste Code: D035
Waste Description: METHYL ETHYL KETONE

Waste Code: F003
Waste Description: THE FOLLOWING SPENT NONHALOGENATED SOLVENTS: XYLENE, ACETONE, ETHYL ACETATE, ETHYL BENZENE, ETHYL ETHER, METHYL ISOBUTYL KETONE, N-BUTYL ALCOHOL, CYCLOHEXANONE, AND METHANOL; ALL SPENT SOLVENT MIXTURES/BLENDS CONTAINING, BEFORE USE, ONLY THE ABOVE SPENT NONHALOGENATED SOLVENTS; AND ALL SPENT SOLVENT MIXTURES/BLENDS CONTAINING, BEFORE USE, ONE OR MORE OF THE ABOVE NONHALOGENATED SOLVENTS, AND A TOTAL OF TEN PERCENT OR MORE (BY VOLUME) OF ONE OR MORE OF THOSE SOLVENTS LISTED IN F001, F002, F004, AND F005; AND STILL BOTTOMS FROM THE RECOVERY OF THESE SPENT SOLVENTS AND SPENT SOLVENT MIXTURES.

Waste Code: F005
Waste Description: THE FOLLOWING SPENT NONHALOGENATED SOLVENTS: TOLUENE, METHYL ETHYL KETONE, CARBON DISULFIDE, ISOBUTANOL, PYRIDINE, BENZENE, 2-ETHOXYETHANOL, AND 2-NITROPROPANE; ALL SPENT SOLVENT MIXTURES/BLENDS CONTAINING, BEFORE USE, A TOTAL OF TEN PERCENT OR MORE (BY VOLUME) OF ONE OR MORE OF THE ABOVE NONHALOGENATED SOLVENTS OR THOSE SOLVENTS

DRAFT

GRILL MASTER INC (Continued) **1000289546**

LISTED IN F001, F002, OR F004; AND STILL BOTTOMS FROM THE RECOVERY OF THESE SPENT SOLVENTS AND SPENT SOLVENT MIXTURES.

Waste Code: K078
Waste Description: Not Defined

Handler - Owner Operator:

Owner/Operator Indicator:	Operator
Owner/Operator Name:	MARTY KAY
Legal Status:	Private
Date Became Current:	Not reported
Date Ended Current:	Not reported
Owner/Operator Address:	835 SHEPHERD AVE
Owner/Operator City,State,Zip:	OPERCITY, NY 99999
Owner/Operator Telephone:	212-272-9191
Owner/Operator Telephone Ext:	Not reported
Owner/Operator Fax:	Not reported
Owner/Operator Email:	Not reported

Owner/Operator Indicator:	Owner
Owner/Operator Name:	GRILL MASTER INC - HERBERT COHEN
Legal Status:	Private
Date Became Current:	Not reported
Date Ended Current:	Not reported
Owner/Operator Address:	835 SHEPHERD AVE
Owner/Operator City,State,Zip:	BROOKLYN, NY 11208
Owner/Operator Telephone:	212-272-9191
Owner/Operator Telephone Ext:	Not reported
Owner/Operator Fax:	Not reported
Owner/Operator Email:	Not reported

Owner/Operator Indicator:	Operator
Owner/Operator Name:	MARTY KAY
Legal Status:	Private
Date Became Current:	Not reported
Date Ended Current:	Not reported
Owner/Operator Address:	835 SHEPHERD AVE
Owner/Operator City,State,Zip:	OPERCITY, NY 99999
Owner/Operator Telephone:	212-272-9191
Owner/Operator Telephone Ext:	Not reported
Owner/Operator Fax:	Not reported
Owner/Operator Email:	Not reported

Owner/Operator Indicator:	Owner
Owner/Operator Name:	GRILL MASTER INC - HERBERT COHEN
Legal Status:	Private
Date Became Current:	Not reported
Date Ended Current:	Not reported
Owner/Operator Address:	835 SHEPHERD AVE
Owner/Operator City,State,Zip:	BROOKLYN, NY 11208
Owner/Operator Telephone:	212-272-9191
Owner/Operator Telephone Ext:	Not reported
Owner/Operator Fax:	Not reported
Owner/Operator Email:	Not reported

Historic Generators:

DRAFT

GRILL MASTER INC (Continued) **1000289546**

Receive Date:	1980-11-19 00:00:00.0
Handler Name: GRILL MASTER INC	
Federal Waste Generator Description:	Not a generator, verified
State District Owner:	NY
Large Quantity Handler of Universal Waste:	No
Recognized Trader Importer:	No
Recognized Trader Exporter:	No
Spent Lead Acid Battery Importer:	No
Spent Lead Acid Battery Exporter:	No
Current Record:	No
Non Storage Recycler Activity:	Not reported
Electronic Manifest Broker:	Not reported

Receive Date:	1999-07-08 00:00:00.0
Handler Name: GRILL MASTER INC	
Federal Waste Generator Description:	Not a generator, verified
State District Owner:	NY
Large Quantity Handler of Universal Waste:	No
Recognized Trader Importer:	No
Recognized Trader Exporter:	No
Spent Lead Acid Battery Importer:	No
Spent Lead Acid Battery Exporter:	No
Current Record:	No
Non Storage Recycler Activity:	Not reported
Electronic Manifest Broker:	Not reported

Receive Date:	2006-01-01 00:00:00.0
Handler Name: GRILL MASTER INC	
Federal Waste Generator Description:	Not a generator, verified
State District Owner:	NY
Large Quantity Handler of Universal Waste:	No
Recognized Trader Importer:	No
Recognized Trader Exporter:	No
Spent Lead Acid Battery Importer:	No
Spent Lead Acid Battery Exporter:	No
Current Record:	No
Non Storage Recycler Activity:	Not reported
Electronic Manifest Broker:	Not reported

Receive Date:	2007-01-01 00:00:00.0
Handler Name: GRILL MASTER INC	
Federal Waste Generator Description:	Not a generator, verified
State District Owner:	NY
Large Quantity Handler of Universal Waste:	No
Recognized Trader Importer:	No
Recognized Trader Exporter:	No
Spent Lead Acid Battery Importer:	No
Spent Lead Acid Battery Exporter:	No
Current Record:	Yes
Non Storage Recycler Activity:	Not reported
Electronic Manifest Broker:	Not reported

Receive Date:	1994-03-01 00:00:00.0
Handler Name: GRILL MASTER INC	
Federal Waste Generator Description:	Small Quantity Generator
State District Owner:	NY
Large Quantity Handler of Universal Waste:	No

DRAFT

GRILL MASTER INC (Continued) **1000289546**

Recognized Trader Importer: No
Recognized Trader Exporter: No
Spent Lead Acid Battery Importer: No
Spent Lead Acid Battery Exporter: No
Current Record: No
Non Storage Recycler Activity: Not reported
Electronic Manifest Broker: Not reported

List of NAICS Codes and Descriptions:
NAICS Code: 331316
NAICS Description: ALUMINUM EXTRUDED PRODUCT MANUFACTURING

NAICS Code: 332323
NAICS Description: ORNAMENTAL AND ARCHITECTURAL METAL WORK MANUFACTURING

Facility Has Received Notices of Violation:
Found Violation: No
Agency Which Determined Violation: Not reported
Violation Short Description: Not reported
Date Violation was Determined: Not reported
Actual Return to Compliance Date: Not reported
Return to Compliance Qualifier: Not reported
Violation Responsible Agency: Not reported
Scheduled Compliance Date: Not reported
Enforcement Identifier: Not reported
Date of Enforcement Action: Not reported
Enforcement Responsible Agency: Not reported
Enforcement Docket Number: Not reported
Enforcement Attorney: Not reported
Corrective Action Component: Not reported
Appeal Initiated Date: Not reported
Appeal Resolution Date: Not reported
Disposition Status Date: Not reported
Disposition Status: Not reported
Disposition Status Description: Not reported
Consent/Final Order Sequence Number: Not reported
Consent/Final Order Respondent Name: Not reported
Consent/Final Order Lead Agency: Not reported
Enforcement Type: Not reported
Enforcement Responsible Person: Not reported
Enforcement Responsible Sub-Organization: Not reported
SEP Sequence Number: Not reported
SEP Expenditure Amount: Not reported
SEP Scheduled Completion Date: Not reported
SEP Actual Date: Not reported
SEP Defaulted Date: Not reported
SEP Type: Not reported
SEP Type Description: Not reported
Proposed Amount: Not reported
Final Monetary Amount: Not reported
Paid Amount: Not reported
Final Count: Not reported
Final Amount: Not reported

Found Violation: Yes
Agency Which Determined Violation: State

DRAFT

GRILL MASTER INC (Continued) **1000289546**

Violation Short Description:	Generators - General
Date Violation was Determined:	1984-07-06 00:00:00.0
Actual Return to Compliance Date:	1985-07-09 00:00:00.0
Return to Compliance Qualifier:	Observed
Violation Responsible Agency:	State
Scheduled Compliance Date:	1985-07-07 00:00:00.0
Enforcement Identifier:	001
Date of Enforcement Action:	1985-06-07 00:00:00.0
Enforcement Responsible Agency:	State
Enforcement Docket Number:	Not reported
Enforcement Attorney:	Not reported
Corrective Action Component:	No
Appeal Initiated Date:	Not reported
Appeal Resolution Date:	Not reported
Disposition Status Date:	Not reported
Disposition Status:	Not reported
Disposition Status Description:	Not reported
Consent/Final Order Sequence Number:	Not reported
Consent/Final Order Respondent Name:	Not reported
Consent/Final Order Lead Agency:	Not reported
Enforcement Type:	WRITTEN INFORMAL
Enforcement Responsible Person:	NYDEC
Enforcement Responsible Sub-Organization:	Not reported
SEP Sequence Number:	Not reported
SEP Expenditure Amount:	Not reported
SEP Scheduled Completion Date:	Not reported
SEP Actual Date:	Not reported
SEP Defaulted Date:	Not reported
SEP Type:	Not reported
SEP Type Description:	Not reported
Proposed Amount:	Not reported
Final Monetary Amount:	Not reported
Paid Amount:	Not reported
Final Count:	Not reported
Final Amount:	Not reported

Evaluation Action Summary:

Evaluation Date:	1984-11-23 00:00:00.0
Evaluation Responsible Agency:	State
Found Violation:	No
Evaluation Type Description:	NON-FINANCIAL RECORD REVIEW
Evaluation Responsible Person Identifier:	Not reported
Evaluation Responsible Sub-Organization:	Not reported
Actual Return to Compliance Date:	Not reported
Scheduled Compliance Date:	Not reported
Date of Request:	Not reported
Date Response Received:	Not reported
Request Agency:	Not reported
Former Citation:	Not reported

Evaluation Date:	1984-07-06 00:00:00.0
Evaluation Responsible Agency:	State
Found Violation:	Yes
Evaluation Type Description:	COMPLIANCE EVALUATION INSPECTION ON-SITE
Evaluation Responsible Person Identifier:	Not reported
Evaluation Responsible Sub-Organization:	Not reported
Actual Return to Compliance Date:	1985-07-09 00:00:00.0

DRAFT

GRILL MASTER INC (Continued) **1000289546**

Scheduled Compliance Date:	1985-07-07 00:00:00.0
Date of Request:	Not reported
Date Response Received:	Not reported
Request Agency:	Not reported
Former Citation:	Not reported

NY MANIFEST:

Name:	GRILLMASTER INC
Address:	835 SHEPHERD AVE
City,State,Zip:	BROOKLYN, NY 11208-5200
Country:	USA
EPA ID:	NYD001792217
Facility Status:	Not reported
Location Address 1:	835 SHEPHERD AVE
Code:	BP
Location Address 2:	Not reported
Total Tanks:	Not reported
Location City:	BROOKLYN
Location State:	NY
Location Zip:	11208
Location Zip 4:	Not reported

NY MANIFEST:

EPAID:	NYD001792217
Mailing Name:	GRILLMASTER INC
Mailing Contact:	SHERMAN MOSS
Mailing Address 1:	835 SHEPHERD AVE
Mailing Address 2:	Not reported
Mailing City:	BROOKLYN
Mailing State:	NY
Mailing Zip:	11208
Mailing Zip 4:	Not reported
Mailing Country:	USA
Mailing Phone:	7182729191

NY MANIFEST:

Document ID:	NJA1886127
Manifest Status:	C
seq:	Not reported
Year:	1994
Trans1 State ID:	10339
Trans2 State ID:	Not reported
Generator Ship Date:	03/30/1994
Trans1 Recv Date:	03/30/1994
Trans2 Recv Date:	/ /
TSD Site Recv Date:	03/31/1994
Part A Recv Date:	/ /

DRAFT

GRILL MASTER INC (Continued) **1000289546**

Part B Recv Date:	04/12/1994
Generator EPA ID:	NYD001792217
Trans1 EPA ID:	NJD986608941
Trans2 EPA ID:	Not reported
TSDF ID 1:	NJD002454544
TSDF ID 2:	Not reported
Manifest Tracking Number:	Not reported
Import Indicator:	Not reported
Export Indicator:	Not reported
Discr Quantity Indicator:	Not reported
Discr Type Indicator:	Not reported
Discr Residue Indicator:	Not reported
Discr Partial Reject Indicator:	Not reported
Discr Full Reject Indicator:	Not reported
Manifest Ref Number:	Not reported
Alt Facility RCRA ID:	Not reported
Alt Facility Sign Date:	Not reported
MGMT Method Type Code:	Not reported
Waste Code:	F003 - UNKNOWN
Waste Code:	Not reported
Waste Code:	Not reported
Waste Code:	Not reported
Waste Code:	Not reported
Waste Code:	Not reported
Quantity:	00160
Units:	G - Gallons (liquids only)* (8.3 pounds)
Number of Containers:	001
Container Type:	TT - Cargo tank, tank trucks
Handling Method:	R Material recovery of more than 75 percent of the total material.
Specific Gravity:	100

P111 **NYCHA - BOULEVARD HOUSES** **RCRA NonGen / NLR** **1004570774**
WNW **812 ASHFORD ST** **ICIS** **NYD986870525**
1/8-1/4 **BROOKLYN, NY 11207** **US AIRS**
0.139 mi. **FINDS**
734 ft. **Site 3 of 5 in cluster P** **NY MANIFEST**

Relative: **Higher**
Actual: **12 ft.**

RCRA NonGen / NLR:

Date Form Received by Agency:	2007-01-01 00:00:00.0
Handler Name:	NYCHA - BOULEVARD HOUSES
Handler Address:	812 ASHFORD ST
Handler City,State,Zip:	BROOKLYN, NY 11207
EPA ID:	NYD986870525
Contact Name:	FRANK OCELLO
Contact Address:	BROADWAY
Contact City,State,Zip:	NEW YORK, NY 10007-2516
Contact Telephone:	212-306-3229
Contact Fax:	Not reported
Contact Email:	Not reported
Contact Title:	Not reported
EPA Region:	02
Land Type:	Municipal
Federal Waste Generator Description:	Not a generator, verified
Non-Notifier:	Not reported
Biennial Report Cycle:	Not reported
Accessibility:	Not reported
Active Site Indicator:	Not reported

DRAFT

NYCHA - BOULEVARD HOUSES (Continued) **1004570774**

State District Owner:	NY
State District:	NYSDEC R2
Mailing Address:	BROADWAY
Mailing City,State,Zip:	NEW YORK, NY 10007-2516
Owner Name:	NYC HOUSING AUTHORITY
Owner Type:	Municipal
Operator Name:	NYC HOUSING AUTHORITY
Operator Type:	Municipal
Short-Term Generator Activity:	No
Importer Activity:	No
Mixed Waste Generator:	No
Transporter Activity:	No
Transfer Facility Activity:	No
Recycler Activity with Storage:	No
Small Quantity On-Site Burner Exemption:	No
Smelting Melting and Refining Furnace Exemption:	No
Underground Injection Control:	No
Off-Site Waste Receipt:	No
Universal Waste Indicator:	No
Universal Waste Destination Facility:	No
Federal Universal Waste:	No
Active Site Fed-Reg Treatment Storage and Disposal Facility:	Not reported
Active Site Converter Treatment storage and Disposal Facility:	Not reported
Active Site State-Reg Treatment Storage and Disposal Facility:	Not reported
Active Site State-Reg Handler:	---
Federal Facility Indicator:	Not reported
Hazardous Secondary Material Indicator:	NN
Sub-Part K Indicator:	Not reported
Commercial TSD Indicator:	No
Treatment Storage and Disposal Type:	Not reported
2018 GPRA Permit Baseline:	Not on the Baseline
2018 GPRA Renewals Baseline:	Not on the Baseline
Permit Renewals Workload Universe:	Not reported
Permit Workload Universe:	Not reported
Permit Progress Universe:	Not reported
Post-Closure Workload Universe:	Not reported
Closure Workload Universe:	Not reported
202 GPRA Corrective Action Baseline:	No
Corrective Action Workload Universe:	No
Subject to Corrective Action Universe:	No
Non-TSDFs Where RCRA CA has Been Imposed Universe:	No
TSDFs Potentially Subject to CA Under 3004 (u)/(v) Universe:	No
TSDFs Only Subject to CA under Discretionary Auth Universe:	No
Corrective Action Priority Ranking:	No NCAPS ranking
Environmental Control Indicator:	No
Institutional Control Indicator:	No
Human Exposure Controls Indicator:	N/A
Groundwater Controls Indicator:	N/A
Operating TSDF Universe:	Not reported
Full Enforcement Universe:	Not reported
Significant Non-Complier Universe:	No
Unaddressed Significant Non-Complier Universe:	No
Addressed Significant Non-Complier Universe:	No
Significant Non-Complier With a Compliance Schedule Universe:	No
Financial Assurance Required:	Not reported
Handler Date of Last Change:	2015-04-14 00:00:00.0
Recognized Trader-Importer:	No

DRAFT

NYCHA - BOULEVARD HOUSES (Continued) **1004570774**

Recognized Trader-Exporter:	No
Importer of Spent Lead Acid Batteries:	No
Exporter of Spent Lead Acid Batteries:	No
Recycler Activity Without Storage:	Not reported
Manifest Broker:	Not reported
Sub-Part P Indicator:	No

Hazardous Waste Summary:

Waste Code:	U240
Waste Description:	2,4-D, SALTS & ESTERS (OR) ACETIC ACID, (2,4-DICHLOROPHENOXY)-, SALTS & ESTERS (OR) DICHLOROPHENOXYACETIC ACID 2,4-D

Handler - Owner Operator:

Owner/Operator Indicator:	Operator
Owner/Operator Name:	NYC HOUSING AUTHORITY
Legal Status:	Municipal
Date Became Current:	Not reported
Date Ended Current:	Not reported
Owner/Operator Address:	250 BROADWAY
Owner/Operator City,State,Zip:	NEW YORK, NY 10007-2516
Owner/Operator Telephone:	212-306-3229
Owner/Operator Telephone Ext:	Not reported
Owner/Operator Fax:	Not reported
Owner/Operator Email:	Not reported

Owner/Operator Indicator:	Owner
Owner/Operator Name:	NYC HOUSING AUTHORITY
Legal Status:	Municipal
Date Became Current:	Not reported
Date Ended Current:	Not reported
Owner/Operator Address:	250 BROADWAY
Owner/Operator City,State,Zip:	NEW YORK, NY 10007-2516
Owner/Operator Telephone:	212-306-3229
Owner/Operator Telephone Ext:	Not reported
Owner/Operator Fax:	Not reported
Owner/Operator Email:	Not reported

Owner/Operator Indicator:	Owner
Owner/Operator Name:	NYC HOUSING AUTHORITY
Legal Status:	Municipal
Date Became Current:	Not reported
Date Ended Current:	Not reported
Owner/Operator Address:	250 BROADWAY
Owner/Operator City,State,Zip:	NEW YORK, NY 10007-2516
Owner/Operator Telephone:	212-306-3229
Owner/Operator Telephone Ext:	Not reported
Owner/Operator Fax:	Not reported
Owner/Operator Email:	Not reported

Historic Generators:

Receive Date:	2006-01-01 00:00:00.0
Handler Name:	NYCHA - BOULEVARD HOUSES
Federal Waste Generator Description:	Not a generator, verified
State District Owner:	NY
Large Quantity Handler of Universal Waste:	No

DRAFT

NYCHA - BOULEVARD HOUSES (Continued) **1004570774**

Recognized Trader Importer: No
Recognized Trader Exporter: No
Spent Lead Acid Battery Importer: No
Spent Lead Acid Battery Exporter: No
Current Record: No
Non Storage Recycler Activity: Not reported
Electronic Manifest Broker: Not reported

Receive Date: 2007-01-01 00:00:00.0
Handler Name: NYCHA - BOULEVARD HOUSES
Federal Waste Generator Description: Not a generator, verified
State District Owner: NY
Large Quantity Handler of Universal Waste: No
Recognized Trader Importer: No
Recognized Trader Exporter: No
Spent Lead Acid Battery Importer: No
Spent Lead Acid Battery Exporter: No
Current Record: Yes
Non Storage Recycler Activity: Not reported
Electronic Manifest Broker: Not reported

Receive Date: 1998-09-04 00:00:00.0
Handler Name: NYCHA - BOULEVARD HOUSES
Federal Waste Generator Description: Conditionally Exempt Small Quantity Generator
State District Owner: NY
Large Quantity Handler of Universal Waste: No
Recognized Trader Importer: No
Recognized Trader Exporter: No
Spent Lead Acid Battery Importer: No
Spent Lead Acid Battery Exporter: No
Current Record: No
Non Storage Recycler Activity: Not reported
Electronic Manifest Broker: Not reported

List of NAICS Codes and Descriptions:
NAICS Codes: No NAICS Codes Found

Facility Has Received Notices of Violations:
Violations: No Violations Found

Evaluation Action Summary:
Evaluations: No Evaluations Found

ICIS:
Enforcement Action ID: NY000A0000261050035800003
FRS ID: 110001589996
Action Name: NYC-HA BOULEVARD HOUSE 360470007700003
Facility Name: NYC-HA BOULEVARD HOUSE
Facility Address: 812 ASHFORD STREET
BROOKLYN, NY 11207
Enforcement Action Type: Administrative Order
Facility County: KINGS
Program System Acronym: AIR
Enforcement Action Forum Desc: Administrative - Formal

DRAFT

NYCHA - BOULEVARD HOUSES (Continued) **1004570774**

EA Type Code:	SCAAAO
Facility SIC Code:	6513
Federal Facility ID:	Not reported
Latitude in Decimal Degrees:	40.662329
Longitude in Decimal Degrees:	-73.880517
Permit Type Desc:	Not reported
Program System Acronym:	NY0000002610500358
Facility NAICS Code:	531110
Tribal Land Code:	Not reported
Enforcement Action ID:	02-000F000360470007700002
FRS ID:	110001589996
Action Name:	NYC-HA BOULEVARD HOUSE 360470007700002
Facility Name:	NYC-HA BOULEVARD HOUSE
Facility Address:	812 ASHFORD STREET BROOKLYN, NY 11207
Enforcement Action Type:	Notice of Violation
Facility County:	KINGS
Program System Acronym:	AIR
Enforcement Action Forum Desc:	Administrative - Informal
EA Type Code:	NOV
Facility SIC Code:	6513
Federal Facility ID:	Not reported
Latitude in Decimal Degrees:	40.662329
Longitude in Decimal Degrees:	-73.880517
Permit Type Desc:	Not reported
Program System Acronym:	NY0000002610500358
Facility NAICS Code:	531110
Tribal Land Code:	Not reported

US AIRS (AFS):

Envid:	1004570774
Region Code:	02
County Code:	NY047
Programmatic ID:	AIR NY0000002610500358
Facility Registry ID:	110001589996
D and B Number:	Not reported
Facility Site Name:	NYC-HA BOULEVARD HOUSE
Primary SIC Code:	6513
NAICS Code:	531110
Default Air Classification Code:	SMI
Facility Type of Ownership Code:	POF
Air CMS Category Code:	Not reported
HPV Status:	Not reported

US AIRS (AFS):

Region Code:	02
Programmatic ID:	AIR NY0000002610500358
Facility Registry ID:	110001589996
Air Operating Status Code:	OPR
Default Air Classification Code:	SMI
Air Program:	State Implementation Plan for National Primary and Secondary Ambient Air Quality Standards
Activity Date:	1982-01-01 00:00:00
Activity Status Date:	Not reported
Activity Group:	Compliance Monitoring
Activity Type:	Inspection/Evaluation

DRAFT

NYCHA - BOULEVARD HOUSES (Continued) **1004570774**

Activity Status: Not reported

Region Code: 02
Programmatic ID: AIR NY0000002610500358
Facility Registry ID: 110001589996
Air Operating Status Code: OPR
Default Air Classification Code: SMI
Air Program: State Implementation Plan for National Primary and Secondary Ambient Air Quality Standards
Activity Date: 1982-11-12 00:00:00
Activity Status Date: Not reported
Activity Group: Compliance Monitoring
Activity Type: Inspection/Evaluation
Activity Status: Not reported

Region Code: 02
Programmatic ID: AIR NY0000002610500358
Facility Registry ID: 110001589996
Air Operating Status Code: OPR
Default Air Classification Code: SMI
Air Program: State Implementation Plan for National Primary and Secondary Ambient Air Quality Standards
Activity Date: 1985-03-15 00:00:00
Activity Status Date: Not reported
Activity Group: Compliance Monitoring
Activity Type: Inspection/Evaluation
Activity Status: Not reported

Region Code: 02
Programmatic ID: AIR NY0000002610500358
Facility Registry ID: 110001589996
Air Operating Status Code: OPR
Default Air Classification Code: SMI
Air Program: State Implementation Plan for National Primary and Secondary Ambient Air Quality Standards
Activity Date: 1987-01-07 00:00:00
Activity Status Date: Not reported
Activity Group: Compliance Monitoring
Activity Type: Inspection/Evaluation
Activity Status: Not reported

Region Code: 02
Programmatic ID: AIR NY0000002610500358
Facility Registry ID: 110001589996
Air Operating Status Code: OPR
Default Air Classification Code: SMI
Air Program: State Implementation Plan for National Primary and Secondary Ambient Air Quality Standards
Activity Date: 1987-10-19 00:00:00
Activity Status Date: Not reported
Activity Group: Compliance Monitoring
Activity Type: Inspection/Evaluation
Activity Status: Not reported

Region Code: 02
Programmatic ID: AIR NY0000002610500358
Facility Registry ID: 110001589996
Air Operating Status Code: OPR
Default Air Classification Code: SMI
Air Program: State Implementation Plan for National Primary and Secondary Ambient Air Quality Standards
Activity Date: 1988-10-28 00:00:00

DRAFT

NYCHA - BOULEVARD HOUSES (Continued) **1004570774**

Activity Status Date: Not reported
Activity Group: Compliance Monitoring
Activity Type: Inspection/Evaluation
Activity Status: Not reported

Region Code: 02
Programmatic ID: AIR NY0000002610500358
Facility Registry ID: 110001589996
Air Operating Status Code: OPR
Default Air Classification Code: SMI
Air Program: State Implementation Plan for National Primary and Secondary Ambient Air Quality Standards
Activity Date: 1982-06-11 00:00:00
Activity Status Date: 1982-06-11 00:00:00
Activity Group: Enforcement Action
Activity Type: Administrative - Formal
Activity Status: Final Order Issued

Region Code: 02
Programmatic ID: AIR NY0000002610500358
Facility Registry ID: 110001589996
Air Operating Status Code: OPR
Default Air Classification Code: SMI
Air Program: State Implementation Plan for National Primary and Secondary Ambient Air Quality Standards
Activity Date: 1982-04-23 00:00:00
Activity Status Date: 1982-04-23 00:00:00
Activity Group: Enforcement Action
Activity Type: Administrative - Informal
Activity Status: Achieved

FINDS:
Registry ID: 110001589996

Click Here:

Environmental Interest/Information System:
AFS (Aerometric Information Retrieval System (AIRS) Facility Subsystem) replaces the former Compliance Data System (CDS), the National Emission Data System (NEDS), and the Storage and Retrieval of Aerometric Data (SAROAD). AIRS is the national repository for information concerning airborne pollution in the United States. AFS is used to track emissions and compliance data from industrial plants. AFS data are utilized by states to prepare State Implementation Plans to comply with regulatory programs and by EPA as an input for the estimation of total national emissions. AFS is undergoing a major redesign to support facility operating permits required under Title V of the Clean Air Act.
AIR SYNTHETIC MINOR
RCRAInfo is a national information system that supports the Resource Conservation and Recovery Act (RCRA) program through the tracking of events and activities related to facilities that generate, transport, and treat, store, or dispose of hazardous waste. RCRAInfo allows RCRA program staff to track the notification, permit, compliance, and corrective action activities required under RCRA.

Click this hyperlink while viewing on your computer to access additional FINDS: detail in the EDR Site Report.

DRAFT

NYCHA - BOULEVARD HOUSES (Continued) **1004570774**

NY MANIFEST:

Name:	NYC HOUSING AUTHORITY
Address:	812 ASHFORD ST
City,State,Zip:	BROOKLYN, NY 11207
Country:	USA
EPA ID:	NYD986870525
Facility Status:	Not reported
Location Address 1:	812 ASHFORD ST
Code:	BP
Location Address 2:	Not reported
Total Tanks:	Not reported
Location City:	NEW YORK
Location State:	NY
Location Zip:	10010
Location Zip 4:	Not reported

NY MANIFEST:

EPAID:	NYD986870525
Mailing Name:	NYC HOUSING AUTHORITY
Mailing Contact:	RAY VELEZ
Mailing Address 1:	250 BROADWAY
Mailing Address 2:	Not reported
Mailing City:	NEW YORK
Mailing State:	NY
Mailing Zip:	10007
Mailing Zip 4:	Not reported
Mailing Country:	USA
Mailing Phone:	2123063142

NY MANIFEST:

Document ID:	NJA2987523
Manifest Status:	Not reported
seq:	01
Year:	1998
Trans1 State ID:	S5811
Trans2 State ID:	Not reported
Generator Ship Date:	09/04/1998
Trans1 Recv Date:	09/04/1998
Trans2 Recv Date:	Not reported
TSD Site Recv Date:	09/04/1998
Part A Recv Date:	Not reported
Part B Recv Date:	Not reported
Generator EPA ID:	NYD986870525
Trans1 EPA ID:	NJ0000027193
Trans2 EPA ID:	Not reported
TSDF ID 1:	NJD002200046
TSDF ID 2:	Not reported
Manifest Tracking Number:	Not reported
Import Indicator:	Not reported
Export Indicator:	Not reported
Discr Quantity Indicator:	Not reported
Discr Type Indicator:	Not reported
Discr Residue Indicator:	Not reported
Discr Partial Reject Indicator:	Not reported
Discr Full Reject Indicator:	Not reported
Manifest Ref Number:	Not reported
Alt Facility RCRA ID:	Not reported

DRAFT

NYCHA - BOULEVARD HOUSES (Continued) **1004570774**

Alt Facility Sign Date:	Not reported
MGMT Method Type Code:	Not reported
Waste Code:	U240 - 2,4 D,SALTS + ESTERS
Waste Code:	Not reported
Waste Code:	Not reported
Waste Code:	Not reported
Waste Code:	Not reported
Waste Code:	Not reported
Quantity:	00055
Units:	G - Gallons (liquids only)* (8.3 pounds)
Number of Containers:	001
Container Type:	DM - Metal drums, barrels
Handling Method:	B Incineration, heat recovery, burning.
Specific Gravity:	01.00

L112 **ESSEX TERRACE** **NY UST** **U001832713**
NNW **2305 LINDEN BLVD** **N/A**
1/8-1/4 **BROOKLYN, NY 11208**
0.143 mi.
754 ft. **Site 9 of 9 in cluster L**

Relative:
Higher

Actual:
13 ft.

UST:

Name:	ESSEX TERRACE
Address:	2305 LINDEN BLVD
City,State,Zip:	BROOKLYN, NY 11208
Id/Status:	2-098175 / Unregulated/Closed
Program Type:	PBS
Region:	STATE
DEC Region:	2
Expiration Date:	N/A
UTM X:	594814.67634
UTM Y:	4502077.65082
Site Type:	Apartment Building/Office Building

Affiliation Records:

Site Id:	2847
Affiliation Type:	Facility Owner
Company Name:	ESSEX TERRACE INC
Contact Type:	AGENT
Contact Name:	KENNETH COHEN
Address1:	221-10 JAMAICA AVENUE
Address2:	Not reported
City:	QUEENS
State:	NY
Zip Code:	11428
Country Code:	001
Phone:	(718) 272-4433
EMail:	Not reported
Fax Number:	Not reported
Modified By:	MFLEONAR
Date Last Modified:	2017-11-01

Site Id:	2847
Affiliation Type:	Mail Contact
Company Name:	ESSEX TERRACE INC.
Contact Type:	Not reported
Contact Name:	Not reported

DRAFT

ESSEX TERRACE (Continued) **U001832713**

Address1:	221-10 JAMAICA AVENUE
Address2:	Not reported
City:	QUEENS
State:	NY
Zip Code:	11428
Country Code:	001
Phone:	(718) 272-4433
EMail:	ANTHONY.GOMEZ@SHINDAMGTCORP.COM
Fax Number:	Not reported
Modified By:	MFLEONAR
Date Last Modified:	2017-11-01

Site Id:	2847
Affiliation Type:	Facility Operator
Company Name:	ESSEX TERRACE
Contact Type:	Not reported
Contact Name:	DANIEL HAGLEY
Address1:	Not reported
Address2:	Not reported
City:	Not reported
State:	NN
Zip Code:	Not reported
Country Code:	001
Phone:	(718) 272-4433
EMail:	Not reported
Fax Number:	Not reported
Modified By:	TRANSLAT
Date Last Modified:	2004-03-04

Site Id:	2847
Affiliation Type:	Emergency Contact
Company Name:	ESSEX TERRACE INC
Contact Type:	Not reported
Contact Name:	SHINDA MANAGEMENT CORP.
Address1:	Not reported
Address2:	Not reported
City:	Not reported
State:	NN
Zip Code:	Not reported
Country Code:	999
Phone:	(718) 740-0416
EMail:	Not reported
Fax Number:	Not reported
Modified By:	MFLEONAR
Date Last Modified:	2017-11-01

Tank Info:

Tank Number:	001
Tank ID:	5181
Tank Status:	Closed - In Place
Material Name:	Closed - In Place
Capacity Gallons:	5000
Install Date:	01/01/1968
Date Tank Closed:	08/28/2017
Registered:	True
Tank Location:	Underground

DRAFT

ESSEX TERRACE (Continued) **U001832713**

Tank Type: Steel/carbon steel
Material Code: 0001
Common Name of Substance: #2 Fuel Oil (On-Site Consumption)

Tightness Test Method: 21
Date Test: 08/28/2017
Next Test Date: Not reported
Pipe Model: Not reported
Modified By: MFLEONAR
Last Modified: 11/01/2017

Equipment Records:

B00 - Tank External Protection - None
C00 - Pipe Location - No Piping
F00 - Pipe External Protection - None
I04 - Overfill - Product Level Gauge (A/G)
G03 - Tank Secondary Containment - Vault (w/o access)
H00 - Tank Leak Detection - None
L09 - Piping Leak Detection - Exempt Suction Piping
A00 - Tank Internal Protection - None
D01 - Pipe Type - Steel/Carbon Steel/Iron
J02 - Dispenser - Suction Dispenser

Q113 **BELL ATLANTIC - TRG** **RCRA NonGen / NLR** **1004761062**
ESE **506 COZINE AVE** **FINDS** **NYR000072371**
1/8-1/4 **BROOKLYN, NY 11207** **ECHO**
0.143 mi.
757 ft. **Site 1 of 3 in cluster Q**

Relative: **Higher**

Actual: **12 ft.**

RCRA NonGen / NLR:

Date Form Received by Agency:	2007-01-01 00:00:00.0
Handler Name:	BELL ATLANTIC - TRG
Handler Address:	506 COZINE AVE
Handler City,State,Zip:	BROOKLYN, NY 11207
EPA ID:	NYR000072371
Contact Name:	JOHN QUATRALE
Contact Address:	E 37TH ST
Contact City,State,Zip:	NEW YORK, NY 10016
Contact Telephone:	212-338-7141
Contact Fax:	Not reported
Contact Email:	Not reported
Contact Title:	Not reported
EPA Region:	02
Land Type:	Private
Federal Waste Generator Description:	Not a generator, verified
Non-Notifier:	Not reported
Biennial Report Cycle:	Not reported
Accessibility:	Not reported
Active Site Indicator:	Not reported
State District Owner:	NY
State District:	NYSDEC R2
Mailing Address:	E 37TH ST
Mailing City,State,Zip:	NEW YORK, NY 10016
Owner Name:	BELL ATLANTIC - TRG
Owner Type:	Private
Operator Name:	BELL ATLANTIC - TRG
Operator Type:	Private
Short-Term Generator Activity:	No

DRAFT

BELL ATLANTIC - TRG (Continued) **1004761062**

Importer Activity:	No
Mixed Waste Generator:	No
Transporter Activity:	No
Transfer Facility Activity:	No
Recycler Activity with Storage:	No
Small Quantity On-Site Burner Exemption:	No
Smelting Melting and Refining Furnace Exemption:	No
Underground Injection Control:	No
Off-Site Waste Receipt:	No
Universal Waste Indicator:	No
Universal Waste Destination Facility:	No
Federal Universal Waste:	No
Active Site Fed-Reg Treatment Storage and Disposal Facility:	Not reported
Active Site Converter Treatment storage and Disposal Facility:	Not reported
Active Site State-Reg Treatment Storage and Disposal Facility:	Not reported
Active Site State-Reg Handler:	---
Federal Facility Indicator:	Not reported
Hazardous Secondary Material Indicator:	NN
Sub-Part K Indicator:	Not reported
Commercial TSD Indicator:	No
Treatment Storage and Disposal Type:	Not reported
2018 GPRA Permit Baseline:	Not on the Baseline
2018 GPRA Renewals Baseline:	Not on the Baseline
Permit Renewals Workload Universe:	Not reported
Permit Workload Universe:	Not reported
Permit Progress Universe:	Not reported
Post-Closure Workload Universe:	Not reported
Closure Workload Universe:	Not reported
202 GPRA Corrective Action Baseline:	No
Corrective Action Workload Universe:	No
Subject to Corrective Action Universe:	No
Non-TSDFs Where RCRA CA has Been Imposed Universe:	No
TSDFs Potentially Subject to CA Under 3004 (u)/(v) Universe:	No
TSDFs Only Subject to CA under Discretionary Auth Universe:	No
Corrective Action Priority Ranking:	No NCAPS ranking
Environmental Control Indicator:	No
Institutional Control Indicator:	No
Human Exposure Controls Indicator:	N/A
Groundwater Controls Indicator:	N/A
Operating TSDF Universe:	Not reported
Full Enforcement Universe:	Not reported
Significant Non-Complier Universe:	No
Unaddressed Significant Non-Complier Universe:	No
Addressed Significant Non-Complier Universe:	No
Significant Non-Complier With a Compliance Schedule Universe:	No
Financial Assurance Required:	Not reported
Handler Date of Last Change:	2015-04-14 00:00:00.0
Recognized Trader-Importer:	No
Recognized Trader-Exporter:	No
Importer of Spent Lead Acid Batteries:	No
Exporter of Spent Lead Acid Batteries:	No
Recycler Activity Without Storage:	Not reported
Manifest Broker:	Not reported
Sub-Part P Indicator:	No

DRAFT

BELL ATLANTIC - TRG (Continued) **1004761062**

Hazardous Waste Summary:
Waste Code: D001
Waste Description: IGNITABLE WASTE

Handler - Owner Operator:

Owner/Operator Indicator:	Operator
Owner/Operator Name:	BELL ATLANTIC - TRG
Legal Status:	Private
Date Became Current:	Not reported
Date Ended Current:	Not reported
Owner/Operator Address:	506 COZINE AVE
Owner/Operator City,State,Zip:	BROOKLYN, NY 11207
Owner/Operator Telephone:	212-338-7141
Owner/Operator Telephone Ext:	Not reported
Owner/Operator Fax:	Not reported
Owner/Operator Email:	Not reported

Owner/Operator Indicator:	Owner
Owner/Operator Name:	BELL ATLANTIC - TRG
Legal Status:	Private
Date Became Current:	Not reported
Date Ended Current:	Not reported
Owner/Operator Address:	506 COZINE AVE
Owner/Operator City,State,Zip:	BROOKLYN, NY 11207
Owner/Operator Telephone:	212-338-7141
Owner/Operator Telephone Ext:	Not reported
Owner/Operator Fax:	Not reported
Owner/Operator Email:	Not reported

Owner/Operator Indicator:	Owner
Owner/Operator Name:	BELL ATLANTIC - TRG
Legal Status:	Private
Date Became Current:	Not reported
Date Ended Current:	Not reported
Owner/Operator Address:	506 COZINE AVE
Owner/Operator City,State,Zip:	BROOKLYN, NY 11207
Owner/Operator Telephone:	212-338-7141
Owner/Operator Telephone Ext:	Not reported
Owner/Operator Fax:	Not reported
Owner/Operator Email:	Not reported

Historic Generators:

Receive Date:	2006-01-01 00:00:00.0
Handler Name: BELL ATLANTIC - TRG	
Federal Waste Generator Description:	Not a generator, verified
State District Owner:	NY
Large Quantity Handler of Universal Waste:	No
Recognized Trader Importer:	No
Recognized Trader Exporter:	No
Spent Lead Acid Battery Importer:	No
Spent Lead Acid Battery Exporter:	No
Current Record:	No
Non Storage Recycler Activity:	Not reported
Electronic Manifest Broker:	Not reported

Receive Date:	2007-01-01 00:00:00.0

DRAFT

BELL ATLANTIC - TRG (Continued) **1004761062**

Handler Name: BELL ATLANTIC - TRG
Federal Waste Generator Description: Not a generator, verified
State District Owner: NY
Large Quantity Handler of Universal Waste: No
Recognized Trader Importer: No
Recognized Trader Exporter: No
Spent Lead Acid Battery Importer: No
Spent Lead Acid Battery Exporter: No
Current Record: Yes
Non Storage Recycler Activity: Not reported
Electronic Manifest Broker: Not reported

Receive Date: 1999-06-11 00:00:00.0
Handler Name: BELL ATLANTIC - TRG
Federal Waste Generator Description: Conditionally Exempt Small Quantity Generator
State District Owner: NY
Large Quantity Handler of Universal Waste: No
Recognized Trader Importer: No
Recognized Trader Exporter: No
Spent Lead Acid Battery Importer: No
Spent Lead Acid Battery Exporter: No
Current Record: No
Non Storage Recycler Activity: Not reported
Electronic Manifest Broker: Not reported

List of NAICS Codes and Descriptions:
NAICS Codes: No NAICS Codes Found

Facility Has Received Notices of Violations:
Violations: No Violations Found

Evaluation Action Summary:
Evaluations: No Evaluations Found

FINDS:
Registry ID: 110004553689

Click Here:

Environmental Interest/Information System:
RCRAInfo is a national information system that supports the Resource Conservation and Recovery Act (RCRA) program through the tracking of events and activities related to facilities that generate, transport, and treat, store, or dispose of hazardous waste. RCRAInfo allows RCRA program staff to track the notification, permit, compliance, and corrective action activities required under RCRA.

Click this hyperlink while viewing on your computer to access additional FINDS: detail in the EDR Site Report.

ECHO:
Envid: 1004761062
Registry ID: 110004553689
DFR URL: http://echo.epa.gov/detailed-facility-report?fid=110004553689
Name: BELL ATLANTIC - TRG

DRAFT

BELL ATLANTIC - TRG (Continued) **1004761062**

Address: 506 COZINE AVE
City,State,Zip: BROOKLYN, NY 11207

Q114 **SOURCE INTERLINK /BRAND DIVISION** **NY UST** **U004048323**
ESE **529 COZINE AVE** **N/A**
1/8-1/4 **BROOKLYN, NY 11208**
0.147 mi.
775 ft. **Site 2 of 3 in cluster Q**

Relative:
Higher

Actual:
10 ft.

UST:
Name: SOURCE INTERLINK /BRAND DIVISION
Address: 529 COZINE AVE
City,State,Zip: BROOKLYN, NY 11208
Id/Status: 2-603563 / Unregulated/Closed
Program Type: PBS
Region: STATE
DEC Region: 2
Expiration Date: N/A
UTM X: 595257.95167
UTM Y: 4501667.07574
Site Type: Manufacturing (Other than Chemical)/Processing

Affiliation Records:
Site Id: 25477
Affiliation Type: Mail Contact
Company Name: SOURCE INTERLINK BRAND DIVISION
Contact Type: Not reported
Contact Name: VICTOR LIVOTI
Address1: 744 BARRIMAN STREET
Address2: Not reported
City: BROOKLYN
State: NY
Zip Code: 11208
Country Code: 001
Phone: (718) 272-9393
EMail: Not reported
Fax Number: Not reported
Modified By: KXTANG
Date Last Modified: 2005-01-12

Site Id: 25477
Affiliation Type: Facility Operator
Company Name: SOURCE INTERLINK /BRAND DIVISION
Contact Type: Not reported
Contact Name: VICTOR LIVOTI
Address1: Not reported
Address2: Not reported
City: Not reported
State: NN
Zip Code: Not reported
Country Code: 001
Phone: (718) 272-9393
EMail: Not reported
Fax Number: Not reported
Modified By: KXTANG
Date Last Modified: 2005-01-12

Site Id: 25477

DRAFT

SOURCE INTERLINK /BRAND DIVISION (Continued) **U004048323**

Affiliation Type:	Emergency Contact
Company Name:	S. LESLIE FLEGEL - PRESIDENT
Contact Type:	Not reported
Contact Name:	SEBASHON DE JESUS
Address1:	Not reported
Address2:	Not reported
City:	Not reported
State:	NN
Zip Code:	Not reported
Country Code:	999
Phone:	(718) 272-5652
EMail:	Not reported
Fax Number:	Not reported
Modified By:	KXTANG
Date Last Modified:	2005-01-12

Site Id:	25477
Affiliation Type:	Facility Owner
Company Name:	S. LESLIE FLEGEL - PRESIDENT
Contact Type:	GENERAL MANAGER/VP
Contact Name:	VICTOR LIVOTI
Address1:	27500 RIVERVIEW CENTER BLVD #400
Address2:	Not reported
City:	BONITA SPRINGS
State:	FL
Zip Code:	34134
Country Code:	001
Phone:	(239) 949-4450
EMail:	Not reported
Fax Number:	Not reported
Modified By:	KXTANG
Date Last Modified:	2005-01-12

Tank Info:

Tank Number:	001
Tank ID:	54812
Tank Status:	Closed - Removed
Material Name:	Closed - Removed
Capacity Gallons:	2500
Install Date:	06/02/1960
Date Tank Closed:	06/11/2009
Registered:	True
Tank Location:	Underground
Tank Type:	Steel/carbon steel
Material Code:	0001
Common Name of Substance:	#2 Fuel Oil (On-Site Consumption)

Tightness Test Method:	21
Date Test:	08/15/2006
Next Test Date:	Not reported
Pipe Model:	Not reported
Modified By:	LXZIELIN
Last Modified:	05/16/2017

Equipment Records:

B00 - Tank External Protection - None

DRAFT

SOURCE INTERLINK /BRAND DIVISION (Continued) **U004048323**

F00 - Pipe External Protection - None
J02 - Dispenser - Suction Dispenser
C03 - Pipe Location - Aboveground/Underground Combination
G00 - Tank Secondary Containment - None
A00 - Tank Internal Protection - None
D01 - Pipe Type - Steel/Carbon Steel/Iron
H00 - Tank Leak Detection - None
L09 - Piping Leak Detection - Exempt Suction Piping
I05 - Overfill - Vent Whistle

O115 **S & S SHEET METAL PRODUCTS CORP** **RCRA-VSQG** **1000130817**
SE **1101 LINWOOD ST** **NY ENG CONTROLS** **NYD981494313**
1/8-1/4 **BROOKLYN, NY 11208** **NY INST CONTROL**
0.150 mi. **NY VCP**
792 ft. **Site 3 of 3 in cluster O** **NY Spills**
ICIS
Relative: Higher **US AIRS**
FINDS
Actual: 12 ft. **ECHO**
NY MANIFEST

RCRA-VSQG:

Date Form Received by Agency:	2007-01-01 00:00:00.0
Handler Name:	S & S SHEET METAL PRODUCTS CORP
Handler Address:	1101 LINWOOD ST
Handler City,State,Zip:	BROOKLYN, NY 11208-5722
EPA ID:	NYD981494313
Contact Name:	Not reported
Contact Address:	LINWOOD ST
Contact City,State,Zip:	BROOKLYN, NY 11208
Contact Telephone:	Not reported
Contact Fax:	Not reported
Contact Email:	Not reported
Contact Title:	Not reported
EPA Region:	02
Land Type:	Not reported
Federal Waste Generator Description:	Conditionally Exempt Small Quantity Generator
Non-Notifier:	Not reported
Biennial Report Cycle:	Not reported
Accessibility:	Not reported
Active Site Indicator:	Handler Activities
State District Owner:	NY
State District:	NYSDEC R2
Mailing Address:	LINWOOD ST
Mailing City,State,Zip:	BROOKLYN, NY 11208
Owner Name:	S & S SHEET METAL PRODUCTS CORP
Owner Type:	Private
Operator Name:	S & S SHEET METAL PRODUCTS CORP
Operator Type:	Private
Short-Term Generator Activity:	No
Importer Activity:	No
Mixed Waste Generator:	No
Transporter Activity:	No
Transfer Facility Activity:	No
Recycler Activity with Storage:	No
Small Quantity On-Site Burner Exemption:	No
Smelting Melting and Refining Furnace Exemption:	No
Underground Injection Control:	No

DRAFT

S & S SHEET METAL PRODUCTS CORP (Continued) **1000130817**

Off-Site Waste Receipt:	No
Universal Waste Indicator:	No
Universal Waste Destination Facility:	No
Federal Universal Waste:	No
Active Site Fed-Reg Treatment Storage and Disposal Facility:	Not reported
Active Site Converter Treatment storage and Disposal Facility:	Not reported
Active Site State-Reg Treatment Storage and Disposal Facility:	Not reported
Active Site State-Reg Handler:	---
Federal Facility Indicator:	Not reported
Hazardous Secondary Material Indicator:	NN
Sub-Part K Indicator:	Not reported
Commercial TSD Indicator:	No
Treatment Storage and Disposal Type:	Not reported
2018 GPRA Permit Baseline:	Not on the Baseline
2018 GPRA Renewals Baseline:	Not on the Baseline
Permit Renewals Workload Universe:	Not reported
Permit Workload Universe:	Not reported
Permit Progress Universe:	Not reported
Post-Closure Workload Universe:	Not reported
Closure Workload Universe:	Not reported
202 GPRA Corrective Action Baseline:	No
Corrective Action Workload Universe:	No
Subject to Corrective Action Universe:	No
Non-TSDFs Where RCRA CA has Been Imposed Universe:	No
TSDFs Potentially Subject to CA Under 3004 (u)/(v) Universe:	No
TSDFs Only Subject to CA under Discretionary Auth Universe:	No
Corrective Action Priority Ranking:	No NCAPS ranking
Environmental Control Indicator:	No
Institutional Control Indicator:	No
Human Exposure Controls Indicator:	N/A
Groundwater Controls Indicator:	N/A
Operating TSDF Universe:	Not reported
Full Enforcement Universe:	Not reported
Significant Non-Complier Universe:	No
Unaddressed Significant Non-Complier Universe:	No
Addressed Significant Non-Complier Universe:	No
Significant Non-Complier With a Compliance Schedule Universe:	No
Financial Assurance Required:	Not reported
Handler Date of Last Change:	2015-04-14 00:00:00.0
Recognized Trader-Importer:	No
Recognized Trader-Exporter:	No
Importer of Spent Lead Acid Batteries:	No
Exporter of Spent Lead Acid Batteries:	No
Recycler Activity Without Storage:	Not reported
Manifest Broker:	Not reported
Sub-Part P Indicator:	No

Hazardous Waste Summary:

Waste Code:	D001
Waste Description:	IGNITABLE WASTE
Waste Code:	F003
Waste Description:	THE FOLLOWING SPENT NONHALOGENATED SOLVENTS: XYLENE, ACETONE, ETHYL ACETATE, ETHYL BENZENE, ETHYL ETHER, METHYL ISOBUTYL KETONE, N-BUTYL ALCOHOL, CYCLOHEXANONE, AND METHANOL; ALL SPENT SOLVENT MIXTURES/BLENDS CONTAINING, BEFORE USE, ONLY THE ABOVE SPENT

DRAFT

S & S SHEET METAL PRODUCTS CORP (Continued) **1000130817**

NONHALOGENATED SOLVENTS; AND ALL SPENT SOLVENT MIXTURES/BLENDS CONTAINING, BEFORE USE, ONE OR MORE OF THE ABOVE NONHALOGENATED SOLVENTS, AND A TOTAL OF TEN PERCENT OR MORE (BY VOLUME) OF ONE OR MORE OF THOSE SOLVENTS LISTED IN F001, F002, F004, AND F005; AND STILL BOTTOMS FROM THE RECOVERY OF THESE SPENT SOLVENTS AND SPENT SOLVENT MIXTURES.

Handler - Owner Operator:

Owner/Operator Indicator:	Owner
Owner/Operator Name:	S & S SHEET METAL PRODUCTS CORP
Legal Status:	Private
Date Became Current:	Not reported
Date Ended Current:	Not reported
Owner/Operator Address:	NOT REQUIRED
Owner/Operator City,State,Zip:	NOT REQUIRED, WY 99999
Owner/Operator Telephone:	212-555-1212
Owner/Operator Telephone Ext:	Not reported
Owner/Operator Fax:	Not reported
Owner/Operator Email:	Not reported

Owner/Operator Indicator:	Owner
Owner/Operator Name:	S & S SHEET METAL PRODUCTS CORP
Legal Status:	Private
Date Became Current:	Not reported
Date Ended Current:	Not reported
Owner/Operator Address:	NOT REQUIRED
Owner/Operator City,State,Zip:	NOT REQUIRED, WY 99999
Owner/Operator Telephone:	212-555-1212
Owner/Operator Telephone Ext:	Not reported
Owner/Operator Fax:	Not reported
Owner/Operator Email:	Not reported

Owner/Operator Indicator:	Operator
Owner/Operator Name:	S & S SHEET METAL PRODUCTS CORP
Legal Status:	Private
Date Became Current:	Not reported
Date Ended Current:	Not reported
Owner/Operator Address:	NOT REQUIRED
Owner/Operator City,State,Zip:	NOT REQUIRED, WY 99999
Owner/Operator Telephone:	212-555-1212
Owner/Operator Telephone Ext:	Not reported
Owner/Operator Fax:	Not reported
Owner/Operator Email:	Not reported

Historic Generators:

Receive Date:	1999-07-08 00:00:00.0
Handler Name:	S & S SHEET METAL PRODUCTS CORP
Federal Waste Generator Description:	Not a generator, verified
State District Owner:	NY
Large Quantity Handler of Universal Waste:	No
Recognized Trader Importer:	No
Recognized Trader Exporter:	No
Spent Lead Acid Battery Importer:	No
Spent Lead Acid Battery Exporter:	No
Current Record:	No
Non Storage Recycler Activity:	Not reported

DRAFT

S & S SHEET METAL PRODUCTS CORP (Continued) **1000130817**

Electronic Manifest Broker: Not reported

Receive Date: 2006-01-01 00:00:00.0
Handler Name: S & S SHEET METAL PRODUCTS CORP
Federal Waste Generator Description: Conditionally Exempt Small Quantity Generator
State District Owner: NY
Large Quantity Handler of Universal Waste: No
Recognized Trader Importer: No
Recognized Trader Exporter: No
Spent Lead Acid Battery Importer: No
Spent Lead Acid Battery Exporter: No
Current Record: No
Non Storage Recycler Activity: Not reported
Electronic Manifest Broker: Not reported

Receive Date: 2007-01-01 00:00:00.0
Handler Name: S & S SHEET METAL PRODUCTS CORP
Federal Waste Generator Description: Conditionally Exempt Small Quantity Generator
State District Owner: NY
Large Quantity Handler of Universal Waste: No
Recognized Trader Importer: No
Recognized Trader Exporter: No
Spent Lead Acid Battery Importer: No
Spent Lead Acid Battery Exporter: No
Current Record: Yes
Non Storage Recycler Activity: Not reported
Electronic Manifest Broker: Not reported

Receive Date: 1986-07-22 00:00:00.0
Handler Name: S & S SHEET METAL PRODUCTS CORP
Federal Waste Generator Description: Large Quantity Generator
State District Owner: NY
Large Quantity Handler of Universal Waste: No
Recognized Trader Importer: No
Recognized Trader Exporter: No
Spent Lead Acid Battery Importer: No
Spent Lead Acid Battery Exporter: No
Current Record: No
Non Storage Recycler Activity: Not reported
Electronic Manifest Broker: Not reported

List of NAICS Codes and Descriptions:
NAICS Codes: No NAICS Codes Found

Facility Has Received Notices of Violations:
Violations: No Violations Found

Evaluation Action Summary:
Evaluations: No Evaluations Found

ENG CONTROLS:
Name: S.& S. X-RAY PRODUCTS, INC.
Address: 1101 LINWOOD STREET
City,State,Zip: BROOKLYN, NY 11208

DRAFT

S & S SHEET METAL PRODUCTS CORP (Continued) **1000130817**

Site Code: 57111
HW Code: V00582
Control Code: 13
Control Type: ENG
Date Record Added: 03/05/2009
Date Rec Updated: 04/30/2015
Updated By: JJTEETER
Site Description: "Location: The site is located at 1101 Linwood Street within a commercial / industrial area of Brooklyn. Less than a mile south and down gradient are the Pennsylvania Avenue and Fountain Avenue landfills and Jamaica Bay. In recent Less than a mile south and down gradient from the site are the Pennsylvania Avenue Landfill (224002) and the Fountain Avenue Landfill (224003) and then Jamaica Bay. Beginning in about 2009, a large development of single-family row houses have been built. There are residences one block upgradient. Site Features: The property consists of a one-story warehouse-like industrial facility covers most of the block except for a paved parking lot and some landscaping at the southern end. A portion of the building was converted into a two-story facility within the existing building. Current Zoning/Use: The current use of the property is a self-storage facility where people can drive vehicles into the building. Historic Uses: The site was formerly owned by Art-Lloyd Metal Products which manufactured various metal products. Part of the manufacturing process included spray-painting the metal parts. Liquid solvents were likely used in the process. In January 2001, two 550 gallon USTs were discovered under the floor buried in concrete. The tanks had leaked and released large quantities of xylene and ethylbenzene in to the soil and groundwater (spill # 01-07758). The tanks and approximately estimated 40 cubic yards (41.8 tons) of contaminated soil was removed from the site to an approved disposal facility. An interim remedial measure was conducted in May 2003 when four groundwater extraction wells were installed in the area of the contaminated groundwater. About 2,150 gallons of contaminated groundwater was collected for off site disposal. An investigation of groundwater, soil, and soil gas began in June 2003. In the winter of 2004-05, approximately 250 cubic yards of contaminated soil was excavated from two locations and disposed of in accordance with NYSDEC regulations. NYSDEC staff requested an oxygen releasing compound (ORC) be pumped in to the excavations, but this was not done. In January 2006, the consultant pumped ORC in to the area of the outside excavations using a direct-push method to bore holes to a depth below the earlier excavations. Due to elevated concentrations of xylene and ethylbenzene in soil gas and impacts to indoor air, a sub-slab depressurization system (SSDS) was installed in November 2005. The environmental remedies conducted at the site are summarized in the Interim Remedial Measures Work Plan, May 20, 2003; Remedial Action Work Plan, April 9, 2004; and the Additional Remedial Action Work Plan, November 2005 from Shapiro Engineering. Due to the remaining contamination, engineering controls (ECs) and institutional controls (ICs) have been placed on the site. The ECs consist of operation and maintenance of the SSDS, periodic groundwater monitoring, a demarcation barrier at the depth limit of the source excavation. ICs, in the form of a deed restriction, prohibit excavation of soil without DEC approval and the use of on-site groundwater for potable purposes. Upon completion of the VCA in July 2007, environmental remediation has been completed to the satisfaction of the department. The site is currently in the site

DRAFT

S & S SHEET METAL PRODUCTS CORP (Continued) **1000130817**

management phase with operation, maintenance and monitoring and site controls as described above. Site Geology and Hydrogeology: The on-site water table is about 14 feet below grade. Local groundwater flow is to the south toward Jamaica Bay. Groundwater flow has been found to be slow. RI sampling has shown that the groundwater contamination has not migrated more than 200 feet in twenty years. To date, down-gradient on-site monitoring wells have little or no evidence of contaminants migrating beyond the building footprint."

Env Problem: "Nature and extent of contamination: Remediation at the site is complete. There is some ethylbenzene and xylene contamination that remains in soil and groundwater which is being managed as a part of Site Management. The soil contamination is beneath a demarcation barrier, twelve feet of clean fill, and either the sidewalk or concrete floor. The groundwater flows south beneath the building toward the Penn and Fountain landfills and then the Jamaica Bay. RI sampling has shown that the groundwater contamination has not migrated more than 200 feet in twenty years. A monitoring well was constructed at the other end of the building. No site-related contaminants were found in the well in January 2006. The post-remedy annual report / OM&M report (2006) showed some xylene (246 mg/Kg), ethylbenzene (29.1 mg/Kg), and toluene (0.2 mg/Kg) remaining in soil below the bottom of the excavation. The GW concentrations remain elevated in the source area at xylene (43,400 mg/Kg), ethylbenzene (6,590 mg/Kg), and toluene (38.1 mg/Kg). However, most of the source area is under the building and the impacted groundwater is migrating under the building. Two down-gradient monitoring wells showed some impacts from xylene at 3.45 mg/Kg and 14.8 mg/Kg. The remaining soil contamination is primarily 12 feet below grade under the sidewalk and the building slab. The soil concentrations exceed TAGM 4046 RSCOs. However, the xylene concentrations are below Part 375 commercial restricted use soil cleanup objective and the ethylbenzene concentrations are below the Part 375 residential restricted use SCO. The remaining GW contamination is primarily under the building. The source area is along the east-northeast side of the building. GW flows southernly under the building. Currently, there are no GW receptors down gradient. "

Health Problem: "Exposure to contaminants in on-site soil is not expected since remaining wastes are at depth and capped. A sub-slab depressurization system is operating to eliminate or minimize the possibility of vapors entering the on-site building. Exposure to site-related contamination in drinking water is not expected since the area is served by municipal water."

Dump: False
Structure: False
Lagoon: False
Landfill: False
Pond: False
Disp Start: Not reported
Disp Term: Not reported
Lat/Long: Not reported
Dell: Not reported
Record Add: 2007-11-30 14:56:00
Record Upd: 2007-11-30 14:57:00
Updated By: mdmaccab
Own Op: 6
Sub Type: NNN
Owner Name: Neil Simon

DRAFT

S & S SHEET METAL PRODUCTS CORP (Continued) **1000130817**

Owner Company: Woodmont Development Corp
Owner Address: 651 Willowbrook Road
Owner Addr2: Not reported
Owner City,St,Zip: Staten Island, NY 10314
Owner Country: United States of America
Own Op: 1
Sub Type: 09
Owner Name: Neil Simon
Owner Company: Woodmont Development Corp.
Owner Address: 80 Fahy Avenue
Owner Addr2: Not reported
Owner City,St,Zip: Statem Island, NY 10314
Owner Country: United States of America
HW Code: V00582
Waste Type: XYLENE (MIXED)
Waste Quantity: UNKNOWN
Waste Code: Not reported
HW Code: V00582
Waste Type: ETHYLBENZENE
Waste Quantity: UNKNOWN
Waste Code: Not reported
HW Code: V00582
Waste Type: TOLUENE
Waste Quantity: UNKNOWN
Waste Code: Not reported
Crossref ID: 0107758
Cross Ref Type Code: 01
Cross Ref Type: Spill No.
Record Added Date: 2005-10-13 15:02:00
Record Updated: 2005-10-13 15:02:00
Updated By: MDMACCAB

INST CONTROL:
Name: S.& S. X-RAY PRODUCTS, INC.
Address: 1101 LINWOOD STREET
City,State,Zip: BROOKLYN, NY 11208
Site Code: 57111
Control Name: Deed Restriction
HW Code: V00582
Control Code: A
Control Type: INST
Dt record added: 03/05/2009
Dt rec updated: 04/30/2015
Updated By: JJTEETER
Site Code: 57111
Site Description: "Location: The site is located at 1101 Linwood Street within a commercial / industrial area of Brooklyn. Less than a mile south and down gradient are the Pennsylvania Avenue and Fountain Avenue landfills and Jamaica Bay. In recent Less than a mile south and down gradient from the site are the Pennsylvania Avenue Landfill (224002) and the Fountain Avenue Landfill (224003) and then Jamaica Bay. Beginning in about 2009, a large development of single-family row houses have been built. There are residences one block upgradient. Site Features: The property consists of a one-story warehouse-like industrial facility covers most of the block except for a paved parking lot and some landscaping at the southern end. A portion of the building was converted into a two-story facility within the

DRAFT

S & S SHEET METAL PRODUCTS CORP (Continued) **1000130817**

existing building. Current Zoning/Use: The current use of the property is a self-storage facility where people can drive vehicles into the building. Historic Uses: The site was formerly owned by Art-Lloyd Metal Products which manufactured various metal products. Part of the manufacturing process included spray-painting the metal parts. Liquid solvents were likely used in the process. In January 2001, two 550 gallon USTs were discovered under the floor buried in concrete. The tanks had leaked and released large quantities of xylene and ethylbenzene in to the soil and groundwater (spill # 01-07758). The tanks and approximately estimated 40 cubic yards (41.8 tons) of contaminated soil was removed from the site to an approved disposal facility. An interim remedial measure was conducted in May 2003 when four groundwater extraction wells were installed in the area of the contaminated groundwater. About 2,150 gallons of contaminated groundwater was collected for off site disposal. An investigation of groundwater, soil, and soil gas began in June 2003. In the winter of 2004-05, approximately 250 cubic yards of contaminated soil was excavated from two locations and disposed of in accordance with NYSDEC regulations. NYSDEC staff requested an oxygen releasing compound (ORC) be pumped in to the excavations, but this was not done. In January 2006, the consultant pumped ORC in to the area of the outside excavations using a direct-push method to bore holes to a depth below the earlier excavations. Due to elevated concentrations of xylene and ethylbenzene in soil gas and impacts to indoor air, a sub-slab depressurization system (SSDS) was installed in November 2005. The environmental remedies conducted at the site are summarized in the Interim Remedial Measures Work Plan, May 20, 2003; Remedial Action Work Plan, April 9, 2004; and the Additional Remedial Action Work Plan, November 2005 from Shapiro Engineering. Due to the remaining contamination, engineering controls (ECs) and institutional controls (ICs) have been placed on the site. The ECs consist of operation and maintenance of the SSDS, periodic groundwater monitoring, a demarcation barrier at the depth limit of the source excavation. ICs, in the form of a deed restriction, prohibit excavation of soil without DEC approval and the use of on-site groundwater for potable purposes. Upon completion of the VCA in July 2007, environmental remediation has been completed to the satisfaction of the department. The site is currently in the site management phase with operation, maintenance and monitoring and site controls as described above. Site Geology and Hydrogeology: The on-site water table is about 14 feet below grade. Local groundwater flow is to the south toward Jamaica Bay. Groundwater flow has been found to be slow. RI sampling has shown that the groundwater contamination has not migrated more than 200 feet in twenty years. To date, down-gradient on-site monitoring wells have little or no evidence of contaminants migrating beyond the building footprint."

Env Problem: "Nature and extent of contamination: Remediation at the site is complete. There is some ethylbenzene and xylene contamination that remains in soil and groundwater which is being managed as a part of Site Management. The soil contamination is beneath a demarcation barrier, twelve feet of clean fill, and either the sidewalk or concrete floor. The groundwater flows south beneath the building toward the Penn and Fountain landfills and then the Jamaica Bay. RI sampling has shown that the groundwater contamination has not migrated more than 200 feet in twenty years. A monitoring well was constructed at the other end of the building. No site-related contaminants were found in the well in January 2006. The post-remedy

DRAFT

S & S SHEET METAL PRODUCTS CORP (Continued) **1000130817**

annual report / OM&M report (2006) showed some xylene (246 mg/Kg), ethylbenzene (29.1 mg/Kg), and toluene (0.2 mg/Kg) remaining in soil below the bottom of the excavation. The GW concentrations remain elevated in the source area at xylene (43,400 mg/Kg), ethylbenzene (6,590 mg/Kg), and toluene (38.1 mg/Kg). However, most of the source area is under the building and the impacted groundwater is migrating under the building. Two down-gradient monitoring wells showed some impacts from xylene at 3.45 mg/Kg and 14.8 mg/Kg. The remaining soil contamination is primarily 12 feet below grade under the sidewalk and the building slab. The soil concentrations exceed TAGM 4046 RSCOs. However, the xylene concentrations are below Part 375 commercial restricted use soil cleanup objective and the ethylbenzene concentrations are below the Part 375 residential restricted use SCO. The remaining GW contamination is primarily under the building. The source area is along the east-northeast side of the building. GW flows southernly under the building. Currently, there are no GW receptors down gradient. "

Health Problem: "Exposure to contaminants in on-site soil is not expected since remaining wastes are at depth and capped. A sub-slab depressurization system is operating to eliminate or minimize the possibility of vapors entering the on-site building. Exposure to site-related contamination in drinking water is not expected since the area is served by municipal water."

Dump: False
Structure: False
Lagoon: False
Landfill: False
Pond: False
Disp Start: Not reported
Disp Term: Not reported
Lat/Long: Not reported
Dell: Not reported
Record Add: 2007-11-30 14:56:00
Record Upd: 2007-11-30 14:57:00
Updated By: mdmaccab
Own Op: 6
Sub Type: NNN
Owner Name: Neil Simon
Owner Company: Woodmont Development Corp
Owner Address: 651 Willowbrook Road
Owner Addr2: Not reported
Owner City,St,Zip: Staten Island, NY 10314
Owner Country: United States of America
Own Op: 1
Sub Type: 09
Owner Name: Neil Simon
Owner Company: Woodmont Development Corp.
Owner Address: 80 Fahy Avenue
Owner Addr2: Not reported
Owner City,St,Zip: Statem Island, NY 10314
Owner Country: United States of America
HW Code: V00582
Waste Type: XYLENE (MIXED)
Waste Quantity: UNKNOWN
Waste Code: Not reported
HW Code: V00582
Waste Type: ETHYLBENZENE

DRAFT

S & S SHEET METAL PRODUCTS CORP (Continued) **1000130817**

Waste Quantity: UNKNOWN
Waste Code: Not reported
HW Code: V00582
Waste Type: TOLUENE
Waste Quantity: UNKNOWN
Waste Code: Not reported
Crossref ID: 0107758
Cross Ref Type Code: 01
Cross Ref Type: Spill No.
Record Added Date: 2005-10-13 15:02:00
Record Updated: 2005-10-13 15:02:00
Updated By: MDMACCAB

Name: S.& S. X-RAY PRODUCTS, INC.
Address: 1101 LINWOOD STREET
City,State,Zip: BROOKLYN, NY 11208
Site Code: 57111
Control Name: O&M Plan
HW Code: V00582
Control Code: 33
Control Type: INST
Dt record added: 03/05/2009
Dt rec updated: 04/30/2015
Updated By: JJTEETER
Site Code: 57111
Site Description: "Location: The site is located at 1101 Linwood Street within a commercial / industrial area of Brooklyn. Less than a mile south and down gradient are the Pennsylvania Avenue and Fountain Avenue landfills and Jamaica Bay. In recent Less than a mile south and down gradient from the site are the Pennsylvania Avenue Landfill (224002) and the Fountain Avenue Landfill (224003) and then Jamaica Bay. Beginning in about 2009, a large development of single-family row houses have been built. There are residences one block upgradient. Site Features: The property consists of a one-story warehouse-like industrial facility covers most of the block except for a paved parking lot and some landscaping at the southern end. A portion of the building was converted into a two-story facility within the existing building. Current Zoning/Use: The current use of the property is a self-storage facility where people can drive vehicles into the building. Historic Uses: The site was formerly owned by Art-Lloyd Metal Products which manufactured various metal products. Part of the manufacturing process included spray-painting the metal parts. Liquid solvents were likely used in the process. In January 2001, two 550 gallon USTs were discovered under the floor buried in concrete. The tanks had leaked and released large quantities of xylene and ethylbenzene in to the soil and groundwater (spill # 01-07758). The tanks and approximately estimated 40 cubic yards (41.8 tons) of contaminated soil was removed from the site to an approved disposal facility. An interim remedial measure was conducted in May 2003 when four groundwater extraction wells were installed in the area of the contaminated groundwater. About 2,150 gallons of contaminated groundwater was collected for off site disposal. An investigation of groundwater, soil, and soil gas began in June 2003. In the winter of 2004-05, approximately 250 cubic yards of contaminated soil was excavated from two locations and disposed of in accordance with NYSDEC regulations. NYSDEC staff requested an oxygen releasing compound (ORC) be pumped in to the excavations, but this

DRAFT

S & S SHEET METAL PRODUCTS CORP (Continued) **1000130817**

was not done. In January 2006, the consultant pumped ORC in to the area of the outside excavations using a direct-push method to bore holes to a depth below the earlier excavations. Due to elevated concentrations of xylene and ethylbenzene in soil gas and impacts to indoor air, a sub-slab depressurization system (SSDS) was installed in November 2005. The environmental remedies conducted at the site are summarized in the Interim Remedial Measures Work Plan, May 20, 2003; Remedial Action Work Plan, April 9, 2004; and the Additional Remedial Action Work Plan, November 2005 from Shapiro Engineering. Due to the remaining contamination, engineering controls (ECs) and institutional controls (ICs) have been placed on the site. The ECs consist of operation and maintenance of the SSDS, periodic groundwater monitoring, a demarcation barrier at the depth limit of the source excavation. ICs, in the form of a deed restriction, prohibit excavation of soil without DEC approval and the use of on-site groundwater for potable purposes. Upon completion of the VCA in July 2007, environmental remediation has been completed to the satisfaction of the department. The site is currently in the site management phase with operation, maintenance and monitoring and site controls as described above. Site Geology and Hydrogeology: The on-site water table is about 14 feet below grade. Local groundwater flow is to the south toward Jamaica Bay. Groundwater flow has been found to be slow. RI sampling has shown that the groundwater contamination has not migrated more than 200 feet in twenty years. To date, down-gradient on-site monitoring wells have little or no evidence of contaminants migrating beyond the building footprint."

Env Problem: "Nature and extent of contamination: Remediation at the site is complete. There is some ethylbenzene and xylene contamination that remains in soil and groundwater which is being managed as a part of Site Management. The soil contamination is beneath a demarcation barrier, twelve feet of clean fill, and either the sidewalk or concrete floor. The groundwater flows south beneath the building toward the Penn and Fountain landfills and then the Jamaica Bay. RI sampling has shown that the groundwater contamination has not migrated more than 200 feet in twenty years. A monitoring well was constructed at the other end of the building. No site-related contaminants were found in the well in January 2006. The post-remedy annual report / OM&M report (2006) showed some xylene (246 mg/Kg), ethylbenzene (29.1 mg/Kg), and toluene (0.2 mg/Kg) remaining in soil below the bottom of the excavation. The GW concentrations remain elevated in the source area at xylene (43,400 mg/Kg), ethylbenzene (6,590 mg/Kg), and toluene (38.1 mg/Kg). However, most of the source area is under the building and the impacted groundwater is migrating under the building. Two down-gradient monitoring wells showed some impacts from xylene at 3.45 mg/Kg and 14.8 mg/Kg. The remaining soil contamination is primarily 12 feet below grade under the sidewalk and the building slab. The soil concentrations exceed TAGM 4046 RSCOs. However, the xylene concentrations are below Part 375 commercial restricted use soil cleanup objective and the ethylbenzene concentrations are below the Part 375 residential restricted use SCO. The remaining GW contamination is primarily under the building. The source area is along the east-northeast side of the building. GW flows southernly under the building. Currently, there are no GW receptors down gradient. "

Health Problem: "Exposure to contaminants in on-site soil is not expected since remaining wastes are at depth and capped. A sub-slab depressurization system is operating to eliminate or minimize the possibility of

DRAFT

S & S SHEET METAL PRODUCTS CORP (Continued) **1000130817**

vapors entering the on-site building. Exposure to site-related contamination in drinking water is not expected since the area is served by municipal water."

Dump: False
Structure: False
Lagoon: False
Landfill: False
Pond: False
Disp Start: Not reported
Disp Term: Not reported
Lat/Long: Not reported
Dell: Not reported
Record Add: 2007-11-30 14:56:00
Record Upd: 2007-11-30 14:57:00
Updated By: mdmaccab
Own Op: 6
Sub Type: NNN
Owner Name: Neil Simon
Owner Company: Woodmont Development Corp
Owner Address: 651 Willowbrook Road
Owner Addr2: Not reported
Owner City,St,Zip: Staten Island, NY 10314
Owner Country: United States of America
Own Op: 1
Sub Type: 09
Owner Name: Neil Simon
Owner Company: Woodmont Development Corp.
Owner Address: 80 Fahy Avenue
Owner Addr2: Not reported
Owner City,St,Zip: Statem Island, NY 10314
Owner Country: United States of America
HW Code: V00582
Waste Type: XYLENE (MIXED)
Waste Quantity: UNKNOWN
Waste Code: Not reported
HW Code: V00582
Waste Type: ETHYLBENZENE
Waste Quantity: UNKNOWN
Waste Code: Not reported
HW Code: V00582
Waste Type: TOLUENE
Waste Quantity: UNKNOWN
Waste Code: Not reported
Crossref ID: 0107758
Cross Ref Type Code: 01
Cross Ref Type: Spill No.
Record Added Date: 2005-10-13 15:02:00
Record Updated: 2005-10-13 15:02:00
Updated By: MDMACCAB

Name: S.& S. X-RAY PRODUCTS, INC.
Address: 1101 LINWOOD STREET
City,State,Zip: BROOKLYN, NY 11208
Site Code: 57111
Control Name: Landuse Restriction
HW Code: V00582
Control Code: 25

DRAFT

S & S SHEET METAL PRODUCTS CORP (Continued) **1000130817**

Control Type: INST
Dt record added: 03/05/2009
Dt rec updated: 04/30/2015
Updated By: JJTEETER
Site Code: 57111
Site Description: "Location: The site is located at 1101 Linwood Street within a commercial / industrial area of Brooklyn. Less than a mile south and down gradient are the Pennsylvania Avenue and Fountain Avenue landfills and Jamaica Bay. In recent Less than a mile south and down gradient from the site are the Pennsylvania Avenue Landfill (224002) and the Fountain Avenue Landfill (224003) and then Jamaica Bay. Beginning in about 2009, a large development of single-family row houses have been built. There are residences one block upgradient. Site Features: The property consists of a one-story warehouse-like industrial facility covers most of the block except for a paved parking lot and some landscaping at the southern end. A portion of the building was converted into a two-story facility within the existing building. Current Zoning/Use: The current use of the property is a self-storage facility where people can drive vehicles into the building. Historic Uses: The site was formerly owned by Art-Lloyd Metal Products which manufactured various metal products. Part of the manufacturing process included spray-painting the metal parts. Liquid solvents were likely used in the process. In January 2001, two 550 gallon USTs were discovered under the floor buried in concrete. The tanks had leaked and released large quantities of xylene and ethylbenzene in to the soil and groundwater (spill # 01-07758). The tanks and approximately estimated 40 cubic yards (41.8 tons) of contaminated soil was removed from the site to an approved disposal facility. An interim remedial measure was conducted in May 2003 when four groundwater extraction wells were installed in the area of the contaminated groundwater. About 2,150 gallons of contaminated groundwater was collected for off site disposal. An investigation of groundwater, soil, and soil gas began in June 2003. In the winter of 2004-05, approximately 250 cubic yards of contaminated soil was excavated from two locations and disposed of in accordance with NYSDEC regulations. NYSDEC staff requested an oxygen releasing compound (ORC) be pumped in to the excavations, but this was not done. In January 2006, the consultant pumped ORC in to the area of the outside excavations using a direct-push method to bore holes to a depth below the earlier excavations. Due to elevated concentrations of xylene and ethylbenzene in soil gas and impacts to indoor air, a sub-slab depressurization system (SSDS) was installed in November 2005. The environmental remedies conducted at the site are summarized in the Interim Remedial Measures Work Plan, May 20, 2003; Remedial Action Work Plan, April 9, 2004; and the Additional Remedial Action Work Plan, November 2005 from Shapiro Engineering. Due to the remaining contamination, engineering controls (ECs) and institutional controls (ICs) have been placed on the site. The ECs consist of operation and maintenance of the SSDS, periodic groundwater monitoring, a demarcation barrier at the depth limit of the source excavation. ICs, in the form of a deed restriction, prohibit excavation of soil without DEC approval and the use of on-site groundwater for potable purposes. Upon completion of the VCA in July 2007, environmental remediation has been completed to the satisfaction of the department. The site is currently in the site management phase with operation, maintenance and monitoring and site controls as described above. Site Geology and Hydrogeology: The

DRAFT

S & S SHEET METAL PRODUCTS CORP (Continued) **1000130817**

on-site water table is about 14 feet below grade. Local groundwater flow is to the south toward Jamaica Bay. Groundwater flow has been found to be slow. RI sampling has shown that the groundwater contamination has not migrated more than 200 feet in twenty years. To date, down-gradient on-site monitoring wells have little or no evidence of contaminants migrating beyond the building footprint."

Env Problem: "Nature and extent of contamination: Remediation at the site is complete. There is some ethylbenzene and xylene contamination that remains in soil and groundwater which is being managed as a part of Site Management. The soil contamination is beneath a demarcation barrier, twelve feet of clean fill, and either the sidewalk or concrete floor. The groundwater flows south beneath the building toward the Penn and Fountain landfills and then the Jamaica Bay. RI sampling has shown that the groundwater contamination has not migrated more than 200 feet in twenty years. A monitoring well was constructed at the other end of the building. No site-related contaminants were found in the well in January 2006. The post-remedy annual report / OM&M report (2006) showed some xylene (246 mg/Kg), ethylbenzene (29.1 mg/Kg), and toluene (0.2 mg/Kg) remaining in soil below the bottom of the excavation. The GW concentrations remain elevated in the source area at xylene (43,400 mg/Kg), ethylbenzene (6,590 mg/Kg), and toluene (38.1 mg/Kg). However, most of the source area is under the building and the impacted groundwater is migrating under the building. Two down-gradient monitoring wells showed some impacts from xylene at 3.45 mg/Kg and 14.8 mg/Kg. The remaining soil contamination is primarily 12 feet below grade under the sidewalk and the building slab. The soil concentrations exceed TAGM 4046 RSCOs. However, the xylene concentrations are below Part 375 commercial restricted use soil cleanup objective and the ethylbenzene concentrations are below the Part 375 residential restricted use SCO. The remaining GW contamination is primarily under the building. The source area is along the east-northeast side of the building. GW flows southernly under the building. Currently, there are no GW receptors down gradient. "

Health Problem: "Exposure to contaminants in on-site soil is not expected since remaining wastes are at depth and capped. A sub-slab depressurization system is operating to eliminate or minimize the possibility of vapors entering the on-site building. Exposure to site-related contamination in drinking water is not expected since the area is served by municipal water."

Dump: False
Structure: False
Lagoon: False
Landfill: False
Pond: False
Disp Start: Not reported
Disp Term: Not reported
Lat/Long: Not reported
Dell: Not reported
Record Add: 2007-11-30 14:56:00
Record Upd: 2007-11-30 14:57:00
Updated By: mdmaccab
Own Op: 6
Sub Type: NNN
Owner Name: Neil Simon
Owner Company: Woodmont Development Corp
Owner Address: 651 Willowbrook Road

DRAFT

S & S SHEET METAL PRODUCTS CORP (Continued) **1000130817**

Owner Addr2: Not reported
Owner City,St,Zip: Staten Island, NY 10314
Owner Country: United States of America
Own Op: 1
Sub Type: 09
Owner Name: Neil Simon
Owner Company: Woodmont Development Corp.
Owner Address: 80 Fahy Avenue
Owner Addr2: Not reported
Owner City,St,Zip: Statem Island, NY 10314
Owner Country: United States of America
HW Code: V00582
Waste Type: XYLENE (MIXED)
Waste Quantity: UNKNOWN
Waste Code: Not reported
HW Code: V00582
Waste Type: ETHYLBENZENE
Waste Quantity: UNKNOWN
Waste Code: Not reported
HW Code: V00582
Waste Type: TOLUENE
Waste Quantity: UNKNOWN
Waste Code: Not reported
Crossref ID: 0107758
Cross Ref Type Code: 01
Cross Ref Type: Spill No.
Record Added Date: 2005-10-13 15:02:00
Record Updated: 2005-10-13 15:02:00
Updated By: MDMACCAB

Name: S.& S. X-RAY PRODUCTS, INC.
Address: 1101 LINWOOD STREET
City,State,Zip: BROOKLYN, NY 11208
Site Code: 57111
Control Name: Ground Water Use Restriction
HW Code: V00582
Control Code: 08
Control Type: INST
Dt record added: 03/05/2009
Dt rec updated: 04/30/2015
Updated By: JJTEETER
Site Code: 57111
Site Description: "Location: The site is located at 1101 Linwood Street within a commercial / industrial area of Brooklyn. Less than a mile south and down gradient are the Pennsylvania Avenue and Fountain Avenue landfills and Jamaica Bay. In recent Less than a mile south and down gradient from the site are the Pennsylvania Avenue Landfill (224002) and the Fountain Avenue Landfill (224003) and then Jamaica Bay. Beginning in about 2009, a large development of single-family row houses have been built. There are residences one block upgradient. Site Features: The property consists of a one-story warehouse-like industrial facility covers most of the block except for a paved parking lot and some landscaping at the southern end. A portion of the building was converted into a two-story facility within the existing building. Current Zoning/Use: The current use of the property is a self-storage facility where people can drive vehicles into the building. Historic Uses: The site was formerly owned by

DRAFT

S & S SHEET METAL PRODUCTS CORP (Continued) **1000130817**

Art-Lloyd Metal Products which manufactured various metal products. Part of the manufacturing process included spray-painting the metal parts. Liquid solvents were likely used in the process. In January 2001, two 550 gallon USTs were discovered under the floor buried in concrete. The tanks had leaked and released large quantities of xylene and ethylbenzene in to the soil and groundwater (spill # 01-07758). The tanks and approximately estimated 40 cubic yards (41.8 tons) of contaminated soil was removed from the site to an approved disposal facility. An interim remedial measure was conducted in May 2003 when four groundwater extraction wells were installed in the area of the contaminated groundwater. About 2,150 gallons of contaminated groundwater was collected for off site disposal. An investigation of groundwater, soil, and soil gas began in June 2003. In the winter of 2004-05, approximately 250 cubic yards of contaminated soil was excavated from two locations and disposed of in accordance with NYSDEC regulations. NYSDEC staff requested an oxygen releasing compound (ORC) be pumped in to the excavations, but this was not done. In January 2006, the consultant pumped ORC in to the area of the outside excavations using a direct-push method to bore holes to a depth below the earlier excavations. Due to elevated concentrations of xylene and ethylbenzene in soil gas and impacts to indoor air, a sub-slab depressurization system (SSDS) was installed in November 2005. The environmental remedies conducted at the site are summarized in the Interim Remedial Measures Work Plan, May 20, 2003; Remedial Action Work Plan, April 9, 2004; and the Additional Remedial Action Work Plan, November 2005 from Shapiro Engineering. Due to the remaining contamination, engineering controls (ECs) and institutional controls (ICs) have been placed on the site. The ECs consist of operation and maintenance of the SSDS, periodic groundwater monitoring, a demarcation barrier at the depth limit of the source excavation. ICs, in the form of a deed restriction, prohibit excavation of soil without DEC approval and the use of on-site groundwater for potable purposes. Upon completion of the VCA in July 2007, environmental remediation has been completed to the satisfaction of the department. The site is currently in the site management phase with operation, maintenance and monitoring and site controls as described above. Site Geology and Hydrogeology: The on-site water table is about 14 feet below grade. Local groundwater flow is to the south toward Jamaica Bay. Groundwater flow has been found to be slow. RI sampling has shown that the groundwater contamination has not migrated more than 200 feet in twenty years. To date, down-gradient on-site monitoring wells have little or no evidence of contaminants migrating beyond the building footprint."

Env Problem: "Nature and extent of contamination: Remediation at the site is complete. There is some ethylbenzene and xylene contamination that remains in soil and groundwater which is being managed as a part of Site Management. The soil contamination is beneath a demarcation barrier, twelve feet of clean fill, and either the sidewalk or concrete floor. The groundwater flows south beneath the building toward the Penn and Fountain landfills and then the Jamaica Bay. RI sampling has shown that the groundwater contamination has not migrated more than 200 feet in twenty years. A monitoring well was constructed at the other end of the building. No site-related contaminants were found in the well in January 2006. The post-remedy annual report / OM&M report (2006) showed some xylene (246 mg/Kg), ethylbenzene (29.1 mg/Kg), and toluene (0.2 mg/Kg) remaining in soil below the bottom of the excavation. The GW concentrations

DRAFT

S & S SHEET METAL PRODUCTS CORP (Continued) **1000130817**

remain elevated in the source area at xylene (43,400 mg/Kg), ethylbenzene (6,590 mg/Kg), and toluene (38.1 mg/Kg). However, most of the source area is under the building and the impacted groundwater is migrating under the building. Two down-gradient monitoring wells showed some impacts from xylene at 3.45 mg/Kg and 14.8 mg/Kg. The remaining soil contamination is primarily 12 feet below grade under the sidewalk and the building slab. The soil concentrations exceed TAGM 4046 RSCOs. However, the xylene concentrations are below Part 375 commercial restricted use soil cleanup objective and the ethylbenzene concentrations are below the Part 375 residential restricted use SCO. The remaining GW contamination is primarily under the building. The source area is along the east-northeast side of the building. GW flows southernly under the building. Currently, there are no GW receptors down gradient. "

Health Problem: "Exposure to contaminants in on-site soil is not expected since remaining wastes are at depth and capped. A sub-slab depressurization system is operating to eliminate or minimize the possibility of vapors entering the on-site building. Exposure to site-related contamination in drinking water is not expected since the area is served by municipal water."
Dump: False
Structure: False
Lagoon: False
Landfill: False
Pond: False
Disp Start: Not reported
Disp Term: Not reported
Lat/Long: Not reported
Dell: Not reported
Record Add: 2007-11-30 14:56:00
Record Upd: 2007-11-30 14:57:00
Updated By: mdmaccab
Own Op: 6
Sub Type: NNN
Owner Name: Neil Simon
Owner Company: Woodmont Development Corp
Owner Address: 651 Willowbrook Road
Owner Addr2: Not reported
Owner City,St,Zip: Staten Island, NY 10314
Owner Country: United States of America
Own Op: 1
Sub Type: 09
Owner Name: Neil Simon
Owner Company: Woodmont Development Corp.
Owner Address: 80 Fahy Avenue
Owner Addr2: Not reported
Owner City,St,Zip: Statem Island, NY 10314
Owner Country: United States of America
HW Code: V00582
Waste Type: XYLENE (MIXED)
Waste Quantity: UNKNOWN
Waste Code: Not reported
HW Code: V00582
Waste Type: ETHYLBENZENE
Waste Quantity: UNKNOWN
Waste Code: Not reported
HW Code: V00582

DRAFT

S & S SHEET METAL PRODUCTS CORP (Continued) **1000130817**

Waste Type: TOLUENE
Waste Quantity: UNKNOWN
Waste Code: Not reported
Crossref ID: 0107758
Cross Ref Type Code: 01
Cross Ref Type: Spill No.
Record Added Date: 2005-10-13 15:02:00
Record Updated: 2005-10-13 15:02:00
Updated By: MDMACCAB

Name: S.& S. X-RAY PRODUCTS, INC.
Address: 1101 LINWOOD STREET
City,State,Zip: BROOKLYN, NY 11208
Site Code: 57111
Control Name: Soil Management Plan
HW Code: V00582
Control Code: 14
Control Type: INST
Dt record added: 03/05/2009
Dt rec updated: 04/30/2015
Updated By: JJTEETER
Site Code: 57111
Site Description: "Location: The site is located at 1101 Linwood Street within a commercial / industrial area of Brooklyn. Less than a mile south and down gradient are the Pennsylvania Avenue and Fountain Avenue landfills and Jamaica Bay. In recent Less than a mile south and down gradient from the site are the Pennsylvania Avenue Landfill (224002) and the Fountain Avenue Landfill (224003) and then Jamaica Bay. Beginning in about 2009, a large development of single-family row houses have been built. There are residences one block upgradient. Site Features: The property consists of a one-story warehouse-like industrial facility covers most of the block except for a paved parking lot and some landscaping at the southern end. A portion of the building was converted into a two-story facility within the existing building. Current Zoning/Use: The current use of the property is a self-storage facility where people can drive vehicles into the building. Historic Uses: The site was formerly owned by Art-Lloyd Metal Products which manufactured various metal products. Part of the manufacturing process included spray-painting the metal parts. Liquid solvents were likely used in the process. In January 2001, two 550 gallon USTs were discovered under the floor buried in concrete. The tanks had leaked and released large quantities of xylene and ethylbenzene in to the soil and groundwater (spill # 01-07758). The tanks and approximately estimated 40 cubic yards (41.8 tons) of contaminated soil was removed from the site to an approved disposal facility. An interim remedial measure was conducted in May 2003 when four groundwater extraction wells were installed in the area of the contaminated groundwater. About 2,150 gallons of contaminated groundwater was collected for off site disposal. An investigation of groundwater, soil, and soil gas began in June 2003. In the winter of 2004-05, approximately 250 cubic yards of contaminated soil was excavated from two locations and disposed of in accordance with NYSDEC regulations. NYSDEC staff requested an oxygen releasing compound (ORC) be pumped in to the excavations, but this was not done. In January 2006, the consultant pumped ORC in to the area of the outside excavations using a direct-push method to bore holes to a depth below the earlier excavations. Due to elevated

DRAFT

S & S SHEET METAL PRODUCTS CORP (Continued) **1000130817**

concentrations of xylene and ethylbenzene in soil gas and impacts to indoor air, a sub-slab depressurization system (SSDS) was installed in November 2005. The environmental remedies conducted at the site are summarized in the Interim Remedial Measures Work Plan, May 20, 2003; Remedial Action Work Plan, April 9, 2004; and the Additional Remedial Action Work Plan, November 2005 from Shapiro Engineering. Due to the remaining contamination, engineering controls (ECs) and institutional controls (ICs) have been placed on the site. The ECs consist of operation and maintenance of the SSDS, periodic groundwater monitoring, a demarcation barrier at the depth limit of the source excavation. ICs, in the form of a deed restriction, prohibit excavation of soil without DEC approval and the use of on-site groundwater for potable purposes. Upon completion of the VCA in July 2007, environmental remediation has been completed to the satisfaction of the department. The site is currently in the site management phase with operation, maintenance and monitoring and site controls as described above. Site Geology and Hydrogeology: The on-site water table is about 14 feet below grade. Local groundwater flow is to the south toward Jamaica Bay. Groundwater flow has been found to be slow. RI sampling has shown that the groundwater contamination has not migrated more than 200 feet in twenty years. To date, down-gradient on-site monitoring wells have little or no evidence of contaminants migrating beyond the building footprint."

Env Problem: "Nature and extent of contamination: Remediation at the site is complete. There is some ethylbenzene and xylene contamination that remains in soil and groundwater which is being managed as a part of Site Management. The soil contamination is beneath a demarcation barrier, twelve feet of clean fill, and either the sidewalk or concrete floor. The groundwater flows south beneath the building toward the Penn and Fountain landfills and then the Jamaica Bay. RI sampling has shown that the groundwater contamination has not migrated more than 200 feet in twenty years. A monitoring well was constructed at the other end of the building. No site-related contaminants were found in the well in January 2006. The post-remedy annual report / OM&M report (2006) showed some xylene (246 mg/Kg), ethylbenzene (29.1 mg/Kg), and toluene (0.2 mg/Kg) remaining in soil below the bottom of the excavation. The GW concentrations remain elevated in the source area at xylene (43,400 mg/Kg), ethylbenzene (6,590 mg/Kg), and toluene (38.1 mg/Kg). However, most of the source area is under the building and the impacted groundwater is migrating under the building. Two down-gradient monitoring wells showed some impacts from xylene at 3.45 mg/Kg and 14.8 mg/Kg. The remaining soil contamination is primarily 12 feet below grade under the sidewalk and the building slab. The soil concentrations exceed TAGM 4046 RSCOs. However, the xylene concentrations are below Part 375 commercial restricted use soil cleanup objective and the ethylbenzene concentrations are below the Part 375 residential restricted use SCO. The remaining GW contamination is primarily under the building. The source area is along the east-northeast side of the building. GW flows southernly under the building. Currently, there are no GW receptors down gradient. "

Health Problem: "Exposure to contaminants in on-site soil is not expected since remaining wastes are at depth and capped. A sub-slab depressurization system is operating to eliminate or minimize the possibility of vapors entering the on-site building. Exposure to site-related contamination in drinking water is not expected since the area is served by municipal water."

DRAFT

S & S SHEET METAL PRODUCTS CORP (Continued) **1000130817**

Dump: False
Structure: False
Lagoon: False
Landfill: False
Pond: False
Disp Start: Not reported
Disp Term: Not reported
Lat/Long: Not reported
Dell: Not reported
Record Add: 2007-11-30 14:56:00
Record Upd: 2007-11-30 14:57:00
Updated By: mdmaccab
Own Op: 6
Sub Type: NNN
Owner Name: Neil Simon
Owner Company: Woodmont Development Corp
Owner Address: 651 Willowbrook Road
Owner Addr2: Not reported
Owner City,St,Zip: Staten Island, NY 10314
Owner Country: United States of America
Own Op: 1
Sub Type: 09
Owner Name: Neil Simon
Owner Company: Woodmont Development Corp.
Owner Address: 80 Fahy Avenue
Owner Addr2: Not reported
Owner City,St,Zip: Statem Island, NY 10314
Owner Country: United States of America
HW Code: V00582
Waste Type: XYLENE (MIXED)
Waste Quantity: UNKNOWN
Waste Code: Not reported
HW Code: V00582
Waste Type: ETHYLBENZENE
Waste Quantity: UNKNOWN
Waste Code: Not reported
HW Code: V00582
Waste Type: TOLUENE
Waste Quantity: UNKNOWN
Waste Code: Not reported
Crossref ID: 0107758
Cross Ref Type Code: 01
Cross Ref Type: Spill No.
Record Added Date: 2005-10-13 15:02:00
Record Updated: 2005-10-13 15:02:00
Updated By: MDMACCAB

VCP:
Name: S.& S. X-RAY PRODUCTS, INC.
Address: 1101 LINWOOD STREET
City,State,Zip: BROOKLYN, NY 11208
Program Type: VCP
Site Code: 57111
HW Code: V00582
Site Class: C
SWIS: 2401
Region: 2

DRAFT

S & S SHEET METAL PRODUCTS CORP (Continued) **1000130817**

Town: New York City
Acres: 2.230
Date Record Added: 05/10/2002
Date Record Updated: 03/31/2021
Updated By: SMQUANDT
Site Description: "Location: The site is located at 1101 Linwood Street within a commercial / industrial area of Brooklyn. Less than a mile south and down gradient are the Pennsylvania Avenue and Fountain Avenue landfills and Jamaica Bay. In recent Less than a mile south and down gradient from the site are the Pennsylvania Avenue Landfill (224002) and the Fountain Avenue Landfill (224003) and then Jamaica Bay. Beginning in about 2009, a large development of single-family row houses have been built. There are residences one block upgradient. Site Features: The property consists of a one-story warehouse-like industrial facility covers most of the block except for a paved parking lot and some landscaping at the southern end. A portion of the building was converted into a two-story facility within the existing building. Current Zoning/Use: The current use of the property is a self-storage facility where people can drive vehicles into the building. Historic Uses: The site was formerly owned by Art-Lloyd Metal Products which manufactured various metal products. Part of the manufacturing process included spray-painting the metal parts. Liquid solvents were likely used in the process. In January 2001, two 550 gallon USTs were discovered under the floor buried in concrete. The tanks had leaked and released large quantities of xylene and ethylbenzene in to the soil and groundwater (spill # 01-07758). The tanks and approximately estimated 40 cubic yards (41.8 tons) of contaminated soil was removed from the site to an approved disposal facility. An interim remedial measure was conducted in May 2003 when four groundwater extraction wells were installed in the area of the contaminated groundwater. About 2,150 gallons of contaminated groundwater was collected for off site disposal. An investigation of groundwater, soil, and soil gas began in June 2003. In the winter of 2004-05, approximately 250 cubic yards of contaminated soil was excavated from two locations and disposed of in accordance with NYSDEC regulations. NYSDEC staff requested an oxygen releasing compound (ORC) be pumped in to the excavations, but this was not done. In January 2006, the consultant pumped ORC in to the area of the outside excavations using a direct-push method to bore holes to a depth below the earlier excavations. Due to elevated concentrations of xylene and ethylbenzene in soil gas and impacts to indoor air, a sub-slab depressurization system (SSDS) was installed in November 2005. The environmental remedies conducted at the site are summarized in the Interim Remedial Measures Work Plan, May 20, 2003; Remedial Action Work Plan, April 9, 2004; and the Additional Remedial Action Work Plan, November 2005 from Shapiro Engineering. Due to the remaining contamination, engineering controls (ECs) and institutional controls (ICs) have been placed on the site. The ECs consist of operation and maintenance of the SSDS, periodic groundwater monitoring, a demarcation barrier at the depth limit of the source excavation. ICs, in the form of a deed restriction, prohibit excavation of soil without DEC approval and the use of on-site groundwater for potable purposes. Upon completion of the VCA in July 2007, environmental remediation has been completed to the satisfaction of the department. The site is currently in the site management phase with operation, maintenance and monitoring and site controls as described above. Site Geology and Hydrogeology: The

DRAFT

S & S SHEET METAL PRODUCTS CORP (Continued) **1000130817**

on-site water table is about 14 feet below grade. Local groundwater flow is to the south toward Jamaica Bay. Groundwater flow has been found to be slow. RI sampling has shown that the groundwater contamination has not migrated more than 200 feet in twenty years. To date, down-gradient on-site monitoring wells have little or no evidence of contaminants migrating beyond the building footprint."

Env Problem: "Nature and extent of contamination: Remediation at the site is complete. There is some ethylbenzene and xylene contamination that remains in soil and groundwater which is being managed as a part of Site Management. The soil contamination is beneath a demarcation barrier, twelve feet of clean fill, and either the sidewalk or concrete floor. The groundwater flows south beneath the building toward the Penn and Fountain landfills and then the Jamaica Bay. RI sampling has shown that the groundwater contamination has not migrated more than 200 feet in twenty years. A monitoring well was constructed at the other end of the building. No site-related contaminants were found in the well in January 2006. The post-remedy annual report / OM&M report (2006) showed some xylene (246 mg/Kg), ethylbenzene (29.1 mg/Kg), and toluene (0.2 mg/Kg) remaining in soil below the bottom of the excavation. The GW concentrations remain elevated in the source area at xylene (43,400 mg/Kg), ethylbenzene (6,590 mg/Kg), and toluene (38.1 mg/Kg). However, most of the source area is under the building and the impacted groundwater is migrating under the building. Two down-gradient monitoring wells showed some impacts from xylene at 3.45 mg/Kg and 14.8 mg/Kg. The remaining soil contamination is primarily 12 feet below grade under the sidewalk and the building slab. The soil concentrations exceed TAGM 4046 RSCOs. However, the xylene concentrations are below Part 375 commercial restricted use soil cleanup objective and the ethylbenzene concentrations are below the Part 375 residential restricted use SCO. The remaining GW contamination is primarily under the building. The source area is along the east-northeast side of the building. GW flows southernly under the building. Currently, there are no GW receptors down gradient. "

Health Problem: "Exposure to contaminants in on-site soil is not expected since remaining wastes are at depth and capped. A sub-slab depressurization system is operating to eliminate or minimize the possibility of vapors entering the on-site building. Exposure to site-related contamination in drinking water is not expected since the area is served by municipal water."

Dump: False
Structure: False
Lagoon: False
Landfill: False
Pond: False
Disp Start: Not reported
Disp Term: Not reported
Lat/Long: Not reported
Dell: Not reported
Record Add: 2007-11-30 14:56:00
Record Upd: 2007-11-30 14:57:00
Updated By: mdmaccab
Own Op: 6
Sub Type: NNN
Owner Name: Neil Simon
Owner Company: Woodmont Development Corp
Owner Address: 651 Willowbrook Road

DRAFT

S & S SHEET METAL PRODUCTS CORP (Continued) **1000130817**

Owner Addr2: Not reported
Owner City,St,Zip: Staten Island, NY 10314
Owner Country: United States of America
Own Op: 1
Sub Type: 09
Owner Name: Neil Simon
Owner Company: Woodmont Development Corp.
Owner Address: 80 Fahy Avenue
Owner Addr2: Not reported
Owner City,St,Zip: Statem Island, NY 10314
Owner Country: United States of America
HW Code: V00582
Waste Type: XYLENE (MIXED)
Waste Quantity: UNKNOWN
Waste Code: Not reported
HW Code: V00582
Waste Type: ETHYLBENZENE
Waste Quantity: UNKNOWN
Waste Code: Not reported
HW Code: V00582
Waste Type: TOLUENE
Waste Quantity: UNKNOWN
Waste Code: Not reported
Crossref ID: 0107758
Cross Ref Type Code: 01
Cross Ref Type: Spill No.
Record Added Date: 2005-10-13 15:02:00
Record Updated: 2005-10-13 15:02:00
Updated By: MDMACCAB

SPILLS:
Name: S&S X-RAY PRODUCTS
Address: 1101 LINWOOD ST
City,State,Zip: BROOKLYN, NY
Spill Number/Closed Date: 0107758 / 2011-03-25
Facility ID: 0107758
Facility Type: ER
DER Facility ID: 83285
Site ID: 92764
DEC Region: 2
Spill Cause: Equipment Failure
Spill Class: C3
SWIS: 2401
Spill Date: 2001-10-30
Investigator: MDMACCAB
Referred To: Not reported
Reported to Dept: 2001-10-30
CID: 390
Water Affected: Not reported
Spill Source: Commercial/Industrial
Spill Notifier: Local Agency
Cleanup Ceased: Not reported
Cleanup Meets Std: False
Last Inspection: Not reported
Recommended Penalty: False
UST Trust: False
Remediation Phase: 0

DRAFT

S & S SHEET METAL PRODUCTS CORP (Continued) **1000130817**

Date Entered In Computer:	2001-10-30
Spill Record Last Update:	2011-03-25
Spiller Name:	CARLA SULLIVAN
Spiller Company:	S & S XRAY METAL
Spiller Address:	1101 LINWOOD ST
Spiller Company:	001
Contact Name:	CARLA SULLIVAN
DEC Memo:	"10/30/2001: TOM HALL TELCON WITH SCOTT YANUCK (LAUREL ENV). AS PER YANUCK, 2-3 USTS ARE TO BE REMOVED FROM THE PROPERTY. PID READINGS ON SOILS IN THE SOURCE AREA EXCEEDED 2000ppm. TANK REMOVAL AND REMEDIAL REPORT WILL BE FORWARDED FOR DEPARTMENT REVIEW. HALL DIRECTED YANUCK TO NOTIFY SPILLS UNIT WHEN WORK HAS BEEN SCHEDULED. 10/31/2001: TOM HALL TELCON WITH CARLA SULLIVAN AT 1400 HRS. AS PER SULLIVAN, LAUREL IS WORKING FOR POTENTIAL BUYER OF PROPERTY. TWO (2) 550 GALLON USTS (REPORTEDLY USED TO STORE PAINT SOLVENT/THINNER) REMAIN IN PLACE UNDER THE 18 CONCRETE FLOOR INSIDE THE BUILDING FOOTPRINT. GEOPROBE BORING 12' DOWNGRADIENT FROM USTS REVEALED SIGNIFICANT CONTAMINATION (500ppm 8-12'; 2000+ppm 12-16'). MICROWELL SCREENED AT 14-16' SAMPLED. SOILS ARE REPORTEDLY FINE GRAINED SAND WITH SOME FILL MATERIAL. BORING LOCATED ~26' UPGRADIENT FROM USTS INDICATED NO IMPACT. SULLIVAN WILL KEEP SPILLS UNIT UPDATED AS TO PROGRESS OF PROPERTY TRANSACTION AND REMEDIAL WORK. 11/21/01 SHaPIRO ENGINEERING ROBERT LoPinto 516-791-2300 INVESTIGATING TANK AND POSSIBLE CONTENTS WITHIN BLD. WILL UPDATE 02/05/02 BUYER AND SELLER BOTH HAVE CONSULTANTS ON SITE FOR BORINGS AND SAMPLING. DELINEATION IS PROCEEDING. 4/27/10 - M. MacCabe - See VCP # V00582 for current status. "
Remarks:	"caller is doing soil borings for vacant industrial property still owned by above company - soil samples came back positive for unk volitile"

All Materials:

Site ID:	92764
Operable Unit ID:	844997
Operable Unit:	01
Material ID:	2101439
Material Code:	0230A
Material Name:	ethylbenzene
Case No.:	00100414
Material FA:	Hazardous Material
Quantity:	.00
Units:	Not reported
Recovered:	.00
Oxygenate:	False

Site ID:	92764
Operable Unit ID:	844997
Operable Unit:	01
Material ID:	529019
Material Code:	0042A
Material Name:	xylene (mixed)
Case No.:	01330207
Material FA:	Hazardous Material
Quantity:	.00
Units:	G
Recovered:	.00
Oxygenate:	False

DRAFT

S & S SHEET METAL PRODUCTS CORP (Continued) **1000130817**

Site ID: 92764
Operable Unit ID: 844997
Operable Unit: 01
Material ID: 2101434
Material Code: 0056A
Material Name: paint thinners
Case No.: Not reported
Material FA: Other
Quantity: Not reported
Units: Not reported
Recovered: Not reported
Oxygenate: False

ICIS:
Enforcement Action ID: NY000A0000261050015000002
FRS ID: 110001571415
Action Name: S&S SHEET METAL 360470022400002
Facility Name: S&S SHEET METAL
Facility Address: 1101 LINWOOD STREET
BROOKLYN, NY 11208
Enforcement Action Type: Administrative Order
Facility County: KINGS
Program System Acronym: AIR
Enforcement Action Forum Desc: Administrative - Formal
EA Type Code: SCAAAO
Facility SIC Code: 3479
Federal Facility ID: Not reported
Latitude in Decimal Degrees: 40.659164
Longitude in Decimal Degrees: -73.874904
Permit Type Desc: Not reported
Program System Acronym: NY0000002610500150
Facility NAICS Code: 999999
Tribal Land Code: Not reported

Enforcement Action ID: 02-1984-0018
FRS ID: 110001571415
Action Name: ART-LLOYD METAL PRODUCTS
Facility Name: S & S X RAY PRODUCTS INCORPORATED
Facility Address: 1101 LINWOOD STREET
BROOKLYN, NY 11208
Enforcement Action Type: Civil Judicial Action
Facility County: KINGS
Program System Acronym: ICIS
Enforcement Action Forum Desc: Judicial
EA Type Code: CIV
Facility SIC Code: 3844
Federal Facility ID: Not reported
Latitude in Decimal Degrees: 40.658591
Longitude in Decimal Degrees: -73.874728
Permit Type Desc: Not reported
Program System Acronym: 2779
Facility NAICS Code: Not reported
Tribal Land Code: Not reported

Facility Name: S&S X-RAY INC

DRAFT

S & S SHEET METAL PRODUCTS CORP (Continued) **1000130817**

Address: 1101 LINWOOD STREET
Tribal Indicator: N
Fed Facility: No
NAIC Code: Not reported
SIC Code: 3844

Facility Name: S&S X-RAY INC
Address: 1101 LINWOOD STREET
Tribal Indicator: N
Fed Facility: No
NAIC Code: Not reported
SIC Code: 3844

Facility Name: S&S X-RAY INC
Address: 1101 LINWOOD STREET
Tribal Indicator: N
Fed Facility: No
NAIC Code: Not reported
SIC Code: 3844

Facility Name: S&S X-RAY INC
Address: 1101 LINWOOD STREET
Tribal Indicator: N
Fed Facility: No
NAIC Code: Not reported
SIC Code: 3844

US AIRS (AFS):
Envid: 1000130817
Region Code: 02
County Code: NY047
Programmatic ID: AIR NY0000002610500150
Facility Registry ID: 110001571415
D and B Number: Not reported
Facility Site Name: S&S SHEET METAL
Primary SIC Code: 3479
NAICS Code: 999999
Default Air Classification Code: SMI
Facility Type of Ownership Code: POF
Air CMS Category Code: Not reported
HPV Status: Not reported

US AIRS (AFS):
Region Code: 02
Programmatic ID: AIR NY0000002610500150
Facility Registry ID: 110001571415
Air Operating Status Code: OPR
Default Air Classification Code: SMI
Air Program: Federally-Enforceable State Operating Permit - Non Title V
Activity Date: 1984-11-29 00:00:00
Activity Status Date: Not reported
Activity Group: Compliance Monitoring
Activity Type: Inspection/Evaluation
Activity Status: Not reported

Region Code: 02
Programmatic ID: AIR NY0000002610500150

DRAFT

S & S SHEET METAL PRODUCTS CORP (Continued) **1000130817**

Facility Registry ID: 110001571415
Air Operating Status Code: OPR
Default Air Classification Code: SMI
Air Program: Federally-Enforceable State Operating Permit - Non Title V
Activity Date: 1985-07-25 00:00:00
Activity Status Date: Not reported
Activity Group: Compliance Monitoring
Activity Type: Inspection/Evaluation
Activity Status: Not reported

Region Code: 02
Programmatic ID: AIR NY0000002610500150
Facility Registry ID: 110001571415
Air Operating Status Code: OPR
Default Air Classification Code: SMI
Air Program: Federally-Enforceable State Operating Permit - Non Title V
Activity Date: 1986-06-13 00:00:00
Activity Status Date: Not reported
Activity Group: Compliance Monitoring
Activity Type: Inspection/Evaluation
Activity Status: Not reported

Region Code: 02
Programmatic ID: AIR NY0000002610500150
Facility Registry ID: 110001571415
Air Operating Status Code: OPR
Default Air Classification Code: SMI
Air Program: Federally-Enforceable State Operating Permit - Non Title V
Activity Date: 1987-07-16 00:00:00
Activity Status Date: Not reported
Activity Group: Compliance Monitoring
Activity Type: Inspection/Evaluation
Activity Status: Not reported

Region Code: 02
Programmatic ID: AIR NY0000002610500150
Facility Registry ID: 110001571415
Air Operating Status Code: OPR
Default Air Classification Code: SMI
Air Program: Federally-Enforceable State Operating Permit - Non Title V
Activity Date: 1987-12-03 00:00:00
Activity Status Date: Not reported
Activity Group: Compliance Monitoring
Activity Type: Inspection/Evaluation
Activity Status: Not reported

Region Code: 02
Programmatic ID: AIR NY0000002610500150
Facility Registry ID: 110001571415
Air Operating Status Code: OPR
Default Air Classification Code: SMI
Air Program: Federally-Enforceable State Operating Permit - Non Title V
Activity Date: 1984-12-19 00:00:00
Activity Status Date: 1984-12-19 00:00:00
Activity Group: Enforcement Action
Activity Type: Administrative - Formal
Activity Status: Final Order Issued

DRAFT

S & S SHEET METAL PRODUCTS CORP (Continued) **1000130817**

Region Code:	02
Programmatic ID:	AIR NY0000002610500150
Facility Registry ID:	110001571415
Air Operating Status Code:	OPR
Default Air Classification Code:	SMI
Air Program:	State Implementation Plan for National Primary and Secondary Ambient Air Quality Standards
Activity Date:	1988-08-16 00:00:00
Activity Status Date:	Not reported
Activity Group:	Compliance Monitoring
Activity Type:	Inspection/Evaluation
Activity Status:	Not reported

Region Code:	02
Programmatic ID:	AIR NY0000002610500150
Facility Registry ID:	110001571415
Air Operating Status Code:	OPR
Default Air Classification Code:	SMI
Air Program:	State Implementation Plan for National Primary and Secondary Ambient Air Quality Standards
Activity Date:	1993-12-01 00:00:00
Activity Status Date:	Not reported
Activity Group:	Compliance Monitoring
Activity Type:	Inspection/Evaluation
Activity Status:	Not reported

FINDS:
Registry ID: 110001571415

Click Here:

Environmental Interest/Information System:
AFS (Aerometric Information Retrieval System (AIRS) Facility Subsystem) replaces the former Compliance Data System (CDS), the National Emission Data System (NEDS), and the Storage and Retrieval of Aerometric Data (SAROAD). AIRS is the national repository for information concerning airborne pollution in the United States. AFS is used to track emissions and compliance data from industrial plants. AFS data are utilized by states to prepare State Implementation Plans to comply with regulatory programs and by EPA as an input for the estimation of total national emissions. AFS is undergoing a major redesign to support facility operating permits required under Title V of the Clean Air Act.
AIR SYNTHETIC MINOR
RCRAInfo is a national information system that supports the Resource Conservation and Recovery Act (RCRA) program through the tracking of events and activities related to facilities that generate, transport, and treat, store, or dispose of hazardous waste. RCRAInfo allows RCRA program staff to track the notification, permit, compliance, and corrective action activities required under RCRA.
FIS (New York - Facility Information System) is New York's Department of Environmental Conservation (DEC) information system for tracking environmental facility information found across the State.
ICIS (Integrated Compliance Information System) is the Integrated Compliance Information System and provides a database that, when complete, will contain integrated Enforcement and Compliance information across most of EPA's programs. The vision for ICIS is to replace EPA's independent databases that contain Enforcement data with

DRAFT

S & S SHEET METAL PRODUCTS CORP (Continued) **1000130817**

a single repository for that information. Currently, ICIS contains all Federal Administrative and Judicial enforcement actions. This information is maintained in ICIS by EPA in the Regional offices and it Headquarters. A future release of ICIS will replace the Permit Compliance System (PCS) which supports the NPDES and will integrate that information with Federal actions already in the system. ICIS also has the capability to track other activities occurring in the Region that support Compliance and Enforcement programs. These include; Incident Tracking, Compliance Assistance, and Compliance Monitoring.

Click this hyperlink while viewing on your computer to access additional FINDS: detail in the EDR Site Report.

ECHO:

Envid:	1000130817
Registry ID:	110001571415
DFR URL:	http://echo.epa.gov/detailed-facility-report?fid=110001571415
Name:	S&S SHEET METAL
Address:	1101 LINWOOD STREET
City,State,Zip:	BROOKLYN, NY 11239

NY MANIFEST:

Name:	S & S X-RAY INC
Address:	1101 LINWOOD ST
City,State,Zip:	BROOKLYN, NY 11208-5722
Country:	USA
EPA ID:	NYD981494313
Facility Status:	Not reported
Location Address 1:	1101 LINWOOD STREET
Code:	BP
Location Address 2:	Not reported
Total Tanks:	Not reported
Location City:	BROOKLYN
Location State:	NY
Location Zip:	11208
Location Zip 4:	Not reported

NY MANIFEST:

EPAID:	NYD981494313
Mailing Name:	S & S X-RAY INC
Mailing Contact:	TIMOTHY COSTELLO
Mailing Address 1:	1101 LINWOOD STREET
Mailing Address 2:	Not reported
Mailing City:	BROOKLYN
Mailing State:	NY
Mailing Zip:	11208
Mailing Zip 4:	Not reported
Mailing Country:	USA
Mailing Phone:	8003479729

NY MANIFEST:

Document ID:	NYH0377937
Manifest Status:	Not reported
seq:	01
Year:	2003
Trans1 State ID:	Not reported
Trans2 State ID:	Not reported

DRAFT

S & S SHEET METAL PRODUCTS CORP (Continued) **1000130817**

Generator Ship Date:	09/03/2003
Trans1 Recv Date:	09/03/2003
Trans2 Recv Date:	Not reported
TSD Site Recv Date:	09/03/2003
Part A Recv Date:	Not reported
Part B Recv Date:	Not reported
Generator EPA ID:	NYD981494313
Trans1 EPA ID:	NYD039163183
Trans2 EPA ID:	Not reported
TSDF ID 1:	NYD082785429
TSDF ID 2:	Not reported
Manifest Tracking Number:	Not reported
Import Indicator:	Not reported
Export Indicator:	Not reported
Discr Quantity Indicator:	Not reported
Discr Type Indicator:	Not reported
Discr Residue Indicator:	Not reported
Discr Partial Reject Indicator:	Not reported
Discr Full Reject Indicator:	Not reported
Manifest Ref Number:	Not reported
Alt Facility RCRA ID:	Not reported
Alt Facility Sign Date:	Not reported
MGMT Method Type Code:	Not reported
Waste Code:	F003 - UNKNOWN
Waste Code:	Not reported
Waste Code:	Not reported
Waste Code:	Not reported
Waste Code:	Not reported
Waste Code:	Not reported
Quantity:	00800
Units:	P - Pounds
Number of Containers:	016
Container Type:	DM - Metal drums, barrels
Handling Method:	B Incineration, heat recovery, burning.
Specific Gravity:	01.00

DRAFT

N116 **WASTE SERVICES OF NEW YORK INC** **RCRA NonGen / NLR** **1008374410**
NE **941 STANLEY AVE** **NYN008014425**
1/8-1/4 **BROOKLYN, NY 11208**
0.152 mi.
800 ft. **Site 5 of 6 in cluster N**

Relative: **Higher**
Actual: **13 ft.**

RCRA NonGen / NLR:

Date Form Received by Agency:	2007-01-01 00:00:00.0
Handler Name:	WASTE SERVICES OF NEW YORK INC
Handler Address:	941 STANLEY AVE
Handler City,State,Zip:	BROOKLYN, NY 11208
EPA ID:	NYN008014425
Contact Name:	EMILIANO ESPIANZA
Contact Address:	Not reported
Contact City,State,Zip:	NY
Contact Telephone:	718-257-0020
Contact Fax:	Not reported
Contact Email:	Not reported
Contact Title:	Not reported
EPA Region:	02
Land Type:	Private

WASTE SERVICES OF NEW YORK INC (Continued) **1008374410**

Federal Waste Generator Description:	Not a generator, verified
Non-Notifier:	Not reported
Biennial Report Cycle:	Not reported
Accessibility:	Not reported
Active Site Indicator:	Not reported
State District Owner:	NY
State District:	NYSDEC R2
Mailing Address:	Not reported
Mailing City,State,Zip:	NY
Owner Name:	Not reported
Owner Type:	Not reported
Operator Name:	Not reported
Operator Type:	Not reported
Short-Term Generator Activity:	No
Importer Activity:	No
Mixed Waste Generator:	No
Transporter Activity:	No
Transfer Facility Activity:	No
Recycler Activity with Storage:	No
Small Quantity On-Site Burner Exemption:	No
Smelting Melting and Refining Furnace Exemption:	No
Underground Injection Control:	No
Off-Site Waste Receipt:	No
Universal Waste Indicator:	No
Universal Waste Destination Facility:	No
Federal Universal Waste:	No
Active Site Fed-Reg Treatment Storage and Disposal Facility:	Not reported
Active Site Converter Treatment storage and Disposal Facility:	Not reported
Active Site State-Reg Treatment Storage and Disposal Facility:	Not reported
Active Site State-Reg Handler:	---
Federal Facility Indicator:	Not reported
Hazardous Secondary Material Indicator:	NN
Sub-Part K Indicator:	Not reported
Commercial TSD Indicator:	No
Treatment Storage and Disposal Type:	Not reported
2018 GPRA Permit Baseline:	Not on the Baseline
2018 GPRA Renewals Baseline:	Not on the Baseline
Permit Renewals Workload Universe:	Not reported
Permit Workload Universe:	Not reported
Permit Progress Universe:	Not reported
Post-Closure Workload Universe:	Not reported
Closure Workload Universe:	Not reported
202 GPRA Corrective Action Baseline:	No
Corrective Action Workload Universe:	No
Subject to Corrective Action Universe:	No
Non-TSDFs Where RCRA CA has Been Imposed Universe:	No
TSDFs Potentially Subject to CA Under 3004 (u)/(v) Universe:	No
TSDFs Only Subject to CA under Discretionary Auth Universe:	No
Corrective Action Priority Ranking:	No NCAPS ranking
Environmental Control Indicator:	No
Institutional Control Indicator:	No
Human Exposure Controls Indicator:	N/A
Groundwater Controls Indicator:	N/A
Operating TSDF Universe:	Not reported
Full Enforcement Universe:	Not reported
Significant Non-Complier Universe:	No
Unaddressed Significant Non-Complier Universe:	No

DRAFT

WASTE SERVICES OF NEW YORK INC (Continued) **1008374410**

Addressed Significant Non-Complier Universe:	No
Significant Non-Complier With a Compliance Schedule Universe:	No
Financial Assurance Required:	Not reported
Handler Date of Last Change:	2015-04-14 00:00:00.0
Recognized Trader-Importer:	No
Recognized Trader-Exporter:	No
Importer of Spent Lead Acid Batteries:	No
Exporter of Spent Lead Acid Batteries:	No
Recycler Activity Without Storage:	Not reported
Manifest Broker:	Not reported
Sub-Part P Indicator:	No

Historic Generators:

Receive Date:	2004-04-02 00:00:00.0
Handler Name:	WASTE SERVICES OF NEW YORK INC
Federal Waste Generator Description:	Conditionally Exempt Small Quantity Generator
State District Owner:	NY
Large Quantity Handler of Universal Waste:	No
Recognized Trader Importer:	No
Recognized Trader Exporter:	No
Spent Lead Acid Battery Importer:	No
Spent Lead Acid Battery Exporter:	No
Current Record:	No
Non Storage Recycler Activity:	Not reported
Electronic Manifest Broker:	Not reported

Receive Date:	2006-01-01 00:00:00.0
Handler Name:	WASTE SERVICES OF NEW YORK INC
Federal Waste Generator Description:	Not a generator, verified
State District Owner:	NY
Large Quantity Handler of Universal Waste:	No
Recognized Trader Importer:	No
Recognized Trader Exporter:	No
Spent Lead Acid Battery Importer:	No
Spent Lead Acid Battery Exporter:	No
Current Record:	No
Non Storage Recycler Activity:	Not reported
Electronic Manifest Broker:	Not reported

Receive Date:	2007-01-01 00:00:00.0
Handler Name:	WASTE SERVICES OF NEW YORK INC
Federal Waste Generator Description:	Not a generator, verified
State District Owner:	NY
Large Quantity Handler of Universal Waste:	No
Recognized Trader Importer:	No
Recognized Trader Exporter:	No
Spent Lead Acid Battery Importer:	No
Spent Lead Acid Battery Exporter:	No
Current Record:	Yes
Non Storage Recycler Activity:	Not reported
Electronic Manifest Broker:	Not reported

List of NAICS Codes and Descriptions:

NAICS Codes:	No NAICS Codes Found

DRAFT

WASTE SERVICES OF NEW YORK INC (Continued) **1008374410**

Facility Has Received Notices of Violations:
Violations: No Violations Found

Evaluation Action Summary:
Evaluations: No Evaluations Found

N117 **ACTION ENVIRONMENTAL SERVICES - STANLEY AVE** **NY SWF/LF** **S110119957**
NE **941 STANLEY AVE.** **NY SWRCY** **N/A**
1/8-1/4 **BROOKLYN, NY 11208** **NY Financial Assurance**
0.152 mi.
800 ft. **Site 6 of 6 in cluster N**

Relative:
Higher

Actual:
13 ft.

SWF/LF:

Name:	ACTION ENVIRONMENTAL SERVICES - STANLEY AVE
Address:	941 STANLEY AVE.
City,State,Zip:	BROOKLYN, NY 11208
Flag:	ACTIVE
Region Code:	2
Phone Number:	7186652367
Owner Name:	Action Environmental Systems LLC
Owner Type:	Private
Owner Address:	941 Stanley Avenue
Owner Addr2:	Not reported
Owner City,St,Zip:	Brooklyn, NY 11208
Owner Email:	Not reported
Owner Phone:	9736237600
Contact Name:	Greg Galietti
Contact Address:	Not reported
Contact Addr2:	Not reported
Contact City,St,Zip:	Not reported
Contact Email:	ggalietti@actioncarting.com
Contact Phone:	7186552368
Activity Desc:	Transfer station - permit
Activity Number:	[24TB7]
Active:	Yes
East Coordinate:	595095
North Coordinate:	4501980
Accuracy Code:	Not reported
Regulatory Status:	Permit
Waste Type:	MSW (Residential/Institutional & Commercial);Commingled Paper & Containers
Authorization #:	2-6105-00227/00003
Authorization Date:	2/8/2016
Expiration Date:	2/7/2021
Operator Name:	Action Environmental Services
Operator Type:	Private
Laste Date:	Not reported

SWRCY:

Name:	ACTION ENVIRONMENTAL SERVICES - STANLEY AVE
Address:	941 STANLEY AVE.
City,State,Zip:	BROOKLYN, NY 11208
Region:	2
Facility Address 2:	Not reported
Phone Number:	7186652367

DRAFT

ACTION ENVIRONMENTAL SERVICES - STANLEY AVE (Continued) **S110119957**

Owner Type:	Private
Owner Name:	Action Environmental Systems LLC
Owner Address:	941 Stanley Avenue
Owner Address 2:	Not reported
Owner City,St,Zip:	Brooklyn, NY 11208
Owner Email:	Not reported
Owner Phone:	9736237600
Contact Name:	Greg Galietti
Contact Address:	Not reported
Contact Address 2:	Not reported
Contact City,St,Zip:	Not reported
Contact Email:	ggalietti@actioncarting.com
Contact Phone:	7186552368
Activity Desc:	RHRF - registration
Activity Number:	[24MB7]
Active:	No
East Coordinate:	595095
North Coordinate:	4501980
Accuracy Code:	Not reported
Regulatory Status:	None
Permit #:	Not reported
Auth. Date:	Not reported
Expiration Date:	Not reported
Waste Types:	Metals (Ferrous);Commingled Paper;Paper/Cardboard
Operator Name:	Action Environmental Services
Operator Type:	Private
Last Date:	Not reported

Name:	RUTIGLIANO PAPER STOCK; INC. DBA RPS ENVIRO.
Address:	941 STANLEY AVENUE
City,State,Zip:	BROOKLYN, NY 0
Region:	2
Facility Address 2:	Not reported
Phone Number:	7182570244
Owner Type:	Not reported
Owner Name:	George Rutigliano
Owner Address:	854 Shepard Avenue
Owner Address 2:	Not reported
Owner City,St,Zip:	Brooklyn, NY 11208
Owner Email:	Not reported
Owner Phone:	7182570244
Contact Name:	Not reported
Contact Address:	Not reported
Contact Address 2:	Not reported
Contact City,St,Zip:	Not reported
Contact Email:	Not reported
Contact Phone:	Not reported
Activity Desc:	RHRF - registration
Activity Number:	[24MB7]
Active:	No
East Coordinate:	Not reported
North Coordinate:	Not reported
Accuracy Code:	Not reported
Regulatory Status:	Not reported
Permit #:	Not reported
Auth. Date:	Not reported
Expiration Date:	Not reported

DRAFT

ACTION ENVIRONMENTAL SERVICES - STANLEY AVE (Continued) **S110119957**

Waste Types: Not reported
Operator Name: same as facility owner
Operator Type: Not reported
Last Date: Not reported

NY Financial Assurance 1:
Name: ACTION ENVIRONMENTAL SERVICES - STANLEY AVE
Address: 941 STANLEY AVE.
City,State,Zip: BROOKLYN, NY
Owner Name: Action Environmental Systems LLC
Region: 2
Estimate Type: Closure
Estimate Amount: 156,000
Estimate Date: 03/01/2001
Mechanism: Surety bond - Performance
Mechanism Amount: 156,000
Issue Date: Not reported
Activity Number: 24TB7
Activity Description: z Retired - Transfer station - permit

R118 **MEADOWWOOD AT GATEWAY CONDOMINIUM** **NY AST** **A100293974**
South **400 COZINE AVENUE** **N/A**
1/8-1/4 **BROOKLYN, NY 11207**
0.156 mi.
825 ft. **Site 1 of 2 in cluster R**

Relative:
Higher

Actual:
10 ft.

AST:
Name: MEADOWWOOD AT GATEWAY CONDOMINIUM
Address: 400 COZINE AVENUE
City,State,Zip: BROOKLYN, NY 11207
Region: STATE
DEC Region: 2
Site Status: Active
Facility Id: 2-252689
Program Type: PBS
UTM X: 594892.95665
UTM Y: 4501405.41702
Expiration Date: 05/19/2025
Site Type: Apartment Building/Office Building

Affiliation Records:
Site Id: 10193
Affiliation Type: Mail Contact
Company Name: DOUGLAS ELLIMAN PROPERTY MANAGEMENT
Contact Type: COMPLIANCE MANAGER
Contact Name: PATRICIA PETTWAY-BROWN
Address1: 675 THIRD AVENUE
Address2: Not reported
City: NEW YORK
State: NY
Zip Code: 10017
Country Code: 001
Phone: (212) 370-9200
EMail: PATRICIA.PETTWAY-BROWN@ELLIMANPM.COM
Fax Number: Not reported
Modified By: JSMACRI
Date Last Modified: 2020-05-26

DRAFT

MEADOWWOOD AT GATEWAY CONDOMINIUM (Continued) **A100293974**

Site Id:	10193
Affiliation Type:	Facility Owner
Company Name:	MEADOWWOOD AT GATEWAY CONDOMINIUM
Contact Type:	COMPLIANCE MANAGER
Contact Name:	PATRICIA PETTWAY-BROWN
Address1:	675 THIRD AVENUE
Address2:	Not reported
City:	NEW YORK
State:	NY
Zip Code:	10017
Country Code:	001
Phone:	(212) 370-9200
EMail:	PATRICIA.PETTWAY-BROWN@ELLIMANPM.COM
Fax Number:	Not reported
Modified By:	ACDANIEL
Date Last Modified:	2020-05-26

Site Id:	10193
Affiliation Type:	Facility Operator
Company Name:	MEADOWWOOD AT GATEWAY CONDOMINIUM
Contact Type:	Not reported
Contact Name:	ALFREDO PEREZ
Address1:	Not reported
Address2:	Not reported
City:	Not reported
State:	NN
Zip Code:	Not reported
Country Code:	001
Phone:	(718) 649-9400
EMail:	Not reported
Fax Number:	Not reported
Modified By:	ACDANIEL
Date Last Modified:	2020-05-26

Site Id:	10193
Affiliation Type:	Emergency Contact
Company Name:	MEADOWWOOD AT GATEWAY CONDOMINIUM
Contact Type:	Not reported
Contact Name:	ANGEL RODRIGUEZ
Address1:	Not reported
Address2:	Not reported
City:	Not reported
State:	NN
Zip Code:	Not reported
Country Code:	999
Phone:	(718) 649-9400
EMail:	Not reported
Fax Number:	Not reported
Modified By:	ACDANIEL
Date Last Modified:	2020-05-26

Tank Info:

Tank Number:	001
Tank Id:	65533
Material Code:	0001
Common Name of Substance:	#2 Fuel Oil (On-Site Consumption)

DRAFT

MEADOWWOOD AT GATEWAY CONDOMINIUM (Continued) **A100293974**

Equipment Records:

F00 - Pipe External Protection - None
B00 - Tank External Protection - None
J00 - Dispenser - None
C01 - Pipe Location - Aboveground
G03 - Tank Secondary Containment - Vault (w/o access)
H00 - Tank Leak Detection - None
I00 - Overfill - None
K00 - Spill Prevention - None
A00 - Tank Internal Protection - None
D01 - Pipe Type - Steel/Carbon Steel/Iron

Tank Location:	Aboveground - contact with soil.... Tank bottom rests on soil, allowing no visual inspection.
Tank Type:	Steel/Carbon Steel/Iron
Tank Status:	In Service
Pipe Model:	Not reported
Install Date:	01/01/1991
Capacity Gallons:	3500
Tightness Test Method:	-
Date Test:	Not reported
Next Test Date:	Not reported
Date Tank Closed:	Not reported
Register:	True
Modified By:	JSMACRI
Last Modified:	05/26/2020
Material Name:	#2 fuel oil (on-site consumption)
Tank Number:	003
Tank Id:	14160
Material Code:	0000
Common Name of Substance:	Empty

Equipment Records:

F00 - Pipe External Protection - None
B00 - Tank External Protection - None
J00 - Dispenser - None
G00 - Tank Secondary Containment - None
C02 - Pipe Location - Underground/On-ground
H00 - Tank Leak Detection - None
I00 - Overfill - None
D01 - Pipe Type - Steel/Carbon Steel/Iron
A00 - Tank Internal Protection - None

Tank Location:	Aboveground in subterranean vault with access for inspections..... Tank in subterranean vault but accessible for inspection.
Tank Type:	ZZ
Tank Status:	Closed - In Place
Pipe Model:	Not reported
Install Date:	Not reported
Capacity Gallons:	35000
Tightness Test Method:	03
Date Test:	11/07/1998
Next Test Date:	Not reported
Date Tank Closed:	11/01/1998
Register:	True
Modified By:	TRANSLAT

DRAFT

MEADOWWOOD AT GATEWAY CONDOMINIUM (Continued) **A100293974**

Last Modified: 04/14/2017
Material Name: empty

P119 **CON EDISON MANHOLE: 27537** **RCRA NonGen / NLR** **1017774711**
WNW **LINDEN BLVD & ASHFORD ST 245** **FINDS** **NYP004525259**
1/8-1/4 **BROOKLYN, NY 11207** **ECHO**
0.164 mi.
866 ft. **Site 4 of 5 in cluster P**

Relative: **Higher**
Actual: **13 ft.**

RCRA NonGen / NLR:

Date Form Received by Agency:	2014-06-08 00:00:00.0
Handler Name:	CON EDISON MANHOLE: 27537
Handler Address:	LINDEN BLVD & ASHFORD ST 245
Handler City,State,Zip:	BROOKLYN, NY 11207
EPA ID:	NYP004525259
Contact Name:	THOMAS TEELING
Contact Address:	Not reported
Contact City,State,Zip:	Not reported
Contact Telephone:	212-460-3770
Contact Fax:	Not reported
Contact Email:	Not reported
Contact Title:	SENIOR SCIENTIST
EPA Region:	02
Land Type:	Private
Federal Waste Generator Description:	Not a generator, verified
Non-Notifier:	Not reported
Biennial Report Cycle:	Not reported
Accessibility:	Not reported
Active Site Indicator:	Not reported
State District Owner:	NY
State District:	NYSDEC R2
Mailing Address:	IRVING PL, 15TH FL NE
Mailing City,State,Zip:	NEW YORK, NY 10003
Owner Name:	Not reported
Owner Type:	Not reported
Operator Name:	Not reported
Operator Type:	Not reported
Short-Term Generator Activity:	No
Importer Activity:	No
Mixed Waste Generator:	No
Transporter Activity:	No
Transfer Facility Activity:	No
Recycler Activity with Storage:	No
Small Quantity On-Site Burner Exemption:	No
Smelting Melting and Refining Furnace Exemption:	No
Underground Injection Control:	No
Off-Site Waste Receipt:	No
Universal Waste Indicator:	No
Universal Waste Destination Facility:	No
Federal Universal Waste:	No
Active Site Fed-Reg Treatment Storage and Disposal Facility:	Not reported
Active Site Converter Treatment storage and Disposal Facility:	Not reported
Active Site State-Reg Treatment Storage and Disposal Facility:	Not reported
Active Site State-Reg Handler:	---
Federal Facility Indicator:	Not reported
Hazardous Secondary Material Indicator:	NN
Sub-Part K Indicator:	Not reported
Commercial TSD Indicator:	No

DRAFT

CON EDISON MANHOLE: 27537 (Continued) **1017774711**

Treatment Storage and Disposal Type:	Not reported
2018 GPRA Permit Baseline:	Not on the Baseline
2018 GPRA Renewals Baseline:	Not on the Baseline
Permit Renewals Workload Universe:	Not reported
Permit Workload Universe:	Not reported
Permit Progress Universe:	Not reported
Post-Closure Workload Universe:	Not reported
Closure Workload Universe:	Not reported
202 GPRA Corrective Action Baseline:	No
Corrective Action Workload Universe:	No
Subject to Corrective Action Universe:	No
Non-TSDFs Where RCRA CA has Been Imposed Universe:	No
TSDFs Potentially Subject to CA Under 3004 (u)/(v) Universe:	No
TSDFs Only Subject to CA under Discretionary Auth Universe:	No
Corrective Action Priority Ranking:	No NCAPS ranking
Environmental Control Indicator:	No
Institutional Control Indicator:	No
Human Exposure Controls Indicator:	N/A
Groundwater Controls Indicator:	N/A
Operating TSDF Universe:	Not reported
Full Enforcement Universe:	Not reported
Significant Non-Complier Universe:	No
Unaddressed Significant Non-Complier Universe:	No
Addressed Significant Non-Complier Universe:	No
Significant Non-Complier With a Compliance Schedule Universe:	No
Financial Assurance Required:	Not reported
Handler Date of Last Change:	2015-02-11 11:48:56.0
Recognized Trader-Importer:	No
Recognized Trader-Exporter:	No
Importer of Spent Lead Acid Batteries:	No
Exporter of Spent Lead Acid Batteries:	No
Recycler Activity Without Storage:	Not reported
Manifest Broker:	Not reported
Sub-Part P Indicator:	No

Historic Generators:

Receive Date:	2014-05-08 00:00:00.0
Handler Name: CON EDISON	
Federal Waste Generator Description:	Small Quantity Generator
State District Owner:	NY
Large Quantity Handler of Universal Waste:	No
Recognized Trader Importer:	No
Recognized Trader Exporter:	No
Spent Lead Acid Battery Importer:	No
Spent Lead Acid Battery Exporter:	No
Current Record:	No
Non Storage Recycler Activity:	Not reported
Electronic Manifest Broker:	Not reported

Receive Date:	2014-05-08 00:00:00.0
Handler Name: CON EDISON	
Federal Waste Generator Description:	Not a generator, verified
State District Owner:	NY
Large Quantity Handler of Universal Waste:	No
Recognized Trader Importer:	No
Recognized Trader Exporter:	No

DRAFT

CON EDISON MANHOLE: 27537 (Continued) **1017774711**

Spent Lead Acid Battery Importer: No
Spent Lead Acid Battery Exporter: No
Current Record: No
Non Storage Recycler Activity: Not reported
Electronic Manifest Broker: Not reported

Receive Date: 2014-06-08 00:00:00.0
Handler Name: CON EDISON MANHOLE: 27537
Federal Waste Generator Description: Not a generator, verified
State District Owner: NY
Large Quantity Handler of Universal Waste: No
Recognized Trader Importer: No
Recognized Trader Exporter: No
Spent Lead Acid Battery Importer: No
Spent Lead Acid Battery Exporter: No
Current Record: Yes
Non Storage Recycler Activity: Not reported
Electronic Manifest Broker: Not reported

List of NAICS Codes and Descriptions:
NAICS Codes: No NAICS Codes Found

Facility Has Received Notices of Violations:
Violations: No Violations Found

Evaluation Action Summary:
Evaluations: No Evaluations Found

FINDS:
Registry ID: 110069667122

Click Here:

Environmental Interest/Information System:
RCRAInfo is a national information system that supports the Resource Conservation and Recovery Act (RCRA) program through the tracking of events and activities related to facilities that generate, transport, and treat, store, or dispose of hazardous waste. RCRAInfo allows RCRA program staff to track the notification, permit, compliance, and corrective action activities required under RCRA.

Registry ID: 110063788637

Click Here:

Environmental Interest/Information System:
RCRAInfo is a national information system that supports the Resource Conservation and Recovery Act (RCRA) program through the tracking of events and activities related to facilities that generate, transport, and treat, store, or dispose of hazardous waste. RCRAInfo allows RCRA program staff to track the notification, permit, compliance, and corrective action activities required under RCRA.

Click this hyperlink while viewing on your computer to access additional FINDS: detail in the EDR Site Report.

DRAFT

CON EDISON MANHOLE: 27537 (Continued) **1017774711**

ECHO:
- Envid: 1017774711
- Registry ID: 110069667122
- DFR URL: http://echo.epa.gov/detailed-facility-report?fid=110069667122
- Name: CON EDISON
- Address: LINDEN BLVD & ASHFORD ST
- City,State,Zip: BROOKLYN, NY 11236

P120 **LINDEN CENTER FOR NURSING** **NY AST** **A100295871**
NW **2237 LINDEN BOULEVARD** **N/A**
1/8-1/4 **BROOKLYN, NY 11207**
0.169 mi.
892 ft. **Site 5 of 5 in cluster P**

Relative:
Higher

Actual:
14 ft.

AST:
- Name: LINDEN CENTER FOR NURSING
- Address: 2237 LINDEN BOULEVARD
- City,State,Zip: BROOKLYN, NY 11207
- Region: STATE
- DEC Region: 2
- Site Status: Active
- Facility Id: 2-608391
- Program Type: PBS
- UTM X: 594612.92106
- UTM Y: 4501988.25922
- Expiration Date: 02/25/2023
- Site Type: Other

Affiliation Records:
- Site Id: 30243
- Affiliation Type: Mail Contact
- Company Name: LINDEN CENTER FOR NURSING
- Contact Type: Not reported
- Contact Name: KEMAR NICHOLSON
- Address1: 2237 LINDEN BOULEVARD
- Address2: Not reported
- City: BROOKLYN
- State: NY
- Zip Code: 11207
- Country Code: 001
- Phone: (718) 649-7000 1503
- EMail: KNICHOLSON@LINDENCENTERREHAB.COM
- Fax Number: Not reported
- Modified By: ACDANIEL
- Date Last Modified: 2019-06-13

- Site Id: 30243
- Affiliation Type: Facility Operator
- Company Name: ALLIANCE HEALTH PROPERTY LLC
- Contact Type: Not reported
- Contact Name: LINDEN CTR FOR NURSING AND REHAB
- Address1: Not reported
- Address2: Not reported
- City: Not reported
- State: NN
- Zip Code: Not reported
- Country Code: 001
- Phone: (718) 649-7000

DRAFT

LINDEN CENTER FOR NURSING (Continued) **A100295871**

EMail:	Not reported
Fax Number:	Not reported
Modified By:	ACDANIEL
Date Last Modified:	2019-06-13

Site Id:	30243
Affiliation Type:	Emergency Contact
Company Name:	LINDEN CENTER FOR NURSING
Contact Type:	Not reported
Contact Name:	KEMAR NICHOLSON
Address1:	Not reported
Address2:	Not reported
City:	Not reported
State:	NN
Zip Code:	Not reported
Country Code:	999
Phone:	(347) 577-1977
EMail:	Not reported
Fax Number:	Not reported
Modified By:	ACDANIEL
Date Last Modified:	2019-06-13

Site Id:	30243
Affiliation Type:	Facility Owner
Company Name:	ALLIANCE HEALTH PROPERTY LLC
Contact Type:	CEO ADMINISTRATOR
Contact Name:	KEMAR NICHOLSON
Address1:	2237 LINDEN BOULEVARD
Address2:	Not reported
City:	BROOKLYN
State:	NY
Zip Code:	11207
Country Code:	001
Phone:	(718) 649-7000
EMail:	KNICHOLSON@LINDENCENTERREHAB.COM
Fax Number:	Not reported
Modified By:	ACDANIEL
Date Last Modified:	2019-06-13

Tank Info:

Tank Number:	001
Tank Id:	65114
Material Code:	0001
Common Name of Substance:	#2 Fuel Oil (On-Site Consumption)

Equipment Records:

L09 - Piping Leak Detection - Exempt Suction Piping
E00 - Piping Secondary Containment - None
H00 - Tank Leak Detection - None
F00 - Pipe External Protection - None
J02 - Dispenser - Suction Dispenser
C03 - Pipe Location - Aboveground/Underground Combination
I04 - Overfill - Product Level Gauge (A/G)
K00 - Spill Prevention - None
D01 - Pipe Type - Steel/Carbon Steel/Iron

DRAFT

LINDEN CENTER FOR NURSING (Continued) **A100295871**

A00 - Tank Internal Protection - None
B01 - Tank External Protection - Painted/Asphalt Coating
I05 - Overfill - Vent Whistle
G02 - Tank Secondary Containment - Vault (w/access)

Tank Location:	Aboveground - on saddles, legs, racks, etc.... Tank bottom is elevated above grade or tank pad, allowing visual inspection.
Tank Type:	Steel/Carbon Steel/Iron
Tank Status:	In Service
Pipe Model:	Not reported
Install Date:	01/01/1996
Capacity Gallons:	10000
Tightness Test Method:	NN
Date Test:	Not reported
Next Test Date:	Not reported
Date Tank Closed:	Not reported
Register:	True
Modified By:	ACDANIEL
Last Modified:	06/13/2019
Material Name:	#2 fuel oil (on-site consumption)

Tank Number:	002
Tank Id:	65115
Material Code:	0001
Common Name of Substance:	#2 Fuel Oil (On-Site Consumption)

Equipment Records:

L09 - Piping Leak Detection - Exempt Suction Piping
E00 - Piping Secondary Containment - None
H00 - Tank Leak Detection - None
F00 - Pipe External Protection - None
J02 - Dispenser - Suction Dispenser
C03 - Pipe Location - Aboveground/Underground Combination
I04 - Overfill - Product Level Gauge (A/G)
K00 - Spill Prevention - None
A00 - Tank Internal Protection - None
B01 - Tank External Protection - Painted/Asphalt Coating
D01 - Pipe Type - Steel/Carbon Steel/Iron
G02 - Tank Secondary Containment - Vault (w/access)
I05 - Overfill - Vent Whistle

Tank Location:	Aboveground - on saddles, legs, racks, etc.... Tank bottom is elevated above grade or tank pad, allowing visual inspection.
Tank Type:	Steel/Carbon Steel/Iron
Tank Status:	In Service
Pipe Model:	Not reported
Install Date:	01/01/1996
Capacity Gallons:	2000
Tightness Test Method:	NN
Date Test:	Not reported
Next Test Date:	Not reported
Date Tank Closed:	Not reported
Register:	True
Modified By:	ACDANIEL
Last Modified:	06/13/2019
Material Name:	#2 fuel oil (on-site consumption)

DRAFT

S121 **RONSIRRH REALTY CORP** **NY UST** **U000399360**
NNE **595 BERRIMAN ST** **N/A**
1/8-1/4 **BROOKLYN, NY 11208**
0.170 mi.
897 ft. **Site 1 of 3 in cluster S**

Relative:
Higher

Actual:
14 ft.

UST:

Name:	RONSIRRH REALTY CORP
Address:	595 BERRIMAN ST
City,State,Zip:	BROOKLYN, NY 11208
Id/Status:	2-296198 / Unregulated/Closed
Program Type:	PBS
Region:	STATE
DEC Region:	2
Expiration Date:	N/A
UTM X:	595066.92314
UTM Y:	4502021.32597
Site Type:	Other

Affiliation Records:

Site Id:	13628
Affiliation Type:	Facility Owner
Company Name:	RONSIRRH REALTY CORP
Contact Type:	Not reported
Contact Name:	Not reported
Address1:	595 BERRIMAN ST
Address2:	Not reported
City:	BROOKLYN
State:	NY
Zip Code:	11208
Country Code:	001
Phone:	(516) 671-2512
EMail:	Not reported
Fax Number:	Not reported
Modified By:	CGFREEDM
Date Last Modified:	2004-12-15

Site Id:	13628
Affiliation Type:	Mail Contact
Company Name:	TURNABOUT PLUMB & HTG
Contact Type:	Not reported
Contact Name:	JAMES ARMELLINO
Address1:	74 N. PROSPECT AVE
Address2:	Not reported
City:	LYNBROOK
State:	NY
Zip Code:	11563
Country Code:	001
Phone:	(516) 887-4411
EMail:	Not reported
Fax Number:	Not reported
Modified By:	TRANSLAT
Date Last Modified:	2004-03-04

Site Id:	13628
Affiliation Type:	Facility Operator
Company Name:	RONSIRRH REALTY CORP
Contact Type:	Not reported
Contact Name:	DAV CORP
Address1:	Not reported

DRAFT

RONSIRRH REALTY CORP (Continued) **U000399360**

Address2:	Not reported
City:	Not reported
State:	NN
Zip Code:	Not reported
Country Code:	001
Phone:	(718) 649-1661
EMail:	Not reported
Fax Number:	Not reported
Modified By:	TRANSLAT
Date Last Modified:	2004-03-04

Site Id:	13628
Affiliation Type:	Emergency Contact
Company Name:	RONSIRRH REALTY CORP
Contact Type:	Not reported
Contact Name:	RAYMOND M CALAMARI
Address1:	Not reported
Address2:	Not reported
City:	Not reported
State:	NN
Zip Code:	Not reported
Country Code:	001
Phone:	(516) 671-2512
EMail:	Not reported
Fax Number:	Not reported
Modified By:	TRANSLAT
Date Last Modified:	2004-03-04

Tank Info:

Tank Number:	001
Tank ID:	12144
Tank Status:	Closed - In Place
Material Name:	Closed - In Place
Capacity Gallons:	2000
Install Date:	Not reported
Date Tank Closed:	07/01/1992
Registered:	True
Tank Location:	Underground
Tank Type:	Steel/carbon steel
Material Code:	0001
Common Name of Substance:	#2 Fuel Oil (On-Site Consumption)

Tightness Test Method:	01
Date Test:	08/01/1987
Next Test Date:	Not reported
Pipe Model:	Not reported
Modified By:	TRANSLAT
Last Modified:	04/14/2017

Equipment Records:

B00 - Tank External Protection - None
C00 - Pipe Location - No Piping
F00 - Pipe External Protection - None
H00 - Tank Leak Detection - None
D00 - Pipe Type - No Piping
J02 - Dispenser - Suction Dispenser

DRAFT

RONSIRRH REALTY CORP (Continued) **U000399360**

G00 - Tank Secondary Containment - None
A00 - Tank Internal Protection - None
I04 - Overfill - Product Level Gauge (A/G)

S122 **DAVID FABRICATORS OF NY INC** **RCRA NonGen / NLR** **1000247563**
NNE **595 BERRIMAN ST** **ICIS** **NYD001383173**
1/8-1/4 **BROOKLYN, NY 11208** **US AIRS**
0.170 mi. **FINDS**
897 ft. **Site 2 of 3 in cluster S**

Relative:
Higher

Actual:
14 ft.

RCRA NonGen / NLR:

Date Form Received by Agency:	2007-01-01 00:00:00.0
Handler Name:	DAVID FABRICATORS OF NY INC
Handler Address:	595 BERRIMAN ST
Handler City,State,Zip:	BROOKLYN, NY 11208-5203
EPA ID:	NYD001383173
Contact Name:	Not reported
Contact Address:	BERRIMAN ST
Contact City,State,Zip:	BROOKLYN, NY 11208
Contact Telephone:	Not reported
Contact Fax:	Not reported
Contact Email:	Not reported
Contact Title:	Not reported
EPA Region:	02
Land Type:	Not reported
Federal Waste Generator Description:	Not a generator, verified
Non-Notifier:	Not reported
Biennial Report Cycle:	Not reported
Accessibility:	Not reported
Active Site Indicator:	Not reported
State District Owner:	NY
State District:	NYSDEC R2
Mailing Address:	BERRIMAN ST
Mailing City,State,Zip:	BROOKLYN, NY 11208
Owner Name:	DAVID FABRICATORS OF NY INC
Owner Type:	Private
Operator Name:	DAVID FABRICATORS OF NY INC
Operator Type:	Private
Short-Term Generator Activity:	No
Importer Activity:	No
Mixed Waste Generator:	No
Transporter Activity:	No
Transfer Facility Activity:	No
Recycler Activity with Storage:	No
Small Quantity On-Site Burner Exemption:	No
Smelting Melting and Refining Furnace Exemption:	No
Underground Injection Control:	No
Off-Site Waste Receipt:	No
Universal Waste Indicator:	No
Universal Waste Destination Facility:	No
Federal Universal Waste:	No
Active Site Fed-Reg Treatment Storage and Disposal Facility:	Not reported
Active Site Converter Treatment storage and Disposal Facility:	Not reported
Active Site State-Reg Treatment Storage and Disposal Facility:	Not reported
Active Site State-Reg Handler:	---
Federal Facility Indicator:	Not reported
Hazardous Secondary Material Indicator:	NN
Sub-Part K Indicator:	Not reported

DRAFT

DAVID FABRICATORS OF NY INC (Continued) **1000247563**

Commercial TSD Indicator:	No
Treatment Storage and Disposal Type:	Not reported
2018 GPRA Permit Baseline:	Not on the Baseline
2018 GPRA Renewals Baseline:	Not on the Baseline
Permit Renewals Workload Universe:	Not reported
Permit Workload Universe:	Not reported
Permit Progress Universe:	Not reported
Post-Closure Workload Universe:	Not reported
Closure Workload Universe:	Not reported
202 GPRA Corrective Action Baseline:	No
Corrective Action Workload Universe:	No
Subject to Corrective Action Universe:	No
Non-TSDFs Where RCRA CA has Been Imposed Universe:	No
TSDFs Potentially Subject to CA Under 3004 (u)/(v) Universe:	No
TSDFs Only Subject to CA under Discretionary Auth Universe:	No
Corrective Action Priority Ranking:	No NCAPS ranking
Environmental Control Indicator:	No
Institutional Control Indicator:	No
Human Exposure Controls Indicator:	N/A
Groundwater Controls Indicator:	N/A
Operating TSDF Universe:	Not reported
Full Enforcement Universe:	Not reported
Significant Non-Complier Universe:	No
Unaddressed Significant Non-Complier Universe:	No
Addressed Significant Non-Complier Universe:	No
Significant Non-Complier With a Compliance Schedule Universe:	No
Financial Assurance Required:	Not reported
Handler Date of Last Change:	2015-04-14 00:00:00.0
Recognized Trader-Importer:	No
Recognized Trader-Exporter:	No
Importer of Spent Lead Acid Batteries:	No
Exporter of Spent Lead Acid Batteries:	No
Recycler Activity Without Storage:	Not reported
Manifest Broker:	Not reported
Sub-Part P Indicator:	No

Hazardous Waste Summary:

Waste Code:	D000
Waste Description:	Not Defined
Waste Code:	U103
Waste Description:	DIMETHYL SULFATE (OR) SULFURIC ACID, DIMETHYL ESTER

Handler - Owner Operator:

Owner/Operator Indicator:	Operator
Owner/Operator Name:	DAVID FABRICATORS OF NY INC
Legal Status:	Private
Date Became Current:	Not reported
Date Ended Current:	Not reported
Owner/Operator Address:	NOT REQUIRED
Owner/Operator City,State,Zip:	NOT REQUIRED, WY 99999
Owner/Operator Telephone:	212-555-1212
Owner/Operator Telephone Ext:	Not reported
Owner/Operator Fax:	Not reported
Owner/Operator Email:	Not reported

DRAFT

DAVID FABRICATORS OF NY INC (Continued) **1000247563**

Owner/Operator Indicator: Owner
Owner/Operator Name: DAVID FABRICATORS OF NY INC
Legal Status: Private
Date Became Current: Not reported
Date Ended Current: Not reported
Owner/Operator Address: NOT REQUIRED
Owner/Operator City,State,Zip: NOT REQUIRED, WY 99999
Owner/Operator Telephone: 212-555-1212
Owner/Operator Telephone Ext: Not reported
Owner/Operator Fax: Not reported
Owner/Operator Email: Not reported

Owner/Operator Indicator: Owner
Owner/Operator Name: DAVID FABRICATORS OF NY INC
Legal Status: Private
Date Became Current: Not reported
Date Ended Current: Not reported
Owner/Operator Address: NOT REQUIRED
Owner/Operator City,State,Zip: NOT REQUIRED, WY 99999
Owner/Operator Telephone: 212-555-1212
Owner/Operator Telephone Ext: Not reported
Owner/Operator Fax: Not reported
Owner/Operator Email: Not reported

Historic Generators:
Receive Date: 1999-07-08 00:00:00.0
Handler Name: DAVID FABRICATORS OF NY INC
Federal Waste Generator Description: Not a generator, verified
State District Owner: NY
Large Quantity Handler of Universal Waste: No
Recognized Trader Importer: No
Recognized Trader Exporter: No
Spent Lead Acid Battery Importer: No
Spent Lead Acid Battery Exporter: No
Current Record: No
Non Storage Recycler Activity: Not reported
Electronic Manifest Broker: Not reported

Receive Date: 2006-01-01 00:00:00.0
Handler Name: DAVID FABRICATORS OF NY INC
Federal Waste Generator Description: Not a generator, verified
State District Owner: NY
Large Quantity Handler of Universal Waste: No
Recognized Trader Importer: No
Recognized Trader Exporter: No
Spent Lead Acid Battery Importer: No
Spent Lead Acid Battery Exporter: No
Current Record: No
Non Storage Recycler Activity: Not reported
Electronic Manifest Broker: Not reported

Receive Date: 2007-01-01 00:00:00.0
Handler Name: DAVID FABRICATORS OF NY INC
Federal Waste Generator Description: Not a generator, verified
State District Owner: NY
Large Quantity Handler of Universal Waste: No
Recognized Trader Importer: No

DRAFT

DAVID FABRICATORS OF NY INC (Continued) **1000247563**

Recognized Trader Exporter: No
Spent Lead Acid Battery Importer: No
Spent Lead Acid Battery Exporter: No
Current Record: Yes
Non Storage Recycler Activity: Not reported
Electronic Manifest Broker: Not reported

Receive Date: 1981-04-06 00:00:00.0
Handler Name: DAVID FABRICATORS OF NY INC
Federal Waste Generator Description: Large Quantity Generator
State District Owner: NY
Large Quantity Handler of Universal Waste: No
Recognized Trader Importer: No
Recognized Trader Exporter: No
Spent Lead Acid Battery Importer: No
Spent Lead Acid Battery Exporter: No
Current Record: No
Non Storage Recycler Activity: Not reported
Electronic Manifest Broker: Not reported

List of NAICS Codes and Descriptions:
NAICS Codes: No NAICS Codes Found

Facility Has Received Notices of Violation:
Found Violation: No
Agency Which Determined Violation: Not reported
Violation Short Description: Not reported
Date Violation was Determined: Not reported
Actual Return to Compliance Date: Not reported
Return to Compliance Qualifier: Not reported
Violation Responsible Agency: Not reported
Scheduled Compliance Date: Not reported
Enforcement Identifier: Not reported
Date of Enforcement Action: Not reported
Enforcement Responsible Agency: Not reported
Enforcement Docket Number: Not reported
Enforcement Attorney: Not reported
Corrective Action Component: Not reported
Appeal Initiated Date: Not reported
Appeal Resolution Date: Not reported
Disposition Status Date: Not reported
Disposition Status: Not reported
Disposition Status Description: Not reported
Consent/Final Order Sequence Number: Not reported
Consent/Final Order Respondent Name: Not reported
Consent/Final Order Lead Agency: Not reported
Enforcement Type: Not reported
Enforcement Responsible Person: Not reported
Enforcement Responsible Sub-Organization: Not reported
SEP Sequence Number: Not reported
SEP Expenditure Amount: Not reported
SEP Scheduled Completion Date: Not reported
SEP Actual Date: Not reported
SEP Defaulted Date: Not reported
SEP Type: Not reported
SEP Type Description: Not reported

DRAFT

DAVID FABRICATORS OF NY INC (Continued) **1000247563**

Proposed Amount:	Not reported
Final Monetary Amount:	Not reported
Paid Amount:	Not reported
Final Count:	Not reported
Final Amount:	Not reported

Evaluation Action Summary:

Evaluation Date:	1987-04-23 00:00:00.0
Evaluation Responsible Agency:	State
Found Violation:	No
Evaluation Type Description:	COMPLIANCE EVALUATION INSPECTION ON-SITE
Evaluation Responsible Person Identifier:	NYDEC
Evaluation Responsible Sub-Organization:	Not reported
Actual Return to Compliance Date:	Not reported
Scheduled Compliance Date:	Not reported
Date of Request:	Not reported
Date Response Received:	Not reported
Request Agency:	Not reported
Former Citation:	Not reported

ICIS:

Enforcement Action ID:	02-000F000360470083400005
FRS ID:	110009464169
Action Name:	JHC FABRICATIONS INC 360470083400005
Facility Name:	JHC FABRICATIONS INC
Facility Address:	595 BERRIMAN ST BROOKLYN, NY 11208
Enforcement Action Type:	Notice of Violation
Facility County:	KINGS
Program System Acronym:	AIR
Enforcement Action Forum Desc:	Administrative - Informal
EA Type Code:	NOV
Facility SIC Code:	3083
Federal Facility ID:	Not reported
Latitude in Decimal Degrees:	40.66391
Longitude in Decimal Degrees:	-73.87522
Permit Type Desc:	Not reported
Program System Acronym:	NY0000002610500236
Facility NAICS Code:	326130
Tribal Land Code:	Not reported

US AIRS (AFS):

Envid:	1000247563
Region Code:	02
County Code:	NY047
Programmatic ID:	AIR NY0000002610500236
Facility Registry ID:	110009464169
D and B Number:	Not reported
Facility Site Name:	JHC FABRICATIONS INC
Primary SIC Code:	3083
NAICS Code:	326130
Default Air Classification Code:	SMI
Facility Type of Ownership Code:	POF
Air CMS Category Code:	Not reported

DRAFT

DAVID FABRICATORS OF NY INC (Continued) **1000247563**

HPV Status: Not reported

US AIRS (AFS):
Region Code: 02
Programmatic ID: AIR NY0000002610500236
Facility Registry ID: 110009464169
Air Operating Status Code: OPR
Default Air Classification Code: SMI
Air Program: National Emission Standards for Hazardous Air Pollutants (40 CFR Part 61)
Activity Date: 1977-02-07 00:00:00
Activity Status Date: Not reported
Activity Group: Compliance Monitoring
Activity Type: Inspection/Evaluation
Activity Status: Not reported

Region Code: 02
Programmatic ID: AIR NY0000002610500236
Facility Registry ID: 110009464169
Air Operating Status Code: OPR
Default Air Classification Code: SMI
Air Program: National Emission Standards for Hazardous Air Pollutants (40 CFR Part 61)
Activity Date: 1979-02-01 00:00:00
Activity Status Date: Not reported
Activity Group: Compliance Monitoring
Activity Type: Inspection/Evaluation
Activity Status: Not reported

Region Code: 02
Programmatic ID: AIR NY0000002610500236
Facility Registry ID: 110009464169
Air Operating Status Code: OPR
Default Air Classification Code: SMI
Air Program: National Emission Standards for Hazardous Air Pollutants (40 CFR Part 61)
Activity Date: 1980-11-26 00:00:00
Activity Status Date: Not reported
Activity Group: Compliance Monitoring
Activity Type: Inspection/Evaluation
Activity Status: Not reported

Region Code: 02
Programmatic ID: AIR NY0000002610500236
Facility Registry ID: 110009464169
Air Operating Status Code: OPR
Default Air Classification Code: SMI
Air Program: National Emission Standards for Hazardous Air Pollutants (40 CFR Part 61)
Activity Date: 1981-11-01 00:00:00
Activity Status Date: Not reported
Activity Group: Compliance Monitoring
Activity Type: Inspection/Evaluation
Activity Status: Not reported

Region Code: 02
Programmatic ID: AIR NY0000002610500236
Facility Registry ID: 110009464169
Air Operating Status Code: OPR
Default Air Classification Code: SMI
Air Program: National Emission Standards for Hazardous Air Pollutants (40 CFR Part 61)
Activity Date: 1982-08-27 00:00:00

DRAFT

DAVID FABRICATORS OF NY INC (Continued) **1000247563**

Activity Status Date: Not reported
Activity Group: Compliance Monitoring
Activity Type: Inspection/Evaluation
Activity Status: Not reported

Region Code: 02
Programmatic ID: AIR NY0000002610500236
Facility Registry ID: 110009464169
Air Operating Status Code: OPR
Default Air Classification Code: SMI
Air Program: National Emission Standards for Hazardous Air Pollutants (40 CFR Part 61)
Activity Date: 1982-11-10 00:00:00
Activity Status Date: Not reported
Activity Group: Compliance Monitoring
Activity Type: Inspection/Evaluation
Activity Status: Not reported

Region Code: 02
Programmatic ID: AIR NY0000002610500236
Facility Registry ID: 110009464169
Air Operating Status Code: OPR
Default Air Classification Code: SMI
Air Program: National Emission Standards for Hazardous Air Pollutants (40 CFR Part 61)
Activity Date: 1983-11-09 00:00:00
Activity Status Date: Not reported
Activity Group: Compliance Monitoring
Activity Type: Inspection/Evaluation
Activity Status: Not reported

Region Code: 02
Programmatic ID: AIR NY0000002610500236
Facility Registry ID: 110009464169
Air Operating Status Code: OPR
Default Air Classification Code: SMI
Air Program: National Emission Standards for Hazardous Air Pollutants (40 CFR Part 61)
Activity Date: 1984-07-02 00:00:00
Activity Status Date: Not reported
Activity Group: Compliance Monitoring
Activity Type: Inspection/Evaluation
Activity Status: Not reported

Region Code: 02
Programmatic ID: AIR NY0000002610500236
Facility Registry ID: 110009464169
Air Operating Status Code: OPR
Default Air Classification Code: SMI
Air Program: National Emission Standards for Hazardous Air Pollutants (40 CFR Part 61)
Activity Date: 1986-01-21 00:00:00
Activity Status Date: Not reported
Activity Group: Compliance Monitoring
Activity Type: Inspection/Evaluation
Activity Status: Not reported

Region Code: 02
Programmatic ID: AIR NY0000002610500236
Facility Registry ID: 110009464169
Air Operating Status Code: OPR

DRAFT

DAVID FABRICATORS OF NY INC (Continued) **1000247563**

Default Air Classification Code: SMI
Air Program: National Emission Standards for Hazardous Air Pollutants (40 CFR Part 61)
Activity Date: 1986-08-27 00:00:00
Activity Status Date: Not reported
Activity Group: Compliance Monitoring
Activity Type: Inspection/Evaluation
Activity Status: Not reported

Region Code: 02
Programmatic ID: AIR NY0000002610500236
Facility Registry ID: 110009464169
Air Operating Status Code: OPR
Default Air Classification Code: SMI
Air Program: National Emission Standards for Hazardous Air Pollutants (40 CFR Part 61)
Activity Date: 1987-08-03 00:00:00
Activity Status Date: Not reported
Activity Group: Compliance Monitoring
Activity Type: Inspection/Evaluation
Activity Status: Not reported

Region Code: 02
Programmatic ID: AIR NY0000002610500236
Facility Registry ID: 110009464169
Air Operating Status Code: OPR
Default Air Classification Code: SMI
Air Program: National Emission Standards for Hazardous Air Pollutants (40 CFR Part 61)
Activity Date: 1988-11-22 00:00:00
Activity Status Date: Not reported
Activity Group: Compliance Monitoring
Activity Type: Inspection/Evaluation
Activity Status: Not reported

Region Code: 02
Programmatic ID: AIR NY0000002610500236
Facility Registry ID: 110009464169
Air Operating Status Code: OPR
Default Air Classification Code: SMI
Air Program: National Emission Standards for Hazardous Air Pollutants (40 CFR Part 61)
Activity Date: 1989-12-12 00:00:00
Activity Status Date: Not reported
Activity Group: Compliance Monitoring
Activity Type: Inspection/Evaluation
Activity Status: Not reported

Region Code: 02
Programmatic ID: AIR NY0000002610500236
Facility Registry ID: 110009464169
Air Operating Status Code: OPR
Default Air Classification Code: SMI
Air Program: National Emission Standards for Hazardous Air Pollutants (40 CFR Part 61)
Activity Date: 1981-04-01 00:00:00
Activity Status Date: 1981-04-01 00:00:00
Activity Group: Enforcement Action
Activity Type: Administrative - Informal
Activity Status: Achieved

Region Code: 02

DRAFT

DAVID FABRICATORS OF NY INC (Continued) **1000247563**

Programmatic ID: AIR NY0000002610500236
Facility Registry ID: 110009464169
Air Operating Status Code: OPR
Default Air Classification Code: SMI
Air Program: State Implementation Plan for National Primary and Secondary Ambient Air Quality Standards
Activity Date: 1985-10-22 00:00:00
Activity Status Date: Not reported
Activity Group: Compliance Monitoring
Activity Type: Inspection/Evaluation
Activity Status: Not reported

Region Code: 02
Programmatic ID: AIR NY0000002610500236
Facility Registry ID: 110009464169
Air Operating Status Code: OPR
Default Air Classification Code: SMI
Air Program: State Implementation Plan for National Primary and Secondary Ambient Air Quality Standards
Activity Date: 1989-01-26 00:00:00
Activity Status Date: Not reported
Activity Group: Compliance Monitoring
Activity Type: Inspection/Evaluation
Activity Status: Not reported

Region Code: 02
Programmatic ID: AIR NY0000002610500236
Facility Registry ID: 110009464169
Air Operating Status Code: OPR
Default Air Classification Code: SMI
Air Program: State Implementation Plan for National Primary and Secondary Ambient Air Quality Standards
Activity Date: 1989-12-12 00:00:00
Activity Status Date: Not reported
Activity Group: Compliance Monitoring
Activity Type: Inspection/Evaluation
Activity Status: Not reported

Region Code: 02
Programmatic ID: AIR NY0000002610500236
Facility Registry ID: 110009464169
Air Operating Status Code: OPR
Default Air Classification Code: SMI
Air Program: State Implementation Plan for National Primary and Secondary Ambient Air Quality Standards
Activity Date: 1999-02-25 00:00:00
Activity Status Date: Not reported
Activity Group: Compliance Monitoring
Activity Type: Inspection/Evaluation
Activity Status: Not reported

Region Code: 02
Programmatic ID: AIR NY0000002610500236
Facility Registry ID: 110009464169
Air Operating Status Code: OPR
Default Air Classification Code: SMI
Air Program: State Implementation Plan for National Primary and Secondary Ambient Air Quality Standards
Activity Date: 2005-11-07 00:00:00
Activity Status Date: Not reported
Activity Group: Compliance Monitoring
Activity Type: Inspection/Evaluation

DRAFT

DAVID FABRICATORS OF NY INC (Continued) **1000247563**

Activity Status: Not reported

FINDS:
Registry ID: 110009464169

Click Here:

Environmental Interest/Information System:
AFS (Aerometric Information Retrieval System (AIRS) Facility Subsystem) replaces the former Compliance Data System (CDS), the National Emission Data System (NEDS), and the Storage and Retrieval of Aerometric Data (SAROAD). AIRS is the national repository for information concerning airborne pollution in the United States. AFS is used to track emissions and compliance data from industrial plants. AFS data are utilized by states to prepare State Implementation Plans to comply with regulatory programs and by EPA as an input for the estimation of total national emissions. AFS is undergoing a major redesign to support facility operating permits required under Title V of the Clean Air Act.
AIR SYNTHETIC MINOR
RCRAInfo is a national information system that supports the Resource Conservation and Recovery Act (RCRA) program through the tracking of events and activities related to facilities that generate, transport, and treat, store, or dispose of hazardous waste. RCRAInfo allows RCRA program staff to track the notification, permit, compliance, and corrective action activities required under RCRA.
FIS (New York - Facility Information System) is New York's Department of Environmental Conservation (DEC) information system for tracking environmental facility information found across the State.

Click this hyperlink while viewing on your computer to access additional FINDS: detail in the EDR Site Report.

Q123 **CON EDISON** **RCRA NonGen / NLR** **1018281003**
ESE **1083 SHEPARD AVE** **FINDS** **NYP004759247**
1/8-1/4 **BROOKLYN, NY 11208** **ECHO**
0.174 mi.
919 ft. **Site 3 of 3 in cluster Q**

Relative: **Higher**
Actual: **11 ft.**

RCRA NonGen / NLR:

Date Form Received by Agency:		2015-03-27 00:00:00.0
Handler Name:	CON EDISON	
Handler Address:		1083 SHEPARD AVE
Handler City,State,Zip:		BROOKLYN, NY 11208
EPA ID:		NYP004759247
Contact Name:		THOMAS TEELING
Contact Address:		Not reported
Contact City,State,Zip:		Not reported
Contact Telephone:		212-460-3770
Contact Fax:		Not reported
Contact Email:		Not reported
Contact Title:		Not reported
EPA Region:		02
Land Type:		Private
Federal Waste Generator Description:		Not a generator, verified
Non-Notifier:		Not reported
Biennial Report Cycle:		Not reported
Accessibility:		Not reported

DRAFT

CON EDISON (Continued) **1018281003**

Active Site Indicator:	Not reported
State District Owner:	NY
State District:	NYSDEC R2
Mailing Address:	IRVING PL, 15TH FL NE
Mailing City,State,Zip:	NEW YORK, NY 10003
Owner Name:	Not reported
Owner Type:	Not reported
Operator Name:	Not reported
Operator Type:	Not reported
Short-Term Generator Activity:	No
Importer Activity:	No
Mixed Waste Generator:	No
Transporter Activity:	No
Transfer Facility Activity:	No
Recycler Activity with Storage:	No
Small Quantity On-Site Burner Exemption:	No
Smelting Melting and Refining Furnace Exemption:	No
Underground Injection Control:	No
Off-Site Waste Receipt:	No
Universal Waste Indicator:	No
Universal Waste Destination Facility:	No
Federal Universal Waste:	No
Active Site Fed-Reg Treatment Storage and Disposal Facility:	Not reported
Active Site Converter Treatment storage and Disposal Facility:	Not reported
Active Site State-Reg Treatment Storage and Disposal Facility:	Not reported
Active Site State-Reg Handler:	---
Federal Facility Indicator:	Not reported
Hazardous Secondary Material Indicator:	NN
Sub-Part K Indicator:	Not reported
Commercial TSD Indicator:	No
Treatment Storage and Disposal Type:	Not reported
2018 GPRA Permit Baseline:	Not on the Baseline
2018 GPRA Renewals Baseline:	Not on the Baseline
Permit Renewals Workload Universe:	Not reported
Permit Workload Universe:	Not reported
Permit Progress Universe:	Not reported
Post-Closure Workload Universe:	Not reported
Closure Workload Universe:	Not reported
202 GPRA Corrective Action Baseline:	No
Corrective Action Workload Universe:	No
Subject to Corrective Action Universe:	No
Non-TSDFs Where RCRA CA has Been Imposed Universe:	No
TSDFs Potentially Subject to CA Under 3004 (u)/(v) Universe:	No
TSDFs Only Subject to CA under Discretionary Auth Universe:	No
Corrective Action Priority Ranking:	No NCAPS ranking
Environmental Control Indicator:	No
Institutional Control Indicator:	No
Human Exposure Controls Indicator:	N/A
Groundwater Controls Indicator:	N/A
Operating TSDF Universe:	Not reported
Full Enforcement Universe:	Not reported
Significant Non-Complier Universe:	No
Unaddressed Significant Non-Complier Universe:	No
Addressed Significant Non-Complier Universe:	No
Significant Non-Complier With a Compliance Schedule Universe:	No
Financial Assurance Required:	Not reported
Handler Date of Last Change:	2016-05-02 12:51:50.0

DRAFT

CON EDISON (Continued) **1018281003**

Recognized Trader-Importer:	No
Recognized Trader-Exporter:	No
Importer of Spent Lead Acid Batteries:	No
Exporter of Spent Lead Acid Batteries:	No
Recycler Activity Without Storage:	Not reported
Manifest Broker:	Not reported
Sub-Part P Indicator:	No

Historic Generators:

Receive Date:	2015-03-27 00:00:00.0
Handler Name: CON EDISON	
Federal Waste Generator Description:	Large Quantity Generator
State District Owner:	NY
Large Quantity Handler of Universal Waste:	No
Recognized Trader Importer:	No
Recognized Trader Exporter:	No
Spent Lead Acid Battery Importer:	No
Spent Lead Acid Battery Exporter:	No
Current Record:	No
Non Storage Recycler Activity:	Not reported
Electronic Manifest Broker:	Not reported

Receive Date:	2015-03-27 00:00:00.0
Handler Name: CON EDISON	
Federal Waste Generator Description:	Not a generator, verified
State District Owner:	NY
Large Quantity Handler of Universal Waste:	No
Recognized Trader Importer:	No
Recognized Trader Exporter:	No
Spent Lead Acid Battery Importer:	No
Spent Lead Acid Battery Exporter:	No
Current Record:	Yes
Non Storage Recycler Activity:	Not reported
Electronic Manifest Broker:	Not reported

List of NAICS Codes and Descriptions:
NAICS Codes: No NAICS Codes Found

Facility Has Received Notices of Violations:
Violations: No Violations Found

Evaluation Action Summary:
Evaluations: No Evaluations Found

FINDS:
Registry ID: 110067686267

Click Here:

Environmental Interest/Information System:
RCRAInfo is a national information system that supports the Resource Conservation and Recovery Act (RCRA) program through the tracking of events and activities related to facilities that generate, transport,

DRAFT

CON EDISON (Continued) **1018281003**

and treat, store, or dispose of hazardous waste. RCRAInfo allows RCRA program staff to track the notification, permit, compliance, and corrective action activities required under RCRA.

Click this hyperlink while viewing on your computer to access additional FINDS: detail in the EDR Site Report.

ECHO:

Envid:	1018281003
Registry ID:	110067686267
DFR URL:	http://echo.epa.gov/detailed-facility-report?fid=110067686267
Name:	CON EDISON
Address:	1083 SHEPARD AVE
City,State,Zip:	BROOKLYN, NY 11208

---

124 East 1/8-1/4 0.176 mi. 928 ft. **PEPSI COLA** **777 BERRIMAN ST** **BROOKLYN, NY 11208** **RCRA-VSQG FINDS ECHO** **1000545978 NYD001374552**

Relative: Higher

Actual: 9 ft.

RCRA-VSQG:

Date Form Received by Agency:	2007-01-01 00:00:00.0
Handler Name:	PEPSI COLA
Handler Address:	777 BERRIMAN ST
Handler City,State,Zip:	BROOKLYN, NY 11208-5733
EPA ID:	NYD001374552
Contact Name:	Not reported
Contact Address:	BERRIMAN ST
Contact City,State,Zip:	BROOKLYN, NY 11208
Contact Telephone:	Not reported
Contact Fax:	Not reported
Contact Email:	Not reported
Contact Title:	Not reported
EPA Region:	02
Land Type:	Not reported
Federal Waste Generator Description:	Conditionally Exempt Small Quantity Generator
Non-Notifier:	Not reported
Biennial Report Cycle:	Not reported
Accessibility:	Not reported
Active Site Indicator:	Handler Activities
State District Owner:	NY
State District:	NYSDEC R2
Mailing Address:	BERRIMAN ST
Mailing City,State,Zip:	BROOKLYN, NY 11208
Owner Name:	PEPSI COLA
Owner Type:	Private
Operator Name:	PEPSI COLA
Operator Type:	Private
Short-Term Generator Activity:	No
Importer Activity:	No
Mixed Waste Generator:	No
Transporter Activity:	No
Transfer Facility Activity:	No
Recycler Activity with Storage:	No
Small Quantity On-Site Burner Exemption:	No
Smelting Melting and Refining Furnace Exemption:	No
Underground Injection Control:	No

DRAFT

PEPSI COLA (Continued) **1000545978**

Off-Site Waste Receipt:	No
Universal Waste Indicator:	No
Universal Waste Destination Facility:	No
Federal Universal Waste:	No
Active Site Fed-Reg Treatment Storage and Disposal Facility:	Not reported
Active Site Converter Treatment storage and Disposal Facility:	Not reported
Active Site State-Reg Treatment Storage and Disposal Facility:	Not reported
Active Site State-Reg Handler:	---
Federal Facility Indicator:	Not reported
Hazardous Secondary Material Indicator:	NN
Sub-Part K Indicator:	Not reported
Commercial TSD Indicator:	No
Treatment Storage and Disposal Type:	Not reported
2018 GPRA Permit Baseline:	Not on the Baseline
2018 GPRA Renewals Baseline:	Not on the Baseline
Permit Renewals Workload Universe:	Not reported
Permit Workload Universe:	Not reported
Permit Progress Universe:	Not reported
Post-Closure Workload Universe:	Not reported
Closure Workload Universe:	Not reported
202 GPRA Corrective Action Baseline:	No
Corrective Action Workload Universe:	No
Subject to Corrective Action Universe:	No
Non-TSDFs Where RCRA CA has Been Imposed Universe:	No
TSDFs Potentially Subject to CA Under 3004 (u)/(v) Universe:	No
TSDFs Only Subject to CA under Discretionary Auth Universe:	No
Corrective Action Priority Ranking:	No NCAPS ranking
Environmental Control Indicator:	No
Institutional Control Indicator:	No
Human Exposure Controls Indicator:	N/A
Groundwater Controls Indicator:	N/A
Operating TSDF Universe:	Not reported
Full Enforcement Universe:	Not reported
Significant Non-Complier Universe:	No
Unaddressed Significant Non-Complier Universe:	No
Addressed Significant Non-Complier Universe:	No
Significant Non-Complier With a Compliance Schedule Universe:	No
Financial Assurance Required:	Not reported
Handler Date of Last Change:	2015-04-14 00:00:00.0
Recognized Trader-Importer:	No
Recognized Trader-Exporter:	No
Importer of Spent Lead Acid Batteries:	No
Exporter of Spent Lead Acid Batteries:	No
Recycler Activity Without Storage:	Not reported
Manifest Broker:	Not reported
Sub-Part P Indicator:	No

Hazardous Waste Summary:

Waste Code:	D000
Waste Description:	Not Defined
Waste Code:	D001
Waste Description:	IGNITABLE WASTE
Waste Code:	D008
Waste Description:	LEAD

DRAFT

PEPSI COLA (Continued) **1000545978**

Waste Code: D018
Waste Description: BENZENE

Waste Code: D039
Waste Description: TETRACHLOROETHYLENE

Waste Code: D040
Waste Description: TRICHLORETHYLENE

Handler - Owner Operator:
Owner/Operator Indicator: Operator
Owner/Operator Name: PEPSI COLA
Legal Status: Private
Date Became Current: Not reported
Date Ended Current: Not reported
Owner/Operator Address: 777 BERRIMAN ST
Owner/Operator City,State,Zip: BROOKLYN, NY 11208
Owner/Operator Telephone: 718-649-2400
Owner/Operator Telephone Ext: Not reported
Owner/Operator Fax: Not reported
Owner/Operator Email: Not reported

Owner/Operator Indicator: Owner
Owner/Operator Name: PEPSI COLA
Legal Status: Private
Date Became Current: Not reported
Date Ended Current: Not reported
Owner/Operator Address: 777 BERRIMAN ST
Owner/Operator City,State,Zip: BROOKLYN, NY 11208
Owner/Operator Telephone: 718-649-2400
Owner/Operator Telephone Ext: Not reported
Owner/Operator Fax: Not reported
Owner/Operator Email: Not reported

Owner/Operator Indicator: Owner
Owner/Operator Name: PEPSI COLA
Legal Status: Private
Date Became Current: Not reported
Date Ended Current: Not reported
Owner/Operator Address: 777 BERRIMAN ST
Owner/Operator City,State,Zip: BROOKLYN, NY 11208
Owner/Operator Telephone: 718-649-2400
Owner/Operator Telephone Ext: Not reported
Owner/Operator Fax: Not reported
Owner/Operator Email: Not reported

Historic Generators:
Receive Date: 1999-07-08 00:00:00.0
Handler Name: PEPSI COLA
Federal Waste Generator Description: Not a generator, verified
State District Owner: NY
Large Quantity Handler of Universal Waste: No
Recognized Trader Importer: No
Recognized Trader Exporter: No
Spent Lead Acid Battery Importer: No
Spent Lead Acid Battery Exporter: No

DRAFT

PEPSI COLA (Continued) **1000545978**

Current Record:	No
Non Storage Recycler Activity:	Not reported
Electronic Manifest Broker:	Not reported
Receive Date:	2006-01-01 00:00:00.0
Handler Name: PEPSI COLA	
Federal Waste Generator Description:	Conditionally Exempt Small Quantity Generator
State District Owner:	NY
Large Quantity Handler of Universal Waste:	No
Recognized Trader Importer:	No
Recognized Trader Exporter:	No
Spent Lead Acid Battery Importer:	No
Spent Lead Acid Battery Exporter:	No
Current Record:	No
Non Storage Recycler Activity:	Not reported
Electronic Manifest Broker:	Not reported
Receive Date:	2007-01-01 00:00:00.0
Handler Name: PEPSI COLA	
Federal Waste Generator Description:	Conditionally Exempt Small Quantity Generator
State District Owner:	NY
Large Quantity Handler of Universal Waste:	No
Recognized Trader Importer:	No
Recognized Trader Exporter:	No
Spent Lead Acid Battery Importer:	No
Spent Lead Acid Battery Exporter:	No
Current Record:	Yes
Non Storage Recycler Activity:	Not reported
Electronic Manifest Broker:	Not reported
Receive Date:	1996-03-01 00:00:00.0
Handler Name: PEPSI COLA	
Federal Waste Generator Description:	Small Quantity Generator
State District Owner:	NY
Large Quantity Handler of Universal Waste:	No
Recognized Trader Importer:	No
Recognized Trader Exporter:	No
Spent Lead Acid Battery Importer:	No
Spent Lead Acid Battery Exporter:	No
Current Record:	No
Non Storage Recycler Activity:	Not reported
Electronic Manifest Broker:	Not reported

List of NAICS Codes and Descriptions:
NAICS Codes: No NAICS Codes Found

Facility Has Received Notices of Violations:
Violations: No Violations Found

Evaluation Action Summary:
Evaluations: No Evaluations Found

FINDS:
Registry ID: 110009464150

DRAFT

PEPSI COLA (Continued) **1000545978**

Click Here:

Environmental Interest/Information System:
RCRAInfo is a national information system that supports the Resource Conservation and Recovery Act (RCRA) program through the tracking of events and activities related to facilities that generate, transport, and treat, store, or dispose of hazardous waste. RCRAInfo allows RCRA program staff to track the notification, permit, compliance, and corrective action activities required under RCRA.

Click this hyperlink while viewing on your computer to access additional FINDS: detail in the EDR Site Report.

ECHO:

Envid:	1000545978
Registry ID:	110009464150
DFR URL:	http://echo.epa.gov/detailed-facility-report?fid=110009464150
Name:	PEPSI COLA
Address:	777 BERRIMAN ST
City,State,Zip:	BROOKLYN, NY 11208

T125 **CON EDISON** **RCRA NonGen / NLR** **1018280013**
East **562 WORTMAN AVE** **FINDS** **NYP004748711**
1/8-1/4 **BROOKLYN, NY 11208** **ECHO**
0.181 mi.
955 ft. **Site 1 of 8 in cluster T**

Relative:
Higher

Actual:
11 ft.

RCRA NonGen / NLR:

Date Form Received by Agency:	2015-03-11 00:00:00.0
Handler Name:	CON EDISON
Handler Address:	562 WORTMAN AVE
Handler City,State,Zip:	BROOKLYN, NY 11208
EPA ID:	NYP004748711
Contact Name:	THOMAS TEELING
Contact Address:	Not reported
Contact City,State,Zip:	Not reported
Contact Telephone:	212-460-3770
Contact Fax:	Not reported
Contact Email:	Not reported
Contact Title:	Not reported
EPA Region:	02
Land Type:	Private
Federal Waste Generator Description:	Not a generator, verified
Non-Notifier:	Not reported
Biennial Report Cycle:	Not reported
Accessibility:	Not reported
Active Site Indicator:	Not reported
State District Owner:	NY
State District:	NYSDEC R2
Mailing Address:	IRVING PL, 15TH FL NE
Mailing City,State,Zip:	NEW YORK, NY 10003
Owner Name:	Not reported
Owner Type:	Not reported
Operator Name:	Not reported
Operator Type:	Not reported
Short-Term Generator Activity:	No
Importer Activity:	No
Mixed Waste Generator:	No

DRAFT

CON EDISON (Continued) **1018280013**

Transporter Activity:	No
Transfer Facility Activity:	No
Recycler Activity with Storage:	No
Small Quantity On-Site Burner Exemption:	No
Smelting Melting and Refining Furnace Exemption:	No
Underground Injection Control:	No
Off-Site Waste Receipt:	No
Universal Waste Indicator:	No
Universal Waste Destination Facility:	No
Federal Universal Waste:	No
Active Site Fed-Reg Treatment Storage and Disposal Facility:	Not reported
Active Site Converter Treatment storage and Disposal Facility:	Not reported
Active Site State-Reg Treatment Storage and Disposal Facility:	Not reported
Active Site State-Reg Handler:	---
Federal Facility Indicator:	Not reported
Hazardous Secondary Material Indicator:	NN
Sub-Part K Indicator:	Not reported
Commercial TSD Indicator:	No
Treatment Storage and Disposal Type:	Not reported
2018 GPRA Permit Baseline:	Not on the Baseline
2018 GPRA Renewals Baseline:	Not on the Baseline
Permit Renewals Workload Universe:	Not reported
Permit Workload Universe:	Not reported
Permit Progress Universe:	Not reported
Post-Closure Workload Universe:	Not reported
Closure Workload Universe:	Not reported
202 GPRA Corrective Action Baseline:	No
Corrective Action Workload Universe:	No
Subject to Corrective Action Universe:	No
Non-TSDFs Where RCRA CA has Been Imposed Universe:	No
TSDFs Potentially Subject to CA Under 3004 (u)/(v) Universe:	No
TSDFs Only Subject to CA under Discretionary Auth Universe:	No
Corrective Action Priority Ranking:	No NCAPS ranking
Environmental Control Indicator:	No
Institutional Control Indicator:	No
Human Exposure Controls Indicator:	N/A
Groundwater Controls Indicator:	N/A
Operating TSDF Universe:	Not reported
Full Enforcement Universe:	Not reported
Significant Non-Complier Universe:	No
Unaddressed Significant Non-Complier Universe:	No
Addressed Significant Non-Complier Universe:	No
Significant Non-Complier With a Compliance Schedule Universe:	No
Financial Assurance Required:	Not reported
Handler Date of Last Change:	2016-05-02 12:51:50.0
Recognized Trader-Importer:	No
Recognized Trader-Exporter:	No
Importer of Spent Lead Acid Batteries:	No
Exporter of Spent Lead Acid Batteries:	No
Recycler Activity Without Storage:	Not reported
Manifest Broker:	Not reported
Sub-Part P Indicator:	No

Historic Generators:

Receive Date:	2015-03-11 00:00:00.0
Handler Name:	CON EDISON

DRAFT

CON EDISON (Continued) **1018280013**

Federal Waste Generator Description:	Small Quantity Generator
State District Owner:	NY
Large Quantity Handler of Universal Waste:	No
Recognized Trader Importer:	No
Recognized Trader Exporter:	No
Spent Lead Acid Battery Importer:	No
Spent Lead Acid Battery Exporter:	No
Current Record:	No
Non Storage Recycler Activity:	Not reported
Electronic Manifest Broker:	Not reported

Receive Date:	2015-03-11 00:00:00.0
Handler Name: CON EDISON	
Federal Waste Generator Description:	Not a generator, verified
State District Owner:	NY
Large Quantity Handler of Universal Waste:	No
Recognized Trader Importer:	No
Recognized Trader Exporter:	No
Spent Lead Acid Battery Importer:	No
Spent Lead Acid Battery Exporter:	No
Current Record:	Yes
Non Storage Recycler Activity:	Not reported
Electronic Manifest Broker:	Not reported

List of NAICS Codes and Descriptions:
NAICS Codes: No NAICS Codes Found

Facility Has Received Notices of Violations:
Violations: No Violations Found

Evaluation Action Summary:
Evaluations: No Evaluations Found

FINDS:
Registry ID: 110067699976

Click Here:

Environmental Interest/Information System:
RCRAInfo is a national information system that supports the Resource Conservation and Recovery Act (RCRA) program through the tracking of events and activities related to facilities that generate, transport, and treat, store, or dispose of hazardous waste. RCRAInfo allows RCRA program staff to track the notification, permit, compliance, and corrective action activities required under RCRA.

Click this hyperlink while viewing on your computer to access additional FINDS: detail in the EDR Site Report.

ECHO:

Envid:	1018280013
Registry ID:	110067699976
DFR URL:	http://echo.epa.gov/detailed-facility-report?fid=110067699976
Name:	CON EDISON
Address:	562 WORTMAN AVE

DRAFT

CON EDISON (Continued) **1018280013**

City,State,Zip: BROOKLYN, NY 11208

T126 **CON EDISON** **RCRA NonGen / NLR** **1018278337**
East **562 WORTMAN AVE** **NYP004731048**
1/8-1/4 **BROOKLYN, NY 11208**
0.181 mi.
955 ft. **Site 2 of 8 in cluster T**

Relative: **Higher**
Actual: **11 ft.**

RCRA NonGen / NLR:

Date Form Received by Agency:		2015-02-12 00:00:00.0
Handler Name:	CON EDISON	
Handler Address:		562 WORTMAN AVE
Handler City,State,Zip:		BROOKLYN, NY 11208
EPA ID:		NYP004731048
Contact Name:		THOMAS TEELING
Contact Address:		Not reported
Contact City,State,Zip:		Not reported
Contact Telephone:		212-460-3770
Contact Fax:		Not reported
Contact Email:		Not reported
Contact Title:		Not reported
EPA Region:		02
Land Type:		Private
Federal Waste Generator Description:		Not a generator, verified
Non-Notifier:		Not reported
Biennial Report Cycle:		Not reported
Accessibility:		Not reported
Active Site Indicator:		Not reported
State District Owner:		NY
State District:		NYSDEC R2
Mailing Address:		IRVING PL, 15TH FL NE
Mailing City,State,Zip:		NEW YORK, NY 10003
Owner Name:		Not reported
Owner Type:		Not reported
Operator Name:		Not reported
Operator Type:		Not reported
Short-Term Generator Activity:		No
Importer Activity:		No
Mixed Waste Generator:		No
Transporter Activity:		No
Transfer Facility Activity:		No
Recycler Activity with Storage:		No
Small Quantity On-Site Burner Exemption:		No
Smelting Melting and Refining Furnace Exemption:		No
Underground Injection Control:		No
Off-Site Waste Receipt:		No
Universal Waste Indicator:		No
Universal Waste Destination Facility:		No
Federal Universal Waste:		No
Active Site Fed-Reg Treatment Storage and Disposal Facility:		Not reported
Active Site Converter Treatment storage and Disposal Facility:		Not reported
Active Site State-Reg Treatment Storage and Disposal Facility:		Not reported
Active Site State-Reg Handler:		---
Federal Facility Indicator:		Not reported
Hazardous Secondary Material Indicator:		NN
Sub-Part K Indicator:		Not reported
Commercial TSD Indicator:		No
Treatment Storage and Disposal Type:		Not reported

DRAFT

CON EDISON (Continued) **1018278337**

2018 GPRA Permit Baseline:	Not on the Baseline
2018 GPRA Renewals Baseline:	Not on the Baseline
Permit Renewals Workload Universe:	Not reported
Permit Workload Universe:	Not reported
Permit Progress Universe:	Not reported
Post-Closure Workload Universe:	Not reported
Closure Workload Universe:	Not reported
202 GPRA Corrective Action Baseline:	No
Corrective Action Workload Universe:	No
Subject to Corrective Action Universe:	No
Non-TSDFs Where RCRA CA has Been Imposed Universe:	No
TSDFs Potentially Subject to CA Under 3004 (u)/(v) Universe:	No
TSDFs Only Subject to CA under Discretionary Auth Universe:	No
Corrective Action Priority Ranking:	No NCAPS ranking
Environmental Control Indicator:	No
Institutional Control Indicator:	No
Human Exposure Controls Indicator:	N/A
Groundwater Controls Indicator:	N/A
Operating TSDF Universe:	Not reported
Full Enforcement Universe:	Not reported
Significant Non-Complier Universe:	No
Unaddressed Significant Non-Complier Universe:	No
Addressed Significant Non-Complier Universe:	No
Significant Non-Complier With a Compliance Schedule Universe:	No
Financial Assurance Required:	Not reported
Handler Date of Last Change:	2016-05-02 12:51:50.0
Recognized Trader-Importer:	No
Recognized Trader-Exporter:	No
Importer of Spent Lead Acid Batteries:	No
Exporter of Spent Lead Acid Batteries:	No
Recycler Activity Without Storage:	Not reported
Manifest Broker:	Not reported
Sub-Part P Indicator:	No

Historic Generators:

Receive Date:	2015-02-12 00:00:00.0
Handler Name: CON EDISON	
Federal Waste Generator Description:	Small Quantity Generator
State District Owner:	NY
Large Quantity Handler of Universal Waste:	No
Recognized Trader Importer:	No
Recognized Trader Exporter:	No
Spent Lead Acid Battery Importer:	No
Spent Lead Acid Battery Exporter:	No
Current Record:	No
Non Storage Recycler Activity:	Not reported
Electronic Manifest Broker:	Not reported

Receive Date:	2015-02-12 00:00:00.0
Handler Name: CON EDISON	
Federal Waste Generator Description:	Not a generator, verified
State District Owner:	NY
Large Quantity Handler of Universal Waste:	No
Recognized Trader Importer:	No
Recognized Trader Exporter:	No
Spent Lead Acid Battery Importer:	No

DRAFT

CON EDISON (Continued) **1018278337**

Spent Lead Acid Battery Exporter: No
Current Record: Yes
Non Storage Recycler Activity: Not reported
Electronic Manifest Broker: Not reported

List of NAICS Codes and Descriptions:
NAICS Codes: No NAICS Codes Found

Facility Has Received Notices of Violations:
Violations: No Violations Found

Evaluation Action Summary:
Evaluations: No Evaluations Found

T127 **CON EDISON** **NJ MANIFEST** **S120668784**
East **562 WORTMAN AVE** **N/A**
1/8-1/4 **BROOKLYN, NY 11208**
0.181 mi.
955 ft. **Site 3 of 8 in cluster T**

Relative:
Higher

Actual:
11 ft.

NJ MANIFEST:
EPA Id: NYP004748711
Mail Address: IRVING PL, 15TH FL NE
Mail City/State/Zip: NEW YORK, NY 10003
Facility Phone: Not reported
Emergency Phone: Not reported
Contact: THOMAS TEELING
Comments: Not reported
SIC Code: Not reported
County: NY047
Municipal: Not reported
Previous EPA Id: Not reported
Gen Flag: Not reported
Trans Flag: Not reported
TSDF Flag: Not reported
Name Change: Not reported
Date Change: Not reported

Manifest:
Manifest Number: 002611220GBF
EPA ID: NYP004748711
Date Shipped: 3/11/2015
TSDF EPA ID: NJD991291105
Transporter EPA ID: NJD003812047
Transporter 2 EPA ID: Not reported
Transporter 3 EPA ID: Not reported
Transporter 4 EPA ID: Not reported
Transporter 5 EPA ID: Not reported
Transporter 6 EPA ID: Not reported
Transporter 7 EPA ID: Not reported
Transporter 8 EPA ID: Not reported
Transporter 9 EPA ID: Not reported
Transporter 10 EPA ID: Not reported
Date Trans1 Transported Waste: Not reported
Date Trans2 Transported Waste: Not reported
Date Trans3 Transported Waste: Not reported

DRAFT

CON EDISON (Continued) **S120668784**

Date Trans4 Transported Waste:	Not reported
Date Trans5 Transported Waste:	Not reported
Date Trans6 Transported Waste:	Not reported
Date Trans7 Transported Waste:	Not reported
Date Trans8 Transported Waste:	Not reported
Date Trans9 Transported Waste:	Not reported
Date Trans10 Transported Waste:	Not reported
Date TSDF Received Waste:	Not reported
TSDF EPA Facility Name:	Not reported
QTY Units:	Not reported
Transporter SEQ ID:	Not reported
Transporter-1 Date:	Not reported
Waste SEQ ID:	Not reported
Waste Type Code 2:	Not reported
Waste Type Code 3:	Not reported
Waste Type Code 4:	Not reported
Waste Type Code 5:	Not reported
Waste Type Code 6:	Not reported
Date Accepted:	Not reported
Manifest Discrepancy Type:	Not reported
Data Entry Number:	Not reported
Was Load Rejected:	NEW YORK, NY 10003
Reason Load Was Rejected:	Not reported
Manifest Number:	002660684GBF
EPA ID:	NYP004748711
Date Shipped:	3/12/2015
TSDF EPA ID:	NJD991291105
Transporter EPA ID:	NJD003812047
Transporter 2 EPA ID:	Not reported
Transporter 3 EPA ID:	Not reported
Transporter 4 EPA ID:	Not reported
Transporter 5 EPA ID:	Not reported
Transporter 6 EPA ID:	Not reported
Transporter 7 EPA ID:	Not reported
Transporter 8 EPA ID:	Not reported
Transporter 9 EPA ID:	Not reported
Transporter 10 EPA ID:	Not reported
Date Trans1 Transported Waste:	Not reported
Date Trans2 Transported Waste:	Not reported
Date Trans3 Transported Waste:	Not reported
Date Trans4 Transported Waste:	Not reported
Date Trans5 Transported Waste:	Not reported
Date Trans6 Transported Waste:	Not reported
Date Trans7 Transported Waste:	Not reported
Date Trans8 Transported Waste:	Not reported
Date Trans9 Transported Waste:	Not reported
Date Trans10 Transported Waste:	Not reported
Date TSDF Received Waste:	Not reported
TSDF EPA Facility Name:	Not reported
QTY Units:	Not reported
Transporter SEQ ID:	Not reported
Transporter-1 Date:	Not reported
Waste SEQ ID:	Not reported
Waste Type Code 2:	Not reported
Waste Type Code 3:	Not reported
Waste Type Code 4:	Not reported

DRAFT

CON EDISON (Continued) **S120668784**

Waste Type Code 5:	Not reported
Waste Type Code 6:	Not reported
Date Accepted:	Not reported
Manifest Discrepancy Type:	Not reported
Data Entry Number:	Not reported
Was Load Rejected:	NEW YORK, NY 10003
Reason Load Was Rejected:	Not reported

T128 **CON EDISON** **NY MANIFEST** **S117741630**
East **562 WORTMAN AVE** **N/A**
1/8-1/4 **BROOKLYN, NY 11208**
0.181 mi.
955 ft. **Site 4 of 8 in cluster T**

Relative:
Higher

Actual:
11 ft.

NY MANIFEST:

Name:	CON EDISON
Address:	562 WORTMAN AVE
City,State,Zip:	BROOKLYN, NY 11208
Country:	USA
EPA ID:	NYP004748711
Facility Status:	Not reported
Location Address 1:	562 WORTMAN AV
Code:	BP
Location Address 2:	SB63921
Total Tanks:	Not reported
Location City:	BROOKLYN
Location State:	NY
Location Zip:	11208
Location Zip 4:	Not reported

NY MANIFEST:

EPAID:	NYP004748711
Mailing Name:	CON EDISON
Mailing Contact:	CON EDISON
Mailing Address 1:	4 IRVING PL
Mailing Address 2:	15TH FL
Mailing City:	NEW YORK
Mailing State:	NY
Mailing Zip:	10003
Mailing Zip 4:	Not reported
Mailing Country:	USA
Mailing Phone:	Not reported

NY MANIFEST:

Document ID:	Not reported
Manifest Status:	Not reported
seq:	Not reported
Year:	Not reported
Trans1 State ID:	NJD003812047
Trans2 State ID:	Not reported
Generator Ship Date:	03/12/2015
Trans1 Recv Date:	03/12/2015
Trans2 Recv Date:	Not reported
TSD Site Recv Date:	03/16/2015
Part A Recv Date:	Not reported
Part B Recv Date:	Not reported

DRAFT

CON EDISON (Continued) **S117741630**

Generator EPA ID:	NYP004748711
Trans1 EPA ID:	Not reported
Trans2 EPA ID:	Not reported
TSDF ID 1:	NJD991291105
TSDF ID 2:	Not reported
Manifest Tracking Number:	002660684GBF
Import Indicator:	N
Export Indicator:	N
Discr Quantity Indicator:	N
Discr Type Indicator:	N
Discr Residue Indicator:	N
Discr Partial Reject Indicator:	N
Discr Full Reject Indicator:	N
Manifest Ref Number:	Not reported
Alt Facility RCRA ID:	Not reported
Alt Facility Sign Date:	Not reported
MGMT Method Type Code:	H110
Waste Code:	Not reported
Waste Code:	Not reported
Waste Code:	Not reported
Waste Code:	Not reported
Waste Code:	Not reported
Waste Code:	Not reported
Quantity:	500
Units:	P - Pounds
Number of Containers:	1
Container Type:	TT - Cargo tank, tank trucks
Handling Method:	T Chemical, physical, or biological treatment.
Specific Gravity:	1
Waste Code:	D008
Waste Code 1_2:	Not reported
Waste Code 1_3:	Not reported
Waste Code 1_4:	Not reported
Waste Code 1_5:	Not reported
Waste Code 1_6:	Not reported

T129 **CON EDISON** **NJ MANIFEST** **S120667215**
East **562 WORTMAN AVE** **N/A**
1/8-1/4 **BROOKLYN, NY 11208**
0.181 mi.
955 ft. **Site 5 of 8 in cluster T**

Relative: **Higher**

Actual: **11 ft.**

NJ MANIFEST:

EPA Id:	NYP004731048
Mail Address:	IRVING PL, 15TH FL NE
Mail City/State/Zip:	NEW YORK, NY 10003
Facility Phone:	Not reported
Emergency Phone:	Not reported
Contact:	THOMAS TEELING
Comments:	Not reported
SIC Code:	Not reported
County:	NY047
Municipal:	Not reported
Previous EPA Id:	Not reported
Gen Flag:	Not reported
Trans Flag:	Not reported
TSDF Flag:	Not reported

DRAFT

CON EDISON (Continued) **S120667215**

Name Change: Not reported
Date Change: Not reported

Manifest:
Manifest Number: 002610685GBF
EPA ID: NYP004731048
Date Shipped: 2/12/2015
TSDF EPA ID: NJD991291105
Transporter EPA ID: NJD003812047
Transporter 2 EPA ID: Not reported
Transporter 3 EPA ID: Not reported
Transporter 4 EPA ID: Not reported
Transporter 5 EPA ID: Not reported
Transporter 6 EPA ID: Not reported
Transporter 7 EPA ID: Not reported
Transporter 8 EPA ID: Not reported
Transporter 9 EPA ID: Not reported
Transporter 10 EPA ID: Not reported
Date Trans1 Transported Waste: Not reported
Date Trans2 Transported Waste: Not reported
Date Trans3 Transported Waste: Not reported
Date Trans4 Transported Waste: Not reported
Date Trans5 Transported Waste: Not reported
Date Trans6 Transported Waste: Not reported
Date Trans7 Transported Waste: Not reported
Date Trans8 Transported Waste: Not reported
Date Trans9 Transported Waste: Not reported
Date Trans10 Transported Waste: Not reported
Date TSDF Received Waste: Not reported
TSDF EPA Facility Name: Not reported
QTY Units: Not reported
Transporter SEQ ID: Not reported
Transporter-1 Date: Not reported
Waste SEQ ID: Not reported
Waste Type Code 2: Not reported
Waste Type Code 3: Not reported
Waste Type Code 4: Not reported
Waste Type Code 5: Not reported
Waste Type Code 6: Not reported
Date Accepted: Not reported
Manifest Discrepancy Type: Not reported
Data Entry Number: Not reported
Was Load Rejected: NEW YORK, NY 10003
Reason Load Was Rejected: Not reported

T130 **CON EDISON** **NY MANIFEST** **S117739963**
East **562 WORTMAN AVE** **N/A**
1/8-1/4 **BROOKLYN, NY 11208**
0.181 mi.
955 ft. **Site 6 of 8 in cluster T**

Relative:
Higher

Actual:
11 ft.

NY MANIFEST:
Name: CON EDISON
Address: 562 WORTMAN AVE
City,State,Zip: BROOKLYN, NY 11208
Country: USA

DRAFT

CON EDISON (Continued) **S117739963**

EPA ID: NYP004731048
Facility Status: Not reported
Location Address 1: 562 WORTMAN AV
Code: BP
Location Address 2: SB63921
Total Tanks: Not reported
Location City: BROOKLYN
Location State: NY
Location Zip: 11208
Location Zip 4: Not reported

NY MANIFEST:
EPAID: NYP004731048
Mailing Name: CON EDISON
Mailing Contact: CON EDISON
Mailing Address 1: 4 IRVING PL
Mailing Address 2: 15TH FL
Mailing City: NEW YORK
Mailing State: NY
Mailing Zip: 10003
Mailing Zip 4: Not reported
Mailing Country: USA
Mailing Phone: Not reported

NY MANIFEST:
Document ID: Not reported
Manifest Status: Not reported
seq: Not reported
Year: Not reported
Trans1 State ID: NJD003812047
Trans2 State ID: Not reported
Generator Ship Date: 02/12/2015
Trans1 Recv Date: 02/12/2015
Trans2 Recv Date: Not reported
TSD Site Recv Date: 02/13/2015
Part A Recv Date: Not reported
Part B Recv Date: Not reported
Generator EPA ID: NYP004731048
Trans1 EPA ID: Not reported
Trans2 EPA ID: Not reported
TSDF ID 1: NJD991291105
TSDF ID 2: Not reported
Manifest Tracking Number: 002610685GBF
Import Indicator: N
Export Indicator: N
Discr Quantity Indicator: N
Discr Type Indicator: N
Discr Residue Indicator: N
Discr Partial Reject Indicator: N
Discr Full Reject Indicator: N
Manifest Ref Number: Not reported
Alt Facility RCRA ID: Not reported
Alt Facility Sign Date: Not reported
MGMT Method Type Code: H110
Waste Code: Not reported
Waste Code: Not reported
Waste Code: Not reported

DRAFT

CON EDISON (Continued) **S117739963**

Waste Code:	Not reported
Waste Code:	Not reported
Waste Code:	Not reported
Quantity:	500
Units:	P - Pounds
Number of Containers:	1
Container Type:	TT - Cargo tank, tank trucks
Handling Method:	T Chemical, physical, or biological treatment.
Specific Gravity:	1
Waste Code:	D008
Waste Code 1_2:	Not reported
Waste Code 1_3:	Not reported
Waste Code 1_4:	Not reported
Waste Code 1_5:	Not reported
Waste Code 1_6:	Not reported

131
WSW
1/8-1/4
0.183 mi.
966 ft.

NYCHA - BOULEVARD HOUSES
756 STANLEY AVE
BROOKLYN, NY 11207

RCRA-VSQG **1014919510**
NY MANIFEST **NYR000182980**

Relative:
Higher

Actual:
12 ft.

RCRA-VSQG:

Date Form Received by Agency:	2011-06-01 00:00:00.0
Handler Name:	NYCHA - BOULEVARD HOUSES
Handler Address:	756 STANLEY AVE
Handler City,State,Zip:	BROOKLYN, NY 11207
EPA ID:	NYR000182980
Contact Name:	CEASARE GENTILE
Contact Address:	ASHFORD ST
Contact City,State,Zip:	BROOKLYN, NY 11207
Contact Telephone:	718-707-5729
Contact Fax:	Not reported
Contact Email:	CEASARE.GENTILE@NYCHA.NYC.GOV
Contact Title:	Not reported
EPA Region:	02
Land Type:	Municipal
Federal Waste Generator Description:	Conditionally Exempt Small Quantity Generator
Non-Notifier:	Not reported
Biennial Report Cycle:	Not reported
Accessibility:	Not reported
Active Site Indicator:	Handler Activities
State District Owner:	NY
State District:	NYSDEC R2
Mailing Address:	ASHFORD ST
Mailing City,State,Zip:	BROOKLYN, NY 11207
Owner Name:	NYC HOUSING AUTHORITY
Owner Type:	Municipal
Operator Name:	NYC HOUSING AUTHORITY
Operator Type:	Municipal
Short-Term Generator Activity:	No
Importer Activity:	No
Mixed Waste Generator:	No
Transporter Activity:	No
Transfer Facility Activity:	No
Recycler Activity with Storage:	No
Small Quantity On-Site Burner Exemption:	No

DRAFT

NYCHA - BOULEVARD HOUSES (Continued) **1014919510**

Smelting Melting and Refining Furnace Exemption:	No
Underground Injection Control:	No
Off-Site Waste Receipt:	No
Universal Waste Indicator:	No
Universal Waste Destination Facility:	No
Federal Universal Waste:	No
Active Site Fed-Reg Treatment Storage and Disposal Facility:	Not reported
Active Site Converter Treatment storage and Disposal Facility:	Not reported
Active Site State-Reg Treatment Storage and Disposal Facility:	Not reported
Active Site State-Reg Handler:	---
Federal Facility Indicator:	Not reported
Hazardous Secondary Material Indicator:	NN
Sub-Part K Indicator:	Not reported
Commercial TSD Indicator:	No
Treatment Storage and Disposal Type:	Not reported
2018 GPRA Permit Baseline:	Not on the Baseline
2018 GPRA Renewals Baseline:	Not on the Baseline
Permit Renewals Workload Universe:	Not reported
Permit Workload Universe:	Not reported
Permit Progress Universe:	Not reported
Post-Closure Workload Universe:	Not reported
Closure Workload Universe:	Not reported
202 GPRA Corrective Action Baseline:	No
Corrective Action Workload Universe:	No
Subject to Corrective Action Universe:	No
Non-TSDFs Where RCRA CA has Been Imposed Universe:	No
TSDFs Potentially Subject to CA Under 3004 (u)/(v) Universe:	No
TSDFs Only Subject to CA under Discretionary Auth Universe:	No
Corrective Action Priority Ranking:	No NCAPS ranking
Environmental Control Indicator:	No
Institutional Control Indicator:	No
Human Exposure Controls Indicator:	N/A
Groundwater Controls Indicator:	N/A
Operating TSDF Universe:	Not reported
Full Enforcement Universe:	Not reported
Significant Non-Complier Universe:	No
Unaddressed Significant Non-Complier Universe:	No
Addressed Significant Non-Complier Universe:	No
Significant Non-Complier With a Compliance Schedule Universe:	No
Financial Assurance Required:	Not reported
Handler Date of Last Change:	2015-04-14 00:00:00.0
Recognized Trader-Importer:	No
Recognized Trader-Exporter:	No
Importer of Spent Lead Acid Batteries:	No
Exporter of Spent Lead Acid Batteries:	No
Recycler Activity Without Storage:	Not reported
Manifest Broker:	Not reported
Sub-Part P Indicator:	No

Hazardous Waste Summary:

Waste Code:	D008
Waste Description:	LEAD

Handler - Owner Operator:

Owner/Operator Indicator:	Owner

DRAFT

NYCHA - BOULEVARD HOUSES (Continued) **1014919510**

Owner/Operator Name:	NYC HOUSING AUTHORITY
Legal Status:	Municipal
Date Became Current:	1951-03-22 00:00:00.
Date Ended Current:	Not reported
Owner/Operator Address:	23-02 49TH AVE
Owner/Operator City,State,Zip:	LONG ISLAND CITY, NY 11101
Owner/Operator Telephone:	Not reported
Owner/Operator Telephone Ext:	Not reported
Owner/Operator Fax:	Not reported
Owner/Operator Email:	Not reported

Owner/Operator Indicator:	Operator
Owner/Operator Name:	NYC HOUSING AUTHORITY
Legal Status:	Municipal
Date Became Current:	1951-03-22 00:00:00.
Date Ended Current:	Not reported
Owner/Operator Address:	Not reported
Owner/Operator City,State,Zip:	Not reported
Owner/Operator Telephone:	Not reported
Owner/Operator Telephone Ext:	Not reported
Owner/Operator Fax:	Not reported
Owner/Operator Email:	Not reported

Historic Generators:

Receive Date:	2011-06-01 00:00:00.0
Handler Name:	NYCHA - BOULEVARD HOUSES
Federal Waste Generator Description:	Conditionally Exempt Small Quantity Generator
State District Owner:	NY
Large Quantity Handler of Universal Waste:	No
Recognized Trader Importer:	No
Recognized Trader Exporter:	No
Spent Lead Acid Battery Importer:	No
Spent Lead Acid Battery Exporter:	No
Current Record:	Yes
Non Storage Recycler Activity:	Not reported
Electronic Manifest Broker:	Not reported

List of NAICS Codes and Descriptions:

NAICS Code:	92511
NAICS Description:	ADMINISTRATION OF HOUSING PROGRAMS

Facility Has Received Notices of Violations:

Violations:	No Violations Found

Evaluation Action Summary:

Evaluations:	No Evaluations Found

NY MANIFEST:

Name:	NYCHA - BOULEVARD HOUSES
Address:	756 STANLEY AVE
City,State,Zip:	BROOKLYN, NY 11207
Country:	USA
EPA ID:	NYR000182980
Facility Status:	Not reported

DRAFT

NYCHA - BOULEVARD HOUSES (Continued) **1014919510**

Location Address 1:	756 STANLEY AVE
Code:	BP
Location Address 2:	Not reported
Total Tanks:	Not reported
Location City:	BROOKLYN
Location State:	NY
Location Zip:	11207
Location Zip 4:	Not reported

NY MANIFEST:

EPAID:	NYR000182980
Mailing Name:	NYCHA - BOULEVARD HOUSES
Mailing Contact:	R MORRISON
Mailing Address 1:	90 CHURCH ST - 12TH FLOOR
Mailing Address 2:	Not reported
Mailing City:	NEW YORK
Mailing State:	NY
Mailing Zip:	10007
Mailing Zip 4:	Not reported
Mailing Country:	USA
Mailing Phone:	2123062154

NY MANIFEST:

Document ID:	Not reported
Manifest Status:	Not reported
seq:	Not reported
Year:	Not reported
Trans1 State ID:	NY0000148163
Trans2 State ID:	Not reported
Generator Ship Date:	12/09/2011
Trans1 Recv Date:	12/09/2011
Trans2 Recv Date:	Not reported
TSD Site Recv Date:	12/09/2011
Part A Recv Date:	Not reported
Part B Recv Date:	Not reported
Generator EPA ID:	NYR000182980
Trans1 EPA ID:	Not reported
Trans2 EPA ID:	Not reported
TSDF ID 1:	NYD082785429
TSDF ID 2:	Not reported
Manifest Tracking Number:	002169734JJK
Import Indicator:	N
Export Indicator:	N
Discr Quantity Indicator:	N
Discr Type Indicator:	N
Discr Residue Indicator:	N
Discr Partial Reject Indicator:	N
Discr Full Reject Indicator:	N
Manifest Ref Number:	Not reported
Alt Facility RCRA ID:	Not reported
Alt Facility Sign Date:	Not reported
MGMT Method Type Code:	H141
Waste Code:	Not reported
Waste Code:	Not reported
Waste Code:	Not reported
Waste Code:	Not reported
Waste Code:	Not reported

DRAFT

NYCHA - BOULEVARD HOUSES (Continued) **1014919510**

Waste Code:	Not reported
Quantity:	285
Units:	P - Pounds
Number of Containers:	3
Container Type:	DM - Metal drums, barrels
Handling Method:	L Landfill.
Specific Gravity:	1
Waste Code:	D008
Waste Code 1_2:	Not reported
Waste Code 1_3:	Not reported
Waste Code 1_4:	Not reported
Waste Code 1_5:	Not reported
Waste Code 1_6:	Not reported

T132 **CON EDISON SERVICE BOX: 63921** **RCRA NonGen / NLR** **1016969481**
ENE **568 WORTMAN AVE** **NY MANIFEST** **NYP004431474**
1/8-1/4 **BROOKLYN, NY 11208**
0.184 mi.
974 ft. **Site 7 of 8 in cluster T**

Relative: **Higher**

Actual: **11 ft.**

RCRA NonGen / NLR:

Date Form Received by Agency:	2014-03-01 00:00:00.0
Handler Name:	CON EDISON SERVICE BOX: 63921
Handler Address:	568 WORTMAN AVE
Handler City,State,Zip:	BROOKLYN, NY 11208
EPA ID:	NYP004431474
Contact Name:	THOMAS TEELING
Contact Address:	Not reported
Contact City,State,Zip:	Not reported
Contact Telephone:	212-460-3770
Contact Fax:	Not reported
Contact Email:	Not reported
Contact Title:	SENIOR SCIENTIST
EPA Region:	02
Land Type:	Private
Federal Waste Generator Description:	Not a generator, verified
Non-Notifier:	Not reported
Biennial Report Cycle:	Not reported
Accessibility:	Not reported
Active Site Indicator:	Not reported
State District Owner:	NY
State District:	NYSDEC R2
Mailing Address:	IRVING PL, 15TH FL NE
Mailing City,State,Zip:	NEW YORK, NY 10003
Owner Name:	Not reported
Owner Type:	Not reported
Operator Name:	Not reported
Operator Type:	Not reported
Short-Term Generator Activity:	No
Importer Activity:	No
Mixed Waste Generator:	No
Transporter Activity:	No
Transfer Facility Activity:	No
Recycler Activity with Storage:	No
Small Quantity On-Site Burner Exemption:	No
Smelting Melting and Refining Furnace Exemption:	No
Underground Injection Control:	No

DRAFT

CON EDISON SERVICE BOX: 63921 (Continued) **1016969481**

Off-Site Waste Receipt:	No
Universal Waste Indicator:	No
Universal Waste Destination Facility:	No
Federal Universal Waste:	No
Active Site Fed-Reg Treatment Storage and Disposal Facility:	Not reported
Active Site Converter Treatment storage and Disposal Facility:	Not reported
Active Site State-Reg Treatment Storage and Disposal Facility:	Not reported
Active Site State-Reg Handler:	---
Federal Facility Indicator:	Not reported
Hazardous Secondary Material Indicator:	NN
Sub-Part K Indicator:	Not reported
Commercial TSD Indicator:	No
Treatment Storage and Disposal Type:	Not reported
2018 GPRA Permit Baseline:	Not on the Baseline
2018 GPRA Renewals Baseline:	Not on the Baseline
Permit Renewals Workload Universe:	Not reported
Permit Workload Universe:	Not reported
Permit Progress Universe:	Not reported
Post-Closure Workload Universe:	Not reported
Closure Workload Universe:	Not reported
202 GPRA Corrective Action Baseline:	No
Corrective Action Workload Universe:	No
Subject to Corrective Action Universe:	No
Non-TSDFs Where RCRA CA has Been Imposed Universe:	No
TSDFs Potentially Subject to CA Under 3004 (u)/(v) Universe:	No
TSDFs Only Subject to CA under Discretionary Auth Universe:	No
Corrective Action Priority Ranking:	No NCAPS ranking
Environmental Control Indicator:	No
Institutional Control Indicator:	No
Human Exposure Controls Indicator:	N/A
Groundwater Controls Indicator:	N/A
Operating TSDF Universe:	Not reported
Full Enforcement Universe:	Not reported
Significant Non-Complier Universe:	No
Unaddressed Significant Non-Complier Universe:	No
Addressed Significant Non-Complier Universe:	No
Significant Non-Complier With a Compliance Schedule Universe:	No
Financial Assurance Required:	Not reported
Handler Date of Last Change:	2014-10-14 12:33:48.0
Recognized Trader-Importer:	No
Recognized Trader-Exporter:	No
Importer of Spent Lead Acid Batteries:	No
Exporter of Spent Lead Acid Batteries:	No
Recycler Activity Without Storage:	Not reported
Manifest Broker:	Not reported
Sub-Part P Indicator:	No

Historic Generators:

Receive Date:	2014-02-01 00:00:00.0
Handler Name: CON EDISON SERVICE BOX:	63921
Federal Waste Generator Description:	Conditionally Exempt Small Quantity Generator
State District Owner:	NY
Large Quantity Handler of Universal Waste:	No
Recognized Trader Importer:	No
Recognized Trader Exporter:	No
Spent Lead Acid Battery Importer:	No

DRAFT

CON EDISON SERVICE BOX: 63921 (Continued) **1016969481**

Spent Lead Acid Battery Exporter: No
Current Record: No
Non Storage Recycler Activity: Not reported
Electronic Manifest Broker: Not reported

Receive Date: 2014-03-01 00:00:00.0
Handler Name: CON EDISON SERVICE BOX: 63921
Federal Waste Generator Description: Not a generator, verified
State District Owner: NY
Large Quantity Handler of Universal Waste: No
Recognized Trader Importer: No
Recognized Trader Exporter: No
Spent Lead Acid Battery Importer: No
Spent Lead Acid Battery Exporter: No
Current Record: Yes
Non Storage Recycler Activity: Not reported
Electronic Manifest Broker: Not reported

List of NAICS Codes and Descriptions:
NAICS Codes: No NAICS Codes Found

Facility Has Received Notices of Violations:
Violations: No Violations Found

Evaluation Action Summary:
Evaluations: No Evaluations Found

NY MANIFEST:
Name: CON EDISON
Address: 568 WORTMAN AVE
City,State,Zip: BROOKLYN, NY 11208
Country: USA
EPA ID: NYP004431474
Facility Status: Not reported
Location Address 1: 568 WORTMAN AVE
Code: BP
Location Address 2: SB6392‘1
Total Tanks: Not reported
Location City: BROOKLYN
Location State: NY
Location Zip: 11201
Location Zip 4: Not reported

NY MANIFEST:
EPAID: NYP004431474
Mailing Name: CON EDISON
Mailing Contact: CON EDISON
Mailing Address 1: 4 IRVING PLACE
Mailing Address 2: 15TH FL
Mailing City: NEW YORK
Mailing State: NY
Mailing Zip: 10003
Mailing Zip 4: Not reported
Mailing Country: USA
Mailing Phone: Not reported

DRAFT

CON EDISON SERVICE BOX: 63921 (Continued) **1016969481**

NY MANIFEST:

Document ID:	Not reported
Manifest Status:	Not reported
seq:	Not reported
Year:	Not reported
Trans1 State ID:	NJD003812047
Trans2 State ID:	Not reported
Generator Ship Date:	02/01/2014
Trans1 Recv Date:	02/01/2014
Trans2 Recv Date:	Not reported
TSD Site Recv Date:	02/11/2014
Part A Recv Date:	Not reported
Part B Recv Date:	Not reported
Generator EPA ID:	NYP004431474
Trans1 EPA ID:	Not reported
Trans2 EPA ID:	Not reported
TSDF ID 1:	NJD991291105
TSDF ID 2:	Not reported
Manifest Tracking Number:	002329533GBF
Import Indicator:	N
Export Indicator:	N
Discr Quantity Indicator:	N
Discr Type Indicator:	N
Discr Residue Indicator:	N
Discr Partial Reject Indicator:	N
Discr Full Reject Indicator:	N
Manifest Ref Number:	Not reported
Alt Facility RCRA ID:	Not reported
Alt Facility Sign Date:	Not reported
MGMT Method Type Code:	H110
Waste Code:	Not reported
Waste Code:	Not reported
Waste Code:	Not reported
Waste Code:	Not reported
Waste Code:	Not reported
Waste Code:	Not reported
Quantity:	50
Units:	G - Gallons (liquids only)* (8.3 pounds)
Number of Containers:	1
Container Type:	TT - Cargo tank, tank trucks
Handling Method:	T Chemical, physical, or biological treatment.
Specific Gravity:	1
Waste Code:	D008
Waste Code 1_2:	Not reported
Waste Code 1_3:	Not reported
Waste Code 1_4:	Not reported
Waste Code 1_5:	Not reported
Waste Code 1_6:	Not reported

DRAFT

U133 **ALL BORO TANK** **RCRA NonGen / NLR** **1023968751**
ENE **656 ATKINS AVE** **FINDS** **NYR000234054**
1/8-1/4 **BROOKLYN, NY 11208**
0.187 mi.
986 ft. **Site 1 of 2 in cluster U**

Relative: **Higher**
Actual: **12 ft.**

RCRA NonGen / NLR:

Date Form Received by Agency:		2017-11-30 00:00:00.0
Handler Name:	ALL BORO TANK	
Handler Address:		656 ATKINS AVE
Handler City,State,Zip:		BROOKLYN, NY 11208
EPA ID:		NYR000234054
Contact Name:		CHRISTOPHER QUINTANA
Contact Address:		ATKINS AVE
Contact City,State,Zip:		BROOKLYN, NY 11208
Contact Telephone:		718-975-3963
Contact Fax:		718-285-8110
Contact Email:		CHRIS@ALLBOROTANKTESTING.COM
Contact Title:		OWNER
EPA Region:		02
Land Type:		Private
Federal Waste Generator Description:		Not a generator, verified
Non-Notifier:		Not reported
Biennial Report Cycle:		Not reported
Accessibility:		Not reported
Active Site Indicator:		Handler Activities
State District Owner:		NY
State District:		NYSDEC R2
Mailing Address:		ATKINS AVE
Mailing City,State,Zip:		BROOKLYN, NY 11208
Owner Name:		TYNAGH PROPERTIES
Owner Type:		Private
Operator Name:		ALL BORO TANK
Operator Type:		Private
Short-Term Generator Activity:		No
Importer Activity:		No
Mixed Waste Generator:		No
Transporter Activity:		Yes
Transfer Facility Activity:		No
Recycler Activity with Storage:		No
Small Quantity On-Site Burner Exemption:		No
Smelting Melting and Refining Furnace Exemption:		No
Underground Injection Control:		No
Off-Site Waste Receipt:		No
Universal Waste Indicator:		No
Universal Waste Destination Facility:		No
Federal Universal Waste:		No
Active Site Fed-Reg Treatment Storage and Disposal Facility:		Not reported
Active Site Converter Treatment storage and Disposal Facility:		Not reported
Active Site State-Reg Treatment Storage and Disposal Facility:		Not reported
Active Site State-Reg Handler:		---
Federal Facility Indicator:		Not reported
Hazardous Secondary Material Indicator:		NN
Sub-Part K Indicator:		Not reported
Commercial TSD Indicator:		No
Treatment Storage and Disposal Type:		Not reported
2018 GPRA Permit Baseline:		Not on the Baseline
2018 GPRA Renewals Baseline:		Not on the Baseline
Permit Renewals Workload Universe:		Not reported

DRAFT

ALL BORO TANK (Continued) **1023968751**

Permit Workload Universe:	Not reported
Permit Progress Universe:	Not reported
Post-Closure Workload Universe:	Not reported
Closure Workload Universe:	Not reported
202 GPRA Corrective Action Baseline:	No
Corrective Action Workload Universe:	No
Subject to Corrective Action Universe:	No
Non-TSDFs Where RCRA CA has Been Imposed Universe:	No
TSDFs Potentially Subject to CA Under 3004 (u)/(v) Universe:	No
TSDFs Only Subject to CA under Discretionary Auth Universe:	No
Corrective Action Priority Ranking:	No NCAPS ranking
Environmental Control Indicator:	No
Institutional Control Indicator:	No
Human Exposure Controls Indicator:	N/A
Groundwater Controls Indicator:	N/A
Operating TSDF Universe:	Not reported
Full Enforcement Universe:	Not reported
Significant Non-Complier Universe:	No
Unaddressed Significant Non-Complier Universe:	No
Addressed Significant Non-Complier Universe:	No
Significant Non-Complier With a Compliance Schedule Universe:	No
Financial Assurance Required:	Not reported
Handler Date of Last Change:	2017-12-01 11:19:39.0
Recognized Trader-Importer:	No
Recognized Trader-Exporter:	No
Importer of Spent Lead Acid Batteries:	No
Exporter of Spent Lead Acid Batteries:	No
Recycler Activity Without Storage:	No
Manifest Broker:	No
Sub-Part P Indicator:	No

Handler - Owner Operator:

Owner/Operator Indicator:	Operator
Owner/Operator Name:	ALL BORO TANK
Legal Status:	Private
Date Became Current:	2014-05-01 00:00:00.
Date Ended Current:	Not reported
Owner/Operator Address:	656 ATKINS AVE
Owner/Operator City,State,Zip:	BROOKLYN, NY 11208
Owner/Operator Telephone:	Not reported
Owner/Operator Telephone Ext:	Not reported
Owner/Operator Fax:	Not reported
Owner/Operator Email:	Not reported

Owner/Operator Indicator:	Owner
Owner/Operator Name:	TYNAGH PROPERTIES
Legal Status:	Private
Date Became Current:	2010-01-01 00:00:00.
Date Ended Current:	Not reported
Owner/Operator Address:	656 ATKINS AVE
Owner/Operator City,State,Zip:	BROOKLYN, NY 11208
Owner/Operator Telephone:	718-975-3963
Owner/Operator Telephone Ext:	Not reported
Owner/Operator Fax:	718-285-8110
Owner/Operator Email:	CHRIS@ALLBOROTANKTESTING.COM

DRAFT

ALL BORO TANK (Continued) **1023968751**

Historic Generators:
Receive Date: 2017-11-30 00:00:00.0
Handler Name: ALL BORO TANK
Federal Waste Generator Description: Not a generator, verified
State District Owner: NY
Large Quantity Handler of Universal Waste: No
Recognized Trader Importer: No
Recognized Trader Exporter: No
Spent Lead Acid Battery Importer: No
Spent Lead Acid Battery Exporter: No
Current Record: Yes
Non Storage Recycler Activity: No
Electronic Manifest Broker: No

List of NAICS Codes and Descriptions:
NAICS Code: 488999
NAICS Description: ALL OTHER SUPPORT ACTIVITIES FOR TRANSPORTATION

Facility Has Received Notices of Violations:
Violations: No Violations Found

Evaluation Action Summary:
Evaluations: No Evaluations Found

FINDS:
Registry ID: 110070205757

Click Here:

Environmental Interest/Information System:
RCRAInfo is a national information system that supports the Resource Conservation and Recovery Act (RCRA) program through the tracking of events and activities related to facilities that generate, transport, and treat, store, or dispose of hazardous waste. RCRAInfo allows RCRA program staff to track the notification, permit, compliance, and corrective action activities required under RCRA.

Click this hyperlink while viewing on your computer to access additional FINDS: detail in the EDR Site Report.

S134 **SINGALLI COLLISION CORP** **RCRA NonGen / NLR** **1004760371**
NE **602 ATKINS AVE** **FINDS** **NYR000042317**
1/8-1/4 **BROOKLYN, NY 11208** **ECHO**
0.190 mi.
1005 ft. **Site 3 of 3 in cluster S**

Relative:
Higher

Actual:
14 ft.

RCRA NonGen / NLR:
Date Form Received by Agency: 2007-01-01 00:00:00.0
Handler Name: SINGALLI COLLISION CORP
Handler Address: 602 ATKINS AVE
Handler City,State,Zip: BROOKLYN, NY 11208
EPA ID: NYR000042317
Contact Name: VIN SINGALLI
Contact Address: ATKINS AVE
Contact City,State,Zip: BROOKLYN, NY 11208
Contact Telephone: 718-485-0425

DRAFT

SINGALLI COLLISION CORP (Continued) **1004760371**

Contact Fax:	Not reported
Contact Email:	Not reported
Contact Title:	Not reported
EPA Region:	02
Land Type:	Private
Federal Waste Generator Description:	Not a generator, verified
Non-Notifier:	Not reported
Biennial Report Cycle:	Not reported
Accessibility:	Not reported
Active Site Indicator:	Not reported
State District Owner:	NY
State District:	NYSDEC R2
Mailing Address:	ATKINS AVE
Mailing City,State,Zip:	BROOKLYN, NY 11208
Owner Name:	SINGALLI COLLISION CORP
Owner Type:	Private
Operator Name:	SINGALLI COLLISION CORP
Operator Type:	Private
Short-Term Generator Activity:	No
Importer Activity:	No
Mixed Waste Generator:	No
Transporter Activity:	No
Transfer Facility Activity:	No
Recycler Activity with Storage:	No
Small Quantity On-Site Burner Exemption:	No
Smelting Melting and Refining Furnace Exemption:	No
Underground Injection Control:	No
Off-Site Waste Receipt:	No
Universal Waste Indicator:	No
Universal Waste Destination Facility:	No
Federal Universal Waste:	No
Active Site Fed-Reg Treatment Storage and Disposal Facility:	Not reported
Active Site Converter Treatment storage and Disposal Facility:	Not reported
Active Site State-Reg Treatment Storage and Disposal Facility:	Not reported
Active Site State-Reg Handler:	---
Federal Facility Indicator:	Not reported
Hazardous Secondary Material Indicator:	NN
Sub-Part K Indicator:	Not reported
Commercial TSD Indicator:	No
Treatment Storage and Disposal Type:	Not reported
2018 GPRA Permit Baseline:	Not on the Baseline
2018 GPRA Renewals Baseline:	Not on the Baseline
Permit Renewals Workload Universe:	Not reported
Permit Workload Universe:	Not reported
Permit Progress Universe:	Not reported
Post-Closure Workload Universe:	Not reported
Closure Workload Universe:	Not reported
202 GPRA Corrective Action Baseline:	No
Corrective Action Workload Universe:	No
Subject to Corrective Action Universe:	No
Non-TSDFs Where RCRA CA has Been Imposed Universe:	No
TSDFs Potentially Subject to CA Under 3004 (u)/(v) Universe:	No
TSDFs Only Subject to CA under Discretionary Auth Universe:	No
Corrective Action Priority Ranking:	No NCAPS ranking
Environmental Control Indicator:	No
Institutional Control Indicator:	No
Human Exposure Controls Indicator:	N/A

DRAFT

SINGALLI COLLISION CORP (Continued) **1004760371**

Groundwater Controls Indicator:	N/A
Operating TSDF Universe:	Not reported
Full Enforcement Universe:	Not reported
Significant Non-Complier Universe:	No
Unaddressed Significant Non-Complier Universe:	No
Addressed Significant Non-Complier Universe:	No
Significant Non-Complier With a Compliance Schedule Universe:	No
Financial Assurance Required:	Not reported
Handler Date of Last Change:	2015-04-14 00:00:00.0
Recognized Trader-Importer:	No
Recognized Trader-Exporter:	No
Importer of Spent Lead Acid Batteries:	No
Exporter of Spent Lead Acid Batteries:	No
Recycler Activity Without Storage:	Not reported
Manifest Broker:	Not reported
Sub-Part P Indicator:	No

Hazardous Waste Summary:

Waste Code:	D001
Waste Description:	IGNITABLE WASTE
Waste Code:	F003
Waste Description:	THE FOLLOWING SPENT NONHALOGENATED SOLVENTS: XYLENE, ACETONE, ETHYL ACETATE, ETHYL BENZENE, ETHYL ETHER, METHYL ISOBUTYL KETONE, N-BUTYL ALCOHOL, CYCLOHEXANONE, AND METHANOL; ALL SPENT SOLVENT MIXTURES/BLENDS CONTAINING, BEFORE USE, ONLY THE ABOVE SPENT NONHALOGENATED SOLVENTS; AND ALL SPENT SOLVENT MIXTURES/BLENDS CONTAINING, BEFORE USE, ONE OR MORE OF THE ABOVE NONHALOGENATED SOLVENTS, AND A TOTAL OF TEN PERCENT OR MORE (BY VOLUME) OF ONE OR MORE OF THOSE SOLVENTS LISTED IN F001, F002, F004, AND F005; AND STILL BOTTOMS FROM THE RECOVERY OF THESE SPENT SOLVENTS AND SPENT SOLVENT MIXTURES.
Waste Code:	F005
Waste Description:	THE FOLLOWING SPENT NONHALOGENATED SOLVENTS: TOLUENE, METHYL ETHYL KETONE, CARBON DISULFIDE, ISOBUTANOL, PYRIDINE, BENZENE, 2-ETHOXYETHANOL, AND 2-NITROPROPANE; ALL SPENT SOLVENT MIXTURES/BLENDS CONTAINING, BEFORE USE, A TOTAL OF TEN PERCENT OR MORE (BY VOLUME) OF ONE OR MORE OF THE ABOVE NONHALOGENATED SOLVENTS OR THOSE SOLVENTS LISTED IN F001, F002, OR F004; AND STILL BOTTOMS FROM THE RECOVERY OF THESE SPENT SOLVENTS AND SPENT SOLVENT MIXTURES.

Handler - Owner Operator:

Owner/Operator Indicator:	Owner
Owner/Operator Name:	SINGALLI COLLISION CORP
Legal Status:	Private
Date Became Current:	Not reported
Date Ended Current:	Not reported
Owner/Operator Address:	602 ATKINS AVE
Owner/Operator City,State,Zip:	BROOKLYN, NY 11208
Owner/Operator Telephone:	718-485-0425
Owner/Operator Telephone Ext:	Not reported
Owner/Operator Fax:	Not reported
Owner/Operator Email:	Not reported

DRAFT

SINGALLI COLLISION CORP (Continued) **1004760371**

Owner/Operator Indicator:	Operator
Owner/Operator Name:	SINGALLI COLLISION CORP
Legal Status:	Private
Date Became Current:	Not reported
Date Ended Current:	Not reported
Owner/Operator Address:	602 ATKINS AVE
Owner/Operator City,State,Zip:	BROOKLYN, NY 11208
Owner/Operator Telephone:	718-485-0425
Owner/Operator Telephone Ext:	Not reported
Owner/Operator Fax:	Not reported
Owner/Operator Email:	Not reported

Owner/Operator Indicator:	Owner
Owner/Operator Name:	SINGALLI COLLISION CORP
Legal Status:	Private
Date Became Current:	Not reported
Date Ended Current:	Not reported
Owner/Operator Address:	602 ATKINS AVE
Owner/Operator City,State,Zip:	BROOKLYN, NY 11208
Owner/Operator Telephone:	718-485-0425
Owner/Operator Telephone Ext:	Not reported
Owner/Operator Fax:	Not reported
Owner/Operator Email:	Not reported

Historic Generators:

Receive Date:	2006-01-01 00:00:00.0
Handler Name: SINGALLI COLLISION CORP	
Federal Waste Generator Description:	Not a generator, verified
State District Owner:	NY
Large Quantity Handler of Universal Waste:	No
Recognized Trader Importer:	No
Recognized Trader Exporter:	No
Spent Lead Acid Battery Importer:	No
Spent Lead Acid Battery Exporter:	No
Current Record:	No
Non Storage Recycler Activity:	Not reported
Electronic Manifest Broker:	Not reported

Receive Date:	2007-01-01 00:00:00.0
Handler Name: SINGALLI COLLISION CORP	
Federal Waste Generator Description:	Not a generator, verified
State District Owner:	NY
Large Quantity Handler of Universal Waste:	No
Recognized Trader Importer:	No
Recognized Trader Exporter:	No
Spent Lead Acid Battery Importer:	No
Spent Lead Acid Battery Exporter:	No
Current Record:	Yes
Non Storage Recycler Activity:	Not reported
Electronic Manifest Broker:	Not reported

Receive Date:	1997-07-10 00:00:00.0
Handler Name: SINGALLI COLLISION CORP	
Federal Waste Generator Description:	Conditionally Exempt Small Quantity Generator
State District Owner:	NY
Large Quantity Handler of Universal Waste:	No
Recognized Trader Importer:	No

DRAFT

SINGALLI COLLISION CORP (Continued) **1004760371**

Recognized Trader Exporter: No
Spent Lead Acid Battery Importer: No
Spent Lead Acid Battery Exporter: No
Current Record: No
Non Storage Recycler Activity: Not reported
Electronic Manifest Broker: Not reported

List of NAICS Codes and Descriptions:
NAICS Codes: No NAICS Codes Found

Facility Has Received Notices of Violations:
Violations: No Violations Found

Evaluation Action Summary:
Evaluations: No Evaluations Found

FINDS:
Registry ID: 110019248438

Click Here:

Environmental Interest/Information System:
RCRAInfo is a national information system that supports the Resource Conservation and Recovery Act (RCRA) program through the tracking of events and activities related to facilities that generate, transport, and treat, store, or dispose of hazardous waste. RCRAInfo allows RCRA program staff to track the notification, permit, compliance, and corrective action activities required under RCRA.
FIS (New York - Facility Information System) is New York's Department of Environmental Conservation (DEC) information system for tracking environmental facility information found across the State.

Click this hyperlink while viewing on your computer to access additional FINDS: detail in the EDR Site Report.

ECHO:
Envid: 1004760371
Registry ID: 110019248438
DFR URL: http://echo.epa.gov/detailed-facility-report?fid=110019248438
Name: SINGALLI'S AUTO BODY
Address: 602 ATKINS AVENUE
City,State,Zip: BROOKLYN, NY 11208

R135 **MEADOWWOOD AT GATEWAY CONDOMINIUM** **NY AST** **A100293973**
SSW **380 COZINE AVENUE** **N/A**
1/8-1/4 **BROOKLYN, NY 11207**
0.192 mi.
1013 ft. **Site 2 of 2 in cluster R**

Relative: **Higher**
Actual: **9 ft.**

AST:
Name: MEADOWWOOD AT GATEWAY CONDOMINIUM
Address: 380 COZINE AVENUE
City,State,Zip: BROOKLYN, NY 11207
Region: STATE
DEC Region: 2
Site Status: Active

DRAFT

MEADOWWOOD AT GATEWAY CONDOMINIUM (Continued) **A100293973**

Facility Id: 2-608693
Program Type: PBS
UTM X: 594825.04006
UTM Y: 4501366.48432
Expiration Date: 05/19/2025
Site Type: Apartment Building/Office Building

Affiliation Records:

Site Id: 30545
Affiliation Type: Mail Contact
Company Name: DOUGLAS ELLIMAN PROPERTY MANAGEMENT
Contact Type: COMPLIANCE MANAGER
Contact Name: PATRICIA PETTWAY-BROWN
Address1: 675 THIRD AVENUE
Address2: Not reported
City: NEW YORK
State: NY
Zip Code: 10017
Country Code: 001
Phone: (212) 370-9200
EMail: PATRICIA.PETTWAY-BROWN@ELLIMANPM.COM
Fax Number: Not reported
Modified By: JSMACRI
Date Last Modified: 2020-05-26

Site Id: 30545
Affiliation Type: Facility Owner
Company Name: MEADOWWOOD AT GATEWAY CONDOMINIUM
Contact Type: COMPLIANCE MANAGER
Contact Name: PATRICIA PETTWAY-BROWN
Address1: 675 THIRD AVENUE
Address2: Not reported
City: NEW YORK
State: NY
Zip Code: 10017
Country Code: 001
Phone: (212) 370-9200
EMail: PATRICIA.PETTWAY-BROWN@ELLIMANPM.COM
Fax Number: Not reported
Modified By: ACDANIEL
Date Last Modified: 2020-05-26

Site Id: 30545
Affiliation Type: Facility Operator
Company Name: MEADOWWOOD AT GATEWAY CONDOMINIUM
Contact Type: Not reported
Contact Name: ALFREDO PEREZ
Address1: Not reported
Address2: Not reported
City: Not reported
State: NN
Zip Code: Not reported
Country Code: 001
Phone: (718) 649-9400
EMail: Not reported
Fax Number: Not reported
Modified By: ACDANIEL
Date Last Modified: 2020-05-26

DRAFT

MEADOWWOOD AT GATEWAY CONDOMINIUM (Continued) **A100293973**

Site Id:	30545
Affiliation Type:	Emergency Contact
Company Name:	MEADOWWOOD AT GATEWAY CONDOMINIUM
Contact Type:	Not reported
Contact Name:	ANGEL RODRIQUEZ
Address1:	Not reported
Address2:	Not reported
City:	Not reported
State:	NN
Zip Code:	Not reported
Country Code:	999
Phone:	(718) 649-9400
EMail:	Not reported
Fax Number:	Not reported
Modified By:	ACDANIEL
Date Last Modified:	2020-05-26

Tank Info:

Tank Number:	001
Tank Id:	65532
Material Code:	0001
Common Name of Substance:	#2 Fuel Oil (On-Site Consumption)

Equipment Records:

F00 - Pipe External Protection - None
B00 - Tank External Protection - None
J00 - Dispenser - None
C01 - Pipe Location - Aboveground
G03 - Tank Secondary Containment - Vault (w/o access)
H00 - Tank Leak Detection - None
I00 - Overfill - None
K00 - Spill Prevention - None
D01 - Pipe Type - Steel/Carbon Steel/Iron
A00 - Tank Internal Protection - None

Tank Location:	Aboveground - contact with soil.... Tank bottom rests on soil, allowing no visual inspection.
Tank Type:	Steel/Carbon Steel/Iron
Tank Status:	In Service
Pipe Model:	Not reported
Install Date:	01/01/1991
Capacity Gallons:	3500
Tightness Test Method:	-
Date Test:	Not reported
Next Test Date:	Not reported
Date Tank Closed:	Not reported
Register:	True
Modified By:	JSMACRI
Last Modified:	05/26/2020
Material Name:	#2 fuel oil (on-site consumption)

DRAFT

136
ESE
1/8-1/4
0.200 mi.
1055 ft.

PERMA STEEL INC
1065 SHEPARD AVE
BROOKLYN, NY 11208

RCRA NonGen / NLR **1000294777**
RAATS **NYD001326321**

Relative:
Higher

Actual:
9 ft.

RCRA NonGen / NLR:

Date Form Received by Agency:		2007-01-01 00:00:00.0
Handler Name:	PERMA STEEL INC	
Handler Address:		1065 SHEPARD AVE
Handler City,State,Zip:		BROOKLYN, NY 11208-5713
EPA ID:		NYD001326321
Contact Name:		Not reported
Contact Address:		SHEPARD AVE
Contact City,State,Zip:		BROOKLYN, NY 11208
Contact Telephone:		Not reported
Contact Fax:		Not reported
Contact Email:		Not reported
Contact Title:		Not reported
EPA Region:		02
Land Type:		Not reported
Federal Waste Generator Description:		Not a generator, verified
Non-Notifier:		Not reported
Biennial Report Cycle:		Not reported
Accessibility:		Not reported
Active Site Indicator:		Not reported
State District Owner:		NY
State District:		NYSDEC R2
Mailing Address:		SHEPARD AVE
Mailing City,State,Zip:		BROOKLYN, NY 11208
Owner Name:		OWNERNAME
Owner Type:		Private
Operator Name:		OWNERNAME
Operator Type:		Private
Short-Term Generator Activity:		No
Importer Activity:		No
Mixed Waste Generator:		No
Transporter Activity:		No
Transfer Facility Activity:		No
Recycler Activity with Storage:		No
Small Quantity On-Site Burner Exemption:		No
Smelting Melting and Refining Furnace Exemption:		No
Underground Injection Control:		No
Off-Site Waste Receipt:		No
Universal Waste Indicator:		No
Universal Waste Destination Facility:		No
Federal Universal Waste:		No
Active Site Fed-Reg Treatment Storage and Disposal Facility:		Not reported
Active Site Converter Treatment storage and Disposal Facility:		Not reported
Active Site State-Reg Treatment Storage and Disposal Facility:		Not reported
Active Site State-Reg Handler:		---
Federal Facility Indicator:		Not reported
Hazardous Secondary Material Indicator:		NN
Sub-Part K Indicator:		Not reported
Commercial TSD Indicator:		No
Treatment Storage and Disposal Type:		Not reported
2018 GPRA Permit Baseline:		Not on the Baseline
2018 GPRA Renewals Baseline:		Not on the Baseline
Permit Renewals Workload Universe:		Not reported

DRAFT

PERMA STEEL INC (Continued) **1000294777**

Permit Workload Universe:	Not reported
Permit Progress Universe:	Not reported
Post-Closure Workload Universe:	Not reported
Closure Workload Universe:	Not reported
202 GPRA Corrective Action Baseline:	No
Corrective Action Workload Universe:	No
Subject to Corrective Action Universe:	No
Non-TSDFs Where RCRA CA has Been Imposed Universe:	No
TSDFs Potentially Subject to CA Under 3004 (u)/(v) Universe:	No
TSDFs Only Subject to CA under Discretionary Auth Universe:	No
Corrective Action Priority Ranking:	No NCAPS ranking
Environmental Control Indicator:	No
Institutional Control Indicator:	No
Human Exposure Controls Indicator:	N/A
Groundwater Controls Indicator:	N/A
Operating TSDF Universe:	Not reported
Full Enforcement Universe:	Not reported
Significant Non-Complier Universe:	No
Unaddressed Significant Non-Complier Universe:	No
Addressed Significant Non-Complier Universe:	No
Significant Non-Complier With a Compliance Schedule Universe:	No
Financial Assurance Required:	Not reported
Handler Date of Last Change:	2015-04-14 00:00:00.0
Recognized Trader-Importer:	No
Recognized Trader-Exporter:	No
Importer of Spent Lead Acid Batteries:	No
Exporter of Spent Lead Acid Batteries:	No
Recycler Activity Without Storage:	Not reported
Manifest Broker:	Not reported
Sub-Part P Indicator:	No

Hazardous Waste Summary:

Waste Code: F002
Waste Description: THE FOLLOWING SPENT HALOGENATED SOLVENTS: TETRACHLOROETHYLENE, METHYLENE CHLORIDE, TRICHLOROETHYLENE, 1,1,1-TRICHLOROETHANE, CHLOROBENZENE, 1,1,2-TRICHLORO-1,2,2-TRIFLUOROETHANE, ORTHO-DICHLOROBENZENE, TRICHLOROFLUOROMETHANE, AND 1,1,2, TRICHLOROETHANE; ALL SPENT SOLVENT MIXTURES/BLENDS CONTAINING, BEFORE USE, A TOTAL OF TEN PERCENT OR MORE (BY VOLUME) OF ONE OR MORE OF THE ABOVE HALOGENATED SOLVENTS OR THOSE SOLVENTS LISTED IN F001, F004, AND F005; AND STILL BOTTOMS FROM THE RECOVERY OF THESE SPENT SOLVENTS AND SPENT SOLVENT MIXTURES.

Waste Code: F004
Waste Description: THE FOLLOWING SPENT NONHALOGENATED SOLVENTS: CRESOLS, CRESYLIC ACID, AND NITROBENZENE; AND THE STILL BOTTOMS FROM THE RECOVERY OF THESE SOLVENTS; ALL SPENT SOLVENT MIXTURES/BLENDS CONTAINING, BEFORE USE, A TOTAL OF TEN PERCENT OR MORE (BY VOLUME) OF ONE OR MORE OF THE ABOVE NONHALOGENATED SOLVENTS OR THOSE SOLVENTS LISTED IN F001, F002, AND F005; AND STILL BOTTOMS FROM THE RECOVERY OF THESE SPENT SOLVENTS AND SPENT SOLVENT MIXTURES.

Waste Code: F005
Waste Description: THE FOLLOWING SPENT NONHALOGENATED SOLVENTS: TOLUENE, METHYL ETHYL KETONE, CARBON DISULFIDE, ISOBUTANOL, PYRIDINE, BENZENE, 2-ETHOXYETHANOL, AND 2-NITROPROPANE; ALL SPENT SOLVENT MIXTURES/BLENDS

DRAFT

PERMA STEEL INC (Continued) **1000294777**

CONTAINING, BEFORE USE, A TOTAL OF TEN PERCENT OR MORE (BY VOLUME) OF ONE OR MORE OF THE ABOVE NONHALOGENATED SOLVENTS OR THOSE SOLVENTS LISTED IN F001, F002, OR F004; AND STILL BOTTOMS FROM THE RECOVERY OF THESE SPENT SOLVENTS AND SPENT SOLVENT MIXTURES.

Handler - Owner Operator:

Owner/Operator Indicator:	Operator
Owner/Operator Name:	OWNERNAME
Legal Status:	Private
Date Became Current:	Not reported
Date Ended Current:	Not reported
Owner/Operator Address:	NOT REQUIRED
Owner/Operator City,State,Zip:	NOT REQUIRED, WY 99999
Owner/Operator Telephone:	212-555-1212
Owner/Operator Telephone Ext:	Not reported
Owner/Operator Fax:	Not reported
Owner/Operator Email:	Not reported

Owner/Operator Indicator:	Owner
Owner/Operator Name:	OWNERNAME
Legal Status:	Private
Date Became Current:	Not reported
Date Ended Current:	Not reported
Owner/Operator Address:	NOT REQUIRED
Owner/Operator City,State,Zip:	NOT REQUIRED, WY 99999
Owner/Operator Telephone:	212-555-1212
Owner/Operator Telephone Ext:	Not reported
Owner/Operator Fax:	Not reported
Owner/Operator Email:	Not reported

Owner/Operator Indicator:	Owner
Owner/Operator Name:	OWNERNAME
Legal Status:	Private
Date Became Current:	Not reported
Date Ended Current:	Not reported
Owner/Operator Address:	NOT REQUIRED
Owner/Operator City,State,Zip:	NOT REQUIRED, WY 99999
Owner/Operator Telephone:	212-555-1212
Owner/Operator Telephone Ext:	Not reported
Owner/Operator Fax:	Not reported
Owner/Operator Email:	Not reported

Historic Generators:

Receive Date:	1999-07-08 00:00:00.0
Handler Name: PERMA STEEL INC	
Federal Waste Generator Description:	Not a generator, verified
State District Owner:	NY
Large Quantity Handler of Universal Waste:	No
Recognized Trader Importer:	No
Recognized Trader Exporter:	No
Spent Lead Acid Battery Importer:	No
Spent Lead Acid Battery Exporter:	No
Current Record:	No
Non Storage Recycler Activity:	Not reported
Electronic Manifest Broker:	Not reported

DRAFT

PERMA STEEL INC (Continued) **1000294777**

Receive Date:	2006-01-01 00:00:00.0
Handler Name:	PERMA STEEL INC
Federal Waste Generator Description:	Not a generator, verified
State District Owner:	NY
Large Quantity Handler of Universal Waste:	No
Recognized Trader Importer:	No
Recognized Trader Exporter:	No
Spent Lead Acid Battery Importer:	No
Spent Lead Acid Battery Exporter:	No
Current Record:	No
Non Storage Recycler Activity:	Not reported
Electronic Manifest Broker:	Not reported

Receive Date:	2007-01-01 00:00:00.0
Handler Name:	PERMA STEEL INC
Federal Waste Generator Description:	Not a generator, verified
State District Owner:	NY
Large Quantity Handler of Universal Waste:	No
Recognized Trader Importer:	No
Recognized Trader Exporter:	No
Spent Lead Acid Battery Importer:	No
Spent Lead Acid Battery Exporter:	No
Current Record:	Yes
Non Storage Recycler Activity:	Not reported
Electronic Manifest Broker:	Not reported

Receive Date:	1984-09-24 00:00:00.0
Handler Name:	PERMA STEEL INC
Federal Waste Generator Description:	Large Quantity Generator
State District Owner:	NY
Large Quantity Handler of Universal Waste:	No
Recognized Trader Importer:	No
Recognized Trader Exporter:	No
Spent Lead Acid Battery Importer:	No
Spent Lead Acid Battery Exporter:	No
Current Record:	No
Non Storage Recycler Activity:	Not reported
Electronic Manifest Broker:	Not reported

Receive Date:	1990-03-01 00:00:00.0
Handler Name:	PERMA STEEL INCORPORATED
Federal Waste Generator Description:	Large Quantity Generator
State District Owner:	NY
Large Quantity Handler of Universal Waste:	No
Recognized Trader Importer:	No
Recognized Trader Exporter:	No
Spent Lead Acid Battery Importer:	No
Spent Lead Acid Battery Exporter:	No
Current Record:	No
Non Storage Recycler Activity:	Not reported
Electronic Manifest Broker:	Not reported

Receive Date:	1994-03-22 00:00:00.0
Handler Name:	PERMA STEEL INCORPORATED
Federal Waste Generator Description:	Large Quantity Generator
State District Owner:	NY
Large Quantity Handler of Universal Waste:	No

DRAFT

PERMA STEEL INC (Continued) **1000294777**

Recognized Trader Importer: No
Recognized Trader Exporter: No
Spent Lead Acid Battery Importer: No
Spent Lead Acid Battery Exporter: No
Current Record: No
Non Storage Recycler Activity: Not reported
Electronic Manifest Broker: Not reported

List of NAICS Codes and Descriptions:
NAICS Code: 3323
NAICS Description: ARCHITECTURAL AND STRUCTURAL METALS MANUFACTURING

NAICS Code: 33231
NAICS Description: PLATE WORK AND FABRICATED STRUCTURAL PRODUCT MANUFACTURING

Facility Has Received Notices of Violation:
Found Violation: Yes
Agency Which Determined Violation: EPA
Violation Short Description: Generators - General
Date Violation was Determined: 1993-08-11 00:00:00.0
Actual Return to Compliance Date: 1994-08-31 00:00:00.0
Return to Compliance Qualifier: Observed
Violation Responsible Agency: EPA
Scheduled Compliance Date: 1993-09-11 00:00:00.0
Enforcement Identifier: 000
Date of Enforcement Action: 1994-08-31 00:00:00.0
Enforcement Responsible Agency: EPA
Enforcement Docket Number: Not reported
Enforcement Attorney: R2
Corrective Action Component: No
Appeal Initiated Date: Not reported
Appeal Resolution Date: Not reported
Disposition Status Date: Not reported
Disposition Status: Not reported
Disposition Status Description: Not reported
Consent/Final Order Sequence Number: Not reported
Consent/Final Order Respondent Name: Not reported
Consent/Final Order Lead Agency: Not reported
Enforcement Type: FINAL 3008(A) COMPLIANCE ORDER
Enforcement Responsible Person: R2MD
Enforcement Responsible Sub-Organization: RCB
SEP Sequence Number: Not reported
SEP Expenditure Amount: Not reported
SEP Scheduled Completion Date: Not reported
SEP Actual Date: Not reported
SEP Defaulted Date: Not reported
SEP Type: Not reported
SEP Type Description: Not reported
Proposed Amount: Not reported
Final Monetary Amount: 41200
Paid Amount: Not reported
Final Count: 1
Final Amount: 41200

Found Violation: Yes
Agency Which Determined Violation: EPA

DRAFT

PERMA STEEL INC (Continued) **1000294777**

Violation Short Description:	Generators - General
Date Violation was Determined:	1993-08-11 00:00:00.0
Actual Return to Compliance Date:	1994-08-31 00:00:00.0
Return to Compliance Qualifier:	Observed
Violation Responsible Agency:	EPA
Scheduled Compliance Date:	Not reported
Enforcement Identifier:	000
Date of Enforcement Action:	1994-03-28 00:00:00.0
Enforcement Responsible Agency:	EPA
Enforcement Docket Number:	RCRA-94-0206
Enforcement Attorney:	R2
Corrective Action Component:	No
Appeal Initiated Date:	Not reported
Appeal Resolution Date:	Not reported
Disposition Status Date:	Not reported
Disposition Status:	Not reported
Disposition Status Description:	Not reported
Consent/Final Order Sequence Number:	Not reported
Consent/Final Order Respondent Name:	Not reported
Consent/Final Order Lead Agency:	Not reported
Enforcement Type:	INITIAL 3008(A) COMPLIANCE
Enforcement Responsible Person:	R2
Enforcement Responsible Sub-Organization:	RCB
SEP Sequence Number:	Not reported
SEP Expenditure Amount:	Not reported
SEP Scheduled Completion Date:	Not reported
SEP Actual Date:	Not reported
SEP Defaulted Date:	Not reported
SEP Type:	Not reported
SEP Type Description:	Not reported
Proposed Amount:	24248
Final Monetary Amount:	Not reported
Paid Amount:	Not reported
Final Count:	Not reported
Final Amount:	Not reported

Found Violation:	Yes
Agency Which Determined Violation:	EPA
Violation Short Description:	Generators - General
Date Violation was Determined:	1993-08-11 00:00:00.0
Actual Return to Compliance Date:	1994-08-31 00:00:00.0
Return to Compliance Qualifier:	Observed
Violation Responsible Agency:	EPA
Scheduled Compliance Date:	Not reported
Enforcement Identifier:	000
Date of Enforcement Action:	1994-03-28 00:00:00.0
Enforcement Responsible Agency:	EPA
Enforcement Docket Number:	RCRA-94-0206
Enforcement Attorney:	R2
Corrective Action Component:	No
Appeal Initiated Date:	Not reported
Appeal Resolution Date:	Not reported
Disposition Status Date:	Not reported
Disposition Status:	Not reported
Disposition Status Description:	Not reported
Consent/Final Order Sequence Number:	Not reported
Consent/Final Order Respondent Name:	Not reported

DRAFT

PERMA STEEL INC (Continued) **1000294777**

Consent/Final Order Lead Agency: Not reported
Enforcement Type: INITIAL 3008(A) COMPLIANCE
Enforcement Responsible Person: R2
Enforcement Responsible Sub-Organization: RCB
SEP Sequence Number: Not reported
SEP Expenditure Amount: Not reported
SEP Scheduled Completion Date: Not reported
SEP Actual Date: Not reported
SEP Defaulted Date: Not reported
SEP Type: Not reported
SEP Type Description: Not reported
Proposed Amount: 24248
Final Monetary Amount: Not reported
Paid Amount: Not reported
Final Count: Not reported
Final Amount: Not reported

Found Violation: Yes
Agency Which Determined Violation: EPA
Violation Short Description: Generators - General
Date Violation was Determined: 1993-08-11 00:00:00.0
Actual Return to Compliance Date: 1994-08-31 00:00:00.0
Return to Compliance Qualifier: Observed
Violation Responsible Agency: EPA
Scheduled Compliance Date: 1993-09-11 00:00:00.0
Enforcement Identifier: 000
Date of Enforcement Action: 1994-08-31 00:00:00.0
Enforcement Responsible Agency: EPA
Enforcement Docket Number: Not reported
Enforcement Attorney: R2
Corrective Action Component: No
Appeal Initiated Date: Not reported
Appeal Resolution Date: Not reported
Disposition Status Date: Not reported
Disposition Status: Not reported
Disposition Status Description: Not reported
Consent/Final Order Sequence Number: Not reported
Consent/Final Order Respondent Name: Not reported
Consent/Final Order Lead Agency: Not reported
Enforcement Type: FINAL 3008(A) COMPLIANCE ORDER
Enforcement Responsible Person: R2MD
Enforcement Responsible Sub-Organization: RCB
SEP Sequence Number: Not reported
SEP Expenditure Amount: Not reported
SEP Scheduled Completion Date: Not reported
SEP Actual Date: Not reported
SEP Defaulted Date: Not reported
SEP Type: Not reported
SEP Type Description: Not reported
Proposed Amount: Not reported
Final Monetary Amount: 41200
Paid Amount: Not reported
Final Count: 1
Final Amount: 41200

Found Violation: No
Agency Which Determined Violation: Not reported

DRAFT

PERMA STEEL INC (Continued) **1000294777**

Violation Short Description:	Not reported
Date Violation was Determined:	Not reported
Actual Return to Compliance Date:	Not reported
Return to Compliance Qualifier:	Not reported
Violation Responsible Agency:	Not reported
Scheduled Compliance Date:	Not reported
Enforcement Identifier:	Not reported
Date of Enforcement Action:	Not reported
Enforcement Responsible Agency:	Not reported
Enforcement Docket Number:	Not reported
Enforcement Attorney:	Not reported
Corrective Action Component:	Not reported
Appeal Initiated Date:	Not reported
Appeal Resolution Date:	Not reported
Disposition Status Date:	Not reported
Disposition Status:	Not reported
Disposition Status Description:	Not reported
Consent/Final Order Sequence Number:	Not reported
Consent/Final Order Respondent Name:	Not reported
Consent/Final Order Lead Agency:	Not reported
Enforcement Type:	Not reported
Enforcement Responsible Person:	Not reported
Enforcement Responsible Sub-Organization:	Not reported
SEP Sequence Number:	Not reported
SEP Expenditure Amount:	Not reported
SEP Scheduled Completion Date:	Not reported
SEP Actual Date:	Not reported
SEP Defaulted Date:	Not reported
SEP Type:	Not reported
SEP Type Description:	Not reported
Proposed Amount:	Not reported
Final Monetary Amount:	Not reported
Paid Amount:	Not reported
Final Count:	Not reported
Final Amount:	Not reported

Found Violation:	Yes
Agency Which Determined Violation:	EPA
Violation Short Description:	Generators - General
Date Violation was Determined:	1993-08-11 00:00:00.0
Actual Return to Compliance Date:	1994-08-31 00:00:00.0
Return to Compliance Qualifier:	Observed
Violation Responsible Agency:	EPA
Scheduled Compliance Date:	1993-09-11 00:00:00.0
Enforcement Identifier:	000
Date of Enforcement Action:	1994-08-31 00:00:00.0
Enforcement Responsible Agency:	EPA
Enforcement Docket Number:	Not reported
Enforcement Attorney:	R2
Corrective Action Component:	No
Appeal Initiated Date:	Not reported
Appeal Resolution Date:	Not reported
Disposition Status Date:	Not reported
Disposition Status:	Not reported
Disposition Status Description:	Not reported
Consent/Final Order Sequence Number:	Not reported
Consent/Final Order Respondent Name:	Not reported

DRAFT

PERMA STEEL INC (Continued) **1000294777**

Consent/Final Order Lead Agency:	Not reported
Enforcement Type:	FINAL 3008(A) COMPLIANCE ORDER
Enforcement Responsible Person:	R2MD
Enforcement Responsible Sub-Organization:	RCB
SEP Sequence Number:	Not reported
SEP Expenditure Amount:	Not reported
SEP Scheduled Completion Date:	Not reported
SEP Actual Date:	Not reported
SEP Defaulted Date:	Not reported
SEP Type:	Not reported
SEP Type Description:	Not reported
Proposed Amount:	Not reported
Final Monetary Amount:	41200
Paid Amount:	Not reported
Final Count:	1
Final Amount:	41200
Found Violation:	Yes
Agency Which Determined Violation:	EPA
Violation Short Description:	Generators - General
Date Violation was Determined:	1993-08-11 00:00:00.0
Actual Return to Compliance Date:	1994-08-31 00:00:00.0
Return to Compliance Qualifier:	Observed
Violation Responsible Agency:	EPA
Scheduled Compliance Date:	Not reported
Enforcement Identifier:	000
Date of Enforcement Action:	1994-03-28 00:00:00.0
Enforcement Responsible Agency:	EPA
Enforcement Docket Number:	RCRA-94-0206
Enforcement Attorney:	R2
Corrective Action Component:	No
Appeal Initiated Date:	Not reported
Appeal Resolution Date:	Not reported
Disposition Status Date:	Not reported
Disposition Status:	Not reported
Disposition Status Description:	Not reported
Consent/Final Order Sequence Number:	Not reported
Consent/Final Order Respondent Name:	Not reported
Consent/Final Order Lead Agency:	Not reported
Enforcement Type:	INITIAL 3008(A) COMPLIANCE
Enforcement Responsible Person:	R2
Enforcement Responsible Sub-Organization:	RCB
SEP Sequence Number:	Not reported
SEP Expenditure Amount:	Not reported
SEP Scheduled Completion Date:	Not reported
SEP Actual Date:	Not reported
SEP Defaulted Date:	Not reported
SEP Type:	Not reported
SEP Type Description:	Not reported
Proposed Amount:	24248
Final Monetary Amount:	Not reported
Paid Amount:	Not reported
Final Count:	Not reported
Final Amount:	Not reported
Found Violation:	Yes
Agency Which Determined Violation:	EPA

DRAFT

PERMA STEEL INC (Continued) **1000294777**

Violation Short Description:	Generators - General
Date Violation was Determined:	1993-08-11 00:00:00.0
Actual Return to Compliance Date:	1994-08-31 00:00:00.0
Return to Compliance Qualifier:	Observed
Violation Responsible Agency:	EPA
Scheduled Compliance Date:	Not reported
Enforcement Identifier:	000
Date of Enforcement Action:	1994-03-28 00:00:00.0
Enforcement Responsible Agency:	EPA
Enforcement Docket Number:	RCRA-94-0206
Enforcement Attorney:	R2
Corrective Action Component:	No
Appeal Initiated Date:	Not reported
Appeal Resolution Date:	Not reported
Disposition Status Date:	Not reported
Disposition Status:	Not reported
Disposition Status Description:	Not reported
Consent/Final Order Sequence Number:	Not reported
Consent/Final Order Respondent Name:	Not reported
Consent/Final Order Lead Agency:	Not reported
Enforcement Type:	INITIAL 3008(A) COMPLIANCE
Enforcement Responsible Person:	R2
Enforcement Responsible Sub-Organization:	RCB
SEP Sequence Number:	Not reported
SEP Expenditure Amount:	Not reported
SEP Scheduled Completion Date:	Not reported
SEP Actual Date:	Not reported
SEP Defaulted Date:	Not reported
SEP Type:	Not reported
SEP Type Description:	Not reported
Proposed Amount:	24248
Final Monetary Amount:	Not reported
Paid Amount:	Not reported
Final Count:	Not reported
Final Amount:	Not reported

Found Violation:	Yes
Agency Which Determined Violation:	State
Violation Short Description:	Generators - Records/Reporting
Date Violation was Determined:	1996-10-07 00:00:00.0
Actual Return to Compliance Date:	1996-11-01 00:00:00.0
Return to Compliance Qualifier:	Observed
Violation Responsible Agency:	State
Scheduled Compliance Date:	1996-10-17 00:00:00.0
Enforcement Identifier:	000
Date of Enforcement Action:	1996-10-07 00:00:00.0
Enforcement Responsible Agency:	State
Enforcement Docket Number:	Not reported
Enforcement Attorney:	NY
Corrective Action Component:	No
Appeal Initiated Date:	Not reported
Appeal Resolution Date:	Not reported
Disposition Status Date:	Not reported
Disposition Status:	Not reported
Disposition Status Description:	Not reported
Consent/Final Order Sequence Number:	Not reported
Consent/Final Order Respondent Name:	Not reported

DRAFT

PERMA STEEL INC (Continued) **1000294777**

Consent/Final Order Lead Agency: Not reported
Enforcement Type: WRITTEN INFORMAL
Enforcement Responsible Person: NYDEC
Enforcement Responsible Sub-Organization: Not reported
SEP Sequence Number: Not reported
SEP Expenditure Amount: Not reported
SEP Scheduled Completion Date: Not reported
SEP Actual Date: Not reported
SEP Defaulted Date: Not reported
SEP Type: Not reported
SEP Type Description: Not reported
Proposed Amount: Not reported
Final Monetary Amount: Not reported
Paid Amount: Not reported
Final Count: Not reported
Final Amount: Not reported

Found Violation: Yes
Agency Which Determined Violation: EPA
Violation Short Description: Generators - General
Date Violation was Determined: 1993-08-11 00:00:00.0
Actual Return to Compliance Date: 1994-08-31 00:00:00.0
Return to Compliance Qualifier: Observed
Violation Responsible Agency: EPA
Scheduled Compliance Date: Not reported
Enforcement Identifier: 000
Date of Enforcement Action: 1994-03-28 00:00:00.0
Enforcement Responsible Agency: EPA
Enforcement Docket Number: RCRA-94-0206
Enforcement Attorney: R2
Corrective Action Component: No
Appeal Initiated Date: Not reported
Appeal Resolution Date: Not reported
Disposition Status Date: Not reported
Disposition Status: Not reported
Disposition Status Description: Not reported
Consent/Final Order Sequence Number: Not reported
Consent/Final Order Respondent Name: Not reported
Consent/Final Order Lead Agency: Not reported
Enforcement Type: INITIAL 3008(A) COMPLIANCE
Enforcement Responsible Person: R2
Enforcement Responsible Sub-Organization: RCB
SEP Sequence Number: Not reported
SEP Expenditure Amount: Not reported
SEP Scheduled Completion Date: Not reported
SEP Actual Date: Not reported
SEP Defaulted Date: Not reported
SEP Type: Not reported
SEP Type Description: Not reported
Proposed Amount: 24248
Final Monetary Amount: Not reported
Paid Amount: Not reported
Final Count: Not reported
Final Amount: Not reported

Found Violation: Yes
Agency Which Determined Violation: EPA

DRAFT

PERMA STEEL INC (Continued) **1000294777**

Violation Short Description:	Generators - General
Date Violation was Determined:	1993-08-11 00:00:00.0
Actual Return to Compliance Date:	1994-08-31 00:00:00.0
Return to Compliance Qualifier:	Observed
Violation Responsible Agency:	EPA
Scheduled Compliance Date:	1993-09-11 00:00:00.0
Enforcement Identifier:	000
Date of Enforcement Action:	1994-08-31 00:00:00.0
Enforcement Responsible Agency:	EPA
Enforcement Docket Number:	Not reported
Enforcement Attorney:	R2
Corrective Action Component:	No
Appeal Initiated Date:	Not reported
Appeal Resolution Date:	Not reported
Disposition Status Date:	Not reported
Disposition Status:	Not reported
Disposition Status Description:	Not reported
Consent/Final Order Sequence Number:	Not reported
Consent/Final Order Respondent Name:	Not reported
Consent/Final Order Lead Agency:	Not reported
Enforcement Type:	FINAL 3008(A) COMPLIANCE ORDER
Enforcement Responsible Person:	R2MD
Enforcement Responsible Sub-Organization:	RCB
SEP Sequence Number:	Not reported
SEP Expenditure Amount:	Not reported
SEP Scheduled Completion Date:	Not reported
SEP Actual Date:	Not reported
SEP Defaulted Date:	Not reported
SEP Type:	Not reported
SEP Type Description:	Not reported
Proposed Amount:	Not reported
Final Monetary Amount:	41200
Paid Amount:	Not reported
Final Count:	1
Final Amount:	41200

Found Violation:	Yes
Agency Which Determined Violation:	State
Violation Short Description:	Generators - General
Date Violation was Determined:	1994-02-02 00:00:00.0
Actual Return to Compliance Date:	1994-08-31 00:00:00.0
Return to Compliance Qualifier:	Observed
Violation Responsible Agency:	EPA
Scheduled Compliance Date:	Not reported
Enforcement Identifier:	Not reported
Date of Enforcement Action:	Not reported
Enforcement Responsible Agency:	Not reported
Enforcement Docket Number:	Not reported
Enforcement Attorney:	Not reported
Corrective Action Component:	Not reported
Appeal Initiated Date:	Not reported
Appeal Resolution Date:	Not reported
Disposition Status Date:	Not reported
Disposition Status:	Not reported
Disposition Status Description:	Not reported
Consent/Final Order Sequence Number:	Not reported
Consent/Final Order Respondent Name:	Not reported

DRAFT

PERMA STEEL INC (Continued) **1000294777**

Consent/Final Order Lead Agency: Not reported
Enforcement Type: Not reported
Enforcement Responsible Person: Not reported
Enforcement Responsible Sub-Organization: Not reported
SEP Sequence Number: Not reported
SEP Expenditure Amount: Not reported
SEP Scheduled Completion Date: Not reported
SEP Actual Date: Not reported
SEP Defaulted Date: Not reported
SEP Type: Not reported
SEP Type Description: Not reported
Proposed Amount: Not reported
Final Monetary Amount: Not reported
Paid Amount: Not reported
Final Count: Not reported
Final Amount: Not reported

Found Violation: Yes
Agency Which Determined Violation: EPA
Violation Short Description: Generators - General
Date Violation was Determined: 1993-08-11 00:00:00.0
Actual Return to Compliance Date: 1994-08-31 00:00:00.0
Return to Compliance Qualifier: Observed
Violation Responsible Agency: EPA
Scheduled Compliance Date: 1993-09-11 00:00:00.0
Enforcement Identifier: 000
Date of Enforcement Action: 1994-08-31 00:00:00.0
Enforcement Responsible Agency: EPA
Enforcement Docket Number: Not reported
Enforcement Attorney: R2
Corrective Action Component: No
Appeal Initiated Date: Not reported
Appeal Resolution Date: Not reported
Disposition Status Date: Not reported
Disposition Status: Not reported
Disposition Status Description: Not reported
Consent/Final Order Sequence Number: Not reported
Consent/Final Order Respondent Name: Not reported
Consent/Final Order Lead Agency: Not reported
Enforcement Type: FINAL 3008(A) COMPLIANCE ORDER
Enforcement Responsible Person: R2MD
Enforcement Responsible Sub-Organization: RCB
SEP Sequence Number: Not reported
SEP Expenditure Amount: Not reported
SEP Scheduled Completion Date: Not reported
SEP Actual Date: Not reported
SEP Defaulted Date: Not reported
SEP Type: Not reported
SEP Type Description: Not reported
Proposed Amount: Not reported
Final Monetary Amount: 41200
Paid Amount: Not reported
Final Count: 1
Final Amount: 41200

Found Violation: Yes
Agency Which Determined Violation: EPA

DRAFT

PERMA STEEL INC (Continued) **1000294777**

Violation Short Description:	Generators - General
Date Violation was Determined:	1993-08-11 00:00:00.0
Actual Return to Compliance Date:	1994-08-31 00:00:00.0
Return to Compliance Qualifier:	Observed
Violation Responsible Agency:	EPA
Scheduled Compliance Date:	1993-09-11 00:00:00.0
Enforcement Identifier:	000
Date of Enforcement Action:	1994-08-31 00:00:00.0
Enforcement Responsible Agency:	EPA
Enforcement Docket Number:	Not reported
Enforcement Attorney:	R2
Corrective Action Component:	No
Appeal Initiated Date:	Not reported
Appeal Resolution Date:	Not reported
Disposition Status Date:	Not reported
Disposition Status:	Not reported
Disposition Status Description:	Not reported
Consent/Final Order Sequence Number:	Not reported
Consent/Final Order Respondent Name:	Not reported
Consent/Final Order Lead Agency:	Not reported
Enforcement Type:	FINAL 3008(A) COMPLIANCE ORDER
Enforcement Responsible Person:	R2MD
Enforcement Responsible Sub-Organization:	RCB
SEP Sequence Number:	Not reported
SEP Expenditure Amount:	Not reported
SEP Scheduled Completion Date:	Not reported
SEP Actual Date:	Not reported
SEP Defaulted Date:	Not reported
SEP Type:	Not reported
SEP Type Description:	Not reported
Proposed Amount:	Not reported
Final Monetary Amount:	41200
Paid Amount:	Not reported
Final Count:	1
Final Amount:	41200

Found Violation:	Yes
Agency Which Determined Violation:	EPA
Violation Short Description:	Generators - General
Date Violation was Determined:	1993-08-11 00:00:00.0
Actual Return to Compliance Date:	1994-08-31 00:00:00.0
Return to Compliance Qualifier:	Observed
Violation Responsible Agency:	EPA
Scheduled Compliance Date:	Not reported
Enforcement Identifier:	000
Date of Enforcement Action:	1994-03-28 00:00:00.0
Enforcement Responsible Agency:	EPA
Enforcement Docket Number:	RCRA-94-0206
Enforcement Attorney:	R2
Corrective Action Component:	No
Appeal Initiated Date:	Not reported
Appeal Resolution Date:	Not reported
Disposition Status Date:	Not reported
Disposition Status:	Not reported
Disposition Status Description:	Not reported
Consent/Final Order Sequence Number:	Not reported
Consent/Final Order Respondent Name:	Not reported

DRAFT

PERMA STEEL INC (Continued) **1000294777**

Consent/Final Order Lead Agency: Not reported
Enforcement Type: INITIAL 3008(A) COMPLIANCE
Enforcement Responsible Person: R2
Enforcement Responsible Sub-Organization: RCB
SEP Sequence Number: Not reported
SEP Expenditure Amount: Not reported
SEP Scheduled Completion Date: Not reported
SEP Actual Date: Not reported
SEP Defaulted Date: Not reported
SEP Type: Not reported
SEP Type Description: Not reported
Proposed Amount: 24248
Final Monetary Amount: Not reported
Paid Amount: Not reported
Final Count: Not reported
Final Amount: Not reported

Found Violation: Yes
Agency Which Determined Violation: EPA
Violation Short Description: Generators - General
Date Violation was Determined: 1993-08-11 00:00:00.0
Actual Return to Compliance Date: 1994-08-31 00:00:00.0
Return to Compliance Qualifier: Observed
Violation Responsible Agency: EPA
Scheduled Compliance Date: 1993-09-11 00:00:00.0
Enforcement Identifier: 000
Date of Enforcement Action: 1994-08-31 00:00:00.0
Enforcement Responsible Agency: EPA
Enforcement Docket Number: Not reported
Enforcement Attorney: R2
Corrective Action Component: No
Appeal Initiated Date: Not reported
Appeal Resolution Date: Not reported
Disposition Status Date: Not reported
Disposition Status: Not reported
Disposition Status Description: Not reported
Consent/Final Order Sequence Number: Not reported
Consent/Final Order Respondent Name: Not reported
Consent/Final Order Lead Agency: Not reported
Enforcement Type: FINAL 3008(A) COMPLIANCE ORDER
Enforcement Responsible Person: R2MD
Enforcement Responsible Sub-Organization: RCB
SEP Sequence Number: Not reported
SEP Expenditure Amount: Not reported
SEP Scheduled Completion Date: Not reported
SEP Actual Date: Not reported
SEP Defaulted Date: Not reported
SEP Type: Not reported
SEP Type Description: Not reported
Proposed Amount: Not reported
Final Monetary Amount: 41200
Paid Amount: Not reported
Final Count: 1
Final Amount: 41200

Found Violation: Yes
Agency Which Determined Violation: EPA

DRAFT

PERMA STEEL INC (Continued) **1000294777**

Violation Short Description:	Generators - General
Date Violation was Determined:	1993-08-11 00:00:00.0
Actual Return to Compliance Date:	1994-08-31 00:00:00.0
Return to Compliance Qualifier:	Observed
Violation Responsible Agency:	EPA
Scheduled Compliance Date:	1993-09-11 00:00:00.0
Enforcement Identifier:	000
Date of Enforcement Action:	1994-08-31 00:00:00.0
Enforcement Responsible Agency:	EPA
Enforcement Docket Number:	Not reported
Enforcement Attorney:	R2
Corrective Action Component:	No
Appeal Initiated Date:	Not reported
Appeal Resolution Date:	Not reported
Disposition Status Date:	Not reported
Disposition Status:	Not reported
Disposition Status Description:	Not reported
Consent/Final Order Sequence Number:	Not reported
Consent/Final Order Respondent Name:	Not reported
Consent/Final Order Lead Agency:	Not reported
Enforcement Type:	FINAL 3008(A) COMPLIANCE ORDER
Enforcement Responsible Person:	R2MD
Enforcement Responsible Sub-Organization:	RCB
SEP Sequence Number:	Not reported
SEP Expenditure Amount:	Not reported
SEP Scheduled Completion Date:	Not reported
SEP Actual Date:	Not reported
SEP Defaulted Date:	Not reported
SEP Type:	Not reported
SEP Type Description:	Not reported
Proposed Amount:	Not reported
Final Monetary Amount:	41200
Paid Amount:	Not reported
Final Count:	1
Final Amount:	41200

Found Violation:	Yes
Agency Which Determined Violation:	EPA
Violation Short Description:	Generators - General
Date Violation was Determined:	1993-08-11 00:00:00.0
Actual Return to Compliance Date:	1994-08-31 00:00:00.0
Return to Compliance Qualifier:	Observed
Violation Responsible Agency:	EPA
Scheduled Compliance Date:	Not reported
Enforcement Identifier:	000
Date of Enforcement Action:	1994-03-28 00:00:00.0
Enforcement Responsible Agency:	EPA
Enforcement Docket Number:	RCRA-94-0206
Enforcement Attorney:	R2
Corrective Action Component:	No
Appeal Initiated Date:	Not reported
Appeal Resolution Date:	Not reported
Disposition Status Date:	Not reported
Disposition Status:	Not reported
Disposition Status Description:	Not reported
Consent/Final Order Sequence Number:	Not reported
Consent/Final Order Respondent Name:	Not reported

DRAFT

PERMA STEEL INC (Continued) **1000294777**

Consent/Final Order Lead Agency:	Not reported
Enforcement Type:	INITIAL 3008(A) COMPLIANCE
Enforcement Responsible Person:	R2
Enforcement Responsible Sub-Organization:	RCB
SEP Sequence Number:	Not reported
SEP Expenditure Amount:	Not reported
SEP Scheduled Completion Date:	Not reported
SEP Actual Date:	Not reported
SEP Defaulted Date:	Not reported
SEP Type:	Not reported
SEP Type Description:	Not reported
Proposed Amount:	24248
Final Monetary Amount:	Not reported
Paid Amount:	Not reported
Final Count:	Not reported
Final Amount:	Not reported

Found Violation:	Yes
Agency Which Determined Violation:	EPA
Violation Short Description:	Generators - General
Date Violation was Determined:	1993-08-11 00:00:00.0
Actual Return to Compliance Date:	1994-08-31 00:00:00.0
Return to Compliance Qualifier:	Observed
Violation Responsible Agency:	EPA
Scheduled Compliance Date:	Not reported
Enforcement Identifier:	000
Date of Enforcement Action:	1994-03-28 00:00:00.0
Enforcement Responsible Agency:	EPA
Enforcement Docket Number:	RCRA-94-0206
Enforcement Attorney:	R2
Corrective Action Component:	No
Appeal Initiated Date:	Not reported
Appeal Resolution Date:	Not reported
Disposition Status Date:	Not reported
Disposition Status:	Not reported
Disposition Status Description:	Not reported
Consent/Final Order Sequence Number:	Not reported
Consent/Final Order Respondent Name:	Not reported
Consent/Final Order Lead Agency:	Not reported
Enforcement Type:	INITIAL 3008(A) COMPLIANCE
Enforcement Responsible Person:	R2
Enforcement Responsible Sub-Organization:	RCB
SEP Sequence Number:	Not reported
SEP Expenditure Amount:	Not reported
SEP Scheduled Completion Date:	Not reported
SEP Actual Date:	Not reported
SEP Defaulted Date:	Not reported
SEP Type:	Not reported
SEP Type Description:	Not reported
Proposed Amount:	24248
Final Monetary Amount:	Not reported
Paid Amount:	Not reported
Final Count:	Not reported
Final Amount:	Not reported

Evaluation Action Summary:

Evaluation Date:	1993-08-11 00:00:00.0

DRAFT

PERMA STEEL INC (Continued) **1000294777**

Evaluation Responsible Agency:	EPA
Found Violation:	Yes
Evaluation Type Description:	COMPLIANCE EVALUATION INSPECTION ON-SITE
Evaluation Responsible Person Identifier:	R2
Evaluation Responsible Sub-Organization:	RCB
Actual Return to Compliance Date:	1994-08-31 00:00:00.0
Scheduled Compliance Date:	1993-09-11 00:00:00.0
Date of Request:	Not reported
Date Response Received:	Not reported
Request Agency:	Not reported
Former Citation:	Not reported

Evaluation Date:	1993-08-11 00:00:00.0
Evaluation Responsible Agency:	EPA
Found Violation:	Yes
Evaluation Type Description:	COMPLIANCE EVALUATION INSPECTION ON-SITE
Evaluation Responsible Person Identifier:	R2
Evaluation Responsible Sub-Organization:	RCB
Actual Return to Compliance Date:	1994-08-31 00:00:00.0
Scheduled Compliance Date:	Not reported
Date of Request:	Not reported
Date Response Received:	Not reported
Request Agency:	Not reported
Former Citation:	Not reported

Evaluation Date:	1993-08-11 00:00:00.0
Evaluation Responsible Agency:	EPA
Found Violation:	Yes
Evaluation Type Description:	COMPLIANCE EVALUATION INSPECTION ON-SITE
Evaluation Responsible Person Identifier:	R2
Evaluation Responsible Sub-Organization:	RCB
Actual Return to Compliance Date:	1994-08-31 00:00:00.0
Scheduled Compliance Date:	Not reported
Date of Request:	Not reported
Date Response Received:	Not reported
Request Agency:	Not reported
Former Citation:	Not reported

Evaluation Date:	1993-08-11 00:00:00.0
Evaluation Responsible Agency:	EPA
Found Violation:	Yes
Evaluation Type Description:	COMPLIANCE EVALUATION INSPECTION ON-SITE
Evaluation Responsible Person Identifier:	R2
Evaluation Responsible Sub-Organization:	RCB
Actual Return to Compliance Date:	1994-08-31 00:00:00.0
Scheduled Compliance Date:	1993-09-11 00:00:00.0
Date of Request:	Not reported
Date Response Received:	Not reported
Request Agency:	Not reported
Former Citation:	Not reported

Evaluation Date:	1993-06-09 00:00:00.0
Evaluation Responsible Agency:	EPA Contractor/Grantee
Found Violation:	No
Evaluation Type Description:	COMPLIANCE EVALUATION INSPECTION ON-SITE
Evaluation Responsible Person Identifier:	R2TRC
Evaluation Responsible Sub-Organization:	RCB

DRAFT

PERMA STEEL INC (Continued) **1000294777**

Actual Return to Compliance Date:	Not reported
Scheduled Compliance Date:	Not reported
Date of Request:	Not reported
Date Response Received:	Not reported
Request Agency:	Not reported
Former Citation:	Not reported
Evaluation Date:	1993-08-11 00:00:00.0
Evaluation Responsible Agency:	EPA
Found Violation:	Yes
Evaluation Type Description:	COMPLIANCE EVALUATION INSPECTION ON-SITE
Evaluation Responsible Person Identifier:	R2
Evaluation Responsible Sub-Organization:	RCB
Actual Return to Compliance Date:	1994-08-31 00:00:00.0
Scheduled Compliance Date:	1993-09-11 00:00:00.0
Date of Request:	Not reported
Date Response Received:	Not reported
Request Agency:	Not reported
Former Citation:	Not reported
Evaluation Date:	1993-08-11 00:00:00.0
Evaluation Responsible Agency:	EPA
Found Violation:	Yes
Evaluation Type Description:	COMPLIANCE EVALUATION INSPECTION ON-SITE
Evaluation Responsible Person Identifier:	R2
Evaluation Responsible Sub-Organization:	RCB
Actual Return to Compliance Date:	1994-08-31 00:00:00.0
Scheduled Compliance Date:	Not reported
Date of Request:	Not reported
Date Response Received:	Not reported
Request Agency:	Not reported
Former Citation:	Not reported
Evaluation Date:	1993-08-11 00:00:00.0
Evaluation Responsible Agency:	EPA
Found Violation:	Yes
Evaluation Type Description:	COMPLIANCE EVALUATION INSPECTION ON-SITE
Evaluation Responsible Person Identifier:	R2
Evaluation Responsible Sub-Organization:	RCB
Actual Return to Compliance Date:	1994-08-31 00:00:00.0
Scheduled Compliance Date:	Not reported
Date of Request:	Not reported
Date Response Received:	Not reported
Request Agency:	Not reported
Former Citation:	Not reported
Evaluation Date:	1996-01-01 00:00:00.0
Evaluation Responsible Agency:	State
Found Violation:	Yes
Evaluation Type Description:	NON-FINANCIAL RECORD REVIEW
Evaluation Responsible Person Identifier:	Not reported
Evaluation Responsible Sub-Organization:	Not reported
Actual Return to Compliance Date:	1996-11-01 00:00:00.0
Scheduled Compliance Date:	1996-10-17 00:00:00.0
Date of Request:	Not reported
Date Response Received:	Not reported
Request Agency:	Not reported

DRAFT

PERMA STEEL INC (Continued) **1000294777**

Former Citation:	Not reported
Evaluation Date:	1993-08-11 00:00:00.0
Evaluation Responsible Agency:	EPA
Found Violation:	Yes
Evaluation Type Description:	COMPLIANCE EVALUATION INSPECTION ON-SITE
Evaluation Responsible Person Identifier:	R2
Evaluation Responsible Sub-Organization:	RCB
Actual Return to Compliance Date:	1994-08-31 00:00:00.0
Scheduled Compliance Date:	Not reported
Date of Request:	Not reported
Date Response Received:	Not reported
Request Agency:	Not reported
Former Citation:	Not reported
Evaluation Date:	1993-08-11 00:00:00.0
Evaluation Responsible Agency:	EPA
Found Violation:	Yes
Evaluation Type Description:	COMPLIANCE EVALUATION INSPECTION ON-SITE
Evaluation Responsible Person Identifier:	R2
Evaluation Responsible Sub-Organization:	RCB
Actual Return to Compliance Date:	1994-08-31 00:00:00.0
Scheduled Compliance Date:	1993-09-11 00:00:00.0
Date of Request:	Not reported
Date Response Received:	Not reported
Request Agency:	Not reported
Former Citation:	Not reported
Evaluation Date:	1993-12-16 00:00:00.0
Evaluation Responsible Agency:	State
Found Violation:	Yes
Evaluation Type Description:	COMPLIANCE EVALUATION INSPECTION ON-SITE
Evaluation Responsible Person Identifier:	NYHHN
Evaluation Responsible Sub-Organization:	R2
Actual Return to Compliance Date:	1994-08-31 00:00:00.0
Scheduled Compliance Date:	Not reported
Date of Request:	Not reported
Date Response Received:	Not reported
Request Agency:	Not reported
Former Citation:	Not reported
Evaluation Date:	1993-08-11 00:00:00.0
Evaluation Responsible Agency:	EPA
Found Violation:	Yes
Evaluation Type Description:	COMPLIANCE EVALUATION INSPECTION ON-SITE
Evaluation Responsible Person Identifier:	R2
Evaluation Responsible Sub-Organization:	RCB
Actual Return to Compliance Date:	1994-08-31 00:00:00.0
Scheduled Compliance Date:	1993-09-11 00:00:00.0
Date of Request:	Not reported
Date Response Received:	Not reported
Request Agency:	Not reported
Former Citation:	Not reported
Evaluation Date:	1993-08-11 00:00:00.0
Evaluation Responsible Agency:	EPA
Found Violation:	Yes

DRAFT

PERMA STEEL INC (Continued) **1000294777**

Evaluation Type Description:	COMPLIANCE EVALUATION INSPECTION ON-SITE
Evaluation Responsible Person Identifier:	R2
Evaluation Responsible Sub-Organization:	RCB
Actual Return to Compliance Date:	1994-08-31 00:00:00.0
Scheduled Compliance Date:	1993-09-11 00:00:00.0
Date of Request:	Not reported
Date Response Received:	Not reported
Request Agency:	Not reported
Former Citation:	Not reported

Evaluation Date:	1993-08-11 00:00:00.0
Evaluation Responsible Agency:	EPA
Found Violation:	Yes
Evaluation Type Description:	COMPLIANCE EVALUATION INSPECTION ON-SITE
Evaluation Responsible Person Identifier:	R2
Evaluation Responsible Sub-Organization:	RCB
Actual Return to Compliance Date:	1994-08-31 00:00:00.0
Scheduled Compliance Date:	Not reported
Date of Request:	Not reported
Date Response Received:	Not reported
Request Agency:	Not reported
Former Citation:	Not reported

Evaluation Date:	1993-08-11 00:00:00.0
Evaluation Responsible Agency:	EPA
Found Violation:	Yes
Evaluation Type Description:	COMPLIANCE EVALUATION INSPECTION ON-SITE
Evaluation Responsible Person Identifier:	R2
Evaluation Responsible Sub-Organization:	RCB
Actual Return to Compliance Date:	1994-08-31 00:00:00.0
Scheduled Compliance Date:	1993-09-11 00:00:00.0
Date of Request:	Not reported
Date Response Received:	Not reported
Request Agency:	Not reported
Former Citation:	Not reported

Evaluation Date:	1993-08-11 00:00:00.0
Evaluation Responsible Agency:	EPA
Found Violation:	Yes
Evaluation Type Description:	COMPLIANCE EVALUATION INSPECTION ON-SITE
Evaluation Responsible Person Identifier:	R2
Evaluation Responsible Sub-Organization:	RCB
Actual Return to Compliance Date:	1994-08-31 00:00:00.0
Scheduled Compliance Date:	1993-09-11 00:00:00.0
Date of Request:	Not reported
Date Response Received:	Not reported
Request Agency:	Not reported
Former Citation:	Not reported

Evaluation Date:	1993-08-11 00:00:00.0
Evaluation Responsible Agency:	EPA
Found Violation:	Yes
Evaluation Type Description:	COMPLIANCE EVALUATION INSPECTION ON-SITE
Evaluation Responsible Person Identifier:	R2
Evaluation Responsible Sub-Organization:	RCB
Actual Return to Compliance Date:	1994-08-31 00:00:00.0
Scheduled Compliance Date:	Not reported

DRAFT

PERMA STEEL INC (Continued) **1000294777**

Date of Request:	Not reported
Date Response Received:	Not reported
Request Agency:	Not reported
Former Citation:	Not reported
Evaluation Date:	1993-08-11 00:00:00.0
Evaluation Responsible Agency:	EPA
Found Violation:	Yes
Evaluation Type Description:	COMPLIANCE EVALUATION INSPECTION ON-SITE
Evaluation Responsible Person Identifier:	R2
Evaluation Responsible Sub-Organization:	RCB
Actual Return to Compliance Date:	1994-08-31 00:00:00.0
Scheduled Compliance Date:	Not reported
Date of Request:	Not reported
Date Response Received:	Not reported
Request Agency:	Not reported
Former Citation:	Not reported

RAATS:

Entry No:	1
Facility ID:	NYD001326321
Type:	Not reported
Docket No:	Not reported
Region:	Not reported
Issue Date:	Not reported
Final Date:	Not reported
Status:	Complaint Issued
Additional:	Not reported
Action ID:	Not reported
Action:	Not reported
Violation No:	Not reported
Viol No Cited:	Not reported
Total No Cited:	Not reported
Reg Type:	Not reported
Prop. Penalty:	Not reported
Final Penalty:	Not reported
Total Prop. Penalty:	Not reported
Comments:	Not reported

Entry No:	1
Facility ID:	NYD001326321
Type:	Not reported
Docket No:	Not reported
Region:	Not reported
Issue Date:	Not reported
Final Date:	Not reported
Status:	Complaint Issued
Additional:	Not reported
Action ID:	Not reported
Action:	Not reported
Violation No:	Not reported
Viol No Cited:	Not reported
Total No Cited:	Not reported
Reg Type:	Not reported
Prop. Penalty:	Not reported
Final Penalty:	Not reported

DRAFT

PERMA STEEL INC (Continued) **1000294777**

Total Prop. Penalty: Not reported
Comments: Not reported

Entry No: 1
Facility ID: NYD001326321
Type: Not reported
Docket No: Not reported
Region: Not reported
Issue Date: Not reported
Final Date: Not reported
Status: Complaint Issued
Additional: Not reported
Action ID: Not reported
Action: Not reported
Violation No: Not reported
Viol No Cited: Not reported
Total No Cited: Not reported
Reg Type: Not reported
Prop. Penalty: Not reported
Final Penalty: Not reported
Total Prop. Penalty: Not reported
Comments: Not reported

Entry No: 1
Facility ID: NYD001326321
Type: Not reported
Docket No: Not reported
Region: Not reported
Issue Date: Not reported
Final Date: Not reported
Status: Complaint Issued
Additional: Not reported
Action ID: Not reported
Action: Not reported
Violation No: Not reported
Viol No Cited: Not reported
Total No Cited: Not reported
Reg Type: Not reported
Prop. Penalty: Not reported
Final Penalty: Not reported
Total Prop. Penalty: Not reported
Comments: Not reported

Entry No: 1
Facility ID: NYD001326321
Type: Not reported
Docket No: Not reported
Region: Not reported
Issue Date: Not reported
Final Date: Not reported
Status: Complaint Issued
Additional: Not reported
Action ID: Not reported
Action: Not reported
Violation No: Not reported
Viol No Cited: Not reported
Total No Cited: Not reported

DRAFT

PERMA STEEL INC (Continued) **1000294777**

Reg Type: Not reported
Prop. Penalty: Not reported
Final Penalty: Not reported
Total Prop. Penalty: Not reported
Comments: Not reported

Entry No: 1
Facility ID: NYD001326321
Type: Not reported
Docket No: Not reported
Region: Not reported
Issue Date: Not reported
Final Date: Not reported
Status: Complaint Issued
Additional: Not reported
Action ID: Not reported
Action: Not reported
Violation No: Not reported
Viol No Cited: Not reported
Total No Cited: Not reported
Reg Type: Not reported
Prop. Penalty: Not reported
Final Penalty: Not reported
Total Prop. Penalty: Not reported
Comments: Not reported

Entry No: 1
Facility ID: NYD001326321
Type: Not reported
Docket No: Not reported
Region: Not reported
Issue Date: Not reported
Final Date: Not reported
Status: Complaint Issued
Additional: Not reported
Action ID: Not reported
Action: Not reported
Violation No: Not reported
Viol No Cited: Not reported
Total No Cited: Not reported
Reg Type: Not reported
Prop. Penalty: Not reported
Final Penalty: Not reported
Total Prop. Penalty: Not reported
Comments: Not reported

Entry No: 1
Facility ID: NYD001326321
Type: Not reported
Docket No: Not reported
Region: Not reported
Issue Date: Not reported
Final Date: Not reported
Status: Complaint Issued
Additional: Not reported
Action ID: Not reported
Action: Not reported

DRAFT

PERMA STEEL INC (Continued) **1000294777**

Violation No:	Not reported
Viol No Cited:	Not reported
Total No Cited:	Not reported
Reg Type:	Not reported
Prop. Penalty:	Not reported
Final Penalty:	Not reported
Total Prop. Penalty:	Not reported
Comments:	Not reported

Entry No:	1
Facility ID:	NYD001326321
Type:	Not reported
Docket No:	Not reported
Region:	Not reported
Issue Date:	Not reported
Final Date:	Not reported
Status:	Complaint Issued
Additional:	Not reported
Action ID:	Not reported
Action:	Not reported
Violation No:	Not reported
Viol No Cited:	Not reported
Total No Cited:	Not reported
Reg Type:	Not reported
Prop. Penalty:	Not reported
Final Penalty:	Not reported
Total Prop. Penalty:	Not reported
Comments:	Not reported

Entry No:	1
Facility ID:	NYD001326321
Type:	Not reported
Docket No:	Not reported
Region:	Not reported
Issue Date:	Not reported
Final Date:	Not reported
Status:	Complaint Issued
Additional:	Not reported
Action ID:	Not reported
Action:	Not reported
Violation No:	Not reported
Viol No Cited:	Not reported
Total No Cited:	Not reported
Reg Type:	Not reported
Prop. Penalty:	Not reported
Final Penalty:	Not reported
Total Prop. Penalty:	Not reported
Comments:	Not reported

Entry No:	1
Facility ID:	NYD001326321
Type:	Not reported
Docket No:	Not reported
Region:	Not reported
Issue Date:	Not reported
Final Date:	Not reported
Status:	Complaint Issued

DRAFT

PERMA STEEL INC (Continued) **1000294777**

Additional:	Not reported
Action ID:	Not reported
Action:	Not reported
Violation No:	Not reported
Viol No Cited:	Not reported
Total No Cited:	Not reported
Reg Type:	Not reported
Prop. Penalty:	Not reported
Final Penalty:	Not reported
Total Prop. Penalty:	Not reported
Comments:	Not reported

Entry No:	1
Facility ID:	NYD001326321
Type:	Not reported
Docket No:	Not reported
Region:	Not reported
Issue Date:	Not reported
Final Date:	Not reported
Status:	Complaint Issued
Additional:	Not reported
Action ID:	Not reported
Action:	Not reported
Violation No:	Not reported
Viol No Cited:	Not reported
Total No Cited:	Not reported
Reg Type:	Not reported
Prop. Penalty:	Not reported
Final Penalty:	Not reported
Total Prop. Penalty:	Not reported
Comments:	Not reported

V137 **NEW HIGHWALL METAL SP & ST CO** **RCRA NonGen / NLR** **1000789691**
NE **965 STANLEY AVE** **FINDS** **NYD987011533**
1/8-1/4 **BROOKLYN, NY 11208** **ECHO**
0.210 mi.
1111 ft. **Site 1 of 2 in cluster V**

Relative: RCRA NonGen / NLR:
Higher

Date Form Received by Agency:	2007-01-01 00:00:00.0
Handler Name:	NEW HIGHWALL METAL SP & ST CO
Handler Address:	965 STANLEY AVE
Handler City,State,Zip:	BROOKLYN, NY 11208-5213
EPA ID:	NYD987011533
Contact Name:	Not reported
Contact Address:	SHEPHERD AVE
Contact City,State,Zip:	BROOKLYN, NY 11208
Contact Telephone:	Not reported
Contact Fax:	Not reported
Contact Email:	Not reported
Contact Title:	Not reported
EPA Region:	02
Land Type:	Not reported
Federal Waste Generator Description:	Not a generator, verified
Non-Notifier:	Not reported
Biennial Report Cycle:	Not reported
Accessibility:	Not reported
Active Site Indicator:	Not reported

Actual:
13 ft.

DRAFT

NEW HIGHWALL METAL SP & ST CO (Continued) **1000789691**

State District Owner:	NY
State District:	NYSDEC R2
Mailing Address:	SHEPHERD AVE
Mailing City,State,Zip:	BROOKLYN, NY 11208
Owner Name:	SAMUEL GOLDBERG
Owner Type:	Private
Operator Name:	SAMUEL GOLDBERG
Operator Type:	Private
Short-Term Generator Activity:	No
Importer Activity:	No
Mixed Waste Generator:	No
Transporter Activity:	No
Transfer Facility Activity:	No
Recycler Activity with Storage:	No
Small Quantity On-Site Burner Exemption:	No
Smelting Melting and Refining Furnace Exemption:	No
Underground Injection Control:	No
Off-Site Waste Receipt:	No
Universal Waste Indicator:	No
Universal Waste Destination Facility:	No
Federal Universal Waste:	No
Active Site Fed-Reg Treatment Storage and Disposal Facility:	Not reported
Active Site Converter Treatment storage and Disposal Facility:	Not reported
Active Site State-Reg Treatment Storage and Disposal Facility:	Not reported
Active Site State-Reg Handler:	---
Federal Facility Indicator:	Not reported
Hazardous Secondary Material Indicator:	NN
Sub-Part K Indicator:	Not reported
Commercial TSD Indicator:	No
Treatment Storage and Disposal Type:	Not reported
2018 GPRA Permit Baseline:	Not on the Baseline
2018 GPRA Renewals Baseline:	Not on the Baseline
Permit Renewals Workload Universe:	Not reported
Permit Workload Universe:	Not reported
Permit Progress Universe:	Not reported
Post-Closure Workload Universe:	Not reported
Closure Workload Universe:	Not reported
202 GPRA Corrective Action Baseline:	No
Corrective Action Workload Universe:	No
Subject to Corrective Action Universe:	No
Non-TSDFs Where RCRA CA has Been Imposed Universe:	No
TSDFs Potentially Subject to CA Under 3004 (u)/(v) Universe:	No
TSDFs Only Subject to CA under Discretionary Auth Universe:	No
Corrective Action Priority Ranking:	No NCAPS ranking
Environmental Control Indicator:	No
Institutional Control Indicator:	No
Human Exposure Controls Indicator:	N/A
Groundwater Controls Indicator:	N/A
Operating TSDF Universe:	Not reported
Full Enforcement Universe:	Not reported
Significant Non-Complier Universe:	No
Unaddressed Significant Non-Complier Universe:	No
Addressed Significant Non-Complier Universe:	No
Significant Non-Complier With a Compliance Schedule Universe:	No
Financial Assurance Required:	Not reported
Handler Date of Last Change:	2015-04-14 00:00:00.0
Recognized Trader-Importer:	No

DRAFT

NEW HIGHWALL METAL SP & ST CO (Continued) **1000789691**

Recognized Trader-Exporter:	No
Importer of Spent Lead Acid Batteries:	No
Exporter of Spent Lead Acid Batteries:	No
Recycler Activity Without Storage:	Not reported
Manifest Broker:	Not reported
Sub-Part P Indicator:	No

Hazardous Waste Summary:

Waste Code:	D001
Waste Description:	IGNITABLE WASTE

Handler - Owner Operator:

Owner/Operator Indicator:	Owner
Owner/Operator Name:	SAMUEL GOLDBERG
Legal Status:	Private
Date Became Current:	Not reported
Date Ended Current:	Not reported
Owner/Operator Address:	NOT REQUIRED
Owner/Operator City,State,Zip:	NOT REQUIRED, NY 99999
Owner/Operator Telephone:	212-555-1212
Owner/Operator Telephone Ext:	Not reported
Owner/Operator Fax:	Not reported
Owner/Operator Email:	Not reported

Owner/Operator Indicator:	Operator
Owner/Operator Name:	SAMUEL GOLDBERG
Legal Status:	Private
Date Became Current:	Not reported
Date Ended Current:	Not reported
Owner/Operator Address:	NOT REQUIRED
Owner/Operator City,State,Zip:	NOT REQUIRED, NY 99999
Owner/Operator Telephone:	212-555-1212
Owner/Operator Telephone Ext:	Not reported
Owner/Operator Fax:	Not reported
Owner/Operator Email:	Not reported

Owner/Operator Indicator:	Owner
Owner/Operator Name:	SAMUEL GOLDBERG
Legal Status:	Private
Date Became Current:	Not reported
Date Ended Current:	Not reported
Owner/Operator Address:	NOT REQUIRED
Owner/Operator City,State,Zip:	NOT REQUIRED, NY 99999
Owner/Operator Telephone:	212-555-1212
Owner/Operator Telephone Ext:	Not reported
Owner/Operator Fax:	Not reported
Owner/Operator Email:	Not reported

Historic Generators:

Receive Date:	1999-07-08 00:00:00.0
Handler Name:	NEW HIGHWALL METAL SP & ST CO
Federal Waste Generator Description:	Not a generator, verified
State District Owner:	NY
Large Quantity Handler of Universal Waste:	No
Recognized Trader Importer:	No

DRAFT

NEW HIGHWALL METAL SP & ST CO (Continued) **1000789691**

Recognized Trader Exporter: No
Spent Lead Acid Battery Importer: No
Spent Lead Acid Battery Exporter: No
Current Record: No
Non Storage Recycler Activity: Not reported
Electronic Manifest Broker: Not reported

Receive Date: 2006-01-01 00:00:00.0
Handler Name: NEW HIGHWALL METAL SP & ST CO
Federal Waste Generator Description: Not a generator, verified
State District Owner: NY
Large Quantity Handler of Universal Waste: No
Recognized Trader Importer: No
Recognized Trader Exporter: No
Spent Lead Acid Battery Importer: No
Spent Lead Acid Battery Exporter: No
Current Record: No
Non Storage Recycler Activity: Not reported
Electronic Manifest Broker: Not reported

Receive Date: 2007-01-01 00:00:00.0
Handler Name: NEW HIGHWALL METAL SP & ST CO
Federal Waste Generator Description: Not a generator, verified
State District Owner: NY
Large Quantity Handler of Universal Waste: No
Recognized Trader Importer: No
Recognized Trader Exporter: No
Spent Lead Acid Battery Importer: No
Spent Lead Acid Battery Exporter: No
Current Record: Yes
Non Storage Recycler Activity: Not reported
Electronic Manifest Broker: Not reported

Receive Date: 1992-08-12 00:00:00.0
Handler Name: NEW HIGHWALL METAL SP & ST CO
Federal Waste Generator Description: Small Quantity Generator
State District Owner: NY
Large Quantity Handler of Universal Waste: No
Recognized Trader Importer: No
Recognized Trader Exporter: No
Spent Lead Acid Battery Importer: No
Spent Lead Acid Battery Exporter: No
Current Record: No
Non Storage Recycler Activity: Not reported
Electronic Manifest Broker: Not reported

List of NAICS Codes and Descriptions:
NAICS Codes: No NAICS Codes Found

Facility Has Received Notices of Violations:
Violations: No Violations Found

Evaluation Action Summary:
Evaluations: No Evaluations Found

DRAFT

NEW HIGHWALL METAL SP & ST CO (Continued) **1000789691**

FINDS:
Registry ID: 110004493744

Click Here:

Environmental Interest/Information System:
RCRAInfo is a national information system that supports the Resource Conservation and Recovery Act (RCRA) program through the tracking of events and activities related to facilities that generate, transport, and treat, store, or dispose of hazardous waste. RCRAInfo allows RCRA program staff to track the notification, permit, compliance, and corrective action activities required under RCRA.

Click this hyperlink while viewing on your computer to access additional FINDS: detail in the EDR Site Report.

ECHO:

Envid:	1000789691
Registry ID:	110004493744
DFR URL:	http://echo.epa.gov/detailed-facility-report?fid=110004493744
Name:	NEW HIGHWALL METAL SP & ST CO
Address:	965 STANLEY AVE
City,State,Zip:	BROOKLYN, NY 11208

U138 **ACTION PACKAGING CORP** **RCRA-VSQG** **1000259299**
ENE **667 ATKINS AVENUE** **ICIS** **NYD001707025**
1/8-1/4 **BROOKLYN, NY 11208** **FINDS**
0.211 mi. **ECHO**
1116 ft. **Site 2 of 2 in cluster U** **NY MANIFEST**

Relative:
Higher

Actual:
10 ft.

RCRA-VSQG:

Date Form Received by Agency:	2007-01-01 00:00:00.0
Handler Name:	ACTION PACKAGING
Handler Address:	667 ATKINS AVENUE
Handler City,State,Zip:	BROOKLYN, NY 11208
EPA ID:	NYD001707025
Contact Name:	RALPH J CARITO
Contact Address:	125 SPAGNOLI ROAD
Contact City,State,Zip:	MELVILLE, NY 11747
Contact Telephone:	973-326-8800
Contact Fax:	Not reported
Contact Email:	RCARITO@PRIMEENVIRONMENTAL.COM
Contact Title:	Not reported
EPA Region:	02
Land Type:	Private
Federal Waste Generator Description:	Conditionally Exempt Small Quantity Generator
Non-Notifier:	Not reported
Biennial Report Cycle:	Not reported
Accessibility:	Not reported
Active Site Indicator:	Handler Activities
State District Owner:	NY
State District:	NYSDEC R2
Mailing Address:	125 SPAGNOLI ROAD
Mailing City,State,Zip:	MELVILLE, NY 11747
Owner Name:	ACTION PACKAGING CORPORATION
Owner Type:	Private
Operator Name:	POLYPAK
Operator Type:	Private

DRAFT

ACTION PACKAGING CORP (Continued) **1000259299**

Short-Term Generator Activity:	No
Importer Activity:	No
Mixed Waste Generator:	No
Transporter Activity:	No
Transfer Facility Activity:	No
Recycler Activity with Storage:	No
Small Quantity On-Site Burner Exemption:	No
Smelting Melting and Refining Furnace Exemption:	No
Underground Injection Control:	No
Off-Site Waste Receipt:	No
Universal Waste Indicator:	No
Universal Waste Destination Facility:	No
Federal Universal Waste:	No
Active Site Fed-Reg Treatment Storage and Disposal Facility:	Not reported
Active Site Converter Treatment storage and Disposal Facility:	Not reported
Active Site State-Reg Treatment Storage and Disposal Facility:	Not reported
Active Site State-Reg Handler:	---
Federal Facility Indicator:	Not reported
Hazardous Secondary Material Indicator:	NN
Sub-Part K Indicator:	Not reported
Commercial TSD Indicator:	No
Treatment Storage and Disposal Type:	Not reported
2018 GPRA Permit Baseline:	Not on the Baseline
2018 GPRA Renewals Baseline:	Not on the Baseline
Permit Renewals Workload Universe:	Not reported
Permit Workload Universe:	Not reported
Permit Progress Universe:	Not reported
Post-Closure Workload Universe:	Not reported
Closure Workload Universe:	Not reported
202 GPRA Corrective Action Baseline:	No
Corrective Action Workload Universe:	No
Subject to Corrective Action Universe:	No
Non-TSDFs Where RCRA CA has Been Imposed Universe:	No
TSDFs Potentially Subject to CA Under 3004 (u)/(v) Universe:	No
TSDFs Only Subject to CA under Discretionary Auth Universe:	No
Corrective Action Priority Ranking:	No NCAPS ranking
Environmental Control Indicator:	No
Institutional Control Indicator:	No
Human Exposure Controls Indicator:	N/A
Groundwater Controls Indicator:	N/A
Operating TSDF Universe:	Not reported
Full Enforcement Universe:	Not reported
Significant Non-Complier Universe:	No
Unaddressed Significant Non-Complier Universe:	No
Addressed Significant Non-Complier Universe:	No
Significant Non-Complier With a Compliance Schedule Universe:	No
Financial Assurance Required:	Not reported
Handler Date of Last Change:	2015-04-14 00:00:00.0
Recognized Trader-Importer:	No
Recognized Trader-Exporter:	No
Importer of Spent Lead Acid Batteries:	No
Exporter of Spent Lead Acid Batteries:	No
Recycler Activity Without Storage:	Not reported
Manifest Broker:	Not reported
Sub-Part P Indicator:	No

DRAFT

ACTION PACKAGING CORP (Continued) **1000259299**

Biennial: List of Years
Year: 2003

Click Here for Biennial Reporting System Data:
Year: 2001

Click Here for Biennial Reporting System Data:

Hazardous Waste Summary:
Waste Code: D000
Waste Description: Not Defined

Waste Code: D001
Waste Description: IGNITABLE WASTE

Waste Code: D005
Waste Description: BARIUM

Waste Code: D007
Waste Description: CHROMIUM

Waste Code: D008
Waste Description: LEAD

Handler - Owner Operator:
Owner/Operator Indicator: Owner
Owner/Operator Name: POLYPAK
Legal Status: Private
Date Became Current: 2002-12-05 00:00:00.
Date Ended Current: Not reported
Owner/Operator Address: 125 SPANGNOLO RD
Owner/Operator City,State,Zip: MELVILLE, NY 11747
Owner/Operator Telephone: 631-927-6543
Owner/Operator Telephone Ext: Not reported
Owner/Operator Fax: Not reported
Owner/Operator Email: Not reported

Owner/Operator Indicator: Operator
Owner/Operator Name: ACTION PACKAGING
Legal Status: Private
Date Became Current: 1953-01-01 00:00:00.
Date Ended Current: Not reported
Owner/Operator Address: Not reported
Owner/Operator City,State,Zip: Not reported
Owner/Operator Telephone: Not reported
Owner/Operator Telephone Ext: Not reported
Owner/Operator Fax: Not reported
Owner/Operator Email: Not reported

Owner/Operator Indicator: Operator
Owner/Operator Name: POLYPAK
Legal Status: Private
Date Became Current: 2002-12-05 00:00:00.
Date Ended Current: Not reported
Owner/Operator Address: 667 ATKINS AVE
Owner/Operator City,State,Zip: BROOKLYN, NY 11208

DRAFT

ACTION PACKAGING CORP (Continued) **1000259299**

Owner/Operator Telephone:	631-927-6543
Owner/Operator Telephone Ext:	Not reported
Owner/Operator Fax:	Not reported
Owner/Operator Email:	Not reported
Owner/Operator Indicator:	Owner
Owner/Operator Name:	ACTION PACKAGING CORPORATION
Legal Status:	Private
Date Became Current:	Not reported
Date Ended Current:	Not reported
Owner/Operator Address:	NOT REQUIRED
Owner/Operator City,State,Zip:	NOT REQUIRED, WY 99999
Owner/Operator Telephone:	212-555-1212
Owner/Operator Telephone Ext:	Not reported
Owner/Operator Fax:	Not reported
Owner/Operator Email:	Not reported
Owner/Operator Indicator:	Owner
Owner/Operator Name:	ACTION PACKAGING CORPORATION
Legal Status:	Private
Date Became Current:	Not reported
Date Ended Current:	Not reported
Owner/Operator Address:	NOT REQUIRED
Owner/Operator City,State,Zip:	NOT REQUIRED, WY 99999
Owner/Operator Telephone:	212-555-1212
Owner/Operator Telephone Ext:	Not reported
Owner/Operator Fax:	Not reported
Owner/Operator Email:	Not reported
Owner/Operator Indicator:	Owner
Owner/Operator Name:	POLYPAK
Legal Status:	Private
Date Became Current:	2002-12-05 00:00:00.
Date Ended Current:	Not reported
Owner/Operator Address:	125 SPANGNOLO RD
Owner/Operator City,State,Zip:	MELVILLE, NY 11747
Owner/Operator Telephone:	631-927-6543
Owner/Operator Telephone Ext:	Not reported
Owner/Operator Fax:	Not reported
Owner/Operator Email:	Not reported
Owner/Operator Indicator:	Owner
Owner/Operator Name:	POLY PAK INDUSTRIES
Legal Status:	Private
Date Became Current:	1953-01-01 00:00:00.
Date Ended Current:	Not reported
Owner/Operator Address:	125 SPAGNOLI ROAD
Owner/Operator City,State,Zip:	MELVILLE, NY 11747
Owner/Operator Telephone:	Not reported
Owner/Operator Telephone Ext:	Not reported
Owner/Operator Fax:	Not reported
Owner/Operator Email:	Not reported
Owner/Operator Indicator:	Owner
Owner/Operator Name:	ACTION PACKAGING CORPORATION
Legal Status:	Private
Date Became Current:	Not reported

DRAFT

ACTION PACKAGING CORP (Continued) **1000259299**

Date Ended Current:	Not reported
Owner/Operator Address:	NOT REQUIRED
Owner/Operator City,State,Zip:	NOT REQUIRED, WY 99999
Owner/Operator Telephone:	212-555-1212
Owner/Operator Telephone Ext:	Not reported
Owner/Operator Fax:	Not reported
Owner/Operator Email:	Not reported
Owner/Operator Indicator:	Operator
Owner/Operator Name:	POLYPAK
Legal Status:	Private
Date Became Current:	2002-12-05 00:00:00.
Date Ended Current:	Not reported
Owner/Operator Address:	667 ATKINS AVE
Owner/Operator City,State,Zip:	BROOKLYN, NY 11208
Owner/Operator Telephone:	631-927-6543
Owner/Operator Telephone Ext:	Not reported
Owner/Operator Fax:	Not reported
Owner/Operator Email:	Not reported

Historic Generators:

Receive Date:	2006-01-01 00:00:00.0
Handler Name: ACTION PACKAGING	
Federal Waste Generator Description:	Conditionally Exempt Small Quantity Generator
State District Owner:	Not reported
Large Quantity Handler of Universal Waste:	No
Recognized Trader Importer:	No
Recognized Trader Exporter:	No
Spent Lead Acid Battery Importer:	No
Spent Lead Acid Battery Exporter:	No
Current Record:	No
Non Storage Recycler Activity:	Not reported
Electronic Manifest Broker:	Not reported
Receive Date:	2007-01-01 00:00:00.0
Handler Name: ACTION PACKAGING	
Federal Waste Generator Description:	Conditionally Exempt Small Quantity Generator
State District Owner:	NY
Large Quantity Handler of Universal Waste:	No
Recognized Trader Importer:	No
Recognized Trader Exporter:	No
Spent Lead Acid Battery Importer:	No
Spent Lead Acid Battery Exporter:	No
Current Record:	Yes
Non Storage Recycler Activity:	Not reported
Electronic Manifest Broker:	Not reported
Receive Date:	1981-02-10 00:00:00.0
Handler Name: ACTION PACKAGING CORPORAT	
Federal Waste Generator Description:	Large Quantity Generator
State District Owner:	NY
Large Quantity Handler of Universal Waste:	No
Recognized Trader Importer:	No
Recognized Trader Exporter:	No
Spent Lead Acid Battery Importer:	No
Spent Lead Acid Battery Exporter:	No
Current Record:	No

DRAFT

ACTION PACKAGING CORP (Continued) **1000259299**

Non Storage Recycler Activity: Not reported
Electronic Manifest Broker: Not reported

Receive Date: 2002-12-05 00:00:00.0
Handler Name: POLYPAK
Federal Waste Generator Description: Small Quantity Generator
State District Owner: NY
Large Quantity Handler of Universal Waste: No
Recognized Trader Importer: No
Recognized Trader Exporter: No
Spent Lead Acid Battery Importer: No
Spent Lead Acid Battery Exporter: No
Current Record: No
Non Storage Recycler Activity: Not reported
Electronic Manifest Broker: Not reported

Receive Date: 1992-03-01 00:00:00.0
Handler Name: ACTION PACKG
Federal Waste Generator Description: Large Quantity Generator
State District Owner: NY
Large Quantity Handler of Universal Waste: No
Recognized Trader Importer: No
Recognized Trader Exporter: No
Spent Lead Acid Battery Importer: No
Spent Lead Acid Battery Exporter: No
Current Record: No
Non Storage Recycler Activity: Not reported
Electronic Manifest Broker: Not reported

Receive Date: 1994-02-28 00:00:00.0
Handler Name: ACTION PACKAGING COPORATION
Federal Waste Generator Description: Large Quantity Generator
State District Owner: NY
Large Quantity Handler of Universal Waste: No
Recognized Trader Importer: No
Recognized Trader Exporter: No
Spent Lead Acid Battery Importer: No
Spent Lead Acid Battery Exporter: No
Current Record: No
Non Storage Recycler Activity: Not reported
Electronic Manifest Broker: Not reported

Receive Date: 1996-02-29 00:00:00.0
Handler Name: ACTION PACKAGING CORP
Federal Waste Generator Description: Large Quantity Generator
State District Owner: NY
Large Quantity Handler of Universal Waste: No
Recognized Trader Importer: No
Recognized Trader Exporter: No
Spent Lead Acid Battery Importer: No
Spent Lead Acid Battery Exporter: No
Current Record: No
Non Storage Recycler Activity: Not reported
Electronic Manifest Broker: Not reported

Receive Date: 1998-02-05 00:00:00.0
Handler Name: ACTION PACKAGING CORPORATION

DRAFT

ACTION PACKAGING CORP (Continued) **1000259299**

Federal Waste Generator Description:	Large Quantity Generator
State District Owner:	NY
Large Quantity Handler of Universal Waste:	No
Recognized Trader Importer:	No
Recognized Trader Exporter:	No
Spent Lead Acid Battery Importer:	No
Spent Lead Acid Battery Exporter:	No
Current Record:	No
Non Storage Recycler Activity:	Not reported
Electronic Manifest Broker:	Not reported

Receive Date:	2001-01-01 00:00:00.0
Handler Name: ACTION PACKAGING CORP	
Federal Waste Generator Description:	Large Quantity Generator
State District Owner:	NY
Large Quantity Handler of Universal Waste:	No
Recognized Trader Importer:	No
Recognized Trader Exporter:	No
Spent Lead Acid Battery Importer:	No
Spent Lead Acid Battery Exporter:	No
Current Record:	No
Non Storage Recycler Activity:	Not reported
Electronic Manifest Broker:	Not reported

Receive Date:	2002-02-19 00:00:00.0
Handler Name: ACTION PACKAGING CORP.	
Federal Waste Generator Description:	Large Quantity Generator
State District Owner:	NY
Large Quantity Handler of Universal Waste:	No
Recognized Trader Importer:	No
Recognized Trader Exporter:	No
Spent Lead Acid Battery Importer:	No
Spent Lead Acid Battery Exporter:	No
Current Record:	No
Non Storage Recycler Activity:	Not reported
Electronic Manifest Broker:	Not reported

Receive Date:	2004-03-01 00:00:00.0
Handler Name: ACTION PACKAGING	
Federal Waste Generator Description:	Large Quantity Generator
State District Owner:	Not reported
Large Quantity Handler of Universal Waste:	No
Recognized Trader Importer:	No
Recognized Trader Exporter:	No
Spent Lead Acid Battery Importer:	No
Spent Lead Acid Battery Exporter:	No
Current Record:	No
Non Storage Recycler Activity:	Not reported
Electronic Manifest Broker:	Not reported

List of NAICS Codes and Descriptions:

NAICS Code:	322223
NAICS Description:	COATED PAPER BAG AND POUCH MANUFACTURING

NAICS Code:	32311
NAICS Description:	PRINTING

DRAFT

ACTION PACKAGING CORP (Continued) **1000259299**

NAICS Code: 326199
NAICS Description: ALL OTHER PLASTICS PRODUCT MANUFACTURING

NAICS Code: 511199
NAICS Description: ALL OTHER PUBLISHERS

Facility Has Received Notices of Violation:

Found Violation:	Yes
Agency Which Determined Violation:	EPA
Violation Short Description:	Generators - General
Date Violation was Determined:	1998-02-02 00:00:00.0
Actual Return to Compliance Date:	1998-03-02 00:00:00.0
Return to Compliance Qualifier:	Observed
Violation Responsible Agency:	EPA
Scheduled Compliance Date:	1998-03-02 00:00:00.0
Enforcement Identifier:	000
Date of Enforcement Action:	1998-02-02 00:00:00.0
Enforcement Responsible Agency:	EPA
Enforcement Docket Number:	Not reported
Enforcement Attorney:	R2
Corrective Action Component:	No
Appeal Initiated Date:	Not reported
Appeal Resolution Date:	Not reported
Disposition Status Date:	Not reported
Disposition Status:	Not reported
Disposition Status Description:	Not reported
Consent/Final Order Sequence Number:	Not reported
Consent/Final Order Respondent Name:	Not reported
Consent/Final Order Lead Agency:	Not reported
Enforcement Type:	WRITTEN INFORMAL
Enforcement Responsible Person:	R2AHJ
Enforcement Responsible Sub-Organization:	RCB
SEP Sequence Number:	Not reported
SEP Expenditure Amount:	Not reported
SEP Scheduled Completion Date:	Not reported
SEP Actual Date:	Not reported
SEP Defaulted Date:	Not reported
SEP Type:	Not reported
SEP Type Description:	Not reported
Proposed Amount:	Not reported
Final Monetary Amount:	Not reported
Paid Amount:	Not reported
Final Count:	Not reported
Final Amount:	Not reported

Found Violation:	Yes
Agency Which Determined Violation:	State
Violation Short Description:	Generators - General
Date Violation was Determined:	1986-07-14 00:00:00.0
Actual Return to Compliance Date:	1986-10-24 00:00:00.0
Return to Compliance Qualifier:	Observed
Violation Responsible Agency:	State
Scheduled Compliance Date:	1986-09-26 00:00:00.0
Enforcement Identifier:	001
Date of Enforcement Action:	1986-08-26 00:00:00.0
Enforcement Responsible Agency:	State
Enforcement Docket Number:	Not reported

DRAFT

ACTION PACKAGING CORP (Continued) **1000259299**

Enforcement Attorney: Not reported
Corrective Action Component: No
Appeal Initiated Date: Not reported
Appeal Resolution Date: Not reported
Disposition Status Date: Not reported
Disposition Status: Not reported
Disposition Status Description: Not reported
Consent/Final Order Sequence Number: Not reported
Consent/Final Order Respondent Name: Not reported
Consent/Final Order Lead Agency: Not reported
Enforcement Type: WRITTEN INFORMAL
Enforcement Responsible Person: NYDEC
Enforcement Responsible Sub-Organization: Not reported
SEP Sequence Number: Not reported
SEP Expenditure Amount: Not reported
SEP Scheduled Completion Date: Not reported
SEP Actual Date: Not reported
SEP Defaulted Date: Not reported
SEP Type: Not reported
SEP Type Description: Not reported
Proposed Amount: Not reported
Final Monetary Amount: Not reported
Paid Amount: Not reported
Final Count: Not reported
Final Amount: Not reported

Found Violation: No
Agency Which Determined Violation: Not reported
Violation Short Description: Not reported
Date Violation was Determined: Not reported
Actual Return to Compliance Date: Not reported
Return to Compliance Qualifier: Not reported
Violation Responsible Agency: Not reported
Scheduled Compliance Date: Not reported
Enforcement Identifier: Not reported
Date of Enforcement Action: Not reported
Enforcement Responsible Agency: Not reported
Enforcement Docket Number: Not reported
Enforcement Attorney: Not reported
Corrective Action Component: Not reported
Appeal Initiated Date: Not reported
Appeal Resolution Date: Not reported
Disposition Status Date: Not reported
Disposition Status: Not reported
Disposition Status Description: Not reported
Consent/Final Order Sequence Number: Not reported
Consent/Final Order Respondent Name: Not reported
Consent/Final Order Lead Agency: Not reported
Enforcement Type: Not reported
Enforcement Responsible Person: Not reported
Enforcement Responsible Sub-Organization: Not reported
SEP Sequence Number: Not reported
SEP Expenditure Amount: Not reported
SEP Scheduled Completion Date: Not reported
SEP Actual Date: Not reported
SEP Defaulted Date: Not reported
SEP Type: Not reported

DRAFT

ACTION PACKAGING CORP (Continued) **1000259299**

SEP Type Description: Not reported
Proposed Amount: Not reported
Final Monetary Amount: Not reported
Paid Amount: Not reported
Final Count: Not reported
Final Amount: Not reported

Found Violation: Yes
Agency Which Determined Violation: State
Violation Short Description: Generators - Manifest
Date Violation was Determined: 1993-11-17 00:00:00.0
Actual Return to Compliance Date: 1994-01-14 00:00:00.0
Return to Compliance Qualifier: Observed
Violation Responsible Agency: State
Scheduled Compliance Date: 1993-12-17 00:00:00.0
Enforcement Identifier: 000
Date of Enforcement Action: 1993-11-17 00:00:00.0
Enforcement Responsible Agency: State
Enforcement Docket Number: Not reported
Enforcement Attorney: NY
Corrective Action Component: No
Appeal Initiated Date: Not reported
Appeal Resolution Date: Not reported
Disposition Status Date: Not reported
Disposition Status: Not reported
Disposition Status Description: Not reported
Consent/Final Order Sequence Number: Not reported
Consent/Final Order Respondent Name: Not reported
Consent/Final Order Lead Agency: Not reported
Enforcement Type: WRITTEN INFORMAL
Enforcement Responsible Person: NYADS
Enforcement Responsible Sub-Organization: R2
SEP Sequence Number: Not reported
SEP Expenditure Amount: Not reported
SEP Scheduled Completion Date: Not reported
SEP Actual Date: Not reported
SEP Defaulted Date: Not reported
SEP Type: Not reported
SEP Type Description: Not reported
Proposed Amount: Not reported
Final Monetary Amount: Not reported
Paid Amount: Not reported
Final Count: Not reported
Final Amount: Not reported

Found Violation: Yes
Agency Which Determined Violation: State
Violation Short Description: Generators - General
Date Violation was Determined: 1993-11-17 00:00:00.0
Actual Return to Compliance Date: 1994-01-14 00:00:00.0
Return to Compliance Qualifier: Observed
Violation Responsible Agency: State
Scheduled Compliance Date: 1993-12-17 00:00:00.0
Enforcement Identifier: 000
Date of Enforcement Action: 1993-11-17 00:00:00.0
Enforcement Responsible Agency: State
Enforcement Docket Number: Not reported

DRAFT

ACTION PACKAGING CORP (Continued) **1000259299**

Enforcement Attorney: NY
Corrective Action Component: No
Appeal Initiated Date: Not reported
Appeal Resolution Date: Not reported
Disposition Status Date: Not reported
Disposition Status: Not reported
Disposition Status Description: Not reported
Consent/Final Order Sequence Number: Not reported
Consent/Final Order Respondent Name: Not reported
Consent/Final Order Lead Agency: Not reported
Enforcement Type: WRITTEN INFORMAL
Enforcement Responsible Person: NYADS
Enforcement Responsible Sub-Organization: R2
SEP Sequence Number: Not reported
SEP Expenditure Amount: Not reported
SEP Scheduled Completion Date: Not reported
SEP Actual Date: Not reported
SEP Defaulted Date: Not reported
SEP Type: Not reported
SEP Type Description: Not reported
Proposed Amount: Not reported
Final Monetary Amount: Not reported
Paid Amount: Not reported
Final Count: Not reported
Final Amount: Not reported

Evaluation Action Summary:
Evaluation Date: 1997-09-17 00:00:00.0
Evaluation Responsible Agency: EPA
Found Violation: Yes
Evaluation Type Description: COMPLIANCE EVALUATION INSPECTION ON-SITE
Evaluation Responsible Person Identifier: R2AHJ
Evaluation Responsible Sub-Organization: RCB
Actual Return to Compliance Date: 1998-03-02 00:00:00.0
Scheduled Compliance Date: 1998-03-02 00:00:00.0
Date of Request: Not reported
Date Response Received: Not reported
Request Agency: Not reported
Former Citation: Not reported

Evaluation Date: 1986-07-14 00:00:00.0
Evaluation Responsible Agency: State
Found Violation: Yes
Evaluation Type Description: COMPLIANCE EVALUATION INSPECTION ON-SITE
Evaluation Responsible Person Identifier: NYDEC
Evaluation Responsible Sub-Organization: Not reported
Actual Return to Compliance Date: 1986-10-24 00:00:00.0
Scheduled Compliance Date: 1986-09-26 00:00:00.0
Date of Request: Not reported
Date Response Received: Not reported
Request Agency: Not reported
Former Citation: Not reported

Evaluation Date: 1992-04-13 00:00:00.0
Evaluation Responsible Agency: EPA Contractor/Grantee
Found Violation: No
Evaluation Type Description: COMPLIANCE EVALUATION INSPECTION ON-SITE

DRAFT

ACTION PACKAGING CORP (Continued) **1000259299**

Evaluation Responsible Person Identifier:	R2
Evaluation Responsible Sub-Organization:	RCB
Actual Return to Compliance Date:	Not reported
Scheduled Compliance Date:	Not reported
Date of Request:	Not reported
Date Response Received:	Not reported
Request Agency:	Not reported
Former Citation:	Not reported

Evaluation Date:	1993-09-28 00:00:00.0
Evaluation Responsible Agency:	State
Found Violation:	Yes
Evaluation Type Description:	COMPLIANCE EVALUATION INSPECTION ON-SITE
Evaluation Responsible Person Identifier:	NYADS
Evaluation Responsible Sub-Organization:	R2
Actual Return to Compliance Date:	1994-01-14 00:00:00.0
Scheduled Compliance Date:	1993-12-17 00:00:00.0
Date of Request:	Not reported
Date Response Received:	Not reported
Request Agency:	Not reported
Former Citation:	Not reported

Evaluation Date:	1993-09-28 00:00:00.0
Evaluation Responsible Agency:	State
Found Violation:	Yes
Evaluation Type Description:	COMPLIANCE EVALUATION INSPECTION ON-SITE
Evaluation Responsible Person Identifier:	NYADS
Evaluation Responsible Sub-Organization:	R2
Actual Return to Compliance Date:	1994-01-14 00:00:00.0
Scheduled Compliance Date:	1993-12-17 00:00:00.0
Date of Request:	Not reported
Date Response Received:	Not reported
Request Agency:	Not reported
Former Citation:	Not reported

ICIS:

Enforcement Action ID:	NY000A0000261050016800320
FRS ID:	110000806842
Action Name:	Not reported
Facility Name:	ACTION PACKAGING CORP
Facility Address:	667 ATKINS AVE BROOKLYN, NY 11208
Enforcement Action Type:	Administrative Order
Facility County:	KINGS
Program System Acronym:	AIR
Enforcement Action Forum Desc:	Administrative - Formal
EA Type Code:	SCAAAO
Facility SIC Code:	3081
Federal Facility ID:	Not reported
Latitude in Decimal Degrees:	40.661614
Longitude in Decimal Degrees:	73.877335
Permit Type Desc:	Not reported
Program System Acronym:	NY0000002610500168
Facility NAICS Code:	326113
Tribal Land Code:	Not reported

DRAFT

ACTION PACKAGING CORP (Continued) **1000259299**

Enforcement Action ID:	NY000A0000261050016800312
FRS ID:	110000806842
Action Name:	Not reported
Facility Name:	ACTION PACKAGING CORP
Facility Address:	667 ATKINS AVE BROOKLYN, NY 11208
Enforcement Action Type:	Notice of Violation
Facility County:	KINGS
Program System Acronym:	AIR
Enforcement Action Forum Desc:	Administrative - Informal
EA Type Code:	NOV
Facility SIC Code:	3081
Federal Facility ID:	Not reported
Latitude in Decimal Degrees:	40.661614
Longitude in Decimal Degrees:	73.877335
Permit Type Desc:	Not reported
Program System Acronym:	NY0000002610500168
Facility NAICS Code:	326113
Tribal Land Code:	Not reported

FINDS:
Registry ID: 110000806842

Click Here:

Environmental Interest/Information System:
AIR EMISSIONS CLASSIFICATION UNKNOWN
US EPA TRIS (Toxics Release Inventory System) contains information from facilities on the amounts of over 300 listed toxic chemicals that these facilities release directly to air, water, land, or that are transported off-site.
RCRAInfo is a national information system that supports the Resource Conservation and Recovery Act (RCRA) program through the tracking of events and activities related to facilities that generate, transport, and treat, store, or dispose of hazardous waste. RCRAInfo allows RCRA program staff to track the notification, permit, compliance, and corrective action activities required under RCRA.
HAZARDOUS AIR POLLUTANT MAJOR
HAZARDOUS WASTE BIENNIAL REPORTER
FIS (New York - Facility Information System) is New York's Department of Environmental Conservation (DEC) information system for tracking environmental facility information found across the State.

Click this hyperlink while viewing on your computer to access additional FINDS: detail in the EDR Site Report.

ECHO:

Envid:	1000259299
Registry ID:	110000806842
DFR URL:	http://echo.epa.gov/detailed-facility-report?fid=110000806842
Name:	ACTION PACKAGING CORP
Address:	667 ATKINS AVENUE
City,State,Zip:	BROOKLYN, NY 11208

NY MANIFEST:
Name: ACTION PACKAGING CORP

DRAFT

ACTION PACKAGING CORP (Continued) **1000259299**

Address:	667 ATKINS AVE.
City,State,Zip:	BROOKLYN, NY 11208
Country:	USA
EPA ID:	NYD001707025
Facility Status:	Not reported
Location Address 1:	667 ATKINS AVE
Code:	BP
Location Address 2:	Not reported
Total Tanks:	Not reported
Location City:	BROOKLYN
Location State:	NY
Location Zip:	11208
Location Zip 4:	Not reported

NY MANIFEST:

EPAID:	NYD001707025
Mailing Name:	ACTION PACKAGING CORP
Mailing Contact:	HAROLD HOELDERLIN
Mailing Address 1:	667 ATKINS AVE
Mailing Address 2:	Not reported
Mailing City:	BROOKLYN
Mailing State:	NY
Mailing Zip:	11208
Mailing Zip 4:	Not reported
Mailing Country:	USA
Mailing Phone:	2126492800

NY MANIFEST:

Document ID:	MDC0882206
Manifest Status:	Not reported
seq:	01
Year:	2003
Trans1 State ID:	HWH42700
Trans2 State ID:	HWH142005
Generator Ship Date:	01/28/2003
Trans1 Recv Date:	01/28/2003
Trans2 Recv Date:	02/07/2003
TSD Site Recv Date:	02/19/2003
Part A Recv Date:	Not reported
Part B Recv Date:	Not reported
Generator EPA ID:	NYD001707025
Trans1 EPA ID:	TXR000050930
Trans2 EPA ID:	NJD071629976
TSDF ID 1:	MDD980555189
TSDF ID 2:	Not reported
Manifest Tracking Number:	Not reported
Import Indicator:	Not reported
Export Indicator:	Not reported
Discr Quantity Indicator:	Not reported
Discr Type Indicator:	Not reported
Discr Residue Indicator:	Not reported
Discr Partial Reject Indicator:	Not reported
Discr Full Reject Indicator:	Not reported
Manifest Ref Number:	Not reported
Alt Facility RCRA ID:	Not reported
Alt Facility Sign Date:	Not reported
MGMT Method Type Code:	Not reported

DRAFT

ACTION PACKAGING CORP (Continued) **1000259299**

Waste Code:	D001 - NON-LISTED IGNITABLE WASTES
Waste Code:	Not reported
Waste Code:	Not reported
Waste Code:	Not reported
Waste Code:	Not reported
Waste Code:	Not reported
Quantity:	04140
Units:	P - Pounds
Number of Containers:	009
Container Type:	DM - Metal drums, barrels
Handling Method:	B Incineration, heat recovery, burning.
Specific Gravity:	01.00
Waste Code:	D001 - NON-LISTED IGNITABLE WASTES
Waste Code:	Not reported
Waste Code:	Not reported
Waste Code:	Not reported
Waste Code:	Not reported
Quantity:	00690
Units:	P - Pounds
Number of Containers:	023
Container Type:	DM - Metal drums, barrels
Handling Method:	B Incineration, heat recovery, burning.
Specific Gravity:	01.00

T139 **ROLLING STEEL INDUSTRIES** **RCRA NonGen / NLR** **1004762730**
East **693 ATKINS AVE** **FINDS** **NYR000099887**
1/8-1/4 **BROOKLYN, NY 11208** **ECHO**
0.213 mi. **NY MANIFEST**
1123 ft. **Site 8 of 8 in cluster T**

Relative: **Higher**
Actual: **14 ft.**

RCRA NonGen / NLR:

Date Form Received by Agency:	2007-01-01 00:00:00.0
Handler Name:	ROLLING STEEL INDUSTRIES
Handler Address:	693 ATKINS AVE
Handler City,State,Zip:	BROOKLYN, NY 11208-5435
EPA ID:	NYR000099887
Contact Name:	FRANK BRANCATO
Contact Address:	ATKINS AVE
Contact City,State,Zip:	BROOKLYN, NY 11208-5435
Contact Telephone:	718-272-4444
Contact Fax:	Not reported
Contact Email:	Not reported
Contact Title:	Not reported
EPA Region:	02
Land Type:	Private
Federal Waste Generator Description:	Not a generator, verified
Non-Notifier:	Not reported
Biennial Report Cycle:	Not reported
Accessibility:	Not reported
Active Site Indicator:	Not reported
State District Owner:	NY
State District:	NYSDEC R2
Mailing Address:	ATKINS AVE
Mailing City,State,Zip:	BROOKLYN, NY 11208-5435
Owner Name:	FRANK BRANCATE
Owner Type:	Private
Operator Name:	FRANK BRANCATE

DRAFT

ROLLING STEEL INDUSTRIES (Continued) **1004762730**

Operator Type:	Private
Short-Term Generator Activity:	No
Importer Activity:	No
Mixed Waste Generator:	No
Transporter Activity:	No
Transfer Facility Activity:	No
Recycler Activity with Storage:	No
Small Quantity On-Site Burner Exemption:	No
Smelting Melting and Refining Furnace Exemption:	No
Underground Injection Control:	No
Off-Site Waste Receipt:	No
Universal Waste Indicator:	No
Universal Waste Destination Facility:	No
Federal Universal Waste:	No
Active Site Fed-Reg Treatment Storage and Disposal Facility:	Not reported
Active Site Converter Treatment storage and Disposal Facility:	Not reported
Active Site State-Reg Treatment Storage and Disposal Facility:	Not reported
Active Site State-Reg Handler:	---
Federal Facility Indicator:	Not reported
Hazardous Secondary Material Indicator:	NN
Sub-Part K Indicator:	Not reported
Commercial TSD Indicator:	No
Treatment Storage and Disposal Type:	Not reported
2018 GPRA Permit Baseline:	Not on the Baseline
2018 GPRA Renewals Baseline:	Not on the Baseline
Permit Renewals Workload Universe:	Not reported
Permit Workload Universe:	Not reported
Permit Progress Universe:	Not reported
Post-Closure Workload Universe:	Not reported
Closure Workload Universe:	Not reported
202 GPRA Corrective Action Baseline:	No
Corrective Action Workload Universe:	No
Subject to Corrective Action Universe:	No
Non-TSDFs Where RCRA CA has Been Imposed Universe:	No
TSDFs Potentially Subject to CA Under 3004 (u)/(v) Universe:	No
TSDFs Only Subject to CA under Discretionary Auth Universe:	No
Corrective Action Priority Ranking:	No NCAPS ranking
Environmental Control Indicator:	No
Institutional Control Indicator:	No
Human Exposure Controls Indicator:	N/A
Groundwater Controls Indicator:	N/A
Operating TSDF Universe:	Not reported
Full Enforcement Universe:	Not reported
Significant Non-Complier Universe:	No
Unaddressed Significant Non-Complier Universe:	No
Addressed Significant Non-Complier Universe:	No
Significant Non-Complier With a Compliance Schedule Universe:	No
Financial Assurance Required:	Not reported
Handler Date of Last Change:	2015-04-14 00:00:00.0
Recognized Trader-Importer:	No
Recognized Trader-Exporter:	No
Importer of Spent Lead Acid Batteries:	No
Exporter of Spent Lead Acid Batteries:	No
Recycler Activity Without Storage:	Not reported
Manifest Broker:	Not reported
Sub-Part P Indicator:	No

DRAFT

ROLLING STEEL INDUSTRIES (Continued) **1004762730**

Hazardous Waste Summary:
Waste Code: D001
Waste Description: IGNITABLE WASTE

Handler - Owner Operator:

Owner/Operator Indicator:	Owner
Owner/Operator Name:	FRANK BRANCATE
Legal Status:	Private
Date Became Current:	Not reported
Date Ended Current:	Not reported
Owner/Operator Address:	693 ATKINS AVE
Owner/Operator City,State,Zip:	BROOKLYN, NY 11208-5435
Owner/Operator Telephone:	718-272-4444
Owner/Operator Telephone Ext:	Not reported
Owner/Operator Fax:	Not reported
Owner/Operator Email:	Not reported

Owner/Operator Indicator:	Owner
Owner/Operator Name:	FRANK BRANCATE
Legal Status:	Private
Date Became Current:	2001-01-01 00:00:00.
Date Ended Current:	Not reported
Owner/Operator Address:	693 ATKINS AVE
Owner/Operator City,State,Zip:	BROOKLYN, NY 11208-5435
Owner/Operator Telephone:	718-272-4444
Owner/Operator Telephone Ext:	Not reported
Owner/Operator Fax:	Not reported
Owner/Operator Email:	Not reported

Owner/Operator Indicator:	Operator
Owner/Operator Name:	FRANK BRANCATE
Legal Status:	Private
Date Became Current:	2001-01-01 00:00:00.
Date Ended Current:	Not reported
Owner/Operator Address:	693 ATKINS AVE
Owner/Operator City,State,Zip:	BROOKLYN, NY 11208-5435
Owner/Operator Telephone:	718-272-4444
Owner/Operator Telephone Ext:	Not reported
Owner/Operator Fax:	Not reported
Owner/Operator Email:	Not reported

Historic Generators:

Receive Date:	2006-01-01 00:00:00.0
Handler Name:	ROLLING STEEL INDUSTRIES
Federal Waste Generator Description:	Not a generator, verified
State District Owner:	NY
Large Quantity Handler of Universal Waste:	No
Recognized Trader Importer:	No
Recognized Trader Exporter:	No
Spent Lead Acid Battery Importer:	No
Spent Lead Acid Battery Exporter:	No
Current Record:	No
Non Storage Recycler Activity:	Not reported
Electronic Manifest Broker:	Not reported

Receive Date:	2007-01-01 00:00:00.0

DRAFT

ROLLING STEEL INDUSTRIES (Continued) **1004762730**

Handler Name: ROLLING STEEL INDUSTRIES
Federal Waste Generator Description: Not a generator, verified
State District Owner: NY
Large Quantity Handler of Universal Waste: No
Recognized Trader Importer: No
Recognized Trader Exporter: No
Spent Lead Acid Battery Importer: No
Spent Lead Acid Battery Exporter: No
Current Record: Yes
Non Storage Recycler Activity: Not reported
Electronic Manifest Broker: Not reported

Receive Date: 2001-08-10 00:00:00.0
Handler Name: ROLLING STEEL INDUSTRIES
Federal Waste Generator Description: Small Quantity Generator
State District Owner: NY
Large Quantity Handler of Universal Waste: No
Recognized Trader Importer: No
Recognized Trader Exporter: No
Spent Lead Acid Battery Importer: No
Spent Lead Acid Battery Exporter: No
Current Record: No
Non Storage Recycler Activity: Not reported
Electronic Manifest Broker: Not reported

List of NAICS Codes and Descriptions:
NAICS Codes: No NAICS Codes Found

Facility Has Received Notices of Violations:
Violations: No Violations Found

Evaluation Action Summary:
Evaluations: No Evaluations Found

FINDS:
Registry ID: 110012235447

Click Here:

Environmental Interest/Information System:
RCRAInfo is a national information system that supports the Resource Conservation and Recovery Act (RCRA) program through the tracking of events and activities related to facilities that generate, transport, and treat, store, or dispose of hazardous waste. RCRAInfo allows RCRA program staff to track the notification, permit, compliance, and corrective action activities required under RCRA.

Click this hyperlink while viewing on your computer to access additional FINDS: detail in the EDR Site Report.

ECHO:
Envid: 1004762730
Registry ID: 110012235447
DFR URL: http://echo.epa.gov/detailed-facility-report?fid=110012235447
Name: ROLLING STEEL INDUSTRIES

DRAFT

ROLLING STEEL INDUSTRIES (Continued) **1004762730**

Address: 693 ATKINS AVE
City,State,Zip: BROOKLYN, NY 11208

NY MANIFEST:
Name: ROLLING STEEL
Address: 693 ATKINS AVE
City,State,Zip: BROOKLYN, NY 11208-5435
Country: USA
EPA ID: NYR000099887
Facility Status: Not reported
Location Address 1: 693 ATKINS AVE
Code: BP
Location Address 2: Not reported
Total Tanks: Not reported
Location City: BROOKLYN
Location State: NY
Location Zip: 11208
Location Zip 4: Not reported

NY MANIFEST:
EPAID: NYR000099887
Mailing Name: ROLLING STEEL
Mailing Contact: FRANK BRAVAN
Mailing Address 1: 693 ATKINS AVE
Mailing Address 2: Not reported
Mailing City: BROOKLYN
Mailing State: NY
Mailing Zip: 11208
Mailing Zip 4: Not reported
Mailing Country: USA
Mailing Phone: 7182744444

NY MANIFEST:
Document ID: NYG3192129
Manifest Status: Not reported
seq: 01
Year: 2001
Trans1 State ID: PD1011NY
Trans2 State ID: Not reported
Generator Ship Date: 11/28/2001
Trans1 Recv Date: 11/28/2001
Trans2 Recv Date: Not reported
TSD Site Recv Date: 11/29/2001
Part A Recv Date: Not reported
Part B Recv Date: Not reported
Generator EPA ID: NYR000099887
Trans1 EPA ID: NYD077444263
Trans2 EPA ID: Not reported
TSDF ID 1: NYD077444263
TSDF ID 2: Not reported
Manifest Tracking Number: Not reported
Import Indicator: Not reported
Export Indicator: Not reported
Discr Quantity Indicator: Not reported
Discr Type Indicator: Not reported
Discr Residue Indicator: Not reported
Discr Partial Reject Indicator: Not reported

DRAFT

ROLLING STEEL INDUSTRIES (Continued) **1004762730**

Discr Full Reject Indicator:	Not reported
Manifest Ref Number:	Not reported
Alt Facility RCRA ID:	Not reported
Alt Facility Sign Date:	Not reported
MGMT Method Type Code:	Not reported
Waste Code:	D001 - NON-LISTED IGNITABLE WASTES
Waste Code:	Not reported
Waste Code:	Not reported
Waste Code:	Not reported
Waste Code:	Not reported
Waste Code:	Not reported
Quantity:	00110
Units:	G - Gallons (liquids only)* (8.3 pounds)
Number of Containers:	002
Container Type:	DM - Metal drums, barrels
Handling Method:	B Incineration, heat recovery, burning.
Specific Gravity:	01.00

W140 **PUBLIC SCHOOL 273 - BROOKLYN K273** **NY UST** **U000409394**
SSW **923 JEROME STREET** **N/A**
1/8-1/4 **BROOKLYN, NY 11207**
0.214 mi.
1129 ft. **Site 1 of 2 in cluster W**

Relative:
Higher

Actual:
10 ft.

UST:

Name:	PUBLIC SCHOOL 273 - BROOKLYN K273
Address:	923 JEROME STREET
City,State,Zip:	BROOKLYN, NY 11207
Id/Status:	2-354406 / Active
Program Type:	PBS
Region:	STATE
DEC Region:	2
Expiration Date:	06/28/2023
UTM X:	594733.62052
UTM Y:	4501412.87312
Site Type:	School

Affiliation Records:

Site Id:	17620
Affiliation Type:	Facility Operator
Company Name:	PUBLIC SCHOOL 273 - BROOKLYN K273
Contact Type:	Not reported
Contact Name:	SALVATORE CALDERONE
Address1:	Not reported
Address2:	Not reported
City:	Not reported
State:	NN
Zip Code:	Not reported
Country Code:	001
Phone:	(718) 464-9049
EMail:	Not reported
Fax Number:	Not reported
Modified By:	MFLEONAR
Date Last Modified:	2018-02-28

Site Id:	17620
Affiliation Type:	Mail Contact

DRAFT

PUBLIC SCHOOL 273 - BROOKLYN K273 (Continued) **U000409394**

Company Name:	NEW YORK CITY DEPARTMENT OF EDUCATION
Contact Type:	MANAGER, FUEL DIVISION
Contact Name:	JOSEPH YOUNGHESE
Address1:	FIELD OPERATIONS - FUEL DIVISION
Address2:	44-36 VERNON BOULEVARD
City:	LONG ISLAND CITY
State:	NY
Zip Code:	11101
Country Code:	001
Phone:	(718) 349-5779
EMail:	JYOUNGHESE@SCHOOLS.NYC.GOV
Fax Number:	Not reported
Modified By:	JSMACRI
Date Last Modified:	2021-01-25

Site Id:	17620
Affiliation Type:	Facility Owner
Company Name:	NEW YORK CITY DEPARTMENT OF EDUCATION
Contact Type:	MANAGER, FUEL DIVISION
Contact Name:	MUNENDRA SHARMA
Address1:	44-36 VERNON BOULEVARD
Address2:	Not reported
City:	LONG ISLAND CITY
State:	NY
Zip Code:	11101
Country Code:	001
Phone:	(718) 349-5752
EMail:	Not reported
Fax Number:	Not reported
Modified By:	ACDANIEL
Date Last Modified:	2018-07-17

Site Id:	17620
Affiliation Type:	Emergency Contact
Company Name:	NEW YORK CITY DEPARTMENT OF EDUCATION
Contact Type:	Not reported
Contact Name:	KEN MAHADEO
Address1:	Not reported
Address2:	Not reported
City:	Not reported
State:	NN
Zip Code:	Not reported
Country Code:	999
Phone:	(646) 210-7918
EMail:	Not reported
Fax Number:	Not reported
Modified By:	KXLIU
Date Last Modified:	2020-05-29

Tank Info:

Tank Number:	001
Tank ID:	34497
Tank Status:	In Service
Material Name:	In Service
Capacity Gallons:	7500
Install Date:	01/26/1952

DRAFT

PUBLIC SCHOOL 273 - BROOKLYN K273 (Continued) **U000409394**

Date Tank Closed: Not reported
Registered: True
Tank Location: Underground
Tank Type: Steel/carbon steel
Material Code: 0003
Common Name of Substance: #6 Fuel Oil (On-Site Consumption)

Tightness Test Method: 34
Date Test: 06/15/2020
Next Test Date: 06/15/2021
Pipe Model: Not reported
Modified By: TankSys
Last Modified: 03/15/2021

Equipment Records:

L00 - Piping Leak Detection - None
A00 - Tank Internal Protection - None
B01 - Tank External Protection - Painted/Asphalt Coating
D01 - Pipe Type - Steel/Carbon Steel/Iron
F01 - Pipe External Protection - Painted/Asphalt Coating
K00 - Spill Prevention - None
C03 - Pipe Location - Aboveground/Underground Combination
G00 - Tank Secondary Containment - None
J02 - Dispenser - Suction Dispenser
E00 - Piping Secondary Containment - None
H00 - Tank Leak Detection - None
I00 - Overfill - None

Tank Number: 002
Tank ID: 34498
Tank Status: In Service
Material Name: In Service
Capacity Gallons: 7500
Install Date: 01/26/1952
Date Tank Closed: Not reported
Registered: True
Tank Location: Underground
Tank Type: Steel/carbon steel
Material Code: 0003
Common Name of Substance: #6 Fuel Oil (On-Site Consumption)

Tightness Test Method: 34
Date Test: 06/15/2020
Next Test Date: 06/15/2021
Pipe Model: Not reported
Modified By: TankSys
Last Modified: 03/15/2021

Equipment Records:

D01 - Pipe Type - Steel/Carbon Steel/Iron
F01 - Pipe External Protection - Painted/Asphalt Coating
K00 - Spill Prevention - None
G00 - Tank Secondary Containment - None
J02 - Dispenser - Suction Dispenser
L00 - Piping Leak Detection - None
E00 - Piping Secondary Containment - None
H00 - Tank Leak Detection - None

DRAFT

PUBLIC SCHOOL 273 - BROOKLYN K273 (Continued) **U000409394**

I00 - Overfill - None
C03 - Pipe Location - Aboveground/Underground Combination
A00 - Tank Internal Protection - None
B01 - Tank External Protection - Painted/Asphalt Coating

W141 **PUBLIC SCHOOL 273K** **RCRA-LQG** **1014919504**
SSW **923 JEROME ST** **NY MANIFEST** **NYR000182923**
1/8-1/4 **BROOKLYN, NY 11207**
0.214 mi.
1129 ft. **Site 2 of 2 in cluster W**

Relative: **Higher**
Actual: **10 ft.**

RCRA-LQG:

Date Form Received by Agency:		2012-02-17 00:00:00.0
Handler Name:	PUBLIC SCHOOL 273K	
Handler Address:		923 JEROME ST
Handler City,State,Zip:		BROOKLYN, NY 11207
EPA ID:		NYR000182923
Contact Name:		ALEXANDER LEMPERT
Contact Address:		THOMSON AVE
Contact City,State,Zip:		LONG ISLAND CITY, NY 11101
Contact Telephone:		718-472-8501
Contact Fax:		Not reported
Contact Email:		ALEMPERT@NYC SCA.ORG
Contact Title:		SCA IEH DIRECTOR
EPA Region:		02
Land Type:		Municipal
Federal Waste Generator Description:		Large Quantity Generator
Non-Notifier:		Not reported
Biennial Report Cycle:		2011
Accessibility:		Not reported
Active Site Indicator:		Handler Activities
State District Owner:		NY
State District:		NYSDEC R2
Mailing Address:		THOMSON AVE
Mailing City,State,Zip:		LONG ISLAND CITY, NY 11101
Owner Name:		NYC DEPT OF ED
Owner Type:		Municipal
Operator Name:		NYC DEPT OF ED
Operator Type:		Municipal
Short-Term Generator Activity:		No
Importer Activity:		No
Mixed Waste Generator:		No
Transporter Activity:		No
Transfer Facility Activity:		No
Recycler Activity with Storage:		No
Small Quantity On-Site Burner Exemption:		No
Smelting Melting and Refining Furnace Exemption:		No
Underground Injection Control:		No
Off-Site Waste Receipt:		No
Universal Waste Indicator:		No
Universal Waste Destination Facility:		No
Federal Universal Waste:		No
Active Site Fed-Reg Treatment Storage and Disposal Facility:		Not reported
Active Site Converter Treatment storage and Disposal Facility:		Not reported
Active Site State-Reg Treatment Storage and Disposal Facility:		Not reported
Active Site State-Reg Handler:		---
Federal Facility Indicator:		Not reported
Hazardous Secondary Material Indicator:		NN

DRAFT

PUBLIC SCHOOL 273K (Continued) **1014919504**

Sub-Part K Indicator:	Not reported
Commercial TSD Indicator:	No
Treatment Storage and Disposal Type:	Not reported
2018 GPRA Permit Baseline:	Not on the Baseline
2018 GPRA Renewals Baseline:	Not on the Baseline
Permit Renewals Workload Universe:	Not reported
Permit Workload Universe:	Not reported
Permit Progress Universe:	Not reported
Post-Closure Workload Universe:	Not reported
Closure Workload Universe:	Not reported
202 GPRA Corrective Action Baseline:	No
Corrective Action Workload Universe:	No
Subject to Corrective Action Universe:	No
Non-TSDFs Where RCRA CA has Been Imposed Universe:	No
TSDFs Potentially Subject to CA Under 3004 (u)/(v) Universe:	No
TSDFs Only Subject to CA under Discretionary Auth Universe:	No
Corrective Action Priority Ranking:	No NCAPS ranking
Environmental Control Indicator:	No
Institutional Control Indicator:	No
Human Exposure Controls Indicator:	N/A
Groundwater Controls Indicator:	N/A
Operating TSDF Universe:	Not reported
Full Enforcement Universe:	Not reported
Significant Non-Complier Universe:	No
Unaddressed Significant Non-Complier Universe:	No
Addressed Significant Non-Complier Universe:	No
Significant Non-Complier With a Compliance Schedule Universe:	No
Financial Assurance Required:	Not reported
Handler Date of Last Change:	2015-04-14 00:00:00.0
Recognized Trader-Importer:	No
Recognized Trader-Exporter:	No
Importer of Spent Lead Acid Batteries:	No
Exporter of Spent Lead Acid Batteries:	No
Recycler Activity Without Storage:	Not reported
Manifest Broker:	Not reported
Sub-Part P Indicator:	No

Biennial: List of Years
Year: 2011

Click Here for Biennial Reporting System Data:

Handler - Owner Operator:

Owner/Operator Indicator:	Operator
Owner/Operator Name:	NYC DEPT OF SCHOOL FACILITIES
Legal Status:	Municipal
Date Became Current:	1953-12-08 00:00:00.
Date Ended Current:	Not reported
Owner/Operator Address:	Not reported
Owner/Operator City,State,Zip:	Not reported
Owner/Operator Telephone:	Not reported
Owner/Operator Telephone Ext:	Not reported
Owner/Operator Fax:	Not reported
Owner/Operator Email:	Not reported

Owner/Operator Indicator: Operator

DRAFT

PUBLIC SCHOOL 273K (Continued) **1014919504**

Owner/Operator Name:	NYC DEPT OF ED
Legal Status:	Municipal
Date Became Current:	1952-01-01 00:00:00.
Date Ended Current:	Not reported
Owner/Operator Address:	Not reported
Owner/Operator City,State,Zip:	Not reported
Owner/Operator Telephone:	Not reported
Owner/Operator Telephone Ext:	Not reported
Owner/Operator Fax:	Not reported
Owner/Operator Email:	Not reported

Owner/Operator Indicator:	Owner
Owner/Operator Name:	NYC DEPT OF EDUCATION
Legal Status:	Municipal
Date Became Current:	1953-12-08 00:00:00.
Date Ended Current:	Not reported
Owner/Operator Address:	30-30 THOMSON AVE
Owner/Operator City,State,Zip:	LONG ISLAND CITY, NY 11101
Owner/Operator Telephone:	718-472-8501
Owner/Operator Telephone Ext:	Not reported
Owner/Operator Fax:	Not reported
Owner/Operator Email:	Not reported

Owner/Operator Indicator:	Owner
Owner/Operator Name:	NYC DEPT OF ED
Legal Status:	Municipal
Date Became Current:	1952-01-01 00:00:00.
Date Ended Current:	Not reported
Owner/Operator Address:	44-36 VERNON BLVD
Owner/Operator City,State,Zip:	LONG ISLAND CITY, NY 11101
Owner/Operator Telephone:	Not reported
Owner/Operator Telephone Ext:	Not reported
Owner/Operator Fax:	Not reported
Owner/Operator Email:	Not reported

Historic Generators:

Receive Date:	2012-02-17 00:00:00.0
Handler Name:	PUBLIC SCHOOL 273K
Federal Waste Generator Description:	Large Quantity Generator
State District Owner:	NY
Large Quantity Handler of Universal Waste:	No
Recognized Trader Importer:	No
Recognized Trader Exporter:	No
Spent Lead Acid Battery Importer:	No
Spent Lead Acid Battery Exporter:	No
Current Record:	Yes
Non Storage Recycler Activity:	Not reported
Electronic Manifest Broker:	Not reported

Receive Date:	2011-06-24 00:00:00.0
Handler Name:	NYC DEPT OF ED - PUBLIC SCHOOL 273K
Federal Waste Generator Description:	Small Quantity Generator
State District Owner:	NY
Large Quantity Handler of Universal Waste:	No
Recognized Trader Importer:	No
Recognized Trader Exporter:	No
Spent Lead Acid Battery Importer:	No

DRAFT

PUBLIC SCHOOL 273K (Continued) **1014919504**

Spent Lead Acid Battery Exporter: No
Current Record: No
Non Storage Recycler Activity: Not reported
Electronic Manifest Broker: Not reported

List of NAICS Codes and Descriptions:
NAICS Code: 61111
NAICS Description: ELEMENTARY AND SECONDARY SCHOOLS

Facility Has Received Notices of Violations:
Violations: No Violations Found

Evaluation Action Summary:
Evaluations: No Evaluations Found

NY MANIFEST:
Name: NYC DEPT OF ED - PUBLIC SCHOOL 273K
Address: 923 JEROME ST
City,State,Zip: BROOKLYN, NY 11207
Country: USA
EPA ID: NYR000182923
Facility Status: Not reported
Location Address 1: 923 JEROME STREET
Code: BP
Location Address 2: Not reported
Total Tanks: Not reported
Location City: BROOKLYN
Location State: NY
Location Zip: 11207
Location Zip 4: Not reported

NY MANIFEST:
EPAID: NYR000182923
Mailing Name: NYC DEPT OF ED - PUBLIC SCHOOL 273K
Mailing Contact: MICHAEL KAMMAS
Mailing Address 1: 30-30 THOMPSON AVE
Mailing Address 2: Not reported
Mailing City: LONG ISLAND CITY
Mailing State: NY
Mailing Zip: 11101
Mailing Zip 4: Not reported
Mailing Country: USA
Mailing Phone: 7184728501

NY MANIFEST:
Document ID: Not reported
Manifest Status: Not reported
seq: Not reported
Year: Not reported
Trans1 State ID: NJ0000027193
Trans2 State ID: Not reported
Generator Ship Date: 12/27/2011
Trans1 Recv Date: 12/27/2011
Trans2 Recv Date: Not reported

DRAFT

PUBLIC SCHOOL 273K (Continued) **1014919504**

TSD Site Recv Date:	01/03/2012
Part A Recv Date:	Not reported
Part B Recv Date:	Not reported
Generator EPA ID:	NYR000182923
Trans1 EPA ID:	Not reported
Trans2 EPA ID:	Not reported
TSDF ID 1:	NJD002200046
TSDF ID 2:	Not reported
Manifest Tracking Number:	003636343JJK
Import Indicator:	N
Export Indicator:	N
Discr Quantity Indicator:	N
Discr Type Indicator:	N
Discr Residue Indicator:	N
Discr Partial Reject Indicator:	N
Discr Full Reject Indicator:	N
Manifest Ref Number:	Not reported
Alt Facility RCRA ID:	Not reported
Alt Facility Sign Date:	Not reported
MGMT Method Type Code:	H141
Waste Code:	Not reported
Waste Code:	Not reported
Waste Code:	Not reported
Waste Code:	Not reported
Waste Code:	Not reported
Waste Code:	Not reported
Quantity:	2500
Units:	K - Kilograms (2.2 pounds)
Number of Containers:	1
Container Type:	CM - Metal boxes, cases, roll-offs
Handling Method:	T Chemical, physical, or biological treatment.
Specific Gravity:	1
Waste Code:	B007
Waste Code 1_2:	Not reported
Waste Code 1_3:	Not reported
Waste Code 1_4:	Not reported
Waste Code 1_5:	Not reported
Waste Code 1_6:	Not reported

DRAFT

X142 **MEADOW WOOD AT GATEWAY CONDO** **NY AST** **U004076941**
SSE **12435 FLATLANDS AVE** **N/A**
1/8-1/4 **BROOKLYN, NY 11208**
0.217 mi.
1144 ft. **Site 1 of 7 in cluster X**

Relative:
Higher

Actual:
13 ft.

AST:

Name:	MEADOW WOOD AT GATEWAY CONDO
Address:	12435 FLATLANDS AVE
City,State,Zip:	BROOKLYN, NY 11208
Region:	STATE
DEC Region:	2
Site Status:	Active
Facility Id:	2-252646
Program Type:	PBS
UTM X:	595049.55239
UTM Y:	4501353.50624
Expiration Date:	07/09/2024

MEADOW WOOD AT GATEWAY CONDO (Continued) **U004076941**

Site Type: Apartment Building/Office Building

Affiliation Records:

Site Id: 10190
Affiliation Type: Mail Contact
Company Name: DOUGLAS ELLIMAN PROPERTY MANAGEMENT
Contact Type: Not reported
Contact Name: PATRICIA PETTWAY-BROWN
Address1: 675 THIRD AVE, 6TH FLOOR
Address2: Not reported
City: NEW YORK
State: NY
Zip Code: 10017
Country Code: 001
Phone: (212) 350-2846
EMail: PATRICIA.PETTWAY-BROWN@ELLIMANPM.COM
Fax Number: Not reported
Modified By: JSMACRI
Date Last Modified: 2019-05-17

Site Id: 10190
Affiliation Type: Emergency Contact
Company Name: MEADOW WOOD AT GATEWAY CONDO
Contact Type: Not reported
Contact Name: ANGEL RODRIGUEZ
Address1: Not reported
Address2: Not reported
City: Not reported
State: NN
Zip Code: Not reported
Country Code: 999
Phone: (718) 649-9400
EMail: Not reported
Fax Number: Not reported
Modified By: MRBARROW
Date Last Modified: 2017-11-27

Site Id: 10190
Affiliation Type: Facility Operator
Company Name: MEADOW WOOD AT GATEWAY CONDO
Contact Type: Not reported
Contact Name: ALFREDO PEREZ
Address1: Not reported
Address2: Not reported
City: Not reported
State: NN
Zip Code: Not reported
Country Code: 001
Phone: (718) 649-9400
EMail: Not reported
Fax Number: Not reported
Modified By: MRBARROW
Date Last Modified: 2017-11-27

Site Id: 10190
Affiliation Type: Facility Owner
Company Name: MEADOW WOOD AT GATEWAY CONDO
Contact Type: COMPLIANCE MANAGER

DRAFT

MEADOW WOOD AT GATEWAY CONDO (Continued) **U004076941**

Contact Name:	PATRICIA PETTWAY-BROWN
Address1:	675 THIRD AVE, 6TH FLOOR
Address2:	Not reported
City:	NEW YORK
State:	NY
Zip Code:	10017
Country Code:	001
Phone:	(212) 370-9200
EMail:	Not reported
Fax Number:	Not reported
Modified By:	MRBARROW
Date Last Modified:	2017-11-27

Tank Info:

Tank Number:	004
Tank Id:	14157
Material Code:	0003
Common Name of Substance:	#6 Fuel Oil (On-Site Consumption)

Equipment Records:

	C00 - Pipe Location - No Piping
	F00 - Pipe External Protection - None
	B00 - Tank External Protection - None
	J02 - Dispenser - Suction Dispenser
	I04 - Overfill - Product Level Gauge (A/G)
	G02 - Tank Secondary Containment - Vault (w/access)
	K00 - Spill Prevention - None
	D01 - Pipe Type - Steel/Carbon Steel/Iron
	A00 - Tank Internal Protection - None
	L09 - Piping Leak Detection - Exempt Suction Piping
	E00 - Piping Secondary Containment - None
	H00 - Tank Leak Detection - None
Tank Location:	Aboveground in subterranean vault with access for inspections.....
	Tank in subterranean vault but accessible for inspection.
Tank Type:	Steel/Carbon Steel/Iron
Tank Status:	In Service
Pipe Model:	Not reported
Install Date:	01/02/1962
Capacity Gallons:	7500
Tightness Test Method:	-
Date Test:	Not reported
Next Test Date:	Not reported
Date Tank Closed:	Not reported
Register:	True
Modified By:	JSMACRI
Last Modified:	05/17/2019
Material Name:	#2 fuel oil (on-site consumption)

DRAFT

X143 **GATEWAY ESTATES PHASE I REDEVELOPMENT** **RCRA-VSQG** **1010327917**
SSE **FLATLANDS AVE & ELTON ST** **NY MANIFEST** **NYR000140624**
1/8-1/4 **BROOKLYN, NY 11201**
0.224 mi.
1183 ft. **Site 2 of 7 in cluster X**

Relative: **Higher**

Actual: **15 ft.**

RCRA-VSQG:

Date Form Received by Agency:	2007-01-01 00:00:00.0
Handler Name:	GATEWAY ESTATES PHASE I REDEVELOPMENT
Handler Address:	FLATLANDS AVE & ELTON ST
Handler City,State,Zip:	BROOKLYN, NY 11201
EPA ID:	NYR000140624
Contact Name:	BRIAN T PENDERGAST
Contact Address:	CARLETON AVE SUITE 7
Contact City,State,Zip:	CENTRAL ISLIP, NY 11722
Contact Telephone:	631-234-7971
Contact Fax:	Not reported
Contact Email:	PENDYENVENG@OPTONLINE.NET
Contact Title:	Not reported
EPA Region:	02
Land Type:	Private
Federal Waste Generator Description:	Conditionally Exempt Small Quantity Generator
Non-Notifier:	Not reported
Biennial Report Cycle:	Not reported
Accessibility:	Not reported
Active Site Indicator:	Handler Activities
State District Owner:	NY
State District:	NYSDEC R2
Mailing Address:	CARLETON AVE SUITE 7
Mailing City,State,Zip:	CENTRAL ISLIP, NY 11722
Owner Name:	HOUSING DEVELOPMENT FUND CO
Owner Type:	Private
Operator Name:	NEHEMIAH HOUSING DEVELOPMENT FUND CO
Operator Type:	Private
Short-Term Generator Activity:	No
Importer Activity:	No
Mixed Waste Generator:	No
Transporter Activity:	No
Transfer Facility Activity:	No
Recycler Activity with Storage:	No
Small Quantity On-Site Burner Exemption:	No
Smelting Melting and Refining Furnace Exemption:	No
Underground Injection Control:	No
Off-Site Waste Receipt:	No
Universal Waste Indicator:	No
Universal Waste Destination Facility:	No
Federal Universal Waste:	No
Active Site Fed-Reg Treatment Storage and Disposal Facility:	Not reported
Active Site Converter Treatment storage and Disposal Facility:	Not reported
Active Site State-Reg Treatment Storage and Disposal Facility:	Not reported
Active Site State-Reg Handler:	---
Federal Facility Indicator:	Not reported
Hazardous Secondary Material Indicator:	NN
Sub-Part K Indicator:	Not reported
Commercial TSD Indicator:	No
Treatment Storage and Disposal Type:	Not reported
2018 GPRA Permit Baseline:	Not on the Baseline
2018 GPRA Renewals Baseline:	Not on the Baseline
Permit Renewals Workload Universe:	Not reported

DRAFT

GATEWAY ESTATES PHASE I REDEVELOPMENT (Continued) **1010327917**

Permit Workload Universe:	Not reported
Permit Progress Universe:	Not reported
Post-Closure Workload Universe:	Not reported
Closure Workload Universe:	Not reported
202 GPRA Corrective Action Baseline:	No
Corrective Action Workload Universe:	No
Subject to Corrective Action Universe:	No
Non-TSDFs Where RCRA CA has Been Imposed Universe:	No
TSDFs Potentially Subject to CA Under 3004 (u)/(v) Universe:	No
TSDFs Only Subject to CA under Discretionary Auth Universe:	No
Corrective Action Priority Ranking:	No NCAPS ranking
Environmental Control Indicator:	No
Institutional Control Indicator:	No
Human Exposure Controls Indicator:	N/A
Groundwater Controls Indicator:	N/A
Operating TSDF Universe:	Not reported
Full Enforcement Universe:	Not reported
Significant Non-Complier Universe:	No
Unaddressed Significant Non-Complier Universe:	No
Addressed Significant Non-Complier Universe:	No
Significant Non-Complier With a Compliance Schedule Universe:	No
Financial Assurance Required:	Not reported
Handler Date of Last Change:	2015-04-14 00:00:00.0
Recognized Trader-Importer:	No
Recognized Trader-Exporter:	No
Importer of Spent Lead Acid Batteries:	No
Exporter of Spent Lead Acid Batteries:	No
Recycler Activity Without Storage:	Not reported
Manifest Broker:	Not reported
Sub-Part P Indicator:	No

Hazardous Waste Summary:

Waste Code:	D008
Waste Description:	LEAD

Handler - Owner Operator:

Owner/Operator Indicator:	Operator
Owner/Operator Name:	NEHEMIAH HOUSING DEVELOPMENT FUND CO
Legal Status:	Private
Date Became Current:	2006-06-08 00:00:00.
Date Ended Current:	Not reported
Owner/Operator Address:	Not reported
Owner/Operator City,State,Zip:	Not reported
Owner/Operator Telephone:	Not reported
Owner/Operator Telephone Ext:	Not reported
Owner/Operator Fax:	Not reported
Owner/Operator Email:	Not reported

Owner/Operator Indicator:	Owner
Owner/Operator Name:	HOUSING DEVELOPMENT FUND CO
Legal Status:	Private
Date Became Current:	2006-06-08 00:00:00.
Date Ended Current:	Not reported
Owner/Operator Address:	463 HINSDALE ST
Owner/Operator City,State,Zip:	BROOKLYN, NY 11207

DRAFT

GATEWAY ESTATES PHASE I REDEVELOPMENT (Continued) **1010327917**

Owner/Operator Telephone: Not reported
Owner/Operator Telephone Ext: Not reported
Owner/Operator Fax: Not reported
Owner/Operator Email: Not reported

Owner/Operator Indicator: Operator
Owner/Operator Name: NEHEMIAH HOUSING DEVELOPMENT FUND CO
Legal Status: Private
Date Became Current: 2006-06-08 00:00:00.
Date Ended Current: Not reported
Owner/Operator Address: Not reported
Owner/Operator City,State,Zip: Not reported
Owner/Operator Telephone: Not reported
Owner/Operator Telephone Ext: Not reported
Owner/Operator Fax: Not reported
Owner/Operator Email: Not reported

Owner/Operator Indicator: Owner
Owner/Operator Name: HOUSING DEVELOPMENT FUND CO
Legal Status: Private
Date Became Current: 2006-06-08 00:00:00.
Date Ended Current: Not reported
Owner/Operator Address: 463 HINSDALE ST
Owner/Operator City,State,Zip: BROOKLYN, NY 11207
Owner/Operator Telephone: Not reported
Owner/Operator Telephone Ext: Not reported
Owner/Operator Fax: Not reported
Owner/Operator Email: Not reported

Historic Generators:
Receive Date: 2006-07-16 00:00:00.0
Handler Name: GATEWAY ESTATES PHASE I REDEVELOPMENT
Federal Waste Generator Description: Small Quantity Generator
State District Owner: NY
Large Quantity Handler of Universal Waste: No
Recognized Trader Importer: No
Recognized Trader Exporter: No
Spent Lead Acid Battery Importer: No
Spent Lead Acid Battery Exporter: No
Current Record: No
Non Storage Recycler Activity: Not reported
Electronic Manifest Broker: Not reported

Receive Date: 2007-01-01 00:00:00.0
Handler Name: GATEWAY ESTATES PHASE I REDEVELOPMENT
Federal Waste Generator Description: Conditionally Exempt Small Quantity Generator
State District Owner: NY
Large Quantity Handler of Universal Waste: No
Recognized Trader Importer: No
Recognized Trader Exporter: No
Spent Lead Acid Battery Importer: No
Spent Lead Acid Battery Exporter: No
Current Record: Yes
Non Storage Recycler Activity: Not reported
Electronic Manifest Broker: Not reported

Receive Date: 2006-07-17 00:00:00.0

DRAFT

GATEWAY ESTATES PHASE I REDEVELOPMENT (Continued) **1010327917**

Handler Name: GATEWAY ESTATES PHASE I REDEVELOPMENT
Federal Waste Generator Description: Small Quantity Generator
State District Owner: NY
Large Quantity Handler of Universal Waste: No
Recognized Trader Importer: No
Recognized Trader Exporter: No
Spent Lead Acid Battery Importer: No
Spent Lead Acid Battery Exporter: No
Current Record: No
Non Storage Recycler Activity: Not reported
Electronic Manifest Broker: Not reported

List of NAICS Codes and Descriptions:
NAICS Codes: No NAICS Codes Found

Facility Has Received Notices of Violation:
Found Violation: No
Agency Which Determined Violation: Not reported
Violation Short Description: Not reported
Date Violation was Determined: Not reported
Actual Return to Compliance Date: Not reported
Return to Compliance Qualifier: Not reported
Violation Responsible Agency: Not reported
Scheduled Compliance Date: Not reported
Enforcement Identifier: Not reported
Date of Enforcement Action: Not reported
Enforcement Responsible Agency: Not reported
Enforcement Docket Number: Not reported
Enforcement Attorney: Not reported
Corrective Action Component: Not reported
Appeal Initiated Date: Not reported
Appeal Resolution Date: Not reported
Disposition Status Date: Not reported
Disposition Status: Not reported
Disposition Status Description: Not reported
Consent/Final Order Sequence Number: Not reported
Consent/Final Order Respondent Name: Not reported
Consent/Final Order Lead Agency: Not reported
Enforcement Type: Not reported
Enforcement Responsible Person: Not reported
Enforcement Responsible Sub-Organization: Not reported
SEP Sequence Number: Not reported
SEP Expenditure Amount: Not reported
SEP Scheduled Completion Date: Not reported
SEP Actual Date: Not reported
SEP Defaulted Date: Not reported
SEP Type: Not reported
SEP Type Description: Not reported
Proposed Amount: Not reported
Final Monetary Amount: Not reported
Paid Amount: Not reported
Final Count: Not reported
Final Amount: Not reported

Evaluation Action Summary:
Evaluation Date: 2009-06-23 00:00:00.0

DRAFT

GATEWAY ESTATES PHASE I REDEVELOPMENT (Continued) **1010327917**

Evaluation Responsible Agency:	State
Found Violation:	No
Evaluation Type Description:	COMPLIANCE EVALUATION INSPECTION ON-SITE
Evaluation Responsible Person Identifier:	NYACY
Evaluation Responsible Sub-Organization:	R2
Actual Return to Compliance Date:	Not reported
Scheduled Compliance Date:	Not reported
Date of Request:	Not reported
Date Response Received:	Not reported
Request Agency:	Not reported
Former Citation:	Not reported

NY MANIFEST:

Name:	NEHENIAH HOUSING DEVELOPMENT FUND
Address:	FLATLANDS AVE & ELTON ST
City,State,Zip:	BROOKLYN, NY 11201
Country:	USA
EPA ID:	NYR000140624
Facility Status:	Not reported
Location Address 1:	ERSKINE ST & SCHROEDERS AVE
Code:	BP
Location Address 2:	Not reported
Total Tanks:	Not reported
Location City:	BROOKLYN
Location State:	NY
Location Zip:	11239
Location Zip 4:	Not reported

NY MANIFEST:

EPAID:	NYR000140624
Mailing Name:	NEHENIAH HOUSING DEVELOPMENT FUND
Mailing Contact:	BRIAN PENDERGAST
Mailing Address 1:	463 HINSDALE ST
Mailing Address 2:	Not reported
Mailing City:	BROOKLYN
Mailing State:	NY
Mailing Zip:	11207
Mailing Zip 4:	Not reported
Mailing Country:	USA
Mailing Phone:	6312347971

NY MANIFEST:

Document ID:	Not reported
Manifest Status:	Not reported
seq:	Not reported
Year:	Not reported
Trans1 State ID:	NJR000029967
Trans2 State ID:	Not reported
Generator Ship Date:	08/21/2006
Trans1 Recv Date:	08/21/2006
Trans2 Recv Date:	Not reported
TSD Site Recv Date:	08/21/2006
Part A Recv Date:	Not reported
Part B Recv Date:	Not reported
Generator EPA ID:	NYR000140624
Trans1 EPA ID:	Not reported

DRAFT

GATEWAY ESTATES PHASE I REDEVELOPMENT (Continued) **1010327917**

Trans2 EPA ID:	Not reported
TSDF ID 1:	NJD991291105
TSDF ID 2:	Not reported
Manifest Tracking Number:	NJA5314879
Import Indicator:	N
Export Indicator:	N
Discr Quantity Indicator:	N
Discr Type Indicator:	N
Discr Residue Indicator:	N
Discr Partial Reject Indicator:	N
Discr Full Reject Indicator:	N
Manifest Ref Number:	Not reported
Alt Facility RCRA ID:	Not reported
Alt Facility Sign Date:	Not reported
MGMT Method Type Code:	Not reported
Waste Code:	Not reported
Waste Code:	Not reported
Waste Code:	Not reported
Waste Code:	Not reported
Waste Code:	Not reported
Waste Code:	Not reported
Quantity:	20
Units:	Y - Cubic yards* (.85 tons)
Number of Containers:	1
Container Type:	DT - Dump trucks
Handling Method:	T Chemical, physical, or biological treatment.
Specific Gravity:	1
Waste Code:	D008
Waste Code 1_2:	Not reported
Waste Code 1_3:	Not reported
Waste Code 1_4:	Not reported
Waste Code 1_5:	Not reported
Waste Code 1_6:	Not reported

X144 **NEHEMIAH HOUSING DEV FUND CO** **NJ MANIFEST** **S108270246**
SSE **FLATLANDS AVE & ELTON** **N/A**
1/8-1/4 **BROOKLYN, NY 11207**
0.224 mi.
1183 ft. **Site 3 of 7 in cluster X**

Relative: NJ MANIFEST:
Higher

Actual:
15 ft.

EPA Id:	NYR000140624
Mail Address:	463 HINSDALE AVE
Mail City/State/Zip:	BROOKLYN 11207
Facility Phone:	6312347971
Emergency Phone:	Not reported
Contact:	BRIAN PENDERGAST
Comments:	Not reported
SIC Code:	Not reported
County:	00
Municipal:	00
Previous EPA Id:	Not reported
Gen Flag:	X
Trans Flag:	Not reported
TSDF Flag:	Not reported
Name Change:	Not reported
Date Change:	Not reported

DRAFT

NEHEMIAH HOUSING DEV FUND CO (Continued) **S108270246**

Manifest:

Manifest Number:	004257634JJK
EPA ID:	NYR000140624
Date Shipped:	06/19/2008
TSDF EPA ID:	NJD991291105
Transporter EPA ID:	NJR000029967
Transporter 2 EPA ID:	Not reported
Transporter 3 EPA ID:	Not reported
Transporter 4 EPA ID:	Not reported
Transporter 5 EPA ID:	Not reported
Transporter 6 EPA ID:	Not reported
Transporter 7 EPA ID:	Not reported
Transporter 8 EPA ID:	Not reported
Transporter 9 EPA ID:	Not reported
Transporter 10 EPA ID:	Not reported
Date Trans1 Transported Waste:	06/19/2008
Date Trans2 Transported Waste:	Not reported
Date Trans3 Transported Waste:	Not reported
Date Trans4 Transported Waste:	Not reported
Date Trans5 Transported Waste:	Not reported
Date Trans6 Transported Waste:	Not reported
Date Trans7 Transported Waste:	Not reported
Date Trans8 Transported Waste:	Not reported
Date Trans9 Transported Waste:	Not reported
Date Trans10 Transported Waste:	Not reported
Date TSDF Received Waste:	06/19/2008
TSDF EPA Facility Name:	Not reported
QTY Units:	Not reported
Transporter SEQ ID:	Not reported
Transporter-1 Date:	Not reported
Waste SEQ ID:	Not reported
Waste Type Code 2:	Not reported
Waste Type Code 3:	Not reported
Waste Type Code 4:	Not reported
Waste Type Code 5:	Not reported
Waste Type Code 6:	Not reported
Date Accepted:	Not reported
Manifest Discrepancy Type:	Not reported
Data Entry Number:	Not reported
Was Load Rejected:	BROOKLYN 11207
Reason Load Was Rejected:	Not reported

Waste:

Manifest Year:	Not reported
Waste Code:	D008
Hand Code:	H141
Quantity:	52760 P

Manifest Number:	NJA5314889
EPA ID:	NYR000140624
Date Shipped:	08/21/2006
TSDF EPA ID:	NJD991291105
Transporter EPA ID:	NJR000029967
Transporter 2 EPA ID:	Not reported
Transporter 3 EPA ID:	Not reported
Transporter 4 EPA ID:	Not reported

DRAFT

NEHEMIAH HOUSING DEV FUND CO (Continued) **S108270246**

Transporter 5 EPA ID:	Not reported
Transporter 6 EPA ID:	Not reported
Transporter 7 EPA ID:	Not reported
Transporter 8 EPA ID:	Not reported
Transporter 9 EPA ID:	Not reported
Transporter 10 EPA ID:	Not reported
Date Trans1 Transported Waste:	08/21/2006
Date Trans2 Transported Waste:	Not reported
Date Trans3 Transported Waste:	Not reported
Date Trans4 Transported Waste:	Not reported
Date Trans5 Transported Waste:	Not reported
Date Trans6 Transported Waste:	Not reported
Date Trans7 Transported Waste:	Not reported
Date Trans8 Transported Waste:	Not reported
Date Trans9 Transported Waste:	Not reported
Date Trans10 Transported Waste:	Not reported
Date TSDF Received Waste:	08/21/2006
TSDF EPA Facility Name:	Not reported
QTY Units:	Not reported
Transporter SEQ ID:	Not reported
Transporter-1 Date:	Not reported
Waste SEQ ID:	Not reported
Waste Type Code 2:	Not reported
Waste Type Code 3:	Not reported
Waste Type Code 4:	Not reported
Waste Type Code 5:	Not reported
Waste Type Code 6:	Not reported
Date Accepted:	Not reported
Manifest Discrepancy Type:	Not reported
Data Entry Number:	10110621
Was Load Rejected:	BROOKLYN 11207
Reason Load Was Rejected:	Not reported

Manifest Number:	NJA5314879
EPA ID:	NYR000140624
Date Shipped:	08/21/2006
TSDF EPA ID:	NJD991291105
Transporter EPA ID:	NJR000029967
Transporter 2 EPA ID:	Not reported
Transporter 3 EPA ID:	Not reported
Transporter 4 EPA ID:	Not reported
Transporter 5 EPA ID:	Not reported
Transporter 6 EPA ID:	Not reported
Transporter 7 EPA ID:	Not reported
Transporter 8 EPA ID:	Not reported
Transporter 9 EPA ID:	Not reported
Transporter 10 EPA ID:	Not reported
Date Trans1 Transported Waste:	08/21/2006
Date Trans2 Transported Waste:	Not reported
Date Trans3 Transported Waste:	Not reported
Date Trans4 Transported Waste:	Not reported
Date Trans5 Transported Waste:	Not reported
Date Trans6 Transported Waste:	Not reported
Date Trans7 Transported Waste:	Not reported
Date Trans8 Transported Waste:	Not reported
Date Trans9 Transported Waste:	Not reported
Date Trans10 Transported Waste:	Not reported

DRAFT

NEHEMIAH HOUSING DEV FUND CO (Continued) **S108270246**

Date TSDF Received Waste:	08/21/2006
TSDF EPA Facility Name:	Not reported
QTY Units:	Not reported
Transporter SEQ ID:	Not reported
Transporter-1 Date:	Not reported
Waste SEQ ID:	Not reported
Waste Type Code 2:	Not reported
Waste Type Code 3:	Not reported
Waste Type Code 4:	Not reported
Waste Type Code 5:	Not reported
Waste Type Code 6:	Not reported
Date Accepted:	Not reported
Manifest Discrepancy Type:	Not reported
Data Entry Number:	10160621
Was Load Rejected:	BROOKLYN 11207
Reason Load Was Rejected:	Not reported

Manifest Number:	NJA5314877
EPA ID:	NYR000140624
Date Shipped:	08/21/2006
TSDF EPA ID:	NJD991291105
Transporter EPA ID:	NJR000029967
Transporter 2 EPA ID:	Not reported
Transporter 3 EPA ID:	Not reported
Transporter 4 EPA ID:	Not reported
Transporter 5 EPA ID:	Not reported
Transporter 6 EPA ID:	Not reported
Transporter 7 EPA ID:	Not reported
Transporter 8 EPA ID:	Not reported
Transporter 9 EPA ID:	Not reported
Transporter 10 EPA ID:	Not reported
Date Trans1 Transported Waste:	08/21/2006
Date Trans2 Transported Waste:	Not reported
Date Trans3 Transported Waste:	Not reported
Date Trans4 Transported Waste:	Not reported
Date Trans5 Transported Waste:	Not reported
Date Trans6 Transported Waste:	Not reported
Date Trans7 Transported Waste:	Not reported
Date Trans8 Transported Waste:	Not reported
Date Trans9 Transported Waste:	Not reported
Date Trans10 Transported Waste:	Not reported
Date TSDF Received Waste:	08/21/2006
TSDF EPA Facility Name:	Not reported
QTY Units:	Not reported
Transporter SEQ ID:	Not reported
Transporter-1 Date:	Not reported
Waste SEQ ID:	Not reported
Waste Type Code 2:	Not reported
Waste Type Code 3:	Not reported
Waste Type Code 4:	Not reported
Waste Type Code 5:	Not reported
Waste Type Code 6:	Not reported
Date Accepted:	Not reported
Manifest Discrepancy Type:	Not reported
Data Entry Number:	10160621
Was Load Rejected:	BROOKLYN 11207
Reason Load Was Rejected:	Not reported

DRAFT

NEHEMIAH HOUSING DEV FUND CO (Continued) **S108270246**

Manifest Number:	004257633JJK
EPA ID:	NYR000140624
Date Shipped:	06/19/2008
TSDF EPA ID:	NJD991291105
Transporter EPA ID:	NJR000029967
Transporter 2 EPA ID:	Not reported
Transporter 3 EPA ID:	Not reported
Transporter 4 EPA ID:	Not reported
Transporter 5 EPA ID:	Not reported
Transporter 6 EPA ID:	Not reported
Transporter 7 EPA ID:	Not reported
Transporter 8 EPA ID:	Not reported
Transporter 9 EPA ID:	Not reported
Transporter 10 EPA ID:	Not reported
Date Trans1 Transported Waste:	06/19/2008
Date Trans2 Transported Waste:	Not reported
Date Trans3 Transported Waste:	Not reported
Date Trans4 Transported Waste:	Not reported
Date Trans5 Transported Waste:	Not reported
Date Trans6 Transported Waste:	Not reported
Date Trans7 Transported Waste:	Not reported
Date Trans8 Transported Waste:	Not reported
Date Trans9 Transported Waste:	Not reported
Date Trans10 Transported Waste:	Not reported
Date TSDF Received Waste:	06/19/2008
TSDF EPA Facility Name:	Not reported
QTY Units:	Not reported
Transporter SEQ ID:	Not reported
Transporter-1 Date:	Not reported
Waste SEQ ID:	Not reported
Waste Type Code 2:	Not reported
Waste Type Code 3:	Not reported
Waste Type Code 4:	Not reported
Waste Type Code 5:	Not reported
Waste Type Code 6:	Not reported
Date Accepted:	Not reported
Manifest Discrepancy Type:	Not reported
Data Entry Number:	Not reported
Was Load Rejected:	BROOKLYN 11207
Reason Load Was Rejected:	Not reported

Waste:

Manifest Year:	Not reported
Waste Code:	D008
Hand Code:	H141
Quantity:	53500 P

Manifest Number:	008971921JJK
EPA ID:	NYR000140624
Date Shipped:	6/14/2012
TSDF EPA ID:	NJD991291105
Transporter EPA ID:	NJR000029967
Transporter 2 EPA ID:	Not reported
Transporter 3 EPA ID:	Not reported
Transporter 4 EPA ID:	Not reported
Transporter 5 EPA ID:	Not reported
Transporter 6 EPA ID:	Not reported

DRAFT

NEHEMIAH HOUSING DEV FUND CO (Continued) **S108270246**

Transporter 7 EPA ID:	Not reported
Transporter 8 EPA ID:	Not reported
Transporter 9 EPA ID:	Not reported
Transporter 10 EPA ID:	Not reported
Date Trans1 Transported Waste:	Not reported
Date Trans2 Transported Waste:	Not reported
Date Trans3 Transported Waste:	Not reported
Date Trans4 Transported Waste:	Not reported
Date Trans5 Transported Waste:	Not reported
Date Trans6 Transported Waste:	Not reported
Date Trans7 Transported Waste:	Not reported
Date Trans8 Transported Waste:	Not reported
Date Trans9 Transported Waste:	Not reported
Date Trans10 Transported Waste:	Not reported
Date TSDF Received Waste:	Not reported
TSDF EPA Facility Name:	Not reported
QTY Units:	Not reported
Transporter SEQ ID:	Not reported
Transporter-1 Date:	Not reported
Waste SEQ ID:	Not reported
Waste Type Code 2:	Not reported
Waste Type Code 3:	Not reported
Waste Type Code 4:	Not reported
Waste Type Code 5:	Not reported
Waste Type Code 6:	Not reported
Date Accepted:	Not reported
Manifest Discrepancy Type:	Not reported
Data Entry Number:	Not reported
Was Load Rejected:	BROOKLYN 11207
Reason Load Was Rejected:	Not reported

Waste:

Manifest Year:	Not reported
Waste Code:	D008
Hand Code:	Not reported
Quantity:	18.00 Cubic Yards

Manifest Number:	004257635JJK
EPA ID:	NYR000140624
Date Shipped:	06/19/2008
TSDF EPA ID:	NJD991291105
Transporter EPA ID:	NJR000029967
Transporter 2 EPA ID:	Not reported
Transporter 3 EPA ID:	Not reported
Transporter 4 EPA ID:	Not reported
Transporter 5 EPA ID:	Not reported
Transporter 6 EPA ID:	Not reported
Transporter 7 EPA ID:	Not reported
Transporter 8 EPA ID:	Not reported
Transporter 9 EPA ID:	Not reported
Transporter 10 EPA ID:	Not reported
Date Trans1 Transported Waste:	06/19/2008
Date Trans2 Transported Waste:	Not reported
Date Trans3 Transported Waste:	Not reported
Date Trans4 Transported Waste:	Not reported
Date Trans5 Transported Waste:	Not reported
Date Trans6 Transported Waste:	Not reported

DRAFT

NEHEMIAH HOUSING DEV FUND CO (Continued) **S108270246**

Date Trans7 Transported Waste:	Not reported
Date Trans8 Transported Waste:	Not reported
Date Trans9 Transported Waste:	Not reported
Date Trans10 Transported Waste:	Not reported
Date TSDF Received Waste:	06/19/2008
TSDF EPA Facility Name:	Not reported
QTY Units:	Not reported
Transporter SEQ ID:	Not reported
Transporter-1 Date:	Not reported
Waste SEQ ID:	Not reported
Waste Type Code 2:	Not reported
Waste Type Code 3:	Not reported
Waste Type Code 4:	Not reported
Waste Type Code 5:	Not reported
Waste Type Code 6:	Not reported
Date Accepted:	Not reported
Manifest Discrepancy Type:	Not reported
Data Entry Number:	Not reported
Was Load Rejected:	BROOKLYN 11207
Reason Load Was Rejected:	Not reported

Waste:

Manifest Year:	Not reported
Waste Code:	D008
Hand Code:	H111
Quantity:	49780 P

Manifest Number:	NJA5314876
EPA ID:	NYR000140624
Date Shipped:	08/21/2006
TSDF EPA ID:	NJD991291105
Transporter EPA ID:	NJR000029967
Transporter 2 EPA ID:	Not reported
Transporter 3 EPA ID:	Not reported
Transporter 4 EPA ID:	Not reported
Transporter 5 EPA ID:	Not reported
Transporter 6 EPA ID:	Not reported
Transporter 7 EPA ID:	Not reported
Transporter 8 EPA ID:	Not reported
Transporter 9 EPA ID:	Not reported
Transporter 10 EPA ID:	Not reported
Date Trans1 Transported Waste:	08/21/2006
Date Trans2 Transported Waste:	Not reported
Date Trans3 Transported Waste:	Not reported
Date Trans4 Transported Waste:	Not reported
Date Trans5 Transported Waste:	Not reported
Date Trans6 Transported Waste:	Not reported
Date Trans7 Transported Waste:	Not reported
Date Trans8 Transported Waste:	Not reported
Date Trans9 Transported Waste:	Not reported
Date Trans10 Transported Waste:	Not reported
Date TSDF Received Waste:	08/21/2006
TSDF EPA Facility Name:	Not reported
QTY Units:	Not reported
Transporter SEQ ID:	Not reported
Transporter-1 Date:	Not reported
Waste SEQ ID:	Not reported

DRAFT

NEHEMIAH HOUSING DEV FUND CO (Continued) **S108270246**

Waste Type Code 2:	Not reported
Waste Type Code 3:	Not reported
Waste Type Code 4:	Not reported
Waste Type Code 5:	Not reported
Waste Type Code 6:	Not reported
Date Accepted:	Not reported
Manifest Discrepancy Type:	Not reported
Data Entry Number:	10160621
Was Load Rejected:	BROOKLYN 11207
Reason Load Was Rejected:	Not reported

Manifest Number:	NJA5314878
EPA ID:	NYR000140624
Date Shipped:	08/21/2006
TSDF EPA ID:	NJD991291105
Transporter EPA ID:	NJR000029967
Transporter 2 EPA ID:	Not reported
Transporter 3 EPA ID:	Not reported
Transporter 4 EPA ID:	Not reported
Transporter 5 EPA ID:	Not reported
Transporter 6 EPA ID:	Not reported
Transporter 7 EPA ID:	Not reported
Transporter 8 EPA ID:	Not reported
Transporter 9 EPA ID:	Not reported
Transporter 10 EPA ID:	Not reported
Date Trans1 Transported Waste:	08/21/2006
Date Trans2 Transported Waste:	Not reported
Date Trans3 Transported Waste:	Not reported
Date Trans4 Transported Waste:	Not reported
Date Trans5 Transported Waste:	Not reported
Date Trans6 Transported Waste:	Not reported
Date Trans7 Transported Waste:	Not reported
Date Trans8 Transported Waste:	Not reported
Date Trans9 Transported Waste:	Not reported
Date Trans10 Transported Waste:	Not reported
Date TSDF Received Waste:	08/21/2006
TSDF EPA Facility Name:	Not reported
QTY Units:	Not reported
Transporter SEQ ID:	Not reported
Transporter-1 Date:	Not reported
Waste SEQ ID:	Not reported
Waste Type Code 2:	Not reported
Waste Type Code 3:	Not reported
Waste Type Code 4:	Not reported
Waste Type Code 5:	Not reported
Waste Type Code 6:	Not reported
Date Accepted:	Not reported
Manifest Discrepancy Type:	Not reported
Data Entry Number:	10160621
Was Load Rejected:	BROOKLYN 11207
Reason Load Was Rejected:	Not reported

Manifest Number:	NJA5314875
EPA ID:	NYR000140624
Date Shipped:	08/21/2006
TSDF EPA ID:	NJD991291105
Transporter EPA ID:	NJR000029967

DRAFT

NEHEMIAH HOUSING DEV FUND CO (Continued) **S108270246**

Transporter 2 EPA ID:	Not reported
Transporter 3 EPA ID:	Not reported
Transporter 4 EPA ID:	Not reported
Transporter 5 EPA ID:	Not reported
Transporter 6 EPA ID:	Not reported
Transporter 7 EPA ID:	Not reported
Transporter 8 EPA ID:	Not reported
Transporter 9 EPA ID:	Not reported
Transporter 10 EPA ID:	Not reported
Date Trans1 Transported Waste:	08/21/2006
Date Trans2 Transported Waste:	Not reported
Date Trans3 Transported Waste:	Not reported
Date Trans4 Transported Waste:	Not reported
Date Trans5 Transported Waste:	Not reported
Date Trans6 Transported Waste:	Not reported
Date Trans7 Transported Waste:	Not reported
Date Trans8 Transported Waste:	Not reported
Date Trans9 Transported Waste:	Not reported
Date Trans10 Transported Waste:	Not reported
Date TSDF Received Waste:	08/21/2006
TSDF EPA Facility Name:	Not reported
QTY Units:	Not reported
Transporter SEQ ID:	Not reported
Transporter-1 Date:	Not reported
Waste SEQ ID:	Not reported
Waste Type Code 2:	Not reported
Waste Type Code 3:	Not reported
Waste Type Code 4:	Not reported
Waste Type Code 5:	Not reported
Waste Type Code 6:	Not reported
Date Accepted:	Not reported
Manifest Discrepancy Type:	Not reported
Data Entry Number:	10160621
Was Load Rejected:	BROOKLYN 11207
Reason Load Was Rejected:	Not reported

DRAFT

X145 **MEADOW WOOD AT GATEWAY CONDOMINIUM** **NY AST** **A100293969**
South **12421 FLATLANDS AVENUE** **N/A**
1/8-1/4 **BROOKLYN, NY 11208**
0.224 mi.
1185 ft. **Site 4 of 7 in cluster X**

Relative: **Higher**
Actual: **12 ft.**

AST:

Name:	MEADOW WOOD AT GATEWAY CONDOMINIUM
Address:	12421 FLATLANDS AVENUE
City,State,Zip:	BROOKLYN, NY 11208
Region:	STATE
DEC Region:	2
Site Status:	Active
Facility Id:	2-608886
Program Type:	PBS
UTM X:	595005.55020
UTM Y:	4501346.66769
Expiration Date:	04/22/2023
Site Type:	Apartment Building/Office Building

MEADOW WOOD AT GATEWAY CONDOMINIUM (Continued) **A100293969**

Affiliation Records:

Site Id:	30734
Affiliation Type:	Facility Operator
Company Name:	FAIRFIELD TOWERS
Contact Type:	Not reported
Contact Name:	KEN GREEN
Address1:	Not reported
Address2:	Not reported
City:	Not reported
State:	NN
Zip Code:	Not reported
Country Code:	001
Phone:	(718) 649-9400
EMail:	Not reported
Fax Number:	Not reported
Modified By:	MSBAPTIS
Date Last Modified:	2013-04-05

Site Id:	30734
Affiliation Type:	Emergency Contact
Company Name:	MEADOW WOOD AT GATEWAY CONDOMINIUM
Contact Type:	Not reported
Contact Name:	KEN GREEN
Address1:	Not reported
Address2:	Not reported
City:	Not reported
State:	NN
Zip Code:	Not reported
Country Code:	999
Phone:	(718) 649-9400
EMail:	Not reported
Fax Number:	Not reported
Modified By:	MFLEONAR
Date Last Modified:	2018-03-13

Site Id:	30734
Affiliation Type:	Mail Contact
Company Name:	DOUGLAS ELLIMAN PROPERTY MGT.
Contact Type:	Not reported
Contact Name:	PATRICIA PETTWAY-BROWN
Address1:	675 THIRD AVENUE
Address2:	Not reported
City:	NEW YORK
State:	NY
Zip Code:	10017
Country Code:	001
Phone:	(212) 350-2846
EMail:	PATRICIA.PETTWAY-BROWN@ELLIMANPM.COM
Fax Number:	Not reported
Modified By:	MFLEONAR
Date Last Modified:	2018-03-13

Site Id:	30734
Affiliation Type:	Facility Owner
Company Name:	MEADOW WOOD AT GATEWAY CONDOMINIUM
Contact Type:	COMPLIANCE MANAGER
Contact Name:	PATRICIA PETTWAY-BROWN

DRAFT

MEADOW WOOD AT GATEWAY CONDOMINIUM (Continued) **A100293969**

Address1:	675 THIRD AVENUE
Address2:	Not reported
City:	NEW YORK
State:	NY
Zip Code:	10017
Country Code:	001
Phone:	(718) 649-9400
EMail:	Not reported
Fax Number:	Not reported
Modified By:	MFLEONAR
Date Last Modified:	2018-03-13

Tank Info:

Tank Number:	001
Tank Id:	65918
Material Code:	0001
Common Name of Substance:	#2 Fuel Oil (On-Site Consumption)

Equipment Records:

C01 - Pipe Location - Aboveground
J02 - Dispenser - Suction Dispenser
I00 - Overfill - None
G03 - Tank Secondary Containment - Vault (w/o access)
H00 - Tank Leak Detection - None
E04 - Piping Secondary Containment - Double walled UG
F00 - Pipe External Protection - None
B00 - Tank External Protection - None
K00 - Spill Prevention - None
D01 - Pipe Type - Steel/Carbon Steel/Iron
A00 - Tank Internal Protection - None
L02 - Piping Leak Detection - Interstitial - Manual Monitoring

Tank Location:	Aboveground - contact with soil.... Tank bottom rests on soil, allowing no visual inspection.
Tank Type:	Steel/Carbon Steel/Iron
Tank Status:	In Service
Pipe Model:	Not reported
Install Date:	01/02/1964
Capacity Gallons:	3500
Tightness Test Method:	-
Date Test:	Not reported
Next Test Date:	Not reported
Date Tank Closed:	Not reported
Register:	True
Modified By:	MFLEONAR
Last Modified:	03/13/2018
Material Name:	#2 fuel oil (on-site consumption)

DRAFT

X146 **CON EDISON** **NJ MANIFEST** **S120669927**
South **12421 FLATLANDS AVE** **N/A**
1/8-1/4 **BROOKLYN, NY 11208**
0.224 mi.
1185 ft. **Site 5 of 7 in cluster X**

Relative:
Higher

Actual:
12 ft.

NJ MANIFEST:

EPA Id:	NYP004761672
Mail Address:	IRVING PL 15TH FL NE
Mail City/State/Zip:	NEW YORK, NY 10003
Facility Phone:	Not reported
Emergency Phone:	Not reported
Contact:	THOMAS TEELING
Comments:	Not reported
SIC Code:	Not reported
County:	NY047
Municipal:	Not reported
Previous EPA Id:	Not reported
Gen Flag:	Not reported
Trans Flag:	Not reported
TSDF Flag:	Not reported
Name Change:	Not reported
Date Change:	Not reported

Manifest:

Manifest Number:	002619151GBF
EPA ID:	NYP004761672
Date Shipped:	4/1/2015
TSDF EPA ID:	NJD991291105
Transporter EPA ID:	NJD003812047
Transporter 2 EPA ID:	Not reported
Transporter 3 EPA ID:	Not reported
Transporter 4 EPA ID:	Not reported
Transporter 5 EPA ID:	Not reported
Transporter 6 EPA ID:	Not reported
Transporter 7 EPA ID:	Not reported
Transporter 8 EPA ID:	Not reported
Transporter 9 EPA ID:	Not reported
Transporter 10 EPA ID:	Not reported
Date Trans1 Transported Waste:	Not reported
Date Trans2 Transported Waste:	Not reported
Date Trans3 Transported Waste:	Not reported
Date Trans4 Transported Waste:	Not reported
Date Trans5 Transported Waste:	Not reported
Date Trans6 Transported Waste:	Not reported
Date Trans7 Transported Waste:	Not reported
Date Trans8 Transported Waste:	Not reported
Date Trans9 Transported Waste:	Not reported
Date Trans10 Transported Waste:	Not reported
Date TSDF Received Waste:	Not reported
TSDF EPA Facility Name:	Not reported
QTY Units:	Not reported
Transporter SEQ ID:	Not reported
Transporter-1 Date:	Not reported
Waste SEQ ID:	Not reported
Waste Type Code 2:	Not reported
Waste Type Code 3:	Not reported
Waste Type Code 4:	Not reported
Waste Type Code 5:	Not reported
Waste Type Code 6:	Not reported

DRAFT

CON EDISON (Continued) **S120669927**

Date Accepted:	Not reported
Manifest Discrepancy Type:	Not reported
Data Entry Number:	Not reported
Was Load Rejected:	NEW YORK, NY 10003
Reason Load Was Rejected:	Not reported

X147 **CON ED** **NY MANIFEST** **S118088590**
South **12421 FLATLANDS AVE** **N/A**
1/8-1/4 **BROOKLYN, NY 11208**
0.224 mi.
1185 ft. **Site 6 of 7 in cluster X**

Relative:
Higher

Actual:
12 ft.

NY MANIFEST:

Name:	CON ED
Address:	12421 FLATLANDS AVE
City,State,Zip:	BROOKLYN, NY 11208
Country:	USA
EPA ID:	NYP004761672
Facility Status:	Not reported
Location Address 1:	12421 FLATLANDS AVENUE
Code:	BP
Location Address 2:	65478
Total Tanks:	Not reported
Location City:	BROOKLYN
Location State:	NY
Location Zip:	11208
Location Zip 4:	Not reported

NY MANIFEST:

EPAID:	NYP004761672
Mailing Name:	CON ED
Mailing Contact:	TOM TEELING
Mailing Address 1:	4 IRVING PLACE - 15TH FLOOR
Mailing Address 2:	Not reported
Mailing City:	NEW YORK
Mailing State:	NY
Mailing Zip:	10003
Mailing Zip 4:	Not reported
Mailing Country:	USA
Mailing Phone:	2124603770

NY MANIFEST:

Document ID:	Not reported
Manifest Status:	Not reported
seq:	Not reported
Year:	Not reported
Trans1 State ID:	NJD003812047
Trans2 State ID:	NJD003812047
Generator Ship Date:	04/01/2015
Trans1 Recv Date:	04/01/2015
Trans2 Recv Date:	04/07/2015
TSD Site Recv Date:	04/07/2015
Part A Recv Date:	Not reported
Part B Recv Date:	Not reported
Generator EPA ID:	NYP004761672
Trans1 EPA ID:	Not reported

DRAFT

CON ED (Continued) **S118088590**

Trans2 EPA ID:	Not reported
TSDF ID 1:	NJD991291105
TSDF ID 2:	Not reported
Manifest Tracking Number:	002619151GBF
Import Indicator:	N
Export Indicator:	N
Discr Quantity Indicator:	N
Discr Type Indicator:	N
Discr Residue Indicator:	N
Discr Partial Reject Indicator:	N
Discr Full Reject Indicator:	N
Manifest Ref Number:	Not reported
Alt Facility RCRA ID:	Not reported
Alt Facility Sign Date:	Not reported
MGMT Method Type Code:	H110
Waste Code:	Not reported
Waste Code:	Not reported
Waste Code:	Not reported
Waste Code:	Not reported
Waste Code:	Not reported
Waste Code:	Not reported
Quantity:	1500
Units:	P - Pounds
Number of Containers:	1
Container Type:	TT - Cargo tank, tank trucks
Handling Method:	T Chemical, physical, or biological treatment.
Specific Gravity:	1
Waste Code:	D008
Waste Code 1_2:	Not reported
Waste Code 1_3:	Not reported
Waste Code 1_4:	Not reported
Waste Code 1_5:	Not reported
Waste Code 1_6:	Not reported

X148 **CON EDISON** **RCRA NonGen / NLR** **1019901410**
South **12421 FLATLANDS AVE** **NYP004761672**
1/8-1/4 **BROOKLYN, NY 11208**
0.224 mi.
1185 ft. **Site 7 of 7 in cluster X**

Relative: RCRA NonGen / NLR:
Higher

Date Form Received by Agency:		2015-04-01 00:00:00.0
Handler Name:	CON EDISON	
Handler Address:		12421 FLATLANDS AVE
Handler City,State,Zip:		BROOKLYN, NY 11208
EPA ID:		NYP004761672
Contact Name:		THOMAS TEELING
Contact Address:		Not reported
Contact City,State,Zip:		Not reported
Contact Telephone:		212-460-3770
Contact Fax:		Not reported
Contact Email:		Not reported
Contact Title:		Not reported
EPA Region:		02
Land Type:		Private
Federal Waste Generator Description:		Not a generator, verified
Non-Notifier:		Not reported

Actual:
12 ft.

DRAFT

CON EDISON (Continued) **1019901410**

Biennial Report Cycle:	Not reported
Accessibility:	Not reported
Active Site Indicator:	Not reported
State District Owner:	NY
State District:	NYSDEC R2
Mailing Address:	IRVING PL 15TH FL NE
Mailing City,State,Zip:	NEW YORK, NY 10003
Owner Name:	Not reported
Owner Type:	Not reported
Operator Name:	Not reported
Operator Type:	Not reported
Short-Term Generator Activity:	No
Importer Activity:	No
Mixed Waste Generator:	No
Transporter Activity:	No
Transfer Facility Activity:	No
Recycler Activity with Storage:	No
Small Quantity On-Site Burner Exemption:	No
Smelting Melting and Refining Furnace Exemption:	No
Underground Injection Control:	No
Off-Site Waste Receipt:	No
Universal Waste Indicator:	No
Universal Waste Destination Facility:	No
Federal Universal Waste:	No
Active Site Fed-Reg Treatment Storage and Disposal Facility:	Not reported
Active Site Converter Treatment storage and Disposal Facility:	Not reported
Active Site State-Reg Treatment Storage and Disposal Facility:	Not reported
Active Site State-Reg Handler:	---
Federal Facility Indicator:	Not reported
Hazardous Secondary Material Indicator:	NN
Sub-Part K Indicator:	Not reported
Commercial TSD Indicator:	No
Treatment Storage and Disposal Type:	Not reported
2018 GPRA Permit Baseline:	Not on the Baseline
2018 GPRA Renewals Baseline:	Not on the Baseline
Permit Renewals Workload Universe:	Not reported
Permit Workload Universe:	Not reported
Permit Progress Universe:	Not reported
Post-Closure Workload Universe:	Not reported
Closure Workload Universe:	Not reported
202 GPRA Corrective Action Baseline:	No
Corrective Action Workload Universe:	No
Subject to Corrective Action Universe:	No
Non-TSDFs Where RCRA CA has Been Imposed Universe:	No
TSDFs Potentially Subject to CA Under 3004 (u)/(v) Universe:	No
TSDFs Only Subject to CA under Discretionary Auth Universe:	No
Corrective Action Priority Ranking:	No NCAPS ranking
Environmental Control Indicator:	No
Institutional Control Indicator:	No
Human Exposure Controls Indicator:	N/A
Groundwater Controls Indicator:	N/A
Operating TSDF Universe:	Not reported
Full Enforcement Universe:	Not reported
Significant Non-Complier Universe:	No
Unaddressed Significant Non-Complier Universe:	No
Addressed Significant Non-Complier Universe:	No
Significant Non-Complier With a Compliance Schedule Universe:	No

DRAFT

CON EDISON (Continued) **1019901410**

Financial Assurance Required:	Not reported
Handler Date of Last Change:	2016-09-09 13:09:22.0
Recognized Trader-Importer:	No
Recognized Trader-Exporter:	No
Importer of Spent Lead Acid Batteries:	No
Exporter of Spent Lead Acid Batteries:	No
Recycler Activity Without Storage:	Not reported
Manifest Broker:	Not reported
Sub-Part P Indicator:	No

Historic Generators:

Receive Date:	2015-04-01 00:00:00.0
Handler Name: CON EDISON	
Federal Waste Generator Description:	Large Quantity Generator
State District Owner:	NY
Large Quantity Handler of Universal Waste:	No
Recognized Trader Importer:	No
Recognized Trader Exporter:	No
Spent Lead Acid Battery Importer:	No
Spent Lead Acid Battery Exporter:	No
Current Record:	No
Non Storage Recycler Activity:	Not reported
Electronic Manifest Broker:	Not reported

Receive Date:	2015-04-01 00:00:00.0
Handler Name: CON EDISON	
Federal Waste Generator Description:	Not a generator, verified
State District Owner:	NY
Large Quantity Handler of Universal Waste:	No
Recognized Trader Importer:	No
Recognized Trader Exporter:	No
Spent Lead Acid Battery Importer:	No
Spent Lead Acid Battery Exporter:	No
Current Record:	Yes
Non Storage Recycler Activity:	Not reported
Electronic Manifest Broker:	Not reported

List of NAICS Codes and Descriptions:

NAICS Codes:	No NAICS Codes Found

Facility Has Received Notices of Violations:

Violations:	No Violations Found

Evaluation Action Summary:

Evaluations:	No Evaluations Found

DRAFT

Y149 **NYC DEP** **RCRA NonGen / NLR** **1016454060**
NNW **824 LINWOOD ST** **FINDS** **NYP003669066**
1/8-1/4 **BROOKLYN, NY 11208** **ECHO**
0.226 mi. **NY MANIFEST**
1194 ft. **Site 1 of 5 in cluster Y**

Relative: **Higher**
Actual: **14 ft.**

RCRA NonGen / NLR:

Date Form Received by Agency:		2014-05-14 00:00:00.0
Handler Name:	NYC DEP	
Handler Address:		824 LINWOOD ST
Handler City,State,Zip:		BROOKLYN, NY 11208
EPA ID:		NYP003669066
Contact Name:		JOANNE NURSE
Contact Address:		JUNCTION BLVD
Contact City,State,Zip:		FLUSHING, NY 11373
Contact Telephone:		718-595-4675
Contact Fax:		Not reported
Contact Email:		Not reported
Contact Title:		ADMIN MGR
EPA Region:		02
Land Type:		Not reported
Federal Waste Generator Description:		Not a generator, verified
Non-Notifier:		Not reported
Biennial Report Cycle:		Not reported
Accessibility:		Not reported
Active Site Indicator:		Not reported
State District Owner:		NY
State District:		NYSDEC R2
Mailing Address:		JUNCTION BLVD
Mailing City,State,Zip:		FLUSHING, NY 11373
Owner Name:		Not reported
Owner Type:		Not reported
Operator Name:		Not reported
Operator Type:		Not reported
Short-Term Generator Activity:		No
Importer Activity:		No
Mixed Waste Generator:		No
Transporter Activity:		No
Transfer Facility Activity:		No
Recycler Activity with Storage:		No
Small Quantity On-Site Burner Exemption:		No
Smelting Melting and Refining Furnace Exemption:		No
Underground Injection Control:		No
Off-Site Waste Receipt:		No
Universal Waste Indicator:		No
Universal Waste Destination Facility:		No
Federal Universal Waste:		No
Active Site Fed-Reg Treatment Storage and Disposal Facility:		Not reported
Active Site Converter Treatment storage and Disposal Facility:		Not reported
Active Site State-Reg Treatment Storage and Disposal Facility:		Not reported
Active Site State-Reg Handler:		---
Federal Facility Indicator:		Not reported
Hazardous Secondary Material Indicator:		NN
Sub-Part K Indicator:		Not reported
Commercial TSD Indicator:		No
Treatment Storage and Disposal Type:		Not reported
2018 GPRA Permit Baseline:		Not on the Baseline
2018 GPRA Renewals Baseline:		Not on the Baseline
Permit Renewals Workload Universe:		Not reported

DRAFT

NYC DEP (Continued) **1016454060**

Permit Workload Universe:	Not reported
Permit Progress Universe:	Not reported
Post-Closure Workload Universe:	Not reported
Closure Workload Universe:	Not reported
202 GPRA Corrective Action Baseline:	No
Corrective Action Workload Universe:	No
Subject to Corrective Action Universe:	No
Non-TSDFs Where RCRA CA has Been Imposed Universe:	No
TSDFs Potentially Subject to CA Under 3004 (u)/(v) Universe:	No
TSDFs Only Subject to CA under Discretionary Auth Universe:	No
Corrective Action Priority Ranking:	No NCAPS ranking
Environmental Control Indicator:	No
Institutional Control Indicator:	No
Human Exposure Controls Indicator:	N/A
Groundwater Controls Indicator:	N/A
Operating TSDF Universe:	Not reported
Full Enforcement Universe:	Not reported
Significant Non-Complier Universe:	No
Unaddressed Significant Non-Complier Universe:	No
Addressed Significant Non-Complier Universe:	No
Significant Non-Complier With a Compliance Schedule Universe:	No
Financial Assurance Required:	Not reported
Handler Date of Last Change:	2017-05-26 15:39:37.0
Recognized Trader-Importer:	No
Recognized Trader-Exporter:	No
Importer of Spent Lead Acid Batteries:	No
Exporter of Spent Lead Acid Batteries:	No
Recycler Activity Without Storage:	Not reported
Manifest Broker:	Not reported
Sub-Part P Indicator:	No

Historic Generators:

Receive Date:	2014-01-27 00:00:00.0
Handler Name: NYC DEP	
Federal Waste Generator Description:	Small Quantity Generator
State District Owner:	Not reported
Large Quantity Handler of Universal Waste:	No
Recognized Trader Importer:	No
Recognized Trader Exporter:	No
Spent Lead Acid Battery Importer:	No
Spent Lead Acid Battery Exporter:	No
Current Record:	No
Non Storage Recycler Activity:	Not reported
Electronic Manifest Broker:	Not reported

Receive Date:	2014-05-14 00:00:00.0
Handler Name: NYC DEP	
Federal Waste Generator Description:	Not a generator, verified
State District Owner:	NY
Large Quantity Handler of Universal Waste:	No
Recognized Trader Importer:	No
Recognized Trader Exporter:	No
Spent Lead Acid Battery Importer:	No
Spent Lead Acid Battery Exporter:	No
Current Record:	Yes
Non Storage Recycler Activity:	Not reported

DRAFT

NYC DEP (Continued) **1016454060**

Electronic Manifest Broker: Not reported

List of NAICS Codes and Descriptions:
NAICS Codes: No NAICS Codes Found

Facility Has Received Notices of Violations:
Violations: No Violations Found

Evaluation Action Summary:
Evaluations: No Evaluations Found

FINDS:
Registry ID: 110057075276

Click Here:

Environmental Interest/Information System:
RCRAInfo is a national information system that supports the Resource Conservation and Recovery Act (RCRA) program through the tracking of events and activities related to facilities that generate, transport, and treat, store, or dispose of hazardous waste. RCRAInfo allows RCRA program staff to track the notification, permit, compliance, and corrective action activities required under RCRA.

Click this hyperlink while viewing on your computer to access additional FINDS: detail in the EDR Site Report.

ECHO:
Envid: 1016454060
Registry ID: 110057075276
DFR URL: http://echo.epa.gov/detailed-facility-report?fid=110057075276
Name: NYC DEP
Address: 824 LINWOOD ST
City,State,Zip: BROOKLYN, NY 11208

NY MANIFEST:
Name: NYC DEP
Address: 824 LINWOOD ST
City,State,Zip: BROOKLYN, NY 11208
Country: USA
EPA ID: NYP003669066
Facility Status: Not reported
Location Address 1: 824 LINWOOD ST
Code: BP
Location Address 2: Not reported
Total Tanks: Not reported
Location City: BROOKLYN
Location State: NY
Location Zip: 11208
Location Zip 4: Not reported

NY MANIFEST:
EPAID: NYP003669066
Mailing Name: NYC DEP
Mailing Contact: NYC DEP

DRAFT

NYC DEP (Continued) **1016454060**

Mailing Address 1:	96-05 HORRACE HARDING EXPESSWAY
Mailing Address 2:	Not reported
Mailing City:	CORONA
Mailing State:	NY
Mailing Zip:	11368
Mailing Zip 4:	Not reported
Mailing Country:	USA
Mailing Phone:	Not reported

NY MANIFEST:

Document ID:	Not reported
Manifest Status:	Not reported
seq:	Not reported
Year:	Not reported
Trans1 State ID:	NYD064748304
Trans2 State ID:	NJD080631369
Generator Ship Date:	01/16/2014
Trans1 Recv Date:	01/16/2014
Trans2 Recv Date:	01/22/2014
TSD Site Recv Date:	01/24/2014
Part A Recv Date:	Not reported
Part B Recv Date:	Not reported
Generator EPA ID:	NYP003669066
Trans1 EPA ID:	Not reported
Trans2 EPA ID:	Not reported
TSDF ID 1:	NYD980536593
TSDF ID 2:	Not reported
Manifest Tracking Number:	008760005JJK
Import Indicator:	N
Export Indicator:	N
Discr Quantity Indicator:	N
Discr Type Indicator:	N
Discr Residue Indicator:	N
Discr Partial Reject Indicator:	N
Discr Full Reject Indicator:	N
Manifest Ref Number:	Not reported
Alt Facility RCRA ID:	Not reported
Alt Facility Sign Date:	Not reported
MGMT Method Type Code:	H141
Waste Code:	Not reported
Waste Code:	Not reported
Waste Code:	Not reported
Waste Code:	Not reported
Waste Code:	Not reported
Waste Code:	Not reported
Quantity:	600
Units:	P - Pounds
Number of Containers:	2
Container Type:	DF - Fiberboard or plastic drums (glass)
Handling Method:	B Incineration, heat recovery, burning.
Specific Gravity:	1
Waste Code:	D001
Waste Code 1_2:	D018
Waste Code 1_3:	Not reported
Waste Code 1_4:	Not reported
Waste Code 1_5:	Not reported
Waste Code 1_6:	Not reported

DRAFT

Y150 **NYCTA** **NY MANIFEST** **S110491400**
NNW **824 LINWOOD ST** **N/A**
1/8-1/4 **BROOKLYN, NY**
0.226 mi.
1194 ft. **Site 2 of 5 in cluster Y**

Relative:
Higher

Actual:
14 ft.

NY MANIFEST:

Name:	NYCTA
Address:	824 LINWOOD ST
City,State,Zip:	BROOKLYN, NY
Country:	USA
EPA ID:	NYD980648640
Facility Status:	Not reported
Location Address 1:	824 LINWOOD ST
Code:	BP
Location Address 2:	Not reported
Total Tanks:	Not reported
Location City:	BROOKLYN
Location State:	NY
Location Zip:	Not reported
Location Zip 4:	Not reported

NY MANIFEST:

EPAID:	NYD980648640
Mailing Name:	NYCTA
Mailing Contact:	NYCTA
Mailing Address 1:	2 BROADWAY ROOM A27.3
Mailing Address 2:	Not reported
Mailing City:	NEW YORK
Mailing State:	NY
Mailing Zip:	10004
Mailing Zip 4:	Not reported
Mailing Country:	USA
Mailing Phone:	6462525777

NY MANIFEST:

Document ID:	Not reported
Manifest Status:	Not reported
seq:	Not reported
Year:	Not reported
Trans1 State ID:	NJ0000027193
Trans2 State ID:	Not reported
Generator Ship Date:	04/27/2010
Trans1 Recv Date:	04/27/2010
Trans2 Recv Date:	Not reported
TSD Site Recv Date:	04/27/2010
Part A Recv Date:	Not reported
Part B Recv Date:	Not reported
Generator EPA ID:	NYD980648640
Trans1 EPA ID:	Not reported
Trans2 EPA ID:	Not reported
TSDF ID 1:	NJD002200046
TSDF ID 2:	Not reported
Manifest Tracking Number:	000959705GBF
Import Indicator:	N
Export Indicator:	N
Discr Quantity Indicator:	N
Discr Type Indicator:	N
Discr Residue Indicator:	N

DRAFT

NYCTA (Continued) **S110491400**

Discr Partial Reject Indicator:	N
Discr Full Reject Indicator:	N
Manifest Ref Number:	Not reported
Alt Facility RCRA ID:	Not reported
Alt Facility Sign Date:	Not reported
MGMT Method Type Code:	H061
Waste Code:	Not reported
Waste Code:	Not reported
Waste Code:	Not reported
Waste Code:	Not reported
Waste Code:	Not reported
Waste Code:	Not reported
Quantity:	170
Units:	G - Gallons (liquids only)* (8.3 pounds)
Number of Containers:	2
Container Type:	DM - Metal drums, barrels
Handling Method:	B Incineration, heat recovery, burning.
Specific Gravity:	1
Waste Code:	D001
Waste Code 1_2:	Not reported
Waste Code 1_3:	Not reported
Waste Code 1_4:	Not reported
Waste Code 1_5:	Not reported
Waste Code 1_6:	Not reported

Y151 **NYCT-LIVONIA YARD** **RCRA-LQG** **1000338868**
NW **HEGEMAN AVENUE & ELTON STREET** **NY AST** **NYD980648646**
1/8-1/4 **BROOKLYN, NY 11208** **NJ MANIFEST**
0.235 mi.
1243 ft. **Site 3 of 5 in cluster Y**

Relative: **Higher**
Actual: **14 ft.**

RCRA-LQG:

Date Form Received by Agency:	2007-01-01 00:00:00.0
Handler Name:	NYCT-LIVONIA YARD
Handler Address:	HEGEMAN AVENUE & ELTON STREET
Handler City,State,Zip:	BROOKLYN, NY 11208
EPA ID:	NYD980648646
Contact Name:	JOSEPHINE F BROWN
Contact Address:	Not reported
Contact City,State,Zip:	Not reported
Contact Telephone:	646-252-5777
Contact Fax:	Not reported
Contact Email:	JOBROWN4@NYCT.COM
Contact Title:	Not reported
EPA Region:	02
Land Type:	State
Federal Waste Generator Description:	Large Quantity Generator
Non-Notifier:	Not reported
Biennial Report Cycle:	Not reported
Accessibility:	Not reported
Active Site Indicator:	Handler Activities
State District Owner:	NY
State District:	NYSDEC R2
Mailing Address:	2 BROADWAY
Mailing City,State,Zip:	NEW YORK, NY 10004
Owner Name:	NEW YORK CITY TRANSIT AUTHORITY
Owner Type:	Private

DRAFT

NYCT-LIVONIA YARD (Continued) **1000338868**

Operator Name:	NO NAME FOUND
Operator Type:	State
Short-Term Generator Activity:	No
Importer Activity:	No
Mixed Waste Generator:	No
Transporter Activity:	No
Transfer Facility Activity:	No
Recycler Activity with Storage:	No
Small Quantity On-Site Burner Exemption:	No
Smelting Melting and Refining Furnace Exemption:	No
Underground Injection Control:	No
Off-Site Waste Receipt:	No
Universal Waste Indicator:	No
Universal Waste Destination Facility:	No
Federal Universal Waste:	No
Active Site Fed-Reg Treatment Storage and Disposal Facility:	Not reported
Active Site Converter Treatment storage and Disposal Facility:	Not reported
Active Site State-Reg Treatment Storage and Disposal Facility:	Not reported
Active Site State-Reg Handler:	---
Federal Facility Indicator:	Not reported
Hazardous Secondary Material Indicator:	NN
Sub-Part K Indicator:	Not reported
Commercial TSD Indicator:	No
Treatment Storage and Disposal Type:	Not reported
2018 GPRA Permit Baseline:	Not on the Baseline
2018 GPRA Renewals Baseline:	Not on the Baseline
Permit Renewals Workload Universe:	Not reported
Permit Workload Universe:	Not reported
Permit Progress Universe:	Not reported
Post-Closure Workload Universe:	Not reported
Closure Workload Universe:	Not reported
202 GPRA Corrective Action Baseline:	No
Corrective Action Workload Universe:	No
Subject to Corrective Action Universe:	No
Non-TSDFs Where RCRA CA has Been Imposed Universe:	No
TSDFs Potentially Subject to CA Under 3004 (u)/(v) Universe:	No
TSDFs Only Subject to CA under Discretionary Auth Universe:	No
Corrective Action Priority Ranking:	No NCAPS ranking
Environmental Control Indicator:	No
Institutional Control Indicator:	No
Human Exposure Controls Indicator:	N/A
Groundwater Controls Indicator:	N/A
Operating TSDF Universe:	Not reported
Full Enforcement Universe:	Not reported
Significant Non-Complier Universe:	No
Unaddressed Significant Non-Complier Universe:	No
Addressed Significant Non-Complier Universe:	No
Significant Non-Complier With a Compliance Schedule Universe:	No
Financial Assurance Required:	Not reported
Handler Date of Last Change:	2015-04-14 00:00:00.0
Recognized Trader-Importer:	No
Recognized Trader-Exporter:	No
Importer of Spent Lead Acid Batteries:	No
Exporter of Spent Lead Acid Batteries:	No
Recycler Activity Without Storage:	Not reported
Manifest Broker:	Not reported
Sub-Part P Indicator:	No

DRAFT

NYCT-LIVONIA YARD (Continued) **1000338868**

Biennial: List of Years
Year: 2005

Click Here for Biennial Reporting System Data:

Hazardous Waste Summary:
Waste Code: D001
Waste Description: IGNITABLE WASTE

Waste Code: D008
Waste Description: LEAD

Waste Code: F001
Waste Description: THE FOLLOWING SPENT HALOGENATED SOLVENTS USED IN DEGREASING: TETRACHLOROETHYLENE, TRICHLORETHYLENE, METHYLENE CHLORIDE, 1,1,1-TRICHLOROETHANE, CARBON TETRACHLORIDE AND CHLORINATED FLUOROCARBONS; ALL SPENT SOLVENT MIXTURES/BLENDS USED IN DEGREASING CONTAINING, BEFORE USE, A TOTAL OF TEN PERCENT OR MORE (BY VOLUME) OF ONE OR MORE OF THE ABOVE HALOGENATED SOLVENTS OR THOSE SOLVENTS LISTED IN F002, F004, AND F005; AND STILL BOTTOMS FROM THE RECOVERY OF THESE SPENT SOLVENTS AND SPENT SOLVENT MIXTURES.

Waste Code: F002
Waste Description: THE FOLLOWING SPENT HALOGENATED SOLVENTS: TETRACHLOROETHYLENE, METHYLENE CHLORIDE, TRICHLOROETHYLENE, 1,1,1-TRICHLOROETHANE, CHLOROBENZENE, 1,1,2-TRICHLORO-1,2,2-TRIFLUOROETHANE, ORTHO-DICHLOROBENZENE, TRICHLOROFLUOROMETHANE, AND 1,1,2, TRICHLOROETHANE; ALL SPENT SOLVENT MIXTURES/BLENDS CONTAINING, BEFORE USE, A TOTAL OF TEN PERCENT OR MORE (BY VOLUME) OF ONE OR MORE OF THE ABOVE HALOGENATED SOLVENTS OR THOSE SOLVENTS LISTED IN F001, F004, AND F005; AND STILL BOTTOMS FROM THE RECOVERY OF THESE SPENT SOLVENTS AND SPENT SOLVENT MIXTURES.

Waste Code: F003
Waste Description: THE FOLLOWING SPENT NONHALOGENATED SOLVENTS: XYLENE, ACETONE, ETHYL ACETATE, ETHYL BENZENE, ETHYL ETHER, METHYL ISOBUTYL KETONE, N-BUTYL ALCOHOL, CYCLOHEXANONE, AND METHANOL; ALL SPENT SOLVENT MIXTURES/BLENDS CONTAINING, BEFORE USE, ONLY THE ABOVE SPENT NONHALOGENATED SOLVENTS; AND ALL SPENT SOLVENT MIXTURES/BLENDS CONTAINING, BEFORE USE, ONE OR MORE OF THE ABOVE NONHALOGENATED SOLVENTS, AND A TOTAL OF TEN PERCENT OR MORE (BY VOLUME) OF ONE OR MORE OF THOSE SOLVENTS LISTED IN F001, F002, F004, AND F005; AND STILL BOTTOMS FROM THE RECOVERY OF THESE SPENT SOLVENTS AND SPENT SOLVENT MIXTURES.

Waste Code: F005
Waste Description: THE FOLLOWING SPENT NONHALOGENATED SOLVENTS: TOLUENE, METHYL ETHYL KETONE, CARBON DISULFIDE, ISOBUTANOL, PYRIDINE, BENZENE, 2-ETHOXYETHANOL, AND 2-NITROPROPANE; ALL SPENT SOLVENT MIXTURES/BLENDS CONTAINING, BEFORE USE, A TOTAL OF TEN PERCENT OR MORE (BY VOLUME) OF ONE OR MORE OF THE ABOVE NONHALOGENATED SOLVENTS OR THOSE SOLVENTS LISTED IN F001, F002, OR F004; AND STILL BOTTOMS FROM THE RECOVERY OF THESE SPENT SOLVENTS AND SPENT SOLVENT MIXTURES.

Handler - Owner Operator:
Owner/Operator Indicator: Operator

DRAFT

NYCT-LIVONIA YARD (Continued) **1000338868**

Owner/Operator Name:	NO NAME FOUND
Legal Status:	State
Date Became Current:	1953-06-01 00:00:00.
Date Ended Current:	Not reported
Owner/Operator Address:	Not reported
Owner/Operator City,State,Zip:	Not reported
Owner/Operator Telephone:	Not reported
Owner/Operator Telephone Ext:	Not reported
Owner/Operator Fax:	Not reported
Owner/Operator Email:	Not reported

Owner/Operator Indicator:	Owner
Owner/Operator Name:	NYCT
Legal Status:	State
Date Became Current:	1953-06-01 00:00:00.
Date Ended Current:	Not reported
Owner/Operator Address:	2 BROADWAY
Owner/Operator City,State,Zip:	NEW YORK, NY 10004
Owner/Operator Telephone:	Not reported
Owner/Operator Telephone Ext:	Not reported
Owner/Operator Fax:	Not reported
Owner/Operator Email:	Not reported

Owner/Operator Indicator:	Operator
Owner/Operator Name:	NYCT
Legal Status:	State
Date Became Current:	1953-06-01 00:00:00.
Date Ended Current:	Not reported
Owner/Operator Address:	Not reported
Owner/Operator City,State,Zip:	Not reported
Owner/Operator Telephone:	Not reported
Owner/Operator Telephone Ext:	Not reported
Owner/Operator Fax:	Not reported
Owner/Operator Email:	Not reported

Owner/Operator Indicator:	Owner
Owner/Operator Name:	NEW YORK CITY TRANSIT AUTHORITY
Legal Status:	Private
Date Became Current:	Not reported
Date Ended Current:	Not reported
Owner/Operator Address:	NOT REQUIRED
Owner/Operator City,State,Zip:	NOT REQUIRED, WY 99999
Owner/Operator Telephone:	212-555-1212
Owner/Operator Telephone Ext:	Not reported
Owner/Operator Fax:	Not reported
Owner/Operator Email:	Not reported

Owner/Operator Indicator:	Owner
Owner/Operator Name:	NEW YORK CITY TRANSIT AUTHORITY
Legal Status:	Private
Date Became Current:	Not reported
Date Ended Current:	Not reported
Owner/Operator Address:	NOT REQUIRED
Owner/Operator City,State,Zip:	NOT REQUIRED, WY 99999
Owner/Operator Telephone:	212-555-1212
Owner/Operator Telephone Ext:	Not reported
Owner/Operator Fax:	Not reported

DRAFT

NYCT-LIVONIA YARD (Continued) **1000338868**

Owner/Operator Email: Not reported

Historic Generators:

Receive Date: 1999-07-14 00:00:00.0
Handler Name: NYCTA LIVONIA YARD
Federal Waste Generator Description: Small Quantity Generator
State District Owner: NY
Large Quantity Handler of Universal Waste: No
Recognized Trader Importer: No
Recognized Trader Exporter: No
Spent Lead Acid Battery Importer: No
Spent Lead Acid Battery Exporter: No
Current Record: No
Non Storage Recycler Activity: Not reported
Electronic Manifest Broker: Not reported

Receive Date: 2006-01-30 00:00:00.0
Handler Name: NYCT-LIVONIA YARD
Federal Waste Generator Description: Large Quantity Generator
State District Owner: Not reported
Large Quantity Handler of Universal Waste: No
Recognized Trader Importer: No
Recognized Trader Exporter: No
Spent Lead Acid Battery Importer: No
Spent Lead Acid Battery Exporter: No
Current Record: No
Non Storage Recycler Activity: Not reported
Electronic Manifest Broker: Not reported

Receive Date: 2007-01-01 00:00:00.0
Handler Name: NYCT-LIVONIA YARD
Federal Waste Generator Description: Large Quantity Generator
State District Owner: NY
Large Quantity Handler of Universal Waste: No
Recognized Trader Importer: No
Recognized Trader Exporter: No
Spent Lead Acid Battery Importer: No
Spent Lead Acid Battery Exporter: No
Current Record: Yes
Non Storage Recycler Activity: Not reported
Electronic Manifest Broker: Not reported

Receive Date: 1982-10-01 00:00:00.0
Handler Name: NYCTA LIVONIA YARD
Federal Waste Generator Description: Large Quantity Generator
State District Owner: NY
Large Quantity Handler of Universal Waste: No
Recognized Trader Importer: No
Recognized Trader Exporter: No
Spent Lead Acid Battery Importer: No
Spent Lead Acid Battery Exporter: No
Current Record: No
Non Storage Recycler Activity: Not reported
Electronic Manifest Broker: Not reported

Receive Date: 1994-03-30 00:00:00.0
Handler Name: NYCTA

DRAFT

NYCT-LIVONIA YARD (Continued) **1000338868**

Federal Waste Generator Description: Large Quantity Generator
State District Owner: NY
Large Quantity Handler of Universal Waste: No
Recognized Trader Importer: No
Recognized Trader Exporter: No
Spent Lead Acid Battery Importer: No
Spent Lead Acid Battery Exporter: No
Current Record: No
Non Storage Recycler Activity: Not reported
Electronic Manifest Broker: Not reported

Receive Date: 2001-01-01 00:00:00.0
Handler Name: NYC TRANSIT AUTHORITY
Federal Waste Generator Description: Large Quantity Generator
State District Owner: NY
Large Quantity Handler of Universal Waste: No
Recognized Trader Importer: No
Recognized Trader Exporter: No
Spent Lead Acid Battery Importer: No
Spent Lead Acid Battery Exporter: No
Current Record: No
Non Storage Recycler Activity: Not reported
Electronic Manifest Broker: Not reported

Receive Date: 2006-01-31 00:00:00.0
Handler Name: NYCT-LIVONIA YARD
Federal Waste Generator Description: Large Quantity Generator
State District Owner: Not reported
Large Quantity Handler of Universal Waste: No
Recognized Trader Importer: No
Recognized Trader Exporter: No
Spent Lead Acid Battery Importer: No
Spent Lead Acid Battery Exporter: No
Current Record: No
Non Storage Recycler Activity: Not reported
Electronic Manifest Broker: Not reported

List of NAICS Codes and Descriptions:
NAICS Code: 485111
NAICS Description: MIXED MODE TRANSIT SYSTEMS

NAICS Code: 561599
NAICS Description: ALL OTHER TRAVEL ARRANGEMENT AND RESERVATION SERVICES

Facility Has Received Notices of Violation:
Found Violation: Yes
Agency Which Determined Violation: State
Violation Short Description: Universal Waste - Small Quantity Handlers
Date Violation was Determined: 2006-08-31 00:00:00.0
Actual Return to Compliance Date: 2007-02-06 00:00:00.0
Return to Compliance Qualifier: Documented
Violation Responsible Agency: State
Scheduled Compliance Date: Not reported
Enforcement Identifier: 001
Date of Enforcement Action: 2006-09-19 00:00:00.0
Enforcement Responsible Agency: State

DRAFT

NYCT-LIVONIA YARD (Continued) **1000338868**

Enforcement Docket Number:	Not reported
Enforcement Attorney:	Not reported
Corrective Action Component:	No
Appeal Initiated Date:	Not reported
Appeal Resolution Date:	Not reported
Disposition Status Date:	Not reported
Disposition Status:	Not reported
Disposition Status Description:	Not reported
Consent/Final Order Sequence Number:	Not reported
Consent/Final Order Respondent Name:	Not reported
Consent/Final Order Lead Agency:	Not reported
Enforcement Type:	WRITTEN INFORMAL
Enforcement Responsible Person:	NYHHN
Enforcement Responsible Sub-Organization:	R2
SEP Sequence Number:	Not reported
SEP Expenditure Amount:	Not reported
SEP Scheduled Completion Date:	Not reported
SEP Actual Date:	Not reported
SEP Defaulted Date:	Not reported
SEP Type:	Not reported
SEP Type Description:	Not reported
Proposed Amount:	Not reported
Final Monetary Amount:	Not reported
Paid Amount:	Not reported
Final Count:	Not reported
Final Amount:	Not reported

Found Violation:	Yes
Agency Which Determined Violation:	State
Violation Short Description:	Universal Waste - Small Quantity Handlers
Date Violation was Determined:	2006-08-31 00:00:00.0
Actual Return to Compliance Date:	2007-02-06 00:00:00.0
Return to Compliance Qualifier:	Documented
Violation Responsible Agency:	State
Scheduled Compliance Date:	Not reported
Enforcement Identifier:	001
Date of Enforcement Action:	2006-09-19 00:00:00.0
Enforcement Responsible Agency:	State
Enforcement Docket Number:	Not reported
Enforcement Attorney:	Not reported
Corrective Action Component:	No
Appeal Initiated Date:	Not reported
Appeal Resolution Date:	Not reported
Disposition Status Date:	Not reported
Disposition Status:	Not reported
Disposition Status Description:	Not reported
Consent/Final Order Sequence Number:	Not reported
Consent/Final Order Respondent Name:	Not reported
Consent/Final Order Lead Agency:	Not reported
Enforcement Type:	WRITTEN INFORMAL
Enforcement Responsible Person:	NYHHN
Enforcement Responsible Sub-Organization:	R2
SEP Sequence Number:	Not reported
SEP Expenditure Amount:	Not reported
SEP Scheduled Completion Date:	Not reported
SEP Actual Date:	Not reported
SEP Defaulted Date:	Not reported

DRAFT

NYCT-LIVONIA YARD (Continued) **1000338868**

SEP Type: Not reported
SEP Type Description: Not reported
Proposed Amount: Not reported
Final Monetary Amount: Not reported
Paid Amount: Not reported
Final Count: Not reported
Final Amount: Not reported

Found Violation: No
Agency Which Determined Violation: Not reported
Violation Short Description: Not reported
Date Violation was Determined: Not reported
Actual Return to Compliance Date: Not reported
Return to Compliance Qualifier: Not reported
Violation Responsible Agency: Not reported
Scheduled Compliance Date: Not reported
Enforcement Identifier: Not reported
Date of Enforcement Action: Not reported
Enforcement Responsible Agency: Not reported
Enforcement Docket Number: Not reported
Enforcement Attorney: Not reported
Corrective Action Component: Not reported
Appeal Initiated Date: Not reported
Appeal Resolution Date: Not reported
Disposition Status Date: Not reported
Disposition Status: Not reported
Disposition Status Description: Not reported
Consent/Final Order Sequence Number: Not reported
Consent/Final Order Respondent Name: Not reported
Consent/Final Order Lead Agency: Not reported
Enforcement Type: Not reported
Enforcement Responsible Person: Not reported
Enforcement Responsible Sub-Organization: Not reported
SEP Sequence Number: Not reported
SEP Expenditure Amount: Not reported
SEP Scheduled Completion Date: Not reported
SEP Actual Date: Not reported
SEP Defaulted Date: Not reported
SEP Type: Not reported
SEP Type Description: Not reported
Proposed Amount: Not reported
Final Monetary Amount: Not reported
Paid Amount: Not reported
Final Count: Not reported
Final Amount: Not reported

Found Violation: Yes
Agency Which Determined Violation: State
Violation Short Description: Listing - General
Date Violation was Determined: 2006-08-31 00:00:00.0
Actual Return to Compliance Date: 2007-02-06 00:00:00.0
Return to Compliance Qualifier: Documented
Violation Responsible Agency: State
Scheduled Compliance Date: Not reported
Enforcement Identifier: 001
Date of Enforcement Action: 2006-09-19 00:00:00.0
Enforcement Responsible Agency: State

DRAFT

NYCT-LIVONIA YARD (Continued) **1000338868**

Enforcement Docket Number: Not reported
Enforcement Attorney: Not reported
Corrective Action Component: No
Appeal Initiated Date: Not reported
Appeal Resolution Date: Not reported
Disposition Status Date: Not reported
Disposition Status: Not reported
Disposition Status Description: Not reported
Consent/Final Order Sequence Number:Not reported
Consent/Final Order Respondent Name: Not reported
Consent/Final Order Lead Agency: Not reported
Enforcement Type: WRITTEN INFORMAL
Enforcement Responsible Person: NYHHN
Enforcement Responsible Sub-Organization: R2
SEP Sequence Number: Not reported
SEP Expenditure Amount: Not reported
SEP Scheduled Completion Date: Not reported
SEP Actual Date: Not reported
SEP Defaulted Date: Not reported
SEP Type: Not reported
SEP Type Description: Not reported
Proposed Amount: Not reported
Final Monetary Amount: Not reported
Paid Amount: Not reported
Final Count: Not reported
Final Amount: Not reported

Evaluation Action Summary:
Evaluation Date: 2006-08-31 00:00:00.0
Evaluation Responsible Agency: State
Found Violation: Yes
Evaluation Type Description: COMPLIANCE EVALUATION INSPECTION ON-SITE
Evaluation Responsible Person Identifier: NYHHN
Evaluation Responsible Sub-Organization: R2
Actual Return to Compliance Date: 2007-02-06 00:00:00.0
Scheduled Compliance Date: Not reported
Date of Request: Not reported
Date Response Received: Not reported
Request Agency: Not reported
Former Citation: Not reported

Evaluation Date: 2006-08-31 00:00:00.0
Evaluation Responsible Agency: State
Found Violation: Yes
Evaluation Type Description: COMPLIANCE EVALUATION INSPECTION ON-SITE
Evaluation Responsible Person Identifier: NYHHN
Evaluation Responsible Sub-Organization: R2
Actual Return to Compliance Date: 2007-02-06 00:00:00.0
Scheduled Compliance Date: Not reported
Date of Request: Not reported
Date Response Received: Not reported
Request Agency: Not reported
Former Citation: Not reported

Evaluation Date: 1991-03-12 00:00:00.0
Evaluation Responsible Agency: State
Found Violation: No

DRAFT

NYCT-LIVONIA YARD (Continued) **1000338868**

Evaluation Type Description:	COMPLIANCE EVALUATION INSPECTION ON-SITE
Evaluation Responsible Person Identifier:	NYDEC
Evaluation Responsible Sub-Organization:	Not reported
Actual Return to Compliance Date:	Not reported
Scheduled Compliance Date:	Not reported
Date of Request:	Not reported
Date Response Received:	Not reported
Request Agency:	Not reported
Former Citation:	Not reported
Evaluation Date:	2006-08-31 00:00:00.0
Evaluation Responsible Agency:	State
Found Violation:	Yes
Evaluation Type Description:	COMPLIANCE EVALUATION INSPECTION ON-SITE
Evaluation Responsible Person Identifier:	NYHHN
Evaluation Responsible Sub-Organization:	R2
Actual Return to Compliance Date:	2007-02-06 00:00:00.0
Scheduled Compliance Date:	Not reported
Date of Request:	Not reported
Date Response Received:	Not reported
Request Agency:	Not reported
Former Citation:	Not reported

AST:

Name:	LIVONIA YARD
Address:	HEGEMAN AVENUE & ELTON STREET
City,State,Zip:	BROOKLYN, NY 11208
Region:	STATE
DEC Region:	2
Site Status:	Active
Facility Id:	2-190187
Program Type:	PBS
UTM X:	594660.87460
UTM Y:	4502094.35049
Expiration Date:	06/05/2022
Site Type:	Trucking/Transportation/Fleet Operation

Affiliation Records:

Site Id:	5854
Affiliation Type:	Facility Operator
Company Name:	LIVONIA YARD
Contact Type:	Not reported
Contact Name:	NYC TRANSIT
Address1:	Not reported
Address2:	Not reported
City:	Not reported
State:	NN
Zip Code:	Not reported
Country Code:	001
Phone:	(718) 566-3460
EMail:	Not reported
Fax Number:	Not reported
Modified By:	NRLOMBAR
Date Last Modified:	2006-11-03
Site Id:	5854

DRAFT

NYCT-LIVONIA YARD (Continued) **1000338868**

Affiliation Type:	Emergency Contact
Company Name:	NYC TRANSIT
Contact Type:	Not reported
Contact Name:	OFFICE OF SYSTEM SAFETY
Address1:	Not reported
Address2:	Not reported
City:	Not reported
State:	NN
Zip Code:	Not reported
Country Code:	999
Phone:	(646) 252-5777
EMail:	Not reported
Fax Number:	Not reported
Modified By:	MFLEONAR
Date Last Modified:	2017-08-22

Site Id:	5854
Affiliation Type:	Facility Owner
Company Name:	NYC TRANSIT
Contact Type:	LEAD SPECIALIST, ENVIRONMENTAL PROTECTION
Contact Name:	DANIEL YU
Address1:	2 BROADWAY
Address2:	Not reported
City:	NEW YORK
State:	NY
Zip Code:	10004
Country Code:	001
Phone:	(646) 252-5777
EMail:	Not reported
Fax Number:	Not reported
Modified By:	JSMACRI
Date Last Modified:	2019-12-05

Site Id:	5854
Affiliation Type:	Mail Contact
Company Name:	NYC TRANSIT AUTHORITY
Contact Type:	Not reported
Contact Name:	DANIEL YU
Address1:	OFFICE OF SYSTEM SAFETY
Address2:	2 BROADWAY - 27TH FLOOR
City:	NEW YORK
State:	NY
Zip Code:	10004
Country Code:	001
Phone:	(646) 252-5777
EMail:	DANIEL.YU@NYCT.COM
Fax Number:	Not reported
Modified By:	MFLEONAR
Date Last Modified:	2017-08-21

Tank Info:

Tank Number:	LVN-1
Tank Id:	6641
Material Code:	0001
Common Name of Substance:	#2 Fuel Oil (On-Site Consumption)

DRAFT

NYCT-LIVONIA YARD (Continued) **1000338868**

Equipment Records:

G02 - Tank Secondary Containment - Vault (w/access)
E00 - Piping Secondary Containment - None
I02 - Overfill - High Level Alarm
A00 - Tank Internal Protection - None
B01 - Tank External Protection - Painted/Asphalt Coating
F01 - Pipe External Protection - Painted/Asphalt Coating
I03 - Overfill - Automatic Shut-Off
D02 - Pipe Type - Galvanized Steel
J04 - Dispenser - On Site Heating System (Suction)
K01 - Spill Prevention - Catch Basin
L09 - Piping Leak Detection - Exempt Suction Piping
H05 - Tank Leak Detection - In-Tank System (ATG)
C01 - Pipe Location - Aboveground

Tank Location: Aboveground - on saddles, legs, racks, etc.... Tank bottom is elevated above grade or tank pad, allowing visual inspection.
Tank Type: Steel/Carbon Steel/Iron
Tank Status: In Service
Pipe Model: Not reported
Install Date: 09/01/1947
Capacity Gallons: 10000
Tightness Test Method: -
Date Test: Not reported
Next Test Date: Not reported
Date Tank Closed: Not reported
Register: True
Modified By: MFLEONAR
Last Modified: 08/21/2017
Material Name: #4 fuel oil (on-site consumption)

Tank Number: LVN-2
Tank Id: 49185
Material Code: 0008
Common Name of Substance: Diesel

Equipment Records:

H05 - Tank Leak Detection - In-Tank System (ATG)
E00 - Piping Secondary Containment - None
I02 - Overfill - High Level Alarm
I04 - Overfill - Product Level Gauge (A/G)
J00 - Dispenser - None
C01 - Pipe Location - Aboveground
L00 - Piping Leak Detection - None
G01 - Tank Secondary Containment - Diking (Aboveground)
F01 - Pipe External Protection - Painted/Asphalt Coating
A00 - Tank Internal Protection - None
B01 - Tank External Protection - Painted/Asphalt Coating
D02 - Pipe Type - Galvanized Steel

Tank Location: Aboveground - on saddles, legs, racks, etc.... Tank bottom is elevated above grade or tank pad, allowing visual inspection.
Tank Type: Steel/Carbon Steel/Iron
Tank Status: In Service
Pipe Model: Not reported
Install Date: 03/01/1995
Capacity Gallons: 75

DRAFT

NYCT-LIVONIA YARD (Continued) **1000338868**

Tightness Test Method:	-
Date Test:	Not reported
Next Test Date:	Not reported
Date Tank Closed:	Not reported
Register:	True
Modified By:	MFLEONAR
Last Modified:	08/21/2017
Material Name:	diesel

Tank Number:	LVN-3
Tank Id:	66869
Material Code:	0008
Common Name of Substance:	Diesel

Equipment Records:

E00 - Piping Secondary Containment - None
H00 - Tank Leak Detection - None
C01 - Pipe Location - Aboveground
I04 - Overfill - Product Level Gauge (A/G)
J00 - Dispenser - None
G00 - Tank Secondary Containment - None
L00 - Piping Leak Detection - None
A00 - Tank Internal Protection - None
B01 - Tank External Protection - Painted/Asphalt Coating
D02 - Pipe Type - Galvanized Steel
F00 - Pipe External Protection - None

Tank Location:	Aboveground - on saddles, legs, racks, etc.... Tank bottom is elevated above grade or tank pad, allowing visual inspection.
Tank Type:	Steel/Carbon Steel/Iron
Tank Status:	In Service
Pipe Model:	Not reported
Install Date:	03/01/1995
Capacity Gallons:	10
Tightness Test Method:	-
Date Test:	Not reported
Next Test Date:	Not reported
Date Tank Closed:	Not reported
Register:	True
Modified By:	MFLEONAR
Last Modified:	08/21/2017
Material Name:	diesel

Tank Number:	LVN-4
Tank Id:	214312
Material Code:	0022
Common Name of Substance:	Waste Oil/Used Oil

Equipment Records:

A00 - Tank Internal Protection - None
G12 - Tank Secondary Containment - Double-Walled (AG only)
D00 - Pipe Type - No Piping
L00 - Piping Leak Detection - None
B00 - Tank External Protection - None
C00 - Pipe Location - No Piping

DRAFT

NYCT-LIVONIA YARD (Continued) **1000338868**

F00 - Pipe External Protection - None
I04 - Overfill - Product Level Gauge (A/G)
J00 - Dispenser - None
E00 - Piping Secondary Containment - None
H00 - Tank Leak Detection - None
K01 - Spill Prevention - Catch Basin

Tank Location:	Aboveground - contact with impervious barrier... Tank bottom rests on impervious barrier, allowing visual indication of leaks.
Tank Type:	Plastic
Tank Status:	In Service
Pipe Model:	Not reported
Install Date:	10/03/2005
Capacity Gallons:	385
Tightness Test Method:	-
Date Test:	Not reported
Next Test Date:	Not reported
Date Tank Closed:	Not reported
Register:	True
Modified By:	MFLEONAR
Last Modified:	08/21/2017
Material Name:	waste oil/used oil

NJ MANIFEST:

EPA Id:	NYD980648646
Mail Address:	Not reported
Mail City/State/Zip:	Not reported
Facility Phone:	Not reported
Emergency Phone:	Not reported
Contact:	Not reported
Comments:	Not reported
SIC Code:	Not reported
County:	00
Municipal:	00
Previous EPA Id:	Not reported
Gen Flag:	X
Trans Flag:	Not reported
TSDF Flag:	Not reported
Name Change:	Not reported
Date Change:	Not reported

Manifest:

Manifest Number:	NJA5005369
EPA ID:	NYD980648646
Date Shipped:	06/11/2004
TSDF EPA ID:	NJD002200046
Transporter EPA ID:	NJ0000027193
Transporter 2 EPA ID:	Not reported
Transporter 3 EPA ID:	Not reported
Transporter 4 EPA ID:	Not reported
Transporter 5 EPA ID:	Not reported
Transporter 6 EPA ID:	Not reported
Transporter 7 EPA ID:	Not reported
Transporter 8 EPA ID:	Not reported
Transporter 9 EPA ID:	Not reported
Transporter 10 EPA ID:	Not reported
Date Trans1 Transported Waste:	06/11/2004
Date Trans2 Transported Waste:	Not reported

DRAFT

NYCT-LIVONIA YARD (Continued) **1000338868**

Date Trans3 Transported Waste:	Not reported
Date Trans4 Transported Waste:	Not reported
Date Trans5 Transported Waste:	Not reported
Date Trans6 Transported Waste:	Not reported
Date Trans7 Transported Waste:	Not reported
Date Trans8 Transported Waste:	Not reported
Date Trans9 Transported Waste:	Not reported
Date Trans10 Transported Waste:	Not reported
Date TSDF Received Waste:	06/11/2004
TSDF EPA Facility Name:	Not reported
QTY Units:	Not reported
Transporter SEQ ID:	Not reported
Transporter-1 Date:	Not reported
Waste SEQ ID:	Not reported
Waste Type Code 2:	Not reported
Waste Type Code 3:	Not reported
Waste Type Code 4:	Not reported
Waste Type Code 5:	Not reported
Waste Type Code 6:	Not reported
Date Accepted:	Not reported
Manifest Discrepancy Type:	Not reported
Data Entry Number:	06220421
Was Load Rejected:	No
Reason Load Was Rejected:	Not reported

Manifest Number:	NJA5025177
EPA ID:	NYD980648646
Date Shipped:	07/13/2004
TSDF EPA ID:	NJD991291105
Transporter EPA ID:	NYD046765574
Transporter 2 EPA ID:	Not reported
Transporter 3 EPA ID:	Not reported
Transporter 4 EPA ID:	Not reported
Transporter 5 EPA ID:	Not reported
Transporter 6 EPA ID:	Not reported
Transporter 7 EPA ID:	Not reported
Transporter 8 EPA ID:	Not reported
Transporter 9 EPA ID:	Not reported
Transporter 10 EPA ID:	Not reported
Date Trans1 Transported Waste:	07/13/2004
Date Trans2 Transported Waste:	Not reported
Date Trans3 Transported Waste:	Not reported
Date Trans4 Transported Waste:	Not reported
Date Trans5 Transported Waste:	Not reported
Date Trans6 Transported Waste:	Not reported
Date Trans7 Transported Waste:	Not reported
Date Trans8 Transported Waste:	Not reported
Date Trans9 Transported Waste:	Not reported
Date Trans10 Transported Waste:	Not reported
Date TSDF Received Waste:	07/13/2004
TSDF EPA Facility Name:	Not reported
QTY Units:	Not reported
Transporter SEQ ID:	Not reported
Transporter-1 Date:	Not reported
Waste SEQ ID:	Not reported
Waste Type Code 2:	Not reported
Waste Type Code 3:	Not reported

DRAFT

NYCT-LIVONIA YARD (Continued) **1000338868**

Waste Type Code 4:	Not reported
Waste Type Code 5:	Not reported
Waste Type Code 6:	Not reported
Date Accepted:	Not reported
Manifest Discrepancy Type:	Not reported
Data Entry Number:	08200421
Was Load Rejected:	No
Reason Load Was Rejected:	Not reported
Manifest Number:	NJA5319844
EPA ID:	NYD980648646
Date Shipped:	08/02/2006
TSDF EPA ID:	NJD991291105
Transporter EPA ID:	NYD046765574
Transporter 2 EPA ID:	Not reported
Transporter 3 EPA ID:	Not reported
Transporter 4 EPA ID:	Not reported
Transporter 5 EPA ID:	Not reported
Transporter 6 EPA ID:	Not reported
Transporter 7 EPA ID:	Not reported
Transporter 8 EPA ID:	Not reported
Transporter 9 EPA ID:	Not reported
Transporter 10 EPA ID:	Not reported
Date Trans1 Transported Waste:	08/02/2006
Date Trans2 Transported Waste:	Not reported
Date Trans3 Transported Waste:	Not reported
Date Trans4 Transported Waste:	Not reported
Date Trans5 Transported Waste:	Not reported
Date Trans6 Transported Waste:	Not reported
Date Trans7 Transported Waste:	Not reported
Date Trans8 Transported Waste:	Not reported
Date Trans9 Transported Waste:	Not reported
Date Trans10 Transported Waste:	Not reported
Date TSDF Received Waste:	08/02/2006
TSDF EPA Facility Name:	Not reported
QTY Units:	Not reported
Transporter SEQ ID:	Not reported
Transporter-1 Date:	Not reported
Waste SEQ ID:	Not reported
Waste Type Code 2:	Not reported
Waste Type Code 3:	Not reported
Waste Type Code 4:	Not reported
Waste Type Code 5:	Not reported
Waste Type Code 6:	Not reported
Date Accepted:	Not reported
Manifest Discrepancy Type:	Not reported
Data Entry Number:	08240621
Was Load Rejected:	No
Reason Load Was Rejected:	Not reported
Manifest Number:	NJA5286901
EPA ID:	NYD980648646
Date Shipped:	01/10/2006
TSDF EPA ID:	NJD991291105
Transporter EPA ID:	NYD046765574
Transporter 2 EPA ID:	Not reported
Transporter 3 EPA ID:	Not reported

DRAFT

NYCT-LIVONIA YARD (Continued) **1000338868**

Transporter 4 EPA ID:	Not reported
Transporter 5 EPA ID:	Not reported
Transporter 6 EPA ID:	Not reported
Transporter 7 EPA ID:	Not reported
Transporter 8 EPA ID:	Not reported
Transporter 9 EPA ID:	Not reported
Transporter 10 EPA ID:	Not reported
Date Trans1 Transported Waste:	01/10/2006
Date Trans2 Transported Waste:	Not reported
Date Trans3 Transported Waste:	Not reported
Date Trans4 Transported Waste:	Not reported
Date Trans5 Transported Waste:	Not reported
Date Trans6 Transported Waste:	Not reported
Date Trans7 Transported Waste:	Not reported
Date Trans8 Transported Waste:	Not reported
Date Trans9 Transported Waste:	Not reported
Date Trans10 Transported Waste:	Not reported
Date TSDF Received Waste:	01/11/2006
TSDF EPA Facility Name:	Not reported
QTY Units:	Not reported
Transporter SEQ ID:	Not reported
Transporter-1 Date:	Not reported
Waste SEQ ID:	Not reported
Waste Type Code 2:	Not reported
Waste Type Code 3:	Not reported
Waste Type Code 4:	Not reported
Waste Type Code 5:	Not reported
Waste Type Code 6:	Not reported
Date Accepted:	Not reported
Manifest Discrepancy Type:	Not reported
Data Entry Number:	02270622
Was Load Rejected:	No
Reason Load Was Rejected:	Not reported

Manifest Number:	NJA5300390
EPA ID:	NYD980648646
Date Shipped:	10/19/2005
TSDF EPA ID:	NJD991291105
Transporter EPA ID:	NYD046765574
Transporter 2 EPA ID:	Not reported
Transporter 3 EPA ID:	Not reported
Transporter 4 EPA ID:	Not reported
Transporter 5 EPA ID:	Not reported
Transporter 6 EPA ID:	Not reported
Transporter 7 EPA ID:	Not reported
Transporter 8 EPA ID:	Not reported
Transporter 9 EPA ID:	Not reported
Transporter 10 EPA ID:	Not reported
Date Trans1 Transported Waste:	10/19/2005
Date Trans2 Transported Waste:	Not reported
Date Trans3 Transported Waste:	Not reported
Date Trans4 Transported Waste:	Not reported
Date Trans5 Transported Waste:	Not reported
Date Trans6 Transported Waste:	Not reported
Date Trans7 Transported Waste:	Not reported
Date Trans8 Transported Waste:	Not reported
Date Trans9 Transported Waste:	Not reported

DRAFT

NYCT-LIVONIA YARD (Continued) **1000338868**

Date Trans10 Transported Waste:	Not reported
Date TSDF Received Waste:	10/19/2005
TSDF EPA Facility Name:	Not reported
QTY Units:	Not reported
Transporter SEQ ID:	Not reported
Transporter-1 Date:	Not reported
Waste SEQ ID:	Not reported
Waste Type Code 2:	Not reported
Waste Type Code 3:	Not reported
Waste Type Code 4:	Not reported
Waste Type Code 5:	Not reported
Waste Type Code 6:	Not reported
Date Accepted:	Not reported
Manifest Discrepancy Type:	Not reported
Data Entry Number:	01060625
Was Load Rejected:	No
Reason Load Was Rejected:	Not reported

Manifest Number:	NJA5268154
EPA ID:	NYD980648646
Date Shipped:	10/20/2005
TSDF EPA ID:	NJD991291105
Transporter EPA ID:	NYD046765574
Transporter 2 EPA ID:	Not reported
Transporter 3 EPA ID:	Not reported
Transporter 4 EPA ID:	Not reported
Transporter 5 EPA ID:	Not reported
Transporter 6 EPA ID:	Not reported
Transporter 7 EPA ID:	Not reported
Transporter 8 EPA ID:	Not reported
Transporter 9 EPA ID:	Not reported
Transporter 10 EPA ID:	Not reported
Date Trans1 Transported Waste:	10/20/2005
Date Trans2 Transported Waste:	Not reported
Date Trans3 Transported Waste:	Not reported
Date Trans4 Transported Waste:	Not reported
Date Trans5 Transported Waste:	Not reported
Date Trans6 Transported Waste:	Not reported
Date Trans7 Transported Waste:	Not reported
Date Trans8 Transported Waste:	Not reported
Date Trans9 Transported Waste:	Not reported
Date Trans10 Transported Waste:	Not reported
Date TSDF Received Waste:	10/20/2005
TSDF EPA Facility Name:	Not reported
QTY Units:	Not reported
Transporter SEQ ID:	Not reported
Transporter-1 Date:	Not reported
Waste SEQ ID:	Not reported
Waste Type Code 2:	Not reported
Waste Type Code 3:	Not reported
Waste Type Code 4:	Not reported
Waste Type Code 5:	Not reported
Waste Type Code 6:	Not reported
Date Accepted:	Not reported
Manifest Discrepancy Type:	Not reported
Data Entry Number:	01100621
Was Load Rejected:	No

DRAFT

NYCT-LIVONIA YARD (Continued) **1000338868**

Reason Load Was Rejected:	Not reported
Manifest Number:	NJA5202459
EPA ID:	NYD980648646
Date Shipped:	10/06/2004
TSDF EPA ID:	NJD991291105
Transporter EPA ID:	NYD046765574
Transporter 2 EPA ID:	Not reported
Transporter 3 EPA ID:	Not reported
Transporter 4 EPA ID:	Not reported
Transporter 5 EPA ID:	Not reported
Transporter 6 EPA ID:	Not reported
Transporter 7 EPA ID:	Not reported
Transporter 8 EPA ID:	Not reported
Transporter 9 EPA ID:	Not reported
Transporter 10 EPA ID:	Not reported
Date Trans1 Transported Waste:	10/06/2004
Date Trans2 Transported Waste:	Not reported
Date Trans3 Transported Waste:	Not reported
Date Trans4 Transported Waste:	Not reported
Date Trans5 Transported Waste:	Not reported
Date Trans6 Transported Waste:	Not reported
Date Trans7 Transported Waste:	Not reported
Date Trans8 Transported Waste:	Not reported
Date Trans9 Transported Waste:	Not reported
Date Trans10 Transported Waste:	Not reported
Date TSDF Received Waste:	10/06/2004
TSDF EPA Facility Name:	Not reported
QTY Units:	Not reported
Transporter SEQ ID:	Not reported
Transporter-1 Date:	Not reported
Waste SEQ ID:	Not reported
Waste Type Code 2:	Not reported
Waste Type Code 3:	Not reported
Waste Type Code 4:	Not reported
Waste Type Code 5:	Not reported
Waste Type Code 6:	Not reported
Date Accepted:	Not reported
Manifest Discrepancy Type:	Not reported
Data Entry Number:	11100421
Was Load Rejected:	No
Reason Load Was Rejected:	Not reported
Manifest Number:	NJA5319707
EPA ID:	NYD980648646
Date Shipped:	06/16/2006
TSDF EPA ID:	NJD991291105
Transporter EPA ID:	NYD046765574
Transporter 2 EPA ID:	Not reported
Transporter 3 EPA ID:	Not reported
Transporter 4 EPA ID:	Not reported
Transporter 5 EPA ID:	Not reported
Transporter 6 EPA ID:	Not reported
Transporter 7 EPA ID:	Not reported
Transporter 8 EPA ID:	Not reported
Transporter 9 EPA ID:	Not reported
Transporter 10 EPA ID:	Not reported

DRAFT

NYCT-LIVONIA YARD (Continued) **1000338868**

Date Trans1 Transported Waste:	06/16/2006
Date Trans2 Transported Waste:	Not reported
Date Trans3 Transported Waste:	Not reported
Date Trans4 Transported Waste:	Not reported
Date Trans5 Transported Waste:	Not reported
Date Trans6 Transported Waste:	Not reported
Date Trans7 Transported Waste:	Not reported
Date Trans8 Transported Waste:	Not reported
Date Trans9 Transported Waste:	Not reported
Date Trans10 Transported Waste:	Not reported
Date TSDF Received Waste:	06/16/2006
TSDF EPA Facility Name:	Not reported
QTY Units:	Not reported
Transporter SEQ ID:	Not reported
Transporter-1 Date:	Not reported
Waste SEQ ID:	Not reported
Waste Type Code 2:	Not reported
Waste Type Code 3:	Not reported
Waste Type Code 4:	Not reported
Waste Type Code 5:	Not reported
Waste Type Code 6:	Not reported
Date Accepted:	Not reported
Manifest Discrepancy Type:	Not reported
Data Entry Number:	08070621
Was Load Rejected:	No
Reason Load Was Rejected:	Not reported
Manifest Number:	001053731GBF
EPA ID:	NYD980648646
Date Shipped:	07/01/2010
TSDF EPA ID:	NJD002200046
Transporter EPA ID:	NJ0000027193
Transporter 2 EPA ID:	Not reported
Transporter 3 EPA ID:	Not reported
Transporter 4 EPA ID:	Not reported
Transporter 5 EPA ID:	Not reported
Transporter 6 EPA ID:	Not reported
Transporter 7 EPA ID:	Not reported
Transporter 8 EPA ID:	Not reported
Transporter 9 EPA ID:	Not reported
Transporter 10 EPA ID:	Not reported
Date Trans1 Transported Waste:	07/01/2010
Date Trans2 Transported Waste:	Not reported
Date Trans3 Transported Waste:	Not reported
Date Trans4 Transported Waste:	Not reported
Date Trans5 Transported Waste:	Not reported
Date Trans6 Transported Waste:	Not reported
Date Trans7 Transported Waste:	Not reported
Date Trans8 Transported Waste:	Not reported
Date Trans9 Transported Waste:	Not reported
Date Trans10 Transported Waste:	Not reported
Date TSDF Received Waste:	07/01/2010
TSDF EPA Facility Name:	Not reported
QTY Units:	Not reported
Transporter SEQ ID:	Not reported
Transporter-1 Date:	Not reported
Waste SEQ ID:	Not reported

DRAFT

NYCT-LIVONIA YARD (Continued) **1000338868**

Waste Type Code 2:	Not reported
Waste Type Code 3:	Not reported
Waste Type Code 4:	Not reported
Waste Type Code 5:	Not reported
Waste Type Code 6:	Not reported
Date Accepted:	Not reported
Manifest Discrepancy Type:	Not reported
Data Entry Number:	Not reported
Was Load Rejected:	No
Reason Load Was Rejected:	Not reported

Waste:

Manifest Year:	Not reported
Waste Code:	D001
Hand Code:	H141
Quantity:	55 G
Manifest Year:	Not reported
Waste Code:	D009
Hand Code:	H141
Quantity:	257 P
Manifest Year:	Not reported
Waste Code:	D001
Hand Code:	H061
Quantity:	55 G
Manifest Number:	NJA5312897
EPA ID:	NYD980648646
Date Shipped:	04/05/2006
TSDF EPA ID:	NJD002200046
Transporter EPA ID:	NJ0000027193
Transporter 2 EPA ID:	Not reported
Transporter 3 EPA ID:	Not reported
Transporter 4 EPA ID:	Not reported
Transporter 5 EPA ID:	Not reported
Transporter 6 EPA ID:	Not reported
Transporter 7 EPA ID:	Not reported
Transporter 8 EPA ID:	Not reported
Transporter 9 EPA ID:	Not reported
Transporter 10 EPA ID:	Not reported
Date Trans1 Transported Waste:	04/05/2006
Date Trans2 Transported Waste:	Not reported
Date Trans3 Transported Waste:	Not reported
Date Trans4 Transported Waste:	Not reported
Date Trans5 Transported Waste:	Not reported
Date Trans6 Transported Waste:	Not reported
Date Trans7 Transported Waste:	Not reported
Date Trans8 Transported Waste:	Not reported
Date Trans9 Transported Waste:	Not reported
Date Trans10 Transported Waste:	Not reported
Date TSDF Received Waste:	04/05/2006
TSDF EPA Facility Name:	Not reported
QTY Units:	Not reported
Transporter SEQ ID:	Not reported
Transporter-1 Date:	Not reported
Waste SEQ ID:	Not reported

DRAFT

NYCT-LIVONIA YARD (Continued) **1000338868**

Waste Type Code 2:	Not reported
Waste Type Code 3:	Not reported
Waste Type Code 4:	Not reported
Waste Type Code 5:	Not reported
Waste Type Code 6:	Not reported
Date Accepted:	Not reported
Manifest Discrepancy Type:	Not reported
Data Entry Number:	06050621
Was Load Rejected:	No
Reason Load Was Rejected:	Not reported
Manifest Number:	NJA5311701
EPA ID:	NYD980648646
Date Shipped:	07/20/2006
TSDF EPA ID:	NJD002200046
Transporter EPA ID:	NJ0000027193
Transporter 2 EPA ID:	Not reported
Transporter 3 EPA ID:	Not reported
Transporter 4 EPA ID:	Not reported
Transporter 5 EPA ID:	Not reported
Transporter 6 EPA ID:	Not reported
Transporter 7 EPA ID:	Not reported
Transporter 8 EPA ID:	Not reported
Transporter 9 EPA ID:	Not reported
Transporter 10 EPA ID:	Not reported
Date Trans1 Transported Waste:	07/20/2006
Date Trans2 Transported Waste:	Not reported
Date Trans3 Transported Waste:	Not reported
Date Trans4 Transported Waste:	Not reported
Date Trans5 Transported Waste:	Not reported
Date Trans6 Transported Waste:	Not reported
Date Trans7 Transported Waste:	Not reported
Date Trans8 Transported Waste:	Not reported
Date Trans9 Transported Waste:	Not reported
Date Trans10 Transported Waste:	Not reported
Date TSDF Received Waste:	07/20/2006
TSDF EPA Facility Name:	Not reported
QTY Units:	Not reported
Transporter SEQ ID:	Not reported
Transporter-1 Date:	Not reported
Waste SEQ ID:	Not reported
Waste Type Code 2:	Not reported
Waste Type Code 3:	Not reported
Waste Type Code 4:	Not reported
Waste Type Code 5:	Not reported
Waste Type Code 6:	Not reported
Date Accepted:	Not reported
Manifest Discrepancy Type:	Not reported
Data Entry Number:	08310625
Was Load Rejected:	No
Reason Load Was Rejected:	Not reported
Manifest Number:	NJA5319580
EPA ID:	NYD980648646
Date Shipped:	04/29/2006
TSDF EPA ID:	NJD991291105
Transporter EPA ID:	NYD046765574

DRAFT

NYCT-LIVONIA YARD (Continued) **1000338868**

Transporter 2 EPA ID:	Not reported
Transporter 3 EPA ID:	Not reported
Transporter 4 EPA ID:	Not reported
Transporter 5 EPA ID:	Not reported
Transporter 6 EPA ID:	Not reported
Transporter 7 EPA ID:	Not reported
Transporter 8 EPA ID:	Not reported
Transporter 9 EPA ID:	Not reported
Transporter 10 EPA ID:	Not reported
Date Trans1 Transported Waste:	04/29/2006
Date Trans2 Transported Waste:	Not reported
Date Trans3 Transported Waste:	Not reported
Date Trans4 Transported Waste:	Not reported
Date Trans5 Transported Waste:	Not reported
Date Trans6 Transported Waste:	Not reported
Date Trans7 Transported Waste:	Not reported
Date Trans8 Transported Waste:	Not reported
Date Trans9 Transported Waste:	Not reported
Date Trans10 Transported Waste:	Not reported
Date TSDF Received Waste:	05/01/2006
TSDF EPA Facility Name:	Not reported
QTY Units:	Not reported
Transporter SEQ ID:	Not reported
Transporter-1 Date:	Not reported
Waste SEQ ID:	Not reported
Waste Type Code 2:	Not reported
Waste Type Code 3:	Not reported
Waste Type Code 4:	Not reported
Waste Type Code 5:	Not reported
Waste Type Code 6:	Not reported
Date Accepted:	Not reported
Manifest Discrepancy Type:	Not reported
Data Entry Number:	06210621
Was Load Rejected:	No
Reason Load Was Rejected:	Not reported
Manifest Number:	000959705GBF
EPA ID:	NYD980648646
Date Shipped:	04/27/2010
TSDF EPA ID:	NJD002200046
Transporter EPA ID:	NJ0000027193
Transporter 2 EPA ID:	Not reported
Transporter 3 EPA ID:	Not reported
Transporter 4 EPA ID:	Not reported
Transporter 5 EPA ID:	Not reported
Transporter 6 EPA ID:	Not reported
Transporter 7 EPA ID:	Not reported
Transporter 8 EPA ID:	Not reported
Transporter 9 EPA ID:	Not reported
Transporter 10 EPA ID:	Not reported
Date Trans1 Transported Waste:	04/27/2010
Date Trans2 Transported Waste:	Not reported
Date Trans3 Transported Waste:	Not reported
Date Trans4 Transported Waste:	Not reported
Date Trans5 Transported Waste:	Not reported
Date Trans6 Transported Waste:	Not reported
Date Trans7 Transported Waste:	Not reported

DRAFT

NYCT-LIVONIA YARD (Continued) **1000338868**

Date Trans8 Transported Waste:	Not reported
Date Trans9 Transported Waste:	Not reported
Date Trans10 Transported Waste:	Not reported
Date TSDF Received Waste:	04/27/2010
TSDF EPA Facility Name:	Not reported
QTY Units:	Not reported
Transporter SEQ ID:	Not reported
Transporter-1 Date:	Not reported
Waste SEQ ID:	Not reported
Waste Type Code 2:	Not reported
Waste Type Code 3:	Not reported
Waste Type Code 4:	Not reported
Waste Type Code 5:	Not reported
Waste Type Code 6:	Not reported
Date Accepted:	Not reported
Manifest Discrepancy Type:	Not reported
Data Entry Number:	Not reported
Was Load Rejected:	No
Reason Load Was Rejected:	Not reported

Waste:

Manifest Year:	Not reported
Waste Code:	D001
Hand Code:	H061
Quantity:	85 G

Manifest Year:	Not reported
Waste Code:	D001
Hand Code:	H061
Quantity:	170 G

Manifest Number:	NJA5222984
EPA ID:	NYD980648646
Date Shipped:	01/18/2005
TSDF EPA ID:	NJD991291105
Transporter EPA ID:	NYD046765574
Transporter 2 EPA ID:	Not reported
Transporter 3 EPA ID:	Not reported
Transporter 4 EPA ID:	Not reported
Transporter 5 EPA ID:	Not reported
Transporter 6 EPA ID:	Not reported
Transporter 7 EPA ID:	Not reported
Transporter 8 EPA ID:	Not reported
Transporter 9 EPA ID:	Not reported
Transporter 10 EPA ID:	Not reported
Date Trans1 Transported Waste:	01/18/2005
Date Trans2 Transported Waste:	Not reported
Date Trans3 Transported Waste:	Not reported
Date Trans4 Transported Waste:	Not reported
Date Trans5 Transported Waste:	Not reported
Date Trans6 Transported Waste:	Not reported
Date Trans7 Transported Waste:	Not reported
Date Trans8 Transported Waste:	Not reported
Date Trans9 Transported Waste:	Not reported
Date Trans10 Transported Waste:	Not reported
Date TSDF Received Waste:	01/18/2005
TSDF EPA Facility Name:	Not reported

DRAFT

NYCT-LIVONIA YARD (Continued) **1000338868**

QTY Units:	Not reported
Transporter SEQ ID:	Not reported
Transporter-1 Date:	Not reported
Waste SEQ ID:	Not reported
Waste Type Code 2:	Not reported
Waste Type Code 3:	Not reported
Waste Type Code 4:	Not reported
Waste Type Code 5:	Not reported
Waste Type Code 6:	Not reported
Date Accepted:	Not reported
Manifest Discrepancy Type:	Not reported
Data Entry Number:	03220521
Was Load Rejected:	No
Reason Load Was Rejected:	Not reported
Manifest Number:	NJA5345474
EPA ID:	NYD980648646
Date Shipped:	08/16/2006
TSDF EPA ID:	NJD991291105
Transporter EPA ID:	NYD046765574
Transporter 2 EPA ID:	Not reported
Transporter 3 EPA ID:	Not reported
Transporter 4 EPA ID:	Not reported
Transporter 5 EPA ID:	Not reported
Transporter 6 EPA ID:	Not reported
Transporter 7 EPA ID:	Not reported
Transporter 8 EPA ID:	Not reported
Transporter 9 EPA ID:	Not reported
Transporter 10 EPA ID:	Not reported
Date Trans1 Transported Waste:	08/16/2006
Date Trans2 Transported Waste:	Not reported
Date Trans3 Transported Waste:	Not reported
Date Trans4 Transported Waste:	Not reported
Date Trans5 Transported Waste:	Not reported
Date Trans6 Transported Waste:	Not reported
Date Trans7 Transported Waste:	Not reported
Date Trans8 Transported Waste:	Not reported
Date Trans9 Transported Waste:	Not reported
Date Trans10 Transported Waste:	Not reported
Date TSDF Received Waste:	08/16/2006
TSDF EPA Facility Name:	Not reported
QTY Units:	Not reported
Transporter SEQ ID:	Not reported
Transporter-1 Date:	Not reported
Waste SEQ ID:	Not reported
Waste Type Code 2:	Not reported
Waste Type Code 3:	Not reported
Waste Type Code 4:	Not reported
Waste Type Code 5:	Not reported
Waste Type Code 6:	Not reported
Date Accepted:	Not reported
Manifest Discrepancy Type:	Not reported
Data Entry Number:	09210621
Was Load Rejected:	No
Reason Load Was Rejected:	Not reported
Manifest Number:	NJA5300398

DRAFT

NYCT-LIVONIA YARD (Continued) **1000338868**

EPA ID:	NYD980648646
Date Shipped:	10/21/2005
TSDF EPA ID:	NJD991291105
Transporter EPA ID:	NYD046765574
Transporter 2 EPA ID:	Not reported
Transporter 3 EPA ID:	Not reported
Transporter 4 EPA ID:	Not reported
Transporter 5 EPA ID:	Not reported
Transporter 6 EPA ID:	Not reported
Transporter 7 EPA ID:	Not reported
Transporter 8 EPA ID:	Not reported
Transporter 9 EPA ID:	Not reported
Transporter 10 EPA ID:	Not reported
Date Trans1 Transported Waste:	10/21/2005
Date Trans2 Transported Waste:	Not reported
Date Trans3 Transported Waste:	Not reported
Date Trans4 Transported Waste:	Not reported
Date Trans5 Transported Waste:	Not reported
Date Trans6 Transported Waste:	Not reported
Date Trans7 Transported Waste:	Not reported
Date Trans8 Transported Waste:	Not reported
Date Trans9 Transported Waste:	Not reported
Date Trans10 Transported Waste:	Not reported
Date TSDF Received Waste:	10/27/2005
TSDF EPA Facility Name:	Not reported
QTY Units:	Not reported
Transporter SEQ ID:	Not reported
Transporter-1 Date:	Not reported
Waste SEQ ID:	Not reported
Waste Type Code 2:	Not reported
Waste Type Code 3:	Not reported
Waste Type Code 4:	Not reported
Waste Type Code 5:	Not reported
Waste Type Code 6:	Not reported
Date Accepted:	Not reported
Manifest Discrepancy Type:	Not reported
Data Entry Number:	01060625
Was Load Rejected:	No
Reason Load Was Rejected:	Not reported

Manifest Number:	NJA5319647
EPA ID:	NYD980648646
Date Shipped:	05/31/2006
TSDF EPA ID:	NJD991291105
Transporter EPA ID:	NYD046765574
Transporter 2 EPA ID:	Not reported
Transporter 3 EPA ID:	Not reported
Transporter 4 EPA ID:	Not reported
Transporter 5 EPA ID:	Not reported
Transporter 6 EPA ID:	Not reported
Transporter 7 EPA ID:	Not reported
Transporter 8 EPA ID:	Not reported
Transporter 9 EPA ID:	Not reported
Transporter 10 EPA ID:	Not reported
Date Trans1 Transported Waste:	05/31/2006
Date Trans2 Transported Waste:	Not reported
Date Trans3 Transported Waste:	Not reported

DRAFT

NYCT-LIVONIA YARD (Continued) **1000338868**

Date Trans4 Transported Waste:	Not reported
Date Trans5 Transported Waste:	Not reported
Date Trans6 Transported Waste:	Not reported
Date Trans7 Transported Waste:	Not reported
Date Trans8 Transported Waste:	Not reported
Date Trans9 Transported Waste:	Not reported
Date Trans10 Transported Waste:	Not reported
Date TSDF Received Waste:	05/31/2006
TSDF EPA Facility Name:	Not reported
QTY Units:	Not reported
Transporter SEQ ID:	Not reported
Transporter-1 Date:	Not reported
Waste SEQ ID:	Not reported
Waste Type Code 2:	Not reported
Waste Type Code 3:	Not reported
Waste Type Code 4:	Not reported
Waste Type Code 5:	Not reported
Waste Type Code 6:	Not reported
Date Accepted:	Not reported
Manifest Discrepancy Type:	Not reported
Data Entry Number:	07260621
Was Load Rejected:	No
Reason Load Was Rejected:	Not reported

Y152 **NYCTA - LIVONIA YARD** **NY MANIFEST** **S119071354**
NW **HEGEMAN AVENUE & ELTON STREET** **N/A**
1/8-1/4 **BROOKLYN, NY 11208**
0.235 mi.
1243 ft. **Site 4 of 5 in cluster Y**

Relative:
Higher

Actual:
14 ft.

NY MANIFEST:

Name:	NYCTA - LIVONIA YARD
Address:	HEGEMAN AVENUE & ELTON STREET
City,State,Zip:	BROOKLYN, NY 11208-0000
Country:	USA
EPA ID:	NYD980648646
Facility Status:	Not reported
Location Address 1:	HEGEMAN AVENUE & ELTON STREET
Code:	BP
Location Address 2:	Not reported
Total Tanks:	Not reported
Location City:	BROOKLYN
Location State:	NY
Location Zip:	11201
Location Zip 4:	Not reported

NY MANIFEST:

EPAID:	NYD980648646
Mailing Name:	NYCTA - LIVONIA YARD
Mailing Contact:	N/S
Mailing Address 1:	130 LIVINGSTON ST-RM 8007
Mailing Address 2:	Not reported
Mailing City:	BROOKLYN
Mailing State:	NY
Mailing Zip:	11201
Mailing Zip 4:	Not reported

DRAFT

NYCTA - LIVONIA YARD (Continued) **S119071354**

Mailing Country: USA
Mailing Phone: 7183304581

NY MANIFEST:
Document ID: Not reported
Manifest Status: Not reported
seq: Not reported
Year: Not reported
Trans1 State ID: NYD046765574
Trans2 State ID: Not reported
Generator Ship Date: 09/08/2006
Trans1 Recv Date: 09/08/2006
Trans2 Recv Date: Not reported
TSD Site Recv Date: 09/08/2006
Part A Recv Date: Not reported
Part B Recv Date: Not reported
Generator EPA ID: NYD980648646
Trans1 EPA ID: Not reported
Trans2 EPA ID: Not reported
TSDF ID 1: NJD991291105
TSDF ID 2: Not reported
Manifest Tracking Number: 000062020WAS
Import Indicator: N
Export Indicator: N
Discr Quantity Indicator: N
Discr Type Indicator: N
Discr Residue Indicator: N
Discr Partial Reject Indicator: N
Discr Full Reject Indicator: N
Manifest Ref Number: Not reported
Alt Facility RCRA ID: Not reported
Alt Facility Sign Date: Not reported
MGMT Method Type Code: H111
Waste Code: Not reported
Waste Code: Not reported
Waste Code: Not reported
Waste Code: Not reported
Waste Code: Not reported
Waste Code: Not reported
Quantity: 31000
Units: P - Pounds
Number of Containers: 1
Container Type: CM - Metal boxes, cases, roll-offs
Handling Method: T Chemical, physical, or biological treatment.
Specific Gravity: 1
Waste Code: D008
Waste Code 1_2: Not reported
Waste Code 1_3: Not reported
Waste Code 1_4: Not reported
Waste Code 1_5: Not reported
Waste Code 1_6: Not reported

DRAFT

153
ENE
1/8-1/4
0.239 mi.
1262 ft.

TRI CENTRAL AUTO BODY INC
656 MONTAUK HWY
BROOKLYN, NY 11208

RCRA-VSQG **1004760121**
FINDS **NYR000033035**
ECHO
NY MANIFEST

Relative:
Higher

Actual:
9 ft.

RCRA-VSQG:

Date Form Received by Agency:	2007-01-01 00:00:00.0
Handler Name:	TRI CENTRAL AUTO BODY INC
Handler Address:	656 MONTAUK HWY
Handler City,State,Zip:	BROOKLYN, NY 11208
EPA ID:	NYR000033035
Contact Name:	MARK GUTMAN
Contact Address:	MONTAUK HWY
Contact City,State,Zip:	BROOKLYN, NY 11208
Contact Telephone:	718-235-9063
Contact Fax:	Not reported
Contact Email:	Not reported
Contact Title:	Not reported
EPA Region:	02
Land Type:	Private
Federal Waste Generator Description:	Conditionally Exempt Small Quantity Generator
Non-Notifier:	Not reported
Biennial Report Cycle:	Not reported
Accessibility:	Not reported
Active Site Indicator:	Handler Activities
State District Owner:	NY
State District:	NYSDEC R2
Mailing Address:	MONTAUK HWY
Mailing City,State,Zip:	BROOKLYN, NY 11208
Owner Name:	MARK GUTMAN
Owner Type:	Private
Operator Name:	MARK GUTMAN
Operator Type:	Private
Short-Term Generator Activity:	No
Importer Activity:	No
Mixed Waste Generator:	No
Transporter Activity:	No
Transfer Facility Activity:	No
Recycler Activity with Storage:	No
Small Quantity On-Site Burner Exemption:	No
Smelting Melting and Refining Furnace Exemption:	No
Underground Injection Control:	No
Off-Site Waste Receipt:	No
Universal Waste Indicator:	No
Universal Waste Destination Facility:	No
Federal Universal Waste:	No
Active Site Fed-Reg Treatment Storage and Disposal Facility:	Not reported
Active Site Converter Treatment storage and Disposal Facility:	Not reported
Active Site State-Reg Treatment Storage and Disposal Facility:	Not reported
Active Site State-Reg Handler:	---
Federal Facility Indicator:	Not reported
Hazardous Secondary Material Indicator:	NN
Sub-Part K Indicator:	Not reported
Commercial TSD Indicator:	No
Treatment Storage and Disposal Type:	Not reported
2018 GPRA Permit Baseline:	Not on the Baseline
2018 GPRA Renewals Baseline:	Not on the Baseline
Permit Renewals Workload Universe:	Not reported

DRAFT

TRI CENTRAL AUTO BODY INC (Continued) **1004760121**

Permit Workload Universe:	Not reported
Permit Progress Universe:	Not reported
Post-Closure Workload Universe:	Not reported
Closure Workload Universe:	Not reported
202 GPRA Corrective Action Baseline:	No
Corrective Action Workload Universe:	No
Subject to Corrective Action Universe:	No
Non-TSDFs Where RCRA CA has Been Imposed Universe:	No
TSDFs Potentially Subject to CA Under 3004 (u)/(v) Universe:	No
TSDFs Only Subject to CA under Discretionary Auth Universe:	No
Corrective Action Priority Ranking:	No NCAPS ranking
Environmental Control Indicator:	No
Institutional Control Indicator:	No
Human Exposure Controls Indicator:	N/A
Groundwater Controls Indicator:	N/A
Operating TSDF Universe:	Not reported
Full Enforcement Universe:	Not reported
Significant Non-Complier Universe:	No
Unaddressed Significant Non-Complier Universe:	No
Addressed Significant Non-Complier Universe:	No
Significant Non-Complier With a Compliance Schedule Universe:	No
Financial Assurance Required:	Not reported
Handler Date of Last Change:	2015-04-14 00:00:00.0
Recognized Trader-Importer:	No
Recognized Trader-Exporter:	No
Importer of Spent Lead Acid Batteries:	No
Exporter of Spent Lead Acid Batteries:	No
Recycler Activity Without Storage:	Not reported
Manifest Broker:	Not reported
Sub-Part P Indicator:	No

Hazardous Waste Summary:

Waste Code: D001
Waste Description: IGNITABLE WASTE

Waste Code: D035
Waste Description: METHYL ETHYL KETONE

Waste Code: F003
Waste Description: THE FOLLOWING SPENT NONHALOGENATED SOLVENTS: XYLENE, ACETONE, ETHYL ACETATE, ETHYL BENZENE, ETHYL ETHER, METHYL ISOBUTYL KETONE, N-BUTYL ALCOHOL, CYCLOHEXANONE, AND METHANOL; ALL SPENT SOLVENT MIXTURES/BLENDS CONTAINING, BEFORE USE, ONLY THE ABOVE SPENT NONHALOGENATED SOLVENTS; AND ALL SPENT SOLVENT MIXTURES/BLENDS CONTAINING, BEFORE USE, ONE OR MORE OF THE ABOVE NONHALOGENATED SOLVENTS, AND A TOTAL OF TEN PERCENT OR MORE (BY VOLUME) OF ONE OR MORE OF THOSE SOLVENTS LISTED IN F001, F002, F004, AND F005; AND STILL BOTTOMS FROM THE RECOVERY OF THESE SPENT SOLVENTS AND SPENT SOLVENT MIXTURES.

Waste Code: F005
Waste Description: THE FOLLOWING SPENT NONHALOGENATED SOLVENTS: TOLUENE, METHYL ETHYL KETONE, CARBON DISULFIDE, ISOBUTANOL, PYRIDINE, BENZENE, 2-ETHOXYETHANOL, AND 2-NITROPROPANE; ALL SPENT SOLVENT MIXTURES/BLENDS CONTAINING, BEFORE USE, A TOTAL OF TEN PERCENT OR MORE (BY VOLUME) OF ONE OR MORE OF THE ABOVE NONHALOGENATED SOLVENTS OR THOSE SOLVENTS

DRAFT

TRI CENTRAL AUTO BODY INC (Continued) **1004760121**

LISTED IN F001, F002, OR F004; AND STILL BOTTOMS FROM THE RECOVERY OF THESE SPENT SOLVENTS AND SPENT SOLVENT MIXTURES.

Handler - Owner Operator:

Owner/Operator Indicator:	Operator
Owner/Operator Name:	MARK GUTMAN
Legal Status:	Private
Date Became Current:	Not reported
Date Ended Current:	Not reported
Owner/Operator Address:	656 MONTAUK HWY
Owner/Operator City,State,Zip:	BROOKLYN, NY 11208
Owner/Operator Telephone:	718-235-9063
Owner/Operator Telephone Ext:	Not reported
Owner/Operator Fax:	Not reported
Owner/Operator Email:	Not reported

Owner/Operator Indicator:	Owner
Owner/Operator Name:	MARK GUTMAN
Legal Status:	Private
Date Became Current:	Not reported
Date Ended Current:	Not reported
Owner/Operator Address:	656 MONTAUK HWY
Owner/Operator City,State,Zip:	BROOKLYN, NY 11208
Owner/Operator Telephone:	718-235-9063
Owner/Operator Telephone Ext:	Not reported
Owner/Operator Fax:	Not reported
Owner/Operator Email:	Not reported

Owner/Operator Indicator:	Owner
Owner/Operator Name:	MARK GUTMAN
Legal Status:	Private
Date Became Current:	Not reported
Date Ended Current:	Not reported
Owner/Operator Address:	656 MONTAUK HWY
Owner/Operator City,State,Zip:	BROOKLYN, NY 11208
Owner/Operator Telephone:	718-235-9063
Owner/Operator Telephone Ext:	Not reported
Owner/Operator Fax:	Not reported
Owner/Operator Email:	Not reported

Historic Generators:

Receive Date:	2006-01-01 00:00:00.0
Handler Name:	TRI CENTRAL AUTO BODY INC
Federal Waste Generator Description:	Conditionally Exempt Small Quantity Generator
State District Owner:	NY
Large Quantity Handler of Universal Waste:	No
Recognized Trader Importer:	No
Recognized Trader Exporter:	No
Spent Lead Acid Battery Importer:	No
Spent Lead Acid Battery Exporter:	No
Current Record:	No
Non Storage Recycler Activity:	Not reported
Electronic Manifest Broker:	Not reported

Receive Date:	2007-01-01 00:00:00.0
Handler Name:	TRI CENTRAL AUTO BODY INC

DRAFT

TRI CENTRAL AUTO BODY INC (Continued) **1004760121**

Federal Waste Generator Description:	Conditionally Exempt Small Quantity Generator
State District Owner:	NY
Large Quantity Handler of Universal Waste:	No
Recognized Trader Importer:	No
Recognized Trader Exporter:	No
Spent Lead Acid Battery Importer:	No
Spent Lead Acid Battery Exporter:	No
Current Record:	Yes
Non Storage Recycler Activity:	Not reported
Electronic Manifest Broker:	Not reported

Receive Date: 1996-12-10 00:00:00.0
Handler Name: TRI CENTRAL AUTO BODY INC

Federal Waste Generator Description:	Conditionally Exempt Small Quantity Generator
State District Owner:	NY
Large Quantity Handler of Universal Waste:	No
Recognized Trader Importer:	No
Recognized Trader Exporter:	No
Spent Lead Acid Battery Importer:	No
Spent Lead Acid Battery Exporter:	No
Current Record:	No
Non Storage Recycler Activity:	Not reported
Electronic Manifest Broker:	Not reported

List of NAICS Codes and Descriptions:
NAICS Codes: No NAICS Codes Found

Facility Has Received Notices of Violations:
Violations: No Violations Found

Evaluation Action Summary:
Evaluations: No Evaluations Found

FINDS:
Registry ID: 110004530767

Click Here:

Environmental Interest/Information System:
RCRAInfo is a national information system that supports the Resource Conservation and Recovery Act (RCRA) program through the tracking of events and activities related to facilities that generate, transport, and treat, store, or dispose of hazardous waste. RCRAInfo allows RCRA program staff to track the notification, permit, compliance, and corrective action activities required under RCRA.
FIS (New York - Facility Information System) is New York's Department of Environmental Conservation (DEC) information system for tracking environmental facility information found across the State.

Click this hyperlink while viewing on your computer to access additional FINDS: detail in the EDR Site Report.

ECHO:
Envid: 1004760121
Registry ID: 110004530767

DRAFT

TRI CENTRAL AUTO BODY INC (Continued) **1004760121**

DFR URL:	http://echo.epa.gov/detailed-facility-report?fid=110004530767
Name:	TRI CENTRAL AUTO BODY INC
Address:	656 MONTAUK HWY
City,State,Zip:	BROOKLYN, NY 11208

NY MANIFEST:

Name:	ULTIMATE BODY & FENDER
Address:	656 MONTAUK HWY
City,State,Zip:	BROOKLYN, NY 11208
Country:	USA
EPA ID:	NYR000033035
Facility Status:	Not reported
Location Address 1:	656 MONTAUK HWY
Code:	BP
Location Address 2:	Not reported
Total Tanks:	Not reported
Location City:	BROOKLYN
Location State:	NY
Location Zip:	11208
Location Zip 4:	Not reported

NY MANIFEST:

EPAID:	NYR000033035
Mailing Name:	ULTIMATE BODY & FENDER
Mailing Contact:	MARIO MINELLI
Mailing Address 1:	656 MONTAUK HWY
Mailing Address 2:	Not reported
Mailing City:	BROOKLYN
Mailing State:	NY
Mailing Zip:	11208
Mailing Zip 4:	Not reported
Mailing Country:	USA
Mailing Phone:	7186496260

NY MANIFEST:

Document ID:	NJA3128862
Manifest Status:	Not reported
seq:	01
Year:	2000
Trans1 State ID:	2809
Trans2 State ID:	Not reported
Generator Ship Date:	05/16/2000
Trans1 Recv Date:	05/16/2000
Trans2 Recv Date:	Not reported
TSD Site Recv Date:	05/16/2000
Part A Recv Date:	Not reported
Part B Recv Date:	Not reported
Generator EPA ID:	NYR000033035
Trans1 EPA ID:	NJD002454544
Trans2 EPA ID:	Not reported
TSDF ID 1:	NJD002454544
TSDF ID 2:	Not reported
Manifest Tracking Number:	Not reported
Import Indicator:	Not reported
Export Indicator:	Not reported
Discr Quantity Indicator:	Not reported
Discr Type Indicator:	Not reported

DRAFT

TRI CENTRAL AUTO BODY INC (Continued) **1004760121**

Discr Residue Indicator:	Not reported
Discr Partial Reject Indicator:	Not reported
Discr Full Reject Indicator:	Not reported
Manifest Ref Number:	Not reported
Alt Facility RCRA ID:	Not reported
Alt Facility Sign Date:	Not reported
MGMT Method Type Code:	Not reported
Waste Code:	F003 - UNKNOWN
Waste Code:	Not reported
Waste Code:	Not reported
Waste Code:	Not reported
Waste Code:	Not reported
Waste Code:	Not reported
Quantity:	00110
Units:	G - Gallons (liquids only)* (8.3 pounds)
Number of Containers:	002
Container Type:	DM - Metal drums, barrels
Handling Method:	R Material recovery of more than 75 percent of the total material.
Specific Gravity:	01.00

Z154 **CON EDISON** **NY MANIFEST** **S118463026**
SW **340 WORTMAN AVE** **N/A**
1/8-1/4 **BROOKLYN, NY 11207**
0.240 mi.
1266 ft. **Site 1 of 3 in cluster Z**

Relative:
Higher

Actual:
12 ft.

NY MANIFEST:

Name:	CON EDISON
Address:	340 WORTMAN AVE
City,State,Zip:	BROOKLYN, NY 11207
Country:	USA
EPA ID:	NYP004845570
Facility Status:	Not reported
Location Address 1:	340 WORTMAN AVE
Code:	BP
Location Address 2:	SB 57075
Total Tanks:	Not reported
Location City:	BROOKLYN
Location State:	NY
Location Zip:	Not reported
Location Zip 4:	Not reported

NY MANIFEST:

EPAID:	NYP004845570
Mailing Name:	CON EDISON
Mailing Contact:	DENNIS HUACON
Mailing Address 1:	4 IRVING PL 15TH FL
Mailing Address 2:	Not reported
Mailing City:	NEW YORK
Mailing State:	NY
Mailing Zip:	10003
Mailing Zip 4:	Not reported
Mailing Country:	USA
Mailing Phone:	2124603770

NY MANIFEST:

Document ID:	Not reported

DRAFT

CON EDISON (Continued) **S118463026**

Manifest Status:	Not reported
seq:	Not reported
Year:	Not reported
Trans1 State ID:	NJD003812047
Trans2 State ID:	Not reported
Generator Ship Date:	09/29/2015
Trans1 Recv Date:	09/29/2015
Trans2 Recv Date:	Not reported
TSD Site Recv Date:	09/29/2015
Part A Recv Date:	Not reported
Part B Recv Date:	Not reported
Generator EPA ID:	NYP004845570
Trans1 EPA ID:	Not reported
Trans2 EPA ID:	Not reported
TSDF ID 1:	NJD991291105
TSDF ID 2:	Not reported
Manifest Tracking Number:	002625063GBF
Import Indicator:	N
Export Indicator:	N
Discr Quantity Indicator:	N
Discr Type Indicator:	N
Discr Residue Indicator:	N
Discr Partial Reject Indicator:	N
Discr Full Reject Indicator:	N
Manifest Ref Number:	Not reported
Alt Facility RCRA ID:	Not reported
Alt Facility Sign Date:	Not reported
MGMT Method Type Code:	H110
Waste Code:	Not reported
Waste Code:	Not reported
Waste Code:	Not reported
Waste Code:	Not reported
Waste Code:	Not reported
Waste Code:	Not reported
Quantity:	50
Units:	G - Gallons (liquids only)* (8.3 pounds)
Number of Containers:	1
Container Type:	TT - Cargo tank, tank trucks
Handling Method:	T Chemical, physical, or biological treatment.
Specific Gravity:	1
Waste Code:	D008
Waste Code 1_2:	Not reported
Waste Code 1_3:	Not reported
Waste Code 1_4:	Not reported
Waste Code 1_5:	Not reported
Waste Code 1_6:	Not reported

DRAFT

Z155 **CON EDISON** **RCRA NonGen / NLR** **1019908414**
SW **340 WORTMAN AVE** **FINDS** **NYP004845570**
1/8-1/4 **BROOKLYN, NY 11207** **ECHO**
0.240 mi.
1266 ft. **Site 2 of 3 in cluster Z**

Relative: **Higher**
Actual: **12 ft.**

RCRA NonGen / NLR:

Date Form Received by Agency:		2015-09-29 00:00:00.0
Handler Name:	CON EDISON	
Handler Address:		340 WORTMAN AVE
Handler City,State,Zip:		BROOKLYN, NY 11207
EPA ID:		NYP004845570
Contact Name:		THOMAS TEELING
Contact Address:		Not reported
Contact City,State,Zip:		Not reported
Contact Telephone:		212-460-3770
Contact Fax:		Not reported
Contact Email:		Not reported
Contact Title:		Not reported
EPA Region:		02
Land Type:		Private
Federal Waste Generator Description:		Not a generator, verified
Non-Notifier:		Not reported
Biennial Report Cycle:		Not reported
Accessibility:		Not reported
Active Site Indicator:		Not reported
State District Owner:		NY
State District:		NYSDEC R2
Mailing Address:		IRVING PL 15TH FL NE
Mailing City,State,Zip:		NEW YORK, NY 10003
Owner Name:		Not reported
Owner Type:		Not reported
Operator Name:		Not reported
Operator Type:		Not reported
Short-Term Generator Activity:		No
Importer Activity:		No
Mixed Waste Generator:		No
Transporter Activity:		No
Transfer Facility Activity:		No
Recycler Activity with Storage:		No
Small Quantity On-Site Burner Exemption:		No
Smelting Melting and Refining Furnace Exemption:		No
Underground Injection Control:		No
Off-Site Waste Receipt:		No
Universal Waste Indicator:		No
Universal Waste Destination Facility:		No
Federal Universal Waste:		No
Active Site Fed-Reg Treatment Storage and Disposal Facility:		Not reported
Active Site Converter Treatment storage and Disposal Facility:		Not reported
Active Site State-Reg Treatment Storage and Disposal Facility:		Not reported
Active Site State-Reg Handler:		---
Federal Facility Indicator:		Not reported
Hazardous Secondary Material Indicator:		NN
Sub-Part K Indicator:		Not reported
Commercial TSD Indicator:		No
Treatment Storage and Disposal Type:		Not reported
2018 GPRA Permit Baseline:		Not on the Baseline
2018 GPRA Renewals Baseline:		Not on the Baseline
Permit Renewals Workload Universe:		Not reported

DRAFT

CON EDISON (Continued) **1019908414**

Permit Workload Universe:	Not reported
Permit Progress Universe:	Not reported
Post-Closure Workload Universe:	Not reported
Closure Workload Universe:	Not reported
202 GPRA Corrective Action Baseline:	No
Corrective Action Workload Universe:	No
Subject to Corrective Action Universe:	No
Non-TSDFs Where RCRA CA has Been Imposed Universe:	No
TSDFs Potentially Subject to CA Under 3004 (u)/(v) Universe:	No
TSDFs Only Subject to CA under Discretionary Auth Universe:	No
Corrective Action Priority Ranking:	No NCAPS ranking
Environmental Control Indicator:	No
Institutional Control Indicator:	No
Human Exposure Controls Indicator:	N/A
Groundwater Controls Indicator:	N/A
Operating TSDF Universe:	Not reported
Full Enforcement Universe:	Not reported
Significant Non-Complier Universe:	No
Unaddressed Significant Non-Complier Universe:	No
Addressed Significant Non-Complier Universe:	No
Significant Non-Complier With a Compliance Schedule Universe:	No
Financial Assurance Required:	Not reported
Handler Date of Last Change:	2016-09-09 15:28:59.0
Recognized Trader-Importer:	No
Recognized Trader-Exporter:	No
Importer of Spent Lead Acid Batteries:	No
Exporter of Spent Lead Acid Batteries:	No
Recycler Activity Without Storage:	Not reported
Manifest Broker:	Not reported
Sub-Part P Indicator:	No

Historic Generators:

Receive Date:	2015-09-29 00:00:00.0
Handler Name: CON EDISON	
Federal Waste Generator Description:	Small Quantity Generator
State District Owner:	NY
Large Quantity Handler of Universal Waste:	No
Recognized Trader Importer:	No
Recognized Trader Exporter:	No
Spent Lead Acid Battery Importer:	No
Spent Lead Acid Battery Exporter:	No
Current Record:	No
Non Storage Recycler Activity:	Not reported
Electronic Manifest Broker:	Not reported

Receive Date:	2015-09-29 00:00:00.0
Handler Name: CON EDISON	
Federal Waste Generator Description:	Not a generator, verified
State District Owner:	NY
Large Quantity Handler of Universal Waste:	No
Recognized Trader Importer:	No
Recognized Trader Exporter:	No
Spent Lead Acid Battery Importer:	No
Spent Lead Acid Battery Exporter:	No
Current Record:	Yes
Non Storage Recycler Activity:	Not reported

DRAFT

CON EDISON (Continued) **1019908414**

Electronic Manifest Broker: Not reported

List of NAICS Codes and Descriptions:
NAICS Codes: No NAICS Codes Found

Facility Has Received Notices of Violations:
Violations: No Violations Found

Evaluation Action Summary:
Evaluations: No Evaluations Found

FINDS:
Registry ID: 110069672385

Click Here:

Environmental Interest/Information System:
RCRAInfo is a national information system that supports the Resource Conservation and Recovery Act (RCRA) program through the tracking of events and activities related to facilities that generate, transport, and treat, store, or dispose of hazardous waste. RCRAInfo allows RCRA program staff to track the notification, permit, compliance, and corrective action activities required under RCRA.

Click this hyperlink while viewing on your computer to access additional FINDS: detail in the EDR Site Report.

ECHO:
Envid: 1019908414
Registry ID: 110069672385
DFR URL: http://echo.epa.gov/detailed-facility-report?fid=110069672385
Name: CON EDISON
Address: 340 WORTMAN AVE
City,State,Zip: BROOKLYN, NY 11207

Z156 **CON EDISON** **NJ MANIFEST** **S120677321**
SW **340 WORTMAN AVE** **N/A**
1/8-1/4 **BROOKLYN, NY 11207**
0.240 mi.
1266 ft. **Site 3 of 3 in cluster Z**

Relative:
Higher

Actual:
12 ft.

NJ MANIFEST:
EPA Id: NYP004845570
Mail Address: IRVING PL 15TH FL NE
Mail City/State/Zip: NEW YORK, NY 10003
Facility Phone: Not reported
Emergency Phone: Not reported
Contact: THOMAS TEELING
Comments: Not reported
SIC Code: Not reported
County: NY047
Municipal: Not reported
Previous EPA Id: Not reported
Gen Flag: Not reported
Trans Flag: Not reported
TSDF Flag: Not reported

DRAFT

CON EDISON (Continued) **S120677321**

Name Change: Not reported
Date Change: Not reported

Manifest:
Manifest Number: 002625063GBF
EPA ID: NYP004845570
Date Shipped: 9/29/2015
TSDF EPA ID: NJD991291105
Transporter EPA ID: NJD003812047
Transporter 2 EPA ID: Not reported
Transporter 3 EPA ID: Not reported
Transporter 4 EPA ID: Not reported
Transporter 5 EPA ID: Not reported
Transporter 6 EPA ID: Not reported
Transporter 7 EPA ID: Not reported
Transporter 8 EPA ID: Not reported
Transporter 9 EPA ID: Not reported
Transporter 10 EPA ID: Not reported
Date Trans1 Transported Waste: Not reported
Date Trans2 Transported Waste: Not reported
Date Trans3 Transported Waste: Not reported
Date Trans4 Transported Waste: Not reported
Date Trans5 Transported Waste: Not reported
Date Trans6 Transported Waste: Not reported
Date Trans7 Transported Waste: Not reported
Date Trans8 Transported Waste: Not reported
Date Trans9 Transported Waste: Not reported
Date Trans10 Transported Waste: Not reported
Date TSDF Received Waste: Not reported
TSDF EPA Facility Name: Not reported
QTY Units: Not reported
Transporter SEQ ID: Not reported
Transporter-1 Date: Not reported
Waste SEQ ID: Not reported
Waste Type Code 2: Not reported
Waste Type Code 3: Not reported
Waste Type Code 4: Not reported
Waste Type Code 5: Not reported
Waste Type Code 6: Not reported
Date Accepted: Not reported
Manifest Discrepancy Type: Not reported
Data Entry Number: Not reported
Was Load Rejected: NEW YORK, NY 10003
Reason Load Was Rejected: Not reported

AA157 **CON EDISON** **NY MANIFEST** **S117060708**
NNW **ESSEX ST & HEGEMAN AVE** **N/A**
1/8-1/4 **BROOKLYN, NY 11208**
0.241 mi.
1272 ft. **Site 1 of 2 in cluster AA**

Relative:
Higher

Actual:
14 ft.

NY MANIFEST:
Name: CON EDISON
Address: ESSEX ST & HEGEMAN AVE
City,State,Zip: BROOKLYN, NY 11208
Country: USA

DRAFT

CON EDISON (Continued) **S117060708**

EPA ID: NYP004529475
Facility Status: Not reported
Location Address 1: SO HEGEMAN AVE 130' EO ESSEX ST
Code: BP
Location Address 2: SB 27243
Total Tanks: Not reported
Location City: BROOKLYN
Location State: NY
Location Zip: 11208
Location Zip 4: Not reported

NY MANIFEST:
EPAID: NYP004529475
Mailing Name: CON EDISON
Mailing Contact: TOM TEELING
Mailing Address 1: 4 IRVING PLACE 15TH FLOOR
Mailing Address 2: Not reported
Mailing City: NEW YORK
Mailing State: NY
Mailing Zip: 10003
Mailing Zip 4: Not reported
Mailing Country: USA
Mailing Phone: Not reported

NY MANIFEST:
Document ID: Not reported
Manifest Status: Not reported
seq: Not reported
Year: Not reported
Trans1 State ID: NJ0000027193
Trans2 State ID: Not reported
Generator Ship Date: 05/13/2014
Trans1 Recv Date: 05/13/2014
Trans2 Recv Date: Not reported
TSD Site Recv Date: 05/16/2014
Part A Recv Date: Not reported
Part B Recv Date: Not reported
Generator EPA ID: NYP004529475
Trans1 EPA ID: Not reported
Trans2 EPA ID: Not reported
TSDF ID 1: NJD002200046
TSDF ID 2: Not reported
Manifest Tracking Number: 013246359JJK
Import Indicator: N
Export Indicator: N
Discr Quantity Indicator: N
Discr Type Indicator: N
Discr Residue Indicator: N
Discr Partial Reject Indicator: N
Discr Full Reject Indicator: N
Manifest Ref Number: Not reported
Alt Facility RCRA ID: Not reported
Alt Facility Sign Date: Not reported
MGMT Method Type Code: H110
Waste Code: Not reported
Waste Code: Not reported
Waste Code: Not reported

DRAFT

CON EDISON (Continued) **S117060708**

Waste Code:	Not reported
Waste Code:	Not reported
Waste Code:	Not reported
Quantity:	150
Units:	G - Gallons (liquids only)* (8.3 pounds)
Number of Containers:	1
Container Type:	TT - Cargo tank, tank trucks
Handling Method:	T Chemical, physical, or biological treatment.
Specific Gravity:	1
Waste Code:	D008
Waste Code 1_2:	Not reported
Waste Code 1_3:	Not reported
Waste Code 1_4:	Not reported
Waste Code 1_5:	Not reported
Waste Code 1_6:	Not reported

AA158 **CON EDISON SERVICE BOX: 27243** **RCRA NonGen / NLR** **1017775122**
NNW **ESSEX ST & HEGEMAN AVE** **NYP004529475**
1/8-1/4 **BROOKLYN, NY 11208**
0.241 mi.
1272 ft. **Site 2 of 2 in cluster AA**

Relative: **Higher**
Actual: **14 ft.**

RCRA NonGen / NLR:

Date Form Received by Agency:	2014-06-13 00:00:00.0
Handler Name:	CON EDISON SERVICE BOX: 27243
Handler Address:	ESSEX ST & HEGEMAN AVE
Handler City,State,Zip:	BROOKLYN, NY 11208
EPA ID:	NYP004529475
Contact Name:	THOMAS TEELING
Contact Address:	Not reported
Contact City,State,Zip:	Not reported
Contact Telephone:	212-460-3770
Contact Fax:	Not reported
Contact Email:	Not reported
Contact Title:	SENIOR SCIENTIST
EPA Region:	02
Land Type:	Private
Federal Waste Generator Description:	Not a generator, verified
Non-Notifier:	Not reported
Biennial Report Cycle:	Not reported
Accessibility:	Not reported
Active Site Indicator:	Not reported
State District Owner:	NY
State District:	NYSDEC R2
Mailing Address:	IRVING PL, 15TH FL NE
Mailing City,State,Zip:	NEW YORK, NY 10003
Owner Name:	Not reported
Owner Type:	Not reported
Operator Name:	Not reported
Operator Type:	Not reported
Short-Term Generator Activity:	No
Importer Activity:	No
Mixed Waste Generator:	No
Transporter Activity:	No
Transfer Facility Activity:	No
Recycler Activity with Storage:	No
Small Quantity On-Site Burner Exemption:	No

DRAFT

CON EDISON SERVICE BOX: 27243 (Continued) **1017775122**

Smelting Melting and Refining Furnace Exemption:	No
Underground Injection Control:	No
Off-Site Waste Receipt:	No
Universal Waste Indicator:	No
Universal Waste Destination Facility:	No
Federal Universal Waste:	No
Active Site Fed-Reg Treatment Storage and Disposal Facility:	Not reported
Active Site Converter Treatment storage and Disposal Facility:	Not reported
Active Site State-Reg Treatment Storage and Disposal Facility:	Not reported
Active Site State-Reg Handler:	---
Federal Facility Indicator:	Not reported
Hazardous Secondary Material Indicator:	NN
Sub-Part K Indicator:	Not reported
Commercial TSD Indicator:	No
Treatment Storage and Disposal Type:	Not reported
2018 GPRA Permit Baseline:	Not on the Baseline
2018 GPRA Renewals Baseline:	Not on the Baseline
Permit Renewals Workload Universe:	Not reported
Permit Workload Universe:	Not reported
Permit Progress Universe:	Not reported
Post-Closure Workload Universe:	Not reported
Closure Workload Universe:	Not reported
202 GPRA Corrective Action Baseline:	No
Corrective Action Workload Universe:	No
Subject to Corrective Action Universe:	No
Non-TSDFs Where RCRA CA has Been Imposed Universe:	No
TSDFs Potentially Subject to CA Under 3004 (u)/(v) Universe:	No
TSDFs Only Subject to CA under Discretionary Auth Universe:	No
Corrective Action Priority Ranking:	No NCAPS ranking
Environmental Control Indicator:	No
Institutional Control Indicator:	No
Human Exposure Controls Indicator:	N/A
Groundwater Controls Indicator:	N/A
Operating TSDF Universe:	Not reported
Full Enforcement Universe:	Not reported
Significant Non-Complier Universe:	No
Unaddressed Significant Non-Complier Universe:	No
Addressed Significant Non-Complier Universe:	No
Significant Non-Complier With a Compliance Schedule Universe:	No
Financial Assurance Required:	Not reported
Handler Date of Last Change:	2015-02-11 11:48:56.0
Recognized Trader-Importer:	No
Recognized Trader-Exporter:	No
Importer of Spent Lead Acid Batteries:	No
Exporter of Spent Lead Acid Batteries:	No
Recycler Activity Without Storage:	Not reported
Manifest Broker:	Not reported
Sub-Part P Indicator:	No

Historic Generators:

Receive Date:	2014-05-13 00:00:00.0
Handler Name: CON EDISON	
Federal Waste Generator Description:	Small Quantity Generator
State District Owner:	NY
Large Quantity Handler of Universal Waste:	No
Recognized Trader Importer:	No

DRAFT

CON EDISON SERVICE BOX: 27243 (Continued) **1017775122**

Recognized Trader Exporter: No
Spent Lead Acid Battery Importer: No
Spent Lead Acid Battery Exporter: No
Current Record: No
Non Storage Recycler Activity: Not reported
Electronic Manifest Broker: Not reported

Receive Date: 2014-05-13 00:00:00.0
Handler Name: CON EDISON
Federal Waste Generator Description: Not a generator, verified
State District Owner: NY
Large Quantity Handler of Universal Waste: No
Recognized Trader Importer: No
Recognized Trader Exporter: No
Spent Lead Acid Battery Importer: No
Spent Lead Acid Battery Exporter: No
Current Record: No
Non Storage Recycler Activity: Not reported
Electronic Manifest Broker: Not reported

Receive Date: 2014-06-13 00:00:00.0
Handler Name: CON EDISON SERVICE BOX: 27243
Federal Waste Generator Description: Not a generator, verified
State District Owner: NY
Large Quantity Handler of Universal Waste: No
Recognized Trader Importer: No
Recognized Trader Exporter: No
Spent Lead Acid Battery Importer: No
Spent Lead Acid Battery Exporter: No
Current Record: Yes
Non Storage Recycler Activity: Not reported
Electronic Manifest Broker: Not reported

List of NAICS Codes and Descriptions:
NAICS Codes: No NAICS Codes Found

Facility Has Received Notices of Violations:
Violations: No Violations Found

Evaluation Action Summary:
Evaluations: No Evaluations Found

---

159 South 1/8-1/4 0.243 mi. 1282 ft.

MEADOWWOOD AT GATEWAY CONDOMINIUM
12399 FLATLANDS AVENUE
BROOKLYN, NY 11207

NY AST **A100293998**
N/A

Relative: Higher

Actual: 10 ft.

AST:
Name: MEADOWWOOD AT GATEWAY CONDOMINIUM
Address: 12399 FLATLANDS AVENUE
City,State,Zip: BROOKLYN, NY 11207
Region: STATE
DEC Region: 2
Site Status: Active

DRAFT

MEADOWWOOD AT GATEWAY CONDOMINIUM (Continued) **A100293998**

Facility Id:	2-608694
Program Type:	PBS
UTM X:	594933.14866
UTM Y:	4501301.96616
Expiration Date:	05/19/2025
Site Type:	Apartment Building/Office Building

Affiliation Records:

Site Id:	30546
Affiliation Type:	Mail Contact
Company Name:	DOUGLAS ELLIMAN PROPERTY MANAGEMENT
Contact Type:	COMPLIANCE MANAGER
Contact Name:	PATRICIA PETTWAY-BROWN
Address1:	675 THIRD AVENUE
Address2:	Not reported
City:	NEW YORK
State:	NY
Zip Code:	10017
Country Code:	001
Phone:	(212) 370-9200
EMail:	PATRICIA.PETTWAY-BROWN@ELLIMANPM.COM
Fax Number:	Not reported
Modified By:	JSMACRI
Date Last Modified:	2020-05-26

Site Id:	30546
Affiliation Type:	Facility Owner
Company Name:	MEADOWWOOD AT GATEWAY CONDOMINIUM
Contact Type:	COMPLIANCE MANAGER
Contact Name:	PATRICIA PETTWAY-BROWN
Address1:	675 THIRD AVENUE
Address2:	Not reported
City:	NEW YORK
State:	NY
Zip Code:	10017
Country Code:	001
Phone:	(212) 370-9200
EMail:	PATRICIA.PETTWAY-BROWN@ELLIMANPM.COM
Fax Number:	Not reported
Modified By:	ACDANIEL
Date Last Modified:	2020-05-26

Site Id:	30546
Affiliation Type:	Facility Operator
Company Name:	MEADOWWOOD AT GATEWAY CONDOMINIUM
Contact Type:	Not reported
Contact Name:	ALFREDO PEREZ
Address1:	Not reported
Address2:	Not reported
City:	Not reported
State:	NN
Zip Code:	Not reported
Country Code:	001
Phone:	(718) 649-9400
EMail:	Not reported
Fax Number:	Not reported
Modified By:	ACDANIEL
Date Last Modified:	2020-05-26

DRAFT

MEADOWWOOD AT GATEWAY CONDOMINIUM (Continued) **A100293998**

Site Id:	30546
Affiliation Type:	Emergency Contact
Company Name:	MEADOWWOOD AT GATEWAY CONDOMINIUM
Contact Type:	Not reported
Contact Name:	ANGEL RODRIQUEZ
Address1:	Not reported
Address2:	Not reported
City:	Not reported
State:	NN
Zip Code:	Not reported
Country Code:	999
Phone:	(718) 649-9400
EMail:	Not reported
Fax Number:	Not reported
Modified By:	ACDANIEL
Date Last Modified:	2020-05-26

Tank Info:

Tank Number:	001
Tank Id:	65534
Material Code:	0001
Common Name of Substance:	#2 Fuel Oil (On-Site Consumption)

Equipment Records:

A00 - Tank Internal Protection - None
D01 - Pipe Type - Steel/Carbon Steel/Iron
K00 - Spill Prevention - None
G03 - Tank Secondary Containment - Vault (w/o access)
H00 - Tank Leak Detection - None
I00 - Overfill - None
B00 - Tank External Protection - None
F00 - Pipe External Protection - None
C01 - Pipe Location - Aboveground
J00 - Dispenser - None

Tank Location:	Aboveground - contact with soil.... Tank bottom rests on soil, allowing no visual inspection.
Tank Type:	Steel/Carbon Steel/Iron
Tank Status:	In Service
Pipe Model:	Not reported
Install Date:	01/01/1991
Capacity Gallons:	3500
Tightness Test Method:	-
Date Test:	Not reported
Next Test Date:	Not reported
Date Tank Closed:	Not reported
Register:	True
Modified By:	JSMACRI
Last Modified:	05/26/2020
Material Name:	#2 fuel oil (on-site consumption)

DRAFT

AB160 **CON EDISON** **NJ MANIFEST** **S120670143**
WSW **725 STANLEY AVE** **N/A**
1/8-1/4 **BROOKLYN, NY 11207**
0.244 mi.
1289 ft. **Site 1 of 3 in cluster AB**

Relative:
Higher

Actual:
13 ft.

NJ MANIFEST:

EPA Id:	NYP004764080
Mail Address:	IRVING PL 15TH FL NE
Mail City/State/Zip:	NEW YORK, NY 10003
Facility Phone:	Not reported
Emergency Phone:	Not reported
Contact:	THOMAS TEELING
Comments:	Not reported
SIC Code:	Not reported
County:	NY047
Municipal:	Not reported
Previous EPA Id:	Not reported
Gen Flag:	Not reported
Trans Flag:	Not reported
TSDF Flag:	Not reported
Name Change:	Not reported
Date Change:	Not reported

Manifest:

Manifest Number:	002619190GBF
EPA ID:	NYP004764080
Date Shipped:	4/7/2015
TSDF EPA ID:	NJD991291105
Transporter EPA ID:	NJD003812047
Transporter 2 EPA ID:	Not reported
Transporter 3 EPA ID:	Not reported
Transporter 4 EPA ID:	Not reported
Transporter 5 EPA ID:	Not reported
Transporter 6 EPA ID:	Not reported
Transporter 7 EPA ID:	Not reported
Transporter 8 EPA ID:	Not reported
Transporter 9 EPA ID:	Not reported
Transporter 10 EPA ID:	Not reported
Date Trans1 Transported Waste:	Not reported
Date Trans2 Transported Waste:	Not reported
Date Trans3 Transported Waste:	Not reported
Date Trans4 Transported Waste:	Not reported
Date Trans5 Transported Waste:	Not reported
Date Trans6 Transported Waste:	Not reported
Date Trans7 Transported Waste:	Not reported
Date Trans8 Transported Waste:	Not reported
Date Trans9 Transported Waste:	Not reported
Date Trans10 Transported Waste:	Not reported
Date TSDF Received Waste:	Not reported
TSDF EPA Facility Name:	Not reported
QTY Units:	Not reported
Transporter SEQ ID:	Not reported
Transporter-1 Date:	Not reported
Waste SEQ ID:	Not reported
Waste Type Code 2:	Not reported
Waste Type Code 3:	Not reported
Waste Type Code 4:	Not reported
Waste Type Code 5:	Not reported
Waste Type Code 6:	Not reported

DRAFT

CON EDISON (Continued) **S120670143**

Date Accepted:	Not reported
Manifest Discrepancy Type:	Not reported
Data Entry Number:	Not reported
Was Load Rejected:	NEW YORK, NY 10003
Reason Load Was Rejected:	Not reported

AB161 **CON EDISON** **RCRA NonGen / NLR** **1019901622**
WSW **725 STANLEY AVE** **NYP004764080**
1/8-1/4 **BROOKLYN, NY 11207**
0.244 mi.
1289 ft. **Site 2 of 3 in cluster AB**

Relative: **Higher**
Actual: **13 ft.**

RCRA NonGen / NLR:

Date Form Received by Agency:		2015-04-07 00:00:00.0
Handler Name:	CON EDISON	
Handler Address:		725 STANLEY AVE
Handler City,State,Zip:		BROOKLYN, NY 11207
EPA ID:		NYP004764080
Contact Name:		THOMAS TEELING
Contact Address:		Not reported
Contact City,State,Zip:		Not reported
Contact Telephone:		212-460-3770
Contact Fax:		Not reported
Contact Email:		Not reported
Contact Title:		Not reported
EPA Region:		02
Land Type:		Private
Federal Waste Generator Description:		Not a generator, verified
Non-Notifier:		Not reported
Biennial Report Cycle:		Not reported
Accessibility:		Not reported
Active Site Indicator:		Not reported
State District Owner:		NY
State District:		NYSDEC R2
Mailing Address:		IRVING PL 15TH FL NE
Mailing City,State,Zip:		NEW YORK, NY 10003
Owner Name:		Not reported
Owner Type:		Not reported
Operator Name:		Not reported
Operator Type:		Not reported
Short-Term Generator Activity:		No
Importer Activity:		No
Mixed Waste Generator:		No
Transporter Activity:		No
Transfer Facility Activity:		No
Recycler Activity with Storage:		No
Small Quantity On-Site Burner Exemption:		No
Smelting Melting and Refining Furnace Exemption:		No
Underground Injection Control:		No
Off-Site Waste Receipt:		No
Universal Waste Indicator:		No
Universal Waste Destination Facility:		No
Federal Universal Waste:		No
Active Site Fed-Reg Treatment Storage and Disposal Facility:		Not reported
Active Site Converter Treatment storage and Disposal Facility:		Not reported
Active Site State-Reg Treatment Storage and Disposal Facility:		Not reported

DRAFT

CON EDISON (Continued) **1019901622**

Active Site State-Reg Handler:	---
Federal Facility Indicator:	Not reported
Hazardous Secondary Material Indicator:	NN
Sub-Part K Indicator:	Not reported
Commercial TSD Indicator:	No
Treatment Storage and Disposal Type:	Not reported
2018 GPRA Permit Baseline:	Not on the Baseline
2018 GPRA Renewals Baseline:	Not on the Baseline
Permit Renewals Workload Universe:	Not reported
Permit Workload Universe:	Not reported
Permit Progress Universe:	Not reported
Post-Closure Workload Universe:	Not reported
Closure Workload Universe:	Not reported
202 GPRA Corrective Action Baseline:	No
Corrective Action Workload Universe:	No
Subject to Corrective Action Universe:	No
Non-TSDFs Where RCRA CA has Been Imposed Universe:	No
TSDFs Potentially Subject to CA Under 3004 (u)/(v) Universe:	No
TSDFs Only Subject to CA under Discretionary Auth Universe:	No
Corrective Action Priority Ranking:	No NCAPS ranking
Environmental Control Indicator:	No
Institutional Control Indicator:	No
Human Exposure Controls Indicator:	N/A
Groundwater Controls Indicator:	N/A
Operating TSDF Universe:	Not reported
Full Enforcement Universe:	Not reported
Significant Non-Complier Universe:	No
Unaddressed Significant Non-Complier Universe:	No
Addressed Significant Non-Complier Universe:	No
Significant Non-Complier With a Compliance Schedule Universe:	No
Financial Assurance Required:	Not reported
Handler Date of Last Change:	2016-09-09 13:09:22.0
Recognized Trader-Importer:	No
Recognized Trader-Exporter:	No
Importer of Spent Lead Acid Batteries:	No
Exporter of Spent Lead Acid Batteries:	No
Recycler Activity Without Storage:	Not reported
Manifest Broker:	Not reported
Sub-Part P Indicator:	No

Historic Generators:

Receive Date:	2015-04-07 00:00:00.0
Handler Name: CON EDISON	
Federal Waste Generator Description:	Large Quantity Generator
State District Owner:	NY
Large Quantity Handler of Universal Waste:	No
Recognized Trader Importer:	No
Recognized Trader Exporter:	No
Spent Lead Acid Battery Importer:	No
Spent Lead Acid Battery Exporter:	No
Current Record:	No
Non Storage Recycler Activity:	Not reported
Electronic Manifest Broker:	Not reported

Receive Date:	2015-04-07 00:00:00.0
Handler Name: CON EDISON	

DRAFT

CON EDISON (Continued) **1019901622**

Federal Waste Generator Description:	Not a generator, verified
State District Owner:	NY
Large Quantity Handler of Universal Waste:	No
Recognized Trader Importer:	No
Recognized Trader Exporter:	No
Spent Lead Acid Battery Importer:	No
Spent Lead Acid Battery Exporter:	No
Current Record:	Yes
Non Storage Recycler Activity:	Not reported
Electronic Manifest Broker:	Not reported

List of NAICS Codes and Descriptions:
NAICS Codes: No NAICS Codes Found

Facility Has Received Notices of Violations:
Violations: No Violations Found

Evaluation Action Summary:
Evaluations: No Evaluations Found

AB162 **CON ED** **NY MANIFEST** **S118088829**
WSW **725 STANLEY AVE** **N/A**
1/8-1/4 **BROOKLYN, NY 11207**
0.244 mi.
1289 ft. **Site 3 of 3 in cluster AB**

Relative:
Higher

Actual:
13 ft.

NY MANIFEST:

Name:	CON ED
Address:	725 STANLEY AVE
City,State,Zip:	BROOKLYN, NY 11207
Country:	USA
EPA ID:	NYP004764080
Facility Status:	Not reported
Location Address 1:	725 STANLEY AVE
Code:	BP
Location Address 2:	MH 56976
Total Tanks:	Not reported
Location City:	BROOKLYN
Location State:	NY
Location Zip:	11207
Location Zip 4:	Not reported

NY MANIFEST:

EPAID:	NYP004764080
Mailing Name:	CON ED
Mailing Contact:	TOM TEELING
Mailing Address 1:	4 IRVING PLACE - 15TH FLOOR
Mailing Address 2:	Not reported
Mailing City:	NEW YORK
Mailing State:	NY
Mailing Zip:	10003
Mailing Zip 4:	Not reported
Mailing Country:	USA
Mailing Phone:	2124603770

DRAFT

CON ED (Continued) **S118088829**

NY MANIFEST:

Document ID:	Not reported
Manifest Status:	Not reported
seq:	Not reported
Year:	Not reported
Trans1 State ID:	NJD003812047
Trans2 State ID:	Not reported
Generator Ship Date:	04/07/2015
Trans1 Recv Date:	04/07/2015
Trans2 Recv Date:	Not reported
TSD Site Recv Date:	04/08/2015
Part A Recv Date:	Not reported
Part B Recv Date:	Not reported
Generator EPA ID:	NYP004764080
Trans1 EPA ID:	Not reported
Trans2 EPA ID:	Not reported
TSDF ID 1:	NJD991291105
TSDF ID 2:	Not reported
Manifest Tracking Number:	002619190GBF
Import Indicator:	N
Export Indicator:	N
Discr Quantity Indicator:	N
Discr Type Indicator:	N
Discr Residue Indicator:	N
Discr Partial Reject Indicator:	N
Discr Full Reject Indicator:	N
Manifest Ref Number:	Not reported
Alt Facility RCRA ID:	Not reported
Alt Facility Sign Date:	Not reported
MGMT Method Type Code:	H110
Waste Code:	Not reported
Waste Code:	Not reported
Waste Code:	Not reported
Waste Code:	Not reported
Waste Code:	Not reported
Waste Code:	Not reported
Quantity:	700
Units:	P - Pounds
Number of Containers:	1
Container Type:	TT - Cargo tank, tank trucks
Handling Method:	T Chemical, physical, or biological treatment.
Specific Gravity:	1
Waste Code:	D008
Waste Code 1_2:	Not reported
Waste Code 1_3:	Not reported
Waste Code 1_4:	Not reported
Waste Code 1_5:	Not reported
Waste Code 1_6:	Not reported

DRAFT

163
SSW
1/8-1/4
0.246 mi.
1301 ft.

MEADOWWOOD AT GATEWAY CONDOMINIUM
971 JEROME STREET
BROOKLYN, NY 11207

NY AST **A100293975**
N/A

Relative:
Higher

Actual:
10 ft.

AST:

Name:	MEADOWWOOD AT GATEWAY CONDOMINIUM
Address:	971 JEROME STREET
City,State,Zip:	BROOKLYN, NY 11207
Region:	STATE
DEC Region:	2
Site Status:	Active
Facility Id:	2-608695
Program Type:	PBS
UTM X:	594832.30659
UTM Y:	4501284.19106
Expiration Date:	05/19/2025
Site Type:	Apartment Building/Office Building

Affiliation Records:

Site Id:	30547
Affiliation Type:	Emergency Contact
Company Name:	MEADOWWOOD AT GATEWAY CONDOMINIUM C/O DOUGLAS ELLI
Contact Type:	Not reported
Contact Name:	ANGEL RODRIQUEZ
Address1:	Not reported
Address2:	Not reported
City:	Not reported
State:	NN
Zip Code:	Not reported
Country Code:	999
Phone:	(718) 649-9400
EMail:	Not reported
Fax Number:	Not reported
Modified By:	JAAVERSA
Date Last Modified:	2017-01-24

Site Id:	30547
Affiliation Type:	Mail Contact
Company Name:	DOUGLAS ELLIMAN PROPERTY MANAGEMENT
Contact Type:	COMPLIANCE MANAGER
Contact Name:	PATRICIA PETTWAY-BROWN
Address1:	675 THIRD AVENUE
Address2:	Not reported
City:	NEW YORK
State:	NY
Zip Code:	10017
Country Code:	001
Phone:	(212) 370-9200
EMail:	PATRICIA.PETTWAY-BROWN@ELLIMANPM.COM
Fax Number:	Not reported
Modified By:	JSMACRI
Date Last Modified:	2020-05-26

Site Id:	30547
Affiliation Type:	Facility Owner
Company Name:	MEADOWWOOD AT GATEWAY CONDOMINIUM
Contact Type:	COMPLIANCE MANAGER
Contact Name:	PATRICIA PETTWAY-BROWN

DRAFT

MEADOWWOOD AT GATEWAY CONDOMINIUM (Continued) **A100293975**

Address1:	675 THIRD AVENUE
Address2:	Not reported
City:	NEW YORK
State:	NY
Zip Code:	10017
Country Code:	001
Phone:	(212) 370-9200
EMail:	PATRICIA.PETTWAY-BROWN@ELLIMANPM.COM
Fax Number:	Not reported
Modified By:	ACDANIEL
Date Last Modified:	2020-05-26

Site Id:	30547
Affiliation Type:	Facility Operator
Company Name:	MEADOWWOOD AT GATEWAY CONDOMINIUM
Contact Type:	Not reported
Contact Name:	ALFREDO PEREZ
Address1:	Not reported
Address2:	Not reported
City:	Not reported
State:	NN
Zip Code:	Not reported
Country Code:	001
Phone:	(718) 649-9400
EMail:	Not reported
Fax Number:	Not reported
Modified By:	ACDANIEL
Date Last Modified:	2020-05-26

Tank Info:

Tank Number:	001
Tank Id:	65535
Material Code:	0001
Common Name of Substance:	#2 Fuel Oil (On-Site Consumption)

Equipment Records:

J00 - Dispenser - None
C01 - Pipe Location - Aboveground
F00 - Pipe External Protection - None
B00 - Tank External Protection - None
G03 - Tank Secondary Containment - Vault (w/o access)
H00 - Tank Leak Detection - None
I00 - Overfill - None
K00 - Spill Prevention - None
A00 - Tank Internal Protection - None
D01 - Pipe Type - Steel/Carbon Steel/Iron

Tank Location:	Aboveground - contact with soil.... Tank bottom rests on soil, allowing no visual inspection.
Tank Type:	Steel/Carbon Steel/Iron
Tank Status:	In Service
Pipe Model:	Not reported
Install Date:	01/01/1991
Capacity Gallons:	3500
Tightness Test Method:	-
Date Test:	Not reported

DRAFT

MEADOWWOOD AT GATEWAY CONDOMINIUM (Continued) **A100293975**

Next Test Date: Not reported
Date Tank Closed: Not reported
Register: True
Modified By: JSMACRI
Last Modified: 05/26/2020
Material Name: #2 fuel oil (on-site consumption)

164
NW
1/8-1/4
0.248 mi.
1310 ft.

Relative:
Higher

Actual:
14 ft.

H.P. JERICHO L.P.
851 HEGEMAN AVENUE
BROOKLYN, NY 11208

NY UST **U003835983**
N/A

UST:
Name: H.P. JERICHO L.P.
Address: 851 HEGEMAN AVENUE
City,State,Zip: BROOKLYN, NY 11208
Id/Status: 2-606783 / Active
Program Type: PBS
Region: STATE
DEC Region: 2
Expiration Date: 06/23/2023
UTM X: 594596.63528
UTM Y: 4502139.36596
Site Type: Apartment Building/Office Building

Affiliation Records:
Site Id: 28640
Affiliation Type: Facility Owner
Company Name: JVA HOUSES LIMITED PARTNERSHIP
Contact Type: PROPERTY MANAGER
Contact Name: HILDA CHARLES
Address1: 132 RALPH AVENUE
Address2: Not reported
City: BROOKLYN
State: NY
Zip Code: 11233
Country Code: 001
Phone: (718) 453-9490
EMail: Not reported
Fax Number: Not reported
Modified By: ACDANIEL
Date Last Modified: 2020-09-09

Site Id: 28640
Affiliation Type: Facility Operator
Company Name: H.P. JERICHO L.P.
Contact Type: Not reported
Contact Name: NYC/HPD/DPM
Address1: Not reported
Address2: Not reported
City: Not reported
State: NN
Zip Code: Not reported
Country Code: 001
Phone: (212) 863-7087
EMail: Not reported
Fax Number: Not reported

DRAFT

H.P. JERICHO L.P. (Continued) **U003835983**

Modified By:	ACDANIEL
Date Last Modified:	2020-09-09

Site Id:	28640
Affiliation Type:	Mail Contact
Company Name:	NORTHEAST BROOKLYN HOUSING DEVELPOMENT CORP.
Contact Type:	Not reported
Contact Name:	CUTHBERT ALBERT
Address1:	132 RALPH AVENUE
Address2:	Not reported
City:	BROOKLYN
State:	NY
Zip Code:	11233
Country Code:	001
Phone:	(917) 417-0156
EMail:	CUTHBERT@NEBHDCO.ORG
Fax Number:	Not reported
Modified By:	ACDANIEL
Date Last Modified:	2020-09-09

Site Id:	28640
Affiliation Type:	Emergency Contact
Company Name:	JVA HOUSES LIMITED PARTNERSHIP
Contact Type:	Not reported
Contact Name:	CUTHBERT ALBERT
Address1:	Not reported
Address2:	Not reported
City:	Not reported
State:	NN
Zip Code:	Not reported
Country Code:	999
Phone:	(917) 417-0156
EMail:	Not reported
Fax Number:	Not reported
Modified By:	ACDANIEL
Date Last Modified:	2020-09-09

Tank Info:

Tank Number:	001
Tank ID:	61874
Tank Status:	In Service
Material Name:	In Service
Capacity Gallons:	2500
Install Date:	12/01/1987
Date Tank Closed:	Not reported
Registered:	True
Tank Location:	Underground
Tank Type:	Steel/carbon steel
Material Code:	0001
Common Name of Substance:	#2 Fuel Oil (On-Site Consumption)

Tightness Test Method:	21
Date Test:	02/08/2002
Next Test Date:	Not reported
Pipe Model:	Not reported
Modified By:	ACDANIEL

DRAFT

H.P. JERICHO L.P. (Continued) **U003835983**

Last Modified: 09/09/2020

Equipment Records:

A00 - Tank Internal Protection - None
B01 - Tank External Protection - Painted/Asphalt Coating
D01 - Pipe Type - Steel/Carbon Steel/Iron
J02 - Dispenser - Suction Dispenser
C03 - Pipe Location - Aboveground/Underground Combination
G00 - Tank Secondary Containment - None
H00 - Tank Leak Detection - None
L09 - Piping Leak Detection - Exempt Suction Piping
F00 - Pipe External Protection - None
I05 - Overfill - Vent Whistle

V165 **CON EDISON VAULT SUBMERSIBLE: 04698** **RCRA NonGen / NLR** **1016970385**
NE **STANLEY AVE & MONTAUK AVE** **NY MANIFEST** **NYP004440913**
1/8-1/4 **BROOKLYN, NY 11208**
0.248 mi.
1312 ft. **Site 2 of 2 in cluster V**

Relative:
Higher

Actual:
10 ft.

RCRA NonGen / NLR:

Date Form Received by Agency:	2014-03-12 00:00:00.0
Handler Name:	CON EDISON VAULT SUBMERSIBLE: 04698
Handler Address:	STANLEY AVE & MONTAUK AVE
Handler City,State,Zip:	BROOKLYN, NY 11208
EPA ID:	NYP004440913
Contact Name:	THOMAS TEELING
Contact Address:	Not reported
Contact City,State,Zip:	Not reported
Contact Telephone:	212-460-3770
Contact Fax:	Not reported
Contact Email:	Not reported
Contact Title:	SENIOR SCIENTIST
EPA Region:	02
Land Type:	Private
Federal Waste Generator Description:	Not a generator, verified
Non-Notifier:	Not reported
Biennial Report Cycle:	Not reported
Accessibility:	Not reported
Active Site Indicator:	Not reported
State District Owner:	NY
State District:	NYSDEC R2
Mailing Address:	IRVING PL, 15TH FL NE
Mailing City,State,Zip:	NEW YORK, NY 10003
Owner Name:	Not reported
Owner Type:	Not reported
Operator Name:	Not reported
Operator Type:	Not reported
Short-Term Generator Activity:	No
Importer Activity:	No
Mixed Waste Generator:	No
Transporter Activity:	No
Transfer Facility Activity:	No
Recycler Activity with Storage:	No
Small Quantity On-Site Burner Exemption:	No
Smelting Melting and Refining Furnace Exemption:	No
Underground Injection Control:	No
Off-Site Waste Receipt:	No

DRAFT

CON EDISON VAULT SUBMERSIBLE: 04698 (Continued) **1016970385**

Universal Waste Indicator:	No
Universal Waste Destination Facility:	No
Federal Universal Waste:	No
Active Site Fed-Reg Treatment Storage and Disposal Facility:	Not reported
Active Site Converter Treatment storage and Disposal Facility:	Not reported
Active Site State-Reg Treatment Storage and Disposal Facility:	Not reported
Active Site State-Reg Handler:	---
Federal Facility Indicator:	Not reported
Hazardous Secondary Material Indicator:	NN
Sub-Part K Indicator:	Not reported
Commercial TSD Indicator:	No
Treatment Storage and Disposal Type:	Not reported
2018 GPRA Permit Baseline:	Not on the Baseline
2018 GPRA Renewals Baseline:	Not on the Baseline
Permit Renewals Workload Universe:	Not reported
Permit Workload Universe:	Not reported
Permit Progress Universe:	Not reported
Post-Closure Workload Universe:	Not reported
Closure Workload Universe:	Not reported
202 GPRA Corrective Action Baseline:	No
Corrective Action Workload Universe:	No
Subject to Corrective Action Universe:	No
Non-TSDFs Where RCRA CA has Been Imposed Universe:	No
TSDFs Potentially Subject to CA Under 3004 (u)/(v) Universe:	No
TSDFs Only Subject to CA under Discretionary Auth Universe:	No
Corrective Action Priority Ranking:	No NCAPS ranking
Environmental Control Indicator:	No
Institutional Control Indicator:	No
Human Exposure Controls Indicator:	N/A
Groundwater Controls Indicator:	N/A
Operating TSDF Universe:	Not reported
Full Enforcement Universe:	Not reported
Significant Non-Complier Universe:	No
Unaddressed Significant Non-Complier Universe:	No
Addressed Significant Non-Complier Universe:	No
Significant Non-Complier With a Compliance Schedule Universe:	No
Financial Assurance Required:	Not reported
Handler Date of Last Change:	2014-10-14 12:33:48.0
Recognized Trader-Importer:	No
Recognized Trader-Exporter:	No
Importer of Spent Lead Acid Batteries:	No
Exporter of Spent Lead Acid Batteries:	No
Recycler Activity Without Storage:	Not reported
Manifest Broker:	Not reported
Sub-Part P Indicator:	No

Historic Generators:

Receive Date:	2014-02-12 00:00:00.0
Handler Name:	CON EDISON VAULT SUBMERSIBLE: 04698
Federal Waste Generator Description:	Conditionally Exempt Small Quantity Generator
State District Owner:	NY
Large Quantity Handler of Universal Waste:	No
Recognized Trader Importer:	No
Recognized Trader Exporter:	No
Spent Lead Acid Battery Importer:	No
Spent Lead Acid Battery Exporter:	No

DRAFT

CON EDISON VAULT SUBMERSIBLE: 04698 (Continued) **1016970385**

Current Record: No
Non Storage Recycler Activity: Not reported
Electronic Manifest Broker: Not reported

Receive Date: 2014-03-12 00:00:00.0
Handler Name: CON EDISON VAULT SUBMERSIBLE: 04698
Federal Waste Generator Description: Not a generator, verified
State District Owner: NY
Large Quantity Handler of Universal Waste: No
Recognized Trader Importer: No
Recognized Trader Exporter: No
Spent Lead Acid Battery Importer: No
Spent Lead Acid Battery Exporter: No
Current Record: Yes
Non Storage Recycler Activity: Not reported
Electronic Manifest Broker: Not reported

List of NAICS Codes and Descriptions:
NAICS Codes: No NAICS Codes Found

Facility Has Received Notices of Violations:
Violations: No Violations Found

Evaluation Action Summary:
Evaluations: No Evaluations Found

NY MANIFEST:
Name: CON EDISON
Address: STANLEY AVE & MONTAUK AVE
City,State,Zip: BROOKLYN, NY 11208
Country: USA
EPA ID: NYP004440913
Facility Status: Not reported
Location Address 1: STANLEY AVENUE & MONTAUK A
Code: BP
Location Address 2: VE
Total Tanks: Not reported
Location City: BROOKLYN
Location State: NY
Location Zip: 11208
Location Zip 4: Not reported

NY MANIFEST:
EPAID: NYP004440913
Mailing Name: CON EDISON
Mailing Contact: TOM TEELING
Mailing Address 1: 4 IRVING PLACE 15TH FLOOR
Mailing Address 2: Not reported
Mailing City: NEW YORK
Mailing State: NY
Mailing Zip: 10003
Mailing Zip 4: Not reported
Mailing Country: USA
Mailing Phone: 2124603770

DRAFT

CON EDISON VAULT SUBMERSIBLE: 04698 (Continued) **1016970385**

NY MANIFEST:

Document ID:	Not reported
Manifest Status:	Not reported
seq:	Not reported
Year:	Not reported
Trans1 State ID:	NJ0000027193
Trans2 State ID:	Not reported
Generator Ship Date:	02/12/2014
Trans1 Recv Date:	02/12/2014
Trans2 Recv Date:	Not reported
TSD Site Recv Date:	02/14/2014
Part A Recv Date:	Not reported
Part B Recv Date:	Not reported
Generator EPA ID:	NYP004440913
Trans1 EPA ID:	Not reported
Trans2 EPA ID:	Not reported
TSDF ID 1:	NJD002200046
TSDF ID 2:	Not reported
Manifest Tracking Number:	012772607JJK
Import Indicator:	N
Export Indicator:	N
Discr Quantity Indicator:	N
Discr Type Indicator:	N
Discr Residue Indicator:	N
Discr Partial Reject Indicator:	N
Discr Full Reject Indicator:	N
Manifest Ref Number:	Not reported
Alt Facility RCRA ID:	Not reported
Alt Facility Sign Date:	Not reported
MGMT Method Type Code:	H110
Waste Code:	Not reported
Waste Code:	Not reported
Waste Code:	Not reported
Waste Code:	Not reported
Waste Code:	Not reported
Waste Code:	Not reported
Quantity:	300
Units:	G - Gallons (liquids only)* (8.3 pounds)
Number of Containers:	1
Container Type:	TT - Cargo tank, tank trucks
Handling Method:	T Chemical, physical, or biological treatment.
Specific Gravity:	1
Waste Code:	D008
Waste Code 1_2:	Not reported
Waste Code 1_3:	Not reported
Waste Code 1_4:	Not reported
Waste Code 1_5:	Not reported
Waste Code 1_6:	Not reported

DRAFT

Y166 **FAITH HOPE & CHARITY** **RCRA NonGen / NLR** **1001028615**
NNW **921 HEGEMAN AVE** **FINDS** **NYR000008474**
1/8-1/4 **BROOKLYN, NY 11208** **ECHO**
0.249 mi. **NY MANIFEST**
1315 ft. **Site 5 of 5 in cluster Y**

Relative: **Higher**
Actual: **14 ft.**

RCRA NonGen / NLR:

Date Form Received by Agency:		2007-01-01 00:00:00.0
Handler Name:	FAITH HOPE & CHARITY	
Handler Address:		921 HEGEMAN AVE
Handler City,State,Zip:		BROOKLYN, NY 11208-4441
EPA ID:		NYR000008474
Contact Name:		Not reported
Contact Address:		HEGEMAN AVE
Contact City,State,Zip:		BROOKLYN, NY 11208
Contact Telephone:		Not reported
Contact Fax:		Not reported
Contact Email:		Not reported
Contact Title:		Not reported
EPA Region:		02
Land Type:		Private
Federal Waste Generator Description:		Not a generator, verified
Non-Notifier:		Not reported
Biennial Report Cycle:		Not reported
Accessibility:		Not reported
Active Site Indicator:		Not reported
State District Owner:		NY
State District:		NYSDEC R2
Mailing Address:		HEGEMAN AVE
Mailing City,State,Zip:		BROOKLYN, NY 11208
Owner Name:		LEILA REALTY
Owner Type:		Private
Operator Name:		LEILA REALTY
Operator Type:		Private
Short-Term Generator Activity:		No
Importer Activity:		No
Mixed Waste Generator:		No
Transporter Activity:		No
Transfer Facility Activity:		No
Recycler Activity with Storage:		No
Small Quantity On-Site Burner Exemption:		No
Smelting Melting and Refining Furnace Exemption:		No
Underground Injection Control:		No
Off-Site Waste Receipt:		No
Universal Waste Indicator:		No
Universal Waste Destination Facility:		No
Federal Universal Waste:		No
Active Site Fed-Reg Treatment Storage and Disposal Facility:		Not reported
Active Site Converter Treatment storage and Disposal Facility:		Not reported
Active Site State-Reg Treatment Storage and Disposal Facility:		Not reported
Active Site State-Reg Handler:		---
Federal Facility Indicator:		Not reported
Hazardous Secondary Material Indicator:		NN
Sub-Part K Indicator:		Not reported
Commercial TSD Indicator:		No
Treatment Storage and Disposal Type:		Not reported
2018 GPRA Permit Baseline:		Not on the Baseline
2018 GPRA Renewals Baseline:		Not on the Baseline
Permit Renewals Workload Universe:		Not reported

DRAFT

FAITH HOPE & CHARITY (Continued) **1001028615**

Permit Workload Universe:	Not reported
Permit Progress Universe:	Not reported
Post-Closure Workload Universe:	Not reported
Closure Workload Universe:	Not reported
202 GPRA Corrective Action Baseline:	No
Corrective Action Workload Universe:	No
Subject to Corrective Action Universe:	No
Non-TSDFs Where RCRA CA has Been Imposed Universe:	No
TSDFs Potentially Subject to CA Under 3004 (u)/(v) Universe:	No
TSDFs Only Subject to CA under Discretionary Auth Universe:	No
Corrective Action Priority Ranking:	No NCAPS ranking
Environmental Control Indicator:	No
Institutional Control Indicator:	No
Human Exposure Controls Indicator:	N/A
Groundwater Controls Indicator:	N/A
Operating TSDF Universe:	Not reported
Full Enforcement Universe:	Not reported
Significant Non-Complier Universe:	No
Unaddressed Significant Non-Complier Universe:	No
Addressed Significant Non-Complier Universe:	No
Significant Non-Complier With a Compliance Schedule Universe:	No
Financial Assurance Required:	Not reported
Handler Date of Last Change:	2015-04-14 00:00:00.0
Recognized Trader-Importer:	No
Recognized Trader-Exporter:	No
Importer of Spent Lead Acid Batteries:	No
Exporter of Spent Lead Acid Batteries:	No
Recycler Activity Without Storage:	Not reported
Manifest Broker:	Not reported
Sub-Part P Indicator:	No

Hazardous Waste Summary:

Waste Code:	D000
Waste Description:	Not Defined
Waste Code:	D008
Waste Description:	LEAD

Handler - Owner Operator:

Owner/Operator Indicator:	Owner
Owner/Operator Name:	LEILA REALTY
Legal Status:	Private
Date Became Current:	Not reported
Date Ended Current:	Not reported
Owner/Operator Address:	400 GARDEN CITY PLZ
Owner/Operator City,State,Zip:	GARDEN CITY, NY 11530
Owner/Operator Telephone:	516-294-8550
Owner/Operator Telephone Ext:	Not reported
Owner/Operator Fax:	Not reported
Owner/Operator Email:	Not reported
Owner/Operator Indicator:	Operator
Owner/Operator Name:	LEILA REALTY
Legal Status:	Private
Date Became Current:	Not reported

DRAFT

FAITH HOPE & CHARITY (Continued) **1001028615**

Date Ended Current:	Not reported
Owner/Operator Address:	400 GARDEN CITY PLZ
Owner/Operator City,State,Zip:	GARDEN CITY, NY 11530
Owner/Operator Telephone:	516-294-8550
Owner/Operator Telephone Ext:	Not reported
Owner/Operator Fax:	Not reported
Owner/Operator Email:	Not reported
Owner/Operator Indicator:	Owner
Owner/Operator Name:	LEILA REALTY
Legal Status:	Private
Date Became Current:	Not reported
Date Ended Current:	Not reported
Owner/Operator Address:	400 GARDEN CITY PLZ
Owner/Operator City,State,Zip:	GARDEN CITY, NY 11530
Owner/Operator Telephone:	516-294-8550
Owner/Operator Telephone Ext:	Not reported
Owner/Operator Fax:	Not reported
Owner/Operator Email:	Not reported

Historic Generators:

Receive Date:	1999-07-08 00:00:00.0
Handler Name: FAITH HOPE & CHARITY	
Federal Waste Generator Description:	Not a generator, verified
State District Owner:	NY
Large Quantity Handler of Universal Waste:	No
Recognized Trader Importer:	No
Recognized Trader Exporter:	No
Spent Lead Acid Battery Importer:	No
Spent Lead Acid Battery Exporter:	No
Current Record:	No
Non Storage Recycler Activity:	Not reported
Electronic Manifest Broker:	Not reported
Receive Date:	2006-01-01 00:00:00.0
Handler Name: FAITH HOPE & CHARITY	
Federal Waste Generator Description:	Not a generator, verified
State District Owner:	NY
Large Quantity Handler of Universal Waste:	No
Recognized Trader Importer:	No
Recognized Trader Exporter:	No
Spent Lead Acid Battery Importer:	No
Spent Lead Acid Battery Exporter:	No
Current Record:	No
Non Storage Recycler Activity:	Not reported
Electronic Manifest Broker:	Not reported
Receive Date:	2007-01-01 00:00:00.0
Handler Name: FAITH HOPE & CHARITY	
Federal Waste Generator Description:	Not a generator, verified
State District Owner:	NY
Large Quantity Handler of Universal Waste:	No
Recognized Trader Importer:	No
Recognized Trader Exporter:	No
Spent Lead Acid Battery Importer:	No
Spent Lead Acid Battery Exporter:	No
Current Record:	Yes

DRAFT

FAITH HOPE & CHARITY (Continued) **1001028615**

Non Storage Recycler Activity:	Not reported
Electronic Manifest Broker:	Not reported
Receive Date:	1995-07-21 00:00:00.0
Handler Name: FAITH HOPE & CHARITY	
Federal Waste Generator Description:	Small Quantity Generator
State District Owner:	NY
Large Quantity Handler of Universal Waste:	No
Recognized Trader Importer:	No
Recognized Trader Exporter:	No
Spent Lead Acid Battery Importer:	No
Spent Lead Acid Battery Exporter:	No
Current Record:	No
Non Storage Recycler Activity:	Not reported
Electronic Manifest Broker:	Not reported

List of NAICS Codes and Descriptions:
NAICS Codes: No NAICS Codes Found

Facility Has Received Notices of Violations:
Violations: No Violations Found

Evaluation Action Summary:
Evaluations: No Evaluations Found

FINDS:
Registry ID: 110004515739

Click Here:

Environmental Interest/Information System:
RCRAInfo is a national information system that supports the Resource Conservation and Recovery Act (RCRA) program through the tracking of events and activities related to facilities that generate, transport, and treat, store, or dispose of hazardous waste. RCRAInfo allows RCRA program staff to track the notification, permit, compliance, and corrective action activities required under RCRA.

Click this hyperlink while viewing on your computer to access additional FINDS: detail in the EDR Site Report.

ECHO:

Envid:	1001028615
Registry ID:	110004515739
DFR URL:	http://echo.epa.gov/detailed-facility-report?fid=110004515739
Name:	FAITH HOPE & CHARITY
Address:	921 HEGEMAN AVE
City,State,Zip:	BROOKLYN, NY 11208

NY MANIFEST:

Name:	FAITH HOPE CHARITY CTR
Address:	921 HEGEMAN AVE
City,State,Zip:	BROOKLYN, NY 11208-4441
Country:	USA
EPA ID:	NYR000008474

DRAFT

FAITH HOPE & CHARITY (Continued) **1001028615**

Facility Status:	Not reported
Location Address 1:	921 HEGEMAN AVE
Code:	BP
Location Address 2:	Not reported
Total Tanks:	Not reported
Location City:	BROOKLYN
Location State:	NY
Location Zip:	11201
Location Zip 4:	Not reported

NY MANIFEST:

EPAID:	NYR000008474
Mailing Name:	FAITH HOPE CHARITY CTR
Mailing Contact:	VINCENT ARBUCCI
Mailing Address 1:	921 HEGEMAN AVE
Mailing Address 2:	Not reported
Mailing City:	BROOKLYN
Mailing State:	NY
Mailing Zip:	11201
Mailing Zip 4:	Not reported
Mailing Country:	USA
Mailing Phone:	5163215559

NY MANIFEST:

Document ID:	NJA2116853
Manifest Status:	C
seq:	Not reported
Year:	1995
Trans1 State ID:	S5811
Trans2 State ID:	Not reported
Generator Ship Date:	08/21/1995
Trans1 Recv Date:	08/21/1995
Trans2 Recv Date:	/ /
TSD Site Recv Date:	08/21/1995
Part A Recv Date:	/ /
Part B Recv Date:	09/06/1995
Generator EPA ID:	NYR000008474
Trans1 EPA ID:	NJ0000027193
Trans2 EPA ID:	Not reported
TSDF ID 1:	NJD002200046
TSDF ID 2:	Not reported
Manifest Tracking Number:	Not reported
Import Indicator:	Not reported
Export Indicator:	Not reported
Discr Quantity Indicator:	Not reported
Discr Type Indicator:	Not reported
Discr Residue Indicator:	Not reported
Discr Partial Reject Indicator:	Not reported
Discr Full Reject Indicator:	Not reported
Manifest Ref Number:	Not reported
Alt Facility RCRA ID:	Not reported
Alt Facility Sign Date:	Not reported
MGMT Method Type Code:	Not reported
Waste Code:	D008 - LEAD 5.0 MG/L TCLP
Waste Code:	Not reported
Waste Code:	Not reported
Waste Code:	Not reported

DRAFT

FAITH HOPE & CHARITY (Continued) **1001028615**

Waste Code:	Not reported
Waste Code:	Not reported
Quantity:	00400
Units:	P - Pounds
Number of Containers:	001
Container Type:	DM - Metal drums, barrels
Handling Method:	L Landfill.
Specific Gravity:	100

AC167 **NATIONAL GRID SPRING CREEK GATE STATION** **SEMS-ARCHIVE** **1000333135**
East **745-757 MONTAUK AVE** **RCRA-VSQG** **NYD980532246**
1/4-1/2 **BROOKLYN, NY 11208** **FINDS**
0.276 mi. **ECHO**
1456 ft. **Site 1 of 2 in cluster AC**

Relative:
Higher

Actual:
18 ft.

SEMS Archive:

Site ID:	0201998
EPA ID:	NYD980532246
Name:	BKLYN UNION GAS /SPRING CREEK GATE STA
Address:	745-757 MONTAUK AVE
Address 2:	Not reported
City,State,Zip:	BROOKLYN, NY 11208
Cong District:	11
FIPS Code:	36047
FF:	N
NPL:	Not on the NPL
Non NPL Status:	NFRAP-Site does not qualify for the NPL based on existing information

SEMS Archive Detail:

Region:	02
Site ID:	0201998
EPA ID:	NYD980532246
Site Name:	BKLYN UNION GAS /SPRING CREEK GATE STA
NPL:	N
FF:	N
OU:	00
Action Code:	VS
Action Name:	ARCH SITE
SEQ:	1
Start Date:	Not reported
Finish Date:	1986-09-24 04:00:00
Qual:	Not reported
Current Action Lead:	EPA Perf In-Hse

Region:	02
Site ID:	0201998
EPA ID:	NYD980532246
Site Name:	BKLYN UNION GAS /SPRING CREEK GATE STA
NPL:	N
FF:	N
OU:	00
Action Code:	PA
Action Name:	PA
SEQ:	1
Start Date:	1986-09-05 04:00:00
Finish Date:	1986-09-24 04:00:00
Qual:	N

DRAFT

NATIONAL GRID SPRING CREEK GATE STATION (Continued) **1000333135**

Current Action Lead: EPA Perf

Region: 02
Site ID: 0201998
EPA ID: NYD980532246
Site Name: BKLYN UNION GAS /SPRING CREEK GATE STA
NPL: N
FF: N
OU: 00
Action Code: DS
Action Name: DISCVRY
SEQ: 1
Start Date: 1981-06-01 04:00:00
Finish Date: 1981-06-01 04:00:00
Qual: Not reported
Current Action Lead: EPA Perf

RCRA-VSQG:
Date Form Received by Agency: 2021-03-02 00:00:00.0
Handler Name: NATIONAL GRID SPRING CREEK GATE STATION
Handler Address: 745-757 MONTAUK AVE
Handler City,State,Zip: BROOKLYN, NY 11208
EPA ID: NYD980532246
Contact Name: NICHOLAS CALABRO
Contact Address: E OLD COUNTRY RD
Contact City,State,Zip: HICKSVILLE, NY 11801
Contact Telephone: 516-545-2553
Contact Fax: Not reported
Contact Email: NICHOLAS.CALABRO@NATIONALGRID.COM
Contact Title: ENVIRONMENTAL SCIENTIST
EPA Region: 02
Land Type: Private
Federal Waste Generator Description: Conditionally Exempt Small Quantity Generator
Non-Notifier: X
Biennial Report Cycle: Not reported
Accessibility: Not reported
Active Site Indicator: Handler Activities
State District Owner: NY
State District: NYSDEC R2
Mailing Address: E OLD COUNTRY RD
Mailing City,State,Zip: HICKSVILLE, NY 11801
Owner Name: THE BROOKLYN UNION GAS COMPANY DBA NATIONAL GRID N
Owner Type: Private
Operator Name: THE BROOKLYN UNION GAS COMPANY DBA NATIONAL GRID N
Operator Type: Private
Short-Term Generator Activity: No
Importer Activity: No
Mixed Waste Generator: No
Transporter Activity: No
Transfer Facility Activity: No
Recycler Activity with Storage: No
Small Quantity On-Site Burner Exemption: No
Smelting Melting and Refining Furnace Exemption: No
Underground Injection Control: No
Off-Site Waste Receipt: No
Universal Waste Indicator: No

DRAFT

NATIONAL GRID SPRING CREEK GATE STATION (Continued) **1000333135**

Universal Waste Destination Facility:	No
Federal Universal Waste:	No
Active Site Fed-Reg Treatment Storage and Disposal Facility:	Not reported
Active Site Converter Treatment storage and Disposal Facility:	Not reported
Active Site State-Reg Treatment Storage and Disposal Facility:	Not reported
Active Site State-Reg Handler:	---
Federal Facility Indicator:	Not reported
Hazardous Secondary Material Indicator:	N
Sub-Part K Indicator:	Not reported
Commercial TSD Indicator:	No
Treatment Storage and Disposal Type:	Not reported
2018 GPRA Permit Baseline:	Not on the Baseline
2018 GPRA Renewals Baseline:	Not on the Baseline
Permit Renewals Workload Universe:	Not reported
Permit Workload Universe:	Not reported
Permit Progress Universe:	Not reported
Post-Closure Workload Universe:	Not reported
Closure Workload Universe:	Not reported
202 GPRA Corrective Action Baseline:	No
Corrective Action Workload Universe:	No
Subject to Corrective Action Universe:	No
Non-TSDFs Where RCRA CA has Been Imposed Universe:	No
TSDFs Potentially Subject to CA Under 3004 (u)/(v) Universe:	No
TSDFs Only Subject to CA under Discretionary Auth Universe:	No
Corrective Action Priority Ranking:	No NCAPS ranking
Environmental Control Indicator:	No
Institutional Control Indicator:	No
Human Exposure Controls Indicator:	N/A
Groundwater Controls Indicator:	N/A
Operating TSDF Universe:	Not reported
Full Enforcement Universe:	Not reported
Significant Non-Complier Universe:	No
Unaddressed Significant Non-Complier Universe:	No
Addressed Significant Non-Complier Universe:	No
Significant Non-Complier With a Compliance Schedule Universe:	No
Financial Assurance Required:	Not reported
Handler Date of Last Change:	2021-03-15 16:28:56.0
Recognized Trader-Importer:	No
Recognized Trader-Exporter:	No
Importer of Spent Lead Acid Batteries:	No
Exporter of Spent Lead Acid Batteries:	No
Recycler Activity Without Storage:	No
Manifest Broker:	No
Sub-Part P Indicator:	No

Hazardous Waste Summary:

Waste Code:	D001
Waste Description:	IGNITABLE WASTE
Waste Code:	D008
Waste Description:	LEAD
Waste Code:	D018
Waste Description:	BENZENE
Waste Code:	NONE

DRAFT

NATIONAL GRID SPRING CREEK GATE STATION (Continued) **1000333135**

Waste Description: NONE

Handler - Owner Operator:

Owner/Operator Indicator:	Operator
Owner/Operator Name:	THE BROOKLYN UNION GAS COMPANY DBA NATIONAL GRID NY
Legal Status:	Private
Date Became Current:	1865-09-09 00:00:00.
Date Ended Current:	Not reported
Owner/Operator Address:	1 METROTECH CTR
Owner/Operator City,State,Zip:	BROOKLYN, NY 11201
Owner/Operator Telephone:	Not reported
Owner/Operator Telephone Ext:	Not reported
Owner/Operator Fax:	Not reported
Owner/Operator Email:	Not reported

Owner/Operator Indicator:	Operator
Owner/Operator Name:	OWNERNAME
Legal Status:	Private
Date Became Current:	Not reported
Date Ended Current:	Not reported
Owner/Operator Address:	NOT REQUIRED
Owner/Operator City,State,Zip:	NOT REQUIRED, WY 99999
Owner/Operator Telephone:	212-555-1212
Owner/Operator Telephone Ext:	Not reported
Owner/Operator Fax:	Not reported
Owner/Operator Email:	Not reported

Owner/Operator Indicator:	Owner
Owner/Operator Name:	OWNERNAME
Legal Status:	Private
Date Became Current:	Not reported
Date Ended Current:	Not reported
Owner/Operator Address:	NOT REQUIRED
Owner/Operator City,State,Zip:	NOT REQUIRED, WY 99999
Owner/Operator Telephone:	212-555-1212
Owner/Operator Telephone Ext:	Not reported
Owner/Operator Fax:	Not reported
Owner/Operator Email:	Not reported

Owner/Operator Indicator:	Owner
Owner/Operator Name:	THE BROOKLYN UNION GAS COMPANY DBA NATIONAL GRID NY
Legal Status:	Private
Date Became Current:	1865-09-09 00:00:00.
Date Ended Current:	Not reported
Owner/Operator Address:	1 METROTECH CTR
Owner/Operator City,State,Zip:	BROOKLYN, NY 11201
Owner/Operator Telephone:	Not reported
Owner/Operator Telephone Ext:	Not reported
Owner/Operator Fax:	Not reported
Owner/Operator Email:	Not reported

Owner/Operator Indicator:	Owner
Owner/Operator Name:	OWNERNAME
Legal Status:	Private
Date Became Current:	Not reported
Date Ended Current:	Not reported
Owner/Operator Address:	NOT REQUIRED

DRAFT

NATIONAL GRID SPRING CREEK GATE STATION (Continued) **1000333135**

Owner/Operator City,State,Zip: NOT REQUIRED, WY 99999
Owner/Operator Telephone: 212-555-1212
Owner/Operator Telephone Ext: Not reported
Owner/Operator Fax: Not reported
Owner/Operator Email: Not reported

Historic Generators:

Receive Date: 1979-12-31 00:00:00.0
Handler Name: BROOKLYN UNION GAS SPRING CREEK GATE STA
Federal Waste Generator Description: Not reported
State District Owner: NY
Large Quantity Handler of Universal Waste: No
Recognized Trader Importer: No
Recognized Trader Exporter: No
Spent Lead Acid Battery Importer: No
Spent Lead Acid Battery Exporter: No
Current Record: No
Non Storage Recycler Activity: Not reported
Electronic Manifest Broker: Not reported

Receive Date: 2006-01-01 00:00:00.0
Handler Name: BROOKLYN UNION GAS SPRING CREEK GATE STA
Federal Waste Generator Description: Not a generator, verified
State District Owner: NY
Large Quantity Handler of Universal Waste: No
Recognized Trader Importer: No
Recognized Trader Exporter: No
Spent Lead Acid Battery Importer: No
Spent Lead Acid Battery Exporter: No
Current Record: No
Non Storage Recycler Activity: Not reported
Electronic Manifest Broker: Not reported

Receive Date: 2007-01-01 00:00:00.0
Handler Name: BROOKLYN UNION GAS SPRING CREEK GATE STA
Federal Waste Generator Description: Not a generator, verified
State District Owner: NY
Large Quantity Handler of Universal Waste: No
Recognized Trader Importer: No
Recognized Trader Exporter: No
Spent Lead Acid Battery Importer: No
Spent Lead Acid Battery Exporter: No
Current Record: No
Non Storage Recycler Activity: Not reported
Electronic Manifest Broker: Not reported

Receive Date: 2021-03-02 00:00:00.0
Handler Name: NATIONAL GRID SPRING CREEK GATE STATION
Federal Waste Generator Description: Conditionally Exempt Small Quantity Generator
State District Owner: NY
Large Quantity Handler of Universal Waste: No
Recognized Trader Importer: No
Recognized Trader Exporter: No
Spent Lead Acid Battery Importer: No
Spent Lead Acid Battery Exporter: No
Current Record: Yes
Non Storage Recycler Activity: No

DRAFT

NATIONAL GRID SPRING CREEK GATE STATION (Continued) **1000333135**

Electronic Manifest Broker: No

List of NAICS Codes and Descriptions:
NAICS Code: 221210
NAICS Description: NATURAL GAS DISTRIBUTION

Facility Has Received Notices of Violation:
Found Violation: Yes
Agency Which Determined Violation: State
Violation Short Description: Generators - General
Date Violation was Determined: 1987-12-01 00:00:00.0
Actual Return to Compliance Date: 1988-04-19 00:00:00.0
Return to Compliance Qualifier: Observed
Violation Responsible Agency: State
Scheduled Compliance Date: 1988-04-18 00:00:00.0
Enforcement Identifier: 001
Date of Enforcement Action: 1988-03-18 00:00:00.0
Enforcement Responsible Agency: State
Enforcement Docket Number: Not reported
Enforcement Attorney: Not reported
Corrective Action Component: No
Appeal Initiated Date: Not reported
Appeal Resolution Date: Not reported
Disposition Status Date: Not reported
Disposition Status: Not reported
Disposition Status Description: Not reported
Consent/Final Order Sequence Number: Not reported
Consent/Final Order Respondent Name: Not reported
Consent/Final Order Lead Agency: Not reported
Enforcement Type: WRITTEN INFORMAL
Enforcement Responsible Person: NYDEC
Enforcement Responsible Sub-Organization: Not reported
SEP Sequence Number: Not reported
SEP Expenditure Amount: Not reported
SEP Scheduled Completion Date: Not reported
SEP Actual Date: Not reported
SEP Defaulted Date: Not reported
SEP Type: Not reported
SEP Type Description: Not reported
Proposed Amount: Not reported
Final Monetary Amount: Not reported
Paid Amount: Not reported
Final Count: Not reported
Final Amount: Not reported

Evaluation Action Summary:
Evaluation Date: 1987-12-01 00:00:00.0
Evaluation Responsible Agency: State
Found Violation: Yes
Evaluation Type Description: COMPLIANCE EVALUATION INSPECTION ON-SITE
Evaluation Responsible Person Identifier: NYDEC
Evaluation Responsible Sub-Organization: Not reported
Actual Return to Compliance Date: 1988-04-19 00:00:00.0
Scheduled Compliance Date: 1988-04-18 00:00:00.0
Date of Request: Not reported
Date Response Received: Not reported

DRAFT

NATIONAL GRID SPRING CREEK GATE STATION (Continued) **1000333135**

Request Agency: Not reported
Former Citation: Not reported

FINDS:
Registry ID: 110004387048

Click Here:

Environmental Interest/Information System:
RCRAInfo is a national information system that supports the Resource Conservation and Recovery Act (RCRA) program through the tracking of events and activities related to facilities that generate, transport, and treat, store, or dispose of hazardous waste. RCRAInfo allows RCRA program staff to track the notification, permit, compliance, and corrective action activities required under RCRA.

Click this hyperlink while viewing on your computer to access additional FINDS: detail in the EDR Site Report.

ECHO:

Envid:	1000333135
Registry ID:	110004387048
DFR URL:	http://echo.epa.gov/detailed-facility-report?fid=110004387048
Name:	BROOKLYN UNION GAS SPRING CREEK GATE STA
Address:	745-757 MONTAUK AVE
City,State,Zip:	BROOKLYN, NY 11208

AC168 **BUG, SPRING CREEK GATE STATION** **NY HSWDS** **S108147015**
East **745-757 MONTAUK AVENUE** **N/A**
1/4-1/2 **BROOKLYN, NY 11208**
0.276 mi.
1456 ft. **Site 2 of 2 in cluster AC**

Relative:
Higher

Actual:
18 ft.

HSWDS:

Facility ID:	Not reported
Region:	2
Facility Status:	Unknown
Owner Type:	Publ Utily
Owner:	Brooklyn Union Gas Company
Owner Address:	195 Montague Street
Owner Phone:	(718)403-303
Operator Type:	Unknown
Operator:	Unknown
Operator:	Unknown
Operator Phone:	Unknown
EPA ID:	NYD980532246
Registry:	Not on NYS Registry of Inactive Haz Waste Disposal Sites
Registry Site ID:	Unknown
RCRA Permitted:	Unknown
Site Code:	Coal Gasification Plant
Owner City State:	Brooklyn
Operator City State:	Not reported
Quadrange:	Unknown
Latitude:	40 49 30 N
Longitude:	73 52 15 W
Acres:	0.00
Operator Date:	1981

DRAFT

BUG, SPRING CREEK GATE STATION (Continued) **S108147015**

Close Date:	Unknown
Completed:	PA
Active:	Unknown
PCB's Disposed:	Unknown
Pesticides Disposed:	No
Metals Disposed:	No
Asbestos Disposed:	No
Volatile Organic Compounds Disposed:	No
Semi Volatile Organic Compounds Disposed:	No
Analytical Info Exists for Air:	Not reported
Analytical Info Exists for Ground:	None
Analytical Info Exists for Surface:	Not reported
Analytical Info Exists for Sediments:	Not reported
Analytical Info Exists for Surface:	Not reported
Analytical Info Exists for Substance:	Not reported
Analytical Info Exists for Waste:	Not reported
Analytical Info Exists for Leachate:	Not reported
Analytical Info Exists for EP Toxicity:	Not reported
Analytical Info Exists for TCLP:	Not reported
Threat to Environment/Public Health:	Unknown
Surface Water Contamination:	Unknown
Surface Water Body Class:	Unknown
Groundwater Contamination:	Unknown
Groundwater Classification:	Unknown
Drinking Water Contamination:	Unknown
Drinking Water Supply is Active:	Unknown
Any Known Fish or Wildlife:	Unknown
Hazardous Exposure:	Unknown
Site Has Controlled Acess:	Unknown
Ambient Air Contamination:	Unknown
Direct Contact:	Unknown
EPA Hazardous Ranking System Score:	Unknown
Inventory:	F
Nefrap:	Not reported
Mailing:	Not reported
Tax Map No:	Not reported
Qualify:	0
Next Action:	Not reported
Agencies:	Not reported
Air:	Not reported
Building:	Not reported
Site Desc:	Not reported
Drink:	Not reported
Eptox:	Not reported
Fish:	Not reported
Ground:	Not reported
Ground Desc:	Not reported
Hazardous Threat:	Not reported
Haz Threat Desc:	Not reported
Leachate:	Not reported
Preparer:	Not reported
Sediment:	Not reported
Soil:	Not reported
Surface:	Not reported
Status:	Not reported
Surface Soil:	Not reported
Surface:	Not reported

DRAFT

BUG, SPRING CREEK GATE STATION (Continued) **S108147015**

TCLP: Not reported
Waste: Not reported

169
ENE
1/4-1/2
0.299 mi.
1581 ft.

Relative:
Higher

Actual:
17 ft.

VARSITY BUS CO
626 WORTMAN AVE
BROOKLYN, NY 11208

NY LTANKS **1000295632**
NY CBS **NYD095774758**
NY AST
NY Spills
RCRA NonGen / NLR
FINDS
ECHO
NY MANIFEST

LTANKS:

Name:	COMMAND BUS CO.
Address:	626 WORTMAN AVENUE
City,State,Zip:	BROOKLYN, NY
Spill Number/Closed Date:	9211217 / Not Reported
Facility ID:	9211217
Site ID:	189623
Spill Date:	1992-12-29
Spill Cause:	Tank Test Failure
Spill Source:	Commercial/Industrial
Spill Class:	C4
Cleanup Ceased:	Not reported
SWIS:	2401
Investigator:	aaobliga
Referred To:	PUMP AND TREAT O&M
Reported to Dept:	1992-12-29
CID:	Not reported
Water Affected:	Not reported
Spill Notifier:	Tank Tester
Last Inspection:	Not reported
Recommended Penalty:	False
Meets Standard:	False
UST Involvement:	False
Remediation Phase:	5
Date Entered In Computer:	1993-01-07
Spill Record Last Update:	2020-05-05
Spiller Name:	Not reported
Spiller Company:	COMMANDER BUS CO
Spiller Address:	626 WORTMAN AVENUE
Spiller County:	001
Spiller Contact:	ANTHONY MULE
Spiller Phone:	(718) 995-4700
Spiller Extention:	Not reported
DEC Region:	2
DER Facility ID:	158252
DEC Memo:	"Prior to Sept, 2004 data translation this spill Lead_DEC Field was VOUGHT 05/29/04 Transfered from Tibbe To Rommel. 08/24/2004 transfered from Rommel to J. Vought. 9/26/05- file transferred from Vought to Obligado 12/22/05 - Obligado - review UST closure report submitted by PW Grosser, August 2000. A total of 30 USTs and one AST removed as part of tank upgrade project. USTs were removed from various locations across the site. All results below in ppb. TANKS 1 - 26 AREA: Approximately 5829 gallons of groundwater/floating product was removed from excavation areas. Endpoint samples along the western boundary of the excavation indicate elevated SVOCs and VOCs (up to 1,176,000 total VOCs including 8700 benzene and 103,930 SVOCs). In

DRAFT

VARSITY BUS CO (Continued) **1000295632**

the South, west and east of excavation high VOC concentrations, suggesting gasoline contamination (up to 1,432,000 total VOCs). Because the tanks in this area were designated as diesel fuel storage tanks, it is not known where the floating product (gasoline) originated. TANK 27 AREA - Tank was designated as motor oil storage. Located near the dispensers. Impacts show elevated VOC concentrations (up to 72,070 total VOCs). Suggest gasoline was at one time stored and dispnesed in this area. TANK 28, 28A, 29 AREA: - Significant SVOC and VOC concentrations. Endpoint samples indicate stained soil/landfill debris remain. (58,260 total VOCs and 42,460 SVOCs). TANK 30 AREA - Relatively low SVOC concentrations PWGC believes no further action is warranted in this area. PWGC recommends that a groundwater monitoring program be set up. At least one upgradient and two downgraident monitoring wells for each major area. Also recomends a receptor survey within quarter mile area. Called Frank Castellano at PWGrosser, (631) 589-6353. Property is owned by Paul Cooper who also owns Green Bus Lines. No additional work was done subsequent to UST excavations and upgrades. On 1/1/06, Green Bus Lines will be aquired by city (MTA?) , but property will still be owned by Cooper and MTA will be a tenant. Send due work letter with due date of 3/3/06 requiring deliniation to: Paul Cooper Green Bus Lines 444 Merrick Rd Linbrook, NY 11563 2/23/06 - Obligado - email from Frank Castellano. Requests extension. New deadline is 4/28/06. 4/06 - Obligado - Spoke to Frank Castellano. Drilling has been pushed off. New drilling date is 4/26 and 4/27. 6/26/06 - Obligado - Called Frank Castellano to iquire about Investigaiton report. Left message to call DEC. 7/12/06 - Obligado - Spoke to Frank Castellano, he said I should be receiving the Investigation Summary report shortly. 8/4/06 - Obligado - Investigation report submitted on 7/31/06. Called Frank Castelano, resheduled meeting for 8/9/06. Review Montiorng Well Installation and Baseline Sampling Report. Spill called in as a result of tank tightness failure in 1992. Feb to April 1999 30 USTs removed, 2996 tons of petroleum-impacted soils and debris excavated, and 5016 gallons of floating product and impacted groundwater from excavations. In April, six monitoring wells were installed. Wells were 4 diameter set to 15 ft bgs. On May 19, 2006 samples were collected. Wells MWs 1,2,3,5,6 had product and were not sampled. Free prodect was bailed from each well. MW 1,2,3 Product is weathered brownish fluid with a gasoline and diesel odor. MW5,6 is golden-tan colored viscous oil with petroleum odor. GW direction could not be taken due to product thicknessess. Regional gw flow is to south towards jamaica bay. Free product samples were collected and showed from #1 Fuel Oil and Gasoline Mixture in MW3 and hydraulic fluid in MW5. LNAPL thicknesses: MW1 - 1.18 ft MW2 - 3.51 ft MW3 - 0.86 ft MW4 - NM MW5 - 4.75 ft MW6 - 1.01 ft Ground water results for MW4 show ND for BTEX and MTBE. MW4 is the upgradient sample. Soil results show VOCS and/or SVOCs above SCOs in MW1, MW4, MW5, and MW6. Due to poor recovery, no soil samples were collected from MW2 and MW3. Recommendations - HI-VAc product recovery in MW1, MW2, MW3, MW5, and MW6 until product decreases to levels which can be hand bailed. Continued monitoring of LNAPL and sampling. Tightness testing of newly installed diesel fuel USTs Upgrade hydraulic lift equipment. Seal concrete trenches. Provide quarterly reports to the NYSDEC summarizing remedial, monitoring, and sampling activities. Obligado - Will discuss this site and how to proceed at meeting on 8/9/06. Will likely send Stipulation agreement. 11/28/06 - Obligado - This site is one of 6 Cooper Bus Line sites with open spill numbers. A meeting was

DRAFT

VARSITY BUS CO (Continued) **1000295632**

held between the DEC, PW Grosser, and Cooper Bus Lines on 8/9/06. They agreed to submit a Comprehensive Workplan for all 6 sites. A separate Stipulation agreement will be drafted for each site. A Comprehensive workplan was drafted which covers investigation procedures and schedule for all sites. I reviewed the Workplan in October 06 and required some modifications. I spoke to Kris Almskog today and he said the revised Workplan is complete and he will send it out today. 12/6/07 - Obligado - Approved comprehensive workplan. 2/2/07 - Obligado - STIP executed by Oliva. 5/9/07 - Obligado - Spoke with Rafael Ketani, who informed me of a 1400 gallon spill (sp0701587) at the site on 5/8/07. Called Kris Almskog to get an update on the site. He said that additional wells were installed as per the workplan 2 weeks ago and they were in the process of being surveyed. He was not aware of the new spill, but he called Anthony Mule and was told that Frank Castellano in his office had been informed about the spill. He will call me back to get more information to me. See spill #0701587. 5/24/07 - Obligado - PBS Violations hearing at which GTJ/Varsity Transit (Green Bus lines) and Sprague Energy (fuel delivery company) were present. 1400 gallons of diesel fuel were delivered to the secondary containment of a UST. The secondary containment failed and 1400 gallons entered subsurface directly. Both parties signed a consent order for the spill. As per the Compliance Schedule, VTJ/Varsity Transit must submit a expedited site assessment to me by May 30, 2007. Following completion of the expedited site assessment, a RAP will be submitted within 30 days. 5/31/07 - Obligado - Reviewed Investigation Summary Report and Work Plan, received via email on 5/30/07. Wells were installed on May 2, 2007, and sampled on May 9. 8 of the 11 wells had product. Investigation revealed 2 product plumes, one in vicinity of hydraulic lifts and one in vicinity of dispensors/tanks. Product analysis revealed a mixture of product beneath the site, including #1 and #2 fuel oil, composite motor oil, and gasoline. Thicknesses up to 4.53 ft in MW5. GW flow direction to southeast. Upgradient wells MW10 and MW4 clean or very minor impacts (6 ppb benzene). Down gradient well MW9 has 1146 ppb VOCs. VEFR IRM initiated May 17. A total of 150 gallons of product removed from all wells. Will continue twice monthly. An expedited workplan was included in the report. Proposes installing 6 initial 4 wells to delineate free product plume. If product is encountered in new wells, additional 4 wells will be installed 40-60 ft outward until all product is delineated. Also proposes 6 initial geoprobe gw sampling points and 48 hour laboratory turn around and additional geoprobe points based on laboratory results to delineate extent of dissolved plume. Sent email approval of plan with some modified boring location map with 4 additional well/geoprobe points. Required email summary of installation/geoprobes by next Friday June 8. 6/7/07 - Obligado - Site visit. Met Derek Ersbak of PWGC Grosser onsite. Did a site walk through to look at planned boring locations. They were in the 2nd day of drilling. Yesterday they installed one well (MW18) have not guaged it yet for product. Hit refusal at MW12 at about 4 locations, there is a concrete layer at ~3 ft bgs at all locations, unknown what is below concrete. During my site visit they completed MW16 and were about to move to MW17. 6/19/07 - Obligado - Received email update from Andy Lockwood dated 6/15/07. Weekly update of delineation progress. 300 gallons of product and 300 gallons of oil/water mixture recovered. 3 of the 5 new wells (MW16, MW17, MW18)installed had significant product (1.11 to 3.58 ft thickness). A contour map was

DRAFT

VARSITY BUS CO (Continued) **1000295632**

being prepared and would be emailed shortly. An additional well might be installed between MW11 and MW9. Sidwalk permits not received yet from NYSDOT, expect to receive them Tuesday. Called Andy Lockwood. He said they plan to return to the site on Thursday to continue drilling as permits should be in hand at that time. Also plan to do 2 additional onsite geoprobes east and north of GP7/8. 6/20/07 - Obligado - Received email from Andy Lockword requesting change to Consent Order compliance schedule due to workplan already submitted and approved. Received a second email from Andy with a new contour map and stating that NYCDOT permits were obtained and drilling ot resume on 6/21/07. 6/24/07 - Obligado - Called Bruce Beck to get an update on the work that National was doing. Called his office and cell. Left message to call DEC. 7/10/07 - Obligado - Email from PW Grosser - Attached is the latest summary of the data collected to date. The product plume is defined and aerial extent remains on-site. Dissolved phase results are supplied for each MW and Geoprobe location, western dissolved plume boundary defined by GP-5 and GP-6, northern dissolved plume delineated by wells MW-14, MW-10, MW-19, and MW-4, and directly south of the pump islands by GP-1 and GP-2. We do not anticipate any further delineation in these directions at this time. We have shown the proposed geoprobes east and southeast of the site to further delineate the dissolved phase plume in these directions (GP-10, 11, 12, 13, and 14). These geoprobes will be installed and sampled tomorrow. 8/2/07 - Obligado - Reviewed revised Scope of Work submitted by National on behalf of sprague energy. The plan proposed installation of 4 down gradient and 2 up gradient wells. Department required additionally 1 crossgradient well west of SP4 and recommended installation of 4 diameter wells. Bruce Beck replied that they think 2 wells would be more better at this time. 8/21/07 - Obligado - Site Assessment Report Submitted, documenting complete ground water delineation. 9/21/07 - Obligado - Received RAP deadline extension request. Approved extension from Monday 9/24 to Friday 9/28. 10/1/07 - Obligado - Received electronic RAP submission. 11/20/07 - Obligado - Complete review of RAP. The RAP proposes installation of a LNAPL recovery system. The design will consist of a linear trench which along the downgradient edge of the LNAPL plume. The proposed trench is alingned perpendicular to the ground water flow direction. The trench will be 13 ft deep and 3 ft wide and the lower most 5 feet will be gravel. The trench will have 3 product recovery wells, which will be used to skim product. Pumping wells will be placed immediately downgradient of the product skimmer wells to lower the water table and promote LNAPL migration towards wells. They estimate lowering the water table ~3 FT. GW pump well will be installed ot depth of 66 ft bgs. The estimated flow rate is 30 gallons per minute. Treated water will be discharged to NYC sewer. They also included a summary of the hydraulic line inspections and cleaning. During this inspection, the apparent source of a majority of the spill was found. Hydraulic pit #6 was found to have holes in the bottom (as part of original design) to allow drainage. This pit #6 corresponds with the location of the maximum product thickness on the contour map. Another source of contamination was found in the piping line T1. This piping is located inside a subgrade (but mostly exposed) trench. A large portion of the trench was unlined and contaminated soil was found at the bottom. The summary also proposed a list of action items for repairs of the systems. I Emailed a RAP Approval letter to Andy Lockwood and cc to Anthony Mule. I approved the RAP with the following modifications: " Tightness Testing:

DRAFT

VARSITY BUS CO (Continued) **1000295632**

Subsequent to completion of all the recommended corrective actions listed in Appendix A, and prior to Remedial System Start-up, each hydraulic lift system will be tightness tested to ensure system components (pits, piping, and tanks) are not leaking. Hydraulic lift systems which fail the tightness testing will be taken out of service until they are able to test tight. A work plan and schedule for the testing of the hydraulic systems will be submitted to the Department. " PE Certified Designs: Final design drawings will be certified by a Professional Engineer. " Recovery System Effectiveness: The site investigation has shown that the majority of the product plume is located beneath the footprint of the bus repair garage. A large portion of this plume area is outside the estimated radius of influence of the system. If periodic product thickness monitoring shows that the recovery system as designed is not effectively able to draw product from underneath the building towards the recovery trench, the Department may require additional adjustments to the system to increase product recovery, including, but not limited to, the installation of additional extraction wells and trenching within the garage footprint. " Schedule - A RAP Addendum will be submitted to the Department by January 15, 2008 for review and approval. The RAP Addendum will include the Final Design Drawings and O&M Plan, documentation of the additional hydrogeologic field testing performed, and a work plan for the hydraulic lift system tightness testing. Remedial System Start-up will occur within 6 months of Department approval of the RAP Addendum. 12/14/07 - Obligado - Conference call with PW Grosser and GTJ/Varsity Transit. We discussed the issue of hydraulic line testing. They said that the hydraulic lines are constantly under pressure, so if they leak, they would know becuase the lifts would not work. They also said that they are planning on replacing all the lifts with environmentally safer lift systems. I told them I wanted assurance that the lift systems are not leaking and will not leak. This assurance can either be via testing or replacement. We also discussed the issue of the damaged tank. They wanted Sprague to replace the tank. They said it would be feasible and they would submit a letter stating such. I said I would review this information in conjuction with the information submitted by Sprague before I approve the RAP submitted by Sprague. So they will submit 1)plan and schedule for hydraulic system line replacement 2)feasibility report for tank removal. 1/9/08 - Obligado - Received RAP Addendum extension request until the 25th. I approved the request. 2/15/08 - Obligado - Completed review of the RAP Addendum with the design documents and monitoirng plan. Sent approval of the plan with addition requirements of 1)obtain Long Island Well Permit 2) obtain any applicable NYC sewer discharge permits and if discharge is to storm drain than a NYSDEC permit may be required, 3) Air Stripper discharge limitations according to STIP guidance should be met. Required weekly email reports of system installation. 10/20/08 - Obligado - Portfolio meeting with GTJ, PWGRosser, DEC. Discussed all Cooper bus sites. For Wortman in particular, items discussed: " Discussed status of TFM-UST- UST closed-in-place, PBS updated, Sprague continuing VEFR of wells, " Install upgradient monitoring wells 11/14/08 - Obligado - Received Investigation work plan. 12/4/08 - Obligado - Approved work plan after minor adjustment of one well location. 4/21/09 - Obligado - Meeting with Cooper Bus and PW Grosser. From meeting minutes they will: 1.Continue monthly monitoring of 27 wells of the monitoring well network. 2.Sample monitoring wells on a quarterly basis for VOC (STARS list) analysis

DRAFT

VARSITY BUS CO (Continued) **1000295632**

and wells associated with the Sprague spill for VOC (STARS list) and SVOC (STARS list) analysis. 3.Preparation and submittal of a quarterly status report by June 10, 2009, documenting field observations, activities, sample analysis, results, and recommendations to the NYSDEC. 4.Complete remedial system installation following receipt of AST in mid May and start-up system. Update system O&M Manual following start up. 6/26/09 - Obligado - Review 2nd Quarter update report. Over 5 ft of product in MW-1. They recomned continued monitoring, discontinue of VEFR due to pending start up, and start-up and operate LNAPL recovery system. Final system start up to occur in June. 7 of the 10 hydraulic lifts have bene replaced with above ground electric lifts. 3 remaining lifts will be taken out of service. 10/6/09 - Obligado - Email from Dave Hermantan of PW Grosser. The system start up is scheduled for 10/6/09. 10/19/09 - Obligado - Email from Hermantin. There was a glitch in the system during startup. They will make repairs and attempt to restart. 11/10/09 - Obligado - Emailf from Kris Almskog. The system is up and running and they collected system effluent samples. Sample results were below STIP discharge limits. 11/30/09 - Obligado - Email from Hermantin. To date the system has recovered 1200 gallons of free product. Additionally, the system needs to be temporarily shut down because of repairs to the building which require shutting down the electrical system. 12/9/09 - Obligado - I called Anthony Mule to discuss the status of the building repairs and the system. He said the contractors are still working on the bulding and due to safety concerns they needed to shut down the system. He said progress on the building repairs is dependent on the weather so he could not give me an exact date but that he expects them to be completed wihtin 2 weeks. 1/12/10 - Obligado - I performed a system walk through with Dave Hermantin, James Mulvey, and Anthony Mule. The system has been restarted and is operating. Dave is currently tryin to optimize the system performance and was considering modifying the pumping rates to optimize recovery. I told him that the DEC had no problem with adjusting flow rates as long as he remained within the LI well permitted pumping rates. 3/10/10 - Obligado - I reviewed the Quarterly Monitoring Report, dated January 2010. Approximately 2,331,000 gallons of liquid have been treated and 1185 gallons of product ahve bene removed. On 11/5/09, 985 gallons of product have been removed from the recovery tank and dsiposed of at Safety-Kleen Systems In., of Bridgeport CT. I emailed James Mulvey and requested more detailed information about the system performance. I also required that the system influent/effluent sample results be included in the reports. 4/29/10 - Obligado - We had a meeting with GTJ, PW Grosser, and DEC representatives. 4000 gallons of product have been removed to date. They are having iron fouling problems in the system and may propose modifications. DEC required increased frequency of system sampling to monthly from quarterly. 6/24/10 - Obligado - I reviewed the Quarterly Monitoring report dated May 2010. According to the report, 3.75 million gallons of water have been removed and treated as of March. 4,100 gallons of free product have been recovered. The system influent/effluent results from May 2010 were submitted as a separate laboratory report. The effluent results complied with discharge limits for discharge to ground water. However, no pumping rate was submitted or detailed system performance was submitted as previosly requested. I sent an email to James Mulvey notifying him that the system was apparently not sampled during the 1rst quarter 2010, which is a violation of the Stipulation Agreement.

DRAFT

VARSITY BUS CO (Continued) **1000295632**

I also notified him that the system monitoring report contained insufficient information. I required all pumping logs and monthly monitoring sheets to date be submitted by the end of the month. I also required submission of a report within 30 days clearly documenting system operation and performance to date. If changes to the system are proposed, the report should contain proposed design changes. 7/7/10 - Obligado - Kris Almskog submitted an email with the system information, and a table showing effluent testing results. Documents confirm no compliance testing was performed during the 1st quarter 2010. I referred this violation to legal. 4/20/11 - Obligado - I reviewed the 1st quarter 2011 monitoring report. During the first quarter 2011, approximately 132 gallons of LNAPL were recovered from the recovery trench and pumped into the LNAPL recovery tank. To date, a total of 6,404 gallons of LNAPL has been removed from the recovery tanks for offsite recycling. The stripper influent/effluent was within the stipulation limits. The system is currently running product recovery only due to diffusion well clogging. 8/22/11- Obligado - I reviewed the 2nd Quarter 2011 monitoring report. The ground water recovery is off-line because they need to install 6 new diffusion wells. Product recovery via system is ongoing. The system went down on 2 occasions. PWG also using spill busters to recover product from wells. To date, 6,404 gallons of product have been removed and 13 milliion gallons of water has been treated. Air stripper influent concentrations within STIP limits. Effluent concentrations below limits as well. 10/3/11 - Obligado - I received a call from James Mulvey of PW Grosser. According to James, there was a slight exceedence on the effluent water discharge, with benzene reading 1.4 ug/L over the limit of 1.0 ug/L. They adjusted the system to bring effluent back down under 1.0 ug/L. They think it was a mainanence issue with the stripper trays and they are making repairs. The quarterly report will document the sampling and repairs. 8/1/12 - Obligado - I reviewed the OMM Report for 2nd Quarter 2012. To date, a total of 7,734 gallons of LNAPL has been removed from the LNAPL by the pump and treat system. On May 8, 2012 The groundwater system was shut off due to increased concentrations of benzene in the influent samples. The 20 foot effluent air discharge stack was replaced with a 30 foot effluent air discharge stack and the system was restarted on July 17, 2012. The total volume of groundwater treated from system start-up through May 8, 2012 was 27,000,000 gallons and the total estimated mass of removed VOCs was 46.79 lbs. System OMM will continue. 6/3/15 - Obligado - I reviewed the 1st Quarter 2015 report. To date, a total of 8188 gallons of LNAPL has been removed from teh LNAPl recover tank for off-site disposal. The LNAPL recovery system shut down on January 15, 2015 due to an issue with the air compressor and has remained off as the system is now in a pulsed operation mode. The maximum product thickness is 0.05 ft in mw-5. Maximum VOC concentrations were found in MW-21, with 3,309 ug/L total VOCs.There was no recovery of LNAPL from the recovery trench during this reporting period as there was little to no LNAPL observed in the recovery wells or throughout the majority of the site. The last significant recovery of LNAPL in the recovery trench was in July 2013. The report recommends operating the system in a pulsed mode and restart the GWET and LNAPL recovery system son September 1, 205. The report recommends continuing groundwater sampling and manual LNAPL recovery, using bailers or socks. 2/24/16 - Obligado - Reviewed 4th quarter report for 2015. Product thickness ranged from 0.17 in MW16 to 0.75 ft in MW5. Maximum VOCs were found in MW21 with 5976 ug/L

DRAFT

VARSITY BUS CO (Continued) **1000295632**

total VOCs. Product limited to area under the bus depot building and immediately east of the building. The system was shut down in February 2015 due to diminishing recovery after having recovered over 8,000 gallons of LNAPL. Manual recovery has been performed using socks or bailers. Reommends continued monitoring, bailing and sampling. During the reporting period, the project transition to management by Castleton Environmental consultants. 1/25/18 - Obligado - I reviewed the 4th Quarter 2017 report. Free phase product is still present in multiple wells. Maximum product thickness is 2.13 ft in MW17, 1.83 ft in MW7, 1.66 ft in MW5, 1.36 ft in MW6, 1.12 ft in MW8, and 1.41 ft in MW16, and 1.70 ft in SMW01. Despite the removal of 8000 gallons of product via the product recovery system, there is still a relatively large product plume beneath the site. Dissolved VOCs appear to be attenuating. Maximum total VOCs were 507 ug/L in MW21. According to the report 88 gallons of product was recovered during this quarter via manual bailing or recovery socks. 1/13/20 - Obligado - I reviewed the 4th Quarter 2019 report. Product thickness as high as 1.53 ft thick in December 2019. BTEX has high as 2316 ug/L in MW21 with 1,250 ug/L Benzene. Product present in 6 wells. The report recommends continued groundwater sampling, manual bailing and use of absorbent socks. 5/5/20 - Obligado - I reviewed the 1st Quarter 2020 report. LNAPL was observed in 6 monitoring wells with thicknesses of up to 1.98 ft in MW19. LNAPl thickness increased slightly. Maximum BTEX was found in MW21 with 1473 ug/L. The BTEX plume is relatively stable. Downgradient offsite sentinel well MW24R is ND Bimonthly Manual product recovery is on going. 19.75 gallons of product was recovered this quarter."

Remarks: "FIRST TANK (2X3000G TANKS MANFOLDED) 2ST LEAKED AT 336, SECOND GROSS LEAK-TANK AUDITOR METHOD. EXCAVATE ISOLATE & RETEST.ANTHONY WANTS A CALL BACK"

All TTF:

Facility ID:	9211217
Spill Number:	9211217
Spill Tank Test:	1541008
Site ID:	189623
Tank Number:	Not reported
Tank Size:	0
Material:	0012
EPA UST:	Not reported
UST:	Not reported
Cause:	Not reported
Source:	Not reported
Test Method:	00
Test Method 2:	Unknown
Leak Rate:	.00
Gross Fail:	Not reported
Modified By:	Spills
Last Modified Date:	Not reported

All Materials:

Site ID:	189623
Operable Unit ID:	978166
Operable Unit:	01
Material ID:	404634
Material Code:	0012A
Material Name:	kerosene

DRAFT

VARSITY BUS CO (Continued) **1000295632**

Case No.:	Not reported
Material FA:	Petroleum
Quantity:	.00
Units:	L
Recovered:	.00
Oxygenate:	Not reported

Name:	COMMAND BUS COMPANY
Address:	626 WORTMAN AVENUE
City,State,Zip:	BROOKLYN, NY
Spill Number/Closed Date:	9709326 / 1997-11-12
Facility ID:	9709326
Site ID:	189624
Spill Date:	1997-11-11
Spill Cause:	Tank Overfill
Spill Source:	Commercial/Industrial
Spill Class:	C4
Cleanup Ceased:	Not reported
SWIS:	2401
Investigator:	JBVOUGHT
Referred To:	Not reported
Reported to Dept:	1997-11-11
CID:	266
Water Affected:	Not reported
Spill Notifier:	Other
Last Inspection:	Not reported
Recommended Penalty:	False
Meets Standard:	False
UST Involvement:	False
Remediation Phase:	0
Date Entered In Computer:	1997-11-11
Spill Record Last Update:	2004-06-02
Spiller Name:	Not reported
Spiller Company:	COMMAND BUS COMPANY
Spiller Address:	626 WORTMAN AVENUE
Spiller County:	001
Spiller Contact:	Not reported
Spiller Phone:	(718) 272-0900
Spiller Extention:	Not reported
DEC Region:	2
DER Facility ID:	158252
DEC Memo:	"Prior to Sept, 2004 data translation this spill Lead_DEC Field was VOUGHT CLEANED BY OIL COMPANY. 06/02/04 Transferred from Tibbe to Vought."
Remarks:	"SPILLER GAVE THE DRIVER THE WRONG READING. DRIVER SPILLED APPROXIMATELY 30 GALLONS BEFORE NOTICING THAT IT WAS OVERFLOWING. ONTO UNKNOWN SURFACE. BEING CLEANED UP."

All Materials:

Site ID:	189624
Operable Unit ID:	1055707
Operable Unit:	01
Material ID:	327679
Material Code:	0012A
Material Name:	kerosene
Case No.:	Not reported
Material FA:	Petroleum

DRAFT

VARSITY BUS CO (Continued) **1000295632**

Quantity:	30.00
Units:	G
Recovered:	30.00
Oxygenate:	Not reported

CBS:

Name:	TOTAL TRANSPORTATION CORP.
Address:	626 WORTMAN AVE
City,State,Zip:	BROOKLYN, NY 11208
CBS Number:	2-000491
Program Type:	CBS
Facility Status:	Unregulated/Closed
Expiration Date:	Not reported
Dec Region:	2
UTMX:	595411.26390
UTMY:	4501904.91925

AST:

Name:	TOTAL TRANSPORTATION CORP.
Address:	626 WORTMAN AVE
City,State,Zip:	BROOKLYN, NY 11208
Region:	STATE
DEC Region:	2
Site Status:	Unregulated/Closed
Facility Id:	2-000491
Program Type:	CBS
UTM X:	595411.26390
UTM Y:	4501904.91925
Expiration Date:	N/A
Site Type:	Trucking/Transportation/Fleet Operation

Tank Info:

Tank Number:	001
Tank Id:	232042
Tank Location:	Aboveground - on saddles, legs, racks, etc.... Tank bottom is elevated above grade or tank pad, allowing visual inspection.
Tank Type:	Steel/Carbon Steel/Iron
Tank Status:	Closed - In Place
Pipe Model:	Not reported
Install Date:	06/18/1999
Capacity Gallons:	500
Tightness Test Method:	NN
Date Test:	Not reported
Next Test Date:	Not reported
Date Tank Closed:	11/20/2014
Register:	True
Modified By:	LSZINOMA
Last Modified:	09/20/2016
Material Name:	Not reported

SPILLS:

Name:	TOTAL TRANSPORTATION
Address:	626 WORTMAN AVE
City,State,Zip:	BROOKLYN, NY

DRAFT

VARSITY BUS CO (Continued) **1000295632**

Spill Number/Closed Date:	1702064 / 2017-06-02
Facility ID:	1702064
Facility Type:	ER
DER Facility ID:	503823
Site ID:	550197
DEC Region:	2
Spill Cause:	Housekeeping
Spill Class:	Not reported
SWIS:	2401
Spill Date:	2017-06-01
Investigator:	HRPATEL
Referred To:	Not reported
Reported to Dept:	2017-06-01
CID:	Not reported
Water Affected:	Not reported
Spill Source:	Commercial/Industrial
Spill Notifier:	Other
Cleanup Ceased:	Not reported
Cleanup Meets Std:	False
Last Inspection:	Not reported
Recommended Penalty:	False
UST Trust:	False
Remediation Phase:	0
Date Entered In Computer:	2017-06-01
Spill Record Last Update:	2017-06-02
Spiller Name:	Not reported
Spiller Company:	TOTAL TRANSPORTATION
Spiller Address:	Not reported
Spiller Company:	999
Contact Name:	WILLIAM
DEC Memo:	"06/02/17-Hiralkumar Patel. 9:59 AM:- left message for William. 10:08 AM:- received call from William. he mentioned that site has a bus facility. during a PBS inspection (by contractor), approx. 1 gal of oil found in plastic fill box to a motor oil tank. spilled material was contained in the box and was removed immediately. case closed."
Remarks:	"spill to containment/clean up complete"

All Materials:

Site ID:	550197
Operable Unit ID:	1298270
Operable Unit:	01
Material ID:	2304455
Material Code:	0066A
Material Name:	unknown petroleum
Case No.:	Not reported
Material FA:	Petroleum
Quantity:	1.00
Units:	G
Recovered:	Not reported
Oxygenate:	Not reported

Name:	TFM VARSITY BUS CO
Address:	626 WORTMAN AVENUE
City,State,Zip:	BROOKLYN, NY
Spill Number/Closed Date:	0601757 / 2006-05-22
Facility ID:	0601757
Facility Type:	ER

DRAFT

VARSITY BUS CO (Continued) **1000295632**

DER Facility ID:	158252
Site ID:	364060
DEC Region:	2
Spill Cause:	Other
Spill Class:	C4
SWIS:	2401
Spill Date:	2006-05-17
Investigator:	HRPATEL
Referred To:	Not reported
Reported to Dept:	2006-05-17
CID:	444
Water Affected:	Not reported
Spill Source:	Institutional, Educational, Gov., Other
Spill Notifier:	Other
Cleanup Ceased:	Not reported
Cleanup Meets Std:	False
Last Inspection:	Not reported
Recommended Penalty:	False
UST Trust:	False
Remediation Phase:	0
Date Entered In Computer:	2006-05-17
Spill Record Last Update:	2007-05-09
Spiller Name:	ANTHONY MULE
Spiller Company:	TFM VARSITY BUS CO
Spiller Address:	626 WORTMAN AVE
Spiller Company:	001
Contact Name:	ANTHONY MULE
DEC Memo:	"05/22/06-Hiralkumar Patel. DEC Sangesland spoke to Anthony Mule at Varsity Bus Co. site has one diesel tank in secondary containment. there is sline water between tank and secondary container and has alarm. alarm on tank went off. Fenley & Nicol inspected site. DEC Krimgold received call from bus company. he explained that some are using sline water as leak detection system. water is filled to top between tank and secondary container and has alarm on top of container. if level of water increase or decrease due to leak in fuel tank or leak in secondary contaier, alarm goes off. as per person from bus company, they check and water was stable after couple of inches, so they assuming leak in top portion of secondary container. will investigate and repair it. Left message for Anthony. Received call from Anthony and they are fixing the it. no leakage in diesel tank. case closed."
Remarks:	"SECONDARY FAILED"
Name:	GTJ COMPANY
Address:	626 WORTMAN AVE
City,State,Zip:	BROOKLYN, NY
Spill Number/Closed Date:	0712486 / 2008-03-11
Facility ID:	0712486
Facility Type:	ER
DER Facility ID:	343676
Site ID:	394106
DEC Region:	2
Spill Cause:	Other
Spill Class:	C4
SWIS:	2401
Spill Date:	2008-02-27
Investigator:	hrpatel

DRAFT

VARSITY BUS CO (Continued) **1000295632**

Referred To:	Not reported
Reported to Dept:	2008-02-27
CID:	444
Water Affected:	Not reported
Spill Source:	Commercial/Industrial
Spill Notifier:	Other
Cleanup Ceased:	Not reported
Cleanup Meets Std:	False
Last Inspection:	Not reported
Recommended Penalty:	False
UST Trust:	Not reported
Remediation Phase:	0
Date Entered In Computer:	2008-02-27
Spill Record Last Update:	2008-03-11
Spiller Name:	ANTHONY MULA
Spiller Company:	GTJ
Spiller Address:	626 WORTMAN AVE
Spiller Company:	001
Contact Name:	ANTHONY MULA
DEC Memo:	"waste oil tank overflowed and poured out approx 30-50 gal onto cement/asphalt driveway area of a bus repair shop. Workers saw the spill and laid out absorbant pad around the tank to contain it. Safety Kleen is the company that normally drains the waste oil and they came, sucked out the rest of the tank and called Miller Environmental to do the cleanup. Miller is currently working on the cleanup. No soil or drains were impacted. Miller will prepare a closure report for the DEC. 03/11/08-Hiralkumar Patel. received email from Mr. Walsh. he mentioned that about 40-50 gal oil spilled onto at 40 ft & 50 ft asphalt/concrete area surrounding the tank. no strom drain involved. all cleaned up. Ken Walsh Asst. Manager LI/Metro Operations Miller Environmental Group, Inc. Ph. (516) 876-7940 ext. 316 Fax (516) 876-7946 email: kwalsh@millerenv.com case closed."
Remarks:	"SPILLED OUT OVER BRIM, IN PROCESS OF CLEANING UP: NO DRAINS EFFECTED ETC. HAS BEEN CONTAINED AND CLEAN UP CO ENROUTE"

All Materials:

Site ID:	394106
Operable Unit ID:	1151050
Operable Unit:	01
Material ID:	2141713
Material Code:	0022
Material Name:	waste oil/used oil
Case No.:	Not reported
Material FA:	Petroleum
Quantity:	30.00
Units:	G
Recovered:	.00
Oxygenate:	Not reported

Name:	VARSITY BUS COMPANY
Address:	626 WORTMAN AVENUE
City,State,Zip:	BROOKLYN, NY
Spill Number/Closed Date:	0701587 / 2012-01-18
Facility ID:	0701587
Facility Type:	ER
DER Facility ID:	158252
Site ID:	381131

DRAFT

VARSITY BUS CO (Continued) **1000295632**

DEC Region:	2
Spill Cause:	Other
Spill Class:	C4
SWIS:	2401
Spill Date:	2007-05-08
Investigator:	aaobliga
Referred To:	CLOSURE REQUEST
Reported to Dept:	2007-05-08
CID:	444
Water Affected:	Not reported
Spill Source:	Institutional, Educational, Gov., Other
Spill Notifier:	Other
Cleanup Ceased:	Not reported
Cleanup Meets Std:	False
Last Inspection:	Not reported
Recommended Penalty:	False
UST Trust:	False
Remediation Phase:	0
Date Entered In Computer:	2007-05-08
Spill Record Last Update:	2012-01-18
Spiller Name:	ANTHONY MULE
Spiller Company:	VARSITY BUS COMPANY
Spiller Address:	626 WORTMAN AVE
Spiller Company:	999
Contact Name:	ANTHONY MULE
DEC Memo:	"5/8/07 - Steve Sangesland. Mr Minchella of Sprage Energy says that his driver was directed to a wrong fill port and pumped 1400 gal of diesel into an Out Of Service tank which may have been broken. Fenley & Nicol is on site looking for the missing fuel Ketani went to a site visit Raphael Ketani. I met Anthony Mule (917) 270-5428, Purchaser/Manager of Varsity Bus Co. at the site. He showed me where the oil had been pumped. He pointed to the location of a 2500 gal. tank that was in a cluster of 4 tanks in front of and to the side of the bus fueling location off of Montauk Avenue. I saw a square yellow painted steel cover for the fill port. He said that the tank was fine. We went to his office and he showed me the veedaroot printout for the tank. The printout looked alright, but I couldn't tell if it was showing the 1400 gals. that was delivered overnight. Mr. Mule said that his veedaroot had been calibrated this morning and a stick test was done. He said that both the stick measurement and the instrument measurement were in good agreement. Mr. Mule added that he has been dealing with Andre Obligado of Unit B of Region 2 DER for his bus company. I was about to leave the site when I called up Raymond Minchella (cell (516) 250-8864), general manager of Sprague Energy, regarding the delivery. He said that his fleet manager, John Altieri (516) 622-7009 was on site. I walked back to the tank location and met Mr. Altieri. Though he was standing at the tank location the first time I went to see the site, he hadn't approached me or introduced himself and Mr. Mule hadn't introduced him to me either. Mr. Altieri pointed to where the oil had been pumped. This was a locked port next to the port for the veedaroot sensor for the secondary containment. Both ports were covered with a round steel plate. I asked Mr. Mule and Mr. Altieri how the driver could have taken off the locked cover and pumped the oil. They said the lock can be jimmied off. Mr. Altieri said that this port leads to the secondary containment. Mr. Mule said that Fenley & Nicol (631) 586-4900 will test the secondary thursday at the latest. I went back

DRAFT

VARSITY BUS CO (Continued) **1000295632**

to my truck and called up the acting Chief of the Spill Prevention Unit, Jake Krimgold. I told him that the secondary and primary testing would take place no later than this thursday. He said that was no good and to have it done today or tomorrow morning. I met Mr. Mule again and told him that the testing had to be today or tomorrow morning. He called up Fenley & Nicol and they agreed to come over the morning of 5/9/07. 5/9/07 - Raphael Ketani. I contacted Mike Sepe of Fenley & Nicol (516) 818-8767 who was the on site tester. He said that they tested the secondary and there was a gross failure. However, his tape indicated there was only water in the secondary. He said they were in the process of testing the tank itself. I called up Mr. Mule and told him that an investigation will have to be done to find the oil and recover it, and that the contaminated soil will have to be removed and the tank repaired or replaced. He said he understood and would do this. Next, I called up Mr. Krimgold and told him about the situation. He said that he will make a site inspection this morning. The PBS case is #2-479144. Thirty five tanks are listed as closed and removed. There are 10 tanks in service. Various products are contained. The tank in question is #4, 2500 gal. with diesel fuel. Later, I spoke with Andrew Obligado, E.G. I Unit B Region 2 DER. He is the project manager for a spill case, #9211217, involving a very large spill under the site. He said he doesn't know how many gallons are in the ground, but there is free product in many of the wells. He said the site is under a STIP agreement. At 2:30PM, Mr. Obligado, Mr. Krimgold and myself had a short impromptu meeting regarding the site. Mr. Obligado said that the tank farm was removed in 1999 and the 4 large tanks were installed. He said that wells were installed within the footprint of the site (he showed us a map). One well was some distance to the south of the tank cluster. Mr. Krimgold told me to send a CSL and not to submit a Request for Investigation to the ECOs for fines. I submitted a draft CSL to Mr. Krimgold for his approval. 5/15/07 - Raphael Ketani. He said to send it out, and so I did. 5/17/07 - Raphael Ketani. Today I received the following e-mail from Bruce Beck of National Environmental Management Associates: Raphael, Attached please find a scope of work to install 3-4 wells around the tank mat at the TFM Paratransit/Varsity Bus Facility as an interim remedial measure. We feel we if we can immediately start to recover lost product, via Vacuum Enhanced Fluid Recovery, we can limit the extent of the plume. Please review the attached Scope of work and comment ASAP. As time is critical we would like to complete this soon. This Scope of Work will not of course preclude a comprehensive investigation. We would like to get this interim measure active and then submit a comprehensive investigation work plan for your review. Should you have any questions, please feel free to call me. Thank you, Bruce Beck National Environmental Management Associates Corp. 59-18 Central Avenue Farmingdale, New York 11735 Phone: 631-843-9020 x 300 5/18/07 - Raphael Ketani. I reviewed the Interim Workplan. The work plan consisted of installing 3 wells along the west side of the tank area and 2 along the south side. Wells will not be installed to the north and east at this time due to the presence of an oil/water separator and feed and vent tank lines. Soil and water samples will be collected. The plan was found to be acceptable. I e-mailed Mr. Beck and told him to begin the work. 5/24/07 - Raphael Ketani. A meeting was held today between the below listed people to resolve the oil spill violations. Timothy Kipp, Manager of Safety for Sprague Energy Corp. Mr. Munchello, Fleet Manager for Sprague Michael Rabus, Sprague's attorney Anthony Mule,

DRAFT

VARSITY BUS CO (Continued) **1000295632**

Director of Purchasing, GTJ Co., Inc. (Varsity Bus) Dennis Connor, GTJ's attorney DEC's senior attorney from DEE, Albany Benjamin Conlon, associate attorney DEE, Albany Jacob Krimgold, EE II Spills Unit Region 2 I took rough meeting notes and left them in the paper file. The essence of the meeting was an agreement between Sprague, Varsity Bus, and DEC that the affected tank will be kept in place, cleaned out of residual product, and an extraction well will be installed through the bottom of the tank in order to extract the product. Mr. Conlon wrote up 2 Orders on Consent for the site. One was for Sprague Energy and the other was for Varsity Bus (GTJ). Both required the immediate resolution of the oil spill and the quick beginning of work to construct an extraction well through the bottom of the affected tank, with oil collection to begin immmediately. 5/25/07 - Raphael Ketani. Bruce Beck of National Environmental Management Associates (631) 843-9020, ext 300 called this morning. He said that the well construction could not take place today as there is no separate manway into the tank. He said that the only available entrance has a fuel pump with wires and piping installed in it. He said that there is no crew available right now (it's the afternoon before the Memorial Day weekend) to remove the equipment. I told him that it would be alright if the equipment removal was postponed until teusday, 5/29/07. However, I told him that the equipment removal, tank cleaning and well installation will all have to be done that teusday. He said he would get everything done. 5/29/07 - Raphael Ketani. Bruce Beck sent me the following e-mail this morning. Raphael, As you are well aware we are mobilizing this morning to the Varsity Bus Site to gain access to the 2500 gallon ruptured UST. This activity will require removal of the submersible pump and all associated piping on the man way access cover. Once that is completed we had planned to evacuate the tank of vapors, enter the tank and attempt to core through the tank to determine if product is present. In giving this a second thought with my client we have decided that, given the high water table it is very possible that groundwater will enter the tank. This of course will make the eventual removal of the tank very difficult. We would like to suggest at this time the we not core through the tank but begin procedures to removal the tank and excavate contaminated soils. This process will also allow us to remove part of the bottom slab and observe the soils below. I suggest we talk about this as soon as possible this morning. Bruce Beck National Environmental Management Associates Corp. 59-18 Central Avenue Farmingdale, New York 11735 Phone: 631-843-9020 x 300 I contacted Mr. Beck (cell (631) 236-3871) and he said they wanted to remove the tank, rather than leave it in place, as it would be very difficult to collect all of the oil as the contaminated soil and pea gravel would still be in the ground. He added that if they puncture the bottom of the tank and the water starts coming in, then it will be difficult to safely pull out the tank. He said they would put in permanent shoring to protect the 3 remaining tanks. I asked him how quickly the tank removal can take place. He said he had a contractor that will do the job as early as next week. I told him DEC will not accept such a late start as the oil has already been in the ground for almost a month now. I told him to get things started much sooner. He said that he had a crew out there right now that is removing the pump, wires and piping from the tank. I told him that was fine, but the rest of the process has to start now. He said he will talk to the contractor. He said that his client was ready to start the cleanup immediately. I called Mr. Beck back at 10:30AM and asked him whether

DRAFT

VARSITY BUS CO (Continued) **1000295632**

he had made any progress in getting the tank pulled today. He said that he has talked to the contractor and he will get back to me in a couple of hours. He added that if he can't pull the tank very soon, then he will just go ahead with the original plan of drilling through the bottom of the tank. Mr. Beck e-mailed me at 1:15PM with a new plan. The e-mail is below: Raphael, In speaking to our contractor and engineer we will need plans, drawings and permits from the NYC Fire Department and the NYC Building Department before we can cut into the tank mat. Apparently this is due to the fact we have three other active tanks in the same bed. We will be starting this process, however it will take 3-4 weeks before we will have permits and we can remove the tank. We have determined the tank bottom is within 6-8 inches of the current groundwater depth. Not only does this pose a precarious position for our contractor to drill a hole in the tank bottom but we also feel this may hinder the eventual removal of the tank, and at best, help to remove minimal product. Rather then drilling the hole in the tank bottom, our proposed scope of work is to install 3-4 additional wells around the tank bed. Specifically at least 2-3 wells to the north right next to the 2500 gallon tank (right outside the tank bed), one more to the west and one more to the south. We would then place a vacuum on these wells twice weekly to recover product and help equilibriate the spread of product. We feel this option is best due to the fact that any product released from the tank would not 'puddle' on top of the bottom tank mat but rather flow over the edges. With this in mind we feel strongly that we will have a better chance of product recovery with wells outside the tank bed. The wells can be installed this week with vacuum beginning immediately and continuing twice weekly until we are prepared to remove the tank. Again we only feel this will be an interim remedial method for recovery of product and aid in holding the further spread of product. I will be available to discuss with you today if you would like. I e-mailed Mr. Beck back and told him that groundwater flow was to the south and so any wells to the north will probably not recover much. I suggested concentrating on pumping from the south. I also told him to install the wells quickly and pump frequently and collect as much as he can. Mr. Krimgold, E.E. II Spills Unit, also thought Mr. Beck's latest plan was a good idea. Mr. Beck e-mailed me back at 1:43PM: Rafiel, Yes I agree with installing wells to the south which we will do in addtion to the northern wells. I feel the northern end of the tank bed may have been the first to be affected hence putting wells there. We will keep you up to date weekly as we progress with the well installations, product recovery and the UST removal permit process. Additionally we will be forwarding to you an Investigation Scope of Work this week for your review and approval. 5/31/07 - Raphael Ketani. I called Mr. Beck on his cell (631) 236-3871 to find out what was happening at the site. He said that they installed 3 wells already, 2 on the west side and 1 on the south side. The wells show from 1 to 3 of product. The fence around the tank mat will come down tomorrow and the other wells will be put in monday. There will be 2 more on the south side, 3 to the north right next to the tank, and 1 to the west. This will make a total of 3 wells per side, except for the east side where no wells could be put in. This was due to the presence of various utility lines. National Environmental will then VEFR the wells 2X per week. The tank will be pulled in 3 weeks. 6/12/07 - Raphael Ketani. While I was on vacation, I received a work plan for the site dated 6/8/07 from Bruce Beck of National Environmental Management Associates Corp.

DRAFT

VARSITY BUS CO (Continued) **1000295632**

I reviewed the plan and found it to be acceptable with only one comment. I e-mailed Mr. Beck that the samples have to be tested via either method 8021 + MTBE or 8260B, and method 8270C. I tried to reach Mr. Beck via his cell phone, but could only leave a message. 6/13/07 - Raphael Ketani. I reached Mr. Beck. He said that all 9 wells have been installed. Initially, there were 2 inches of product in one well. The first round/attempt at product recovery didn't produce much product. However, they have installed a vacuum on the wells and now one well has 3 feet of product and the product recovery is very good. Six (6) wells are presently showing product. Recovery is best with the wells on the north side which are close to the tank. They are VEFR twice a week and will do more if recovery remains good. DEC will be sent the guaging results for the first two rounds of collection. Geoprobing will take place in a week or two. He will meet with Varsity Transit to discuss the well array that was previously established and other issues. I had a meeting with Randall Austin, Chief Spill Prevention and Response Unit Region 2. I was instructed to change the case manager to Andre Obligado of Unit B, DER Region 2, and to transfer the case to him. Mr. Obligado is presently managing another spill case, #9211217, for the site which is much more involved. Based upon Mr. Austin's instructions, I am transfering the spill case. 6/20/07 - Obligado - This case has been transferred to me as per instructions from Brevdo. I called Bruce Beck to get an update on the site status. 6/28/07 - Obligado - Phone call from Bruce Beck. Total of 6 wells installed. 2 of the six wells have between 3.5 to 4.5 ft of product. They are VEFRing twice per week. 6 wells have been installed around the tank mat. He will send me a revised work plan. He no longer wants to geoprobe, but rather install permanent wells to better delineate product. He said they still have not removed the tank. He is working with an engineer to develop the best way to remove the tank without damaging the other tanks. 7/31/07 - Bruce Beck submits Scope of Work for additional delineation. Proposed the installation of 6 additional wells. 8/2/07 - Obligado - Approved a revised scope of work for delineation. 8/2/07 - Obligado - Reviewed revised Scope of Work submitted by National on behalf of sprague energy. The plan proposed installation of 4 down gradient and 2 up gradient wells. Department required additionally 1 crossgradient well west of SP4 and recommended installation of 4 diameter wells. Bruce Beck replied that they think 2 wells would be more better at this time. 10/1/07 - Obligado - I emailed Bruce Beck to inquire what is the progress of Sprague's investigation, as it has been now almost 2 months since I approved the plan. 10/10/07 - Obligado - Did not receive any response from Bruce Beck from above email. I Spoke to John Altieri, and I told him that I have not received any documentation that the work has been performed as per the plan I approved in august. He said he will have someone call me right away. I also spoke with Anthony Mule of Varsity Transit and he said to his kmowledge the damaged tank has not been removed and the additional wells have not been installed. 10/10/07 - Obligado - I spoke to Bruce Beck. He said he was having difficulty installing wells due to a subsurface high pressure gas line that is in the area. He said he plans to meet with a Keyspan rep on site to locate the line and install the wells on Tuesday October 6. He said he could submit a report by Mid November. I told him that was to late and I wanted a report by the end of the month. I also told him they need to do something about the damaged UST. I followed up the phone converstation with the following email to Bruce, cc to Joe Sun, John

DRAFT

VARSITY BUS CO (Continued) **1000295632**

Altieri (Sprague), Anthony Mule (Varsity), and Jacob Krimgold (due to PBS issues) Bruce, As discussed in our telephone conversation, Sprague Energy and National Environmental have fallen behind in implementing the Compliance plan which was part of the Consent Order for the above spill number. The Department approved a revised work plan on August 2, 2007 for the delineation of the spill and to date no additional wells have been installed. Additionally, the UST that was damaged during the spill event has not been addressed and is out of compliance with PBS regulations. As such, a report must be submitted to the Department by the end of the month, October 31, 2007, which will include the following: 1)Documentation of the complete delineation of the 1400 gallon diesel spill. 2)Documentation of ongoing product recovery activity. 3)Remediation Plan for the damaged UST and for the diesel spill. Please be advised that in the event that the Respondent fails to fully comply with the requirements of the Consent Order in a timely fashion, the Respondent is subject to penalties of up to $37,500 per day pursuant to ECL 71-1929, and penalties of up to $25,000 per day pursuant to the Navigation Law. 11/28/07 - Obligado - Sent comment email to Bruce Beck requiring 1)revise Table 1 to fix typos, 2) fluid level measurements for all wells, 3)VEFR frequency, 4)liquid disposal manifests, 5)product fingerprints from Sprague wells. Required submission of addendum letter within 14 days. 1/23/08 - Obligado - Email from Bruce Beck with VEFR event summary table on excel. He will submit a quarterly report shortly with gw sampling and fingerprint analysis. During the most recent VEFR event, the max product thickness was 0.05 ft. 7/3/09 - Obligado - Review 1st Quarter 2009 Monitoring Report LNAPL was present in most of the wells. During last VEFR event - 1/23/09, no product was present in recovery wells VES-1 through VES-6. A total of 22,594 gallons of liquied has been removed to date. During January 2009 monitoring event, product present in SMW1through SMW5, ranging from Trace to 0.3 ft in SMW3. SMW6 was not accessible. Recommneds bimonthly VEFR events due to decreasing product. 8/14/09 - Obligado - Review 2nd Quarter 2009 monitoring report. Free product thicknesses in VES wells decreased to as little as 0.01 ft. Free product is present in other sprague wells up to 3.24 ft. Recommends continuing VEFR events. 12/18/09 - Obligado - Had meeting with DEC Tibbe, National Bruce Beck, and Peter Hughes of Sprague in attendance. Discuss the current site status. According to National presence of significant product thicknessess in wells on site which are not related to there spill. Bruce Beck requested to reduct the VEFR frequency to monthly. DEC verbally approves this requests. DEC will reevaluate the site once the remedial system installed by PW GRosser is operating to see if it is affecting the UST area. Bruce will look into the product at SMW-6 to see if it is fresh. 4/14/10 - Obligado - I called Bruce to follow up and see if they made any observations regarding the product in SMW-6. 1/18/12 - Obligado - I reviewed a May 19, 2011 closure request and an August 29, 2011 Closure request both submitted by National on behalf of Sprague. Product levels in VES wells around the diesel tank have diminished greatly since the remedial action was implemented in 2007. During the last two gauging rounds measurable free product was not detected in VES wells. Wells with greatest free product SMW1 and SMW6 were attributable to an older release. Spill #0701587 is closed. Any residual contamination to be remediated under spill number 9211217. "

Remarks: "CALLER STATES THAT SOMEONE POINTED TO THE FILL PIPE TO FILLAND NOONE CAN FIND THE PRODUCT. ON SCENE INVESTIGATING:"

DRAFT

VARSITY BUS CO (Continued) **1000295632**

All Materials:

Site ID:	381131
Operable Unit ID:	1138598
Operable Unit:	01
Material ID:	2128592
Material Code:	0008
Material Name:	diesel
Case No.:	Not reported
Material FA:	Petroleum
Quantity:	1400.00
Units:	G
Recovered:	.00
Oxygenate:	Not reported

RCRA NonGen / NLR:

Date Form Received by Agency:	2007-01-01 00:00:00.0
Handler Name:	VARSITY BUS CO
Handler Address:	626 WORTMAN AVE
Handler City,State,Zip:	BROOKLYN, NY 11208
EPA ID:	NYD095774758
Contact Name:	ANTHONY R MULE
Contact Address:	WORTMAN AVE
Contact City,State,Zip:	BROOKLYN, NY 11208
Contact Telephone:	718-995-4700 203
Contact Fax:	Not reported
Contact Email:	Not reported
Contact Title:	Not reported
EPA Region:	02
Land Type:	Private
Federal Waste Generator Description:	Not a generator, verified
Non-Notifier:	Not reported
Biennial Report Cycle:	Not reported
Accessibility:	Not reported
Active Site Indicator:	Not reported
State District Owner:	NY
State District:	NYSDEC R2
Mailing Address:	WORTMAN AVE
Mailing City,State,Zip:	BROOKLYN, NY 11208
Owner Name:	GTJ CORP
Owner Type:	Private
Operator Name:	GTJ CORP
Operator Type:	Private
Short-Term Generator Activity:	No
Importer Activity:	No
Mixed Waste Generator:	No
Transporter Activity:	No
Transfer Facility Activity:	No
Recycler Activity with Storage:	No
Small Quantity On-Site Burner Exemption:	No
Smelting Melting and Refining Furnace Exemption:	No
Underground Injection Control:	No
Off-Site Waste Receipt:	No
Universal Waste Indicator:	No
Universal Waste Destination Facility:	No
Federal Universal Waste:	No

DRAFT

VARSITY BUS CO (Continued) **1000295632**

Active Site Fed-Reg Treatment Storage and Disposal Facility:	Not reported
Active Site Converter Treatment storage and Disposal Facility:	Not reported
Active Site State-Reg Treatment Storage and Disposal Facility:	Not reported
Active Site State-Reg Handler:	---
Federal Facility Indicator:	Not reported
Hazardous Secondary Material Indicator:	NN
Sub-Part K Indicator:	Not reported
Commercial TSD Indicator:	No
Treatment Storage and Disposal Type:	Not reported
2018 GPRA Permit Baseline:	Not on the Baseline
2018 GPRA Renewals Baseline:	Not on the Baseline
Permit Renewals Workload Universe:	Not reported
Permit Workload Universe:	Not reported
Permit Progress Universe:	Not reported
Post-Closure Workload Universe:	Not reported
Closure Workload Universe:	Not reported
202 GPRA Corrective Action Baseline:	No
Corrective Action Workload Universe:	No
Subject to Corrective Action Universe:	No
Non-TSDFs Where RCRA CA has Been Imposed Universe:	No
TSDFs Potentially Subject to CA Under 3004 (u)/(v) Universe:	No
TSDFs Only Subject to CA under Discretionary Auth Universe:	No
Corrective Action Priority Ranking:	No NCAPS ranking
Environmental Control Indicator:	No
Institutional Control Indicator:	No
Human Exposure Controls Indicator:	N/A
Groundwater Controls Indicator:	N/A
Operating TSDF Universe:	Not reported
Full Enforcement Universe:	Not reported
Significant Non-Complier Universe:	No
Unaddressed Significant Non-Complier Universe:	No
Addressed Significant Non-Complier Universe:	No
Significant Non-Complier With a Compliance Schedule Universe:	No
Financial Assurance Required:	Not reported
Handler Date of Last Change:	2015-04-14 00:00:00.0
Recognized Trader-Importer:	No
Recognized Trader-Exporter:	No
Importer of Spent Lead Acid Batteries:	No
Exporter of Spent Lead Acid Batteries:	No
Recycler Activity Without Storage:	Not reported
Manifest Broker:	Not reported
Sub-Part P Indicator:	No

Hazardous Waste Summary:

Waste Code:	D001
Waste Description:	IGNITABLE WASTE
Waste Code:	X001
Waste Description:	Not Defined

Handler - Owner Operator:

Owner/Operator Indicator:	Owner
Owner/Operator Name:	GTJ CORP
Legal Status:	Private
Date Became Current:	1975-01-01 00:00:00.

DRAFT

VARSITY BUS CO (Continued) **1000295632**

Date Ended Current:	Not reported
Owner/Operator Address:	UNKNOWN
Owner/Operator City,State,Zip:	UNKNOWN, NY 99999
Owner/Operator Telephone:	212-555-1212
Owner/Operator Telephone Ext:	Not reported
Owner/Operator Fax:	Not reported
Owner/Operator Email:	Not reported
Owner/Operator Indicator:	Owner
Owner/Operator Name:	GTJ CORP
Legal Status:	Private
Date Became Current:	1975-01-01 00:00:00.
Date Ended Current:	Not reported
Owner/Operator Address:	UNKNOWN
Owner/Operator City,State,Zip:	UNKNOWN, NY 99999
Owner/Operator Telephone:	212-555-1212
Owner/Operator Telephone Ext:	Not reported
Owner/Operator Fax:	Not reported
Owner/Operator Email:	Not reported
Owner/Operator Indicator:	Owner
Owner/Operator Name:	STAN BRETTSCHNEIDER
Legal Status:	Private
Date Became Current:	Not reported
Date Ended Current:	Not reported
Owner/Operator Address:	NOT REQUIRED
Owner/Operator City,State,Zip:	NOT REQUIRED, WY 99999
Owner/Operator Telephone:	212-555-1212
Owner/Operator Telephone Ext:	Not reported
Owner/Operator Fax:	Not reported
Owner/Operator Email:	Not reported
Owner/Operator Indicator:	Operator
Owner/Operator Name:	GTJ CORP
Legal Status:	Private
Date Became Current:	1975-01-01 00:00:00.
Date Ended Current:	Not reported
Owner/Operator Address:	UNKNOWN
Owner/Operator City,State,Zip:	UNKNOWN, NY 99999
Owner/Operator Telephone:	212-555-1212
Owner/Operator Telephone Ext:	Not reported
Owner/Operator Fax:	Not reported
Owner/Operator Email:	Not reported
Owner/Operator Indicator:	Operator
Owner/Operator Name:	GTJ CORP
Legal Status:	Private
Date Became Current:	1975-01-01 00:00:00.
Date Ended Current:	Not reported
Owner/Operator Address:	UNKNOWN
Owner/Operator City,State,Zip:	UNKNOWN, NY 99999
Owner/Operator Telephone:	212-555-1212
Owner/Operator Telephone Ext:	Not reported
Owner/Operator Fax:	Not reported
Owner/Operator Email:	Not reported

DRAFT

VARSITY BUS CO (Continued) **1000295632**

Historic Generators:

Receive Date:	1999-07-08 00:00:00.0
Handler Name: COMMAND BUS CO	
Federal Waste Generator Description:	Not a generator, verified
State District Owner:	NY
Large Quantity Handler of Universal Waste:	No
Recognized Trader Importer:	No
Recognized Trader Exporter:	No
Spent Lead Acid Battery Importer:	No
Spent Lead Acid Battery Exporter:	No
Current Record:	No
Non Storage Recycler Activity:	Not reported
Electronic Manifest Broker:	Not reported

Receive Date:	2006-01-01 00:00:00.0
Handler Name: VARSITY BUS CO	
Federal Waste Generator Description:	Not a generator, verified
State District Owner:	NY
Large Quantity Handler of Universal Waste:	No
Recognized Trader Importer:	No
Recognized Trader Exporter:	No
Spent Lead Acid Battery Importer:	No
Spent Lead Acid Battery Exporter:	No
Current Record:	No
Non Storage Recycler Activity:	Not reported
Electronic Manifest Broker:	Not reported

Receive Date:	2007-01-01 00:00:00.0
Handler Name: VARSITY BUS CO	
Federal Waste Generator Description:	Not a generator, verified
State District Owner:	NY
Large Quantity Handler of Universal Waste:	No
Recognized Trader Importer:	No
Recognized Trader Exporter:	No
Spent Lead Acid Battery Importer:	No
Spent Lead Acid Battery Exporter:	No
Current Record:	Yes
Non Storage Recycler Activity:	Not reported
Electronic Manifest Broker:	Not reported

Receive Date:	1987-06-03 00:00:00.0
Handler Name: COMMAND BUS CO	
Federal Waste Generator Description:	Small Quantity Generator
State District Owner:	NY
Large Quantity Handler of Universal Waste:	No
Recognized Trader Importer:	No
Recognized Trader Exporter:	No
Spent Lead Acid Battery Importer:	No
Spent Lead Acid Battery Exporter:	No
Current Record:	No
Non Storage Recycler Activity:	Not reported
Electronic Manifest Broker:	Not reported

Receive Date:	2003-11-03 00:00:00.0
Handler Name: VARSITY BUS CO	
Federal Waste Generator Description:	Conditionally Exempt Small Quantity Generator
State District Owner:	NY

DRAFT

VARSITY BUS CO (Continued) **1000295632**

Large Quantity Handler of Universal Waste:	No
Recognized Trader Importer:	No
Recognized Trader Exporter:	No
Spent Lead Acid Battery Importer:	No
Spent Lead Acid Battery Exporter:	No
Current Record:	No
Non Storage Recycler Activity:	Not reported
Electronic Manifest Broker:	Not reported

Receive Date:	1998-02-28 00:00:00.0
Handler Name: COMMAND BUS CO	
Federal Waste Generator Description:	Large Quantity Generator
State District Owner:	NY
Large Quantity Handler of Universal Waste:	No
Recognized Trader Importer:	No
Recognized Trader Exporter:	No
Spent Lead Acid Battery Importer:	No
Spent Lead Acid Battery Exporter:	No
Current Record:	No
Non Storage Recycler Activity:	Not reported
Electronic Manifest Broker:	Not reported

List of NAICS Codes and Descriptions:

NAICS Code:	485999
NAICS Description:	ALL OTHER TRANSIT AND GROUND PASSENGER TRANSPORTATION

Facility Has Received Notices of Violations:

Violations: No Violations Found

Evaluation Action Summary:

Evaluations: No Evaluations Found

FINDS:

Registry ID: 110000876669

Click Here:

Environmental Interest/Information System:

RCRAInfo is a national information system that supports the Resource Conservation and Recovery Act (RCRA) program through the tracking of events and activities related to facilities that generate, transport, and treat, store, or dispose of hazardous waste. RCRAInfo allows RCRA program staff to track the notification, permit, compliance, and corrective action activities required under RCRA.

Click this hyperlink while viewing on your computer to access additional FINDS: detail in the EDR Site Report.

ECHO:

Envid:	1000295632
Registry ID:	110000876669
DFR URL:	http://echo.epa.gov/detailed-facility-report?fid=110000876669
Name:	VARSITY BUS CO
Address:	626 WORTMAN AVE
City,State,Zip:	BROOKLYN, NY 11208

DRAFT

VARSITY BUS CO (Continued) **1000295632**

NY MANIFEST:

Name:	COMMAND BUS CO
Address:	626 WORTMAN AVE
City,State,Zip:	BROOKLYN, NY 11208
Country:	USA
EPA ID:	NYD095774758
Facility Status:	Not reported
Location Address 1:	626 WORTMAN AVE
Code:	BP
Location Address 2:	Not reported
Total Tanks:	Not reported
Location City:	BROOKLYN
Location State:	NY
Location Zip:	11202
Location Zip 4:	Not reported

NY MANIFEST:

EPAID:	NYD095774758
Mailing Name:	COMMAND BUS CO
Mailing Contact:	ED TALBOT
Mailing Address 1:	626 WORTMAN AVE
Mailing Address 2:	Not reported
Mailing City:	BROOKLYN
Mailing State:	NY
Mailing Zip:	11202
Mailing Zip 4:	Not reported
Mailing Country:	USA
Mailing Phone:	7182720900

NY MANIFEST:

Document ID:	NYG0211158
Manifest Status:	C
seq:	Not reported
Year:	1997
Trans1 State ID:	Not reported
Trans2 State ID:	Not reported
Generator Ship Date:	07/25/1997
Trans1 Recv Date:	07/25/1997
Trans2 Recv Date:	/ /
TSD Site Recv Date:	07/25/1997
Part A Recv Date:	08/18/1997
Part B Recv Date:	08/13/1997
Generator EPA ID:	NYD095774758
Trans1 EPA ID:	NYR000038000
Trans2 EPA ID:	Not reported
TSDF ID 1:	NYD082785429
TSDF ID 2:	Not reported
Manifest Tracking Number:	Not reported
Import Indicator:	Not reported
Export Indicator:	Not reported
Discr Quantity Indicator:	Not reported
Discr Type Indicator:	Not reported
Discr Residue Indicator:	Not reported
Discr Partial Reject Indicator:	Not reported
Discr Full Reject Indicator:	Not reported
Manifest Ref Number:	Not reported
Alt Facility RCRA ID:	Not reported

DRAFT

VARSITY BUS CO (Continued) **1000295632**

Alt Facility Sign Date:	Not reported
MGMT Method Type Code:	Not reported
Waste Code:	D008 - LEAD 5.0 MG/L TCLP
Waste Code:	Not reported
Waste Code:	Not reported
Waste Code:	Not reported
Waste Code:	Not reported
Waste Code:	Not reported
Quantity:	09000
Units:	P - Pounds
Number of Containers:	018
Container Type:	DM - Metal drums, barrels
Handling Method:	L Landfill.
Specific Gravity:	100

170
NE
1/4-1/2
0.322 mi.
1700 ft.

ATLANTIC PORK AND PROVISIONS **NY LTANKS** **S110540972**
1014-36 STANLEY AVE **N/A**
BROOKLYN, NY

Relative:
Higher

Actual:
13 ft.

LTANKS:

Name:	ATLANTIC PORK AND PROVISIONS
Address:	1014-36 STANLEY AVE
City,State,Zip:	BROOKLYN, NY
Spill Number/Closed Date:	1007515 / 2013-11-07
Facility ID:	1007515
Site ID:	440934
Spill Date:	2010-10-14
Spill Cause:	Tank Test Failure
Spill Source:	Commercial/Industrial
Spill Class:	C4
Cleanup Ceased:	Not reported
SWIS:	2401
Investigator:	VXBREVDO
Referred To:	Not reported
Reported to Dept:	2010-10-14
CID:	Not reported
Water Affected:	Not reported
Spill Notifier:	Responsible Party
Last Inspection:	Not reported
Recommended Penalty:	False
Meets Standard:	False
UST Involvement:	False
Remediation Phase:	0
Date Entered In Computer:	2010-10-14
Spill Record Last Update:	2013-11-07
Spiller Name:	JOSUE MUNOZ
Spiller Company:	JUSTIN GROUP
Spiller Address:	1014-36 STANLEY AVE
Spiller County:	999
Spiller Contact:	JOSUE MUNOZ
Spiller Phone:	Not reported
Spiller Extention:	Not reported
DEC Region:	2
DER Facility ID:	395966
DEC Memo:	"TTF Letter sent to PBS Address - See eDocs 12/6/10 Received call

DRAFT

ATLANTIC PORK AND PROVISIONS (Continued) **S110540972**

from Jack Antonici. Phone:(718)272-9550 ext.3224. He told me that he did not know of failure nor did he have any confidence in the tank test technician. He will have the tank retested by another contractor (probably A-1 Crown Leak) and update me regarding the test result. bf 07/16/13 - Spill Case is transferred from Brian Falvey (PBS Unit) to V. Brevdo (Section B) as per DER Region 2 decision - Tank Test Failure Spill Case. VB 11/05/2013 - V. Brevdo Called Atlantic Pork and Provisions and spoke with Mr. Jack Antinori, President of the Company (now out of business according to Mr. Antinori)who stated there was no actual leak or spill and no soil contamiantion. Tanks was retested at a later date (December 16, 2010) and passed. Mr. Antinori will be e-mailing me informaiton and re-test results. Wrote down my e-mail and telephone number. VB. 11/06/13 - V. Brevdo Jack Antinori called again and asked what information I need. Mr. Antonici explained that tank retest on December 16, 2010 (after initial failue on October 10, 2010) passed the test and that tank was subsequently closed in place and filled in with inert material. Mr. Antonici also explained that there was no oil leak and no soil contamination because they did not use the tank, it was intact, and fill line was not used. I asked Mr. Antinori to send me an e-mail describing why he is confident there was no leak and no impact to soil. Mr. Antonici said he will e-mail me be end of the day. V.B. 11/07/2013 - V. Brevdo Yesterday, 11/06 received memorandum and tank test invoices from Mr. Antionri, and reviewed them. The documents appear to support Mr. Antinori's argument that neither actual leak nor soil impacts occurred. According to tank test conducted by the Justin Group Inc., the failure was in the ullage - dry portion of the tank. After repairs tank passed the test. Fill line has not been used for about four years at the time of test as company had been using gas beginning 2006. Based on Mr. Antinori's testimony and review of the documents, the Department concluded that this TTF spill case was a dry leak and neither oil leak nor impacts to soil occurred. The on-site structure is a warehouse type building with loading dock for trucks, paved with slabs. Had there been any leaks from the tanks, exposure would be very unlikely. Spill is closed effective 11/07/2013. Spill case closure letter is issued on 11/07/13 and sent to Mr. Antinori via e-mail. VB"

Remarks: "Reporting tank test failure; upper part of tank. No spill."

All Materials:

Site ID:	440934
Operable Unit ID:	1191524
Operable Unit:	01
Material ID:	2186667
Material Code:	0001A
Material Name:	#2 fuel oil
Case No.:	Not reported
Material FA:	Petroleum
Quantity:	Not reported
Units:	Not reported
Recovered:	Not reported
Oxygenate:	Not reported

DRAFT

171
WSW
1/4-1/2
0.331 mi.
1747 ft.

LINDEN/BOULEVARD HOUSES -NYCHA
696 STANLEY AVENUE
BROOKLYN, NY

NY LTANKS
NY Spills

S102150012
N/A

Relative:
Higher

Actual:
14 ft.

LTANKS:

Name:	LINDEN/BOULEVARD HOUSING -NYCHA
Address:	696 STANLEY AVENUE
City,State,Zip:	BROOKLYN, NY
Spill Number/Closed Date:	9501101 / 2005-12-20
Facility ID:	9501101
Site ID:	150080
Spill Date:	1995-04-26
Spill Cause:	Tank Failure
Spill Source:	Institutional, Educational, Gov., Other
Spill Class:	B3
Cleanup Ceased:	Not reported
SWIS:	2401
Investigator:	SWKRASZE
Referred To:	Not reported
Reported to Dept:	1995-04-26
CID:	Not reported
Water Affected:	GROUNDWATER
Spill Notifier:	Responsible Party
Last Inspection:	Not reported
Recommended Penalty:	False
Meets Standard:	False
UST Involvement:	False
Remediation Phase:	0
Date Entered In Computer:	1995-04-26
Spill Record Last Update:	2005-12-20
Spiller Name:	Not reported
Spiller Company:	NYC HOUSING AUTHORITY
Spiller Address:	Not reported
Spiller County:	001
Spiller Contact:	Not reported
Spiller Phone:	Not reported
Spiller Extention:	Not reported
DEC Region:	2
DER Facility ID:	127629
DEC Memo:	"12/20/05: This spill transferred from J.Kolleeny to S.Kraszewski. This spill closed to consolidate with open spill #9709877."
Remarks:	"FOUR TANKS OUT OF SERVICE - CONSULTANTS INSTALLING WELLS FOUND CONTAMINATED SOIL AND GROUNDWATER"

All Materials:

Site ID:	150080
Operable Unit ID:	1015501
Operable Unit:	01
Material ID:	369716
Material Code:	0003A
Material Name:	#6 fuel oil
Case No.:	Not reported
Material FA:	Petroleum
Quantity:	-1.00
Units:	G
Recovered:	.00
Oxygenate:	Not reported

DRAFT

LINDEN/BOULEVARD HOUSES -NYCHA (Continued) **S102150012**

SPILLS:

Name:	LINDEN/BOULEVARD HOUSES -NYCHA
Address:	696 STANLEY AVENUE
City,State,Zip:	BROOKLYN, NY
Spill Number/Closed Date:	9501071 / 1995-08-16
Facility ID:	9501071
Facility Type:	ER
DER Facility ID:	127629
Site ID:	117585
DEC Region:	2
Spill Cause:	Equipment Failure
Spill Class:	C3
SWIS:	2401
Spill Date:	1995-04-26
Investigator:	HEALY
Referred To:	Not reported
Reported to Dept:	1995-04-26
CID:	Not reported
Water Affected:	Not reported
Spill Source:	Institutional, Educational, Gov., Other
Spill Notifier:	DEC
Cleanup Ceased:	1995-08-16
Cleanup Meets Std:	True
Last Inspection:	Not reported
Recommended Penalty:	False
UST Trust:	False
Remediation Phase:	0
Date Entered In Computer:	1995-04-26
Spill Record Last Update:	2005-12-20
Spiller Name:	Not reported
Spiller Company:	NYC HOUSING AUTHORITY
Spiller Address:	Not reported
Spiller Company:	001
Contact Name:	Not reported
DEC Memo:	""
Remarks:	"LEAKAGE FROM ELBOWS AND FILL PORT ON TEMPORARY ABOVE GROUND STORAGE TANKS. PROJECT STAFF CLEANING UP CONTAMINATED SOIL AND PUTTING DOWN DRYZ-ALL."

All Materials:

Site ID:	117585
Operable Unit ID:	1015467
Operable Unit:	01
Material ID:	369683
Material Code:	0001A
Material Name:	#2 fuel oil
Case No.:	Not reported
Material FA:	Petroleum
Quantity:	15.00
Units:	G
Recovered:	.00
Oxygenate:	Not reported

Name:	LINDEN STEAM PLANT -NYCHA
Address:	696 STANLEY AVENUE
City,State,Zip:	BROOKLYN, NY

DRAFT

LINDEN/BOULEVARD HOUSES -NYCHA (Continued) **S102150012**

Spill Number/Closed Date:	9709463 / 2003-02-10
Facility ID:	9709463
Facility Type:	ER
DER Facility ID:	127629
Site ID:	117586
DEC Region:	2
Spill Cause:	Human Error
Spill Class:	C4
SWIS:	2401
Spill Date:	1997-11-14
Investigator:	SACCACIO
Referred To:	Not reported
Reported to Dept:	1997-11-14
CID:	369
Water Affected:	Not reported
Spill Source:	Commercial/Industrial
Spill Notifier:	DEC
Cleanup Ceased:	Not reported
Cleanup Meets Std:	False
Last Inspection:	Not reported
Recommended Penalty:	False
UST Trust:	False
Remediation Phase:	0
Date Entered In Computer:	1997-11-14
Spill Record Last Update:	2005-12-20
Spiller Name:	DANIEL O'BRIAN
Spiller Company:	KELLY TANK REPLACEMENT
Spiller Address:	4900 GRAND AVE
Spiller Company:	001
Contact Name:	STEVE SACCACIO
DEC Memo:	""
Remarks:	"REMARKS TO FOLLOW FROM REGION 2"

All Materials:

Site ID:	117586
Operable Unit ID:	1055848
Operable Unit:	01
Material ID:	569452
Material Code:	0003A
Material Name:	#6 fuel oil
Case No.:	Not reported
Material FA:	Petroleum
Quantity:	.00
Units:	G
Recovered:	.00
Oxygenate:	Not reported

Name:	LINDEN/BLVD HOUSES -NYCHA
Address:	696 STANLEY AVENUE
City,State,Zip:	BROOKLYN, NY
Spill Number/Closed Date:	9709877 / Not Reported
Facility ID:	9709877
Facility Type:	ER
DER Facility ID:	127629
Site ID:	117587
DEC Region:	2
Spill Cause:	Other

DRAFT

LINDEN/BOULEVARD HOUSES -NYCHA (Continued) **S102150012**

Spill Class:	B4
SWIS:	2401
Spill Date:	1997-11-25
Investigator:	AAOBLIGA
Referred To:	'DONUT' SHAPED 6 OIL CONTAMINATION
Reported to Dept:	1997-11-25
CID:	370
Water Affected:	Not reported
Spill Source:	Private Dwelling
Spill Notifier:	Responsible Party
Cleanup Ceased:	Not reported
Cleanup Meets Std:	False
Last Inspection:	Not reported
Recommended Penalty:	False
UST Trust:	False
Remediation Phase:	1
Date Entered In Computer:	1997-11-25
Spill Record Last Update:	2017-08-08
Spiller Name:	Not reported
Spiller Company:	NYC HOUSING AUTHORITY
Spiller Address:	250 BROADWAY
Spiller Company:	001
Contact Name:	VINCENT MARIO
DEC Memo:	"12/08/05: This spill transferred from J.Kolleeny to S.Kraszewski. 01/20/06: Called Anjali Sahni from NYCHA Planning and Development to explain about the possiblity of moving one or more MWs at this site for construction purposes. She had asked if they required any DEC permits, or guidelines that needed to be followed. I explained to her that there are no permits or guidelines for moving MWs on the site. They are the Housing Authority's wells and they can do whatever they want with them. I told her to keep in mind that the contamination still needs to be delineated on that site for future recovery efforts and monitoring. This spill will remain open until the DEC feels that the site poses no threat, and to do that MWs and investigations are necessary. I suggested that she talk to Ralph Trocchio from NYCHA Fuel Oil Remediation about this. She will get back to me next week. - SK 03/22/06: Visited on-site with NYCHA and Gannett Fleming personnel to discuss what possible remedial actions could address this site. Ivy Hidalgo-Olberding: Gannett Fleming Project Manager Cris Sawyer: NYCHA Oil Remediation Luis Ponce: NYCHA Assistant Director Ralph Trocchio: NYCHA Oil Remediation Burton Leon: NYCHA Deputy Director Four former fuel oil tanks wee removed in 1999. Each stored #4 and #6 oil during operation. Currently, two USTs containing #2 oil are in place. In 1995, a subsurface investigation found several feet of heavy oil in the vacinity of the tanks. GF was on-site to assess the area for an up-coming subsurface investigation to delineate the plume and check GW quality. I told NYCHA and GF that since this oil is thick and the smear zone would last a long time the best remediation is excavation of the contaminated soil. Construction is planned on the adjacent lot, but before they begin work the site must be closed or remedial activity performed. Since the two operation tanks were installed in 1999, Ralph and Chris are considering excavating around the tanks. Shoring would be installed around the tanks for protection. They believe that since they were installed with clean fill and lack of oil in the perimeter wells is clean they could avoid removing the tanks. I told them they will have to be certain no heavy contamination exists beneath those tanks. I asked NYCHA to keep me up

DRAFT

LINDEN/BOULEVARD HOUSES -NYCHA (Continued) **S102150012**

to speed on the site and to make sure that any work plans or documents submitted by GF reach my desk. GF will start soil borings by the end of the week and will continue on into next week. Expecting soil/GW sample results by April 15. - SK 07/20/06: Staff met with NYCHA personnel and developer staff to talk about remediation options for NYCHA. Since department staff have not been given a chance to review the investigation performed by Gannett Fleming (an investigation soley for the purpose of this development, not the entire site) it was difficult to narrow down what options are available. Overall, the Department suggested that any development extending into an area of known contamination would require a vapor barrier and sub-slab venting system. Also, NYCHA would have to take remedial step on their property to ensure that the contamination would not migrate any closer to the development. NYCHA is retaining most of the contaminated property but several parcels of the lot, which have contaminated soil, will be developed into housing. Staff would contact NYCHA once we have had a chance to review the investigation report. - SK 11/16/06: J.Kann - Staff met with NYCHA personell (Cris Sawyer) and Ivy Olberding of Gannett Fleming at the site. An ISRP was submitted and reviewed in September 2006. Delineation of the free-phase product plume was not complete. NYCHA was informed that a work plan must be submitted by November 30, 2006 which would include the delineation of the plume. Well locations were identified at the on-site meeting. 02/19/08: J.Kann - Met with HDP and NYCHA. NYCHA was informed that they need to submit a RAWP for the Linden site. They agreed to do this by spring 2008. 06/23/08: J.kann - Discsussed site RAWP in a meeting with NYCHA and GF on 6/5/08. Draft RAWP for the site was submitted via email. 06/30/08: J.Kann - email sent to NYCHA as follows: Ralph - I reviewed the draft Remedial Action Work Plan prepared by Gannett Fleming for Linden Houses. The plan does address some of the items discussed in the meeting held with GF on June 5, but it is not complete. The installation of additional wells and borings were discussed at the meeting and are fine. However, at the meeting it also was discussed that GF was to prepare a proposal for remediation for the site, along with a professional discussion on why the remediation they selected for the site was best suited for the site. It was also my understanding that a fingerprint was going to be collected before preparation of the remedial work plan, because this would aid in selection of the remedial action. Continued product removal with monthly submittals may be adequate if other remedal options are not feasible. However, a discussion on feasibility needs to be included in the work plan. 08/08/08: J.kann. Received revised RAWP on 7/14/08. Comments sent in June 30 email were not addressed. Accepted report as an IRM with an increase of product removal on 7/22/08. Received Phase II report for the development parcel from NYCHA on July 29. Steve Malenowsky of CA Rich (516-746-8844) called on August 7. Questions were asked about DECs role in the development of the parcel and he also had questions about specs that were prepared for the parcel. He wanted to know if DEP was the lead or DEC was the lead. DECs involvement is related to the open spill, and it is not clear what HUD is looking for fron the DEC. It is likely that a meeting will need to be held with NYCHA and DEC to discuss this. 10/21/08: J.Kann - Jacob Krimgold and Jennifer Kann met with NYCHA and Kretchner Developers on 9/08/08. Discussed the contamination on the 696 Stanley Avenue parcel. NYCHA expressed their need for a letter from the Department indicating that the adjacent properties are not affected. NYCHA was informed that a FOIL

DRAFT

LINDEN/BOULEVARD HOUSES -NYCHA (Continued) **S102150012**

request should be submitted. A FOIL request was submitted on 9/23 and is being processed by Fawzy Abdelsadek. Recieved a call from Kristin Pagano of techtonic engineering (845)534-5959 and an email. She is performing a phase 1 on 610 Stanley Avenue. Told her NYCHA delineated the plume and based on the information we have it has not migrated. 2/4/15: J.Kann - sent an email to Yelena requesting an update. Have not received a quarterly report in two years. 06/05/2017: J.Kann - Spill reassigned to Andre Obligado. 8/9/17 - Obligado - I reviewed the Quarterly Status Report for 1Q17. Free product was encountered in MW1, MW2, MW6, MW9, MW18 and MW21. The maximum product thickness was 0.42 ft in MW1 and MW2. DTW is about 10-11 ft. Geology is sandy fill, sand, and peat. 4 VEFR events were performed. Recovery amounts were not recorded. Recommends monthly monitoring and VEFR events and use of absorbent socks."

Remarks: "pulling 25,000 gallon tank found contaminated soil - will excavate contaminated soil - spill contained dec already aware of spill"

All Materials:

Site ID:	117587
Operable Unit ID:	1056242
Operable Unit:	01
Material ID:	328206
Material Code:	0001A
Material Name:	#2 fuel oil
Case No.:	Not reported
Material FA:	Petroleum
Quantity:	.00
Units:	G
Recovered:	.00
Oxygenate:	Not reported

172
NNW
1/4-1/2
0.400 mi.
2110 ft.

SIDEWALK
651 ELTON ST
BROOKLYN, NY

NY LTANKS **S106972130**
N/A

Relative:
Higher

Actual:
19 ft.

LTANKS:

Name:	SIDEWALK
Address:	651 ELTON ST
City,State,Zip:	BROOKLYN, NY
Spill Number/Closed Date:	0503866 / 2005-07-13
Facility ID:	0503866
Site ID:	348567
Spill Date:	2005-06-30
Spill Cause:	Tank Failure
Spill Source:	Unknown
Spill Class:	C4
Cleanup Ceased:	Not reported
SWIS:	2401
Investigator:	SFRAHMAN
Referred To:	Not reported
Reported to Dept:	2005-06-30
CID:	409
Water Affected:	Not reported
Spill Notifier:	Local Agency
Last Inspection:	Not reported

DRAFT

SIDEWALK (Continued) **S106972130**

Recommended Penalty:	False
Meets Standard:	True
UST Involvement:	False
Remediation Phase:	0
Date Entered In Computer:	2005-06-30
Spill Record Last Update:	2005-11-17
Spiller Name:	UNKNOWN
Spiller Company:	UNKNOWN, 3RD PARTY SPILL
Spiller Address:	UNKNOWN
Spiller County:	001
Spiller Contact:	BEAUTIA DEW
Spiller Phone:	(646) 879-7313
Spiller Extention:	Not reported
DEC Region:	2
DER Facility ID:	294999
DEC Memo:	"07/13/05-SR// All those containers were emptied yesterday."
Remarks:	"16 5 GAL CONTANIERS THAT ARE ABANDONED. THEY ARE OVERPACTED IN THREE 85 GAL CONTAINERS. PUT DOWN ABSORBMENT PAPERS. ONE CONTAINER DIDNT HAVE A TOP AND SOME OTHERS ARE LEAKING BUT THEY HAVE BEEN CONTAINED."

All Materials:

Site ID:	348567
Operable Unit ID:	1106218
Operable Unit:	01
Material ID:	1971138
Material Code:	0022
Material Name:	waste oil/used oil
Case No.:	Not reported
Material FA:	Petroleum
Quantity:	Not reported
Units:	G
Recovered:	.00
Oxygenate:	Not reported

AD173 **VERIZON** **NY LTANKS** **S104953734**
East **800 FOUNTAIN AVENUE** **NY Spills** **N/A**
1/4-1/2 **BROOKLYN, NY**
0.430 mi.
2271 ft. **Site 1 of 2 in cluster AD**

Relative:
Higher

Actual:
9 ft.

LTANKS:

Name:	NYNEX
Address:	800 FOUNTAIN AVE
City,State,Zip:	BROOKLYN, NY
Spill Number/Closed Date:	9403246 / 2003-10-17
Facility ID:	9403246
Site ID:	104808
Spill Date:	1994-06-06
Spill Cause:	Tank Failure
Spill Source:	Commercial/Industrial
Spill Class:	C3
Cleanup Ceased:	Not reported
SWIS:	2401
Investigator:	WXSUN
Referred To:	Not reported
Reported to Dept:	1994-06-06
CID:	Not reported

DRAFT

VERIZON (Continued) **S104953734**

Water Affected:	Not reported
Spill Notifier:	Other
Last Inspection:	Not reported
Recommended Penalty:	False
Meets Standard:	False
UST Involvement:	False
Remediation Phase:	0
Date Entered In Computer:	1994-06-29
Spill Record Last Update:	2003-11-04
Spiller Name:	Not reported
Spiller Company:	PETER INGRASSIA, ENV MATT
Spiller Address:	111 LIVINGSTON ST
Spiller County:	001
Spiller Contact:	Not reported
Spiller Phone:	Not reported
Spiller Extention:	Not reported
DEC Region:	2
DER Facility ID:	92524
DEC Memo:	"Prior to Sept, 2004 data translation this spill Lead_DEC Field was SUN See also 0013633 at the same location. 10/6/2003 Transferred from Tibbe to Sun. 10/6/2003-Sun-File review by Sun: This site was assigned two (2) separate spill numbers. Spill # 94-03246 was assigned to the site on 6/6/94 for a reported gasoline spill. On March 29, 2001, the second spill # 00-13633 was assigned to the site for the reported discovery of gasoline in MOnitoring Well #2. Prior to 1993: Two (2) tank field gasoline USTs closed-in-plac. 06/06/94: Removed 1x550 gallon waste oil UST. 04/21/99: Removed 1x4000 gallon diesel USt and Dispenser Island. -Site Assessment- 9/23/94- by Lexicon Environmental Assc.- The assessment included two (2) phases. The first phase consisted of the installation of six (6) monitoring wells and two (2) soil boreholes. Based on the results of the first phase, a second phase included the installation of two (2) additional site monitoring well and seven (7) additional soil boreholes. Soil analylytical results from the first phase of the assessment- From the northern former UST area, SB-1 has a highest total BTEX of 215,612 ppb, and highest total VOC os 127,800 ppb. From the southern former UST area, SB-6 has the highest total BTEX of 1220 ppb. SB-6 has the highest total VOC of 6,120 ppb. MTBE concentrations were all below the analytical method detection limits from all of the soil samples collected during the initial phase of the assessment. Soil analytical results from the second phase of the assessment- the results indicated elevated concentrations of PAHs and BTEX. The PAH concentrations from the northern former UST area ranged from 4240 ppb (SB-17) to a maximum of 95,900 ppb (SB-10). PAH concentrations from the southern former UST area ranged from 3,670 ppb (SB-16) to a maximum of 67,630 ppb (SB-14). Total BTEX concentrations from the northern and southern former areas ranged from below the analytical method detection limits (SB-12 & SB-17) to a maximum concentration of 288 ppb (SB-16). SB-16 has the highest concentration of 180 ppb. Ground water analytical results: The first phase of the site investigation in April 1993 indicated total BTEX concentrations rranged from below the analytical method detection limits (MW-2 and MW-3) to 371 ppb in MW-3. Total VOC concentrations ranged from below analytical method detection limts (MW-2 thru MW-5) to 2,695ppb in WM-6.MTBE concentrations ranged from 24 ppb in MW-5 to 1,300 ppb in MW-2. The ground water sample analytical results from the second phase of the investigation collected in March 1994 indicated total

DRAFT

VERIZON (Continued) **S104953734**

BTEX concentrations ranged from 1.8 ppb (MW-3 & MW-5) to 301 ppb (MW-4). MTBE concentrations ranged from 50 ppb (MW-6) to 50,000 ppb (MW-2). Total PAH concentrations ranged from below analytical method detection limits (MW-1 thru MW-3, MW-5) to 3,490 ppb (MW-6). -Underground storage tank closure report-12/21/95-by Lexicon Environmental Assoc.-This report documented the activities associated with the removal of one (1) 550-gallon used oil UST. The 550-gallon used oil tank was located on the eastern portion of the site outside of the maintenance garage. The tank was removed from the site on June 6, 1994. Lexicon collected four (4) soil samples from the sidewalls of the excavation and one (1) sample from the bottom of the excavation. Lexicon collected one (1) composite sample of the stockpiled impacted soil for disposal characterization. The post-excavation soil sample results indicated low concentrations of PAHs in samples SS-2-14 thru SS-5-14. Detected total PAH concentrations ranged from 148 ppb (SS-2-14) to 704 ppb (SS-4-14). All of the detected PAH concentrations were estimated concentrations of compounds detected below the analytical method detection limite. The only PAH compounds, from the soil samples, which exceeded the NYSDEC TCLP Extraction Alternative Guidance Values were the concentrations of bezo(a)anthracene and chrysene in samples SS-3-14, SS-4-14, and SS-5-14. The soil sample from SS-1-14 indicated no PAH concentration above the laboratory method detection limits. TPH were only detected in SS-2-14 and SS-4-14 at concentration of 18 ppm and 75 ppm, respectively. Approximately thirty-nine (39) tons of impacted soil were removed from the site. -UNderground storage tank closure report- 11/05/99-by Lexicon Environmental Assoc.-This report documented the activities associated with the removal of one (1) 4000-gallon, double-wall fiberglass, diesel UST at the subject site. The removal activities of the UST system occurred on April 21, 1999. No post-excavation soil samples were collected from within the UST excavation. The analytical results of the post-excavation soil sample (SS-1) collected below the removed diesel diapenser indicated that VOC ansd PAH compound levels were detected above their respective NYSDEC TCLP Alternative Guidance Values for fuel oil-contaminated soils. Most of the PAH concentrations were detected below their respective analytical method detection limits at estimated J values. Furthermore, many of the concentrations were above the NYSDEC TCLP Alternative Guidance Values for fuel Oil-contaminated soils due to their high detection limit for a solid matrix for these compounds. 10/17/03 This spill is being remediated under Spill # 00-13633. Closed."

Remarks: "WILL EXCAVATE CONTAMINATED SOIL, STOCKPILE, TEST, AND DISPOSE"

All Materials:

Site ID:	104808
Operable Unit ID:	997040
Operable Unit:	01
Material ID:	383419
Material Code:	0022
Material Name:	waste oil/used oil
Case No.:	Not reported
Material FA:	Petroleum
Quantity:	-1.00
Units:	L
Recovered:	.00
Oxygenate:	Not reported

DRAFT

VERIZON (Continued) **S104953734**

SPILLS:

Name:	VERIZON
Address:	800 FOUNTAIN AVENUE
City,State,Zip:	BROOKLYN, NY
Spill Number/Closed Date:	0013633 / 2009-11-05
Facility ID:	0013633
Facility Type:	ER
DER Facility ID:	370450
Site ID:	226185
DEC Region:	2
Spill Cause:	Deliberate
Spill Class:	C4
SWIS:	2401
Spill Date:	2001-03-29
Investigator:	skcarlso
Referred To:	SPILL CLOSED
Reported to Dept:	2001-03-29
CID:	211
Water Affected:	Not reported
Spill Source:	Commercial/Industrial
Spill Notifier:	Affected Persons
Cleanup Ceased:	2004-07-14
Cleanup Meets Std:	False
Last Inspection:	Not reported
Recommended Penalty:	False
UST Trust:	False
Remediation Phase:	0
Date Entered In Computer:	2001-03-29
Spill Record Last Update:	2009-11-05
Spiller Name:	Not reported
Spiller Company:	VERIZON
Spiller Address:	Not reported
Spiller Company:	999
Contact Name:	JOHN QUATRALE
DEC Memo:	"Prior to Sept, 2004 data translation this spill Lead_DEC Field was SUN 9/23/03 Transfered from Rommel to Sun. See also 94-03246 at the same location. Spill #94-03246 was closed on 10/17/2003 and will be investigated and remediated under 00-13633. 10/6/2003-Sun-File review by Sun: This site was assigned two (2) separate spill numbers. Spill #94-03246 was assigned to the site on 6/6/94 for a reported gasoline spill. On March 29, 2001, the second spill # 00-13633 was assigned to the site for the reported discovery of gasoline in MOnitoring Well #2. Prior to 1993: Two (2) tank field gasoline USTs closed-in-place. 06/06/94: Removed 1x550 gallon waste oil UST. 04/21/99: Removed 1x4000 gallon diesel UST and Dispenser Island. -Site Assessment- 9/23/94- by Lexicon Environmental Assc.- The assessment included two (2) phases. The first phase consisted of the installation of six (6) monitoring wells and two (2) soil boreholes. Based on the results of the first phase, a second phase included the installation of two (2) additional site monitoring wells and seven (7) additional soil boreholes. Soil analytical results from the first phase of the assessment- From the northern former UST area, SB-1 has a highest total BTEX of 215,612 ppb, and highest total VOC os 127,800 ppb. From the southern former UST area, SB-6 has the highest total BTEX of 1220 ppb. SB-6 has the highest total VOC of 6,120 ppb. MTBE concentrations were all below the analytical method detection limits from all of the soil samples collected during the initial phase of the assessment.

DRAFT

VERIZON (Continued) **S104953734**

Soil analytical results from the second phase of the assessment- the results indicated elevated concentrations of PAHs and BTEX. The PAH concentrations from the northern former UST area ranged from 4240 ppb (SB-17) to a maximum of 95,900 ppb (SB-10). PAH concentrations from the southern former UST area ranged from 3,670 ppb (SB-16) to a maximum of 67,630 ppb (SB-14). Total BTEX concentrations from the northern and southern former areas ranged from below the analytical method detection limits (SB-12 & SB-17) to a maximum concentration of 288 ppb (SB-16). SB-16 has the highest concentration of 180 ppb. Ground water analytical results: The first phase of the site investigation in April 1993 indicated total BTEX concentrations rranged from below the analytical method detection limits (MW-2 and MW-3) to 371 ppb in MW-6. Total VOC concentrations ranged from below analytical method detection limts (MW-2 thru MW-5) to 2,695 ppb in WM-6. MTBE concentrations ranged from 24 ppb in MW-5 to 1,300 ppb in MW-2. The ground water sample analytical results from the second phase of the investigation collected in March 1994 indicated total BTEX concentrations ranged from 1.8 ppb (MW-3 & MW-5) to 301 ppb (MW-4). MTBE concentrations ranged from 50 ppb (MW-6) to 50,000 ppb (MW-2). Total PAH concentrations ranged from below analytical method detection limits (MW-1 thru MW-3, MW-5) to 3,490 ppb (MW-6). -Underground storage tank closure report-12/21/95-by Lexicon Environmental Assoc.-This report documented the activities associated with the removal of one (1) 550-gallon used oil UST. The 550-gallon used oil tank was located on the eastern portion of the site outside of the maintenance garage. The tank was removed from the site on June 6, 1994. Lexicon collected four (4)soil samples from the sidewalls of the excavation and one (1) sample from the bottom of the excavation. Lexicon collected one (1) composite sample of the stockpiled impacted soil for disposal characterization. The post-excavation soil sample results indicated low concentrations of PAHs in samples SS-2-14 thru SS-5-14. Detected total PAH concentrations ranged from 148 ppb (SS-2-14) to 704 ppb (SS-4-14). All of the detected PAH concentrations were estimated concentrations of compounds detected below the analytical method detection limite. The only PAH compounds, from the soil samples, which exceeded the NYSDEC TCLP Extraction Alternative Guidance Values were the concentrations of bezo(a)anthracene and chrysene in samples SS-3-14, SS-4-14, and SS-5-14. The soil sample from SS-1-14 indicated no PAH concentration above the laboratory method detection limits. TPH were only detected in SS-2-14 and SS-4-14 at concentration of 18 ppm and 75 ppm, respectively. Approximately thirty-nine (39) tons of impacted soil were removed from the site. -Underground storage tank closure report-11/05/99-by Lexicon Environmental Assoc.-This report documented the activities associated with the removal of one (1) 4000-gallon, double-wall fiberglass, diesel UST at the subject site. The removal activities of the UST system occurred on April 21, 1999. No post-excavation soil samples were collected from within the UST excavation. The analytical results of the post-excavation soil sample (SS-1) collected below the removed diesel diapenser indicated that VOC ansd PAH compound levels were detected above their respective NYSDEC TCLP Alternative Guidance Values for fuel oil-contaminated soils. Most of the PAH concentrations were detected below their respective analytical method detection limits at estimated J values. Furthermore, many of the concentrations were above the NYSDEC TCLP Alternative Guidance Values for fuel Oil-contaminated soils due to their high detection limit for a solid matrix for these compounds.

DRAFT

VERIZON (Continued) **S104953734**

10/17/03 This spill is being remediated under Spill # 00-13633. Closed. 11/4/2003-Sun-File Review by Sun: -Limited Subsurface Investigation Report-6/1/2001,by Lexicon: Installed three (3) off-site boreholes/monitoring wells (SB-12/MW-12, SB-13/MW-13 and SB-14/MW-14) to determine the extent of downgradient dissolved phase hydrocarbon impact.The analysis of soil samples collected from three (3) off-site soil boreholes advanced to the south of the site indicated the absence of VOC constituent concentrations in the subsurface soil at these locations. -Semi-Annual Groundwater Monitoring Report, First Quarter 2001, dated 5/9/2001: On 3/28/2001,the NYSDEC assigned this Spill # (00-13633) to the site for the reported discovery of waste oil in Monitoring Well #2. The waste oil was confirmed at a later date to be weathered gasoline. Monitoring Wells located upgradient of the on-site source area (MW-1, MW-2, MW-9) which have consistently exhibited low VOC concentrations over the last 2 to 4 years, displayed significant SPH (MW-2) or excessive BTEX and MTBE concentrationss during this period. A minimum of 6.25 gallons of product was removed from the subsurface during this period. -Limited Subsurface Investigation Report, dated 8/1/2001 by Lexicon: In an effort to isolate potential off-site SPH pathways upgradient of MW-2, five (5) soil boreholes (SB-1A, SB-2A, SB-3A, SB-4A, SB-5A) were advanced along the northwestern property boundaries of the Verizon facility on 5/9/2001. The boreholes were advanced to depths of 16 feet. Soil borehole sample analytical results indicated that no VOC constituents were detected above NYSDEC Recommended Soil Cleanup Objectives (RSCOs) in SB-1A, SB-3A, SB-4A, and SB-5A. Nine (9) VOC constituents were detected at elevated concentrations above RSCOs in SB-2A.Total VOC concentrations ranged from 7.5 ppb in SB-4A to 344,000 ppb in SB-2A. Groundwater analytical results ranged from one (1) to ten (10) VOC constituents detected above NYSDEC Guidance Values in SB-5A, SB-4A, SB_3A, and SB-1A. Groundwater collected from SB-2A was not analyzed due to the presence of SPH. BTEX and MTBE concentrations in SB-1A were 62,300 ppb and 1,780,000 ppb, respectively. BTEX and MTBE concentrations in SB-3A were 10,700 ppb and 705,000 ppb, respectively. BTEX and MTBE concentrations in SB-4A were 13.8 ppb and 1,420 ppb, respectively. BTEX and MTBE concentrations in SB-5A were ND and 4,030 ppb, respectivrely. Total VOC concentrations ranged from 1,420 ppb (in SB-4A) to 1,850,000 ppb (in SB-1A). -Additional Subsurface Investigation, 1/31/2003, by EnviroTrac (Jeff Bohlen, 631-471-1500): The investigation included the following: 1)Tightness testing of on-site gasoline USTs, piping and dispensers; 2)Characterization of product samples; 3)The collection of soil and groundwater samples; 4)Well abandonment; and 5)Review of Sanborn maps. Based on 9/13/2003 testing results, both 2x4000 gallon USTs and product piping tested tight. On 11/4/2002, ET collected samples from the petroleum product from MW-2 and one of the active gasoline USTs located on-site (UST West). The results of the analyses indicated two differnt unleaded gasolines are represented by the MW-2 and UST product samples.Groundwater samples were collected from on-site wells on 9/13/2002. Groundwater flow direction is toward the southeast. On 10/2/2002, ET collected soil and groundwater samples from 5 boring locations (SB-1B, SB-2B, SB-3B, SB-4B,and SB-5B) using Geoprobe equipment. Groundwater samples were collected from SB-1B through SB-3B. Groundwater samples were not obtainable from SB-4B and SB-5B due to subssurface refusal. On 10/25/2002, three (3) off-site monitoring wells (MW-12, MW-14 and MW-14) were abandoned. -Updated

DRAFT

VERIZON (Continued) **S104953734**

Report following the Additional Subsurface Investigation Report, 10/24/2003, by EnviroTrac Ltd (Jeff Bohlen): The work included the following: 1) Additional Mnitoring Wells (MW-15, MW-16, MW-17, MW-18, and MW-19) and soil borings (SB-1 and SB-2) were installed hydraulically up-gradient of the site along the western sidewalk area of Logan Street. Groundwater samples were collected on 6/25/2003. Free-phase product was encountered in MW-2 at a thickness of 0.23 feet. Based on the PID readings and visual/olfactory observations, no elevated readings or petroleum observations were noted at both soil borings locations (SB-1 and SB-2). A total of approximately 4.11 gallons of petroleum product has been removed since 8/18/2003. ET recommended continuing with the IRM until no petroleum product is detected in MW-2 followed by an additional groundwater monitoring event. 06/02/04- File Update by Sun: On 06/02/04 Sun sent a letter to John Quatrale of Verizon requiring complete delineation of soil and groundwater contaminations, submittal of an Investigation Report followed by a Remedial Action PLan.The Department set a deadline of June 23, 2004 for signing the Stipulation Agreement. 12/31/04 File Update by Sun: -On 12/7/04, the Department approves the remedial system proposed by EnviroTrac dated 11/4/04; specifically the injection of Oxygen Releasing Material (ORM) for in-situ remediation of residual petroleum-impacted soil and groundwater at the subject property. 1/10/06: Reviewed the quarterly report for April - June 2005. Max BTEX 747 ppb (MW2) and max MTBE 270 ppb (MW2). ORM does not appear to be working. Will wait to review the next monitoring report before taking further action. 1/11/06: Reviewed quarterly report dated 1/10/06 for July - September 2005. Samples collected from some wells on September 14, 2005. Max BTEX 672.9 ppb (MW-2), max MTBE 137ppb (MW-2). Removal and decomissioning of the two (2) active 4,000-gallon USTs is scheduled for the fourth quarter 2005 . 2/8/06: Reveiwed the quarterly update report and the excavation report. Tanks, soil and gw removed. ORM left in excavation. Endpoint samples were clean. Three new MW installed in the excavation pit showed high concentrations (BTEX 2197 (MW-20) and MTBE 793 (MW-20)). 4/27/06: Meeting with Verizon, NYSDEC, and EnviroTrac. Newest data shows concentrations about the same. There is likely old fill material in this area. 5/11/06: Reveiwed first quarterly 2006 report. Max BTEX 2058ppb (MW2). Max MTBE 755ppb (MW21). Large increase in BTEX concentration in MW 2. Look for trend in next quarterly report. 8/25/06: Reviewed quarterly report dated 8/24/06. Wells sampled on 6/16/06. Max BTEX 902 ppb (MW22), max MTBE 150 ppb (MW7). General decreasing trend. Approved reduction of well gauging, and O2 and temperature monitoring from monthly to quarterly. 11/27/06: Received July - September 2006 monitoring report. Max BTEX 556 ppb in MW21, max MTBE 68 ppb in MW21. Decreasing trend. 2/22/07: Reviewed update report. Wells sampled on 12/15/06. Max BTEX 129 ppb (MW20). Max MTBE 79 ppb (MW3). Continue monitoring. 5/22/07: Reviewed update report. Wells sampled on 3/1/07. Max BTEX 203 ppb (MW21), max MTBE 88 ppb (MW21). MNA. 8/29/07: Reviewed update report. Wells sampled on 6/8/07. Max BTEX 60 ppb (MW22), max MTBE 59 ppb (MW3). MNA. Evaluate for closure next quarter. 3/4/08: Reviewed update report. Wells sampled on 12/18/07. Max BTEX 767 ppb (MW7), max MTBE 919 ppb (MW7). An ORM sock will be installed in MW7. 7/2/08 - Carlson: Reviewed January 2008 - March 2008 update report. ORM sock installed in MW7 on 2/20/08. Wells sampled on 3/26/08. Max BTEX 30 ppb (MW7). General decrease in contaminant concentrations. 9/3/08 - Carlson: Reviewed April - June 2008 update report. Wells sampled on 6/20/08. Low

DRAFT

VERIZON (Continued) **S104953734**

dissolved concentrations. Emailed Thomas Bosshard (Envirotrac) requesting the ORC sock be removed from MW7. 9/15/08 - Carlson: Received coverletter indicating that ORC sock was removed from MW7. 10/17/08 - Carlson: Reviewed July 2008 - September 2008 Update Report. Wells sampled on 9/29/08. Low dissolved concentrations. ORC sock removed from MW7 on August 28, 2008. 2/27/09 - Carlson: Issued letter requiring confirmatory investigation workplan. Due 3/27/09. 3/26/09 - Carlson: Approved confirmatory boring workplan. 6/8/09 - Carlson: Received update report and closure petition. Confirmatory soil borings completed. 7/6/09 - Carlson: Requested additional confirmatory soil borings be completed. 8/26/09 - Carlson: Approved work plan for installation of four additional confirmatory soil broings. 11/5/09 - Carlson: Received Additional Confirmatory Investigation. Case closed."

Remarks: "caller states unk person dumped wast oil/gasoline mixture into monitoring well"

All Materials:

Site ID:	226185
Operable Unit ID:	835120
Operable Unit:	01
Material ID:	540336
Material Code:	0022
Material Name:	waste oil/used oil
Case No.:	Not reported
Material FA:	Petroleum
Quantity:	.00
Units:	G
Recovered:	.00
Oxygenate:	Not reported

AD174 **DOLA CONSTRUCTION CO.** **NY SWF/LF** **S105841717**
East **FOUNTAIN AVE. (BET. FLATLANDS & COZINE AVES.)** **N/A**
1/4-1/2 **BROOKLYN, NY 11208**
0.434 mi.
2289 ft. **Site 2 of 2 in cluster AD**

Relative: **Higher**

Actual: **9 ft.**

SWF/LF:

Name:	DOLA CONSTRUCTION CO.
Address:	FOUNTAIN AVE. (BET. FLATLANDS & COZINE AVES.)
City,State,Zip:	BROOKLYN, NY 11208
Flag:	INACTIVE
Region Code:	2
Phone Number:	7186494982
Owner Name:	Not reported
Owner Type:	Not reported
Owner Address:	Not reported
Owner Addr2:	Not reported
Owner City,St,Zip:	Not reported
Owner Email:	Not reported
Owner Phone:	Not reported
Contact Name:	ANGELO VASAPOLI; VICE PRESIDEN
Contact Address:	Not reported
Contact Addr2:	Not reported
Contact City,St,Zip:	Not reported
Contact Email:	Not reported
Contact Phone:	Not reported

DRAFT

DOLA CONSTRUCTION CO. (Continued) **S105841717**

Activity Desc:	Transfer station - permit
Activity Number:	[24T30]
Active:	No
East Coordinate:	595700
North Coordinate:	4501700
Accuracy Code:	Not reported
Regulatory Status:	Not reported
Waste Type:	Not reported
Authorization #:	2-6105-00096
Authorization Date:	Not reported
Expiration Date:	Not reported
Operator Name:	Not reported
Operator Type:	Not reported
Laste Date:	Not reported

---

175 **876 LIVONIA AVENUE "NEW 2-STORY COMMERICAL BLDG."** **NY VCP** **S118943209**
NW **876 LIVONIA AVENUE** **N/A**
1/4-1/2 **NEW YORK CITY, NY**
0.443 mi.
2339 ft.

Relative: **Higher**
Actual: **17 ft.**

VCP NYC:

Project ID:	11TMP0272K, 11EH-N272K, 13CVCP070K
Name:	876 LIVONIA AVENUE "NEW 2-STORY COMMERICAL BLDG." - DOB JOB NO. NB - 320232930
Address:	876 LIVONIA AVENUE
City,State,Zip:	NEW YORK CITY, NY
Borough:	Brooklyn

---

176 **DOLA CONSTRUCTION CO. #2** **NY SWF/LF** **S105841718**
ENE **908 PINE ST. (797 FOUNTAIN AVE)** **N/A**
1/4-1/2 **BROOKLYN, NY 11208**
0.446 mi.
2356 ft.

Relative: **Lower**
Actual: **7 ft.**

SWF/LF:

Name:	DOLA CONSTRUCTION CO. #2
Address:	908 PINE ST. (797 FOUNTAIN AVE)
City,State,Zip:	BROOKLYN, NY 11208
Flag:	INACTIVE
Region Code:	2
Phone Number:	7186494982
Owner Name:	Not reported
Owner Type:	Not reported
Owner Address:	Not reported
Owner Addr2:	Not reported
Owner City,St,Zip:	Not reported
Owner Email:	Not reported
Owner Phone:	Not reported
Contact Name:	ANGELO VASAPOLI; PRESIDENT
Contact Address:	Not reported
Contact Addr2:	Not reported
Contact City,St,Zip:	Not reported
Contact Email:	Not reported
Contact Phone:	Not reported
Activity Desc:	Transfer station - permit
Activity Number:	[24T31]

DRAFT

DOLA CONSTRUCTION CO. #2 (Continued) **S105841718**

Active:	No
East Coordinate:	595700
North Coordinate:	4501700
Accuracy Code:	Not reported
Regulatory Status:	Not reported
Waste Type:	Not reported
Authorization #:	2-6105-00091
Authorization Date:	Not reported
Expiration Date:	Not reported
Operator Name:	Not reported
Operator Type:	Not reported
Laste Date:	Not reported

AE177 **26 WARD WPCP** **NY LTANKS S102239955**
SSW **122-66 FLATLANDS AVE** **NY CBS N/A**
1/4-1/2 **BROOKLYN, NY 11207** **NY Spills**
0.448 mi.
2365 ft. **Site 1 of 2 in cluster AE**

Relative:
Higher

Actual:
12 ft.

LTANKS:

Name:	26 WARD WPCP DEP -DDC
Address:	122-66 FLATLANDS AVENUE
City,State,Zip:	BROOKLYN, NY
Spill Number/Closed Date:	9608289 / 2008-06-13
Facility ID:	9608289
Site ID:	282574
Spill Date:	1996-10-02
Spill Cause:	Tank Test Failure
Spill Source:	Commercial/Industrial
Spill Class:	B3
Cleanup Ceased:	Not reported
SWIS:	2401
Investigator:	JAKOLLEE
Referred To:	Not reported
Reported to Dept:	1996-10-03
CID:	297
Water Affected:	Not reported
Spill Notifier:	Responsible Party
Last Inspection:	Not reported
Recommended Penalty:	False
Meets Standard:	False
UST Involvement:	False
Remediation Phase:	0
Date Entered In Computer:	1996-10-03
Spill Record Last Update:	2008-06-13
Spiller Name:	SUNIL MODI
Spiller Company:	CITY OF NEW YORK
Spiller Address:	WATER POLLUTION PLANT
Spiller County:	001
Spiller Contact:	SUNIL MODI
Spiller Phone:	(718) 595-4887
Spiller Extention:	Not reported
DEC Region:	2
DER Facility ID:	270890
DEC Memo:	"Prior to Sept, 2004 data translation this spill Lead_DEC Field was KOLLEENY PBS No. is 2-456489. - JK 9/27/05 06/13/08: Received Spill Closure Request dated 6/2/08 from Renee Wong of Roux Assoc. (in eDocs); letter report with attached PBS info notes that a second

DRAFT

26 WARD WPCP (Continued) **S102239955**

spill number, 9900503, was issued when the same 10,000-gallon heating oil UST failed another tightness test, so this older spill case should be closed. Also points out that tank was removed in September 2006. [See spill nos. 0509695 and 0610043 for further info regarding UST closure] I concur with Ms. Wong's recommendation; this spill case is closed to consolidate with open spill case 9900503. - J. Kolleeny"

Remarks: ""

All TTF:

Facility ID:	9608289
Spill Number:	9608289
Spill Tank Test:	1544789
Site ID:	282574
Tank Number:	010
Tank Size:	10000
Material:	0002
EPA UST:	Not reported
UST:	Not reported
Cause:	Not reported
Source:	Not reported
Test Method:	03
Test Method 2:	Horner EZ Check I or II
Leak Rate:	.00
Gross Fail:	Not reported
Modified By:	Spills
Last Modified Date:	Not reported

All Materials:

Site ID:	282574
Operable Unit ID:	1039322
Operable Unit:	01
Material ID:	344030
Material Code:	0002A
Material Name:	#4 fuel oil
Case No.:	Not reported
Material FA:	Petroleum
Quantity:	.00
Units:	G
Recovered:	.00
Oxygenate:	Not reported

Name:	NYCDEP 26TH WARD WPCP
Address:	122-66 FLATLANDS AVENUE
City,State,Zip:	BROOKLYN, NY
Spill Number/Closed Date:	9900503 / 2009-08-07
Facility ID:	9900503
Site ID:	221380
Spill Date:	1998-11-01
Spill Cause:	Tank Test Failure
Spill Source:	Commercial/Industrial
Spill Class:	B3
Cleanup Ceased:	Not reported
SWIS:	2401
Investigator:	JAKOLLEE
Referred To:	Not reported
Reported to Dept:	1999-04-14

DRAFT

26 WARD WPCP (Continued) **S102239955**

CID:	384
Water Affected:	Not reported
Spill Notifier:	Responsible Party
Last Inspection:	Not reported
Recommended Penalty:	False
Meets Standard:	False
UST Involvement:	False
Remediation Phase:	0
Date Entered In Computer:	1999-04-14
Spill Record Last Update:	2009-08-07
Spiller Name:	Not reported
Spiller Company:	NYC DEPT OF ENV PROTECTIO
Spiller Address:	122-66 FLATLAND AV
Spiller County:	001
Spiller Contact:	Not reported
Spiller Phone:	Not reported
Spiller Extention:	Not reported
DEC Region:	2
DER Facility ID:	270890
DEC Memo:	"6/12/2008 Cross ref to #9608289 TTF on Tank #10 06/13/08: Related spill case 9608289 (also for TTF of Tank #10 at this site) closed to consolidate with this spill case. - J. Kolleeny 08/07/09: USTs involved in this spill were removed in 2006; one end-point sample had some high levels of VOCs. Ryan Piper of Spill Response was at site, directed DEP to do addt'l work; they then took 14 addt'l soil samples and 2 GW grab samples (see data in eDocs). [For add'tl info regarding this site, including UST closure rpt, see spill no. 0610043, Ryan Piper, and spill no. 0509695, Sharif Rahman.] In 2008, Takcheun Chan of DEP contacted me about closure of this spill. I asked if any of addt'l 14 soil and/or 2 GW samples were collected near hot end-pt sample, and if any kind of remediation was done. On 8/6/09, Mr. Chan submitted documents via email showing that one of 14 soil samples (sample 3B) was near hot end-pt. sample (G2), but lab result showed much lower levels of VOCs; GW samples showed no significant impact to GW. Also, docs indicated that ORC advanced was applied to open excavation to enhance bioremediation of residual contamination. Mr. Chan's email, with my earlier email to him and all supporting documents are in eDocs. Based on submitted information, no further action is warranted and spill case is closed. - JK"
Remarks:	"caller stated he received a call from dec stating that they never got a spill number for this failed tank test. caller is calling it in now per dec."

All TTF:

Facility ID:	9900503
Spill Number:	9900503
Spill Tank Test:	1547066
Site ID:	221380
Tank Number:	010
Tank Size:	10000
Material:	0001
EPA UST:	Not reported
UST:	Not reported
Cause:	Not reported
Source:	Not reported
Test Method:	03
Test Method 2:	Horner EZ Check I or II
Leak Rate:	.00

DRAFT

26 WARD WPCP (Continued) **S102239955**

Gross Fail: F
Modified By: Spills
Last Modified Date: Not reported

All Materials:
Site ID: 221380
Operable Unit ID: 1075276
Operable Unit: 01
Material ID: 307634
Material Code: 0001A
Material Name: #2 fuel oil
Case No.: Not reported
Material FA: Petroleum
Quantity: .00
Units: G
Recovered: .00
Oxygenate: Not reported

CBS:
Name: 26TH WARD WWTP
Address: 12266 FLATLANDS AVE
City,State,Zip: BROOKLYN, NY 11239
CBS Number: 2-000234
Program Type: CBS
Facility Status: Active
Expiration Date: 10/22/2021
Dec Region: 2
UTMX: 594635.42834
UTMY: 4500969.38703

SPILLS:
Name: 26 WARD WPCP
Address: 122-66 FLATLANDS AVE
City,State,Zip: BROOKLYN, NY 11207
Spill Number/Closed Date: 1103046 / 2011-06-17
Facility ID: 1103046
Facility Type: ER
DER Facility ID: 352615
Site ID: 450593
DEC Region: 2
Spill Cause: Equipment Failure
Spill Class: C4
SWIS: 2401
Spill Date: 2011-06-16
Investigator: SFRAHMAN
Referred To: Not reported
Reported to Dept: 2011-06-16
CID: Not reported
Water Affected: Not reported
Spill Source: Commercial/Industrial
Spill Notifier: Responsible Party
Cleanup Ceased: Not reported
Cleanup Meets Std: False
Last Inspection: Not reported
Recommended Penalty: False

DRAFT

26 WARD WPCP (Continued) **S102239955**

UST Trust:	False
Remediation Phase:	0
Date Entered In Computer:	2011-06-16
Spill Record Last Update:	2011-06-17
Spiller Name:	PATEL
Spiller Company:	NYC DEP
Spiller Address:	122-66 FLATLANDS AVE
Spiller Company:	999
Contact Name:	PATEL
DEC Memo:	"Referred to water division.(sr)"
Remarks:	"Chlorine feed was interrupted for 5 mins. End time 1815."

All Materials:

Site ID:	450593
Operable Unit ID:	1200798
Operable Unit:	01
Material ID:	2197219
Material Code:	9999
Material Name:	other - Chlorine feed
Case No.:	Not reported
Material FA:	Other
Quantity:	Not reported
Units:	Not reported
Recovered:	Not reported
Oxygenate:	Not reported

Name:	26TH WARD PLANT
Address:	122-66 FLATLANDS AVENUE
City,State,Zip:	BROOKLYN, NY
Spill Number/Closed Date:	0508775 / 2005-10-25
Facility ID:	0508775
Facility Type:	ER
DER Facility ID:	270890
Site ID:	354496
DEC Region:	2
Spill Cause:	Equipment Failure
Spill Class:	D4
SWIS:	2401
Spill Date:	2005-10-22
Investigator:	SMSANGES
Referred To:	Not reported
Reported to Dept:	2005-10-22
CID:	72
Water Affected:	JAMAICA BAY
Spill Source:	Commercial/Industrial
Spill Notifier:	Responsible Party
Cleanup Ceased:	Not reported
Cleanup Meets Std:	False
Last Inspection:	Not reported
Recommended Penalty:	Not reported
UST Trust:	Not reported
Remediation Phase:	0
Date Entered In Computer:	2005-10-24
Spill Record Last Update:	2005-10-25
Spiller Name:	TIM CHRISTENSEN
Spiller Company:	NYC DEP
Spiller Address:	Not reported

DRAFT

26 WARD WPCP (Continued) **S102239955**

Spiller Company: 001
Contact Name: TIM CHRISTENSEN
DEC Memo: ""
Remarks: "Plant unable to pump design flow due to force main out of service. Spill is ongoing."

All Materials:
Site ID: 354496
Operable Unit ID: 1111900
Operable Unit: 01
Material ID: 2101945
Material Code: 0062A
Material Name: raw sewage
Case No.: Not reported
Material FA: Other
Quantity: .00
Units: G
Recovered: .00
Oxygenate: Not reported

Name: WASTEWATER TRMT PLANT 26
Address: 122-66 FLATLANDS AVENUE
City,State,Zip: BROOKLYN, NY
Spill Number/Closed Date: 0508852 / 2005-10-25
Facility ID: 0508852
Facility Type: ER
DER Facility ID: 270890
Site ID: 354532
DEC Region: 2
Spill Cause: Equipment Failure
Spill Class: D4
SWIS: 2401
Spill Date: 2005-10-24
Investigator: SMSANGES
Referred To: Not reported
Reported to Dept: 2005-10-24
CID: 41
Water Affected: JAMAICA BAY
Spill Source: Commercial/Industrial
Spill Notifier: Responsible Party
Cleanup Ceased: Not reported
Cleanup Meets Std: False
Last Inspection: Not reported
Recommended Penalty: Not reported
UST Trust: Not reported
Remediation Phase: 0
Date Entered In Computer: 2005-10-25
Spill Record Last Update: 2005-10-25
Spiller Name: Not reported
Spiller Company: WASTEWATER TRMT PLANT 26
Spiller Address: 122-66 FLATLANDS AVE
Spiller Company: 001
Contact Name: Not reported
DEC Memo: ""
Remarks: ""

All Materials:

DRAFT

26 WARD WPCP (Continued) **S102239955**

Site ID:	354532
Operable Unit ID:	1111933
Operable Unit:	01
Material ID:	2101980
Material Code:	0062A
Material Name:	raw sewage
Case No.:	Not reported
Material FA:	Other
Quantity:	Not reported
Units:	G
Recovered:	.00
Oxygenate:	Not reported

Name:	WARDS WATER PCP
Address:	122-66 FLATLANDS AVENUE
City,State,Zip:	BROOKLYN, NY
Spill Number/Closed Date:	0507609 / 2005-09-26
Facility ID:	0507609
Facility Type:	ER
DER Facility ID:	270890
Site ID:	353078
DEC Region:	2
Spill Cause:	Equipment Failure
Spill Class:	C4
SWIS:	2401
Spill Date:	2005-09-24
Investigator:	SMSANGES
Referred To:	Not reported
Reported to Dept:	2005-09-24
CID:	73
Water Affected:	HENDRIX CREEK
Spill Source:	Commercial/Industrial
Spill Notifier:	Responsible Party
Cleanup Ceased:	Not reported
Cleanup Meets Std:	False
Last Inspection:	Not reported
Recommended Penalty:	Not reported
UST Trust:	Not reported
Remediation Phase:	0
Date Entered In Computer:	2005-09-26
Spill Record Last Update:	2005-09-26
Spiller Name:	TIMOTHY CHRISTENSEN
Spiller Company:	WARDS WATER PCP
Spiller Address:	122-66 FLATLANDS AVE
Spiller Company:	001
Contact Name:	TIMOTHY CHRISTENSEN
DEC Memo:	"Report forwarded to DEC Water"
Remarks:	"'NON-COMPLIANCE' ENDED AT 9:00 AM. NON CLORINATED WASTE WATER WAS RELEASED."

All Materials:

Site ID:	353078
Operable Unit ID:	1110548
Operable Unit:	01
Material ID:	2100580
Material Code:	0060A
Material Name:	wastewater

DRAFT

26 WARD WPCP (Continued) **S102239955**

Case No.:	Not reported
Material FA:	Other
Quantity:	Not reported
Units:	G
Recovered:	.00
Oxygenate:	Not reported

Name:	26 WARD WATER POLLUTION C
Address:	122-66 FLATLANDS AVENUE
City,State,Zip:	BROOKLYN, NY
Spill Number/Closed Date:	0508792 / 2005-10-25
Facility ID:	0508792
Facility Type:	ER
DER Facility ID:	270890
Site ID:	354444
DEC Region:	2
Spill Cause:	Other
Spill Class:	D4
SWIS:	2401
Spill Date:	2005-10-22
Investigator:	SMSANGES
Referred To:	Not reported
Reported to Dept:	2005-10-22
CID:	38
Water Affected:	JAMACIA BAY
Spill Source:	Non Major Facility > 1,100 gal
Spill Notifier:	Responsible Party
Cleanup Ceased:	Not reported
Cleanup Meets Std:	False
Last Inspection:	Not reported
Recommended Penalty:	Not reported
UST Trust:	Not reported
Remediation Phase:	0
Date Entered In Computer:	2005-10-24
Spill Record Last Update:	2005-10-25
Spiller Name:	HANSON,HOWARD
Spiller Company:	26 WARD WATER POLLUTION C
Spiller Address:	122-66 FLATLANDS AVE
Spiller Company:	001
Contact Name:	HANSON,HOWARD
DEC Memo:	""
Remarks:	"due to rain unable to keep up with amount."

All Materials:

Site ID:	354444
Operable Unit ID:	1111851
Operable Unit:	01
Material ID:	2101897
Material Code:	0062A
Material Name:	raw sewage
Case No.:	Not reported
Material FA:	Other
Quantity:	.00
Units:	G
Recovered:	.00
Oxygenate:	Not reported

DRAFT

26 WARD WPCP (Continued) **S102239955**

Name:	26TH WARD PLANT
Address:	122-66 FLATLANDS AVENUE
City,State,Zip:	BROOKLYN, NY
Spill Number/Closed Date:	0503688 / 2005-06-28
Facility ID:	0503688
Facility Type:	ER
DER Facility ID:	270890
Site ID:	348349
DEC Region:	2
Spill Cause:	Equipment Failure
Spill Class:	D4
SWIS:	2401
Spill Date:	2005-06-27
Investigator:	SMSANGES
Referred To:	Not reported
Reported to Dept:	2005-06-27
CID:	62
Water Affected:	JAMAICA BAY
Spill Source:	Major Facility (MOSF) > 400,000 gal
Spill Notifier:	Local Agency
Cleanup Ceased:	Not reported
Cleanup Meets Std:	True
Last Inspection:	Not reported
Recommended Penalty:	False
UST Trust:	False
Remediation Phase:	0
Date Entered In Computer:	2005-06-28
Spill Record Last Update:	2005-06-28
Spiller Name:	MIKE KOWALSKI
Spiller Company:	26TH WARD PLANT
Spiller Address:	122-66 FLATLANDS AVE
Spiller Company:	001
Contact Name:	MIKE KOWALSKI
DEC Memo:	""
Remarks:	"Pre-tank out of service for repairs. On going spill."

All Materials:

Site ID:	348349
Operable Unit ID:	1106005
Operable Unit:	01
Material ID:	1968497
Material Code:	0062A
Material Name:	raw sewage
Case No.:	Not reported
Material FA:	Other
Quantity:	Not reported
Units:	G
Recovered:	.00
Oxygenate:	Not reported

Name:	26 TH WARD WPCP
Address:	122-66 FLATLANDS AVENUE
City,State,Zip:	BROOKLYN, NY
Spill Number/Closed Date:	0504031 / 2005-07-06
Facility ID:	0504031
Facility Type:	ER
DER Facility ID:	270890

DRAFT

26 WARD WPCP (Continued) **S102239955**

Site ID:	348756
DEC Region:	2
Spill Cause:	Equipment Failure
Spill Class:	D4
SWIS:	2401
Spill Date:	2005-07-06
Investigator:	SMSANGES
Referred To:	Not reported
Reported to Dept:	2005-07-06
CID:	77
Water Affected:	HENDRICKS CREEK
Spill Source:	Commercial/Industrial
Spill Notifier:	Other
Cleanup Ceased:	Not reported
Cleanup Meets Std:	True
Last Inspection:	Not reported
Recommended Penalty:	Not reported
UST Trust:	Not reported
Remediation Phase:	0
Date Entered In Computer:	2005-07-06
Spill Record Last Update:	2005-07-06
Spiller Name:	Not reported
Spiller Company:	NYC DEP
Spiller Address:	Not reported
Spiller Company:	001
Contact Name:	TIM CHRISTIANSON
DEC Memo:	""
Remarks:	"ongoing spill due to heavy rain."

All Materials:

Site ID:	348756
Operable Unit ID:	1106406
Operable Unit:	01
Material ID:	1971327
Material Code:	0062A
Material Name:	raw sewage
Case No.:	Not reported
Material FA:	Other
Quantity:	Not reported
Units:	G
Recovered:	.00
Oxygenate:	Not reported

Name:	26TH WARD WPCP
Address:	122-66 FLATLANDS AVENUE
City,State,Zip:	BROOKLYN, NY
Spill Number/Closed Date:	0511970 / 2007-01-29
Facility ID:	0511970
Facility Type:	ER
DER Facility ID:	270890
Site ID:	358220
DEC Region:	2
Spill Cause:	Equipment Failure
Spill Class:	D4
SWIS:	2401
Spill Date:	2006-01-18
Investigator:	SMSANGES

DRAFT

26 WARD WPCP (Continued) **S102239955**

Referred To:	Not reported
Reported to Dept:	2006-01-18
CID:	74
Water Affected:	JAMAICA BAY
Spill Source:	Commercial/Industrial
Spill Notifier:	Responsible Party
Cleanup Ceased:	Not reported
Cleanup Meets Std:	False
Last Inspection:	Not reported
Recommended Penalty:	False
UST Trust:	False
Remediation Phase:	0
Date Entered In Computer:	2006-01-18
Spill Record Last Update:	2007-01-29
Spiller Name:	MR. MALATOS
Spiller Company:	26TH WARD WPCP
Spiller Address:	122-66 FLATLANDS AVE
Spiller Company:	001
Contact Name:	MR. MALATOS
DEC Memo:	""
Remarks:	"Due to excessive rain Unable to pump 2 times dry weather flow - because of equipment out of service "

All Materials:

Site ID:	358220
Operable Unit ID:	1115471
Operable Unit:	01
Material ID:	2105538
Material Code:	0062A
Material Name:	raw sewage
Case No.:	Not reported
Material FA:	Other
Quantity:	Not reported
Units:	G
Recovered:	.00
Oxygenate:	Not reported

Name:	WARDS ISLAND
Address:	122-66 FLATLANDS AVENUE
City,State,Zip:	BROOKLYN, NY
Spill Number/Closed Date:	0601596 / 2006-05-12
Facility ID:	0601596
Facility Type:	ER
DER Facility ID:	270890
Site ID:	363869
DEC Region:	2
Spill Cause:	Equipment Failure
Spill Class:	D5
SWIS:	2401
Spill Date:	2006-05-12
Investigator:	SMSANGES
Referred To:	Not reported
Reported to Dept:	2006-05-12
CID:	77
Water Affected:	Not reported
Spill Source:	Major Facility (MOSF) > 400,000 gal
Spill Notifier:	Local Agency

DRAFT

26 WARD WPCP (Continued) **S102239955**

Cleanup Ceased:	Not reported
Cleanup Meets Std:	False
Last Inspection:	Not reported
Recommended Penalty:	False
UST Trust:	False
Remediation Phase:	0
Date Entered In Computer:	2006-05-12
Spill Record Last Update:	2006-05-12
Spiller Name:	PETE VAVAS
Spiller Company:	WARDS ISLAND
Spiller Address:	122-66 FLATLANDS AVE
Spiller Company:	001
Contact Name:	PETE VAVAS
DEC Memo:	"05/12/06-Vought-Off hours duty responder. Non-petroluem spill. Spill closed and referred to DEC Southwell."
Remarks:	"BYPASS- EQUIPMENT FAILURE DUE TO BAR SCREENS LOADED WITH DEBRY. NO SPILL"

All Materials:

Site ID:	363869
Operable Unit ID:	1121923
Operable Unit:	01
Material ID:	2111404
Material Code:	0062A
Material Name:	raw sewage
Case No.:	Not reported
Material FA:	Other
Quantity:	.00
Units:	G
Recovered:	.00
Oxygenate:	Not reported

Name:	26TH WARD WPCP
Address:	122-66 FLATLANDS AVENUE
City,State,Zip:	BROOKLYN, NY
Spill Number/Closed Date:	0511418 / 2006-01-03
Facility ID:	0511418
Facility Type:	ER
DER Facility ID:	270890
Site ID:	357560
DEC Region:	2
Spill Cause:	Equipment Failure
Spill Class:	Not reported
SWIS:	2401
Spill Date:	2002-01-03
Investigator:	HRPATEL
Referred To:	Not reported
Reported to Dept:	2006-01-03
CID:	74
Water Affected:	JAMAICA BAY
Spill Source:	Commercial/Industrial
Spill Notifier:	Responsible Party
Cleanup Ceased:	Not reported
Cleanup Meets Std:	False
Last Inspection:	Not reported
Recommended Penalty:	False
UST Trust:	False

DRAFT

26 WARD WPCP (Continued) **S102239955**

Remediation Phase:	0
Date Entered In Computer:	2006-01-03
Spill Record Last Update:	2006-01-03
Spiller Name:	MR. MONCHECK
Spiller Company:	26TH WARD WPCP
Spiller Address:	122-66 FLATLANDS AVE
Spiller Company:	001
Contact Name:	MR. MONCHECK
DEC Memo:	"1/3/2006-Hiralkumar Patel. Non-Petroleum Spill. Closed. Referred to DEC Southwell"
Remarks:	"non compliance due to rain - unable to pump twice dry weather. primary tank out of service "

All Materials:

Site ID:	357560
Operable Unit ID:	1114833
Operable Unit:	01
Material ID:	2104895
Material Code:	0062A
Material Name:	raw sewage
Case No.:	Not reported
Material FA:	Other
Quantity:	Not reported
Units:	G
Recovered:	.00
Oxygenate:	Not reported

Name:	26TH WARD WASTE WATER TRE
Address:	122-66 FLATLANDS AVENUE
City,State,Zip:	BROOKLYN, NY
Spill Number/Closed Date:	0600273 / 2006-04-10
Facility ID:	0600273
Facility Type:	ER
DER Facility ID:	270890
Site ID:	362244
DEC Region:	2
Spill Cause:	Equipment Failure
Spill Class:	C3
SWIS:	2401
Spill Date:	2006-04-08
Investigator:	SMSANGES
Referred To:	Not reported
Reported to Dept:	2006-04-08
CID:	74
Water Affected:	Not reported
Spill Source:	Commercial/Industrial
Spill Notifier:	Responsible Party
Cleanup Ceased:	Not reported
Cleanup Meets Std:	False
Last Inspection:	Not reported
Recommended Penalty:	False
UST Trust:	False
Remediation Phase:	0
Date Entered In Computer:	2006-04-08
Spill Record Last Update:	2006-04-10
Spiller Name:	Not reported
Spiller Company:	Not reported

DRAFT

26 WARD WPCP (Continued) **S102239955**

Spiller Address:	Not reported
Spiller Company:	001
Contact Name:	JOSEPH GARIBALDI
DEC Memo:	""
Remarks:	"primary treatment tank is down and unable to pump 2 x design flow Due to heavy rain - had to throttle gates - sewage is backing up - not going into the Jamaica Bay yet "

Click this hyperlink while viewing on your computer to access
68 additional NY SPILL: record(s) in the EDR Site Report.

AE178 **WATER TREATMENT PLANT** **NY LTANKS** **S105135339**
SSW **12266 FLATLANDS AVENUE** **NY Spills** **N/A**
1/4-1/2 **BROOKLYN, NY 11207** **NY SPDES**
0.448 mi.
2365 ft. **Site 2 of 2 in cluster AE**

Relative: **Higher**
Actual: **12 ft.**

LTANKS:

Name:	26 WARD PLANT
Address:	12266 FLATLANDS AVE
City,State,Zip:	BROOKLYN, NY
Spill Number/Closed Date:	0105192 / 2003-07-21
Facility ID:	0105192
Site ID:	144547
Spill Date:	2001-08-13
Spill Cause:	Tank Overfill
Spill Source:	Unknown
Spill Class:	C3
Cleanup Ceased:	Not reported
SWIS:	2401
Investigator:	TJDEMEO
Referred To:	Not reported
Reported to Dept:	2001-08-13
CID:	252
Water Affected:	Not reported
Spill Notifier:	Local Agency
Last Inspection:	Not reported
Recommended Penalty:	False
Meets Standard:	False
UST Involvement:	False
Remediation Phase:	0
Date Entered In Computer:	2001-08-13
Spill Record Last Update:	2003-07-21
Spiller Name:	UNKNOWN
Spiller Company:	Unknown
Spiller Address:	UNKNOWN
Spiller County:	999
Spiller Contact:	CHERELLE MAYFIELD
Spiller Phone:	(718) 595-6777
Spiller Extention:	Not reported
DEC Region:	2
DER Facility ID:	123189
DEC Memo:	"Prior to Sept, 2004 data translation this spill Lead_DEC Field was DEMEO 7/21/03 TJD Spill contained and cleaned using absorbents. No further action required."
Remarks:	"SPILL HAS OCCURED IN PARKING LOT AREA OF THE 26TH WARD PLANT WHICH WAS CAUSED BY AN OVERFLOW IN TANK "

DRAFT

WATER TREATMENT PLANT (Continued) **S105135339**

All Materials:

Site ID:	144547
Operable Unit ID:	842107
Operable Unit:	01
Material ID:	533669
Material Code:	0008
Material Name:	diesel
Case No.:	Not reported
Material FA:	Petroleum
Quantity:	25.00
Units:	G
Recovered:	.00
Oxygenate:	Not reported

Name:	WATER TREATMENT PLANT
Address:	12266 FLATLANDS AVENUE
City,State,Zip:	BROOKLYN, NY 11207
Spill Number/Closed Date:	0607689 / 2007-05-08
Facility ID:	0607689
Site ID:	371493
Spill Date:	2006-10-05
Spill Cause:	Tank Test Failure
Spill Source:	Commercial/Industrial
Spill Class:	C4
Cleanup Ceased:	Not reported
SWIS:	2401
Investigator:	BKFALVEY
Referred To:	Not reported
Reported to Dept:	2006-10-05
CID:	406
Water Affected:	Not reported
Spill Notifier:	Tank Tester
Last Inspection:	Not reported
Recommended Penalty:	False
Meets Standard:	False
UST Involvement:	False
Remediation Phase:	0
Date Entered In Computer:	2006-10-05
Spill Record Last Update:	2007-05-08
Spiller Name:	LAWRENCE ANDERSON
Spiller Company:	WATER TREATMENT PLANT
Spiller Address:	12266 FLATLANDS AVE
Spiller County:	001
Spiller Contact:	LAWRENCE ANDERSON
Spiller Phone:	(718) 652-0200
Spiller Extention:	Not reported
DEC Region:	2
DER Facility ID:	20093
DEC Memo:	"10/6/06 sent ttf letter to: Michael Quinn, Director, Facilities Engineering NYCDEP Bureau of Wastewater 96-05 Horace Harding Expressway Corona, NY 11368 bf 10/25/06 received response to 10/6/06 letter from Jerry Fragias, Chief, Div. of Facilities Planning. Will isolate, excavate, and retest. If any questions, contact Ioannis Iliopoulis (718)595-4845. bf 3/8/07 On 2/22/07, received letter from Tak Cheun Chin, Environmental Engineer Intern, NYCDEP. Letter contains tank tightness test reports for test on 2/8/07 and requests

DRAFT

WATER TREATMENT PLANT (Continued) **S105135339**

closing of spill. Called Mr. Chan and requested a third party letter explaining what happened. Mr. Chan told me manhole cover was loose causing failure. Cover fitting was tightened and then tank passed. He said he will get letter and send to me. Action Environmental did the repair work. bf 4/4/07 received call from Mr. Chin on 4/3 re:letter response regarding failure. Called him back today. letter was sent certified mail. Could not find. He will email the packege as a pdf file to me today. bf 4/9/07 reviewed letter from Mr. Chin. Tank tested and passed. Manway need new bolts and gasket. No mention of contaminated soil found or not found. Sent email to Mr. Chan requesting a third party letter regarding soil contamination. bf 4/27/07 Received call from Mr. Chin. He will email a copy of leeter from contractor regarding soil contamination. bf 5/7/07 Received phots by email from mr. Chan showing manholes which can be inspected for no petroleumn contamination. NFA. bf"

Remarks: "Ullage failure. Manway covers are not bolted down properly . Caller can hear air coming from there."

All TTF:

Facility ID:	0607689
Spill Number:	0607689
Spill Tank Test:	1550334
Site ID:	371493
Tank Number:	1
Tank Size:	30000
Material:	0003
EPA UST:	Not reported
UST:	Not reported
Cause:	Not reported
Source:	Not reported
Test Method:	03
Test Method 2:	Horner EZ Check I or II
Leak Rate:	.00
Gross Fail:	Not reported
Modified By:	Watchdog
Last Modified Date:	Not reported

All Materials:

Site ID:	371493
Operable Unit ID:	1129252
Operable Unit:	01
Material ID:	2118909
Material Code:	0003A
Material Name:	#6 fuel oil
Case No.:	Not reported
Material FA:	Petroleum
Quantity:	.00
Units:	G
Recovered:	.00
Oxygenate:	Not reported

SPILLS:

Name:	UNDERGROUND FUEL OIL
Address:	12266 FLATLANDS AVE
City,State,Zip:	BROOKLYN, NY
Spill Number/Closed Date:	0509695 / 2007-02-15

DRAFT

WATER TREATMENT PLANT (Continued) **S105135339**

Facility ID:	0509695
Facility Type:	ER
DER Facility ID:	123189
Site ID:	355502
DEC Region:	2
Spill Cause:	Equipment Failure
Spill Class:	C3
SWIS:	2401
Spill Date:	2005-11-13
Investigator:	SFRAHMAN
Referred To:	Not reported
Reported to Dept:	2005-11-13
CID:	41
Water Affected:	Not reported
Spill Source:	Commercial/Industrial
Spill Notifier:	Responsible Party
Cleanup Ceased:	Not reported
Cleanup Meets Std:	False
Last Inspection:	Not reported
Recommended Penalty:	False
UST Trust:	False
Remediation Phase:	0
Date Entered In Computer:	2005-11-13
Spill Record Last Update:	2007-02-15
Spiller Name:	Not reported
Spiller Company:	UNDERGROUND FUEL OIL
Spiller Address:	12266 FLATLANDS AVE
Spiller Company:	001
Contact Name:	Not reported
DEC Memo:	"need to send CSL to DEP PBS #2-456489 Nov 25, 2005 A Contaminated Soil Letter was sent to: Mr. Gopalakrishnan NYC-DEP Bureau of Watewater 96-05 Horace Harding Expressway Corona, NY 11368 03/06/06 Sharif Rahman- I spoke with Harold Monchik who was the spill caller from DEP. He told me the spill was cleaned up and the line was repaired but he does n't have much information about who did the work/any paper work. He suggested me to contact Paul Adams or Toma, Senior Stationary Engineers@718-642-7705. They are out on field right at this moment. Need to call back later.Later on today, I called again and left messege to Frank Sebastiano. 07/20/06 Rahman- I spoke with Maria Duran@212.860.9315/9350 who works under Joe Reddington of safety division. She will look into it and send DEC the available paper works for review. 08/11/06 Rahman- Spill ocurred due to leak on return line while doing soil borings.Approx. 800 gallons of #4 oil spilled on the ground through the damaged pipe.The spill was confined to the area above the buried encasement.There are no adjacent waterways.A total of 769 tons of oil water mixture were vacuumed to a vac truck and 59 tons of petroleum contaminated soil was removed in the vicinity of the fuel oil supply line to a depth of approx. 10 ft below the grade.One composite end point sample was taken from four locations at 15 ft spacing in the area of the spill.Soil analyticals are non detect for voc and there are slight exceedances for SVOC which do not warranty further remediation.Waste disposal manifest are attached.NFA required. 11/30/2006 Rep from Engineering firm (who?) called to say that they have rediscovered another problem at the site. The prior problem was limited to the fill line. Now they are removing the tank and the area under the old tank is heavily contaminated. They want to install a new tank vault and tank system.

DRAFT

WATER TREATMENT PLANT (Continued) **S105135339**

They need to come up with a plan as soon as possible to deal withthis problem. The rep will contact Sharif Rahman within next 1-2 days. ****Sangesland reopened this spill.**** Jerry Fragias@(718)595-4968 is the contact at DEP. Spill#0610043 was assigned as tanks were being removed.Hence, spill #0509695 is closed."

Remarks: "BROKEN LINE ON RETURN LINE"

All Materials:

Site ID:	355502
Operable Unit ID:	1112862
Operable Unit:	01
Material ID:	2102902
Material Code:	0002A
Material Name:	#4 fuel oil
Case No.:	Not reported
Material FA:	Petroleum
Quantity:	Not reported
Units:	G
Recovered:	.00
Oxygenate:	Not reported

Name:	SEWER TREATMENT PLANT
Address:	12266 FLATLANDS AVE
City,State,Zip:	BROOKLYN, NY
Spill Number/Closed Date:	0514684 / 2006-03-23
Facility ID:	0514684
Facility Type:	ER
DER Facility ID:	123189
Site ID:	361464
DEC Region:	2
Spill Cause:	Other
Spill Class:	Not reported
SWIS:	2401
Spill Date:	2006-03-23
Investigator:	JBVOUGHT
Referred To:	Not reported
Reported to Dept:	2006-03-23
CID:	444
Water Affected:	Not reported
Spill Source:	Institutional, Educational, Gov., Other
Spill Notifier:	Other
Cleanup Ceased:	Not reported
Cleanup Meets Std:	False
Last Inspection:	Not reported
Recommended Penalty:	False
UST Trust:	False
Remediation Phase:	0
Date Entered In Computer:	2006-03-23
Spill Record Last Update:	2006-03-23
Spiller Name:	STANLEY BALDWIN
Spiller Company:	SEWER TREATMENT PLANT
Spiller Address:	12266 FLATLANDS AVE
Spiller Company:	001
Contact Name:	STANLEY BALDWIN
DEC Memo:	"3/23/06-Vought-This spill closed by Vought and referred to closed spill #0514677 at same location and time."
Remarks:	"CALLER STATES THAT 'PALAMAR' WAS SPILLED AND BEING CLEANED UP:"

DRAFT

WATER TREATMENT PLANT (Continued) **S105135339**

Name:	26TH WARD POLUTION CONTROL PLANT
Address:	12266 FLATLANDS AVE
City,State,Zip:	BROOKLYN, NY
Spill Number/Closed Date:	0809162 / 2008-11-18
Facility ID:	0809162
Facility Type:	ER
DER Facility ID:	123189
Site ID:	406605
DEC Region:	2
Spill Cause:	Equipment Failure
Spill Class:	D5
SWIS:	2401
Spill Date:	2008-11-13
Investigator:	smsanges
Referred To:	Not reported
Reported to Dept:	2008-11-13
CID:	Not reported
Water Affected:	JAMAICA BAY
Spill Source:	Commercial/Industrial
Spill Notifier:	Local Agency
Cleanup Ceased:	Not reported
Cleanup Meets Std:	False
Last Inspection:	Not reported
Recommended Penalty:	False
UST Trust:	False
Remediation Phase:	0
Date Entered In Computer:	2008-11-13
Spill Record Last Update:	2008-11-18
Spiller Name:	KEVIN GRANT
Spiller Company:	POLUTION CONTROL
Spiller Address:	12266 FLATLANDS AVE
Spiller Company:	999
Contact Name:	KEVIN GRANT
DEC Memo:	""
Remarks:	"An overflow due to rain, ongoing."

All Materials:

Site ID:	406605
Operable Unit ID:	1163185
Operable Unit:	01
Material ID:	2154494
Material Code:	0062A
Material Name:	raw sewage
Case No.:	Not reported
Material FA:	Other
Quantity:	Not reported
Units:	Not reported
Recovered:	Not reported
Oxygenate:	Not reported

Name:	WATERSFORD CONTROL PLANT
Address:	12266 FLATLANDS AVE
City,State,Zip:	BROOKLYN, NY
Spill Number/Closed Date:	0810449 / 2009-08-25
Facility ID:	0810449
Facility Type:	ER
DER Facility ID:	123189

DRAFT

WATER TREATMENT PLANT (Continued) **S105135339**

Site ID:	407969
DEC Region:	2
Spill Cause:	Other
Spill Class:	D5
SWIS:	2401
Spill Date:	2008-12-17
Investigator:	smsanges
Referred To:	Not reported
Reported to Dept:	2008-12-17
CID:	Not reported
Water Affected:	HENDRIX CREEK
Spill Source:	Commercial/Industrial
Spill Notifier:	Other
Cleanup Ceased:	Not reported
Cleanup Meets Std:	False
Last Inspection:	Not reported
Recommended Penalty:	False
UST Trust:	False
Remediation Phase:	0
Date Entered In Computer:	2008-12-17
Spill Record Last Update:	2009-08-25
Spiller Name:	Not reported
Spiller Company:	WATERSFORD CONTROL PLANT
Spiller Address:	Not reported
Spiller Company:	999
Contact Name:	JIM DALY
DEC Memo:	""
Remarks:	"unknown volume at this time/ discharge continuing / weather related"

All Materials:

Site ID:	407969
Operable Unit ID:	1164502
Operable Unit:	01
Material ID:	2155881
Material Code:	0060A
Material Name:	wastewater
Case No.:	Not reported
Material FA:	Other
Quantity:	Not reported
Units:	Not reported
Recovered:	Not reported
Oxygenate:	Not reported

Name:	26 WARD
Address:	12266 FLATLANDS AVE
City,State,Zip:	BROOKLYN, NY
Spill Number/Closed Date:	1200359 / 2012-09-24
Facility ID:	1200359
Facility Type:	ER
DER Facility ID:	123189
Site ID:	462986
DEC Region:	2
Spill Cause:	Equipment Failure
Spill Class:	C4
SWIS:	2401
Spill Date:	2012-04-12
Investigator:	SMSANGES

DRAFT

WATER TREATMENT PLANT (Continued) **S105135339**

Referred To:	Not reported
Reported to Dept:	2012-04-12
CID:	Not reported
Water Affected:	Not reported
Spill Source:	Institutional, Educational, Gov., Other
Spill Notifier:	Local Agency
Cleanup Ceased:	Not reported
Cleanup Meets Std:	False
Last Inspection:	Not reported
Recommended Penalty:	False
UST Trust:	False
Remediation Phase:	0
Date Entered In Computer:	2012-04-12
Spill Record Last Update:	2012-09-24
Spiller Name:	EDDIE WRIGHT
Spiller Company:	NYCDEP
Spiller Address:	12266 FLATLANDS AVE
Spiller Company:	999
Contact Name:	EDDIE WRIGHT
DEC Memo:	"minor spill - cleanup complete"
Remarks:	"Spilled onto concrete & soil. Cleanup is on going."

All Materials:

Site ID:	462986
Operable Unit ID:	1213088
Operable Unit:	01
Material ID:	2210997
Material Code:	0001A
Material Name:	#2 fuel oil
Case No.:	Not reported
Material FA:	Petroleum
Quantity:	1.50
Units:	G
Recovered:	Not reported
Oxygenate:	Not reported

SPDES:

Name:	26TH WARD WPCP
Address:	12266 FLATLANDS AVENUE
City,State,Zip:	BROOKLYN, NY 11207
Permit Number:	NY0267678
State-Region:	02
Expiration Date:	12/01/2010
Current Major Minor Status:	Minor
Primary Facility SIC Code:	Not reported
State Water Body Name:	HENDRIX CK
Limit Set Status Flag:	Active
Total Actual Average Flow(MGD):	Not reported
Total App Design Flow(MGD):	Not reported
UDF1:	Not reported
Lat/Long:	40.650556 / -73.874444
DMR Cognizant Official:	THOMAS WALSH, ENGINEER
UDF2:	001701
UDF3:	I
FIPS County Code:	NY047

DRAFT

WATER TREATMENT PLANT (Continued) **S105135339**

Non-Gov Permit Affiliation Type Desc:	DMR Mailing Address
Non-Gov Permit Org Formal Name:	THOMAS WALSH
Non-Gov Permit Street Address:	26TH WARD WPCP
Non-Gov Permit Supplemental Location:	12266 FLATLANDS AVENUE
Non-Gov Permit City:	BROOKLYN
Non-Gov Permit State Code:	NY
Non-Gov Permit Zip Code:	11207
Non-Gov Facility Affiliation Type Desc:	Mailing Address
Non-Gov Facility Org Formal Name:	26TH WARD WPCP
Non-Gov Facility Street Address:	26TH WARD WPCP
Non-Gov Facility Supplemental Location:	12266 FLATLANDS AVENUE
Non-Gov Facility City:	BROOKLYN
Non-Gov Facility State Code:	NY
Non-Gov Facility Zip Code:	11207
State Water Body:	02030202010
Region Permit Processed:	Not reported
Dow Discharge Class Code:	Not reported
SPDES Class Description:	Not reported
Affiliation Type Description:	Not reported
Name:	Not reported
Contacts Title:	Not reported
Contacts Email:	Not reported
NOI Submission Date:	Not reported

Name:	26TH WARD WPCP
Address:	12266 FLATLANDS AVENUE
City,State,Zip:	BROOKLYN, NY 11207
UDF2:	001701
UDF3:	I
FIPS County Code:	NY047

Non-Gov Permit Affiliation Type Desc:	DMR Mailing Address
Non-Gov Permit Org Formal Name:	THOMAS WALSH
Non-Gov Permit Street Address:	26TH WARD WPCP
Non-Gov Permit Supplemental Location:	12266 FLATLANDS AVENUE
Non-Gov Permit City:	BROOKLYN
Non-Gov Permit State Code:	NY
Non-Gov Permit Zip Code:	11207
Non-Gov Facility Affiliation Type Desc:	Owner
Non-Gov Facility Org Formal Name:	NYC DEPT OF ENVIR PROTECTION
Non-Gov Facility Street Address:	26TH WARD WPCP
Non-Gov Facility Supplemental Location:	96-05 HORACE HARDING EXP, 5FL
Non-Gov Facility City:	CORONA
Non-Gov Facility State Code:	NY
Non-Gov Facility Zip Code:	113685107
State Water Body:	02030202010
Region Permit Processed:	Not reported
Dow Discharge Class Code:	Not reported
SPDES Class Description:	Not reported
Affiliation Type Description:	Not reported
Name:	Not reported
Contacts Title:	Not reported
Contacts Email:	Not reported
NOI Submission Date:	Not reported

Name:	26TH WARD WPCP
Address:	12266 FLATLANDS AVENUE

DRAFT

WATER TREATMENT PLANT (Continued) **S105135339**

City,State,Zip:	BROOKLYN, NY 11207
UDF2:	001701
UDF3:	I
FIPS County Code:	NY047
Non-Gov Permit Affiliation Type Desc:	Permittee
Non-Gov Permit Org Formal Name:	NYC DEP
Non-Gov Permit Street Address:	96-05 HORACE HARDING EXP - 5TH FL
Non-Gov Permit Supplemental Location:	Not reported
Non-Gov Permit City:	CORONA
Non-Gov Permit State Code:	NY
Non-Gov Permit Zip Code:	11368-5107
Non-Gov Facility Affiliation Type Desc:	Mailing Address
Non-Gov Facility Org Formal Name:	26TH WARD WPCP
Non-Gov Facility Street Address:	26TH WARD WPCP
Non-Gov Facility Supplemental Location:	12266 FLATLANDS AVENUE
Non-Gov Facility City:	BROOKLYN
Non-Gov Facility State Code:	NY
Non-Gov Facility Zip Code:	11207
State Water Body:	02030202010
Region Permit Processed:	Not reported
Dow Discharge Class Code:	Not reported
SPDES Class Description:	Not reported
Affiliation Type Description:	Not reported
Name:	Not reported
Contacts Title:	Not reported
Contacts Email:	Not reported
NOI Submission Date:	Not reported
Name:	26TH WARD WPCP
Address:	12266 FLATLANDS AVENUE
City,State,Zip:	BROOKLYN, NY 11207
UDF2:	001701
UDF3:	I
FIPS County Code:	NY047
Non-Gov Permit Affiliation Type Desc:	Permittee
Non-Gov Permit Org Formal Name:	NYC DEP
Non-Gov Permit Street Address:	96-05 HORACE HARDING EXP - 5TH FL
Non-Gov Permit Supplemental Location:	Not reported
Non-Gov Permit City:	CORONA
Non-Gov Permit State Code:	NY
Non-Gov Permit Zip Code:	11368-5107
Non-Gov Facility Affiliation Type Desc:	Owner
Non-Gov Facility Org Formal Name:	NYC DEPT OF ENVIR PROTECTION
Non-Gov Facility Street Address:	26TH WARD WPCP
Non-Gov Facility Supplemental Location:	96-05 HORACE HARDING EXP, 5FL
Non-Gov Facility City:	CORONA
Non-Gov Facility State Code:	NY
Non-Gov Facility Zip Code:	113685107
State Water Body:	02030202010
Region Permit Processed:	Not reported
Dow Discharge Class Code:	Not reported
SPDES Class Description:	Not reported
Affiliation Type Description:	Not reported
Name:	Not reported
Contacts Title:	Not reported

DRAFT

WATER TREATMENT PLANT (Continued) **S105135339**

Contacts Email: Not reported
NOI Submission Date: Not reported

179
NW
1/4-1/2
0.470 mi.
2483 ft.

ALLI RESIDENCE
651 WARWICK ST
BROOKLYN, NY

NY LTANKS **S107523316**
N/A

Relative:
Higher

Actual:
18 ft.

LTANKS:

Name:	ALLI RESIDENCE
Address:	651 WARWICK ST
City,State,Zip:	BROOKLYN, NY
Spill Number/Closed Date:	0511527 / 2006-01-05
Facility ID:	0511527
Site ID:	357705
Spill Date:	2006-01-05
Spill Cause:	Tank Failure
Spill Source:	Private Dwelling
Spill Class:	C4
Cleanup Ceased:	Not reported
SWIS:	2401
Investigator:	rmpiper
Referred To:	Not reported
Reported to Dept:	2006-01-05
CID:	409
Water Affected:	Not reported
Spill Notifier:	Local Agency
Last Inspection:	Not reported
Recommended Penalty:	Not reported
Meets Standard:	True
UST Involvement:	Not reported
Remediation Phase:	0
Date Entered In Computer:	2006-01-05
Spill Record Last Update:	2006-01-06
Spiller Name:	RAY LARA
Spiller Company:	ALLI RESIDENCE
Spiller Address:	651 WARWICK ST
Spiller County:	001
Spiller Contact:	RAY LARA
Spiller Phone:	(718) 624-4842
Spiller Extention:	Not reported
DEC Region:	2
DER Facility ID:	307750
DEC Memo:	"1/5/06- DEC Piper spoke w/ Ray Lara of PTC. AS per conversation there eas a slight overfill in which 1 gal of #2 oil spilled from the top of the tank onto concrete. The homeowner did not need PTC to respond. DEC Piper spoke w/ homeowner to confirm what PTC stated."
Remarks:	"CLEAN UP IS IN ROUTE."

All Materials:

Site ID:	357705
Operable Unit ID:	1114974
Operable Unit:	01
Material ID:	2105034
Material Code:	0001A
Material Name:	#2 fuel oil
Case No.:	Not reported
Material FA:	Petroleum

DRAFT

ALLI RESIDENCE (Continued) **S107523316**

Quantity:	Not reported
Units:	G
Recovered:	.00
Oxygenate:	Not reported

180
ENE
1/4-1/2
0.473 mi.
2498 ft.

M. PALADINO INC.
844 PINE ST
BROOKLYN, NY 11208

NY SWF/LF **S105841734**
N/A

Relative:
Lower

Actual:
7 ft.

SWF/LF:

Name:	M. PALADINO INC.
Address:	844 PINE ST
City,State,Zip:	BROOKLYN, NY 11208
Flag:	INACTIVE
Region Code:	2
Phone Number:	7186495317
Owner Name:	Not reported
Owner Type:	Not reported
Owner Address:	Not reported
Owner Addr2:	Not reported
Owner City,St,Zip:	Not reported
Owner Email:	Not reported
Owner Phone:	Not reported
Contact Name:	FRANK PALADINO; OWNER
Contact Address:	Not reported
Contact Addr2:	Not reported
Contact City,St,Zip:	Not reported
Contact Email:	Not reported
Contact Phone:	Not reported
Activity Desc:	Transfer station - permit
Activity Number:	[24T45]
Active:	No
East Coordinate:	595650
North Coordinate:	4502118
Accuracy Code:	Not reported
Regulatory Status:	Not reported
Waste Type:	Not reported
Authorization #:	Not reported
Authorization Date:	Not reported
Expiration Date:	Not reported
Operator Name:	Not reported
Operator Type:	Not reported
Laste Date:	Not reported

DRAFT

181
NE
1/2-1
0.548 mi.
2893 ft.

MAJESTIC CLNRS
740 PINE ST
BROOKLYN, NY 11364

NY SHWS **S110248343**
NY VCP **N/A**
NY DRYCLEANERS
NY MANIFEST

Relative:
Higher

Actual:
9 ft.

SHWS:

Name:	FORMER MAJESTIC GARMENT CLEANERS
Address:	740 PINE STREET
City,State,Zip:	BROOKLYN, NY 11208
Program:	HW
Site Code:	58590
Classification:	Significant threat to the public health or environment - action required.
Region:	2
Acres:	0.470
HW Code:	224035
Record Add:	02/21/2001
Record Upd:	02/28/2020
Updated By:	JCGRATHW

Site Description: "{see Site Code C224035 for further details as this project entered the Brownfield Cleanup Program} Location: The Former Majestic Garment Cleaners site is approximately 0.47 acres in size and is located at 740 Pine Street (a.k.a. 1151 Loring Avenue) in Brooklyn, at the northeast corner of the intersection of Loring Avenue and Pine Street in the East New York section of Brooklyn. Site Features: The property is surrounded by a chain link fence and previously contained a one-story brick building which was demolished sometime in 2008. The property is currently vacant except for construction and demolition debris and parked vehicles. Current Zoning and Land Use: The property is a vacant lot in a residential zone. It is zoned R4 (Residential) with a C1-2 (Commercial) overlay. The surrounding parcels are currently used for a mix of commercial and residential uses. Past Use of Site: The site was formerly used as an industrial laundry and dry cleaning facility from 1926 to 2007, and operated out of a large one-story brick building which was constructed in 1926. The building was later expanded with a smaller attached one-story cinder block building on its north side. In early 1999, the U. S. Environmental Protection Agency (EPA) conducted two separate inspections of the Majestic Garment Cleaners facility, one on January 25, 1999, and the other on March 29, 1999. During those inspections EPA personnel observed employees disposing of tetrachloroethene (PCE) contaminated water from steam presses onto the ground behind the facility on the western side of the property. They also noticed that the areas around the dry- cleaning equipment were visibly contaminated with PCE-contaminated lint and a dark liquid residue. EPA subsequently learned that Majestic employees regularly vacuumed PCE-contaminated lint and disposed of it in a dumpster behind the building. In the Fall of 2001, the Department conducted an investigation which showed that the groundwater underlying the site was contaminated with PCE and its breakdown products. A Phase II investigation was conducted in June 2009. Soil samples were collected and the results showed exceedances above unrestricted soil cleanup objectives (SCOs) for volatile organic compounds (VOCs) and semi-volatile organic compounds (SVOCs). Site Geology and Hydrogeology: Much of the surface soil at the site consists of urban fill composed of mixed sand with varying amounts of gravel, brick, and concrete debris. The urban fill (i.e., debris, brick, etc.) at the site extends down to approximately 8 feet below ground surface (bgs); the fill is underlain by organic rich

DRAFT

MAJESTIC CLNRS (Continued) **S110248343**

clay and sand. The depth to groundwater has been observed to be approximately 10 feet bgs. The groundwater flow direction in the vicinity of the site is to the southwest. It appears that a local hydraulic low, which was historically observed near piezometer PZ-2, may have been due to efforts to dewater the basement of the former on-site building when the building was present and in use."

Env Problem: "Nature and Extent of Contamination: Based on the Remedial Investigation, the primary contaminants of concern (COCs) at the site include tetrachloroethylene (PCE), trichloroethylene (TCE), 1,2-dichloroethylene (1,2-DCE), vinyl chloride, and benzo(a)pyrene. Elevated levels of these constituents were found primarily in the western portion of the site. Groundwater - PCE (detected up to 260 ppb) and associated daughter products, cis-1,2-DCE (detected up to 410 ppb), TCE (detected up to 72 ppb) and vinyl chloride (detected up to 150 ppb) were identified at levels exceeding their respective groundwater standards. The groundwater standard for PCE, 1,2-DCE, and TCE is 5 ppb. The groundwater standard for vinyl chloride is 2 ppb. Soils - Soils exceeding residential soil cleanup objective (SCOs) are present only in the western portion of the site. Benzo(a)pyrene was detected in subsurface soil (in a sample collected from the 10-foot to 11-foot depth interval) at a level of 2.6 ppm which exceeded the residential use soil cleanup objective (SCO) of 1 ppm. PCE was detected in subsurface soil at 8.1 ppm in a soil boring sample collected from the 11-foot to 12-foot depth interval in the western portion of the site in the vicinity of the former loading dock area. PCE was also detected in another soil boring sample from the 10-foot to 11-foot depth interval at a concentration of 6.8 ppm. This sample was also collected in the western portion of the site. Both of these concentration levels exceeded the protection of groundwater SCO of 1.3 ppm. Soil Vapor - Elevated soil vapor concentration levels were detected in the western portion of the site in the same general area of the highest groundwater and soil contamination. The most significant results were: PCE at 640,000 g/m3; vinyl chloride at 330,000 g/m3; cis-1,2-DCE at 440,000 g/m3; trans-1,2-DCE at 4,800 g/m3; TCE at 25,000 g/m3; and 1,1-DCE at 2,000 g/m3. Based on the elevated soil vapor concentrations in the western portion of the site, additional off-site soil vapor sampling was conducted. Elevated soil vapor concentrations were observed in most of the off-site samples located west of the site including samples collected near the laundromat. The most significant results were: PCE at 310,000 g/m3; cis-1,2-DCE at 1,300 g/m3; and TCE at 7,000 g/m3. Elevated levels of gasoline-related compounds were also observed in some of the samples, but these compounds are not considered to be site-related. Environmental sampling indicates soil vapor intrusion may be a concern for on-site and off-site structures."

Health Problem: "People are not drinking the contaminated groundwater because the area is served by a public water supply that is not contaminated by the site. The site is fenced, which limits public access. However, part of the lot is being used for parking and storage of building materials and persons who enter the site could contact contaminants in the soil by walking on the site, digging or otherwise disturbing the soil. Volatile organic compounds in the groundwater and/or soil may move into the soil vapor (air spaces within the soil), which in turn may move into overlying buildings and affect the indoor air quality. This process, which is similar to the movement of radon gas from the subsurface into the indoor air of buildings, is referred to as soil vapor intrusion. The on-site building has been demolished,

DRAFT

MAJESTIC CLNRS (Continued) **S110248343**

however the potential exists for people to inhale site contaminants in indoor air due to soil vapor intrusion in any future on-site building development and occupancy. Elevated concentrations of site-related contaminants were detected in soil vapor off-site. The potential for exposures in off-site buildings needs to be monitored and/or evaluated to determine if mitigation measures should be implemented. "

Dump:	False
Structure:	False
Lagoon:	False
Landfill:	False
Pond:	False
Disp Start:	Not reported
Disp Term:	Not reported
Lat/Long:	Not reported
Dell:	False
Record Add:	2001-02-21 08:32:00
Record Upd:	2013-09-20 14:13:00
Updated By:	ldennist
Own Op:	4
Sub Type:	01
Owner Name:	Nick Persaud
Owner Company:	1151 Loring Avenue, LLC
Owner Address:	78-50 65th Street
Owner Addr2:	Not reported
Owner City,St,Zip:	Glendale, NY 11385
Owner Country:	United States of America
Own Op:	1
Sub Type:	01
Owner Name:	Not reported
Owner Company:	M & A Holdings I LLC
Owner Address:	94-28 85th Avenue
Owner Addr2:	Not reported
Owner City,St,Zip:	Woodhaven, NY 11421
Owner Country:	United States of America
Own Op:	Document Repository
Sub Type:	B99
Owner Name:	Ms. Dowshon A. Perveen
Owner Company:	Brooklyn Public Library
Owner Address:	1197 Sutter Avenue
Owner Addr2:	Not reported
Owner City,St,Zip:	Brooklyn, NY 11208
Owner Country:	United States of America
HW Code:	224035
Waste Type:	BENZ(A)ANTHRACENE
Waste Quantity:	UNKNOWN
Waste Code:	Not reported
HW Code:	224035
Waste Type:	BENZO(B)FLUORANTHENE
Waste Quantity:	UNKNOWN
Waste Code:	Not reported
HW Code:	224035
Waste Type:	BENZO[K]FLUORANTHENE
Waste Quantity:	UNKNOWN
Waste Code:	Not reported
HW Code:	224035
Waste Type:	BENZO(A)PYRENE

DRAFT

MAJESTIC CLNRS (Continued) **S110248343**

Waste Quantity:	UNKNOWN
Waste Code:	Not reported
HW Code:	224035
Waste Type:	BENZO(A)PYRENE
Waste Quantity:	UNKNOWN
Waste Code:	Not reported
HW Code:	224035
Waste Type:	indeno(1,2,3-cd)pyrene
Waste Quantity:	UNKNOWN
Waste Code:	Not reported
HW Code:	224035
Waste Type:	benzo(k)fluoranthene
Waste Quantity:	UNKNOWN
Waste Code:	Not reported
HW Code:	224035
Waste Type:	VINYL CHLORIDE
Waste Quantity:	UNKNOWN
Waste Code:	Not reported
HW Code:	224035
Waste Type:	DICHLOROETHYLENE
Waste Quantity:	UNKNOWN
Waste Code:	Not reported
HW Code:	224035
Waste Type:	TRICHLOROETHENE (TCE)
Waste Quantity:	UNKNOWN
Waste Code:	Not reported
HW Code:	224035
Waste Type:	TRICHLOROETHENE (TCE)
Waste Quantity:	UNKNOWN
Waste Code:	Not reported
HW Code:	224035
Waste Type:	tetrachloroethene (PCE)
Waste Quantity:	UNKNOWN
Waste Code:	Not reported
HW Code:	224035
Waste Type:	tetrachloroethene (PCE)
Waste Quantity:	UNKNOWN
Waste Code:	Not reported
HW Code:	224035
Waste Type:	benzo(a)anthracene
Waste Quantity:	UNKNOWN
Waste Code:	Not reported
HW Code:	224035
Waste Type:	1,1 Dichloroethene
Waste Quantity:	UNKNOWN
Waste Code:	Not reported
HW Code:	224035
Waste Type:	TETRACHLOROETHYLENE (PCE)
Waste Quantity:	UNKNOWN
Waste Code:	Not reported
Crossref ID:	0905690
Cross Ref Type Code:	01
Cross Ref Type:	Spill No.
Record Added Date:	2010-01-14 11:34:00
Record Updated:	2010-01-14 11:34:00
Updated By:	RMPIPER

DRAFT

MAJESTIC CLNRS (Continued) **S110248343**

VCP:

Name:	FORMER MAJESTIC CLEANERS SITE
Address:	740 PINE STREET
City,State,Zip:	BROOKLYN, NY 11235
Program Type:	VCP
Site Code:	58591
HW Code:	V00608
Site Class:	N
SWIS:	2401
Region:	2
Town:	New York City
Acres:	Not reported
Date Record Added:	08/30/2002
Date Record Updated:	07/31/2007
Updated By:	MOBARRIE
Site Description:	"The Former Majestic Garment Cleaners is located at the northeast corner of the intersection of Loring Avenue and Pine Street in the East New York section of Brooklyn. The property contains a 1-story brick building and a parking lot which is surrounded by a chain link fence. The site is currently occupied by a dry cleaning operation (World Cleaners). In early 1999, EPA conducted two separate inspections of the Majestic Garment Cleaners facility. During those inspections, EPA personnel observed employees disposing of tetrachloroethene (PCE) contaminated water from steam presses onto the ground behind the facility. They also noticed that the areas around the dry cleaning equipment were visibly contaminated with PCE-contaminated lint and a dark liquid residue. EPA subsequently learned that Majestic employees regularly vacuumed PCE-contaminated lint and disposed of it in a dumpster behind the building. Completed investigations include an Immediate Investigation Work Assignment (2001). In January 2004, a Voluntary Cleanup Agreement was signed, and in July 2005, the Volunteer performed fieldwork associated with the Remedial Investigation (RI). However, the Volunteer never submitted a formal RI Report documenting the results of the investigation, and in June 2006, the State terminated the agreement with the owner of the site due to their failure to respond appropriately. The site investigation and cleanup will be done under the Inactive Hazardous Waste Disposal Site remedial program-see site #224035 for more information."
Env Problem:	"The primary contaminants of concern at the site known at this time include tetrachloroethylene (PCE), trichloroethylene (TCE), 1,2-dichloroethylene (1,2-DCE)and vinyl chloride. The initial investigation indicates groundwater beneath the site has been impacted. Exceedances of standards, criteria and guidance include PCE, TCE, 1,2-DCE and vinyl chloride in groundwater."
Health Problem:	""
Dump:	Not reported
Structure:	Not reported
Lagoon:	Not reported
Landfill:	Not reported
Pond:	Not reported
Disp Start:	Not reported
Disp Term:	Not reported
Lat/Long:	Not reported
Dell:	Not reported
Record Add:	Not reported
Record Upd:	Not reported

DRAFT

MAJESTIC CLNRS (Continued) **S110248343**

Updated By: Not reported
Own Op: 1
Sub Type: ZZZ
Owner Name: David J. Von Lindern
Owner Company: Jodave Realty, Inc.
Owner Address: 740 Pine Street
Owner Addr2: Not reported
Owner City,St,Zip: Brooklyn, NY 11235
Owner Country: United States of America
Own Op: 4
Sub Type: 01
Owner Name: David J. Von Lindern
Owner Company: World Cleaners, Inc.
Owner Address: 740 Pine Street
Owner Addr2: Not reported
Owner City,St,Zip: Brooklyn, NY 11235
Owner Country: United States of America
HW Code: Not reported
Waste Type: Not reported
Waste Quantity: Not reported
Waste Code: Not reported
Crossref ID: Not reported
Cross Ref Type Code: Not reported
Cross Ref Type: Not reported
Record Added Date: Not reported
Record Updated: Not reported
Updated By: Not reported

DRYCLEANERS:
Name: WORLD/MAJESTIC CLEANERS
Address: 740 PINE STREET
City,State,Zip: BROOKLYN, NY 11208
Facility ID: 2-6105-00335
Phone Number: 718-272-0010
Region: Not reported
Registration Effective Date: 12/27/2001
Inspection Date: 2023-10-09 00:00:00
Install Date: 86&88/01/09
Expiration Date: Not reported
Removal Date: Not reported
Drop Shop: Not reported
Shutdown: Y
Alternate Solvent: Not reported
Current Business: Not reported

NY MANIFEST:
Name: MAJESTIC CLNRS
Address: 740 PINE ST
City,State,Zip: BROOKLYN, NY 11364-0000
Country: USA
EPA ID: NYD080451529
Facility Status: Not reported
Location Address 1: 1147 LORRING AVE
Code: BP
Location Address 2: Not reported
Total Tanks: Not reported

DRAFT

MAJESTIC CLNRS (Continued) **S110248343**

Location City:	BROOKLYN
Location State:	NY
Location Zip:	11208
Location Zip 4:	Not reported

NY MANIFEST:

EPAID:	NYD080451529
Mailing Name:	MAJESTIC CLNRS
Mailing Contact:	MAJESTIC CLNRS
Mailing Address 1:	740 PINE STREET
Mailing Address 2:	Not reported
Mailing City:	BROOKLYN
Mailing State:	NY
Mailing Zip:	11208
Mailing Zip 4:	Not reported
Mailing Country:	USA
Mailing Phone:	7182720010

NY MANIFEST:

Document ID:	Not reported
Manifest Status:	Not reported
seq:	Not reported
Year:	Not reported
Trans1 State ID:	TXR000050930
Trans2 State ID:	NJD071629976
Generator Ship Date:	09/06/2007
Trans1 Recv Date:	09/06/2007
Trans2 Recv Date:	09/10/2007
TSD Site Recv Date:	09/17/2007
Part A Recv Date:	Not reported
Part B Recv Date:	Not reported
Generator EPA ID:	NYD080451529
Trans1 EPA ID:	Not reported
Trans2 EPA ID:	Not reported
TSDF ID 1:	OHD980587364
TSDF ID 2:	Not reported
Manifest Tracking Number:	000073980SKS
Import Indicator:	N
Export Indicator:	N
Discr Quantity Indicator:	N
Discr Type Indicator:	N
Discr Residue Indicator:	N
Discr Partial Reject Indicator:	N
Discr Full Reject Indicator:	N
Manifest Ref Number:	Not reported
Alt Facility RCRA ID:	Not reported
Alt Facility Sign Date:	Not reported
MGMT Method Type Code:	H020
Waste Code:	Not reported
Waste Code:	Not reported
Waste Code:	Not reported
Waste Code:	Not reported
Waste Code:	Not reported
Waste Code:	Not reported
Quantity:	1365
Units:	P - Pounds
Number of Containers:	7

DRAFT

MAJESTIC CLNRS (Continued) **S110248343**

Container Type:	DF - Fiberboard or plastic drums (glass)
Handling Method:	R Material recovery of more than 75 percent of the total material.
Specific Gravity:	1
Waste Code:	F002
Waste Code 1_2:	D007
Waste Code 1_3:	D039
Waste Code 1_4:	D040
Waste Code 1_5:	Not reported
Waste Code 1_6:	Not reported

182
NNE
1/2-1
0.756 mi.
3991 ft.

1199 SUTTER AVENUE
1199 SUTTER AVENUE
BROOKLYN, NY 11208

NY SHWS **S109583525**
NY BROWNFIELDS **N/A**
NY Spills

Relative:
Higher

Actual:
19 ft.

SHWS:

Name:	1199 SUTTER AVENUE
Address:	1199 SUTTER AVENUE
City,State,Zip:	BROOKLYN, NY 11208
Program:	HW
Site Code:	434283
Classification:	N
Region:	2
Acres:	0.530
HW Code:	224141
Record Add:	05/03/2010
Record Upd:	06/13/2013
Updated By:	BXANDERS
Site Description:	"Location: The site is specifically known as 1199-1221 Sutter Avenue in a mixed residential / commercial area of Brooklyn. Site Features: The site occupies about half of a city block on the north side of Sutter Avenue. Approximately one-half of the site is occupied by a one-story building divided into five separate units used for commercial and office purposes. A dry cleaner establishment formerly occupied the eastern-most unit. The former location of the dry cleaner is presently occupied by a self-service laundromat. The laundromat unit is underlain with a basement segmented with utilities, storage and several rooms. The other units also have basements. The adjacent unit is a grocery store that uses their basement as a warehouse. Current Zoning/Use: The site is within an R5 (residential) zoned area. The site is zoned C1-2 (commercial) as are the properties along the north side of a seven-block stretch of Sutter Avenue. Historic Uses: The structures on the site were constructed in 1957 and were the original development on the property. A dry cleaning facility had operated on the site for many years. Site Geology and Hydrogeology: The property is located within the Pavement and Buildings-Flatbush-Riverhead Series Soil Map Unit, which is described as anthropogenic urban fill overlying glacial out wash deposits and characterized as a sandy loam. The groundwater table is approximately 13 feet below grade and is characterized as Class GA indicating it as a potential source of potable water. Groundwater flows south. Groundwater is not utilized as a source of potable water at site."
Env Problem:	"Nature and Extent of Contamination: A limited Phase II conducted in 2009 found the dry cleaning solvent tetrachloroethene (PCE) and its daughter products trichloroethene (TCE) and cis-1,2-dichloroethene

DRAFT

1199 SUTTER AVENUE (Continued) **S109583525**

(DCE) at elevated concentrations in groundwater. Permanent monitoring wells were constructed in 2009 and sampled before (August 2009) and after (November 2009) a remedial action consisting of potassium permanganate injections into on-site groundwater. The data are inconclusive as to the effectiveness of the injections. A site characterization investigation was conducted by Associated Environmental Services under NYSDEC oversight in July 2011. PCE and its daughter products remain above groundwater standards in the preexisting monitoring wells constructed during the Phase II investigation. PCE concentrations ranged from below its standard of 5 ppb to a maximum concentration of 470 ppb in MW-4. MW-4 is located in the basement of the former location of the dry cleaner. TCE and DCE were present in some wells and non-detect in others. The new down-gradient monitoring well (MW-5) located across Sutter Avenue had PCE, TCE and DCE at respective concentrations of 98 ppb, 5.2 ppb and 9.8 ppb. The investigation found tetrachloroethene (PCE) and trichloroethene (TCE) in indoor air in the basement of the laundromat (former dry cleaner). Elevated concentrations of PCE, TCE, cis-1,2-dichloroethene (DCE) and vinyl chloride were observed in sub-slab vapor. The indoor air sample had PCE and TCE at 68.5 micrograms per cubic meter (ug/M3) and 1.27 ug/M3 respectively. Respective sub-slab concentrations of PCE, TCE, DCE and vinyl chloride were 428,000 ug/M3, 9,730 ug/M3, 4,220 ug/M3 and 795 ug/M3. The elevated concentrations of these chlorinated VOCs in soil vapor present a significant threat to human health and indicate the presence of an on-site source. Also present in the sub-slab vapor were chloroform, dichloroethene, ethylbenzene, freon 113, styrene and toluene. The highest concentrations of contaminants in groundwater were found in a well constructed in the laundromat. PCE, TCE and DCE were dtected at the the respective concentrations of 470 parts per billion (ppm), 14 ppb and 4.3 ppb. Soil data are limited, but two soil borings behind the laundromat had PCE and TCE above their respective unrestricted soil cleanup objectives (USCOs) parts per million (ppm). DCE was also detected above its USCO in one boring. However, all were well below the commercial SCOs More soil data are needed for an accurate analysis of soil contamination at the site. Significant Threat:"

Health Problem: ""
Dump: Not reported
Structure: Not reported
Lagoon: Not reported
Landfill: Not reported
Pond: Not reported
Disp Start: Not reported
Disp Term: Not reported
Lat/Long: Not reported
Dell: Not reported
Record Add: Not reported
Record Upd: Not reported
Updated By: Not reported
Own Op: Not reported
Sub Type: Not reported
Owner Name: Not reported
Owner Company: Not reported
Owner Address: Not reported
Owner Addr2: Not reported
Owner City,St,Zip: Not reported

DRAFT

1199 SUTTER AVENUE (Continued) **S109583525**

Owner Country:	Not reported
HW Code:	Not reported
Waste Type:	Not reported
Waste Quantity:	Not reported
Waste Code:	Not reported
Crossref ID:	Not reported
Cross Ref Type Code:	Not reported
Cross Ref Type:	Not reported
Record Added Date:	Not reported
Record Updated:	Not reported
Updated By:	Not reported

BROWNFIELDS:

Name:	1199 SUTTER AVENUE
Address:	1199 - 1221 SUTTER AVENUE
City,State,Zip:	BROOKLYN, NY 11208
Program:	BCP
Site Code:	465638
Acres:	0.532
HW Code:	C224141
SWIS:	2401
Town:	New York City
Record Added Date:	06/22/2012
Record Updated Date:	09/01/2020
Update By:	SMQUANDT
Site Description:	"Location: The site is located at 1199-1221 Sutter Avenue in a mixed residential / commercial area of Brooklyn. The site is bounded by Sutter Ave. to the south, Chestnut St. to the east, Crystal St. to the west and the property rear parking lot and a residential area to the north. Site Features: An asphalt parking lot covers the northern portion of the site and a single-story building is located along the southern portion of the site abutting Sutter Avenue. The building is underlain with a basement segmented for each retail/office unit with utilities, storage and service rooms. Current Zoning and Land Use: The site is within an R5 (residential) zoned area. The site is zoned C1-2 (commercial) as are the properties along the north side of a seven-block stretch of Sutter Avenue. Past use of the Site: The structures on the site were constructed in 1957 and were the original development on the property. Spanish American Dry Cleaners occupied the eastern-most unit from September 1988 to May 1995. The former location of the dry cleaner is presently occupied by a self-service laundromat. Site Geology and Hydrogeology: The property is located within the Pavement and Buildings-Flatbush-Riverhead Series Soil Map Unit, which is described as anthropogenic urban fill overlying glacial out wash deposits and characterized as a sandy loam. The groundwater table is approximately 13 feet below grade and flows south. Groundwater is not utilized as a source of potable water at site. As detailed and managed under the Site Management System, the entire site is overlain by a NYSDEC approved cover system that consists of the buildings and pavement."
Env Problem:	"Remediation at the site is underway via an air sparge / soil vapor extraction (AS/SVE) system. The primary contaminants of concern are the dry cleaning solvent tetrachloroethene (PCE) and its daughter products trichloroethene (TCE) and cis-1,2-dichloroethene (DCE). Remedial actions have successfully achieved soil cleanup objectives for commercial use. Residual contamination in the soil and groundwater is being managed under a Site Management Plan. Site

DRAFT

1199 SUTTER AVENUE (Continued) **S109583525**

	management includes operation of the AS/SVE system that will address soil and groundwater contamination under the building. A sub-slab depressurization system is also operating to prevent migration of contaminants into the occupied, on-site buildings. The SMP includes a provision to investigate off-site vapor when previously-denied access is gained, and to mitigate as necessary. "
Health Problem:	"Remedial actions are complete and measures are in place to control the potential for coming in contact with residual contamination remaining at the site."
Dump:	False
Structure:	False
Lagoon:	False
Landfill:	False
Pond:	False
Disp Start:	Not reported
Disp Term:	Not reported
Lat/Long:	Not reported
Dell:	Not reported
Record Add:	2012-06-22 11:41:00
Record Upd:	2018-12-17 10:06:00
Updated By:	MDMACCAB
Own Op:	Document Repository
Sub Type:	NNN
Owner Name:	Ms. Lisa Goldstein
Owner Company:	Cypress Hills Branch
Owner Address:	Brooklyn Public Library
Owner Addr2:	1197 Sutter Ave. at Crystal St.
Owner City,St,Zip:	Brooklyn, NY 11208
Owner Country:	United States of America
Own Op:	6
Sub Type:	P02
Owner Name:	Anthony Bileddo
Owner Company:	AAA Sutter Realty LLC
Owner Address:	153-157 Seventh Street
Owner Addr2:	Not reported
Owner City,St,Zip:	Garden City, NY 11530
Owner Country:	United States of America
Own Op:	1
Sub Type:	E
Owner Name:	Anthony Bileddo
Owner Company:	AAA Sutter Realty LLC
Owner Address:	153-157 Seventh Street
Owner Addr2:	Not reported
Owner City,St,Zip:	Garden City, NY 11530
Owner Country:	United States of America
Own Op:	Document Repository
Sub Type:	NNN
Owner Name:	Melinda Perkins
Owner Company:	Brooklyn Community Board 5
Owner Address:	404 Pine Street, 3rd Floor
Owner Addr2:	Not reported
Owner City,St,Zip:	Brooklyn, NY 11208
Owner Country:	United States of America
HW Code:	C224141
Waste Type:	DICHLOROETHYLENE
Waste Quantity:	UNKNOWN
Waste Code:	Not reported

DRAFT

1199 SUTTER AVENUE (Continued) **S109583525**

HW Code:	C224141
Waste Type:	TRICHLOROETHENE (TCE)
Waste Quantity:	UNKNOWN
Waste Code:	Not reported
HW Code:	C224141
Waste Type:	TETRACHLOROETHYLENE (PCE)
Waste Quantity:	UNKNOWN
Waste Code:	Not reported
HW Code:	C224141
Waste Type:	tetrachloroethene (PCE)
Waste Quantity:	UNKNOWN
Waste Code:	Not reported
HW Code:	C224141
Waste Type:	1,1 Dichloroethene
Waste Quantity:	UNKNOWN
Waste Code:	Not reported
HW Code:	C224141
Waste Type:	vinyl chloride
Waste Quantity:	UNKNOWN
Waste Code:	Not reported
HW Code:	C224141
Waste Type:	1,2-dichloroethene
Waste Quantity:	UNKNOWN
Waste Code:	Not reported
Crossref ID:	0902686
Cross Ref Type Code:	01
Cross Ref Type:	Spill No.
Record Added Date:	2015-07-15 15:14:00
Record Updated:	2015-07-15 15:14:00
Updated By:	MDMACCAB
Crossref ID:	2018000405070
Cross Ref Type Code:	25
Cross Ref Type:	County Recording Identifier
Record Added Date:	2019-03-26 11:34:00
Record Updated:	2019-12-12 16:14:00
Updated By:	GWHEITZM
Crossref ID:	2018000405070
Cross Ref Type Code:	31
Cross Ref Type:	Environmental Easement No.
Record Added Date:	2019-03-26 11:34:00
Record Updated:	2019-03-26 11:34:00
Updated By:	MDMACCAB
Crossref ID:	C224141-04-13
Cross Ref Type Code:	23
Cross Ref Type:	Agreement/Consent Order Number
Record Added Date:	2018-11-14 14:28:00
Record Updated:	2018-11-14 14:28:00
Updated By:	MDMACCAB
Crossref ID:	224141
Cross Ref Type Code:	02
Cross Ref Type:	HW Site ID
Record Added Date:	2012-08-02 11:14:00
Record Updated:	2012-08-02 11:14:00
Updated By:	BXANDERS

SPILLS:

Name:	COMMERCIAL PROPERTY

DRAFT

1199 SUTTER AVENUE (Continued) **S109583525**

Address:	1199 SUTTER AVE
City,State,Zip:	BROOKLYN, NY
Spill Number/Closed Date:	0902686 / 2010-07-15
Facility ID:	0902686
Facility Type:	ER
DER Facility ID:	363885
Site ID:	414744
DEC Region:	2
Spill Cause:	Other
Spill Class:	C4
SWIS:	2401
Spill Date:	2009-06-05
Investigator:	JMOCONNE
Referred To:	SITE # 224141
Reported to Dept:	2009-06-05
CID:	Not reported
Water Affected:	Not reported
Spill Source:	Commercial/Industrial
Spill Notifier:	Other
Cleanup Ceased:	Not reported
Cleanup Meets Std:	False
Last Inspection:	Not reported
Recommended Penalty:	False
UST Trust:	False
Remediation Phase:	0
Date Entered In Computer:	2009-06-05
Spill Record Last Update:	2010-07-15
Spiller Name:	ANTHONY BILEDO
Spiller Company:	COMMERCIAL PROPERTY
Spiller Address:	1199 SUTTER AVE
Spiller Company:	999
Contact Name:	CHRISTINE MAZZARELLA
DEC Memo:	"6/17/2009 Sangesland reviewed Phase 2 report (see e-Docs) - Summary below. Krimgold reviewed these notes and agrees with Phase 2 report Recommendation plan. Report Summary: Boring B7 contained 5100ppb of Tetrachloroethene, over the RSCO of 1400ppb. Several GW samples were above limits for VOCs, PCE, Methylene Chloride, Trichloroethene and cis-1,2-Dichloroethene - see report for details Report Recommendations: ...it is recommended that an injection program utilizing Potassium Permanganate...be implemented... In addition shallow and deep monitoring wells should be installed in several strategic locations to monitor the effectiveness of the injection event. 6/17/2009 - Krimgold gave approval for Sangesland to give direction to Associated Environmental to go forward with the Recommended Plan. 4/21/10 (JOC) - re-assigned to Joe O'Connell; - System is prompting for 17-1743 notification determination: This event was not reported pursuant to 17-1743, nor does it qualify for it. No was selected in the system to resolve the prompt; - P-site memo was distributed March 24, 2010; no responses to date; proceeding with P-site owner letter. 7/15/10 - the circumstances that were being evaluated under this spill number will be further evaluated under SSF as site #224141. No further tracking of activities will occur under this spill number. Administratively closed. See site #224141 for further information. (JOC)"
Remarks:	"CALLER STATES THAT THEY GOT TEST RESULTS BACK SHOWING CONTAMINATED GROUND WATER AND SOIL. CLEAN UP PENDING."

DRAFT

1199 SUTTER AVENUE (Continued) **S109583525**

All Materials:

Site ID:	414744
Operable Unit ID:	1171122
Operable Unit:	01
Material ID:	2162910
Material Code:	0040A
Material Name:	tetrachloroethene (PCE)
Case No.:	00127184
Material FA:	Hazardous Material
Quantity:	Not reported
Units:	G
Recovered:	Not reported
Oxygenate:	Not reported

Site ID:	414744
Operable Unit ID:	1171122
Operable Unit:	01
Material ID:	2162911
Material Code:	1782A
Material Name:	tetrachloroethene
Case No.:	Not reported
Material FA:	Other
Quantity:	Not reported
Units:	G
Recovered:	Not reported
Oxygenate:	Not reported

DRAFT

Count: 15 records.

ORPHAN SUMMARY

City	EDR ID	Site Name	Site Address	Zip	Database(s)
BROOKLYN	S113922095	UNION STATION (CITIZENS BRANCH)	ATLANTIC AVE, ASHFORD ST, LIBE	11207	NY VCP
BROOKLYN	S126023819	SOUTH SHORE INCINERATOR	BOUNDED BY STANLEY AVENUE, 79T		NY SWF/LF
BROOKLYN	S126023554	PAERDEGAT BASIN NORTH	BOUNDED PAERDEGAT BASIN, SEAVI		NY SWF/LF
BROOKLYN	S126022792	CRESCENT STREET - SHERIDAN & FAIRF	BOUNDED BY ATKINS AVE, COZINE		NY SWF/LF
BROOKLYN	1024596906	NYSDEC - ELTON STREET GW	ELTON ST & WORTMAN AVE SE CORN	11208	FINDS, ECHO
BROOKLYN	1023679086	NYSDEC - ELTON STREET GW	ELTON ST & WORTMAN AVE SE CORN	11208	RCRA-LQG
BROOKLYN	S120959678	NYSDEC ELTON STREET GW	ELTON ST & WORTMAN AVE SE CORN	11208	NY MANIFEST
BROOKLYN	S126022952	FLATLANDS AVE AND LOUISIANA AVE	FLATLANDS AVE., & LOUISIANA		NY SWF/LF
BROOKLYN	S103573626	NYCDOS SPRING CREEK COMPOST FACILI	FLATLANDS AVENUE	11208	NY SWF/LF, NY Spills
BROOKLYN	S126022983	FOUNTAIN AVE	FOUNTAIN AVE. AND SHORE PKWY		NY SWF/LF
BROOKLYN	S108146271	SPRING CREEK/GATEWAY ESTATES	FOUNTAIN AVE	11208	NY HSWDS
BROOKLYN	S109064325	GULF STATION	2992 LINDEN BLVD		NY LTANKS
BROOKLYN	S125465259	LINWOOD STREET GW	LINWOOD ST BETWEEN WORTMAN ST	11208	NY SHWS
JAMAICA	S111159982	BROOKLYN VA MED CTR - TTF	179 -00 LINDEN BLVD		NY LTANKS
QUEENS	1024363955	SPRING CREEK PARK SITE	ATLANTIC OCEAN - SHORE OF JAMA	11414	SEMS, DOCKET HWC

DRAFT

EDR ZIP Code Scan Report

ZIP	EDR-ID	Facility ID	Name	Address	Map/Dir/Dist	City	State	Databases
**** - Indicates location may or may not be in requested radius. Site has not been assigned a latitude/longitude coordinate. Further review recommended.**								
11207	1026431249	110070772883	ELLENVILLE PINES COLONY-CHLORINATI		**	BROOKLYN	NY	FINDS
11207	1021380810		189 191 SOUTH 9TH STREET CORP		**	BROOKLYN	NY	EDR Historical Auto Stations
11207	1024109146		BUCKEYE PARTNERS, LP			BROOKLYN	NY	DOT OPS
11207	S117315859		CON EDISON	FO 1181 DECATUR ST		BROOKLYN	NY	NY MANIFEST
11207	1009234385		CONSOLIDATED EDISON	V073-E 134TH ST & ALEXANDER	**	BROOKLYN	NY	NY MANIFEST
11207	S117316422		CON EDISON	FO 138 MOFFAT ST		BROOKLYN	NY	NY MANIFEST
11207	S117314929		CON EDISON	FO 1654 BUSHWICK AVE		BROOKLYN	NY	NY MANIFEST
11207	S117065111		CON EDISON	FO 180 SCHAEFER ST		BROOKLYN	NY	NY MANIFEST
11207	S117316421		CON EDISON	FO 192 MOFFAT ST		BROOKLYN	NY	NY MANIFEST
11207	S117535873		CON EDISON	F/O 2325 PITKIN AV		BROOKLYN	NY	NY MANIFEST
11207	S121983434		TRANSFORMER 14	27TH & 3RD AVE	**	BROOKLYN	NY	SPILLS
11207	1016149213	110055467490	CON EDISON MANHOLE: 65710	2811 W 32ND ST FRONT OF		BROOKLYN	NY	NY MANIFEST, RCRA-NonGen, FINDS
11207	S117314817		CON EDISON	FO 33 ASHFORD ST		BROOKLYN	NY	NY MANIFEST
11207	1016968078	NYP004416822	CON EDISON SERVICE BOX: 68782	45TH RD & 21ST ST	**	BROOKLYN	NY	NY MANIFEST, RCRA-NonGen
11207	1017399708	110062989486	CON EDISON SERVICE BOX: 68782	45TH RD & 21ST ST	**	BROOKLYN	NY	FINDS
11207	S117314496		CON EDISON	FO 460 RIVERDALE AVE		BROOKLYN	NY	NY MANIFEST
11207	S117316269		CON EDISON	F/O 491 GEORGIA AVE		BROOKLYN	NY	NY MANIFEST
11207	1016894305	110060187346	CON EDISON VAULT SUBMERSIBLE: 5567	50TH ST & 18TH AVE		BROOKLYN	NY	FINDS
11207	1016966963	NYP004398012	CON EDISON	50TH ST & 18TH AVE		BROOKLYN	NY	NY MANIFEST, RCRA-NonGen
11207	S124518996		CON ED POLE # 69902	626 EAST 52 ST		BROOKLYN	NY	SPILLS
11207	S109064651		CON ED - VS5268	58TH STREET S25W 11TH AVENUE	**	BROOKLYN	NY	NY MANIFEST
11207	1019908875	110069700648	CON EDISON	2121 E 5TH ST FRONT OF		BROOKLYN	NY	RCRA-NonGen, FINDS
11207	S117316163		CON EDISON	FO 600 CENTRAL AVE		BROOKLYN	NY	NY MANIFEST
11207	S110768871		26TH WARD WATER POLLUTION CCONTR	122 - 66 FLATLANDS AVE		BROOKLYN	NY	SPILLS
11207	S127480860		ROADWAY	EAST 66TH/NATIONAL DRIVE	**	BROOKLYN	NY	SPILLS
11207	S117066328		CON EDISON	FO 675 CENTRAL AVE		BROOKLYN	NY	NY MANIFEST
11207	S117315689		CON EDISON	FO 748 SCHENCK AVE		BROOKLYN	NY	NY MANIFEST
11207	S117067406		CON EDISON	FO 754 MILLER AVE		BROOKLYN	NY	NY MANIFEST
11207	S116042663		CON EDISON	F/O 76 ABERDEEN ST		BROOKLYN	NY	NY MANIFEST
11207	1009511022		BETHELEM BAPTIST ACADEMY	1962 - 84 LINDEN BLVD		QUEENS	NY	FTTS
11207	1007253370	110017261737	VS3043	F/O 885 BLAKE AVE		NEW YORK	NY	FINDS
11207	1007207352	NYP004043642	CONSOLIDATED EDISON	F/O 885 BLAKE AVE		NEW YORK	NY	NY MANIFEST, RCRA-NonGen
11207	1000446348	NYD986913077	NYC DEPT OF SANITATION	BK-18 922 GEORGIA AVE		BROOKLYN	NY	RCRA-NonGen
11207	1019911450		NYC DEPT OF SANITATION	BK-18 922 GEORGIA AVE		BROOKLYN	NY	ICIS
11207	1016199763	110004452976	NYC DEPT OF SANITATION	BK-18 922 GEORGIA AVE		BROOKLYN	NY	FINDS
11207	S127481244		SAR ATOGA LAKE	633 RT 9P		SARATOGA SPRINGS	NY	SPILLS
11207	1018388527	110069704270	CON EDISON	21 ABERDEEN ST		BROOKLYN	NY	FINDS
11207	S117974494		CON ED	21 ABERDEEN ST		BROOKLYN	NY	SPILLS, NY MANIFEST
11207	1019907609	NYP004836043	CON EDISON	21 ABERDEEN ST		BROOKLYN	NY	RCRA-NonGen
11207	U003385767	2-158569	NORTHSIDE HOLDINGS LLC	29 ABERDEEN STREET		BROOKLYN	NY	AST
11207	S117314104		CON EDISON	45 ABERDEEN ST		BROOKLYN	NY	NY MANIFEST
11207	A100292952	2-608966	ABERDEEN STREET REALTY LLC	45 ABERDEEN STREET		BROOKLYN	NY	AST
11207	1017750555	110063790848	CON EDISON SERVICE BOX: 14517	70 ABERDEEN ST		BROOKLYN	NY	FINDS
11207	S116551217		CON EDISON	70 ABERDEEN ST		BROOKLYN	NY	NY MANIFEST
11207	1017772699	NYP004496592	CON EDISON SERVICE BOX: 14517	70 ABERDEEN ST		BROOKLYN	NY	RCRA-NonGen
11207	S117738212		CON EDISON	76 ABERDEEN ST		BROOKLYN	NY	NY MANIFEST
11207	1016966094	NYP004389490	CON EDISON SERVICE BOX: 14518	76 ABERDEEN ST		BROOKLYN	NY	RCRA-NonGen
11207	1016898216	110060226919	CON EDISON SERVICE BOX: 14518	76 ABERDEEN ST		BROOKLYN	NY	FINDS
11207	1019904090	110069689000	CON EDISON	78 ABERDEEN ST		BROOKLYN	NY	RCRA-NonGen, FINDS
11207	S118256856		CON EDISON	78 ABERDEEN ST		BROOKLYN	NY	NY MANIFEST
11207	1024891546	NYP005121579	CON EDISON - SERVICE BOX 19044	ABERDEEN ST & BUSHWICK AVE INT	**	BROOKLYN	NY	RCRAInfo-LQG
11207	1024645375	110070433762	CON EDISON - SERVICE BOX 19044	ABERDEEN ST & BUSHWICK AVE INT	**	BROOKLYN	NY	FINDS
11207	1024158239		CON EDISON - SERVICE BOX 19044	ABERDEEN ST & BUSHWICK AVE INT		BROOKLYN	NY	
11207	S121968476		CON EDISON - SERVICE BOX 19044	ABERDEEN ST & BUSHWICK AVE INT	**	BROOKLYN	NY	NY MANIFEST
11207	1005651077	110001616421	MADE WELL CABINET-1000 ALABAMA AVE	1000 ALABAMA AVE		BROOKLYN	NY	FINDS
11207	U003712129	2-604281	CROSS KOBRICK CORPORATION	1000 ALABAMA AVENUE		BROOKLYN	NY	UST
11207	1009304082		C/O REGWEST COMPANY, LLC	143 ALABAMA AVE		BROOKLYN	NY	SSTS
11207	1008186491		OLD WILLIAMSBURGH CANCLE CORP	143 ALABAMA AVE		BROOKLYN	NY	FTTS
11207	S121488978		OLD WILLIAMSBURGH CANDLE	143 ALABAMA AVE		BROOKLYN	NY	AIRS
11207	1012003460	110038245547	C/O REGWEST COMPANY, LLC	143 ALABAMA AVE		BROOKLYN	NY	FINDS
11207	U004047823	2-609646	OLD WILLIAMSBURGH CANDLE CORP	143 ALABAMA AVENUE		BROOKLYN	NY	UST
11207	1019904085	NYP004793543	CON EDISON	21 ALABAMA AVE		BROOKLYN	NY	RCRA-NonGen
11207	1018388528	110069688957	CON EDISON	21 ALABAMA AVE		BROOKLYN	NY	FINDS
11207	S118256854		CON EDISON	21 ALABAMA AVE		BROOKLYN	NY	NY MANIFEST
11207	S117739554		CON EDISON	23 ALABAMA AVE		BROOKLYN	NY	NY MANIFEST
11207	1016200106	110004489964	KANES INDUSTRIES	23 ALABAMA AVE		BROOKLYN	NY	FINDS
11207	1018277932	110067696372	CON EDISON	23 ALABAMA AVE		BROOKLYN	NY	RCRA-NonGen, FINDS

DRAFT

EDR ZIP Code Scan Report

ZIP	EDR-ID	Facility ID	Name	Address	Map/Dir/Dist	City	State	Databases
11207	1016199821	110004459434	NYC PUBLIC DEVELOPMENT CORP	240 ALABAMA AVE		BROOKLYN	NY	FINDS
11207	1012187017	NYR000168815	NYC BOE - PS 328K	330 ALABAMA AVE		BROOKLYN	NY	NY MANIFEST, RCRAInfo-SQG
11207	1012232207	110039525886	NYC DEPT OF EDUCATION - PS 328K	330 ALABAMA AVE		BROOKLYN	NY	FINDS
11207	U003394309	2-355720	P.S. 328 - BROOKLYN K328	330 ALABAMA AVENUE		BROOKLYN	NY	AST
11207	U000394205	2-064122	REMEEDER HOUSES	331 ALABAMA AVENUE		BROOKLYN	NY	AST, UST
11207	S118463499		CON ED	433 ALABAMA AVE		BROOKLYN	NY	NY MANIFEST
11207	S125972986			443 ALABAMA AVENUE		BROOKLYN	NY	
11207	1019922384		ALABAMA CLEANERS	537 ALABAMA AVE		BROOKLYN	NY	EDR Historical Cleaners
11207	S117065306		CON EDISON	574 ALABAMA AVE		BROOKLYN	NY	NY MANIFEST
11207	1017779833	110063825623	CON EDISON SERVICE BOX: 18447	574 ALABAMA AVE		BROOKLYN	NY	RCRA-NonGen, FINDS
11207	1017751198		CON EDISON SERVICE BOX: 18447	574 ALABAMA AVE		BROOKLYN	NY	
11207	S117061147		CON EDISON	577 ALABAMA AVE FRONT OF		BROOKLYN	NY	NY MANIFEST
11207	1017751199		CON EDISON SERVICE BOX: 18447	577 ALABAMA AVE FRONT OF		BROOKLYN	NY	
11207	1017775586	110063779503	CON EDISON SERVICE BOX: 18447	577 ALABAMA AVE FRONT OF		BROOKLYN	NY	RCRA-NonGen, FINDS
11207	1000177905	NYD098831787	REMCO	774 ALABAMA AVE		BROOKLYN	NY	NY MANIFEST, RCRA-NonGen
11207	1020374715		REMCO TRANSMISSION INC	774 ALABAMA AVE		BROOKLYN	NY	EDR Historical Auto Stations
11207	1016199188	110004376933	REMCO TRANSMISSION	774 ALABAMA AVE		BROOKLYN	NY	FINDS
11207	1018379110	110069380011	CON EDISON - SERVICE BOX 18415	80 ALABAMA AVE		BROOKLYN	NY	FINDS
11207	1019325885	NYP004868206	CON EDISON - SERVICE BOX 18415	80 ALABAMA AVE		BROOKLYN	NY	RCRAInfo-LQG
11207	S104647162	9803958	CON EDISON	80 ALABAMA AVE		BROOKLYN	NY	SPILLS, NY MANIFEST
11207	1016401609	110055354888	ROSE TRUCK MANUFACTURING	800 ALABAMA AVE		BROOKLYN	NY	FINDS
11207	2000544431			806 ALABAMA AVE		BROOKLYN	NY	ERNS
11207	1016200070	110004486994	RELCO PARTS	806 ALABAMA AVE		BROOKLYN	NY	FINDS
11207	U004186028		ALABAMA REALTY PARTNERS LLC	808 ALABAMA AVENUE		BROOKLYN	NY	UST
11207	1007759219	110019216310	FULLCIRCLE CUSTOM COLLISION	828 ALABAMA AVENUE		BROOKLYN	NY	FINDS
11207	1016393974	110055277748	EMPIRE PARATRANSIT	880 ALABAMA AVE		BROOKLYN	NY	FINDS
11207	A100394260		EMPIRE PARATRANSIT CORP.	880 ALABAMA AVENUE		BROOKLYN	NY	AST
11207	1016397117	110055309483	LOMART INDUSTRIES	960 ALABAMA AVE		BROOKLYN	NY	FINDS
11207	U000413854	2-360643	960 ALABAMA AVE	960 ALABAMA AVENUE		BROOKLYN	NY	UST
11207	U003712152	2-604377	980 ALABAMA AVENUE	980 ALABAMA AVENUE		BROOKLYN	NY	UST
11207	1019908889	NYP004878700	CON EDISON	999 ALABAMA AVE		BROOKLYN	NY	RCRA-NonGen
11207	1018392373	110069700782	CON EDISON	999 ALABAMA AVE		BROOKLYN	NY	FINDS
11207	S117537037		CON EDISON	ALABAMA AV GLENMORE AV	**	BROOKLYN	NY	NY MANIFEST
11207	S117317812		CON EDISON	ALABAMA AVE & DUMONT		BROOKLYN	NY	NY MANIFEST
11207	1014918250	NYP004218612	CON EDISON MANHOLE 66373	ALABAMA AVE & DUMONT AVE		BROOKLYN	NY	RCRA-NonGen
11207	1009318271	110024439268	CON EDISON MANHOLE 66373	ALABAMA AVE & DUMONT AVE		BROOKLYN	NY	FINDS
11207	1007990572	NYR000130922	NYCTA CPM ENV ENGINEERING DIV	ALABAMA AVE & FULTON ST	**	BROOKLYN	NY	NY MANIFEST, RCRAInfo-SQG
11207	1008206330	110020895708	MTA NYCT - ALABAMA AVE STA - J M Z LI	ALABAMA AVE & FULTON ST		BROOKLYN	NY	FINDS
11207	1017394234	110062932769	CON EDISON MANHOLE: 66421	ALABAMA AVE & LIBERTY AVE		BROOKLYN	NY	FINDS
11207	1016971192	NYP004449278	CON EDISON	ALABAMA AVE & LIBERTY AVE		BROOKLYN	NY	NY MANIFEST, RCRA-NonGen
11207	1009240273		CONSOLIDATED EDISON	ALABAMA AVE & SUTTER AVE		BROOKLYN	NY	NY MANIFEST
11207	S117537042		CON EDISON	ALABAMA AVE PITKINS AV	**	BROOKLYN	NY	NY MANIFEST
11207	1009232897		UNIVERSAL SAMPLE CARD	ALABAMA ST & PITMAN	**	NEW YORK	NY	NY MANIFEST
11207	1019997826		GRAND CLEANERS	30 ANNA CT		BROOKLYN	NY	EDR Historical Cleaners
11207	1017773447	110063777676	CON EDISON SERVICE BOX: 14586	114 ARLINGTON AVE		BROOKLYN	NY	RCRA-NonGen, FINDS
11207	1017750567		CON EDISON SERVICE BOX: 14586	114 ARLINGTON AVE		BROOKLYN	NY	
11207	S117059088		CON EDISON	114 ARLINGTON AVE		BROOKLYN	NY	NY MANIFEST
11207	1017750569		CON EDISON SERVICE BOX: 14589	135 ARLINGTON AVE		BROOKLYN	NY	
11207	1017774180	110063762003	CON EDISON SERVICE BOX: 14589	135 ARLINGTON AVE		BROOKLYN	NY	RCRA-NonGen, FINDS
11207	S117059793		CON EDISON	135 ARLINGTON AVE		BROOKLYN	NY	NY MANIFEST
11207	1016967834	NYP004414322	CON EDISON	140 ARLINGTON AVE FRONT OF		BROOKLYN	NY	NY MANIFEST, RCRA-NonGen
11207	1017398380	110062975507	CON EDISON SERVICE BOX: 14587	140 ARLINGTON AVE FRONT OF		BROOKLYN	NY	FINDS
11207	1017398357	110062975277	CON EDISON SERVICE BOX: 14589	140 ARLINGTON AVE FRONT OF		BROOKLYN	NY	FINDS
11207	1016967811	NYP004414090	CON EDISON	140 ARLINGTON AVE FRONT OF		BROOKLYN	NY	NY MANIFEST, RCRA-NonGen
11207	1018387762	110069699464	CON EDISON	160 ARLINGTON AVE		BROOKLYN	NY	FINDS
11207	S117739081		CON ED	160 ARLINGTON AVE		BROOKLYN	NY	NY MANIFEST
11207	1019906059	NYP004816789	CON EDISON	160 ARLINGTON AVE		BROOKLYN	NY	RCRA-NonGen
11207	1019906060	110069699473	CON EDISON	164 ARLINGTON AVE		BROOKLYN	NY	RCRA-NonGen, FINDS
11207	1016969257	NYP004429114	CON EDISON SERVICE BOX: 14593	180 ARLINGTON AVE		BROOKLYN	NY	NY MANIFEST, RCRA-NonGen
11207	1017394562	110062936122	CON EDISON SERVICE BOX: 14593	180 ARLINGTON AVE FRONT OF		BROOKLYN	NY	FINDS
11207	1017776988	NYP004548699	CON EDISON SERVICE BOX: 14593	180 ARLINGTON AVE FRONT OF		BROOKLYN	NY	RCRA-NonGen
11207	S117062515		CON EDISON	180 ARLINGTON AVE FRONT OF		BROOKLYN	NY	NY MANIFEST
11207	1017776991	110063815652	CON EDISON SERVICE BOX: 14594	192 ARLINGTON AVE FRONT OF		BROOKLYN	NY	RCRA-NonGen, FINDS
11207	S117062517		CON EDISON	192 ARLINGTON AVE FRONT OF		BROOKLYN	NY	NY MANIFEST
11207	1017750575		CON EDISON SERVICE BOX: 14594	192 ARLINGTON AVE FRONT OF		BROOKLYN	NY	
11207	U001839499	2-345326	ARLINGTON BRANCH	203 ARLINGTON AVE		BROOKLYN	NY	AST
11207	S118258434		CON EDISON	231 ARLINGTON AVE		BROOKLYN	NY	NY MANIFEST
11207	1018388844	110069696252	CON EDISON	231 ARLINGTON AVE		BROOKLYN	NY	FINDS
11207	1019905952	NYP004815508	CON EDISON	231 ARLINGTON AVE		BROOKLYN	NY	RCRA-NonGen
11207	S125973497			53 ARLINGTON AVENUE		BROOKLYN	NY	

DRAFT

EDR ZIP Code Scan Report

ZIP	EDR-ID	Facility ID	Name	Address	Map/Dir/Dist	City	State	Databases
11207	A100293092	2-254479	ARLINGTON ASSOCIATES	74 ARLINGTON AVENUE		BROOKLYN	NY	AST
11207	S127148717			74 ARLINGTON AVENUE		BROOKLYN	NY	
11207	S125975483			99 ARLINGTON AVENUE		BROOKLYN	NY	
11207	S117739094		CON EDISON	ARLINGTON AVE & BARBER ST	**	BROOKLYN	NY	NY MANIFEST
11207	1017774785	NYP004526018	CON EDISON SERVICE BOX: 22894	ARLINGTON AVE & BRADFORD ST		BROOKLYN	NY	RCRA-NonGen
11207	1017751855	110063792310	CON EDISON SERVICE BOX: 22894	ARLINGTON AVE & BRADFORD ST		BROOKLYN	NY	FINDS
11207	S117060379		CON EDISON	ARLINGTON AVE & BRADFORD ST		BROOKLYN	NY	NY MANIFEST
11207	S117537035		CON EDISON	ARLINGTON MILLER AV	**	BROOKLYN	NY	NY MANIFEST
11207	S117536906		CON EDISON	ARLINGTON WYONA	**	BROOKLYN	NY	NY MANIFEST
11207	S117061922		CON EDISON	SS ARLINGTON AVE 100' OF WYONA ST	**	BROOKLYN	NY	NY MANIFEST
11207	S117067615		CON EDISON	186 ASHFORD ST		BROOKLYN	NY	NY MANIFEST
11207	S118704235		LOT 24,TAXBLOCK 3967	218 ASHFORD STREET		BROOKLYN	NY	E DESIGNATION
11207	S125971825			310 ASHFORD STREET		BROOKLYN	NY	
11207	1001229327	110004545591	NYC DEPT OF EDUCATION - PS 158K	400 ASHFORD ST		BROOKLYN	NY	NY MANIFEST, RCRAInfo-SQG, FINDS
11207	A100183086	2-606446	PUBLIC SCHOOL 158-BROOKLYN K158	400 ASHFORD STREET		BROOKLYN	NY	AST
11207	S117314507		CON EDISON	61 ASHFORD ST		BROOKLYN	NY	NY MANIFEST
11207	1018379118	110069380093	CON EDISON - SERVICE BOX 22860	61 ASHFORD ST		BROOKLYN	NY	FINDS
11207	1019325893	NYP004868867	CON EDISON - SERVICE BOX 22860	61 ASHFORD ST		BROOKLYN	NY	RCRAInfo-LQG
11207	S125973987			610 ASHFORD STREET		BROOKLYN	NY	
11207	S125974280			658 ASHFORD STREET		BROOKLYN	NY	
11207	1004570774	110001589996	NYC HOUSING AUTHORITY	812 ASHFORD ST	P, WNW, 1/8 - 1/4	BROOKLYN	NY	NY MANIFEST, ICIS, RCRA-NonGen, FINDS
11207	1017432504		NYC-HA BOULEVARD HOUSE	812 ASHFORD STREET		BROOKLYN	NY	
11207	S117536039		CON EDISON	ASHFORD ST & JAMAICA		BROOKLYN	NY	NY MANIFEST
11207	S117059417		CON EDISON	ASHFORD ST & LINDEN BLVD	**	BROOKLYN	NY	NY MANIFEST
11207	1017749714	110063791981	CON EDISON MANHOLE: 62867	ASHFORD ST & LINDEN BLVD		BROOKLYN	NY	FINDS
11207	S117059418		CON EDISON	ASHFORD ST & LINDEN BLVD	**	BROOKLYN	NY	NY MANIFEST
11207	1017773794	NYP004515870	CON EDISON MANHOLE: 62867	ASHFORD ST & LINDEN BLVD	**	BROOKLYN	NY	RCRA-NonGen
11207	1017773793	NYP004515862	CON EDISON MANHOLE: 56940	ASHFORD ST & LINDEN BLVD	**	BROOKLYN	NY	RCRA-NonGen
11207	1010325411	NYP000960054	VERIZON	ASHFORD ST & SUTTER ST		BROOKLYN	NY	NY MANIFEST, RCRA-NonGen
11207	1010424081	110031313013	VERIZON	ASHFORD ST & SUTTER ST		BROOKLYN	NY	FINDS
11207	S117064281		CON EDISON	170 ATLANTIC AVE		BROOKLYN	NY	NY MANIFEST
11207	1017750589	110063823082	CON EDISON SERVICE BOX: 14666	170 ATLANTIC AVE		BROOKLYN	NY	FINDS
11207	1017778804	NYP004567582	CON EDISON SERVICE BOX: 14666	170 ATLANTIC AVE		BROOKLYN	NY	RCRA-NonGen
11207	A100343927		APEX AIRTRONICS INC	2465 ATLANTIC AVE		BROOKLYN	NY	AST
11207	S121488950		APEX AIRTRONICS INC-2465 ATLANTIC A\	2465 ATLANTIC AVENUE		BROOKLYN	NY	AIRS
11207	1000438728	110001596096	APEX AIRTRONICS INC	2465-69 ATLANTIC AVE		BROOKLYN	NY	NY MANIFEST, ICIS, RCRA-NonGen, FINDS
11207	S108145674		ARIES AUTOWORLD LTD	2471 ATLANTIC AVE		BROOKLYN	NY	SWF/LF
11207	U003652029	2-603884	PEREY TURNSTILES	2490 ATLANTIC AVENUE		BROOKLYN	NY	SPILLS, UST
11207	1009232924		TRI COUNTY DIAGNOSTICS LABS	25-78 ATLANTIC AVE		BROOKLYN	NY	NY MANIFEST
11207	S125971061			2511 ATLANTIC AVENUE		BROOKLYN	NY	
11207	1001405076	110001571503	VENTURE METAL PRODUCTS CORP	2523 ATLANTIC AVENUE		BROOKLYN	NY	NY MANIFEST, ICIS, RCRA-NonGen, FINDS
11207	1012278719	110040178330	CARLOS GATES & IRON WORK INC	2533 ATLANTIC AVENA SIDE B		BROOKLYN	NY	FINDS
11207	1018278142	110067700401	CON EDISON	2569 ATLANTIC AVE		BROOKLYN	NY	RCRA-NonGen, FINDS
11207	S117739760		CON EDISON	2569 ATLANTIC AVE		BROOKLYN	NY	NY MANIFEST
11207	S109581137		SHINY CAR WASH & LUBE CTR. INC.	2591 ATLANTIC AVE		BROOKLYN	NY	SPILLS, AST, CBS
11207	A100293116	2-609840	SHINY CARWASH AND LUBE CTR INC	2591 ATLANTIC AVENUE		BROOKLYN	NY	AST
11207	1018389132	110069649241	CON EDISON	2604 ATLANTIC AVE		BROOKLYN	NY	FINDS
11207	S119077084		CON EDISON	2604 ATLANTIC AVE		BROOKLYN	NY	NY MANIFEST
11207	1019906370	NYP004820276	CON EDISON	2604 ATLANTIC AVE		BROOKLYN	NY	RCRA-NonGen
11207	S121488964		NATIONAL METAL ENCLOSURES	2618 ATLANTIC AVE		BROOKLYN	NY	AIRS
11207	1016165480	110056294380	NATIONAL METAL ENCLOSURES	2618 ATLANTIC AVE		BROOKLYN	NY	FINDS
11207	1016399990	110055338558	YEFFI PLATING	2629 ATLANTIC AVE		BROOKLYN	NY	FINDS
11207	S125056330			2632 ATLANTIC AVE		BROOKLYN	NY	
11207	U003386375	2-213802	2634-2640 ATLANTIC AVE REALTY CORP	2634 ATLANTIC AVE		BROOKLYN	NY	AST
11207	A100293512	2-608427	CENTRAL	2644 ATLANTIC AVENUE		BROOKLYN	NY	AST
11207	S118704058		LOT 112,TAXBLOCK 3687	2664 ATLANTIC AVENUE		BROOKLYN	NY	E DESIGNATION
11207	S118704356		LOT 43,TAXBLOCK 3671	2671 ATLANTIC AVENUE		BROOKLYN	NY	E DESIGNATION
11207	S118704351		LOT 42,TAXBLOCK 3671	2673 ATLANTIC AVENUE		BROOKLYN	NY	E DESIGNATION
11207	S118704347		LOT 41,TAXBLOCK 3671	2675 ATLANTIC AVENUE		BROOKLYN	NY	E DESIGNATION
11207	1000446349	110004450335	R & S STRAUSS	2686 ATLANTIC AVE		BROOKLYN	NY	NY MANIFEST, RCRA-NonGen, FINDS
11207	A100343924		STRAUSS DISCOUNT AUTO 107	2686 ATLANTIC AVENUE		BROOKLYN	NY	AST
11207	U003764819	2-605089	STRAUSS DISCOUNT AUTO 107	2686 ATLANTIC AVENUE		BROOKLYN	NY	UST
11207	S118704397		LOT 51,TAXBLOCK 3672	2693 ATLANTIC AVENUE		BROOKLYN	NY	E DESIGNATION
11207	1020099287		SUPER CLEANERS	2695 ATLANTIC AVE		BROOKLYN	NY	EDR Historical Cleaners
11207	S118704392		LOT 50,TAXBLOCK 3672	2695 ATLANTIC AVENUE		BROOKLYN	NY	E DESIGNATION
11207	S118704383		LOT 49,TAXBLOCK 3672	2697 ATLANTIC AVENUE		BROOKLYN	NY	E DESIGNATION

DRAFT

EDR ZIP Code Scan Report

ZIP	EDR-ID	Facility ID	Name	Address	Map/Dir/Dist	City	State	Databases
11207	A100295176	2-608380	MRS MAXWELL'S BAKERY	2700 ATLANTIC AVENUE		BROOKLYN	NY	AST
11207	S118704380		LOT 48,TAXBLOCK 3672	2703 ATLANTIC AVENUE		BROOKLYN	NY	E DESIGNATION
11207	S119075094		CON EDISON	2704 ATLANTIC AVE		BROOKLYN	NY	NY MANIFEST
11207	1019902873	110069697670	CON EDISON	2704 ATLANTIC AVE		BROOKLYN	NY	RCRA-NonGen, FINDS
11207	S118704374		LOT 46,TAXBLOCK 3672	2707 ATLANTIC AVENUE		BROOKLYN	NY	E DESIGNATION
11207	S118704357		LOT 43,TAXBLOCK 3672	2709 ATLANTIC AVENUE		BROOKLYN	NY	E DESIGNATION
11207	1014397466	NYP004197885	CON EDISON	2716 ATLANTIC AVE & VERMONT ST	**	BROOKLYN	NY	NY MANIFEST, RCRA-NonGen
11207	1014817510	110041669931	CON EDISON	2716 ATLANTIC AVE & VERMONT ST		BROOKLYN	NY	FINDS
11207	S119075487		CON EDISON	2718 ATLANTIC AVE & WYONA ST	**	BROOKLYN	NY	NY MANIFEST
11207	1019903492	110069666347	CON EDISON	2718 ATLANTIC AVE & WYONA ST		BROOKLYN	NY	RCRA-NonGen, FINDS
11207	S117739318		CON EDISON	2729 ATLANTIC AVE		BROOKLYN	NY	NY MANIFEST
11207	1018277687	110067692063	CON EDISON	2729 ATLANTIC AVE		BROOKLYN	NY	RCRA-NonGen, FINDS
11207	1019906139	110069703967	CON EDISON	2730 ATLANTIC AVE		BROOKLYN	NY	RCRA-NonGen, FINDS
11207	S118258561		CON ED	2730 ATLANTIC AVE		BROOKLYN	NY	NY MANIFEST
11207	S118704333		LOT 39,TAXBLOCK 3673	2731 ATLANTIC AVENUE		BROOKLYN	NY	E DESIGNATION
11207	1007746929	110019093103	FITZ'S AUTO BODY	2732 ATLANTIC AVE		BROOKLYN	NY	FINDS
11207	1017397943	110062970995	CON EDISON SERVICE BOX: 18055	2732 ATLANTIC AVE		BROOKLYN	NY	FINDS
11207	1016968745	NYP004423729	CON EDISON	2732 ATLANTIC AVE		BROOKLYN	NY	NY MANIFEST, RCRA-NonGen
11207	1008224042	110021076164	TOUCH OF GLASS	2734 ATLANTIC AVE		BROOKLYN	NY	FINDS
11207	A100350470		KINGS AUTO REPAIR CENTER	2734 ATLANTIC AVENUE		BROOKLYN	NY	AST
11207	S118704331		LOT 38,TAXBLOCK 3673	2735 ATLANTIC AVENUE		BROOKLYN	NY	E DESIGNATION
11207	S118704328		LOT 37,TAXBLOCK 3673	2739 ATLANTIC AVENUE		BROOKLYN	NY	E DESIGNATION
11207	S118704323		LOT 36,TAXBLOCK 3673	2741 ATLANTIC AVENUE		BROOKLYN	NY	E DESIGNATION
11207	1018279028	110067685295	CON EDISON	2747 ATLANTIC AVE		BROOKLYN	NY	RCRA-NonGen, FINDS
11207	S117740645		CON EDISON	2747 ATLANTIC AVE		BROOKLYN	NY	NY MANIFEST
11207	1014815838	110043453740	ATLANTIC ACCESSORIES INC	2759 ATLANTIC AVE		BROOKLYN	NY	FINDS
11207	S118704344		LOT 40,TAXBLOCK 3674	2759 ATLANTIC AVENUE		BROOKLYN	NY	E DESIGNATION
11207	S118704332		LOT 38,TAXBLOCK 3674	2765 ATLANTIC AVENUE		BROOKLYN	NY	E DESIGNATION
11207	U004177698		JIMMY SHOP, AUTO REPAIR INC	2776 ATLANTIC AVENUE		BROOKLYN	NY	UST
11207	S118704059		LOT 113,TAXBLOCK 3961	2778 ATLANTIC AVENUE		BROOKLYN	NY	E DESIGNATION
11207	S118704101		LOT 15,TAXBLOCK 3961	2786 ATLANTIC AVENUE		BROOKLYN	NY	E DESIGNATION
11207	S118563509		CON ED	2788 ATLANTIC AVE		BROOKLYN	NY	NY MANIFEST
11207	1019325538	NYP004834921	CON EDISON	2788 ATLANTIC AVE		BROOKLYN	NY	RCRA-NonGen
11207	1018379766	110069386578	CON EDISON	2788 ATLANTIC AVE		BROOKLYN	NY	FINDS
11207	S118704123		LOT 16,TAXBLOCK 3961	2788 ATLANTIC AVENUE		BROOKLYN	NY	E DESIGNATION
11207	S118704454		LOT 9,TAXBLOCK 3962	2800 ATLANTIC AVENUE		BROOKLYN	NY	E DESIGNATION
11207	U004339759		2815 ATLANTIC HOLDINGS	2815 ATLANTIC AVENUE		BROOKLYN	NY	UST
11207	1022127316		VALERIS SERVICE STATION INC	2816 ATLANTIC AVE		BROOKLYN	NY	EDR Historical Auto Stations
11207	1016875550	110059779459	BOLLA EM REALTY LLC # 12755	2816 ATLANTIC AVENUE		BROOKLYN	NY	FINDS
11207	U002223000	2-602236	KINGS HENDRIX C-STORE	2816 ATLANTIC AVENUE		BROOKLYN	NY	AST, UST
11207	1016106952	110019194744	GASETERIA ATLANTIC	2820 ATLANTIC AVE		BROOKLYN	NY	FINDS
11207	1007757066		GASETERIA ATLANTIC	2820 ATLANTIC AVE		BROOKLYN	NY	
11207	U000396461	2-191485	ATLANTIC & HENDRIX	2820 ATLANTIC AVENUE		BROOKLYN	NY	UST
11207	S118704444		LOT 8,TAXBLOCK 3963	2822 ATLANTIC AVENUE		BROOKLYN	NY	E DESIGNATION
11207	S118704088		LOT 14,TAXBLOCK 3963	2834 ATLANTIC AVENUE		BROOKLYN	NY	E DESIGNATION
11207	S118704102		LOT 15,TAXBLOCK 3963	2836 ATLANTIC AVENUE		BROOKLYN	NY	E DESIGNATION
11207	S118704124		LOT 16,TAXBLOCK 3963	2838 ATLANTIC AVENUE		BROOKLYN	NY	E DESIGNATION
11207	S118951596		CON EDISON - MANHOLE 18062	2840 ATLANTIC AVE		BROOKLYN	NY	SPILLS, NY MANIFEST
11207	S120706216		2840 ATLANTIC AVENUE	2840 ATLANTIC AVENUE		BROOKLYN	NY	BROWNFIELDS
11207	U003383865	2-064742	2840 ATLANTIC AVE REALTY CORP	2840 ATLANTIC AVENUE		BROOKLYN	NY	AST
11207	U004272209		2840 ATLANTIC AVE REALTY CORP	2840 ATLANTIC AVENUE		BROOKLYN	NY	UST
11207	S118704028		LOT 1,TAXBLOCK 3949	2841 ATLANTIC AVENUE		BROOKLYN	NY	E DESIGNATION
11207	S125971530			2855 ATLANTIC AVENUE		BROOKLYN	NY	
11207	S125971540			2869 ATLANTIC AVENUE		BROOKLYN	NY	
11207	1021039115		MERIT GASOLINE STATION	2880 ATLANTIC AVE AV		NEW YORK - BROOKLYN	NY	EDR Historical Auto Stations
11207	1000263774	110001572691	SPEEDWAY # 7823	2880 ATLANTIC AVENUE		BROOKLYN	NY	SPILLS, NY MANIFEST, RCRA-CESQG, FINDS, UST, LTANKS
11207	S107781236	2-110671	BAYSIDE FUEL OIL	2887 ATLANTIC AVE		BROOKLYN	NY	AST
11207	1020669209		DIAL A MATTRESS ATLANTIC AVE	2887 ATLANTIC AVE STE 2		BROOKLYN	NY	EDR Historical Auto Stations
11207	1007465012	110017718521	WAREHOUSE	2887 ATLANTIC AVENUE		BROOKLYN	NY	ICIS, FINDS
11207	A100298609	2-610284	ATLANTIC LUBE INC	2894 ATLANTIC AVENUE		BROOKLYN	NY	AST
11207	1021576220		TRANCARE INC	2900 ATLANTIC AVE		BROOKLYN	NY	EDR Historical Auto Stations
11207	S125971574			2904 ATLANTIC AVENUE		BROOKLYN	NY	
11207	U001831905	2-081558	2912 ATLANTIC AVE REALTY CORP	2912 ATLANTIC AVE		BROOKLYN	NY	UST
11207	S118704075		LOT 13,TAXBLOCK 3967	2912 ATLANTIC AVENUE		BROOKLYN	NY	E DESIGNATION
11207	1020663373		M M P G TUNE INC	2914 ATLANTIC AVE		BROOKLYN	NY	EDR Historical Auto

DRAFT

EDR ZIP Code Scan Report

ZIP	EDR-ID	Facility ID	Name	Address	Map/Dir/Dist	City	State	Databases
								Stations
11207	S118704354		LOT 42,TAXBLOCK 3952	2929 ATLANTIC AVENUE		BROOKLYN	NY	E DESIGNATION
11207	U003389288	2-305227	VESTPRO	2941 ATLANTIC AVENUE		BROOKLYN	NY	AST
11207	S118704366		LOT 45,TAXBLOCK 3953	2941 ATLANTIC AVENUE		BROOKLYN	NY	E DESIGNATION
11207	S102239118	0206914	CONSOLIDATED EDISON	2950 ATLANTIC AVE		BROOKLYN	NY	SPILLS, NY MANIFEST
11207	1000111682	110009474595	CON EDISON - CLEVELAND SERVICE CEN	2950 ATLANTIC AVE		BROOKLYN	NY	NY MANIFEST, FINDS, RCRAInfo-LQG
11207	S121991754			2950 ATLANTIC AVE.		BROOKLYN	NY	
11207	A100382338		ATLANTIC AVE. SERVICE CENTER	2950 ATLANTIC AVENUE		BROOKLYN	NY	AST
11207	U004198785		ATLANTIC AVE. SERVICE CENTER	2950 ATLANTIC AVENUE		BROOKLYN	NY	UST
11207	1006810358	NYR000110304	NYCTA ATLANTIC AVE SUBSTATION	ATLANTIC & PENNSYLVANIA AVE		BROOKLYN	NY	NY MANIFEST, RCRAInfo-LQG
11207	1019901384	110069641070	CON EDISON	ATLANTIC AVE & HENDRIX ST		BROOKLYN	NY	RCRA-NonGen, FINDS
11207	S119074070		CON EDISON	ATLANTIC AVE & HENDRIX ST	**	BROOKLYN	NY	NY MANIFEST
11207	92133690			ATLANTIC AVE & VAN	**	BROOKLYN	NY	ERNS
11207	1019901802	110069656991	CON EDISON	ATLANTIC AVE & WARWICK ST NW		BROOKLYN	NY	RCRA-NonGen, FINDS
11207	S119074341		CON EDISON	ATLANTIC AVE & WARWICK ST NW	**	BROOKLYN	NY	NY MANIFEST
11207	1018324247	110014358453	NYCT ATLANTIC AVENUE SUBSTATION	ATLANTIC AVE &PENNSYLVANIA AVE		BROOKLYN	NY	FINDS
11207	S113922095		UNION STATION (CITIZENS BRANCH)	ATLANTIC AVE, ASHFORD ST, LIBERTY A\	**	BROOKLYN	NY	
11207	S109580117		K - UNION STATION HOLDER	ATLANTIC AVE, ASHFORD ST, LIBERTY A\		BROOKLYN	NY	BROWNFIELDS, SHWS
11207	1008407901		UNION STATION (CITIZENS BRANCH)	ATLANTIC AVE., ASHFORD ST., LIBERTY A		BROOKLYN	NY	Manufactured Gas Plants
11207	S118704073		LOT 13,TAXBLOCK 3691	ATLANTIC AVENUE		BROOKLYN	NY	E DESIGNATION
11207	1008913545	110024257089	CON EDISON MANHOLE 6210	13 AVE & 47 ST MANHOLE 6210	**	BROOKLYN	NY	FINDS
11207	1008892104	NYP004137220	CON EDISON MANHOLE 6210	13 AVE & 47 ST MANHOLE 6210		BROOKLYN	NY	NY MANIFEST, RCRA-NonGen
11207	S125359247		CATCH BASIN 3RD AVE YARD	222 1ST AVE		BROOKLYN	NY	SPILLS
11207	1010787364	NYP004148839	CON EDISON MANHOLE 67383	3RD AVE & 23RD ST	**	BROOKLYN	NY	NY MANIFEST, RCRA-NonGen
11207	1014397795	NYP004201349	CON EDISON	3RD AVE & 8TH ST		BROOKLYN	NY	RCRA-NonGen
11207	S118636689		BROOKLYN MEAT MARKET	5600 1ST AVE		BROOKLYN	NY	SPILLS, LTANKS
11207	S123659299		BUSINESS SHELL SERVICE STATION	6418 7TH AVE		BROOKLYN	NY	SPILLS
11207	1001224403	NYR000056200	MTA NYCT - 7TH AVENUE SUBSTATION	7TH AVE & PARK PL		BROOKLYN	NY	NY MANIFEST, RCRA-NonGen
11207	1000358724	110002368312	AMERICAN CLNRS	9716 4TH AVE		BROOKLYN	NY	NY MANIFEST, ICIS, RCRA-CESQG, FINDS
11207	S117738663		CON EDISON	AVE D & E 101 ST		BROOKLYN	NY	NY MANIFEST
11207	S117067616		CON EDISON	107 BARBEY ST		BROOKLYN	NY	NY MANIFEST
11207	1017751763		CON EDISON SERVICE BOX: 22274	163 BARBEY ST		BROOKLYN	NY	
11207	1017774664	110063785300	CON EDISON SERVICE BOX: 22274	163 BARBEY ST		BROOKLYN	NY	RCRA-NonGen, FINDS
11207	S117060264		CON EDISON	163 BARBEY ST		BROOKLYN	NY	NY MANIFEST
11207	S118704422		LOT 6,TAXBLOCK 3965	269 BARBEY STREET		BROOKLYN	NY	E DESIGNATION
11207	S118704341		LOT 4,TAXBLOCK 3965	273 BARBEY STREET		BROOKLYN	NY	E DESIGNATION
11207	S121488939		S C AUTO COLLISION INC	312 BARBEY STREET		BROOKLYN	NY	AIRS
11207	1014815293	110042259365	S C AUTO COLLISION INC	312 BARBEY STREET		BROOKLYN	NY	FINDS
11207	S117315484		CON EDISON	BARBEY ST & JAMAICA AVE	**	BROOKLYN	NY	NY MANIFEST
11207	S117066930		CON EDISON	W/O BARBEY ST 80' N/O GLENMORE AVE	**	BROOKLYN	NY	NY MANIFEST
11207	S117067594		CON EDISON	92 BARBY ST		BROOKLYN	NY	NY MANIFEST
11207	1019908867	110069700577	CON EDISON	19 BAY 8TH ST FRONT OF		BROOKLYN	NY	RCRA-NonGen, FINDS
11207	S107488233	0509494	CONSOLIDATED EDISON	2029 BEDFORD AVE & CARLSON AVE		BROOKLYN	NY	SPILLS, NY MANIFEST
11207	1010326246	NYP004140182	CON EDISON MANHOLE 3122	2029 BEDFORD AVE & CARLSON AVE	**	BROOKLYN	NY	RCRA-NonGen
11207	1010460866	110031380538	CON EDISON MANHOLE 3122	2029 BEDFORD AVE & CARLSON AVE	**	BROOKLYN	NY	FINDS
11207	1016960586	NYP004326336	CON EDISON	BEDFORD AVE & AVE J SB 28350	**	BROOKLYN	NY	NY MANIFEST, RCRA-NonGen
11207	1016897887	110060223609	CON EDISON SERVICE BOX: 28350	BEDFORD AVE & AVE J SB 28350		BROOKLYN	NY	FINDS
11207	S119029378		SIDEWALK	222 BELMONT AVE		BROOKLYN	NY	SPILLS
11207	S119029373		DRUM RUN	222 BELMONT AVE		BROOKLYN	NY	SPILLS
11207	1021034742		PRODUCTOS HERRERA CECINAS FINA	231 BELMONT AVE		BROOKLYN	NY	EDR Historical Auto Stations
11207	1016970679	NYP004443990	CON EDISON SERVICE BOX: 18110	276 BELMONT AVE		BROOKLYN	NY	RCRA-NonGen
11207	1017397600	110062967400	CON EDISON SERVICE BOX: 18110	276 BELMONT AVE		BROOKLYN	NY	FINDS
11207	S118088187		CON EDISON	276 BELMONT AVE SB18110		BROOKLYN	NY	NY MANIFEST
11207	1018280826	NYP004757332	CON EDISON	276 BELMONT AVE SB18110		BROOKLYN	NY	RCRA-NonGen
11207	1018280825	110067682396	CON EDISON	276 BELMONT AVE SB18113		BROOKLYN	NY	RCRA-NonGen, FINDS
11207	S118088186		CON EDISON	276 BELMONT AVE SB18113		BROOKLYN	NY	NY MANIFEST
11207	S121998131			314 BELMONT AVENUE		BROOKLYN	NY	
11207	1018284116		BELMONT METALS INC	314-30 BELMONT AVE		BROOKLYN	NY	ICIS
11207	S121488941		BELMONT METALS INC-330 BELMONT AVI	330 BELMONT AVE		BROOKLYN	NY	AIRS
11207	1026572286		BELMONT METALS INC	330 BELMONT AVE		BROOKLYN	NY	PRP
11207	1009510894	11207BLMNT33	BELMONT METALS INC	330 BELMONT AVE		BROOKLYN	NY	TRIS
11207	1009510895		BELMONT METALS, INC	330 BELMONT AVE		BROOKLYN	NY	FTTS
11207	1026572285		BELMONT METAL INC	330 BELMONT AVE		BROOKLYN	NY	PRP
11207	1007270198		BELMONT METALS INC	330 BELMONT AVE		BROOKLYN	NY	FTTS
11207	1005446300		BELMONT METALS INC.	330 BELMONT AVE		BROOKLYN	NY	FTTS
11207	1016144418	110055471779	NYC DEPT OF EDUCATION - PS 932K	631 BELMONT AVE		BROOKLYN	NY	NY MANIFEST, RCRAInfo-SQG, FINDS
11207	A100157605	2-478202	HS FOR PREGNANT TEENS (K932)	631 BELMONT AVENUE		BROOKLYN	NY	AST

DRAFT

EDR ZIP Code Scan Report

ZIP	EDR-ID	Facility ID	Name	Address	Map/Dir/Dist	City	State	Databases
11207	1003863858	NYD980532097	BKLYN UNION GAS /BELMONT WORKS	BELMONT & ALABAMA AVE		BROOKLYN	NY	CERCLIS-NFRAP
11207	S105212102	HS2005	BUG, BELMONT WORKS	BELMONT & ALABAMA AVENUE		BROOKLYN	NY	HSWDS
11207	S117738970		CON EDISON	BELMONT AVE & GEORGE ST	**	BROOKLYN	NY	NY MANIFEST
11207	1016973206	NYP004470001	CON EDISON SERVICE BOX: 18112	BELMONT AVE & HINSDALE ST		BROOKLYN	NY	NY MANIFEST, RCRA-NonGen
11207	1017394385	110062934339	CON EDISON SERVICE BOX: 18112	BELMONT AVE & HINSDALE ST		BROOKLYN	NY	FINDS
11207	1018392504	110069646921	CON EDISON	BELMONT AVE & PENNSYLVANIA AVE		BROOKLYN	NY	FINDS
11207	1019903104	NYP004781506	CON EDISON	BELMONT AVE & PENNSYLVANIA AVE		BROOKLYN	NY	RCRA-NonGen
11207	S119075239		CON EDISON	BELMONT AVE & PENNSYLVANIA AVE		BROOKLYN	NY	NY MANIFEST
11207	S118462624		NYC DEP	BELMONT AVE & SHEFFIELD AVE		BROOKLYN	NY	NY MANIFEST
11207	1018158889	110067043773	NYC DEP	BELMONT AVE & SHEFFIELD AVE		BROOKLYN	NY	RCRA-NonGen, FINDS
11207	S113922098		BELMONT STATION	BELMONT, WILLIAMS, ALABAMA & SUTTE	**	BROOKLYN	NY	
11207	1008407879		BELMONT STATION	BELMONT, WILLIAMS, ALABAMA AND SUT		BROOKLYN	NY	Manufactured Gas Plants
11207	1019908887	110069700764	CON EDISON	1 BELMOUNT AVE		BROOKLYN	NY	RCRA-NonGen, FINDS
11207	1004762384	110009451636	ATLANTIC COLLISION	482 BLAKE AVE		BROOKLYN	NY	NY MANIFEST, RCRAInfo-SQG, FINDS
11207	S125973459			523 BLAKE AVENUE		BROOKLYN	NY	
11207	1019948998		CARIBE DRY CLEANERS	539 BLAKE AVE		BROOKLYN	NY	EDR Historical Cleaners
11207	1006802669		NYC-HA FIORENTINO PLAZA	578 BLAKE AVE		BROOKLYN	NY	
11207	1016084978	110013744154	NYC-HA FIORENTINO PLAZA	578 BLAKE AVE		BROOKLYN	NY	FINDS
11207	U000416528	2-064149	REMEEDER HOUSES	585 BLAKE AVENUE		BROOKLYN	NY	AST, UST
11207	1001224053	110004541657	NYCHA - UNITY PLAZA	611 BLAKE AVE		BROOKLYN	NY	NY MANIFEST, RCRA-NonGen, FINDS, LTANKS
11207	1018562227		QMB CLEANERS	649 BLAKE AV		BROOKLYN	NY	EDR Historical Cleaners
11207	S117067327		CON EDISON	662 BLAKE AVE		BROOKLYN	NY	NY MANIFEST
11207	S127148735			667 BLAKE AVENUE		BROOKLYN	NY	
11207	U001838304	2-206970	ST JOHN CANTUIS SCHOOL	692 BLAKE AVE (VERMONT ST)		BROOKLYN	NY	UST
11207	A100292726	2-608809	761 BLAKE AVENUE LLC	761 BLAKE AVENUE		BROOKLYN	NY	AST
11207	S117066602		CON EDISON	923 BLAKE AV		BROOKLYN	NY	NY MANIFEST
11207	S118463636		CON ED	BLAKE AVE & NEW JERSEY AVE INT	**	BROOKLYN	NY	NY MANIFEST
11207	S118463637		CON ED	BLAKE AVE & WYONA ST INT	**	BROOKLYN	NY	NY MANIFEST
11207	1024406087	110070321514	CONSOLIDATED EDISON COMPANY OF N	BLAKE AVE BETWEEN VAN SICLEN AVE &	**	BROOKLYN	NY	FINDS
11207	S125969115			158 BRADFORD STREET		BROOKLYN	NY	
11207	U004062643	2-600524	ENGINE COMPANY 332	165 BRADFORD STREET		BROOKLYN	NY	UST
11207	S102672910	0500373	ENGINE COMPANY 332	165 BRADFORD STREET		BROOKLYN	NY	SPILLS, AST, LTANKS
11207	S125971727			304 BRADFORD STREET		BROOKLYN	NY	
11207	U004078579	2-400343	324 BRADFORD LLC	324 BRADFORD ST		BROOKLYN	NY	AST
11207	S125971987			324 BRADFORD STREET		BROOKLYN	NY	
11207	S117066584		CON EDISON	402 BRADFORD ST		BROOKLYN	NY	NY MANIFEST
11207	S127148737			531 BRADFORD STREET		BROOKLYN	NY	
11207	S126985606			545 BRADFORD STREET		BROOKLYN	NY	
11207	S125973747			564 BRADFORD STREET		BROOKLYN	NY	
11207	S125973865			593 BRADFORD STREET		BROOKLYN	NY	
11207	S118463526		CON ED	594 BRADFORD ST		BROOKLYN	NY	NY MANIFEST
11207	A100292586	2-607485	604 BRADFORD ST	604 BRADFORD ST		BROOKLYN	NY	AST
11207	S125974175			640 BRADFORD STREET		BROOKLYN	NY	
11207	1016892194	110060165958	CON EDISON SERVICE BOX: 22908	652 BRADFORD ST		BROOKLYN	NY	FINDS
11207	1016966166	NYP004390217	CON EDISON SERVICE BOX: 22908	652 BRADFORD ST		BROOKLYN	NY	NY MANIFEST, RCRA-NonGen
11207	S125974321			668 BRADFORD STREET		BROOKLYN	NY	
11207	S117061086		CON EDISON	696 BRADFORD ST FRONT OF		BROOKLYN	NY	NY MANIFEST
11207	1017775522	110063776579	CON EDISON SERVICE BOX: 22912	696 BRADFORD ST FRONT OF		BROOKLYN	NY	RCRA-NonGen, FINDS
11207	1017751858		CON EDISON SERVICE BOX: 22912	696 BRADFORD ST FRONT OF		BROOKLYN	NY	
11207	S127148738			9 BRADFORD STREET		BROOKLYN	NY	
11207	S125975430			97 BRADFORD STREET		BROOKLYN	NY	
11207	S120957503		NYCTA - BRADFORD STREET SUBSTATIO	BRADFORD ST & PITKIN AVE		BROOKLYN	NY	NY MANIFEST
11207	1000394674	NYD986899672	NYCTA - BRADFORD STREET SUBSTATIO	BRADFORD ST & PITKIN AVE		BROOKLYN	NY	RCRA-NonGen
11207	1016250958	110008039265	NYCTA - BRADFORD STREET SUBSTATIO	BRADFORD ST & PITKIN AVE		BROOKLYN	NY	FINDS
11207	S119072693		CONSOLIDATED EDISON	BRIDGE 288' MYRTLE AVENUE	**	NEW YORK CITY	NY	NY MANIFEST
11207	1007253277	110017260809	MH2806	BRIDGE 288' MYRTLE AVENUE		NEW YORK CITY	NY	FINDS
11207	1007207272	NYP004041588	MH2806	BRIDGE 288' MYRTLE AVENUE	**	NEW YORK CITY	NY	RCRA-NonGen
11207	S106435394	2-6105-00340	SYK CLEANERS	1561 BROADWAY		BROOKLYN	NY	NY MANIFEST
11207	1020101066		SYK DRY CLEANERS INC	1561 BROADWAY		BROOKLYN	NY	EDR Historical Cleaners
11207	1017777399	NYP004552923	CON EDISON SERVICE BOX: 15789	1563 BROADWAY		BROOKLYN	NY	RCRA-NonGen
11207	S117062902		CON EDISON	1563 BROADWAY		BROOKLYN	NY	NY MANIFEST
11207	1017750778	110063813912	CON EDISON SERVICE BOX: 15789	1563 BROADWAY		BROOKLYN	NY	FINDS
11207	1018440034		BRASWELL CLEANERS	1571 BROADWAY		BROOKLYN	NY	EDR Historical Cleaners
11207	1019908267	NYP004843906	CON EDISON	1575 BROADWAY		BROOKLYN	NY	RCRA-NonGen
11207	1018387719	110069664544	CON EDISON	1575 BROADWAY		BROOKLYN	NY	FINDS
11207	S119078004		CON ED	1575 BROADWAY		BROOKLYN	NY	NY MANIFEST
11207	S117065347		CON EDISON	1579 BROADWAY		BROOKLYN	NY	NY MANIFEST
11207	1017779880	NYP004578985	CON EDISON SERVICE BOX: 15803	1579 BROADWAY		BROOKLYN	NY	RCRA-NonGen
11207	1017750782	110063828265	CON EDISON SERVICE BOX: 15803	1579 BROADWAY		BROOKLYN	NY	FINDS

DRAFT

EDR ZIP Code Scan Report

ZIP	EDR-ID	Facility ID	Name	Address	Map/Dir/Dist	City	State	Databases
11207	S118463574		CON ED	1593 BROADWAY OPP		BROOKLYN	NY	NY MANIFEST
11207	U001831866	2-063789	1595 BROADWAY	1595 BROADWAY		NEW YORK	NY	UST
11207	S118462838		CON ED	1605 BROADWAY		BROOKLYN	NY	NY MANIFEST
11207	1019908118	110069654859	CON EDISON	1605 BROADWAY		BROOKLYN	NY	RCRA-NonGen, FINDS
11207	1017750781	110063775721	CON EDISON SERVICE BOX: 15802	1641 BROADWAY		BROOKLYN	NY	FINDS
11207	1017774460	NYP004522728	CON EDISON SERVICE BOX: 15802	1641 BROADWAY		BROOKLYN	NY	RCRA-NonGen
11207	S117060064		CON EDISON	1641 BROADWAY		BROOKLYN	NY	NY MANIFEST
11207	1020031988		MAC CLEANERS & TAILORS	1662 BROADWAY		BROOKLYN	NY	EDR Historical Cleaners
11207	S121988867			1717 BROADWAY		NEW YORK	NY	
11207	S117064885		CON EDISON	1718 BROADWAY		BROOKLYN	NY	NY MANIFEST
11207	1017757080		CON EDISON TRANSFORMER MANHOLE:	1718 BROADWAY		BROOKLYN	NY	
11207	1017779408	NYP004574018	CON EDISON TRANSFORMER MANHOLE:	1718 BROADWAY		BROOKLYN	NY	RCRA-NonGen
11207	1017779345	110063836577	CON EDISON TRANSFORMER MANHOLE:	1718 BROADWAY		BROOKLYN	NY	RCRA-NonGen, FINDS
11207	1020027373		LEVY CLEANERS	1744 BROADWAY		BROOKLYN	NY	EDR Historical Cleaners
11207	1019995608		GILSTAN INC	1749 BROADWAY		BROOKLYN	NY	EDR Historical Cleaners
11207	S121488986		MARKETPLACE OF BUSHWICK	1781 BROADWAY		BROOKLYN	NY	AIRS
11207	S116550062		CON EDISON	1781 BROADWAY		BROOKLYN	NY	NY MANIFEST
11207	1007126179	110015712941	XEP DRY CLEANERS & TAILOR SHOP	1797 BROADWAY		BROOKLYN	NY	ICIS, FINDS
11207	1018766955		A & G CLEANERS	1797 BROADWAY		BROOKLYN	NY	EDR Historical Cleaners
11207	1001028926	NYR000011585	XEP DRY CLEANERS & TAILOR SHOP	1797 BROADWAY		BROOKLYN	NY	NY MANIFEST, RCRAInfo-SQG
11207	S123692394		CON EDISON - MANHOLE 15835	1803 BROADWAY		BROOKLYN	NY	NY MANIFEST
11207	S116550565		CON EDISON	1849 BROADWAY		BROOKLYN	NY	NY MANIFEST
11207	1017772006	110063806225	CON EDISON SERVICE BOX: 15843	1849 BROADWAY		BROOKLYN	NY	RCRA-NonGen, FINDS
11207	1017750789		CON EDISON SERVICE BOX: 15843	1849 BROADWAY		BROOKLYN	NY	
11207	S120958565		CON EDISON - MANHOLE 64631	1882 BROADWAY		BROOKLYN	NY	NY MANIFEST
11207	1017772005	110063806216	CON EDISON SERVICE BOX: 15851	1892 BROADWAY		BROOKLYN	NY	RCRA-NonGen, FINDS
11207	S116550564		CON EDISON	1892 BROADWAY		BROOKLYN	NY	NY MANIFEST
11207	1017750790		CON EDISON SERVICE BOX: 15851	1892 BROADWAY		BROOKLYN	NY	
11207	U002259356	2-482099	SOLID GOLD TOWING INC.	1960 BROADWAY		BROOKLYN	NY	SPILLS, UST
11207	1018280008	110067699949	CON EDISON	1997 BROADWAY		BROOKLYN	NY	RCRA-NonGen, FINDS
11207	A100293856	2-609105	EAST NEW YORK TRUCK SHOP	1997 BROADWAY		BROOKLYN	NY	AST
11207	1012311777	110040422094	MTA EAST NEW YORK NON REVENUE SH	1997 BROADWAY		BROOKLYN	NY	ICIS, FINDS
11207	U004062593	2-000445	EAST NEW YORK TRUCK SHOP	1997 BROADWAY		BROOKLYN	NY	CBS, UST
11207	1024645162	110070433549	CON EDISON - VAULT SUBMERSIBLE 253	2020 BROADWAY		BROOKLYN	NY	FINDS
11207	1024891483	NYP005115332	CON EDISON - VAULT SUBMERSIBLE 253	2020 BROADWAY		BROOKLYN	NY	RCRAInfo-LQG
11207	1001818274	110004557275	MTA NYCT - SUBWAY ELECTRONICS MAI	2020 BROADWAY		BROOKLYN	NY	RCRAInfo-SQG, FINDS
11207	1024158659		CON EDISON - VAULT SUBMERSIBLE 253	2020 BROADWAY		BROOKLYN	NY	
11207	S121968412		CON EDISON	2020 BROADWAY		BROOKLYN	NY	NY MANIFEST
11207	1024891482	NYP005115324	CON EDISON - VAULT SUBMERSIBLE 260	2051 BROADWAY		BROOKLYN	NY	RCRAInfo-LQG
11207	1024645161	110070433548	CON EDISON - VAULT SUBMERSIBLE 260	2051 BROADWAY		BROOKLYN	NY	FINDS
11207	1024158660		CON EDISON - VAULT SUBMERSIBLE 260	2051 BROADWAY		BROOKLYN	NY	
11207	S121968411		CON EDISON	2051 BROADWAY		BROOKLYN	NY	NY MANIFEST
11207	1014817588	110041696313	CON EDISON	2051 BROADWAY & FULTON ST	**	BROOKLYN	NY	FINDS
11207	1014397151	NYP004194692	CONSOLIDATED EDISON	2051 BROADWAY & FULTON ST	**	BROOKLYN	NY	NY MANIFEST, RCRA-NonGen
11207	1020372745		BROADWAY FULTON SERVICE STN	2090 BROADWAY		BROOKLYN	NY	EDR Historical Auto Stations
11207	U000403356	2-146188	BROADWAY FILTON	2090 BROADWAY		BROOKLYN	NY	UST
11207	1014396291	NYP004185377	CON EDISON - MANHOLE 15836	BROADWAY & FURMAN AVE		BROOKLYN	NY	NY MANIFEST, RCRAInfo-LQG
11207	1014819628	110041672008	CON EDISON - MANHOLE 15836	BROADWAY & FURMAN AVE		BROOKLYN	NY	FINDS
11207	S123692449		CON EDISON - MANHOLE 15842	BROADWAY & FURMAN AVE INT	**	BROOKLYN	NY	NY MANIFEST
11207	1017749193	110063786693	CON EDISON MANHOLE: 15836	BROADWAY & GRANITE ST		BROOKLYN	NY	FINDS
11207	1017771605	NYP004485462	CON EDISON MANHOLE: 15836	BROADWAY & GRANITE ST		BROOKLYN	NY	RCRA-NonGen
11207	S117736257		CON EDISON	BROADWAY & GRANITE ST		BROOKLYN	NY	NY MANIFEST
11207	S117064856		CON EDISON	BROADWAY & ROCKAWAY AVE		BROOKLYN	NY	NY MANIFEST
11207	1014819970	110041672124	CON EDISON	BROADWAY & SCHAEFER ST		BROOKLYN	NY	FINDS
11207	1014396295	NYP004185427	CON EDISON	BROADWAY & SCHAEFER ST		BROOKLYN	NY	NY MANIFEST, RCRA-NonGen
11207	1014396288	NYP004185344	CON EDISON - MANHOLE 15861	BROADWAY & VAN SINDEREN AV		BROOKLYN	NY	NY MANIFEST, RCRAInfo-LQG
11207	1014819623	110041671928	CON EDISON - MANHOLE 15861	BROADWAY & VAN SINDEREN AV		BROOKLYN	NY	FINDS
11207	1024892047	NYR000236273	MTA NYCT - BROADWAY JUNCTION A C J	BROADWAY & VAN SINDEREN AVE		BROOKLYN	NY	RCRAInfo-SQG
11207	1024141650		MTA NYCT - BROADWAY JUNCTION A C J	BROADWAY & VAN SINDEREN AVE		BROOKLYN	NY	
11207	1018279605	110067693286	CON EDISON	BROADWAY & VANSINDREN MH57995	**	BROOKLYN	NY	RCRA-NonGen, FINDS
11207	S117741220		CON EDISON	BROADWAY & VANSINDREN MH57995	**	BROOKLYN	NY	NY MANIFEST
11207	S117741221		CON EDISON	BROADWAY & VANSINDREN SB55479	**	BROOKLYN	NY	NY MANIFEST
11207	1018279606	110067693295	CON EDISON	BROADWAY & VANSINDREN SB55479	**	BROOKLYN	NY	RCRA-NonGen, FINDS
11207	1017749191	110063813903	CON EDISON MANHOLE: 15788	BROADWAY & WEIRFIELD STSE COR	**	BROOKLYN	NY	FINDS
11207	1017777398	NYP004552915	CON EDISON MANHOLE: 15788	BROADWAY & WEIRFIELD STSE COR	**	BROOKLYN	NY	RCRA-NonGen
11207	S117062901		CON EDISON	BROADWAY & WEIRFIELD STSE COR	**	BROOKLYN	NY	NY MANIFEST
11207	S121464168		DRUM RUN	BROADWAY BW STEWART AND EASTERN	**	BROOKLYN	NY	SPILLS
11207	1019990540		FOUNTAIN OILS & CLEANSERS	67 BULWER PL		BROOKLYN	NY	EDR Historical Cleaners
11207	S108635823	0700129	FLORA YOUNG	74 BULWER PLACE		BROOKLYN	NY	SPILLS
11207	1019902438	110069684871	CON EDISON	86 BULWER PL		BROOKLYN	NY	RCRA-NonGen, FINDS

DRAFT

EDR ZIP Code Scan Report

ZIP	EDR-ID	Facility ID	Name	Address	Map/Dir/Dist	City	State	Databases
11207	S118089769		CON EDISON	86 BULWER PL		BROOKLYN	NY	NY MANIFEST
11207	1018280688	110067710472	CON EDISON	87 BULWER PL		BROOKLYN	NY	RCRA-NonGen, FINDS
11207	S118088051		CON EDISON	87 BULWER PL		BROOKLYN	NY	NY MANIFEST
11207	1018277771	110067683402	CON EDISON	90 BULWER PL		BROOKLYN	NY	RCRA-NonGen, FINDS
11207	S117740543		CON EDISON	90 BULWER PL		BROOKLYN	NY	NY MANIFEST
11207	1018278927	NYP004737136	CON EDISON	90 BULWER PL		BROOKLYN	NY	RCRA-NonGen
11207	S117739395		CON EDISON	90 BULWER PL		BROOKLYN	NY	NY MANIFEST
11207	1018278904	110067683199	CON EDISON	1230 BUSHWICK AVE		BROOKLYN	NY	RCRA-NonGen, FINDS
11207	S117740520		CON EDISON	1230 BUSHWICK AVE		BROOKLYN	NY	NY MANIFEST
11207	1016379648	110055111338	1256 BUSHWICK AVENUE	1256 BUSHWICK AVENUE		BROOKLYN	NY	ICIS, FINDS
11207	S117314263		CON EDISON	1258 BUSHWICK AVE		BROOKLYN	NY	NY MANIFEST
11207	1016967771	NYP004413696	CON EDISON	1282 BUSHWICK AVE		BROOKLYN	NY	NY MANIFEST, RCRA-NonGen
11207	1017397893	110062970478	CON EDISON SERVICE BOX: 19014	1282 BUSHWICK AVE		BROOKLYN	NY	FINDS
11207	1016964280	NYP004372140	CON EDISON SERVICE BOX: 19013	1321 BUSHWICK AVE		BROOKLYN	NY	NY MANIFEST, RCRA-NonGen
11207	1016892479	110060168811	CON EDISON SERVICE BOX: 19013	1321 BUSHWICK AVE		BROOKLYN	NY	FINDS
11207	1016454948	110056495546	CON EDISON	1323 BUSHWICK AVE		BROOKLYN	NY	NY MANIFEST, RCRA-NonGen, FINDS
11207	S117063216		CON EDISON	1327 BUSHWICK AVE		BROOKLYN	NY	NY MANIFEST
11207	1017751272		CON EDISON SERVICE BOX: 19013	1327 BUSHWICK AVE		BROOKLYN	NY	
11207	1017777721	110063823590	CON EDISON SERVICE BOX: 19013	1327 BUSHWICK AVE		BROOKLYN	NY	RCRA-NonGen, FINDS
11207	1016455235	110056499506	CON EDISON SERVICE BOX: 19018	1330 BUSHWICK AVE		BROOKLYN	NY	NY MANIFEST, RCRA-NonGen, FINDS
11207	1004758991	110014323295	BOBE DRY CLEANERS	1338 BUSHWICK AVE		BROOKLYN	NY	NY MANIFEST, ICIS, RCRAInfo-SQG, FINDS
11207	S110246048		BOBE DRY CLEANERS	1338 BUSHWICK AVENUE		BROOKLYN	NY	DRYCLEANERS
11207	S119076950		CON EDISON	1350 BUSHWICK AVE SB19025		BROOKLYN	NY	NY MANIFEST
11207	1019906120	NYP004817516	CON EDISON	1350 BUSHWICK AVE SB19026		BROOKLYN	NY	RCRA-NonGen
11207	1019906097	110069703618	CON EDISON	1350 BUSHWICK AVE SB19026		BROOKLYN	NY	RCRA-NonGen, FINDS
11207	S119076963		CON EDISON	1350 BUSHWICK AVE SB19026		BROOKLYN	NY	NY MANIFEST
11207	1017778178	110063832839	CON EDISON SERVICE BOX: 19026	1354 BUSHWICK AVE		BROOKLYN	NY	RCRA-NonGen, FINDS
11207	S117063665		CON EDISON	1354 BUSHWICK AVE		BROOKLYN	NY	NY MANIFEST
11207	1017751273		CON EDISON SERVICE BOX: 19026	1354 BUSHWICK AVE		BROOKLYN	NY	
11207	S125968537			1357 BUSHWICK AVENUE		BROOKLYN	NY	
11207	S125968586			1379 BUSHWICK AVENUE		BROOKLYN	NY	
11207	U003790884	2-606179	ST. THOMAS EPISCOPAL	1405 BUSHWICK AVE		BROOKLYN	NY	UST
11207	S125968724			1423 BUSHWICK AVENUE		BROOKLYN	NY	
11207	S125968799			1449 BUSHWICK AVENUE		BROOKLYN	NY	
11207	S117538417		CON EDISON	1474 BUSHWICK AV		BROOKLYN	NY	NY MANIFEST
11207	1017397137	110062962600	CON EDISON SERVICE BOX: 19039	1497 BUSHWICK AVE		BROOKLYN	NY	FINDS
11207	1016970637	NYP004443537	CON EDISON	1497 BUSHWICK AVE		BROOKLYN	NY	NY MANIFEST, RCRA-NonGen
11207	1017772556	NYP004495156	CON EDISON SERVICE BOX: 76553	1503 BUSHWICK AVE		BROOKLYN	NY	RCRA-NonGen
11207	1017756738	110063783650	CON EDISON SERVICE BOX: 76553	1503 BUSHWICK AVE		BROOKLYN	NY	FINDS
11207	S116551078		CON EDISON	1503 BUSHWICK AVE		BROOKLYN	NY	NY MANIFEST
11207	1020902825		1508 BUSHWICK INC	1508 BUSHWICK AVE		BROOKLYN	NY	EDR Historical Auto Stations
11207	U003297795	2-600324	DELEK BH INC.	1508 BUSHWICK AVENUE		BROOKLYN	NY	UST
11207	U004225812		N/A VACANT LAND	1517 BUSHWICK AVENUE		BROOKLYN	NY	UST
11207	1021054609		MAB SERVICES INC	1518 BUSHWICK AVE		BROOKLYN	NY	EDR Historical Auto Stations
11207	1021020835		MM TRANSMISSIONS INC	1520 BUSHWICK AVE		BROOKLYN	NY	EDR Historical Auto Stations
11207	S116550575		CON EDISION	1520 BUSHWICK AVE		BROOKLYN	NY	NY MANIFEST
11207	1017751277		CON EDISON SERVICE BOX: 19043	1520 BUSHWICK AVE		BROOKLYN	NY	
11207	1017772016	110063806314	CON EDISON SERVICE BOX: 19043	1520 BUSHWICK AVE		BROOKLYN	NY	RCRA-NonGen, FINDS
11207	A100360409		M.M. TRANSMISSIONS INC.	1520 BUSHWICK AVENUE		BROOKLYN	NY	AST
11207	1021513440		FD AUTO CENTER INC	1522 BUSHWICK AVE		BROOKLYN	NY	EDR Historical Auto Stations
11207	S127148741			1526 BUSHWICK AVENUE		BROOKLYN	NY	
11207	1020630548		ZAKI SERVICE STATION INC	1532 BUSHWICK AVE		BROOKLYN	NY	EDR Historical Auto Stations
11207	1000552840	110009480310	STORAGE MAINTENANCE CORP	1532 BUSHWICK AVE		BROOKLYN	NY	NY MANIFEST, ICIS, RCRA-NonGen, FINDS
11207	1014808613	110040756740	SHELL SERVICE STATION #10-16	1532 BUSHWICK AVE.		BROOKLYN	NY	FINDS
11207	A100296830	2-483117	SHELL SERVICE STATION	1532 BUSHWICK AVENUE		BROOKLYN	NY	AST
11207	U004065212	2-483117	SHELL SERVICE STATION	1532 BUSHWICK AVENUE		BROOKLYN	NY	UST
11207	S108145864		FIVE STAR AUTO REBUILDERS INC	1533 BUSHWICK AVE		BROOKLYN	NY	SWF/LF
11207	1020358931		KLING ALEX	1546 BUSHWICK AVE		BROOKLYN	NY	EDR Historical Auto Stations
11207	1021010625		BUSHWICK-DE SALES SERVICE STN*	1572 BUSHWICK AVE		BROOKLYN	NY	EDR Historical Auto Stations
11207	S127148742			1573 BUSHWICK AVENUE		BROOKLYN	NY	

DRAFT

EDR ZIP Code Scan Report

ZIP	EDR-ID	Facility ID	Name	Address	Map/Dir/Dist	City	State	Databases
11207	1000553958	110004473285	A B C COMMUNICATIONS INC	1579 BUSHWICK AVE		BROOKLYN	NY	NY MANIFEST, RCRA-NonGen, FINDS
11207	U000408381	2-339997	1579 BUSHWICK AV.	1579 BUSHWICK AVE		BROOKLYN	NY	UST
11207	1020631015		THRIFTY OIL CO	1579 BUSHWICK AVE		BROOKLYN	NY	EDR Historical Auto Stations
11207	1018379499	110069383900	CON EDISON	1597 BUSHWICK AVE		BROOKLYN	NY	FINDS
11207	1019324958	NYP004782157	CON EDISON	1597 BUSHWICK AVE		BROOKLYN	NY	RCRA-NonGen
11207	S118090581		CON EDISON	1597 BUSHWICK AVE		BROOKLYN	NY	NY MANIFEST
11207	1007804447	110019669740	FORCE COLLISION CORP	1604 BUSHWICK AVE		BROOKLYN	NY	FINDS
11207	1022131723		BP AMERICA INC	1610 BUSHWICK AVE		BROOKLYN	NY	EDR Historical Auto Stations
11207	1009332076	110024547481	B P FACILITY #48498	1610 BUSHWICK AVE		BROOKLYN	NY	FINDS
11207	1009399899	NYR000138636	BP PRODUCTS NORTH AMERICA AMOCO	1610 BUSHWICK AVE		BROOKLYN	NY	NY MANIFEST, RCRA-CESQG
11207	1016124705	110038042016	BP AMOCO	1610 BUSHWICK AVE		BROOKLYN	NY	FINDS
11207	1011974387		BP AMOCO	1610 BUSHWICK AVE		BROOKLYN	NY	
11207	U004046060	2-610121	BUSHWICK PETROLEUM LLC	1610 BUSHWICK AVENUE		BROOKLYN	NY	UST
11207	U003178449	2-091022	THE EVERGREENS CEMETERY	1629 BUSHWICK AVENUE		BROOKLYN	NY	UST
11207	A100359406		THE EVERGREENS CEMETERY	1629 BUSHWICK AVENUE		BROOKLYN	NY	AST
11207	1020266353		MERIT OIL CORPORATION	1630 BUSHWICK AVE		BROOKLYN	NY	EDR Historical Auto Stations
11207	U001835741	2-297739	SPEEDWAY # 7812	1630 BUSHWICK AVENUE		BROOKLYN	NY	AST, UST
11207	1016068970	110004415874	HESS #32507	1630 BUSHWICK AVENUE		BROOKLYN	NY	FINDS
11207	1007804859		POPEYES	1630-50 BUSHWICK AVE		BROOKLYN	NY	
11207	1016119063	110019673860	POPEYES	1630-50 BUSHWICK AVE		BROOKLYN	NY	FINDS
11207	A100300284	2-610338	SLS CAR WASH, INC.	1650 BUSHWICK AVENUE		BROOKLYN	NY	AST
11207	1016060044	110001609778	NYC MTA EAST NY MAINT SHOP	1700 BUSHWICK AVE.		BROOKLYN	NY	FINDS
11207	1000393172	NYD981140023	NYCTA - EAST NEW YORK BARN & YARD	1700 BUSHWICK AVENUE		BROOKLYN	NY	NY MANIFEST, ICIS, RCRAInfo-LQG
11207	S119076948		CON ED	1716 BUSHWICK AVE		BROOKLYN	NY	NY MANIFEST
11207	1019906095	110069703592	CON EDISON	1716 BUSHWICK AVE		BROOKLYN	NY	RCRA-NonGen, FINDS
11207	2012023671			1720 BUSHWICK AVE		BROOKLYN	NY	ERNS
11207	A100293853	2-609106	EAST NEW YORK CMF	1730 BUSHWICK AVENUE		BROOKLYN	NY	AST
11207	1008980245	110024242791	D & D AUTO & MOTORCYCLE REPAIR	1731 BUSHWICK AVE		BROOKLYN	NY	FINDS
11207	1020947268		MONTI-TRINI CORPORATION	1741 BUSHWICK AVE		BROOKLYN	NY	EDR Historical Auto Stations
11207	1021629461		N & S SERVICE & REPAIR STATION	1756 BUSHWICK AVE		BROOKLYN	NY	EDR Historical Auto Stations
11207	1021018140		BELLCO TRANSMISSIONS INC	1765 BUSHWICK AVE		BROOKLYN	NY	EDR Historical Auto Stations
11207	S116349324		BELLCO TRANSMISSIONS	1765 BUSHWICK AVENUE		BROOKLYN	NY	
11207	1020668328		LARRYS SERVICE STATION	1773 BUSHWICK AVE		BROOKLYN	NY	EDR Historical Auto Stations
11207	1024726322		MTA NYCT - BUSHWICK AVE & ABERDEEN	BUSHWICK AVE & ABERDEEN ST		BROOKLYN	NY	
11207	1025447853	110070515417	MTA NYCT - BUSHWICK AVE & ABERDEEN	BUSHWICK AVE & ABERDEEN ST		BROOKLYN	NY	FINDS
11207	1024892391	NYR000239921	MTA NYCT - BUSHWICK AVE & ABERDEEN	BUSHWICK AVE & ABERDEEN ST		BROOKLYN	NY	RCRAInfo-SQG
11207	S117739902		CON EDISON	BUSHWICK AVE & COVERT ST		BROOKLYN	NY	NY MANIFEST
11207	1018278278	110067703300	CON EDISON	BUSHWICK AVE & COVERT ST		BROOKLYN	NY	RCRA-NonGen, FINDS
11207	S117058666		CON EDISON	BUSHWICK AVE & DECATUR ST		BROOKLYN	NY	NY MANIFEST
11207	1017751274		CON EDISON SERVICE BOX: 19027	BUSHWICK AVE & DECATUR ST		BROOKLYN	NY	
11207	1017773023	110063806617	CON EDISON SERVICE BOX: 19027	BUSHWICK AVE & DECATUR ST		BROOKLYN	NY	RCRA-NonGen, FINDS
11207	1007253236	110017260391	V1048	BUSHWICK AVE & FANCHON PL		BROOKLYN	NY	FINDS
11207	1024891881	NYP005160296	CON EDISON - MANHOLE 56835	BUSHWICK AVE & FANCHON PL INT	**	BROOKLYN	NY	RCRAInfo-LQG
11207	1024645091	110070433478	CON EDISON - MANHOLE 56835	BUSHWICK AVE & FANCHON PL INT	**	BROOKLYN	NY	FINDS
11207	1024157782		CON EDISON - MANHOLE 56835	BUSHWICK AVE & FANCHON PL INT		BROOKLYN	NY	
11207	S121968816		CON EDISON - MANHOLE 56835	BUSHWICK AVE & FANCHON PL INT	**	BROOKLYN	NY	NY MANIFEST
11207	1018392588	110069681384	CON EDISON	BUSHWICK AVE & GRANITE ST		BROOKLYN	NY	FINDS
11207	1019902288	NYP004771937	CON EDISON	BUSHWICK AVE & GRANITE ST		BROOKLYN	NY	RCRA-NonGen
11207	S118089587		CON EDISON	BUSHWICK AVE & GRANITE ST		BROOKLYN	NY	NY MANIFEST
11207	1017771991	110063806074	CON EDISON SERVICE BOX: 19049	BUSHWICK AVE & STEWART ST		BROOKLYN	NY	RCRA-NonGen, FINDS
11207	S116550546		CON EDISON	BUSHWICK AVE & STEWART ST		BROOKLYN	NY	NY MANIFEST
11207	1017751278		CON EDISON SERVICE BOX: 19049	BUSHWICK AVE & STEWART ST		BROOKLYN	NY	
11207	S117740510		CON EDISON	BUSHWICK AVE & WEIRFIELD ST		BROOKLYN	NY	NY MANIFEST
11207	1018278894	110067683091	CON EDISON	BUSHWICK AVE & WEIRFIELD ST		BROOKLYN	NY	RCRA-NonGen, FINDS
11207	S118090877		CON ED	BUSHWICK AVE AND FANCHON PL		BROOKLYN	NY	NY MANIFEST
11207	S122480716		UNDERGROUND CONCRETE VAULT	234 CALYER ST		BROOKLYN	NY	SPILLS
11207	S102180098	9508260	PSA #3	25 CENTRAL AVE		BROOKLYN	NY	SPILLS
11207	S117313416		CON EDISON	330 CENTRAL AVE		BROOKLYN	NY	NY MANIFEST
11207	1017779772	110063821459	CON EDISON SERVICE BOX: 12214	330 CENTRAL AVE		BROOKLYN	NY	RCRA-NonGen, FINDS
11207	1017750200		CON EDISON SERVICE BOX: 12214	330 CENTRAL AVE		BROOKLYN	NY	
11207	1019908843	110069700363	CON EDISON	570 CENTRAL AVE		BROOKLYN	NY	RCRA-NonGen, FINDS
11207	1017392250	110062911764	NYC DEP	617 CENTRAL AVE		BROOKLYN	NY	FINDS
11207	1016959829	NYP003669298	NYC DEP	617 CENTRAL AVE		BROOKLYN	NY	NY MANIFEST, RCRA-NonGen

DRAFT

EDR ZIP Code Scan Report

ZIP	EDR-ID	Facility ID	Name	Address	Map/Dir/Dist	City	State	Databases
11207	U001840041	2-357421	ENGINE COMPANY 252	617 CENTRAL AVENUE		BROOKLYN	NY	AST
11207	U004077731	2-357421	ENGINE COMPANY 252	617 CENTRAL AVENUE		BROOKLYN	NY	UST
11207	U000404776	2-398691	PILGRIM CHURCH	628 CENTRAL AVE		BROOKLYN	NY	UST
11207	S125974189			643 CENTRAL AVENUE		BROOKLYN	NY	
11207	S125974213			649 CENTRAL AVENUE		BROOKLYN	NY	
11207	1017750202	110063821226	CON EDISON SERVICE BOX: 12258	658 CENTRAL AVE		BROOKLYN	NY	FINDS
11207	1017779747	NYP004577599	CON EDISON SERVICE BOX: 12258	658 CENTRAL AVE		BROOKLYN	NY	RCRA-NonGen
11207	S117065221		CON EDISON	658 CENTRAL AVE		BROOKLYN	NY	NY MANIFEST
11207	1017774445	NYP004522561	CON EDISON SERVICE BOX: 19172	CENTRAL AVE & COVERT ST SE COR	**	BROOKLYN	NY	RCRA-NonGen
11207	1017751295	110063775570	CON EDISON SERVICE BOX: 19172	CENTRAL AVE & COVERT ST SE COR	**	BROOKLYN	NY	FINDS
11207	S117060048		CON EDISON	CENTRAL AVE & COVERT ST SE COR	**	BROOKLYN	NY	NY MANIFEST
11207	1022284967	110069389138	CON EDISON	CENTRAL AVE & TROUTMAN ST SE		BROOKLYN	NY	FINDS
11207	1019325091	NYP004794020	CON EDISON	CENTRAL AVE & TROUTMAN ST SE		BROOKLYN	NY	RCRA-NonGen
11207	U004151156		EDDIE HARRIS RESIDENTIAL FACILITY	629 CHANCEY STREET		BROOKLYN	NY	UST
11207	S117740445		CON EDISON	623 CHAUNCEY ST		BROOKLYN	NY	NY MANIFEST
11207	1018278828	110067681529	CON EDISON	623 CHAUNCEY ST		BROOKLYN	NY	RCRA-NonGen, FINDS
11207	1018278829	110067681538	CON EDISON	629 CHAUNCEY ST		BROOKLYN	NY	RCRA-NonGen, FINDS
11207	S117740446		CON EDISON	629 CHAUNCEY ST		BROOKLYN	NY	NY MANIFEST
11207	1018278830	110067681547	CON EDISON	646 CHAUNCEY ST		BROOKLYN	NY	RCRA-NonGen, FINDS
11207	S117740447		CON EDISON	646 CHAUNCEY ST		BROOKLYN	NY	NY MANIFEST
11207	1018280994	110067685071	CON EDISON	695 CHAUNCEY ST		BROOKLYN	NY	RCRA-NonGen, FINDS
11207	S118088357		CON ED	695 CHAUNCEY ST		BROOKLYN	NY	NY MANIFEST
11207	S117740768		CON EDISON	700 CHAUNCEY ST		BROOKLYN	NY	NY MANIFEST
11207	1018279152	110067687435	CON EDISON	700 CHAUNCEY ST		BROOKLYN	NY	RCRA-NonGen, FINDS
11207	1017750934		CON EDISON SERVICE BOX: 16746	701 CHAUNCEY ST		BROOKLYN	NY	
11207	1017772865	110063797155	CON EDISON SERVICE BOX: 16746	701 CHAUNCEY ST		BROOKLYN	NY	RCRA-NonGen, FINDS
11207	S117058521		CON EDISON	701 CHAUNCEY ST		BROOKLYN	NY	NY MANIFEST
11207	S118257486		CON EDISON	705 CHAUNCEY ST		BROOKLYN	NY	NY MANIFEST
11207	1019904798	110069652959	CON EDISON	705 CHAUNCEY ST		BROOKLYN	NY	RCRA-NonGen, FINDS
11207	S117058523		CON EDISON	707 CHAUNCEY ST		BROOKLYN	NY	NY MANIFEST
11207	1017772867	110063797173	CON EDISON SERVICE BOX: 16748	707 CHAUNCEY ST		BROOKLYN	NY	RCRA-NonGen, FINDS
11207	1017750935		CON EDISON SERVICE BOX: 16748	707 CHAUNCEY ST		BROOKLYN	NY	
11207	S125974577			728 CHAUNCEY STREET		BROOKLYN	NY	
11207	U004081962	2-608405	CBS FOOD PROD	770 CHAUNCEY STREET		BROOKLYN	NY	AST
11207	1004761231	NYR000082073	NYCTA	CHAUNCEY ST & BROADWAY		BROOKLYN	NY	NY MANIFEST, RCRA-NonGen
11207	1016256084	110008111364	MTA NYCT - CHAUNCEY ST STATION J-LI	CHAUNCEY ST & BROADWAY		BROOKLYN	NY	FINDS
11207	1007800707	110019632272	D T SUPPLY CORP	21 CHRISTOPHER AVE		BROOKLYN	NY	FINDS
11207	1001119495	110009485324	MTA NYCT - 40 CONWAY	40 CONWAY STREET		BROOKLYN	NY	NY MANIFEST, FINDS, RCRAInfo-LQG
11207	U004191956		PARK AVENUE BUILDING & ROOFING SUI	68 CONWAY STREET		BROOKLYN	NY	UST
11207	1018379086	110069379773	CON EDISON - VAULT SUBMERSIBLE 513	198 COOK ST & BUSHWICK AVE		BROOKLYN	NY	FINDS
11207	S118563632		CON ED	198 COOK ST & BUSHWICK AVE	**	BROOKLYN	NY	NY MANIFEST
11207	1019325861	NYP004866255	CON EDISON - VAULT SUBMERSIBLE 513	198 COOK ST & BUSHWICK AVE	**	BROOKLYN	NY	RCRAInfo-LQG
11207	1020108300		TRI-HOUR CLEANERS	100 COOPER ST		BROOKLYN	NY	EDR Historical Cleaners
11207	S125967508			100 COOPER STREET		BROOKLYN	NY	
11207	1019908729	NYP004853772	CON EDISON	111 COOPER ST		BROOKLYN	NY	RCRA-NonGen
11207	1018386803	110069684238	CON EDISON	111 COOPER ST		BROOKLYN	NY	FINDS
11207	S118463575		CON ED	111 COOPER ST		BROOKLYN	NY	NY MANIFEST
11207	S118259936		CON EDISON	112 COOPER ST		BROOKLYN	NY	NY MANIFEST
11207	1019908052	110069654289	CON EDISON	112 COOPER ST		BROOKLYN	NY	RCRA-NonGen, FINDS
11207	1016973394	NYP004471959	CON EDISON	114 COOPER ST		BROOKLYN	NY	NY MANIFEST, RCRA-NonGen
11207	1017395844	110062949207	CON EDISON SERVICE BOX: 17213	114 COOPER ST		BROOKLYN	NY	FINDS
11207	1007818090	110019806469	A-1 AUTO REPAIRS-AUTOBODY	139 COOPER STREET		BROOKLYN	NY	FINDS
11207	1017395845	110062949216	CON EDISON SERVICE BOX: 17215	140 COOPER ST		BROOKLYN	NY	FINDS
11207	1016973395	NYP004471967	CON EDISON SERVICE BOX: 17215	140 COOPER ST		BROOKLYN	NY	NY MANIFEST, RCRA-NonGen
11207	S117316928		CON EDISON	153 COOPER ST		BROOKLYN	NY	NY MANIFEST
11207	S117316894		CON EDISON	153 COOPER ST		BROOKLYN	NY	NY MANIFEST
11207	1016974276	NYP004480935	CON EDISON SERVICE BOX: 17216	161 COOPER ST		BROOKLYN	NY	NY MANIFEST, RCRA-NonGen
11207	1017394961	110062940206	CON EDISON SERVICE BOX: 17216	161 COOPER ST		BROOKLYN	NY	FINDS
11207	S117059636		CON EDISON	173 COOPER ST		BROOKLYN	NY	NY MANIFEST
11207	1017751016	110063803861	CON EDISON SERVICE BOX: 17217	173 COOPER ST		BROOKLYN	NY	FINDS
11207	1017774018	NYP004518155	CON EDISON SERVICE BOX: 17217	173 COOPER ST		BROOKLYN	NY	RCRA-NonGen
11207	1017773276	110063770325	CON EDISON SERVICE BOX: 17221	217 COOPER ST		BROOKLYN	NY	RCRA-NonGen, FINDS
11207	S117058917		CON EDISON	217 COOPER ST		BROOKLYN	NY	NY MANIFEST
11207	1017751017		CON EDISON SERVICE BOX: 17221	217 COOPER ST		BROOKLYN	NY	
11207	1017751018	110063770334	CON EDISON SERVICE BOX: 17222	227 COOPER ST		BROOKLYN	NY	FINDS
11207	S117058918		CON EDISON	227 COOPER ST		BROOKLYN	NY	NY MANIFEST
11207	1017773277	NYP004510574	CON EDISON SERVICE BOX: 17222	227 COOPER ST		BROOKLYN	NY	RCRA-NonGen
11207	U003394277	2-355437	P.S. 384 - BROOKLYN K384	242 COOPER STREET		BROOKLYN	NY	AST
11207	1016974948	NYR000214098	PS384K	242 COOPER STREET		BROOKLYN	NY	NY MANIFEST, RCRAInfo-LQG
11207	S117058949		CON EDISON	243 COOPER ST		BROOKLYN	NY	NY MANIFEST

DRAFT

EDR ZIP Code Scan Report

ZIP	EDR-ID	Facility ID	Name	Address	Map/Dir/Dist	City	State	Databases
11207	1017773309	110063772332	CON EDISON SERVICE BOX: 17223	243 COOPER ST		BROOKLYN	NY	RCRA-NonGen, FINDS
11207	1017751019		CON EDISON SERVICE BOX: 17223	243 COOPER ST		BROOKLYN	NY	
11207	1018280314	110067704568	CON EDISON	27 COOPER ST		BROOKLYN	NY	RCRA-NonGen, FINDS
11207	S117741933		CON EDISON	27 COOPER ST		BROOKLYN	NY	NY MANIFEST
11207	S125971809			31 COOPER STREET		BROOKLYN	NY	
11207	S121489582		BORO KITCHEN CABINETS - 56-06 COOPE	56-06 COOPER AVE		RIDGEWOOD	NY	AIRS
11207	1017777552	NYP004554473	CON EDISON SERVICE BOX: 17205	85 COOPER ST		BROOKLYN	NY	RCRA-NonGen
11207	1017751013	110063820361	CON EDISON SERVICE BOX: 17205	85 COOPER ST		BROOKLYN	NY	FINDS
11207	S117063121		CON EDISON	86 COOPER ST		BROOKLYN	NY	NY MANIFEST
11207	S117062891		CON EDISON	86 COOPER ST		BROOKLYN	NY	NY MANIFEST
11207	1017777389	NYP004552824	CON EDISON SERVICE BOX: 17208	86 COOPER ST		BROOKLYN	NY	RCRA-NonGen
11207	1017751014	110063813823	CON EDISON SERVICE BOX: 17208	86 COOPER ST		BROOKLYN	NY	FINDS
11207	1016455023	110056496297	CON EDISON	87 COOPER ST		BROOKLYN	NY	NY MANIFEST, RCRA-NonGen, FINDS
11207	1016455022	110056496288	CON EDISON SERVICE BOX: 17208	88 COOPER ST		BROOKLYN	NY	NY MANIFEST, RCRA-NonGen, FINDS
11207	1019902377	NYP004773008	CON EDISON	95 COOPER ST		BROOKLYN	NY	RCRA-NonGen
11207	1018392268	110069684434	CON EDISON	95 COOPER ST		BROOKLYN	NY	FINDS
11207	S118089693		CON EDISON	95 COOPER ST		BROOKLYN	NY	NY MANIFEST
11207	S117062896		CON EDISON	96 COOPER ST		BROOKLYN	NY	NY MANIFEST
11207	1017777394	NYP004552873	CON EDISON SERVICE BOX: 17209	96 COOPER ST		BROOKLYN	NY	RCRA-NonGen
11207	1017751015	110063813869	CON EDISON SERVICE BOX: 17209	96 COOPER ST		BROOKLYN	NY	FINDS
11207	S119075913		CON EDISON	97A COOPER ST		BROOKLYN	NY	NY MANIFEST
11207	1019904208	110069692078	CON EDISON	97A COOPER ST		BROOKLYN	NY	RCRA-NonGen, FINDS
11207	S118463692		CON ED	19 COPPER ST		BROOKLYN	NY	NY MANIFEST
11207	S118256885		CON EDISON	SE COR CENTRAL AVE & TROUTMAN	**	BROOKLYN	NY	NY MANIFEST
11207	1012185166	NYP004159687	CON EDISON	SW COR HEGEMAN AVE & ALABAMA	**	BROOKLYN	NY	RCRA-NonGen
11207	1001968995	NYR000085316	I S 296	125 COVERT ST		BROOKLYN	NY	SPILLS, NY MANIFEST, RCRAInfo-SQG
11207	A100320090		I.S. 296 - BROOKLYN K296	125 COVERT STREET		BROOKLYN	NY	AST
11207	1011450106	110036047907	J.H.S. 296 - K	125 COVERT STREET		BROOKLYN	NY	ICIS, FINDS
11207	1017751292	110063821468	CON EDISON SERVICE BOX: 19165	126 COVERT ST		BROOKLYN	NY	FINDS
11207	S117065244		CON EDISON	126 COVERT ST		BROOKLYN	NY	NY MANIFEST
11207	1017779773	NYP004577854	CON EDISON SERVICE BOX: 19165	126 COVERT ST		BROOKLYN	NY	RCRA-NonGen
11207	1019901461	110069641668	CON EDISON	15 COVERT ST		BROOKLYN	NY	RCRA-NonGen, FINDS
11207	S118088648		CON ED	15 COVERT ST		BROOKLYN	NY	NY MANIFEST
11207	S117739841		CON EDISON	162 COVERT ST		BROOKLYN	NY	NY MANIFEST
11207	1018278221	110067701044	CON EDISON	162 COVERT ST		BROOKLYN	NY	RCRA-NonGen, FINDS
11207	S117065243		CON EDISON	169 COVERT ST		BROOKLYN	NY	NY MANIFEST
11207	1017779771	110063821440	CON EDISON	169 COVERT ST		BROOKLYN	NY	RCRA-NonGen, FINDS
11207	1017751294		CON EDISON	169 COVERT ST		BROOKLYN	NY	
11207	S118088450		CON ED	177 COVERT ST		BROOKLYN	NY	NY MANIFEST
11207	1018281082	110067686971	CON EDISON	177 COVERT ST		BROOKLYN	NY	RCRA-NonGen, FINDS
11207	S117064672		CON EDISON	178 COVERT ST		BROOKLYN	NY	NY MANIFEST
11207	1017779189	NYP004571733	CON EDISON SERVICE BOX: 19174	178 COVERT ST		BROOKLYN	NY	RCRA-NonGen
11207	1017751296	110063833623	CON EDISON SERVICE BOX: 19174	178 COVERT ST		BROOKLYN	NY	FINDS
11207	1019908244	110069660575	CON EDISON	181 COVERT ST		BROOKLYN	NY	RCRA-NonGen, FINDS
11207	S118462915		CON EDISON	181 COVERT ST		BROOKLYN	NY	NY MANIFEST
11207	1016967776	NYP004413746	CON EDISON	187 COVERT ST		BROOKLYN	NY	NY MANIFEST, RCRA-NonGen
11207	1017397898	110062970520	CON EDISON SERVICE BOX: 19170	187 COVERT ST		BROOKLYN	NY	FINDS
11207	S117058509		CON EDISON	21 COVERT ST		BROOKLYN	NY	NY MANIFEST
11207	1017751288	110063797048	CON EDISON SERVICE BOX: 19154	21 COVERT ST		BROOKLYN	NY	FINDS
11207	1017772854	NYP004506283	CON EDISON SERVICE BOX: 19154	21 COVERT ST		BROOKLYN	NY	RCRA-NonGen
11207	S117740876		CON EDISON	237 COVERT ST		BROOKLYN	NY	NY MANIFEST
11207	1018279262	110067688354	CON EDISON	237 COVERT ST		BROOKLYN	NY	RCRA-NonGen, FINDS
11207	1019906712	110069668675	CON EDISON	26 COVERT ST		BROOKLYN	NY	RCRA-NonGen, FINDS
11207	S118259059		CON ED	26 COVERT ST		BROOKLYN	NY	NY MANIFEST
11207	A100383092		COVERT STREET REALTY, LLC	26 COVERT STREET		BROOKLYN	NY	AST
11207	1018279970	110067699592	CON EDISON	36 COVERT ST		BROOKLYN	NY	RCRA-NonGen, FINDS
11207	S117741588		CON EDISON	36 COVERT ST		BROOKLYN	NY	NY MANIFEST
11207	1018278993	110067683983	CON EDISON	40 COVERT ST		BROOKLYN	NY	RCRA-NonGen, FINDS
11207	S117740610		CON EDISON	40 COVERT ST		BROOKLYN	NY	NY MANIFEST
11207	1019905658	NYP004812141	CON EDISON	42 COVERT ST		BROOKLYN	NY	RCRA-NonGen
11207	1019902754	NYP004777488	CON EDISON	42 COVERT ST		BROOKLYN	NY	RCRA-NonGen
11207	1018390164	110069686691	CON EDISON	42 COVERT ST		BROOKLYN	NY	FINDS
11207	S118090131		CON EDISON	42 COVERT ST		BROOKLYN	NY	NY MANIFEST
11207	1018391187	110069682579	CON EDISON	62 COVERT ST		BROOKLYN	NY	FINDS
11207	1019905489	NYP004810251	CON EDISON	62 COVERT ST		BROOKLYN	NY	RCRA-NonGen
11207	S118258089		CON EDISON	62 COVERT ST		BROOKLYN	NY	NY MANIFEST
11207	1017751291		CON EDISON SERVICE BOX: 19161	74 COVERT ST		BROOKLYN	NY	
11207	1017778469	110063838469	CON EDISON SERVICE BOX: 19161	74 COVERT ST		BROOKLYN	NY	RCRA-NonGen, FINDS

DRAFT

EDR ZIP Code Scan Report

ZIP	EDR-ID	Facility ID	Name	Address	Map/Dir/Dist	City	State	Databases
11207	S117063943		CON EDISON	74 COVERT ST		BROOKLYN	NY	NY MANIFEST
11207	1010003688		EMPIRE ACE INSULATION MFG CORP	1 COZINE AVE		BROOKLYN	NY	FTTS
11207	1012118640	110038991605	L & M OPTICAL DISC LLC	1 COZINE AVE		BROOKLYN	NY	FINDS
11207	1008179455		EMPIRE ACE INSULATION MFG CORP	1 COZINE AVE		BROOKLYN	NY	
11207	1010003689		EMPIRE ACE INSULATION MFG. CORP.	1 COZINE AVE.		BROOKLYN	NY	FTTS
11207	1008179456		EMPIRE ACE INSULATION MFG. CORP.	1 COZINE AVE.		BROOKLYN	NY	
11207	1006040931	110001574546	EMPIRE ACE INSULAT	1 COZINE AVENUE		BROOKLYN	NY	ICIS, FINDS
11207	1014817280		190 COZINE AVENUE BUILDING	190 COZINE AVE		BROOKLYN	NY	
11207	1016122466	110040834372	190 COZINE AVENUE BUILDING	190 COZINE AVE		BROOKLYN	NY	FINDS
11207	A100293970	2-608691	MEADOWWOOD AT GATEWAY CONDOMII	190 COZINE AVENUE		BROOKLYN	NY	AST
11207	1016122412	110040834327	200 COZINE AVENUE BUILDING	200 COZINE AVE		BROOKLYN	NY	FINDS
11207	1014816940		200 COZINE AVENUE BUILDING	200 COZINE AVE		BROOKLYN	NY	
11207	A100293971	2-252301	MEADOWWOOD AT GATEWAY CONDOMII	200 COZINE AVENUE		BROOKLYN	NY	AST
11207	1016122467	110040834381	240 COZINE AVENUE BUILDING	240 COZINE AVE		BROOKLYN	NY	FINDS
11207	1014817281		240 COZINE AVENUE BUILDING	240 COZINE AVE		BROOKLYN	NY	
11207	A100293972	2-608692	MEADOWWOOD AT GATEWAY CONDOMII	240 COZINE AVENUE		BROOKLYN	NY	AST
11207	S125970858			240 COZINE AVENUE		BROOKLYN	NY	
11207	1017756044		CON EDISON SERVICE BOX: 60595	295 COZINE AVE		BROOKLYN	NY	
11207	1017772672	110063787718	CON EDISON SERVICE BOX: 60595	295 COZINE AVE		BROOKLYN	NY	RCRA-NonGen, FINDS
11207	S116551191		CON EDISON	295 COZINE AVE		BROOKLYN	NY	NY MANIFEST
11207	1014817282		380 COZINE AVENUE BUILDING	380 COZINE AVE		BROOKLYN	NY	
11207	1016122468	110040834390	380 COZINE AVENUE BUILDING	380 COZINE AVE		BROOKLYN	NY	FINDS
11207	1020051795		NU-LUX INDUSTRIES INC	380 COZINE AVE		BROOKLYN	NY	EDR Historical Cleaners
11207	A100293973	2-608693	MEADOWWOOD AT GATEWAY CONDOMII	380 COZINE AVENUE	R, SSW, 1/4 - 1/2	BROOKLYN	NY	AST
11207	1016122411	110040834318	400 COZINE AVENUE BUILDING	400 COZINE AVE		BROOKLYN	NY	FINDS
11207	1014816939		400 COZINE AVENUE BUILDING	400 COZINE AVE		BROOKLYN	NY	
11207	A100293974	2-252689	MEADOWWOOD AT GATEWAY CONDOMII	400 COZINE AVENUE	R, SSW, 1/8 - 1/4	BROOKLYN	NY	AST
11207	1006976062	110015594221	MTA NYCT- COZINE AVENUE IRON SHOP	50 COZINE AVE		BROOKLYN	NY	FINDS
11207	A100294500	2-608647	IRON SHOP SOUTH	50 COZINE AVENUE		BROOKLYN	NY	AST
11207	U004063189	2-608647	IRON SHOP SOUTH	50 COZINE AVENUE		BROOKLYN	NY	UST
11207	1004761062	110004553689	BELL ATLANTIC - TRG	506 COZINE AVE	Q, SE, 1/8 - 1/4	BROOKLYN	NY	RCRA-NonGen, FINDS
11207	1016969329	NYP004429882	CON EDISON	COZINE AVE & BARBEY ST		BROOKLYN	NY	NY MANIFEST, RCRA-NonGen
11207	1017395065	110062941250	CON EDISON MANHOLE: 65487	COZINE AVE & BARBEY ST		BROOKLYN	NY	FINDS
11207	1017772669	110063787683	CON EDISON SERVICE BOX: 60594	COZINE AVE & HENDRIX ST SW COR	**	BROOKLYN	NY	RCRA-NonGen, FINDS
11207	1017756043		CON EDISON SERVICE BOX: 60594	COZINE AVE & HENDRIX ST SW COR	**	BROOKLYN	NY	
11207	1017395060	110062941198	CON EDISON MANHOLE: 60596	COZINE AVE & SCHENCK AVE		BROOKLYN	NY	FINDS
11207	1016969323	NYP004429825	CON EDISON	COZINE AVE & SCHENCK AVE		BROOKLYN	NY	NY MANIFEST, RCRA-NonGen
11207	1017756532		CON EDISON SERVICE BOX: 69846	COZINE AVE & VAN SICLEN AVE		BROOKLYN	NY	
11207	1017774094	NYP004518940	CON EDISON MANHOLE: 59879	COZINE AVE & VAN SICLEN AVE		BROOKLYN	NY	RCRA-NonGen
11207	1017775519	110063776542	CON EDISON SERVICE BOX: 69846	COZINE AVE & VAN SICLEN AVE		BROOKLYN	NY	RCRA-NonGen, FINDS
11207	1017749694	110063807340	CON EDISON MANHOLE: 59879	COZINE AVE & VAN SICLEN AVE		BROOKLYN	NY	FINDS
11207	S117059712		CON EDISON	COZINE AVE & VAN SICLEN AVE		BROOKLYN	NY	NY MANIFEST
11207	S117061083		CON EDISON	COZINE AVE & VAN SICLEN AVE		BROOKLYN	NY	NY MANIFEST
11207	1017794452	110063761941	CON EDISON MANHOLE: 59981	COZINE AVE & VERMONT ST 19		BROOKLYN	NY	FINDS
11207	1017749699		CON EDISON MANHOLE: 59981	COZINE AVE & VERMONT ST 19		BROOKLYN	NY	
11207	S117059787		CON EDISON	COZINE AVE & VERMONT ST 19	**	BROOKLYN	NY	NY MANIFEST
11207	1017774172	NYP004519773	CON EDISON MANHOLE: 59981	COZINE AVE & VERMONT ST 19	**	BROOKLYN	NY	RCRA-NonGen
11207	1014818827	110041645093	NYC DEP	CROSBY ST & VERMONT AVE		BROOKLYN	NY	FINDS
11207	1017399492	110062987166	CON EDISON MANHOLE: 2415	DECATOUR ST & WILSON AVE		BROOKLYN	NY	FINDS
11207	1016971982	NYP004457404	CON EDISON MANHOLE: 2415	DECATOUR ST & WILSON AVE		BROOKLYN	NY	NY MANIFEST, RCRA-NonGen
11207	1019905372	110069678646	CON EDISON	1008 DECATUR ST		BROOKLYN	NY	RCRA-NonGen, FINDS
11207	S118258005		CON EDISON	1008 DECATUR ST		BROOKLYN	NY	NY MANIFEST
11207	1016963148	NYP004361762	CON EDISON	1044 DECATUR ST		BROOKLYN	NY	NY MANIFEST, RCRA-NonGen
11207	1016892903	110060173146	CON EDISON SERVICE BOX: 17511	1044 DECATUR ST		BROOKLYN	NY	FINDS
11207	1019902402	110069684602	CON EDISON	1129 DECATUR ST		BROOKLYN	NY	RCRA-NonGen, FINDS
11207	S121967307		CON EDISON	1129 DECATUR ST		BROOKLYN	NY	NY MANIFEST
11207	S117067229		CON EDISON	1131 DECATUR ST		BROOKLYN	NY	NY MANIFEST
11207	1017771621	NYP004485629	CON EDISON SERVICE BOX: 70054	1159 DECATUR ST		BROOKLYN	NY	RCRA-NonGen
11207	1017756549	110063786844	CON EDISON SERVICE BOX: 70054	1159 DECATUR ST		BROOKLYN	NY	FINDS
11207	S116550263		CON EDISON	1159 DECATUR ST		BROOKLYN	NY	NY MANIFEST
11207	1014813566	110043474086	PS 45K ANNEX - HORACE E GREENE SCH	1160 DECATUR ST		BROOKLYN	NY	FINDS
11207	1014472873	NYN008023582	PS 45K ANNEX - HORACE E GREENE SCH	1160 DECATUR ST		BROOKLYN	NY	RCRA-CESQG
11207	1014819979	110041672375	CON EDISON - MANHOLE 2391	1167 DECATUR ST & EVERGREEN AV		BROOKLYN	NY	FINDS
11207	1014396300	NYP004185476	CONSOLIDATED EDISON	1167 DECATUR ST & EVERGREEN AV	**	BROOKLYN	NY	NY MANIFEST, RCRAInfo-LQG
11207	1017779343	110063836559	CON EDISON SERVICE BOX: 17514	1179 DECATUR ST		BROOKLYN	NY	RCRA-NonGen, FINDS
11207	S117064828		CON EDISON	1179 DECATUR ST		BROOKLYN	NY	NY MANIFEST
11207	1017751065		CON EDISON SERVICE BOX: 17514	1179 DECATUR ST		BROOKLYN	NY	
11207	1017751066	110063784597	CON EDISON SERVICE BOX: 17518	1181 DECATUR ST		BROOKLYN	NY	FINDS
11207	S117059252		CON EDISON	1181 DECATUR ST		BROOKLYN	NY	NY MANIFEST
11207	1017773623	NYP004514113	CON EDISON SERVICE BOX: 17518	1181 DECATUR ST		BROOKLYN	NY	RCRA-NonGen
11207	1016974011	NYP004478194	CON ED	1188 DECATUR ST		BROOKLYN	NY	NY MANIFEST, RCRA-NonGen

DRAFT

EDR ZIP Code Scan Report

ZIP	EDR-ID	Facility ID	Name	Address	Map/Dir/Dist	City	State	Databases
11207	1017400088	110062993426	CON EDISON SERVICE BOX: 17522	1188 DECATUR ST		BROOKLYN	NY	FINDS
11207	1019902881	NYP004778908	CON EDISON	1258 DECATUR ST		BROOKLYN	NY	RCRA-NonGen
11207	1018387111	110069697741	CON EDISON	1258 DECATUR ST		BROOKLYN	NY	FINDS
11207	S125968340			1272 DECATUR STREET		BROOKLYN	NY	
11207	1014396303	NYP004185500	CON EDISON - MANHOLE 2416	1274 DECATUR ST & WILSON AVE	**	BROOKLYN	NY	NY MANIFEST, RCRAInfo-LQG
11207	1014819982	110041672703	CON EDISON - MANHOLE 2416	1274 DECATUR ST & WILSON AVE		BROOKLYN	NY	FINDS
11207	U004240736		1312 DECATUR ST	1312 DECATUR STREET		BROOKLYN	NY	UST
11207	S116550624		CON EDISON	DECATUR ST & CENTRAL AVE		BROOKLYN	NY	NY MANIFEST
11207	1017772069	NYP004490173	CON EDISON SERVICE BOX: 17521	DECATUR ST & CENTRAL AVE		BROOKLYN	NY	RCRA-NonGen
11207	1017751067	110063760568	CON EDISON SERVICE BOX: 17521	DECATUR ST & CENTRAL AVE		BROOKLYN	NY	FINDS
11207	1008195508	NYP004106803	CON EDISON - TM 957	DECATUR ST & STUYVESANT		BROOKLYN	NY	NY MANIFEST, RCRA-NonGen
11207	1008227994	110021014819	CON EDISON - TM 957	DECATUR ST & STUYVESANT		BROOKLYN	NY	FINDS
11207	S121488956		NEW MARK FURNITURE-300 DEWITT AVE	300 DEWITT AVE		BROOKLYN	NY	AIRS
11207	1018159252	NYR000223578	WATERMARK DESIGNS	350 DEWITT AVE		BROOKLYN	NY	RCRAInfo-SQG
11207	S106702471	0404812	WATERMARK DESIGNS	350 DEWITT AVE		BROOKLYN	NY	SPILLS, NY MANIFEST, AIRS, LTANKS
11207	1007761064	110019234835	WATERMARK DESIGNS	350 DEWITT AVE		BROOKLYN	NY	FINDS
11207	U000406087	2-310042	350 DEWITT AVE	350 DEWITT AVENUE		BROOKLYN	NY	SHWS, UST
11207	1007744009	110019063920	NEW COMMUNITY AUTO REPAIR	359 DEWITT AVE		BROOKLYN	NY	FINDS
11207	S121488973		NEW COMMUNITY AUTO REPAIR	359 DEWITT AVE		BROOKLYN	NY	AIRS
11207	1012006989	110038291540	BICOR PROCESSING CORP.	362 DEWITT AVE		BROOKLYN	NY	FINDS
11207	U003178555	2-602959	373 DEWITT AVENUE	373 DEWITT AVENUE		BROOKLYN	NY	UST
11207	1020631413		GEORGE & SON INC	428 DEWITT AVENUE		BROOKLYN	NY	EDR Historical Auto Stations
11207	U000396983	2-117471	DE WITT TERMINAL	434 DEWITT AVENUE		BROOKLYN	NY	UST
11207	U004180306		437 DEWITT AVENUE	437 DEWITT AVENUE		BROOKLYN	NY	UST
11207	S117737061		CON EDISON	2636 DUMONT AVENUE OPP	**	BROOKLYN	NY	NY MANIFEST
11207	U000405325	2-216658	LINEN & BATH CREATIONS, INC.	491 DUMONT AVENUE		BROOKLYN	NY	UST
11207	U003396742	2-602601	START TREATMENT AND RECOVERY CEN	494 DUMONT AVENUE		BROOKLYN	NY	AST, LTANKS
11207	1004755804	NY0000382226	NYC DEPT OF EDUCATION - PS 174K	574 DUMONT AVE		BROOKLYN	NY	RCRAInfo-SQG
11207	1026007858		NYC DEPT OF EDUCATION - PS 174K	574 DUMONT AVE		BROOKLYN	NY	
11207	1000961272	2-603798	P.S. 174 - BROOKLYN K174	574 DUMONT AVENUE		BROOKLYN	NY	SPILLS, AST, NY MANIFEST
11207	S125974606			733 DUMONT AVENUE		BROOKLYN	NY	
11207	U003395299	2-482269	739 DUMONT AVE	739 DUMONT AVENUE		BROOKLYN	NY	AST
11207	S117537358		CON EDISON	DUMONT & MILLER AVE		BROOKLYN	NY	NY MANIFEST
11207	1007252075	110017244365	BELL ATLANTIC-NY	DUMONT AND VAN SICLEN		BROOKLYN, NY 11207	NY	FINDS
11207	1016972557	NYP004463345	CON EDISON SERVICE BOX: 23280	DUMONT AVE & HINSDALE ST		BROOKLYN	NY	NY MANIFEST, RCRA-NonGen
11207	1017396773	110062958884	CON EDISON SERVICE BOX: 23280	DUMONT AVE & HINSDALE ST		BROOKLYN	NY	FINDS
11207	1019905527	NYP004810707	CON EDISON	DUMONT AVE & SNEDIKER AVE 30	**	BROOKLYN	NY	RCRA-NonGen
11207	1017776377	NYP004542338	CON EDISON SERVICE BOX: 23301	DUMONT AVE & WARWICK ST NW COR	**	BROOKLYN	NY	RCRA-NonGen
11207	1017751953	110063768454	CON EDISON SERVICE BOX: 23301	DUMONT AVE & WARWICK ST NW COR	**	BROOKLYN	NY	FINDS
11207	S117061906		CON EDISON	DUMONT AVE & WARWICK ST NW COR	**	BROOKLYN	NY	NY MANIFEST
11207	S116292146		CON EDISON	NORTH EAST CORNER SINDEREN AVE &	**	BROOKLYN	NY	NY MANIFEST
11207	S118704438		LOT 72,TAXBLOCK 1540	2000 EASTERN PARKWAY		BROOKLYN	NY	E DESIGNATION
11207	1020945784		BROADWAY AUTO SERVICE	2018 EASTERN PKWY		BROOKLYN	NY	EDR Historical Auto Stations
11207	U001841386	2-600300	AMERICAN TRUCK REPAIRS	2020 EASTERN PARKWAY		BROOKLYN	NY	SPILLS, UST
11207	U001833330	2-117463	PROGRESS TRANSIT INC	2037 EASTERN PARKWAY		BROOKLYN	NY	SPILLS, AST, UST
11207	S119074926		CON EDISON	2061 EASTERN PKWY		BROOKLYN	NY	NY MANIFEST
11207	1019902643	110069691337	CON EDISON	2061 EASTERN PKWY		BROOKLYN	NY	RCRA-NonGen, FINDS
11207	1017771992	110063806083	CON EDISON SERVICE BOX: 72522	EASTERN PKWY & COOKE CT NE COR	**	BROOKLYN	NY	RCRA-NonGen, FINDS
11207	S116550547		CON EDISON	EASTERN PKWY & COOKE CT NE COR	**	BROOKLYN	NY	NY MANIFEST
11207	1017756651		CON EDISON SERVICE BOX: 72522	EASTERN PKWY & COOKE CT NE COR	**	BROOKLYN	NY	
11207	1023710193	110070126431	MTA NYCT - NOSTRAND LINE 2 5	EASTERN PKWY & FRANKLIN AVE TO FLA		BROOKLYN	NY	FINDS
11207	1023679136	NYR000231142	MTA NYCT - NOSTRAND LINE 2 5	EASTERN PKWY & FRANKLIN AVE TO FLA	**	BROOKLYN	NY	RCRAInfo-SQG
11207	S117736384		CON EDISON	EINT BROADWAY AND ABERDEEN ST	**	BROOKLYN	NY	NY MANIFEST
11207	1016967806	NYP004414041	CON EDISON SERVICE BOX: 19441	119 ELDERT ST		BROOKLYN	NY	NY MANIFEST, RCRA-NonGen
11207	1017397926	110062970824	CON EDISON SERVICE BOX: 19441	119 ELDERT ST		BROOKLYN	NY	FINDS
11207	S125968927			15 ELDERT STREET		BROOKLYN	NY	
11207	1017773723	110063788398	CON EDISON	181 ELDERT		BROOKLYN	NY	RCRA-NonGen, FINDS
11207	1018388493	110069691738	CON EDISON	207 ELDERT ST		BROOKLYN	NY	FINDS
11207	1019902700	NYP004776837	CON EDISON	207 ELDERT ST		BROOKLYN	NY	RCRA-NonGen
11207	S118090069		CON EDISON	207 ELDERT ST		BROOKLYN	NY	NY MANIFEST
11207	1016967805	NYP004414033	CON EDISON SERVICE BOX: 19444	230 ELDERT ST FRONT OF		BROOKLYN	NY	NY MANIFEST, RCRA-NonGen
11207	1017397925	110062970815	CON EDISON SERVICE BOX: 19444	230 ELDERT ST FRONT OF		BROOKLYN	NY	FINDS
11207	1014396307	NYP004185542	CON EDISON - MANHOLE 19450	266 ELDERT ST & WILSON AVE	**	BROOKLYN	NY	NY MANIFEST, RCRAInfo-LQG
11207	1014819986	110041673212	CON EDISON - MANHOLE 19450	266 ELDERT ST & WILSON AVE		BROOKLYN	NY	FINDS
11207	S117737989		CON EDISON	266 ELDERT SWILSON AV		BROOKLYN	NY	NY MANIFEST
11207	1019907444	NYP004834228	CON EDISON	37 ELDERT ST		BROOKLYN	NY	RCRA-NonGen
11207	S119077581		CON ED	37 ELDERT ST		BROOKLYN	NY	NY MANIFEST
11207	1019907705	110069693950	CON EDISON	37 ELDERT ST		BROOKLYN	NY	RCRA-NonGen, FINDS

DRAFT

EDR ZIP Code Scan Report

ZIP	EDR-ID	Facility ID	Name	Address	Map/Dir/Dist	City	State	Databases
11207	S119077714		CON ED	37 ELDERT ST		BROOKLYN	NY	NY MANIFEST
11207	1016969653	NYP004433298	CON ED	67 ELDERT ST & BUSHWICK AVE	**	BROOKLYN	NY	NY MANIFEST, RCRA-NonGen
11207	1017397056	110062961790	CON EDISON SERVICE BOX: 19426	67 ELDERT ST & BUSHWICK AVE		BROOKLYN	NY	FINDS
11207	1016973095	NYP004468872	CON EDISON SERVICE BOX: 19015	ELDERT ST & BUSHWICK AVE		BROOKLYN	NY	NY MANIFEST, RCRA-NonGen
11207	1017400511	110062997841	CON EDISON SERVICE BOX: 19015	ELDERT ST & BUSHWICK AVE		BROOKLYN	NY	FINDS
11207	1019907707	110069705073	CON EDISON	ELDERT ST & BUSHWICK AVE SW		BROOKLYN	NY	RCRA-NonGen, FINDS
11207	S119077716		CON ED	ELDERT ST & BUSHWICK AVE SW		BROOKLYN	NY	NY MANIFEST
11207	1019325955	NYP004873267	CON EDISON - MANHOLE M2388	ELDERT ST & CENTRAL AVE		BROOKLYN	NY	RCRAInfo-LQG
11207	S118464240		CON EDISON	ELDERT ST & CENTRAL AVE		BROOKLYN	NY	NY MANIFEST
11207	1018379651	110069385427	CON EDISON - MANHOLE M2388	ELDERT ST & CENTRAL AVE		BROOKLYN	NY	FINDS
11207	1019903112	NYP004781621	CON EDISON	ELDERT ST & CENTRAL AVE SW COR	**	BROOKLYN	NY	RCRA-NonGen
11207	1018392843	110069646976	CON EDISON	ELDERT ST & CENTRAL AVE SW COR	**	BROOKLYN	NY	FINDS
11207	S118089352		CON EDISON	ELDERTS & DUMONT AVE		BROOKLYN	NY	NY MANIFEST
11207	1018379272	110069381635	CON EDISON	ELDERTS & DUMONT AVE		BROOKLYN	NY	FINDS
11207	1019324848	NYP004769543	CON EDISON	ELDERTS & DUMONT AVE		BROOKLYN	NY	RCRA-NonGen
11207	1016143930	110055434454	CON EDISON	49 S ELLIOT ST FRONT OF		BROOKLYN	NY	NY MANIFEST, RCRA-NonGen, FINDS
11207	1014399879	NYR000179697	GATEWAY ELTON PHASE I	1166 ELTON STREET		BROOKLYN	NY	NY MANIFEST, RCRAInfo-LQG
11207	1015997466	110044945049	GATEWAY ELTON PHASE I	1166 ELTON STREET		BROOKLYN	NY	FINDS
11207	S120959169		CON EDISON - VAULT 9574	ELTON ST & FLATLANDS AVE	**	BROOKLYN	NY	NY MANIFEST
11207	1017749733		CON EDISON MANHOLE: 66224	ESSEX ST & COZINE ST		BROOKLYN	NY	
11207	S117059894		CON EDISON	ESSEX ST & COZINE ST	K, SE, 1/8 - 1/4	BROOKLYN	NY	NY MANIFEST
11207	1017774286	110063767295	CON EDISON MANHOLE: 66224	ESSEX ST & COZINE ST	K, SE, 1/8 - 1/4	BROOKLYN	NY	RCRA-NonGen, FINDS
11207	1020050150		NOBLE FRENCH CLEANERS	607 EVERGREEN AVE		BROOKLYN	NY	EDR Historical Cleaners
11207	1017776817	NYP004546891	CON EDISON SERVICE BOX: 19552	646 EVERGREEN AVE		BROOKLYN	NY	RCRA-NonGen
11207	1017751339	110063818711	CON EDISON SERVICE BOX: 19552	646 EVERGREEN AVE		BROOKLYN	NY	FINDS
11207	S117062345		CON EDISON	646 EVERGREEN AVE		BROOKLYN	NY	NY MANIFEST
11207	S125974509			711 EVERGREEN AVENUE		BROOKLYN	NY	
11207	S125974705			760 EVERGREEN AVENUE		BROOKLYN	NY	
11207	S121967665		CON EDISON - MANHOLE M2398	EVERGREEN AVE & COOPER ST		BROOKLYN	NY	NY MANIFEST
11207	1024645470	110070433857	CON EDISON - MANHOLE M2398	EVERGREEN AVE & COOPER ST		BROOKLYN	NY	FINDS
11207	1024890757	NYP005032750	CON EDISON - MANHOLE M2398	EVERGREEN AVE & COOPER ST		BROOKLYN	NY	RCRAInfo-LQG
11207	1026560587	110070861673	MTA NYCT - BUS COMMAND CENTER	51 FANCHON PL		BROOKLYN	NY	FINDS
11207	1026498363	NYR000246785	MTA NYCT - BUS COMMAND CENTER	51 FANCHON PL		BROOKLYN	NY	RCRAInfo-SQG
11207	1019901518	NYP004762852	CON EDISON	FANCHON PL & BUSHWICK AVE		BROOKLYN	NY	RCRA-NonGen
11207	1019901517	NYP004762845	CON EDISON	FANCHON PL & BUSHWICK AVE		BROOKLYN	NY	RCRA-NonGen
11207	1019901519	NYP004762860	CON EDISON	FANCHON PL & BUSHWICK AVE		BROOKLYN	NY	RCRA-NonGen
11207	S118088709		CON EDISON	FANCHON PL & BUSHWICK AVE		BROOKLYN	NY	NY MANIFEST
11207	1019901520	NYP004762878	CON EDISON	FANCHON PL & BUSHWICK AVE		BROOKLYN	NY	RCRA-NonGen
11207	S118088708		CON EDISON	FANCHON PL & BUSHWICK AVE		BROOKLYN	NY	NY MANIFEST
11207	S109372455		26TH WARD	122 -66 FLAT LANDS AVE		BROOKLYN	NY	SPILLS
11207	2007825543			122-66 FLAT LANDS AVE		BROOKLYN	NY	ERNS
11207	2008882425			122-66 FLAT LANDS AVE.		BROOKLYN	NY	ERNS
11207	S118260801		SEWAGE TREATMENT PLANT	123-66 FLATANDS AVE	**	BROOKLYN	NY	SPILLS
11207	S122876851		AIR UNIT FLATBUSH FACILITY	30 FLATBUSH AVE		BROOKLYN	NY	SPILLS
11207	1001197243	NYR000037192	MTA NYCT - FLATBUSH AVENUE STATION	FLATBUSH & NOSTRAND AVE		BROOKLYN	NY	NY MANIFEST, RCRA-NonGen
11207	1016254963	110008097987	MTA NYCT - FLATBUSH AVENUE STATION	FLATBUSH & NOSTRAND AVE		BROOKLYN	NY	FINDS
11207	S103039621	2-000234	26TH WARD WATER POLLUTION CONTRC	122-66 FLATLAND AVENUE		BROOKLYN	NY	CBS AST
11207	A100295642	2-607640	PUBLIC SCHOOL 242 - BROOKLYN K242	100-01 FLATLANDS AVE		BROOKLYN	NY	AST
11207	U000405864	2-218006	BP SERVICE STATION # 66349	108-04 FLATLANDS AVENUE		BROOKLYN	NY	UST
11207	1018159216	110066948227	PATHMARK 72634	111-10 FLATLANDS AVE		BROOKLYN	NY	RCRA-NonGen, FINDS
11207	S110247030		RUDDY/KENT CLEANERS	111-18 FLATLANDS AVENUE		BROOKLYN	NY	DRYCLEANERS
11207	1018423417		KENT CLEANER	11118 FLATLANDS AVE		BROOKLYN	NY	EDR Historical Cleaners
11207	S123252291		ULTIMATE USED AUTO PARTS INC	120-49 FLATLANDS AVENUE		BROOKLYN	NY	SWF/LF
11207	U004062739	2-603120	PENN GAS & LUBE, INC.	120-99 FLATLANDS AVENUE		BROOKLYN	NY	UST
11207	U003200575	2-603120	PENN GAS & LUBE, INC.	120-99 FLATLANDS AVENUE		BROOKLYN	NY	AST
11207	1020465425		ISO AUTO SERVICE	12026 FLATLANDS AVE		BROOKLYN	NY	EDR Historical Auto Stations
11207	A100296480	2-610185	U.S.-1 AUTO SALES & REPAIR, INC.	12047 FLATLANDS AVENUE		BROOKLYN	NY	AST
11207	S126369653		12096 FLATLANDS AVENUE	12096 FLATLANDS AVENUE		BROOKLYN	NY	BROWNFIELDS
11207	1021854268		SINGLE PINE SERVICE CENTER INC	121-09 FLATLANDS AVE		BROOKLYN	NY	EDR Historical Auto Stations
11207	U001839486	2-345075	SPRING CREEK	12143 FLATLANDS AVENUE		BROOKLYN	NY	UST
11207	U004076945	2-252654	MEADOWWOD GATEWAY CONDOMINIUM	12149 FLATLANDS AVE		BROOKLYN	NY	AST
11207	S102239955	0405203	26 WARD WPCP	122-66 FLATLANDS AVE	AE, SW, 1/2 - 1	BROOKLYN	NY	SPILLS, CBS, LTANKS
11207	2004743181			122-66 FLATLANDS AVE		BROOKLYN	NY	ERNS
11207	2011980257			122-66 FLATLANDS AVE		BROOKLYN	NY	ERNS
11207	2006787063			122-66 FLATLANDS AVE		BROOKLYN	NY	ERNS
11207	S119071393		NYCDEP BWT 26TH WARD WPCP	122-66 FLATLANDS AVE		BROOKLYN	NY	NY MANIFEST
11207	1018305180		NYCDEP - 26TH WARD WPCP	122-66 FLATLANDS AVENUE		BROOKLYN	NY	ICIS
11207	2008883286			122-66 FLATLANDS AVENUE			NY	ERNS

DRAFT

EDR ZIP Code Scan Report

ZIP	EDR-ID	Facility ID	Name	Address	Map/Dir/Dist	City	State	Databases
11207	1016122469	110040834407	12205 FLATLANDS AVENUE BUILDING	12205 FLATLANDS AVE		BROOKLYN	NY	FINDS
11207	1014817283		12205 FLATLANDS AVENUE BUILDING	12205 FLATLANDS AVE		BROOKLYN	NY	
11207	A100293968	2-608696	MEADOWWOOD AT GATEWAY CONDOMII	12205 FLATLANDS AVENUE		BROOKLYN	NY	AST
11207	1000435129	NYD980779813	NYC DEP 26 WARD WPCP	12266 FLATLANDS AVE		BROOKLYN	NY	NY MANIFEST, RCRAInfo-LQG
11207	1016305887	110014359381	NYC DEP 26 WARD WPCP	12266 FLATLANDS AVE		BROOKLYN	NY	FINDS
11207	2012008510			12266 FLATLANDS AVE.		BROOKLYN	NY	ERNS
11207	2011969008			12266 FLATLANDS AVENUE		BROOKLYN	NY	ERNS
11207	1016119338		26TH WARD WPCP	12266 FLATLANDS AVENUE		BROOKLYN	NY	ICIS
11207	S105135339	0105192	WATER TREATMENT PLANT	12266 FLATLANDS AVENUE	AE, SW, 1/2 - 1	BROOKLYN	NY	SPILLS, SPDES, LTANKS
11207	U004061739	2-456489	26TH WARD WWTP	12266 FLATLANDS AVENUE		BROOKLYN	NY	AST, UST
11207	S123253254		26TH WARD WWTP 1G	12266 FLATLANDS AVENUE		BROOKLYN	NY	SPDES
11207	1011813762		26TH WARD WATER POLLUTION CONTRC	12266 FLATLANDS AVENUE		BROOKLYN	NY	RMP
11207	1016122410	110040834096	12399 FLATLANDS AVENUE BUILDING	12399 FLATLANDS AVE		BROOKLYN	NY	FINDS
11207	1014816938		12399 FLATLANDS AVENUE BUILDING	12399 FLATLANDS AVE		BROOKLYN	NY	
11207	A100293998	2-608694	MEADOWWOOD AT GATEWAY CONDOMII	12399 FLATLANDS AVENUE	159, South, 1/4 - 1/2	BROOKLYN	NY	AST
11207	1007812202	110060251285	NYC DEPT OF ENVIRONMENTAL PROTEC	127-20 FLATLANDS AVE		BROOKLYN	NY	FINDS
11207	S113492682		EAST NEW YORK AUTO SALES INC	73 FLATLANDS AVE		BROOKLYN	NY	SWF/LF
11207	1016037670	110046457375	NYCDOS-SPRING CREEK YARD WASTE C	FLATLANDS AVENUE		BROOKLYN	NY	FINDS
11207	S122259600		GATEWAY ESTATES (HD-161)	FLATLANDS AVENUE		BROOKLYN	NY	SPDES
11207	1014918298	NYP004219109	CON EDISON MANHOLE 629	FLUSHING AVE & EVERGREEN AVE		BROOKLYN	NY	NY MANIFEST, RCRA-NonGen
11207	1016959837	NYP003669389	NYCDEP	FORMAN & BUSHWICK AVE	**	BROOKLYN	NY	NY MANIFEST, RCRA-NonGen
11207	1017418867	110063385046	NYC DEP	FORMAN & BUSHWICK AVE	**	BROOKLYN	NY	FINDS
11207	S122878020		LOADING DOCK ATLANTIC TERMINAL	FORT GREEN AVE AND HANSON PL	**	BROOKLYN	NY	SPILLS
11207	S117537693		CON EDISON	FOUNTAIN AVE & FLATLANDS AV	**	BROOKLYN	NY	NY MANIFEST
11207	S116045683		CON ED	AT FRONT OF 1181 DECATUR ST	**	BROOKLYN	NY	NY MANIFEST
11207	S120701369		POLE 59137	FRONT 22979 AVE S	**	BROOKLYN	NY	SPILLS
11207	S117319782		CON EDISON	FRONT OF 1001 HALSEY ST		BROOKLYN	NY	NY MANIFEST
11207	S117537263		CON EDISON	FRONT OF 1012 DECATUR ST		BROOKLYN	NY	NY MANIFEST
11207	S117538229		CON EDISON	FRONT OF 102 COVERT ST		BROOKLYN	NY	NY MANIFEST
11207	S117315059		CON EDISON	FRONT OF 1110 HALSEY AV		BROOKLYN	NY	NY MANIFEST
11207	S117319521		CON ED	FRONT OF 117 PENNSYLVANIA AV		BROOKLYN	NY	NY MANIFEST
11207	S117536968		CON EDISON	FRONT OF 117 PENNSYLVANIA AV		BROOKLYN	NY	NY MANIFEST
11207	S117536178		CON EDISON	FRONT OF 124 MOFFAT ST		BROOKLYN	NY	NY MANIFEST
11207	S117537884		CON EDISON	FRONT OF 124 MOFFAT ST		BROOKLYN	NY	NY MANIFEST
11207	S117738467		CON EDISON	FRONT OF 1297 BUSHWICK AV		BROOKLYN	NY	NY MANIFEST
11207	S117314148		CON EDISON	FRONT OF 1298 BUSHWICK AV		BROOKLYN	NY	NY MANIFEST
11207	S117313997		CON EDISON	FRONT OF 135 ARLINGTON AV		BROOKLYN	NY	NY MANIFEST
11207	S117319303		CON EDISON	FRONT OF 138 MOFFAT ST		BROOKLYN	NY	NY MANIFEST
11207	S117066745		CON EDISON	FRONT OF 140 HOFFAT ST	**	BROOKLYN	NY	NY MANIFEST
11207	S117066987		CON EDISON	FRONT OF 142 COOPER ST		BROOKLYN	NY	NY MANIFEST
11207	S117316701		CON EDISON	FRONT OF 1468 BUSHWICK AV		BROOKLYN	NY	NY MANIFEST
11207	S117537921		CON EDISON	FRONT OF 1674 BROADWAY		BROOKLYN	NY	NY MANIFEST
11207	S117314395		CON EDISON	FRONT OF 187 CONVERT ST	**	BROOKLYN	NY	NY MANIFEST
11207	S117313759		CON EDISON	FRONT OF 187 COVERT ST		BROOKLYN	NY	NY MANIFEST
11207	S117538038		CON EDISON	FRONT OF 19 GRANITE ST		BROOKLYN	NY	NY MANIFEST
11207	S117319861		CON EDISON	FRONT OF 192 MOFFAT ST		BROOKLYN	NY	NY MANIFEST
11207	S116551493		CON EDISON	FRONT OF 23 PILLING ST		BROOKLYN	NY	NY MANIFEST
11207	S117059082		CON EDISON	FRONT OF 232 MOFFAT ST		BROOKLYN	NY	NY MANIFEST
11207	S117538130		CON EDISON	FRONT OF 27 GRANITE ST		BROOKLYN	NY	NY MANIFEST
11207	S117537973		CON EDISON	FRONT OF 28 PILLING ST		BROOKLYN	NY	NY MANIFEST
11207	S117066992		CON EDISON	FRONT OF 31 SCHENCK ST	**	BROOKLYN	NY	NY MANIFEST
11207	S117315754		CON EDISON	FRONT OF 481 SHEFFIELD AV		BROOKLYN	NY	NY MANIFEST
11207	S117536730		CON EDISON	FRONT OF 525 GEORGIA AV		BROOKLYN	NY	NY MANIFEST
11207	S117537848		CON EDISON	FRONT OF 558 PENNSYLVANIA AV		BROOKLYN	NY	NY MANIFEST
11207	S117318329		CON EDISON	FRONT OF 587 CENTRAL AV		BROOKLYN	NY	NY MANIFEST
11207	S117318330		CON EDISON	FRONT OF 595 CENTRAL AV		BROOKLYN	NY	NY MANIFEST
11207	S117066611		CON EDISON	FRONT OF 600 CENTRAL AV		BROOKLYN	NY	NY MANIFEST
11207	S117313995		CON EDISON	FRONT OF 601 WILSON AV		BROOKLYN	NY	NY MANIFEST
11207	S117536034		CON EDISON	FRONT OF 602 WILSON AVE		BROOKLYN	NY	NY MANIFEST
11207	S117319755		CON EDISON	FRONT OF 621 HEGEMAN ST		BROOKLYN	NY	NY MANIFEST
11207	S117537171		CON EDISON	FRONT OF 633 WILSON AVE		BROOKLYN	NY	NY MANIFEST
11207	S117313757		CON EDISON	FRONT OF 64 SUNNYSIDE AV		BROOKLYN	NY	NY MANIFEST
11207	S117536735		CON EDISON	FRONT OF 641 CENTRAL AV		BROOKLYN	NY	NY MANIFEST
11207	S117537816		CON EDISON	FRONT OF 67 ELDERT ST		BROOKLYN	NY	NY MANIFEST
11207	S117313994		CON EDISON	FRONT OF 705 CHAUNCEY ST		BROOKLYN	NY	NY MANIFEST
11207	S117318602		CON EDISON	FRONT OF 721 VAN SICLEN AV		BROOKLYN	NY	NY MANIFEST
11207	S117738701		CON EDISON	FRONT OF 738 NEW JERSEY AV		BROOKLYN	NY	NY MANIFEST
11207	S117314610		CON EDISON	FRONT OF 889 SUTTURAU	**	BROOKLYN	NY	NY MANIFEST
11207	S117319780		CON EDISON	FRONT OF 95 COOPER ST		BROOKLYN	NY	NY MANIFEST
11207	S117316804		CON EDISON	FRONT OF 988 HALSEY ST		BROOKLYN	NY	NY MANIFEST
11207	S117318016		CON EDISON	FRONTO F 91 SCHAEFER ST		BROOKLYN	NY	NY MANIFEST

DRAFT

EDR ZIP Code Scan Report

ZIP	EDR-ID	Facility ID	Name	Address	Map/Dir/Dist	City	State	Databases
11207	1017751364	110063803255	CON EDISON SERVICE BOX: 19895	1520 FULTON ST		BROOKLYN	NY	FINDS
11207	S117058610		CON EDISON	1520 FULTON ST		BROOKLYN	NY	NY MANIFEST
11207	1017772965	NYP004507422	CON EDISON SERVICE BOX: 19895	1520 FULTON ST		BROOKLYN	NY	RCRA-NonGen
11207	1018389098	110069688939	CON EDISON	2572 FULTON ST		BROOKLYN	NY	FINDS
11207	1019904083	NYP004793527	CON EDISON	2572 FULTON ST		BROOKLYN	NY	RCRA-NonGen
11207	S118256852		CON EDISON	2572 FULTON ST		BROOKLYN	NY	NY MANIFEST
11207	1025923170		50 PENN LLC	2618 FULTON ST		BROOKLYN	NY	
11207	1025887674	NYR000242487	50 PENN LLC	2618 FULTON ST		BROOKLYN	NY	RCRA-NonGen
11207	1026095190	110070664240	50 PENN LLC	2618 FULTON ST		BROOKLYN	NY	FINDS
11207	A100320283		CYPRESS HILLS CAR CARE CENTER INC.	2641 FULTON STREET		BROOKLYN	NY	AST
11207	1007749586		SUNOCO SVCE STA-2642 FULTON ST	2642 FULTON ST		BROOKLYN	NY	
11207	1016104814	110019119737	SUNOCO SVCE STA-2642 FULTON ST	2642 FULTON ST		BROOKLYN	NY	FINDS
11207	1021236662		BROWN ROBERT SUPER SERVICE STN	2642 FULTON ST		BROOKLYN	NY	EDR Historical Auto Stations
11207	S109371558		UNKNOWN	2642 FULTON ST.		BROOKLYN	NY	SPILLS, LTANKS
11207	U002222979	2-602159	2642 REALTY LLC	2642-2666 FULTON STREET		BROOKLYN	NY	UST
11207	1007215086	110016762948	CITYGAS CORP	2642-66 FULTON ST		BROOKLYN	NY	FINDS
11207	S118704382		LOT 49,TAXBLOCK 3662	2709 FULTON STREET		BROOKLYN	NY	E DESIGNATION
11207	1012224383	110040625133	CARLOS BODY SHOP	2727 FULTON ST		BROOKLYN	NY	FINDS
11207	S118704188		LOT 20,TAXBLOCK 3673	2736 FULTON STREET		BROOKLYN	NY	E DESIGNATION
11207	S117314756		CON EDISON	2740 FULTON ST		BROOKLYN	NY	NY MANIFEST
11207	S119076592		CON EDISON	2746 FULTON AVE		BROOKLYN	NY	NY MANIFEST
11207	1019905347	110069674980	CON EDISON	2746 FULTON AVE		BROOKLYN	NY	RCRA-NonGen, FINDS
11207	S118704153		LOT 18,TAXBLOCK 3946	2776 FULTON STREET		BROOKLYN	NY	E DESIGNATION
11207	1007818911	110019814691	CYPRESS HILLS AUTO COLLISION	2779 FULTON ST		BROOKLYN	NY	FINDS
11207	S118704409		LOT 55,TAXBLOCK 3933	2795 FULTON STREET		BROOKLYN	NY	E DESIGNATION
11207	1019906373	110069649269	CON EDISON	2814 FULTON ST		BROOKLYN	NY	RCRA-NonGen, FINDS
11207	1000107294	NYD980778666	NAYA SUPER DRY CLEANERS	2814 FULTON ST		BROOKLYN	NY	RCRAInfo-SQG
11207	1020010465		J & C CLEANERS	2814 FULTON ST		BROOKLYN	NY	EDR Historical Cleaners
11207	S121967340		CON ED	2814 FULTON ST		BROOKLYN	NY	NY MANIFEST
11207	1007086378	110015655334	NAYA SUPER DRY CLEANERS	2814 FULTON STREET		BROOKLYN	NY	FINDS
11207	S119078257		CON ED	2821 FULTON ST		BROOKLYN	NY	NY MANIFEST
11207	1018389265	110069650336	CON EDISON	2821 FULTON ST		BROOKLYN	NY	FINDS
11207	1019909113	NYP004881138	CON EDISON	2821 FULTON ST		BROOKLYN	NY	RCRA-NonGen
11207	S118704362		LOT 44,TAXBLOCK 3935	2849 FULTON STREET		BROOKLYN	NY	E DESIGNATION
11207	S118704154		LOT 18,TAXBLOCK 3950	2864 FULTON STREET		BROOKLYN	NY	E DESIGNATION
11207	S117315639		CON EDISON	2869 FULTON ST		BROOKLYN	NY	NY MANIFEST
11207	S119077066		CON EDISON	2870 FULTON ST		BROOKLYN	NY	NY MANIFEST
11207	1019906316	110069648812	CON EDISON	2870 FULTON ST		BROOKLYN	NY	RCRA-NonGen, FINDS
11207	S118704191		LOT 20,TAXBLOCK 3950	2872 FULTON STREET		BROOKLYN	NY	E DESIGNATION
11207	1017751543	110063825749	CON EDISON SERVICE BOX: 21057	2896 FULTON ST		BROOKLYN	NY	FINDS
11207	1017779864	NYP004578829	CON EDISON SERVICE BOX: 21057	2896 FULTON ST		BROOKLYN	NY	RCRA-NonGen
11207	S117065334		CON EDISON	2896 FULTON ST		BROOKLYN	NY	NY MANIFEST
11207	1000241219	110004342211	MATHEW LAMP SHADE CORP	29-32 FULTON ST		BROOKLYN	NY	NY MANIFEST, RCRA-NonGen, FINDS
11207	S127148828			2920 FULTON STREET		BROOKLYN	NY	
11207	1004758579	110004493138	CLEVELAND M CLEANERS	2948 FULTON ST		BROOKLYN	NY	DRYCLEANERS, ICIS, RCRA-NonGen, FINDS
11207	1019958384		CLEVELAND J CLEANERS INC	2948 FULTON ST		BROOKLYN	NY	EDR Historical Cleaners
11207	1017779842	NYP004578597	CON EDISON SERVICE BOX: 21080	3124 FULTON AVE		BROOKLYN	NY	RCRA-NonGen
11207	1017751546	110063826935	CON EDISON SERVICE BOX: 21080	3124 FULTON AVE		BROOKLYN	NY	FINDS
11207	S117065312		CON EDISON	3124 FULTON AVE		BROOKLYN	NY	NY MANIFEST
11207	1016686392	110031394578	MTA NYCT - JAMAICA LINE II - JMZ	FULTON & BROADWAY TO	**	BROOKLYN	NY	FINDS
11207	S119078967		NYCT JAMAICA LINE BENTS 750-1007	FULTON ST & BROADWAY TO	**	BROOKLYN	NY	NY MANIFEST
11207	1010499163	110031433553	MTA NYCT - JAMAICA LINE BENTS 750-87	FULTON ST FROM BROADWAY TO	**	BROOKLYN	NY	FINDS
11207	1010328336	NYR000142679	MTA NYCT - JAMAICA LINE BENTS 750-87	FULTON ST FROM BROADWAY TO	**	BROOKLYN	NY	RCRA-NonGen
11207	1017751124	110063811692	CON EDISON SERVICE BOX: 17862	14 FURMAN AVE		BROOKLYN	NY	FINDS
11207	S117062027		CON EDISON	14 FURMAN AVE		BROOKLYN	NY	NY MANIFEST
11207	1017776498	NYP004543567	CON EDISON SERVICE BOX: 17862	14 FURMAN AVE		BROOKLYN	NY	RCRA-NonGen
11207	S127148829			24 FURMAN AVENUE		BROOKLYN	NY	
11207	1016450312	NYP004293361	CON EDISON MANHOLE: 4258	29 FURMAN AVE		BROOKLYN	NY	NY MANIFEST, RCRA-NonGen
11207	1016439591	110055941860	CON EDISON MANHOLE: 4258	29 FURMAN AVE		BROOKLYN	NY	FINDS
11207	1014396292	NYP004185385	CON EDISON	29 FURMAN AVE & BROADWAY	**	BROOKLYN	NY	NY MANIFEST, RCRA-NonGen
11207	U004063954	2-606897	OUR LADY OF LOURDES	89 FURMAN AVENUE		BROOKLYN	NY	UST
11207	U003800459	2-606897	OUR LADY OF LOURDES	89 FURMAN AVENUE		BROOKLYN	NY	AST
11207	1017751123		CON EDISON SERVICE BOX: 17860	FURMAN AVE & BROADAWAY		BROOKLYN	NY	
11207	1017772701	110063790866	CON EDISON SERVICE BOX: 17860	FURMAN AVE & BROADAWAY		BROOKLYN	NY	RCRA-NonGen, FINDS
11207	S116551219		CON EDISON	FURMAN AVE & BROADAWAY	**	BROOKLYN	NY	NY MANIFEST
11207	1007206978	NYP004035077	CONSOLIDATED EDISON	15 GALLATIN PLAVE	**	NEW YORK CITY	NY	NY MANIFEST, RCRA-NonGen
11207	S117737234		CON EDISON	490 GEORGEORGIA AVE F/O	**	BROOKLYN	NY	NY MANIFEST
11207	1010566214	110019404660	MULTI DISPLAY & PANEL	107 GEORGIA AVE		BROOKLYN	NY	RCRA-NonGen, FINDS

DRAFT

EDR ZIP Code Scan Report

ZIP	EDR-ID	Facility ID	Name	Address	Map/Dir/Dist	City	State	Databases
11207	1007778007		MULTI DISPLAY & PANEL	107 GEORGIA AVE		BROOKLYN	NY	ICIS
11207	1014399295	NYR000173799	ENVIROGREEN SERVICES INC	107 GEORGIA AVE - SUITE B		BROOKLYN	NY	RCRA-NonGen
11207	1014821045	110041684362	ENVIROGREEN SERVICES INC	107 GEORGIA AVE - SUITE B		BROOKLYN	NY	FINDS
11207	U001840691	2-474215	UNITY PLAZA	340/333 GEORGIA AVE (611 BLAKE AVE)		BROOKLYN	NY	UST
11207	1018389926	110069696582	CON EDISON	38 GEORGIA AVE		BROOKLYN	NY	FINDS
11207	1019908747	NYP004876932	CON EDISON	38 GEORGIA AVE		BROOKLYN	NY	RCRA-NonGen
11207	1020833384		ARCO MANAGEMENT CORP	420 GEORGIA AVE		BROOKLYN	NY	EDR Historical Auto Stations
11207	1019906374	110069649278	CON EDISON	44 GEORGIA AVE		BROOKLYN	NY	RCRA-NonGen, FINDS
11207	S119077087		CON EDISON	44 GEORGIA AVE		BROOKLYN	NY	NY MANIFEST
11207	1018280337	110067704773	CON EDISON	509 GEORGIA AVE		BROOKLYN	NY	RCRA-NonGen, FINDS
11207	S117741955		CON EDISON	509 GEORGIA AVE		BROOKLYN	NY	NY MANIFEST
11207	S117067485		CON EDISON	51 GEORGIA AVE		BROOKLYN	NY	NY MANIFEST
11207	1016963531	NYP004365300	CON EDISON	541 GEORGIA		BROOKLYN	NY	NY MANIFEST, RCRA-NonGen
11207	1016896468	110060209206	CON EDISON SERVICE BOX: 26290	541 GEORGIA		BROOKLYN	NY	FINDS
11207	S125973757			566 GEORGIA AVENUE		BROOKLYN	NY	
11207	S125973941			604 GEORGIA AVENUE		BROOKLYN	NY	
11207	1025448524	110070517022	663 GEORGIA AVENUE	663 GEORGIA AVENUE		BROOKLYN	NY	FINDS
11207	1025448520	110070517018	738 GEORGIA AVENUE	738 GEORGIA AVENUE		BROOKLYN	NY	FINDS
11207	1019904197	110069691989	CON EDISON	74 GEORGIA AVE		BROOKLYN	NY	RCRA-NonGen, FINDS
11207	S118256947		CON EDISON	74 GEORGIA AVE		BROOKLYN	NY	NY MANIFEST
11207	1004566097	110011615056	HOWARD BERGER CO, INC	808 GEORGIA AVE		BROOKLYN	NY	FINDS
11207	1007752325	110019147225	POPULAR BATH PRODUCTS	808 GEORGIA AVE		BROOKLYN	NY	FINDS
11207	A100301184	2-329835	CHANDRA CONSULTING LLC	808 GEORGIA AVENUE		BROOKLYN	NY	AST
11207	1007809291	110019718304	LIGHTIN AUTO	82 GEORGIA AVE		BROOKLYN	NY	FINDS
11207	1017462751		KROSSTOWN COLLISION INC.	85 GEORGIA AVE		BROOKLYN	NY	
11207	1009450157	110024768269	KROSSTOWN COLLISION INC.	85 GEORGIA AVE		BROOKLYN	NY	FINDS
11207	U004062537	2-456136	DSNY BK 16 GARAGE	922 GEORGIA AVENUE		BROOKLYN	NY	UST
11207	U003074884	2-456136	DSNY BK 16 GARAGE	922 GEORGIA AVENUE		BROOKLYN	NY	AST
11207	1019904246	110069692363	CON EDISON	97 GEORGIA AVE		BROOKLYN	NY	RCRA-NonGen, FINDS
11207	S119075934		CON EDISON	97 GEORGIA AVE		BROOKLYN	NY	NY MANIFEST
11207	S117314504		CON EDISON	ES GEORGIA AVE 113' NORTH OF BELMO	**	BROOKLYN	NY	NY MANIFEST
11207	1010327728	NYP004148383	CON EDISON MANHOLE 65391	GEORGIA AVE & LIBERTY AVE		BROOKLYN	NY	NY MANIFEST, RCRA-NonGen
11207	1010436138	110031342544	CON EDISON MANHOLE 65391	GEORGIA AVE & LIBERTY AVE		BROOKLYN	NY	FINDS
11207	S120958009		CON EDISON - SERVICE BOX TM719	GEORGIA AVE & LIVONIA AVE		BROOKLYN	NY	NY MANIFEST
11207	S117060216		CON EDISON	GEORGIA AVE & NEW LOTS AVE 12	**	BROOKLYN	NY	NY MANIFEST
11207	1017749696		CON EDISON MANHOLE: 59885	GEORGIA AVE & NEW LOTS AVE 12		BROOKLYN	NY	
11207	1017774614	110063782376	CON EDISON MANHOLE: 59885	GEORGIA AVE & NEW LOTS AVE 12		BROOKLYN	NY	RCRA-NonGen, FINDS
11207	1016142977	NYP004257069	CONSOLIDATED EDISON - MH7750	GEORGIA AVE 100 FT S OF SUTTER	**	BROOKLYN	NY	NY MANIFEST, RCRA-NonGen
11207	1016407939	110055463868	CON EDISON DISCONNECT MANHOLE: 77	GEORGIA AVE 100 FT S OF SUTTER AVE	**	BROOKLYN	NY	FINDS
11207	1024645225	110070433612	CON EDISON - VAULT SUBMERSIBLE 358	222 GLENMORE AVE		BROOKLYN	NY	FINDS
11207	S121967596		CON EDISON - VAULT SUBMERSIBLE 358	222 GLENMORE AVE		BROOKLYN	NY	NY MANIFEST
11207	1024158663		CON EDISON - VAULT SUBMERSIBLE 358	222 GLENMORE AVE		BROOKLYN	NY	
11207	1024890689	NYP005026267	CON EDISON - VAULT SUBMERSIBLE 358	222 GLENMORE AVE		BROOKLYN	NY	RCRAInfo-LQG
11207	S117318161		CON EDISON	314 GLENMORE AV		BROOKLYN	NY	NY MANIFEST
11207	U003652116	2-604132	MARK KLEINER	342 GLENMORE AVE		BROOKLYN	NY	SPILLS, AST
11207	S118462808		CON ED	545 GLENMORE AVE		BROOKLYN	NY	NY MANIFEST
11207	1019908057	NYP004841496	CON EDISON	545 GLENMORE AVE		BROOKLYN	NY	RCRA-NonGen
11207	1018390833	110069654332	CON EDISON	545 GLENMORE AVE		BROOKLYN	NY	FINDS
11207	S125974042			619 GLENMORE AVENUE		BROOKLYN	NY	
11207	A100294695	2-609685	KINGS RIDERS MOTOR SPORTS	635 GLENMORE AVENUE		BROOKLYN	NY	AST
11207	1017453719		CON EDISON - MH 67369	GLENMORE AND SCHNECK		BROOKLYN	NY	
11207	1008229188	110021004526	CON EDISON - MH 67369	GLENMORE AND SCHNECK		BROOKLYN	NY	FINDS
11207	1008195672	NYP004112074	CONSOLIDATED EDISON	GLENMORE AND SCHNECK		BROOKLYN	NY	NY MANIFEST, RCRA-NonGen
11207	1016971772	NYP004455218	CON EDISON MANHOLE: 66422	GLENMORE AVE & ALABAMA AVE		BROOKLYN	NY	NY MANIFEST, RCRA-NonGen
11207	1010439595	110031412772	CON EDISON MANHOLE: 66422	GLENMORE AVE & ALABAMA AVE		BROOKLYN	NY	FINDS
11207	S119072810		CONSOLIDATED EDISON	GLENMORE AVE & ALABAMA AVE		BROOKLYN	NY	NY MANIFEST
11207	1010326896	NYP004143608	CON EDISON MANHOLE 66422	GLENMORE AVE & ALABAMA AVE		BROOKLYN	NY	RCRA-NonGen
11207	1017398995	110062981901	CON EDISON MANHOLE: 56145	GLENMORE AVE & SCHENCK AVE		BROOKLYN	NY	FINDS
11207	1016970891	NYP004446209	CON EDISON MANHOLE: 56145	GLENMORE AVE & SCHENCK AVE		BROOKLYN	NY	NY MANIFEST, RCRA-NonGen
11207	1006817527	NYR000116459	NYCDOT GLENMORE AVE BRIDGE #22438	GLENMORE AVE BRG OVER LIRR	**	BROOKLYN	NY	RCRA-NonGen
11207	1007056950	110015324139	NYCDOT GLENMORE AVE BRIDGE #22438	GLENMORE AVE BRG OVER LIRR		BROOKLYN	NY	FINDS
11207	S119072696		CONSOLIDATED EDISON	GLENMORE AVENUE 150' E/O CHIST	**	NEW YORK CITY	NY	NY MANIFEST
11207	1007253376	110017261808	MH65361	GLENMORE AVENUE 150' E/O CHIST	**	NEW YORK CITY	NY	FINDS
11207	1007207359	NYP004043733	MH65361	GLENMORE AVENUE 150' E/O CHIST	**	NEW YORK CITY	NY	RCRA-NonGen
11207	S122480667		INSIDE BUILDING GOOD WILL AUTO CORI	990 GRAND ST		BROOKLYN	NY	SPILLS
11207	1018280514	110067707155	CON EDISON	21 GRANITE ST		BROOKLYN	NY	RCRA-NonGen, FINDS
11207	S117742115		CON EDISON	21 GRANITE ST		BROOKLYN	NY	NY MANIFEST
11207	S118091127		CON EDISON	22 GRANITE ST		BROOKLYN	NY	NY MANIFEST
11207	1019903622	110069669941	CON EDISON	22 GRANITE ST		BROOKLYN	NY	RCRA-NonGen, FINDS
11207	S125970847			24 GRANITE STREET		BROOKLYN	NY	

DRAFT

EDR ZIP Code Scan Report

ZIP	EDR-ID	Facility ID	Name	Address	Map/Dir/Dist	City	State	Databases
11207	1019906686	110069668434	CON EDISON	27 GRANITE ST		BROOKLYN	NY	RCRA-NonGen, FINDS
11207	S118259037		CON ED	27 GRANITE ST		BROOKLYN	NY	NY MANIFEST
11207	1019325634	NYP004843658	CON EDISON	31 GRANITE ST		BROOKLYN	NY	RCRA-NonGen
11207	S118563536		CON ED	31 GRANITE ST		BROOKLYN	NY	NY MANIFEST
11207	1018379945	110069388362	CON EDISON	31 GRANITE ST		BROOKLYN	NY	FINDS
11207	1017751415		CON EDISON SERVICE BOX: 20219	39 GRANITE ST		BROOKLYN	NY	
11207	1017772700	110063790857	CON EDISON SERVICE BOX: 20219	39 GRANITE ST		BROOKLYN	NY	RCRA-NonGen, FINDS
11207	S116551218		CON EDISON	39 GRANITE ST		BROOKLYN	NY	NY MANIFEST
11207	S121933781		99 GRANITE REDEVELOPMENT	99-101 GRANITE STREET		BROOKLYN	NY	BROWNFIELDS
11207	S123160508		NYCT - PENNSYLVANIA AVE STATION -3 L	GRANVILLE PAYNE & LIVONIA AVE		BROOKLYN	NY	NY MANIFEST
11207	1012186251	NYR000161125	NYCT-PENNSYLVANIA AVENUE STATION	GRANVILLE PAYNE & LIVONIA AVE		BROOKLYN	NY	NY MANIFEST, RCRAInfo-LQG
11207	1012107880	110038899305	NYCT-PENNSYLVANIA AVENUE STATION	GRANVILLE PAYNE & LIVONIA AVE		BROOKLYN	NY	FINDS
11207	1018278295	110067703462	CON EDISON	HAGEMAN AVE & THRATFORD AVE	**	BROOKLYN	NY	RCRA-NonGen, FINDS
11207	S117739920		CON EDISON	HAGEMAN AVE & THRATFORD AVE	**	BROOKLYN	NY	NY MANIFEST
11207	S117563914		CONSOLIDATED EDISON	HAGERMAN AVENUE AND ALABAMA AV	**	NEW YORK CITY	NY	NY MANIFEST
11207	1007207037	NYP004036364	MH68295	HAGERMAN AVENUE AND ALABAMA AV	**	NEW YORK CITY	NY	RCRA-NonGen
11207	1007253073	110017258750	MH68295	HAGERMAN AVENUE AND ALABAMA AV	**	NEW YORK CITY	NY	FINDS
11207	1017751453		CON EDISON SERVICE BOX: 20467	1012 HALSEY ST		BROOKLYN	NY	
11207	1017777577	110063812824	CON EDISON SERVICE BOX: 20467	1012 HALSEY ST		BROOKLYN	NY	RCRA-NonGen, FINDS
11207	S117063073		CON EDISON	1012 HALSEY ST		BROOKLYN	NY	NY MANIFEST
11207	1019901646	110069651692	CON EDISON	1014 HALSEY ST		BROOKLYN	NY	RCRA-NonGen, FINDS
11207	1019325589	NYP004839688	CON EDISON	1056 HALSEY ST		BROOKLYN	NY	RCRA-NonGen
11207	1018379813	110069387041	CON EDISON	1056 HALSEY ST		BROOKLYN	NY	FINDS
11207	S118462734		CON EDISON	1056 HALSEY ST		BROOKLYN	NY	NY MANIFEST
11207	S117740541		CON EDISON	1068 HALSEY ST		BROOKLYN	NY	NY MANIFEST
11207	1018278925	110067683386	CON EDISON	1068 HALSEY ST		BROOKLYN	NY	RCRA-NonGen, FINDS
11207	1019902915	110069697974	CON EDISON	1069 HALSEY ST		BROOKLYN	NY	RCRA-NonGen, FINDS
11207	S118090307		CON EDISON	1069 HALSEY ST		BROOKLYN	NY	NY MANIFEST
11207	S117316770		CON EDISON	1069 HALSEY ST		BROOKLYN	NY	NY MANIFEST
11207	1019954381		CIBAO CLEANER INC	1073 HALSEY ST		BROOKLYN	NY	EDR Historical Cleaners
11207	1025448521	110070517019	1180 HALSEY STREET	1180 HALSEY STREET		BROOKLYN	NY	FINDS
11207	U003383728	2-061514	1230-1332 HALSEY ST	1230 HALSEY STREET		BROOKLYN	NY	AST
11207	S125968215			1230 HALSEY STREET		BROOKLYN	NY	
11207	1018278934	110067683466	CON EDISON	274 HALSEY ST		BROOKLYN	NY	RCRA-NonGen, FINDS
11207	S117740549		CON EDISON	274 HALSEY ST		BROOKLYN	NY	NY MANIFEST
11207	1004761234	NYR000082107	MTA NYCT - HALSEY ST STATION J-LINE	HALSEY ST & BROADWAY		BROOKLYN	NY	NY MANIFEST, RCRA-CESQG
11207	1016256087	110008111391	MTA NYCT - HALSEY ST STATION J-LINE	HALSEY ST & BROADWAY		BROOKLYN	NY	FINDS
11207	S120702551		BRIDGE SITE HUGH L CAREY TUNNEL	160 HAMILTON AVE		BROOKLYN	NY	SPILLS, NY MANIFEST
11207	1004759548	NYR000012765	NYCBOARD OF EDUCATION PS 213 BKLYI	580 HEDGEMAN AVE		BROOKLYN	NY	NY MANIFEST, RCRAInfo-LQG
11207	1017773819	NYP004516126	CON EDISON MANHOLE: 43817	HEGAEMAN & VAN SICLEN W		BROOKLYN	NY	RCRA-NonGen
11207	S117059443		CON EDISON	HEGAEMAN & VAN SICLEN W		BROOKLYN	NY	NY MANIFEST
11207	1017749544	110063793925	CON EDISON MANHOLE: 43817	HEGAEMAN & VAN SICLEN W		BROOKLYN	NY	FINDS
11207	1017779945	110063830369	CON EDISON SERVICE BOX: 27241	627 HEGELMAN AVE		BROOKLYN	NY	RCRA-NonGen, FINDS
11207	1017752588		CON EDISON SERVICE BOX: 27241	627 HEGELMAN AVE		BROOKLYN	NY	
11207	S117065415		CON EDISON	627 HEGELMAN AVE	**	BROOKLYN	NY	NY MANIFEST
11207	S125973474			525 HEGEMAN AVENUE		BROOKLYN	NY	
11207	S125973553			536 HEGEMAN AVENUE		BROOKLYN	NY	
11207	S117315955		CON EDISON	550 HEGEMAN AVE		BROOKLYN	NY	NY MANIFEST
11207	1005882644	110010712078	PS 213K SCHOOL	580 HEGEMAN AVE		BROOKLYN	NY	ICIS, FINDS
11207	A100382331		PUBLIC SCHOOL 213 - BROOKLYN K213	580 HEGEMAN AVENUE		BROOKLYN	NY	AST
11207	U001839987	2-356530	PUBLIC SCHOOL 213 - BROOKLYN K213	580 HEGEMAN AVENUE		BROOKLYN	NY	UST
11207	S125973942			604 HEGEMAN AVENUE		BROOKLYN	NY	
11207	S125974292			660 HEGEMAN AVENUE		BROOKLYN	NY	
11207	A100318973		660 HEGEMAN ASSOC., LLC	660 HEGEMAN AVENUE		BROOKLYN	NY	AST
11207	S125974344			672 HEGEMAN AVENUE		BROOKLYN	NY	
11207	S125974392			684 HEGEMAN AVENUE		BROOKLYN	NY	
11207	1004759505	NYR000011866	NYC DEPT OF EDUCATION PS 202K	982 HEGEMAN AVE		BROOKLYN	NY	NY MANIFEST, RCRAInfo-SQG
11207	A100178482	2-606305	P.S 202-BROOKLYN K202	982 HEGEMAN AVE		BROOKLYN	NY	AST
11207	1017749545		CON EDISON MANHOLE: 43820	HEGEMAN AVE & VAN SICLEN AVE		BROOKLYN	NY	
11207	1017774260	110063767044	CON EDISON MANHOLE: 43820	HEGEMAN AVE & VAN SICLEN AVE		BROOKLYN	NY	RCRA-NonGen, FINDS
11207	S117059870		CON EDISON	HEGEMAN AVE & VAN SICLEN AVE		BROOKLYN	NY	NY MANIFEST
11207	S125969165			160 HENDRIX STREET		BROOKLYN	NY	
11207	A100291587	2-601140	168 HENDRIX ST	168 HENDRIX STREET		BROOKLYN	NY	AST
11207	S125969829			191 HENDRIX STREET		BROOKLYN	NY	
11207	U000404498	2-336254	ST MALACHY'S SCHOOL	220 HENDRIX ST		BROOKLYN	NY	UST
11207	S118704388		LOT 5,TAXBLOCK 3947	230 HENDRIX STREET		BROOKLYN	NY	E DESIGNATION
11207	1016325598	110019563710	LEE'S AUTO COLLISION	255 HENDRIX ST		BROKKLYN	NY	FINDS
11207	1007769163	110019315980	TRAVIS' AUTO BODY	257 HENDRIX STREET		BROOKLYN	NY	FINDS
11207	S118704277		LOT 3,TAXBLOCK 3963	257 HENDRIX STREET		BROOKLYN	NY	E DESIGNATION
11207	S118091175		CON EDISON	263 HENDRIX ST		BROOKLYN	NY	NY MANIFEST
11207	1018389142	110069702067	CON EDISON	263 HENDRIX ST		BROOKLYN	NY	FINDS

DRAFT

EDR ZIP Code Scan Report

ZIP	EDR-ID	Facility ID	Name	Address	Map/Dir/Dist	City	State	Databases
11207	1019902953	NYP004779799	CON EDISON	263 HENDRIX ST		BROOKLYN	NY	RCRA-NonGen
11207	A100294260	2-608619	GREATER REFUGE MINISTRIES, INC.	291 HENDRIX STREET		BROOKLYN	NY	AST
11207	1016123473	110043220724	CLASSIC IRON DESIGN	300 HENDRIX ST		BROOKLYN	NY	FINDS
11207	1014811860		CLASSIC IRON DESIGN	300 HENDRIX ST		BROOKLYN	NY	
11207	1019907666	NYP004836654	CON EDISON	36 HENDRIX ST		BROOKLYN	NY	RCRA-NonGen
11207	1018389826	110069704779	CON EDISON	36 HENDRIX ST		BROOKLYN	NY	FINDS
11207	S118259733		CON ED	36 HENDRIX ST		BROOKLYN	NY	NY MANIFEST
11207	S125973186			475 HENDRIX STREET		BROOKLYN	NY	
11207	1019903683	110069670412	CON EDISON	658 HENDRIX ST		BROOKLYN	NY	RCRA-NonGen, FINDS
11207	S118091191		CON EDISON	658 HENDRIX ST		BROOKLYN	NY	NY MANIFEST
11207	S125974419			690 HENDRIX STREET		BROOKLYN	NY	
11207	U003178585	2-603032	CHILDRENS WORLD DAY CARE CENTER	710 HENDRIX STREET		BROOKLYN	NY	UST
11207	S127148841			770 HENDRIX STREET		BROOKLYN	NY	
11207	S125974742			771 HENDRIX STREET		BROOKLYN	NY	
11207	S125974747			774 HENDRIX STREET		BROOKLYN	NY	
11207	95302573			HENDRIX AND JAMAICA BAY	**	BROOKLYN	NY	ERNS
11207	1014816088	110043205714	NYC DEP - HENDRIX ST CANAL	HENDRIX ST		BROOKLYN	NY	FINDS
11207	1000270478	NYD982183287	NYCT HERKIMER STREET YARD	HERKIMER & WILLIAMS ST		BROOKLYN	NY	NY MANIFEST, RCRA-NonGen
11207	1016249824	110008024814	NYCT HERKIMER STREET YARD	HERKIMER & WILLIAMS ST		BROOKLYN	NY	FINDS
11207	1021245488		A & R PETROLEUM INC	163 HIGHLAND BLVD		BROOKLYN	NY	EDR Historical Auto Stations
11207	S127471000			200 HIGHLAND BOULEVARD		BROOKLYN	NY	
11207	A100168787	2-044075	200 HIGHLAND BLVD.	200 HIGHLAND BOULEVARD		BROOKLYN	NY	AST
11207	A100168786	2-044067	BNS BLDGS LLC	210-220 HIGHLAND BOULEVARD		BROOKLYN	NY	AST
11207	U003391790	2-215678	224 HIGHLAND BLVD. OWNERS CORP.	224 HIGHLAND BLVD		BROOKLYN	NY	AST
11207	S125970509			224 HIGHLAND BOULEVARD		BROOKLYN	NY	
11207	S117315257		CON EDISON	248 HIGHLAND BLVD		BROOKLYN	NY	NY MANIFEST
11207	U003397250	2-603559	WELLSPRING OF BROOKLYN, INC	32 HIGHLAND BOULEVARD		BROOKLYN	NY	UST
11207	1024645448	110070433835	CON EDISON - SERVICE BOX 22209	332 HIGHLAND BLVD		BROOKLYN	NY	FINDS
11207	1026180681		CON EDISON - SERVICE BOX 22209	332 HIGHLAND BLVD		BROOKLYN	NY	
11207	S121968496		CON EDISON - SERVICE BOX 22209	332 HIGHLAND BLVD		BROOKLYN	NY	NY MANIFEST
11207	1024891566	NYP005123435	CON EDISON - SERVICE BOX 22209	332 HIGHLAND BLVD		BROOKLYN	NY	RCRAInfo-LQG
11207	S117313742		CON EDISON	341 HIGHLAND BLVD		BROOKLYN	NY	NY MANIFEST
11207	S117313743		CON EDISON	349 HIGHLAND BLVD		BROOKLYN	NY	NY MANIFEST
11207	1004759275	110004513358	SUNOCO SERVICE STATION	35 HIGHLAND BLVD		BROOKLYN	NY	RCRA-NonGen, FINDS
11207	S118089417		CON EDISON	70 HIGHLAND BLVD		BROOKLYN	NY	NY MANIFEST
11207	1019902148	NYP004770210	CON EDISON	70 HIGHLAND BLVD		BROOKLYN	NY	RCRA-NonGen
11207	1018391443	110069673204	CON EDISON	70 HIGHLAND BLVD		BROOKLYN	NY	FINDS
11207	1018280163	110067702114	CON EDISON	HIGHLAND AVE & BULWER PL		BROOKLYN	NY	RCRA-NonGen, FINDS
11207	S117741780		CON EDISON	HIGHLAND AVE & BULWER PL		BROOKLYN	NY	NY MANIFEST
11207	1017778152	NYP004560736	CON EDISON MANHOLE: 3738	HIGHLAND PL & ARLINGTON AVE		BROOKLYN	NY	RCRA-NonGen
11207	S117063639		CON EDISON	HIGHLAND PL & ARLINGTON AVE		BROOKLYN	NY	NY MANIFEST
11207	1017749496	110063832599	CON EDISON MANHOLE: 3738	HIGHLAND PL & ARLINGTON AVE		BROOKLYN	NY	FINDS
11207	1014819447	110041349902	SAFEWAY TOWING & COLLISION INC	137 HINSDALE ST		BROOKLYN	NY	FINDS
11207	1009650823	110027305896	ENCORE RETAIL SYSTEMS INC	138 HINSDALE ST		BROOKLYN	NY	FINDS
11207	1017377426	110061519879	INNER GAZE FURNITURE DESIGNS	148 HINSDALE ST		BROOKLYN	NY	FINDS
11207	U004046013	2-609411	ARC METAL GROUP, LLC	156 HINSDALE STREET		BROOKLYN	NY	UST
11207	S121989070			17 HINSDALE STREET		BROOKLYN	NY	
11207	1017399197	110062984052	CON EDISON SERVICE BOX: 21133	229 HINSDALE AVE		BROOKLYN	NY	FINDS
11207	1016967975	NYP004415766	CON EDISON SERVICE BOX: 21133	229 HINSDALE AVE		BROOKLYN	NY	NY MANIFEST, RCRA-NonGen
11207	S117740661		CON EDISON	229 HINSDALE ST		BROOKLYN	NY	NY MANIFEST
11207	1018279044	110067685437	CON EDISON	229 HINSDALE ST		BROOKLYN	NY	RCRA-NonGen, FINDS
11207	1017399198	110062984061	CON EDISON SERVICE BOX: 21134	238 HINSDALE AVE		BROOKLYN	NY	FINDS
11207	1016967976	NYP004415774	CON EDISON SERVICE BOX: 21134	238 HINSDALE AVE		BROOKLYN	NY	NY MANIFEST, RCRA-NonGen
11207	1017396776	110062958919	CON EDISON SERVICE BOX: 21140	361 HINSDALE ST		BROOKLYN	NY	FINDS
11207	1016972560	NYP004463378	CON EDISON SERVICE BOX: 21140	361 HINSDALE ST		BROOKLYN	NY	NY MANIFEST, RCRA-NonGen
11207	1016454962	110056495680	CON EDISON	363 HINSDALE ST		BROOKLYN	NY	NY MANIFEST, RCRA-NonGen, FINDS
11207	S117739572		CON EDISON	430 HINSDALE ST		BROOKLYN	NY	NY MANIFEST
11207	1018277950	110067696540	CON EDISON	430 HINSDALE ST		BROOKLYN	NY	RCRA-NonGen, FINDS
11207	S118258921		CON EDISON	465 HINSDALE ST		BROOKLYN	NY	NY MANIFEST
11207	1018379324	110069382153	CON EDISON - SERVICE BOX 21146	465 HINSDALE ST		BROOKLYN	NY	FINDS
11207	1019325391	NYP004823239	CON EDISON - SERVICE BOX 21146	465 HINSDALE ST		BROOKLYN	NY	RCRAInfo-LQG
11207	A100292467	2-607672	504 HINSDALE STREET	504 HINSDALE STREET		BROOKLYN	NY	AST
11207	S125973357			509 HINSDALE STREET		BROOKLYN	NY	
11207	1024158154		CON EDISON - MANHOLE M66339	510 HINSDALE ST		BROOKLYN	NY	
11207	1024891771	NYP005144589	CON EDISON - MANHOLE M66339	510 HINSDALE ST		BROOKLYN	NY	RCRAInfo-LQG
11207	S118088448		CON ED	510 HINSDALE ST		BROOKLYN	NY	NY MANIFEST
11207	S121968704		CON EDISON - MANHOLE M66339	510 HINSDALE ST		BROOKLYN	NY	NY MANIFEST
11207	1018281081	110067686962	CON EDISON	510 HINSDALE ST		BROOKLYN	NY	RCRA-NonGen, FINDS
11207	1024646097	110070434484	CON EDISON - MANHOLE M66339	510 HINSDALE ST		BROOKLYN	NY	FINDS

DRAFT

EDR ZIP Code Scan Report

ZIP	EDR-ID	Facility ID	Name	Address	Map/Dir/Dist	City	State	Databases
11207	S125973427			519 HINSDALE STREET		BROOKLYN	NY	
11207	1017399709	110062989495	CON EDISON SERVICE BOX: 21150	522 HINSDALE ST FRONT OF		BROOKLYN	NY	FINDS
11207	1016968079	NYP004416830	CON EDISON	522 HINSDALE ST FRONT OF		BROOKLYN	NY	NY MANIFEST, RCRA-NonGen
11207	S125973485			527 HINSDALE STREET		BROOKLYN	NY	
11207	S125973676			553 HINSDALE STREET		BROOKLYN	NY	
11207	A100296769	2-608265	WILSON HINS ASSOC.	553 HINSDALE STREET		BROOKLYN	NY	AST
11207	1017399500	110062987246	CON EDISON SERVICE BOX: 58609	647 HINSDALE ST		BROOKLYN	NY	FINDS
11207	1016971990	NYP004457503	CON EDISON SERVICE BOX: 58609	647 HINSDALE ST		BROOKLYN	NY	RCRA-NonGen
11207	S127148845			733 HINSDALE STREET		BROOKLYN	NY	
11207	1016454049	110056504796	NYC DEP	799 HINSDALE ST		BROOKLYN	NY	NY MANIFEST, RCRA-NonGen, FINDS
11207	1001818129	110004556034	JET HARDWARE MANUFACTURING CORP	800 HINSDALE ST		BROOKLYN	NY	NY MANIFEST, RCRAInfo-SQG, FINDS
11207	S117737278		CON EDISON	HINSDALE AVE & HINSDALE ST	**	BROOKLYN	NY	NY MANIFEST
11207	1017396337	110062954316	CON EDISON SERVICE BOX: 64365	HINSDALE ST & BLAKE AVE		BROOKLYN	NY	FINDS
11207	1016973474	NYP004472775	CON EDISON	HINSDALE ST & BLAKE AVE		BROOKLYN	NY	NY MANIFEST, RCRA-NonGen
11207	1010327622	NYP004147856	CON EDISON MANHOLE 65986	HINSDALE ST & PITKIN AVE		BROOKLYN	NY	NY MANIFEST, RCRA-NonGen
11207	1010462557	110031396987	CON EDISON MANHOLE: 65986	HINSDALE ST & PITKIN AVE		BROOKLYN	NY	FINDS
11207	1016143761	NYP004265443	CON EDISON	HINSDALE ST & PITKIN AVE		BROOKLYN	NY	NY MANIFEST, RCRA-NonGen
11207	1016963152	NYP004361804	CON EDISON MANHOLE: 65986	HINSDALE ST & PITKIN AVE		BROOKLYN	NY	RCRA-NonGen
11207	1016251341	110008043786	H E L P BROOKLYN HOUSING NEW YORK	HINSDALE ST & SNEDIKER AVE		BROOKLYN	NY	FINDS
11207	1000457372	NYD986925220	H E L P BROOKLYN HOUSING NEW YORK	HINSDALE ST & SNEDIKER AVE		BROOKLYN	NY	RCRA-NonGen
11207	S120701570		DRUM RUN	130 HOWARD AVE		BROOKLYN	NY	SPILLS
11207	S122876709		GAS TURBINE HUDSON AVE CON ED	1-11 HUDSON AVE		BROOKLYN	NY	SPILLS
11207	S126115936		CON EDISON DISCONNECT	HUNTINGTON ST & HICKS ST SW CO	**	BROOKLYN	NY	NY MANIFEST
11207	1010327963	NYR000140855	D L X INDUSTRIES	1970 INDUSTIAL PARK RD		BROOKLYN	NY	NY MANIFEST, RCRAInfo-SQG
11207	S121488961		DISPLAY CREATIONS-1970 INDUSTRIAL P	1970 INDUSTRIAL PARK ROAD		BROOKLYN	NY	AIRS
11207	1016057703	110012158930	DISPLAY CREATIONS-1970 INDUSTRIAL P	1970 INDUSTRIAL PARK ROAD		BROOKLYN	NY	FINDS
11207	S121119961		SUB STATION MTA	INTERSECTION EAST 15TH ST/AVE. H	**	BROOKLYN	NY	SPILLS
11207	1016411941	110055528807	MTA LIRR - CENTRAL AVENUE RAILROAD	INTERSECTION OF CENTRAL AVE &	**	BROOKLYN	NY	FINDS
11207	1016169668	NYR000201392	MTA LIRR - CENTRAL AVENUE RAILROAD	INTERSECTION OF CENTRAL AVENUE	**	BROOKLYN	NY	NY MANIFEST, RCRA-NonGen
11207	U003740177	2-604436	VACAN LOT	INTERSECTION OF LINDEN BLVD & ELTOI	M, NNW, 1/8 - 1/4	BROOKLYN	NY	UST
11207	S109371915		REGULATOR 26 WOODS 02	INTERSECTION WILLIAMS AVE & FLATLAI		BROOKLYN	NY	SPILLS
11207	2017009058		JACKIE ROBINSON EXPRESSWAY	JACKIE ROBINSON EXPRESSWAY	**	BROOKLYN	NY	HMIRS
11207	S117741611		CON EDISON	321 JAMACIA AVE		BROOKLYN	NY	NY MANIFEST
11207	1018279993	110067699805	CON EDISON	321 JAMACIA AVE		BROOKLYN	NY	RCRA-NonGen, FINDS
11207	1016053758	110001602533	NYC-TA EAST NY BUS DEPOT & SHOPS	1 JAMAICA AVE		BROOKLYN	NY	ICIS, FINDS
11207	1004566769	0410136	NYC-TA EAST NY BUS DEPOT & SHOPS	1 JAMAICA AVE		BROOKLYN	NY	SPILLS, AIRS, LTANKS
11207	1014397496	NYP004198198	CON EDISON - MANHOLE 21022	1 JAMAICA AVE AND BROADWAY		BROOKLYN	NY	NY MANIFEST, RCRAInfo-LQG
11207	U004046611	2-609104	EAST NEW YORK BOILER PLANT	1 JAMAICA AVENUE		BROOKLYN	NY	AST, UST
11207	S125968162			121 JAMAICA AVENUE		BROOKLYN	NY	
11207	1020755121		SUNNYSIDE EXXON SERVICE STN	124 JAMAICA AVE		BROOKLYN	NY	EDR Historical Auto Stations
11207	U000396585	2-117390	SUNNYSIDE SERVICE STATION	134 JAMAICA AVE		BROOKLYN	NY	UST
11207	1020315010		SUNNYSIDE ESSO SERVICE STATION	134 JAMAICA AVE		BROOKLYN	NY	EDR Historical Auto Stations
11207	1004762012	110004566194	NYCDEP - EAST NEW YORK PUMP STA	137 JAMAICA AVE		BROOKLYN	NY	RCRA-NonGen, FINDS
11207	U000405360	2-217107	NYC DEP FACILITY	137 JAMAICA AVENUE		BROOKLYN	NY	UST
11207	1007735887	110018934091	WYCKOFF CLINIC	179 JAMAICA AVENUE		BROOKLYN	NY	ICIS, FINDS
11207	1000242303	NYD086225083	EDDYS DRY CLEANERS	210 JAMAICA AVE		BROOKLYN	NY	NY MANIFEST, ICIS, RCRA-CESQG
11207	1020004414		HIGHLAND DRY CLEANING CENTER	210 JAMAICA AVE		BROOKLYN	NY	EDR Historical Cleaners
11207	S110247416		NEW EDDY'S DRY CLEANERS	210 JAMAICA AVENUE		BROOKLYN	NY	DRYCLEANERS
11207	U000404437	2-335436	COMET COMMUNITY CO	215-32 JAMAICA AVE		NEW YORK	NY	UST
11207	U004197464		APARTMENT BLDG.	233 JAMAICA AVENUE		BROOKLYN	NY	UST
11207	S125970705			233 JAMAICA AVENUE		BROOKLYN	NY	
11207	1019904570	110069642355	CON EDISON	242 JAMAICA AVE		BROOKLYN	NY	RCRA-NonGen, FINDS
11207	S119076133		CON EDISON	242 JAMAICA AVE		BROOKLYN	NY	NY MANIFEST
11207	1000136912	110009483497	MTA BUS COMPANY MS4	25 JAMAICA AVE		BROOKLYN	NY	NY MANIFEST, ICIS, FINDS, RCRAInfo-LQG, RAATS
11207	1009244579		NYCTA	25 JAMAICA AVE NYD991290677		BROOKLYN	NY	NY MANIFEST
11207	S121464473		NYCT EAST NEW YORK DEPOT	25 JAMAICA AVENUE		BROOKLYN	NY	SPILLS
11207	U004062591	2-190292	EAST NEW YORK BUS DEPOT	25 JAMAICA AVENUE		BROOKLYN	NY	UST
11207	U003080332	2-000284	EAST NEW YORK BUS DEPOT	25 JAMAICA AVENUE		BROOKLYN	NY	CBS AST, SPILLS, AST, NY MANIFEST, CBS, LTANKS
11207	1019325159	NYP004799615	CON EDISON	264 JAMAICA AVE		BROOKLYN	NY	RCRA-NonGen
11207	1018380086	110069389771	CON EDISON	264 JAMAICA AVE		BROOKLYN	NY	FINDS
11207	S118257262		CON EDISON	264 JAMAICA AVE		BROOKLYN	NY	NY MANIFEST
11207	1020488594		AMOCO OIL COMPANY	32 JAMAICA AVE		BROOKLYN	NY	EDR Historical Auto Stations
11207	U002034340	2-602003	JAMAICA ISLAND CORP.	32 JAMAICA AVENUE		BROOKLYN	NY	UST
11207	S102147450	9311308	CON EDISON	418 JAMAICA AVE		BROOKLYN	NY	SPILLS, NY MANIFEST,

DRAFT

EDR ZIP Code Scan Report

ZIP	EDR-ID	Facility ID	Name	Address	Map/Dir/Dist	City	State	Databases
								LTANKS
11207	1017751580	110063841348	CON EDISON SERVICE BOX: 21299	426 JAMAICA AVE		BROOKLYN	NY	FINDS
11207	S118087767		CON EDISON	426 JAMAICA AVE		BROOKLYN	NY	NY MANIFEST
11207	1017778631	NYP004565719	CON EDISON SERVICE BOX: 21299	426 JAMAICA AVE		BROOKLYN	NY	RCRA-NonGen
11207	S117739200		CON EDISON	426 JAMAICA AVE SB21299		BROOKLYN	NY	NY MANIFEST
11207	1018277570	NYP004723003	CON EDISON	426 JAMAICA AVE SB21299		BROOKLYN	NY	RCRA-NonGen
11207	1018277569	110067689969	CON EDISON	426 JAMAICA AVE SB21303		BROOKLYN	NY	RCRA-NonGen, FINDS
11207	S117739199		CON EDISON	426 JAMAICA AVE SB21303		BROOKLYN	NY	NY MANIFEST
11207	1020142476		J R AUTO REPAIR	43 JAMAICA AVE		BROOKLYN	NY	EDR Historical Auto Stations
11207	1010033500	110028214322	DUNKIN DONUTS	43 JAMAICA AVE		BROOKLYN	NY	FINDS
11207	U000417665	2-402583	VAGAR SERVICE STATION, INC	43 JAMAICA AVENUE		BROOKLYN	NY	UST
11207	S117742077		CON EDISON	442 JAMAICA AVE		BROOKLYN	NY	NY MANIFEST
11207	1018280464	110067706726	CON EDISON	442 JAMAICA AVE		BROOKLYN	NY	RCRA-NonGen, FINDS
11207	1020983233		JO-ETT SERVICENTER	70 JAMAICA AVE		BROOKLYN	NY	EDR Historical Auto Stations
11207	1000140688	110004417453	SHELL OIL CO	70 JAMAICA AVE		BROOKLYN	NY	NY MANIFEST, RCRA-NonGen, FINDS
11207	U000396424	2-191043	JAMAICA AUTO CARE INC.	70 JAMAICA AVE (PENNA)		BROOKLYN	NY	UST
11207	S121995819			80 JAMAICA AVE		NEW YORK	NY	
11207	U000393879	2-047619	EUROPEAN AMERICAN BANK	80 JAMAICA AVENUE		BROOKLYN	NY	UST
11207	1020994992		AAMCO COMMERCIAL REFRIGERATION	96 JAMAICA AVE 10		BROOKLYN	NY	EDR Historical Auto Stations
11207	S117536905		CON EDISON	JAMAICA AV & NEW JERSEY AV		BROOKLYN	NY	NY MANIFEST
11207	S117536703		CON EDISON	JAMAICA AV VERMONT ST	**	BROOKLYN	NY	NY MANIFEST
11207	1017778632	NYP004565727	CON EDISON MANHOLE: 3657	JAMAICA AVE & CLEVELAND ST SW		BROOKLYN	NY	RCRA-NonGen
11207	1017749479	110063841357	CON EDISON MANHOLE: 3657	JAMAICA AVE & CLEVELAND ST SW		BROOKLYN	NY	FINDS
11207	S118087768		CON EDISON	JAMAICA AVE & CLEVELAND ST SW		BROOKLYN	NY	NY MANIFEST
11207	1014397320	NYP004196382	CON EDISON - MANHOLE 3656	JAMAICA AVE & ELTON ST		BROOKLYN	NY	NY MANIFEST, RCRAInfo-LQG
11207	1014817447	110041648367	CON EDISON - MANHOLE 3656	JAMAICA AVE & ELTON ST		BROOKLYN	NY	FINDS
11207	S117536704		CON EDISON	JAMAICA AVE WYONA	**	BROOKLYN	NY	NY MANIFEST
11207	1017777152	110063813137	CON EDISON SERVICE BOX: 21539	112 JEROME ST FRONT OF		BROOKLYN	NY	RCRA-NonGen, FINDS
11207	S117062669		CON EDISON	112 JEROME ST FRONT OF		BROOKLYN	NY	NY MANIFEST
11207	1017751637		CON EDISON SERVICE BOX: 21539	112 JEROME ST FRONT OF		BROOKLYN	NY	
11207	S125969759			188 JEROME STREET		BROOKLYN	NY	
11207	U003074447	2-213837	ST MICHAEL ROMAN CATHOLIC CHURCH	219-237 JEROME STREET		BROOKLYN	NY	AST
11207	U004064423	2-213837	ST MICHAEL ROMAN CATHOLIC CHURCH	219-237 JEROME STREET		BROOKLYN	NY	UST
11207	A100296136	2-608678	ST. MICHAELS RCC	225 JEROME STREET		BROOKLYN	NY	AST
11207	U004048361	2-608472	ST. MICHAEL SCHOOL	237 JEROME STREET		BROOKLYN	NY	UST
11207	S125971492			283 JEROME STREET		BROOKLYN	NY	
11207	S106016813	0304752	CON EDISON	38 JEROME ST		BROOKLYN	NY	SPILLS, NY MANIFEST
11207	S125972879			425 JEROME STREET		BROOKLYN	NY	
11207	1016965140	NYP004380358	CON EDISON SERVICE BOX: 21536	47 JEROME ST		BROOKLYN	NY	NY MANIFEST, RCRA-NonGen
11207	1016894970	110060194070	CON EDISON SERVICE BOX: 21536	47 JEROME ST		BROOKLYN	NY	FINDS
11207	1019901244	NYP004603957	CON EDISON	57 JEROME ST		BROOKLYN	NY	RCRA-NonGen
11207	S117067492		CON EDISON	57 JEROME ST		BROOKLYN	NY	NY MANIFEST
11207	1018390933	110069637931	CON EDISON	57 JEROME ST		BROOKLYN	NY	FINDS
11207	1014809195	110043657405	CON EDISON SERVICE BOX 21530	9 JEROME ST F OF		BROOKLYN	NY	FINDS
11207	1014919198	NYP004233557	CON EDISON SERVICE BOX 21530	9 JEROME ST F OF		BROOKLYN	NY	NY MANIFEST, RCRA-NonGen
11207	1014919504	NYR000182923	PUBLIC SCHOOL 273K	923 JEROME ST	W, SW, 1/4 - 1/2	BROOKLYN	NY	NY MANIFEST, RCRAInfo-LQG
11207	U000409394	2-354406	PUBLIC SCHOOL 273 - BROOKLYN K273	923 JEROME STREET	W, SW, 1/4 - 1/2	BROOKLYN	NY	UST
11207	1016122413	110040834336	971 JEROME STREET BUILDING	971 JEROME ST		BROOKLYN	NY	FINDS
11207	1014816941		971 JEROME STREET BUILDING	971 JEROME ST		BROOKLYN	NY	
11207	A100293975	2-608695	MEADOWWOOD AT GATEWAY CONDOMII	971 JEROME STREET	163, SSW, 1/4 - 1/2	BROOKLYN	NY	AST
11207	S117741760		CON EDISON	980 JEROME AVE		BROOKLYN	NY	NY MANIFEST
11207	1018280143	110067701936	CON EDISON	980 JEROME AVE		BROOKLYN	NY	RCRA-NonGen, FINDS
11207	S119073792		CON EDISON	JEROME AVE & LINDEN BLVD 25	**	BROOKLYN	NY	NY MANIFEST
11207	1016896872	110060213282	CON EDISON - MANHOLE 62867	25' E/O JEROS/S LINDEN BLVD.	**	BROOKLYN	NY	FINDS
11207	1016964106	NYP004370573	CON EDISON - MANHOLE 62867	25' E/O JEROS/S LINDEN BLVD.	**	BROOKLYN	NY	RCRAInfo-LQG
11207	S121983489		PAR 11	89 JOHN ST		BROOKLYN	NY	SPILLS
11207	S121463214		SUB STATION FARRAGUT	89 JOHN ST		BROOKLYN	NY	SPILLS
11207	S121099097		ROADWAY	89 JOHN ST		BROOKLYN	NY	SPILLS
11207	S121099288		FARRAGUT SUBSTATION	89 JOHN ST		BROOKLYN	NY	SPILLS
11207	S117740712		CON EDISON	1487 ST JOHNS PL		BROOKLYN	NY	NY MANIFEST
11207	1018279094	110067685874	CON EDISON	1487 ST JOHNS PL		BROOKLYN	NY	RCRA-NonGen, FINDS
11207	1016898142	110060226170	CON EDISON SERVICE BOX: 44391	473 ST JOHNS PL		BROOKLYN	NY	FINDS
11207	1016964817	NYP004377248	CON EDISON SERVICE BOX: 44391	473 ST JOHNS PL		BROOKLYN	NY	RCRA-NonGen
11207	1019902777	NYP004777710	CON EDISON	JUNIUS ST & DUMONT AVE		BROOKLYN	NY	RCRA-NonGen
11207	S118258631		CON EDISON	JUNIUS ST & DUMONT AVE		BROOKLYN	NY	NY MANIFEST
11207	S119074517		CON EDISON	JUNUIS ST & DUMONT AVE		BROOKLYN	NY	NY MANIFEST
11207	1019902063	110069669246	CON EDISON	JUNUIS ST & DUMONT AVE		BROOKLYN	NY	RCRA-NonGen, FINDS

DRAFT

EDR ZIP Code Scan Report

ZIP	EDR-ID	Facility ID	Name	Address	Map/Dir/Dist	City	State	Databases
11207	S123661866		BUSINESS - SERVICE STATION	125 KINGS HIGHWAY		BROOKLYN	NY	SPILLS
11207	S117737816		CON EDISON	811 KNICKERBELDERT	**	BROOKLYN	NY	NY MANIFEST
11207	1001489048	NYR000012096	NYC BD OF ED - PUBLIC SCHOOL 151 BKL	763 KNICKERBOCKER AVE		BROOKLYN	NY	NY MANIFEST, RCRA-CESQG
11207	1019908205	NYP004843153	CON EDISON	783 KNICKERBOCKER AVE		BROOKLYN	NY	RCRA-NonGen
11207	1019908243	110069660254	CON EDISON	783 KNICKERBOCKER AVE		BROOKLYN	NY	RCRA-NonGen, FINDS
11207	1019903409	NYP004785168	CON EDISON	783 KNICKERBOCKER AVE		BROOKLYN	NY	RCRA-NonGen
11207	S117741754		CON EDISON	798 KNICKERBOCKER AVE		BROOKLYN	NY	NY MANIFEST
11207	1018280137	110067701874	CON EDISON	798 KNICKERBOCKER AVE		BROOKLYN	NY	RCRA-NonGen, FINDS
11207	1016964037	NYP004369922	CON EDISON	803 KNICKERBOCKER AVE		BROOKLYN	NY	NY MANIFEST, RCRA-NonGen
11207	1016896477	110060209297	CON EDISON SERVICE BOX: 12774	803 KNICKERBOCKER AVE		BROOKLYN	NY	FINDS
11207	A100350474		814 KNICKERBOCKER	814 KNICKERBOCKER AVE		BROOKLYN	NY	AST
11207	S125974882			815 KNICKERBOCKER AVENUE		BROOKLYN	NY	
11207	S117316577		CON EDISON	816 KNICKERBOCKER AV		BROOKLYN	NY	NY MANIFEST
11207	S117315663		CON EDISON	816 KNICKERBOCKER AVE		BROOKLYN	NY	NY MANIFEST
11207	S118258836		CON ED	843 KNICKERBOCKER AVE		BROOKLYN	NY	NY MANIFEST
11207	1019906509	NYP004821837	CON EDISON	843 KNICKERBOCKER AVE		BROOKLYN	NY	RCRA-NonGen
11207	1018391932	110069659079	CON EDISON	843 KNICKERBOCKER AVE		BROOKLYN	NY	FINDS
11207	1019956046		CLARYS DRY CLEANERS	845 KNICKERBOCKER AVE		BROOKLYN	NY	EDR Historical Cleaners
11207	U003389811	2-285846	SAUL NIXON	857 KNICKERBOCKER AVE		BROOKLYN	NY	AST
11207	S125975024			858 KNICKERBOCKER AVENUE		BROOKLYN	NY	
11207	S125975112			879 KNICKERBOCKER AVENUE		BROOKLYN	NY	
11207	1019902785	110069694682	CON EDISON	891 KNICKERBOCKER AVE		BROOKLYN	NY	RCRA-NonGen, FINDS
11207	S118090162		CON EDISON	891 KNICKERBOCKER AVE		BROOKLYN	NY	NY MANIFEST
11207	1004761613	110004563758	FAMILY DOLLAR STORE 6185	903 KNICKERBOCKER AVE		BROOKLYN	NY	NY MANIFEST, RCRA-CESQG, FINDS
11207	99490533			211 KOLZIN	**	BROOKLYN	NY	ERNS
11207	S123662469		VEHICLE IN COURT YARD	395 LENEX RD	**	BROOKLYN	NY	SPILLS
11207	1016397726	110055315644	WROUGHT ORINGINALS	845 LEXINGTON AVE		BROOKLYN	NY	FINDS
11207	1017394412	110062934605	CON EDISON SERVICE BOX: 29461	1097 LIBERTY AVE		BROOKLYN	NY	FINDS
11207	1016974155	NYP004479671	CON EDISON	1097 LIBERTY AVE		BROOKLYN	NY	NY MANIFEST, RCRA-NonGen
11207	U001842052	2-601711	ROYAL LACE CORP.	200 LIBERTY AVENUE		BROOKLYN	NY	UST
11207	1004759513	110004517693	NYC BOARD OF EDUCATION	275 LIBERTY AVE		BROOKLYN	NY	NY MANIFEST, RCRA-NonGen, FINDS
11207	U001831595	2-054895	METRO STRUCTURAL STEEL MR. RUSSO	282 LIBERTY AVENUE		BROOKLYN	NY	UST
11207	1000161653	110004397420	ALABAMA DRY CLEANERS	292 LIBERTY AVE		BROOKLYN	NY	RCRA-NonGen, FINDS
11207	U003178569	2-602998	LIBERTY MOTORS CORP.	300 LIBERTY AVENUE		BROOKLYN	NY	UST
11207	1004569740	110012645236	MARK CABINET-300 LIBERTY AVE	300 LIBERTY AVENUE		BROOKLYN	NY	FINDS
11207	1019909387	110069661100	CON EDISON	345 LIBERTY AVE		BROOKLYN	NY	RCRA-NonGen, FINDS
11207	1018278548	110067707583	CON EDISON	368 LIBERTY AVE		BROOKLYN	NY	RCRA-NonGen, FINDS
11207	S117740166		CON EDISON	368 LIBERTY AVE		BROOKLYN	NY	NY MANIFEST
11207	1019971020		DELMAR FRENCH DRY CLEANERS INC	384 LIBERTY AVE		BROOKLYN	NY	EDR Historical Cleaners
11207	1019324709	NYP004717344	CON EDISON - MANHOLE 5273	400 LIBERTY AVE		BROOKLYN	NY	RCRAInfo-LQG
11207	1018378833	110069377249	CON EDISON - MANHOLE 5273	400 LIBERTY AVE		BROOKLYN	NY	FINDS
11207	S117738664		CON EDISON	400 LIBERTY AVE		BROOKLYN	NY	NY MANIFEST
11207	1020237651		CYS SERVICE STATION INC	401 LIBERTY AVE		BROOKLYN	NY	EDR Historical Auto Stations
11207	S118406630		SOLCO PLUMBING SUPPLY	413 LIBERTY AVENUE		BROOKLYN	NY	SWF/LF
11207	S125972999			445 LIBERTY AVENUE		BROOKLYN	NY	
11207	S108145772		CLASS A CARS	477 LIBERTY AVE		BROOKLYN	NY	SWF/LF
11207	A100295499	2-608796	PEOPLE'S FIRST BAPTIST CHURCH	484 LIBERTY AVENUE		BROOKLYN	NY	AST
11207	S122872722		LOT 33,TAXBLOCK 3961	487 LIBERTY AVENUE		BROOKLYN	NY	E DESIGNATION
11207	S118704295		LOT 32,TAXBLOCK 3961	489 LIBERTY AVENUE		BROOKLYN	NY	E DESIGNATION
11207	S118704290		LOT 31,TAXBLOCK 3961	491 LIBERTY AVENUE		BROOKLYN	NY	E DESIGNATION
11207	S118704282		LOT 30,TAXBLOCK 3961	493 LIBERTY AVENUE		BROOKLYN	NY	E DESIGNATION
11207	S118704271		LOT 29,TAXBLOCK 3961	495 LIBERTY AVENUE		BROOKLYN	NY	E DESIGNATION
11207	S118704260		LOT 27,TAXBLOCK 3961	503 LIBERTY AVENUE		BROOKLYN	NY	E DESIGNATION
11207	S118704196		LOT 20,TAXBLOCK 3977	504 LIBERTY AVENUE		BROOKLYN	NY	E DESIGNATION
11207	1020490391		505 LBERTY AUTO REPR COLLISION	505 LIBERTY AVE		BROOKLYN	NY	EDR Historical Auto Stations
11207	S118704254		LOT 26,TAXBLOCK 3961	509 LIBERTY AVENUE		BROOKLYN	NY	E DESIGNATION
11207	S118704296		LOT 32,TAXBLOCK 3962	517 LIBERTY AVENUE		BROOKLYN	NY	E DESIGNATION
11207	S118704283		LOT 30,TAXBLOCK 3962	523 LIBERTY AVENUE		BROOKLYN	NY	E DESIGNATION
11207	1006869705	110014328012	ADOLFO'S AUTO BODY	530 LIBERTY AVE		BROOKLYN	NY	FINDS
11207	S121488937		ADOLFO'S AUTO BODY	530 LIBERTY AVE		BROOKLYN	NY	AIRS
11207	S118704255		LOT 26,TAXBLOCK 3963	555 LIBERTY AVENUE		BROOKLYN	NY	E DESIGNATION
11207	1016708230	110056976884	LAND HOME IMPROVEMENT	565 LIBERTY AVENUE		BROOKLYN	NY	ICIS, FINDS
11207	S118704303		LOT 33,TAXBLOCK 3964	569 LIBERTY AVENUE		BROOKLYN	NY	E DESIGNATION
11207	1018421134		SEOUL MACHINERY INC	570 LIBERTY AVE		BROOKLYN	NY	EDR Historical Cleaners
11207	S118704091		LOT 14,TAXBLOCK 3980	570 LIBERTY AVENUE		BROOKLYN	NY	E DESIGNATION
11207	S118704106		LOT 15,TAXBLOCK 3980	576 LIBERTY AVENUE		BROOKLYN	NY	E DESIGNATION
11207	S118704137		LOT 17,TAXBLOCK 3980	580 LIBERTY AVENUE		BROOKLYN	NY	E DESIGNATION

DRAFT

EDR ZIP Code Scan Report

ZIP	EDR-ID	Facility ID	Name	Address	Map/Dir/Dist	City	State	Databases
11207	S118704173		LOT 19,TAXBLOCK 3980	582 LIBERTY AVENUE		BROOKLYN	NY	E DESIGNATION
11207	1020180678		584 LIBERTY AVE SERVICE CORP	584 LIBERTY AVE		BROOKLYN	NY	EDR Historical Auto Stations
11207	U003800456	2-606824	DEVELOPMENT PROPERTY	584-600 LIBERTY AVENUE		BROOKLYN	NY	UST
11207	S118704055		LOT 11,TAXBLOCK 3982	608 LIBERTY AVENUE		BROOKLYN	NY	E DESIGNATION
11207	S118704077		LOT 13,TAXBLOCK 3982	614 LIBERTY AVENUE		BROOKLYN	NY	E DESIGNATION
11207	S118704138		LOT 17,TAXBLOCK 3982	626 LIBERTY AVENUE		BROOKLYN	NY	E DESIGNATION
11207	S118704158		LOT 18,TAXBLOCK 3982	630 LIBERTY AVENUE		BROOKLYN	NY	E DESIGNATION
11207	1015738255	110043205741	GIL'S COLLISION SERVICES	646 LIBERTY AVE		BROOKLYN	NY	FINDS
11207	S118704107		LOT 15,TAXBLOCK 3983	646 LIBERTY AVENUE		BROOKLYN	NY	E DESIGNATION
11207	1021460051		JL AUTO REPAIR	670 LIBERTY AVE		BROOKLYN	NY	EDR Historical Auto Stations
11207	A100292660	2-610204	670 LIBERTY AVE REPAIR SHOP INC	670 LIBERTY AVENUE		BROOKLYN	NY	AST
11207	S119078513		NYCTA	LIBERTY & GRANVILLE PAYNE AVE		BROOKLYN	NY	NY MANIFEST
11207	1016245575	110007908087	NYCT - LIBERTY AVENUE STA - A/C LINE	LIBERTY & GRANVILLE PAYNE AVE		BROOKLYN	NY	FINDS
11207	1001215530	NYR000046680	NYCT - LIBERTY AVENUE STA - A/C LINE	LIBERTY & GRANVILLE PAYNE AVE		BROOKLYN	NY	RCRA-NonGen
11207	S120959234		CON EDISON - MANHOLE 5272	LIBERTY AVE & NEW JERSEY AVE		BROOKLYN	NY	NY MANIFEST
11207	1010787372	NYP004148912	CON EDISON MANHOLE 5291	LIBERTY AVE & SCHENCK AVE		BROOKLYN	NY	RCRA-NonGen
11207	1018279069	110067685650	CON EDISON	LIBERTY AVE & SNEIDIKER		BROOKLYN	NY	RCRA-NonGen, FINDS
11207	S117740686		CON EDISON	LIBERTY AVE & SNEIDIKER		BROOKLYN	NY	NY MANIFEST
11207	1007056949	110015324120	NYCDOT LIBERTY AVE BRIDGE #2243850	LIBERTY AVE BRG OVER LIRR		BROOKLYN	NY	FINDS
11207	1006817526	NYR000116442	NYCDOT LIBERTY AVE BRIDGE #2243850	LIBERTY AVE BRG OVER LIRR	**	BROOKLYN	NY	RCRA-NonGen
11207	S118704291		LOT 31,TAXBLOCK 3962	LIBERTY AVENUE		BROOKLYN	NY	E DESIGNATION
11207	1010325839	NYP004134052	CON EDISON - MANHOLE 67461	S/S LIBERTY AVE 47 FEET W/O EL	**	BROOKLYN	NY	NY MANIFEST, RCRA-NonGen
11207	1010461946	110031402998	CON EDISON - MANHOLE 67461	S/S LIBERTY AVE 47 FEET W/O EL	**	BROOKLYN	NY	FINDS
11207	U004077973	2-357405	ENGINE COMPANY 225	799 LINCOLN AVENUE		BROOKLYN	NY	UST
11207	A100193977	2-357405	ENGINE COMPANY 225	799 LINCOLN AVENUE		BROOKLYN	NY	AST
11207	S119073888		CON EDISON	1202 LINDEN BLVD FRONT OF		BROOKLYN	NY	NY MANIFEST
11207	1019901254	NYP004609517	CON EDISON	1202 LINDEN BLVD FRONT OF		BROOKLYN	NY	RCRA-NonGen
11207	1018387023	110069638039	CON EDISON	1202 LINDEN BLVD FRONT OF		BROOKLYN	NY	FINDS
11207	A100183137	2-606523	E AND B AUTO AND TRUCK REPAIR	1730 LINDEN BLVD		BROOKLYN	NY	AST
11207	S125969567			1785 LINDEN BOULEVARD		BROOKLYN	NY	
11207	S127471005			1787 LINDEN BOULEVARD		BROOKLYN	NY	
11207	1000231515	110004384997	KING BEAR	1867 LINDEN BLVD		BROOKLYN	NY	RCRA-NonGen, FINDS
11207	1021239665		ANAR SERVICE STATION INC	1868 LINDEN BLVD		BROOKLYN	NY	EDR Historical Auto Stations
11207	1004567195	110001573404	ANAR SERVICE STATION	1868 LINDEN BLVD.		BROOKLYN	NY	FINDS
11207	U001835085	2-269050	ARNOLD'S SERVICE STATION INC	1868 LINDEN BOULEVARD		BROOKLYN	NY	UST
11207	U000393719	2-044148	BROOKLYN BOTTLING CORP	1900 LINDEN BLVD		BROOKLYN	NY	UST
11207	1000328905	110004331802	SUNOCO SERVICE STATION	1924 LINDEN BLVD		BROOKLYN	NY	RCRA-NonGen, FINDS
11207	1020290551		WR SERVICE STATION	1924 LINDEN BLVD		BROOKLYN	NY	EDR Historical Auto Stations
11207	1021615921		ALBE SERVICE STATION INC	1935 LINDEN BLVD		BROOKLYN	NY	EDR Historical Auto Stations
11207	94255012			1935 LINDEN BLVD		BROOKLYN	NY	ERNS
11207	1000553823	110001573324	BOLLA EM REALTY LLC #11260	1935 LINDEN BOULEVARD		BROOKLYN	NY	AST, RCRA-NonGen, FINDS, UST
11207	1020854410		R & P SERVICE STATION	1939 LINDEN BLVD		BROOKLYN	NY	EDR Historical Auto Stations
11207	1021416117		QUAISAR SERVICE STATION INC	1940 LINDEN BLVD		BROOKLYN	NY	EDR Historical Auto Stations
11207	U000398256	2-191000	QUAISAR AUTOMOTIVE CORP	1940 LINDEN BLVD		BROOKLYN	NY	UST
11207	1016056920	110004491782	SHELL OIL-QUAISAR AUTO CORP	1940 LINDEN BOULEVARD		BROOKLYN	NY	FINDS
11207	S118258539		CON ED	2007 LINDEN BLVD		BROOKLYN	NY	NY MANIFEST
11207	1019906109	NYP004817391	CON EDISON	2007 LINDEN BLVD		BROOKLYN	NY	RCRA-NonGen
11207	1018388407	110069703725	CON EDISON	2007 LINDEN BLVD		BROOKLYN	NY	FINDS
11207	1016144415	110070724928	PS 36K SCHOOL	2045 LINDEN BLVD		BROOKLYN	NY	NY MANIFEST, FINDS, RCRAInfo-LQG
11207	1016144414	110055471751	NYC DEPT OF EDUCATION - PS 819K	2057 LINDEN BLVD		BROOKLYN	NY	RCRAInfo-SQG, FINDS
11207	S123692776		NYC DEPT OF EDUCATION - PS 819K	2057 LINDEN BLVD		BROOKLYN	NY	NY MANIFEST
11207	U004225803		EAST NY FAMILY ACADEMY - K (K819)	2057 LINDEN BOULEVARD		BROOKLYN	NY	UST
11207	1019908119	110069654868	CON EDISON	2228 LINDEN BLVD	P, NW, 1/8 - 1/4	BROOKLYN	NY	RCRA-NonGen, FINDS
11207	A100295871	2-608391	LINDEN CENTER FOR NURSING	2237 LINDEN BOULEVARD	P, NW, 1/8 - 1/4	BROOKLYN	NY	AST
11207	1017773792	NYP004515854	CON EDISON MANHOLE: 27543	2272 LINDEN BLVD FRONT OF	M, NNW, 1/8 - 1/4	BROOKLYN	NY	RCRA-NonGen
11207	S117059416		CON EDISON	2272 LINDEN BLVD FRONT OF	M, NNW, 1/8 - 1/4	BROOKLYN	NY	NY MANIFEST
11207	1017774711	110069667122	CON EDISON MANHOLE: 27537	LINDEN BLVD & ASHFORD ST 245	P, NW, 1/8 - 1/4	BROOKLYN	NY	RCRA-NonGen, FINDS
11207	1017749368		CON EDISON MANHOLE: 27537	LINDEN BLVD & ASHFORD ST 245		BROOKLYN	NY	
11207	S117060309		CON EDISON	LINDEN BLVD & ASHFORD ST 245	**	BROOKLYN	NY	NY MANIFEST
11207	S117060321		CON EDISON	LINDEN BLVD & ASHFORD ST 30	**	BROOKLYN	NY	NY MANIFEST
11207	1017774726	NYP004525408	CON EDISON MANHOLE: 56940	LINDEN BLVD & ASHFORD ST 30	**	BROOKLYN	NY	RCRA-NonGen
11207	1026062410	110063788780	CON EDISON MANHOLE: 56940	LINDEN BLVD & ASHFORD ST 30	**	BROOKLYN	NY	FINDS

DRAFT

EDR ZIP Code Scan Report

ZIP	EDR-ID	Facility ID	Name	Address	Map/Dir/Dist	City	State	Databases
11207	1001961664	NYR000084780	STANITA SERVICE CORP - VACANT LOT	LINDEN BLVD & ELTON ST NE COR		BROOKLYN	NY	SPILLS, NY MANIFEST, CBS, RCRA-NonGen, LTANKS
11207	1016256133	110008111916	STANITA SERVICE CORP - VACANT LOT	LINDEN BLVD & ELTON ST NE COR		BROOKLYN	NY	FINDS
11207	1004761951	NYR000092049	NYC DEPT PARKS & REC - LINDEN PARK	LINDEN BLVD & STANLEY AVE	**	BROOKLYN	NY	RCRA-NonGen
11207	1016256268	110008113558	NYC DEPT PARKS & REC - LINDEN PARK	LINDEN BLVD & STANLEY AVE	**	BROOKLYN	NY	FINDS
11207	S117315579		CON EDISON	NS LINDEN BLVD 200' OFF MILLER	**	BROOKLYN	NY	NY MANIFEST
11207	S121968421		CON EDISON	N/S LIVINGSTON ST W/O SMITH ST	**	BROOKLYN	NY	NY MANIFEST
11207	U004118737		SOLID BOX CORP.	454 LIVONIA AVENUE		BROOKLYN	NY	AST, UST
11207	U004272309		508-528 LIVONIA AVENUE	508-528 LIVONIA AVENUE		BROOKLYN	NY	UST
11207	S122436590			565 LIVONIA AVE		BROOKLYN	NY	
11207	1017752605		CON EDISON	578 LIVONIA AVE		BROOKLYN	NY	
11207	1017771913	110063802452	CON EDISON	578 LIVONIA AVE		BROOKLYN	NY	RCRA-NonGen, FINDS
11207	S118088743		CON ED	578 LIVONIA STREET		BROOKLYN	NY	NY MANIFEST
11207	1017394586	110062936373	CON EDISON SERVICE BOX: 27635	583 LIVONIA AVE		BROOKLYN	NY	FINDS
11207	1016969282	NYP004429387	CON EDISON	583 LIVONIA AVE		BROOKLYN	NY	NY MANIFEST, RCRA-NonGen
11207	1004760280	110004534111	SUBWAY CLEANERS	618 LIVONIA AVE		BROOKLYN	NY	NY MANIFEST, RCRAInfo-SQG, FINDS
11207	1020014359		JOEL CLEANER	618 LIVONIA AVE		BROOKLYN	NY	EDR Historical Cleaners
11207	1024158278		CON EDISON - SERVICE BOX 27638	621 LIVONIA AVE		BROOKLYN	NY	
11207	1024645578	110070433965	CON EDISON - SERVICE BOX 27638	621 LIVONIA AVE		BROOKLYN	NY	FINDS
11207	S121968126		CON EDISON - SERVICE BOX 27638	621 LIVONIA AVE		BROOKLYN	NY	NY MANIFEST
11207	1024891206	NYP005086329	CON EDISON - SERVICE BOX 27638	621 LIVONIA AVE		BROOKLYN	NY	RCRAInfo-LQG
11207	1008383567	110022571457	FLEETWOOD CABINET CO	673 LIVONIA AVE		BROOKLYN	NY	FINDS
11207	U000401571	2-297127	FLEETWOOD CABINET CO INC	673 LIVONIA AVENUE		BROOKLYN	NY	UST
11207	1000105795	110004434443	TERROTECH RTG. MILL	722 LIVONIA AVENUE		BROOKLYN	NY	NY MANIFEST, RCRA-NonGen, FINDS, UST
11207	S125974602			732 LIVONIA AVENUE		BROOKLYN	NY	
11207	1000458124	110000882126	NYCTA - LIVONIA SUBSTATION	871 LIVONIA AVE		BROOKLYN	NY	NY MANIFEST, RCRA-NonGen, FINDS
11207	1016074206	110004322590	ACE CLEANERS	921 LIVONIA AVE		BROOKLYN	NY	FINDS
11207	1019933179		AZE CLEANERS	921 LIVONIA AVE		BROOKLYN	NY	EDR Historical Cleaners
11207	1000981300	NY0000962142	ACE CLEANERS	921 LIVONIA AVE		BROOKLYN	NY	NY MANIFEST, ICIS, RCRA-CESQG
11207	1005417346	NYR000104729	NYC TRANSIT AUTHORITY ENVIRO ENGIN	LIVONIA & SNEDIKER AVE		BROOKLYN	NY	NY MANIFEST, RCRA-NonGen
11207	1016301118	110012216495	MTA NYCT - JUNIUS ST SIGNAL TOWER	LIVONIA & SNEDIKER AVE		BROOKLYN	NY	FINDS
11207	1012186256	NYR000161174	NYCT-VAN SICLEN AVENUE STATION 3-LI	LIVONIA & VAN SICLEN AVE		BROOKLYN	NY	NY MANIFEST, RCRAInfo-LQG
11207	1026415626	110070727607	NYCT-VAN SICLEN AVENUE STATION 3-LI	LIVONIA & VAN SICLEN AVE		BROOKLYN	NY	FINDS
11207	1016302568	110012568122	MTA NYCT - LIVIONIA AVE STA L-LINE	LIVONIA & VAN SINDEREN AVE		BROOKLYN	NY	FINDS
11207	1005905719	NYR000108043	MTA NYCT - LIVIONIA AVE STA L-LINE	LIVONIA & VAN SINDEREN AVE		BROOKLYN	NY	NY MANIFEST, RCRAInfo-LQG
11207	1017776807	110063818070	CON EDISON MANHOLE: 3496	LIVONIA AV & SHEFFIELD AVE		BROOKLYN	NY	RCRA-NonGen, FINDS
11207	S117062337		CON EDISON	LIVONIA AV & SHEFFIELD AVE		BROOKLYN	NY	NY MANIFEST
11207	1017749460		CON EDISON MANHOLE: 3496	LIVONIA AV & SHEFFIELD AVE		BROOKLYN	NY	
11207	S123692485		CON EDISON - MANHOLE 3945	LIVONIA AVE & ALABAMA AVE INT	**	BROOKLYN	NY	NY MANIFEST
11207	1017776806	110063818061	CON EDISON MANHOLE: 27637	LIVONIA AVE & GEORGIA AVE		BROOKLYN	NY	RCRA-NonGen, FINDS
11207	1017749372		CON EDISON MANHOLE: 27637	LIVONIA AVE & GEORGIA AVE		BROOKLYN	NY	
11207	S117062336		CON EDISON	LIVONIA AVE & GEORGIA AVE		BROOKLYN	NY	NY MANIFEST
11207	1017794472	110063792524	CON EDISON MANHOLE: 27640	LIVONIA AVE & MILLER AVE N		BROOKLYN	NY	FINDS
11207	1017775802	NYP004536470	CON EDISON MANHOLE: 27640	LIVONIA AVE & MILLER AVE N		BROOKLYN	NY	RCRA-NonGen
11207	1017749373		CON EDISON MANHOLE: 27640	LIVONIA AVE & MILLER AVE N		BROOKLYN	NY	
11207	S117061348		CON EDISON	LIVONIA AVE & MILLER AVE N		BROOKLYN	NY	NY MANIFEST
11207	1016245428	110007905240	NYCT - PARKS COUNCIL SUCCESS GARD	LIVONIA AVE BETW WILLIAMS ST		BROOKLYN	NY	FINDS
11207	1004762588	NYR000098467	NYCT - PARKS COUNCIL SUCCESS GARD	LIVONIA AVE BETW WILLIAMS ST	**	BROOKLYN	NY	RCRA-NonGen
11207	1016974842	NYR000213033	GATEWAY ELTON III A2	475 LOCKE ST	**	BROOKLYN	NY	NY MANIFEST, RCRA-NonGen
11207	1017400758	110063000345	GATEWAY ELTON III A2	475 LOCKE ST		BROOKLYN	NY	FINDS
11207	U003418588	2-603692	DRAGONETTI BROTHERS	124 LOUISIANA AVENUE		BROOKLYN	NY	UST
11207	1010190409	110028920611	L & M OPTICAL DISC	303 LOUISIANA AVE		BROOKLYN	NY	FINDS
11207	1018381907	110069424126	LMEG WIRELESS LLC	303 LOUISIANA AVE		BROOKLYN	NY	FINDS
11207	1004763065	NYR000103259	L&M OPTICAL LLC	LOUISIANA AVE		BROOKLYN	NY	NY MANIFEST, RCRAInfo-LQG
11207	1019906575	NYP004822603	CON EDISON	LOUISIANA AVE & TWIN PINES DR		BROOKLYN	NY	RCRA-NonGen
11207	S120700743		DRUM RUN	33 MACDOUGAL ST		BROOKLYN	NY	SPILLS
11207	1016085483	110004529074	LIFESTYLE FORMS & DISPLAY CO	323 MALTA ST		BROOKLYN	NY	FINDS
11207	1016892951	110060173627	CON EDISON - VAULT 4754	E/S MALTA ST 212' S/O WORTMAN	**	BROOKLYN	NY	FINDS
11207	1016963760	NYP004367363	CON EDISON - VAULT 4754	E/S MALTA ST 212' S/O WORTMAN	**	BROOKLYN	NY	RCRAInfo-LQG
11207	1019324715	NYP004717823	CON EDISON - VAULT 4522	MALTA & WORTMAN		BROOKLYN	NY	RCRAInfo-LQG
11207	S117319439		CON EDISON	MALTA & WORTMAN		BROOKLYN	NY	NY MANIFEST
11207	1018378839	110069377301	CON EDISON - VAULT 4522	MALTA & WORTMAN		BROOKLYN	NY	FINDS
11207	1004760031	NYR000030189	LIFESTYLE FORMS & DISPLAY CO	MALTA ST		BROOKLYN	NY	NY MANIFEST, RCRAInfo-SQG
11207	1026417070	110070733275	LIFESTYLE FORMS & DISPLAY CO	MALTA ST	**	BROOKLYN	NY	FINDS
11207	1018379227	110069381181	CON EDISON - MANHOLE 68007	MALTA ST & STANLEY AVE		BROOKLYN	NY	FINDS
11207	1019324801	NYP004763389	CON EDISON	MALTA ST & STANLEY AVE		BROOKLYN	NY	RCRA-NonGen
11207	S118088760		CON EDISON	MALTA ST & STANLEY AVE		BROOKLYN	NY	NY MANIFEST
11207	1018379242	110069381332	CON EDISON	MALTA ST & WORTMAN AVE		BROOKLYN	NY	FINDS

DRAFT

EDR ZIP Code Scan Report

ZIP	EDR-ID	Facility ID	Name	Address	Map/Dir/Dist	City	State	Databases
11207	1019324817	NYP004765145	CON EDISON	MALTA ST & WORTMAN AVE		BROOKLYN	NY	RCRA-NonGen
11207	S120958187		CON EDISON - MANHOLE 67975	MALTA ST & WORTMAN AVE		QUEENS	NY	NY MANIFEST
11207	S118088925		CON EDISON	MALTA ST & WORTMAN AVE		BROOKLYN	NY	NY MANIFEST
11207	1016963761		CON EDISON	MALTA ST & WORTMAN AVE 212	**	BROOKLYN	NY	NY MANIFEST
11207	1018279682	110067694891	CON EDISON	143 MAUJER ST		BROOKLYN	NY	RCRA-NonGen, FINDS
11207	S118087881		CON EDISON	143 MAUJER ST		BROOKLYN	NY	NY MANIFEST
11207	S117741298		CON EDISON	147 MAUJER ST		BROOKLYN	NY	NY MANIFEST
11207	1018279681	110067694882	CON EDISON	147 MAUJER ST		BROOKLYN	NY	RCRA-NonGen, FINDS
11207	1010327468	NYP004146817	CON EDISON MANHOLE 61602	MEEKER AVE & N 6TH ST		BROOKLYN	NY	NY MANIFEST, RCRA-NonGen
11207	U003074875	2-455997	BROOKLYN EAST 16	806 MILFORD STREET		BROOKLYN	NY	AST, UST
11207	S120957896		CON EDISON - VAULT SUBMERSIBLE 448	108 MILLER AVE & LIBERTY AVE	**	KINGS	NY	NY MANIFEST
11207	S119077378		CON ED	110 MILLER AVE		BROOKLYN	NY	NY MANIFEST
11207	1019325461	NYP004828770	CON EDISON	110 MILLER AVE FRONT OF		BROOKLYN	NY	RCRA-NonGen
11207	1022284825	110069384348	CON EDISON	110 MILLER AVE FRONT OF		BROOKLYN	NY	FINDS
11207	S117737025		CON EDISON	110 MILLER AVENUE		BROOKLYN	NY	NY MANIFEST
11207	S125968323			127 MILLER AVENUE		BROOKLYN	NY	
11207	S125969022			153 MILLER AVENUE		BROOKLYN	NY	
11207	S117738104		CON EDISON	213 MILLER AVE		BROOKLYN	NY	NY MANIFEST
11207	S118704433		LOT 7,TAXBLOCK 3961	215 MILLER AVENUE		BROOKLYN	NY	E DESIGNATION
11207	S118704118		LOT 16,TAXBLOCK 3691	216 MILLER AVENUE		BROOKLYN	NY	E DESIGNATION
11207	S118704389		LOT 5,TAXBLOCK 3961	217 MILLER AVENUE		BROOKLYN	NY	E DESIGNATION
11207	S118704276		LOT 3,TAXBLOCK 3961	221 MILLER AVENUE		BROOKLYN	NY	E DESIGNATION
11207	1016455261	110056500111	CON EDISON	276 MILLER AVE		BROOKLYN	NY	NY MANIFEST, RCRA-NonGen, FINDS
11207	S125972426			366 MILLER AVENUE		BROOKLYN	NY	
11207	S125972592			389 MILLER AVENUE		BROOKLYN	NY	
11207	S125972929			433 MILLER AVENUE		BROOKLYN	NY	
11207	S125972946			437 MILLER AVENUE		BROOKLYN	NY	
11207	S125974269			655 MILLER AVENUE		BROOKLYN	NY	
11207	S127148868			659 MILLER AVENUE		BROOKLYN	NY	
11207	S125974309			665 MILLER AVENUE		BROOKLYN	NY	
11207	S125974357			676 MILLER AVENUE		BROOKLYN	NY	
11207	S125974438			699 MILLER AVENUE		BROOKLYN	NY	
11207	S125974481			707 MILLER AVENUE		BROOKLYN	NY	
11207	S125974483			708 MILLER AVENUE		BROOKLYN	NY	
11207	S125974540			719 MILLER AVENUE		BROOKLYN	NY	
11207	S125974549			720 MILLER AVENUE		BROOKLYN	NY	
11207	S125974567			725 MILLER AVENUE		BROOKLYN	NY	
11207	S125974621			738 MILLER AVENUE		BROOKLYN	NY	
11207	S125974692			757 MILLER AVENUE		BROOKLYN	NY	
11207	1018891960		ACOSTA EDDIE	771 MILLER AVE		BROOKLYN	NY	EDR Historical Cleaners
11207	1000458019	110004457347	H & E DRY CLEANERS INC	771 MILLER AVE		BROOKLYN	NY	NY MANIFEST, RCRA-NonGen, FINDS
11207	1016455262	110056500120	CON EDISON	MILLER AVE & PITKIN AVE W 29		BROOKLYN	NY	NY MANIFEST, RCRA-NonGen, FINDS
11207	1014397506	NYP004198354	CON EDISON - MANHOLE 5276	MILLER AVE AND ATLANTIC AVE		BROOKLYN	NY	NY MANIFEST, RCRAInfo-LQG
11207	1014815346	110042403770	CON EDISON - MANHOLE 5276	MILLER AVE AND ATLANTIC AVE		BROOKLYN	NY	FINDS
11207	1016959894	NYP004317772	CON EDISON - MANHOLE 5276	W/S MILLER AVE 135'N/O LIBERTY	**	BROOKLYN	NY	NY MANIFEST, RCRAInfo-LQG
11207	1016891578	110060159741	CON EDISON - MANHOLE 5276	W/S MILLER AVE 135'N/O LIBERTY	**	BROOKLYN	NY	FINDS
11207	1019908522	110069676176	CON EDISON	101 MOFFAT ST		BROOKLYN	NY	RCRA-NonGen, FINDS
11207	S118463128		CON ED	101 MOFFAT ST		BROOKLYN	NY	NY MANIFEST
11207	1018386937	110069646280	CON EDISON	117 MOFFAT ST		BROOKLYN	NY	FINDS
11207	1019901548	NYP004763231	CON EDISON	117 MOFFAT ST		BROOKLYN	NY	RCRA-NonGen
11207	S118088745		CON ED	117 MOFFAT ST		BROOKLYN	NY	NY MANIFEST
11207	1019901458	110069641631	CON EDISON	151 MOFFAT ST		BROOKLYN	NY	RCRA-NonGen, FINDS
11207	S118088644		CON ED	151 MOFFAT ST		BROOKLYN	NY	NY MANIFEST
11207	1019904344	NYP004796793	CON EDISON	199 MOFFAT ST		BROOKLYN	NY	RCRA-NonGen
11207	1018388335	110069695397	CON EDISON	199 MOFFAT ST		BROOKLYN	NY	FINDS
11207	S118257066		CON EDISON	199 MOFFAT ST		BROOKLYN	NY	NY MANIFEST
11207	1016455300	110056500870	CON EDISON SERVICE BOX: 30530	232 MOFFAT ST		BROOKLYN	NY	NY MANIFEST, RCRA-NonGen, FINDS
11207	1016963547	NYP004365466	CON EDISON SERVICE BOX: 11207	234 MOFFAT ST		BROOKLYN	NY	RCRA-NonGen
11207	1016897231	110060216948	CON EDISON SERVICE BOX: 11207	234 MOFFAT ST		BROOKLYN	NY	FINDS
11207	1017779486	NYP004574869	CON EDISON SERVICE BOX: 53257	236 MOFFAT ST		BROOKLYN	NY	RCRA-NonGen
11207	1017755495	110063839379	CON EDISON SERVICE BOX: 53257	236 MOFFAT ST		BROOKLYN	NY	FINDS
11207	S117064964		CON EDISON	236 MOFFAT ST		BROOKLYN	NY	NY MANIFEST
11207	A100183420	2-606848	236 MOFFAT STREET	236 MOFFAT STREET		BROOKLYN	NY	AST
11207	1019904044	110069685950	CON EDISON	25 MOFFAT ST		BROOKLYN	NY	RCRA-NonGen, FINDS
11207	S118256823		CON EDISON	25 MOFFAT ST		BROOKLYN	NY	NY MANIFEST
11207	1018119726		282 MOFFAT STREET	282 MOFFAT STREET		BROOKLYN	NY	US BROWNFIELDS
11207	1023198733	110064566599	282 MOFFAT STREET	282 MOFFAT STREET		BROOKLYN	NY	FINDS

DRAFT

EDR ZIP Code Scan Report

ZIP	EDR-ID	Facility ID	Name	Address	Map/Dir/Dist	City	State	Databases
11207	1019903192	110069652236	CON EDISON	29 MOFFAT ST		BROOKLYN	NY	RCRA-NonGen, FINDS
11207	S118090625		CON EDISON	29 MOFFAT ST		BROOKLYN	NY	NY MANIFEST
11207	1018378933	110069378248	CON EDISON - TRANSFORMER MANHOLE	56 MOFFAT ST & BUSHWICK AVE		BROOKLYN	NY	FINDS
11207	S121967394		CON EDISON	56 MOFFAT ST & BUSHWICK AVE	**	BROOKLYN	NY	NY MANIFEST
11207	1019325778	NYP004857637	CON EDISON - TRANSFORMER MANHOLE	56 MOFFAT ST & BUSHWICK AVE	**	BROOKLYN	NY	RCRAInfo-LQG
11207	1017772204	NYP004491569	CON EDISON SERVICE BOX: 30509	11 MOFFATT ST		BROOKLYN	NY	RCRA-NonGen
11207	1017752986	110063766580	CON EDISON SERVICE BOX: 30509	11 MOFFATT ST		BROOKLYN	NY	FINDS
11207	S116550744		CON EDISON	11 MOFFATT ST		BROOKLYN	NY	NY MANIFEST
11207	S117060754		CON EDISON	232 MOFFATT ST		BROOKLYN	NY	NY MANIFEST
11207	1017775170	NYP004529954	CON EDISON SERVICE BOX: 30530	232 MOFFATT ST		BROOKLYN	NY	RCRA-NonGen
11207	1016974128	NYP004479408	CON EDISON SERVICE BOX: 53256	MOFFATT ST & WILSON AVE		BROOKLYN	NY	NY MANIFEST, RCRA-NonGen
11207	1017400618	110062998948	CON EDISON SERVICE BOX: 53256	MOFFATT ST & WILSON AVE		BROOKLYN	NY	FINDS
11207	1017772070	NYP004490181	CON EDISON SERVICE BOX: 53256	MOFFATT ST & WILSON AVE NE OF	**	BROOKLYN	NY	RCRA-NonGen
11207	S116550625		CON EDISON	MOFFATT ST & WILSON AVE NE OF	**	BROOKLYN	NY	NY MANIFEST
11207	S121488965		TRI CENTRAL AUTO-656-76 MONTAUK AV	656-76 MONTAUK AVE		BROOKLYN	NY	AIRS
11207	S117737818		CON EDISON	N/E/C HART SWILSON AVE	**	BROOKLYN	NY	NY MANIFEST
11207	S116551519		CON EDISON	N/W/C COZINE AVE & SCHENCK AVE	**	BROOKLYN	NY	NY MANIFEST
11207	1020691865		FIEROS SERVICE STATION	1040-1050 E NEW YORK AVE		BROOKLYN	NY	EDR Historical Auto Stations
11207	S118704270		LOT 29,TAXBLOCK 3670	126 NEW JERSEY AVENUE		BROOKLYN	NY	E DESIGNATION
11207	S118704281		LOT 30,TAXBLOCK 3670	130 NEW JERSEY AVENUE		BROOKLYN	NY	E DESIGNATION
11207	S118704300		LOT 33,TAXBLOCK 3670	138 NEW JERSEY AVENUE		BROOKLYN	NY	E DESIGNATION
11207	S118704452		LOT 9,TAXBLOCK 3688	181 NEW JERSEY AVENUE		BROOKLYN	NY	E DESIGNATION
11207	S125969882			195 NEW JERSEY AVENUE		BROOKLYN	NY	
11207	1021396688		CHERNOWSKY JACK	195 NEW LOTS AVE		BROOKLYN	NY	EDR Historical Auto Stations
11207	1020029986		LOTT CLEANERS INC	212 NEW LOTS AVENUE		BROOKLYN	NY	EDR Historical Cleaners
11207	U003394645	2-466956	236-238 NEW JERSEY AVENUE	236-238 NEW JERSEY AVENUE		BROOKLYN	NY	AST
11207	U003393879	2-346969	236-8 NEW JERSEY AVE. H.D.F.C.	236-8 NEW JERSEY AVENUE		BROOKLYN	NY	AST
11207	S125971279			269 NEW JERSEY AVENUE		BROOKLYN	NY	
11207	S125971620			296 NEW LOTS AVENUE		BROOKLYN	NY	
11207	1016894008	110060184321	CON EDISON MANHOLE: 65886	302 NEW LOTS AVE		BROOKLYN	NY	FINDS
11207	1016961904	NYP004348447	CON EDISON MANHOLE: 65886	302 NEW LOTS AVE		BROOKLYN	NY	NY MANIFEST, RCRA-NonGen
11207	1019956662		CLAUDE CLEANERS	302 NEW LOTS AVE		BROOKLYN	NY	EDR Historical Cleaners
11207	S117536744		CON EDISON	304 NEW LOTS AVE		BROOKLYN	NY	NY MANIFEST
11207	S116550472		CON EDISON	337 NEW LOTS AVE		BROOKLYN	NY	NY MANIFEST
11207	1017771914	110063802461	CON EDISON SERVICE BOX: 30964	337 NEW LOTS AVE		BROOKLYN	NY	RCRA-NonGen, FINDS
11207	1017753022		CON EDISON SERVICE BOX: 30964	337 NEW LOTS AVE		BROOKLYN	NY	
11207	A100292197	2-608639	349 NEW LOTS AVE.	349 NEW LOTS AVENUE		BROOKLYN	NY	AST
11207	S125972230			349 NEW LOTS AVENUE		BROOKLYN	NY	
11207	S125972608			390 NEW JERSEY AVENUE		BROOKLYN	NY	
11207	1000303479	110002366243	BERMUDEZ CLEANING	393 NEW LOTS AVE		BROOKLYN	NY	NY MANIFEST, ICIS, RCRA-NonGen, FINDS
11207	1019937993		BERMUDEZ CLEANERS	393 NEW LOTS AVE		BROOKLYN	NY	EDR Historical Cleaners
11207	S110246014		BERMUDEZ CLEANERS	393 NEW LOTS AVE.		BROOKLYN	NY	DRYCLEANERS
11207	1020093048		SPRING DRY CLEANERS	411 NEW LOTS AVENUE		BROOKLYN	NY	EDR Historical Cleaners
11207	S125972974			441 NEW LOTS AVENUE		BROOKLYN	NY	
11207	U003392220	2-219622	WETHER FUEL CORP	453 NEW LOTS AVE		BROOKLYN	NY	AST
11207	1019902856	110069697563	CON EDISON	494 NEW LOTS AVE		BROOKLYN	NY	RCRA-NonGen, FINDS
11207	S119075083		CON EDISON	494 NEW LOTS AVE		BROOKLYN	NY	NY MANIFEST
11207	S118089651		CON EDISON	501 NEW LOTS AVE		BROOKLYN	NY	NY MANIFEST
11207	1021441657		TIGER FOOD CORP II	516 NEW LOTS AVE		BROOKLYN	NY	EDR Historical Auto Stations
11207	S125973554			536 NEW LOTS AVENUE		BROOKLYN	NY	
11207	1020629395		MANNY & AL INC	556 NEW LOTS AVE		BROOKLYN	NY	EDR Historical Auto Stations
11207	1020430233		GOMEZ FRANCISCO SERVICE STN	558 NEW LOTS AVE		BROOKLYN	NY	EDR Historical Auto Stations
11207	U000401845	2-193305	F GOMEZ SERVICE STATION INC	558 NEW LOTS AVE		BROOKLYN	NY	UST
11207	S125973745			563 NEW LOTS AVENUE		BROOKLYN	NY	
11207	1017755828	110063808161	CON EDISON SERVICE BOX: 57794	569 NEW LOTS AVE		BROOKLYN	NY	FINDS
11207	1017775134	NYP004529590	CON EDISON SERVICE BOX: 57794	569 NEW LOTS AVE		BROOKLYN	NY	RCRA-NonGen
11207	1020437006		ATLANTA MOTOR RPRS INC	569 NEW LOTS AVE		BROOKLYN	NY	EDR Historical Auto Stations
11207	S117060720		CON EDISON	569 NEW LOTS AVE		BROOKLYN	NY	NY MANIFEST
11207	A100348633		CARRO AUTO REPAIR INC	569 NEW LOTS AVENUE		BROOKLYN	NY	AST
11207	S125973956			607 NEW JERSEY AVENUE		BROOKLYN	NY	
11207	S125974200			645 NEW JERSEY AVENUE		BROOKLYN	NY	
11207	U000408682	2-345156	NEW LOTS BRANCH	665 NEW LOTS AVENUE		BROOKLYN	NY	UST
11207	1020321292		S & L AUTO REPAIR	668 NEW LOTS AVE		BROOKLYN	NY	EDR Historical Auto Stations

DRAFT

EDR ZIP Code Scan Report

ZIP	EDR-ID	Facility ID	Name	Address	Map/Dir/Dist	City	State	Databases
11207	S125974366			679 NEW LOTS AVENUE		BROOKLYN	NY	
11207	1020409523		RAYCO SERVICE STATION	712 NEW LOTS AVE		BROOKLYN	NY	EDR Historical Auto Stations
11207	U003418603	2-603731	RAYCO SERVICE STATION	712 NEW LOTS AVENUE		BROOKLYN	NY	SPILLS, AST, UST
11207	1020356706		ROLEE SERVICE STATION INC	719 NEW LOTS AVE		BROOKLYN	NY	EDR Historical Auto Stations
11207	U001838287	2-200433	GINO'S ENTERPRISES OF KINGS COUNTY	719 NEW LOTS AVENUE		BROOKLYN	NY	AST
11207	1019904158	110069689475	CON EDISON	728 NEW JERSEY AVE		BROOKLYN	NY	RCRA-NonGen, FINDS
11207	S119075886		CON EDISON	728 NEW JERSEY AVE		BROOKLYN	NY	NY MANIFEST
11207	1019904154	NYP004794392	CON EDISON	748 NEW JERSEY AVE		BROOKLYN	NY	RCRA-NonGen
11207	S119075885		CON EDISON	748 NEW JERSEY AVE		BROOKLYN	NY	NY MANIFEST
11207	1018391607	110069689457	CON EDISON	748 NEW JERSEY AVE		BROOKLYN	NY	FINDS
11207	1019906080	110069703501	CON EDISON	75 NEW JERSEY AVE		BROOKLYN	NY	RCRA-NonGen, FINDS
11207	S119076938		CON ED	75 NEW JERSEY AVE		BROOKLYN	NY	NY MANIFEST
11207	1020104638		THRIFTY 871 STORES INC	759 NEW LOTS AVE		BROOKLYN	NY	EDR Historical Cleaners
11207	1019972355		DI GAUDIO FRANK M CLEANERS INC	769 NEW LOTS AVE		BROOKLYN	NY	EDR Historical Cleaners
11207	S118563616		CON ED	96 NEW LOTS AVE AND WYONA ST		BROOKLYN	NY	NY MANIFEST
11207	1018379067	110069379586	CON EDISON - SERVICE BOX 53534	96 NEW LOTS AVE AND WYONA ST		BROOKLYN	NY	FINDS
11207	1019325841	NYP004863862	CON EDISON - SERVICE BOX 53534	96 NEW LOTS AVE AND WYONA ST		BROOKLYN	NY	RCRAInfo-LQG
11207	U001840171	2-453153	UNITED STATES POSTAL SERVICE	EAST NEW YORK STATION		BROOKLYN	NY	UST
11207	S125867159		DRUM RUN - BOTR	NEW JERSEY AVE	**	BROOKLYN	NY	SPILLS
11207	1016449916	110056378753	NYCDEP	NEW LOTS & VAN SINDEREN AVE		BROOKLYN	NY	NY MANIFEST, RCRAInfo-SQG, FINDS
11207	1010458030	110031337952	CON EDISON MANHOLE 65886	NEW LOTS AVE & ALABAMA AVE		BROOKLYN	NY	FINDS
11207	1010326126	NYP004139291	CON EDISON MANHOLE 65886	NEW LOTS AVE & ALABAMA AVE		BROOKLYN	NY	NY MANIFEST, RCRA-NonGen
11207	1016970438	NYP004441473	CON EDISON MANHOLE: 30959	NEW LOTS AVE & JUNIUS ST		BROOKLYN	NY	NY MANIFEST, RCRA-NonGen
11207	S119077294		CON EDISON	NEW LOTS AVE & VAN SIDEREN	**	BROOKLYN	NY	NY MANIFEST
11207	1018393167	110069671885	CON EDISON	NEW LOTS AVE & VAN SIDEREN		BROOKLYN	NY	FINDS
11207	1019906784	NYP004826408	CON EDISON	NEW LOTS AVE & VAN SIDEREN		BROOKLYN	NY	RCRA-NonGen
11207	1008166962	110020578034	MTA NYCT - NEW LOTS AVE STA - L LINE	NEW LOTS AVE & VAN SINDEREN AV		BROOKLYN	NY	FINDS
11207	1007881037	NYR000129502	NYCTA ENV ENGINEERING DIV	NEW LOTS AVE & VAN SINDEREN AV		BROOKLYN	NY	NY MANIFEST, RCRAInfo-SQG
11207	1016455242	110056499926	CON EDISON - SERVICE BOX 65979	348 NEWLOST AVE	**	BROOKLYN	NY	NY MANIFEST, FINDS, RCRAInfo-LQG
11207	1019902340	NYP004772588	CON EDISON	501 NEWLOTS AVE		BROOKLYN	NY	RCRA-NonGen
11207	1018390615	110069681794	CON EDISON	501 NEWLOTS AVE		BROOKLYN	NY	FINDS
11207	1010009409		SANIT DISTRIBUTION, LTD	409 NEWPORT ST		BROOKLYN	NY	FTTS
11207	1010163912	110030477062	SANIT DISTRIBUTION LTD	409 NEWPORT STREET		BROOKLYN	NY	FINDS
11207	1017774573	110063781965	CON EDISON MANHOLE: 59884	NEWPORT ST & ALABAMA AVE SW		BROOKLYN	NY	RCRA-NonGen, FINDS
11207	S117060176		CON EDISON	NEWPORT ST & ALABAMA AVE SW		BROOKLYN	NY	NY MANIFEST
11207	1017749695		CON EDISON MANHOLE: 59884	NEWPORT ST & ALABAMA AVE SW		BROOKLYN	NY	
11207	S117314232		CON EDISON	NWC ATLANTIC & NEW JERSEY AVE	**	BROOKLYN	NY	NY MANIFEST
11207	S117314088		CON EDISON	NWC BUSHWICK AVE & ABERDEEN ST	**	BROOKLYN	NY	NY MANIFEST
11207	S117314014		CON EDISON	NWC BUSHWICK AVE & ABERDEEN ST	**	BROOKLYN	NY	NY MANIFEST
11207	S117067324		CON EDISON	WEST OF VERMONT 280' NORTH OF LIND	**	BROOKLYN	NY	NY MANIFEST
11207	1018288037		NYC-TA EAST NY BUS DEPOT & SHOPS	ONE JAMAICA AVE		BROOKLYN	NY	ICIS
11207	S117314128		CON EDISON	OPP 122 PENNSYLVANIA AVE		BROOKLYN	NY	NY MANIFEST
11207	S117315589		CON EDISON	OPP 2642 FULTON ST		BROOKLYN	NY	NY MANIFEST
11207	S117067325		CON EDISON	OPP 373 PENNSYLVANIA AVE		BROOKLYN	NY	NY MANIFEST
11207	1014396299	NYP004185468	CON EDISON - MANHOLE 58759	OPP 675 EVERGREEN AVE & DECATU	**	BROOKLYN	NY	NY MANIFEST, RCRAInfo-LQG
11207	1014819977	110041672348	CON EDISON - MANHOLE 58759	OPP 675 EVERGREEN AVE & DECATU	**	BROOKLYN	NY	FINDS
11207	S117063660		CON EDISON	OPP 87 COOPER ST		BROOKLYN	NY	NY MANIFEST
11207	S117066426		CON EDISON	OPP 935 SCHENCK AVE		BROOKLYN	NY	NY MANIFEST
11207	S118256818		CON EDISON	OPP STANLEY AVE	**	BROOKLYN	NY	NY MANIFEST
11207	S116550811		CON EDISON	OPP SWC HENDRIX ST & COZINE AVE	**	BROOKLYN	NY	NY MANIFEST
11207	1001028759	110055642871	PS 38 SCHOOL	450 PACIFIC ST		BROOKLYN	NY	SPILLS, NY MANIFEST, FINDS, RCRAInfo-LQG
11207	1021560894		KEITHLEY & GEORGE AUTORAMA INC	1121 PENN AVE	**	BROOKLYN	NY	EDR Historical Auto Stations
11207	S117737315		CON EDISON	196 PENN 38 S/O GLENMORE AVE OPP		BROOKLYN	NY	NY MANIFEST
11207	1001224066	110004541782	NYCHA - PENN WORTMAN	875 PENN AVE		BROOKLYN	NY	RCRA-NonGen, FINDS
11207	1000263779	NYD982185746	MERIT OIL CORP	810 PENNSYLANIA AVE		BROOKLYN	NY	AST, RCRA-NonGen, UST
11207	S103574868	9810899	MERIT STANLEY	810 PENNSYLANIA AVE		BROOKLYN	NY	SPILLS, NY MANIFEST, LTANKS
11207	1016068971	110004415972	MERIT STANLEY	810 PENNSYLANIA AVENUE		BROOKLYN	NY	FINDS
11207	1022201168		STEINBERG HERBERT	225-35 PENNSYLNA AV	**	BROOKLYN	NY	EDR Historical Auto Stations
11207	1021936868		STEINBERG HERBERT	225-35 PENNSYLNA AV	**	BROOKLYN	NY	EDR Historical Auto Stations
11207	1021946882		BERENBLAT REUBEN	1130 PENNSYLVAN	**	BROOKLYN	NY	EDR Historical Auto Stations
11207	1020315768		OLIVER WAREHOUSE INC	1 PENNSYLVANIA AVE		BROOKLYN	NY	EDR Historical Auto

DRAFT

EDR ZIP Code Scan Report

ZIP	EDR-ID	Facility ID	Name	Address	Map/Dir/Dist	City	State	Databases
								Stations
11207	A100506570		EAST NEW YORK MEDICAL OFFICE	101 PENNSYLVANIA AVENUE		BROOKLYN	NY	AST
11207	S117313800		CON EDISON	104 PENNSYLVANIA AVE		BROOKLYN	NY	NY MANIFEST
11207	1020142541		PRO GAS SALES INC	1090 PENNSYLVANIA AVE		BROOKLYN	NY	EDR Historical Auto Stations
11207	U000408386	2-340049	PROGAS SALES INC	1090 PENNSYLVANIA AVE		BROOKLYN	NY	UST
11207	1019906101	NYP004817292	CON EDISON	1110 PENNSYLVANIA AVE		BROOKLYN	NY	RCRA-NonGen
11207	1016071130	110004317677	1110 PENNSYLVANIA CLEANERS	1110 PENNSYLVANIA AVE		BROOKLYN	NY	FINDS
11207	1000912135	NY0000465468	PROFESSIONAL CLEANERS INC	1110 PENNSYLVANIA AVE		BROOKLYN	NY	NY MANIFEST, RCRA-CESQG
11207	1018556507		PROFESSIONAL CLEANERS INC	1110 PENNSYLVANIA AVE		BROOKLYN	NY	EDR Historical Cleaners
11207	1018386815	110069703654	CON EDISON	1110 PENNSYLVANIA AVE		BROOKLYN	NY	FINDS
11207	S110245778		1110 PENNSYLVANIA CLEANERS	1110 PENNSYLVANIA AVE.		BROOKLYN	NY	DRYCLEANERS
11207	1000305385	NYD981082217	RITE AID #3526	1111 PENNSYLVANIA AVE		BROOKLYN	NY	NY MANIFEST, RCRA-CESQG
11207	1018559620		TEN LAND CLEANERS	1111 PENNSYLVANIA AVE		BROOKLYN	NY	EDR Historical Cleaners
11207	1016043245	110044982506	DBA RITE AID #03526	1111 PENNSYLVANIA AVE		BROOKLYN	NY	FINDS
11207	1000555136	110006447390	PENN MOTOR SALES & SERVICE	1118 PENNSYLVANIA AVE		BROOKLYN	NY	NY MANIFEST, RCRA-NonGen, FINDS
11207	1020431853		JOES ARCHER THRIFTWAY AUTORAMA	1121 PENNSYLVANIA		BROOKLYN	NY	EDR Historical Auto Stations
11207	1007112672	NYR000119743	PENN & FLAT GETTY	1121 PENNSYLVANIA AVE		BROOKLYN	NY	RCRA-NonGen
11207	1001080182	110009488241	PENN & FLAT GETTY	1121 PENNSYLVANIA AVE		BROOKLYN	NY	FINDS, UST
11207	S102662703	9711920	1121 PENNSYLVANIA AVE	1121 PENNSYLVANIA AVENUE		BROOKLYN	NY	SPILLS
11207	1020719404		FLAT GAS INC	1130 PENNSYLVANIA AVE		BROOKLYN	NY	EDR Historical Auto Stations
11207	U001839103	2-337749	PENN GAS & LUBE, INC.	1130 PENNSYLVANIA AVENUE		BROOKLYN	NY	UST
11207	S118258508		CON ED	122 PENNSYLVANIA AVE		BROOKLYN	NY	NY MANIFEST
11207	1018387053	110069703459	CON EDISON	122 PENNSYLVANIA AVE		BROOKLYN	NY	FINDS
11207	1019906075	NYP004816987	CON EDISON	122 PENNSYLVANIA AVE		BROOKLYN	NY	RCRA-NonGen
11207	S125968773			144 PENNSYLVANIA AVENUE		BROOKLYN	NY	
11207	1017400716	110062999929	NYC DEPT OF EDUCATION - H S 660K WIL	145 PENNSYLVANIA AVE		BROOKLYN	NY	FINDS
11207	1016974932	NYR000213934	NYC DEPT OF EDUCATION - H S 660K WIL	145 PENNSYLVANIA AVE		BROOKLYN	NY	RCRAInfo-SQG
11207	A100157705	2-604350	WILLIAM H. MAXWELL HS (K660)	145 PENNSYLVANIA AVENUE		BROOKLYN	NY	AST
11207	U003395528	2-600071	PENN APARTMENTS LLC	148 PENNSYLVANIA AVENUE		BROOKLYN	NY	AST
11207	S125968877			148 PENNSYLVANIA AVENUE		BROOKLYN	NY	
11207	S125969120			158 PENNSYLVANIA AVENUE		BROOKLYN	NY	
11207	A100291592	2-608014	17 PENNSYLVANIA AVENUE HDF CORP	17 PENNSYLVANIA AVENUE		BROOKLYN	NY	AST
11207	S118704324		LOT 36,TAXBLOCK 3703	186 PENNSYLVANIA AVENUE		BROOKLYN	NY	E DESIGNATION
11207	S118460707		LAUNDROMAT THE AT 196 PENNSYLVANI	196 PENNSYLVANIA AVE		BROOKLYN	NY	SPILLS, NY MANIFEST
11207	1018281151	110067204359	LAUNDROMAT THE AT 196 PENNSYLVANI	196 PENNSYLVANIA AVE		BROOKLYN	NY	RCRA-NonGen, FINDS
11207	1018280796	110067682136	CON EDISON	212 PENNSYLVANIA AVE		BROOKLYN	NY	RCRA-NonGen, FINDS
11207	S118088157		CON EDISON	212 PENNSYLVANIA AVE		BROOKLYN	NY	NY MANIFEST
11207	1019901648	NYP004764379	CON EDISON	222 PENNSYLVANIA AVE		BROOKLYN	NY	RCRA-NonGen
11207	1018388729	110069651718	CON EDISON	222 PENNSYLVANIA AVE		BROOKLYN	NY	FINDS
11207	S118088855		CON EDISON	222 PENNSYLVANIA AVE		BROOKLYN	NY	NY MANIFEST
11207	U000405862	2-217980	CUMBERLAND FARMS #70227	225 PENNSYLVANIA AVENUE		BROOKLYN	NY	UST
11207	A100429495		RONETTE FISHER LLC	249 PENNSYLVANIA AVE		BROOKLYN	NY	AST
11207	1004567216	110001571754	EXXON-PITT PENN AUTO #7449	255 PENNSYLVANIA AVENUE		BROOKLYN	NY	FINDS
11207	A100293681	2-608167	CROWN HOLDINGS MANAGEMENT LLC	255 PENNSYLVANIA AVENUE		BROOKLYN	NY	AST
11207	S125971148			257 PENNSYLVANIA AVENUE		BROOKLYN	NY	
11207	1007821081	110019836418	NYC EMS GARAGE-265 PENNSYLVANIA A	265 PENNSYLVANIA AVE		BROOKLYN	NY	FINDS
11207	A100386189		FDNY EMS BATTALION 39	265 PENNSYLVANIA AVENUE		BROOKLYN	NY	AST
11207	U004077910	2-479160	FDNY EMS BATTALION 39	265 PENNSYLVANIA AVENUE		BROOKLYN	NY	UST
11207	S118704182		LOT 2,TAXBLOCK 3660	27 PENNSYLVANIA AVENUE		BROOKLYN	NY	E DESIGNATION
11207	1016060194	110001613521	GRACE TOWERS	272 PENNSYLVANIA AVE		BROOKLYN	NY	FINDS
11207	1005647767		GRACE TOWERS	272 PENNSYLVANIA AVE		BROOKLYN	NY	
11207	U003391970	2-404799	277 PENNSYLVANIA AVE	277 PENNSYLVANIA AVENUE		BROOKLYN	NY	AST
11207	S125971403			277 PENNSYLVANIA AVENUE		BROOKLYN	NY	
11207	S119077657		CON EDISON	296 PENNSYLVANIA AVE		BROOKLYN	NY	NY MANIFEST
11207	1019907587	110069700185	CON EDISON	296 PENNSYLVANIA AVE		BROOKLYN	NY	RCRA-NonGen, FINDS
11207	1019325624	NYP004842783	CON EDISON	329 PENNSYLVANIA AVE		BROOKLYN	NY	RCRA-NonGen
11207	1018379936	110069388273	CON EDISON	329 PENNSYLVANIA AVE		BROOKLYN	NY	FINDS
11207	S118259967		CON EDISON	329 PENNSYLVANIA AVE		BROOKLYN	NY	NY MANIFEST
11207	S117067326		CON EDISON	340 PENNSYLVANIA AVE		BROOKLYN	NY	NY MANIFEST
11207	1012108010	110038906057	NYC SCA PS 149 ANNEX K848	373 PENNSYLVANIA AVE		BROOKLYN	NY	FINDS
11207	1012186528	NYR000163899	NYC SCA PS 149 ANNEX K848	373 PENNSYLVANIA AVE		BROOKLYN	NY	NY MANIFEST, RCRAInfo-LQG
11207	U001833044	2-191396	GASETERIA PENN & FULTON	38 PENNSYLVANIA AVE		BROOKLYN	NY	UST
11207	1004567193	110001571923	GASETERIA-PENN & FULTON	38 PENNSYLVANIA AVE.		BROOKLYN	NY	FINDS
11207	S125972542			381 PENNSYLVANIA AVENUE		BROOKLYN	NY	
11207	U003396860	2-602841	381 PENNSYLVANIA AVENUE	381 PENNSYLVANIA AVENUE		BROOKLYN	NY	AST
11207	A100178497	2-606320	THOMAS JEFFERSON H.S. (K435)	400 PENNSYLVANIA AVE		BROOKLYN	NY	AST
11207	1001482954	110004552127	THOMAS JEFFERSON HIGH SCHOOL	400 PENNSYLVANIA AVE		BROOKLYN	NY	NY MANIFEST, RCRA-NonGen,

DRAFT

EDR ZIP Code Scan Report

ZIP	EDR-ID	Facility ID	Name	Address	Map/Dir/Dist	City	State	Databases
11207	S118704149		LOT 18,TAXBLOCK 3670	43 PENNSYLVANIA AVENUE		BROOKLYN	NY	FINDS E DESIGNATION
11207	S125973103			459 PENNSYLVANIA AVENUE		BROOKLYN	NY	
11207	1019907909	110069644772	CON EDISON	463 PENNSYLVANIA AVE		BROOKLYN	NY	RCRA-NonGen, FINDS
11207	S118258779		CON EDISON	463 PENNSYLVANIA AVE		BROOKLYN	NY	NY MANIFEST
11207	S119077121		CON EDISON	463 PENNSYLVANIA AVE FRONT OF		BROOKLYN	NY	NY MANIFEST
11207	1019906441	NYP004821100	CON EDISON	463 PENNSYLVANIA AVE FRONT OF		BROOKLYN	NY	RCRA-NonGen
11207	S125973153			469 PENNSYLVANIA AVENUE		BROOKLYN	NY	
11207	U003395359	2-509256	PENN 1 LLC C/O CHESTNUT HOLDINGS	473 PENNSYLVANIA AVENUE		BROOKLYN	NY	AST
11207	1019905816	110069692960	CON EDISON	478 PENNSYLVANIA AVE		BROOKLYN	NY	RCRA-NonGen, FINDS
11207	S125973199			479 PENNSYLVANIA AVENUE		BROOKLYN	NY	
11207	A100292426	2-608366	479 PENNSYLVANIA AVE	479 PENNSYLVANIA AVENUE		BROOKLYN	NY	AST
11207	S118704115		LOT 16,TAXBLOCK 3670	49 PENNSYLVANIA AVENUE		BROOKLYN	NY	E DESIGNATION
11207	1017756686		CON EDISON SERVICE BOX: 73747	494 PENNSYLVANIA AVE FRONT OF		BROOKLYN	NY	
11207	S117061206		CON EDISON	494 PENNSYLVANIA AVE FRONT OF		BROOKLYN	NY	NY MANIFEST
11207	1017775647	110063785809	CON EDISON SERVICE BOX: 73747	494 PENNSYLVANIA AVE FRONT OF		BROOKLYN	NY	RCRA-NonGen, FINDS
11207	A100292448	2-608302	498 PENNSYLVANIA AVENUE HDFC	498 PENNSYLVANIA AVENUE		BROOKLYN	NY	AST
11207	A100445487		526-534 PENNSYLVANIA AVENUE	526 PENNSYLVANIA AVE.		BROOKLYN	NY	AST
11207	S125973540			534 PENNSYLVANIA AVENUE		BROOKLYN	NY	
11207	S121446748		CONSOLIDATED EDISON	540 PENNSYLVANIA AVE & RIVERDA	**	BROOKLYN	NY	NY MANIFEST
11207	1014399925	NYR000180158	NYC DEPT OF ED - PUBLIC SCHOOL 13K	557 PENNSYLVANIA AVE		BROOKLYN	NY	NY MANIFEST, RCRAInfo-LQG
11207	1011454105	110036035377	ACHIEVEMENT FIRST EAST NEW YORK C	557 PENNSYLVANIA AVE		BROOKLYN	NY	FINDS
11207	1014472870	NYN008023558	ACHIEVEMENT FIRST EAST NEW YORK C	557 PENNSYLVANIA AVE		BROOKLYN	NY	RCRA-CESQG
11207	1014816113	110043306516	PUBLIC SCHOOL13K	557 PENNSYLVANIA AVE		BROOKLYN	NY	FINDS
11207	U003394321	2-356042	P.S. 13 - BROOKLYN K013	557 PENNSYLVANIA AVENUE		BROOKLYN	NY	AST
11207	S125973750			564 PENNSYLVANIA AVENUE		BROOKLYN	NY	
11207	S118704251		LOT 26,TAXBLOCK 3669	62 PENNSYLVANIA AVENUE		BROOKLYN	NY	E DESIGNATION
11207	S118704451		LOT 9,TAXBLOCK 3670	63 PENNSYLVANIA AVENUE		BROOKLYN	NY	E DESIGNATION
11207	S125974209			647 PENNSYLVANIA AVENUE		BROOKLYN	NY	
11207	S125974278			657 PENNSYLVANIA AVENUE		BROOKLYN	NY	
11207	S117067348		CON EDISON	694 PENNSYLVANIA AV		BROOKLYN	NY	NY MANIFEST
11207	S125974478			706 PENNSYLVANIA AVENUE		BROOKLYN	NY	
11207	S121967418		CON ED	71 PENNSYLVANIA AVE		BROOKLYN	NY	NY MANIFEST
11207	1019326092	NYP004885410	CON EDISON - SERVICE BOX 31366	71 PENNSYLVANIA AVE		BROOKLYN	NY	RCRAInfo-LQG
11207	1018380016	110069389076	CON EDISON - SERVICE BOX 31366	71 PENNSYLVANIA AVE		BROOKLYN	NY	FINDS
11207	S121967193		CON EDISON	712 PENNSYLVANIA AV		BROOKLYN	NY	NY MANIFEST
11207	S127148886			731 PENNSYLVANIA AVENUE		BROOKLYN	NY	
11207	A100295048	2-608779	LUCIEN MICHEL	744 PENNSYLVANIA AVENUE		BROOKLYN	NY	AST
11207	1010463472	110019141356	CUMBERLAND FARMS#70215	765 PENNSYLVANIA AVE		BROOKLYN	NY	FINDS
11207	1008001966	110020744872	BP PRODUCTS NORTH AMERICA INC - BP	765 PENNSYLVANIA AVE		BROOKLYN	NY	FINDS
11207	S103570779	9703380	CON EDISON - SERVICE BOX 57079	765 PENNSYLVANIA AVE		BROOKLYN	NY	SPILLS, NY MANIFEST
11207	1007990483	NYR000129890	BP PRODUCTS NORTH AMERICA INC - BP	765 PENNSYLVANIA AVE		BROOKLYN	NY	RCRAInfo-SQG
11207	1020321670		S & S SERVICE CENTER INC	765 PENNSYLVANIA AVE		BROOKLYN	NY	EDR Historical Auto Stations
11207	U002034274	2-601932	BP SERVICE STATION # 66368	765 PENNSYLVANIA AVENUE		BROOKLYN	NY	UST
11207	1021691583		MERIT OIL	810 PENNSYLVANIA AV		BROOKLYN	NY	EDR Historical Auto Stations
11207	A100298764	2-610246	STRAUSS DISCOUNT AUTO 125	832 PENNSYLVANIA AVENUE		BROOKLYN	NY	AST
11207	1016199659	110004443479	WYCHE FRENCH CLEANERS	837C PENNSYLVANIA AVE		BROOKLYN	NY	FINDS
11207	1000240175	NYD986892248	WYCHE FRENCH CLEANERS	837C PENNSYLVANIA AVE		BROOKLYN	NY	NY MANIFEST, RCRA-NonGen
11207	1006303667	110012394792	SUPERIOR KITCHENS INC-864 PENNSYLV	864 PENNSYLVANIA AVENUE		BROOKLYN	NY	FINDS
11207	U001840679	2-474061	PENN WORTMAN HOUSES	875 PENNSYLVANIA AVENUE		BROOKLYN	NY	UST
11207	1020147997		LINDEN ESSO SERVICE CENTER	906 PENNSYLVANIA		BROOKLYN	NY	EDR Historical Auto Stations
11207	1020074868		RING CLEANERS	941 PENNSYLVANIA AVE		BROOKLYN	NY	EDR Historical Cleaners
11207	1016071363	110004418504	MIN'S SISTER CLEANERS	941 PENNSYLVANIA AVENUE		BROOKLYN	NY	FINDS
11207	1000231711	NYD982275380	RING CLEANERS	941A PENNSYLVANIA AVE		BROOKLYN	NY	NY MANIFEST, ICIS, RCRA-CESQG
11207	1016455248	110056499980	CON EDISON	PENNSYLVANIA AVE & NEWLOST AVE	**	BROOKLYN	NY	NY MANIFEST, RCRA-NonGen, FINDS
11207	1019903124	NYP004781746	CON EDISON	PENNSYLVANIA AVE & PITKIN AVE		BROOKLYN	NY	RCRA-NonGen
11207	1018393232	110069647083	CON EDISON	PENNSYLVANIA AVE & PITKIN AVE		BROOKLYN	NY	FINDS
11207	S119075256		CON EDISON	PENNSYLVANIA AVE & PITKIN AVE		BROOKLYN	NY	NY MANIFEST
11207	1015735576	NY6141790018	PENNSYLAVANIA AVE MUNICIPAL LANDFI	PENNSYLVANIA AVE - SHORE PKWY	**	BROOKLYN	NY	CERCLIS-NFRAP, RCRA-NonGen
11207	S110138211		NYCT-OSS-(CPM) CONT# R-50545 - PENNS	PENNSYLVANIA AVE / LIVONIA AVE	**	BROOKLYN	NY	NY MANIFEST
11207	1018161717		PENNSYLVANIA AVE/FOUNTAIN AVE LANI	PENNSYLVANIA AVE, SHORE PKWY	**	BROOKLYN	NY	
11207	1016072692	110006881277	PENNSYLVANIA AVE LF	PENNSYLVANIA AVENUE & SHORE PARK		BROOKLYN	NY	FINDS
11207	S110248348		WYCHE FRENCH CLEANERS	837C PENNSYLVANNIA AVE		BROOKLYN	NY	DRYCLEANERS
11207	S113920328		CON EDISON	PHKIN AVE & HINSDALE ST	**	BROOKLYN	NY	NY MANIFEST
11207	A100343945		MAYAB HAPPY TACOS, INC.	102 PILLING STREET		BROOKLYN	NY	AST
11207	U004046305	2-310875	CARAVAN TRANSIT INC	144 PILLING STREET		BROOKLYN	NY	AST, UST
11207	S117738612		CON EDISON	17 PILLING ST		BROOKLYN	NY	NY MANIFEST

DRAFT

EDR ZIP Code Scan Report

ZIP	EDR-ID	Facility ID	Name	Address	Map/Dir/Dist	City	State	Databases
11207	1018279234	110067688112	CON EDISON	20 PILLING ST		BROOKLYN	NY	RCRA-NonGen, FINDS
11207	S117738611		CON EDISON	20 PILLING ST		BROOKLYN	NY	NY MANIFEST
11207	S117740847		CON EDISON	20 PILLING ST		BROOKLYN	NY	NY MANIFEST
11207	1018389246	110069701512	CON EDISON	28 PILLING ST		BROOKLYN	NY	FINDS
11207	1019901335	NYP004760773	CON EDISON	28 PILLING ST		BROOKLYN	NY	RCRA-NonGen
11207	S118091119		CON EDISON	30 PILLING ST		BROOKLYN	NY	NY MANIFEST
11207	1019903616	110069669898	CON EDISON	30 PILLING ST		BROOKLYN	NY	RCRA-NonGen, FINDS
11207	S117740846		CON EDISON	4 PILLING ST		BROOKLYN	NY	NY MANIFEST
11207	1018279233	110067688103	CON EDISON	4 PILLING ST		BROOKLYN	NY	RCRA-NonGen, FINDS
11207	1016894210	110060186392	CON EDISON SERVICE BOX: 31406	41 PILLING ST		BROOKLYN	NY	FINDS
11207	1016965073	NYP004379707	CON EDISON	41 PILLING ST		BROOKLYN	NY	NY MANIFEST, RCRA-NonGen
11207	1019963146		COTTLE S DRY CLEANERS	9 PILLING ST		BROOKLYN	NY	EDR Historical Cleaners
11207	S117061149		CON EDISON	861 PINE ST FRONT OF		BROOKLYN	NY	NY MANIFEST
11207	1017756564	110063779521	CON EDISON SERVICE BOX: 70384	861 PINE ST FRONT OF		BROOKLYN	NY	FINDS
11207	1017775588	NYP004534277	CON EDISON SERVICE BOX: 70384	861 PINE ST FRONT OF		BROOKLYN	NY	RCRA-NonGen
11207	1020718381		J & C SERVICE STATION	1928 PITKIN AVE		BROOKLYN	NY	EDR Historical Auto Stations
11207	1020748254		BIG JOHNS SERVICE STATION INC	1933 PITKIN AVE		BROOKLYN	NY	EDR Historical Auto Stations
11207	S108145711		BIG APPLE AUTO INC	1934 PITKIN AVE		BROOKLYN	NY	SPDES, SWF/LF
11207	1010494487	110032604073	BIG APPLE AUTO INC	1934 PITKIN AVE		BROOKLYN	NY	FINDS
11207	A100297761	2-610235	BIG APPLEAUTO INC.	1934 PITKIN AVENUE		BROOKLYN	NY	AST
11207	1010012901	110028280508	DLX INDUSTRIES INC	1970 PITKIN AVE		BROOKLYN	NY	FINDS
11207	1016163331	110055547145	ADRIATIC WOOD PRODUCTS INC	1994 PITKIN AVE		BROOKLYN	NY	FINDS
11207	1016394387	110070283065	PREFERRED MEAL SYSTEMS, INC	20-16 PITKIN AVE		BROOKLYN	NY	FINDS
11207	U004062983	2-610290	GRACE TOWERS APT.	2060 PITKIN AVE		BROOKLYN	NY	UST
11207	S121994537			2094 PITKIN AVENUE		BROOKLYN	NY	
11207	U001444761	2-601503	EAST NEW YORK DIAGNOSTIC AND TREA	2094 PITKIN AVENUE		BROOKLYN	NY	AST, UST
11207	S118704264		LOT 28,TAXBLOCK 3722	2115 PITKIN AVENUE		BROOKLYN	NY	E DESIGNATION
11207	S117741782		CON EDISON	2127 PITKIN AVE		BROOKLYN	NY	NY MANIFEST
11207	1018280165	110067702132	CON EDISON	2127 PITKIN AVE		BROOKLYN	NY	RCRA-NonGen, FINDS
11207	1014817649		NYCHA - FIORENTINO HOUSES	2181 PITKIN AVE		BROOKLYN	NY	
11207	1016125177	110040834880	NYCHA - FIORENTINO HOUSES	2181 PITKIN AVE		BROOKLYN	NY	FINDS
11207	U001840692	2-474223	FIORENTINO PLAZA (UNITY PLAZA)	2184 PITKIN AVENUE		BROOKLYN	NY	UST
11207	1004760755	NYR000059758	MR CLEAN CLNRS	2226 PITKIN AVE		BROOKLYN	NY	DRYCLEANERS, NY MANIFEST, ICIS, RCRA-CESQG
11207	S118704177		LOT 19,TAXBLOCK 4010	2232 PITKIN AVENUE		BROOKLYN	NY	E DESIGNATION
11207	S118704266		LOT 28,TAXBLOCK 3994	2245 PITKIN AVENUE		BROOKLYN	NY	E DESIGNATION
11207	S118704068		LOT 129,TAXBLOCK 3995	2267 PITKIN AVENUE		BROOKLYN	NY	E DESIGNATION
11207	S118704318		LOT 35,TAXBLOCK 3996	2283 PITKIN AVENUE		BROOKLYN	NY	E DESIGNATION
11207	S118704310		LOT 34,TAXBLOCK 3996	2285 PITKIN AVENUE		BROOKLYN	NY	E DESIGNATION
11207	S125970649			2304 PITKIN AVENUE		BROOKLYN	NY	
11207	S118704330		LOT 37,TAXBLOCK 3998	2321 PITKIN AVENUE		BROOKLYN	NY	E DESIGNATION
11207	S125970772			2354 PITKIN AVENUE		BROOKLYN	NY	
11207	1014816090		TAPIUS AUTO REPAIR	2437 PITKIN AVE		BROOKLYN	NY	
11207	S117315697		CON EDISON	48' S/O PITKIN & LINDSDALE	**	BROOKLYN	NY	NY MANIFEST
11207	1012186430	NYR000162917	MTA NYCT - DEEP WELLS 2701 & 2702 - C	PITKIN AVE & BRADFORD ST		BROOKLYN	NY	NY MANIFEST, RCRAInfo-SQG
11207	1012109629	110038902630	MTA NYCT - DEEP WELLS 2701 & 2702 - C	PITKIN AVE & BRADFORD ST		BROOKLYN	NY	FINDS
11207	1019907081	NYP004829911	CON EDISON	PITKIN AVE & BRADFORD ST NE		BROOKLYN	NY	RCRA-NonGen
11207	1018393238	110069683765	CON EDISON	PITKIN AVE & BRADFORD ST NE		BROOKLYN	NY	FINDS
11207	1012109743	110038902872	MTA NYCT - DEEP WELLS 2707 & 2708 - C	PITKIN AVE & HENDRIX ST		BROOKLYN	NY	FINDS
11207	1012186433	NYR000162941	MTA NYCT - DEEP WELLS 2707 & 2708 - C	PITKIN AVE & HENDRIX ST		BROOKLYN	NY	NY MANIFEST, RCRAInfo-SQG
11207	1012109937	110038902710	MTA NYCT - DEEP WELLS 2703 & 2704 - C	PITKIN AVE & MILLER AVE		BROOKLYN	NY	FINDS
11207	1012186431	NYR000162925	MTA NYCT - DEEP WELLS 2703 & 2704 - C	PITKIN AVE & MILLER AVE		BROOKLYN	NY	NY MANIFEST, RCRAInfo-SQG
11207	1008228769	110021002877	VERIZON NEW YORK INC MANHOLE	PITKIN AVE & SHEFFIELD AVE		BROOKLYN	NY	FINDS
11207	1009233994		NYNEX SUB SURFACE	PITKIN AVE & SNEDICKER A	**	BROOKLYN	NY	NY MANIFEST
11207	1012186432	NYR000162933	MTA NYCT - DEEP WELLS 2705 & 2706 - C	PITKIN AVE & VAN SICLEN AVE		BROOKLYN	NY	RCRAInfo-SQG
11207	1012109665	110038902747	MTA NYCT - DEEP WELLS 2705 & 2706 - C	PITKIN AVE & VAN SICLEN AVE		BROOKLYN	NY	FINDS
11207	1006817528	NYR000116467	NYCDOT PITKIN AVE BRIDGE #2243870	PITKIN AVE BRG OVER LIRR	**	BROOKLYN	NY	RCRA-NonGen
11207	1007056951	110015324148	NYCDOT PITKIN AVE BRIDGE #2243870	PITKIN AVE BRG OVER LIRR		BROOKLYN	NY	FINDS
11207	S117737103		CON EDISON	W/S PITKIN AVENUE 15 W/O DOSCH	**	BROOKLYN	NY	NY MANIFEST
11207	1019904206	NYP004795068	CON EDISON	76-05 69TH PL		BROOKLYN	NY	RCRA-NonGen
11207	S119075911		CON EDISON	76-05 69TH PL		BROOKLYN	NY	NY MANIFEST
11207	1018391652	110069692050	CON EDISON	76-05 69TH PL		BROOKLYN	NY	FINDS
11207	S123160429		RES.	852 PROSPECT PLACE		BROOKLYN	NY	LTANKS
11207	A100292692	2-607584	RIDGEWOOD AVE, LLC.	72 RIDGEWOOD AVE		BROOKLYN	NY	AST
11207	S105841920		RABEN DEMOLITION CO.	434 RIVERDALE AVE		BROOKLYN	NY	SWF/LF
11207	S125973164			470 RIVERDALE AVENUE		BROOKLYN	NY	
11207	S125973184			474 RIVERDALE AVENUE		BROOKLYN	NY	
11207	S127148930			506 RIVERDALE AVENUE		BROOKLYN	NY	
11207	A100322451		CRP 482 RIVERDALE AVENUE LLC	510 RIVERDALE AVENUE		BROOKLYN	NY	AST

DRAFT

EDR ZIP Code Scan Report

ZIP	EDR-ID	Facility ID	Name	Address	Map/Dir/Dist	City	State	Databases
11207	S125973379			510 RIVERDALE AVENUE		BROOKLYN	NY	
11207	S125973703			558 RIVERDALE AVENUE		BROOKLYN	NY	
11207	A100298593	2-610295	665 RIVERDALE AVE	665 RIVERDALE AVE		BROOKLYN	NY	AST
11207	A100298594	2-610292	673 RIVERDALE AVE	673 RIVERDALE AVE		BROOKLYN	NY	AST
11207	1020121601		WILSONS CLEANERS	741 RIVERDALE AVE		BROOKLYN	NY	EDR Historical Cleaners
11207	1007252074	110017244347	BELL ATLANTIC-NY	RIVERDALE AVE AND VERMONT		BROOKLYN	NY	FINDS
11207	1026572290		BELMONT METALS, INC.	ROBERT HENNING, SR., PRESIDENT 330 E	**	BROOKLYN	NY	PRP
11207	S121463170		DRUM RUN	179 SACKMAN STREET		BROOKLYN	NY	SPILLS
11207	U003388853	2-281999	OUR LADY OF LOURDES RECTORY	11 DE SALES PLACE		BROOKLYN	NY	AST
11207	S117062490		CON EDISON	88 DE SALES PL		BROOKLYN	NY	NY MANIFEST
11207	1017776961	NYP004548426	CON EDISON SERVICE BOX: 17547	88 DE SALES PL		BROOKLYN	NY	RCRA-NonGen
11207	1017751074	110063814519	CON EDISON SERVICE BOX: 17547	88 DE SALES PL		BROOKLYN	NY	FINDS
11207	1016399803	110055336649	RUSH AUTOMOTIVE	854 SCARSDALE AVE		SCARSDALE	NY	FINDS
11207	1017754306		CON EDISON SERVICE BOX: 41987	180 SCHAEFER ST		BROOKLYN	NY	
11207	S117064030		CON EDISON	180 SCHAEFER ST		BROOKLYN	NY	NY MANIFEST
11207	1017778555	110063839985	CON EDISON SERVICE BOX: 41987	180 SCHAEFER ST		BROOKLYN	NY	RCRA-NonGen, FINDS
11207	S125969733			186 SCHAEFER STREET		BROOKLYN	NY	
11207	S118259798		CON ED	192 SCHAEFER ST		BROOKLYN	NY	NY MANIFEST
11207	1018388266	110069639957	CON EDISON	192 SCHAEFER ST		BROOKLYN	NY	FINDS
11207	1019907740	NYP004837589	CON EDISON	192 SCHAEFER ST		BROOKLYN	NY	RCRA-NonGen
11207	1016964125	NYP004370730	CON EDISON	21 SCHAEFER ST		BROOKLYN	NY	NY MANIFEST, RCRA-NonGen
11207	1016897244	110060217073	CON EDISON SERVICE BOX: 55968	21 SCHAEFER ST		BROOKLYN	NY	FINDS
11207	S125970557			226 SCHAEFER STREET		BROOKLYN	NY	
11207	1019909391	NYP004884264	CON EDISON	253 SCHAEFER ST		BROOKLYN	NY	RCRA-NonGen
11207	1018389074	110069661137	CON EDISON	253 SCHAEFER ST		BROOKLYN	NY	FINDS
11207	1016974381	NYP004482022	CON EDISON SERVICE BOX: 41997	317 SCHAEFER ST		BROOKLYN	NY	NY MANIFEST, RCRA-NonGen
11207	1017395905	110062949813	CON EDISON SERVICE BOX: 41997	317 SCHAEFER ST		BROOKLYN	NY	FINDS
11207	S125974587			73 SCHAEFER STREET		BROOKLYN	NY	
11207	1017478362		P.S. 45 HORACE E. GREENE SCHOOL	84 SCHAEFER STREET		BROOKLYN	NY	
11207	S125974986			85 SCHAEFER STREET		BROOKLYN	NY	
11207	1011863487	NYR000159996	PUBLIC SCHOOL 45K	84 SCHAFFER ST		BROOKLYN	NY	RCRAInfo-LQG
11207	U003394334	2-356212	P.S. 45 - BROOKLYN K045	84 SCHAFFER STREET		BROOKLYN	NY	AST, NY MANIFEST
11207	A100178478	2-606301	PUBLIC SCHOOL 190-BROOKLYN	590 SCHEFFIELD AVE		BROOKLYN	NY	AST
11207	1017400728	110063000041	NYC DEPT OF EDUCATION - PS 290K	135 SCHENCK AVE		BROOKLYN	NY	FINDS
11207	1016974945	NYR000214064	NYC DEPT OF EDUCATION - PS 290K	135 SCHENCK AVE		BROOKLYN	NY	RCRAInfo-SQG
11207	A100320203		P.S. 290 - BROOKLYN K290	135 SCHENCK AVENUE		BROOKLYN	NY	AST
11207	S118704278		LOT 3,TAXBLOCK 3964	211 SCHENCK AVENUE		BROOKLYN	NY	E DESIGNATION
11207	1019901751	110069656606	CON EDISON	294 SCHENCK AVE		BROOKLYN	NY	RCRA-NonGen, FINDS
11207	S118088972		CON EDISON	294 SCHENCK AVE		BROOKLYN	NY	NY MANIFEST
11207	S117315067		CON EDISON	294 SCHENCK AVE		BROOKLYN	NY	NY MANIFEST
11207	S127149960			295 SCHENCK AVENUE		BROOKLYN	NY	
11207	S121464079		PRIVATE DWELLING	6 SCHENCK CT		CYPRESS HILLS	NY	SPILLS
11207	S125974693			757 SCHENCK AVENUE		BROOKLYN	NY	
11207	1024158470		CON EDISON - TRANSFORMER MANHOLE	SCHENCK AVE & LINDEN BLVD INT		BROOKLYN	NY	
11207	1024891094	NYP005073200	CON EDISON - MANHOLE M56941	SCHENCK AVE & LINDEN BLVD INT	**	BROOKLYN	NY	RCRAInfo-LQG
11207	1024645239	110070433626	CON EDISON - MANHOLE M56941	SCHENCK AVE & LINDEN BLVD INT	**	BROOKLYN	NY	FINDS
11207	1024890998	NYP005060835	CON EDISON - TRANSFORMER MANHOLE	SCHENCK AVE & LINDEN BLVD INT	**	BROOKLYN	NY	RCRAInfo-LQG
11207	1024644840	110070433227	CON EDISON - TRANSFORMER MANHOLE	SCHENCK AVE & LINDEN BLVD INT	**	BROOKLYN	NY	FINDS
11207	S121967909		CON EDISON - TRANSFORMER MANHOLE	SCHENCK AVE & LINDEN BLVD INT	**	BROOKLYN	NY	NY MANIFEST
11207	S121968009		CON EDISON - MANHOLE M56941	SCHENCK AVE & LINDEN BLVD INT	**	BROOKLYN	NY	NY MANIFEST
11207	1024158114		CON EDISON - MANHOLE M56941	SCHENCK AVE & LINDEN BLVD INT		BROOKLYN	NY	
11207	S117061087		CON EDISON	SCHENCK AVE & LINDEN BLVD NW	**	BROOKLYN	NY	NY MANIFEST
11207	1017775523	NYP004533618	CON EDISON SERVICE BOX: 27534	SCHENCK AVE & LINDEN BLVD NW	**	BROOKLYN	NY	RCRA-NonGen
11207	1017752602	110063776588	CON EDISON SERVICE BOX: 27534	SCHENCK AVE & LINDEN BLVD NW		BROOKLYN	NY	FINDS
11207	S117315066		CON EDISON	W/S SCHENCK GLENMORE AVE.	**	BROOKLYN	NY	NY MANIFEST
11207	1019906240	110069643835	CON EDISON	931 SCHENSK		BROOKLYN	NY	RCRA-NonGen, FINDS
11207	S119077020		CON EDISON	931 SCHENSK		BROOKLYN	NY	NY MANIFEST
11207	1014397503	NYP004198305	CON EDISON - MANHOLE 56144	SCHNECK AVE AND PITKIN AVE		BROOKLYN	NY	NY MANIFEST, RCRAInfo-LQG
11207	1014815345	110042403761	CON EDISON - MANHOLE 56144	SCHNECK AVE AND PITKIN AVE		BROOKLYN	NY	FINDS
11207	S117315139		CON EDISON	SEC ALABAMA AVE & PITKIN AVE	**	BROOKLYN	NY	NY MANIFEST
11207	S117737143		CON EDISON	SEC RIVERDALE AVE AND NEW JERS	**	BROOKLYN	NY	NY MANIFEST
11207	S121119470		MANHOLE	SHEEPSHEAD BAY RD AND WEST 8TH ST	**	BROOKLYN	NY	SPILLS
11207	1007771762	110019342022	CLARENDON HOLDING INC-154 SHEFFIEL	154 SHEFFIELD AVE		BROOKLYN	NY	FINDS
11207	U001841954	2-601500	CLARENDON HOLDING CO., INC.	154 SHEFFIELD AVENUE		BROOKLYN	NY	UST
11207	S102961823	9709580	CONSOLIDATED BUS COMP	154 SHEFFIELD AVENUE		BROOKLYN	NY	SPILLS
11207	1019904685	NYP004800983	CON EDISON	193 SHEFFIELD AVE		BROOKLYN	NY	RCRA-NonGen
11207	1018388278	110069647591	CON EDISON	193 SHEFFIELD AVE		BROOKLYN	NY	FINDS
11207	S119076200		CON EDISON	193 SHEFFIELD AVE		BROOKLYN	NY	NY MANIFEST
11207	S108145856		F & S AUTO	202 SHEFFIELD AVE		BROOKLYN	NY	SWF/LF
11207	S118257379		CON EDISON	211 SHEFFIELD AVE		BROOKLYN	NY	NY MANIFEST
11207	1019904689	110069647626	CON EDISON	211 SHEFFIELD AVE		BROOKLYN	NY	RCRA-NonGen, FINDS

DRAFT

EDR ZIP Code Scan Report

ZIP	EDR-ID	Facility ID	Name	Address	Map/Dir/Dist	City	State	Databases
11207	1020120827		WIDE DUCT CLEANERS	215 SHEFFIELD AVE		BROOKLYN	NY	EDR Historical Cleaners
11207	U004227350		SHEFFIELD BELMONT REALTY, INC.	302 SHEFFIELD AVENUE		BROOKLYN	NY	UST
11207	U001831737	2-064130	REMEEDER HOUSES	350 SHEFFIELD AVENUE		BROOKLYN	NY	AST, UST
11207	S125972441			369 SHEFFIELD AVENUE		BROOKLYN	NY	
11207	U000418228	2-474142	LONG ISLAND BAPTIST	398 SHEFFIELD AVENUE		BROOKLYN	NY	UST
11207	S125972733			41 SHEFFIELD AVENUE		BROOKLYN	NY	
11207	U001840680	2-474096	LONG ISLAND BAPTIST	428 SHEFFIELD AVENUE		BROOKLYN	NY	UST
11207	S125972899			43 SHEFFIELD AVENUE		BROOKLYN	NY	
11207	S125973200			479 SHEFFIELD AVENUE		BROOKLYN	NY	
11207	U003394369	2-357324	ENGINE 290 / LADDER 103	480 SHEFFIELD AVENUE		BROOKLYN	NY	AST
11207	1018390510	110069637959	CON EDISON	481 SHEFFIELD AVE		BROOKLYN	NY	FINDS
11207	1019901246	NYP004604898	CON EDISON	481 SHEFFIELD AVE		BROOKLYN	NY	RCRA-NonGen
11207	S110768473		CON EDISON	481 SHEFFIELD AVE		BROOKLYN	NY	SPILLS, NY MANIFEST
11207	1019903916	NYP004791513	CON EDISON	494 494 SHEFFIELD AVE		BROOKLYN	NY	RCRA-NonGen
11207	S118256703		CON EDISON	494 494 SHEFFIELD AVE		BROOKLYN	NY	NY MANIFEST
11207	1018390542	110069682150	CON EDISON	494 494 SHEFFIELD AVE		BROOKLYN	NY	FINDS
11207	U004224041		LIVONIA COMMONS	494 SHEFFIELD AVE.		BROOKLYN	NY	UST
11207	1016399665	110055335249	WARTBURG LUTHERAN HOME FOR THE A	50 SHEFFIELD AVE		BROOKLYN	NY	FINDS
11207	U000396960	2-158844	WARTBURG LUTHERAN HOME FOR THE A	50 SHEFFIELD AVENUE		BROOKLYN	NY	UST
11207	S110045457		WARTBURG LUTHERAN HOME FOR THE A	50 SHEFFIELD AVENUE		BROOKLYN	NY	LTANKS
11207	S116550629		CON EDISION	543 SHEFFIELD ST		BROOKLYN	NY	NY MANIFEST
11207	1017772074	NYP004490223	CON EDISON SERVICE BOX: 44736	543 SHEFFIELD ST		BROOKLYN	NY	RCRA-NonGen
11207	1017754654	110063760611	CON EDISON SERVICE BOX: 44736	543 SHEFFIELD ST		BROOKLYN	NY	FINDS
11207	1025945475		NYC DEPT OF EDUCATION - PS 190K	590 SHEFFIELD AVE		BROOKLYN	NY	
11207	1025887694	NYR000242727	NYC DEPT OF EDUCATION - PS 190K	590 SHEFFIELD AVE		BROOKLYN	NY	RCRAInfo-SQG
11207	1007808266	110019708020	NYC DEPT OF EDUCATION - PS 190K	590 SHEFFIELD AVE		BROOKLYN	NY	FINDS
11207	1019906144	110069704001	CON EDISON	605 SHEFFIELD AVE		BROOKLYN	NY	RCRA-NonGen, FINDS
11207	S118258566		CON ED	605 SHEFFIELD AVE		BROOKLYN	NY	NY MANIFEST
11207	S125974350			674 SHEFFIELD AVENUE		BROOKLYN	NY	
11207	1000138417	110001573878	MAC-ART SPRAY FINISHING CORP	799 SHEFFIELD AVE		BROOKLYN	NY	NY MANIFEST, RCRA-NonGen, FINDS
11207	S121488947		MAC-ARTSPRAY FINISHING-799 SHEFFIEI	799 SHEFFIELD AVENUE		BROOKLYN	NY	AIRS
11207	1016700247	110056388742	SAFEWAY MOTORS INC	90 SHEFFIELD AVE		BROOKLYN	NY	FINDS
11207	1017754651		CON EDISON SERVICE BOX: 44709	93 SHEFFIELD AVE		BROOKLYN	NY	
11207	S117062671		CON EDISON	93 SHEFFIELD AVE		BROOKLYN	NY	NY MANIFEST
11207	1017777154	110063813716	CON EDISON SERVICE BOX: 44709	93 SHEFFIELD AVE		BROOKLYN	NY	RCRA-NonGen, FINDS
11207	1021066054		BROOKLYN TRANSMISSION PARTS	96 SHEFFIELD AVE		BROOKLYN	NY	EDR Historical Auto Stations
11207	S117536700		CON EDISON	E/S SHEFFIELD AVE	**	BROOKLYN	NY	NY MANIFEST
11207	1014397791	NYP004201307	CONSOLIDATED EDISON	ES SHEFFIELD AVE 40 N OF	**	BROOKLYN	NY	NY MANIFEST, RCRA-NonGen
11207	1014815234	110042163075	CON EDISON	ES SHEFFIELD AVE 40 N OF	**	BROOKLYN	NY	FINDS
11207	1007253404	110017262086	M66341	SHEFFIELD AVE. AND PITKIN AVE.		BROOKLYN	NY	FINDS
11207	S119075678		CON EDISON	482 SHIEFIELD AVE		BROOKLYN	NY	NY MANIFEST
11207	1019903821	110069677898	CON EDISON	482 SHIEFIELD AVE		BROOKLYN	NY	RCRA-NonGen, FINDS
11207	1019903822	110069677905	CON EDISON	468 SHIELFIELD AVE		BROOKLYN	NY	RCRA-NonGen, FINDS
11207	S119075679		CON EDISON	468 SHIELFIELD AVE		BROOKLYN	NY	NY MANIFEST
11207	1016445030	110056131546	AT&T WIRELESS BESNONHURST PARK	1493 SHORE PW		BROOKLYN	NY	FINDS
11207	S120700713		OCEAN WATER FRONT PROPERTY	1800 SHORE PARK WAY	**	BROOKLYN	NY	SPILLS
11207	S120701492		DRUM RUN	NORTH SIDE LINDEN BLVD. @ JUNIUS ST		BROOKLYN	NY	SPILLS
11207	S121984162		SIDEWALK	500 SMITH ST/GRENT ST		BROOKLYN	NY	SPILLS
11207	1011459114	110035963213	RITE-WAY WOOD-CRAFTS CO INC	145 SNEDIKER AVE		BROOKLYN	NY	FINDS
11207	1008913791	110024257267	EMPIRE CHARTER SERVICE INC	148 SNEDIKER AVE		BROOKLYN	NY	FINDS
11207	S107409979	0507935	SCHOOL BUS DEPOT	148 SNEDIKER AVE		BROOKLYN	NY	SPILLS
11207	1008892067	NYN008015125	EMPIRE STATE BUS CORP	148 SNEDIKER AVE		BROOKLYN	NY	RCRA-NonGen
11207	S118708711		NATIONWIDE SCRAP LLC SNEDIKER AVE	178-214 SNEDIKER AVENUE		BROOKLYN	NY	SWRCY
11207	1017394400	110062934482	CON EDISON SERVICE BOX: 5218	243 SNEDIKER AVE		BROOKLYN	NY	FINDS
11207	1016974143	NYP004479556	CON ED	243 SNEDIKER AVE		BROOKLYN	NY	NY MANIFEST, RCRA-NonGen
11207	1015997520	110044946057	GENESIS NEIGHBORHOOD PLAZA II	350 SNEDIKER AVE		BROOKLYN	NY	FINDS
11207	1014399567	NYR000176560	GENESIS NEIGHBORHOOD PLAZA II	350 SNEDIKER AVE		BROOKLYN	NY	NY MANIFEST, RCRA-NonGen
11207	U000417953	2-344346	EAST NEW SERVICE CORPORATION	36 SNEDIKER AVENUE		BROOKLYN	NY	UST
11207	S126985589			360 SNEDIKER AVENUE		BROOKLYN	NY	
11207	1026006488		402 SNEDIKER AVE - BEVERLY'S PLACE	402 SNEDIKER AVENUE		BROOKLYN	NY	US BROWNFIELDS
11207	1026104935	110070675677	402 SNEDIKER AVE - BEVERLY'S PLACE	402 SNEDIKER AVENUE		BROOKLYN	NY	FINDS
11207	U003065908	2-602615	FORMER GARAGE FACILITY	403-19 SNEDIKER AVENUE		BROOKLYN	NY	UST
11207	1016900183	110060251196	MASTERMADE FURNITURE CORP	410 SNEDIKER AVE		BROOKLYN	NY	FINDS
11207	A100194072	2-602407	MASTERMADE FURNITURE CORP.	410 SNEDIKER AVENUE		BROOKLYN	NY	AST
11207	S118259206		CON EDISON	429 SNEDIKER AVE		BROOKLYN	NY	NY MANIFEST
11207	1019906926	110069679397	CON EDISON	429 SNEDIKER AVE		BROOKLYN	NY	RCRA-NonGen, FINDS
11207	S117066569		CON EDISON	456 SNEDIKER AVE		BROOKLYN	NY	NY MANIFEST
11207	1016454964	110056495706	CON EDISON SERVICE BOX: 37525	509 SNEDIKER AVE		BROOKLYN	NY	NY MANIFEST, RCRA-NonGen, FINDS

DRAFT

EDR ZIP Code Scan Report

ZIP	EDR-ID	Facility ID	Name	Address	Map/Dir/Dist	City	State	Databases
11207	U003065919	2-602635	FORMER GARAGE & APARTMENT	609-623 SNEDIKER AVENUE		BROOKLYN	NY	UST
11207	S125974812			794 SNEDIKER AVENUE		BROOKLYN	NY	
11207	1007755184	110019175854	VINYL PAK INC	800 SNEDIKER AVE		BROOKLYN	NY	FINDS
11207	1005444321	110012569354	SELAR REALTY CORP	812 SNEDIKER AVE		BROOKLYN	NY	NY MANIFEST, RCRA-NonGen, FINDS
11207	1022995215	110070122148	STAR POLY BAG INC	96 SNEDIKER AVE		BROOKLYN	NY	FINDS
11207	1023679016	NYR000229955	STAR POLY BAG INC	96 SNEDIKER AVE		BROOKLYN	NY	RCRAInfo-SQG
11207	1001818206	NYR000077131	H E L P HOUSES DEVELOPMENT CORP	SNEDIKER & BLAKE AVES SW COR	**	BROOKLYN	NY	NY MANIFEST, RCRA-NonGen
11207	1016255951	110008109796	H E L P HOUSES DEVELOPMENT CORP	SNEDIKER & BLAKE AVES SW COR		BROOKLYN	NY	FINDS
11207	S117066428		CON EDISON	SNEDIKER AVE	**	BROOKLYN	NY	NY MANIFEST
11207	1014397147	NYP004194650	CONSOLIDATED EDISON	SNEDIKER AVE & LIBERTY AVE		BROOKLYN	NY	NY MANIFEST, RCRA-NonGen
11207	1014821746	110041690417	CON EDISON	SNEDIKER AVE & LIBERTY AVE		BROOKLYN	NY	FINDS
11207	1014397187	NYP004195053	CON EDISON	SNEDIKER AVE & LIBERTY AVE		BROOKLYN	NY	NY MANIFEST, RCRA-NonGen
11207	1024645613	110070434000	CON EDISON - TRANSFORMER MANHOLE	SNEDIKER AVE & LIVONIA AVE INT	**	BROOKLYN	NY	FINDS
11207	S121967709		CON EDISON - TRANSFORMER MANHOLE	SNEDIKER AVE & LIVONIA AVE INT	**	BROOKLYN	NY	NY MANIFEST
11207	1024890800	NYP005037795	CON EDISON - TRANSFORMER MANHOLE	SNEDIKER AVE & LIVONIA AVE INT	**	BROOKLYN	NY	RCRAInfo-LQG
11207	1024158546		CON EDISON - TRANSFORMER MANHOLE	SNEDIKER AVE & LIVONIA AVE INT		BROOKLYN	NY	
11207	1024158547		CON EDISON - TRANSFORMER MANHOLE	SNEDIKER AVE & PITKIN AVE INT		BROOKLYN	NY	
11207	1024645596	110070433983	CON EDISON - TRANSFORMER MANHOLE	SNEDIKER AVE & PITKIN AVE INT	**	BROOKLYN	NY	FINDS
11207	S121968544		CON EDISON - TRANSFORMER MANHOLE	SNEDIKER AVE & PITKIN AVE INT	**	BROOKLYN	NY	NY MANIFEST
11207	1024891614	NYP005127786	CON EDISON - TRANSFORMER MANHOLE	SNEDIKER AVE & PITKIN AVE INT	**	BROOKLYN	NY	RCRAInfo-LQG
11207	1017399116	110062983204	CON EDISON SERVICE BOX: 37523	350 SNEIDKER AVE		BROOKLYN	NY	FINDS
11207	1016972907	NYP004466959	CON EDISON SERVICE BOX: 37523	350 SNEIDKER AVE		BROOKLYN	NY	NY MANIFEST, RCRA-NonGen
11207	1021300606		APPEL BEN AUTO SERVICE	415 SNEKIKER AVE	**	BROOKLYN	NY	EDR Historical Auto Stations
11207	1001489049	NYR000020727	REACTOR GREENWOOD SUBSTATION	258 23RD ST		BROOKLYN	NY	SPILLS, NY MANIFEST, RCRAInfo-LQG
11207	S123660404		CON ED SUBSTATION	258 23RD ST		BROOKLYN	NY	SPILLS
11207	S123658571		OUTSIDE AUTO SHOP	769 65 ST		BROOKLYN	NY	SPILLS
11207	A100353075		TC PARATRANSIT	295 STANLEY AVE		BROOKLYN	NY	AST
11207	1007811356		RITE LITE LTD	333 STANLEY AVE		BROOKLYN	NY	
11207	1016120754	110019738970	RITE LITE LTD	333 STANLEY AVE		BROOKLYN	NY	FINDS
11207	S121488944		HALMARK FINISHING CORPORATION	353 STANLEY AVE		BROOKLYN	NY	AIRS
11207	1000790903	110000839344	HALMARK ARCHITECTURAL FINISHING	353 STANLEY AVE		BROOKLYN	NY	NY MANIFEST, ICIS, FINDS, RCRAInfo-LQG
11207	1026007566		HALMARK ARCHITECTURAL FINISHING C(	353 STANLEY AVENUE		BROOKLYN	NY	
11207	S100494428	0404235	SUNNYDALE FARMS INC.	400 STANLEY AVE.		BROOKLYN	NY	CBS AST
11207	U004064527	2-032999	SUNNYDALE FARMS INC	400 STANLEY AVENUE		BROOKLYN	NY	UST
11207	U001838887	2-032999	SUNNYDALE FARMS INC	400 STANLEY AVENUE		BROOKLYN	NY	AST
11207	1000402164	110004410192	EASTERN UNIT	427 STANLEY AVE		BROOKLYN	NY	NY MANIFEST, RCRA-NonGen, FINDS
11207	1020076840		ROOTS INTERNATIONAL DRY CLG	515 STANLEY AVE		BROOKLYN	NY	EDR Historical Cleaners
11207	1017400734	110063000103	NYC DEPT OF EDUCATION - PS 843K - PS	530 STANLEY AVE		BROOKLYN	NY	FINDS
11207	1016974952	NYR000214122	NYC DEPT OF EDUCATION - PS 843K - PS	530 STANLEY AVE		BROOKLYN	NY	RCRAInfo-SQG
11207	S118091628		NYC DEPT OF EDUCATION - PS 843K - PS	530 STANLEY AVE		BROOKLYN	NY	NY MANIFEST
11207	1018379368	110069382590	CON EDISON - SERVICE BOX 59910	570 STANLEY AVE		BROOKLYN	NY	FINDS
11207	S118563669		CON ED	570 STANLEY AVE		BROOKLYN	NY	NY MANIFEST
11207	1019325906	NYP004869628	CON EDISON - SERVICE BOX 59910	570 STANLEY AVE		BROOKLYN	NY	RCRAInfo-LQG
11207	1018279624	110067693446	CON EDISON	663 STANLEY AVE		BROOKLYN	NY	RCRA-NonGen, FINDS
11207	1000424331	110001574396	HWANG'S LILY DRY CLEANERS	663 STANLEY AVE		BROOKLYN	NY	NY MANIFEST, ICIS, RCRA-CESQG, FINDS
11207	S117741242		CON EDISON	663 STANLEY AVE		BROOKLYN	NY	NY MANIFEST
11207	1018733848		KANG LILY	663 STANLEY AVE		BROOKLYN	NY	EDR Historical Cleaners
11207	S110247150		LILY'S DRY CLEANERS	663 STANLEY AVE.		BROOKLYN	NY	DRYCLEANERS
11207	1018124149	110064675668	STANLEY COMMONS DEVELOPMENT PR(	670 STANLEY AVE		BROOKLYN	NY	FINDS
11207	S118464371		STANLEY COMMONS DEVELOPMENT PR(	670 STANLEY AVE		BROOKLYN	NY	NY MANIFEST
11207	1018158942	NYR000220152	STANLEY COMMONS DEVELOPMENT PR(	670 STANLEY AVE		BROOKLYN	NY	RCRA-NonGen
11207	1000260690	NYD986866440	FANTASY DRY CLNRS	693 STANLEY AVE		BROOKLYN	NY	NY MANIFEST, RCRAInfo-SQG
11207	1016081166	110009476806	FANTAZY CLEANERS	693 STANLEY AVE		BROOKLYN	NY	FINDS
11207	1019986393		FANTASY DRY CLEANERS	693 STANLEY AVE		BROOKLYN	NY	EDR Historical Cleaners
11207	S110246576		FANTAZY CLEANERS	693 STANLEY AVE.		BROOKLYN	NY	DRYCLEANERS
11207	1006870882	110014343460	NYC-HA LINDEN/BOULEVARD HOUSES	696 STANLEY AVE		BROOKLYN	NY	ICIS, FINDS
11207	S121488954		NYC-HA LINDEN/BOULEVARD HOUSES	696 STANLEY AVE		BROOKLYN	NY	AIRS
11207	U003074901	2-474312	LINDEN HOUSES	696 STANLEY AVENUE		BROOKLYN	NY	AST, UST
11207	1019901622	NYP004764080	CON EDISON	725 STANLEY AVE	AB, West, 1/4 - 1/2	BROOKLYN	NY	RCRA-NonGen
11207	1018391545	110069651530	CON EDISON	725 STANLEY AVE		BROOKLYN	NY	FINDS
11207	S118088829		CON ED	725 STANLEY AVE	AB, West, 1/4 - 1/2	BROOKLYN	NY	NY MANIFEST
11207	1014919510	NYR000182980	NYCHA - BOULEVARD HOUSES	756 STANLEY AVE	131, West, 1/8 - 1/4	BROOKLYN	NY	NY MANIFEST, RCRA-CESQG
11207	1014809289	110043647998	NYCHA - BOULEVARD HOUSES	756 STANLEY AVE		BROOKLYN	NY	FINDS
11207	1018593589		GARYS MASTERCRAFT CLEANERS	803 STANLEY AVE	H, WNW, 0 - 1/8	BROOKLYN	NY	EDR Historical Cleaners
11207	S121488971		GARYS MASTERCRAFT CLEANERS	803 STANLEY AVE		BROOKLYN	NY	AIRS

DRAFT

EDR ZIP Code Scan Report

ZIP	EDR-ID	Facility ID	Name	Address	Map/Dir/Dist	City	State	Databases
11207	1005673173	110002366653	GARYS MASTER CRAFT CLEANERS	803 STANLEY AVENUE	H, WNW, 0 - 1/8	BROOKLYN	NY	DRYCLEANERS, ICIS, FINDS
11207	1016970420	NYP004441283	CON EDISON	STANLEY AVE & MALTA ST		BROOKLYN	NY	NY MANIFEST, RCRA-NonGen
11207	1017395655	110062947281	CON EDISON VAULT SUBMERSIBLE: 6981	STANLEY AVE & MALTA ST		BROOKLYN	NY	FINDS
11207	1016898082	110060225563	CON EDISON VAULT SUBMERSIBLE: 6700	STANLEY AVE & MALTA ST 20 FEET		BROOKLYN	NY	FINDS
11207	1016963612	NYP004366035	CON EDISON VAULT SUBMERSIBLE: 6700	STANLEY AVE & MALTA ST 20 FEET	**	BROOKLYN	NY	RCRA-NonGen
11207	S120959276		CON EDISON - MANHOLE 64162	STANLEY AVE & PENNSYLVANIA AVE	**	BROOKLYN	NY	NY MANIFEST
11207	S119075820		CON EDISON	STANLEY AVE & VAN SICLEN AVE		BROOKLYN	NY	NY MANIFEST
11207	1019904039	110069685923	CON EDISON	STANLEY AVE & VAN SICLEN AVE		BROOKLYN	NY	RCRA-NonGen, FINDS
11207	S117741600		CON EDISON	655 STANLY AVE		BROOKLYN	NY	NY MANIFEST
11207	1018279982	110067699707	CON EDISON	655 STANLY AVE		BROOKLYN	NY	RCRA-NonGen, FINDS
11207	1011863401	NYN008019852	ALBANY COUNTY DEPT OF GENERAL SEF	112 STATE ST		ALBANY	NY	NY MANIFEST, SPDES, RCRA-CESQG
11207	1017754145		CON EDISON SERVICE BOX: 40757	67 STEWARD ST		BROOKLYN	NY	
11207	S116551220		CON EDISON	67 STEWARD ST		BROOKLYN	NY	NY MANIFEST
11207	1017772702	110063790875	CON EDISON SERVICE BOX: 40757	67 STEWARD ST		BROOKLYN	NY	RCRA-NonGen, FINDS
11207	1017779088	NYP004570578	CON EDISON SERVICE BOX: 40752	17 STEWART ST		BROOKLYN	NY	RCRA-NonGen
11207	1017754144	110063832045	CON EDISON SERVICE BOX: 40752	17 STEWART ST		BROOKLYN	NY	FINDS
11207	S117064564		CON EDISON	17 STEWART ST		BROOKLYN	NY	NY MANIFEST
11207	1009225992		WHALCO OIL	SUNNYDALE FARMS 400 STANLEY AV	**	BROOKLYN	NY	NY MANIFEST
11207	S117315237		CON EDISON	102 SUNNYSIDE AVE		BROOKLYN	NY	NY MANIFEST
11207	S117739095		CON EDISON	104 SUNNYSIDE AV		BROOKLYN	NY	NY MANIFEST
11207	S117737220		CON EDISON	154 SUNNYSIDE AVENUE		BROOKLYN	NY	NY MANIFEST
11207	1016967573	NYP004411716	CON EDISON	186 SUNNYSIDE AVE		BROOKLYN	NY	NY MANIFEST, RCRA-NonGen
11207	1016891344	110060157217	CON EDISON SERVICE BOX: 20379	186 SUNNYSIDE AVE		BROOKLYN	NY	FINDS
11207	S125970203			209 SUNNYSIDE AVENUE		BROOKLYN	NY	
11207	S125974796			79 SUNNYSIDE AVENUE		BROOKLYN	NY	
11207	U003396736	2-602592	SUNNYSIDE REALTY ASSOC.	79 SUNNYSIDE AVENUE		BROOKLYN	NY	AST
11207	S118563631		CON ED	2913 SURF AVE & W 30TH ST	**	BROOKLYN	NY	NY MANIFEST
11207	1019325860	NYP004865974	CON EDISON - MANHOLE 42333	2913 SURF AVE & W 30TH ST	**	BROOKLYN	NY	RCRAInfo-LQG
11207	1019907018	110069680116	CON EDISON	482 SUTTER AVE		BROOKLYN	NY	RCRA-NonGen, FINDS
11207	1017398162	110062973297	CON EDISON SERVICE BOX: 42356	482 SUTTER AVE		BROOKLYN	NY	FINDS
11207	1016971751	NYP004454989	CON EDISON	482 SUTTER AVE		BROOKLYN	NY	NY MANIFEST, RCRA-NonGen
11207	S118259269		CON EDISON	504 SUTTER AVE		BROOKLYN	NY	NY MANIFEST
11207	1019325466	NYP004829234	CON EDISON	504 SUTTER AVE		BROOKLYN	NY	RCRA-NonGen
11207	1018379548	110069384393	CON EDISON	504 SUTTER AVE		BROOKLYN	NY	FINDS
11207	1017398161	110062973288	CON EDISON SERVICE BOX: 42541	505 SUTTER AVE		BROOKLYN	NY	FINDS
11207	1016971750	NYP004454971	CON EDISON SERVICE BOX: 42541	505 SUTTER AVE		BROOKLYN	NY	NY MANIFEST, RCRA-NonGen
11207	S125973803			575 SUTTER AVENUE		BROOKLYN	NY	
11207	U004125612		REMEEDER HOUSES	580 SUTTER AVENUE		BROOKLYN	NY	AST, UST
11207	S125973824			580 SUTTER AVENUE		BROOKLYN	NY	
11207	1020029988		LOTT CLEANERS INC	583 SUTTER AVE		BROOKLYN	NY	EDR Historical Cleaners
11207	1018391054	110069665179	CON EDISON	599 SUTTER AVE		BROOKLYN	NY	FINDS
11207	S118463236		CON ED	599 SUTTER AVE		BROOKLYN	NY	NY MANIFEST
11207	1019908339	NYP004844755	CON EDISON	599 SUTTER AVE		BROOKLYN	NY	RCRA-NonGen
11207	1018642865		LAS AMERICAS DRY CLEANERS	601 SUTTER AV		BROOKLYN	NY	EDR Historical Cleaners
11207	1016050652	110019584430	LAS AMERICAS CLEANERS	601 SUTTER AVE		BROOKLYN	NY	FINDS
11207	1000101694	NYD982534638	LAS AMERICAS CLNRS	601 SUTTER AVE		BROOKLYN	NY	NY MANIFEST, RCRAInfo-SQG
11207	S117738968		CON EDISON	601 SUTTER AVE		BROOKLYN	NY	NY MANIFEST
11207	1007795934		LAS AMERICAN/QUISQUEYA& CLEANERS	601 SUTTER AVENUE		BROOKLYN	NY	DRYCLEANERS, ICIS
11207	S120958653		CON EDISON - MANHOLE 5206	613 SUTTER AVE		BROOKLYN	NY	NY MANIFEST
11207	S125974090			626 SUTTER AVENUE		BROOKLYN	NY	
11207	1020121336		WILLIES CLEANERS	679 SUTTER AVE		BROOKLYN	NY	EDR Historical Cleaners
11207	A100295615	2-607489	P.S 149 - BROOKLYN K149	700 SUTTER AVE		BROOKLYN	NY	AST
11207	1007800683	110019632021	PS 149 - DANNY KAYE SCHOOL	700 SUTTER AVE		BROOKLYN	NY	FINDS
11207	1004759427		NYC BOARD OF EDUCATION	700 SUTTER AVE		BROOKLYN	NY	NY MANIFEST
11207	1000872003	110004312315	NYC DEPT OF EDUCATION - PS 149K	700 SUTTER AVE		BROOKLYN	NY	ICIS, RCRAInfo-SQG, FINDS
11207	S125974629			740 SUTTER AVENUE		BROOKLYN	NY	
11207	1018629725		BEST WAY CLEANERS	903 SUTTER AV		NEW YORK - BROOKLYN	NY	EDR Historical Cleaners
11207	1007252278	110017246531	BELL ATLANTIC-NY	SUTTER & ASHFORD		BROOKLYN	NY	FINDS
11207	1016302338	110012553842	MTA NYCT - SUTTER AVE STATION L-LINE	SUTTER & VAN SINDEREN AVE		BROOKLYN	NY	FINDS
11207	1005444348	NYR000106690	MTA NYCT - SUTTER AVE STATION L-LINE	SUTTER & VAN SINDEREN AVE		BROOKLYN	NY	NY MANIFEST, RCRAInfo-LQG
11207	1019325263	NYP004809889	CON EDISON	SUTTER AVE & OSBORN ST 231	**	BROOKLYN	NY	RCRA-NonGen
11207	1022284646	110069379283	CON EDISON	SUTTER AVE & OSBORN ST 231		BROOKLYN	NY	FINDS
11207	S119076650		CON EDISON	SUTTER AVE & OSBORN ST 231	**	BROOKLYN	NY	NY MANIFEST
11207	1017775680	NYP004535233	CON EDISON MANHOLE: 65878	SUTTER AVE & WILLIAMS AVE		BROOKLYN	NY	RCRA-NonGen
11207	1026061967	110043648416	CON EDISON MANHOLE: 65878	SUTTER AVE & WILLIAMS AVE		BROOKLYN	NY	FINDS
11207	1006817529	NYR000116483	NYCDOT SUTTER AVE BRIDGE #2243890	SUTTER AVE BRG OVER LIRR	**	BROOKLYN	NY	NY MANIFEST, RCRA-CESQG
11207	1007056953	110015324166	NYCDOT SUTTER AVE BRIDGE #2243890	SUTTER AVE BRG OVER LIRR		BROOKLYN	NY	FINDS
11207	S117066931		CON EDISON	SWC GLENMORE & VANSICLN AVE	**	BROOKLYN	NY	NY MANIFEST
11207	S117067328		CON EDISON	SWC LIVONIA & JEROME ST	**	BROOKLYN	NY	NY MANIFEST

DRAFT

EDR ZIP Code Scan Report

ZIP	EDR-ID	Facility ID	Name	Address	Map/Dir/Dist	City	State	Databases
11207	S116551406		CON EDISON	SWC WILSON AVE & SCHAEFER ST	**	BROOKLYN	NY	NY MANIFEST
11207	S121100061		DRUM RUN	489 TOMPKINS AVE		BROOKLYN	NY	SPILLS
11207	1009240281		CONSOLIDATED EDISON	V4619-ASHFORD & WORTMAN	**	BROOKLYN	NY	NY MANIFEST
11207	1014816944		1019 VAN SICLEN AVENUE BUILDING	1019 VAN SICLEN AVE		BROOKLYN	NY	
11207	1016122465	110040834363	1019 VAN SICLEN AVENUE BUILDING	1019 VAN SICLEN AVE		BROOKLYN	NY	FINDS
11207	A100293965	2-608690	MEADOWWOOD AT GATEWAY CONDOMII	1019 VAN SICLEN AVENUE		BROOKLYN	NY	AST
11207	S120958250		CON EDISON - SERVICE BOX 58223	114 VAN SICLEN AVE		BROOKLYN	NY	NY MANIFEST
11207	S125968031			116 VAN SICLEN AVENUE		BROOKLYN	NY	
11207	S125968139			120 VAN SICLEN AVENUE		BROOKLYN	NY	
11207	S127148920			124 VAN SICLEN AVENUE		BROOKLYN	NY	
11207	S118704453		LOT 9,TAXBLOCK 3947	129 VAN SICLEN AVENUE		BROOKLYN	NY	E DESIGNATION
11207	95302470			1552 VAN SICLEN AVE		BROOKLYN	NY	ERNS
11207	1017780166	110063757046	SKANSKA USA CIVIL NORTHEAST INC - N	1552 VAN SICLEN AVE		BROOKLYN	NY	RCRAInfo-SQG, FINDS
11207	S117742320		SKANSKA USA CIVIL NORTHEAST INC - N	1552 VAN SICLEN AVE		BROOKLYN	NY	NY MANIFEST
11207	1017767112		SKANSKA USA CIVIL NORTHEAST INC - N	1552 VAN SICLEN AVE		BROOKLYN	NY	
11207	S111064905		26 WARD WPCP	1552 VAN SICLEN AVE		BROOKLYN	NY	SPILLS
11207	2010948514			1552 VAN SICLEN AVENUE		BROOKLYN	NY	ERNS
11207	U004330240		17 VAN SICLEN AVENUE	17 VAN SICLEN AVENUE		BROOKLYN	NY	UST
11207	S125969368			17 VAN SICLEN AVENUE		BROOKLYN	NY	
11207	S118704183		LOT 2,TAXBLOCK 3962	183 VAN SICLEN AVENUE		BROOKLYN	NY	E DESIGNATION
11207	S123159101		203-207 VAN SICLEN AVENUE	203-207 VAN SICLEN AVENUE		BROOKLYN	NY	BROWNFIELDS
11207	1016900188	110060251258	KLEIN MONUMENTS	215 VAN SICLEN AVE		BROOKLYN	NY	FINDS
11207	U003395418	2-510475	270 VAN SICLEN AVENUE	270 VAN SICLEN AVENUE		BROOKLYN	NY	AST
11207	1017756478		CON EDISON SERVICE BOX: 68576	279 VAN SICLEN AVE		BROOKLYN	NY	
11207	S117061290		CON EDISON	279 VAN SICLEN AVE		BROOKLYN	NY	NY MANIFEST
11207	1017775742	110063789592	CON EDISON SERVICE BOX: 68576	279 VAN SICLEN AVE		BROOKLYN	NY	RCRA-NonGen, FINDS
11207	S125971962			321 VAN SICLEN AVENUE		BROOKLYN	NY	
11207	S127149985			371 VAN SICLEN AVE		BROOKLYN	NY	
11207	1024399107	110070313042	PATRICK NASH DESIGN	373 VAN SINDEREN AVE		BROOKLYN	NY	FINDS
11207	1023200050	110064692658	379 VAN SINDEREN AVENUE	379 VAN SINDEREN AVENUE		BROOKLYN	NY	FINDS
11207	1018125173		379 VAN SINDEREN AVENUE	379 VAN SINDEREN AVENUE		BROOKLYN	NY	US BROWNFIELDS
11207	1007777556	110019400138	WROUGHT ORIGINALS-38 VAN SINDEREN	38 VAN SIDEREN AVENUE		BROOKLYN	NY	FINDS
11207	S110772084		WROUGHT ORIGINALS INC	38 VAN SINDERIN AVE		BROOKLYN	NY	
11207	A100442081		TBG VAN SICLEN LLC	433 VAN SICLEN AVE.		BROOKLYN	NY	AST
11207	S125972931			433 VAN SICLEN AVENUE		BROOKLYN	NY	
11207	S122449242		JEAN'S PLACE	485 VAN SINDEREN AVENUE		BROOKLYN	NY	BROWNFIELDS
11207	S127148921			510 VAN SICLEN AVENUE		BROOKLYN	NY	
11207	A100322491		511 VAN SICLEN AVE	511 VAN SICLEN AVENUE		BROOKLYN	NY	AST
11207	S117066153		CON EDISON	580 VAN SICKLEN AVE		BROOKLYN	NY	NY MANIFEST
11207	1016454778	110056501860	CON EDISON SERVICE BOX: 43807	580 VAN SICLEN AVE		BROOKLYN	NY	NY MANIFEST, RCRA-NonGen, FINDS
11207	1016454779	110056501879	CON EDISON	581 VAN SICLEN AVE		BROOKLYN	NY	NY MANIFEST, RCRA-NonGen, FINDS
11207	S125973833			583 VAN SICLEN AVENUE		BROOKLYN	NY	
11207	1016399245	110055330994	BRIDGE METAL INDUSTRIES	601 VAN SINDEREN AVE		BROOKLYN	NY	FINDS
11207	S121990225			645 VAN SICLEN AVENUE		BROOKLYN	NY	
11207	A100433660		VAN SINDEREN FACILITY	679 VAN SINDEREN AVE		BROOKLYN	NY	AST
11207	1020048692		NEW LOTS CLEANERS & DYERS INC	681-97 VAN SINDERIN		BROOKLYN	NY	EDR Historical Cleaners
11207	U003394601	2-466425	721 VAN SICLEN AVENUE HDFC	721 VAN SICLEN AVENUE		BROOKLYN	NY	AST
11207	S121488933		PAINT MASTERS AUTO BODY REPAIRS IN	723 VAN SINDEREN AVE		BROOKLYN	NY	AIRS
11207	1007771018	110019334567	PAINT MASTERS AUTO BODY REPAIRS IN	723 VAN SINDEREN AVE		BROOKLYN	NY	FINDS
11207	1014903698	110043818107	READY FOR ACTION TOWING 1 INC	737 VAN SINDEREN AVE		BROOKLYN	NY	FINDS
11207	1016455465	110056505866	NYC DEPT OF EDUCATION - I S 166K	800 VAN SICLEN AVE		BROOKLYN	NY	NY MANIFEST, RCRAInfo-SQG, FINDS
11207	A100294635	2-478598	JUNIOR HIGH SCHOOL 166 - BROOKLYN (	800 VAN SICLEN AVENUE		BROOKLYN	NY	AST
11207	1018700976		BOGARTS CLEANERS	825 VAN SICLEN AVE		BROOKLYN	NY	EDR Historical Cleaners
11207	1019906968	NYP004828622	CON EDISON	879 VAN SICLEN AVE		BROOKLYN	NY	RCRA-NonGen
11207	S118259236		CON ED	879 VAN SICLEN AVE		BROOKLYN	NY	NY MANIFEST
11207	1019907277	NYP004832198	CON EDISON	879 VAN SICLEN CT		BROOKLYN	NY	RCRA-NonGen
11207	S119077496		CON EDISON	879 VAN SICLEN CT		BROOKLYN	NY	NY MANIFEST
11207	1018392066	110069679725	CON EDISON	879 VAN SICLEN CT		BROOKLYN	NY	FINDS
11207	1004570776	110009477011	NYCHA - LINDEN	914 VAN SICLEN AVE		BROOKLYN	NY	NY MANIFEST, RCRA-NonGen, FINDS
11207	1017774199	110063762192	CON EDISON MANHOLE: 60598	VAN SICLEN AVE & COZINE AVE		BROOKLYN	NY	RCRA-NonGen, FINDS
11207	1017749703		CON EDISON MANHOLE: 60598	VAN SICLEN AVE & COZINE AVE		BROOKLYN	NY	
11207	S117059811		CON EDISON	VAN SICLEN AVE & COZINE AVE		BROOKLYN	NY	NY MANIFEST
11207	1008206334	110020896048	MTA NYCT - VAN SICLEN AVE STA - JMZ L	VAN SICLEN AVE & FULTON ST		BROOKLYN	NY	FINDS
11207	1007990576	NYR000130963	NYCTA ENVIRO ENGINEERING	VAN SICLEN AVE & FULTON ST		BROOKLYN	NY	NY MANIFEST, RCRAInfo-SQG
11207	S117059442		CON EDISON	VAN SICLEN AVE & HEGAEMAN		BROOKLYN	NY	NY MANIFEST
11207	1017773818	110063793916	CON EDISON MANHOLE: 43820	VAN SICLEN AVE & HEGAEMAN		BROOKLYN	NY	RCRA-NonGen, FINDS
11207	1017749546		CON EDISON MANHOLE: 43820	VAN SICLEN AVE & HEGAEMAN		BROOKLYN	NY	

DRAFT

EDR ZIP Code Scan Report

ZIP	EDR-ID	Facility ID	Name	Address	Map/Dir/Dist	City	State	Databases
11207	1017749367	110063792212	CON EDISON MANHOLE: 27526	VAN SICLEN AVE & LINDEN BLVD		BROOKLYN	NY	FINDS
11207	1017773817	NYP004516100	CON EDISON MANHOLE: 27526	VAN SICLEN AVE & LINDEN BLVD	**	BROOKLYN	NY	RCRA-NonGen
11207	S117736439		CON EDISON	VAN SICLEN AVE & LINDEN BLVD	**	BROOKLYN	NY	NY MANIFEST
11207	1012107778	110038899350	NYCT-VAN SICLEN AVENUE STATION 3-LI	VAN SICLEN AVE & LIVONIA AVE		BROOKLYN	NY	FINDS
11207	1016971261	NYP004449963	CON EDISON MANHOLE: 59932	VAN SICLEN AVE & STANLEY AVE 3	**	BROOKLYN	NY	NY MANIFEST, RCRA-NonGen
11207	1017394726	110062937782	CON EDISON MANHOLE: 59932	VAN SICLEN AVE & STANLEY AVE 3		BROOKLYN	NY	FINDS
11207	1017775434	NYP004532685	CON EDISON MANHOLE: 65502	VAN SICLEN AVE & WORTMAN AVE		BROOKLYN	NY	RCRA-NonGen
11207	S117736446		CON EDISON	VAN SICLEN AVE & WORTMAN AVE		BROOKLYN	NY	NY MANIFEST
11207	1016971263	NYP004449989	CON EDISON	VAN SICLEN AVE & WORTMAN AVE		BROOKLYN	NY	NY MANIFEST, RCRA-NonGen
11207	1017749697	110063800230	CON EDISON MANHOLE: 59932	VAN SICLEN AVE & WORTMAN AVE		BROOKLYN	NY	FINDS
11207	1017773945	NYP004517413	CON EDISON MANHOLE: 59932	VAN SICLEN AVE & WORTMAN AVE		BROOKLYN	NY	RCRA-NonGen
11207	S117736560		CON EDISON	VAN SICLEN AVE & WORTMAN AVE		BROOKLYN	NY	NY MANIFEST
11207	S117736459		CON EDISON	VAN SICLEN AVE & WORTMAN AVE N		BROOKLYN	NY	NY MANIFEST
11207	1017774098	NYP004518999	CON EDISON MANHOLE: 65502	VAN SICLEN AVE & WORTMAN AVE N		BROOKLYN	NY	RCRA-NonGen
11207	1017394728	110062937808	CON EDISON MANHOLE: 65502	VAN SICLEN AVE & WORTMAN AVE N		BROOKLYN	NY	FINDS
11207	1007252304	110017246791	BELL ATLANTIC-NY	VAN SICLEN AVE AND LIBERTY		BROOKLYN	NY	FINDS
11207	S118704030		LOT 1,TAXBLOCK 3962	VAN SICLEN AVENUE		BROOKLYN	NY	E DESIGNATION
11207	1026453611	110070812394	CON EDISON HTV5519	VAN SIDEREN & ATLANTIC AVE		BROOKLYN	NY	FINDS
11207	1026059499	NYP005244694	CON EDISON HTV5519	VAN SIDEREN & ATLANTIC AVE		BROOKLYN	NY	RCRAInfo-SQG
11207	1026130957		CON EDISON HTV5519	VAN SIDEREN & ATLANTIC AVE		BROOKLYN	NY	
11207	1022994418	110070125221	NYCDEP DERTA	VAN SINDEREN AVE &	**	BROOKLYN	NY	FINDS
11207	S120957721		NYCDEP DERTA	VAN SINDEREN AVE &	**	BROOKLYN	NY	NY MANIFEST
11207	1023678960	NYP000973345	NYCDEP DERTA	VAN SINDEREN AVE &	**	BROOKLYN	NY	RCRA-NonGen
11207	S117059500		CON EDISON	WS VAN SICLEN AVE 244' N/O HEGEMAN	**	BROOKLYN	NY	NY MANIFEST
11207	1001223885	110004540765	NYCHA - PENN WORTMAN	17 VANDALIA AVE		BROOKLYN	NY	RCRA-NonGen, FINDS
11207	U000410721	2-474088	VANDALIA AVENUE (PENN WORTMAN)	17 VANDALIA AVENUE		BROOKLYN	NY	UST
11207	1017778420	110063837291	CON EDISON SERVICE BOX: 43785	105 VANDERVEER ST		BROOKLYN	NY	RCRA-NonGen, FINDS
11207	1017754466		CON EDISON SERVICE BOX: 43785	105 VANDERVEER ST		BROOKLYN	NY	
11207	S117063895		CON EDISON	105 VANDERVEER ST		BROOKLYN	NY	NY MANIFEST
11207	S117067582		CON EDISON	87 VANDERVEER ST		BROOKLYN	NY	NY MANIFEST
11207	1016892353	110060167554	CON EDISON SERVICE BOX: 43786	88 VANDERVEER ST		BROOKLYN	NY	FINDS
11207	1016962286	NYP004352977	CON EDISON	88 VANDERVEER ST		BROOKLYN	NY	NY MANIFEST, RCRA-NonGen
11207	1017749543	110063794522	CON EDISON MANHOLE: 43812	240 N VANSICLEN AVE & HAGEMAN AVE	**	BROOKLYN	NY	FINDS
11207	1017773882	NYP004516761	CON EDISON MANHOLE: 43812	240 N VANSICLEN AVE & HAGEMAN AVE	**	BROOKLYN	NY	RCRA-NonGen
11207	1016969559	NYP004432324	CON EDISON SERVICE BOX: 61650	VANSINDEREN AVE & NEW LOTTS		BROOKLYN	NY	NY MANIFEST, RCRA-NonGen
11207	1017396533	110062956369	CON EDISON SERVICE BOX: 61650	VANSINDEREN AVE & NEW LOTTS		BROOKLYN	NY	FINDS
11207	1016136937	110040834354	1065 VERMONT STREET BUILDING	1065 VERMONT ST		BROOKLYN	NY	FINDS
11207	1014816943		1065 VERMONT STREET BUILDING	1065 VERMONT ST		BROOKLYN	NY	
11207	A100293966	2-608697	MEADOWWOOD AT GATEWAY CONDOMII	1065 VERMONT STREET		BROOKLYN	NY	AST
11207	1007768985	110019314197	B&S AUTO REPAIR	188 VERMONT STREET		BROOKLYN	NY	FINDS
11207	A100356949		HA DEPENDABLE AUTO COLLISION	188 VERMONT STREET		BROOKLYN	NY	AST
11207	S125970983			247 VERMONT STREET		BROOKLYN	NY	
11207	S125971601			293 VERMONT STREET		BROOKLYN	NY	
11207	A100394228		I.S. 292 - BROOKLYN K292	301 VERMONT STREET		BROOKLYN	NY	AST
11207	S117315462		CON EDISON	307 VERMONT ST		BROOKLYN	NY	NY MANIFEST
11207	S125973463			523 VERMONT STREET		BROOKLYN	NY	
11207	1020372652		MAGNUM TRANSMISSIONS	561 VERMONT ST		BROOKLYN	NY	EDR Historical Auto Stations
11207	A100183448	2-606876	568 VERMONT STREET	568 VERMONT STREET		BROOKLYN	NY	AST
11207	S125974133			632 VERMONT STREET		BROOKLYN	NY	
11207	A100298592	2-610293	635 VERMONT STREET	635 VERMONT STREET		BROOKLYN	NY	AST
11207	S125974146			635 VERMONT STREET		BROOKLYN	NY	
11207	A100183450	2-606878	641 VERMONT STREET	641 VERMONT STREET		BROOKLYN	NY	AST
11207	S125974190			643 VERMONT STREET		BROOKLYN	NY	
11207	S125974218			649 VERMONT STREET		BROOKLYN	NY	
11207	1017775462	NYP004532982	CON EDISON SERVICE BOX: 43927	694 VERMONT ST FRONT OF		BROOKLYN	NY	RCRA-NonGen
11207	1017754472	110063774269	CON EDISON SERVICE BOX: 43927	694 VERMONT ST FRONT OF		BROOKLYN	NY	FINDS
11207	S117061029		CON EDISON	694 VERMONT ST FRONT OF		BROOKLYN	NY	NY MANIFEST
11207	S125974789			789 VERMONT STREET		BROOKLYN	NY	
11207	S125974809			793 VERMONT STREET		BROOKLYN	NY	
11207	U003394233	2-354627	NYC DEPT OF ED - PUBLIC SCHOOL 306K	970 VERMONT AVE		BROOKLYN	NY	NY MANIFEST
11207	1014473026	NYR000181370	PUBLIC SCHOOL 306K	970 VERMONT ST		BROOKLYN	NY	RCRAInfo-LQG
11207	1007800362	110019628811	PUBLIC SCHOOL 306K	970 VERMONT STREET		BROOKLYN	NY	FINDS
11207	A100320112		P.S. 306 - BROOKLYN K306	970 VERMONT STREET		BROOKLYN	NY	AST
11207	1016894890	110060193240	CON EDISON TRANSFORMER MANHOLE:	VERMONT ST & ATLANTIC AVE 33		BROOKLYN	NY	FINDS
11207	1016963368	NYP004363776	CON EDISON	VERMONT ST & ATLANTIC AVE 33	**	BROOKLYN	NY	NY MANIFEST, RCRA-NonGen
11207	1014817170	110041669904	CON EDISON - MANHOLE 59804	VERMONT STREET AND WOODMAN AVE	**	BROOKLYN	NY	FINDS
11207	1014397465	NYP004197877	CON EDISON - MANHOLE 59804	VERMONT STREET AND WOODMAN AVE	**	BROOKLYN	NY	NY MANIFEST, RCRAInfo-LQG
11207	S117315014		CON EDISON	WS VERMONT ST 150' SO PITKIN AVE	**	BROOKLYN	NY	NY MANIFEST
11207	1019906288	NYP004819417	CON EDISON	554 VERMOUNT		BROOKLYN	NY	RCRA-NonGen
11207	1018390875	110069648572	CON EDISON	554 VERMOUNT		BROOKLYN	NY	FINDS

DRAFT

EDR ZIP Code Scan Report

ZIP	EDR-ID	Facility ID	Name	Address	Map/Dir/Dist	City	State	Databases
11207	S119077048		CON EDISON	554 VERMOUNT	**	BROOKLYN	NY	NY MANIFEST
11207	1016693431	110055469611	CON EDISON - MANHOLE 71187	W/S W.24TH ST 420' S/O SURF AV	**	BROOKLYN	NY	FINDS
11207	1016149313	NYP004279766	CON EDISON - MANHOLE 71187	W/S W.24TH ST 420' S/O SURF AV	**	BROOKLYN	NY	NY MANIFEST, RCRAInfo-LQG
11207	S117067592		CON EDISON	104 WARWICK ST		BROOKLYN	NY	NY MANIFEST
11207	1017779270	NYP004572582	CON EDISON	114 WARWICK ST		BROOKLYN	NY	RCRA-NonGen
11207	1017754864	110063835177	CON EDISON	114 WARWICK ST		BROOKLYN	NY	FINDS
11207	S117064754		CON EDISON	114 WARWICK ST		BROOKLYN	NY	NY MANIFEST
11207	1018387196	110069645646	CON EDISON	130 WARWICK ST		BROOKLYN	NY	FINDS
11207	1019909071	NYP004880700	CON EDISON	130 WARWICK ST		BROOKLYN	NY	RCRA-NonGen
11207	S109415686			338 WARWICK STREET		BROOKLYN	NY	SPILLS
11207	S125972682			400 WARWICK STREET		BROOKLYN	NY	
11207	S125973704			558 WARWICK STREET		BROOKLYN	NY	
11207	S119029411		NYCDEP DERTA	633 WARWICK ST		BROOKLYN	NY	SPILLS, NY MANIFEST
11207	1023678961	NYP000973352	NYCDEP DERTA	633 WARWICK ST		BROOKLYN	NY	RCRA-NonGen
11207	1022994417	110070122054	NYCDEP DERTA	633 WARWICK ST		BROOKLYN	NY	FINDS
11207	S125974270			655 WARWICK STREET		BROOKLYN	NY	
11207	U003297794	2-600289	YAPET CORP	676 WARWICK STREET		BROOKLYN	NY	UST
11207	1007746116	110019084961	TALTAL GAS IN - B 4092/L 4	676/684 WARWICK ST		BROOKLYN	NY	FINDS
11207	S117536037		CON EDISON	WARWICK ST & JAMAICA AVE		BROOKLYN	NY	NY MANIFEST
11207	S118636898		SUBSTATION WATER STREET	299 WATER ST		BROOKLYN	NY	SPILLS
11207	S117738366		CON EDISON	NORTH WEST CORNER GLENMORE AV &	**	BROOKLYN	NY	NY MANIFEST
11207	S112148377		NARROWS	4 WHALE SQUARE		BROOKLYN	NY	SPILLS
11207	1018278176	NYP004729323	CON EDISON	WHITE & SEIGAL ST		BROOKLYN	NY	RCRA-NonGen
11207	S117739795		CON EDISON	WHITE & SEIGAL ST		BROOKLYN	NY	NY MANIFEST
11207	S117315633		CON EDISON	WILLIAM AVE & RIDGEDALE AVE	**	BROOKLYN	NY	NY MANIFEST
11207	1004760619	110009486662	NYC DHS WOMENS SHELTER	116 WILLIAMS AVE		BROOKLYN	NY	NY MANIFEST, RCRA-NonGen, FINDS
11207	1014903750	110043827516	BEST SERVICE AUTO BODY INC	20 WILLIAMS AVE		BROOKLYN	NY	FINDS
11207	S103937122	0011821	CON EDISON PROPERTY	247 WILLIAMS AVENUE		BROOKLYN	NY	SPILLS
11207	1020832556		SILBER BROS AUTO SERVICE	262 WILLIAMS AVE		BROOKLYN	NY	EDR Historical Auto Stations
11207	S121462568		BROWNVILLE SUB STATION	274 WILLIAMS ST		BROOKLYN	NY	SPILLS
11207	U001840681	2-474118	LONG ISLAND BAPTIST	340 WILLIAMS AVE		BROOKLYN	NY	UST
11207	1020120149		WHITE GLOVES STAFFING	340 WILLIAMS AVE		BROOKLYN	NY	EDR Historical Cleaners
11207	1001223893	110004540845	NYCHA - UNITY PLAZA	371 WILLIAMS AVE		BROOKLYN	NY	RCRA-NonGen, FINDS
11207	U001840687	2-474169	UNITY PLAZA HOUSES	371 WILLIAMS AVENUE		BROOKLYN	NY	SPILLS, AST, UST, LTANKS
11207	U004076253	2-095362	WILLIAMS & GEORGIA TOWERS	405 WILLIAMS AVENUE		BROOKLYN	NY	UST
11207	U003127547	2-095362	WILLIAMS & GEORGIA TOWERS	405 WILLIAMS AVENUE		BROOKLYN	NY	AST
11207	1017774790	110063794666	CON EDISON SERVICE BOX: 53161	446 WILLIAMS AVE		BROOKLYN	NY	RCRA-NonGen, FINDS
11207	1017755482		CON EDISON SERVICE BOX: 53161	446 WILLIAMS AVE		BROOKLYN	NY	
11207	S117060385		CON EDISON	446 WILLIAMS AVE		BROOKLYN	NY	NY MANIFEST
11207	S118259353		CON EDISON	456 WILLIAMS AVE		BROOKLYN	NY	NY MANIFEST
11207	1019907138	110069687011	CON EDISON	456 WILLIAMS AVE		BROOKLYN	NY	RCRA-NonGen, FINDS
11207	S117318098		CON EDISON	475 WILLIAMS AVE		BROOKLYN	NY	NY MANIFEST
11207	1024891512	NYP005118019	CON EDISON - MANHOLE MH66367	495 WILLIAMS AVE		BROOKLYN	NY	RCRAInfo-LQG
11207	1024645267	110070433654	CON EDISON - MANHOLE MH66367	495 WILLIAMS AVE		BROOKLYN	NY	FINDS
11207	S121968442		CON EDISON - MANHOLE MH66367	495 WILLIAMS AVE		BROOKLYN	NY	NY MANIFEST
11207	1017749734		CON EDISON	495 WILLIAMS AVE		BROOKLYN	NY	
11207	1024158180		CON EDISON - MANHOLE MH66367	495 WILLIAMS AVE		BROOKLYN	NY	
11207	1017778971	110063827792	CON EDISON	495 WILLIAMS AVE		BROOKLYN	NY	RCRA-NonGen, FINDS
11207	S117064446		CON EDISON	495 WILLIAMS AVE		BROOKLYN	NY	NY MANIFEST
11207	U003385159	2-097810	WIGIS & WIGIS MGMT CO AVE.	496 WILLIAMS AVE		BROOKLYN	NY	AST
11207	U003384889	2-099163	EIGIS EIGIS MGMT CO INC	508 WILLIAMS AVE		BROOKLYN	NY	AST
11207	U003384590	2-114138	ENY DEVELOPMENT LLC	520 WILLIAMS AVENUE		BROOKLYN	NY	AST
11207	S125973533			532 WILLIAMS AVENUE		BROOKLYN	NY	
11207	S125973606			542 WILLIAMS AVENUE		BROOKLYN	NY	
11207	S125973636			547 WILLIAMS AVENUE		BROOKLYN	NY	
11207	S125973785			571 WILLIAMS AVENUE		BROOKLYN	NY	
11207	S118464217		CON EDISON	60 WILLIAMS AVE		BROOKLYN	NY	NY MANIFEST
11207	1019325884	NYP004868172	CON EDISON - SERVICE BOX 53136	60 WILLIAMS AVE		BROOKLYN	NY	RCRAInfo-LQG
11207	1018379109	110069380002	CON EDISON - SERVICE BOX 53136	60 WILLIAMS AVE		BROOKLYN	NY	FINDS
11207	1017400491	110062997645	CON EDISON SERVICE BOX: 53166	63 WILLIAMS PL		BROOKLYN	NY	FINDS
11207	1016973075	NYP004468666	CON EDISON SERVICE BOX: 53166	63 WILLIAMS PL		BROOKLYN	NY	NY MANIFEST, RCRA-NonGen
11207	S118091625		NYC DEPT OF EDUCATION - PS 260K	875 WILLIAMS AVE		BROOKLYN	NY	NY MANIFEST
11207	1017400726	110063000023	NYC DEPT OF EDUCATION - PS 260K	875 WILLIAMS AVE		BROOKLYN	NY	FINDS
11207	1016974942	NYR000214031	NYC DEPT OF EDUCATION - PS 260K	875 WILLIAMS AVE		BROOKLYN	NY	RCRAInfo-SQG
11207	U000409385	2-354309	PUBLIC SCHOOL 260 - BROOKLYN K260	875 WILLIAMS AVENUE		BROOKLYN	NY	UST, LTANKS
11207	1018277920	110067696265	CON EDISON	90 WILLIAMS ST		BROOKLYN	NY	RCRA-NonGen, FINDS
11207	S117739542		CON EDISON	90 WILLIAMS ST	**	BROOKLYN	NY	NY MANIFEST
11207	S121464306		TRUCK FUEL PARKING LOT	91 WILLIAMS AVE		BROOKLYN	NY	SPILLS
11207	S121984427		LOT	91 WILLIAMS AVE		BROOKLYN	NY	SPILLS

DRAFT

EDR ZIP Code Scan Report

ZIP	EDR-ID	Facility ID	Name	Address	Map/Dir/Dist	City	State	Databases
11207	S120958016		CON EDISON - SERVICE BOX 53135	92 WILLIAMS AVE		BROOKLYN	NY	NY MANIFEST
11207	1010325605	NYP004129664	CONSOLIDATED EDISON	E/S WILLIAMS AVE 67' S/O ATLAN	**	BROOKLYN	NY	NY MANIFEST, RCRA-NonGen
11207	1010440436	110031415902	CON EDISON - MANHOLE 66906	E/S WILLIAMS AVE 67' S/O ATLAN	**	BROOKLYN	NY	FINDS
11207	1005630406	110017249351	CON ED - TM 718	WILLIAMS AVE & PITKIN AVE		BROOKLYN	NY	FINDS
11207	S117060566		CON EDISON	WILLIAMS AVE & SUTTER AVE SE		BROOKLYN	NY	NY MANIFEST
11207	1017774972	NYP004527925	CON EDISON MANHOLE: 65878	WILLIAMS AVE & SUTTER AVE SE		BROOKLYN	NY	RCRA-NonGen
11207	1009237802		CONSOLIDATED EDISON	WILLIAMS AVE - TRFMR 98	**	BROOKLYN	NY	NY MANIFEST
11207	S121967145		CON EDISON	518 WILSON AVE		BROOKLYN	NY	NY MANIFEST
11207	1017774769	110063789191	CON EDISON SERVICE BOX: 53243	518 WILSON AVE		BROOKLYN	NY	RCRA-NonGen, FINDS
11207	1017755492		CON EDISON SERVICE BOX: 53243	518 WILSON AVE		BROOKLYN	NY	
11207	1004758775	NYD987022423	NU-BODE CLEANERS	562 WILSON AVE		BROOKLYN	NY	NY MANIFEST, ICIS, RCRA-CESQG
11207	1018776514		NUMODE CLEANERS	562 WILSON AVE		BROOKLYN	NY	EDR Historical Cleaners
11207	S110247498		NU-MODE CLEANERS	562 WILSON AVENUE		BROOKLYN	NY	DRYCLEANERS
11207	1017397595	110062967357	CON EDISON SERVICE BOX: 53250	598 WILSON AVE		BROOKLYN	NY	FINDS
11207	1016970674	NYP004443909	CON EDISON SERVICE BOX: 53250	598 WILSON AVE		BROOKLYN	NY	NY MANIFEST, RCRA-NonGen
11207	S125974023			614 WILSON AVENUE		BROOKLYN	NY	
11207	S125974041			618 WILSON AVENUE		BROOKLYN	NY	
11207	1020076419		RODRIGUEZ DRY CLEANERS	622 WILSON AVE		BROOKLYN	NY	EDR Historical Cleaners
11207	1004755493	NY0000031351	LOUIS DRY CLNRS	622 WILSON AVE		BROOKLYN	NY	NY MANIFEST, RCRA-CESQG
11207	1016061102	110016686790	M & R CLEANERS	622 WILSON AVENUE		BROOKLYN	NY	FINDS
11207	S110247183		M & R/RODRIGUEZ DRY CLEANERS	622 WILSON AVENUE		BROOKLYN	NY	DRYCLEANERS
11207	S125974093			626 WILSON AVENUE		BROOKLYN	NY	
11207	S125974099			627 WILSON AVENUE		BROOKLYN	NY	
11207	1018391235	110069668309	CON EDISON	632 WILSON AVE		BROOKLYN	NY	FINDS
11207	1019906668	NYP004824971	CON EDISON	632 WILSON AVE		BROOKLYN	NY	RCRA-NonGen
11207	S118259022		CON ED	632 WILSON AVE		BROOKLYN	NY	NY MANIFEST
11207	1012186495	NYR000163568	MTA NYCT - WILSON AVENUE STATION - I	WILSON AVE & MOFFAT ST		BROOKLYN	NY	RCRAInfo-SQG
11207	S118708514		MTA NYCT - WILSON AVENUE STATION - I	WILSON AVE & MOFFAT ST		BROOKLYN	NY	NY MANIFEST
11207	1012107846	110038905548	MTA NYCT - WILSON AVENUE STATION - I	WILSON AVE & MOFFAT ST		BROOKLYN	NY	FINDS
11207	S118091566		MTA NYCT - CANARSIE LINE	WILSON AVE & MOFFAT ST TO	**	BROOKLYN	NY	NY MANIFEST
11207	1016451671	110056330279	MTA NYCT - CANARSIE LINE I	WILSON AVE & MOFFAT ST TO		BROOKLYN	NY	RCRAInfo-SQG, FINDS
11207	1014814095	110042431927	NYC DEP	WORTHMAN AVE & ALABAMA AVE	**	BROOKLYN	NY	FINDS
11207	1014395395	NYP003662871	NYC DEP	WORTHMAN AVE & ALABAMA AVE	**	BROOKLYN	NY	NY MANIFEST, RCRA-NonGen
11207	1005629988	110017254656	CON ED MH 66052	WORTHMAN AVE & SHEPHERD AVE		BROOKLYN	NY	FINDS
11207	1024158377		CON EDISON - SERVICE BOX 61002	190 WORTMAN AVE		BROOKLYN	NY	
11207	1024645508	110070433895	CON EDISON - SERVICE BOX 61002	190 WORTMAN AVE		BROOKLYN	NY	FINDS
11207	1024891574	NYP005123864	CON EDISON - SERVICE BOX 61002	190 WORTMAN AVE		BROOKLYN	NY	RCRAInfo-LQG
11207	S121968504		CON EDISON - SERVICE BOX 61002	190 WORTMAN AVE		BROOKLYN	NY	NY MANIFEST
11207	1019906251	NYP004819003	CON EDISON	225 WORTMAN AVE		BROOKLYN	NY	RCRA-NonGen
11207	1018388783	110069643933	CON EDISON	225 WORTMAN AVE		BROOKLYN	NY	FINDS
11207	S118258648		CON EDISON	225 WORTMAN AVE		BROOKLYN	NY	NY MANIFEST
11207	1019908414	110069672385	CON EDISON	340 WORTMAN AVE	Z, SW, 1/4 - 1/2	BROOKLYN	NY	RCRA-NonGen, FINDS
11207	S118463026		CON EDISON	340 WORTMAN AVE	Z, SW, 1/4 - 1/2	BROOKLYN	NY	NY MANIFEST
11207	S116296632		CON EDISON	WS/O HINSDALE 62' N/O BLAKE	**	BROOKLYN	NY	NY MANIFEST
11207	1000791497	110004502002	INLAND PAPER PRODUCTS	189 WYNONA ST		BROOKLYN	NY	RCRA-NonGen, FINDS
11207	U003396077	2-601207	110 WYONA ST	110 WYONA STREET		BROOKLYN	NY	AST
11207	1020266997		NEW BEST TRANSMISSION INC	143 WYONA ST		BROOKLYN	NY	EDR Historical Auto Stations
11207	1024401295	110070315752	NICKS IRON WORKS, INC	143 WYONA STREET		BROOKLYN	NY	FINDS
11207	1007740389	110019027550	WYONA AUTO REPAIR	146 WYONA STREET		BROOKLYN	NY	FINDS
11207	S117067213		CON EDISON	16 WYONA ST		BROOKLYN	NY	NY MANIFEST
11207	S121488957		INLAND PAPER PRODUCTS	189 WYONA STREET		BROOKLYN	NY	AIRS
11207	S127471047			293 WYONA STREET		BROOKLYN	NY	
11207	1000833392	NYD986882520	NYCSCA I.S. 292 K292	300 WYONA STREET		BROOKLYN	NY	NY MANIFEST, RCRAInfo-LQG
11207	S125971753			305 WYONA STREET		BROOKLYN	NY	
11207	1016000333	110054078920	433 WYONA STREET MR. ANTONIO DELG.	433 WYONA STREET		BROOKLYN	NY	ICIS, FINDS
11207	S125972947			437 WYONA STREET		BROOKLYN	NY	
11207	S125973079			455 WYONA STREET		BROOKLYN	NY	
11207	S127471048			476 WYONA STREET		BROOKLYN	NY	
11207	S125973282			499 WYONA STREET		BROOKLYN	NY	
11207	U004198852		ASAMBLEA IGLESIA CRISTIANA	50 WYONA STREET		BROOKLYN	NY	UST
11207	S125973864			592 WYONA STREET		BROOKLYN	NY	
11207	S125973876			599 WYONA STREET		BROOKLYN	NY	
11207	A100293510	2-608533	CECILIO & REGLA JOSEPH	600 WYONA STREET		BROOKLYN	NY	AST
11207	S125973939			603 WYONA STREET		BROOKLYN	NY	
11207	S127471049			604 WYONA STREET		BROOKLYN	NY	
11207	S117067344		CON EDISON	651 WYONA ST		BROOKLYN	NY	NY MANIFEST
11207	S125974363			678 WYONA STREET		BROOKLYN	NY	
11207	S127148938			751 WYONA STREET		BROOKLYN	NY	
11207	1021945197		KERN-DAUGH AUTOMATIC TRANSM	143 WYONE STREET	**	BROOKLYN	NY	EDR Historical Auto Stations

DRAFT

EDR ZIP Code Scan Report

ZIP	EDR-ID	Facility ID	Name	Address	Map/Dir/Dist	City	State	Databases
11208	S127149942				**	BROOKLYN	NY	
11208	1024102466		BUCKEYE PIPELINE CO LP			NEW YORK	NY	DOT OPS
11208	S117067424		CON EDISON	FO 196 HIGHLAND PL		BROOKLYN	NY	NY MANIFEST
11208	S117067427		CON EDISON	FO 212 HIGHLAND PL		BROOKLYN	NY	NY MANIFEST
11208	1014396842	110064263336	CON EDISON	23RD ST BTWN 4TH & 5TH AVE		BROOKLYN	NY	RCRA-NonGen, FINDS
11208	1010326638	NYP004142238	CON EDISON MANHOLE 61674	24TH ST & 5TH AVE		BROOKLYN	NY	NY MANIFEST, RCRA-NonGen
11208	1010439964	110031361050	CON EDISON MANHOLE 61674	24TH ST & 5TH AVE		BROOKLYN	NY	FINDS
11208	S117313967		CON EDISON	FO 251 ETNA ST		BROOKLYN	NY	NY MANIFEST
11208	S117313968		CON EDISON	FO 252 ETNA ST		BROOKLYN	NY	NY MANIFEST
11208	1016149204	110055466605	CON EDISON CUSTOMER SERVICE BOX:	2925 W 5TH ST		BROOKLYN	NY	NY MANIFEST, RCRA-NonGen, FINDS
11208	S116551320		CON EDISON	F/O 7014 RIDGEWOOD AVE	**	BROOKLYN	NY	NY MANIFEST
11208	S117314240		CON EDISON	FO 75 HIGHLAND PL		BROOKLYN	NY	NY MANIFEST
11208	S117314925		CON EDISON	FO 75 SHERIDAN AVE		BROOKLYN	NY	NY MANIFEST
11208	1019901207	110070122048	NYCDEP DERTA	78TH ST BET LORING AVE &	**	BROOKLYN	NY	RCRA-NonGen, FINDS
11208	S120957717		NYCDEP DERTA	78TH ST BET LORING AVE &	**	BROOKLYN	NY	NY MANIFEST
11208	S117316331		CON EDISON	FO 80 NORWOOD AVE		BROOKLYN	NY	NY MANIFEST
11208	1018279928	NYP004747846	CON EDISON	91ST AVE & 75TH ST	**	BROOKLYN	NY	RCRA-NonGen
11208	S117741547		CON EDISON	91ST AVE & 75TH ST	**	BROOKLYN	NY	NY MANIFEST
11208	1018279777	110067695710	CON EDISON	91ST AVE & 75TH ST		BROOKLYN	NY	RCRA-NonGen, FINDS
11208	1020547247		HERTIAGE GOLD MINE MARINE SVC	315 AMBER ST		BROOKLYN	NY	EDR Historical Auto Stations
11208	1020696587		GOLDEN KEY TRANSIT CO	628 AMBOY ST		BROOKLYN	NY	EDR Historical Auto Stations
11208	U003389861	2-287512	JKM REALTY LLC	248 ARLINGTON AVE		BROOKLYN	NY	AST
11208	S126985577			248 ARLINGTON AVENUE		BROOKLYN	NY	
11208	1019907689	110069704957	CON EDISON	270 ARLINGTON ST		BROOKLYN	NY	RCRA-NonGen, FINDS
11208	S119077702		CON EDISON	270 ARLINGTON ST		BROOKLYN	NY	NY MANIFEST
11208	A100292019	2-608392	289 ARLINGTON AVE.	289 ARLINGTON AVENUE		BROOKLYN	NY	AST
11208	S119078144		CON ED	323 ARLINGTON AVE		BROOKLYN	NY	NY MANIFEST
11208	1019908520	110069676158	CON EDISON	323 ARLINGTON AVE		BROOKLYN	NY	RCRA-NonGen, FINDS
11208	1017377848	110061524587	RDM WOODWORKING CORP	349 ARLINGTON AVE		BROOKLYN	NY	FINDS
11208	1026364799	110053954315	NOVE-CHLORINATOR	356 ARLINGTON AVENUE		BROOKLYN	NY	FINDS
11208	1017395110	110062941713	CON EDISON MANHOLE: 3734	ARLINGTON AVE & ELTON ST		BROOKLYN	NY	FINDS
11208	1016969376	NYP004430369	CON EDISON MANHOLE: 3734	ARLINGTON AVE & ELTON ST		BROOKLYN	NY	NY MANIFEST, RCRA-NonGen
11208	1016969370	NYP004430302	CON EDISON	ARLINGTON AVE & LINWOOD ST		BROOKLYN	NY	NY MANIFEST, RCRA-NonGen
11208	1017395106	110062941660	CON EDISON MANHOLE: 3735	ARLINGTON AVE & LINWOOD ST		BROOKLYN	NY	FINDS
11208	1017750570		CON EDISON SERVICE BOX: 14590	153 ARLINTON		BROOKLYN	NY	
11208	S117065212		CON EDISON	153 ARLINTON	**	BROOKLYN	NY	NY MANIFEST
11208	1017779739	110063821146	CON EDISON SERVICE BOX: 14590	153 ARLINTON		BROOKLYN	NY	RCRA-NonGen, FINDS
11208	1010185260		NYNEX	ASHFORD ST & LIBERTY		BROOKLYN	NY	NY MANIFEST
11208	S125971884			315 ATKINS AVENUE		BROOKLYN	NY	
11208	U000411509	2-510262	33 ATKINS AVENUE	33 ATKINS AVENUE		BROOKLYN	NY	UST
11208	U001841126	2-510297	3100 ATLANTIC LLC	36 ATKINS AVENUE		BROOKLYN	NY	UST
11208	S125973098			459 ATKINS AVENUE		BROOKLYN	NY	
11208	S125973140			465 ATKINS AVENUE		BROOKLYN	NY	
11208	S121488928		SINGALLI'S AUTO BODY	602 ATKINS AVE		BROOKLYN	NY	AIRS
11208	1004760371	110019248438	SINGALLI COLLISION CORP	602 ATKINS AVE	S, NE, 1/8 - 1/4	BROOKLYN	NY	RCRA-NonGen, FINDS
11208	U001841121	2-510173	61 ATKINS AVENUE	61 ATKINS AVENUE		BROOKLYN	NY	UST, LTANKS
11208	U000411513	2-510300	3100 ATLANTIC LLC	62 ATKINS AVENUE		BROOKLYN	NY	UST
11208	1023968751	110070205757	ALL BORO TANK	656 ATKINS AVE	U, ENE, 1/8 - 1/4	BROOKLYN	NY	RCRA-NonGen, FINDS
11208	1023389642	110067065712	R.A.L. GLEEM, INC	656 ATKINS AVE		BROOKLYN	NY	FINDS
11208	1024033378		ALL BORO TANK	656 ATKINS AVE		BROOKLYN	NY	
11208	1014904439	110044227226	GLEEM INDUSTRIES, INC.	656 ATKINS AVENUE		BROOKLYN	NY	ICIS, FINDS
11208	S106534427	2610500168	ACTION PACKAGING CORP	667 ATKINS AVE		BROOKLYN	NY	AIRS
11208	1000259299	110000806842	ACTION PACKAGING CORP	667 ATKINS AVE.	U, ENE, 1/8 - 1/4	BROOKLYN	NY	NY MANIFEST, ICIS, RCRA-CESQG, FINDS
11208	1026564376		ACTION PACKAGING CORP.	667 ATKINS AVENUE		BROOKLYN	NY	PRP
11208	1018386507	110069700755	CON EDISON	1 ATLANTIC AVE		BROOKLYN	NY	FINDS
11208	1019908886	NYP004878676	CON EDISON	1 ATLANTIC AVE		BROOKLYN	NY	RCRA-NonGen
11208	U004182940		2958 ATLANTIC AVENUE	2958 ATLANTIC AVENUE		BROOKLYN	NY	UST
11208	A100298619	2-610301	2958 ATLANTIC AVENUE	2958 ATLANTIC AVENUE		BROOKLYN	NY	AST
11208	S118704367		LOT 45,TAXBLOCK 3954	2961 ATLANTIC AVENUE		BROOKLYN	NY	E DESIGNATION
11208	U004045357	2-609250	2969 ATLANTIC AVE	2969 ATLANTIC AVENUE		BROOKLYN	NY	UST
11208	1020233096		TEN BROTHERS SERVICE STATION	2987 ATLANTIC AVE		BROOKLYN	NY	EDR Historical Auto Stations
11208	S118704398		LOT 52,TAXBLOCK 3955	2991 ATLANTIC AVENUE		BROOKLYN	NY	E DESIGNATION
11208	1007742955	110019053281	WINDSOR AUTO BODY	2993 ATLANTIC AVENUE		BROOKLYN	NY	FINDS
11208	S118704381		LOT 48,TAXBLOCK 3955	2995 ATLANTIC AVENUE		BROOKLYN	NY	E DESIGNATION
11208	S118704368		LOT 45,TAXBLOCK 3955	3003 ATLANTIC AVENUE		BROOKLYN	NY	E DESIGNATION
11208	1007751924	110019143210	GOLDEN LAND AUTO BODY	3021 ATLANTIC AVENUE		BROOKLYN	NY	FINDS

DRAFT

EDR ZIP Code Scan Report

ZIP	EDR-ID	Facility ID	Name	Address	Map/Dir/Dist	City	State	Databases
11208	1017394161	110062932000	CON EDISON SERVICE BOX: 55987	3027 ATLANTIC AVE		BROOKLYN	NY	FINDS
11208	1016970199	NYP004439006	CON EDISON SERVICE BOX: 55987	3027 ATLANTIC AVE		BROOKLYN	NY	NY MANIFEST, RCRA-NonGen
11208	S118704233		LOT 24,TAXBLOCK 3956	3027 ATLANTIC AVENUE		BROOKLYN	NY	E DESIGNATION
11208	S118704195		LOT 20,TAXBLOCK 3972	3028 ATLANTIC AVENUE		BROOKLYN	NY	E DESIGNATION
11208	1016124595	110042399909	HIGH CLASS AUTO BODY & REPAIR SHOF	3033 ATLANTIC AVE		BROOKLYN	NY	FINDS
11208	A100298635	2-610270	DYNAMIC AUTO CLINIC	3053 ATLANTIC AVENUE		BROOKLYN	NY	AST
11208	S118704237		LOT 24,TAXBLOCK 3973	3064 ATLANTIC AVENUE		BROOKLYN	NY	E DESIGNATION
11208	A100300244	2-610342	FOLLOWERS OF JESUS MENNONITE CHU	3065 ATLANTIC AVENUE		BROOKLYN	NY	AST
11208	S118704386		LOT 49,TAXBLOCK 3958	3101 ATLANTIC AVENUE		BROOKLYN	NY	E DESIGNATION
11208	S106971320	0407616	CON EDISON - SERVICE BOX 18072	3104 ATLANTIC AVE		BROOKLYN	NY	NY MANIFEST, LTANKS
11208	U000411511	2-510289	3100 ATLANTIC LLC	3104 ATLANTIC AVENUE		BROOKLYN	NY	UST
11208	1020895828		ATLANTIC AVENUE (NY) INC	3123 ATLANTIC AVE		BROOKLYN	NY	EDR Historical Auto Stations
11208	1000328924	110007996044	ATLANTIC AVE - NY - INC	3123 ATLANTIC AVE & HALE		BROOKLYN	NY	RCRA-NonGen, FINDS
11208	U003065888	2-601367	ATLANTIC SERVICE STATION, INC.	3123 ATLANTIC AVENUE		BROOKLYN	NY	UST
11208	S118704399		ATLANTIC SERVICE STATION, INC.	3123 ATLANTIC AVENUE		BROOKLYN	NY	AST, E DESIGNATION
11208	U001841125	2-510270	3126 ATLANTIC AVENUE	3126 ATLANTIC AVENUE		BROOKLYN	NY	UST
11208	1022124366		FRANKS SERVICE STATION	3142 ATLANTIC AVE		BROOKLYN	NY	EDR Historical Auto Stations
11208	U004197469		FORMER KFC RESTAURANT	3143 ATLANTIC AVENUE		BROOKLYN	NY	UST
11208	1020834465		FRANKS SERVICE STATION	3143 ATLANTIC AVENUE		BROOKLYN	NY	EDR Historical Auto Stations
11208	1024158021		CON EDISON - MANHOLE M3697	3144 ATLANTIC AVE		BROOKLYN	NY	
11208	S121968526		CON EDISON	3144 ATLANTIC AVE		BROOKLYN	NY	NY MANIFEST
11208	1024891596	NYP005125893	CON EDISON - MANHOLE M3697	3144 ATLANTIC AVE		BROOKLYN	NY	RCRAInfo-LQG
11208	1024645529	110070433916	CON EDISON - MANHOLE M3697	3144 ATLANTIC AVE		BROOKLYN	NY	FINDS
11208	S118704316		LOT 35,TAXBLOCK 3976	3156 ATLANTIC AVENUE		BROOKLYN	NY	E DESIGNATION
11208	S118704417		LOT 58,TAXBLOCK 3960	3161 ATLANTIC AVENUE		BROOKLYN	NY	E DESIGNATION
11208	S118704413		LOT 56,TAXBLOCK 4137	3167 ATLANTIC AVENUE		BROOKLYN	NY	E DESIGNATION
11208	1020784087		J & A SERVICE STATION	3170 ATLANTIC AVE		BROOKLYN	NY	EDR Historical Auto Stations
11208	1014808624	110040756857	SHELL SERVICE STATION #10-22	3170 ATLANTIC AVE		BROOKLYN	NY	FINDS
11208	U004062092	2-509035	PHILLIPS 76 STATION	3170 ATLANTIC AVENUE		BROOKLYN	NY	UST
11208	S118704311		LOT 34,TAXBLOCK 4153	3170 ATLANTIC AVENUE		BROOKLYN	NY	E DESIGNATION
11208	U003031003	2-509035	PHILLIPS 76 STATION	3170 ATLANTIC AVENUE		BROOKLYN	NY	AST
11208	1020142762		WALLYS SERVICE STATION	3179 ATLANTIC AVE		BROOKLYN	NY	EDR Historical Auto Stations
11208	S118704364		LOT 44,TAXBLOCK 4137	3179 ATLANTIC AVENUE		BROOKLYN	NY	E DESIGNATION
11208	1021089778		JUAN AUTO SHOP	3196 ATLANTIC AVE		BROOKLYN	NY	EDR Historical Auto Stations
11208	U003065883	2-600695	COMPASS GAS LLC	3196 ATLANTIC AVENUE		BROOKLYN	NY	UST
11208	1021010626		JOES SERVICE STATION	3198 ATLANTIC AVE		BROOKLYN	NY	EDR Historical Auto Stations
11208	S122877422		3200 ATLANTIC AVENUE	3200 ATLANTIC AVENUE		BROOKLYN	NY	BROWNFIELDS, SPILLS
11208	S118704346		LOT 40,TAXBLOCK 4153	3294 ATLANTIC AVENUE		BROOKLYN	NY	E DESIGNATION
11208	1021292033		S B SERVICE CENTER	33-20 ATLANTIC AVE		BROOKLYN	NY	EDR Historical Auto Stations
11208	S121488968		BLUE RIDGE FOODS LLC	3301 ATLANTIC AVE		BROOKLYN	NY	AIRS
11208	1005980817		BLUE RIDGE FOODS LLC	3301 ATLANTIC AVE		BROOKLYN	NY	ICIS
11208	1011819050	110000555088	CHLOE FOODS	3301 ATLANTIC AVENUE		BROOKLYN	NY	RMP, FINDS
11208	1011816925		BLUE RIDGE FARMS, INC., BROOKLYN, N	3301 ATLANTIC AVENUE		BROOKLYN	NY	RMP
11208	U001839064	2-336726	ATLANTIC CHESTNUT AFFORDABLE HOU	3301 ATLANTIC AVENUE		BROOKLYN	NY	UST
11208	1015731698	NYN000206581	CHLOE FOODS	3301 ATLANTIC AVENUE		BROOKLYN	NY	CERCLIS
11208	1002988545	0101620	BLUE RIDGE FARMS	3301 ATLANTIC AVENUE		BROOKLYN	NY	SPILLS, AST, CBS, LTANKS
11208	1000555774	2-000338	BLUE RIDGE FARMS	3301 ATLANTIC AVENUE		BROOKLYN	NY	CBS AST, AST
11208	1000547174	110001574109	ACADIA ATLANTIC AVE LLC	3319 ATLANTIC AVE		BROOKLYN	NY	SPILLS, NY MANIFEST, ICIS, FINDS, RCRAInfo-LQG
11208	S110247788		RITEWAY LAUNDRY CO	3319 ATLANTIC AVENUE		BROOKLYN	NY	DRYCLEANERS
11208	U004122403		SELF-STORAGE FACILITY	3319-3325 ATLANTIC AVENUE		BROOKLYN	NY	AST, UST
11208	1021274825		AMOCO SERVICE STATION	3320 ATLANTIC AVENUE		BROOKLYN	NY	EDR Historical Auto Stations
11208	U000396476	2-191701	3320 ATLANTIC	3320 ATLANTIC AVENUE		BROOKLYN	NY	SPILLS, UST, LTANKS
11208	A100360400		KENNAN AUTO REPAIR SERVICES CORP.	3337 ATLANTIC AVENUE		BROOKLYN	NY	AST
11208	S118704045		LOT 10,TAXBLOCK 4162	3342 ATLANTIC AVENUE		BROOKLYN	NY	E DESIGNATION
11208	A100300313	2-610344	3348 AITP RE AOR OMC/	3348 ATLANTIC AVENUE		BROOKLYN	NY	AST
11208	1017780042	NYR000216341	FAMILY DOLLAR STORE 10208	3382 ATLANTIC AVE		BROOKLYN	NY	RCRA-CESQG
11208	1017740864	110063687844	FAMILY DOLLAR STORE 10208	3382 ATLANTIC AVE		BROOKLYN	NY	FINDS
11208	S118260173		FAMILY DOLLAR STORE 10208	3382 ATLANTIC AVE		BROOKLYN	NY	NY MANIFEST
11208	S121488922		MIDWAY AUTO COLLISION	3394 ATLANTIC AVE		BROOKLYN	NY	AIRS
11208	S121488979		JOSE & SONS AUTO REPAIR CORP.	34-43 ATLANTIC AVENUE		BROOKLYN	NY	AIRS
11208	S121488927		PEDRO'S WORK CORP	34-43 ATLANTIC AVENUE		BROOKLYN	NY	AIRS

DRAFT

EDR ZIP Code Scan Report

ZIP	EDR-ID	Facility ID	Name	Address	Map/Dir/Dist	City	State	Databases
11208	1007795509	110019580185	JOSE & SONS AUTO REPAIR CORP.	34-43 ATLANTIC AVENUE		BROOKLYN	NY	FINDS
11208	S118704239		LOT 24,TAXBLOCK 4167	3424 ATLANTIC AVENUE		BROOKLYN	NY	E DESIGNATION
11208	1000350402	110019393878	WIMPY'S COLLISION WORKS LTD	3429 ATLANTIC AVE		BROOKLYN	NY	NY MANIFEST, RCRA-NonGen, FINDS
11208	1007776932		WIMPY'S COLLISION WORKS LTD.	3429 ATLANTIC AVE		BROOKLYN	NY	
11208	S121488938		WIMPY'S COLLISION-3429 ATLANTIC AVE	3429 ATLANTIC AVE		BROOKLYN	NY	AIRS
11208	S117741809		CON EDISON	3432 ATLANTIC AVE		BROOKLYN	NY	NY MANIFEST
11208	1018280190	110067702702	CON EDISON	3432 ATLANTIC AVE		BROOKLYN	NY	RCRA-NonGen, FINDS
11208	A100294858	2-610188	LOGAN BUS CO. INC.	3432 ATLANTIC AVENUE		BROOKLYN	NY	AST
11208	S118704250		LOT 25,TAXBLOCK 4167	3432 ATLANTIC AVENUE		BROOKLYN	NY	E DESIGNATION
11208	1020892541		M&J ENTERPRISES INC	3443 ATLANTIC AVE		BROOKLYN	NY	EDR Historical Auto Stations
11208	S118704394		LOT 50,TAXBLOCK 4149	3443 ATLANTIC AVENUE		BROOKLYN	NY	E DESIGNATION
11208	U004156992		ELECTRICO AUTO REPAIR, INC.	3443 ATLANTIC AVENUE		BROOKLYN	NY	UST
11208	A100293891	2-609664	ELECTRICO AUTO REPAIR, INC.	3443 ATLANTIC AVENUE		BROOKLYN	NY	AST
11208	U004125663		3443 ATLANTIC AVE	3443-3461 ATLANTIC AVE.		BROOKLYN	NY	UST
11208	1022206466		S& C TRANSMISSIONS	3445 ATLANTIC AVE		BROOKLYN	NY	EDR Historical Auto Stations
11208	S118258735		CON EDISON	3471 ATLANTIC AVE		BROOKLYN	NY	NY MANIFEST
11208	1019906381	110069649321	CON EDISON	3471 ATLANTIC AVE		BROOKLYN	NY	RCRA-NonGen, FINDS
11208	1023365743	110066632816	GALLO AUTO BODY WORK CORP	3473 ATLANTIC AVE		BROOKLYN	NY	FINDS
11208	U004067698	2-610339	AUTO FLAT FIXED CORP.	3473 ATLANTIC AVENUE		BROOKLYN	NY	UST
11208	S118141268		LOT 1,TAXBLOCK 4151	3485 ATLANTIC AVENUE		BROOKLYN	NY	SPILLS, E DESIGNATION
11208	1020554117		NADEZHDA BY INC	3513 ATLANTIC AVE		BROOKLYN	NY	EDR Historical Auto Stations
11208	U004062864	2-146684	CITGO #411	3513 ATLANTIC AVENUE		BROOKLYN	NY	UST
11208	S104951429	0012591	LOT 54,TAXBLOCK 4151	3513 ATLANTIC AVENUE		BROOKLYN	NY	SPILLS, E DESIGNATION, LTANKS
11208	U001836692	2-146684	CITGO #411	3513 ATLANTIC AVENUE		BROOKLYN	NY	AST
11208	1018277631	110067691581	CON EDISON	ATLANTIC AVE & ATKINS AVE		BROOKLYN	NY	RCRA-NonGen, FINDS
11208	S117739264		CON EDISON	ATLANTIC AVE & ATKINS AVE		BROOKLYN	NY	NY MANIFEST
11208	S123692322		CON EDISON - MANHOLE 3695	ATLANTIC AVE & BERRIMAN ST INT	**	BROOKLYN	NY	NY MANIFEST
11208	1019902085	110069669371	CON EDISON	ATLANTIC AVE & ELTON ST		BROOKLYN	NY	RCRA-NonGen, FINDS
11208	S119074528		CON EDISON	ATLANTIC AVE & ELTON ST	**	BROOKLYN	NY	NY MANIFEST
11208	S121968542		CON EDISON - SERVICE BOX 26104	ATLANTIC AVE & FOUNTAIN AVE IN	**	BROOKLYN	NY	NY MANIFEST
11208	1024891612	NYP005127489	CON EDISON - SERVICE BOX 26104	ATLANTIC AVE & FOUNTAIN AVE INT	**	BROOKLYN	NY	RCRAInfo-LQG
11208	1024645594	110070433981	CON EDISON - SERVICE BOX 26104	ATLANTIC AVE & FOUNTAIN AVE INT	**	BROOKLYN	NY	FINDS
11208	1009233477		NYNEX	ATLANTIC AVENUE & ELDERTLANE		BROOKLYN	NY	NY MANIFEST
11208	1016969711	NYP004433900	CON EDISON	21 AUTUMN AVE		BROOKLYN	NY	NY MANIFEST, RCRA-NonGen
11208	1017397536	110062966731	CON EDISON SERVICE BOX: 21338	21 AUTUMN AVE		BROOKLYN	NY	FINDS
11208	S121967853		CON EDISON - SERVICE BOX 22216	306 AUTUMN AVE		BROOKLYN	NY	NY MANIFEST
11208	1024158254		CON EDISON - SERVICE BOX 22216	306 AUTUMN AVE		BROOKLYN	NY	
11208	1024646051	110070434438	CON EDISON - SERVICE BOX 22216	306 AUTUMN AVE		BROOKLYN	NY	FINDS
11208	1024890943	NYP005054580	CON EDISON - SERVICE BOX 22216	306 AUTUMN AVE		BROOKLYN	NY	RCRAInfo-LQG
11208	S125972507			376 AUTUMN AVENUE		BROOKLYN	NY	
11208	1020030189		LOUS DRY CLEANERS	395 AUTUMN AVE		BROOKLYN	NY	EDR Historical Cleaners
11208	A100300721	2-318663	AUTUMN COURT	429 AUTUMN AVE		BROOKLYN	NY	AST
11208	S125972895			429 AUTUMN AVENUE		BROOKLYN	NY	
11208	U003384672	2-092231	APARTMENT HOUSE	445 AUTUMN AVE		BROOKLYN	NY	AST
11208	S125972995			445 AUTUMN AVENUE		BROOKLYN	NY	
11208	S125974160			64 AUTUMN AVENUE		BROOKLYN	NY	
11208	S117537811		CON EDISON	AUTUMN AVE & LORING AVE		BROOKLYN	NY	NY MANIFEST
11208	1012185195	NYP004159976	CONSOLIDATED EDISON	3RD AVE & 6TH ST		BROOKLYN	NY	NY MANIFEST, RCRA-NonGen
11208	1010460093	110031372128	CON EDISON MANHOLE 61667	4TH AVE & DOUGLAS ST		BROOKLYN	NY	FINDS
11208	1010326364	NYP004140786	CONSOLIDATED EDISON	4TH AVE & DOUGLAS ST	**	BROOKLYN	NY	NY MANIFEST, RCRA-NonGen
11208	1010459647	110031360603	CON EDISON MANHOLE 68277	AVE I & OCEAN AVE		BROOKLYN	NY	FINDS
11208	1010326058	NYP004138947	CON EDISON MANHOLE 68277	AVE I & OCEAN AVE		BROOKLYN	NY	RCRA-NonGen
11208	S119072760		CONSOLIDATED EDISON	AVE I & OCEAN AVE		BROOKLYN	NY	NY MANIFEST
11208	S125967617			1037 BELMONT AVENUE		BROOKLYN	NY	
11208	1007768375	110019308088	COLLISION SUPER SHINE & REPAIR	745 BELMONT AVE		BROOKLYN	NY	FINDS
11208	A100350458		R & O MGMT CORP	785 BELMONT AVE		BROOKLYN	NY	AST
11208	S125974777			785 BELMONT AVENUE		BROOKLYN	NY	
11208	1018391850	110069698811	CON EDISON	814 BELMONT AVE		BROOKLYN	NY	FINDS
11208	1019905970	NYP004815706	CON EDISON	814 BELMONT AVE		BROOKLYN	NY	RCRA-NonGen
11208	S125974885			816 BELMONT AVENUE		BROOKLYN	NY	
11208	1018424073		ALS CLEANERS	896 BELMONT AV		BROOKLYN	NY	EDR Historical Cleaners
11208	S125975251			913 BELMONT AVENUE		BROOKLYN	NY	
11208	A100292904	2-608438	964 BELMONT AVENUE	964 BELMONT AVENUE		BROOKLYN	NY	AST
11208	1016968109	NYP004417135	CON EDISON	BELMONT AVE & BERRIMAN ST		BROOKLYN	NY	NY MANIFEST, RCRA-NonGen
11208	1017400171	110062994265	CON EDISON SERVICE BOX: 18120-02	BELMONT AVE & BERRIMAN ST		BROOKLYN	NY	FINDS
11208	93214372			781 BELMOUNT AVE		NEW YORK	NY	ERNS

DRAFT

EDR ZIP Code Scan Report

ZIP	EDR-ID	Facility ID	Name	Address	Map/Dir/Dist	City	State	Databases
11208	1000890197	NY0000271825	NYCDOT	BELT PKWY OVER SPRING CREEK	**	BROOKLYN	NY	NY MANIFEST, RCRA-NonGen
11208	1016247160	110007985911	NYCDOT BIN 2231539	BELT PKWY OVER SPRING CREEK		BROOKLYN	NY	FINDS
11208	1006258260	110010610277	P S 345 PATROLMAN ROBERT BOLDE	111 BERIMAN ST		BROOKLYN	NY	ICIS, FINDS
11208	1025887658	NYR000242271	NYC DEPT OF EDUCATION PS 345K	111 BERRIMAN ST		BROOKLYN	NY	RCRAInfo-SQG
11208	1025914364		NYC DEPT OF EDUCATION PS 345K	111 BERRIMAN ST		BROOKLYN	NY	
11208	1025983266	110070595390	NYC DEPT OF EDUCATION PS 345K	111 BERRIMAN ST		BROOKLYN	NY	FINDS
11208	U003394314	2-355763	P.S. 345 - BROOKLYN K345	111 BERRIMAN STREET		BROOKLYN	NY	AST
11208	S118704238		LOT 24,TAXBLOCK 3989	112 BERRIMAN STREET		BROOKLYN	NY	E DESIGNATION
11208	S118704175		LOT 19,TAXBLOCK 4005	148 BERRIMAN STREET		BROOKLYN	NY	E DESIGNATION
11208	S118704200		LOT 20,TAXBLOCK 4005	152 BERRIMAN STREET		BROOKLYN	NY	E DESIGNATION
11208	S118704215		LOT 21,TAXBLOCK 4005	154 BERRIMAN STREET		BROOKLYN	NY	E DESIGNATION
11208	1009605917	110025323488	GO GREEN AUTO SERVICE CORP	22 BERRIMAN ST		BROOKLYN	NY	FINDS
11208	U003392744	2-240729	461 BERRIMAN ST	463 BERRIMAN ST		BROOKLYN	NY	AST
11208	S125973235			487 BERRIMAN STREET		BROOKLYN	NY	
11208	1026095067	110070664105	NYC DEP DERTA	49 BERRIMAN ST		BROOKLYN	NY	FINDS
11208	1025945471		NYC DEP DERTA	49 BERRIMAN ST		BROOKLYN	NY	
11208	1025887429	NYP000975860	NYC DEP DERTA	49 BERRIMAN ST		BROOKLYN	NY	RCRA-NonGen
11208	U001841117	2-510092	3100 ATLANTIC LLC	55 BERRIMAN STREET		BROOKLYN	NY	UST, LTANKS
11208	U000399360	2-296198	RONSIRRH REALTY CORP	595 BERRIMAN ST	S, NE, 1/8 - 1/4	BROOKLYN	NY	UST
11208	S121488948		JHC FABRICATIONS INC	595 BERRIMAN ST		BROOKLYN	NY	AIRS
11208	1016074612		JHC FABRICATIONS INC	595 BERRIMAN STREET		BROOKLYN	NY	
11208	S108145756		CARBUSTERS AUTO RECYCLING LLC	60 BERRIMAN STREET		BROOKLYN	NY	SPILLS, SWF/LF
11208	1023392887	110067128824	SPRAY AWAY BED BUGS, LLC	616 BERRIMAN STREET		BROOKLYN	NY	FINDS
11208	S118704405		LOT 53,TAXBLOCK 3973	68 BERRIMAN STREET		BROOKLYN	NY	E DESIGNATION
11208	1012309005	110040439610	SOURCE INTERLINK - BRAND	744 BERRIMAN ST		BROOKLYN	NY	FINDS
11208	S118704393		LOT 50,TAXBLOCK 3973	BERRIMAN STREET		BROOKLYN	NY	E DESIGNATION
11208	S118704411		LOT 55,TAXBLOCK 3973	BERRIMAN STREET		BROOKLYN	NY	E DESIGNATION
11208	S125967948			1138 BLAKE AVENUE		BROOKLYN	NY	
11208	S107782399	2-400785	QUEEN GEDDIS	1144 BLAKE AVE		BROOKLYN	NY	AST
11208	S125967971			1144 BLAKE AVENUE		BROOKLYN	NY	
11208	S125967974			1145 BLAKE AVENUE		BROOKLYN	NY	
11208	S125967982			1146 BLAKE AVENUE		BROOKLYN	NY	
11208	S125967984			1147 BLAKE AVENUE		BROOKLYN	NY	
11208	S125967990			1149 BLAKE AVENUE		BROOKLYN	NY	
11208	S125968267			1249 BLAKE AVENUE		BROOKLYN	NY	
11208	S127148734			1295 BLAKE AVENUE		BROOKLYN	NY	
11208	1010499564	110031433884	CON EDISON MANHOLE 3896	392 BLAKE AVE		BROOKLYN	NY	FINDS
11208	1010327336	NYP004145868	CONED	392 BLAKE AVE		BROOKLYN	NY	NY MANIFEST, RCRA-NonGen
11208	U004293501		COMMUNITY HEALTH CARE	999 BLAKE AVENUE		BROOKLYN	NY	UST
11208	1016895086	110060195239	CON EDISON - TRANSFORMER MANHOLE	BLAKE AVE 39 E LINWOOD ST		BROOKLYN	NY	FINDS
11208	1016967059	NYP004399408	CON EDISON - TRANSFORMER MANHOLE	BLAKE AVE 39 E LINWOOD ST	**	BROOKLYN	NY	NY MANIFEST, RCRAInfo-LQG
11208	1004571350	110001574519	PINROS CAR DATSUN	57 CATON PLACE		BROOKLYN	NY	ICIS, FINDS
11208	S102143188	9205705		193 CHESTNUT STREET		BROOKLYN	NY	SPILLS, LTANKS
11208	S118704263		LOT 27,TAXBLOCK 4141	234 CHESTNUT STREET		BROOKLYN	NY	E DESIGNATION
11208	S118704285		LOT 30,TAXBLOCK 4141	242 CHESTNUT STREET		BROOKLYN	NY	E DESIGNATION
11208	S118704306		LOT 33,TAXBLOCK 4141	248 CHESTNUT STREET		BROOKLYN	NY	E DESIGNATION
11208	1025887759	NYR000243477	ATLANTIC CHESTNUT - LOT 3	275 CHESTNUT ST		BROOKLYN	NY	RCRAInfo-SQG
11208	1026095170	110070664216	ATLANTIC CHESTNUT - LOT 3	275 CHESTNUT ST		BROOKLYN	NY	FINDS
11208	1026024831		ATLANTIC CHESTNUT - LOT 3	275 CHESTNUT ST		BROOKLYN	NY	
11208	S121933764		ATLANTIC CHESTNUT - LOT 3	275 CHESTNUT STREET		BROOKLYN	NY	BROWNFIELDS
11208	S125972107			34 CHESTNUT STREET		BROOKLYN	NY	
11208	S125972562			385 CHESTNUT STREET		BROOKLYN	NY	
11208	1021043457		SANTOS ROBERT	427 G CHESTNUT ST	**	BROOKLYN	NY	EDR Historical Auto Stations
11208	1020660572		SANTOS CONVERTER	427G CHESTNUT ST	**	BROOKLYN	NY	EDR Historical Auto Stations
11208	1023679135	NYR000231134	MTA NYCT - EASTERN PARKWAY NEW LC	CLARK & HENRY ST TO LIVONIA AVE & AS	**	BROOKLYN	NY	RCRAInfo-SQG
11208	1023710188	110070122216	MTA NYCT - EASTERN PARKWAY NEW LC	CLARK & HENRY ST TO LIVONIA AVE & AS	**	BROOKLYN	NY	FINDS
11208	S118464172		CON EDISON	167 CLEVELAND ST		BROOKLYN	NY	NY MANIFEST
11208	1004567213	110001596256	K&S STATUARY INC	251 CLEVELAND STREET		BROOKLYN	NY	ICIS, FINDS
11208	S125971071			252 CLEVELAND STREET		BROOKLYN	NY	
11208	S118704410		LOT 55,TAXBLOCK 3954	281 CLEVELAND STREET		BROOKLYN	NY	E DESIGNATION
11208	1017751903	110063776490	CON EDISON SERVICE BOX: 23103	422 CLEVELAND ST FRONT OF		BROOKLYN	NY	FINDS
11208	1017775514	NYP004533527	CON EDISON SERVICE BOX: 23103	422 CLEVELAND ST FRONT OF		BROOKLYN	NY	RCRA-NonGen
11208	S117061078		CON EDISON	422 CLEVELAND ST FRONT OF		BROOKLYN	NY	NY MANIFEST
11208	U000408571	2-405884	796 CLEVELAND ST	796 CLEVELAND ST		BROOKLYN	NY	AST
11208	S125974816			796 CLEVELAND STREET		BROOKLYN	NY	
11208	1008206331	110020895833	MTA NYCT - CLEVELAND ST STA - JMZ LI	CLEVELAND & FULTON ST		BROOKLYN	NY	FINDS
11208	1007990573	NYR000130930	NYCTA CPM ENVORO ENG DIV	CLEVELAND & FULTON ST		BROOKLYN	NY	NY MANIFEST, RCRAInfo-SQG
11208	1007776138	110059779468	BOLLA EM REALTY LLC # 12269 (FORMER	463 CONDUIT BLVD		BROOKLYN	NY	FINDS
11208	U001839142	2-157279	BOLLA EM REALTY LLC #12269	463 CONDUIT BOULEVARD		BROOKLYN	NY	UST

DRAFT

EDR ZIP Code Scan Report

ZIP	EDR-ID	Facility ID	Name	Address	Map/Dir/Dist	City	State	Databases
11208	1007055599	110015307808	CONDUIT DRY CLEANER	503A CONDUIT BLVD		BROOKLYN	NY	FINDS
11208	1001124899	NYR000032482	CONDUIT DRY CLNR	503A CONDUIT BLVD		BROOKLYN	NY	NY MANIFEST, RCRA-NonGen
11208	1012119980		CONDUIT DRY CLEANERS	530A CONDUIT BLVD		BROOKLYN	NY	DRYCLEANERS
11208	1020142357		KEYS ROY	537 CONDUIT BLVD		BROOKLYN	NY	EDR Historical Auto Stations
11208	U004046430	2-609301	CONDUIT TIRE & AUTOMOTIVE CENTER II	537 NORTH CONDUIT BOULEVARD		BROOKLYN	NY	UST
11208	1011906983	110037238842	ABANDONED GAS STA	586 CONDUIT AVE		BROOKLYN	NY	ICIS, FINDS
11208	1020726357		MOST BROS SERVICE CENTER	586 CONDUIT BLVD		BROOKLYN	NY	EDR Historical Auto Stations
11208	U003241859	2-601199	CONDUIT GAS & MART INC.	586 SOUTH CONDUIT AVENUE		BROOKLYN	NY	SPILLS, UST
11208	1020148845		BIG ESSO SERVICE STATION	624 CONDUIT AVE		BROOKLYN	NY	EDR Historical Auto Stations
11208	U001842057	2-601717	GRAND SLAM FUEL INC	640 CONDUIT BOULEVARD		BROOKLYN	NY	UST
11208	A100366112		GRAND SLAM FUEL INC	640 CONDUIT BOULEVARD		BROOKLYN	NY	AST
11208	S117739982		CON EDISON	CONDUIT ST & PITKIN AVE		BROOKLYN	NY	NY MANIFEST
11208	1018278363	110067704023	CON EDISON	CONDUIT ST & PITKIN AVE		BROOKLYN	NY	RCRA-NonGen, FINDS
11208	S117739985		CON EDISON	CONDUIT ST & PITKIN AVE NE COR	**	BROOKLYN	NY	NY MANIFEST
11208	1018278366	110067704041	CON EDISON	CONDUIT ST & PITKIN AVE NE COR	**	BROOKLYN	NY	RCRA-NonGen, FINDS
11208	1014397431	NYP004197513	CON EDISON	SE COR LIBERTY AVE & CRESCENT	**	BROOKLYN	NY	RCRA-NonGen
11208	1014818556	110041663535	CON EDISON	SE COR LIBERTY AVE & CRESCENT	**	BROOKLYN	NY	FINDS
11208	S120706234		ELTON STREET GW	SE CORNER OF ELTON STREET AND WOI	C, South, 0 - 1/8	BROOKLYN	NY	SHWS
11208	S125969786			19 COX PLACE		BROOKLYN	NY	
11208	U004067767	2-610412	LENMIC REALTY CORP.	458 COZINE AVENUE	O, SSE, 1/8 - 1/4	BROOKLYN	NY	AST
11208	1000219148	NYD001236942	MTA NYCT- COZINE AVENUE IRON SHOP	50 COZINE AVE		BROOKLYN	NY	NY MANIFEST, RCRAInfo-LQG
11208	U004048323	2-603563	SOURCE INTERLINK /BRAND DIVISION	529 COZINE AVE	Q, ESE, 1/8 - 1/4	BROOKLYN	NY	UST
11208	1025504857	NYR000241455	BROOKLYN LOGISTICS CENTER - BLDG 2	578 COZINE AVE		BROOKLYN	NY	RCRAInfo-LQG
11208	1025482580		BROOKLYN LOGISTICS CENTER - BUILDIN	578 COZINE AVE		BROOKLYN	NY	
11208	1025983214	110070595332	BROOKLYN LOGISTICS CENTER - BUILDIN	578 COZINE AVE		BROOKLYN	NY	FINDS
11208	1016700244	110056388715	ACTION AUTO BODY INC	650 COZINE AVE		BROOKLYN	NY	FINDS
11208	1001079918	110004520233	SOUTHEAST BROOKLYN BUS	739 COZINE AVE		BROOKLYN	NY	NY MANIFEST, RCRA-NonGen, FINDS
11208	1019909574	110070125568	MTA NYCT - FULTON LINE - A C	CRANBERRY ST & CADMAN PLZ W TO	**	BROOKLYN	NY	RCRAInfo-SQG, FINDS
11208	1016199737	110004450059	NAREMY CLEANERS	107 CRESCENT ST		BROOKLYN	NY	FINDS
11208	S125967953			114 CRESCENT STREET		BROOKLYN	NY	
11208	1016126165	110038450002	URBAN WOODWORKS LTD	18 CRESCENT ST		BROOKLYN	NY	FINDS
11208	1012089530		URBAN WOODWORKS LTD	18 CRESCENT ST		BROOKLYN	NY	
11208	S121488949		URBAN WOODWORKS LTD	18 CRESCENT ST		BROOKLYN	NY	AIRS
11208	S125969873			194 CRESCENT STREET		BROOKLYN	NY	
11208	U000402548	2-309192	HARMAN STREET DEVELOPMENT CORP.	21 CRESCENT ST		BROOKLYN	NY	UST
11208	1019908884	110069700737	CON EDISON	249 CRESCENT ST		BROOKLYN	NY	RCRA-NonGen, FINDS
11208	1000981420	NY0000990556	CON EDISON	306 CRESCENT ST		BROOKLYN	NY	NY MANIFEST, RCRA-NonGen
11208	1016198896	110004323303	PERSAUD GOUTAM - PRIVATE RESIDENC	306 CRESCENT ST		BROOKLYN	NY	FINDS
11208	1019908176	110069660021	CON EDISON	306 CRESCENT ST		BROOKLYN	NY	RCRA-NonGen, FINDS
11208	1016199855	110004463376	CRESCENT IRON WORKS INC	32 CRESCENT ST		BROOKLYN	NY	FINDS
11208	S118704274		LOT 29,TAXBLOCK 4162	326 CRESCENT STREET		BROOKLYN	NY	E DESIGNATION
11208	1000206130	NYD986884476	NAREMY DRY CLEANERS	332 CRESCENT ST		BROOKLYN	NY	RCRA-NonGen
11208	1016199594	110004439563	NAREMY DRY CLEANERS	332 CRESCENT ST		BROOKLYN	NY	FINDS
11208	1020046964		NAREMY DRY CLEANERS INC	332 CRESCENT ST		BROOKLYN	NY	EDR Historical Cleaners
11208	1018591573		SORRENTINO RAFFAELE	362 CRESCENT ST		BROOKLYN	NY	EDR Historical Cleaners
11208	1016379688	110055111846	376 CRESCENT STREET MS. ANNE GARIE	376 CRESCENT STREET		BROOKLYN	NY	ICIS, FINDS
11208	S125972581			388 CRESCENT STREET		BROOKLYN	NY	
11208	S125972590			389 CRESCENT STREET		BROOKLYN	NY	
11208	S125972697			403 CRESCENT STREET		BROOKLYN	NY	
11208	1020352992		G M S AUTO REPAIR INC	439 CRESCENT ST		BROOKLYN	NY	EDR Historical Auto Stations
11208	S127470963			488 CRESCENT STREET		BROOKLYN	NY	
11208	S118258292		CON EDISON	508 CRESCENT ST		BROOKLYN	NY	NY MANIFEST
11208	1020067616		PROFESSIONAL CLEANERS INC	508 CRESCENT ST		BROOKLYN	NY	EDR Historical Cleaners
11208	1019905752	110069692531	CON EDISON	508 CRESCENT ST		BROOKLYN	NY	RCRA-NonGen, FINDS
11208	U003384821	2-095443	589 CRESENT ST	589 CRESCENT ST		BROOKLYN	NY	AST
11208	U003128934	2-335983	ST FORTUNATA CONVENT	739 CRESCENT ST		BROOKLYN	NY	UST
11208	1008206332	110020895931	MTA NYCT - CRESCENT ST STA - JMZ LIN	CRESCENT & FULTON ST		BROOKLYN	NY	FINDS
11208	1007990574	NYR000130948	MTA NYCT - CRESCENT ST STA - JMZ LIN	CRESCENT & FULTON ST		BROOKLYN	NY	NY MANIFEST, RCRAInfo-LQG
11208	1007821268	110019838283	NYC DEP-CRESCENT ST	CRESCENT & SUTTER STREETS		BROOKLYN	NY	FINDS
11208	S117736600		CON EDISON	CRESCENT ST & FULTON ST SW COR	**	BROOKLYN	NY	NY MANIFEST
11208	1017749493		CON EDISON MANHOLE: 3719	CRESCENT ST & FULTON ST SW COR	**	BROOKLYN	NY	
11208	1017776145	110063805556	CON EDISON MANHOLE: 3719	CRESCENT ST & FULTON ST SW COR	**	BROOKLYN	NY	RCRA-NonGen, FINDS
11208	1016022909	110046245050	MTA NYCT - JAMAICA LINE I - JZ	CRESCENT TO CYPRESS HILLS ST	**	BROOKLYN	NY	FINDS
11208	S123692293		CON EDISON - TRANSFORMER MANHOLE	CRESENT ST & FULTON ST INT	**	BROOKLYN	NY	NY MANIFEST
11208	1019967531		CYPRESS CLEANERS	10-80 CYPRESS AVE	**	BROOKLYN	NY	EDR Historical Cleaners
11208	1021415095		TWO BROTHERS SERVICE CTR	960 CYPRESS AVE	**	BROOKLYN	NY	EDR Historical Auto

DRAFT

EDR ZIP Code Scan Report

ZIP	EDR-ID	Facility ID	Name	Address	Map/Dir/Dist	City	State	Databases
								Stations
11208	1010459642	110031360391	CON EDISON MANHOLE 4181	DECATUR ST & SARATOGA AVE		BROOKLYN	NY	FINDS
11208	1010326046	NYP004138889	CON EDISON MANHOLE 4181	DECATUR ST & SARATOGA AVE		BROOKLYN	NY	RCRA-NonGen
11208	S122449244		CHESTNUT COMMONS ATLANTIC AVE SIT	110 DINSMORE PLACE		BROOKLYN	NY	BROWNFIELDS, INST CONTROL, ENG CONTROLS
11208	S118704320		LOT 35,TAXBLOCK 4141	111 DINSMORE PLACE		BROOKLYN	NY	E DESIGNATION
11208	S118704273		LOT 29,TAXBLOCK 4139	47 DINSMORE PLACE		BROOKLYN	NY	E DESIGNATION
11208	S118704338		LOT 39,TAXBLOCK 4141	99 DINSMORE PLACE		BROOKLYN	NY	E DESIGNATION
11208	S118704249		LOT 25,TAXBLOCK 4139	DINSMORE PLACE		BROOKLYN	NY	E DESIGNATION
11208	1019915775		ASSOCIATED BUILDING CONSTRUCTION	23 DORCHESTER ST.		BROOKLYN	NY	ICIS
11208	A100291695	2-608324	2 DOSCHER STREET	2 DOSCHER STREET		BROOKLYN	NY	AST
11208	1023539456	110069547379	ASSOCIATED BUILDING CONSTRUCTION	23 DOSCHER ST.		BROOKLYN	NY	FINDS
11208	S125972594			39 DOSCHER STREET		BROOKLYN	NY	
11208	S125975205			901 DREW STREET		BROOKLYN	NY	
11208	1020028069		LILLY CLEANERS	902 DREW ST		BROOKLYN	NY	EDR Historical Cleaners
11208	1000256773	110004425809	SPRING CREEK ASSOCIATES	902 DREW ST APT 1		BROOKLYN	NY	NY MANIFEST, RCRA-NonGen, FINDS
11208	S110246836		HWANG'S LILY DRY CLEANERS	902 DREW STREET		BROOKLYN	NY	DRYCLEANERS
11208	U003178586	2-603033	CYPRESS COMMUNITY DAY CARE CENTE	1157 DUMONT AVENUE		BROOKLYN	NY	UST
11208	1016117230	110019763111	J & C AUTO & TRUCK COLLISION	1345 DUMONT AVE		BROOKLYN	NY	FINDS
11208	1007813764		J & C AUTO & TRUCK COLLISION	1345 DUMONT AVE		BROOKLYN	NY	
11208	1019325163	NYP004799839	CON EDISON	970 DUMONT AVE		BROOKLYN	NY	RCRA-NonGen
11208	1018380090	110069389815	CON EDISON	970 DUMONT AVE		BROOKLYN	NY	FINDS
11208	S118257280		CON EDISON	970 DUMONT AVE		BROOKLYN	NY	NY MANIFEST
11208	S125975451			973 DUMONT AVENUE		BROOKLYN	NY	
11208	S120957961		CON EDISON - MANHOLE 58994	DUMONT AVE & ATKINS AVE		BROOKLYN	NY	NY MANIFEST
11208	S117268729		RESIDENTIAL	100 ELDERT LANE		BROOKLYN	NY	SPILLS
11208	S125974665			750 ELDERT LANE		BROOKLYN	NY	
11208	S125974704			760 ELDERT LANE		BROOKLYN	NY	
11208	1016396660	110055304870	760 ELDERT LANE BUILDING	760 ELDERT LANE		BROOKLYN	NY	FINDS
11208	1016397477	110055313156	790 ELDERT LANE BUILDING	790 ELDERT LANE		BROOKLYN	NY	FINDS
11208	S125974801			790 ELDERT LANE		BROOKLYN	NY	
11208	1018280769	110067681912	CON EDISON	1490 ELDERTS LANE	**	BROOKLYN	NY	RCRA-NonGen, FINDS
11208	S118088133		CON EDISON	1490 ELDERTS LANE	**	BROOKLYN	NY	NY MANIFEST
11208	1018280771	NYP004756771	CON EDISON	1490 ELDERTS LANE	**	BROOKLYN	NY	RCRA-NonGen
11208	1018280773	NYP004756797	CON EDISON	1490 ELDERTS LANE	**	BROOKLYN	NY	RCRA-NonGen
11208	S118088131		CON EDISON	1490 ELDERTS LN	**	BROOKLYN	NY	NY MANIFEST
11208	S117740533		CON EDISON	ELDERTS LANE & DUMONT AVE		BROOKLYN	NY	NY MANIFEST
11208	1018278917	110067683304	CON EDISON	ELDERTS LANE & DUMONT AVE		BROOKLYN	NY	RCRA-NonGen, FINDS
11208	S125967488			1 ELTON STREET		BROOKLYN	NY	
11208	U004277391		1 ELTON STREET	1 ELTON STREET		BROOKLYN	NY	UST
11208	1016400006	110055338718	SPRING CREEK SCHOOL	1065 ELTON ST - E SIDE - AT FLATLANDS		BROOKLYN	NY	FINDS
11208	1000141238	110064185297	O-Z/GEDNEY	1101 ELTON STREET		BROOKLYN	NY	ICIS, RCRA-NonGen, FINDS, RAATS
11208	S125969956			2 ELTON STREET		BROOKLYN	NY	
11208	A100153965	2-601296	2 ELTON, LLC	2-14 ELTON ST		BROOKLYN	NY	AST
11208	S125971559			29 ELTON STREET		BROOKLYN	NY	
11208	S125971784			307 ELTON STREET		BROOKLYN	NY	
11208	1020227947		STANLEY TRANSMISSION CO INC	350 ELTON ST		BROOKLYN	NY	EDR Historical Auto Stations
11208	S117737020		CON EDISON	390 ELTON STREET		BROOKLYN	NY	NY MANIFEST
11208	S125973078			455 ELTON STREET		BROOKLYN	NY	
11208	A100294111	2-608396	G&G REALTY CORP. II	651 ELTON STREET		BROOKLYN	NY	AST
11208	1018391518	110069648634	CON EDISON	72 ELTON ST		BROOKLYN	NY	FINDS
11208	S118258684		CON EDISON	72 ELTON ST		BROOKLYN	NY	NY MANIFEST
11208	1019906295	NYP004819482	CON EDISON	72 ELTON ST		BROOKLYN	NY	RCRA-NonGen
11208	1024413465	110070330322	ACME PARTS, INC.	901 ELTON ST.		BROOKLYN	NY	FINDS
11208	S125975460			98 ELTON STREET		BROOKLYN	NY	
11208	S117314683		CON EDISON	ELTON ST & ARLINGTON AV		BROOKLYN	NY	NY MANIFEST
11208	S117319258		CON EDISON	ELTON ST & ARLINGTON AVE		BROOKLYN	NY	NY MANIFEST
11208	S120959678		NYSDEC ELTON STREET GW	ELTON ST & WORTMAN AVE SE CORN	**	BROOKLYN	NY	NY MANIFEST
11208	1023679086	NYR000230656	NYSDEC - ELTON STREET GW	ELTON ST & WORTMAN AVE SE CORNER	**	BROOKLYN	NY	RCRAInfo-LQG
11208	1024596906	110070126255	NYSDEC - ELTON STREET GW	ELTON ST & WORTMAN AVE SE CORNER	**	BROOKLYN	NY	FINDS
11208	S122872652		LOT 15,TAXBLOCK 4496	573 EMERALD STREET		BROOKLYN	NY	E DESIGNATION
11208	U003075010	2-602484	FOUNTAIN AVENUE LANDFILL	SOUTH END OF FOUNTAIN AVENUE		EAST NEW YORK	NY	AST, UST
11208	S122266307		FOUNTAIN AVENUE SITE B	ERSKINE STREET/VANDALIA AVENUE/FO	**	BROOKLYN	NY	SPDES
11208	1000429552	110004407589	GALVATRON INDUSTRIES CORP	1000 ESSEX ST	F, SE, 1/8 - 1/4	BROOKLYN	NY	NY MANIFEST, RCRA-NonGen, FINDS
11208	1007254408	110017272262	CON EDISION - V 05047	1000 ESSEX ST		BROOKLYN	NY	FINDS
11208	1021705037		AIR GATEWAY SERVICE CORP	1000 ESSEX ST	F, SE, 1/8 - 1/4	BROOKLYN	NY	EDR Historical Auto Stations

DRAFT

EDR ZIP Code Scan Report

ZIP	EDR-ID	Facility ID	Name	Address	Map/Dir/Dist	City	State	Databases
11208	A100294523	2-608411	J. BORAH CO.	291 ESSEX STREET		BROOKLYN	NY	AST
11208	1019906646	110069668096	CON EDISON	320 ESSEX ST		BROOKLYN	NY	RCRA-NonGen, FINDS
11208	S118259004		CON ED	320 ESSEX ST		BROOKLYN	NY	NY MANIFEST
11208	S117067114		CON EDISON	330 ESSEX ST		BROOKLYN	NY	NY MANIFEST
11208	S120958251		CON EDISON - SERVICE BOX 61800	418 ESSEX ST		BROOKLYN	NY	NY MANIFEST
11208	S127148819			700 ESSEX STREET		BROOKLYN	NY	
11208	U000394567	2-083550	MOUNTAINSIDE TRANSP CO INC	841 ESSEX STREET	I, NNE, 1/8 - 1/4	BROOKLYN	NY	SPILLS, UST
11208	U004046039	2-607995	ATLAS ROLL-OFF CORP	881 ESSEX STREET	E, NE, 0 - 1/8	BROOKLYN	NY	UST
11208	S105842236		ATLAS BIO-ENERGY	887 ESSEX STREET	E, NE, 0 - 1/8	BROOKLYN	NY	SWF/LF
11208	S104263955		ATLAS REGISTERED	889 ESSEX STREET	E, NE, 0 - 1/8	BROOKLYN	NY	SWF/LF
11208	S117692070		ATLAS ROLL-OFF CORP	895 ESSEX STREET	D, ENE, 0 - 1/8	BROOKLYN	NY	SWF/LF
11208	1024403514	110070318432	ADORABLE PILLOWS MFG., INC.	902 ESSEX ST.		BROOKLYN	NY	FINDS
11208	1004755500	110004308712	RODOLITZ REALTY	909 ESSEX ST	D, ENE, 0 - 1/8	BROOKLYN	NY	SPILLS, NY MANIFEST, RCRA-NonGen, FINDS
11208	S105842289		UTILITY PLASTICS; INC	920 ESSEX STREET	D, East, 0 - 1/8	BROOKLYN	NY	SWRCY
11208	1009525158		ULTRA CREATIVE	975 ESSEX ST		BROOKLYN	NY	FTTS
11208	1025786710	1120WLTRFL97	TRANSCONTINENTAL ULTRA FLEX INC	975 ESSEX ST		BROOKLYN	NY	TRIS
11208	S116041575		TRANSCONTINENTAL ULTRA FLEX INC.	975 ESSEX ST	K, SE, 1/8 - 1/4	BROOKLYN	NY	NY MANIFEST, AIRS
11208	S105841890		ALLIED WASTE OF NEW YORK 978 ESSE	978 ESSEX STREET	F, SE, 1/8 - 1/4	BROOKLYN	NY	SWRCY, SWF/LF
11208	S106052515		ALLIED WASTE OF NEW YORK INC 992 ES	992 ESSEX STREET	F, SE, 1/8 - 1/4	BROOKLYN	NY	SWRCY
11208	1000429551	NYD056272685	GALVATRON INDUSTRIES CORP	999 ESSEX ST	K, SE, 1/8 - 1/4	BROOKLYN	NY	NY MANIFEST, RCRA-NonGen
11208	1017752589	110063808054	CON EDISON SERVICE BOX: 27243	ESSEX ST & HEGEMAN AVE		BROOKLYN	NY	FINDS
11208	1017775122	NYP004529475	CON EDISON SERVICE BOX: 27243	ESSEX ST & HEGEMAN AVE	AA, North, 1/4 - 1/2	BROOKLYN	NY	RCRA-NonGen
11208	S117060708		CON EDISON	ESSEX ST & HEGEMAN AVE	AA, North, 1/4 - 1/2	BROOKLYN	NY	NY MANIFEST
11208	S125972480			371 ETNA STREET		BROOKLYN	NY	
11208	A100292265	2-608233	371-391 ETNA ST	371-391 ETNA STREET		BROOKLYN	NY	AST
11208	1018808731		VARGAS MERCEDES	396 ETNA ST		BROOKLYN	NY	EDR Historical Cleaners
11208	1016969344	NYP004430039	CON EDISON	ETNA ST & LOGAN ST		BROOKLYN	NY	NY MANIFEST, RCRA-NonGen
11208	1017395080	110062941401	CON EDISON MANHOLE: 3723	ETNA ST & LOGAN ST		BROOKLYN	NY	FINDS
11208	S117737583		CON EDISON	ETNA ST AND HALE ST		BROOKLYN	NY	NY MANIFEST
11208	S117737615		CON EDISON	ETNA ST AND RICHMOND ST		BROOKLYN	NY	NY MANIFEST
11208	1021614367		ISSAC DIAGNOSTIC & PARTS CO	#1 EUCLID AVE	**	BROOKLYN	NY	EDR Historical Auto Stations
11208	1020205894		EUCLID SERVICE STATION INC	1 EUCLID AVE		BROOKLYN	NY	EDR Historical Auto Stations
11208	U003800378	2-602725	LEON'S CONNECTIONS LLC	1 EUCLID AVENUE		BROOKLYN	NY	AST, UST
11208	1019901851	NYP004766754	CON EDISON	106 EUCLID AVE		BROOKLYN	NY	RCRA-NonGen
11208	1018386688	110069662065	CON EDISON	106 EUCLID AVE		BROOKLYN	NY	FINDS
11208	S118086903		CON EDISON	108 EUCLID AVENUE		BROOKLYN	NY	NY MANIFEST
11208	U000416557	2-070998	BLESSED SACRAMENT SCHOOL	187 EUCLID AVE		BROOKLYN	NY	AST
11208	1026095171	110070664217	ATLANTIC CHESTNUT - LOT 2	254 EUCLID AVE		BROOKLYN	NY	FINDS
11208	1025887760	NYR000243485	ATLANTIC CHESTNUT - LOT 2	254 EUCLID AVE		BROOKLYN	NY	RCRAInfo-SQG
11208	S121462432		ATLANTIC CHESTNUT LOT 2 - OFF-SITE	254 EUCLID AVENUE		BROOKLYN	NY	BROWNFIELDS, SPILLS
11208	S125973920			601 EUCLID AVENUE		BROOKLYN	NY	
11208	S125974026			615 EUCLID AVENUE		BROOKLYN	NY	
11208	S125975071			87 EUCLID AVENUE		BROOKLYN	NY	
11208	A100154008	2-604192	97 EUCLID REALTY LLC	97 EUCLID AVENUE		BROOKLYN	NY	AST
11208	1007119359	NYR000121525	NYCT - EUCLID AVE STATION - A & C LINE	EUCLID & PITKIN AVE		BROOKLYN	NY	NY MANIFEST, RCRAInfo-SQG
11208	1007213477	110016720119	NYCT - EUCLID AVE STATION - A & C LINE	EUCLID & PITKIN AVE		BROOKLYN	NY	FINDS
11208	1010325428	NYP000960179	VERIZON	FLATBUSH & FENIMORE AVE		BROOKLYN	NY	NY MANIFEST, RCRA-NonGen
11208	1010481463	110031417223	VERIZON	FLATBUSH & FENIMORE AVE		BROOKLYN	NY	FINDS
11208	1021047266		APPER SAM SERVICE STATION INC	105-04 FLATLANDS AV		BROOKLYN	NY	EDR Historical Auto Stations
11208	1018387085	110069641329	CON EDISON	12421 FLATLANDS AVE		BROOKLYN	NY	FINDS
11208	S118088590		CON ED	12421 FLATLANDS AVE	X, South, 1/4 - 1/2	BROOKLYN	NY	NY MANIFEST
11208	1016122470	110040834416	12421 FLATLANDS AVENUE BUILDING	12421 FLATLANDS AVE		BROOKLYN	NY	FINDS
11208	1014817284		12421 FLATLANDS AVENUE BUILDING	12421 FLATLANDS AVE		BROOKLYN	NY	
11208	1019901410	NYP004761672	CON EDISON	12421 FLATLANDS AVE	X, South, 1/4 - 1/2	BROOKLYN	NY	RCRA-NonGen
11208	A100293969	2-608886	MEADOW WOOD AT GATEWAY CONDOMI	12421 FLATLANDS AVENUE	X, South, 1/4 - 1/2	BROOKLYN	NY	AST
11208	U004076941	2-252646	MEADOW WOOD AT GATEWAY CONDO	12435 FLATLANDS AVE	X, South, 1/4 - 1/2	BROOKLYN	NY	AST
11208	1026741910		AMAZON.COM SERVICES LLC - DYY4	12595 FLATLANDS AVE		BROOKLYN	NY	
11208	S121488923		NYCDEP SPRING CREEK AUX CSO DETEN	127-20 FLATLANDS AVE		BROOKLYN	NY	AIRS
11208	A100300287	2-456187	SPRING CREEK AUXILIARY WPCP	127-20 FLATLANDS AVENUE		BROOKLYN	NY	AST
11208	U004078562	2-456187	SPRING CREEK AUXILIARY WPCP	127-20 FLATLANDS AVENUE		BROOKLYN	NY	UST
11208	1001961586	110008111685	NYCDEP BWT SPRING CREEK WCPC	12720 FLATLANDS AVE		BROOKLYN	NY	NY MANIFEST, RCRA-CESQG, FINDS
11208	1023397911	110070834656	SPRING CREEK COMBINED SEWER OVEF	12720 FLATLANDS AVE		BROOKLYN	NY	FINDS
11208	S102639907	0301420	SPRING CREEK WATER POLLUTION CON	12720 FLATLANDS AVE.		BROOKLYN	NY	CBS AST
11208	2006808311			12720 FLATLANDS AVE.		BROOKLAND	NY	ERNS
11208	U001840273	2-456187	SPRING CREEK WWTP	12720 FLATLANDS AVENUE		BROOKLYN	NY	AST, CBS
11208	S118950618		DSNY SPRING CREEK YARD WASTE COM	12720-B FLATLANDS AVENUE		BROOKLYN	NY	SWF/LF

DRAFT

EDR ZIP Code Scan Report

ZIP	EDR-ID	Facility ID	Name	Address	Map/Dir/Dist	City	State	Databases
11208	U004062374	2-607990	SPRING CREEK BUS DEPOT	12755 FLATLANDS AVE		BROOKLYN	NY	UST
11208	A100293617	2-607990	SPRING CREEK BUS DEPOT	12755 FLATLANDS AVE		BROOKLYN	NY	AST
11208	1007759325	110019217382	MTA BUS - SPRING CREEK DEPOT	12755 FLATLANDS AVE		BROOKLYN	NY	ICIS, FINDS
11208	S117537484		MTA BUS COMPANY- SPRING CREEK DEF	12755 FLATLANDS AVE		BROOKLYN	NY	SPILLS, NY MANIFEST, AIRS
11208	1009312372	NYR000137265	MTA BUS - SPRING CREEK DEPOT	12755 FLATLANDS AVE		BROOKLYN	NY	SPILLS, NY MANIFEST, RCRA-NonGen
11208	S118704003		MTA BUS - SPRING CREEK DEPOT	12755 FLATLANDS AVENUE		BROOKLYN	NY	CBS
11208	1021689886		T & M REPAIRS INC	8501-07 FLATLANDS AVE	**	BROOKLYN	NY	EDR Historical Auto Stations
11208	S103573626	9809515	NYCDOS SPRING CREEK COMPOST FACI	FLATLANDS AVENUE	**	BROOKLYN	NY	SPILLS, SWF/LF
11208	1007763036	110019254572	U S POSTAL SERVICE - EAST NY FACILITY	FLATLANDS AVENUE		BROOKLYN	NY	FINDS
11208	1010207083		US POSTAL SVCE-1050 FORBELL ST	1050 FORBELL ST		BROOKLYN	NY	
11208	1002982951	NY0001049303	SOUTH SHORE INCINERATOR SITE	308 FORBELL STREET		BROOKLYN	NY	CERCLIS-NFRAP
11208	1004757283	110004453412	NYCDOC - FORBELL DETENTION FACILIT	338 FORBELL ST		BROOKLYN	NY	RCRA-NonGen, FINDS
11208	1009218210	NYR000136721	NYC SANITATION - SOUTH SHORE INCINE	803 FORBELL ST		BROOKLYN	NY	NY MANIFEST, RCRAInfo-LQG
11208	1009320041	110024441781	NYC SANITATION - SOUTH SHORE INCINE	803 FORBELL ST		BROOKLYN	NY	FINDS
11208	1014817796	110041644511	803 FORBELL STREET, BROOKLYN NY 11	803 FORBELL STREET		BROOKLYN	NY	FINDS
11208	U004062145	2-455989	DSNY BROOKLYN LOT CLEANING	803 FORBELL STREET		BROOKLYN	NY	UST
11208	1014395529	NYP003664299	803 FORBELL STREET, BROOKLYN NY 11	803 FORBELL STREET		BROOKLYN	NY	NY MANIFEST, RCRAInfo-LQG
11208	U003074874	2-455989	DSNY BROOKLYN LOT CLEANING	803 FORBELL STREET		BROOKLYN	NY	AST
11208	1018352704	110064020866	834 FORBELL ST	834 FORBELL STREET		BROOKLYN	NY	FINDS
11208	1017788035	NYP003669421	834 FORBELL ST	834 FORBELL STREET		BROOKLYN	NY	RCRAInfo-LQG
11208	S121966886		NYCDEP	843 FORBELL ST		BROOKLYN	NY	NY MANIFEST
11208	S127471190			922 FORBELL STREET		BROOKLYN	NY	
11208	1016126405	110029260494	US POSTAL SVCE-1050 FORBELL ST	FORBELL ST		BROOKLYN	NY	ICIS, FINDS
11208	S105842284		NYCDOS BULK SITE AT FORBELL STREET	FORBELL STREET	**	BROOKLYN	NY	SWRCY, SWF/LF
11208	U004148282		LIBERTY APTS.	125 FOUNTAIN ST.		BROOKLYN	NY	UST
11208	S127148831			165 FOUNTAIN AVENUE		BROOKLYN	NY	
11208	S108145815		DOMINICK VITUCCI TRUCK SALES	2 FOUNTAIN AVE		BROOKLYN	NY	SPILLS, SWF/LF
11208	S118704370		LOT 45,TAXBLOCK 4154	24 FOUNTAIN AVENUE		BROOKLYN	NY	E DESIGNATION
11208	A100183124	2-606508	268 FOUNTAIN AVENUE	268 FOUNTAIN AVENUE		BROOKLYN	NY	AST
11208	S125971272			268 FOUNTAIN AVENUE		BROOKLYN	NY	
11208	1024157790		CON EDISON - MANHOLE 57217	28 FOUNTAIN AVE		BROOKLYN	NY	
11208	1024890460	NYP004675765	CON EDISON - MANHOLE 57217	28 FOUNTAIN AVE		BROOKLYN	NY	RCRAInfo-LQG
11208	1024670368	110070458762	CON EDISON - MANHOLE 57217	28 FOUNTAIN AVE		BROOKLYN	NY	FINDS
11208	S117737751		CON EDISON	28 FOUNTAIN AVE		BROOKLYN	NY	NY MANIFEST
11208	S118463640		CON ED	348 FOUNTAIN AVE OPP		BROOKLYN	NY	NY MANIFEST
11208	1006931269	NYR000117531	NYCHA - CYPRESS HILLS HOUSES	365 FOUNTAIN AVE		BROOKLYN	NY	RCRA-NonGen
11208	S121488911		NYC-HA CYPRESS HILLS HOUSE	365 FOUNTAIN AVE		BROOKLYN	NY	AIRS
11208	U001840701	2-474398	CYPRESS HILL HOUSES	365 FOUNTAIN AVENUE		BROOKLYN	NY	UST, LTANKS
11208	1005879664	110009213635	NYC-HA CYPRESS HILLS HOUSE	365 FOUNTAIN AVENUE		BROOKLYN	NY	FINDS
11208	1014927261	NYR000190520	NYC DEPT OF ED - INTERMEDIATE SCHO	370 FOUNTAIN AVE		BROOKLYN	NY	NY MANIFEST, RCRAInfo-SQG
11208	1015997448	110044987388	NYC DEPT OF ED - INTERMEDIATE SCHO	370 FOUNTAIN AVE		BROOKLYN	NY	FINDS
11208	U003394353	2-356549	INTERMEDIATE SCHOOL 218 - BROOKLYN	370 FOUNTAIN AVENUE		BROOKLYN	NY	AST
11208	1007780438	110019429000	4C FOODS CORP	580 FOUNTAIN AVE		BROOKLYN	NY	FINDS
11208	1017398487	110062976659	CON EDISON SERVICE BOX: 67331	600 FOUNTAIN AVE FRONT OF		BROOKLYN	NY	FINDS
11208	1016968877	NYP004425138	CON EDISON SERVICE BOX: 67331	600 FOUNTAIN AVE FRONT OF		BROOKLYN	NY	NY MANIFEST, RCRA-NonGen
11208	1016968876	NYP004425120	CON EDISON	609 FOUNTAIN AVE FRONT OF		BROOKLYN	NY	NY MANIFEST, RCRA-NonGen
11208	1017398486	110062976640	CON EDISON SERVICE BOX: 70101	609 FOUNTAIN AVE FRONT OF		BROOKLYN	NY	FINDS
11208	U003397194	2-603468	BOGOPA SERVICE CORP	650 FOUNTAIN AVENUE		BROOKLYN	NY	SPILLS, AST
11208	U004191941		BOGOPA SERVICE CORP	650 FOUNTAIN AVENUE		BROOKLYN	NY	UST
11208	S126985620			795 FOUNTAIN AVENUE		BROOKLYN	NY	
11208	A100382323		VERIZON NEW YORK INC., GLC: 34535	800 FOUNTAIN AVENUE		BROOKLYN	NY	AST
11208	U004198770		VERIZON NEW YORK INC., GLC: 34535	800 FOUNTAIN AVENUE		BROOKLYN	NY	UST
11208	1018394144	110069586647	FEDEX GROUND - EAST BROOKLYN HD	830 FOUNTAIN AVE		BROOKLYN	NY	FINDS
11208	1023387690	110067005617	FOUNTAIN AVENUE	830 FOUNTAIN AVENUE		BROOKLYN	NY	FINDS
11208	1007484611		BROOKLYN DEV DISABILITIES SERVICE C	888 FOUNTAIN AVE		BROOKLYN	NY	
11208	S121488974		BROOKLYN DEV DISABILITIES SERVICE C	888 FOUNTAIN AVE		BROOKLYN	NY	AIRS
11208	1016049082	110019512106	BROOKLYN DEV DISABILITIES SERVICE C	888 FOUNTAIN AVENUE		BROOKLYN	NY	FINDS
11208	A100349516		95 FOUNTAIN LLC	95 FOUNTAIN AVENUE		BROOKLYN	NY	AST
11208	S125975373			95 FOUNTAIN AVENUE		BROOKLYN	NY	
11208	1016057032	110019246822	FOUNTAIN AVENUE LANDFILL	950 FOUNTAIN AVE		BROOKLYN	NY	FINDS
11208	1007762263	2610500687	FOUNTAIN AVENUE LANDFILL	950 FOUNTAIN AVE		BROOKLYN	NY	SPILLS, AIRS, ICIS
11208	S123253090		REMED. OF FOUNTAIN AVE LF LF-FAL-G4	950 FOUNTAIN AVENUE		BROOKLYN	NY	SPDES
11208	S118704457		LOT 92,TAXBLOCK 4154	96A FOUNTAIN AVENUE		BROOKLYN	NY	E DESIGNATION
11208	S108146271	HS2041	SPRING CREEK/GATEWAY ESTATES	FOUNTAIN AVE	**	BROOKLYN	NY	HSWDS
11208	1009231715		NYC DEPT OF SANITATION	FOUNTAIN AVE & BELT PKWY	**	BROOKLYN	NY	NY MANIFEST
11208	1000893218	NYD980214423	NYCDEP FOUNTAIN AVE LANDFILL	FOUNTAIN AVE & E BELT PKWY		BROOKLYN	NY	NY MANIFEST, RCRA-NonGen
11208	1016982641	110007148498	NYCDEP FOUNTAIN AVE LANDFILL	FOUNTAIN AVE & E BELT PKWY		BROOKLYN	NY	FINDS
11208	1024891747	NYP005141155	CON EDISON - MANHOLE 59073	FOUNTAIN AVE & HEGEMAN AVE INT	**	BROOKLYN	NY	RCRAInfo-LQG

DRAFT

EDR ZIP Code Scan Report

ZIP	EDR-ID	Facility ID	Name	Address	Map/Dir/Dist	City	State	Databases
11208	1024157809		CON EDISON - MANHOLE 59073	FOUNTAIN AVE & HEGEMAN AVE INT		BROOKLYN	NY	
11208	1024645995	110070434382	CON EDISON - MANHOLE 59073	FOUNTAIN AVE & HEGEMAN AVE INT	**	BROOKLYN	NY	FINDS
11208	S121968680		CON EDISON - MANHOLE 59073	FOUNTAIN AVE & HEGEMAN AVE INT	**	BROOKLYN	NY	NY MANIFEST
11208	S105841717		DOLA CONSTRUCTION CO.	FOUNTAIN AVE. (BET. FLATLANDS & COZ	AD, East, 1/2 - 1	BROOKLYN	NY	SWF/LF
11208	S102872770		FOUNTAIN AVENUE LANDFILL	FOUNTAIN AVENUE AND SHORE PARKW/		BROOKLYN	NY	SHWS
11208	1009239565		CONSOLIDATED EDISON	V6885-830 FOUNTAIN AVE		BROOKLYN	NY	NY MANIFEST
11208	S117319088		CON EDISON	FRONT OF 148 RIDGEWOOD AVE		BROOKLYN	NY	NY MANIFEST
11208	S117739065		CON EDISON	FRONT OF 223 RICHMOND ST		BROOKLYN	NY	NY MANIFEST
11208	S117538083		CON EDISON	FRONT OF 2468 LINDEN BLVD		BROOKLYN	NY	NY MANIFEST
11208	S117319520		CON ED	FRONT OF 2592 LINDEN BLVD		BROOKLYN	NY	NY MANIFEST
11208	S116551801		CON EDISON	FRONT OF 3328 FULTON ST		BROOKLYN	NY	NY MANIFEST
11208	S117536978		CON EDISON	FRONT OF 740 EUCLID AV		BROOKLYN	NY	NY MANIFEST
11208	S117536976		CON EDISON	FRONT OF 740 EUCLID AV		BROOKLYN	NY	NY MANIFEST
11208	S116294423		CON EDISON	FRONT OF 870 STANLEY AVE	A, NNE, 0 - 1/8	BROOKLYN	NY	NY MANIFEST
11208	1019913519		CITYGAS CORP	2642-66 FULTON ST		BROOKLYN	NY	ICIS
11208	S118704253		LOT 26,TAXBLOCK 3939	2957 FULTON STREET		BROOKLYN	NY	E DESIGNATION
11208	1008229181	110021003554	MTA-NYCTA FULTON ST STORAGE AREA	2963-2965 FULTON STREET		BROOKLYN	NY	FINDS
11208	S125971631			2979 FULTON STREET		BROOKLYN	NY	
11208	1016969267	NYP004429213	CON EDISON SERVICE BOX: 21067	2983 FULTON ST		BROOKLYN	NY	NY MANIFEST, RCRA-NonGen
11208	1017394572	110062936220	CON EDISON SERVICE BOX: 21067	2983 FULTON ST		BROOKLYN	NY	FINDS
11208	S118704192		LOT 20,TAXBLOCK 3955	2992 FULTON STREET		BROOKLYN	NY	E DESIGNATION
11208	S118704210		LOT 21,TAXBLOCK 3955	2994 FULTON STREET		BROOKLYN	NY	E DESIGNATION
11208	S118704218		LOT 22,TAXBLOCK 3955	2996 FULTON STREET		BROOKLYN	NY	E DESIGNATION
11208	S118704228		LOT 23,TAXBLOCK 3955	2998 FULTON STREET		BROOKLYN	NY	E DESIGNATION
11208	S118704122		LOT 16,TAXBLOCK 3942	3015 FULTON STREET		BROOKLYN	NY	E DESIGNATION
11208	1024404578	110070319715	AMIGOS DE OTTO SEWING, INC.	3015 FULTON STREET		BROOKLYN	NY	FINDS
11208	1014399932	NYR000180224	MTA NYCT - FULTON ESSEX SUBSTATION	3036 FULTON ST		BROOKLYN	NY	NY MANIFEST, RCRAInfo-SQG
11208	1014816119	110043306570	MTA NYCT - FULTON ESSEX SUBSTATION	3036 FULTON ST		BROOKLYN	NY	FINDS
11208	1016066755	110019215936	MUNDO SHOES & FASHION	3041 FULTON ST		BROOKLYN	NY	FINDS
11208	1007759181		MUNDO SHOES & FASHION	3041 FULTON ST		BROOKLYN	NY	
11208	1004763000	110012260301	NYCTA ESSEX ST FIELD OFFICE	3046 FULTON ST		BROOKLYN	NY	NY MANIFEST, RCRA-NonGen, FINDS
11208	1007798682	110019611963	R&J FINE FURNITURE-3051 FULTON ST	3051 FULTON ST		BROOKLYN	NY	FINDS
11208	1018957682		3060 FULTON LLC	3060 FULTON ST		BROOKLYN	NY	EDR Historical Cleaners
11208	S118704193		LOT 20,TAXBLOCK 3958	3062 FULTON STREET		BROOKLYN	NY	E DESIGNATION
11208	A100295193	2-609683	MY BROTHERS PLACE AUTO REPAIR	3086 FULTON STREET		BROOKLYN	NY	AST
11208	S118704155		LOT 18,TAXBLOCK 3959	3090 FULTON STREET		BROOKLYN	NY	E DESIGNATION
11208	1020067808		PROFESSIONAL DRY CLEANING	3095 FULTON ST		BROOKLYN	NY	EDR Historical Cleaners
11208	S106435408	2-6105-00683	JUSTIN'S/PROFESSIONAL CLEANERS	3095 FULTON STREET		BROOKLYN	NY	DRYCLEANERS
11208	S125971808			3098 FULTON STREET		BROOKLYN	NY	
11208	1000238047	110004421162	NASH DRY CLEANERS	3145 FULTON ST		BROOKLYN	NY	NY MANIFEST, RCRA-NonGen, FINDS
11208	1020001108		HANS DRY CLEANING	3145 FULTON ST		BROOKLYN	NY	EDR Historical Cleaners
11208	1020001109		HANS DRY CLEANING	3163 FULTON ST		BROOKLYN	NY	EDR Historical Cleaners
11208	S110246757		HAN'S CLEANERS	3163 FULTON STREET		BROOKLYN	NY	DRYCLEANERS
11208	1020107919		TRAFFIC FRENCH CLEANERS INC	3168 FULTON ST		BROOKLYN	NY	EDR Historical Cleaners
11208	S125971980			3221 FULTON STREET		BROOKLYN	NY	
11208	S127149852			3249 FULTON STREET		BROOKLYN	NY	
11208	S118704430		LOT 66,TAXBLOCK 4128	3263 FULTON STREET		BROOKLYN	NY	E DESIGNATION
11208	S118628308		ATLANTIC CHESTNUT - LOT 1	3264 FULTON STREET		BROOKLYN	NY	BROWNFIELDS
11208	S118259493		CON ED	3293 FULTON ST		BROOKLYN	NY	NY MANIFEST
11208	1018389635	110069690686	CON EDISON	3293 FULTON ST		BROOKLYN	NY	FINDS
11208	1019907333	NYP004832859	CON EDISON	3293 FULTON ST		BROOKLYN	NY	RCRA-NonGen
11208	S118257883		CON ED	3299 FULTON ST		BROOKLYN	NY	NY MANIFEST
11208	1019905232	NYP004807335	CON EDISON	3299 FULTON ST		BROOKLYN	NY	RCRA-NonGen
11208	1018389637	110069671242	CON EDISON	3299 FULTON ST		BROOKLYN	NY	FINDS
11208	1016454474	110056508042	CON EDISON SERVICE BOX: 21095	3330 FULTON ST		BROOKLYN	NY	NY MANIFEST, RCRA-NonGen, FINDS
11208	1019906253	NYP004819029	CON EDISON	3331 FULTON ST		BROOKLYN	NY	RCRA-NonGen
11208	1016454475	110069643951	CON EDISON SERVICE BOX: 21093	3331 FULTON ST		BROOKLYN	NY	NY MANIFEST, RCRA-NonGen, FINDS
11208	1018453404		SAN TAE CLEANERS	3342 FULTON AVE		BROOKLYN	NY	EDR Historical Cleaners
11208	1000395549	110004397484	SANTAE CLEANER CORP	3342 FULTON ST		BROOKLYN	NY	NY MANIFEST, ICIS, RCRA-NonGen, FINDS
11208	1010415687	NYD981086168	SANTAE CLEANERS DBA J BROS	3342 FULTON ST		BROOKLYN	NY	DRYCLEANERS, NY MANIFEST, RCRA-NonGen
11208	S121994855			3345 FULTON ST.		BROOKLYN	NY	
11208	U000418279	2-481556	HOME SAVINGS OF AMERICA BANK	3345 FULTON STREET		BROOKLYN	NY	UST
11208	1019939722		NORWOOD LAUNDRY & CLEANERS INC	3384 FULTON ST		BROOKLYN	NY	EDR Historical Cleaners
11208	1018923787		MORWWOD CLEANERS	3391-95 FULTON STREET		BROOKLYN	NY	EDR Historical Cleaners
11208	1020044723		MORWWOD CLEANERS	339195 FULTON ST	**	BROOKLYN	NY	EDR Historical Cleaners

DRAFT

EDR ZIP Code Scan Report

ZIP	EDR-ID	Facility ID	Name	Address	Map/Dir/Dist	City	State	Databases
11208	1004757001	NYD982741613	JUNWOO CLNRS	3395 FULTON AVE		BROOKLYN	NY	NY MANIFEST, ICIS, RCRA-NonGen
11208	1018731497		C & M FOREST CLEANERS INC	3395 FULTON ST		BROOKLYN	NY	EDR Historical Cleaners
11208	1016067700	110002366564	MORWOOD DRY CLEANERS	3395 FULTON ST		BROOKLYN	NY	FINDS
11208	S110247344		MORWOOD DRY CLEANERS	3395 FULTON ST.		BROOKLYN	NY	DRYCLEANERS
11208	1019905504	110069682711	CON EDISON	3432 FULTON ST		BROOKLYN	NY	RCRA-NonGen, FINDS
11208	S118258097		CON EDISON	3432 FULTON ST		BROOKLYN	NY	NY MANIFEST
11208	S125972179			3440 FULTON STREET		BROOKLYN	NY	
11208	S121990736			3461 FULTON ST		BROOKLYN	NY	
11208	S122436352			3461 FULTON ST		BROOKLYN	NY	
11208	S125972211			3470 FULTON STREET		BROOKLYN	NY	
11208	S120958352		CON EDISON - VAULT 7636	3478 FULTON ST		BROOKLYN	NY	NY MANIFEST
11208	S117741400		CON EDISON	3480 FULTON ST		BROOKLYN	NY	NY MANIFEST
11208	1018279778	110067695729	CON EDISON	3480 FULTON ST		BROOKLYN	NY	RCRA-NonGen, FINDS
11208	1014395218	NYP000964783	VERIZON	FULTON ST & LOGAN ST		BROOKLYN	NY	RCRA-NonGen
11208	1014814470	110043232775	VERIZON	FULTON ST & LOGAN ST		BROOKLYN	NY	FINDS
11208	1016143593	NYP004263745	CON EDISON MANHOLE: 3684	FULTON ST 50 FT W OF ASHFORD ST S S	**	BROOKLYN	NY	NY MANIFEST, RCRA-NonGen
11208	1016407947	110055463966	CON EDISON MANHOLE: 3684	FULTON ST 50 FT W OF ASHFORD ST S S	**	BROOKLYN	NY	FINDS
11208	1010328338	NYR000142687	MTA NYCT - JAMAICA LINE BENTS 878-10(	FULTON ST BET CLEVELAND ST &	**	BROOKLYN	NY	RCRA-NonGen
11208	1010450252	110031392124	MTA NYCT - JAMAICA LINE BENTS 878-10(	FULTON ST BET CLEVELAND ST &	**	BROOKLYN	NY	FINDS
11208	1007207401	NYP004044616	MH3764	FULTON STREET AND ELDERTS LANE		NEW YORK CITY	NY	RCRA-NonGen
11208	S117564016		CONSOLIDATED EDISON	FULTON STREET AND ELDERTS LANE		NEW YORK CITY	NY	NY MANIFEST
11208	1007253430	110017262344	MH3764	FULTON STREET AND ELDERTS LANE		NEW YORK CITY	NY	FINDS
11208	S117314944		CON EDISON	SS FULTON ST 25' WO PINE ST	**	BROOKLYN	NY	NY MANIFEST
11208	S117314946		CON EDISON	SS FULTON ST 55' EO EUCLED AVE	**	BROOKLYN	NY	NY MANIFEST
11208	S119071684		UNITED STATES POSTAL SERVICE	1050 FURRELL ST		BROOKLYN	NY	NY MANIFEST
11208	1007756650	110019190551	GATEWAY CENTER	395 GATEWAY DR		BROOKLYN	NY	FINDS
11208	1010488301	110032651057	FILTA CLEAN CO INC THE	107 GEORGIA AVE		BROOKLYN	NY	FINDS
11208	S125968390			130 GLEN STREET		BROOKLYN	NY	
11208	S125967668			1049 GLENMORE AVENUE		BROOKLYN	NY	
11208	S125967804			1097 GLENMORE AVENUE		BROOKLYN	NY	
11208	S125967988			1148 GLENMORE AVENUE		BROOKLYN	NY	
11208	S125968020			1155 GLENMORE AVENUE		BROOKLYN	NY	
11208	S117067120		CON EDISON	734 GLENMORE AVE		BROOKLYN	NY	NY MANIFEST
11208	1025887705	NYR000242859	777 GLENMORE AVE LLC	777 GLENMORE AVE		BROOKLYN	NY	RCRA-NonGen
11208	1025923267		777 GLENMORE AVE LLC	777 GLENMORE AVE		BROOKLYN	NY	
11208	1026095216	110070664269	777 GLENMORE AVE LLC	777 GLENMORE AVE		BROOKLYN	NY	FINDS
11208	S118704325		LOT 36,TAXBLOCK 3989	793 GLENMORE AVENUE		BROOKLYN	NY	E DESIGNATION
11208	S118704309		LOT 34,TAXBLOCK 3989	795 GLENMORE AVENUE		BROOKLYN	NY	E DESIGNATION
11208	S118704128		LOT 16,TAXBLOCK 4005	804 GLENMORE AVENUE		BROOKLYN	NY	E DESIGNATION
11208	S125975147			888 GLENMORE AVENUE		BROOKLYN	NY	
11208	S125975172			892 GLENMORE AVENUE		BROOKLYN	NY	
11208	S125975215			904 GLENMORE AVENUE		BROOKLYN	NY	
11208	S125975459			978 GLENMORE AVENUE		BROOKLYN	NY	
11208	1005630482	110017249404	CON ED - MH 68427	GLENMORE & EUCLID AVE		BROOKLYN	NY	FINDS
11208	1010437417	110031333019	CON EDISON MANHOLE 67334	GLENMORE RD & PENNSY	**	BROOKLYN	NY	FINDS
11208	1010326620	NYP004142147	CON EDISON MANHOLE 67334	GLENMORE RD & PENNSY	**	BROOKLYN	NY	RCRA-NonGen
11208	S125967826			110 GRANT AVENUE		BROOKLYN	NY	
11208	S125968303			126 GRANT AVENUE		BROOKLYN	NY	
11208	A100300821	2-349461	17 GRANT AVE	17 GRANT AVE		BROOKLYN	NY	AST
11208	A100183077	2-606437	ST. SYLVESTER SCHOOL	396 GRANT AVENUE		BROOKLYN	NY	AST
11208	S125972827			418 GRANT AVENUE		BROOKLYN	NY	
11208	S125973087			456 GRANT AVENUE		BROOKLYN	NY	
11208	S125973101			459 GRANT AVENUE		BROOKLYN	NY	
11208	S125973193			477 GRANT AVENUE		BROOKLYN	NY	
11208	S125974656			75 GRANT AVENUE		BROOKLYN	NY	
11208	1001961701	NYR000085191	MTA NYCT GRANT AVE STATION A-LINE	GRANT & PITKIN AVE		BROOKLYN	NY	RCRA-NonGen
11208	1016256140	110008112005	MTA NYCT GRANT AVE STATION A-LINE	GRANT & PITKIN AVE		BROOKLYN	NY	FINDS
11208	S125969600			180 HALE AVENUE		BROOKLYN	NY	
11208	S125969874			194 HALE AVENUE		BROOKLYN	NY	
11208	S125967526			1004 HEGEMAN AVENUE		BROOKLYN	NY	
11208	A100300645	2-196541	1004 HEGEMAN AVE ASSOCIATES LLC	1004 HEGEMAN AVENUE		BROOKLYN	NY	AST
11208	U003835983	2-606783	H.P. JERICHO L.P.	851 HEGEMAN AVENUE	164, NNW, 1/4 - 1/2	BROOKLYN	NY	UST
11208	S125975098			873 HEGEMAN AVENUE		BROOKLYN	NY	
11208	S125975316			936 HEGEMAN AVENUE		BROOKLYN	NY	
11208	S125975366			948 HEGEMAN AVENUE		BROOKLYN	NY	
11208	1007808268	110019708048	PS 202 EAST S. JENKYNS	982 HEGEMAN AVE		BROOKLYN	NY	FINDS
11208	1017394952	110062940117	CON EDISON SERVICE BOX: 70951	990 HEGEMAN AVE		BROOKLYN	NY	FINDS
11208	1016974267	NYP004480844	CON EDISON SERVICE BOX: 70951	990 HEGEMAN AVE		BROOKLYN	NY	NY MANIFEST, RCRA-NonGen
11208	1010326084	NYP004139077	CON EDISON MANHOLE 61621	HEGEMAN AVE & ALABAMA AVE		BROOKLYN	NY	RCRA-NonGen
11208	1000338868	NYD980648646	NYCT-LIVONIA YARD	HEGEMAN AVENUE & ELTON STREET	Y, NNW, 1/4 - 1/2	BROOKLYN	NY	AST, NY MANIFEST, RCRAInfo-LQG
11208	1016248894	110008012266	NYCT-LIVONIA YARD	HEGEMAN AVENUE & ELTON STREET		BROOKLYN	NY	FINDS

DRAFT

EDR ZIP Code Scan Report

ZIP	EDR-ID	Facility ID	Name	Address	Map/Dir/Dist	City	State	Databases
11208	S118259249		CON ED	474 HEMLOCK ST		BROOKLYN	NY	NY MANIFEST
11208	1026062898	110069679850	CON EDISON	474 HEMLOCK ST FRONT OF		BROOKLYN	NY	FINDS
11208	1019907431	NYP004834061	CON EDISON	474 HEMLOCK ST FRONT OF		BROOKLYN	NY	RCRA-NonGen
11208	S119077575		CON ED	474 HEMLOCK ST FRONT OF		BROOKLYN	NY	NY MANIFEST
11208	1019906982	NYP004828762	CON EDISON	474 HEMLOCK ST FRONT OF		BROOKLYN	NY	RCRA-NonGen
11208	A100294340	2-607793	HEMLOCK COLLISION & AUTO REPAIR IN(	474 HEMLOCK STREET		BROOKLYN	NY	AST
11208	A100300903	2-610479	F&H AUTO REPAIR	475 HEMLOCK STREET		BROOKLYN	NY	AST
11208	A100292515	2-608591	544 HEMLOCK STREET	544 HEMLOCK STREET		BROOKLYN	NY	AST
11208	1017399064	110062982642	CON EDISON MANHOLE: 3750	HEMLOCK ST & LIBERTY AVE		BROOKLYN	NY	FINDS
11208	1016971909	NYP004456620	CON EDISON MANHOLE: 3750	HEMLOCK ST & LIBERTY AVE		BROOKLYN	NY	NY MANIFEST, RCRA-NonGen
11208	1020463314		ACTION SERVICE CENTER INC	475 HEMLOCKE		BROOKLYN	NY	EDR Historical Auto Stations
11208	S117314510		CON EDISON	105 HIGHLAND PL		BROOKLYN	NY	NY MANIFEST
11208	S125968136			120 HIGHLAND PLACE		BROOKLYN	NY	
11208	S125969046			154 HIGHLAND PLACE		BROOKLYN	NY	
11208	S117319048		CON EDISON	18 HIGHLAND PL		BROOKLYN	NY	NY MANIFEST
11208	1016395174	110055289931	AMERICAN STAIR BUILDERS INC	190 HIGHLAND PL		BROOKLYN	NY	FINDS
11208	S125970025			201 HIGHLAND PLACE		BROOKLYN	NY	
11208	S125970625			230 HIGHLAND PLACE		BROOKLYN	NY	
11208	S118704406		LOT 54,TAXBLOCK 3959	245 HIGHLAND PLACE		BROOKLYN	NY	E DESIGNATION
11208	1017751553		CON EDISON SERVICE BOX: 21109	32 HIGHLAND PL FRONT OF		BROOKLYN	NY	
11208	1000551793	110004460921	CON EDISON	32 HIGHLAND PL FRONT OF		BROOKLYN	NY	NY MANIFEST, RCRA-NonGen, FINDS
11208	1017773241	110063769989	CON EDISON SERVICE BOX: 21109	32 HIGHLAND PL FRONT OF		BROOKLYN	NY	RCRA-NonGen, FINDS
11208	1019909272	110069655661	CON EDISON	41 HIGHLAND PL		BROOKLYN	NY	RCRA-NonGen, FINDS
11208	1017749495		CON EDISON MANHOLE: 3731	50 HIGHLAND PL		BROOKLYN	NY	
11208	1017772764	110063793257	CON EDISON MANHOLE: 3731	50 HIGHLAND PL		BROOKLYN	NY	RCRA-NonGen, FINDS
11208	S117736334		CON EDISON	50 HIGHLAND PL		BROOKLYN	NY	NY MANIFEST
11208	S117740040		CON EDISON	65 HIGHLAND PL		BROOKLYN	NY	NY MANIFEST
11208	1019901336	NYP004760781	CON EDISON	65 HIGHLAND PL		BROOKLYN	NY	RCRA-NonGen
11208	1018278422	110067705549	CON EDISON	65 HIGHLAND PL		BROOKLYN	NY	RCRA-NonGen, FINDS
11208	S117058885		CON EDISON	70 HIGHLAND PL FRONT OF		BROOKLYN	NY	NY MANIFEST
11208	1017773243	110063769998	CON EDISON SERVICE BOX: 21111	70 HIGHLAND PL FRONT OF		BROOKLYN	NY	RCRA-NonGen, FINDS
11208	1017751554		CON EDISON SERVICE BOX: 21111	70 HIGHLAND PL FRONT OF		BROOKLYN	NY	
11208	S107657273	0513778	APRT BUILDING	78 HIGHLAND PLACE		BROOKLYN	NY	SPILLS, LTANKS
11208	A100326266		78 HIGHLAND PLACE	78 HIGHLAND PLACE		BROOKLYN	NY	AST
11208	S117319447		CON EDISON	W/S HIGHLAND PL OPP N/E/C ETNA ST	**	BROOKLYN	NY	NY MANIFEST
11208	S125969790			19 HILL STREET		BROOKLYN	NY	
11208	S125972524			38 HILL STREET		BROOKLYN	NY	
11208	S126985615			70 HILL STREET		BROOKLYN	NY	
11208	1018637627		GREAT DANE CLEANERS	7007 HILL	**	BROOKLYN	NY	EDR Historical Cleaners
11208	S125975072			87 HILL STREET		BROOKLYN	NY	
11208	1012185155	NYP004159570	CON EDISON	S INT OF S CONDUIT AVE &	**	BROOKLYN	NY	NY MANIFEST, RCRA-NonGen
11208	1012107300	110038893061	CON EDISON	S INT OF S CONDUIT AVE &	**	BROOKLYN	NY	FINDS
11208	S122267156		SALEM FIELDS CEMETERY- FILL AREA CL	JACKIE ROBINSON EAST SERVICE RD, E>	**	QUEENS	NY	SPDES
11208	A100380352		JAMAICA REALTY LLC	444 JAMAICA AVENUE		BROOKLYN	NY	AST
11208	S125972992			444 JAMAICA AVENUE		BROOKLYN	NY	
11208	S125973056			452 JAMAICA AVENUE		BROOKLYN	NY	
11208	S118463255		CON EDISON	458 JAMAICA AVE		BROOKLYN	NY	NY MANIFEST
11208	1019908698	110069680964	CON EDISON	458 JAMAICA AVE		BROOKLYN	NY	RCRA-NonGen, FINDS
11208	S125973401			514 JAMAICA AVENUE		BROOKLYN	NY	
11208	A100182934	2-255556	YMCA	570 JAMAICA AVENUE		BROOKLYN	NY	AST
11208	1020199697		L & F AUTO SHOP INC	594 JAMAICA AVE		BROOKLYN	NY	EDR Historical Auto Stations
11208	1017803844	110064036822	JAMAICA GAS CORP.	594 JAMAICA AVENUE		BROOKLYN	NY	FINDS
11208	A100470026		BP JAMAICA AUTO SERVICE, INC.	594 JAMAICA AVENUE		BROOKLYN	NY	AST
11208	U001834818	2-314463	R&M GAS INC	594 JAMAICA AVENUE		BROOKLYN	NY	UST, LTANKS
11208	1020805379		COMMUNITY COALITION TO RESTRUC	625 JAMAICA AVE		BROOKLYN	NY	EDR Historical Auto Stations
11208	A100393065		MAB AUTO REPAIR	626 JAMAICA AVENUE		BROOKLYN	NY	AST
11208	1020348394		BIG APPLE ENTERPRISES	626 JAMAICA AVENUE		BROOKLYN	NY	EDR Historical Auto Stations
11208	S117314127		CON EDISON	632 JAMAICA AVE		BROOKLYN	NY	NY MANIFEST
11208	S117538064		CON EDISON	634 JAMAICA AV		BROOKLYN	NY	NY MANIFEST
11208	S125974402			688 JAMAICA AVENUE		BROOKLYN	NY	
11208	U000404489	2-336149	CENTURY PLAZA INC.	700 JAMAICA AVENUE		BROOKLYN	NY	UST
11208	1004758802	110004498892	SUPERB GENERAL CONTRACTING	734 JAMAICA AVE		BROOKLYN	NY	NY MANIFEST, RCRA-NonGen, FINDS
11208	1020319468		GASCOT INTL AUTO CLNIC TIRE SP	734 JAMAICA AVE		BROOKLYN	NY	EDR Historical Auto Stations
11208	U003128233	2-601264	IGLELSIA EVANGELICA MISIONERA DE BK	734 JAMAICA AVENUE		BROOKLYN	NY	SPILLS, UST, LTANKS

DRAFT

EDR ZIP Code Scan Report

ZIP	EDR-ID	Facility ID	Name	Address	Map/Dir/Dist	City	State	Databases
11208	1004756527	110004382123	PUBLIC FUEL SERVICE CO INC	740 JAMAICA AVE		BROOKLYN	NY	NY MANIFEST, RCRA-NonGen, FINDS
11208	U003390090	2-274704	SALEM FIELDS CEMETERY	775 JAMAICA AVE		BROOKLYN	NY	AST
11208	1021426679		J & L SERVICE STATION	782 JAMAICA AVE		BROOKLYN	NY	EDR Historical Auto Stations
11208	1011937143		SUNOCO	784 JAMAICA AVE		BROOKLYN	NY	
11208	1020141893		ISSACS THOMAS	784 JAMAICA AVE		BROOKLYN	NY	EDR Historical Auto Stations
11208	1011906169	110037238851	ABANDONED GAS STA	784 JAMAICA AVE		BROOKLYN	NY	ICIS, FINDS
11208	1016122807	110037611297	SUNOCO	784 JAMAICA AVE		BROOKLYN	NY	FINDS
11208	U000407578	2-004499	RANA GAS CORP.	784 JAMAICA AVENUE		BROOKLYN	NY	AST, UST
11208	U000412017	2-600296	CYPRESS HILLS CEMETERY	833 JAMAICA AVENUE		BROOKLYN	NY	UST
11208	U004339683		SWIM CLUB OF CYPRESS HILLS, INC.	852 JAMAICA AVE		BROOKLYN	NY	UST
11208	S102640981	2-000051	SWIM CLUB OF CYPRESS HILLS, INC.	852 JAMAICA AVE		BROOKLYN	NY	CBS UST, CBS
11208	A100295669	2-604247	PUBLIC SCHOOL 7 - BROOKLYN (K007)	858 JAMAICA AVENUE		BROOKLYN	NY	AST
11208	1021647255		JOES & SONS INC	900 JAMAICA AVE		BROOKLYN	NY	EDR Historical Auto Stations
11208	U000399904	2-315761	JOE'S AND SONS INC.	900 JAMAICA AVENUE		BROOKLYN	NY	AST, UST
11208	S108145853		EXPRESS MOTORCYCLE PARTS & ACCES	934 JAMAICA AVE		BROOKLYN	NY	SWF/LF
11208	1001223997	110004541443	FK LANE HIGH SCHOOL	999 JAMAICA AVE		BROOKLYN	NY	SPILLS, NY MANIFEST, RCRAInfo-SQG, FINDS
11208	A100364496		FRANKLIN K. LANE H.S. - BROOKLYN K42(	999 JAMAICA AVENUE		BROOKLYN	NY	AST
11208	S117538193		CON EDISON	JAMAICA AVE & ASHFORD ST		BROOKLYN	NY	NY MANIFEST
11208	1014397318	NYP004196366	CON EDISON	JAMAICA AVE & ASHFORD ST		BROOKLYN	NY	NY MANIFEST, RCRA-NonGen
11208	1014817100	110041648269	CON EDISON	JAMAICA AVE & ASHFORD ST		BROOKLYN	NY	FINDS
11208	1010325857	NYP004134607	CON EDISON - VAULT 1291	JAMAICA AVE & BROADWAY		BROOKLYN	NY	NY MANIFEST, RCRA-NonGen
11208	1010447718	110031432082	CON EDISON - VAULT 1291	JAMAICA AVE & BROADWAY		BROOKLYN	NY	FINDS
11208	1016302607	110012569274	NYCT - CYPRESS HILLS STA J-LINE	JAMAICA AVE & CRESCENT ST		BROOKLYN	NY	FINDS
11208	1005444308	NYR000106286	NYC TRANSIT CAPITAL PROGRAM MANA(	JAMAICA AVE & CRESCENT ST		BROOKLYN	NY	NY MANIFEST, RCRA-NonGen
11208	S117535561		CON EDISON	JAMAICA AVE & CYPRESS HILLS ST		BROOKLYN	NY	NY MANIFEST
11208	S117319119		CON EDISON	JAMAICA AVE & HIGHLAND BLVD		BROOKLYN	NY	NY MANIFEST
11208	1017394761	110062938139	CON EDISON MANHOLE: 3728	JAMAICA AVE & LINWOOD ST		BROOKLYN	NY	FINDS
11208	1016972211	NYP004459749	CON EDISON	JAMAICA AVE & LINWOOD ST		BROOKLYN	NY	NY MANIFEST, RCRA-NonGen
11208	1014817442	110041648303	CON EDISON	JAMAICA AVE & LINWOOD ST		BROOKLYN	NY	FINDS
11208	1014397319	NYP004196374	CONSOLIDATED EDISON	JAMAICA AVE & LINWOOD ST		BROOKLYN	NY	NY MANIFEST, RCRA-NonGen
11208	S117737579		CON EDISON	JAMAICAN AND HIGHLAND BLVD	**	BROOKLYN	NY	NY MANIFEST
11208	S117737616		CON EDISON	JAMAICAN AVE AND LINDEN	**	BROOKLYN	NY	NY MANIFEST
11208	1018279068	110067685641	CON EDISON	JEWEL AVE & 173RD ST		BROOKLYN	NY	RCRA-NonGen, FINDS
11208	S118708301		CON EDISON	JEWEL AVE & 173RD ST	**	BROOKLYN	NY	NY MANIFEST
11208	1012185556	NYP004163648	CON EDISON	ST JOHNS PL & CLIFTON PL	**	BROOKLYN	NY	NY MANIFEST, RCRA-NonGen
11208	1012238934	110039589870	CON EDISON	ST JOHNS PL & CLIFTON PL	**	BROOKLYN	NY	FINDS
11208	S125968589			138 MC KINLEY AVENUE		BROOKLYN	NY	
11208	S125970626			230 MC KINLEY AVENUE		BROOKLYN	NY	
11208	1000226077	NYD105018725	CONEY ISLAND WATER POLLUTION CON	2591 KNAPP STREET		BROOKLYN	NY	CBS AST, NY MANIFEST, AIRS, RCRA-CESQG
11208	S124519648		RESIDENT	1458 LAUREN AVE	**	BROOKLYN	NY	SPILLS
11208	1009605559	110025321505	PURE GREEN CLEANERS	1056 LIBERTY AVE		BROOKLYN	NY	FINDS
11208	1016071361	110004418318	J T CLEANERS	1057 LIBERTY AVE		BROOKLYN	NY	FINDS
11208	1000299003	NYD982274763	ARAMI CLEANERS INC	1057 LIBERTY AVE		BROOKLYN	NY	NY MANIFEST, RCRAInfo-SQG
11208	1019930524		ARAMI CLEANERS INC	1057 LIBERTY AVE		BROOKLYN	NY	EDR Historical Cleaners
11208	S110246976		JT/CHEFY'S CLEANERS	1057 LIBERTY AVE.		BROOKLYN	NY	DRYCLEANERS
11208	1017752895		CON EDISON SERVICE BOX: 29463	1133 LIBERTY AVE FRONT OF		BROOKLYN	NY	
11208	1017775902	110063795834	CON EDISON SERVICE BOX: 29463	1133 LIBERTY AVE FRONT OF		BROOKLYN	NY	RCRA-NonGen, FINDS
11208	S117061442		CON EDISON	1133 LIBERTY AVE FRONT OF		BROOKLYN	NY	NY MANIFEST
11208	S121993238			1240 LIBERTY AVE		BROOKLYN	NY	
11208	1005651074	110001616396	LIBERTY TOWING AUTO BODY	648 LIBERTY AVENUE		BROOKLYN	NY	FINDS
11208	S118704108		LOT 15,TAXBLOCK 3984	670 LIBERTY AVENUE		BROOKLYN	NY	E DESIGNATION
11208	S118704159		LOT 18,TAXBLOCK 3985	696 LIBERTY AVENUE		BROOKLYN	NY	E DESIGNATION
11208	S118704056		LOT 11,TAXBLOCK 3986	700 LIBERTY AVENUE		BROOKLYN	NY	E DESIGNATION
11208	S118704404		LOT 53,TAXBLOCK 3971	725 LIBERTY AVENUE		BROOKLYN	NY	E DESIGNATION
11208	1017776062	110063801863	CON EDISON	728 LIBERTY AVE FRONT OF		BROOKLYN	NY	RCRA-NonGen, FINDS
11208	1017752893		CON EDISON	728 LIBERTY AVE FRONT OF		BROOKLYN	NY	
11208	S117061597		CON EDISON	728 LIBERTY AVE FRONT OF		BROOKLYN	NY	NY MANIFEST
11208	1019968147		D&J CLEANERS	770 LIBERTY AVE		BROOKLYN	NY	EDR Historical Cleaners
11208	S118704066		LOT 12,TAXBLOCK 3989	772 LIBERTY AVENUE		BROOKLYN	NY	E DESIGNATION
11208	U000411493	2-510084	3100 ATLANTIC AVE LLC	803 LIBERTY AVENUE		BROOKLYN	NY	UST
11208	A100510013		MIKE'S HEAVY DUTY TOWING, INC.	816 LIBERTY AVENUE		BROOKLYN	NY	AST
11208	U001841123	2-510238	831 LIBERTY AVENUE	831 LIBERTY AVENUE		BROOKLYN	NY	UST
11208	S118704110		LOT 15,TAXBLOCK 3992	844 LIBERTY AVENUE		BROOKLYN	NY	E DESIGNATION
11208	S118704160		LOT 18,TAXBLOCK 3992	854 LIBERTY AVENUE		BROOKLYN	NY	E DESIGNATION
11208	S121488975		VERIZON-862 LIBERTY AVENUE CENTRAL	862 LIBERTY AVE		BROOKLYN	NY	AIRS

DRAFT

EDR ZIP Code Scan Report

ZIP	EDR-ID	Facility ID	Name	Address	Map/Dir/Dist	City	State	Databases
11208	1007757721	110019201317	VERIZON-862 LIBERTY AVENUE CENTRAL	862 LIBERTY AVE		BROOKLYN	NY	FINDS
11208	U003074742	2-344559	VERIZON NEW YORK INC-NY. (NY34307)	862 LIBERTY AVENUE		BROOKLYN	NY	SPILLS
11208	S118704449		LOT 82,TAXBLOCK 4153	865 LIBERTY AVENUE		BROOKLYN	NY	E DESIGNATION
11208	S118704443		LOT 79,TAXBLOCK 4153	873 LIBERTY AVENUE		BROOKLYN	NY	E DESIGNATION
11208	S116349313		TES AUTO SERVICE, INC.	873 LIBERTY AVENUE		BROOKLYN	NY	
11208	1007744041	110019064162	TES AUTOMOTIVE SERVICE INC	873 LIBERTY AVENUE		BROOKLYN	NY	FINDS
11208	S118704442		LOT 78,TAXBLOCK 4153	879 LIBERTY AVENUE		BROOKLYN	NY	E DESIGNATION
11208	S118704461		LOT 99,TAXBLOCK 4154	889 LIBERTY AVENUE		BROOKLYN	NY	E DESIGNATION
11208	S118704460		LOT 95,TAXBLOCK 4154	895 LIBERTY AVENUE		BROOKLYN	NY	E DESIGNATION
11208	S118704459		LOT 94,TAXBLOCK 4154	909 LIBERTY AVENUE		BROOKLYN	NY	E DESIGNATION
11208	S118704395		LOT 50,TAXBLOCK 4156	923 LIBERTY AVENUE		BROOKLYN	NY	E DESIGNATION
11208	S106016898	0330025	LIBERTY AVENUE	925 LIBERTY AVE		BROOKLYN	NY	SPILLS
11208	A100350463		THE TRUCK & BUS STOP, INC.	925 LIBERTY AVENUE		BROOKLYN	NY	AST
11208	S118704371		LOT 45,TAXBLOCK 4156	925 LIBERTY AVENUE		BROOKLYN	NY	E DESIGNATION
11208	U004067770	2-610423	LIBERTY AVE HOMES LLC	987 LIBERTY AVENUE		BROOKLYN	NY	UST
11208	A100293923	2-357448	ENGINE COMPANY 236	998 LIBERTY AVENUE		BROOKLYN	NY	AST
11208	1017399482	110062987068	CON EDISON MANHOLE: 3751	LIBERTY AVE & AUTUMN AVE		BROOKLYN	NY	FINDS
11208	1016971972	NYP004457305	CON EDISON MANHOLE: 3751	LIBERTY AVE & AUTUMN AVE	**	BROOKLYN	NY	NY MANIFEST, RCRA-NonGen
11208	1017775516	110063776515	CON EDISON SERVICE BOX: 57327	LIBERTY AVE & BERRIMAN AVE		BROOKLYN	NY	RCRA-NonGen, FINDS
11208	1017755791		CON EDISON SERVICE BOX: 57327	LIBERTY AVE & BERRIMAN AVE		BROOKLYN	NY	
11208	S117061080		CON EDISON	LIBERTY AVE & BERRIMAN AVE		BROOKLYN	NY	NY MANIFEST
11208	1012108934	110038897067	CON EDISON	LIBERTY AVE & ESSEX ST		BROOKLYN	NY	FINDS
11208	1017776064	NYP004539136	CON EDISON	LIBERTY AVE & ESSEX ST		BROOKLYN	NY	RCRA-NonGen
11208	S117736597		CON EDISON	LIBERTY AVE & ESSEX ST		BROOKLYN	NY	NY MANIFEST
11208	1026062416	110063801845	CON EDISON	LIBERTY AVE & LINWOOD ST NW		BROOKLYN	NY	FINDS
11208	1019909394	NYP004884298	CON EDISON	LIBERTY AVE & LINWOOD ST NW		BROOKLYN	NY	RCRA-NonGen
11208	1019325299	NYP004814063	CON EDISON	LIBERTY AVE & SHEPHERD AVE		BROOKLYN	NY	RCRA-NonGen
11208	S118563397		CON ED	LIBERTY AVE & SHEPHERD AVE		BROOKLYN	NY	NY MANIFEST
11208	1018379158	110069380495	CON EDISON	LIBERTY AVE & SHEPHERD AVE		BROOKLYN	NY	FINDS
11208	S119076813		CON EDISON	LIBERTY AVE & SHEPHERD AVE		BROOKLYN	NY	NY MANIFEST
11208	1019905834	NYP004814071	CON EDISON	LIBERTY AVE & SHEPHERD AVE		BROOKLYN	NY	RCRA-NonGen
11208	1019325561	110069386792	CON EDISON - MANHOLE 3753	LIBERTY AVE & SHERIDAN		BROOKLYN	NY	FINDS, RCRAInfo-LQG
11208	1016971999	NYP004457594	CON EDISON MANHOLE: 3753	LIBERTY AVE & SHERIDAN AVE	**	BROOKLYN	NY	NY MANIFEST, RCRA-NonGen
11208	S117064979		CON EDISON	LIBERTY AVE & SHERIDAN AVE	**	BROOKLYN	NY	NY MANIFEST
11208	1017779502	NYP004575023	CON EDISON MANHOLE: 3753	LIBERTY AVE & SHERIDAN AVE	**	BROOKLYN	NY	RCRA-NonGen
11208	1017399932	110062991838	CON EDISON MANHOLE: 3753	LIBERTY AVE & SHERIDAN AVE		BROOKLYN	NY	FINDS
11208	S118704441		LOT 76,TAXBLOCK 4153	LIBERTY AVENUE		BROOKLYN	NY	E DESIGNATION
11208	1010787501	NYP004150264	CON EDISON MANHOLE 5291	LIBERTY& SCHENCK	**	BROOKLYN	NY	NY MANIFEST, RCRA-NonGen
11208	1011406815	110035432573	CON EDISON MANHOLE 5291	LIBERTY& SCHENCK	**	BROOKLYN	NY	FINDS
11208	S125970970			246 LINCOLN AVENUE		BROOKLYN	NY	
11208	S108078511		LOT 91,TAXBLOCK 4109	29 LINCOLN AVENUE		BROOKLYN	NY	SPILLS, E DESIGNATION
11208	A100194160	2-607121	415 LINCOLN AVENUE	415 LINCOLN AVENUE		BROOKLYN	NY	AST
11208	S125972939			435 LINCOLN AVENUE		BROOKLYN	NY	
11208	S125973062			453 LINCOLN AVENUE		BROOKLYN	NY	
11208	S118464203		CON EDISON	469 LINCOLN AVE		BROOKLYN	NY	NY MANIFEST
11208	S125973228			483 LINCOLN AVENUE		BROOKLYN	NY	
11208	S127148852			493 LINCOLN AVENUE		BROOKLYN	NY	
11208	S125973763			568 LINCOLN AVENUE		BROOKLYN	NY	
11208	1016105846	110004375006	SEPILON CLEANERS	675 LINCOLN AVE		BROOKLYN	NY	FINDS
11208	1018737256		SEPILON ENTERPRISES CORP	675 LINCOLN AVE		BROOKLYN	NY	EDR Historical Cleaners
11208	1014817288		675 LINCOLN AVENUE BUILDING	675 LINCOLN AVE		BROOKLYN	NY	
11208	1016122474	110040834452	675 LINCOLN AVENUE BUILDING	675 LINCOLN AVE		BROOKLYN	NY	FINDS
11208	A100349500		LINDEN PLAZA PRESERVATION LP	675 LINCOLN AVENUE		BROOKLYN	NY	AST
11208	U000398880	2-193364	LINDEN PLAZA PRESERVATION LP	675 LINCOLN AVENUE		BROOKLYN	NY	UST
11208	1016400572	110055344408	735 LINCOLN AVENUE BUILDING	735 LINCOLN AVE		BROOKLYN	NY	FINDS
11208	1019930856		AREA BEST CLEANING CO INC	735 LINCOLN AVE APT 16G		BROOKLYN	NY	EDR Historical Cleaners
11208	S125974611			735 LINCOLN AVENUE		BROOKLYN	NY	
11208	S125974646			745 LINCOLN AVENUE		BROOKLYN	NY	
11208	1016396375	110055301999	765 LINCOLN AVENUE BUILDING	765 LINCOLN AVE		BROOKLYN	NY	FINDS
11208	S125974717			765 LINCOLN AVENUE		BROOKLYN	NY	
11208	1000890213	NY0000277731	NYCTA LINCOLN AVENUE SUBSTATION	LINCOLN & PITKIN AVE		BROOKLYN	NY	NY MANIFEST, RCRA-NonGen
11208	1016274515	110008461743	MTA NYCT - LINCOLN AVE SUBSTATION	LINCOLN & PITKIN AVE		BROOKLYN	NY	FINDS
11208	1019908082	NYP004841769	CON EDISON	LINCOLN AVE & LIBERTY AVE	**	BROOKLYN	NY	RCRA-NonGen
11208	1012077216	110038879880	CON EDISON	LINCOLN AVE & LIBERTY AVE		BROOKLYN	NY	FINDS
11208	1019906382	110069653182	CON EDISON	11419 LINDEN BLVD	**	BROOKLYN	NY	RCRA-NonGen, FINDS
11208	S119077091		CON EDISON	11419 LINDEN BLVD	**	BROOKLYN	NY	NY MANIFEST
11208	1020784817		LINDEN CROWN SERVICE STATION	2259 LINDEN BLVD		BROOKLYN	NY	EDR Historical Auto Stations
11208	1019324948	NYP004780227	CON EDISON	2272 LINDEN BLVD	M, NNW, 1/8 - 1/4	BROOKLYN	NY	RCRA-NonGen
11208	1019905684	NYP004812430	CON EDISON	2272 LINDEN BLVD	M, NNW, 1/8 - 1/4	BROOKLYN	NY	RCRA-NonGen
11208	1017749369	110063791972	CON EDISON	2272 LINDEN BLVD		BROOKLYN	NY	FINDS

DRAFT

EDR ZIP Code Scan Report

ZIP	EDR-ID	Facility ID	Name	Address	Map/Dir/Dist	City	State	Databases
11208	S118090398		CON EDISON	2272 LINDEN BLVD	M, NNW, 1/8 - 1/4	BROOKLYN	NY	NY MANIFEST
11208	1026498488	NYR000248229	AMAZON.COM SERVICES LLC - DBK6	2300 LINDEN BLVD	L, North, 1/8 - 1/4	BROOKLYN	NY	RCRAInfo-SQG
11208	U004109448	2-610644	SHEPHER DISTR'S & SALES CORP	2300 LINDEN BLVD	L, North, 1/8 - 1/4	BROOKLYN	NY	UST
11208	1026668636		AMAZON.COM SERVICES LLC - DBK6	2300 LINDEN BLVD		BROOKLYN	NY	
11208	U001832713	2-098175	ESSEX TERRACE	2305 LINDEN BLVD	L, North, 1/8 - 1/4	BROOKLYN	NY	UST
11208	S125970652			2305 LINDEN BOULEVARD		BROOKLYN	NY	
11208	1017746591		ANIMAL SHELTER BROOKLYN	2326 LINDEN BLVD		BROOKLYN	NY	
11208	1017780141	110063756804	ANIMAL SHELTER BROOKLYN	2326 LINDEN BLVD	L, North, 1/8 - 1/4	BROOKLYN	NY	RCRA-CESQG, FINDS
11208	1019904052	110069686021	CON EDISON	2338 LINDEN BLVD	L, North, 1/8 - 1/4	BROOKLYN	NY	RCRA-NonGen, FINDS
11208	S118256830		CON EDISON	2338 LINDEN BLVD	L, North, 1/8 - 1/4	BROOKLYN	NY	NY MANIFEST
11208	U003074962	2-600704	LINDEN AUTO GLASS INC.	2407-2417 LINDEN BOULEVARD		BROOKLYN	NY	AST, UST
11208	1020238342		SUNSET AUTO MALL	2417 LINDEN BLVD		BROOKLYN	NY	EDR Historical Auto Stations
11208	1007791581	110019540781	LOCAL ENT AUTO BODY	2444 LINDEN BLVD		BROOKLYN	NY	FINDS
11208	U001841089	2-482846	LOCAL ENTERPRISES GAS & COLLIS	2444 LINDEN BLVD		BROOKLYN	NY	SPILLS, UST
11208	1020321302		LINFOUN SERVICE STATION INC	2492 LINDEN BLVD		BROOKLYN	NY	EDR Historical Auto Stations
11208	U000408148	2-157570	LINFOUN SERVICE STATION	2492 LINDEN BLVD		BROOKLYN	NY	SPILLS, UST
11208	1007792340	110019548408	LINFOUN SVCE STA INC	2492 LINDEN BLVD		BROOKLYN	NY	FINDS
11208	S117851155		LINFOUN SERVICE STATION	2492 LINDEN BLVD.		BROOKLYN	NY	SPILLS
11208	1020631247		FELICIANOS SERVICE STATION	2526 LINDEN BLVD		BROOKLYN	NY	EDR Historical Auto Stations
11208	1021402276		J & J AMERICAN INC	2534 LINDEN BLVD		BROOKLYN	NY	EDR Historical Auto Stations
11208	1000328900	110004331777	DIAMOND SERVICE STATION INC	2557 LINDEN BLVD		BROOKLYN	NY	RCRA-NonGen, FINDS
11208	1021336060		786 SERVICE STATION INC	2557 LINDEN BLVD		BROOKLYN	NY	EDR Historical Auto Stations
11208	S102960152	9710088	F&S SERVICE STATION	2557 LINDEN BOULEVARD		BROOKLYN	NY	SPILLS, LTANKS
11208	U001832856	2-145408	786 SERVICE STATION	2557 LINDEN BOULEVARD		BROOKLYN	NY	AST, UST
11208	1016963475	NYP004364758	CON EDISON	2596 LINDEN BLVD		BROOKLYN	NY	NY MANIFEST, RCRA-NonGen
11208	1016896050	110060204951	CON EDISON SERVICE BOX: 70035	2596 LINDEN BLVD		BROOKLYN	NY	FINDS
11208	1020604483		JEDWAB-DOBRIN SERVICE INC	2596 LINDEN BLVD		BROOKLYN	NY	EDR Historical Auto Stations
11208	U003068881	2-403717	ST FORTUNATA CHURCH	2609 LINDEN BLVD		BROOKLYN	NY	SPILLS, UST, LTANKS
11208	1000117356	110009476799	NYCHA - PINK HOUSES	2632 LINDEN BLVD		BROOKLYN	NY	NY MANIFEST, RCRAInfo-SQG, FINDS
11208	U000404478	2-335975	ST FORTUNATA SCHOOL	2635 LINDEN BOULEVARD		BROOKLYN	NY	UST
11208	1006810452	110014358818	NYCHA - PINK HOUSES	2676 LINDEN BLVD		BROOKLYN	NY	RCRA-NonGen, FINDS
11208	1017776379	NYP004542353	CON EDISON SERVICE BOX: 61440	2676 LINDEN BLVD FRONT OF		BROOKLYN	NY	RCRA-NonGen
11208	S117061908		CON EDISON	2676 LINDEN BLVD FRONT OF		BROOKLYN	NY	NY MANIFEST
11208	1017756111	110063768472	CON EDISON SERVICE BOX: 61440	2676 LINDEN BLVD FRONT OF		BROOKLYN	NY	FINDS
11208	U001837468	2-400882	LINDEN BAY CARE CENTER	2749 LINDEN BLVD		BROOKLYN	NY	UST
11208	1000131243	110004420840	TSS SEEDMAN'S INC.	2750 LINDEN BLVD		BROOKLYN	NY	RCRA-NonGen, FINDS
11208	1007767355	110019297875	MULTIPLEX CINEMAS	2784 LINDEN BLVD		BROOKLYN	NY	FINDS
11208	1024891451	NYP005111711	CON EDISON - SERVICE BOX 27576	LINDEN BLVD & AUTUMN AVE INT	**	BROOKLYN	NY	RCRAInfo-LQG
11208	1024158277		CON EDISON - SERVICE BOX 27576	LINDEN BLVD & AUTUMN AVE INT		BROOKLYN	NY	
11208	S121968378		CON EDISON - SERVICE BOX 27576	LINDEN BLVD & AUTUMN AVE INT	**	BROOKLYN	NY	NY MANIFEST
11208	1024645051	110070433438	CON EDISON - SERVICE BOX 27576	LINDEN BLVD & AUTUMN AVE INT	**	BROOKLYN	NY	FINDS
11208	1017774169	NYP004519740	CON EDISON MANHOLE: 56942	LINDEN BLVD & CLEVELAND ST 20	**	BROOKLYN	NY	RCRA-NonGen
11208	S117059784		CON EDISON	LINDEN BLVD & CLEVELAND ST 20	**	BROOKLYN	NY	NY MANIFEST
11208	1017749645	110063761914	CON EDISON MANHOLE: 56942	LINDEN BLVD & CLEVELAND ST 20		BROOKLYN	NY	FINDS
11208	S120958100		CON EDISON - VAULT TM1772	LINDEN BLVD & EUCLID AVE	**	BROOKLYN	NY	NY MANIFEST
11208	S117060777		CON EDISON	LINDEN BLVD & SHEPARD AVE	**	BROOKLYN	NY	NY MANIFEST
11208	1017775194	110063762575	CON EDISON MANHOLE: 27548	LINDEN BLVD & SHEPARD AVE	**	BROOKLYN	NY	RCRA-NonGen, FINDS
11208	1017749370		CON EDISON MANHOLE: 27548	LINDEN BLVD & SHEPARD AVE	**	BROOKLYN	NY	
11208	1008188629		S&N CHEMICAL, INC/CLEANSE TECH	1000 LINWOOD ST		BROOKLYN	NY	FTTS
11208	S110092067		CLEANSE TEC	1000 LINWOOD ST	B, SE, 0 - 1/8	BROOKLYN	NY	SPILLS, AST, CBS
11208	1008188628		S&N CHEMICAL, INC	1000 LINWOOD ST		BROOKLYN	NY	FTTS
11208	1012053057		S & N CHEMICAL INC.	1000 LINWOOD ST	**	BROOKLYN	NY	SSTS
11208	1005629537	110011506236	S&N CHEMICAL INC/CLEANSE TEC	1000 LINWOOD STREET		BROOKLYN	NY	ICIS, FINDS
11208	1021408209		TRANS OCEAN EXTRESS LIMITED	1034 LINWOOD ST	C, SSE, 0 - 1/8	BROOKLYN	NY	EDR Historical Auto Stations
11208	S119074239		CON EDISON	1055 LINWOOD ST	F, SSE, 0 - 1/8	BROOKLYN	NY	NY MANIFEST
11208	1019901649	110069651727	CON EDISON	1055 LINWOOD ST	F, SSE, 0 - 1/8	BROOKLYN	NY	RCRA-NonGen, FINDS
11208	1018379555	110069384464	CON EDISON	1066 LINWOOD ST		BROOKLYN	NY	FINDS
11208	1019325473	NYP004829887	CON EDISON	1066 LINWOOD ST	F, SSE, 1/8 - 1/4	BROOKLYN	NY	RCRA-NonGen
11208	S118259304		CON EDISON	1066 LINWOOD ST	F, SSE, 1/8 - 1/4	BROOKLYN	NY	NY MANIFEST
11208	1007801597	110019641244	O.Z./GEDNEY COMPANY - 1094/1138 LINW	1094/1138 LINWOOD STREET		BROOKLYN	NY	FINDS
11208	S116553540		O Z GEDNEY CO INC	1100 LINWOOD ST	O, SSE, 1/8 - 1/4	BROOKLYN	NY	SPILLS, NY MANIFEST
11208	S118260090		NYC DEPT OF EDUCATION - P S 108K	200 LINWOOD ST		BROOKLYN	NY	NY MANIFEST
11208	1016455469	110056505900	NYC DEPT OF EDUCATION - P S 108K	200 LINWOOD ST		BROOKLYN	NY	RCRAInfo-SQG, FINDS

DRAFT

EDR ZIP Code Scan Report

ZIP	EDR-ID	Facility ID	Name	Address	Map/Dir/Dist	City	State	Databases
11208	A100173621	2-604862	PUBLIC SCHOOL 108 - BROOKLYN (K108)	200 LINWOOD STREET		BROOKLYN	NY	AST
11208	1024892107	NYR000237008	B&B URBAN LLC - 315 LINWOOD STREET	315 LINWOOD STREET		BROOKLYN	NY	RCRAInfo-LQG
11208	S122483166		B&B URBAN LLC - 315 LINWOOD STREET	315 LINWOOD STREET		BROOKLYN	NY	NY MANIFEST
11208	1024153419	110070261116	B&B URBAN LLC - 315 LINWOOD STREET	315 LINWOOD STREET		BROOKLYN	NY	FINDS
11208	1014399562	NYR000176511	IS 302K SCHOOL	350 LINWOOD ST		BROOKLYN	NY	NY MANIFEST, RCRAInfo-LQG
11208	A100320170		I.S. 302 - BROOKLYN K302	350 LINWOOD STREET		BROOKLYN	NY	AST
11208	1017452015	110019780986	IS 302K SCHOOL	350 LINWOOD STREET		BROOKLYN	NY	FINDS
11208	S125973113			460 LINWOOD STREET		BROOKLYN	NY	
11208	S117064550		CON EDISON	510 LINWOOD ST		BROOKLYN	NY	NY MANIFEST
11208	1017779076	110063831929	CON EDISON SERVICE BOX: 60661	510 LINWOOD ST		BROOKLYN	NY	RCRA-NonGen, FINDS
11208	1017756051		CON EDISON SERVICE BOX: 60661	510 LINWOOD ST		BROOKLYN	NY	
11208	1020995054		BOBS AUTOMATIC TRANSM EXCH	540 LINWOOD ST		BROOKLYN	NY	EDR Historical Auto Stations
11208	S125973618			544 LINWOOD STREET		BROOKLYN	NY	
11208	S125974353			675 LINWOOD STREET		BROOKLYN	NY	
11208	1018713389		MANNS CLEANERS	799 LINWOOD ST		BROOKLYN	NY	EDR Historical Cleaners
11208	1016454060	110057075276	NYC DEP	824 LINWOOD ST	Y, NNW, 1/4 - 1/2	BROOKLYN	NY	NY MANIFEST, RCRA-NonGen, FINDS
11208	1000555983	110004482257	A C BUS CO	956 LINWOOD AVE	A, North, 0 - 1/8	BROOKLYN	NY	RCRA-NonGen, FINDS
11208	1019906231	NYP004818722	CON EDISON	972 LINWOOD ST	A, NNE, 0 - 1/8	BROOKLYN	NY	RCRA-NonGen
11208	S118258628		CON EDISON	972 LINWOOD ST	A, NNE, 0 - 1/8	BROOKLYN	NY	NY MANIFEST
11208	1018392328	110069643755	CON EDISON	972 LINWOOD ST		BROOKLYN	NY	FINDS
11208	1007760315	110019227344	UTILITY PLASTICS INC-997 LINWOOD ST	997 LINWOOD STREET		BROOKLYN	NY	FINDS
11208	S121488940		NYC-TA LIVONIA AVE YARD	LINWOOD & HEGEMAN AVE		BROOKLYN	NY	AIRS
11208	1005523545		NYC-TA LIVONIA AVE YARD	LINWOOD & HEGEMAN AVE		BROOKLYN	NY	
11208	1024157811		CON EDISON - MANHOLE 59148	LINWOOD ST & HEGEMAN AVE INT		BROOKLYN	NY	
11208	S121968603		CON EDISON - MANHOLE 59148	LINWOOD ST & HEGEMAN AVE INT	**	BROOKLYN	NY	NY MANIFEST
11208	1024645754	110070434141	CON EDISON - MANHOLE 59148	LINWOOD ST & HEGEMAN AVE INT	**	BROOKLYN	NY	FINDS
11208	1024891672	NYP005133152	CON EDISON - MANHOLE 59148	LINWOOD ST & HEGEMAN AVE INT	**	BROOKLYN	NY	RCRAInfo-LQG
11208	S117736596		CON EDISON	LINWOOD ST & LIBERTY AVE		BROOKLYN	NY	NY MANIFEST
11208	1017776060	NYP004539094	CON EDISON	LINWOOD ST & LIBERTY AVE		BROOKLYN	NY	RCRA-NonGen
11208	S117058744		CON EDISON	LINWOOD ST & LINDEN BLVD	**	BROOKLYN	NY	NY MANIFEST
11208	1017775123	110063761166	CON EDISON SERVICE BOX: 27549	LINWOOD ST & LINDEN BLVD	L, North, 1/8 - 1/4	BROOKLYN	NY	RCRA-NonGen, FINDS
11208	1017752603		CON EDISON SERVICE BOX: 27549	LINWOOD ST & LINDEN BLVD		BROOKLYN	NY	
11208	S117060709		CON EDISON	LINWOOD ST & LINDEN BLVD	**	BROOKLYN	NY	NY MANIFEST
11208	1017773100	NYP004508784	CON EDISON SERVICE BOX: 27549	LINWOOD ST & LINDEN BLVD	**	BROOKLYN	NY	RCRA-NonGen
11208	S125465259		LINWOOD STREET GW	LINWOOD ST BETWEEN WORTMAN ST AN	**	BROOKLYN	NY	SHWS
11208	1016219198	110007155434	NYC-TA LIVONIA AVE YARD	LINWOOD STREET & HEGEMAN AVENUE		BROOKLYN	NY	FINDS
11208	1016256259	110008113451	MTA NYCT - NEW LOTS AVE STA 3-LINE	LIVONIA AVE & ASHFORD ST		BROOKLYN	NY	FINDS
11208	1004761918	NYR000091710	MTA NYCT - NEW LOTS AVE STA 3-LINE	LIVONIA AVE & ASHFORD ST		BROOKLYN	NY	NY MANIFEST, RCRA-NonGen
11208	U003387115	2-192236	115 LOGAN STREET	115 LOGAN STREET		BROOKLYN	NY	AST
11208	1020209200		2581 ATLANTIC AVE CORP	133 LOGAN ST		BROOKLYN	NY	EDR Historical Auto Stations
11208	1020659733		LOGAN GARAGE	234 LOGAN ST		BROOKLYN	NY	EDR Historical Auto Stations
11208	1014813371	110042330545	MAGGIES PARATRANSIT CORP	234 LOGAN ST		BROOKLYN	NY	FINDS
11208	A100356938		MAGGIES PARATRANSIT CORP.	234 LOGAN STREET		BROOKLYN	NY	AST
11208	S118704337		LOT 39,TAXBLOCK 4137	234 LOGAN STREET		BROOKLYN	NY	E DESIGNATION
11208	U004224032		MAGGIES PARATRANSIT CORP.	234 LOGAN STREET		BROOKLYN	NY	UST
11208	S118704358		LOT 43,TAXBLOCK 4137	244 LOGAN STREET		BROOKLYN	NY	E DESIGNATION
11208	S119077954		CON EDISON	278 LOGAN ST FRONT OF		BROOKLYN	NY	NY MANIFEST
11208	1019325625	NYP004842817	CON EDISON	278 LOGAN ST FRONT OF		BROOKLYN	NY	RCRA-NonGen
11208	1022284941	110069388282	CON EDISON	278 LOGAN ST FRONT OF		BROOKLYN	NY	FINDS
11208	S113452929		LOT 146,TAXBLOCK 4153	280 LOGAN STREET		BROOKLYN	NY	E DESIGNATION
11208	S113452930		LOT 147,TAXBLOCK 4153	284 LOGAN STREET		BROOKLYN	NY	E DESIGNATION
11208	S113452932		LOT 148,TAXBLOCK 4153	286 LOGAN STREET		BROOKLYN	NY	E DESIGNATION
11208	1012119376		288 LOGAN STREET BUILDING	288 LOGAN STREET		BROOKLYN	NY	
11208	S113452933		LOT 149,TAXBLOCK 4153	288 LOGAN STREET		BROOKLYN	NY	E DESIGNATION
11208	1016122213	110038992720	288 LOGAN STREET BUILDING	288 LOGAN STREET		BROOKLYN	NY	FINDS
11208	1000428069	110000323310	INDUSTRIAL FINISHING PRODUCTS	465 LOGAN ST		BROOKLYN	NY	ICIS, FINDS, RCRAInfo-LQG
11208	1007281933		INDUSTRIAL FINISHING PRODUCTS, INC	465 LOGAN ST		BROOKLYN	NY	FTTS
11208	1009516252		INDUSTRIAL FINISHING PRODUCTS, INC	465 LOGAN ST		BROOKLYN	NY	FTTS
11208	1000895959	2-000162	INDUSTRIAL FINISHINGS PROD. INC.	465 LOGAN ST.		BROOKLYN	NY	CBS UST
11208	A100292425	2-608354	477 LOGAN STREET	477 LOGAN STREET		BROOKLYN	NY	AST
11208	S118258738		CON EDISON	525 LOGAN ST		BROOKLYN	NY	NY MANIFEST
11208	1019906384	110069653208	CON EDISON	525 LOGAN ST		BROOKLYN	NY	RCRA-NonGen, FINDS
11208	S125973500			53 LOGAN STREET		BROOKLYN	NY	
11208	S127471006			584 LOGAN STREET		BROOKLYN	NY	
11208	U003388564	2-253677	59 LOGAN ST LLC	59 LOGAN ST		BROOKLYN	NY	AST
11208	S117066410		CON ED	604 LOGAN ST		BROOKLYN	NY	NY MANIFEST
11208	1019325531	NYP004834327	CON EDISON	820 LOGAN ST		BROOKLYN	NY	RCRA-NonGen

DRAFT

EDR ZIP Code Scan Report

ZIP	EDR-ID	Facility ID	Name	Address	Map/Dir/Dist	City	State	Databases
11208	S118563506		CON ED	820 LOGAN ST		BROOKLYN	NY	NY MANIFEST
11208	1018379609	110069385007	CON EDISON	820 LOGAN ST		BROOKLYN	NY	FINDS
11208	1016454056	110057075230	NYC DEP	LOGAN ST & ETNA ST		BROOKLYN	NY	NY MANIFEST, RCRA-NonGen, FINDS
11208	1009233402		NYNEX	LOGAN ST & LIBERTY AVE		BROOKLYN	NY	NY MANIFEST
11208	1018280264	110067704210	CON EDISON	LOGAN ST & NEW LOTS AVE		BROOKLYN	NY	RCRA-NonGen, FINDS
11208	S117741882		CON EDISON	LOGAN ST & NEW LOTS AVE		BROOKLYN	NY	NY MANIFEST
11208	A100355681		TTS CARWASH CORP	1092 LORING AVE		BROOKLYN	NY	AST
11208	1000222515	110001571512	WORLD CLEANERS	1147 LORING AVE		BROOKLYN	NY	RCRA-CESQG, FINDS, UST
11208	1018645898		SOBEL DRAPERY CLEANERS INC	1147 LORING AVE		BROOKLYN	NY	EDR Historical Cleaners
11208	S109828727		VACANT LOT	1151 LORING AVE		BROOKLYN	NY	SPILLS
11208	1001493624	110004555455	NYCHA - LOUIS H PINK HOUSES	1257 LORING AVE		BROOKLYN	NY	RCRA-NonGen, FINDS
11208	S121488952		NYC-HA PINK HOUSES	1257 LORING AVE		BROOKLYN	NY	AIRS
11208	U000410745	2-474274	PINK HOUSES	1257 LORING AVENUE		BROOKLYN	NY	UST
11208	1019905618	NYP004811705	CON EDISON	1308 LORING AVE		BROOKLYN	NY	RCRA-NonGen
11208	1018387204	110069686389	CON EDISON	1308 LORING AVE		BROOKLYN	NY	FINDS
11208	S118258188		CON EDISON	1308 LORING AVE		BROOKLYN	NY	NY MANIFEST
11208	S121343898		LOT 29,TAXBLOCK 4496	LORING AVENUE		BROOKLYN	NY	E DESIGNATION
11208	2009055717		300 MASPETH AVE	300 MASPETH AVE		BROOKLYN	NY	HMIRS
11208	U003383562	2-055093	127 MCKINLEY,LLC	127 MCKINLEY AVENUE		BROOKLYN	NY	AST
11208	S106001226	0110997	FORMER POORAN SINGH HOME	203 MCKINLEY AVE		BROOKLYN	NY	SPILLS
11208	1007561649		BROOKLYN POLYTECH UNIVERSITY	6 METROTECH CENTER		BROOKLYN	NY	FTTS
11208	1009239345		CONSOLIDATED EDISON	MH60697-STANLEY AVE & LINWOOD	**	BROOKLYN	NY	NY MANIFEST
11208	S108075795		LOT 28,TAXBLOCK 4153	23 MILFORD STREET		BROOKLYN	NY	E DESIGNATION
11208	S108075793		LOT 25,TAXBLOCK 4153	29 MILFORD STREET		BROOKLYN	NY	E DESIGNATION
11208	S127148867			320 MILFORD STREET		BROOKLYN	NY	
11208	S125972011			327 MILFORD STREET		BROOKLYN	NY	
11208	1007800763	110019632842	DAMARIS AUTO BODY	36 MILFORD STREET		BROOKLYN	NY	FINDS
11208	U004062556	2-455954	DSNY BK DISTRICT 5 GARAGE	602 MILFORD STREET		BROOKLYN	NY	AST, UST
11208	1000140987	110004421288	NYC DEPT OF SANITATION - J SCHIAVONI	606 MILFORD ST BK-N-5		BROOKLYN	NY	RCRA-NonGen, FINDS
11208	1010427165	110031282314	VERIZON	MILFORD & NEW LOTS AVE		BROOKLYN	NY	FINDS
11208	1010325397	NYP000959940	VERIZON	MILFORD & NEW LOTS AVE		BROOKLYN	NY	NY MANIFEST, RCRA-NonGen
11208	S108075794		LOT 27,TAXBLOCK 4153	MILFORD STREET		BROOKLYN	NY	E DESIGNATION
11208	S119077103		CON EDISON	166 MONTAUK AVE FRONT OF		BROOKLYN	NY	NY MANIFEST
11208	1019906403	110069653351	CON EDISON	166 MONTAUK AVE FRONT OF		BROOKLYN	NY	RCRA-NonGen, FINDS
11208	A100321684		KEY CAPITAL FUNDING LLC	23 MONTAUK AVENUE		BROOKLYN	NY	AST
11208	U001841124	2-510254	36 MONTAUK AVENUE	36 MONTAUK AVENUE		BROOKLYN	NY	UST
11208	U003740182	2-604452	JAMES & MARTHA SMITH	363 MONTAUK AVENUE		BROOKLYN	NY	UST
11208	S125972689			401 MONTAUK AVENUE		BROOKLYN	NY	
11208	S125972717			407 MONTAUK AVENUE		BROOKLYN	NY	
11208	A100292323	2-608475	408 MONTAUK AVE	408 MONTAUK AVENUE		BROOKLYN	NY	AST
11208	S125972832			419 MONTAUK AVENUE		BROOKLYN	NY	
11208	1007793381	110019558833	LESLEY'S AUTO BODY	443 MONTAUK AVE		BROOKLYN	NY	FINDS
11208	U000411507	2-510246	64 MONTAUK AVENUE	64 MONTAUK AVENUE		BROOKLYN	NY	UST, LTANKS
11208	1004760121	110004530767	ULTIMATE BODY & FENDER	656 MONTAUK HWY	153, East, 1/4 - 1/2	BROOKLYN	NY	NY MANIFEST, RCRA-CESQG, FINDS
11208	1000333135	110004387048	NATIONAL GRID SPRING CREEK GATE ST	745-757 MONTAUK AVE	AC, East, 1/4 - 1/2	BROOKLYN	NY	CERCLIS-NFRAP, RCRA-CESQG, FINDS
11208	S123160448		BROOKLYN UNION GAS SPRING CREEK G	745-757 MONTAUK AVE		BROOKLYN	NY	NY MANIFEST
11208	S108147015		BUG, SPRING CREEK GATE STATION	745-757 MONTAUK AVENUE	AC, East, 1/4 - 1/2	BROOKLYN	NY	HSWDS
11208	S119078258		CON ED	MONTAUK AVE & LIBERTY AVE		BROOKLYN	NY	NY MANIFEST
11208	1019909141	110069650602	CON EDISON	MONTAUK AVE & LIBERTY AVE		BROOKLYN	NY	RCRA-NonGen, FINDS
11208	S117737607		CON EDISON	N/W/C JAMAIC & CLEVELAND ST	**	BROOKLYN	NY	NY MANIFEST
11208	1016451159	NYP004302006	CON EDISON	1502 NEPTUNE AVE		BROOKLYN	NY	NY MANIFEST, RCRAInfo-LQG
11208	1016439810	110055944082	CON EDISON - MANHOLE 1482	1502 NEPTUNE AVE		BROOKLYN	NY	FINDS
11208	1017775196	NYP004530242	CON EDISON SERVICE BOX: 30964	333 NEW LOTS AVE FRONT OF		BROOKLYN	NY	RCRA-NonGen
11208	S117060779		CON EDISON	333 NEW LOTS AVE FRONT OF		BROOKLYN	NY	NY MANIFEST
11208	1017753021	110063762593	CON EDISON SERVICE BOX: 30964	333 NEW LOTS AVE FRONT OF		BROOKLYN	NY	FINDS
11208	1018687888		LATIN TAILORS SHOP	777 NEW LOTS AVE		BROOKLYN	NY	EDR Historical Cleaners
11208	1020049293		NEWLOTS CLEANERS	788 NEW LOTS AVE		BROOKLYN	NY	EDR Historical Cleaners
11208	1016072049	110004421135	NEW LOTS CLEANERS	788 NEW LOTS AVE		BROOKLYN	NY	FINDS
11208	1011905352	110037227168	G & G REALTY CORPORATION II	792 A NEW LOTS AVENUE	**	BROOKLYN	NY	ICIS, FINDS
11208	S125974821			798 NEW LOTS AVENUE		BROOKLYN	NY	
11208	A100294112	2-608387	G&G REALTY CORP. II	798 NEW LOTS AVENUE		BROOKLYN	NY	AST
11208	S125974937			834 NEW LOTS AVENUE		BROOKLYN	NY	
11208	1021088306		GOLUB ARNOLD	884 NEW LOTS AVE		BROOKLYN	NY	EDR Historical Auto Stations
11208	A100293474	2-609791	CAR LOVERS AUTOMOTIVE INC.	884 NEW LOTS AVENUE		BROOKLYN	NY	AST
11208	1021526346		RT 66 ROAD TO SUCCESS	900 NEW LOTS AVE		BROOKLYN	NY	EDR Historical Auto Stations
11208	1007251828	110017240412	NYNEX-MANHOLE	NEW LOTS AVE & LINWOOD ST		BROOKLYN	NY	FINDS

DRAFT

EDR ZIP Code Scan Report

ZIP	EDR-ID	Facility ID	Name	Address	Map/Dir/Dist	City	State	Databases
11208	1009318272	110024439339	CON EDISON MANHOLE 59886	NEW LOTS AVE & SHEFFIELD AVE		BROOKLYN	NY	FINDS
11208	1009218115	NYP004137774	CONSOLIDATED EDISON	NEW LOTS AVE & SHEFFIELD AVE	**	BROOKLYN	NY	NY MANIFEST, RCRA-NonGen
11208	U003396636	2-602422	BROOKLDALE FAMILY CARE CENTERS, IN	465 NEWLOTS AVENUE		BROOKLYN	NY	AST
11208	1018540641		DANTE CLEANERS	162 NICHOLS AVE		BROOKLYN	NY	EDR Historical Cleaners
11208	S125969267			165 NICHOLS AVENUE		BROOKLYN	NY	
11208	1016395175	110055289940	STANDARD EQUIPMENT	233 NORWOOD AVE		BROOKLYN	NY	FINDS
11208	U004045250	2-608907	233 NORWOOD AVENUE CORP.	235 NORWOOD AVENUE		BROOKLYN	NY	UST
11208	S118704428		LOT 63,TAXBLOCK 4137	237 NORWOOD AVENUE		BROOKLYN	NY	E DESIGNATION
11208	1017757368	110063804370	CON EDISON VAULT: 9255	NORWOOD AVE & FULTON ST		BROOKLYN	NY	FINDS
11208	S120958561		CON EDISON - VAULT SUBMERSIBLE 9255	NORWOOD AVE & FULTON ST		BROOKLYN	NY	NY MANIFEST
11208	1008206333	110020895968	MTA NYCT - NORWOOD AVE STA - JMZ LI	NORWOOD AVE & FULTON ST		BROOKLYN	NY	FINDS
11208	1017775026	NYP004528485	CON EDISON VAULT: 5954	NORWOOD AVE & FULTON ST		BROOKLYN	NY	RCRA-NonGen
11208	1025504552	NYP005240387	CON EDISON VAULT: 9255	NORWOOD AVE & FULTON ST		BROOKLYN	NY	RCRA-NonGen
11208	S117060616		CON EDISON	NORWOOD AVE & FULTON ST		BROOKLYN	NY	NY MANIFEST
11208	1007990575	NYR000130955	NYCTA CPM ENV ENGINEERING DIV	NORWOOD AVE & FULTON ST		BROOKLYN	NY	NY MANIFEST, RCRAInfo-SQG
11208	S123692694		CON EDISON - VAULT 9255	NORWOOD AVE & FULTON ST		BROOKLYN	NY	NY MANIFEST
11208	1014397515	NYP004198446	CONSOLIDATED EDISON	NORWOOD AVE AND RIDGEWOOD AVEN		BROOKLYN	NY	NY MANIFEST, RCRAInfo-LQG
11208	1014815347	110042403789	CON EDISON - MANHOLE 57839	NORWOOD AVE AND RIDGEWOOD AVEN		BROOKLYN	NY	FINDS
11208	1016445021	110056131458	AT&T WIRELESS B'WAY & DUANE	ONE PACE PLAZA		NEW YORK	NY	FINDS
11208	S117314239		CON EDISON	OPP 19 HALE AVE		BROOKLYN	NY	NY MANIFEST
11208	S117313833		CON EDISON	OPP 2709 PITKINS AVE	**	BROOKLYN	NY	NY MANIFEST
11208	S117313744		CON EDISON	OPP 309 GRANT AVE		BROOKLYN	NY	NY MANIFEST
11208	S117067115		CON EDISON	OPP 761 GLENMORE AVE		BROOKLYN	NY	NY MANIFEST
11208	S117314119		CON EDISON	OPP 88 CRESCENT ST		BROOKLYN	NY	NY MANIFEST
11208	S117536364		CON EDISON	OPP SW COR JAMAICA AVE & ESSEX AVE	**	BROOKLYN	NY	NY MANIFEST
11208	S117536362		CON EDISON	OPP SWC JAMAICA AVE & LINWOOD AVE	**	BROOKLYN	NY	NY MANIFEST
11208	1017775195	NYP004530234	CON EDISON MANHOLE: 59833	676 PENNSYLVANIA AVE FRONT OF		BROOKLYN	NY	RCRA-NonGen
11208	S117060778		CON EDISON	676 PENNSYLVANIA AVE FRONT OF		BROOKLYN	NY	NY MANIFEST
11208	1017749693	110063762584	CON EDISON MANHOLE: 59833	676 PENNSYLVANIA AVE FRONT OF		BROOKLYN	NY	FINDS
11208	1007754089	110019164884	STEELCRAFT MFG INC-352 PINE ST	352 PINE ST		BROOKLYN	NY	FINDS
11208	S118704286		LOT 30,TAXBLOCK 4195	352 PINE STREET		BROOKLYN	NY	E DESIGNATION
11208	S127471022			593 PINE STREET		BROOKLYN	NY	
11208	1001961630	NYR000084392	WORLD CLEANERS	740 PINE STREET		BROOKLYN	NY	AST, RCRA-NonGen
11208	S121933778		FORMER MAJESTIC GARMENT CLEANERS	740 PINE STREET		BROOKLYN	NY	BROWNFIELDS
11208	1016060033	110001609368	WORLD CLEANERS	740 PINE STREET		BROOKLYN	NY	ICIS, FINDS
11208	S105841734		M. PALADINO INC.	844 PINE ST	180, ENE, 1/2 - 1	BROOKLYN	NY	SWF/LF
11208	S105841718		DOLA CONSTRUCTION CO. #2	908 PINE ST. (797 FOUNTAIN AVE)	176, East, 1/2 - 1	BROOKLYN	NY	SWF/LF
11208	1017776032	110063801569	CON EDISON MANHOLE: 3718	PINE ST & FULTON ST SW COR	**	BROOKLYN	NY	RCRA-NonGen, FINDS
11208	1017749492		CON EDISON MANHOLE: 3718	PINE ST & FULTON ST SW COR	**	BROOKLYN	NY	
11208	S117061567		CON EDISON	PINE ST & FULTON ST SW COR	**	BROOKLYN	NY	NY MANIFEST
11208	S117737910		CON EDISON	2428 PITELTON ST OPP	**	BROOKLYN	NY	NY MANIFEST
11208	S118704060		LOT 118,TAXBLOCK 4018	2432 PITKIN AVENUE		BROOKLYN	NY	E DESIGNATION
11208	S118704319		LOT 35,TAXBLOCK 4003	2433 PITKIN AVENUE		BROOKLYN	NY	E DESIGNATION
11208	1016123430	110043205732	TAPIUS AUTO REPAIR	2437 PITKIN AVE		BROOKLYN	NY	FINDS
11208	A100175396	2-605088	TAPIA AUTO REPAIR	2437 PITKIN AVENUE		BROOKLYN	NY	AST
11208	1000429305	NYD981079254	NARVAEZ CLNRS	2458 PITKIN AVE		BROOKLYN	NY	NY MANIFEST, ICIS, RCRA-CESQG
11208	1016054003	110004395226	NARVAEZ CLEANERS	2458 PITKIN AVE		BROOKLYN	NY	FINDS
11208	1018450068		NARVAEZ CLEANERS	2458 PITKIN EXSEX		NEW YORK - BROOKLYN	NY	EDR Historical Cleaners
11208	1025442563		PITKIN BERRIMAN SITE	2501 PITKIN AVENUE		BROOKLYN	NY	US BROWNFIELDS
11208	1025452206	110070523651	PITKIN BERRIMAN SITE	2501 PITKIN AVENUE		BROOKLYN	NY	FINDS
11208	S121998915			2505 PITKIN AVENUE		BROOKLYN	NY	
11208	S118704081		LOT 13,TAXBLOCK 4228	2602 PITKIN AVENUE		BROOKLYN	NY	E DESIGNATION
11208	1020264706		2636 PITKIN AVE SERVICE STN*	2636 PITKIN AVE		BROOKLYN	NY	EDR Historical Auto Stations
11208	S121988815			2640 PITKIN AVENUE		BROOKLYN	NY	
11208	S118704312		LOT 34,TAXBLOCK 4210	2647 PITKIN AVENUE		BROOKLYN	NY	E DESIGNATION
11208	S118704360		LOT 43,TAXBLOCK 4211	2651 PITKIN AVENUE		BROOKLYN	NY	E DESIGNATION
11208	1018783456		SAVONS DRY CLEANERS	2686 PITKIN AV		NEW YORK - BROOKLYN	NY	EDR Historical Cleaners
11208	S117739684		CON EDISON	2702 PITKIN AVE		BROOKLYN	NY	NY MANIFEST
11208	1018278069	110067698717	CON EDISON	2702 PITKIN AVE		BROOKLYN	NY	RCRA-NonGen, FINDS
11208	S114561793			2736 PITKIN AVENUE		BROOKLYN	NY	LTANKS
11208	U004272325		GIT LEB LLC	2742 PITKIN AVE		BROOKLYN	NY	UST
11208	S125971367			2742 PITKIN AVENUE		BROOKLYN	NY	
11208	1000790729	NYD987022159	VILLA FRENCH CLEANERS	2753 PITKIN AVE		BROOKLYN	NY	NY MANIFEST, RCRA-NonGen
11208	1008200464	110022333474	CONNECTION DRY CLEANERS	2753 PITKIN AVE		BROOKLYN	NY	FINDS
11208	1018501991		BUS STOP FRESH DRY CLEANING*	2753 PITKIN AVE		BROOKLYN	NY	EDR Historical Cleaners
11208	S110246282		CONNECTION/BUS STOP FRENCH DRY CL	2753 PITKIN AVENUE		BROOKLYN	NY	DRYCLEANERS
11208	A100350472		R & O MGMT CORP	2754 PITKIN AVE		BROOKLYN	NY	AST
11208	S125971385			2754 PITKIN AVENUE		BROOKLYN	NY	
11208	S118258289		CON EDISON	2761 PITKIN AVE		BROOKLYN	NY	NY MANIFEST
11208	1019325290	NYP004813131	CON EDISON	2761 PITKIN AVE		BROOKLYN	NY	RCRA-NonGen

DRAFT

EDR ZIP Code Scan Report

ZIP	EDR-ID	Facility ID	Name	Address	Map/Dir/Dist	City	State	Databases
11208	1018379149	110069380404	CON EDISON	2761 PITKIN AVE		BROOKLYN	NY	FINDS
11208	1019906830	110069675220	CON EDISON	2764 PITKIN AVE		BROOKLYN	NY	RCRA-NonGen, FINDS
11208	S118259137		CON ED	2764 PITKIN AVENUE		BROOKLYN	NY	NY MANIFEST
11208	A100291992	2-608436	2772 PITKIN AVENUE	2772 PITKIN AVENUE		BROOKLYN	NY	AST
11208	S125971404			2772 PITKIN AVENUE		BROOKLYN	NY	
11208	S125971410			2776 PITKIN AVENUE		BROOKLYN	NY	
11208	1004759426	NYR000010538	NYC BOARD OF EDUCATION	2781 PITKIN AVE		BROOKLYN	NY	NY MANIFEST, RCRAInfo-SQG
11208	A100173622	2-604863	PUBLIC SCHOOL 159 - BROOKLYN (K159)	2781 PITKIN AVENUE		BROOKLYN	NY	AST
11208	1019326042	NYP004880064	CON EDISON	2851-2853 PITKIN AVE		BROOKLYN	NY	RCRA-NonGen
11208	S118563787		CON ED	2851-2853 PITKIN AVE		BROOKLYN	NY	NY MANIFEST
11208	1018379883	110069387746	CON EDISON	2851-2853 PITKIN AVE		BROOKLYN	NY	FINDS
11208	1026180366		CON EDISON	2851-2853 PITKIN AVE		BROOKLYN	NY	
11208	1009769211	110026870250	PUBLIC SCHOOL 214	2944 PITKIN AVE		BROOKLYN	NY	FINDS
11208	1004759506	NYR000011874	NYC BOARD OF EDUCATION	2944 PITKIN AVE		BROOKLYN	NY	NY MANIFEST, RCRAInfo-SQG
11208	A100178088	2-605822	P.S. 214 - BROOKLYN K214	2944 PITKIN AVENUE		BROOKLYN	NY	AST
11208	1017749200	110063808198	CON EDISON MANHOLE: 16169	PITKIN AVE & CRYSTAL ST		BROOKLYN	NY	FINDS
11208	S117060723		CON EDISON	PITKIN AVE & CRYSTAL ST		BROOKLYN	NY	NY MANIFEST
11208	1017775137	NYP004529624	CON EDISON MANHOLE: 16169	PITKIN AVE & CRYSTAL ST		BROOKLYN	NY	RCRA-NonGen
11208	S118704067		LOT 12,TAXBLOCK 4214	PITKIN AVENUE		BROOKLYN	NY	E DESIGNATION
11208	S118704359		LOT 43,TAXBLOCK 4210	PITKIN AVENUE		BROOKLYN	NY	E DESIGNATION
11208	S118704372		LOT 45,TAXBLOCK 4211	PITKIN AVENUE		BROOKLYN	NY	E DESIGNATION
11208	1019903564	NYP004787156	CON EDISON	2700 PITKINS AVE SB31522		BROOKLYN	NY	RCRA-NonGen
11208	S119075539		CON EDISON	2700 PITKINS AVE SB31522		BROOKLYN	NY	NY MANIFEST
11208	1019903563	110069666926	CON EDISON	2700 PITKINS AVE SB31528		BROOKLYN	NY	RCRA-NonGen, FINDS
11208	S119075538		CON EDISON	2700 PITKINS AVE SB31528		BROOKLYN	NY	NY MANIFEST
11208	1019906400	NYP004820623	CON EDISON	147 RICHMOND ST		BROOKLYN	NY	RCRA-NonGen
11208	1018387526	110069653324	CON EDISON	147 RICHMOND ST		BROOKLYN	NY	FINDS
11208	S118258752		CON EDISON	147 RICHMOND ST		BROOKLYN	NY	NY MANIFEST
11208	1017756424		CON EDISON SERVICE BOX: 67505	158 RICHMOND ST		BROOKLYN	NY	
11208	1017772066	110063760531	CON EDISON SERVICE BOX: 67505	158 RICHMOND ST		BROOKLYN	NY	RCRA-NonGen, FINDS
11208	1016451803	110056331562	NYC DEPT OF EDUCATION - PS 65K	158 RICHMOND ST		BROOKLYN	NY	NY MANIFEST, RCRAInfo-SQG, FINDS
11208	S116550621		CON EDISION	158 RICHMOND ST		BROOKLYN	NY	NY MANIFEST
11208	S125969843			192 RICHMOND STREET		BROOKLYN	NY	
11208	1019905486	110069682542	CON EDISON	193 RICHMOND ST		BROOKLYN	NY	RCRA-NonGen, FINDS
11208	S118258085		CON EDISON	193 RICHMOND ST		BROOKLYN	NY	NY MANIFEST
11208	S117737224		CON EDISON	205 RICHMOND ST		BROOKLYN	NY	NY MANIFEST
11208	S125970706			233 RICHMOND STREET		BROOKLYN	NY	
11208	S125970760			235 RICHMOND STREET		BROOKLYN	NY	
11208	S118704262		LOT 27,TAXBLOCK 4140	240 RICHMOND STREET		BROOKLYN	NY	E DESIGNATION
11208	S118704267		LOT 28,TAXBLOCK 4140	242 RICHMOND STREET		BROOKLYN	NY	E DESIGNATION
11208	A100356941		TWO FRIENDS CORP.	250 RICHMOND STREET		BROOKLYN	NY	AST
11208	1007765394	110019278191	TRI-CENTRAL AUTOBODY	250 RICHMOND STREET		BROOKLYN	NY	FINDS
11208	1014397490	NYP004198123	CON EDISON	252 RICHMOND ST		BROOKLYN	NY	NY MANIFEST, RCRA-NonGen
11208	1026417781	110070736581	CON EDISON	252 RICHMOND ST		BROOKLYN	NY	FINDS
11208	1014821023	110041676068	CON EDISON	RICHMOND STREET & DINSMORE PLA		BROOKLYN	NY	FINDS
11208	S117740138		CON EDISON	148 RIDGEWOOD AVE		BROOKLYN	NY	NY MANIFEST
11208	1018278519	110067707333	CON EDISON	148 RIDGEWOOD AVE		BROOKLYN	NY	RCRA-NonGen, FINDS
11208	S117315384		CON EDISON	152 RIDGEWOOD AVE		BROOKLYN	NY	NY MANIFEST
11208	S117315258		CON EDISON	173 RIDGEWOOD AVE		BROOKLYN	NY	NY MANIFEST
11208	1018277809	110067694196	CON EDISON	215 RIDGEWOOD AVE		BROOKLYN	NY	RCRA-NonGen, FINDS
11208	S117739432		CON EDISON	215 RIDGEWOOD AVE		BROOKLYN	NY	NY MANIFEST
11208	S125970864			240 RIDGEWOOD AVENUE		BROOKLYN	NY	
11208	S125971166			259 RIDGEWOOD AVENUE		BROOKLYN	NY	
11208	1020436999		CHARLES DALE AUTO REPAIR	295 RIDGEWOOD AVE		BROOKLYN	NY	EDR Historical Auto Stations
11208	S125972159			342 RIDGEWOOD AVENUE		BROOKLYN	NY	
11208	1020092548		SPINAS SERVICE SHOP	345 RIDGEWOOD AVE		BROOKLYN	NY	EDR Historical Cleaners
11208	1018783455		THE BOYS CLEANERS	352 RIDGEWOOD AV		BROOKLYN	NY	EDR Historical Cleaners
11208	S125972727			409 RIDGEWOOD AVENUE		BROOKLYN	NY	
11208	1018804905		LELIO COMERCIO	430 RIDGEWOOD AVE		BROOKLYN	NY	EDR Historical Cleaners
11208	1016897160	110060216234	CON EDISON - MANHOLE 67351	469 RIDGEWOOD AVE		BROOKLYN	NY	FINDS
11208	1016962143	NYP004351409	CON EDISON - MANHOLE 67351	469 RIDGEWOOD AVE		BROOKLYN	NY	NY MANIFEST, RCRAInfo-LQG
11208	1009676381	110025563281	PUBLIC SCHOOL 171	528 RIDGEWOOD AVE		BROOKLYN	NY	FINDS
11208	1001224071	NYR000052878	PS7/IS 171 K	528 RIDGEWOOD AVE		BROOKLYN	NY	NY MANIFEST, RCRAInfo-SQG
11208	A100194229	2-607201	I.S.171 - BROOKLYN K171	528 RIDGEWOOD AVENUE		BROOKLYN	NY	AST
11208	A100294918	2-608805	MA DURGA LLC	99-101 RIDGEWOOD AVENUE		BROOKLYN	NY	AST
11208	1010327274	NYP004145546	CON EDISON MANHOLE 67347	RIDGEWOOD AVE & CHESTNUT ST		BROOKLYN	NY	RCRA-NonGen
11208	1010441601	110031434543	CON EDISON MANHOLE 67347	RIDGEWOOD AVE & CHESTNUT ST		BROOKLYN	NY	FINDS
11208	1016892770	110060171807	CON EDISON MANHOLE: 67348	RIDGEWOOD AVE & EUCLID AVE		BROOKLYN	NY	FINDS
11208	1016961807	NYP004347233	CON EDISON MANHOLE: 67348	RIDGEWOOD AVE & EUCLID AVE		BROOKLYN	NY	NY MANIFEST, RCRA-NonGen

DRAFT

EDR ZIP Code Scan Report

ZIP	EDR-ID	Facility ID	Name	Address	Map/Dir/Dist	City	State	Databases
11208	S117536952		CON EDISON	RIDGEWOOD AVE & GRANT ST		BROOKLYN	NY	NY MANIFEST
11208	1026062413	110063793266	CON EDISON SERVICE BOX: 21118	RIDGEWOOD AVE & HIGHLAND AVE		BROOKLYN	NY	FINDS
11208	S116551280		CON EDISON	RIDGEWOOD AVE & HIGHLAND AVE		BROOKLYN	NY	NY MANIFEST
11208	1017751556		CON EDISON SERVICE BOX: 21118	RIDGEWOOD AVE & HIGHLAND AVE		BROOKLYN	NY	
11208	1017772765	NYP004497251	CON EDISON SERVICE BOX: 21118	RIDGEWOOD AVE & HIGHLAND AVE		BROOKLYN	NY	RCRA-NonGen
11208	1014399079	NYP004214565	CON EDISON	RIDGEWOOD AVE & LOGAN ST		BROOKLYN	NY	RCRA-NonGen
11208	1014815718	110042433774	CON EDISON	RIDGEWOOD AVE & LOGAN ST		BROOKLYN	NY	FINDS
11208	S117536957		CON EDISON	RIDGEWOOD AVE CHESTNUT ST	**	BROOKLYN	NY	NY MANIFEST
11208	S117536954		CON EDISON	RIDGEWOOD AVE RICHMOND ST	**	BROOKLYN	NY	NY MANIFEST
11208	S117319019		CON EDISON	N S ETHNA ST 35 FT W OF LOGAN ST	**	BROOKLYN	NY	NY MANIFEST
11208	1006191833	110017254282	CON ED - MH 3748	S/E/C LIBERTY AVE &	**	BROOKLYN	NY	FINDS
11208	1010444285	110031421361	CON EDISON - MANHOLE 3745	S/INT LIBERTY AVE & CHESTNUT S	**	BROOKLYN	NY	FINDS
11208	1010325475	NYP004128021	CON EDISON - MANHOLE 3745	S/INT LIBERTY AVE & CHESTNUT S	**	BROOKLYN	NY	NY MANIFEST, RCRA-NonGen
11208	S117318506		CON EDISON	S/W/C FULTON ST & EUCLID AV	**	QUEENS	NY	NY MANIFEST
11208	1010439071	110031440420	CON EDISON - MANHOLE 4750	S/W/C LIBERTY AVE & BERRIMAN S		BROOKLYN	NY	FINDS
11208	1010326001	NYP004136933	CONSOLIDATED EDISON	S/W/C LIBERTY AVE & BERRIMAN S	**	BROOKLYN	NY	NY MANIFEST, RCRA-NonGen
11208	S122256977		THE FOUNTAINS BUILDING A1	11629 SEAVIEW AVE		BROOKLYN	NY	SPDES
11208	1024044166	110070127348	THE FOUNTAINS BUILDING A1	11629 SEAVIEW AVE		BROOKLYN	NY	FINDS
11208	S120957773		CON EDISON MANHOLE: 63303	7909 SEAVIEW AVE OPPOSITE		BROOKLYN	NY	NY MANIFEST
11208	S117067117		CON EDISON	SEC GLENMORE & ELTON	**	BROOKLYN	NY	NY MANIFEST
11208	1007207414	NYP004044921	CONSOLIDATED EDISON	SHEFFIELD AVE. AND PITKIN AVE.	**	NEW YORK	NY	NY MANIFEST, RCRA-NonGen
11208	S105842274		ALLIED NEW YORK 854 SHEPHERD AVEN	854 SHEHERD AVE	I, NNE, 1/8 - 1/4	BROOKLYN	NY	SWRCY
11208	1000294777	NYD001326321	PERMA STEEL INC	1065 SHEPARD AVE	136, SE, 1/4 - 1/2	BROOKLYN	NY	RCRA-NonGen, RAATS
11208	1023539866	110069554084	LIBERTY DISTRIBUTORS	1065 SHEPARD AVE.		BROOKLYN	NY	FINDS
11208	S118088367		CON EDISON	1083 SHEPARD AVE	**	BROOKLYN	NY	NY MANIFEST
11208	1018281003	110067686267	CON EDISON	1083 SHEPARD AVE	Q, SE, 1/8 - 1/4	BROOKLYN	NY	RCRA-NonGen, FINDS
11208	U004159783		METROPOLITAN PAPER RECYCLING	847 SHEPARD AVE	I, NNE, 1/8 - 1/4	BROOKLYN	NY	UST
11208	S106076006		NEW YORK; INC. (ALLIED NEW YORK) 854	854 SHEPARD AVENUE	E, NNE, 1/8 - 1/4	BROOKLYN	NY	SWRCY
11208	1006536056	110001616430	ATLAS BIOENERGY CORP	900 SHEPERD AVE		BROOKLYN	NY	FINDS
11208	S121488970		ATLAS BIOENERGY CORP	900 SHEPERD AVE		BROOKLYN	NY	AIRS
11208	S105841892		ATLAS ROLL-OFF CORP. (REGISTRATION	900 SHEPHARD AVENUE	J, ENE, 0 - 1/8	BROOKLYN	NY	SWF/LF
11208	S118563659		CON ED	142 SHEPHERD AVE		BROOKLYN	NY	NY MANIFEST
11208	1018379119	110069380100	CON EDISON - SERVICE BOX 59999	142 SHEPHERD AVE		BROOKLYN	NY	FINDS
11208	1019325894	NYP004868891	CON EDISON - SERVICE BOX 59999	142 SHEPHERD AVE		BROOKLYN	NY	RCRAInfo-LQG
11208	U000395899	2-114774	NEW GENESIS CHRISTIAN CHURCH	224 SHEPHERD AVENUE		BROOKLYN	NY	AST
11208	U001837635	2-215333	ST RITAS YOUTH CENTER	260 SHEPHERD AVENUE		BROOKLYN	NY	UST
11208	S118704221		LOT 22,TAXBLOCK 3973	261 SHEPHERD AVENUE		BROOKLYN	NY	E DESIGNATION
11208	U001837883	2-407259	ST RITA'S R.C. CHURCH	275 SHEPHERD AVENUE		BROOKLYN	NY	UST
11208	S125971494			283 SHEPHERD AVENUE		BROOKLYN	NY	
11208	S127148897			289 SHEPHERD AVENUE		BROOKLYN	NY	
11208	S118704265		LOT 28,TAXBLOCK 3988	352 SHEPHERD AVENUE		BROOKLYN	NY	E DESIGNATION
11208	1021041984		SHEPHERD AVE GARAGE INC	352-362 SHEPHERD AV		BROOKLYN	NY	EDR Historical Auto Stations
11208	S118704317		LOT 35,TAXBLOCK 3988	368 SHEPHERD AVENUE		BROOKLYN	NY	E DESIGNATION
11208	1014818835	110041645173	NYC DEP	394 SHEPHERD AVE		BROOKLYN	NY	FINDS
11208	1014395574	NYP003664794	NYC DEP	394 SHEPHERD AVE		BROOKLYN	NY	NY MANIFEST, RCRA-NonGen
11208	1007800594	110019631139	PS 72	605 SHEPHERD AVENUE		BROOKLYN	NY	FINDS
11208	U003394346	2-356336	P.S. 72 - BROOKLYN K072	605 SHEPHERD AVENUE		BROOKLYN	NY	AST
11208	S125974510			711 SHEPHERD AVENUE		BROOKLYN	NY	
11208	U001841570	2-600670	SPINNING & STAMPING	81 SHEPHERD AVENUE		BROOKLYN	NY	UST
11208	S121488962		GRILLMASTER INC-835 SHEPHERD AVE	835 SHEPHERD AVE		BROOKLYN	NY	AIRS
11208	1006303500	110012393123	GRILL MASTER INC	835 SHEPHERD AVE		BROOKLYN	NY	FINDS
11208	1000105669	NYD012473666	METROPOLITAN PAPER RECYCLING INC	847 SHEPHERD AVE	I, NNE, 1/8 - 1/4	BROOKLYN	NY	RCRA-NonGen
11208	U003074966	2-600760	METROPOLITAN PAPER RECYCLING	847 SHEPHERD AVENUE	I, NNE, 1/8 - 1/4	BROOKLYN	NY	AST
11208	U004064259	2-600760	METROPOLITAN PAPER RECYCLING	847 SHEPHERD AVENUE	I, NNE, 1/8 - 1/4	BROOKLYN	NY	UST
11208	1000912734	110004321314	METROPOLITAN PAPER RECYCLING INC	854 SHEPHERD AVENUE	I, NNE, 1/8 - 1/4	BROOKLYN	NY	SWRCY, NY MANIFEST, RCRA-NonGen, FINDS
11208	1009399965	NYR000139295	CITIWASTE LLC	893 SHEPHERD AVE	J, ENE, 1/8 - 1/4	BROOKLYN	NY	NY MANIFEST, RCRA-NonGen
11208	1009459857		CITIWASTE LLC	893 SHEPHERD AVE		BROOKLYN	NY	
11208	1026061757	110024832537	CITIWASTE LLC	893 SHEPHERD AVE		BROOKLYN	NY	FINDS
11208	1000310311	110004446458	STANDARD PRODUCTS INC	925 SHEPHERD AVE	J, ENE, 1/8 - 1/4	BROOKLYN	NY	NY MANIFEST, RCRA-NonGen, FINDS, UST
11208	A100343902		PRIDE TRANSPORTATION	925 SHEPHERD AVENUE	J, ENE, 1/8 - 1/4	BROOKLYN	NY	AST
11208	1018281163	110067204457	NYCT - SHEPHERD AVENUE STATION - C	SHEPHERD AVE & PITKIN AVE		BROOKLYN	NY	RCRA-NonGen, FINDS
11208	S125968445			132 SHERIDAN AVENUE		BROOKLYN	NY	
11208	A100153890	2-198633	RANA P. BHOGE	140 SHERIDAN AVENUE (APT 3F)		BROOKLYN	NY	AST
11208	U003128928	2-290378	ANTHONY TRANCHINA	144 SHERIDAN AVE		BROOKLYN	NY	UST
11208	S125969422			171 SHERIDAN AVENUE		BROOKLYN	NY	
11208	1019901857	NYP004766820	CON EDISON	70 SHERIDAN AVE		BROOKLYN	NY	RCRA-NonGen
11208	S119074377		CON EDISON	70 SHERIDAN AVE		BROOKLYN	NY	NY MANIFEST
11208	1018391448	110069662127	CON EDISON	70 SHERIDAN AVE		BROOKLYN	NY	FINDS

DRAFT

EDR ZIP Code Scan Report

ZIP	EDR-ID	Facility ID	Name	Address	Map/Dir/Dist	City	State	Databases
11208	S123692237		CON EDISON - SERVICE BOX 44776	76 SHERIDAN AVE		BROOKLYN	NY	NY MANIFEST
11208	S103564268	8606823	BERIMAN	41 SHORE DRIVE WEST		COPIAGUE	NY	SPILLS, NY MANIFEST
11208	S119072843		CONSOLIDATED EDISON	N SIDE RIDGEWOOD AVE 36 FEET E		BROOKLYN	NY	NY MANIFEST
11208	1012185150	NYP004159521	CON EDISON	W SIDE ROCKAWAY AVE 250 FEET N	**	BROOKLYN	NY	RCRA-NonGen
11208	1012107402	110038892918	CON EDISON	W SIDE ROCKAWAY AVE 250 FEET N	**	BROOKLYN	NY	FINDS
11208	S117738540		CON EDISON	WEST SIDE SHEPHERD AVE 104 SOUTH V	**	BROOKLYN	NY	NY MANIFEST
11208	1009233268		NYNEX	SNEDICKER RD & NEW LOT	**	BROOKLYN	NY	NY MANIFEST
11208	S117314943		CON EDISON	SSS FULTON ST 152' EO EUCLID AVE	**	BROOKLYN	NY	NY MANIFEST
11208	1021562238		EXCALIBUR DIAGNOSTIC SVC INC	1472 65TH ST		BROOKLYN	NY	EDR Historical Auto Stations
11208	S117063948		CON EDISON	422 78 ST		BROOKLYN	NY	NY MANIFEST
11208	1017778474	NYP004564035	CON EDISON SERVICE BOX: 49751	422 78 ST		BROOKLYN	NY	RCRA-NonGen
11208	1017755185	110063838511	CON EDISON SERVICE BOX: 49751	422 78 ST		BROOKLYN	NY	FINDS
11208	A100166684	2-604545	NOBODY BEATS THE WIZ	439 86TH ST		BROOKLYN	NY	AST
11208	1017778546	110063839903	CON EDISON SERVICE BOX: 54120	532 80TH ST		BROOKLYN	NY	RCRA-NonGen, FINDS
11208	1017755567		CON EDISON SERVICE BOX: 54120	532 80TH ST		BROOKLYN	NY	
11208	S117064020		CON EDISON	532 80TH ST		BROOKLYN	NY	NY MANIFEST
11208	A100358198		TRUCK & TRAILER SERVICE LTD	1001 STANLEY AVENUE		BROOKLYN	NY	AST
11208	1007112682	NYR000119883	AMERICAS FLEET CARE	1001-A STANLEY AVE		BROOKLYN	NY	RCRA-NonGen
11208	1007217312	110016728013	AMERICAS FLEET CARE	1001-A STANLEY AVE		BROOKLYN	NY	FINDS
11208	1016727187	110057296064	ATLANTIC PORK & PROVISIONS	1014 STANLEY AVENUE STE 36		BROOKLYN	NY	FINDS
11208	U004046042	2-608706	ATLANTIC PORK & PROVISIONS INC.	1014-36 STANLEY AVENUE		BROOKLYN	NY	UST
11208	1024044165	110070127347	COURIER PACKAGING ENTERPRISES	870 STANLEY AVE		BROOKLYN	NY	FINDS
11208	1017395684	110062947575	CON EDISON SERVICE BOX: 59470	870 STANLEY AVE		BROOKLYN	NY	FINDS
11208	1016971379	NYP004451183	CON EDISON SERVICE BOX: 59470	870 STANLEY AVE	A, NNE, 0 - 1/8	BROOKLYN	NY	NY MANIFEST, RCRA-NonGen
11208	S121488984		COURIER PACKAGING ENTERPRISES	870 STANLEY AVE		BROOKLYN	NY	AIRS
11208	U004109461	2-610645	MONCHIK PROPERTIES, LLC	8710 STANLEY AVE		BROOKLYN	NY	UST
11208	S117315386		CON EDISON	903 STANLEY AVE	E, NE, 1/8 - 1/4	BROOKLYN	NY	NY MANIFEST
11208	1008374410	NYN008014425	WASTE SERVICES OF NEW YORK INC	941 STANLEY AVE	N, NE, 1/8 - 1/4	BROOKLYN	NY	RCRA-NonGen
11208	1007751438	110019138315	ACTION ENVIRONMENTAL SYSTEMS LLC	941 STANLEY AVE		BROOKLYN	NY	FINDS
11208	S110119957		ACTION ENVIRONMENTAL SERVICES - ST	941 STANLEY AVE.	N, NE, 1/8 - 1/4	BROOKLYN	NY	SWRCY, SWF/LF
11208	1017395624	110062946932	CON EDISON VAULT SUBMERSIBLE: 0469	STANLEY AVE & MONTAUK AVE		BROOKLYN	NY	FINDS
11208	1016970385	NYP004440913	CON EDISON VAULT SUBMERSIBLE: 0469	STANLEY AVE & MONTAUK AVE	V, ENE, 1/4 - 1/2	BROOKLYN	NY	NY MANIFEST, RCRA-NonGen
11208	1017775163	NYP004529889	CON EDISON MANHOLE: 66549	STANLEY AVE & SHEPARD AVE	**	BROOKLYN	NY	RCRA-NonGen
11208	S117060747		CON EDISON	STANLEY AVE & SHEPARD AVE	**	BROOKLYN	NY	NY MANIFEST
11208	1017749735	110063762272	CON EDISON MANHOLE: 66549	STANLEY AVE & SHEPARD AVE	**	BROOKLYN	NY	FINDS
11208	1016149312	NYP004279758	CON EDISON MANHOLE: 42385	SURF AVE 202 FEET E OF W16TH	**	BROOKLYN	NY	NY MANIFEST, RCRA-NonGen
11208	1016408241	110055469602	CON EDISON MANHOLE: 42385	SURF AVE 202 FEET E OF W16TH	**	BROOKLYN	NY	FINDS
11208	A100168845	2-217727	75TH PRECINCT	1000 SUTTER AVENUE		BROOKLYN	NY	AST
11208	U004061785	2-217727	75TH PRECINCT	1000 SUTTER AVENUE		BROOKLYN	NY	UST
11208	1017399924	110062991758	CON EDISON MANHOLE: 42593	1035 SUTTER AVE		BROOKLYN	NY	FINDS
11208	1016971068	NYP004448015	CON EDISON	1035 SUTTER AVE		BROOKLYN	NY	NY MANIFEST, RCRA-NonGen
11208	1010046786	110028213966	SUTTER AVENUE HEALTH CENTER (NYCH	1091 SUTTER AVENUE		BROOKLYN	NY	FINDS
11208	S127471039			1143 SUTTER AVENUE		BROOKLYN	NY	
11208	S125967981			1145 SUTTER AVENUE		BROOKLYN	NY	
11208	1004570738	110001574332	TRIANGLE CLNRS	1153 SUTTER AVE		BROOKLYN	NY	NY MANIFEST, RCRA-CESQG, FINDS
11208	1020108380		TRIANGLE CLEANERS	1153 SUTTER AVE		BROOKLYN	NY	EDR Historical Cleaners
11208	1017754377	110063820879	CON EDISON SERVICE BOX: 42613	1183 SUTTER AVE		BROOKLYN	NY	FINDS
11208	1017779710	NYP004577201	CON EDISON SERVICE BOX: 42613	1183 SUTTER AVE		BROOKLYN	NY	RCRA-NonGen
11208	S117065182		CON EDISON	1183 SUTTER AVE		BROOKLYN	NY	NY MANIFEST
11208	S109583525		1199 SUTTER AVENUE	1199 SUTTER AVENUE	182, NNE, 1/2 - 1	BROOKLYN	NY	BROWNFIELDS, SPILLS, SHWS
11208	1000316255	110004398483	SPANISH AMERICAN CLNRS	1219 SUTTER AVE		BROOKLYN	NY	NY MANIFEST, RCRA-NonGen, FINDS
11208	1020091438		SPANISH AMERICAN DRY CLEANERS	1219 SUTTER AVE		BROOKLYN	NY	EDR Historical Cleaners
11208	S110247951		SPANISH AMERICAN DRYCLNERS.	1219 SUTTER AVE.		BROOKLYN	NY	DRYCLEANERS
11208	1018666566		SUTTER SUPER LAUNDRY	1221 SUTTER AVE		BROOKLYN	NY	EDR Historical Cleaners
11208	U003074998	2-602099	UNITED STATES POSTAL SRVC-NEW LOT	1223 SUTTER AVENUE		BROOKLYN	NY	AST, UST
11208	1020295480		CYPRESS HILLS SERVICE STATION	1249 SUTTER AVE		BROOKLYN	NY	EDR Historical Auto Stations
11208	U000412055	2-600339	1249 GAS CORP	1249 SUTTER AVENUE		BROOKLYN	NY	UST
11208	A100452236		SAS AUTO REPAIRS, INC.	1249 SUTTER AVENUE		BROOKLYN	NY	AST
11208	1020726941		TONYS SERVICE STATION	1318 SUTTER AVE		BROOKLYN	NY	EDR Historical Auto Stations
11208	1018300025		J J FOOD CENTER	1342 SUTTER AVENUE		BROOKLYN	NY	ICIS
11208	S121968623		CON EDISON - MANHOLE 56395	1434 SUTTER AVE		BROOKLYN	NY	NY MANIFEST
11208	1000270510	110001985576	NYCTA PITKIN YARD	1434 SUTTER AVE		BROOKLYN	NY	SPILLS, NY MANIFEST, FINDS, RCRAInfo-LQG
11208	1024645824	110070434211	CON EDISON - MANHOLE 56395	1434 SUTTER AVE		BROOKLYN	NY	FINDS
11208	1024157772		CON EDISON - MANHOLE 56395	1434 SUTTER AVE		BROOKLYN	NY	

DRAFT

EDR ZIP Code Scan Report

ZIP	EDR-ID	Facility ID	Name	Address	Map/Dir/Dist	City	State	Databases
11208	1024891691	NYP005135777	CON EDISON - MANHOLE 56395	1434 SUTTER AVE		BROOKLYN	NY	RCRAInfo-LQG
11208	1017432795		NYC-TA PITKIN YARD	1434 SUTTER AVENUE		BROOKLYN	NY	
11208	1005417311	110012262700	LEO INTERNATIONAL WAREHOUSE	471 SUTTER AVE		BROOKLYN	NY	RCRA-NonGen, FINDS
11208	1004758995	110004505296	JUNIORS CLEANERS	531 SUTTER AVE		BROOKLYN	NY	RCRA-NonGen, FINDS
11208	S117741068		CON EDISON	990 SUTTER AVE		BROOKLYN	NY	NY MANIFEST
11208	1018279452	110067691000	CON EDISON	990 SUTTER AVE		BROOKLYN	NY	RCRA-NonGen, FINDS
11208	1007251781	110017239692	NEW YORK TELEPHONE	SUTTER & EUCLID		BROOKLYN	NY	FINDS
11208	1024157853		CON EDISON - MANHOLE 67987	SUTTER AVE & CLEVELAND ST INT		BROOKLYN	NY	
11208	1024645882	110070434269	CON EDISON - MANHOLE 67987	SUTTER AVE & CLEVELAND ST INT	**	BROOKLYN	NY	FINDS
11208	S121968230		CON EDISON - MANHOLE 67987	SUTTER AVE & CLEVELAND ST INT	**	BROOKLYN	NY	NY MANIFEST
11208	1024891308	NYP005095021	CON EDISON - MANHOLE 67987	SUTTER AVE & CLEVELAND ST INT	**	BROOKLYN	NY	RCRAInfo-LQG
11208	1017399926	110062991776	CON EDISON MANHOLE: 42594	SUTTER AVE & SHEPPERD AVE		BROOKLYN	NY	FINDS
11208	1016971070	NYP004448031	CON EDISON	SUTTER AVE & SHEPPERD AVE		BROOKLYN	NY	NY MANIFEST, RCRA-NonGen
11208	S117314945		CON EDISON	SWC FULTON ST & EUCLID AVE	**	BROOKLYN	NY	NY MANIFEST
11208	1008230700	110020996298	NYC DDC - GATEWAY ESTATES SEWER	VANDALIA AVE & ELTON ST		BROOKLYN	NY	FINDS
11208	A100166453	2-160326	R.V.J. PROPERTIES, LLC	101 WELDON ST		BROOKLYN	NY	AST
11208	S127148925			101 WELDON STREET		BROOKLYN	NY	
11208	1000552170	NYD986945640	NYC DEPT OF EDUCATION - H S 615K - EN	1 WELLS ST		BROOKLYN	NY	RCRAInfo-SQG
11208	S104621468	0000950	POLYTECH	1 WELLS ST		BROOKLYN	NY	SPILLS, NY MANIFEST, LTANKS
11208	S123252475		CON EDISON - MANHOLE M35657	1 WELLS ST		BROOKLYN	NY	NY MANIFEST
11208	U004062592	2-354732	E NY VOC HS OF TRANSIT TECH. - K615	1 WELLS STREET		BROOKLYN	NY	AST, UST
11208	1016218418	110006999016	EAST NY VOCATIONAL HS	1 WELLS STREET		BROOKLYN	NY	FINDS
11208	S119078367		NYC BOARD OF EDUCATION	545 WILLOUGHBY ST		BROOKLYN	NY	NY MANIFEST
11208	1017757236		CON EDISON	WORTHMAN AVE & ESSEX ST	**	BROOKLYN	NY	
11208	1017774240	110063766857	CON EDISON	WORTHMAN AVE & ESSEX ST	**	BROOKLYN	NY	RCRA-NonGen, FINDS
11208	S117736467		CON EDISON	WORTHMAN AVE & ESSEX ST	**	BROOKLYN	NY	NY MANIFEST
11208	1000176413	110000808396	J&H HOLDING CO REMEDIATION SITE C22	491 WORTMAN AVE	C, East, 0 - 1/8	BROOKLYN	NY	NY MANIFEST, ICIS, FINDS, RCRAInfo-LQG
11208	S109374287		491 WORTMAN AVENUE	491 WORTMAN AVENUE	C, East, 0 - 1/8	BROOKLYN	NY	BROWNFIELDS, SPILLS, INST CONTROL, ENG CONTROLS, SHWS
11208	S117736958		CON EDISON	494 WORTMAN	C, ESE, 0 - 1/8	BROOKLYN	NY	NY MANIFEST
11208	1000262306	110004333784	PARIS PAINT & VARNISH CO	506 WORTMAN AVE	G, East, 0 - 1/8	BROOKLYN	NY	RCRA-NonGen, FINDS
11208	U004198713		PARIS PAINT & VARNISH CO INC	506 WORTMAN AVE	G, East, 0 - 1/8	BROOKLYN	NY	UST
11208	A100382284		PARIS PAINT & VARNISH CO INC	506 WORTMAN AVE	G, East, 0 - 1/8	BROOKLYN	NY	AST
11208	S121488945		ASSHURED AUTO BODY & REPAIR INC	507 WORTMAN AVE		BROOKLYN	NY	AIRS
11208	1016053802	110001603738	ARCTIC METAL CORP	507 WORTMAN AVE		BROOKLYN	NY	FINDS
11208	1016400923	110055347931	STEINGART WOODCRAFTERS	530 WORTMAN AVE		BROOKLYN	NY	FINDS
11208	1016401618	110055354977	TRIO FURNITURE INC	555 WORTMAN AVE		BROOKLYN	NY	FINDS
11208	1026605153		INDUSTRIAL SILVER CO.	555 WORTMAN AVENUE		BROOKLYN	NY	PRP
11208	1006319743	110012589662	SPIRAL CYCLE CORPORATION	557 WORTMAN AVENUE		BROOKLYN	NY	FINDS
11208	1007761581	110019240007	CRAFT-PAK INC	558 WORTMAN AVENUE		BROOKLYN	NY	FINDS
11208	1018278337	NYP004731048	CON EDISON	562 WORTMAN AVE	T, East, 1/8 - 1/4	BROOKLYN	NY	RCRA-NonGen
11208	S117739963		CON EDISON	562 WORTMAN AVE	T, East, 1/8 - 1/4	BROOKLYN	NY	NY MANIFEST
11208	1018280013	110067699976	CON EDISON	562 WORTMAN AVE	T, East, 1/8 - 1/4	BROOKLYN	NY	RCRA-NonGen, FINDS
11208	S117741630		CON EDISON	562 WORTMAN AVE	T, East, 1/8 - 1/4	BROOKLYN	NY	NY MANIFEST
11208	1016969481	NYP004431474	CON EDISON	568 WORTMAN AVE	T, East, 1/8 - 1/4	BROOKLYN	NY	NY MANIFEST, RCRA-NonGen
11208	1017396050	110062951328	CON EDISON SERVICE BOX: 63921	568 WORTMAN AVE		BROOKLYN	NY	FINDS
11208	1000295632	110000876669	VARSITY BUS CO	626 WORTMAN AVE	169, East, 1/4 - 1/2	BROOKLYN	NY	SPILLS, AST, NY MANIFEST, CBS, RCRA-NonGen, FINDS, LTANKS
11208	U003074915	2-479144	L & M -BUS(DBA TOTAL TRANSPORTATIC	626 WORTMAN AVENUE		BROOKLYN	NY	AST
11208	U004064936	2-479144	L & M -BUS(DBA TOTAL TRANSPORTATIC	626 WORTMAN AVENUE		BROOKLYN	NY	UST
11208	1007800717	110019632370	PS 224 P.S. 219 KENNEDY-KING	755 WORTMAN AVE		BROOKLYN	NY	FINDS
11208	1014399661	NYR000177501	NYC BD OF ED - PS 224K	755 WORTMAN AVE		BROOKLYN	NY	NY MANIFEST, RCRAInfo-SQG
11208	U003396635	2-602421	PUBLIC SCHOOL 224 - BROOKLYN (K224)	755 WORTMAN AVENUE		BROOKLYN	NY	AST
11208	S117066600		CON EDISON	WORTMAN AVE & ESSEX ST	C, East, 0 - 1/8	BROOKLYN	NY	NY MANIFEST
11208	S110488191		DRUM RUN	WORTMAN AVE & ESSEX ST	C, East, 0 - 1/8	BROOKLYN	NY	SPILLS
11208	S117066599		CON EDISON	WORTMAN AVE & ESSEX ST	C, East, 0 - 1/8	BROOKLYN	NY	NY MANIFEST
11208	1012185691	NYP004165247	CON EDISON	WYCKOFF & NEVINS ST		BROOKLYN	NY	NY MANIFEST, RCRA-NonGen
11239	1016971520	NYP004452637	CON EDISON VAULT SUBMERSIBLE: 6022	2367 E 19TH FRONT OF		BROOKLYN	NY	NY MANIFEST, RCRA-NonGen
11239	1017396668	110062957750	CON EDISON VAULT SUBMERSIBLE: 6022	2367 E 19TH FRONT OF		BROOKLYN	NY	FINDS
11239	1016969255	NYP004429098	CON EDISON SERVICE BOX: 57335	1149 E 53RD ST		BROOKLYN	NY	NY MANIFEST, RCRA-NonGen
11239	1017394561	110062936104	CON EDISON SERVICE BOX: 57335	1149 E 53RD ST		BROOKLYN	NY	FINDS
11239	1011404232	110035435062	NYSDOT BIN 2231529	RTE 907C OVER HENDRIX CREEK	**	BROOKLYN	NY	FINDS
11239	1010787649	NYR000155960	NYSDOT BIN 2231529	RTE 907C OVER HENDRIX CREEK	**	BROOKLYN	NY	RCRAInfo-LQG
11239	S119072647		CONSOLIDATED EDISON	W/S ALABAMA AVENUE 205' S/O DU	**	NEW YORK CITY	NY	NY MANIFEST
11239	1007206936	NYP004034203	MH66373	W/S ALABAMA AVENUE 205' S/O DU	**	NEW YORK CITY	NY	RCRA-NonGen
11239	1007252924	110017257261	MH66373	W/S ALABAMA AVENUE 205' S/O DU	**	NEW YORK CITY	NY	FINDS
11239	S119077612		CON ED	EGAN ST & ERSKINE ST		BROOKLYN	NY	NY MANIFEST

DRAFT

EDR ZIP Code Scan Report

ZIP	EDR-ID	Facility ID	Name	Address	Map/Dir/Dist	City	State	Databases
11239	S119077651		CON ED	EGAN ST & ERSKINE ST		BROOKLYN	NY	NY MANIFEST
11239	1019907502	110069699543	CON EDISON	EGAN ST & ERSKINE ST		BROOKLYN	NY	RCRA-NonGen, FINDS
11239	1019907577	NYP004835720	CON EDISON	EGAN ST & ERSKINE ST		BROOKLYN	NY	RCRA-NonGen
11239	S102239579	2610500263	STARRETT CITY POWER PLANT	165 ELMIRA LOOP		BROOKLYN	NY	SPILLS, AST, AIRS, CBS, MOSF, LTANKS
11239	1000368739	110001570773	STARRETT & SPRING CREEK TOTAL ENE	165 ELMIRA LOOP		BROOKLYN	NY	MOSF UST, CBS AST, AST, NY MANIFEST, MOSF AST, ICIS, RCRA-CESQG, FINDS
11239	S121998959			165 ELMIRA LOOP		BROOKLYN	NY	
11239	S121996774			165 ELMIRA LOOP		BROOKLYN	NY	
11239	S123692599		CON EDISON - MANHOLE 24097	1152 ELTON ST		BROOKLYN	NY	NY MANIFEST
11239	1016397254	110055310872	GATEWAY ELTON STREET 1	ELTON ST AT VANDALIA AVE		BROOKLYN	NY	FINDS
11239	1024158458		CON EDISON - SERVICE BOX SB83260	901 ERSKINE ST		BROOKLYN	NY	
11239	S121967647		CON EDISON - SERVICE BOX SB83260	901 ERSKINE ST		BROOKLYN	NY	NY MANIFEST
11239	1024890739	NYP005030390	CON EDISON - SERVICE BOX SB83260	901 ERSKINE ST		BROOKLYN	NY	RCRAInfo-LQG
11239	1024645401	110070433788	CON EDISON - SERVICE BOX SB83260	901 ERSKINE ST		BROOKLYN	NY	FINDS
11239	S122256978		THE FOUNTAINS BUILDING A2	911 ERSKINE ST		BROOKLYN	NY	SPDES
11239	1024044167	110070127349	THE FOUNTAINS BUILDING A2	911 ERSKINE ST		BROOKLYN	NY	FINDS
11239	1016896567	110060210212	CON EDISON CUSTOMER MANHOLE: 1	ERSKINE ST & SEAVIEW AVE		BROOKLYN	NY	FINDS
11239	1016965312	NYP004382016	CON EDISON CUSTOMER MANHOLE: 1	ERSKINE ST & SEAVIEW AVE	**	BROOKLYN	NY	NY MANIFEST, RCRA-NonGen
11239	1017749797	110063797592	CON EDISON MANHOLE: 75458	ERSKINE ST & VANDALIA AVE 500		BROOKLYN	NY	FINDS
11239	S117059519		CON EDISON	ERSKINE ST & VANDALIA AVE 500	**	BROOKLYN	NY	NY MANIFEST
11239	1017773899	NYP004516936	CON EDISON MANHOLE: 75458	ERSKINE ST & VANDALIA AVE 500	**	BROOKLYN	NY	RCRA-NonGen
11239	S117537594		CON EDISON	855 FOUNTAIN AV		BROOKLYN	NY	NY MANIFEST
11239	S105140455	0105497	BROOKLYN DDSO	888 FOUNTAIN AVENUE		BROOKLYN	NY	SPILLS, LTANKS
11239	S121992805			888 FOUNTAIN AVENUE FOUNTAIN AVE		BROOKLYN	NY	
11239	1018159265	110066948744	NYC DEPT OF EDUCATION - I S 364K	1426 FREEPORT LOOP		BROOKLYN	NY	RCRAInfo-SQG, FINDS
11239	S118708583		NYC DEPT OF EDUCATION - I S 364K	1426 FREEPORT LOOP		BROOKLYN	NY	NY MANIFEST
11239	1010429203	110032742290	BJS WHOLESALE CLUB #138	339 GATEWAY DR		BROOKLYN	NY	FINDS
11239	1010566492	NYR000151407	BJS WHOLESALE CLUB #0138	339 GATEWAY DR		BROOKLYN	NY	SPILLS, NY MANIFEST, RCRA-CESQG
11239	1015754397	NYR000198184	GATEWAY CENTER PROPERTIES PHASE	340 GATEWAY DR		BROOKLYN	NY	NY MANIFEST, RCRAInfo-LQG
11239	1016006399	110054854742	GATEWAY CENTER PROPERTIES PHASE	340 GATEWAY DR		BROOKLYN	NY	FINDS
11239	S113496515		CONSTRUCTION SITE	340 GATEWAY DRIVE		BROOKLYN	NY	SPILLS
11239	1010328278	NYR000142398	KIDDIE KANDIDS #587	395 GATEWAY DR		BROOKLYN	NY	NY MANIFEST, RCRA-NonGen
11239	1010438662	110031374689	KIDDIE KANDIDS #00587	395 GATEWAY DR		BROOKLYN	NY	FINDS
11239	1009317681	110024426110	TARGET STORE T1401	519 GATEWAY DR		BROOKLYN	NY	FINDS
11239	1023968609	NYN008029175	CVS PHARMACY #16740	519 GATEWAY DR		BROOKLYN	NY	RCRA-CESQG
11239	1009218180	NYR000136374	TARGET STORE T1401	519 GATEWAY DR		BROOKLYN	NY	NY MANIFEST, RCRAInfo-LQG
11239	1024034322	110070207851	CVS PHARMACY #16740	519 GATEWAY DR		BROOKLYN	NY	FINDS
11239	S118091606		PETCO STORE #3734	528 GATEWAY DR #4		BROOKLYN	NY	NY MANIFEST
11239	1016974767	NYR000212274	PETCO STORE #3734	528 GATEWAY DR #4		BROOKLYN	NY	RCRA-CESQG
11239	1017372959	110061053381	PETCO STORE #3734	528 GATEWAY DR #4		BROOKLYN	NY	FINDS
11239	1007371396	NYR000124610	HOME DEPOT #6152	579 GATEWAY DR		BROOKLYN	NY	NY MANIFEST, RCRAInfo-SQG
11239	2016138810			579 GATEWAY DRIVE		BROOKLYN	NY	ERNS
11239	1016022918	110061569985	THE HOME DEPOT STORE #6152	579 GATEWAY DRIVE		BROOKLYN	NY	FINDS
11239	1019919133		A TOWN AND COUNTRY CLEANERS	1475 GENEVA LOOP APT 15F		BROOKLYN	NY	EDR Historical Cleaners
11239	S117737006		CON EDISON	INT OF PENNSYLVANIA AVE AND GE	**	BROOKLYN	NY	NY MANIFEST
11239	1017409858	110063241228	SPRING CREEK REHABILITATION & NURS	660 LOUISIANA AVE		BROOKLYN	NY	FINDS
11239	S121488981		SPRING CREEK REHABILITATION & NURS	660 LOUISIANA AVE		BROOKLYN	NY	AIRS
11239	1016677424	110058873786	CON EDISON VAULT: 8362	660 LOUSIANA AVE		BROOKLYN	NY	NY MANIFEST, RCRA-NonGen, FINDS
11239	1007805436	110019679677	BAY PARK II	3415 NEPTUNE AVE		BROOKLYN	NY	FINDS
11239	S117737004		CON EDISON	1310 PENNSYLVANIA AVE		BROOKLYN	NY	NY MANIFEST
11239	1005622037		STARRETT CITY EARLY LEARNING CENTI	1325 PENNSYLVANIA AVE		BROOKLYN	NY	FTTS
11239	1016288558	110011499413	STARRETT CITY EARLY LEARNING CENTI	1325 PENNSYLVANIA AVE		BROOKLYN	NY	FINDS
11239	S127471181			1325 PENNSYLVANIA AVENUE		BROOKLYN	NY	
11239	1014919593	NYR000183814	CVS PHARMACY #2436	1346 PENNSYLVANIA AVENUE		BROOKLYN	NY	NY MANIFEST, RCRA-CESQG
11239	1014904316	110043992294	CVS PHARMACY #2436	1346 PENNSYLVANIA AVENUE		BROOKLYN	NY	FINDS
11239	1000694159	NYD987004454	TIFFANY CLEANER	1356 PENNSYLVANIA AVE		BROOKLYN	NY	DRYCLEANERS, NY MANIFEST, ICIS, RCRAInfo-SQG
11239	1016056910	110004490676	TIFFANY CLEANERS	1356 PENNSYLVANIA AVE		BROOKLYN	NY	FINDS
11239	1020018546		KEN-STAN INC	1356 PENNSYLVANIA AVE		BROOKLYN	NY	EDR Historical Cleaners
11239	1016455472	110056505937	NYC DEPT OF EDUCATION - P S 346K	1400 PENNSYLVANIA AVE		BROOKLYN	NY	NY MANIFEST, RCRAInfo-SQG, FINDS
11239	U003394315	2-355771	P.S. 346 - BROOKLYN K346	1400 PENNSYLVANIA AVENUE		BROOKLYN	NY	AST
11239	S121488976		NYCDEP - PENNSYLVANIA AVENUE LAND	1750 PENNSYLVANIA AVE		BROOKLYN	NY	AIRS
11239	1011349137	110035801488	NYCDEP - PENNSYLVANIA AVENUE LAND	1750 PENNSYLVANIA AVE		BROOKLYN	NY	FINDS
11239	S123253091		REMED OF PENN. AVE LF LF-FAL-G3	1750 PENNSYLVANIA AVENUE		BROOKLYN	NY	SPDES
11239	1004760471	110004538126	PEP BOYS 483	975 PENNSYLVANIA AVE		BROOKLYN	NY	RCRA-NonGen, FINDS
11239	1018379472	110069383633	CON EDISON	PENNSYLVANIA AVE & FREEPORT		BROOKLYN	NY	FINDS

DRAFT

EDR ZIP Code Scan Report

ZIP	EDR-ID	Facility ID	Name	Address	Map/Dir/Dist	City	State	Databases
11239	S119077358		CON ED	PENNSYLVANIA AVE & FREEPORT	**	BROOKLYN	NY	NY MANIFEST
11239	1019906940	NYP004828275	CON EDISON	PENNSYLVANIA AVE & FREEPORT	**	BROOKLYN	NY	RCRA-NonGen
11239	1019325453	NYP004828267	CON EDISON	PENNSYLVANIA AVE & FREEPORT	**	BROOKLYN	NY	RCRA-NonGen
11239	S118259219		CON ED	PENNSYLVANIA AVE & FREEPORT	**	BROOKLYN	NY	NY MANIFEST
11239	S117066442		CON EDISON	PENNSYLVANIA AVE & TWIN PINE DR	**	BROOKLYN	NY	NY MANIFEST
11239	S123692712		NYCDOT BRIDGE BIN 2231519	PENNSYLVANIA AVE OVER BELT	**	BROOKLYN	NY	NY MANIFEST
11239	1001028947	NYR000011791	NYCDOT BRIDGE BIN 2231519	PENNSYLVANIA AVE OVER BELT SHORE		BROOKLYN	NY	RCRAInfo-LQG
11239	1024079774	110008091910	NYCDOT BRIDGE BIN 2231519	PENNSYLVANIA AVE OVER BELT SHORE		BROOKLYN	NY	FINDS
11239	S109580089		PENNSYLVANIA AVENUE LANDFILL	PENNSYLVANIA AVENUE & SHORE PARK\		BROOKLYN	NY	INST CONTROL, ENG CONTROLS, SHWS
11239	S102640262	2-000265	STARRETT CITY INC.	POWER STATION		BROOKLYN	NY	CBS AST
11239	1021112851		DANNYS FOOD MART	125 SCHROEDERS AVE APT 8G		BROOKLYN	NY	EDR Historical Auto Stations
11239	S118091224		CON EDISON	526 SCHROEDERS AVE		BROOKLYN	NY	NY MANIFEST
11239	1019903718	NYP004789012	CON EDISON	526 SCHROEDERS AVE		BROOKLYN	NY	RCRA-NonGen
11239	1018390747	110069673534	CON EDISON	526 SCHROEDERS AVE		BROOKLYN	NY	FINDS
11239	1018159167	110066950892	RECONSTRUCTION OF GATEWAY ESTATI	644 SCHROEDERS AVE		BROOKLYN	NY	FINDS, RCRAInfo-LQG
11239	1022993523	110070126086	GATEWAY ESTATES PHASE 4A	SCHROEDERS AVE & ELTON ST		BROOKLYN	NY	FINDS
11239	1023679058	NYR000230375	GATEWAY ESTATES PHASE 4A	SCHROEDERS AVE & ELTON ST		BROOKLYN	NY	RCRA-NonGen
11239	S121446967		GATEWAY ESTATES PHASE 4A	SCHROEDERS AVE & ELTON ST		BROOKLYN	NY	NY MANIFEST
11239	S125967911			11245 SEAVIEW AVENUE		BROOKLYN	NY	
11239	1009650749	110027307652	SHORE PKWY BRIDGE OVER FRESH CRE	SHORE PKWY OVER FRESH CREEK BASII		BROOKLYN	NY	FINDS
11239	1017397781	110062969293	CON EDISON SERVICE BOX: 51026	735 49TH ST		BROOKLYN	NY	FINDS
11239	1016972713	NYP004464947	CON EDISON SERVICE BOX: 51026	735 49TH ST		BROOKLYN	NY	NY MANIFEST, RCRA-NonGen
11239	S117536622		CON EDISON	S/S STANLEY AVE 420 E/O VERNON ST	**	BROOKLYN	NY	NY MANIFEST
11239	1016893867	110060182886	CON EDISON MANHOLE: 68021	STANLEY AVE & MALTA ST		BROOKLYN	NY	FINDS
11239	1016966918	NYP004397568	CON EDISON MANHOLE: 68021	STANLEY AVE & MALTA ST		BROOKLYN	NY	NY MANIFEST, RCRA-NonGen
11239	S117066674		CON EDISON	SWC DELMAR LOOP & PENNSYLVANIA A\	**	BROOKLYN	NY	NY MANIFEST
11239	S104073379	2-000223	STARRET CITY COMMUNITY CENTER	1540 VAN SICLEN AVENUE		BROOKLYN	NY	CBS UST
11239	U000404235	2-328944	STARRETT CITY COMMUNITY CENTER	1540 VAN SICLEN AVENUE		BROOKLYN	NY	CBS, UST
11239	1001493636	110004555561	NYCHA - VANDALIA AVENUE HOUSES	47 VANDALIA AVE		BROOKLYN	NY	RCRA-NonGen, FINDS
11239	1020966868		GASOLINE DIGITAL INC	50 VANDALIA AVE		BROOKLYN	NY	EDR Historical Auto Stations
11239	1016700245	110056388724	GATEWAY ELTON PHASE II	516-526 VANDALIA AND 526 SCHROEDER:		BROOKLYN	NY	FINDS
11239	1019903717	110069673525	CON EDISON	524 VANDALIA AVE		BROOKLYN	NY	RCRA-NonGen, FINDS
11239	S119075620		CON EDISON	524 VANDALIA AVE		BROOKLYN	NY	NY MANIFEST
11239	1026417731	110070736483	RECONSTRUCTION OF GATEWAY ESTATI	599 VANDALIA AVE		BROOKLYN	NY	FINDS
11239	S119077449		CON EDISON	VANDALIA AVE & ERSKINE ST	**	BROOKLYN	NY	NY MANIFEST
11239	1019907174	110069687262	CON EDISON	VANDALIA AVE & ERSKINE ST		BROOKLYN	NY	RCRA-NonGen, FINDS
11239	1019907175	NYP004831034	CON EDISON	VANDALIA AVE & ERSKINE ST	**	BROOKLYN	NY	RCRA-NonGen
11239	S118464400		GATEWAY ESTATE NEHEMIAH CREEK - P	VANDALIA AVE SCHROEDERS AVE GA		BROOKLYN	NY	NY MANIFEST
11239	S127062624		NYC PARKS GATEWAY ESTATES PHASE I	725 WALKER STREET	**	BROOKLYN	NY	SPDES
11414	2010010549				**	JAMAICA	NY	HMIRS
11414	2002597312				**	LINDEN	NJ	ERNS
11414	1016973804	NYP004476123	CON EDISON	102 ST & 157 AVE NW COR	**	HOWARD BEACH	NY	NY MANIFEST, RCRA-NonGen
11414	1017398345	110062975151	CON EDISON CUSTOMER MANHOLE: CM6	102 ST & 157 AVE NW COR	**	HOWARD BEACH	NY	FINDS
11414	1014817792	110041644478	CON EDISON - MANHOLE 12617	84 ST & 155 AVE		HOWARD BEACH	NY	FINDS
11414	1014397270	NYP004195889	CON EDISON - MANHOLE 12617	84 ST & 155 AVE		HOWARD BEACH	NY	NY MANIFEST, RCRAInfo-LQG
11414	1016895457	110060198968	CON EDISON - MANHOLE 68	E/S 102 ST 300S/O 157 AVE	**	HOWARD BEACH	NY	FINDS
11414	1016967089	NYP004404943	CON EDISON	E/S 102 ST 300S/O 157 AVE	**	HOWARD BEACH	NY	NY MANIFEST, RCRAInfo-LQG
11414	1010014308	110027994623	NYC PARKS - HAWTREE BASIN	102ND ST & 160TH AVE		HOWARD BEACH	NY	FINDS
11414	1016332763	110019836855	NYC DOT-102ND STREET BRIDGE	102ND ST BET RUSSELL ST & 160TH AVEI		HOWARD BEACH	NY	FINDS
11414	1018158912	NYR000219840	NYCDOT BRIDGES BIN 2248250	102ND ST OVER HAWTREE BASIN	**	QUEENS	NY	RCRAInfo-LQG
11414	1018124123	110064675365	NYCDOT BRIDGES BIN 2248250	102ND ST OVER HAWTREE BASIN	**	QUEENS	NY	FINDS
11414	S118708561		NYCDOT BRIDGES BIN 2248250	102ND ST OVER HAWTREE BASIN	**	QUEENS	NY	NY MANIFEST
11414	1007811633	110019741733	NYC DEP-102ND STREET	102ND STREET		HOWARD BEACH	NY	FINDS
11414	1000254638	NYD981556715	NYCT - HAMILTON BEACH SUBSTATION	104TH ST & 164 DRIVE		HOWARD BEACH	NY	NY MANIFEST, RCRAInfo-LQG
11414	1016249610	110008021924	NYCT - HAMILTON BEACH SUBSTATION	104TH ST & 164 DRIVE		HOWARD BEACH	NY	FINDS
11414	1007112403	NYR000031492	MTA NYCT - HAMILTON BEACH SUBSTATI	104TH ST & 164TH DR		QUEENS	NY	NY MANIFEST, RCRA-NonGen
11414	1001124829	110008096675	MTA NYCT - HAMILTON BEACH SUBSTATI	104TH ST & 164TH DR		QUEENS	NY	FINDS
11414	1009225553		NYCTA-HAMILTON BEACH	104TH ST& 164TH DR	**	QUEENS	NY	NY MANIFEST
11414	1024242249	110070248148	CMC ENVIRONMENTAL CORPORATION	85 26 149TH AVENUE	**	JAMAICA	NY	FINDS
11414	1014397286	NYP004196044	CON EDISON	153RD AVE & 84TH ST		HOWARD BEACH	NY	NY MANIFEST, RCRA-NonGen
11414	S119074337		CON ED	155TH AVE & 153RD AVE SE COR	**	HOWARD BEACH	NY	NY MANIFEST
11414	1019901796	NYP004766135	CON EDISON	155TH AVE & 153RD AVE SE COR	**	HOWARD BEACH	NY	RCRA-NonGen
11414	1018387691	110069656946	CON EDISON	155TH AVE & 153RD AVE SE COR	**	HOWARD BEACH	NY	FINDS
11414	S121966861		NYC DEP	155TH AVE & 99TH STREET		HOWARD BEACH	NY	NY MANIFEST
11414	1007252900	110017257029	VS973	155TH AVENUE N 59' W 88TH STRE	**	HOWARD BEACH	NY	FINDS
11414	1007206859	NYP004032090	VS973	155TH AVENUE N 59' W 88TH STRE	**	NEW YORK CITY	NY	NY MANIFEST, RCRA-NonGen
11414	S117737584		CON EDISON	N/S 155TH AV84TH ST	**	HOWARD BEACH	NY	NY MANIFEST
11414	1007806462	110019689942	EMERALD ESTATES-156TH AVE & 75TH S	156TH AVE & 75TH STREET		HOWARD BEACH	NY	FINDS

DRAFT

EDR ZIP Code Scan Report

ZIP	EDR-ID	Facility ID	Name	Address	Map/Dir/Dist	City	State	Databases
11414	2017186239			9326 157TH		HOWARD BEACH	NY	ERNS
11414	1016149480	NYP004281432	CON EDISON	S/S 158TH AVENUE 80' W/O CROSS	**	HOWARD BEACH	NY	NY MANIFEST, RCRAInfo-LQG
11414	1016693349	110055457250	CON EDISON - MANHOLE 12047	S/S 158TH AVENUE 80' W/O CROSS	**	HOWARD BEACH	NY	FINDS
11414	1016973704	NYP004475091	CON EDISON CUSTOMER MANHOLE: CMH	159TH AVE & 102ND ST		HOWARD BEACH	NY	NY MANIFEST, RCRA-NonGen
11414	1017397827	110062969774	CON EDISON CUSTOMER MANHOLE: CMH	159TH AVE & 102ND ST		HOWARD BEACH	NY	FINDS
11414	1007821367	110019839273	NYC DEP - 159TH AVE & 95TH ST	159TH AVE & 95TH ST		HOWARD BEACH	NY	FINDS
11414	1016716411	110057089831	NYC DEP - 159TH ST AND COLEMAN SQU	159TH ST AND COLEMAN SQ EDGE OF HA		QUEENS	NY	FINDS
11414	1005591614	110009828384	LEFFERTS OIL TERMINAL, INC	150-10 & 160-10 LEFFERTS BLVD		HOWARD BEACH	NY	SPDES, FINDS
11414	S118708562		NYCDOT BRIDGES BIN 2240650	163RD ST PEDESTRAIN BRIDGE	**	QUEENS	NY	NY MANIFEST
11414	1018158913	NYR000219857	NYCDOT BRIDGES BIN 2240650	163RD ST PEDESTRAIN BRIDGE	**	QUEENS	NY	RCRAInfo-LQG
11414	1018124124	110064675374	NYCDOT BRIDGES BIN 2240650	163RD ST PEDESTRAIN BRIDGE	**	QUEENS	NY	FINDS
11414	1024363955	NYN000203245	SPRING CREEK PARK	164TH AVENUE AND 83RD STREET GATE	**	HOWARD BEACH	NY	CERCLIS
11414	1025448313	110070516779	SPRING CREEK PARK	164TH AVENUE AND 83RD STREET GATE	**	HOWARD BEACH	NY	FINDS
11414	S118636339		HAWTREE CREEK	164TH ROAD	**	QUEENS	NY	SPILLS
11414	1016332822	110019839102	NYC DDC - HAWTREE/SHELLBANK BASIN	161NA 164NA 165 AVENUES & 101 STREE		HOWARD BEACH	NY	FINDS
11414	S121446715		NYCDEP	165TH AVE BWTN 86TH & 87TH ST	**	HOWARD BEACH	NY	NY MANIFEST
11414	1016256225	110008113004	NYCTA-165TH AVENUE AND CROSS BAY	165TH AVENUE AND CROSS BAY BL		HOWARD BEACH	NY	FINDS
11414	1017439545		NYCTA-165TH AVENUE AND CROSS BAY	165TH AVENUE AND CROSS BAY BL		HOWARD BEACH	NY	
11414	1017812995	110064393464	159-35 PARTNERS LLC	159-35 / 33 CROSS BAY BLVD	**	QUEENS	NY	FINDS
11414	1007783191	110019456578	STEUBEN CO PALMER PIT	RT 70	**	HOWARD	NY	FINDS
11414	1017756406		CON EDISON SERVICE BOX: 67172	78TH ST & 155TH AVE NE COR	**	HOWARD BEACH	NY	
11414	1017779473	110063839244	CON EDISON SERVICE BOX: 67172	78TH ST & 155TH AVE NE COR	**	HOWARD BEACH	NY	RCRA-NonGen, FINDS
11414	S118087822		CON EDISON	78TH ST & 155TH AVE NE COR	**	HOWARD BEACH	NY	NY MANIFEST
11414	1018281011	110067686338	CON EDISON	78TH ST & LINDEN BLVD 30 FEET	**	HOWARD BEACH	NY	RCRA-NonGen, FINDS
11414	S118088375		CON EDISON	78TH ST & LINDEN BLVD 30 FEET	**	HOWARD BEACH	NY	NY MANIFEST
11414	1017397837	110062969872	CON EDISON SERVICE BOX: 11423	79TH ST & LINDEN BLVD		HOWARD BEACH	NY	FINDS
11414	1016973714	NYP004475190	CON EDISON SERVICE BOX: 11423	79TH ST & LINDEN BLVD	**	HOWARD BEACH	NY	NY MANIFEST, RCRA-NonGen
11414	1016973713	NYP004475182	CON EDISON	79TH ST & LINDEN BLVD	**	HOWARD BEACH	NY	NY MANIFEST, RCRA-NonGen
11414	1017397836	110062969863	CON EDISON SERVICE BOX: 60375	79TH ST & LINDEN BLVD		HOWARD BEACH	NY	FINDS
11414	1014818473	110041644833	CON EDISON - MANHOLE 15624	79TH ST AND 151 AVE	**	HOWARD BEACH	NY	FINDS
11414	1014397285	NYP004196036	CON EDISON - MANHOLE 15624	79TH ST AND 151 AVE		HOWARD BEACH	NY	NY MANIFEST, RCRAInfo-LQG
11414	1017399605	110062988405	CON EDISON SERVICE BOX: 60738	84TH ST & SHORE PKWY NW COR	**	HOWARD BEACH	NY	FINDS
11414	1016973956	NYP004477642	CON EDISON	84TH ST & SHORE PKWY NW COR	**	HOWARD BEACH	NY	NY MANIFEST, RCRA-NonGen
11414	1009232205		NEWLYN ESTATES INCORPORATED	86-87TH STREET & DUMONT AVE	**	OZONE PARK	NY	NY MANIFEST
11414	1007792385	110019548854	LINDENWOOD VILLAGE SECTION D	151-25 88STREET		HOWARD BEACH	NY	FINDS
11414	1016693348	110055457241	CON EDISON - MANHOLE 12338	F/O 90-18 158TH AVENUE		HOWARD BEACH	NY	FINDS
11414	1016149479	NYP004281424	CON EDISON - MANHOLE 12338	F/O 90-18 158TH AVENUE		HOWARD BEACH	NY	RCRAInfo-LQG
11414	1014399352	NYR000174383	NYSDOT BIN 2231549	RTE 907C OVER 84TH ST	**	HOWARD BEACH	NY	RCRAInfo-LQG
11414	1014818613	110041689526	NYSDOT BIN 2231549	RTE 907C OVER 84TH ST	**	HOWARD BEACH	NY	FINDS
11414	1014399351	NYR000174375	NYSDOT BIN 2231539	RTE 907C OVER SPRING CREEK	**	HOWARD BEACH	NY	RCRAInfo-LQG
11414	1014818609	110041689474	NYSDOT BIN 2231539	RTE 907C OVER SPRING CREEK	**	HOWARD BEACH	NY	FINDS
11414	1007787036	110019495170	MAHER PROP-160/08 95TH STREET	160 08 95TH STREET	**	HOWARD BEACH	NY	FINDS
11414	1007765171	110019275960	TRINCHESE PROP - B 14189 LOT 49	95TH ST		HOWARD BEACH	NY	FINDS
11414	1024044209	110070127391	NYC DDC SHELLBANK BASIN SEWERS, 1	95TH ST, 96TH ST, 161ST AVE, 162ND AVE	**	HOWARD BEACH	NY	FINDS
11414	1018503476		J & S CLEANERS INC	8215 153RD AV		NEW YORK - QUEENS	NY	EDR Historical Cleaners
11414	1023397196	110067362614	MORAN PROP - 102-12A 160TH AVE	102-12A 160TH AVE		HOWARD BEACH	NY	FINDS
11414	S118563856		CON ED	151 AVE & 80 ST		QUEENS	NY	NY MANIFEST
11414	S121969030		NYCDEP SAFETY & HEALTH SECTION	155 AVE & 99TH ST		HOWARD BEACH	NY	NY MANIFEST
11414	1023710428	110070122079	NYCDEP DERTA	155 AVE & BRIDGETON ST		QUEENS	NY	FINDS
11414	1023679001	NYP000973741	NYCDEP DERTA	155 AVE & BRIDGETON ST		QUEENS	NY	RCRA-NonGen
11414	S121132956		NYCDEP DERTA	155 AVE & BRIDGETON ST		QUEENS	NY	NY MANIFEST
11414	1019325958	NYP004873572	CON EDISON - MANHOLE 15630	79-05 151 AVE		HOWARD BEACH	NY	RCRAInfo-LQG
11414	1018379654	110069385454	CON EDISON - MANHOLE 15630	79-05 151 AVE		HOWARD BEACH	NY	FINDS
11414	S118563711		CON ED	79-05 151 AVE		HOWARD BEACH	NY	NY MANIFEST
11414	1016970975	NYP004447066	CON EDISON	81-07 155TH AVE FRONT OF		HOWARD BEACH	NY	NY MANIFEST, RCRA-NonGen
11414	1017399412	110062986345	CON EDISON SERVICE BOX: 60764	81-07 155TH AVE FRONT OF		HOWARD BEACH	NY	FINDS
11414	1014397264	NYP004195822	CON EDISON	81-50 156TH AVE & 81ST ST	**	HOWARD BEACH	NY	RCRA-NonGen
11414	1014817438	110041644325	CON EDISON	81-50 156TH AVE & 81ST ST		HOWARD BEACH	NY	FINDS
11414	U000394633	2-084980	UNION GARDENS COOP SEC 1 INC	81-53 156TH AVE		HOWARD BEACH	NY	UST
11414	1016053985	110004394165	CONTINENTAL VALET CLEANERS	82-15 153RD AVE		HOWARD BEACH	NY	FINDS
11414	1000412456	NYD981075252	CONTINENTAL VALET	82-15 153RD AVE		HOWARD BEACH	NY	NY MANIFEST, ICIS, RCRA-CESQG
11414	1018159276	110066948851	WALDBAUMS 70442	82-35 153RD AVE		HOWARD BEACH	NY	RCRA-NonGen, FINDS
11414	U001835437	2-281123	ST HELEN'S R C SCHOOL	83-09 157TH AVE		HOWARD BEACH	NY	UST, LTANKS
11414	1018379051	110069379425	CON EDISON - VAULT SUBMERSIBLE 671	83-12 155TH AVE OPP		HOWARD BEACH	NY	FINDS
11414	S118464127		CON ED	83-12 155TH AVE OPP		HOWARD BEACH	NY	NY MANIFEST
11414	1019325825	NYP004862443	CON EDISON - VAULT SUBMERSIBLE 671	83-12 155TH AVE OPP		HOWARD BEACH	NY	RCRAInfo-LQG
11414	1018391917	110069688350	CON EDISON	84-06 155TH AVE		HOWARD BEACH	NY	FINDS
11414	S119074852		CON EDISON	84-06 155TH AVE		HOWARD BEACH	NY	NY MANIFEST
11414	1019902540	NYP004774964	CON EDISON	84-06 155TH AVE		HOWARD BEACH	NY	RCRA-NonGen
11414	1014808598	110040407752	84-10 153RD AVENUE BUILDING	84-10 153RD AVE		HOWARD BEACH	NY	FINDS
11414	1014397287	NYP004196051	CON EDISON	84-29 153RD AVE & 84TH ST	**	HOWARD BEACH	NY	NY MANIFEST, RCRA-NonGen

DRAFT

EDR ZIP Code Scan Report

ZIP	EDR-ID	Facility ID	Name	Address	Map/Dir/Dist	City	State	Databases
11414	1014818480	110041644904	CON EDISON	84-29 153RD AVE & 84TH ST		HOWARD BEACH	NY	FINDS
11414	1014808596	110040407734	84-29 155TH AVE BUILDING	84-29 155TH AVE		HOWARD BEACH	NY	FINDS
11414	1016126956	110043320947	8439 153RD AVE BUILDING	8439 153RD AVE		HOWARD BEACH	NY	FINDS
11414	1014812209		8439 153RD AVE BUILDING	8439 153RD AVE		HOWARD BEACH	NY	
11414	U004076803	2-149985	PATCHOGUE HOME CONDO 1	85-09 151 AVE		HOWARD BEACH	NY	AST
11414	1014397271	NYP004195897	CON EDISON - MANHOLE 18544	86-06 155 AVE & 86 ST	**	HOWARD BEACH	NY	NY MANIFEST, RCRAInfo-LQG
11414	1014817794	110041644496	CON EDISON - MANHOLE 18544	86-06 155 AVE & 86 ST	**	HOWARD BEACH	NY	FINDS
11414	1017775164	NYP004529897	CON EDISON SERVICE BOX: 60784	86-20 155TH AVE		HOWARD BEACH	NY	RCRA-NonGen
11414	1017756055	110063762281	CON EDISON SERVICE BOX: 60784	86-20 155TH AVE		HOWARD BEACH	NY	FINDS
11414	S117060748		CON EDISON	86-20 155TH AVE		HOWARD BEACH	NY	NY MANIFEST
11414	1014808597	110040407743	86-29 155TH AVE BUILDING	86-29 155TH AVE		HOWARD BEACH	NY	FINDS
11414	U004076213	2-092126	GREENWOOD ARMS CO-OP INC	8610 151ST AVE		HOWARD BEACH	NY	UST
11414	1016124441	110037614016	88-24 155TH AVE BLDG	88-24 155TH AVE		HOWARD BEACH	NY	FINDS
11414	1011937693		88-24 155TH AVE BLDG	88-24 155TH AVE		HOWARD BEACH	NY	
11414	1016438921	110055935092	CON EDISON MANHOLE: 12040	88-29 155TH AVE FRONT OF		HOWARD BEACH	NY	FINDS
11414	1016449982	NYP004289781	CON EDISON MANHOLE: 12040	88-29 155TH AVE FRONT OF		HOWARD BEACH	NY	NY MANIFEST, RCRA-NonGen
11414	S119073317		CONSOLIDATED EDISON	89-11 151ST AVE AND 153RD AVE	**	HOWARD BEACH	NY	NY MANIFEST
11414	1014397290	NYP004196085	CON EDISON - MANHOLE 12035	89-11 151ST AVE AND 153RD AVE	**	HOWARD BEACH	NY	RCRAInfo-LQG
11414	1014818489	110041644995	CON EDISON - MANHOLE 12035	89-11 151ST AVE AND 153RD AVE		HOWARD BEACH	NY	FINDS
11414	1011974024		LINDENWOOD VILLAGE SECTION E	89-40 151ST AVE		HOWARD BEACH	NY	
11414	1016124758	110038042659	LINDENWOOD VILLAGE SECTION E	89-40 151ST AVE		HOWARD BEACH	NY	FINDS
11414	1019901734	110069656465	CON EDISON	89-40 151ST AVE		HOWARD BEACH	NY	RCRA-NonGen, FINDS
11414	S119074295		CON EDISON	89-40 151ST AVE		HOWARD BEACH	NY	NY MANIFEST
11414	S119074758		CON EDISON	89-40 151ST AVE FRONT OF		HOWARD BEACH	NY	NY MANIFEST
11414	1019902407	NYP004773354	CON EDISON	89-40 151ST AVE FRONT OF		HOWARD BEACH	NY	RCRA-NonGen
11414	1019901766	NYP004765756	CON EDISON	89-47 153RD AVE	**	HOWARD BEACH	NY	RCRA-NonGen
11414	S119074317		CON EDISON	89-47 153RD AVE	**	HOWARD BEACH	NY	NY MANIFEST
11414	1018392112	110069656713	CON EDISON	89-47 153RD AVE	**	HOWARD BEACH	NY	FINDS
11414	S119073502		CON EDISON	90-01 153RD AVE FRONT OF		HOWARD BEACH	NY	NY MANIFEST
11414	S119074316		CON EDISON	90-03 153RD AVE		HOWARD BEACH	NY	NY MANIFEST
11414	1019901762	110069656679	CON EDISON	90-03 153RD AVE		HOWARD BEACH	NY	RCRA-NonGen, FINDS
11414	S119073475		CON EDISON	90-18 158TH AVE FRONT OF		HOWARD BEACH	NY	NY MANIFEST
11414	1024152975	110070260662	NYC DEPT OF ENVIRONMENTAL PROTEC	91-19 156TH AVE		HOWARD BEACH	NY	FINDS
11414	1024890351	NYP000974459	NYC DEPT OF ENVIRONMENTAL PROTEC	91-19 156TH AVE		HOWARD BEACH	NY	RCRA-NonGen
11414	U001831516	2-054771	CROSS BAY COOP CORP	91-43 153RD AVE (89-05 151 AVE)		NEW YORK	NY	UST
11414	1024044214	110070127396	BAGATTA PROP - 94-16 157TH AVE	94-16 157TH AVE		QUEENS	NY	FINDS
11414	99488548			95-03 158TH AVE		HOWARD BEACH	NY	ERNS
11414	S121968608		CON EDISON - MANHOLE M12023	95-09 157TH AVE		JAMAICA	NY	NY MANIFEST
11414	1024891677	NYP005133665	CON EDISON - MANHOLE M12023	95-09 157TH AVE		JAMAICA	NY	RCRAInfo-LQG
11414	1024645759	110070434146	CON EDISON - MANHOLE M12023	95-09 157TH AVE		JAMAICA	NY	FINDS
11414	1024157915		CON EDISON - MANHOLE M12023	95-09 157TH AVE		JAMAICA	NY	
11414	1026024788		CON EDISON POLE 3	95-14 159TH AVE		HOWARD BEACH	NY	
11414	1026095103	110070664146	CON EDISON POLE 3	95-14 159TH AVE		HOWARD BEACH	NY	FINDS
11414	1025887561	NYP005244017	CON EDISON POLE 3	95-14 159TH AVE		HOWARD BEACH	NY	RCRAInfo-SQG
11414	2007832299			9615 156TH AVE		HOWARD BEACH	NY	ERNS
11414	1001222490	NYR000010843	NYC BOARD OF EDUCATION	98-01 159TH AVE		HOWARD BEACH	NY	NY MANIFEST, RCRAInfo-SQG
11414	1009710180	110026063569	PUBLIC SCHOOL 146	98-01 159TH AVE		HOWARD BEACH	NY	FINDS
11414	2012029941			9806 163 AVE		HOWARD BEACH	NY	ERNS
11414	94222510			9807160 AVE	**	HOWARD BEACH	NY	ERNS
11414	1016037850	110046480795	VAN ROSSEM PROP - 99-01 164TH AVE	99-01 164TH AVE		QUEENS	NY	FINDS
11414	1023646351	110070055560	FAZIO PROP - 99-76 165TH AVE	99-76 165TH AVE		HOWARD BEACH	NY	FINDS
11414	1024107572		KEYSPAN ENERGY DELIVERY - NY CITY	149 AVE. TO 156 AVE FROM 77 ST. TO 80		HOWARD BEACH	NY	DOT OPS
11414	S110246289		CONTINENTAL VALET CLEANERS	82-15 153RD AVE.		HOWARD BEACH	NY	DRYCLEANERS
11414	S112806797		101-08 158TH AVENUE	101-08 158TH AVENUE		HOWARD BEACH	NY	SPILLS
11414	S112394288		101-08 158TH AVENUE	101-08 158TH AVENUE		HOWARD BEACH	NY	
11414	S112394289		101-19 158TH AVENUE	101-19 158TH AVENUE		HOWARD BEACH	NY	
11414	S112806798		101-19 158TH AVENUE	101-19 158TH AVENUE		HOWARD BEACH	NY	SPILLS
11414	S112806806		102-05 160TH AVENUE	102-05 160TH AVENUE		HOWARD BEACH	NY	SPILLS
11414	S112394297		102-05 160TH AVENUE	102-05 160TH AVENUE		HOWARD BEACH	NY	
11414	1007750934	110019133267	FAIRFIELD ESTATES - SPRING CREEK	157 AVENUE & 75 STREET		HOWARD BEACH	NY	FINDS
11414	S112394456		157-40 100TH AVENUE	157-40 100TH AVENUE		HOWARD BEACH	NY	
11414	S112394462		159-17 96TH AVENUE	159-17 96TH AVENUE		HOWARD BEACH	NY	
11414	U003128215	2-600664	LINDENWOOD GARDENS COOP INC	79-18 155TH AVENUE		HOWARD BEACH	NY	UST
11414	U004078750	2-600667	LINDENWOOD GARDENS COOP INC	80-03 156TH AVENUE		HOWARD BEACH	NY	AST
11414	1014397436	NYP004197562	CONSOLIDATED EDISON	81-59 156TH AVENUE AND 81ST ST		HOWARD BEACH	NY	NY MANIFEST, RCRAInfo-LQG
11414	1014815390	110042433550	CON EDISON - MANHOLE 12608	81-59 156TH AVENUE AND 81ST ST		HOWARD BEACH	NY	FINDS
11414	U003128216	2-600665	LINDENWOOD GARDENS COOP INC	82-14 155TH AVENUE		HOWARD BEACH	NY	UST
11414	U001840293	2-456594	LINDENWOOD OWNERS CORP C/O ORSID	84-10 153RD AVENUE		HOWARD BEACH	NY	UST
11414	1016449973	NYP004289690	CON EDISON - MANHOLE 12640	84-29 155TH AVENUE		HOWARD BEACH	NY	NY MANIFEST, RCRAInfo-LQG
11414	U000418185	2-456608	LINDENWOOD OWNERS CORP ORSID RI	84-29 155TH AVENUE		HOWARD BEACH	NY	UST
11414	U001831943	2-082481	GENERAL APT CORP. CONDOMINIUM	84-29/84-39 153RD AVENUE		HOWARD BEACH	NY	UST

DRAFT

EDR ZIP Code Scan Report

ZIP	EDR-ID	Facility ID	Name	Address	Map/Dir/Dist	City	State	Databases
11414	S112394928		8405 164TH AVENUE	8405 164TH AVENUE		HOWARD BEACH	NY	
11414	S112807429		84-05 164TH AVENUE	8405 164TH AVENUE		HOWARD BEACH	NY	SPILLS
11414	U000403040	2-209104	DARTMOUTH CO-OP	86-06 155TH AVENUE		HOWARD BEACH	NY	UST
11414	U000418184	2-456586	LINDENWOOD OWNERS CORP ORSID RI	86-29 155TH AVENUE		HOWARD BEACH	NY	UST
11414	A100416444		LINDENWOOD VLG SEC B CORP CORP	88-12 151 AVENUE		HOWARD BEACH	NY	AST
11414	U001835213	2-276898	LINDENWOOD VLG SEC B CORP CORP	88-12 151 AVENUE		HOWARD BEACH	NY	UST
11414	U001832026	2-084824	LINDENWOOD VILLAGE SECTION C COOF	88-29 155TH AVENUE		HOWARD BEACH	NY	SPILLS, UST
11414	1016693302	110055436835	CON EDISON - MANHOLE 12534	90-01 153RD AVENUE		HOWARD BEACH	NY	FINDS
11414	1016149820	NYP004284865	CON EDISON - MANHOLE 12534	90-01 153RD AVENUE		HOWARD BEACH	NY	RCRAInfo-LQG
11414	S112807433		9511 160TH AVENUE	9511 160TH AVENUE		HOWARD BEACH	NY	SPILLS
11414	S112394932		9511 160TH AVENUE	9511 160TH AVENUE		HOWARD BEACH	NY	
11414	S112394933		9519 159TH AVENUE	9519 159TH AVENUE		HOWARD BEACH	NY	
11414	S112807434		9519 159TH AVENUE	9519 159TH AVENUE		HOWARD BEACH	NY	SPILLS
11414	S112807435		9603 162ND AVENUE	9603 162ND AVENUE		HOWARD BEACH	NY	SPILLS
11414	S112394934		9603 162ND AVENUE	9603 162ND AVENUE		HOWARD BEACH	NY	
11414	S112394935		9607 161ST AVENUE	9607 161ST AVENUE		HOWARD BEACH	NY	
11414	S112807436		9607 161ST AVENUE	9607 161ST AVENUE		HOWARD BEACH	NY	SPILLS
11414	S112807437		9610 159TH AVENUE	9610 159TH AVENUE		HOWARD BEACH	NY	SPILLS
11414	S112394936		9610 159TH AVENUE	9610 159TH AVENUE		HOWARD BEACH	NY	
11414	S112394937		97-06 162ND AVENUE	97-06 162ND AVENUE		HOWARD BEACH	NY	
11414	S112807438		97-06 162ND AVENUE	97-06 162ND AVENUE		HOWARD BEACH	NY	SPILLS
11414	S112807439		97-07 163RD VENUE	97-07 163RD AVENUE		HOWARD BEACH	NY	SPILLS
11414	S112394939		97-14 164TH AVENUE	97-14 164TH AVENUE		HOWARD BEACH	NY	
11414	S112807440		97-14 164TH AVENUE	97-14 164TH AVENUE		HOWARD BEACH	NY	SPILLS
11414	U003397277	2-603589	P.S. 146 - QUEENS (Q146)	98-01 159TH AVENUE		HOWARD BEACH	NY	AST
11414	S112394940		9805 160TH AVENUE	9805 160TH AVENUE		HOWARD BEACH	NY	
11414	S112807441		9805 160TH AVENUE	9805 160TH AVENUE		HOWARD BEACH	NY	SPILLS
11414	S112394941		9816 163RD AVENUE	9816 163RD AVENUE		HOWARD BEACH	NY	
11414	S112807442		9816 163RD AVENUE	9816 163RD AVENUE		HOWARD BEACH	NY	SPILLS
11414	S112394942		9905 160TH AVENUE	9905 160TH AVENUE		HOWARD BEACH	NY	
11414	S112807443		9905 160TH AVENUE	9905 160TH AVENUE		HOWARD BEACH	NY	SPILLS
11414	2021297282			5 BAYVIEW AVE		HOWARD BEACH	NY	ERNS
11414	1007811547	110019740878	NYC DCAS-161 AVE/95TH ST/SHELLBANK	BED OF 161ST AVE BET 95TH ST & SHELL		HOWARD BEACH	NY	FINDS
11414	1023395711	110067225470	NYCDEP - BAYVIEW AVE EXT	BED OF BAYVIEW AVE EXT	**	QUEENS	NY	FINDS
11414	1016398267	110055321085	NYC DEPT OF HOUSING - 143 BROADWAY	143 BROADWAY		QUEENS	NY	FINDS
11414	1023646340	110070055549	INDERDEO PROP - 42 BROADWAY	42 BROADWAY		HOWARD BEACH	NY	FINDS
11414	1007772757	110019352001	CHURCH ST BET BROADWAY & DEAD EN	CHURCH ST BET BROADWAY & DEAD EN		HOWARD BEACH	NY	FINDS
11414	1014399350	NYR000174367	NYSDOT BIN 1075600	COHANCY ST OVER I-878	**	HOWARD BEACH	NY	RCRAInfo-LQG
11414	1014818603	110041689367	NYSDOT BIN 1075600	COHANCY ST OVER I-878		HOWARD BEACH	NY	FINDS
11414	1017754309	110063822234	CON EDISON SERVICE BOX: 42021	230-06 S CONDUIT BLVD		HOWARD BEACH	NY	FINDS
11414	1017777681	NYP004555835	CON EDISON SERVICE BOX: 42021	230-06 S CONDUIT BLVD	**	HOWARD BEACH	NY	RCRA-NonGen
11414	S118087714		CON EDISON	230-06 S CONDUIT BLVD	**	HOWARD BEACH	NY	NY MANIFEST
11414	S117676645		LOT 1,TAXBLOCK 11358	78-04 SOUTH CONDUIT AVENUE		QUEENS	NY	
11414	1007793072		A-RCN INC	91-02 S CONDUIT AVE		HOWARD BEACH	NY	
11414	1020726585		CAP SERVICE CENTER INC	91-02 S CONDUIT AVE		HOWARD BEACH	NY	EDR Historical Auto Stations
11414	U004314633		AM & PM AUTO REPAIR	91-02 S CONDUIT AVE		HOWARD BEACH	NY	UST
11414	1001029183	NYU005000096	GETTY OF HOWARD BEACH	91-02 S CONDUIT AVE		HOWARD BEACH	NY	RCRA-NonGen
11414	A100358169		AM & PM AUTO REPAIR	91-02 S CONDUIT AVE		HOWARD BEACH	NY	AST
11414	1024645251	110070433638	CON EDISON - SERVICE BOX 58560	91-02 S CONDUIT AVE		JAMAICA	NY	FINDS
11414	1016048381	110019555747	A-RCN INC	91-02 S CONDUIT AVE		HOWARD BEACH	NY	FINDS
11414	1024891106	NYP005074463	CON EDISON - SERVICE BOX 58560	91-02 S CONDUIT AVE		JAMAICA	NY	RCRAInfo-LQG
11414	S121968023		CON EDISON - SERVICE BOX 58560	91-02 S CONDUIT AVE		JAMAICA	NY	NY MANIFEST
11414	1024158374		CON EDISON - SERVICE BOX 58560	91-02 S CONDUIT AVE		JAMAICA	NY	
11414	1007112671	NYR000119735	GETTY OF HOWARD BEACH	91-02 S CONDUIT BLVD		HOWARD BEACH	NY	NY MANIFEST, RCRA-CESQG
11414	1014397266	NYP004195848	CONSOLIDATED EDISON	S CONDUIT AVE & 132ND ST	**	HOWARD BEACH	NY	NY MANIFEST, RCRA-NonGen
11414	1017788220	110064468767	NYC DOT BRIDGE BIN #2231560	S CONDUIT BLVD	**	QUEENS	NY	FINDS, RCRAInfo-LQG
11414	S118563953		NYCDOT BIN 2231560	S CONDUIT BLVD OVER BELT	**	QUEENS	NY	NY MANIFEST
11414	1016316537	110019231758	US NPS - NORTH CHANNEL BRIDGE	SW CORNER NORTH CHANNEL BRIDGE	**	HOWARD BEACH	NY	FINDS
11414	S123252431		CONSOLIDATED EDISON	155-14 CROSS BAY BLVD & SHORE		HOWARD BEACH	NY	NY MANIFEST
11414	1014397279	NYP004195970	CON EDISON	155-14 CROSS BAY BLVD & SHORE PKWY	**	HOWARD BEACH	NY	NY MANIFEST, RCRA-NonGen
11414	S123251930			155-55 CROSS BAY BLVD		NEW YORK	NY	
11414	S121996159			155-55 CROSS BAY BLVD		HOWARD BEACH	NY	
11414	U001840867	2-477877	BERNARD FINESON DEVELOPMENTAL CE	155-55 CROSS BAY BOULEVARD		HOWARD BEACH	NY	UST
11414	S113922069		PANZARELLA SHOPPING CENTER	156 10-40 CROSS BAY BOULEVARD	**	HOWARD BEACH	NY	
11414	1016149619	NYP004282844	CON EDISON	156-01 CROSS BAY BLVD		HOWARD BEACH	NY	NY MANIFEST, RCRA-NonGen
11414	1000555843	110004481338	CUMBERLAND GULF# 121121	156-39 CROSS BAY BOULEVARD		HOWARD BEACH	NY	SPILLS, NY MANIFEST, RCRA-NonGen, FINDS, UST
11414	S116688033		LOT 12,TAXBLOCK 13957	156-40 CROSS BAY BOULEVARD		QUEENS	NY	
11414	1020436447		RUN-RITE AUTO SERVICE INC	15639 CROSS BAY BLVD		JAMAICA	NY	EDR Historical Auto

DRAFT

EDR ZIP Code Scan Report

ZIP	EDR-ID	Facility ID	Name	Address	Map/Dir/Dist	City	State	Databases
								Stations
11414	1019993373		GALAXY CLEANERS	15640 CROSS BAY BLVD		JAMAICA	NY	EDR Historical Cleaners
11414	1020405503		J & J SERVICE CENTER	157 02 CROSS BAY BLV	**	NYC QUEENS	NY	EDR Historical Auto Stations
11414	1021297746		RAYS SERVICE CENTER	157-02 CROSS BAY		HOWARD BEACH	NY	EDR Historical Auto Stations
11414	1000328852	110004330643	SUNOCO SERVICE STATION	157-02 CROSS BAY BLVD		HOWARD BEACH	NY	NY MANIFEST, RCRA-NonGen, FINDS, UST
11414	1014904327	110043992409	CVS PHARMACY #6030	157-05 CROSS BAY BLVD		HOWARD BEACH	NY	FINDS
11414	1014919604	NYR000183921	CVS PHARMACY #6030	157-05 CROSS BAY BLVD		HOWARD BEACH	NY	NY MANIFEST, RCRA-CESQG
11414	1016169752	110055945394	PETCO STORE #717	157-20 CROSS BAY BLVD		HOWARD BEACH	NY	NY MANIFEST, RCRA-CESQG, FINDS
11414	A100428717		NYPD HARBOR ADAM BASE	158-157 CROSS BAY BLVD	**	HOWARD BEACH	NY	AST
11414	1000196750	110004396350	FINE FRENCH CLEANERS INC	158-26 CROSS BAY BLVD		HOWARD BEACH	NY	NY MANIFEST, AIRS, ICIS, RCRA-NonGen, FINDS
11414	S121985150		SHEEN ON WATER	158-35 CROSS BAY BLVD		HOWARD BEACH	NY	SPILLS
11414	U004077980	2-358010	ENGINE COMPANY 331	158-57 CROSS BAY BLVD		HOWARD BEACH	NY	AST, UST
11414	1016702328	110056420430	FDNY - ENGINE 331 LADDER 173	158-57 CROSS BAY BLVD		QUEENS	NY	FINDS
11414	2018209627			15835 CROSS BAY BLVD		HOWARD BEACH	NY	ERNS
11414	U003107131	2-190497	MONETTI SONS, INC.	159-02 CROSS BAY BOULEVARD		HOWARD BEACH	NY	AST, UST
11414	1006068395	110001984470	HESS #32582	159-04 CROSS BAY BLVD		HOWARD BEACH	NY	FINDS
11414	1020263861		HESS CORPORATION	159-04 CROSS BAY BLVD		HOWARD BEACH	NY	EDR Historical Auto Stations
11414	U004047099	2-610060	SPEEDWAY # 7878	159-10 CROSS BAY BOULEVARD		HOWARD BEACH	NY	UST
11414	1000154767	NYD980788756	HOWARD PARK DRIVE IN CLEANERS	159-26 CROSS BAY BLVD		HOWARD BEACH	NY	NY MANIFEST, ICIS, RCRA-NonGen
11414	1020179622		MONETTI & SON INC	15902 CROSS BAY BLVD		HOWARD BEACH	NY	EDR Historical Auto Stations
11414	1020055340		ONE HR FOTO HOWARD BEACH	160 55 CROSS BAY BLVD	**	NEW YORK - QUEENS	NY	EDR Historical Cleaners
11414	U004289793		BOND MOTOR'S	160-10 CROSS BAY BLVD		HOWARD BEACH	NY	UST
11414	1000554918	NYD986974095	DBA RITE AID #10606	16040 CROSS BAY BLVD		HOWARD BEACH	NY	RCRA-CESQG
11414	1026424842	110070752156	DBA RITE AID #10606	16040 CROSS BAY BLVD		HOWARD BEACH	NY	FINDS
11414	1016689817	110044930368	DBA RITE AID #10606	16040 CROSS BAY BLVD		HOWARD BEACH	NY	FINDS
11414	1020055341		ONE HR FOTO HOWARD BEACH	16055 CROSS BAY BLVD		JAMAICA	NY	EDR Historical Cleaners
11414	1020322848		KEJO SERVICE STATION INC	161-15 CROSS BAY BLVD		HOWARD BEACH	NY	EDR Historical Auto Stations
11414	1007802559	110019650858	POWER TEST-GETTY	161-15 CROSS BAY BLVD		HOWARD BEACH	NY	FINDS
11414	1016330038	110019728945	ANCHORS AWEIGH PROPERTY-161-49 CF	161-49 CROSS BAY BLVD		HOWARD BEACH	NY	FINDS
11414	1020348399		CONTIS BAY CENTER INC	162-02 CROSS BAY BLVD		HOWARD BEACH	NY	EDR Historical Auto Stations
11414	U001838901	2-156655	BP SERVICE STATION #11896	162-02 CROSS BAY BOULEVARD		HOWARD BEACH	NY	UST
11414	S110247284		MICHAELS CUSTOM TAILORS	162-24 CROSS BAY BLVD		HOWARD BEACH	NY	DRYCLEANERS
11414	S121997099			162-45 CROSS BAY BLVD		HOWARD BEACH	NY	
11414	1007802393	110019649200	OLD MILL YACHT CLUB-162-31 CROSS BA	162/31 CROSS BAY BLVD		HOWARD BEACH	NY	FINDS
11414	U003074626	2-241083	BP/AMOCO SERVICE STATION #12650	163-01 CROSS BAY BOULEVARD		HOWARD BEACH	NY	AST
11414	U004061897	2-241083	BP/AMOCO SERVICE STATION #12650	163-01 CROSS BAY BOULEVARD		HOWARD BEACH	NY	UST
11414	1000369873	110004432775	SPARTAN PRONTO PETROLEUM	164-50 CROSS BAY BLVD		HOWARD BEACH	NY	NY MANIFEST, RCRA-NonGen, FINDS
11414	A100166476	2-205605	JIMMY'S CAR CARE	164-50 CROSS BAY BLVD		HOWARD BEACH	NY	AST
11414	U004076647	2-205605	JIMMY'S CAR CARE	164-50 CROSS BAY BLVD		HOWARD BEACH	NY	UST
11414	1018321385	110007984734	NYCDOT- CROSS BAY BLVD BRIDGE	CROSS BAY BLVD		HOWARD BEACH	NY	FINDS
11414	1007820394	110019829541	NYS DOT-NORTH CHANNEL BRIDGE	CROSS BAY BLVD	**	QUEENS	NY	FINDS
11414	S126115510		NYCDOT	CROSS BAY BLVD	**	HOWARD BEACH	NY	NY MANIFEST
11414	1000889872	NY0000186312	NYCDOT- CROSS BAY BLVD BRIDGE	CROSS BAY BLVD		HOWARD BEACH	NY	RCRAInfo-LQG
11414	1014397280	NYP004195988	CON EDISON	CROSS BAY BLVD & SHORE PKWY S	**	HOWARD BEACH	NY	NY MANIFEST, RCRA-NonGen
11414	1014818145	110041644735	CON EDISON	CROSS BAY BLVD & SHORE PKWY S		HOWARD BEACH	NY	FINDS
11414	1016031939	110046411049	NYCDEP - CROSS BAY BLVD BOX CULVEI	CROSS BAY BLVD - S OF W 5TH ST		QUEENS	NY	FINDS
11414	1000889870	NY0000186296	NYCDOT BRIDGE BIN 2248039	CROSS BAY BLVD OVER CONDUIT		QUEENS	NY	RCRA-NonGen
11414	1016247057	110007984716	NYCDOT BRIDGE BIN 2248039	CROSS BAY BLVD OVER CONDUIT		QUEENS	NY	FINDS
11414	1016693241	110055422733	CON EDISON - MANHOLE 11335	W/S CROSS BAY B'LVD 100' N/O S	**	HOWARD BEACH	NY	FINDS
11414	1016149660	NYP004283263	CON EDISON - MANHOLE 11335	W/S CROSS BAY B'LVD 100' N/O S	**	HOWARD BEACH	NY	RCRAInfo-LQG
11414	S119073489		CON EDISON	W/S CROSS BAY B'LVD 100' N/O S	**	HOWARD BEACH	NY	NY MANIFEST
11414	1020463330		BAY GULF INC	156 39 CROSSBAY BLVD	**	HOWARD BEACH	NY	EDR Historical Auto Stations
11414	1018159180	110066947898	WALDBAUMS 70651	156-01 CROSSBAY BLVD		JAMAICA	NY	RCRA-NonGen, FINDS
11414	1004757006	110004432855	GALAXY CLEANERS	156-40 CROSSBAY BLVD		HOWARD BEACH	NY	NY MANIFEST, ICIS, RCRA-NonGen, FINDS
11414	S110246659		GALAXY CLEANERS	156-40A CROSSBAY BLVD.		HOWARD BEACH	NY	DRYCLEANERS
11414	1000132813	110004390070	R & S STRAUSS	158-06 CROSSBAY BLVD		HOWARD BEACH	NY	RCRA-NonGen, FINDS
11414	2020288807			158-35 CROSSBAY BLVD		HOWARD BEACH	NY	ERNS
11414	1018677451		FINE FRENCH CLEANERS INC	15826 CROSSBAY BLVD		JAMAICA	NY	EDR Historical Cleaners
11414	1000555988	110004482293	MONETTI & SON INC	159-02 CROSSBAY BLVD		JAMAICA	NY	NY MANIFEST, RCRA-NonGen,

DRAFT

EDR ZIP Code Scan Report

ZIP	EDR-ID	Facility ID	Name	Address	Map/Dir/Dist	City	State	Databases
								FINDS
11414	1001968992	NYR000082024	HOWARD PARK DRIVE-IN CLEANERS	159-26 CROSSBAY BLVD		HOWARD BEACH	NY	NY MANIFEST, RCRAInfo-SQG
11414	S106436521	2-6308-00454	HOWARD PARK DRIVE-IN-CLEANERS	159-26 CROSSBAY BLVD.		HOWARD BEACH	NY	DRYCLEANERS
11414	1021591922		A & M BEST	15925 CROSSBAY BLVD		HOWARD BEACH	NY	EDR Historical Auto Stations
11414	1018561707		HOWARD PARK CLEANERS	15926 CROSSBAY BLVD		JAMAICA	NY	EDR Historical Cleaners
11414	S110247972		SPLASH DRY CLEANING DELIEVERY SER	15935 CROSSBAY BOULEVARD		HOWARD BEACH	NY	DRYCLEANERS
11414	S126115800		RITE AID #10606	160-10 CROSSBAY BLVD		HOWARD BEACH	NY	NY MANIFEST
11414	2009926288			160-55 CROSSBAY BLVD		HOWARD BEACH	NY	ERNS
11414	S110246946		JMT CLEANING CORP	161-08 CROSSBAY BLVD.		HOWARD BEACH	NY	DRYCLEANERS
11414	1001224337	NYR000055541	GETTY REALTY CORP 00181	161-15 CROSSBAY BLVD		HOWARD BEACH	NY	NY MANIFEST, RCRA-NonGen
11414	U000407464	2-326240	LUKOIL #181	161-15 CROSSBAY BLVD		HOWARD BEACH	NY	SPILLS, UST
11414	1001224226	110008103453	RUSSOS ON THE BAY	162-45 CROSSBAY BLVD		QUEENS	NY	NY MANIFEST, RCRA-NonGen, FINDS
11414	1010328850	NYR000145276	MAXIMIN 21 ENTERPRISES INC	163-01-B CROSSBAY BLVD		HOWARD BEACH	NY	RCRAInfo-SQG
11414	1010438841	110031359269	MAXIMIN 21 ENTERPRISES INC	163-01-B CROSSBAY BLVD		HOWARD BEACH	NY	FINDS
11414	1020372611		JIMMYS AMOCO INC	16301 CROSSBAY BLVD		JAMAICA	NY	EDR Historical Auto Stations
11414	1020040158		MICHELE CLEANERS & CUSTOM TLRG	16424 CROSSBAY BLVD		HOWARD BEACH	NY	EDR Historical Cleaners
11414	1020463373		ANCHOR TOWING INC	16450 CROSSBAY BLVD		JAMAICA	NY	EDR Historical Auto Stations
11414	1008404435	NYR000134270	SERVICE STATION - 138650	CROSSBAY BLVD		HOWARD BEACH	NY	NY MANIFEST, RCRA-NonGen
11414	1008902552	110022819271	SERVICE STATION - 138650	CROSSBAY BLVD		HOWARD BEACH	NY	FINDS
11414	S120957735		NYCDEP DERTA	CROSSBAY BLVD NB SIDE OF SOUTH	**	HOWARD BEACH	NY	NY MANIFEST
11414	1023678992	NYP000973659	NYCDEP DERTA	CROSSBAY BLVD NB SIDE OF SOUTH OF	**	HOWARD BEACH	NY	RCRA-NonGen
11414	1023710432	110070125392	NYCDEP DERTA	CROSSBAY BLVD NB SIDE OF SOUTH OF	**	HOWARD BEACH	NY	FINDS
11414	1020011829		JACQUELINE FRENCH DRY CLRS*	156-24 CRSS BAY BVD		HOWARD BEACH	NY	EDR Historical Cleaners
11414	1020781159		PEP-HEL SUPER SERVICE LTD	157-48 CRSS BAY BLV		HOWARD BEACH	NY	EDR Historical Auto Stations
11414	98419854			10224 163RD DR.		HAMPTON BEACH	NY	ERNS
11414	1016252644	110008069767	I U O E LOCAL 15 APPRENTISES HIP FUNI	S END OF LEFFERTS BLVD		HOWARD BEACH	NY	FINDS
11414	1000555694	NYD986982353	I U O E LOCAL 15 APPRENTISES HIP FUNI	S END OF LEFFERTS BLVD	**	HOWARD BEACH	NY	RCRA-NonGen
11414	1007760275	110019226924	V. ELARDO - 104TH & FIRST STREETS	FIRST STREET & DUNTON COURT		QUEENS	NY	FINDS
11414	1016710262	110057006706	NYC DCAS - HAWTREE CREEK WALKWAY	HAWTREE CREEK S OF MTA A LINE HOW.	**	QUEENS	NY	FINDS
11414	S112230196		OUTSIDE	155-42 HURON STREET		HOWARD BEACH	NY	SPILLS
11414	1026095073	110070664112	NYCDEP DERTA	KILLARNEY ST & 155TH AVE		HOWARD BEACH	NY	FINDS
11414	1026024757		NYCDEP DERTA	KILLARNEY ST & 155TH AVE		HOWARD BEACH	NY	
11414	1025887436	NYP000975944	NYCDEP DERTA	KILLARNEY ST & 155TH AVE		HOWARD BEACH	NY	RCRA-NonGen
11414	1020905807		DELLARTTA P SERVICE STATION	150-55 LEFFERTS BLVD	**	HOWARD BEACH	NY	EDR Historical Auto Stations
11414	1009597609	110032879062	HOWARD BEACH TERMINAL	150-99 LEFFERTS BOULEVARD		HOWARD BEACH	NY	FINDS
11414	S103276014	2-1880	LEFFERTS OIL TERMINAL, INC.	150-99 LEFFERTS BOULEVARD		HOWARD BEACH	NY	MOSF UST, MOSF
11414	9166226			LEFFERTS BLVD.	**	HOWARD BEACH	NY	ERNS
11414	1007793777	110019562793	LEFFERTS OIL TERM-150-99 LEFTERS BL	150-99 LEFTERS BLVD		HOWARD BEACH	NY	FINDS
11414	1021270376		W E B SERVICE INC	75-01 LINDEN BLVD	**	OZONE PARK	NY	EDR Historical Auto Stations
11414	1020631791		J & A SERVICE STATION	78-01 LINDEN BLV		OZONE PARK	NY	EDR Historical Auto Stations
11414	1015763522	110046271887	GETTY#58605	78-01 LINDEN BLVD		QUEENS	NY	FINDS
11414	A100166539	2-326569	GETTY GAS STATION	78-01 LINDEN BOULEVARD		HOWARD BEACH	NY	AST
11414	U004077383	2-326569	GETTY GAS STATION	78-01 LINDEN BOULEVARD		HOWARD BEACH	NY	UST
11414	1014926909	NYR000186973	RITE AID #4693	78-14 LINDEN BLVD		HOWARD BEACH	NY	NY MANIFEST, RCRA-CESQG
11414	1016039347	110044830154	DBA RITE AID #04693	78-14 LINDEN BLVD		HOWARD BEACH	NY	FINDS
11414	S108077703		LOT 23,TAXBLOCK 11376	78-15 LINDEN BOULEVARD		QUEENS	NY	E DESIGNATION
11414	1000102176	110004375863	JEN ANN CLEANERS INC	78-16 LINDEN BLVD		HOWARD BEACH	NY	NY MANIFEST, RCRA-NonGen, FINDS
11414	S110247530		ONE STOP/JEN-ANN DRY CLEANERS	78-16(12) LINDEN BLVD.		HOWARD BEACH	NY	DRYCLEANERS
11414	1021165506		LINDEN GETTY SERVICE STATION	7810 LINDEN BLVD		JAMAICA	NY	EDR Historical Auto Stations
11414	1018548397		JEN-ANN FRENCH DRY CLEANERS	7816 LINDEN BLVD		JAMAICA	NY	EDR Historical Cleaners
11414	1000380834	NYD981486194	DAISEY FRESH DRIVE IN CLEANERS	225-06 MERRICK BLVD		LAURELTON	NY	NY MANIFEST, RCRAInfo-SQG
11414	S119074927		CON ED	OCEAN PKWY & SHORE PKWY 30	**	HOWARD BEACH	NY	NY MANIFEST
11414	1018393191	110069691346	CON EDISON	OCEAN PKWY & SHORE PKWY 30	**	HOWARD BEACH	NY	FINDS
11414	1019902644	NYP004776183	CON EDISON	OCEAN PKWY & SHORE PKWY 30	**	HOWARD BEACH	NY	RCRA-NonGen
11414	1014818138	110041644655	CON EDISON - MANHOLE 17411	OPP 155-14 CROSS BAY BLVD AND		HOWARD BEACH	NY	FINDS
11414	1014397278	NYP004195962	CON EDISON - MANHOLE 17411	OPP 155-14 CROSS BAY BLVD AND		HOWARD BEACH	NY	NY MANIFEST, RCRAInfo-LQG
11414	1014397289	NYP004196077	CON EDISON - MANHOLE 18407	OPP 89-01 151ST AVE AND 153RD		HOWARD BEACH	NY	NY MANIFEST, RCRAInfo-LQG
11414	1014818486	110041644968	CON EDISON - MANHOLE 18407	OPP 89-01 151ST AVE AND 153RD		HOWARD BEACH	NY	FINDS
11414	1016694121	110055937722	CON EDISON - MANHOLE 12822	OPP. S/W/C 153 AVENUE & 88	**	HOWARD BEACH	NY	FINDS
11414	1016450099	NYP004290953	CON EDISON - MANHOLE 12822	OPP. S/W/C 153 AVENUE & 88		HOWARD BEACH	NY	NY MANIFEST, RCRAInfo-LQG
11414	1016249948	110008026536	NYSDOT TRANSFORMER ROOM 6	PENNSYLVANIA AVE & BELT PKWY	**	BROOKLYN	NY	FINDS

DRAFT

EDR ZIP Code Scan Report

ZIP	EDR-ID	Facility ID	Name	Address	Map/Dir/Dist	City	State	Databases
11414	1000191398	NYD982281974	NYSDOT TRANSFORMER ROOM 6	PENNSYLVANIA AVE & BELT PKWY		BROOKLYN	NY	NY MANIFEST, RCRA-NonGen
11414	1019952584		CHARLES VAN ROSSEN CLEANERS	102 159TH RD	**	HOWARD BEACH	NY	EDR Historical Cleaners
11414	1000162509	NYD981180722	1 AUTO BODY	102-08 159TH RD		HOWARD BEACH	NY	NY MANIFEST, RCRA-NonGen
11414	S121489717		NO 1 AUTO BODY	102-08 159TH RD		HOWARD BEACH	NY	AIRS
11414	1016053984	110004394147	ROYAL CLEANERS	102-09 159TH RD		HOWARD BEACH	NY	FINDS
11414	1000429208	NYD981075237	ROYAL CLEANERS	102-09 159TH RD		HOWARD BEACH	NY	NY MANIFEST, ICIS, RCRAInfo-SQG
11414	S126998172		IMPROPERLY STORED DRUMS	102-36 163RD RD		HAMILTON BEACH	NY	SPILLS
11414	1018645909		CHARLES VAN ROSSEN CLEANERS	10209 159TH RD		JAMAICA	NY	EDR Historical Cleaners
11414	1023646346	110070055555	HILBERT PROP - 99-39 163RD RD	99-39 163RD RD		HAMILTON BEACH	NY	FINDS
11414	1024044212	110070127394	TANZIL PROP - 99-54 164TH RD	99-54 164TH RD		QUEENS	NY	FINDS
11414	S110247827		ROYAL CLEANERS	102-09 159 RD.		HOWARD BEACH	NY	DRYCLEANERS
11414	S116687959		LOT 88,TAXBLOCK 14182	102-10 159 ROAD		QUEENS	NY	
11414	S112806809		102-34 165TH ROAD	102-34 165TH ROAD		HOWARD BEACH	NY	SPILLS
11414	S112394300		102-34 165TH ROAD	102-34 165TH ROAD		HOWARD BEACH	NY	
11414	S112394299		10232 164TH ROAD	10232 164TH ROAD		HOWARD BEACH	NY	
11414	S112806808		10232 164TH ROAD	10232 164TH ROAD		HOWARD BEACH	NY	SPILLS
11414	1007790602	110019530961	BRIDGE 27-9 OVER GOFF CREEK	CO RTE 27 OVER GOFF CRK		HOWARD	NY	FINDS
11414	1014813986	110042258829	AVERY-ZIELAZISKI PR MARSH DAM	CO RTE 69 - W SIDE - 2500 FT S OF TURNI		HOWARD	NY	FINDS
11414	S108146261	HS2025	FAIRFIELD ESTATES	RUBY & AMBER STREETS	**	HOWARD BEACH	NY	HSWDS
11414	S112394298		102-10 RUSSEL STREET	102-10 RUSSEL STREET		HOWARD BEACH	NY	
11414	S112806807		102-10 RUSSEL STREET	102-10 RUSSEL STREET		HOWARD BEACH	NY	SPILLS
11414	1023537482	110069449662	RAHTELLI PROP - 102-12 RUSSELL ST	102-12 RUSSELL ST		HAMILTON BEACH	NY	FINDS
11414	1024044220	110070127402	DOXSEY (CATHERINE) PROP - 99-43 RUS	99-43 RUSSELL ST		QUEENS	NY	FINDS
11414	1023647051	110070056319	DOXSEY PROP - 99-48 RUSSELL ST	99-48 RUSSELL ST		HOWARD BEACH	NY	FINDS
11414	1016398433	110055322761	MRM DEVELOPMENT CORP - 99-73 RUSS	99-73 RUSSELL ST		QUEENS	NY	FINDS
11414	2012018385			9925 RUSSELL STREET		HOWARD BEACH	NY	ERNS
11414	2012018431			9925 RUSSELL STREET		HOWARD BEACH	NY	ERNS
11414	1017400087	110062993408	CON EDISON SERVICE BOX: 12222	SAPPHIRE ST & LINDEN BLVD	**	HOWARD BEACH	NY	FINDS
11414	1016974009	NYP004478178	CON EDISON SERVICE BOX: 12222	SAPPHIRE ST & LINDEN BLVD	**	HOWARD BEACH	NY	NY MANIFEST, RCRA-NonGen
11414	U003128214	2-600663	LINDENWOOD GARDENS COOP INC	80-39 SHORE PARKWAY		HOWARD BEACH	NY	UST
11414	U000404925	2-401226	HOWARD COOP	88-01 SHORE PARKWAY		HOWARD BEACH	NY	UST
11414	S119077316		CON ED	90-39 SHORE PKWY		HOWARD BEACH	NY	NY MANIFEST
11414	1018392149	110069675284	CON EDISON	90-39 SHORE PKWY		HOWARD BEACH	NY	FINDS
11414	1019906836	NYP004827051	CON EDISON	90-39 SHORE PKWY		HOWARD BEACH	NY	RCRA-NonGen
11414	1014818147	110041644753	CON EDISON - MANHOLE 17950	90-49 SHORE PARKWAY AND 89TH S		HOWARD BEACH	NY	FINDS
11414	1014397281	NYP004195996	CON EDISON - MANHOLE 17950	90-49 SHORE PARKWAY AND 89TH S		HOWARD BEACH	NY	RCRAInfo-LQG
11414	S119073315		CONSOLIDATED EDISON	90-49 SHORE PARKWAY AND 89TH S		HOWARD BEACH	NY	NY MANIFEST
11414	U003128881	2-054763	MICHIGAN COOP CORP	9025 SHORE PARKWAY		HOWARD BEACH	NY	UST
11414	1019902663	NYP004776373	CON EDISON	SHORE PKWY & BRIGHTON 3RD ST	**	HOWARD BEACH	NY	RCRA-NonGen
11414	1018393392	110069691471	CON EDISON	SHORE PKWY & BRIGHTON 3RD ST	**	HOWARD BEACH	NY	FINDS
11414	S119074939		CON ED	SHORE PKWY & BRIGHTON 3RD ST	**	HOWARD BEACH	NY	NY MANIFEST
11414	1023678993	NYP000973667	NYCDEP DERTA	135-21 78TH ST		HOWARD BEACH	NY	RCRA-NonGen
11414	1023710427	110070122073	NYCDEP DERTA	135-21 78TH ST		HOWARD BEACH	NY	FINDS
11414	S120957736		NYCDEP DERTA	135-21 78TH ST		HOWARD BEACH	NY	NY MANIFEST
11414	S118708366		CON EDISON	149-22 79TH ST		HOWARD BEACH	NY	NY MANIFEST
11414	1018279774	110067695685	CON EDISON	149-22 79TH ST		HOWARD BEACH	NY	RCRA-NonGen, FINDS
11414	S117064797		CON EDISON	150-26 89TH ST		HOWARD BEACH	NY	NY MANIFEST
11414	1017779311	NYP004573028	CON EDISON SERVICE BOX: 6114	150-26 89TH ST		HOWARD BEACH	NY	RCRA-NonGen
11414	1017756101	110063836247	CON EDISON SERVICE BOX: 6114	150-26 89TH ST		HOWARD BEACH	NY	FINDS
11414	1014818666		BUILDERS APT CORP CONDO	151-15 84TH ST		HOWARD BEACH	NY	
11414	1019324938	NYP004779500	CON EDISON	151-20 88TH ST		HOWARD BEACH	NY	RCRA-NonGen
11414	S118563357		CON EDISON	151-20 88TH ST		HOWARD BEACH	NY	NY MANIFEST
11414	1022284793	110069383330	CON EDISON	151-20 88TH ST		HOWARD BEACH	NY	FINDS
11414	1020490760		PET HEL SUPER SERVICE LTD	155-05 101ST ST		HOWARD BEACH	NY	EDR Historical Auto Stations
11414	U000394499	2-082430	PRINCETON COOP CORP-C/O	155-11 84TH ST		HOWARD BEACH	NY	UST
11414	1014818136	110041644637	CON EDISON	155-12 84TH ST & SHORE PKWY		HOWARD BEACH	NY	FINDS
11414	1014397277	NYP004195954	CON EDISON	155-12 84TH ST & SHORE PKWY	**	HOWARD BEACH	NY	NY MANIFEST, RCRA-NonGen
11414	U003127938	2-151815	LINDENWOOD GARDENS CORP INC	155-33 81ST ST		HOWARD BEACH	NY	AST, UST
11414	S117065433		CON EDISON	156-14 78TH ST		HOWARD BEACH	NY	NY MANIFEST
11414	1017779961	110063830519	CON EDISON SERVICE BOX: 38546	156-14 78TH ST		HOWARD BEACH	NY	RCRA-NonGen, FINDS
11414	1017753925		CON EDISON SERVICE BOX: 38546	156-14 78TH ST		HOWARD BEACH	NY	
11414	1000259739	NYD980646301	NATIONAL WASTE OIL CO	156-17 77TH ST HOWARD BEACH		QUEENS	NY	RCRA-NonGen
11414	1016248871	110008011926	NATIONAL WASTE OIL CO	156-17 77TH ST HOWARD BEACH		QUEENS	NY	FINDS
11414	1017756476	110063803335	CON EDISON SERVICE BOX: 68545	156-30 78TH ST		HOWARD BEACH	NY	FINDS
11414	1017772974	NYP004507513	CON EDISON SERVICE BOX: 68545	156-30 78TH ST		HOWARD BEACH	NY	RCRA-NonGen
11414	S117058619		CON EDISON	156-30 78TH ST		HOWARD BEACH	NY	NY MANIFEST
11414	1023646341	110070055550	PARENTE PROP - 158-46 95TH ST	158-46 95TH ST		HOWARD BEACH	NY	FINDS
11414	1004759461	NYR000010918	NYC BD OF ED - PUBLIC SCHOOL 207Q	159-15 88TH ST		HOWARD BEACH	NY	RCRAInfo-LQG
11414	1014813348	110042291089	NYC BD OF ED - PUBLIC SCHOOL 207Q	159-15 88TH ST		HOWARD BEACH	NY	FINDS
11414	S126115998		NYC BOARD OF EDUCATION	159-15 88TH ST		QUEENS	NY	NY MANIFEST

DRAFT

EDR ZIP Code Scan Report

ZIP	EDR-ID	Facility ID	Name	Address	Map/Dir/Dist	City	State	Databases
11414	1024157935		CON EDISON - MANHOLE M17045	159-41 84TH ST		JAMAICA	NY	
11414	1024891147	NYP005079551	CON EDISON - MANHOLE M17045	159-41 84TH ST		JAMAICA	NY	RCRAInfo-LQG
11414	1024645418	110070433805	CON EDISON - MANHOLE M17045	159-41 84TH ST		JAMAICA	NY	FINDS
11414	S121968065		CON EDISON - MANHOLE M17045	159-41 84TH ST		JAMAICA	NY	NY MANIFEST
11414	1020150188		KINGLAND SERVICE STATION	15959 78TH ST		HOWARD BEACH	NY	EDR Historical Auto Stations
11414	1023373327	110066712748	MESSINEO PROP - 160-44 95TH ST	160-44 95TH ST		QUEENS	NY	FINDS
11414	1014813722	110042399311	SCHEPER PROP -	160-47 99TH ST		QUEENS	NY	FINDS
11414	1019927690		AMERICAN DRYCLEANING INSPECTNS	16012 95TH ST		HOWARD BEACH	NY	EDR Historical Cleaners
11414	1024044215	110070127397	SHAMENEK PROP - 161-14 95TH ST	161-14 95TH ST		HOWARD BEACH	NY	FINDS
11414	1016710192	110057006001	SCHWARTZ PROPERTY	161-52 95TH ST		QUEENS	NY	FINDS
11414	1023647053	110070056321	SPARACELLO PROP - 162-23 99TH ST	162-23 99TH ST		QUEENS	NY	FINDS
11414	2012030247			162-41 99TH ST		HOWARD BEACH	NY	ERNS
11414	1016331753	110019796470	ADRAGNA PROP - 95TH ST	163-14 95TH ST		HOWARD BEACH	NY	FINDS
11414	1016710603	110057010158	NAPPO PROPERTY	163-32 95TH ST		HOWARD BEACH	NY	FINDS
11414	1016716502	110057090892	KUMAR PROPERTY	164-17 99TH ST		HOWARD BEACH	NY	FINDS
11414	1017377492	110061520643	TEDESCO PROP - 164-27 99TH ST	164-27 99TH ST		QUEENS	NY	FINDS
11414	1012305964	110040372539	SCHOOL CONSTRUCTION AUTHORITY PS	53-23 83RD ST		HOWARD BEACH	NY	FINDS
11414	1012211677	NYR000170845	SCHOOL CONSTRUCTION AUTHORITY PS	53-23 83RD ST		HOWARD BEACH	NY	NY MANIFEST, RCRAInfo-LQG
11414	S121489610		VERIZON - NORTH JAMAICA CO	71-40 164TH ST		JAMAICA	NY	AIRS
11414	1017750985		CON EDISON SERVICE BOX: 17055	94-12 165TH ST FRONT OF		HOWARD BEACH	NY	
11414	1017773985	110063803549	CON EDISON SERVICE BOX: 17055	94-12 165TH ST FRONT OF		HOWARD BEACH	NY	RCRA-NonGen, FINDS
11414	S118087275		CON EDISON	94-12 165TH ST FRONT OF		HOWARD BEACH	NY	NY MANIFEST
11414	1017773988	110063803576	CON EDISON SERVICE BOX: 71079	94-21 165TH ST		HOWARD BEACH	NY	RCRA-NonGen, FINDS
11414	S118087277		CON EDISON	94-21 165TH ST		HOWARD BEACH	NY	NY MANIFEST
11414	1017756603		CON EDISON SERVICE BOX: 71079	94-21 165TH ST		HOWARD BEACH	NY	
11414	1017794479	110063803567	CON EDISON SERVICE BOX: 5881	94-21 165TH ST 20 FEET N OF		HOWARD BEACH	NY	FINDS
11414	1017773987	NYP004517843	CON EDISON SERVICE BOX: 5881	94-21 165TH ST 20 FEET N OF		HOWARD BEACH	NY	RCRA-NonGen
11414	S118087276		CON EDISON	94-21 165TH ST 20 FEET N OF		HOWARD BEACH	NY	NY MANIFEST
11414	1017755927		CON EDISON SERVICE BOX: 5881	94-21 165TH ST 20 FEET N OF		HOWARD BEACH	NY	
11414	2008882211			159-12 95TH ST.		HOWARD BEACH	NY	ERNS
11414	1016716637	110057092596	STONE SCHOOL HOUSE RD BRIDGE	STONE SCHOOL HOUSE RD AT CAMPBEL	**	HOWARD	NY	FINDS
11414	S119072485		NYNEX	(NO STREET ADDRESS IN CONVERSION)	**	HOWARD BEACH	NY	NY MANIFEST
11414	1016895455	110060198940	CON EDISON - CUSTOMER MANHOLE 66	102 STREET & 157TH AVENUE		HOWARD BEACH	NY	FINDS
11414	1016967087	NYP004404489	CON EDISON	102 STREET & 157TH AVENUE		HOWARD BEACH	NY	NY MANIFEST, RCRAInfo-LQG
11414	1007820663	110019832234	NYC-TA NORTH CHANNEL BRIDGE JAMAI	103 STREET	**	HOWARD BEACH	NY	FINDS
11414	S117676646		LOT 1,TAXBLOCK 11359	133-35 79 STREET	**	QUEENS	NY	
11414	S117676648		LOT 1,TAXBLOCK 11377	135-25 79 STREET	**	QUEENS	NY	
11414	U000394501	2-082457	PATCHOGUE HOMES CORP COND NO 2	149-30 88TH STREET		HOWARD BEACH	NY	UST
11414	1007205767	NYP000943993	CONSOLIDATED EDISON	14918 85TH STREET		NEW YORK CITY	NY	NY MANIFEST, RCRA-NonGen
11414	1007252189	110017245621	VS8128	14918 85TH STREET		HOWARD BEACH	NY	FINDS
11414	U001832248	2-084816	BUILDERS APT CORP COND	151-15/35 84TH STREET		HOWARD BEACH	NY	UST
11414	1026351756	110053554738	RHAPSODY FIELDS INC.-CHLORINATION	151-20 82ND STREET		HOWARD BEACH	NY	FINDS
11414	U003127465	2-062952	FAIRFIELD ARMS COOPERATIVE CORP.	151-20 88TH STREET		HOWARD BEACH	NY	UST
11414	U001831656	2-061522	LINDENWOOD VILLAGE SEC D COOP	151-25 88TH STREET		HOWARD BEACH	NY	UST
11414	U003394137	2-353183	P.S. 232 - QUEENS Q232	153-23 83RD STREET		HOWARD BEACH	NY	AST
11414	U001832025	2-084794	LINDENWOOD VILLAGE SEC A COOP	153-25 88TH STREET		HOWARD BEACH	NY	UST
11414	U003128217	2-600666	LINDENWOOD GARDENS COOP INC	156-19 80TH STREET		HOWARD BEACH	NY	UST
11414	S112394991		156-22 101ST STREET (HURRICANE SAND	156-22 101ST STREET		HOWARD BEACH	NY	
11414	S112807496		156-22 101ST STREET (HURRICANE SAND	156-22 101ST STREET		HOWARD BEACH	NY	SPILLS
11414	U000408291	2-304212	ROCKWOOD PARK JEWISH CENTER	156-45 84TH STREET		HOWARD BEACH	NY	UST, LTANKS
11414	S112394992		156-49 102ND STREET (HURRICANE SAND	156-49 102ND STREET		HOWARD BEACH	NY	
11414	S112807497		156-49 102ND STREET (HURRICANE SAND	156-49 102ND STREET		HOWARD BEACH	NY	SPILLS
11414	S112806962		157-40 100TH AVENUE	157-40 100TH STREET		HOWARD BEACH	NY	SPILLS
11414	S112809156		OIL SPILL LEAKING ONTO RESIDENTIAL F	158-34 96TH STREET		HOWARD BEACH	NY	SPILLS
11414	2008874987			158-51 97TH STREET		HOWARD BEACH	NY	ERNS
11414	S112394459		159-11 98TH STREET	159-11 98TH STREET		HOWARD BEACH	NY	
11414	S112806964		159-11 98TH STREET	159-11 98TH STREET		HOWARD BEACH	NY	SPILLS
11414	S112806965		159-12 97TH STREET	159-12 97TH STREET		HOWARD BEACH	NY	SPILLS
11414	S112394460		159-12 97TH STREET	159-12 97TH STREET		HOWARD BEACH	NY	
11414	S112806966		159-13 97TH STREET	159-13 97TH STREET		HOWARD BEACH	NY	SPILLS
11414	S112394461		159-13 97TH STREET	159-13 97TH STREET		HOWARD BEACH	NY	
11414	U003394114	2-352756	PUBLIC SCHOOL 207 - QUEENS Q207	159-15 88TH STREET		HOWARD BEACH	NY	SPILLS, AST
11414	S112806967		159-17 96TH AVENUE	159-17 96TH STREET		HOWARD BEACH	NY	SPILLS
11414	1007777125	110019395796	MESSINEO PROPERTY-16-48 95TH ST	16-48 95TH STREET	**	HOWARD BEACH	NY	FINDS
11414	1026560492	110070861567	NYCDEP (DERTA)	160-13 102ND STREET		HOWARD BEACH	NY	FINDS
11414	1026173172	NYP000240432	NYCDEP (DERTA)	160-13 102ND STREET		HOWARD BEACH	NY	RCRA-NonGen
11414	S112806975		160-26 96TH STREET	160-26 96TH STREET		HOWARD BEACH	NY	SPILLS
11414	S112394470		160-26 96TH STREET	160-26 96TH STREET		HOWARD BEACH	NY	
11414	S112394472		160-36 99TH STREET	160-36 99TH STREET		HOWARD BEACH	NY	
11414	S112806976		160-36 99TH STREET	160-36 99TH STREET		HOWARD BEACH	NY	SPILLS

DRAFT

EDR ZIP Code Scan Report

ZIP	EDR-ID	Facility ID	Name	Address	Map/Dir/Dist	City	State	Databases
11414	S112806977		HURRICANE SANDY PUMPOUT	160-36 99TH STREET		HOWARD BEACH	NY	SPILLS
11414	S112394471		160-36 99TH STREET	160-36 99TH STREET		HOWARD BEACH	NY	
11414	S112394481		162-34 98TH STREET	162-34 98TH STREET		HOWARD BEACH	NY	
11414	S112806986		162-34 98TH STREET	162-34 98TH STREET		HOWARD BEACH	NY	SPILLS
11414	1007785783	110019482629	ROMANO PROPERTY-162-06 95TH ST	162/06 95TH STREET	**	HOWARD BEACH	NY	FINDS
11414	1024044202	110070127384	PAPA PROP - 163-03 99TH ST	163-03 99TH STREET		HOWARD BEACH	NY	FINDS
11414	S112806988		163-41 98TH STREET	163-41 98TH STREET		HOWARD BEACH	NY	SPILLS
11414	S112394483		163-41 98TH STREET	163-41 98TH STREET		HOWARD BEACH	NY	
11414	S112394484		164-32 98TH STREET	164-32 98TH STREET		HOWARD BEACH	NY	
11414	S112806989		164-32 98TH STREET	164-32 98TH STREET		HOWARD BEACH	NY	SPILLS
11414	S112394485		164-45 97TH STREET	164-45 97TH STREET		HOWARD BEACH	NY	
11414	S112806990		164-45 97TH STREET	164-45 97TH STREET		HOWARD BEACH	NY	SPILLS
11414	1007769557	110019319913	TRAYNOR PROP-1ST STREET	1ST STREET		HOWARD BEACH	NY	FINDS
11414	1007777775	110019402323	CDM COLLISION AUTO BODY	97-21 101ST STREET		HOWARD BEACH	NY	FINDS
11414	1001029150	NYR000013821	NYCDOT BRIDGES BIN 2231650	SUNRISE HWY EB	**	QUEENS	NY	NY MANIFEST, RCRAInfo-LQG
11414	1024594829	110008092385	NYCDOT BRIDGES BIN 2231650	SUNRISE HWY EB		QUEENS	NY	FINDS
11414	1017788221	110064468776	NYCDOT BIN 2231660	SUNRISE HWY WB	**	QUEENS	NY	FINDS, RCRAInfo-LQG
11414	S112394938		97-07 163RD VENUE	97-07 163RD VENUE		HOWARD BEACH	NY	
11414	S117562196		NYCDOT	WHITELAW PEDESTRIAN BRG OVER	**	QUEENS	NY	NY MANIFEST
11414	1000889873	NY0000186320	NYC DOT BRIDGES BIN 2248020	WHITELAW PEDESTRIAN BRIDGE	**	QUEENS	NY	RCRAInfo-LQG
11414	1024594807	110007984743	NYC DOT BRIDGES BIN 2248020	WHITELAW PEDESTRIAN BRIDGE		QUEENS	NY	FINDS

DRAFT

GOVERNMENT RECORDS SEARCHED / DATA CURRENCY TRACKING

To maintain currency of the following federal and state databases, EDR contacts the appropriate governmental agency on a monthly or quarterly basis, as required.

Number of Days to Update: Provides confirmation that EDR is reporting records that have been updated within 90 days from the date the government agency made the information available to the public.

STANDARD ENVIRONMENTAL RECORDS

Federal NPL site list

NPL: National Priority List

National Priorities List (Superfund). The NPL is a subset of CERCLIS and identifies over 1,200 sites for priority cleanup under the Superfund Program. NPL sites may encompass relatively large areas. As such, EDR provides polygon coverage for over 1,000 NPL site boundaries produced by EPA's Environmental Photographic Interpretation Center (EPIC) and regional EPA offices.

Date of Government Version: 04/27/2021
Date Data Arrived at EDR: 05/03/2021
Date Made Active in Reports: 05/19/2021
Number of Days to Update: 16

Source: EPA
Telephone: N/A
Last EDR Contact: 08/04/2021
Next Scheduled EDR Contact: 10/11/2021
Data Release Frequency: Quarterly

NPL Site Boundaries

Sources:

EPA's Environmental Photographic Interpretation Center (EPIC)
Telephone: 202-564-7333

EPA Region 1
Telephone 617-918-1143

EPA Region 3
Telephone 215-814-5418

EPA Region 4
Telephone 404-562-8033

EPA Region 5
Telephone 312-886-6686

EPA Region 10
Telephone 206-553-8665

EPA Region 6
Telephone: 214-655-6659

EPA Region 7
Telephone: 913-551-7247

EPA Region 8
Telephone: 303-312-6774

EPA Region 9
Telephone: 415-947-4246

DRAFT

Proposed NPL: Proposed National Priority List Sites

A site that has been proposed for listing on the National Priorities List through the issuance of a proposed rule in the Federal Register. EPA then accepts public comments on the site, responds to the comments, and places on the NPL those sites that continue to meet the requirements for listing.

Date of Government Version: 04/27/2021
Date Data Arrived at EDR: 05/03/2021
Date Made Active in Reports: 05/19/2021
Number of Days to Update: 16

Source: EPA
Telephone: N/A
Last EDR Contact: 08/04/2021
Next Scheduled EDR Contact: 10/11/2021
Data Release Frequency: Quarterly

NPL LIENS: Federal Superfund Liens

Federal Superfund Liens. Under the authority granted the USEPA by CERCLA of 1980, the USEPA has the authority to file liens against real property in order to recover remedial action expenditures or when the property owner received notification of potential liability. USEPA compiles a listing of filed notices of Superfund Liens.

Date of Government Version: 10/15/1991
Date Data Arrived at EDR: 02/02/1994
Date Made Active in Reports: 03/30/1994
Number of Days to Update: 56

Source: EPA
Telephone: 202-564-4267
Last EDR Contact: 08/15/2011
Next Scheduled EDR Contact: 11/28/2011
Data Release Frequency: No Update Planned

Federal Delisted NPL site list

Delisted NPL: National Priority List Deletions

The National Oil and Hazardous Substances Pollution Contingency Plan (NCP) establishes the criteria that the EPA uses to delete sites from the NPL. In accordance with 40 CFR 300.425.(e), sites may be deleted from the NPL where no further response is appropriate.

Date of Government Version: 04/27/2021
Date Data Arrived at EDR: 05/03/2021
Date Made Active in Reports: 05/19/2021
Number of Days to Update: 16

Source: EPA
Telephone: N/A
Last EDR Contact: 08/04/2021
Next Scheduled EDR Contact: 10/11/2021
Data Release Frequency: Quarterly

Federal CERCLIS list

FEDERAL FACILITY: Federal Facility Site Information listing

A listing of National Priority List (NPL) and Base Realignment and Closure (BRAC) sites found in the Comprehensive Environmental Response, Compensation and Liability Information System (CERCLIS) Database where EPA Federal Facilities Restoration and Reuse Office is involved in cleanup activities.

Date of Government Version: 02/22/2021
Date Data Arrived at EDR: 03/30/2021
Date Made Active in Reports: 06/17/2021
Number of Days to Update: 79

Source: Environmental Protection Agency
Telephone: 703-603-8704
Last EDR Contact: 06/23/2021
Next Scheduled EDR Contact: 10/11/2021
Data Release Frequency: Varies

SEMS: Superfund Enterprise Management System

SEMS (Superfund Enterprise Management System) tracks hazardous waste sites, potentially hazardous waste sites, and remedial activities performed in support of EPA's Superfund Program across the United States. The list was formerly know as CERCLIS, renamed to SEMS by the EPA in 2015. The list contains data on potentially hazardous waste sites that have been reported to the USEPA by states, municipalities, private companies and private persons, pursuant to Section 103 of the Comprehensive Environmental Response, Compensation, and Liability Act (CERCLA). This dataset also contains sites which are either proposed to or on the National Priorities List (NPL) and the sites which are in the screening and assessment phase for possible inclusion on the NPL.

Date of Government Version: 04/27/2021
Date Data Arrived at EDR: 05/03/2021
Date Made Active in Reports: 05/19/2021
Number of Days to Update: 16

Source: EPA
Telephone: 800-424-9346
Last EDR Contact: 08/04/2021
Next Scheduled EDR Contact: 10/25/2021
Data Release Frequency: Quarterly

Federal CERCLIS NFRAP site list

SEMS-ARCHIVE: Superfund Enterprise Management System Archive

DRAFT

SEMS-ARCHIVE (Superfund Enterprise Management System Archive) tracks sites that have no further interest under the Federal Superfund Program based on available information. The list was formerly known as the CERCLIS-NFRAP, renamed to SEMS ARCHIVE by the EPA in 2015. EPA may perform a minimal level of assessment work at a site while it is archived if site conditions change and/or new information becomes available. Archived sites have been removed and archived from the inventory of SEMS sites. Archived status indicates that, to the best of EPA's knowledge, assessment at a site has been completed and that EPA has determined no further steps will be taken to list the site on the National Priorities List (NPL), unless information indicates this decision was not appropriate or other considerations require a recommendation for listing at a later time. The decision does not necessarily mean that there is no hazard associated with a given site; it only means that. based upon available information, the location is not judged to be potential NPL site.

Date of Government Version: 04/27/2021
Date Data Arrived at EDR: 05/03/2021
Date Made Active in Reports: 05/19/2021
Number of Days to Update: 16

Source: EPA
Telephone: 800-424-9346
Last EDR Contact: 08/04/2021
Next Scheduled EDR Contact: 10/25/2021
Data Release Frequency: Quarterly

Federal RCRA CORRACTS facilities list

CORRACTS: Corrective Action Report

CORRACTS identifies hazardous waste handlers with RCRA corrective action activity.

Date of Government Version: 03/22/2021
Date Data Arrived at EDR: 03/23/2021
Date Made Active in Reports: 05/19/2021
Number of Days to Update: 57

Source: EPA
Telephone: 800-424-9346
Last EDR Contact: 06/21/2021
Next Scheduled EDR Contact: 10/04/2021
Data Release Frequency: Quarterly

Federal RCRA non-CORRACTS TSD facilities list

RCRA-TSDF: RCRA - Treatment, Storage and Disposal

RCRAInfo is EPA's comprehensive information system, providing access to data supporting the Resource Conservation and Recovery Act (RCRA) of 1976 and the Hazardous and Solid Waste Amendments (HSWA) of 1984. The database includes selective information on sites which generate, transport, store, treat and/or dispose of hazardous waste as defined by the Resource Conservation and Recovery Act (RCRA). Transporters are individuals or entities that move hazardous waste from the generator offsite to a facility that can recycle, treat, store, or dispose of the waste. TSDFs treat, store, or dispose of the waste.

Date of Government Version: 03/22/2021
Date Data Arrived at EDR: 03/23/2021
Date Made Active in Reports: 05/19/2021
Number of Days to Update: 57

Source: Environmental Protection Agency
Telephone: (212) 637-3660
Last EDR Contact: 06/21/2021
Next Scheduled EDR Contact: 10/04/2021
Data Release Frequency: Quarterly

Federal RCRA generators list

RCRA-LQG: RCRA - Large Quantity Generators

RCRAInfo is EPA's comprehensive information system, providing access to data supporting the Resource Conservation and Recovery Act (RCRA) of 1976 and the Hazardous and Solid Waste Amendments (HSWA) of 1984. The database includes selective information on sites which generate, transport, store, treat and/or dispose of hazardous waste as defined by the Resource Conservation and Recovery Act (RCRA). Large quantity generators (LQGs) generate over 1,000 kilograms (kg) of hazardous waste, or over 1 kg of acutely hazardous waste per month.

Date of Government Version: 03/22/2021
Date Data Arrived at EDR: 03/23/2021
Date Made Active in Reports: 05/19/2021
Number of Days to Update: 57

Source: Environmental Protection Agency
Telephone: (212) 637-3660
Last EDR Contact: 06/21/2021
Next Scheduled EDR Contact: 10/04/2021
Data Release Frequency: Quarterly

DRAFT

RCRA-SQG: RCRA - Small Quantity Generators

RCRAInfo is EPA's comprehensive information system, providing access to data supporting the Resource Conservation and Recovery Act (RCRA) of 1976 and the Hazardous and Solid Waste Amendments (HSWA) of 1984. The database includes selective information on sites which generate, transport, store, treat and/or dispose of hazardous waste as defined by the Resource Conservation and Recovery Act (RCRA). Small quantity generators (SQGs) generate between 100 kg and 1,000 kg of hazardous waste per month.

Date of Government Version: 03/22/2021
Date Data Arrived at EDR: 03/23/2021
Date Made Active in Reports: 05/19/2021
Number of Days to Update: 57

Source: Environmental Protection Agency
Telephone: (212) 637-3660
Last EDR Contact: 06/21/2021
Next Scheduled EDR Contact: 10/04/2021
Data Release Frequency: Quarterly

RCRA-VSQG: RCRA - Very Small Quantity Generators (Formerly Conditionally Exempt Small Quantity Generators)

RCRAInfo is EPA's comprehensive information system, providing access to data supporting the Resource Conservation and Recovery Act (RCRA) of 1976 and the Hazardous and Solid Waste Amendments (HSWA) of 1984. The database includes selective information on sites which generate, transport, store, treat and/or dispose of hazardous waste as defined by the Resource Conservation and Recovery Act (RCRA). Very small quantity generators (VSQGs) generate less than 100 kg of hazardous waste, or less than 1 kg of acutely hazardous waste per month.

Date of Government Version: 03/22/2021
Date Data Arrived at EDR: 03/23/2021
Date Made Active in Reports: 05/19/2021
Number of Days to Update: 57

Source: Environmental Protection Agency
Telephone: (212) 637-3660
Last EDR Contact: 06/21/2021
Next Scheduled EDR Contact: 10/04/2021
Data Release Frequency: Quarterly

Federal institutional controls / engineering controls registries

LUCIS: Land Use Control Information System

LUCIS contains records of land use control information pertaining to the former Navy Base Realignment and Closure properties.

Date of Government Version: 05/10/2021
Date Data Arrived at EDR: 05/13/2021
Date Made Active in Reports: 08/03/2021
Number of Days to Update: 82

Source: Department of the Navy
Telephone: 843-820-7326
Last EDR Contact: 08/05/2021
Next Scheduled EDR Contact: 11/22/2021
Data Release Frequency: Varies

US ENG CONTROLS: Engineering Controls Sites List

A listing of sites with engineering controls in place. Engineering controls include various forms of caps, building foundations, liners, and treatment methods to create pathway elimination for regulated substances to enter environmental media or effect human health.

Date of Government Version: 05/17/2021
Date Data Arrived at EDR: 05/21/2021
Date Made Active in Reports: 08/11/2021
Number of Days to Update: 82

Source: Environmental Protection Agency
Telephone: 703-603-0695
Last EDR Contact: 05/21/2021
Next Scheduled EDR Contact: 09/06/2021
Data Release Frequency: Varies

US INST CONTROLS: Institutional Controls Sites List

A listing of sites with institutional controls in place. Institutional controls include administrative measures, such as groundwater use restrictions, construction restrictions, property use restrictions, and post remediation care requirements intended to prevent exposure to contaminants remaining on site. Deed restrictions are generally required as part of the institutional controls.

Date of Government Version: 05/17/2021
Date Data Arrived at EDR: 05/21/2021
Date Made Active in Reports: 08/11/2021
Number of Days to Update: 82

Source: Environmental Protection Agency
Telephone: 703-603-0695
Last EDR Contact: 05/21/2021
Next Scheduled EDR Contact: 09/06/2021
Data Release Frequency: Varies

DRAFT

Federal ERNS list

ERNS: Emergency Response Notification System

Emergency Response Notification System. ERNS records and stores information on reported releases of oil and hazardous substances.

Date of Government Version: 03/22/2021
Date Data Arrived at EDR: 03/24/2021
Date Made Active in Reports: 06/17/2021
Number of Days to Update: 85

Source: National Response Center, United States Coast Guard
Telephone: 202-267-2180
Last EDR Contact: 06/17/2021
Next Scheduled EDR Contact: 10/04/2021
Data Release Frequency: Quarterly

State- and tribal - equivalent CERCLIS

SHWS: Inactive Hazardous Waste Disposal Sites in New York State

Referred to as the State Superfund Program, the Inactive Hazardous Waste Disposal Site Remedial Program is the cleanup program for inactive hazardous waste sites and now includes hazardous substance sites

Date of Government Version: 05/10/2021
Date Data Arrived at EDR: 05/11/2021
Date Made Active in Reports: 07/28/2021
Number of Days to Update: 78

Source: Department of Environmental Conservation
Telephone: 518-402-9622
Last EDR Contact: 08/10/2021
Next Scheduled EDR Contact: 12/02/2021
Data Release Frequency: Annually

State and tribal landfill and/or solid waste disposal site lists

SWF/LF: Facility Register

Solid Waste Facilities/Landfill Sites. SWF/LF type records typically contain an inventory of solid waste disposal facilities or landfills in a particular state. Depending on the state, these may be active or inactive facilities or open dumps that failed to meet RCRA Subtitle D Section 4004 criteria for solid waste landfills or disposal sites.

Date of Government Version: 03/31/2021
Date Data Arrived at EDR: 04/28/2021
Date Made Active in Reports: 07/16/2021
Number of Days to Update: 79

Source: Department of Environmental Conservation
Telephone: 518-402-8678
Last EDR Contact: 07/01/2021
Next Scheduled EDR Contact: 10/11/2021
Data Release Frequency: Quarterly

State and tribal leaking storage tank lists

INDIAN LUST R10: Leaking Underground Storage Tanks on Indian Land

LUSTs on Indian land in Alaska, Idaho, Oregon and Washington.

Date of Government Version: 11/12/2020
Date Data Arrived at EDR: 12/16/2020
Date Made Active in Reports: 03/12/2021
Number of Days to Update: 86

Source: EPA Region 10
Telephone: 206-553-2857
Last EDR Contact: 06/11/2021
Next Scheduled EDR Contact: 11/01/2021
Data Release Frequency: Varies

INDIAN LUST R5: Leaking Underground Storage Tanks on Indian Land

Leaking underground storage tanks located on Indian Land in Michigan, Minnesota and Wisconsin.

Date of Government Version: 10/07/2020
Date Data Arrived at EDR: 12/16/2020
Date Made Active in Reports: 03/12/2021
Number of Days to Update: 86

Source: EPA, Region 5
Telephone: 312-886-7439
Last EDR Contact: 06/11/2021
Next Scheduled EDR Contact: 11/01/2021
Data Release Frequency: Varies

INDIAN LUST R9: Leaking Underground Storage Tanks on Indian Land

LUSTs on Indian land in Arizona, California, New Mexico and Nevada

DRAFT

Date of Government Version: 10/01/2020
Date Data Arrived at EDR: 12/16/2020
Date Made Active in Reports: 03/12/2021
Number of Days to Update: 86
Source: Environmental Protection Agency
Telephone: 415-972-3372
Last EDR Contact: 06/11/2021
Next Scheduled EDR Contact: 11/01/2021
Data Release Frequency: Varies

INDIAN LUST R8: Leaking Underground Storage Tanks on Indian Land
LUSTs on Indian land in Colorado, Montana, North Dakota, South Dakota, Utah and Wyoming.

Date of Government Version: 10/09/2020
Date Data Arrived at EDR: 12/16/2020
Date Made Active in Reports: 03/12/2021
Number of Days to Update: 86
Source: EPA Region 8
Telephone: 303-312-6271
Last EDR Contact: 06/11/2021
Next Scheduled EDR Contact: 11/01/2021
Data Release Frequency: Varies

INDIAN LUST R7: Leaking Underground Storage Tanks on Indian Land
LUSTs on Indian land in Iowa, Kansas, and Nebraska

Date of Government Version: 09/30/2020
Date Data Arrived at EDR: 12/22/2020
Date Made Active in Reports: 03/12/2021
Number of Days to Update: 80
Source: EPA Region 7
Telephone: 913-551-7003
Last EDR Contact: 06/11/2021
Next Scheduled EDR Contact: 11/01/2021
Data Release Frequency: Varies

INDIAN LUST R4: Leaking Underground Storage Tanks on Indian Land
LUSTs on Indian land in Florida, Mississippi and North Carolina.

Date of Government Version: 10/02/2020
Date Data Arrived at EDR: 12/18/2020
Date Made Active in Reports: 03/12/2021
Number of Days to Update: 84
Source: EPA Region 4
Telephone: 404-562-8677
Last EDR Contact: 06/17/2021
Next Scheduled EDR Contact: 11/01/2021
Data Release Frequency: Varies

INDIAN LUST R1: Leaking Underground Storage Tanks on Indian Land
A listing of leaking underground storage tank locations on Indian Land.

Date of Government Version: 10/01/2020
Date Data Arrived at EDR: 12/16/2020
Date Made Active in Reports: 03/12/2021
Number of Days to Update: 86
Source: EPA Region 1
Telephone: 617-918-1313
Last EDR Contact: 06/11/2021
Next Scheduled EDR Contact: 11/01/2021
Data Release Frequency: Varies

INDIAN LUST R6: Leaking Underground Storage Tanks on Indian Land
LUSTs on Indian land in New Mexico and Oklahoma.

Date of Government Version: 04/08/2020
Date Data Arrived at EDR: 05/20/2020
Date Made Active in Reports: 08/12/2020
Number of Days to Update: 84
Source: EPA Region 6
Telephone: 214-665-6597
Last EDR Contact: 06/11/2021
Next Scheduled EDR Contact: 11/01/2021
Data Release Frequency: Varies

LTANKS: Spills Information Database
Leaking Storage Tank Incident Reports. These records contain an inventory of reported leaking storage tank incidents reported from 4/1/86 through the most recent update. They can be either leaking underground storage tanks or leaking aboveground storage tanks. The causes of the incidents are tank test failures, tank failures or tank overfills.

Date of Government Version: 05/10/2021
Date Data Arrived at EDR: 05/11/2021
Date Made Active in Reports: 08/02/2021
Number of Days to Update: 83
Source: Department of Environmental Conservation
Telephone: 518-402-9549
Last EDR Contact: 08/10/2021
Next Scheduled EDR Contact: 11/22/2021
Data Release Frequency: Varies

DRAFT

HIST LTANKS: Listing of Leaking Storage Tanks

A listing of leaking underground and aboveground storage tanks. The causes of the incidents are tank test failures, tank failures or tank overfills. In 2002, the Department of Environmental Conservation stopped providing updates to its original Spills Information Database. This database includes fields that are no longer available from the NYDEC as of January 1, 2002. Current information may be found in the NY LTANKS database. Department of Environmental Conservation.

Date of Government Version: 01/01/2002
Date Data Arrived at EDR: 07/08/2005
Date Made Active in Reports: 07/14/2005
Number of Days to Update: 6

Source: Department of Environmental Conservation
Telephone: 518-402-9549
Last EDR Contact: 07/07/2005
Next Scheduled EDR Contact: N/A
Data Release Frequency: No Update Planned

State and tribal registered storage tank lists

FEMA UST: Underground Storage Tank Listing

A listing of all FEMA owned underground storage tanks.

Date of Government Version: 01/29/2021
Date Data Arrived at EDR: 02/17/2021
Date Made Active in Reports: 03/22/2021
Number of Days to Update: 33

Source: FEMA
Telephone: 202-646-5797
Last EDR Contact: 06/29/2021
Next Scheduled EDR Contact: 10/18/2021
Data Release Frequency: Varies

UST: Petroleum Bulk Storage (PBS) Database

Facilities that have petroleum storage capacities in excess of 1,100 gallons and less than 400,000 gallons.

Date of Government Version: 03/23/2021
Date Data Arrived at EDR: 03/24/2021
Date Made Active in Reports: 06/14/2021
Number of Days to Update: 82

Source: Department of Environmental Conservation
Telephone: 518-402-9549
Last EDR Contact: 06/22/2021
Next Scheduled EDR Contact: 10/04/2021
Data Release Frequency: No Update Planned

CBS UST: Chemical Bulk Storage Database

Facilities that store regulated hazardous substances in underground tanks of any size

Date of Government Version: 01/01/2002
Date Data Arrived at EDR: 02/20/2002
Date Made Active in Reports: 03/22/2002
Number of Days to Update: 30

Source: NYSDEC
Telephone: 518-402-9549
Last EDR Contact: 10/24/2005
Next Scheduled EDR Contact: 01/23/2006
Data Release Frequency: No Update Planned

MOSF UST: Major Oil Storage Facilities Database

Facilities that may be onshore facilities or vessels, with petroleum storage capacities of 400,000 gallons or greater.

Date of Government Version: 01/01/2002
Date Data Arrived at EDR: 02/20/2002
Date Made Active in Reports: 03/22/2002
Number of Days to Update: 30

Source: NYSDEC
Telephone: 518-402-9549
Last EDR Contact: 07/25/2005
Next Scheduled EDR Contact: 10/24/2005
Data Release Frequency: No Update Planned

CBS: Chemical Bulk Storage Site Listing

These facilities store regulated hazardous substances in aboveground tanks with capacities of 185 gallons or greater, and/or in underground tanks of any size

Date of Government Version: 03/23/2021
Date Data Arrived at EDR: 03/24/2021
Date Made Active in Reports: 06/14/2021
Number of Days to Update: 82

Source: Department of Environmental Conservation
Telephone: 518-402-9549
Last EDR Contact: 06/22/2021
Next Scheduled EDR Contact: 10/04/2021
Data Release Frequency: Quarterly

DRAFT

MOSF: Major Oil Storage Facility Site Listing

These facilities may be onshore facilities or vessels, with petroleum storage capacities of 400,000 gallons or greater.

Date of Government Version: 03/23/2021
Date Data Arrived at EDR: 03/24/2021
Date Made Active in Reports: 06/14/2021
Number of Days to Update: 82

Source: Department of Environmental Conservation
Telephone: 518-402-9549
Last EDR Contact: 06/22/2021
Next Scheduled EDR Contact: 10/04/2021
Data Release Frequency: Quarterly

AST: Petroleum Bulk Storage

Registered Aboveground Storage Tanks.

Date of Government Version: 03/23/2021
Date Data Arrived at EDR: 03/24/2021
Date Made Active in Reports: 06/14/2021
Number of Days to Update: 82

Source: Department of Environmental Conservation
Telephone: 518-402-9549
Last EDR Contact: 06/22/2021
Next Scheduled EDR Contact: 10/04/2021
Data Release Frequency: No Update Planned

CBS AST: Chemical Bulk Storage Database

Facilities that store regulated hazardous substances in aboveground tanks with capacities of 185 gallons or greater, and/or in underground tanks of any size.

Date of Government Version: 01/01/2002
Date Data Arrived at EDR: 02/20/2002
Date Made Active in Reports: 03/22/2002
Number of Days to Update: 30

Source: NYSDEC
Telephone: 518-402-9549
Last EDR Contact: 07/25/2005
Next Scheduled EDR Contact: 10/24/2005
Data Release Frequency: No Update Planned

MOSF AST: Major Oil Storage Facilities Database

Facilities that may be onshore facilities or vessels, with petroleum storage capacities of 400,000 gallons or greater.

Date of Government Version: 01/01/2002
Date Data Arrived at EDR: 02/20/2002
Date Made Active in Reports: 03/22/2002
Number of Days to Update: 30

Source: NYSDEC
Telephone: 518-402-9549
Last EDR Contact: 07/25/2005
Next Scheduled EDR Contact: 10/24/2005
Data Release Frequency: No Update Planned

INDIAN UST R10: Underground Storage Tanks on Indian Land

The Indian Underground Storage Tank (UST) database provides information about underground storage tanks on Indian land in EPA Region 10 (Alaska, Idaho, Oregon, Washington, and Tribal Nations).

Date of Government Version: 11/12/2020
Date Data Arrived at EDR: 12/16/2020
Date Made Active in Reports: 03/12/2021
Number of Days to Update: 86

Source: EPA Region 10
Telephone: 206-553-2857
Last EDR Contact: 06/11/2021
Next Scheduled EDR Contact: 11/01/2021
Data Release Frequency: Varies

INDIAN UST R1: Underground Storage Tanks on Indian Land

The Indian Underground Storage Tank (UST) database provides information about underground storage tanks on Indian land in EPA Region 1 (Connecticut, Maine, Massachusetts, New Hampshire, Rhode Island, Vermont and ten Tribal Nations).

Date of Government Version: 10/01/2020
Date Data Arrived at EDR: 12/16/2020
Date Made Active in Reports: 03/12/2021
Number of Days to Update: 86

Source: EPA, Region 1
Telephone: 617-918-1313
Last EDR Contact: 06/11/2021
Next Scheduled EDR Contact: 11/01/2021
Data Release Frequency: Varies

DRAFT

INDIAN UST R6: Underground Storage Tanks on Indian Land

The Indian Underground Storage Tank (UST) database provides information about underground storage tanks on Indian land in EPA Region 6 (Louisiana, Arkansas, Oklahoma, New Mexico, Texas and 65 Tribes).

Date of Government Version: 04/08/2020
Date Data Arrived at EDR: 05/20/2020
Date Made Active in Reports: 08/12/2020
Number of Days to Update: 84

Source: EPA Region 6
Telephone: 214-665-7591
Last EDR Contact: 06/11/2021
Next Scheduled EDR Contact: 11/01/2021
Data Release Frequency: Varies

INDIAN UST R9: Underground Storage Tanks on Indian Land

The Indian Underground Storage Tank (UST) database provides information about underground storage tanks on Indian land in EPA Region 9 (Arizona, California, Hawaii, Nevada, the Pacific Islands, and Tribal Nations).

Date of Government Version: 10/01/2020
Date Data Arrived at EDR: 12/16/2020
Date Made Active in Reports: 03/12/2021
Number of Days to Update: 86

Source: EPA Region 9
Telephone: 415-972-3368
Last EDR Contact: 06/11/2021
Next Scheduled EDR Contact: 11/01/2021
Data Release Frequency: Varies

INDIAN UST R7: Underground Storage Tanks on Indian Land

The Indian Underground Storage Tank (UST) database provides information about underground storage tanks on Indian land in EPA Region 7 (Iowa, Kansas, Missouri, Nebraska, and 9 Tribal Nations).

Date of Government Version: 09/30/2020
Date Data Arrived at EDR: 12/22/2020
Date Made Active in Reports: 03/12/2021
Number of Days to Update: 80

Source: EPA Region 7
Telephone: 913-551-7003
Last EDR Contact: 06/11/2021
Next Scheduled EDR Contact: 11/01/2021
Data Release Frequency: Varies

INDIAN UST R5: Underground Storage Tanks on Indian Land

The Indian Underground Storage Tank (UST) database provides information about underground storage tanks on Indian land in EPA Region 5 (Michigan, Minnesota and Wisconsin and Tribal Nations).

Date of Government Version: 10/07/2020
Date Data Arrived at EDR: 12/16/2020
Date Made Active in Reports: 03/12/2021
Number of Days to Update: 86

Source: EPA Region 5
Telephone: 312-886-6136
Last EDR Contact: 06/11/2021
Next Scheduled EDR Contact: 11/01/2021
Data Release Frequency: Varies

INDIAN UST R4: Underground Storage Tanks on Indian Land

The Indian Underground Storage Tank (UST) database provides information about underground storage tanks on Indian land in EPA Region 4 (Alabama, Florida, Georgia, Kentucky, Mississippi, North Carolina, South Carolina, Tennessee and Tribal Nations)

Date of Government Version: 10/02/2020
Date Data Arrived at EDR: 12/18/2020
Date Made Active in Reports: 03/12/2021
Number of Days to Update: 84

Source: EPA Region 4
Telephone: 404-562-9424
Last EDR Contact: 06/17/2021
Next Scheduled EDR Contact: 11/01/2021
Data Release Frequency: Varies

INDIAN UST R8: Underground Storage Tanks on Indian Land

The Indian Underground Storage Tank (UST) database provides information about underground storage tanks on Indian land in EPA Region 8 (Colorado, Montana, North Dakota, South Dakota, Utah, Wyoming and 27 Tribal Nations).

Date of Government Version: 10/09/2020
Date Data Arrived at EDR: 12/16/2020
Date Made Active in Reports: 03/12/2021
Number of Days to Update: 86

Source: EPA Region 8
Telephone: 303-312-6137
Last EDR Contact: 06/11/2021
Next Scheduled EDR Contact: 11/01/2021
Data Release Frequency: Varies

DRAFT

TANKS: Storage Tank Faciliy Listing

This database contains records of facilities that are or have been regulated under Bulk Storage Program. Tank information for these facilities may not be releasable by the state agency.

Date of Government Version: 03/23/2021
Date Data Arrived at EDR: 03/24/2021
Date Made Active in Reports: 06/14/2021
Number of Days to Update: 82

Source: Department of Environmental Conservation
Telephone: 518-402-9543
Last EDR Contact: 06/22/2021
Next Scheduled EDR Contact: 10/04/2021
Data Release Frequency: Quarterly

State and tribal institutional control / engineering control registries

RES DECL: Restrictive Declarations Listing

A restrictive declaration is a covenant running with the land which binds the present and future owners of the property. As a condition of certain special permits, the City Planning Commission may require an applicant to sign and record a restrictive declaration that places specified conditions on the future use and development of the property. Certain restrictive declarations are indicated by a D on zoning maps.

Date of Government Version: 02/25/2021
Date Data Arrived at EDR: 03/17/2021
Date Made Active in Reports: 06/04/2021
Number of Days to Update: 79

Source: NYC Department of City Planning
Telephone: 212-720-3401
Last EDR Contact: 06/14/2021
Next Scheduled EDR Contact: 09/27/2021
Data Release Frequency: Varies

ENV RES DECL: Environmental Restrictive Declarations

The Environmental Restrictive Declarations (ERD) listed were recorded in connection with a zoning action against the noted Tax Blocks and Tax Lots, or portion thereof, and are available in the property records on file at the Office of the City Register for Bronx, Kings, New York and Queens counties or at the Richmond County Clerk's office. They contain environmental requirements with respect to hazardous materials, air quality and/or noise in accordance with Section 11-15 of this Resolution.

Date of Government Version: 02/25/2021
Date Data Arrived at EDR: 03/18/2021
Date Made Active in Reports: 06/04/2021
Number of Days to Update: 78

Source: New York City Department of City Planning
Telephone: 212-720-3300
Last EDR Contact: 06/14/2021
Next Scheduled EDR Contact: 09/27/2021
Data Release Frequency: Varies

ENG CONTROLS: Registry of Engineering Controls

Environmental Remediation sites that have engineering controls in place.

Date of Government Version: 05/10/2021
Date Data Arrived at EDR: 05/11/2021
Date Made Active in Reports: 07/28/2021
Number of Days to Update: 78

Source: Department of Environmental Conservation
Telephone: 518-402-9553
Last EDR Contact: 08/10/2021
Next Scheduled EDR Contact: 12/02/2021
Data Release Frequency: Quarterly

INST CONTROL: Registry of Institutional Controls

Environmental Remediation sites that have institutional controls in place.

Date of Government Version: 05/10/2021
Date Data Arrived at EDR: 05/11/2021
Date Made Active in Reports: 07/28/2021
Number of Days to Update: 78

Source: Department of Environmental Conservation
Telephone: 518-402-9553
Last EDR Contact: 08/10/2021
Next Scheduled EDR Contact: 12/02/2021
Data Release Frequency: Quarterly

State and tribal voluntary cleanup sites

INDIAN VCP R7: Voluntary Cleanup Priority Lisitng

A listing of voluntary cleanup priority sites located on Indian Land located in Region 7.

DRAFT

Date of Government Version: 03/20/2008
Date Data Arrived at EDR: 04/22/2008
Date Made Active in Reports: 05/19/2008
Number of Days to Update: 27

Source: EPA, Region 7
Telephone: 913-551-7365
Last EDR Contact: 07/08/2021
Next Scheduled EDR Contact: 07/20/2009
Data Release Frequency: No Update Planned

VCP: Voluntary Cleanup Agreements

New York established its Voluntary Cleanup Program (VCP) to address the environmental, legal and financial barriers that often hinder the redevelopment and reuse of contaminated properties. The Voluntary Cleanup Program was developed to enhance private sector cleanup of brownfields by enabling parties to remediate sites using private rather than public funds and to reduce the development pressures on "greenfield" sites.

Date of Government Version: 05/10/2021
Date Data Arrived at EDR: 05/11/2021
Date Made Active in Reports: 07/28/2021
Number of Days to Update: 78

Source: Department of Environmental Conservation
Telephone: 518-402-9711
Last EDR Contact: 08/10/2021
Next Scheduled EDR Contact: 12/02/2021
Data Release Frequency: Semi-Annually

INDIAN VCP R1: Voluntary Cleanup Priority Listing

A listing of voluntary cleanup priority sites located on Indian Land located in Region 1.

Date of Government Version: 07/27/2015
Date Data Arrived at EDR: 09/29/2015
Date Made Active in Reports: 02/18/2016
Number of Days to Update: 142

Source: EPA, Region 1
Telephone: 617-918-1102
Last EDR Contact: 06/15/2021
Next Scheduled EDR Contact: 10/04/2021
Data Release Frequency: No Update Planned

VCP NYC: Voluntary Cleanup Program Listing NYC

New York City voluntary cleanup program sites.

Date of Government Version: 04/15/2021
Date Data Arrived at EDR: 04/15/2021
Date Made Active in Reports: 07/02/2021
Number of Days to Update: 78

Source: New York City Office of Environmental Protection
Telephone: 212-788-8841
Last EDR Contact: 06/03/2021
Next Scheduled EDR Contact: 09/20/2021
Data Release Frequency: Varies

State and tribal Brownfields sites

BROWNFIELDS: Brownfields Site List

A Brownfield is any real property where redevelopment or re-use may be complicated by the presence or potential presence of a hazardous waste, petroleum, pollutant, or contaminant.

Date of Government Version: 05/10/2021
Date Data Arrived at EDR: 05/11/2021
Date Made Active in Reports: 07/28/2021
Number of Days to Update: 78

Source: Department of Environmental Conservation
Telephone: 518-402-9764
Last EDR Contact: 08/10/2021
Next Scheduled EDR Contact: 12/02/2021
Data Release Frequency: Semi-Annually

ERP: Environmental Restoration Program Listing

In an effort to spur the cleanup and redevelopment of brownfields, New Yorkers approved a $200 million Environmental Restoration or Brownfields Fund as part of the $1.75 billion Clean Water/Clean Air Bond Act of 1996 (1996 Bond Act). Enhancements to the program were enacted on October 7, 2003. Under the Environmental Restoration Program, the State provides grants to municipalities to reimburse up to 90 percent of on-site eligible costs and 100% of off-site eligible costs for site investigation and remediation activities. Once remediated, the property may then be reused for commercial, industrial, residential or public use.

Date of Government Version: 05/10/2021
Date Data Arrived at EDR: 05/11/2021
Date Made Active in Reports: 07/28/2021
Number of Days to Update: 78

Source: Department of Environmental Conservation
Telephone: 518-402-9622
Last EDR Contact: 08/10/2021
Next Scheduled EDR Contact: 12/02/2021
Data Release Frequency: Quarterly

DRAFT

ADDITIONAL ENVIRONMENTAL RECORDS

Local Brownfield lists

US BROWNFIELDS: A Listing of Brownfields Sites

Brownfields are real property, the expansion, redevelopment, or reuse of which may be complicated by the presence or potential presence of a hazardous substance, pollutant, or contaminant. Cleaning up and reinvesting in these properties takes development pressures off of undeveloped, open land, and both improves and protects the environment. Assessment, Cleanup and Redevelopment Exchange System (ACRES) stores information reported by EPA Brownfields grant recipients on brownfields properties assessed or cleaned up with grant funding as well as information on Targeted Brownfields Assessments performed by EPA Regions. A listing of ACRES Brownfield sites is obtained from Cleanups in My Community. Cleanups in My Community provides information on Brownfields properties for which information is reported back to EPA, as well as areas served by Brownfields grant programs.

Date of Government Version: 03/15/2021
Date Data Arrived at EDR: 03/16/2021
Date Made Active in Reports: 06/10/2021
Number of Days to Update: 86

Source: Environmental Protection Agency
Telephone: 202-566-2777
Last EDR Contact: 06/10/2021
Next Scheduled EDR Contact: 09/27/2021
Data Release Frequency: Semi-Annually

Local Lists of Landfill / Solid Waste Disposal Sites

SWTIRE: Registered Waste Tire Storage & Facility List

A listing of facilities registered to accept waste tires.

Date of Government Version: 02/27/2018
Date Data Arrived at EDR: 04/06/2018
Date Made Active in Reports: 06/08/2018
Number of Days to Update: 63

Source: Department of Environmental Conservation
Telephone: 518-402-8694
Last EDR Contact: 06/07/2021
Next Scheduled EDR Contact: 09/20/2021
Data Release Frequency: No Update Planned

SWRCY: Registered Recycling Facility List

A listing of recycling facilities.

Date of Government Version: 03/31/2021
Date Data Arrived at EDR: 04/29/2021
Date Made Active in Reports: 07/16/2021
Number of Days to Update: 78

Source: Department of Environmental Conservation
Telephone: 518-402-8678
Last EDR Contact: 07/01/2021
Next Scheduled EDR Contact: 10/11/2021
Data Release Frequency: Quarterly

INDIAN ODI: Report on the Status of Open Dumps on Indian Lands

Location of open dumps on Indian land.

Date of Government Version: 12/31/1998
Date Data Arrived at EDR: 12/03/2007
Date Made Active in Reports: 01/24/2008
Number of Days to Update: 52

Source: Environmental Protection Agency
Telephone: 703-308-8245
Last EDR Contact: 07/20/2021
Next Scheduled EDR Contact: 11/08/2021
Data Release Frequency: No Update Planned

ODI: Open Dump Inventory

An open dump is defined as a disposal facility that does not comply with one or more of the Part 257 or Part 258 Subtitle D Criteria.

Date of Government Version: 06/30/1985
Date Data Arrived at EDR: 08/09/2004
Date Made Active in Reports: 09/17/2004
Number of Days to Update: 39

Source: Environmental Protection Agency
Telephone: 800-424-9346
Last EDR Contact: 06/09/2004
Next Scheduled EDR Contact: N/A
Data Release Frequency: No Update Planned

DEBRIS REGION 9: Torres Martinez Reservation Illegal Dump Site Locations

A listing of illegal dump sites location on the Torres Martinez Indian Reservation located in eastern Riverside County and northern Imperial County, California.

DRAFT

Date of Government Version: 01/12/2009
Date Data Arrived at EDR: 05/07/2009
Date Made Active in Reports: 09/21/2009
Number of Days to Update: 137

Source: EPA, Region 9
Telephone: 415-947-4219
Last EDR Contact: 07/13/2021
Next Scheduled EDR Contact: 11/01/2021
Data Release Frequency: No Update Planned

IHS OPEN DUMPS: Open Dumps on Indian Land

A listing of all open dumps located on Indian Land in the United States.

Date of Government Version: 04/01/2014
Date Data Arrived at EDR: 08/06/2014
Date Made Active in Reports: 01/29/2015
Number of Days to Update: 176

Source: Department of Health & Human Serivces, Indian Health Service
Telephone: 301-443-1452
Last EDR Contact: 07/20/2021
Next Scheduled EDR Contact: 11/08/2021
Data Release Frequency: Varies

Local Lists of Hazardous waste / Contaminated Sites

US HIST CDL: National Clandestine Laboratory Register

A listing of clandestine drug lab locations that have been removed from the DEAs National Clandestine Laboratory Register.

Date of Government Version: 05/18/2021
Date Data Arrived at EDR: 05/18/2021
Date Made Active in Reports: 08/03/2021
Number of Days to Update: 77

Source: Drug Enforcement Administration
Telephone: 202-307-1000
Last EDR Contact: 05/22/2021
Next Scheduled EDR Contact: 09/06/2021
Data Release Frequency: No Update Planned

DEL SHWS: Delisted Registry Sites

A database listing of sites delisted from the Registry of Inactive Hazardous Waste Disposal Sites.

Date of Government Version: 05/10/2021
Date Data Arrived at EDR: 05/11/2021
Date Made Active in Reports: 07/28/2021
Number of Days to Update: 78

Source: Department of Environmental Conservation
Telephone: 518-402-9622
Last EDR Contact: 08/10/2021
Next Scheduled EDR Contact: 12/02/2021
Data Release Frequency: Quarterly

US CDL: Clandestine Drug Labs

A listing of clandestine drug lab locations. The U.S. Department of Justice ("the Department") provides this web site as a public service. It contains addresses of some locations where law enforcement agencies reported they found chemicals or other items that indicated the presence of either clandestine drug laboratories or dumpsites. In most cases, the source of the entries is not the Department, and the Department has not verified the entry and does not guarantee its accuracy. Members of the public must verify the accuracy of all entries by, for example, contacting local law enforcement and local health departments.

Date of Government Version: 05/18/2021
Date Data Arrived at EDR: 05/18/2021
Date Made Active in Reports: 08/03/2021
Number of Days to Update: 77

Source: Drug Enforcement Administration
Telephone: 202-307-1000
Last EDR Contact: 05/18/2021
Next Scheduled EDR Contact: 09/06/2021
Data Release Frequency: Quarterly

PFAS: PFAS Contamination Site Location Listing

DEC surveyed select businesses, fire departments, fire training centers, bulk storage facilities, airports, and Department of Defense (DoD) facilities. The responses to the survey have helped to determine if these entities used or stored materials containing PFOA/PFOS including AFFF and dispersants used in Teflon coating operations. The results of this survey will be updated periodically as additional responses are received..

Date of Government Version: 01/16/2019
Date Data Arrived at EDR: 05/08/2019
Date Made Active in Reports: 06/24/2019
Number of Days to Update: 47

Source: Department of Environmental Conservation
Telephone: 518-402-9020
Last EDR Contact: 08/06/2021
Next Scheduled EDR Contact: 11/15/2021
Data Release Frequency: Varies

DRAFT

Local Lists of Registered Storage Tanks

HIST UST: Historical Petroleum Bulk Storage Database
These facilities have petroleum storage capacities in excess of 1,100 gallons and less than 400,000 gallons. This database contains detailed information per site. It is no longer updated due to the sensitive nature of the information involved. See UST for more current data.

Date of Government Version: 01/01/2002
Date Data Arrived at EDR: 06/02/2006
Date Made Active in Reports: 07/20/2006
Number of Days to Update: 48
Source: Department of Environmental Conservation
Telephone: 518-402-9549
Last EDR Contact: 10/23/2006
Next Scheduled EDR Contact: 01/22/2007
Data Release Frequency: Varies

HIST AST: Historical Petroleum Bulk Storage Database
These facilities have petroleum storage capabilities in excess of 1,100 gallons and less than 400,000 gallons. This database contains detailed information per site. No longer updated due to the sensitive nature of the information involved. See AST for more current data.

Date of Government Version: 01/01/2002
Date Data Arrived at EDR: 06/02/2006
Date Made Active in Reports: 07/20/2006
Number of Days to Update: 48
Source: Department of Environmental Conservation
Telephone: 518-402-9549
Last EDR Contact: 10/23/2006
Next Scheduled EDR Contact: 01/22/2007
Data Release Frequency: No Update Planned

Local Land Records

LIENS: Spill Liens Information
Lien information from the Oil Spill Fund.

Date of Government Version: 04/29/2021
Date Data Arrived at EDR: 04/29/2021
Date Made Active in Reports: 07/20/2021
Number of Days to Update: 82
Source: Office of the State Comptroller
Telephone: 518-474-9034
Last EDR Contact: 07/27/2021
Next Scheduled EDR Contact: 11/15/2021
Data Release Frequency: Quarterly

LIENS 2: CERCLA Lien Information
A Federal CERCLA ('Superfund') lien can exist by operation of law at any site or property at which EPA has spent Superfund monies. These monies are spent to investigate and address releases and threatened releases of contamination. CERCLIS provides information as to the identity of these sites and properties.

Date of Government Version: 04/27/2021
Date Data Arrived at EDR: 05/03/2021
Date Made Active in Reports: 05/19/2021
Number of Days to Update: 16
Source: Environmental Protection Agency
Telephone: 202-564-6023
Last EDR Contact: 08/04/2021
Next Scheduled EDR Contact: 10/11/2021
Data Release Frequency: Semi-Annually

Records of Emergency Release Reports

HMIRS: Hazardous Materials Information Reporting System
Hazardous Materials Incident Report System. HMIRS contains hazardous material spill incidents reported to DOT.

Date of Government Version: 03/22/2021
Date Data Arrived at EDR: 03/24/2021
Date Made Active in Reports: 06/17/2021
Number of Days to Update: 85
Source: U.S. Department of Transportation
Telephone: 202-366-4555
Last EDR Contact: 06/17/2021
Next Scheduled EDR Contact: 10/04/2021
Data Release Frequency: Quarterly

SPILLS: Spills Information Database
Data collected on spills reported to NYSDEC as required by one or more of the following: Article 12 of the Navigation Law, 6 NYCRR Section 613.8 (from PBS regs), or 6 NYCRR Section 595.2 (from CBS regs). It includes spills active as of April 1, 1986, as well as spills occurring since this date.

DRAFT

Date of Government Version: 05/10/2021
Date Data Arrived at EDR: 05/11/2021
Date Made Active in Reports: 08/02/2021
Number of Days to Update: 83

Source: Department of Environmental Conservation
Telephone: 518-402-9549
Last EDR Contact: 08/10/2021
Next Scheduled EDR Contact: 11/22/2021
Data Release Frequency: Varies

HIST SPILLS: SPILLS Database

This database contains records of chemical and petroleum spill incidents. Under State law, petroleum and hazardous chemical spills that can impact the waters of the state must be reported by the spiller (and, in some cases, by anyone who has knowledge of the spills). In 2002, the Department of Environmental Conservation stopped providing updates to its original Spills Information Database. This database includes fields that are no longer available from the NYDEC as of January 1, 2002. Current information may be found in the NY SPILLS database. Department of Environmental Conservation.

Date of Government Version: 01/01/2002
Date Data Arrived at EDR: 07/08/2005
Date Made Active in Reports: 07/14/2005
Number of Days to Update: 6

Source: Department of Environmental Conservation
Telephone: 518-402-9549
Last EDR Contact: 07/07/2005
Next Scheduled EDR Contact: N/A
Data Release Frequency: No Update Planned

SPILLS 90: SPILLS90 data from FirstSearch

Spills 90 includes those spill and release records available exclusively from FirstSearch databases. Typically, they may include chemical, oil and/or hazardous substance spills recorded after 1990. Duplicate records that are already included in EDR incident and release records are not included in Spills 90.

Date of Government Version: 12/14/2012
Date Data Arrived at EDR: 01/03/2013
Date Made Active in Reports: 02/12/2013
Number of Days to Update: 40

Source: FirstSearch
Telephone: N/A
Last EDR Contact: 01/03/2013
Next Scheduled EDR Contact: N/A
Data Release Frequency: No Update Planned

SPILLS 80: SPILLS80 data from FirstSearch

Spills 80 includes those spill and release records available from FirstSearch databases prior to 1990. Typically, they may include chemical, oil and/or hazardous substance spills recorded before 1990. Duplicate records that are already included in EDR incident and release records are not included in Spills 80.

Date of Government Version: 11/02/2010
Date Data Arrived at EDR: 01/03/2013
Date Made Active in Reports: 03/07/2013
Number of Days to Update: 63

Source: FirstSearch
Telephone: N/A
Last EDR Contact: 01/03/2013
Next Scheduled EDR Contact: N/A
Data Release Frequency: No Update Planned

Other Ascertainable Records

RCRA NonGen / NLR: RCRA - Non Generators / No Longer Regulated

RCRAInfo is EPA's comprehensive information system, providing access to data supporting the Resource Conservation and Recovery Act (RCRA) of 1976 and the Hazardous and Solid Waste Amendments (HSWA) of 1984. The database includes selective information on sites which generate, transport, store, treat and/or dispose of hazardous waste as defined by the Resource Conservation and Recovery Act (RCRA). Non-Generators do not presently generate hazardous waste.

Date of Government Version: 03/22/2021
Date Data Arrived at EDR: 03/23/2021
Date Made Active in Reports: 05/19/2021
Number of Days to Update: 57

Source: Environmental Protection Agency
Telephone: (212) 637-3660
Last EDR Contact: 06/21/2021
Next Scheduled EDR Contact: 10/04/2021
Data Release Frequency: Quarterly

FUDS: Formerly Used Defense Sites

The listing includes locations of Formerly Used Defense Sites properties where the US Army Corps of Engineers is actively working or will take necessary cleanup actions.

DRAFT

Date of Government Version: 05/04/2021
Date Data Arrived at EDR: 05/18/2021
Date Made Active in Reports: 08/11/2021
Number of Days to Update: 85

Source: U.S. Army Corps of Engineers
Telephone: 202-528-4285
Last EDR Contact: 05/18/2021
Next Scheduled EDR Contact: 08/30/2021
Data Release Frequency: Varies

DOD: Department of Defense Sites

This data set consists of federally owned or administered lands, administered by the Department of Defense, that have any area equal to or greater than 640 acres of the United States, Puerto Rico, and the U.S. Virgin Islands.

Date of Government Version: 12/31/2005
Date Data Arrived at EDR: 11/10/2006
Date Made Active in Reports: 01/11/2007
Number of Days to Update: 62

Source: USGS
Telephone: 888-275-8747
Last EDR Contact: 07/13/2021
Next Scheduled EDR Contact: 10/25/2021
Data Release Frequency: Varies

FEDLAND: Federal and Indian Lands

Federally and Indian administrated lands of the United States. Lands included are administrated by: Army Corps of Engineers, Bureau of Reclamation, National Wild and Scenic River, National Wildlife Refuge, Public Domain Land, Wilderness, Wilderness Study Area, Wildlife Management Area, Bureau of Indian Affairs, Bureau of Land Management, Department of Justice, Forest Service, Fish and Wildlife Service, National Park Service.

Date of Government Version: 04/02/2018
Date Data Arrived at EDR: 04/11/2018
Date Made Active in Reports: 11/06/2019
Number of Days to Update: 574

Source: U.S. Geological Survey
Telephone: 888-275-8747
Last EDR Contact: 07/09/2021
Next Scheduled EDR Contact: 10/18/2021
Data Release Frequency: N/A

SCRD DRYCLEANERS: State Coalition for Remediation of Drycleaners Listing

The State Coalition for Remediation of Drycleaners was established in 1998, with support from the U.S. EPA Office of Superfund Remediation and Technology Innovation. It is comprised of representatives of states with established drycleaner remediation programs. Currently the member states are Alabama, Connecticut, Florida, Illinois, Kansas, Minnesota, Missouri, North Carolina, Oregon, South Carolina, Tennessee, Texas, and Wisconsin.

Date of Government Version: 01/01/2017
Date Data Arrived at EDR: 02/03/2017
Date Made Active in Reports: 04/07/2017
Number of Days to Update: 63

Source: Environmental Protection Agency
Telephone: 615-532-8599
Last EDR Contact: 08/06/2021
Next Scheduled EDR Contact: 11/22/2021
Data Release Frequency: Varies

US FIN ASSUR: Financial Assurance Information

All owners and operators of facilities that treat, store, or dispose of hazardous waste are required to provide proof that they will have sufficient funds to pay for the clean up, closure, and post-closure care of their facilities.

Date of Government Version: 03/22/2021
Date Data Arrived at EDR: 03/23/2021
Date Made Active in Reports: 06/17/2021
Number of Days to Update: 86

Source: Environmental Protection Agency
Telephone: 202-566-1917
Last EDR Contact: 06/21/2021
Next Scheduled EDR Contact: 10/04/2021
Data Release Frequency: Quarterly

EPA WATCH LIST: EPA WATCH LIST

EPA maintains a "Watch List" to facilitate dialogue between EPA, state and local environmental agencies on enforcement matters relating to facilities with alleged violations identified as either significant or high priority. Being on the Watch List does not mean that the facility has actually violated the law only that an investigation by EPA or a state or local environmental agency has led those organizations to allege that an unproven violation has in fact occurred. Being on the Watch List does not represent a higher level of concern regarding the alleged violations that were detected, but instead indicates cases requiring additional dialogue between EPA, state and local agencies - primarily because of the length of time the alleged violation has gone unaddressed or unresolved.

DRAFT

Date of Government Version: 08/30/2013
Date Data Arrived at EDR: 03/21/2014
Date Made Active in Reports: 06/17/2014
Number of Days to Update: 88

Source: Environmental Protection Agency
Telephone: 617-520-3000
Last EDR Contact: 07/26/2021
Next Scheduled EDR Contact: 11/15/2021
Data Release Frequency: No Update Planned

2020 COR ACTION: 2020 Corrective Action Program List

The EPA has set ambitious goals for the RCRA Corrective Action program by creating the 2020 Corrective Action Universe. This RCRA cleanup baseline includes facilities expected to need corrective action. The 2020 universe contains a wide variety of sites. Some properties are heavily contaminated while others were contaminated but have since been cleaned up. Still others have not been fully investigated yet, and may require little or no remediation. Inclusion in the 2020 Universe does not necessarily imply failure on the part of a facility to meet its RCRA obligations.

Date of Government Version: 09/30/2017
Date Data Arrived at EDR: 05/08/2018
Date Made Active in Reports: 07/20/2018
Number of Days to Update: 73

Source: Environmental Protection Agency
Telephone: 703-308-4044
Last EDR Contact: 08/06/2021
Next Scheduled EDR Contact: 11/15/2021
Data Release Frequency: Varies

TSCA: Toxic Substances Control Act

Toxic Substances Control Act. TSCA identifies manufacturers and importers of chemical substances included on the TSCA Chemical Substance Inventory list. It includes data on the production volume of these substances by plant site.

Date of Government Version: 12/31/2016
Date Data Arrived at EDR: 06/17/2020
Date Made Active in Reports: 09/10/2020
Number of Days to Update: 85

Source: EPA
Telephone: 202-260-5521
Last EDR Contact: 06/17/2021
Next Scheduled EDR Contact: 09/27/2021
Data Release Frequency: Every 4 Years

TRIS: Toxic Chemical Release Inventory System

Toxic Release Inventory System. TRIS identifies facilities which release toxic chemicals to the air, water and land in reportable quantities under SARA Title III Section 313.

Date of Government Version: 12/31/2018
Date Data Arrived at EDR: 08/14/2020
Date Made Active in Reports: 11/04/2020
Number of Days to Update: 82

Source: EPA
Telephone: 202-566-0250
Last EDR Contact: 05/17/2021
Next Scheduled EDR Contact: 08/30/2021
Data Release Frequency: Annually

SSTS: Section 7 Tracking Systems

Section 7 of the Federal Insecticide, Fungicide and Rodenticide Act, as amended (92 Stat. 829) requires all registered pesticide-producing establishments to submit a report to the Environmental Protection Agency by March 1st each year. Each establishment must report the types and amounts of pesticides, active ingredients and devices being produced, and those having been produced and sold or distributed in the past year.

Date of Government Version: 04/19/2021
Date Data Arrived at EDR: 04/20/2021
Date Made Active in Reports: 07/16/2021
Number of Days to Update: 87

Source: EPA
Telephone: 202-564-4203
Last EDR Contact: 07/19/2021
Next Scheduled EDR Contact: 11/01/2021
Data Release Frequency: Annually

ROD: Records Of Decision

Record of Decision. ROD documents mandate a permanent remedy at an NPL (Superfund) site containing technical and health information to aid in the cleanup.

Date of Government Version: 04/27/2021
Date Data Arrived at EDR: 05/03/2021
Date Made Active in Reports: 05/19/2021
Number of Days to Update: 16

Source: EPA
Telephone: 703-416-0223
Last EDR Contact: 08/04/2021
Next Scheduled EDR Contact: 09/13/2021
Data Release Frequency: Annually

DRAFT

RMP: Risk Management Plans

When Congress passed the Clean Air Act Amendments of 1990, it required EPA to publish regulations and guidance for chemical accident prevention at facilities using extremely hazardous substances. The Risk Management Program Rule (RMP Rule) was written to implement Section 112(r) of these amendments. The rule, which built upon existing industry codes and standards, requires companies of all sizes that use certain flammable and toxic substances to develop a Risk Management Program, which includes a(n): Hazard assessment that details the potential effects of an accidental release, an accident history of the last five years, and an evaluation of worst-case and alternative accidental releases; Prevention program that includes safety precautions and maintenance, monitoring, and employee training measures; and Emergency response program that spells out emergency health care, employee training measures and procedures for informing the public and response agencies (e.g the fire department) should an accident occur.

Date of Government Version: 05/07/2021
Date Data Arrived at EDR: 05/13/2021
Date Made Active in Reports: 08/03/2021
Number of Days to Update: 82

Source: Environmental Protection Agency
Telephone: 202-564-8600
Last EDR Contact: 07/14/2021
Next Scheduled EDR Contact: 11/01/2021
Data Release Frequency: Varies

RAATS: RCRA Administrative Action Tracking System

RCRA Administration Action Tracking System. RAATS contains records based on enforcement actions issued under RCRA pertaining to major violators and includes administrative and civil actions brought by the EPA. For administration actions after September 30, 1995, data entry in the RAATS database was discontinued. EPA will retain a copy of the database for historical records. It was necessary to terminate RAATS because a decrease in agency resources made it impossible to continue to update the information contained in the database.

Date of Government Version: 04/17/1995
Date Data Arrived at EDR: 07/03/1995
Date Made Active in Reports: 08/07/1995
Number of Days to Update: 35

Source: EPA
Telephone: 202-564-4104
Last EDR Contact: 06/02/2008
Next Scheduled EDR Contact: 09/01/2008
Data Release Frequency: No Update Planned

PRP: Potentially Responsible Parties

A listing of verified Potentially Responsible Parties

Date of Government Version: 12/30/2020
Date Data Arrived at EDR: 01/14/2021
Date Made Active in Reports: 03/05/2021
Number of Days to Update: 50

Source: EPA
Telephone: 202-564-6023
Last EDR Contact: 08/04/2021
Next Scheduled EDR Contact: 11/15/2021
Data Release Frequency: Quarterly

PADS: PCB Activity Database System

PCB Activity Database. PADS Identifies generators, transporters, commercial storers and/or brokers and disposers of PCB's who are required to notify the EPA of such activities.

Date of Government Version: 11/19/2020
Date Data Arrived at EDR: 01/08/2021
Date Made Active in Reports: 03/22/2021
Number of Days to Update: 73

Source: EPA
Telephone: 202-566-0500
Last EDR Contact: 07/09/2021
Next Scheduled EDR Contact: 10/18/2021
Data Release Frequency: Annually

ICIS: Integrated Compliance Information System

The Integrated Compliance Information System (ICIS) supports the information needs of the national enforcement and compliance program as well as the unique needs of the National Pollutant Discharge Elimination System (NPDES) program.

Date of Government Version: 11/18/2016
Date Data Arrived at EDR: 11/23/2016
Date Made Active in Reports: 02/10/2017
Number of Days to Update: 79

Source: Environmental Protection Agency
Telephone: 202-564-2501
Last EDR Contact: 06/29/2021
Next Scheduled EDR Contact: 10/18/2021
Data Release Frequency: No Update Planned

DRAFT

FTTS: FIFRA/ TSCA Tracking System - FIFRA (Federal Insecticide, Fungicide, & Rodenticide Act)/TSCA (Toxic Substances Control Act)
FTTS tracks administrative cases and pesticide enforcement actions and compliance activities related to FIFRA, TSCA and EPCRA (Emergency Planning and Community Right-to-Know Act). To maintain currency, EDR contacts the Agency on a quarterly basis.

Date of Government Version: 04/09/2009
Date Data Arrived at EDR: 04/16/2009
Date Made Active in Reports: 05/11/2009
Number of Days to Update: 25
Source: EPA/Office of Prevention, Pesticides and Toxic Substances
Telephone: 202-566-1667
Last EDR Contact: 08/18/2017
Next Scheduled EDR Contact: 12/04/2017
Data Release Frequency: No Update Planned

FTTS INSP: FIFRA/ TSCA Tracking System - FIFRA (Federal Insecticide, Fungicide, & Rodenticide Act)/TSCA (Toxic Substances Control Act)
A listing of FIFRA/TSCA Tracking System (FTTS) inspections and enforcements.

Date of Government Version: 04/09/2009
Date Data Arrived at EDR: 04/16/2009
Date Made Active in Reports: 05/11/2009
Number of Days to Update: 25
Source: EPA
Telephone: 202-566-1667
Last EDR Contact: 08/18/2017
Next Scheduled EDR Contact: 12/04/2017
Data Release Frequency: No Update Planned

MLTS: Material Licensing Tracking System
MLTS is maintained by the Nuclear Regulatory Commission and contains a list of approximately 8,100 sites which possess or use radioactive materials and which are subject to NRC licensing requirements. To maintain currency, EDR contacts the Agency on a quarterly basis.

Date of Government Version: 03/08/2021
Date Data Arrived at EDR: 03/11/2021
Date Made Active in Reports: 05/11/2021
Number of Days to Update: 61
Source: Nuclear Regulatory Commission
Telephone: 301-415-7169
Last EDR Contact: 07/14/2021
Next Scheduled EDR Contact: 11/01/2021
Data Release Frequency: Quarterly

COAL ASH DOE: Steam-Electric Plant Operation Data
A listing of power plants that store ash in surface ponds.

Date of Government Version: 12/31/2019
Date Data Arrived at EDR: 12/01/2020
Date Made Active in Reports: 02/09/2021
Number of Days to Update: 70
Source: Department of Energy
Telephone: 202-586-8719
Last EDR Contact: 05/27/2021
Next Scheduled EDR Contact: 09/13/2021
Data Release Frequency: Varies

COAL ASH EPA: Coal Combustion Residues Surface Impoundments List
A listing of coal combustion residues surface impoundments with high hazard potential ratings.

Date of Government Version: 01/12/2017
Date Data Arrived at EDR: 03/05/2019
Date Made Active in Reports: 11/11/2019
Number of Days to Update: 251
Source: Environmental Protection Agency
Telephone: N/A
Last EDR Contact: 05/27/2021
Next Scheduled EDR Contact: 09/13/2021
Data Release Frequency: Varies

PCB TRANSFORMER: PCB Transformer Registration Database
The database of PCB transformer registrations that includes all PCB registration submittals.

Date of Government Version: 09/13/2019
Date Data Arrived at EDR: 11/06/2019
Date Made Active in Reports: 02/10/2020
Number of Days to Update: 96
Source: Environmental Protection Agency
Telephone: 202-566-0517
Last EDR Contact: 08/06/2021
Next Scheduled EDR Contact: 11/15/2021
Data Release Frequency: Varies

RADINFO: Radiation Information Database
The Radiation Information Database (RADINFO) contains information about facilities that are regulated by U.S. Environmental Protection Agency (EPA) regulations for radiation and radioactivity.

DRAFT

Date of Government Version: 07/01/2019
Date Data Arrived at EDR: 07/01/2019
Date Made Active in Reports: 09/23/2019
Number of Days to Update: 84

Source: Environmental Protection Agency
Telephone: 202-343-9775
Last EDR Contact: 06/22/2021
Next Scheduled EDR Contact: 10/11/2021
Data Release Frequency: No Update Planned

HIST FTTS: FIFRA/TSCA Tracking System Administrative Case Listing

A complete administrative case listing from the FIFRA/TSCA Tracking System (FTTS) for all ten EPA regions. The information was obtained from the National Compliance Database (NCDB). NCDB supports the implementation of FIFRA (Federal Insecticide, Fungicide, and Rodenticide Act) and TSCA (Toxic Substances Control Act). Some EPA regions are now closing out records. Because of that, and the fact that some EPA regions are not providing EPA Headquarters with updated records, it was decided to create a HIST FTTS database. It included records that may not be included in the newer FTTS database updates. This database is no longer updated.

Date of Government Version: 10/19/2006
Date Data Arrived at EDR: 03/01/2007
Date Made Active in Reports: 04/10/2007
Number of Days to Update: 40

Source: Environmental Protection Agency
Telephone: 202-564-2501
Last EDR Contact: 12/17/2007
Next Scheduled EDR Contact: 03/17/2008
Data Release Frequency: No Update Planned

HIST FTTS INSP: FIFRA/TSCA Tracking System Inspection & Enforcement Case Listing

A complete inspection and enforcement case listing from the FIFRA/TSCA Tracking System (FTTS) for all ten EPA regions. The information was obtained from the National Compliance Database (NCDB). NCDB supports the implementation of FIFRA (Federal Insecticide, Fungicide, and Rodenticide Act) and TSCA (Toxic Substances Control Act). Some EPA regions are now closing out records. Because of that, and the fact that some EPA regions are not providing EPA Headquarters with updated records, it was decided to create a HIST FTTS database. It included records that may not be included in the newer FTTS database updates. This database is no longer updated.

Date of Government Version: 10/19/2006
Date Data Arrived at EDR: 03/01/2007
Date Made Active in Reports: 04/10/2007
Number of Days to Update: 40

Source: Environmental Protection Agency
Telephone: 202-564-2501
Last EDR Contact: 12/17/2008
Next Scheduled EDR Contact: 03/17/2008
Data Release Frequency: No Update Planned

DOT OPS: Incident and Accident Data

Department of Transporation, Office of Pipeline Safety Incident and Accident data.

Date of Government Version: 01/02/2020
Date Data Arrived at EDR: 01/28/2020
Date Made Active in Reports: 04/17/2020
Number of Days to Update: 80

Source: Department of Transporation, Office of Pipeline Safety
Telephone: 202-366-4595
Last EDR Contact: 07/23/2021
Next Scheduled EDR Contact: 11/08/2021
Data Release Frequency: Quarterly

CONSENT: Superfund (CERCLA) Consent Decrees

Major legal settlements that establish responsibility and standards for cleanup at NPL (Superfund) sites. Released periodically by United States District Courts after settlement by parties to litigation matters.

Date of Government Version: 06/30/2021
Date Data Arrived at EDR: 07/14/2021
Date Made Active in Reports: 07/16/2021
Number of Days to Update: 2

Source: Department of Justice, Consent Decree Library
Telephone: Varies
Last EDR Contact: 07/02/2021
Next Scheduled EDR Contact: 10/18/2021
Data Release Frequency: Varies

BRS: Biennial Reporting System

The Biennial Reporting System is a national system administered by the EPA that collects data on the generation and management of hazardous waste. BRS captures detailed data from two groups: Large Quantity Generators (LQG) and Treatment, Storage, and Disposal Facilities.

Date of Government Version: 12/31/2017
Date Data Arrived at EDR: 06/22/2020
Date Made Active in Reports: 11/20/2020
Number of Days to Update: 151

Source: EPA/NTIS
Telephone: 800-424-9346
Last EDR Contact: 06/21/2021
Next Scheduled EDR Contact: 10/04/2021
Data Release Frequency: Biennially

DRAFT

INDIAN RESERV: Indian Reservations

This map layer portrays Indian administered lands of the United States that have any area equal to or greater than 640 acres.

Date of Government Version: 12/31/2014
Date Data Arrived at EDR: 07/14/2015
Date Made Active in Reports: 01/10/2017
Number of Days to Update: 546

Source: USGS
Telephone: 202-208-3710
Last EDR Contact: 07/02/2021
Next Scheduled EDR Contact: 10/18/2021
Data Release Frequency: Varies

FUSRAP: Formerly Utilized Sites Remedial Action Program

DOE established the Formerly Utilized Sites Remedial Action Program (FUSRAP) in 1974 to remediate sites where radioactive contamination remained from Manhattan Project and early U.S. Atomic Energy Commission (AEC) operations.

Date of Government Version: 08/08/2017
Date Data Arrived at EDR: 09/11/2018
Date Made Active in Reports: 09/14/2018
Number of Days to Update: 3

Source: Department of Energy
Telephone: 202-586-3559
Last EDR Contact: 07/23/2021
Next Scheduled EDR Contact: 11/15/2021
Data Release Frequency: Varies

UMTRA: Uranium Mill Tailings Sites

Uranium ore was mined by private companies for federal government use in national defense programs. When the mills shut down, large piles of the sand-like material (mill tailings) remain after uranium has been extracted from the ore. Levels of human exposure to radioactive materials from the piles are low; however, in some cases tailings were used as construction materials before the potential health hazards of the tailings were recognized.

Date of Government Version: 08/30/2019
Date Data Arrived at EDR: 11/15/2019
Date Made Active in Reports: 01/28/2020
Number of Days to Update: 74

Source: Department of Energy
Telephone: 505-845-0011
Last EDR Contact: 08/12/2021
Next Scheduled EDR Contact: 11/29/2021
Data Release Frequency: Varies

LEAD SMELTER 1: Lead Smelter Sites

A listing of former lead smelter site locations.

Date of Government Version: 04/27/2021
Date Data Arrived at EDR: 05/03/2021
Date Made Active in Reports: 05/19/2021
Number of Days to Update: 16

Source: Environmental Protection Agency
Telephone: 703-603-8787
Last EDR Contact: 08/04/2021
Next Scheduled EDR Contact: 10/11/2021
Data Release Frequency: Varies

LEAD SMELTER 2: Lead Smelter Sites

A list of several hundred sites in the U.S. where secondary lead smelting was done from 1931and 1964. These sites may pose a threat to public health through ingestion or inhalation of contaminated soil or dust

Date of Government Version: 04/05/2001
Date Data Arrived at EDR: 10/27/2010
Date Made Active in Reports: 12/02/2010
Number of Days to Update: 36

Source: American Journal of Public Health
Telephone: 703-305-6451
Last EDR Contact: 12/02/2009
Next Scheduled EDR Contact: N/A
Data Release Frequency: No Update Planned

US AIRS (AFS): Aerometric Information Retrieval System Facility Subsystem (AFS)

The database is a sub-system of Aerometric Information Retrieval System (AIRS). AFS contains compliance data on air pollution point sources regulated by the U.S. EPA and/or state and local air regulatory agencies. This information comes from source reports by various stationary sources of air pollution, such as electric power plants, steel mills, factories, and universities, and provides information about the air pollutants they produce. Action, air program, air program pollutant, and general level plant data. It is used to track emissions and compliance data from industrial plants.

DRAFT

Date of Government Version: 10/12/2016
Date Data Arrived at EDR: 10/26/2016
Date Made Active in Reports: 02/03/2017
Number of Days to Update: 100

Source: EPA
Telephone: 202-564-2496
Last EDR Contact: 09/26/2017
Next Scheduled EDR Contact: 01/08/2018
Data Release Frequency: No Update Planned

US AIRS MINOR: Air Facility System Data

A listing of minor source facilities.

Date of Government Version: 10/12/2016
Date Data Arrived at EDR: 10/26/2016
Date Made Active in Reports: 02/03/2017
Number of Days to Update: 100

Source: EPA
Telephone: 202-564-2496
Last EDR Contact: 09/26/2017
Next Scheduled EDR Contact: 01/08/2018
Data Release Frequency: No Update Planned

US MINES: Mines Master Index File

Contains all mine identification numbers issued for mines active or opened since 1971. The data also includes violation information.

Date of Government Version: 05/03/2021
Date Data Arrived at EDR: 05/25/2021
Date Made Active in Reports: 08/11/2021
Number of Days to Update: 78

Source: Department of Labor, Mine Safety and Health Administration
Telephone: 303-231-5959
Last EDR Contact: 05/25/2021
Next Scheduled EDR Contact: 09/06/2021
Data Release Frequency: Semi-Annually

MINES VIOLATIONS: MSHA Violation Assessment Data

Mines violation and assessment information. Department of Labor, Mine Safety & Health Administration.

Date of Government Version: 05/27/2021
Date Data Arrived at EDR: 05/27/2021
Date Made Active in Reports: 06/10/2021
Number of Days to Update: 14

Source: DOL, Mine Safety & Health Admi
Telephone: 202-693-9424
Last EDR Contact: 07/01/2021
Next Scheduled EDR Contact: 09/13/2021
Data Release Frequency: Quarterly

US MINES 2: Ferrous and Nonferrous Metal Mines Database Listing

This map layer includes ferrous (ferrous metal mines are facilities that extract ferrous metals, such as iron ore or molybdenum) and nonferrous (Nonferrous metal mines are facilities that extract nonferrous metals, such as gold, silver, copper, zinc, and lead) metal mines in the United States.

Date of Government Version: 05/06/2020
Date Data Arrived at EDR: 05/27/2020
Date Made Active in Reports: 08/13/2020
Number of Days to Update: 78

Source: USGS
Telephone: 703-648-7709
Last EDR Contact: 05/27/2021
Next Scheduled EDR Contact: 09/06/2021
Data Release Frequency: Varies

US MINES 3: Active Mines & Mineral Plants Database Listing

Active Mines and Mineral Processing Plant operations for commodities monitored by the Minerals Information Team of the USGS.

Date of Government Version: 04/14/2011
Date Data Arrived at EDR: 06/08/2011
Date Made Active in Reports: 09/13/2011
Number of Days to Update: 97

Source: USGS
Telephone: 703-648-7709
Last EDR Contact: 05/27/2021
Next Scheduled EDR Contact: 09/06/2021
Data Release Frequency: Varies

ABANDONED MINES: Abandoned Mines

An inventory of land and water impacted by past mining (primarily coal mining) is maintained by OSMRE to provide information needed to implement the Surface Mining Control and Reclamation Act of 1977 (SMCRA). The inventory contains information on the location, type, and extent of AML impacts, as well as, information on the cost associated with the reclamation of those problems. The inventory is based upon field surveys by State, Tribal, and OSMRE program officials. It is dynamic to the extent that it is modified as new problems are identified and existing problems are reclaimed.

DRAFT

Date of Government Version: 03/23/2021
Date Data Arrived at EDR: 03/25/2021
Date Made Active in Reports: 06/17/2021
Number of Days to Update: 84

Source: Department of Interior
Telephone: 202-208-2609
Last EDR Contact: 06/14/2021
Next Scheduled EDR Contact: 09/20/2021
Data Release Frequency: Quarterly

FINDS: Facility Index System/Facility Registry System

Facility Index System. FINDS contains both facility information and 'pointers' to other sources that contain more detail. EDR includes the following FINDS databases in this report: PCS (Permit Compliance System), AIRS (Aerometric Information Retrieval System), DOCKET (Enforcement Docket used to manage and track information on civil judicial enforcement cases for all environmental statutes), FURS (Federal Underground Injection Control), C-DOCKET (Criminal Docket System used to track criminal enforcement actions for all environmental statutes), FFIS (Federal Facilities Information System), STATE (State Environmental Laws and Statutes), and PADS (PCB Activity Data System).

Date of Government Version: 02/03/2021
Date Data Arrived at EDR: 03/03/2021
Date Made Active in Reports: 04/05/2021
Number of Days to Update: 33

Source: EPA
Telephone: (212) 637-3000
Last EDR Contact: 05/18/2021
Next Scheduled EDR Contact: 09/13/2021
Data Release Frequency: Quarterly

DOCKET HWC: Hazardous Waste Compliance Docket Listing

A complete list of the Federal Agency Hazardous Waste Compliance Docket Facilities.

Date of Government Version: 05/06/2021
Date Data Arrived at EDR: 05/21/2021
Date Made Active in Reports: 08/11/2021
Number of Days to Update: 82

Source: Environmental Protection Agency
Telephone: 202-564-0527
Last EDR Contact: 05/21/2021
Next Scheduled EDR Contact: 09/06/2021
Data Release Frequency: Varies

ECHO: Enforcement & Compliance History Information

ECHO provides integrated compliance and enforcement information for about 800,000 regulated facilities nationwide.

Date of Government Version: 04/04/2021
Date Data Arrived at EDR: 04/06/2021
Date Made Active in Reports: 06/25/2021
Number of Days to Update: 80

Source: Environmental Protection Agency
Telephone: 202-564-2280
Last EDR Contact: 07/01/2021
Next Scheduled EDR Contact: 10/18/2021
Data Release Frequency: Quarterly

UXO: Unexploded Ordnance Sites

A listing of unexploded ordnance site locations

Date of Government Version: 12/31/2018
Date Data Arrived at EDR: 07/02/2020
Date Made Active in Reports: 09/17/2020
Number of Days to Update: 77

Source: Department of Defense
Telephone: 703-704-1564
Last EDR Contact: 07/07/2021
Next Scheduled EDR Contact: 10/25/2021
Data Release Frequency: Varies

FUELS PROGRAM: EPA Fuels Program Registered Listing

This listing includes facilities that are registered under the Part 80 (Code of Federal Regulations) EPA Fuels Programs. All companies now are required to submit new and updated registrations.

Date of Government Version: 05/14/2021
Date Data Arrived at EDR: 05/14/2021
Date Made Active in Reports: 08/03/2021
Number of Days to Update: 81

Source: EPA
Telephone: 800-385-6164
Last EDR Contact: 08/13/2021
Next Scheduled EDR Contact: 11/29/2021
Data Release Frequency: Quarterly

AIRS: Air Emissions Data

Point source emissions inventory data.

DRAFT

Date of Government Version: 04/19/2021
Date Data Arrived at EDR: 04/21/2021
Date Made Active in Reports: 07/09/2021
Number of Days to Update: 79

Source: Department of Environmental Conservation
Telephone: 518-402-8452
Last EDR Contact: 07/14/2021
Next Scheduled EDR Contact: 11/01/2021
Data Release Frequency: Annually

COAL ASH: Coal Ash Disposal Site Listing
A listing of coal ash disposal site locations.

Date of Government Version: 03/31/2021
Date Data Arrived at EDR: 04/01/2021
Date Made Active in Reports: 06/23/2021
Number of Days to Update: 83

Source: Department of Environmental Conservation
Telephone: 518-402-8660
Last EDR Contact: 06/22/2021
Next Scheduled EDR Contact: 10/11/2021
Data Release Frequency: Quarterly

DRYCLEANERS: Registered Drycleaners
A listing of all registered drycleaning facilities.

Date of Government Version: 03/09/2021
Date Data Arrived at EDR: 03/11/2021
Date Made Active in Reports: 06/01/2021
Number of Days to Update: 82

Source: Department of Environmental Conservation
Telephone: 518-402-8403
Last EDR Contact: 03/08/2021
Next Scheduled EDR Contact: 09/20/2021
Data Release Frequency: Annually

E DESIGNATION: E DESIGNATION SITE LISTING
The (E (Environmental)) designation would ensure that sampling and remediation take place on the subject properties, and would avoid any significant impacts related to hazardous materials at these locations. The (E) designations would require that the fee owner of the sites conduct a testing and sampling protocol, and remediation where appropriate, to the satisfaction of the NYCDEP before the issuance of a building permit by the Department of Buildings pursuant to the provisions of Section 11-15 of the Zoning Resolution (Environmental Requirements). The (E) designations also include a mandatory construction-related health and safety plan which must be approved by NYCDEP.

Date of Government Version: 02/25/2021
Date Data Arrived at EDR: 03/25/2021
Date Made Active in Reports: 06/04/2021
Number of Days to Update: 71

Source: New York City Department of City Planning
Telephone: 718-595-6658
Last EDR Contact: 06/14/2021
Next Scheduled EDR Contact: 09/27/2021
Data Release Frequency: Semi-Annually

Financial Assurance 1: Financial Assurance Information Listing
Financial assurance information.

Date of Government Version: 06/23/2021
Date Data Arrived at EDR: 06/23/2021
Date Made Active in Reports: 07/02/2021
Number of Days to Update: 9

Source: Department of Environmental Conservation
Telephone: 518-402-8660
Last EDR Contact: 06/22/2021
Next Scheduled EDR Contact: 10/11/2021
Data Release Frequency: Quarterly

Financial Assurance 2: Financial Assurance Information Listing
A listing of financial assurance information for hazardous waste facilities. Financial assurance is intended to ensure that resources are available to pay for the cost of closure, post-closure care, and corrective measures if the owner or operator of a regulated facility is unable or unwilling to pay.

Date of Government Version: 06/11/2020
Date Data Arrived at EDR: 06/16/2020
Date Made Active in Reports: 09/02/2020
Number of Days to Update: 78

Source: Department of Environmental Conservation
Telephone: 518-402-8712
Last EDR Contact: 06/03/2021
Next Scheduled EDR Contact: 09/20/2021
Data Release Frequency: Varies

HSWDS: Hazardous Substance Waste Disposal Site Inventory
The list includes any known or suspected hazardous substance waste disposal sites. Also included are sites delisted from the Registry of Inactive Hazardous Waste Disposal Sites and non-Registry sites that U.S. EPA Preliminary Assessment (PA) reports or Site Investigation (SI) reports were prepared. Hazardous Substance Waste Disposal Sites are eligible to be Superfund sites now that the New York State Superfund has been refinanced and changed. This means that the study inventory has served its purpose and will no longer be maintained as a separate entity. The last version of the study inventory is frozen in time. The sites on the study will not automatically be made Superfund sites, rather each site will be further evaluated for listing on the Registry. So overtime they will be added to the registry or not.

DRAFT

Date of Government Version: 01/01/2003
Date Data Arrived at EDR: 10/20/2006
Date Made Active in Reports: 11/30/2006
Number of Days to Update: 41
Source: Department of Environmental Conservation
Telephone: 518-402-9564
Last EDR Contact: 05/26/2009
Next Scheduled EDR Contact: 08/24/2009
Data Release Frequency: No Update Planned

NY MANIFEST: Facility and Manifest Data

Manifest is a document that lists and tracks hazardous waste from the generator through transporters to a TSD facility.

Date of Government Version: 01/01/2019
Date Data Arrived at EDR: 04/29/2020
Date Made Active in Reports: 07/10/2020
Number of Days to Update: 72
Source: Department of Environmental Conservation
Telephone: 518-402-8651
Last EDR Contact: 07/29/2021
Next Scheduled EDR Contact: 11/08/2021
Data Release Frequency: Quarterly

SPDES: State Pollutant Discharge Elimination System

New York State has a state program which has been approved by the United States Environmental Protection Agency for the control of wastewater and stormwater discharges in accordance with the Clean Water Act. Under New York State law the program is known as the State Pollutant Discharge Elimination System (SPDES) and is broader in scope than that required by the Clean Water Act in that it controls point source discharges to groundwaters as well as surface waters.

Date of Government Version: 05/05/2021
Date Data Arrived at EDR: 05/07/2021
Date Made Active in Reports: 07/29/2021
Number of Days to Update: 83
Source: Department of Environmental Conservation
Telephone: 518-402-8233
Last EDR Contact: 07/14/2021
Next Scheduled EDR Contact: 11/01/2021
Data Release Frequency: No Update Planned

VAPOR REOPENED: Vapor Intrusion Legacy Site List

New York is currently re-evaluating previous assumptions and decisions regarding the potential for soil vapor intrusion exposures at sites. As a result, all past, current, and future contaminated sites will be evaluated to determine whether these sites have the potential for exposures related to soil vapor intrusion.

Date of Government Version: 12/01/2018
Date Data Arrived at EDR: 02/13/2019
Date Made Active in Reports: 06/13/2019
Number of Days to Update: 120
Source: Department of Environmenal Conservation
Telephone: 518-402-9814
Last EDR Contact: 08/13/2021
Next Scheduled EDR Contact: 11/22/2021
Data Release Frequency: Varies

UIC: Underground Injection Control Wells

A listing of enhanced oil recovery underground injection wells.

Date of Government Version: 03/01/2021
Date Data Arrived at EDR: 03/03/2021
Date Made Active in Reports: 05/21/2021
Number of Days to Update: 79
Source: Department of Environmental Conservation
Telephone: 518-402-8056
Last EDR Contact: 06/01/2021
Next Scheduled EDR Contact: 09/13/2021
Data Release Frequency: Quarterly

COOLING TOWERS: Registered Cooling Towers

This data includes the location of cooling towers registered with New York State. The data is self-reported by owners/property managers of cooling towers in service in New York State. In August 2015, the New York State Department of Health released emergency regulations requiring the owners of cooling towers to register them with New York State.

Date of Government Version: 04/06/2021
Date Data Arrived at EDR: 04/14/2021
Date Made Active in Reports: 07/02/2021
Number of Days to Update: 79
Source: Department of Health
Telephone: 518-402-7650
Last EDR Contact: 07/14/2021
Next Scheduled EDR Contact: 10/25/2021
Data Release Frequency: Varies

DRAFT

PCS ENF: Enforcement data
No description is available for this data

Date of Government Version: 12/31/2014
Date Data Arrived at EDR: 02/05/2015
Date Made Active in Reports: 03/06/2015
Number of Days to Update: 29

Source: EPA
Telephone: 202-564-2497
Last EDR Contact: 06/30/2021
Next Scheduled EDR Contact: 10/18/2021
Data Release Frequency: No Update Planned

NYC LEAD: Lead-based Paint Testing Results
The results of the inspections for all classrooms serving students under six in applicable buildings. Identifies all classrooms, whether there was observation of peeling paint, and if there was, standard response protocol was followed.

Date of Government Version: 09/29/2020
Date Data Arrived at EDR: 02/03/2021
Date Made Active in Reports: 04/29/2021
Number of Days to Update: 85

Source: New York City Department of Education
Telephone: 212-374-5141
Last EDR Contact: 08/06/2021
Next Scheduled EDR Contact: 11/15/2021
Data Release Frequency: Varies

NYC LEAD 2: Recent Lead Paint Violations
Pursuant to New York City?s Housing Maintenance Code, the Department of Housing Preservation and Development (HPD) issues violations against conditions in rental dwelling units that have been verified to violate the New York City Housing Maintenance Code (HMC) or the New York State Multiple Dwelling Law (MDL). Violations are issued when an inspection verifies that a violation of the HMC or MDL exists. It is closed when the violation is corrected, as observed/verified by HPD or as certified by the landlord.

Date of Government Version: 05/02/2021
Date Data Arrived at EDR: 05/03/2021
Date Made Active in Reports: 07/21/2021
Number of Days to Update: 79

Source: New York City Department of Housing Preservation & Development
Telephone: 212-863-8200
Last EDR Contact: 07/30/2021
Next Scheduled EDR Contact: 11/15/2021
Data Release Frequency: Varies

MINES MRDS: Mineral Resources Data System
Mineral Resources Data System

Date of Government Version: 04/06/2018
Date Data Arrived at EDR: 10/21/2019
Date Made Active in Reports: 10/24/2019
Number of Days to Update: 3

Source: USGS
Telephone: 703-648-6533
Last EDR Contact: 05/27/2021
Next Scheduled EDR Contact: 09/06/2021
Data Release Frequency: Varies

PCS: Permit Compliance System
PCS is a computerized management information system that contains data on National Pollutant Discharge Elimination System (NPDES) permit holding facilities. PCS tracks the permit, compliance, and enforcement status of NPDES facilities.

Date of Government Version: 07/14/2011
Date Data Arrived at EDR: 08/05/2011
Date Made Active in Reports: 09/29/2011
Number of Days to Update: 55

Source: EPA, Office of Water
Telephone: 202-564-2496
Last EDR Contact: 06/30/2021
Next Scheduled EDR Contact: 10/18/2021
Data Release Frequency: No Update Planned

PCS INACTIVE: Listing of Inactive PCS Permits
An inactive permit is a facility that has shut down or is no longer discharging.

Date of Government Version: 11/05/2014
Date Data Arrived at EDR: 01/06/2015
Date Made Active in Reports: 05/06/2015
Number of Days to Update: 120

Source: EPA
Telephone: 202-564-2496
Last EDR Contact: 06/30/2021
Next Scheduled EDR Contact: 10/18/2021
Data Release Frequency: No Update Planned

DRAFT

GOVERNMENT RECORDS SEARCHED / DATA CURRENCY TRACKING

EDR HIGH RISK HISTORICAL RECORDS

EDR Exclusive Records

EDR MGP: EDR Proprietary Manufactured Gas Plants

The EDR Proprietary Manufactured Gas Plant Database includes records of coal gas plants (manufactured gas plants) compiled by EDR's researchers. Manufactured gas sites were used in the United States from the 1800's to 1950's to produce a gas that could be distributed and used as fuel. These plants used whale oil, rosin, coal, or a mixture of coal, oil, and water that also produced a significant amount of waste. Many of the byproducts of the gas production, such as coal tar (oily waste containing volatile and non-volatile chemicals), sludges, oils and other compounds are potentially hazardous to human health and the environment. The byproduct from this process was frequently disposed of directly at the plant site and can remain or spread slowly, serving as a continuous source of soil and groundwater contamination.

Date of Government Version: N/A
Date Data Arrived at EDR: N/A
Date Made Active in Reports: N/A
Number of Days to Update: N/A

Source: EDR, Inc.
Telephone: N/A
Last EDR Contact: N/A
Next Scheduled EDR Contact: N/A
Data Release Frequency: No Update Planned

EDR Hist Auto: EDR Exclusive Historical Auto Stations

EDR has searched selected national collections of business directories and has collected listings of potential gas station/filling station/service station sites that were available to EDR researchers. EDR's review was limited to those categories of sources that might, in EDR's opinion, include gas station/filling station/service station establishments. The categories reviewed included, but were not limited to gas, gas station, gasoline station, filling station, auto, automobile repair, auto service station, service station, etc. This database falls within a category of information EDR classifies as "High Risk Historical Records", or HRHR. EDR's HRHR effort presents unique and sometimes proprietary data about past sites and operations that typically create environmental concerns, but may not show up in current government records searches.

Date of Government Version: N/A
Date Data Arrived at EDR: N/A
Date Made Active in Reports: N/A
Number of Days to Update: N/A

Source: EDR, Inc.
Telephone: N/A
Last EDR Contact: N/A
Next Scheduled EDR Contact: N/A
Data Release Frequency: Varies

EDR Hist Cleaner: EDR Exclusive Historical Cleaners

EDR has searched selected national collections of business directories and has collected listings of potential dry cleaner sites that were available to EDR researchers. EDR's review was limited to those categories of sources that might, in EDR's opinion, include dry cleaning establishments. The categories reviewed included, but were not limited to dry cleaners, cleaners, laundry, laundromat, cleaning/laundry, wash & dry etc. This database falls within a category of information EDR classifies as "High Risk Historical Records", or HRHR. EDR's HRHR effort presents unique and sometimes proprietary data about past sites and operations that typically create environmental concerns, but may not show up in current government records searches.

Date of Government Version: N/A
Date Data Arrived at EDR: N/A
Date Made Active in Reports: N/A
Number of Days to Update: N/A

Source: EDR, Inc.
Telephone: N/A
Last EDR Contact: N/A
Next Scheduled EDR Contact: N/A
Data Release Frequency: Varies

EDR RECOVERED GOVERNMENT ARCHIVES

Exclusive Recovered Govt. Archives

RGA HWS: Recovered Government Archive State Hazardous Waste Facilities List

The EDR Recovered Government Archive State Hazardous Waste database provides a list of SHWS incidents derived from historical databases and includes many records that no longer appear in current government lists. Compiled from Records formerly available from the Department of Environmental Conservation in New York.

DRAFT

Date of Government Version: N/A
Date Data Arrived at EDR: 07/01/2013
Date Made Active in Reports: 12/30/2013
Number of Days to Update: 182

Source: Department of Environmental Conservation
Telephone: N/A
Last EDR Contact: 06/01/2012
Next Scheduled EDR Contact: N/A
Data Release Frequency: Varies

RGA LF: Recovered Government Archive Solid Waste Facilities List
The EDR Recovered Government Archive Landfill database provides a list of landfills derived from historical databases and includes many records that no longer appear in current government lists. Compiled from Records formerly available from the Department of Environmental Conservation in New York.

Date of Government Version: N/A
Date Data Arrived at EDR: 07/01/2013
Date Made Active in Reports: 01/10/2014
Number of Days to Update: 193

Source: Department of Environmental Conservation
Telephone: N/A
Last EDR Contact: 06/01/2012
Next Scheduled EDR Contact: N/A
Data Release Frequency: Varies

COUNTY RECORDS

CORTLAND COUNTY:

AST - CORTLAND: Cortland County Storage Tank Listing
A listing of aboveground storage tank sites located in Cortland County.

Date of Government Version: 08/20/2019
Date Data Arrived at EDR: 08/20/2019
Date Made Active in Reports: 10/16/2019
Number of Days to Update: 57

Source: Cortland County Health Department
Telephone: 607-753-5035
Last EDR Contact: 07/21/2021
Next Scheduled EDR Contact: 11/08/2021
Data Release Frequency: Quarterly

UST - CORTLAND: Cortland County Storage Tank Listing
A listing of underground storage tank sites located in Cortland County.

Date of Government Version: 08/20/2019
Date Data Arrived at EDR: 08/20/2019
Date Made Active in Reports: 10/16/2019
Number of Days to Update: 57

Source: Cortland County Health Department
Telephone: 607-753-5035
Last EDR Contact: 07/21/2021
Next Scheduled EDR Contact: 11/08/2021
Data Release Frequency: Quarterly

NASSAU COUNTY:

AST - NASSAU: Registered Tank Database
A listing of aboveground storage tank sites located in Nassau County.

Date of Government Version: 01/09/2017
Date Data Arrived at EDR: 01/11/2017
Date Made Active in Reports: 02/15/2017
Number of Days to Update: 35

Source: Nassau County Health Department
Telephone: 516-571-3314
Last EDR Contact: 07/21/2021
Next Scheduled EDR Contact: 11/08/2021
Data Release Frequency: No Update Planned

AST NCFM: Storage Tank Database
A listing of aboveground storage tank sites located in Nassau County.

Date of Government Version: 02/15/2011
Date Data Arrived at EDR: 02/23/2011
Date Made Active in Reports: 03/29/2011
Number of Days to Update: 34

Source: Nassau County Office of the Fire Marshal
Telephone: 516-572-1000
Last EDR Contact: 07/21/2021
Next Scheduled EDR Contact: 11/08/2021
Data Release Frequency: Varies

DRAFT

TANKS NASSAU: Registered Tank Database in Nassau County
A listing of facilities in Nassau County with storage tanks.

Date of Government Version: 01/09/2017
Date Data Arrived at EDR: 01/11/2017
Date Made Active in Reports: 02/15/2017
Number of Days to Update: 35
Source: Nassau County Department of Health
Telephone: 516-227-9691
Last EDR Contact: 07/21/2021
Next Scheduled EDR Contact: 11/08/2021
Data Release Frequency: Varies

UST - NASSAU: Registered Tank Database
A listing of underground storage tank sites located in Nassau County.

Date of Government Version: 01/09/2017
Date Data Arrived at EDR: 01/11/2017
Date Made Active in Reports: 02/15/2017
Number of Days to Update: 35
Source: Nassau County Health Department
Telephone: 516-571-3314
Last EDR Contact: 07/21/2021
Next Scheduled EDR Contact: 11/08/2021
Data Release Frequency: No Update Planned

UST NCFM: Storage Tank Database
A listing of underground storage tank sites located in Nassau County.

Date of Government Version: 02/15/2011
Date Data Arrived at EDR: 02/23/2011
Date Made Active in Reports: 03/29/2011
Number of Days to Update: 34
Source: Nassau County Office of the Fire Marshal
Telephone: 516-572-1000
Last EDR Contact: 07/21/2021
Next Scheduled EDR Contact: 11/08/2021
Data Release Frequency: Varies

ROCKLAND COUNTY:

AST - ROCKLAND: Petroleum Bulk Storage Database
A listing of aboveground storage tank sites located in Rockland County. Rockland County?s Petroleum Bulk Storage (PBS) program is no longer in service. All related operations/duties are now wholly overseen by the New York State Dept. of Environmental Conservation (NYSDEC).

Date of Government Version: 02/02/2017
Date Data Arrived at EDR: 03/17/2017
Date Made Active in Reports: 09/22/2017
Number of Days to Update: 189
Source: Rockland County Health Department
Telephone: 914-364-2605
Last EDR Contact: 05/26/2021
Next Scheduled EDR Contact: 09/13/2021
Data Release Frequency: No Update Planned

UST - ROCKLAND: Petroleum Bulk Storage Database
A listing of underground storage tank sites located in Rockland County. Rockland County?s Petroleum Bulk Storage (PBS) program is no longer in service. All related operations/duties are now wholly overseen by the New York State Dept. of Environmental Conservation (NYSDEC).

Date of Government Version: 02/02/2017
Date Data Arrived at EDR: 03/17/2017
Date Made Active in Reports: 09/22/2017
Number of Days to Update: 189
Source: Rockland County Health Department
Telephone: 914-364-2605
Last EDR Contact: 05/26/2021
Next Scheduled EDR Contact: 09/13/2021
Data Release Frequency: No Update Planned

SUFFOLK COUNTY:

AST - SUFFOLK: Storage Tank Database
A listing of aboveground storage tank sites located in Suffolk County.

Date of Government Version: 06/28/2018
Date Data Arrived at EDR: 12/06/2018
Date Made Active in Reports: 02/07/2019
Number of Days to Update: 63
Source: Suffolk County Department of Health Services
Telephone: 631-854-2521
Last EDR Contact: 07/28/2021
Next Scheduled EDR Contact: 11/08/2021
Data Release Frequency: No Update Planned

DRAFT

TANKS SUFFOLK: Storage Tank Database

This county is not included in the state?s database. These are facilities that have no tank information in the storage tank database.

Date of Government Version: 06/28/2018
Date Data Arrived at EDR: 02/05/2019
Date Made Active in Reports: 03/08/2019
Number of Days to Update: 31

Source: Department of Health Services
Telephone: 631-854-2516
Last EDR Contact: 07/28/2021
Next Scheduled EDR Contact: 11/08/2021
Data Release Frequency: Varies

UST - SUFFOLK: Storage Tank Database

A listing of underground storage tank sites located in Suffolk County.

Date of Government Version: 06/28/2018
Date Data Arrived at EDR: 12/06/2018
Date Made Active in Reports: 02/07/2019
Number of Days to Update: 63

Source: Suffolk County Department of Health Services
Telephone: 631-854-2521
Last EDR Contact: 07/28/2021
Next Scheduled EDR Contact: 11/08/2021
Data Release Frequency: No Update Planned

WESTCHESTER COUNTY:

AST - WESTCHESTER: Listing of Storage Tanks

A listing of aboveground storage tank sites located in Westchester County.

Date of Government Version: 02/09/2021
Date Data Arrived at EDR: 02/24/2021
Date Made Active in Reports: 05/19/2021
Number of Days to Update: 84

Source: Westchester County Department of Health
Telephone: 914-813-5161
Last EDR Contact: 07/22/2021
Next Scheduled EDR Contact: 11/08/2021
Data Release Frequency: Semi-Annually

UST - WESTCHESTER: Listing of Storage Tanks

A listing of underground storage tank sites located in Westchester County.

Date of Government Version: 02/09/2021
Date Data Arrived at EDR: 02/24/2021
Date Made Active in Reports: 05/19/2021
Number of Days to Update: 84

Source: Westchester County Department of Health
Telephone: 914-813-5161
Last EDR Contact: 07/22/2021
Next Scheduled EDR Contact: 11/08/2021
Data Release Frequency: Semi-Annually

OTHER DATABASE(S)

Depending on the geographic area covered by this report, the data provided in these specialty databases may or may not be complete. For example, the existence of wetlands information data in a specific report does not mean that all wetlands in the area covered by the report are included. Moreover, the absence of any reported wetlands information does not necessarily mean that wetlands do not exist in the area covered by the report.

CT MANIFEST: Hazardous Waste Manifest Data

Facility and manifest data. Manifest is a document that lists and tracks hazardous waste from the generator through transporters to a tsd facility.

Date of Government Version: 03/24/2021
Date Data Arrived at EDR: 05/11/2021
Date Made Active in Reports: 07/28/2021
Number of Days to Update: 78

Source: Department of Energy & Environmental Protection
Telephone: 860-424-3375
Last EDR Contact: 08/10/2021
Next Scheduled EDR Contact: 11/22/2021
Data Release Frequency: No Update Planned

DRAFT

NJ MANIFEST: Manifest Information
Hazardous waste manifest information.

Date of Government Version: 12/31/2018
Date Data Arrived at EDR: 04/10/2019
Date Made Active in Reports: 05/16/2019
Number of Days to Update: 36

Source: Department of Environmental Protection
Telephone: N/A
Last EDR Contact: 07/09/2021
Next Scheduled EDR Contact: 10/18/2021
Data Release Frequency: Annually

PA MANIFEST: Manifest Information
Hazardous waste manifest information.

Date of Government Version: 06/30/2018
Date Data Arrived at EDR: 07/19/2019
Date Made Active in Reports: 09/10/2019
Number of Days to Update: 53

Source: Department of Environmental Protection
Telephone: 717-783-8990
Last EDR Contact: 07/07/2021
Next Scheduled EDR Contact: 10/25/2021
Data Release Frequency: Annually

RI MANIFEST: Manifest information
Hazardous waste manifest information

Date of Government Version: 12/31/2019
Date Data Arrived at EDR: 02/11/2021
Date Made Active in Reports: 02/24/2021
Number of Days to Update: 13

Source: Department of Environmental Management
Telephone: 401-222-2797
Last EDR Contact: 08/11/2021
Next Scheduled EDR Contact: 11/29/2021
Data Release Frequency: Annually

VT MANIFEST: Hazardous Waste Manifest Data
Hazardous waste manifest information.

Date of Government Version: 10/28/2019
Date Data Arrived at EDR: 10/29/2019
Date Made Active in Reports: 01/09/2020
Number of Days to Update: 72

Source: Department of Environmental Conservation
Telephone: 802-241-3443
Last EDR Contact: 07/07/2021
Next Scheduled EDR Contact: 10/25/2021
Data Release Frequency: Annually

WI MANIFEST: Manifest Information
Hazardous waste manifest information.

Date of Government Version: 05/31/2018
Date Data Arrived at EDR: 06/19/2019
Date Made Active in Reports: 09/03/2019
Number of Days to Update: 76

Source: Department of Natural Resources
Telephone: N/A
Last EDR Contact: 06/03/2021
Next Scheduled EDR Contact: 09/20/2021
Data Release Frequency: Annually

Oil/Gas Pipelines
Source: Endeavor Business Media
Petroleum Bundle (Crude Oil, Refined Products, Petrochemicals, Gas Liquids (LPG/NGL), and Specialty Gases (Miscellaneous)) N = Natural Gas Bundle (Natural Gas, Gas Liquids (LPG/NGL), and Specialty Gases (Miscellaneous)). This map includes information copyrighted by Endeavor Business Media. This information is provided on a best effort basis and Endeavor Business Media does not guarantee its accuracy nor warrant its fitness for any particular purpose. Such information has been reprinted with the permission of Endeavor Business Media.

Electric Power Transmission Line Data
Source: Endeavor Business Media
This map includes information copyrighted by Endeavor Business Media. This information is provided on a best effort basis and Endeavor Business Media does not guarantee its accuracy nor warrant its fitness for any particular purpose. Such information has been reprinted with the permission of Endeavor Business Media.

Sensitive Receptors: There are individuals deemed sensitive receptors due to their fragile immune systems and special sensitivity to environmental discharges. These sensitive receptors typically include the elderly, the sick, and children. While the location of all sensitive receptors cannot be determined, EDR indicates those buildings and facilities - schools, daycares, hospitals, medical centers, and nursing homes - where individuals who are sensitive receptors are likely to be located.

DRAFT

AHA Hospitals:
Source: American Hospital Association, Inc.
Telephone: 312-280-5991
The database includes a listing of hospitals based on the American Hospital Association's annual survey of hospitals.

Medical Centers: Provider of Services Listing
Source: Centers for Medicare & Medicaid Services
Telephone: 410-786-3000
A listing of hospitals with Medicare provider number, produced by Centers of Medicare & Medicaid Services, a federal agency within the U.S. Department of Health and Human Services.

Nursing Homes
Source: National Institutes of Health
Telephone: 301-594-6248
Information on Medicare and Medicaid certified nursing homes in the United States.

Public Schools
Source: National Center for Education Statistics
Telephone: 202-502-7300
The National Center for Education Statistics' primary database on elementary and secondary public education in the United States. It is a comprehensive, annual, national statistical database of all public elementary and secondary schools and school districts, which contains data that are comparable across all states.

Private Schools
Source: National Center for Education Statistics
Telephone: 202-502-7300
The National Center for Education Statistics' primary database on private school locations in the United States.

Daycare Centers: Day Care Providers
Source: Department of Health
Telephone: 212-676-2444

Flood Zone Data: This data was obtained from the Federal Emergency Management Agency (FEMA). It depicts 100-year and 500-year flood zones as defined by FEMA. It includes the National Flood Hazard Layer (NFHL) which incorporates Flood Insurance Rate Map (FIRM) data and Q3 data from FEMA in areas not covered by NFHL.
Source: FEMA
Telephone: 877-336-2627
Date of Government Version: 2003, 2015

NWI: National Wetlands Inventory. This data, available in select counties across the country, was obtained by EDR in 2002, 2005 and 2010 from the U.S. Fish and Wildlife Service.

State Wetlands Data: Freshwater Wetlands
Source: Department of Environmental Conservation
Telephone: 518-402-8961

Current USGS 7.5 Minute Topographic Map
Source: U.S. Geological Survey

STREET AND ADDRESS INFORMATION

© 2015 TomTom North America, Inc. All rights reserved. This material is proprietary and the subject of copyright protection and other intellectual property rights owned by or licensed to Tele Atlas North America, Inc. The use of this material is subject to the terms of a license agreement. You will be held liable for any unauthorized copying or disclosure of this material.

DRAFT

GEOCHECK ®- PHYSICAL SETTING SOURCE ADDENDUM

TARGET PROPERTY ADDRESS

ELTON STREET/LINWOOD STREET
461 WORTMAN AVE
BROOKLYN, NY 11208

TARGET PROPERTY COORDINATES

Latitude (North):	40.661297 - 40° 39' 40.67''
Longitude (West):	73.877084 - 73° 52' 37.50''
Universal Tranverse Mercator:	Zone 18
UTM X (Meters):	594924.2
UTM Y (Meters):	4501554.0
Elevation:	9 ft. above sea level

USGS TOPOGRAPHIC MAP

Target Property Map:	5940597 BROOKLYN, NY
Version Date:	2013
Northeast Map:	5940539 JAMAICA, NY
Version Date:	2013

DRAFT

EDR's GeoCheck Physical Setting Source Addendum is provided to assist the environmental professional in forming an opinion about the impact of potential contaminant migration.

Assessment of the impact of contaminant migration generally has two principle investigative components:

1. Groundwater flow direction, and
2. Groundwater flow velocity.

Groundwater flow direction may be impacted by surface topography, hydrology, hydrogeology, characteristics of the soil, and nearby wells. Groundwater flow velocity is generally impacted by the nature of the geologic strata.

GEOCHECK® - PHYSICAL SETTING SOURCE SUMMARY

GROUNDWATER FLOW DIRECTION INFORMATION

Groundwater flow direction for a particular site is best determined by a qualified environmental professional using site-specific well data. If such data is not reasonably ascertainable, it may be necessary to rely on other sources of information, such as surface topographic information, hydrologic information, hydrogeologic data collected on nearby properties, and regional groundwater flow information (from deep aquifers).


TOPOGRAPHIC INFORMATION

Surface topography may be indicative of the direction of surficial groundwater flow. This information can be used to assist the environmental professional in forming an opinion about the impact of nearby contaminated properties or, should contamination exist on the target property, what downgradient sites might be impacted.

TARGET PROPERTY TOPOGRAPHY

General Topographic Gradient: General South

SURROUNDING TOPOGRAPHY: ELEVATION PROFILES

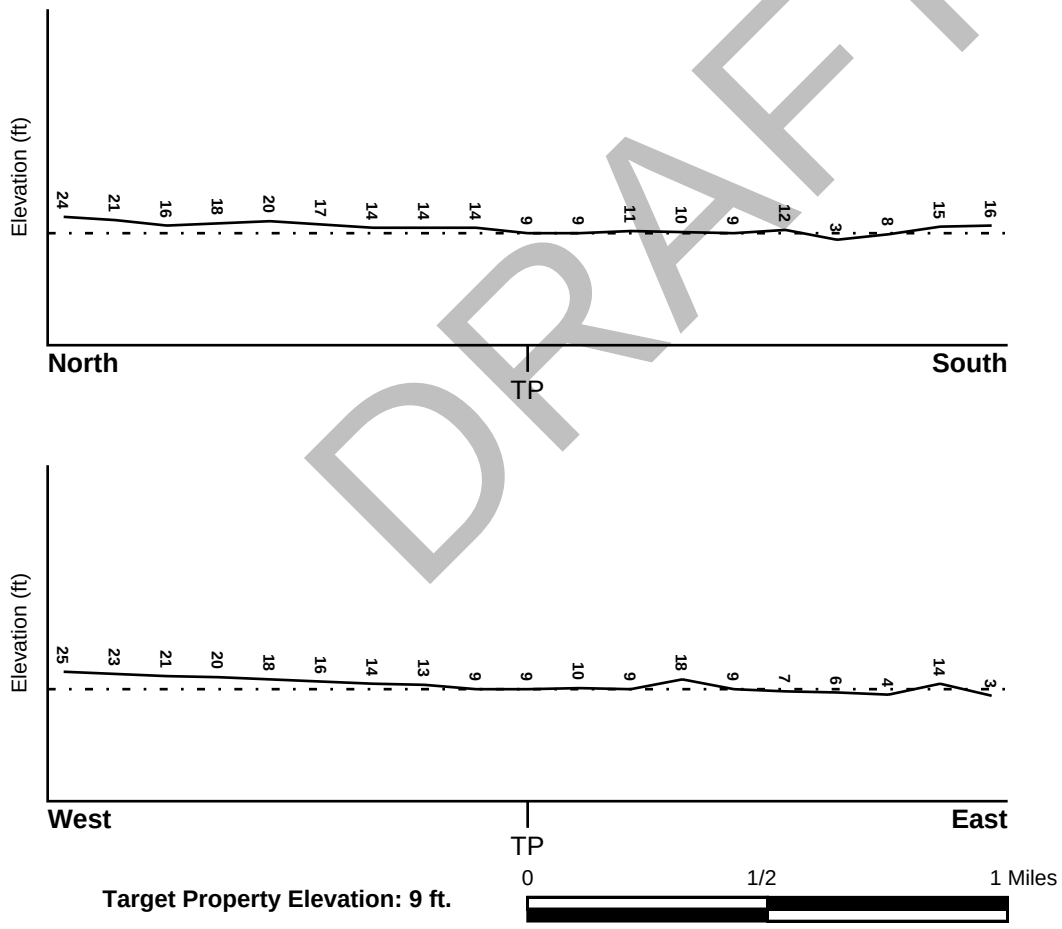

Target Property Elevation: 9 ft.

Source: Topography has been determined from the USGS 7.5' Digital Elevation Model and should be evaluated on a relative (not an absolute) basis. Relative elevation information between sites of close proximity should be field verified.

DRAFT

GEOCHECK® - PHYSICAL SETTING SOURCE SUMMARY

HYDROLOGIC INFORMATION

Surface water can act as a hydrologic barrier to groundwater flow. Such hydrologic information can be used to assist the environmental professional in forming an opinion about the impact of nearby contaminated properties or, should contamination exist on the target property, what downgradient sites might be impacted.

Refer to the Physical Setting Source Map following this summary for hydrologic information (major waterways and bodies of water).

FEMA FLOOD ZONE

Flood Plain Panel at Target Property	FEMA Source Type
3604970075C	FEMA Q3 Flood data

Additional Panels in search area:	FEMA Source Type
3604970065B	FEMA Q3 Flood data
3604970236F	FEMA FIRM Flood data
3604970219F	FEMA FIRM Flood data
3604970238F	FEMA FIRM Flood data

NATIONAL WETLAND INVENTORY

NWI Quad at Target Property	NWI Electronic Data Coverage
BROOKLYN	YES - refer to the Overview Map and Detail Map

HYDROGEOLOGIC INFORMATION

Hydrogeologic information obtained by installation of wells on a specific site can often be an indicator of groundwater flow direction in the immediate area. Such hydrogeologic information can be used to assist the environmental professional in forming an opinion about the impact of nearby contaminated properties or, should contamination exist on the target property, what downgradient sites might be impacted.

Site-Specific Hydrogeological Data*:

Search Radius:	1.25 miles
Location Relative to TP:	1 - 2 Miles South
Site Name:	PENNSYLVANIA/FOUNTAIN AVE LF
Site EPA ID Number:	NY6141790018
Groundwater Flow Direction:	TOWARD JAMAICA BAY.
Measured Depth to Water:	approximately 5 to 10 feet above mean sea level.
Hydraulic Connection:	Detailed hydraulic connection information is not available. The site is underlain by silt, sand, and gravel to a depth of approximately 55 feet. The Gardiners Clay unit underlies the upper silt, sand, and gravel, and is estimated to be 20 feet thick.
Sole Source Aquifer:	No information about a sole source aquifer is available
Data Quality:	Information based on site-specific subsurface investigations is documented in the CERCLIS investigation report(s)

DRAFT

* ©1996 Site--specific hydrogeological data gathered by CERCLIS Alerts, Inc., Bainbridge Island, WA. All rights reserved. All of the information and opinions presented are those of the cited EPA report(s), which were completed under a Comprehensive Environmental Response Compensation and Liability Information System (CERCLIS) investigation.

GEOCHECK® - PHYSICAL SETTING SOURCE SUMMARY

AQUIFLOW®

Search Radius: 1.000 Mile.

EDR has developed the AQUIFLOW Information System to provide data on the general direction of groundwater flow at specific points. EDR has reviewed reports submitted by environmental professionals to regulatory authorities at select sites and has extracted the date of the report, groundwater flow direction as determined hydrogeologically, and the depth to water table.

MAP ID	LOCATION FROM TP	GENERAL DIRECTION GROUNDWATER FLOW
Not Reported		

DRAFT

GEOCHECK® - PHYSICAL SETTING SOURCE SUMMARY

GROUNDWATER FLOW VELOCITY INFORMATION

Groundwater flow velocity information for a particular site is best determined by a qualified environmental professional using site specific geologic and soil strata data. If such data are not reasonably ascertainable, it may be necessary to rely on other sources of information, including geologic age identification, rock stratigraphic unit and soil characteristics data collected on nearby properties and regional soil information. In general, contaminant plumes move more quickly through sandy-gravelly types of soils than silty-clayey types of soils.

GEOLOGIC INFORMATION IN GENERAL AREA OF TARGET PROPERTY

Geologic information can be used by the environmental professional in forming an opinion about the relative speed at which contaminant migration may be occurring.

ROCK STRATIGRAPHIC UNIT

Era:	Cenozoic
System:	Quaternary
Series:	Pleistocene
Code:	Qp *(decoded above as Era, System & Series)*

GEOLOGIC AGE IDENTIFICATION

Category: Stratifed Sequence

Geologic Age and Rock Stratigraphic Unit Source: P.G. Schruben, R.E. Arndt and W.J. Bawiec, Geology of the Conterminous U.S. at 1:2,500,000 Scale - a digital representation of the 1974 P.B. King and H.M. Beikman Map, USGS Digital Data Series DDS - 11 (1994).

DOMINANT SOIL COMPOSITION IN GENERAL AREA OF TARGET PROPERTY

The U.S. Department of Agriculture's (USDA) Soil Conservation Service (SCS) leads the National Cooperative Soil Survey (NCSS) and is responsible for collecting, storing, maintaining and distributing soil survey information for privately owned lands in the United States. A soil map in a soil survey is a representation of soil patterns in a landscape. Soil maps for STATSGO are compiled by generalizing more detailed (SSURGO) soil survey maps. The following information is based on Soil Conservation Service STATSGO data.

Soil Component Name: URBAN LAND

Soil Surface Texture: variable

Hydrologic Group: Not reported

Soil Drainage Class: Not reported

Hydric Status: Soil does not meet the requirements for a hydric soil.

Corrosion Potential - Uncoated Steel: Not Reported

Depth to Bedrock Min: > 10 inches

Depth to Bedrock Max: > 10 inches

DRAFT

GEOCHECK® - PHYSICAL SETTING SOURCE SUMMARY

Soil Layer Information							
	Boundary			Classification			
Layer	Upper	Lower	Soil Texture Class	AASHTO Group	Unified Soil	Permeability Rate (in/hr)	Soil Reaction (pH)
1	0 inches	6 inches	variable	Not reported	Not reported	Max: 0.00 Min: 0.00	Max: 0.00 Min: 0.00

OTHER SOIL TYPES IN AREA

Based on Soil Conservation Service STATSGO data, the following additional subordinant soil types may appear within the general area of target property.

Soil Surface Textures: silt loam
loamy sand
sandy loam
fine sandy loam

Surficial Soil Types: silt loam
loamy sand
sandy loam
fine sandy loam

Shallow Soil Types: sandy loam

Deeper Soil Types: unweathered bedrock
very gravelly - loamy sand
stratified
sandy loam

DRAFT

LOCAL / REGIONAL WATER AGENCY RECORDS

EDR Local/Regional Water Agency records provide water well information to assist the environmental professional in assessing sources that may impact ground water flow direction, and in forming an opinion about the impact of contaminant migration on nearby drinking water wells.

WELL SEARCH DISTANCE INFORMATION

DATABASE	SEARCH DISTANCE (miles)
Federal USGS	1.000
Federal FRDS PWS	Nearest PWS within 1 mile
State Database	1.000

FEDERAL USGS WELL INFORMATION

MAP ID	WELL ID	LOCATION FROM TP

GEOCHECK® - PHYSICAL SETTING SOURCE SUMMARY

FEDERAL USGS WELL INFORMATION

MAP ID	WELL ID	LOCATION FROM TP
1	USGS40000827477	0 - 1/8 Mile SSE
2	USGS40000827625	1/8 - 1/4 Mile ENE
3	USGS40000827932	1/4 - 1/2 Mile NE
A4	USGS40000828073	1/2 - 1 Mile NNE
B5	USGS40000827670	1/2 - 1 Mile WNW
B6	USGS40000827671	1/2 - 1 Mile WNW
A7	USGS40000828091	1/2 - 1 Mile NNE
8	USGS40000827849	1/2 - 1 Mile WNW
9	USGS40000827776	1/2 - 1 Mile ENE
10	USGS40000828182	1/2 - 1 Mile North

FEDERAL FRDS PUBLIC WATER SUPPLY SYSTEM INFORMATION

MAP ID	WELL ID	LOCATION FROM TP
No PWS System Found		


Note: PWS System location is not always the same as well location.

STATE DATABASE WELL INFORMATION

MAP ID	WELL ID	LOCATION FROM TP
No Wells Found		

DRAFT

PHYSICAL SETTING SOURCE MAP - 6622221.2s

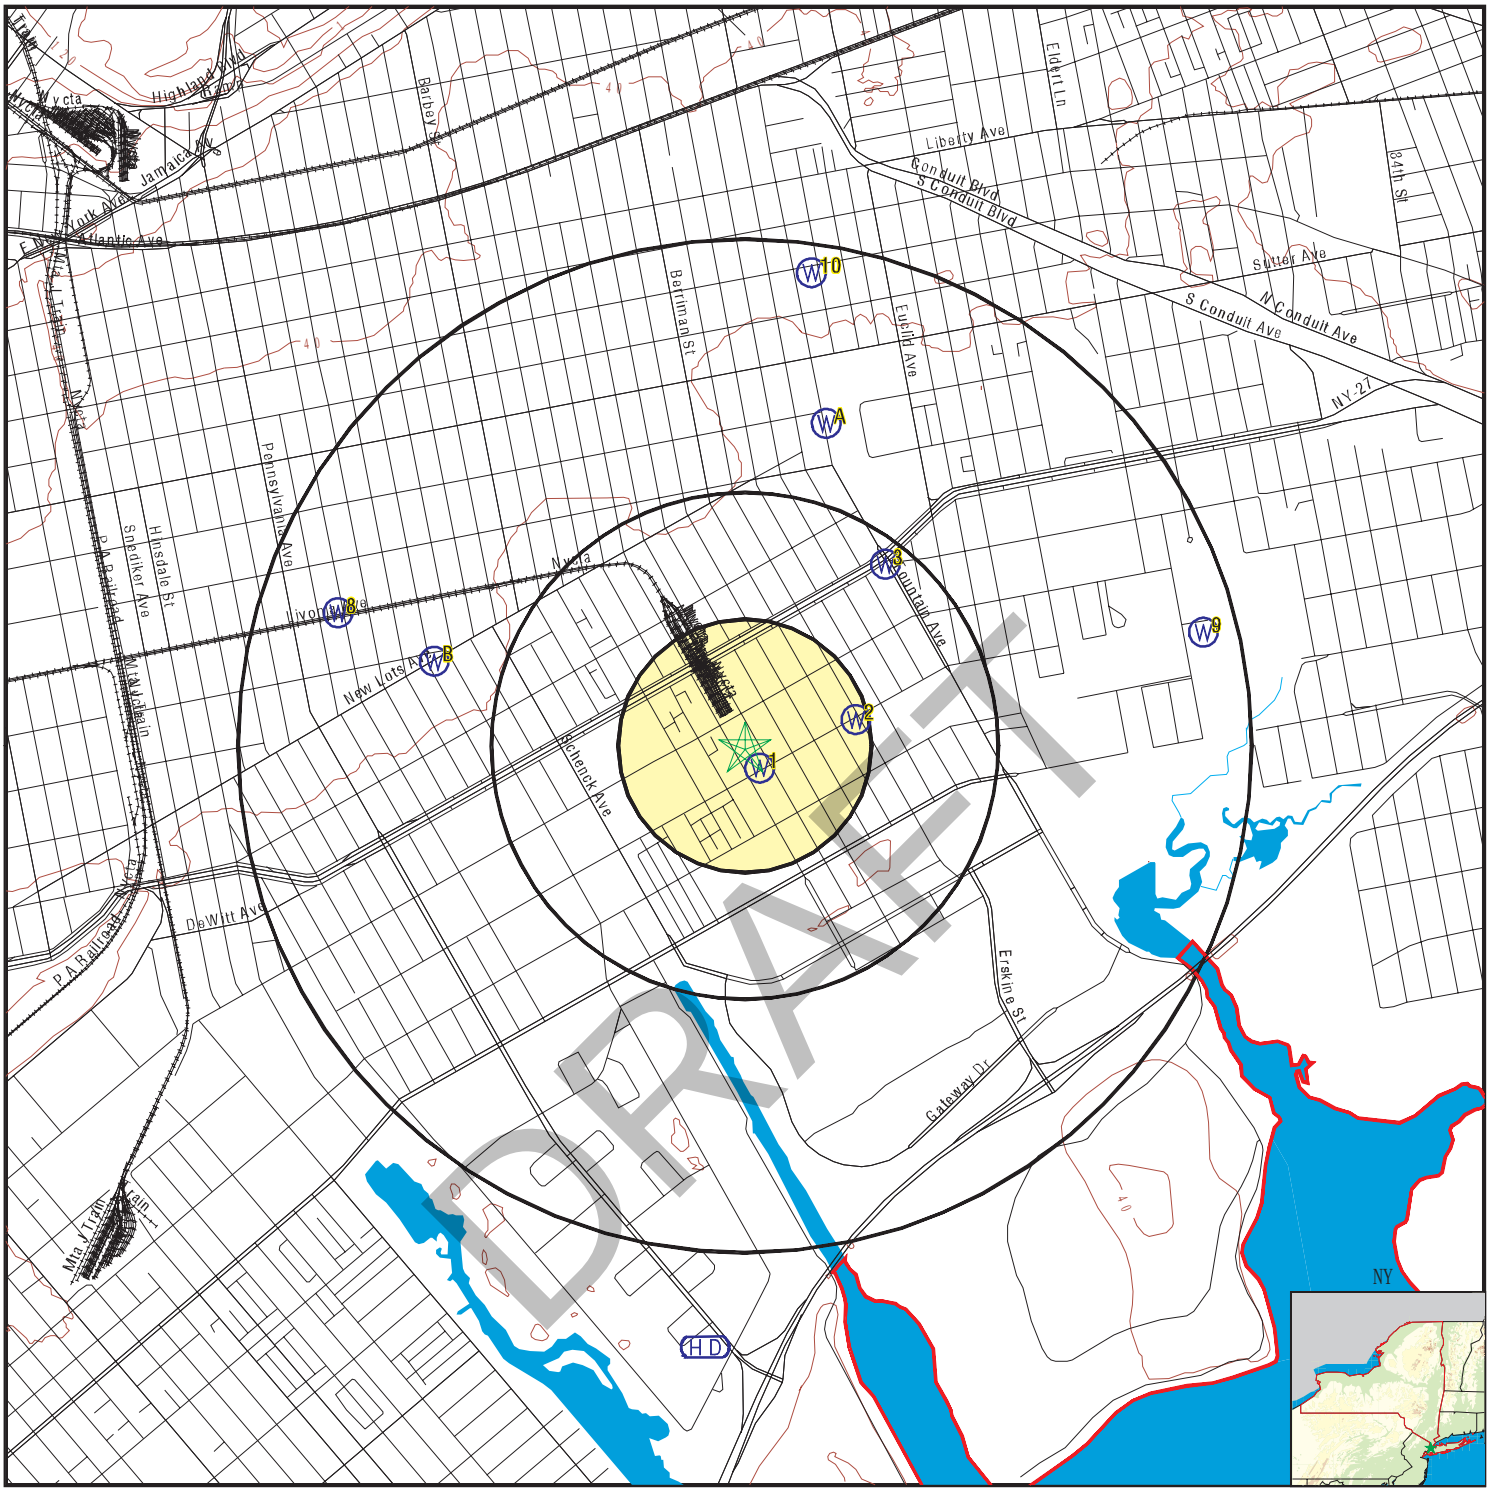

0 1/4 1/2 1 Miles

- County Boundary
- Major Roads
- Contour Lines
- Earthquake epicenter, Richter 5 or greater
- Water Wells
- Public Water Supply Wells
- Cluster of Multiple Icons
- Groundwater Flow Direction
- GI Indeterminate Groundwater Flow at Location
- GV Groundwater Flow Varies at Location
- HD Closest Hydrogeological Data
- Oil, gas or related wells

SITE NAME:	Elton Street/Linwood Street	CLIENT:	HRP Associates, Inc.
ADDRESS:	461 Wortman Ave Brooklyn NY 11208	CONTACT:	Patrick Montuori
LAT/LONG:	40.661297 / 73.877084	INQUIRY #:	6622221.2s
		DATE:	August 16, 2021 4:57 pm

Copyright © 2021 EDR, Inc. © 2015 TomTom Rel. 2015.

GEOCHECK® - PHYSICAL SETTING SOURCE MAP FINDINGS

Map ID
Direction
Distance
Elevation | Database | EDR ID Number

1
SSE
0 - 1/8 Mile
Higher

FED USGS **USGS40000827477**

Organization ID:	USGS-NY	Organization Name:	USGS New York Water Science Center
Monitor Location:	K 2610. 1	Type:	Well
Description:	Not Reported	HUC:	02030202
Drainage Area:	Not Reported	Drainage Area Units:	Not Reported
Contrib Drainage Area:	Not Reported	Contrib Drainage Area Unts:	Not Reported
Aquifer:	Northern Atlantic Coastal Plain aquifer system		
Formation Type:	Glacial Aquifer, Upper	Aquifer Type:	Not Reported
Construction Date:	Not Reported	Well Depth:	60
Well Depth Units:	ft	Well Hole Depth:	Not Reported
Well Hole Depth Units:	Not Reported		

2
ENE
1/8 - 1/4 Mile
Higher

FED USGS **USGS40000827625**

Organization ID:	USGS-NY	Organization Name:	USGS New York Water Science Center
Monitor Location:	K 142. 1	Type:	Well
Description:	Not Reported	HUC:	02030202
Drainage Area:	Not Reported	Drainage Area Units:	Not Reported
Contrib Drainage Area:	Not Reported	Contrib Drainage Area Unts:	Not Reported
Aquifer:	Not Reported	Formation Type:	20-foot Clay
Aquifer Type:	Not Reported	Construction Date:	Not Reported
Well Depth:	64	Well Depth Units:	ft
Well Hole Depth:	Not Reported	Well Hole Depth Units:	Not Reported

---

3
NE
1/4 - 1/2 Mile
Higher

FED USGS **USGS40000827932**

Organization ID:	USGS-NY	Organization Name:	USGS New York Water Science Center
Monitor Location:	K 680. 1	Type:	Well
Description:	Not Reported	HUC:	02030202
Drainage Area:	Not Reported	Drainage Area Units:	Not Reported
Contrib Drainage Area:	Not Reported	Contrib Drainage Area Unts:	Not Reported
Aquifer:	Not Reported	Formation Type:	Not Reported
Aquifer Type:	Not Reported	Construction Date:	Not Reported
Well Depth:	Not Reported	Well Depth Units:	Not Reported
Well Hole Depth:	434	Well Hole Depth Units:	ft

A4
NNE
1/2 - 1 Mile
Higher

FED USGS **USGS40000828073**

Organization ID:	USGS-NY	Organization Name:	USGS New York Water Science Center
Monitor Location:	K 1286. 1	Type:	Well
Description:	Not Reported	HUC:	02030202

DRAFT

Drainage Area:	Not Reported	Drainage Area Units:	Not Reported
Contrib Drainage Area:	Not Reported	Contrib Drainage Area Unts:	Not Reported
Aquifer:	Not Reported	Formation Type:	Not Reported
Aquifer Type:	Not Reported	Construction Date:	Not Reported
Well Depth:	Not Reported	Well Depth Units:	Not Reported
Well Hole Depth:	164	Well Hole Depth Units:	ft

B5
WNW
1/2 - 1 Mile
Higher

FED USGS **USGS40000827670**

Organization ID:	USGS-NY	Organization Name:	USGS New York Water Science Center
Monitor Location:	K 3256. 1	Type:	Well
Description:	Not Reported	HUC:	02030202
Drainage Area:	Not Reported	Drainage Area Units:	Not Reported
Contrib Drainage Area:	Not Reported	Contrib Drainage Area Unts:	Not Reported
Aquifer:	Northern Atlantic Coastal Plain aquifer system		
Formation Type:	Glacial Aquifer, Upper	Aquifer Type:	Not Reported
Construction Date:	Not Reported	Well Depth:	29
Well Depth Units:	ft	Well Hole Depth:	Not Reported
Well Hole Depth Units:	Not Reported		

Ground water levels,Number of Measurements:	54	Level reading date:	1999-06-24
Feet below surface:	Not Reported	Feet to sea level:	6.20
Note:	Not Reported		

Level reading date:	1997-07-23	Feet below surface:	Not Reported
Feet to sea level:	5.75	Note:	Not Reported
Level reading date:	1997-06-26	Feet below surface:	Not Reported
Feet to sea level:	5.81	Note:	Not Reported
Level reading date:	1997-03-17	Feet below surface:	Not Reported
Feet to sea level:	5.78	Note:	Not Reported
Level reading date:	1997-02-26	Feet below surface:	Not Reported
Feet to sea level:	5.89	Note:	Not Reported
Level reading date:	1996-07-05	Feet below surface:	Not Reported
Feet to sea level:	5.40	Note:	Not Reported
Level reading date:	1996-03-14	Feet below surface:	Not Reported
Feet to sea level:	5.30	Note:	Not Reported
Level reading date:	1995-09-29	Feet below surface:	Not Reported
Feet to sea level:	5.26	Note:	Not Reported
Level reading date:	1995-06-21	Feet below surface:	Not Reported
Feet to sea level:	5.31	Note:	Not Reported
Level reading date:	1995-01-03	Feet below surface:	Not Reported
Feet to sea level:	5.51	Note:	Not Reported
Level reading date:	1994-06-29	Feet below surface:	Not Reported
Feet to sea level:	5.69	Note:	Not Reported
Level reading date:	1994-03-24	Feet below surface:	Not Reported
Feet to sea level:	6.01	Note:	Not Reported

DRAFT

Level reading date:	1993-11-22	Feet below surface:	Not Reported
Feet to sea level:	5.28	Note:	Not Reported
Level reading date:	1993-08-24	Feet below surface:	Not Reported
Feet to sea level:	5.48	Note:	Not Reported
Level reading date:	1993-07-22	Feet below surface:	Not Reported
Feet to sea level:	5.46	Note:	Not Reported
Level reading date:	1993-06-22	Feet below surface:	Not Reported
Feet to sea level:	5.58	Note:	Not Reported
Level reading date:	1993-05-24	Feet below surface:	Not Reported
Feet to sea level:	5.88	Note:	Not Reported
Level reading date:	1993-04-28	Feet below surface:	Not Reported
Feet to sea level:	6.13	Note:	Not Reported
Level reading date:	1993-03-22	Feet below surface:	Not Reported
Feet to sea level:	5.70	Note:	Not Reported
Level reading date:	1993-01-19	Feet below surface:	Not Reported
Feet to sea level:	5.75	Note:	Not Reported
Level reading date:	1992-12-28	Feet below surface:	Not Reported
Feet to sea level:	5.93	Note:	Not Reported
Level reading date:	1992-11-19	Feet below surface:	Not Reported
Feet to sea level:	5.56	Note:	Not Reported
Level reading date:	1992-10-27	Feet below surface:	Not Reported
Feet to sea level:	5.71	Note:	Not Reported
Level reading date:	1992-09-18	Feet below surface:	Not Reported
Feet to sea level:	6.02	Note:	Not Reported
Level reading date:	1992-08-24	Feet below surface:	Not Reported
Feet to sea level:	6.25	Note:	Not Reported
Level reading date:	1992-07-16	Feet below surface:	Not Reported
Feet to sea level:	5.98	Note:	Not Reported
Level reading date:	1992-06-23	Feet below surface:	Not Reported
Feet to sea level:	5.77	Note:	Not Reported
Level reading date:	1992-06-12	Feet below surface:	Not Reported
Feet to sea level:	5.74	Note:	Not Reported
Level reading date:	1992-03-17	Feet below surface:	Not Reported
Feet to sea level:	5.23	Note:	Not Reported
Level reading date:	1991-03-19	Feet below surface:	Not Reported
Feet to sea level:	6.11	Note:	Not Reported
Level reading date:	1990-03-27	Feet below surface:	Not Reported
Feet to sea level:	5.57	Note:	Not Reported
Level reading date:	1989-03-08	Feet below surface:	Not Reported
Feet to sea level:	6.07	Note:	Not Reported
Level reading date:	1985-10-02	Feet below surface:	Not Reported
Feet to sea level:	5.45	Note:	Not Reported

DRAFT

Level reading date:	1985-05-20	Feet below surface:	Not Reported
Feet to sea level:	4.34	Note:	Not Reported
Level reading date:	1984-12-18	Feet below surface:	Not Reported
Feet to sea level:	4.71	Note:	Not Reported
Level reading date:	1984-10-03	Feet below surface:	Not Reported
Feet to sea level:	6.26	Note:	Not Reported
Level reading date:	1984-06-26	Feet below surface:	Not Reported
Feet to sea level:	6.21	Note:	Not Reported
Level reading date:	1984-03-27	Feet below surface:	Not Reported
Feet to sea level:	5.63	Note:	Not Reported
Level reading date:	1984-03-19	Feet below surface:	Not Reported
Feet to sea level:	5.63	Note:	Not Reported
Level reading date:	1984-01-05	Feet below surface:	Not Reported
Feet to sea level:	5.46	Note:	Not Reported
Level reading date:	1983-09-28	Feet below surface:	Not Reported
Feet to sea level:	4.96	Note:	Not Reported
Level reading date:	1983-06-28	Feet below surface:	Not Reported
Feet to sea level:	5.86	Note:	Not Reported
Level reading date:	1983-03-22	Feet below surface:	Not Reported
Feet to sea level:	5.37	Note:	Not Reported
Level reading date:	1982-12-21	Feet below surface:	Not Reported
Feet to sea level:	5.40	Note:	Not Reported
Level reading date:	1982-10-06	Feet below surface:	Not Reported
Feet to sea level:	6.16	Note:	Not Reported
Level reading date:	1982-06-30	Feet below surface:	Not Reported
Feet to sea level:	6.25	Note:	Not Reported
Level reading date:	1982-03-26	Feet below surface:	Not Reported
Feet to sea level:	6.10	Note:	Not Reported
Level reading date:	1981-12-29	Feet below surface:	Not Reported
Feet to sea level:	6.30	Note:	Not Reported
Level reading date:	1981-09-22	Feet below surface:	Not Reported
Feet to sea level:	6.15	Note:	Not Reported
Level reading date:	1981-06-30	Feet below surface:	Not Reported
Feet to sea level:	6.12	Note:	Not Reported
Level reading date:	1981-03-19	Feet below surface:	Not Reported
Feet to sea level:	6.69	Note:	Not Reported
Level reading date:	1981-02-10	Feet below surface:	Not Reported
Feet to sea level:	6.66	Note:	Not Reported
Level reading date:	1980-12-24	Feet below surface:	Not Reported
Feet to sea level:	6.86	Note:	Not Reported
Level reading date:	1980-09-23	Feet below surface:	Not Reported
Feet to sea level:	7.04	Note:	Not Reported

DRAFT

Map ID
Direction
Distance
Elevation | Database | EDR ID Number

B6
WNW
1/2 - 1 Mile
Higher | **FED USGS** | **USGS40000827671**

Organization ID:	USGS-NY	Organization Name:	USGS New York Water Science Center
Monitor Location:	K 3256. 2	Type:	Well
Description:	RIVERDALE AVE & MILLER AVE & NEW LOTS AVE		
HUC:	02030202	Drainage Area:	Not Reported
Drainage Area Units:	Not Reported	Contrib Drainage Area:	Not Reported
Contrib Drainage Area Unts:	Not Reported		
Aquifer:	Northern Atlantic Coastal Plain aquifer system		
Formation Type:	Glacial Aquifer, Upper	Aquifer Type:	Unconfined single aquifer
Construction Date:	19980624	Well Depth:	40
Well Depth Units:	ft	Well Hole Depth:	40
Well Hole Depth Units:	ft		

Ground water levels,Number of Measurements:	72	Level reading date:	2005-02-15
Feet below surface:	Not Reported	Feet to sea level:	5.97
Note:	Not Reported		

Level reading date:	2005-01-21	Feet below surface:	Not Reported
Feet to sea level:	6.01	Note:	Not Reported
Level reading date:	2004-12-15	Feet below surface:	Not Reported
Feet to sea level:	5.99	Note:	Not Reported
Level reading date:	2004-11-23	Feet below surface:	Not Reported
Feet to sea level:	5.84	Note:	Not Reported
Level reading date:	2004-10-21	Feet below surface:	Not Reported
Feet to sea level:	6.02	Note:	Not Reported
Level reading date:	2004-09-21	Feet below surface:	Not Reported
Feet to sea level:	6.04	Note:	Not Reported
Level reading date:	2004-08-25	Feet below surface:	Not Reported
Feet to sea level:	5.99	Note:	Not Reported
Level reading date:	2004-07-19	Feet below surface:	Not Reported
Feet to sea level:	5.79	Note:	Not Reported
Level reading date:	2004-06-16	Feet below surface:	Not Reported
Feet to sea level:	5.67	Note:	Not Reported
Level reading date:	2004-05-25	Feet below surface:	Not Reported
Feet to sea level:	5.79	Note:	Not Reported
Level reading date:	2004-04-29	Feet below surface:	Not Reported
Feet to sea level:	5.83	Note:	Not Reported
Level reading date:	2004-03-21	Feet below surface:	Not Reported
Feet to sea level:	5.61	Note:	Not Reported
Level reading date:	2004-02-25	Feet below surface:	Not Reported
Feet to sea level:	5.63	Note:	Not Reported
Level reading date:	2003-12-18	Feet below surface:	Not Reported
Feet to sea level:	5.84	Note:	Not Reported

DRAFT

Level reading date:	2003-11-22	Feet below surface:	Not Reported
Feet to sea level:	5.72	Note:	Not Reported
Level reading date:	2003-10-29	Feet below surface:	Not Reported
Feet to sea level:	5.64	Note:	Not Reported
Level reading date:	2003-09-24	Feet below surface:	Not Reported
Feet to sea level:	5.84	Note:	Not Reported
Level reading date:	2003-08-25	Feet below surface:	Not Reported
Feet to sea level:	6.05	Note:	Not Reported
Level reading date:	2003-07-21	Feet below surface:	Not Reported
Feet to sea level:	6.07	Note:	Not Reported
Level reading date:	2003-06-25	Feet below surface:	Not Reported
Feet to sea level:	6.44	Note:	Not Reported
Level reading date:	2003-05-19	Feet below surface:	Not Reported
Feet to sea level:	5.75	Note:	Not Reported
Level reading date:	2003-04-28	Feet below surface:	Not Reported
Feet to sea level:	5.96	Note:	Not Reported
Level reading date:	2003-03-18	Feet below surface:	Not Reported
Feet to sea level:	5.95	Note:	Not Reported
Level reading date:	2003-02-27	Feet below surface:	Not Reported
Feet to sea level:	5.88	Note:	Not Reported
Level reading date:	2002-12-27	Feet below surface:	Not Reported
Feet to sea level:	5.78	Note:	Not Reported
Level reading date:	2002-11-26	Feet below surface:	Not Reported
Feet to sea level:	5.84	Note:	Not Reported
Level reading date:	2002-10-21	Feet below surface:	Not Reported
Feet to sea level:	5.88	Note:	Not Reported
Level reading date:	2002-09-25	Feet below surface:	Not Reported
Feet to sea level:	5.47	Note:	Not Reported
Level reading date:	2002-08-27	Feet below surface:	Not Reported
Feet to sea level:	5.09	Note:	Not Reported
Level reading date:	2002-07-22	Feet below surface:	Not Reported
Feet to sea level:	5.22	Note:	Not Reported
Level reading date:	2002-06-18	Feet below surface:	Not Reported
Feet to sea level:	5.44	Note:	Not Reported
Level reading date:	2002-05-29	Feet below surface:	Not Reported
Feet to sea level:	5.40	Note:	Not Reported
Level reading date:	2002-04-24	Feet below surface:	Not Reported
Feet to sea level:	5.15	Note:	Not Reported
Level reading date:	2002-03-21	Feet below surface:	Not Reported
Feet to sea level:	5.09	Note:	Not Reported
Level reading date:	2002-02-27	Feet below surface:	Not Reported
Feet to sea level:	5.02	Note:	Not Reported

DRAFT

Level reading date:	2002-01-28	Feet below surface:	Not Reported
Feet to sea level:	5.10	Note:	Not Reported
Level reading date:	2001-12-28	Feet below surface:	Not Reported
Feet to sea level:	5.21	Note:	Not Reported
Level reading date:	2001-11-15	Feet below surface:	Not Reported
Feet to sea level:	5.29	Note:	Not Reported
Level reading date:	2001-10-24	Feet below surface:	Not Reported
Feet to sea level:	5.43	Note:	Not Reported
Level reading date:	2001-09-26	Feet below surface:	Not Reported
Feet to sea level:	5.55	Note:	Not Reported
Level reading date:	2001-08-29	Feet below surface:	Not Reported
Feet to sea level:	5.65	Note:	Not Reported
Level reading date:	2001-07-24	Feet below surface:	Not Reported
Feet to sea level:	5.79	Note:	Not Reported
Level reading date:	2001-06-28	Feet below surface:	Not Reported
Feet to sea level:	5.94	Note:	Not Reported
Level reading date:	2001-05-24	Feet below surface:	Not Reported
Feet to sea level:	5.92	Note:	Not Reported
Level reading date:	2001-04-25	Feet below surface:	Not Reported
Feet to sea level:	6.15	Note:	Not Reported
Level reading date:	2001-03-20	Feet below surface:	Not Reported
Feet to sea level:	5.72	Note:	Not Reported
Level reading date:	2000-12-19	Feet below surface:	Not Reported
Feet to sea level:	5.58	Note:	Not Reported
Level reading date:	2000-11-28	Feet below surface:	Not Reported
Feet to sea level:	5.56	Note:	Not Reported
Level reading date:	2000-10-24	Feet below surface:	Not Reported
Feet to sea level:	5.57	Note:	Not Reported
Level reading date:	2000-09-27	Feet below surface:	Not Reported
Feet to sea level:	5.76	Note:	Not Reported
Level reading date:	2000-08-24	Feet below surface:	Not Reported
Feet to sea level:	5.83	Note:	Not Reported
Level reading date:	2000-07-27	Feet below surface:	Not Reported
Feet to sea level:	5.83	Note:	Not Reported
Level reading date:	2000-06-28	Feet below surface:	Not Reported
Feet to sea level:	5.82	Note:	Not Reported
Level reading date:	2000-03-23	Feet below surface:	Not Reported
Feet to sea level:	5.74	Note:	Not Reported
Level reading date:	2000-02-29	Feet below surface:	Not Reported
Feet to sea level:	5.57	Note:	Not Reported
Level reading date:	1999-12-13	Feet below surface:	Not Reported
Feet to sea level:	5.55	Note:	Not Reported

DRAFT

Level reading date:	1999-11-23	Feet below surface:	Not Reported
Feet to sea level:	5.58	Note:	Not Reported
Level reading date:	1999-10-19	Feet below surface:	Not Reported
Feet to sea level:	5.69	Note:	Not Reported
Level reading date:	1999-09-23	Feet below surface:	Not Reported
Feet to sea level:	5.91	Note:	Not Reported
Level reading date:	1999-08-17	Feet below surface:	Not Reported
Feet to sea level:	5.64	Note:	Not Reported
Level reading date:	1999-07-16	Feet below surface:	Not Reported
Feet to sea level:	5.70	Note:	Not Reported
Level reading date:	1999-06-24	Feet below surface:	Not Reported
Feet to sea level:	5.76	Note:	Not Reported
Level reading date:	1999-05-18	Feet below surface:	Not Reported
Feet to sea level:	5.80	Note:	Not Reported
Level reading date:	1999-04-28	Feet below surface:	Not Reported
Feet to sea level:	5.88	Note:	Not Reported
Level reading date:	1999-03-23	Feet below surface:	Not Reported
Feet to sea level:	6.05	Note:	Not Reported
Level reading date:	1999-03-02	Feet below surface:	Not Reported
Feet to sea level:	6.01	Note:	Not Reported
Level reading date:	1999-01-27	Feet below surface:	Not Reported
Feet to sea level:	6.03	Note:	Not Reported
Level reading date:	1998-11-24	Feet below surface:	Not Reported
Feet to sea level:	5.63	Note:	Not Reported
Level reading date:	1998-10-29	Feet below surface:	Not Reported
Feet to sea level:	5.67	Note:	Not Reported
Level reading date:	1998-09-29	Feet below surface:	Not Reported
Feet to sea level:	5.72	Note:	Not Reported
Level reading date:	1998-09-01	Feet below surface:	Not Reported
Feet to sea level:	5.86	Note:	Not Reported
Level reading date:	1998-07-28	Feet below surface:	Not Reported
Feet to sea level:	6.04	Note:	Not Reported

DRAFT

A7
NNE
1/2 - 1 Mile
Higher

FED USGS **USGS40000828091**

Organization ID:	USGS-NY	Organization Name:	USGS New York Water Science Center
Monitor Location:	K 538. 1	Type:	Well
Description:	Not Reported	HUC:	02030202
Drainage Area:	Not Reported	Drainage Area Units:	Not Reported
Contrib Drainage Area:	Not Reported	Contrib Drainage Area Unts:	Not Reported
Aquifer:	Not Reported	Formation Type:	Not Reported
Aquifer Type:	Not Reported	Construction Date:	Not Reported
Well Depth:	Not Reported	Well Depth Units:	Not Reported

Well Hole Depth:	172	Well Hole Depth Units:	ft

8
WNW
1/2 - 1 Mile
Higher

FED USGS **USGS40000827849**

Organization ID:	USGS-NY	Organization Name:	USGS New York Water Science Center
Monitor Location:	K 1266. 1	Type:	Well
Description:	Not Reported	HUC:	02030202
Drainage Area:	Not Reported	Drainage Area Units:	Not Reported
Contrib Drainage Area:	Not Reported	Contrib Drainage Area Unts:	Not Reported
Aquifer:	Northern Atlantic Coastal Plain aquifer system		
Formation Type:	Glacial Aquifer, Upper	Aquifer Type:	Not Reported
Construction Date:	Not Reported	Well Depth:	41
Well Depth Units:	ft	Well Hole Depth:	Not Reported
Well Hole Depth Units:	Not Reported		

Ground water levels,Number of Measurements:	300	Level reading date:	1968-04-30
Feet below surface:	Not Reported	Feet to sea level:	4.51
Note:	Not Reported		

Level reading date:	1967-11-09	Feet below surface:	Not Reported
Feet to sea level:	3.15	Note:	Not Reported
Level reading date:	1967-03-29	Feet below surface:	Not Reported
Feet to sea level:	3.55	Note:	Not Reported
Level reading date:	1966-10-25	Feet below surface:	Not Reported
Feet to sea level:	3.09	Note:	Not Reported
Level reading date:	1966-05-04	Feet below surface:	Not Reported
Feet to sea level:	3.33	Note:	Not Reported
Level reading date:	1965-10-27	Feet below surface:	Not Reported
Feet to sea level:	3.16	Note:	Not Reported
Level reading date:	1965-09-16	Feet below surface:	Not Reported
Feet to sea level:	3.33	Note:	Not Reported
Level reading date:	1965-04-29	Feet below surface:	Not Reported
Feet to sea level:	3.70	Note:	Not Reported
Level reading date:	1964-04-27	Feet below surface:	Not Reported
Feet to sea level:	3.85	Note:	Not Reported
Level reading date:	1963-11-05	Feet below surface:	Not Reported
Feet to sea level:	3.15	Note:	Not Reported
Level reading date:	1963-04-25	Feet below surface:	Not Reported
Feet to sea level:	4.04	Note:	Not Reported
Level reading date:	1962-11-09	Feet below surface:	Not Reported
Feet to sea level:	3.86	Note:	Not Reported
Level reading date:	1962-04-03	Feet below surface:	Not Reported
Feet to sea level:	4.33	Note:	Not Reported
Level reading date:	1961-12-27	Feet below surface:	Not Reported

DRAFT

Feet to sea level:	4.30	Note:	Not Reported
Level reading date:	1961-10-02	Feet below surface:	Not Reported
Feet to sea level:	4.28	Note:	Not Reported
Level reading date:	1961-06-28	Feet below surface:	Not Reported
Feet to sea level:	4.26	Note:	Not Reported
Level reading date:	1961-03-28	Feet below surface:	Not Reported
Feet to sea level:	4.19	Note:	Not Reported
Level reading date:	1961-01-30	Feet below surface:	Not Reported
Feet to sea level:	3.77	Note:	Not Reported
Level reading date:	1960-09-27	Feet below surface:	Not Reported
Feet to sea level:	3.77	Note:	Not Reported
Level reading date:	1960-07-01	Feet below surface:	Not Reported
Feet to sea level:	3.22	Note:	Not Reported
Level reading date:	1960-03-30	Feet below surface:	Not Reported
Feet to sea level:	3.40	Note:	Not Reported
Level reading date:	1960-01-14	Feet below surface:	Not Reported
Feet to sea level:	3.06	Note:	Not Reported
Level reading date:	1959-10-07	Feet below surface:	Not Reported
Feet to sea level:	2.82	Note:	Not Reported
Level reading date:	1959-07-13	Feet below surface:	Not Reported
Feet to sea level:	2.80	Note:	Not Reported
Level reading date:	1959-03-20	Feet below surface:	Not Reported
Feet to sea level:	2.89	Note:	Not Reported
Level reading date:	1957-12-30	Feet below surface:	Not Reported
Feet to sea level:	1.49	Note:	Not Reported
Level reading date:	1957-09-24	Feet below surface:	Not Reported
Feet to sea level:	1.88	Note:	Not Reported
Level reading date:	1957-06-27	Feet below surface:	Not Reported
Feet to sea level:	2.95	Note:	Not Reported
Level reading date:	1957-03-28	Feet below surface:	Not Reported
Feet to sea level:	3.00	Note:	Not Reported
Level reading date:	1955-02-25	Feet below surface:	Not Reported
Feet to sea level:	2.52	Note:	Not Reported
Level reading date:	1955-01-26	Feet below surface:	Not Reported
Feet to sea level:	2.63	Note:	Not Reported
Level reading date:	1954-08-24	Feet below surface:	Not Reported
Feet to sea level:	1.78	Note:	Not Reported
Level reading date:	1954-07-29	Feet below surface:	Not Reported
Feet to sea level:	1.74	Note:	Not Reported
Level reading date:	1954-06-30	Feet below surface:	Not Reported
Feet to sea level:	1.90	Note:	Not Reported

DRAFT

Level reading date:	1954-05-26	Feet below surface:	Not Reported
Feet to sea level:	1.90	Note:	Not Reported
Level reading date:	1954-04-29	Feet below surface:	Not Reported
Feet to sea level:	1.85	Note:	Not Reported
Level reading date:	1954-03-27	Feet below surface:	Not Reported
Feet to sea level:	1.87	Note:	Not Reported
Level reading date:	1954-02-25	Feet below surface:	Not Reported
Feet to sea level:	1.83	Note:	Not Reported
Level reading date:	1953-12-26	Feet below surface:	Not Reported
Feet to sea level:	1.84	Note:	Not Reported
Level reading date:	1953-12-21	Feet below surface:	Not Reported
Feet to sea level:	2.08	Note:	Not Reported
Level reading date:	1953-12-01	Feet below surface:	Not Reported
Feet to sea level:	2.44	Note:	Not Reported
Level reading date:	1953-10-26	Feet below surface:	Not Reported
Feet to sea level:	2.50	Note:	Not Reported
Level reading date:	1953-09-30	Feet below surface:	Not Reported
Feet to sea level:	2.53	Note:	Not Reported
Level reading date:	1953-08-27	Feet below surface:	Not Reported
Feet to sea level:	2.75	Note:	Not Reported
Level reading date:	1953-07-31	Feet below surface:	Not Reported
Feet to sea level:	2.63	Note:	Not Reported
Level reading date:	1953-06-23	Feet below surface:	Not Reported
Feet to sea level:	2.74	Note:	Not Reported
Level reading date:	1953-05-26	Feet below surface:	Not Reported
Feet to sea level:	2.98	Note:	Not Reported
Level reading date:	1953-04-29	Feet below surface:	Not Reported
Feet to sea level:	3.07	Note:	Not Reported
Level reading date:	1953-03-24	Feet below surface:	Not Reported
Feet to sea level:	2.42	Note:	Not Reported
Level reading date:	1953-02-26	Feet below surface:	Not Reported
Feet to sea level:	2.12	Note:	Not Reported
Level reading date:	1953-02-05	Feet below surface:	Not Reported
Feet to sea level:	2.47	Note:	Not Reported
Level reading date:	1952-12-23	Feet below surface:	Not Reported
Feet to sea level:	1.97	Note:	Not Reported
Level reading date:	1952-12-04	Feet below surface:	Not Reported
Feet to sea level:	2.02	Note:	Not Reported
Level reading date:	1952-11-04	Feet below surface:	Not Reported
Feet to sea level:	2.04	Note:	Not Reported
Level reading date:	1952-09-23	Feet below surface:	Not Reported
Feet to sea level:	2.32	Note:	Not Reported

DRAFT

Level reading date:	1952-08-26	Feet below surface:	Not Reported
Feet to sea level:	2.47	Note:	Not Reported
Level reading date:	1952-07-25	Feet below surface:	Not Reported
Feet to sea level:	2.49	Note:	Not Reported
Level reading date:	1952-06-23	Feet below surface:	Not Reported
Feet to sea level:	2.40	Note:	Not Reported
Level reading date:	1952-05-26	Feet below surface:	Not Reported
Feet to sea level:	2.01	Note:	Not Reported
Level reading date:	1952-04-28	Feet below surface:	Not Reported
Feet to sea level:	1.70	Note:	Not Reported
Level reading date:	1952-03-20	Feet below surface:	Not Reported
Feet to sea level:	1.57	Note:	Not Reported
Level reading date:	1952-02-19	Feet below surface:	Not Reported
Feet to sea level:	1.48	Note:	Not Reported
Level reading date:	1952-01-28	Feet below surface:	Not Reported
Feet to sea level:	1.03	Note:	Not Reported
Level reading date:	1951-12-20	Feet below surface:	Not Reported
Feet to sea level:	1.00	Note:	Not Reported
Level reading date:	1951-11-29	Feet below surface:	Not Reported
Feet to sea level:	0.84	Note:	Not Reported
Level reading date:	1951-10-03	Feet below surface:	Not Reported
Feet to sea level:	0.40	Note:	Not Reported
Level reading date:	1951-09-26	Feet below surface:	Not Reported
Feet to sea level:	-0.59	Note:	Not Reported
Level reading date:	1951-08-28	Feet below surface:	Not Reported
Feet to sea level:	0.62	Note:	Not Reported
Level reading date:	1951-07-24	Feet below surface:	Not Reported
Feet to sea level:	0.52	Note:	Not Reported
Level reading date:	1951-06-26	Feet below surface:	Not Reported
Feet to sea level:	0.60	Note:	Not Reported
Level reading date:	1951-05-29	Feet below surface:	Not Reported
Feet to sea level:	0.69	Note:	Not Reported
Level reading date:	1951-05-01	Feet below surface:	Not Reported
Feet to sea level:	0.54	Note:	Not Reported
Level reading date:	1951-03-26	Feet below surface:	Not Reported
Feet to sea level:	0.28	Note:	Not Reported
Level reading date:	1951-02-23	Feet below surface:	Not Reported
Feet to sea level:	-0.12	Note:	Not Reported
Level reading date:	1951-01-30	Feet below surface:	Not Reported
Feet to sea level:	0.16	Note:	Not Reported
Level reading date:	1950-12-18	Feet below surface:	Not Reported
Feet to sea level:	0.22	Note:	Not Reported

DRAFT

Level reading date:	1950-11-27	Feet below surface:	Not Reported
Feet to sea level:	-0.30	Note:	Not Reported
Level reading date:	1950-10-30	Feet below surface:	Not Reported
Feet to sea level:	-0.32	Note:	Not Reported
Level reading date:	1950-09-26	Feet below surface:	Not Reported
Feet to sea level:	-0.51	Note:	Not Reported
Level reading date:	1950-08-28	Feet below surface:	Not Reported
Feet to sea level:	-0.33	Note:	Not Reported
Level reading date:	1950-07-26	Feet below surface:	Not Reported
Feet to sea level:	-0.35	Note:	Not Reported
Level reading date:	1950-06-28	Feet below surface:	Not Reported
Feet to sea level:	-0.40	Note:	Not Reported
Level reading date:	1950-06-05	Feet below surface:	Not Reported
Feet to sea level:	-0.36	Note:	Not Reported
Level reading date:	1950-04-27	Feet below surface:	Not Reported
Feet to sea level:	-0.20	Note:	Not Reported
Level reading date:	1950-03-29	Feet below surface:	Not Reported
Feet to sea level:	-0.52	Note:	Not Reported
Level reading date:	1950-02-28	Feet below surface:	Not Reported
Feet to sea level:	-0.40	Note:	Not Reported
Level reading date:	1950-01-25	Feet below surface:	Not Reported
Feet to sea level:	-0.49	Note:	Not Reported
Level reading date:	1949-12-27	Feet below surface:	Not Reported
Feet to sea level:	-0.76	Note:	Not Reported
Level reading date:	1949-11-28	Feet below surface:	Not Reported
Feet to sea level:	-0.65	Note:	Not Reported
Level reading date:	1949-10-31	Feet below surface:	Not Reported
Feet to sea level:	-0.89	Note:	Not Reported
Level reading date:	1949-09-28	Feet below surface:	Not Reported
Feet to sea level:	-0.58	Note:	Not Reported
Level reading date:	1949-08-31	Feet below surface:	Not Reported
Feet to sea level:	-0.59	Note:	Not Reported
Level reading date:	1949-07-28	Feet below surface:	Not Reported
Feet to sea level:	-0.68	Note:	Not Reported
Level reading date:	1949-06-30	Feet below surface:	Not Reported
Feet to sea level:	-0.75	Note:	Not Reported
Level reading date:	1949-06-01	Feet below surface:	Not Reported
Feet to sea level:	-1.07	Note:	Not Reported
Level reading date:	1949-04-27	Feet below surface:	Not Reported
Feet to sea level:	-1.63	Note:	Not Reported
Level reading date:	1949-04-04	Feet below surface:	Not Reported
Feet to sea level:	-1.83	Note:	Not Reported

DRAFT

Level reading date:	1949-02-23	Feet below surface:	Not Reported
Feet to sea level:	-1.89	Note:	Not Reported
Level reading date:	1949-01-26	Feet below surface:	Not Reported
Feet to sea level:	-1.96	Note:	Not Reported
Level reading date:	1948-12-28	Feet below surface:	Not Reported
Feet to sea level:	-2.06	Note:	Not Reported
Level reading date:	1948-12-09	Feet below surface:	Not Reported
Feet to sea level:	-2.59	Note:	Not Reported
Level reading date:	1948-11-03	Feet below surface:	Not Reported
Feet to sea level:	-3.16	Note:	Not Reported
Level reading date:	1948-10-04	Feet below surface:	Not Reported
Feet to sea level:	-3.10	Note:	Not Reported
Level reading date:	1948-08-30	Feet below surface:	Not Reported
Feet to sea level:	-2.80	Note:	Not Reported
Level reading date:	1948-07-26	Feet below surface:	Not Reported
Feet to sea level:	-3.05	Note:	Not Reported
Level reading date:	1948-06-30	Feet below surface:	Not Reported
Feet to sea level:	-3.54	Note:	Not Reported
Level reading date:	1948-06-02	Feet below surface:	Not Reported
Feet to sea level:	-3.61	Note:	Not Reported
Level reading date:	1948-04-28	Feet below surface:	Not Reported
Feet to sea level:	-3.66	Note:	Not Reported
Level reading date:	1948-03-26	Feet below surface:	Not Reported
Feet to sea level:	-3.94	Note:	Not Reported
Level reading date:	1948-03-03	Feet below surface:	Not Reported
Feet to sea level:	-4.32	Note:	Not Reported
Level reading date:	1948-02-02	Feet below surface:	Not Reported
Feet to sea level:	-3.94	Note:	Not Reported
Level reading date:	1948-01-09	Feet below surface:	Not Reported
Feet to sea level:	-4.82	Note:	Not Reported
Level reading date:	1947-12-17	Feet below surface:	Not Reported
Feet to sea level:	-4.92	Note:	Not Reported
Level reading date:	1947-11-26	Feet below surface:	Not Reported
Feet to sea level:	-5.04	Note:	Not Reported
Level reading date:	1947-11-20	Feet below surface:	Not Reported
Feet to sea level:	-5.07	Note:	Not Reported
Level reading date:	1947-10-31	Feet below surface:	Not Reported
Feet to sea level:	-5.36	Note:	Not Reported
Level reading date:	1947-10-14	Feet below surface:	Not Reported
Feet to sea level:	-5.34	Note:	Not Reported
Level reading date:	1947-10-07	Feet below surface:	Not Reported
Feet to sea level:	-5.36	Note:	Not Reported

DRAFT

Level reading date:	1947-09-30	Feet below surface:	Not Reported
Feet to sea level:	-5.33	Note:	Not Reported
Level reading date:	1947-09-16	Feet below surface:	Not Reported
Feet to sea level:	-5.27	Note:	Not Reported
Level reading date:	1947-08-27	Feet below surface:	Not Reported
Feet to sea level:	-5.26	Note:	Not Reported
Level reading date:	1947-08-14	Feet below surface:	Not Reported
Feet to sea level:	-5.36	Note:	Not Reported
Level reading date:	1947-07-30	Feet below surface:	Not Reported
Feet to sea level:	-5.30	Note:	Not Reported
Level reading date:	1947-07-23	Feet below surface:	Not Reported
Feet to sea level:	-5.27	Note:	Not Reported
Level reading date:	1947-07-16	Feet below surface:	Not Reported
Feet to sea level:	-5.22	Note:	Not Reported
Level reading date:	1947-07-07	Feet below surface:	Not Reported
Feet to sea level:	-5.16	Note:	Not Reported
Level reading date:	1947-07-02	Feet below surface:	Not Reported
Feet to sea level:	-5.12	Note:	Not Reported
Level reading date:	1947-07-01	Feet below surface:	Not Reported
Feet to sea level:	-5.11	Note:	Not Reported
Level reading date:	1947-06-24	Feet below surface:	Not Reported
Feet to sea level:	-5.14	Note:	Not Reported
Level reading date:	1947-05-27	Feet below surface:	Not Reported
Feet to sea level:	-5.06	Note:	Not Reported
Level reading date:	1947-05-06	Feet below surface:	Not Reported
Feet to sea level:	-5.08	Note:	Not Reported
Level reading date:	1947-04-03	Feet below surface:	Not Reported
Feet to sea level:	-5.29	Note:	Not Reported
Level reading date:	1947-03-05	Feet below surface:	Not Reported
Feet to sea level:	-4.85	Note:	Not Reported
Level reading date:	1947-01-27	Feet below surface:	Not Reported
Feet to sea level:	-5.18	Note:	Not Reported
Level reading date:	1946-12-30	Feet below surface:	Not Reported
Feet to sea level:	-5.06	Note:	Not Reported
Level reading date:	1946-11-26	Feet below surface:	Not Reported
Feet to sea level:	-4.96	Note:	Not Reported
Level reading date:	1946-10-22	Feet below surface:	Not Reported
Feet to sea level:	-4.90	Note:	Not Reported
Level reading date:	1946-09-27	Feet below surface:	Not Reported
Feet to sea level:	-4.83	Note:	Not Reported
Level reading date:	1946-08-29	Feet below surface:	Not Reported
Feet to sea level:	-4.65	Note:	Not Reported

DRAFT

Level reading date:	1946-07-26	Feet below surface:	Not Reported
Feet to sea level:	-4.45	Note:	Not Reported
Level reading date:	1946-07-05	Feet below surface:	Not Reported
Feet to sea level:	-4.38	Note:	Not Reported
Level reading date:	1946-06-18	Feet below surface:	Not Reported
Feet to sea level:	-4.52	Note:	Not Reported
Level reading date:	1946-05-09	Feet below surface:	Not Reported
Feet to sea level:	-5.10	Note:	Not Reported
Level reading date:	1946-04-12	Feet below surface:	Not Reported
Feet to sea level:	-5.00	Note:	Not Reported
Level reading date:	1946-03-15	Feet below surface:	Not Reported
Feet to sea level:	-4.98	Note:	Not Reported
Level reading date:	1946-02-08	Feet below surface:	Not Reported
Feet to sea level:	-4.83	Note:	Not Reported
Level reading date:	1946-01-10	Feet below surface:	Not Reported
Feet to sea level:	-4.92	Note:	Not Reported
Level reading date:	1945-12-04	Feet below surface:	Not Reported
Feet to sea level:	-5.20	Note:	Not Reported
Level reading date:	1945-11-06	Feet below surface:	Not Reported
Feet to sea level:	-5.24	Note:	Not Reported
Level reading date:	1945-09-28	Feet below surface:	Not Reported
Feet to sea level:	-5.03	Note:	Not Reported
Level reading date:	1945-09-13	Feet below surface:	Not Reported
Feet to sea level:	-5.12	Note:	Not Reported
Level reading date:	1945-08-08	Feet below surface:	Not Reported
Feet to sea level:	-5.97	Note:	Not Reported
Level reading date:	1945-07-04	Feet below surface:	Not Reported
Feet to sea level:	-5.07	Note:	Not Reported
Level reading date:	1945-06-05	Feet below surface:	Not Reported
Feet to sea level:	-4.91	Note:	Not Reported
Level reading date:	1945-04-27	Feet below surface:	Not Reported
Feet to sea level:	-5.17	Note:	Not Reported
Level reading date:	1945-04-03	Feet below surface:	Not Reported
Feet to sea level:	-5.04	Note:	Not Reported
Level reading date:	1945-03-05	Feet below surface:	Not Reported
Feet to sea level:	-5.11	Note:	Not Reported
Level reading date:	1945-01-03	Feet below surface:	Not Reported
Feet to sea level:	-4.98	Note:	Not Reported
Level reading date:	1944-12-05	Feet below surface:	Not Reported
Feet to sea level:	-5.08	Note:	Not Reported
Level reading date:	1944-10-28	Feet below surface:	Not Reported
Feet to sea level:	-5.09	Note:	Not Reported

DRAFT

Level reading date:	1944-10-04	Feet below surface:	Not Reported
Feet to sea level:	-5.08	Note:	Not Reported
Level reading date:	1944-09-01	Feet below surface:	Not Reported
Feet to sea level:	-5.51	Note:	Not Reported
Level reading date:	1944-08-01	Feet below surface:	Not Reported
Feet to sea level:	-5.33	Note:	Not Reported
Level reading date:	1944-07-04	Feet below surface:	Not Reported
Feet to sea level:	-5.18	Note:	Not Reported
Level reading date:	1944-06-03	Feet below surface:	Not Reported
Feet to sea level:	-5.15	Note:	Not Reported
Level reading date:	1944-04-25	Feet below surface:	Not Reported
Feet to sea level:	-5.42	Note:	Not Reported
Level reading date:	1944-03-29	Feet below surface:	Not Reported
Feet to sea level:	-5.66	Note:	Not Reported
Level reading date:	1944-03-07	Feet below surface:	Not Reported
Feet to sea level:	-6.07	Note:	Not Reported
Level reading date:	1944-01-29	Feet below surface:	Not Reported
Feet to sea level:	-5.81	Note:	Not Reported
Level reading date:	1944-01-01	Feet below surface:	Not Reported
Feet to sea level:	-5.90	Note:	Not Reported
Level reading date:	1943-11-27	Feet below surface:	Not Reported
Feet to sea level:	-5.82	Note:	Not Reported
Level reading date:	1943-10-30	Feet below surface:	Not Reported
Feet to sea level:	-6.11	Note:	Not Reported
Level reading date:	1943-09-25	Feet below surface:	Not Reported
Feet to sea level:	-6.15	Note:	Not Reported
Level reading date:	1943-08-28	Feet below surface:	Not Reported
Feet to sea level:	-5.96	Note:	Not Reported
Level reading date:	1943-07-31	Feet below surface:	Not Reported
Feet to sea level:	-5.82	Note:	Not Reported
Level reading date:	1943-06-26	Feet below surface:	Not Reported
Feet to sea level:	-5.77	Note:	Not Reported
Level reading date:	1943-05-29	Feet below surface:	Not Reported
Feet to sea level:	-5.92	Note:	Not Reported
Level reading date:	1943-05-01	Feet below surface:	Not Reported
Feet to sea level:	-6.04	Note:	Not Reported
Level reading date:	1943-03-27	Feet below surface:	Not Reported
Feet to sea level:	-6.10	Note:	Not Reported
Level reading date:	1943-02-27	Feet below surface:	Not Reported
Feet to sea level:	-6.28	Note:	Not Reported
Level reading date:	1943-01-30	Feet below surface:	Not Reported
Feet to sea level:	-6.39	Note:	Not Reported

DRAFT

Level reading date:	1943-01-02	Feet below surface:	Not Reported
Feet to sea level:	-6.64	Note:	Not Reported
Level reading date:	1942-12-26	Feet below surface:	Not Reported
Feet to sea level:	-6.55	Note:	Not Reported
Level reading date:	1942-12-19	Feet below surface:	Not Reported
Feet to sea level:	-6.31	Note:	Not Reported
Level reading date:	1942-12-12	Feet below surface:	Not Reported
Feet to sea level:	-6.59	Note:	Not Reported
Level reading date:	1942-12-05	Feet below surface:	Not Reported
Feet to sea level:	-6.70	Note:	Not Reported
Level reading date:	1942-11-28	Feet below surface:	Not Reported
Feet to sea level:	-6.81	Note:	Not Reported
Level reading date:	1942-11-21	Feet below surface:	Not Reported
Feet to sea level:	-6.81	Note:	Not Reported
Level reading date:	1942-11-14	Feet below surface:	Not Reported
Feet to sea level:	-6.87	Note:	Not Reported
Level reading date:	1942-11-07	Feet below surface:	Not Reported
Feet to sea level:	-6.85	Note:	Not Reported
Level reading date:	1942-10-31	Feet below surface:	Not Reported
Feet to sea level:	-6.83	Note:	Not Reported
Level reading date:	1942-10-24	Feet below surface:	Not Reported
Feet to sea level:	-6.86	Note:	Not Reported
Level reading date:	1942-10-17	Feet below surface:	Not Reported
Feet to sea level:	-6.87	Note:	Not Reported
Level reading date:	1942-10-10	Feet below surface:	Not Reported
Feet to sea level:	-6.88	Note:	Not Reported
Level reading date:	1942-10-03	Feet below surface:	Not Reported
Feet to sea level:	-6.90	Note:	Not Reported
Level reading date:	1942-09-26	Feet below surface:	Not Reported
Feet to sea level:	-6.84	Note:	Not Reported
Level reading date:	1942-09-19	Feet below surface:	Not Reported
Feet to sea level:	-6.91	Note:	Not Reported
Level reading date:	1942-09-12	Feet below surface:	Not Reported
Feet to sea level:	-6.98	Note:	Not Reported
Level reading date:	1942-09-05	Feet below surface:	Not Reported
Feet to sea level:	-7.00	Note:	Not Reported
Level reading date:	1942-08-29	Feet below surface:	Not Reported
Feet to sea level:	-7.08	Note:	Not Reported
Level reading date:	1942-08-22	Feet below surface:	Not Reported
Feet to sea level:	-7.23	Note:	Not Reported
Level reading date:	1942-08-15	Feet below surface:	Not Reported
Feet to sea level:	-7.18	Note:	Not Reported

DRAFT

Level reading date:	1942-08-08	Feet below surface:	Not Reported
Feet to sea level:	-7.25	Note:	Not Reported
Level reading date:	1942-08-01	Feet below surface:	Not Reported
Feet to sea level:	-7.25	Note:	Not Reported
Level reading date:	1942-07-18	Feet below surface:	Not Reported
Feet to sea level:	-7.26	Note:	Not Reported
Level reading date:	1942-07-11	Feet below surface:	Not Reported
Feet to sea level:	-7.38	Note:	Not Reported
Level reading date:	1942-07-04	Feet below surface:	Not Reported
Feet to sea level:	-7.46	Note:	Not Reported
Level reading date:	1942-06-27	Feet below surface:	Not Reported
Feet to sea level:	-7.49	Note:	Not Reported
Level reading date:	1942-06-20	Feet below surface:	Not Reported
Feet to sea level:	-7.49	Note:	Not Reported
Level reading date:	1942-06-13	Feet below surface:	Not Reported
Feet to sea level:	-7.49	Note:	Not Reported
Level reading date:	1942-06-06	Feet below surface:	Not Reported
Feet to sea level:	-7.49	Note:	Not Reported
Level reading date:	1942-05-30	Feet below surface:	Not Reported
Feet to sea level:	-7.47	Note:	Not Reported
Level reading date:	1942-05-23	Feet below surface:	Not Reported
Feet to sea level:	-7.46	Note:	Not Reported
Level reading date:	1942-05-16	Feet below surface:	Not Reported
Feet to sea level:	-7.46	Note:	Not Reported
Level reading date:	1942-05-02	Feet below surface:	Not Reported
Feet to sea level:	-7.45	Note:	Not Reported
Level reading date:	1942-04-25	Feet below surface:	Not Reported
Feet to sea level:	-7.47	Note:	Not Reported
Level reading date:	1942-04-18	Feet below surface:	Not Reported
Feet to sea level:	-7.37	Note:	Not Reported
Level reading date:	1942-04-11	Feet below surface:	Not Reported
Feet to sea level:	-7.47	Note:	Not Reported
Level reading date:	1942-04-04	Feet below surface:	Not Reported
Feet to sea level:	-7.42	Note:	Not Reported
Level reading date:	1942-03-28	Feet below surface:	Not Reported
Feet to sea level:	-7.19	Note:	Not Reported
Level reading date:	1942-03-21	Feet below surface:	Not Reported
Feet to sea level:	-7.27	Note:	Not Reported
Level reading date:	1942-03-07	Feet below surface:	Not Reported
Feet to sea level:	-7.22	Note:	Not Reported
Level reading date:	1942-02-28	Feet below surface:	Not Reported
Feet to sea level:	-7.38	Note:	Not Reported

DRAFT

Level reading date:	1942-02-21	Feet below surface:	Not Reported
Feet to sea level:	-7.37	Note:	Not Reported
Level reading date:	1942-02-14	Feet below surface:	Not Reported
Feet to sea level:	-7.15	Note:	Not Reported
Level reading date:	1942-02-07	Feet below surface:	Not Reported
Feet to sea level:	-7.10	Note:	Not Reported
Level reading date:	1942-01-24	Feet below surface:	Not Reported
Feet to sea level:	-7.21	Note:	Not Reported
Level reading date:	1942-01-17	Feet below surface:	Not Reported
Feet to sea level:	-6.77	Note:	Not Reported
Level reading date:	1942-01-03	Feet below surface:	Not Reported
Feet to sea level:	-6.77	Note:	Not Reported
Level reading date:	1941-12-27	Feet below surface:	Not Reported
Feet to sea level:	-6.84	Note:	Not Reported
Level reading date:	1941-12-20	Feet below surface:	Not Reported
Feet to sea level:	-6.57	Note:	Not Reported
Level reading date:	1941-12-06	Feet below surface:	Not Reported
Feet to sea level:	-6.85	Note:	Not Reported
Level reading date:	1941-11-29	Feet below surface:	Not Reported
Feet to sea level:	-6.74	Note:	Not Reported
Level reading date:	1941-11-22	Feet below surface:	Not Reported
Feet to sea level:	-6.71	Note:	Not Reported
Level reading date:	1941-11-15	Feet below surface:	Not Reported
Feet to sea level:	-6.11	Note:	Not Reported
Level reading date:	1941-11-08	Feet below surface:	Not Reported
Feet to sea level:	-6.48	Note:	Not Reported
Level reading date:	1941-10-25	Feet below surface:	Not Reported
Feet to sea level:	-6.65	Note:	Not Reported
Level reading date:	1941-10-18	Feet below surface:	Not Reported
Feet to sea level:	-6.55	Note:	Not Reported
Level reading date:	1941-10-11	Feet below surface:	Not Reported
Feet to sea level:	-6.58	Note:	Not Reported
Level reading date:	1941-10-04	Feet below surface:	Not Reported
Feet to sea level:	-6.58	Note:	Not Reported
Level reading date:	1941-09-27	Feet below surface:	Not Reported
Feet to sea level:	-6.54	Note:	Not Reported
Level reading date:	1941-09-20	Feet below surface:	Not Reported
Feet to sea level:	-6.49	Note:	Not Reported
Level reading date:	1941-09-13	Feet below surface:	Not Reported
Feet to sea level:	-6.22	Note:	Not Reported
Level reading date:	1941-09-06	Feet below surface:	Not Reported
Feet to sea level:	-6.43	Note:	Not Reported

DRAFT

Level reading date:	1941-08-30	Feet below surface:	Not Reported
Feet to sea level:	-6.28	Note:	Not Reported
Level reading date:	1941-08-23	Feet below surface:	Not Reported
Feet to sea level:	-6.28	Note:	Not Reported
Level reading date:	1941-08-16	Feet below surface:	Not Reported
Feet to sea level:	-6.40	Note:	Not Reported
Level reading date:	1941-08-09	Feet below surface:	Not Reported
Feet to sea level:	-6.29	Note:	Not Reported
Level reading date:	1941-08-02	Feet below surface:	Not Reported
Feet to sea level:	-6.19	Note:	Not Reported
Level reading date:	1941-07-26	Feet below surface:	Not Reported
Feet to sea level:	-6.17	Note:	Not Reported
Level reading date:	1941-07-19	Feet below surface:	Not Reported
Feet to sea level:	-6.10	Note:	Not Reported
Level reading date:	1941-07-12	Feet below surface:	Not Reported
Feet to sea level:	-6.10	Note:	Not Reported
Level reading date:	1941-07-05	Feet below surface:	Not Reported
Feet to sea level:	-6.02	Note:	Not Reported
Level reading date:	1941-06-28	Feet below surface:	Not Reported
Feet to sea level:	-6.01	Note:	Not Reported
Level reading date:	1941-06-21	Feet below surface:	Not Reported
Feet to sea level:	-5.86	Note:	Not Reported
Level reading date:	1941-06-14	Feet below surface:	Not Reported
Feet to sea level:	-5.92	Note:	Not Reported
Level reading date:	1941-06-07	Feet below surface:	Not Reported
Feet to sea level:	-5.82	Note:	Not Reported
Level reading date:	1941-05-31	Feet below surface:	Not Reported
Feet to sea level:	-5.76	Note:	Not Reported
Level reading date:	1941-05-24	Feet below surface:	Not Reported
Feet to sea level:	-5.70	Note:	Not Reported
Level reading date:	1941-05-17	Feet below surface:	Not Reported
Feet to sea level:	-5.73	Note:	Not Reported
Level reading date:	1941-05-10	Feet below surface:	Not Reported
Feet to sea level:	-5.19	Note:	Not Reported
Level reading date:	1941-05-03	Feet below surface:	Not Reported
Feet to sea level:	-5.68	Note:	Not Reported
Level reading date:	1941-04-26	Feet below surface:	Not Reported
Feet to sea level:	-5.41	Note:	Not Reported
Level reading date:	1937-06-15	Feet below surface:	Not Reported
Feet to sea level:	-4.28	Note:	Not Reported
Level reading date:	1937-03-23	Feet below surface:	Not Reported
Feet to sea level:	-3.77	Note:	Not Reported

DRAFT

Level reading date:	1937-02-02	Feet below surface:	Not Reported
Feet to sea level:	-3.97	Note:	Not Reported
Level reading date:	1936-12-29	Feet below surface:	Not Reported
Feet to sea level:	-3.70	Note:	Not Reported
Level reading date:	1936-09-24	Feet below surface:	Not Reported
Feet to sea level:	-4.70	Note:	Not Reported
Level reading date:	1936-07-21	Feet below surface:	Not Reported
Feet to sea level:	-4.14	Note:	Not Reported
Level reading date:	1936-06-11	Feet below surface:	Not Reported
Feet to sea level:	-4.04	Note:	Not Reported
Level reading date:	1936-04-20	Feet below surface:	Not Reported
Feet to sea level:	-3.68	Note:	Not Reported
Level reading date:	1936-03-16	Feet below surface:	Not Reported
Feet to sea level:	-3.75	Note:	Not Reported
Level reading date:	1935-12-11	Feet below surface:	Not Reported
Feet to sea level:	-4.31	Note:	Not Reported
Level reading date:	1935-10-24	Feet below surface:	Not Reported
Feet to sea level:	-4.37	Note:	Not Reported
Level reading date:	1935-09-13	Feet below surface:	Not Reported
Feet to sea level:	-4.42	Note:	Not Reported
Level reading date:	1935-07-01	Feet below surface:	Not Reported
Feet to sea level:	-3.73	Note:	Not Reported
Level reading date:	1935-05-28	Feet below surface:	Not Reported
Feet to sea level:	-3.51	Note:	Not Reported
Level reading date:	1935-04-01	Feet below surface:	Not Reported
Feet to sea level:	-2.99	Note:	Not Reported
Level reading date:	1935-03-04	Feet below surface:	Not Reported
Feet to sea level:	-2.99	Note:	Not Reported
Level reading date:	1935-01-02	Feet below surface:	Not Reported
Feet to sea level:	-3.14	Note:	Not Reported
Level reading date:	1934-12-07	Feet below surface:	Not Reported
Feet to sea level:	-3.07	Note:	Not Reported
Level reading date:	1934-11-09	Feet below surface:	Not Reported
Feet to sea level:	-2.58	Note:	Not Reported
Level reading date:	1934-10-18	Feet below surface:	Not Reported
Feet to sea level:	-2.85	Note:	Not Reported
Level reading date:	1934-09-20	Feet below surface:	Not Reported
Feet to sea level:	-3.05	Note:	Not Reported
Level reading date:	1934-08-21	Feet below surface:	Not Reported
Feet to sea level:	-3.47	Note:	Not Reported
Level reading date:	1934-08-01	Feet below surface:	Not Reported
Feet to sea level:	-3.32	Note:	Not Reported

DRAFT

Level reading date:	1934-07-09	Feet below surface:	Not Reported
Feet to sea level:	-3.32	Note:	Not Reported
Level reading date:	1934-06-13	Feet below surface:	Not Reported
Feet to sea level:	-3.32	Note:	Not Reported
Level reading date:	1934-04-11	Feet below surface:	Not Reported
Feet to sea level:	-2.82	Note:	Not Reported
Level reading date:	1934-03-22	Feet below surface:	Not Reported
Feet to sea level:	-2.41	Note:	Not Reported
Level reading date:	1934-01-09	Feet below surface:	Not Reported
Feet to sea level:	-2.90	Note:	Not Reported
Level reading date:	1933-12-11	Feet below surface:	Not Reported
Feet to sea level:	-2.67	Note:	Not Reported
Level reading date:	1933-11-22	Feet below surface:	Not Reported
Feet to sea level:	-2.73	Note:	Not Reported
Level reading date:	1933-11-02	Feet below surface:	Not Reported
Feet to sea level:	-2.37	Note:	Not Reported
Level reading date:	1933-09-28	Feet below surface:	Not Reported
Feet to sea level:	-2.45	Note:	Not Reported
Level reading date:	1933-08-29	Feet below surface:	Not Reported
Feet to sea level:	-2.85	Note:	Not Reported
Level reading date:	1933-07-25	Feet below surface:	Not Reported
Feet to sea level:	-2.60	Note:	Not Reported
Level reading date:	1933-06-28	Feet below surface:	Not Reported
Feet to sea level:	-2.43	Note:	Not Reported
Level reading date:	1933-05-29	Feet below surface:	Not Reported
Feet to sea level:	-2.44	Note:	Not Reported
Level reading date:	1933-04-21	Feet below surface:	Not Reported
Feet to sea level:	-2.02	Note:	Not Reported

DRAFT

9
ENE
1/2 - 1 Mile
Higher

FED USGS **USGS40000827776**

Organization ID:	USGS-NY	Organization Name:	USGS New York Water Science Center
Monitor Location:	K 3426. 1	Type:	Well
Description:	3701	HUC:	Not Reported
Drainage Area:	Not Reported	Drainage Area Units:	Not Reported
Contrib Drainage Area:	Not Reported	Contrib Drainage Area Unts:	Not Reported
Aquifer:	Not Reported	Formation Type:	Not Reported
Aquifer Type:	Not Reported	Construction Date:	Not Reported
Well Depth:	494	Well Depth Units:	ft
Well Hole Depth:	Not Reported	Well Hole Depth Units:	Not Reported

GEOCHECK® - PHYSICAL SETTING SOURCE MAP FINDINGS

Map ID
Direction
Distance
Elevation | Database | EDR ID Number

10
North
1/2 - 1 Mile
Higher | **FED USGS** | **USGS40000828182**

Organization ID:	USGS-NY	Organization Name:	USGS New York Water Science Center
Monitor Location:	K 1054. 1	Type:	Well
Description:	Not Reported	HUC:	02030202
Drainage Area:	Not Reported	Drainage Area Units:	Not Reported
Contrib Drainage Area:	Not Reported	Contrib Drainage Area Unts:	Not Reported
Aquifer:	Not Reported	Formation Type:	Not Reported
Aquifer Type:	Not Reported	Construction Date:	Not Reported
Well Depth:	Not Reported	Well Depth Units:	Not Reported
Well Hole Depth:	90	Well Hole Depth Units:	ft

DRAFT

GEOCHECK® - PHYSICAL SETTING SOURCE MAP FINDINGS
RADON

AREA RADON INFORMATION

Federal EPA Radon Zone for KINGS County: 3

Note: Zone 1 indoor average level > 4 pCi/L.
: Zone 2 indoor average level >= 2 pCi/L and <= 4 pCi/L.
: Zone 3 indoor average level < 2 pCi/L.

Federal Area Radon Information for KINGS COUNTY, NY

Number of sites tested: 51

Area	Average Activity	% <4 pCi/L	% 4-20 pCi/L	% >20 pCi/L
Living Area	0.750 pCi/L	100%	0%	0%
Basement	1.370 pCi/L	88%	10%	2%

DRAFT

PHYSICAL SETTING SOURCE RECORDS SEARCHED

TOPOGRAPHIC INFORMATION

USGS 7.5' Digital Elevation Model (DEM)
Source: United States Geologic Survey
EDR acquired the USGS 7.5' Digital Elevation Model in 2002 and updated it in 2006. The 7.5 minute DEM corresponds to the USGS 1:24,000- and 1:25,000-scale topographic quadrangle maps. The DEM provides elevation data with consistent elevation units and projection.

Current USGS 7.5 Minute Topographic Map
Source: U.S. Geological Survey

HYDROLOGIC INFORMATION

Flood Zone Data: This data was obtained from the Federal Emergency Management Agency (FEMA). It depicts 100-year and 500-year flood zones as defined by FEMA. It includes the National Flood Hazard Layer (NFHL) which incorporates Flood Insurance Rate Map (FIRM) data and Q3 data from FEMA in areas not covered by NFHL.
Source: FEMA
Telephone: 877-336-2627
Date of Government Version: 2003, 2015

NWI: National Wetlands Inventory. This data, available in select counties across the country, was obtained by EDR in 2002, 2005 and 2010 from the U.S. Fish and Wildlife Service.

State Wetlands Data: Freshwater Wetlands
Source: Department of Environmental Conservation
Telephone: 518-402-8961

HYDROGEOLOGIC INFORMATION

AQUIFLOW^{R} Information System
Source: EDR proprietary database of groundwater flow information
EDR has developed the AQUIFLOW Information System (AIS) to provide data on the general direction of groundwater flow at specific points. EDR has reviewed reports submitted to regulatory authorities at select sites and has extracted the date of the report, hydrogeologically determined groundwater flow direction and depth to water table information.

GEOLOGIC INFORMATION

Geologic Age and Rock Stratigraphic Unit
Source: P.G. Schruben, R.E. Arndt and W.J. Bawiec, Geology of the Conterminous U.S. at 1:2,500,000 Scale - A digital representation of the 1974 P.B. King and H.M. Beikman Map, USGS Digital Data Series DDS - 11 (1994).

STATSGO: State Soil Geographic Database
Source: Department of Agriculture, Natural Resources Conservation Service (NRCS)
The U.S. Department of Agriculture's (USDA) Natural Resources Conservation Service (NRCS) leads the national Conservation Soil Survey (NCSS) and is responsible for collecting, storing, maintaining and distributing soil survey information for privately owned lands in the United States. A soil map in a soil survey is a representation of soil patterns in a landscape. Soil maps for STATSGO are compiled by generalizing more detailed (SSURGO) soil survey maps.

SSURGO: Soil Survey Geographic Database
Source: Department of Agriculture, Natural Resources Conservation Service (NRCS)
Telephone: 800-672-5559
SSURGO is the most detailed level of mapping done by the Natural Resources Conservation Service, mapping scales generally range from 1:12,000 to 1:63,360. Field mapping methods using national standards are used to construct the soil maps in the Soil Survey Geographic (SSURGO) database. SSURGO digitizing duplicates the original soil survey maps. This level of mapping is designed for use by landowners, townships and county natural resource planning and management.

DRAFT

PHYSICAL SETTING SOURCE RECORDS SEARCHED

LOCAL / REGIONAL WATER AGENCY RECORDS

FEDERAL WATER WELLS

PWS: Public Water Systems
Source: EPA/Office of Drinking Water
Telephone: 202-564-3750
Public Water System data from the Federal Reporting Data System. A PWS is any water system which provides water to at least 25 people for at least 60 days annually. PWSs provide water from wells, rivers and other sources.

PWS ENF: Public Water Systems Violation and Enforcement Data
Source: EPA/Office of Drinking Water
Telephone: 202-564-3750
Violation and Enforcement data for Public Water Systems from the Safe Drinking Water Information System (SDWIS) after August 1995. Prior to August 1995, the data came from the Federal Reporting Data System (FRDS).

USGS Water Wells: USGS National Water Inventory System (NWIS)
This database contains descriptive information on sites where the USGS collects or has collected data on surface water and/or groundwater. The groundwater data includes information on wells, springs, and other sources of groundwater.

STATE RECORDS

New York Public Water Wells
Source: New York Department of Health
Telephone: 518-458-6731

OTHER STATE DATABASE INFORMATION

Oil and Gas Well Database
Source: Department of Environmental Conservation
Telephone: 518-402-8072
These files contain records, in the database, of wells that have been drilled.

RADON

State Database: NY Radon
Source: Department of Health
Telephone: 518-402-7556
Radon Test Results

Area Radon Information
Source: USGS
Telephone: 703-356-4020
The National Radon Database has been developed by the U.S. Environmental Protection Agency (USEPA) and is a compilation of the EPA/State Residential Radon Survey and the National Residential Radon Survey. The study covers the years 1986 - 1992. Where necessary data has been supplemented by information collected at private sources such as universities and research institutions.

EPA Radon Zones
Source: EPA
Telephone: 703-356-4020
Sections 307 & 309 of IRAA directed EPA to list and identify areas of U.S. with the potential for elevated indoor radon levels.

OTHER

Airport Landing Facilities: Private and public use landing facilities
Source: Federal Aviation Administration, 800-457-6656

Epicenters: World earthquake epicenters, Richter 5 or greater
Source: Department of Commerce, National Oceanic and Atmospheric Administration

Earthquake Fault Lines: The fault lines displayed on EDR's Topographic map are digitized quaternary faultlines, prepared in 1975 by the United State Geological Survey

DRAFT

PHYSICAL SETTING SOURCE RECORDS SEARCHED

STREET AND ADDRESS INFORMATION

© 2015 TomTom North America, Inc. All rights reserved. This material is proprietary and the subject of copyright protection and other intellectual property rights owned by or licensed to Tele Atlas North America, Inc. The use of this material is subject to the terms of a license agreement. You will be held liable for any unauthorized copying or disclosure of this material.

DRAFT

Elton Street/Linwood Street
461 Wortman Ave
Brooklyn, NY 11208

Inquiry Number: 6622221.5
August 17, 2021

DRAFT

The EDR-City Directory Abstract

EDR® Environmental Data Resources Inc

6 Armstrong Road
Shelton, CT 06484
800.352.0050
www.edrnet.com

TABLE OF CONTENTS

SECTION

Executive Summary

Findings

City Directory Images

Thank you for your business.
Please contact EDR at 1-800-352-0050
with any questions or comments.

DRAFT

Disclaimer - Copyright and Trademark Notice

This Report contains certain information obtained from a variety of public and other sources reasonably available to Environmental Data Resources, Inc. It cannot be concluded from this Report that coverage information for the target and surrounding properties does not exist from other sources. **NO WARRANTY EXPRESSED OR IMPLIED, IS MADE WHATSOEVER IN CONNECTION WITH THIS REPORT. ENVIRONMENTAL DATA RESOURCES, INC. SPECIFICALLY DISCLAIMS THE MAKING OF ANY SUCH WARRANTIES, INCLUDING WITHOUT LIMITATION, MERCHANTABILITY OR FITNESS FOR A PARTICULAR USE OR PURPOSE. ALL RISK IS ASSUMED BY THE USER. IN NO EVENT SHALL ENVIRONMENTAL DATA RESOURCES, INC. BE LIABLE TO ANYONE, WHETHER ARISING OUT OF ERRORS OR OMISSIONS, NEGLIGENCE, ACCIDENT OR ANY OTHER CAUSE, FOR ANY LOSS OR DAMAGE, INCLUDING, WITHOUT LIMITATION, SPECIAL, INCIDENTAL, CONSEQUENTIAL, OR EXEMPLARY DAMAGES. ANY LIABILITY ON THE PART OF ENVIRONMENTAL DATA RESOURCES, INC. IS STRICTLY LIMITED TO A REFUND OF THE AMOUNT PAID FOR THIS REPORT.** Purchaser accepts this Report "AS IS". Any analyses, estimates, ratings, environmental risk levels or risk codes provided in this Report are provided for illustrative purposes only, and are not intended to provide, nor should they be interpreted as providing any facts regarding, or prediction orforecast of, any environmental risk for any property. Only a Phase I Environmental Site Assessment performed by an environmental professional can provide information regarding the environmental risk for any property. Additionally, the information provided in this Report is not to be construed as legal advice.

Copyright 2020 by Environmental Data Resources, Inc. All rights reserved. Reproduction in any media or format, in whole or in part, of any report or map of Environmental Data Resources, Inc. or its affiliates is prohibited without prior written permission.

EDR and its logos (including Sanborn and Sanborn Map) are trademarks of Environmental Data Resources, Inc. or its affiliates. All other trademarks used herein are the property of their respective owners.

EXECUTIVE SUMMARY

DESCRIPTION

Environmental Data Resources, Inc.'s (EDR) City Directory Abstract is a screening tool designed to assist environmental professionals in evaluating potential liability on a target property resulting from past activities. EDR's City Directory Abstract includes a search and abstract of available city directory data. For each address, the directory lists the name of the corresponding occupant at five year intervals.

Business directories including city, cross reference and telephone directories were reviewed, if available, at approximately five year intervals for the years spanning 1928 through 2017. This report compiles information gathered in this review by geocoding the latitude and longitude of properties identified and gathering information about properties within 660 feet of the target property.

A summary of the information obtained is provided in the text of this report.

RECORD SOURCES

EDR's Digital Archive combines historical directory listings from sources such as Cole Information and Dun & Bradstreet. These standard sources of property information complement and enhance each other to provide a more comprehensive report.

EDR is licensed to reproduce certain City Directory works by the copyright holders of those works. The purchaser of this EDR City Directory Report may include it in report(s) delivered to a customer. Reproduction of City Directories without permission of the publisher or licensed vendor may be a violation of copyright.

Data by infoUSA®

Copyright©2008
All Rights Reserved

DRAFT

RESEARCH SUMMARY

The following research sources were consulted in the preparation of this report. An "X" indicates where information was identified in the source and provided in this report.

Year	Source	TP	Adjoining	Text Abstract	Source Image
2017	Cole Information Services	-	X	X	-
2014	Cole Information Services	-	X	X	-
2009	Cole Information Services	-	X	X	-
2005	Hill-Donnelly Corporation	-	X	X	-
2004	Cole Information Services	-	X	X	-
2000	Cole Information Services	-	X	X	-
1999	Cole Information Services	-	X	X	-
1997	NYNEX	-	X	X	-
1994	Cole Information Services	-	X	X	-
1992	NYNEX Informantion Resource Co.	-	X	X	-

EXECUTIVE SUMMARY

Year	Source	TP	Adjoining	Text Abstract	Source Image
1985	NYNEX Information Resources Company	-	X	X	-
1980	New York Telephone	-	X	X	-
1976	New York Telephone	-	X	X	-
1973	New York Telephone	-	X	X	-
1970	New York Telephone	-	X	X	-
1965	New York Telephone	-	X	X	-
1960	New York Telephone	-	X	X	-
	New York Telephone Company	-	X	X	-
1949	New York Telephone Company	-	X	X	-
1945	New York Telephone	-	X	X	-
1940	New York Telephone	-	X	X	-
1934	R. L. Polk & Co.	-	X	X	-
1928	New York Telephone	-	X	X	-

DRAFT

EXECUTIVE SUMMARY

SELECTED ADDRESSES

The following addresses were selected by the client, for EDR to research. An "X" indicates where information was identified.

Address	*Type*	*Findings*
901 Elton St	Client Entered	
870 Stanley Ave	Client Entered	
902 Essex St	Client Entered	X
2300 Linden Blvd	Client Entered	X
883 Elton St	Client Entered	X
850 Stanley Ave	Client Entered	X
956 Linwood St	Client Entered	X
985 Linwood St	Client Entered	
997 Linwood St	Client Entered	X

DRAFT

FINDINGS

TARGET PROPERTY INFORMATION

ADDRESS

461 Wortman Ave
Brooklyn, NY 11208

FINDINGS DETAIL

Target Property research detail.

DRAFT

FINDINGS

ADJOINING PROPERTY DETAIL

The following Adjoining Property addresses were researched for this report. Detailed findings are provided for each address.

ELTN

917 ELTN

Year	Uses	Source
1960	Bowshewicz John	New York Telephone Company
1945	Faini Gilbert	New York Telephone

919 ELTN

Year	Uses	Source
1949	De Guisseppe Thos R	New York Telephone Company
	De Guisseppe Lucy	New York Telephone Company

921 ELTN

Year	Uses	Source
1997	COHEN Jonah	NYNEX
1960	Rosenberg Louis	New York Telephone Company
1949	Rosenberg Louis	New York Telephone Company

923 ELTN

Year	Uses	Source
1949	Dowdican John	New York Telephone Company

928 ELTN

Year	Uses	Source
1960	Goldberg Norma R	New York Telephone Company
1949	Goldberg Norma R	New York Telephone Company
1945	Goldberg Norma R	New York Telephone
1940	Goldberg Norma R	New York Telephone

DRAFT

FINDINGS

ELTN st

917 ELTN st

Year	Uses	Source
1970	Bowshewicz John	New York Telephone

ELTN St

917 ELTN St

Year	Uses	Source
1965	Bowshewicz John	New York Telephone

ELTN st

921 ELTN st

Year	Uses	Source
1973	Rosenberg Louis	New York Telephone
1970	Rosenberg Louis	New York Telephone

ELTN St

921 ELTN St

Year	Uses	Source
1965	Rosenberg Louis	New York Telephone

928 ELTN St

Year	Uses	Source
1965	Goldberg Norma R	New York Telephone

ELTON

917 ELTON

Year	Uses	Source
1992	BOWDEN VIOLA	NYNEX Informantion Resource Co.
	CAMPBELL MARIE	NYNEX Informantion Resource Co.
1985	CAMPBELL MARIE	NYNEX Information Resources Company
1960	DEVRIES CATHERINE	New York Telephone
	DEVRIES HERMAN	New York Telephone

DRAFT

FINDINGS

Year	Uses	Source
1960	BOWSHEWICZ JOHN	New York Telephone
1934	INSERE FRANK LAB R	R. L. Polk & Co.
	WINOKUR ABR DRESSES H	R. L. Polk & Co.

919 ELTON

Year	Uses	Source
1976	ZIMMERMAN SAM	New York Telephone
1960	ZIMMERMAN SAM	New York Telephone
1934	BERNZWEIG ESTHER STEN R	R. L. Polk & Co.
	BERNZWEIG HENRY H	R. L. Polk & Co.
	BERNZWEIG LOUIS CTR R	R. L. Polk & Co.
	BERNZWEIG ANNA ACTRESS R	R. L. Polk & Co.

921 ELTON

Year	Uses	Source
1992	ROSENBERG LOUIS	NYNEX Informantion Resource Co.
	COHEN ISRAEL	NYNEX Informantion Resource Co.
1985	COHEN ISRAEL	NYNEX Information Resources Company
	ROSENBERG LOUIS	NYNEX Information Resources Company
1980	ROSENBERG LOUIS	New York Telephone
1976	ROSENBERG LOUIS	New York Telephone
	COHEN ISRAEL	New York Telephone
1960	ROSENBERG LOUIS	New York Telephone
	COHEN ISRAEL	New York Telephone
1934	DERISO JOS FARMER H	R. L. Polk & Co.
	TOPPEL CELIA R	R. L. Polk & Co.
	TOPPEL SAML PRESSER H	R. L. Polk & Co.

923 ELTON

Year	Uses	Source
1980	OCASIO OSWALD	New York Telephone
1976	OCASIO OSWALD	New York Telephone
1960	FILIPPI UBALDO R	New York Telephone
	BULLARA LOUIS	New York Telephone

DRAFT

FINDINGS

Year	Uses	Source
1934	SURFACE SILAS LAB H	R. L. Polk & Co.
	PUGLISL THOS LAB H	R. L. Polk & Co.
	PUGLISL ANGELO LAB R	R. L. Polk & Co.

924 ELTON

Year	Uses	Source
1992	BAEZ MARVA	NYNEX Informantion Resource Co.
	VILLAFANE AUGUSTINA	NYNEX Informantion Resource Co.
1934	LINDSEY MILLEENT R	R. L. Polk & Co.
	INSERRA ROSE FCTY WKR R	R. L. Polk & Co.
	HACKETT LIONEL AUTO MECH H	R. L. Polk & Co.
	FARINA FRANK R	R. L. Polk & Co.
1928	FARINO MARTIN R	New York Telephone

926 ELTON

Year	Uses	Source
1934	SINGLETON MALICHI LAB R	R. L. Polk & Co.
	SINGLETON DANL BAGGAGEMN H	R. L. Polk & Co.
1928	DERISO JOS R	New York Telephone

927 ELTON

Year	Uses	Source
1976	CAMPBELL MARIE	New York Telephone

928 ELTON

Year	Uses	Source
1992	CAMPBELL L	NYNEX Informantion Resource Co.
1976	ZUCKER MORRIS	New York Telephone
1960	GOLDBERG NORMA R	New York Telephone
	ZUCKER MOCRIS	New York Telephone
1934	PUGLISL PHILIPINA R	R. L. Polk & Co.
	PUGLISL NUNCIO LAB R	R. L. Polk & Co.

942 ELTON

Year	Uses	Source
1934	INSERRA JOS H	R. L. Polk & Co.

DRAFT

FINDINGS

ELTON 1ST FL

919 ELTON 1ST FL

Year	Uses	Source
1934	POEHNER MAX H	R. L. Polk & Co.

ELTON ST

883 ELTON ST

Year	Uses	Source
2017	CORONET PARTS MFG CO INC	Cole Information Services
2014	CORONET PARTS MANUFACTURING COMPANY	Cole Information Services
2009	CORONET PARTS MFG CO INC	Cole Information Services

Elton St

883 Elton St

Year	Uses	Source
2005	Coronet Parts Mfg Co	Hill-Donnelly Corporation

ELTON ST

883 ELTON ST

Year	Uses	Source
2004	OCCUPANT UNKNOWN	Cole Information Services
	CORONET PARTS MFG CO	Cole Information Services

Elton St

883 Elton St

Year	Uses	Source
2000	CORONET PARTS MFG	Cole Information Services

ELTON ST

883 ELTON ST

Year	Uses	Source
1999	CORONET PARTS MANUFACTURING COMPANY INCORPORATED AUTO	Cole Information Services

DRAFT

FINDINGS

Elton St

883 Elton St

Year	Uses	Source
1997	Coronet Parts Mfg Co Inc auto	NYNEX

ELTON ST

883 ELTON ST

Year	Uses	Source
1994	CORONET PARTS MFG CO INC, AUTO	Cole Information Services

Elton St

883 Elton St

Year	Uses	Source
1992	CORONET PARTS MFG CO INC AUTO	NYNEX Informantion Resource Co.
1985	CORONET PARTS MFG CO INC AUTO	NYNEX Information Resources Company
1976	CORONET PARTS MFG CO INC AUTO	New York Telephone
1973	Coronet Parts Mfg Co Inc auto	New York Telephone
1970	Coronet Parts Mfg Co Inc auto	New York Telephone
1965	Coronet Parts Mfg Co Inc auto	New York Telephone
1960	CORONET PARTS MFG CO INC AUTO	New York Telephone
	Coronet Parts Mfg Co Inc auto	New York Telephone Company

ELTON ST

901 ELTON ST

Year	Uses	Source
2009	ACME PARTS INC	Cole Information Services
2004	ACME PARTS INC	Cole Information Services
	OCCUPANT UNKNOWN	Cole Information Services

915 ELTON ST

Year	Uses	Source
2017	RAFAEL CANDELARIO	Cole Information Services
2014	RAFAEL CANDELARIO	Cole Information Services

DRAFT

FINDINGS

Year	Uses	Source
2009	RAFAEL CANDELARIO	Cole Information Services
2004	RAFAEL CANDELARIO	Cole Information Services
1994	ROGER, M	Cole Information Services
	TAYLOR, RICHARD	Cole Information Services

916 ELTON ST

Year	Uses	Source
2017	DAWUD LEE	Cole Information Services
	JEROME ELLIOTT	Cole Information Services
	MARY MOBLEY-JOHNSON	Cole Information Services
	DAVIS MOBLEY	Cole Information Services
2014	DAVIS MOBLEY	Cole Information Services
	MARY MOBLEY	Cole Information Services
	JEROME ELLIOTT	Cole Information Services
	KENARD BUNKLEY	Cole Information Services
2009	BONNIE ELLIOTT	Cole Information Services
	HENRIETTA DAVIS	Cole Information Services
2004	BONNIE ELLIOTT	Cole Information Services
	HENRIETTA DAVIS	Cole Information Services
1994	DAVIS, H	Cole Information Services

917 ELTON ST

Year	Uses	Source
2017	JOY CAMPBELL	Cole Information Services
2014	RAYMOND JONES	Cole Information Services
2009	JAMES BOWDEN	Cole Information Services
	MARIE CAMPBELL	Cole Information Services
2005	h Campbell Marie	Hill-Donnelly Corporation
	H Bow den Viola	Hill-Donnelly Corporation
2004	JAMES BOWDEN	Cole Information Services
	MARIE CAMPBELL	Cole Information Services
2000	VIOLA BOWDEN	Cole Information Services
	MANE CAMPBELL	Cole Information Services
1997	BOWDEN Viola	NYNEX

DRAFT

FINDINGS

Year	Uses	Source
1997	BOWDEN Viola	NYNEX
1994	BOWDEN, VIOLA	Cole Information Services
	CAMPBELL, MARIE	Cole Information Services
1973	Campbell Marie	New York Telephone
1970	De Vries Herman	New York Telephone
1965	De Vries Herman	New York Telephone
1960	De Vries Herman	New York Telephone Company
	De Vries Catherine	New York Telephone Company

919 ELTON ST

Year	Uses	Source
2014	FARLEY GRANGER	Cole Information Services
	THIERRY PRESUME	Cole Information Services
	GRANGER FARLEY	Cole Information Services
2009	CAROLYN RITCH	Cole Information Services
	RANDOLPH RODRIGUEZ	Cole Information Services
	FARLEY GRANGER	Cole Information Services
2005	No Current Listing	Hill-Donnelly Corporation
2004	ANGELINA BAEZ	Cole Information Services
	CRYSTAL GREEN	Cole Information Services
2000	CRYSTAL GREEN	Cole Information Services
1999	OCCUPANT UNKNOWN	Cole Information Services
1997	SANTANA Christina	NYNEX
1973	Zimmerman Saem	New York Telephone
1970	Zimmerman Sam	New York Telephone
1965	Meyers Pat	New York Telephone
	Zimmerman Sam	New York Telephone
1960	Zimmerman Sam	New York Telephone Company

920 ELTON ST

Year	Uses	Source
2017	DEBRA PETERKIN	Cole Information Services
	SOCORRO REYES	Cole Information Services
	MARTA RODRIGUEZ	Cole Information Services

DRAFT

FINDINGS

Year	Uses	Source
2017	BURTEL GRAHAM	Cole Information Services
	NINA COLON	Cole Information Services
	CLINTON WALKER	Cole Information Services
2014	WALKER CLINTON	Cole Information Services
	TERRENCE ALLEN	Cole Information Services
	CLINTON WALKER	Cole Information Services
	DERISS HENRY	Cole Information Services
	DEBRA PETERKIN	Cole Information Services
2009	CLINTON WALKER	Cole Information Services
	DERISS HENRY	Cole Information Services
	DARRIN IVERSON	Cole Information Services
	KEITH CANADY	Cole Information Services
2004	NAKIA RATTRAY	Cole Information Services
	EARLINE IVERSON	Cole Information Services
	TOWANA ALEN	Cole Information Services
	JAMES ALLEN	Cole Information Services
1999	ALLEN PATRICIA	Cole Information Services
1994	ALLEN, C	Cole Information Services
	ALLEN, T	Cole Information Services

921 ELTON ST

Year	Uses	Source
2017	ISRAEL COHEN	Cole Information Services
2014	ISRAEL COHEN	Cole Information Services
2005	h Cohen Jonah	Hill-Donnelly Corporation
2004	ISRAEL COHEN	Cole Information Services
2000	ISRAEL COHAN	Cole Information Services
	JONAH COHEN	Cole Information Services
1997	COHEN Israel	NYNEX
1994	COHEN, ISRAEL	Cole Information Services
	COHEN, JONAH	Cole Information Services
1973	Cohen Israel	New York Telephone
1970	Cohen Israel	New York Telephone

DRAFT

FINDINGS

Year	Uses	Source
1965	Cohen Israel	New York Telephone
1960	Cohen Israel	New York Telephone Company

923 ELTON ST

Year	Uses	Source
2017	MICHAEL LEBRON	Cole Information Services
	RASHAWN WILLIAMS	Cole Information Services
2014	TORSANDIA PEACOCK	Cole Information Services
	MICHAEL PARKER	Cole Information Services
2009	LYEIESHA MORRISON	Cole Information Services
2005	Parris Lorna	Hill-Donnelly Corporation
2004	MAH CONSTRUCTION CO	Cole Information Services
	DEROTHA FLYNN	Cole Information Services
2000	HAZEL CLEARY	Cole Information Services
	HAZEL CLEARY	Cole Information Services
1997	CLEARY Hazel	NYNEX
1994	CLEARY, HAZEL	Cole Information Services
1973	Filippi Ubaldo R	New York Telephone
1970	Schneller John	New York Telephone
	Malcolm H	New York Telephone
	Filippi Ubaldo R	New York Telephone
	Filippi Ubaldo R	New York Telephone
1965	Filippi Ubaldo R	New York Telephone
1960	Filippi Ubaldo R	New York Telephone Company
	Bullara Louis	New York Telephone Company

924 ELTON ST

Year	Uses	Source
2017	ALEJANDRO VILLALONA	Cole Information Services
	EMMANUEL VILLAFANE	Cole Information Services
	SILVESTRE BAEZ	Cole Information Services
2014	ASIA GASPAR	Cole Information Services
	EMMANUEL VILLAFANE	Cole Information Services
	ALEJANDRO VILLALONA	Cole Information Services

DRAFT

FINDINGS

Year	Uses	Source
2014	ILIANA AMADIZ	Cole Information Services
	MARVA BAEZ	Cole Information Services
2009	MARVA BAEZ	Cole Information Services
2005	Asia Gaspar	Hill-Donnelly Corporation
	H Baez Marva	Hill-Donnelly Corporation
2004	JOSE VILLALONA	Cole Information Services
	GASPAR ASIA	Cole Information Services
	AUGUSTINA VILLAFANE	Cole Information Services
	A BAEZ	Cole Information Services
2000	M BAEZ	Cole Information Services
	ANGELINA BAEZ	Cole Information Services
1970	Etherul Alfozo	New York Telephone
	Jones Nathaniel	New York Telephone

928 ELTON ST

Year	Uses	Source
2017	JESUS GONZALEZ	Cole Information Services
	LORNA CAMPBELL	Cole Information Services
	THERON CAESAR	Cole Information Services
	JEROME OMOORE	Cole Information Services
2014	JEROME OMOORE	Cole Information Services
	LORNA CAMPBELL	Cole Information Services
2009	ALEX CAMPBELL	Cole Information Services
2005	HCampbell LE AO	Hill-Donnelly Corporation
	Caesar T	Hill-Donnelly Corporation
2004	LORNA CAMPBELL	Cole Information Services
2000	L CAMPBELL	Cole Information Services
	KEVIN JACKSON	Cole Information Services
	MAUDE DUPONT	Cole Information Services
1997	CAMPBELL L	NYNEX
1994	CAMPBELL, L	Cole Information Services
1973	Zucker Morris	New York Telephone
1970	Zucker Morris	New York Telephone

DRAFT

FINDINGS

Year	Uses	Source
1965	Zucker Morris	New York Telephone
1960	Zucker Mocris	New York Telephone Company

ESSEX ST

902 ESSEX ST

Year	Uses	Source
2017	ADORABLE PILLOWS	Cole Information Services
2014	ADORABLE PILLOWS	Cole Information Services
2009	ADORABLE PILLOWS INC	Cole Information Services

Essex St

902 Essex St

Year	Uses	Source
2005	Adorable Pillows	Hill-Donnelly Corporation

ESSEX ST

902 ESSEX ST

Year	Uses	Source
2004	ADORABLE PILLOWS	Cole Information Services

Essex St

902 Essex St

Year	Uses	Source
2000	ADORABLE PILLOWS	Cole Information Services

ESSEX ST

902 ESSEX ST

Year	Uses	Source
1999	ADORABLE PILLOWS	Cole Information Services
1994	RRJ BROKERAGE INC	Cole Information Services

DRAFT

FINDINGS

Essex St

902 Essex St

Year	*Uses*	*Source*
1992	MRS ADLER FOOD INC	NYNEX Informantion Resource Co.
	MRS ADLER S GEFILTE FISH	NYNEX Informantion Resource Co.
1985	MRS ADLER S GEFILTE FISH	NYNEX Information Resources Company
	MRS ADLER S FOODS CORP	NYNEX Information Resources Company
1976	ESSEX SALES CORP	New York Telephone
	MRS ADLER S GEFILTE FISH	New York Telephone
	MRS ADLER S FOODS CORP	New York Telephone
1973	MRS ADLERS GEFILTE FISH	New York Telephone
	MRS ADLERS GEFILTE FISH	New York Telephone
	Mrs Adlers Foods Corp	New York Telephone
1970	Mrs Adlers Foods Corp	New York Telephone
	MRS ADLERS GEFILTE FISH	New York Telephone
1965	Adler Food Packing Co	New York Telephone
	MRS ADLERS GEFILTE FISH	New York Telephone
1960	ADLER FOOD PACKING CO	New York Telephone
	Adler Food Packing Co	New York Telephone Company

LINDEN BLVD

2300 LINDEN BLVD

Year	*Uses*	*Source*
2017	SHEPHER DISTRIBUTORS & SALES CORP	Cole Information Services
2014	SHEPHER DISTRIBUTORS & SALES CORP	Cole Information Services
	SHEPHER DISTRIBUTORS SALES CORPORATI	Cole Information Services
2009	MONCHIK PROPERTIES LLC	Cole Information Services
	LEDERER INDUSTRIES INC	Cole Information Services
	SHEPHER DISTILLERS & SALES CORP	Cole Information Services

DRAFT

FINDINGS

Linden Blvd

2300 Linden Blvd

Year	*Uses*	*Source*
2005	Nr	Hill-Donnelly Corporation

LINDEN BLVD

2300 LINDEN BLVD

Year	*Uses*	*Source*
2004	THE LEDERER INDUSTRIES INC	Cole Information Services

Linden Blvd

2300 Linden Blvd

Year	*Uses*	*Source*
2000	SHEPHER SALES CRP	Cole Information Services

LINDEN BLVD

2300 LINDEN BLVD

Year	*Uses*	*Source*
1999	SHEPHER DISTRIBTG & SALES CORPORATION TOYS	Cole Information Services

Linden Blvd

2300 Linden Blvd

Year	*Uses*	*Source*
1997	SHEPHER DISTRIBG & SALES CORP toys	NYNEX

LINDEN BLVD

2300 LINDEN BLVD

Year	*Uses*	*Source*
1994	SHEPHER DISTRIBTG & SALES CORP, TOYS	Cole Information Services

DRAFT

FINDINGS

Linden Blvd

2300 Linden Blvd

Year	Uses	Source
1992	SHEPHER DISTRIBTG & SALES CORP TOYS	NYNEX Informantion Resource Co.
1985	SHEPHER DISTRIBTG & SALES CORP TOYS	NYNEX Information Resources Company
1976	SHEPHER DISTRIBTG & SALES CORP TOYS	New York Telephone
	RIVERA JUANA	New York Telephone
1973	SHEPHER DISTRIBTG & SALES CORP toys	New York Telephone
1970	SHEPHER DISTRIBTG & SALES CORP toys	New York Telephone
1965	SHEPHER DISTRIBTG & SALES CORP toys	New York Telephone
1960	Waldbaum Inc suprmarkts Office	New York Telephone Company

LINWOOD

998 LINWOOD

Year	Uses	Source
1960	LAST CHANCE RIDING ACADMY	New York Telephone Company
	LAST CHANCE RIDING ACADMY	New York Telephone
1934	LEVINSKY SOPHIE R	R. L. Polk & Co.
	FISH LOUIS H	R. L. Polk & Co.

1006 LINWOOD

Year	Uses	Source
1976	COTIGNOLA BROS RUBSH RMVL	New York Telephone
1949	Linw ood Riding Acadmy	New York Telephone Company

1012 LINWOOD

Year	Uses	Source
1960	Beck Josp P	New York Telephone Company
	BECK JOSP P	New York Telephone

LINWOOD ST

956 LINWOOD ST

Year	Uses	Source
1994	AMERICAN CARPETS UNLIMITED CORP	Cole Information Services

DRAFT

FINDINGS

Linwood St

956 Linwood St

Year	Uses	Source
1992	A C BUS INC	NYNEX Informantion Resource Co.
1985	CUTTING TOOLS INC	NYNEX Information Resources Company
	DREAMER TOOL CO INC	NYNEX Information Resources Company
	RELIEVOMATIC CORP	NYNEX Information Resources Company
1976	CUTTING TOOLS INC	New York Telephone
	RELIEVOMATIC CORP	New York Telephone
1973	Cutting Tools Inc	New York Telephone
1970	Cutting Tools Inc	New York Telephone

997 Linwood St

Year	Uses	Source
2005	Empire Trucking LTD	Hill-Donnelly Corporation

LINWOOD ST

997 LINWOOD ST

Year	Uses	Source
2004	OCCUPANT UNKNOWN	Cole Information Services

Linwood St

997 Linwood St

Year	Uses	Source
1985	AFTERCARE AMBULANCE SERVICE CORP	NYNEX Information Resources Company
	EMPIRE OXYGEN & AMBULANCE CO INC	NYNEX Information Resources Company
1970	Gemco Textiles Inc	New York Telephone
1965	Essex Scrap Iron Co	New York Telephone

LINWOOD ST

1000 LINWOOD ST

Year	Uses	Source
2005	Cleanse Tec Inc	Hill-Donnelly Corporation

DRAFT

Year	Uses	Source
2000	CLEANSE TEC INC	Cole Information Services
1997	Cleanse Tex Inc	NYNEX
	Cleanse Tex Inc	NYNEX

LINWOOD st

1006 LINWOOD st

Year	Uses	Source
1973	Cotignola Bros rubsh rmvl	New York Telephone
1970	Transomatic Electrncs Corn	New York Telephone

LINWOOD St

1006 LINWOOD St

Year	Uses	Source
1965	Cotignola Bros rubsh rmvl	New York Telephone

LINWOOD st

1010 LINWOOD st

Year	Uses	Source
1970	Modern Steelcraft Inc	New York Telephone

STANLEY AVE

850 STANLEY AVE

Year	Uses	Source
2017	HOLYOKE FITTINGS INC	Cole Information Services
2014	HOLYOKE FITTINGS INCORPORATED	Cole Information Services
2009	HOLYOKE FITTINGS INC	Cole Information Services

Stanley Ave

850 Stanley Ave

Year	Uses	Source
2005	Holyoke Fittings Inc	Hill-Donnelly Corporation

DRAFT

FINDINGS

STANLEY AVE

850 STANLEY AVE

Year	Uses	Source
2004	OCCUPANT UNKNOWN	Cole Information Services
	HOLYOKE FITTINGS INC	Cole Information Services
1999	HOLYOKE FITTINGS INCORPORATED	Cole Information Services

Stanley Ave

850 Stanley Ave

Year	Uses	Source
1997	Holyoke Fittings Inc	NYNEX

STANLEY AVE

850 STANLEY AVE

Year	Uses	Source
1994	HOLYOKE FITTINGS INC	Cole Information Services

Stanley Ave

850 Stanley Ave

Year	Uses	Source
1992	CONGREGATION BNAI YRSRAL	NYNEX Informantion Resource Co.
	HOLYOKE FITTINGS INC	NYNEX Informantion Resource Co.
1985	HOLYOKE HEATER CORP OF CONN INC	NYNEX Information Resources Company
1976	HOLYOKE HEATER CORP OF CONN INC	New York Telephone
1973	Holyoke Heater Corp Of Conn Inc	New York Telephone
1970	Holyoke Heater Corp of Conn Inc	New York Telephone

STANLEY AVE

870 STANLEY AVE

Year	Uses	Source
2017	HODEDAH IMPORTS	Cole Information Services
2014	HODEDAH IMPORTS	Cole Information Services

DRAFT

FINDINGS

WORMAN AVE

473 WORMAN AVE

Year	Uses	Source
1934	TANISH LEOPOLD MILKER R	R. L. Polk & Co.

WORTHMAN AVE

473 WORTHMAN AVE

Year	Uses	Source
1985	H & S TOOL & MOLD CORP	NYNEX Information Resources Company
1976	H & S TOOL & MOLD CORP	New York Telephone
1960	PARK LANE DAIRIES INC	New York Telephone

WORTMAN

473 WORTMAN

Year	Uses	Source
1934	HASLER ALBERT MILKER R	R. L. Polk & Co.

WORTMAN AVE

443 WORTMAN AVE

Year	Uses	Source
2017	ELAINE BLACKWOOD	Cole Information Services
	REYNOLDS EVANDIE	Cole Information Services
	ALBERT FRITZ	Cole Information Services
	INEZ TOWNSEND	Cole Information Services
2014	REYNOLDS EVANDIE	Cole Information Services
	ALBERT FRITZ	Cole Information Services
	ELAINE BLACKWOOD	Cole Information Services
	GAREY PIERCE	Cole Information Services
2009	GLORIA TOWNSEND	Cole Information Services
	FITZALBERT REYNOLDS	Cole Information Services
2005	H Reynolds Evadine 1oi	Hill-Donnelly Corporation
	Townsend Gloria	Hill-Donnelly Corporation
	Townsend Gloria	Hill-Donnelly Corporation

DRAFT

Year	Uses	Source
2004	GLORIA TOWNSEND	Cole Information Services
	JOSE ARRIOLA	Cole Information Services
	FITZALBERT REYNOLDS	Cole Information Services

445 WORTMAN AVE

Year	Uses	Source
2017	IBRAHIM KAMARA	Cole Information Services
	CARLENE MCGOWAN	Cole Information Services
2014	KERRIANNE QUINLAN	Cole Information Services
2009	KERRIANNE MCGOWAN	Cole Information Services
	C AGOSTO	Cole Information Services
2005	Patterson D	Hill-Donnelly Corporation
2004	CHAVON PEELE	Cole Information Services
	D PATTERSON	Cole Information Services
	KRIS OWENS	Cole Information Services
	THE ORIGINAL TASTEE PATTIE INC	Cole Information Services

449 WORTMAN AVE

Year	Uses	Source
2017	TAMARA BOWE	Cole Information Services
	BRIDGETTE BLACK	Cole Information Services
	ANTHONY MEZLIN	Cole Information Services
	ASMAR ABDUL-SALEEM	Cole Information Services
	YISHA JOHNSON	Cole Information Services
2014	GLORIA BURROUGHS	Cole Information Services
2009	KIMBLERLY BURROUGHS	Cole Information Services
	GAIL HARRIS	Cole Information Services
2005	H Burroughs Gloria	Hill-Donnelly Corporation
2004	KIMBLERLY BURROUGHS	Cole Information Services

451 WORTMAN AVE

Year	Uses	Source
2017	GARFIELD WILSON	Cole Information Services
	JAVONNI CURMON	Cole Information Services

DRAFT

FINDINGS

Year	Uses	Source
2017	JAZMINE CURMON	Cole Information Services
	TROY BARRETT	Cole Information Services
2014	BARRETT ANTHONY	Cole Information Services
	NOVLETTE WILSON	Cole Information Services
	VAUGHN CURMON	Cole Information Services
2009	JESTINE CURMON	Cole Information Services
2005	h Barrett Anthony	Hill-Donnelly Corporation
2004	ANTHONY BARRETT	Cole Information Services

453 WORTMAN AVE

Year	Uses	Source
2004	DAVID HENRY	Cole Information Services

455 WORTMAN AVE

Year	Uses	Source
2017	STEPHANIE NILES	Cole Information Services
	DAVID HENRY	Cole Information Services
	JUSTIN HENRY	Cole Information Services
	MARSHA NAIRNE	Cole Information Services
2014	HENRY DAVID	Cole Information Services
	STEPHANIE NILES-STROMAN	Cole Information Services
	MARTIN STROMAN	Cole Information Services
	DAVID HENRY	Cole Information Services
	MARSHA NAIRNE	Cole Information Services
2009	DAVID HENRY	Cole Information Services
	HENRY DAVID	Cole Information Services
	STEPHANIE NILES	Cole Information Services
2005	Hyll Kaveen	Hill-Donnelly Corporation
2004	KAVEEN HYLL	Cole Information Services
	HENRY DAVID	Cole Information Services

457 WORTMAN AVE

Year	Uses	Source
2005	Dial Refrigeration	Hill-Donnelly Corporation

DRAFT

FINDINGS

Year	Uses	Source
2004	JAREN CORP	Cole Information Services
1985	SOIEFER BROS REALTY CORP	NYNEX Information Resources Company
1980	SOIEFER BROS REALTY CORP	New York Telephone
1976	SOIEFER BROS REALTY CORP	New York Telephone
1973	Soiefer Bros Realty Corp	New York Telephone
	Park Lane Dairies Inc	New York Telephone
1970	Park Lane Dairies Inc	New York Telephone
1965	Park Lane Dairies Inc	New York Telephone
	Soiefer Bros Realty Corp	New York Telephone

458 WORTMAN AVE

Year	Uses	Source
2017	DOYNA LTD INC	Cole Information Services
2014	DOYNA LIMITED INCORPORATED	Cole Information Services
2004	OCCUPANT UNKNOWN	Cole Information Services
2000	DIAL REFRIP & MFG	Cole Information Services
1999	DIAL REFRIGERATION & MANUFACTURING COMPANY	Cole Information Services
1997	Dial Refrigeration & Mfg Co	NYNEX
1994	JAREN CORP	Cole Information Services
	DIAL REFRIGERATION & MFG CO	Cole Information Services
1992	NORTH AMER FOLDING BOX CO INC	NYNEX Informantion Resource Co.
1985	NORTH AMER FOLDING BOX CO INC	NYNEX Information Resources Company
1976	NORTH AMER FOLDING BOX CO INC	New York Telephone
1965	NORTH AMER FOLDING BOX CO INC	New York Telephone

473 WORTMAN AVE

Year	Uses	Source
2017	LUROJO WHOLESALE CORP	Cole Information Services
	DOYNA LTD INC	Cole Information Services
2014	LUROJO WHOLESALE CORPORATION	Cole Information Services
2009	H & S TOOL & MOLD CORP	Cole Information Services
	DOYNA LTD	Cole Information Services
2005	Bell Molding Inc	Hill-Donnelly Corporation

DRAFT

FINDINGS

Year	Uses	Source
2000	BELL MOLDING INC	Cole Information Services
	H & S TOOL & MLD CRP	Cole Information Services
1999	BELL MOLDING INCORPORATED	Cole Information Services
	H & S TOOL & MOLD CORPORATION	Cole Information Services
1997	H & S Tool & Mold Corp	NYNEX
	Bell Molding Inc	NYNEX
1994	H & S TOOL & MOLD CORP	Cole Information Services
	BELL MOLDING INC	Cole Information Services
1992	BELL MOLDING INC	NYNEX Informantion Resource Co.
	H & S TOOL & MOLD CORP	NYNEX Informantion Resource Co.
1985	BELL MOLDING INC	NYNEX Information Resources Company
1973	H&S Tool & Mold Corp	New York Telephone
1970	H & S Tool & Mold Corp	New York Telephone
	H & S Tool & Mold Corp	New York Telephone
1965	Tool & Mold Corp	New York Telephone
	HS Lunchnet	New York Telephone
1960	Park Lane Dairies Inc	New York Telephone Company
1949	Park Lane Dairies Inc	New York Telephone Company
	Soiefer Farms Inc	New York Telephone Company
1945	Park Lane Dairies Inc	New York Telephone
	Soiefer Farms Inc	New York Telephone
1940	Soiefer Farms Inc	New York Telephone
1934	ANDERSON PAYTON DAIRY HLPR R	R. L. Polk & Co.
	FANTI ALBERT DAIRY HLPR R	R. L. Polk & Co.
	GASSNER EUG MILKER R	R. L. Polk & Co.
	HOHL HENRY MILKER R	R. L. Polk & Co.
	SOIEFER R	R. L. Polk & Co.

480 WORTMAN AVE

Year	Uses	Source
2017	SOPHIA FOODS INC	Cole Information Services
	ABITBUL DANNY	Cole Information Services
2014	SOPHIA FOODS INCORPORATED	Cole Information Services

DRAFT

FINDINGS

Year	Uses	Source
2009	SOPHIA FOODS INC	Cole Information Services
2005	Sophia Foods Inc	Hill-Donnelly Corporation
2004	SOPHIA FOODS INC	Cole Information Services
2000	SOPHIA FOODS INC	Cole Information Services
1999	SOPHIA FOODS INCORPORATED	Cole Information Services
1997	Sophia Foods Inc	NYNEX

DRAFT

FINDINGS

ADJOINING PROPERTY: ADDRESSES NOT IDENTIFIED IN RESEARCH SOURCE

The following Adjoining Property addresses were researched for this report, and the addresses were not identified in research source.

Address Researched	Address Not Identified in Research Source
1000 LINWOOD ST	2017, 2014, 2009, 2004, 1999, 1994, 1992, 1985, 1980, 1976, 1973, 1970, 1965, 1960, 1949, 1945, 1940, 1934, 1928
1006 LINWOOD	2017, 2014, 2009, 2005, 2004, 2000, 1999, 1997, 1994, 1992, 1985, 1980, 1973, 1970, 1965, 1960, 1945, 1940, 1934, 1928
1006 LINWOOD St	2017, 2014, 2009, 2005, 2004, 2000, 1999, 1997, 1994, 1992, 1985, 1980, 1976, 1973, 1970, 1960, 1949, 1945, 1940, 1934, 1928
1006 LINWOOD st	2017, 2014, 2009, 2005, 2004, 2000, 1999, 1997, 1994, 1992, 1985, 1980, 1976, 1965, 1960, 1949, 1945, 1940, 1934, 1928
1010 LINWOOD st	2017, 2014, 2009, 2005, 2004, 2000, 1999, 1997, 1994, 1992, 1985, 1980, 1976, 1973, 1965, 1960, 1949, 1945, 1940, 1934, 1928
1012 LINWOOD	2017, 2014, 2009, 2005, 2004, 2000, 1999, 1997, 1994, 1992, 1985, 1980, 1976, 1973, 1970, 1965, 1949, 1945, 1940, 1934, 1928
2300 Linden Blvd	2017, 2014, 2009, 2004, 1999, 1994, 1980, 1949, 1945, 1940, 1934, 1928
2300 LINDEN BLVD	2005, 2000, 1997, 1992, 1985, 1980, 1976, 1973, 1970, 1965, 1960, 1949, 1945, 1940, 1934, 1928
443 WORTMAN AVE	2005, 2000, 1999, 1997, 1994, 1992, 1985, 1980, 1976, 1973, 1970, 1965, 1960, 1949, 1945, 1940, 1934, 1928
443 WORTMAN AVE	2017, 2014, 2009, 2004, 2000, 1999, 1997, 1994, 1992, 1985, 1980, 1976, 1973, 1970, 1965, 1960, 1949, 1945, 1940, 1934, 1928
445 WORTMAN AVE	2017, 2014, 2009, 2004, 2000, 1999, 1997, 1994, 1992, 1985, 1980, 1976, 1973, 1970, 1965, 1960, 1949, 1945, 1940, 1934, 1928
445 WORTMAN AVE	2005, 2000, 1999, 1997, 1994, 1992, 1985, 1980, 1976, 1973, 1970, 1965, 1960, 1949, 1945, 1940, 1934, 1928
449 WORTMAN AVE	2005, 2000, 1999, 1997, 1994, 1992, 1985, 1980, 1976, 1973, 1970, 1965, 1960, 1949, 1945, 1940, 1934, 1928
449 WORTMAN AVE	2017, 2014, 2009, 2004, 2000, 1999, 1997, 1994, 1992, 1985, 1980, 1976, 1973, 1970, 1965, 1960, 1949, 1945, 1940, 1934, 1928
451 WORTMAN AVE	2017, 2014, 2009, 2004, 2000, 1999, 1997, 1994, 1992, 1985, 1980, 1976, 1973, 1970, 1965, 1960, 1949, 1945, 1940, 1934, 1928
451 WORTMAN AVE	2005, 2000, 1999, 1997, 1994, 1992, 1985, 1980, 1976, 1973, 1970, 1965, 1960, 1949, 1945, 1940, 1934, 1928
453 WORTMAN AVE	2017, 2014, 2009, 2005, 2000, 1999, 1997, 1994, 1992, 1985, 1980, 1976, 1973, 1970, 1965, 1960, 1949, 1945, 1940, 1934, 1928
455 WORTMAN AVE	2005, 2000, 1999, 1997, 1994, 1992, 1985, 1980, 1976, 1973, 1970, 1965, 1960, 1949, 1945, 1940, 1934, 1928
455 WORTMAN AVE	2017, 2014, 2009, 2004, 2000, 1999, 1997, 1994, 1992, 1985, 1980, 1976, 1973, 1970, 1965, 1960, 1949, 1945, 1940, 1934, 1928
457 WORTMAN AVE	2017, 2014, 2009, 2004, 2000, 1999, 1997, 1994, 1992, 1960, 1949, 1945, 1940, 1934, 1928

DRAFT

FINDINGS

Address Researched	Address Not Identified in Research Source
457 WORTMAN AVE	2017, 2014, 2009, 2005, 2000, 1999, 1997, 1994, 1992, 1985, 1980, 1976, 1973, 1970, 1965, 1960, 1949, 1945, 1940, 1934, 1928
458 WORTMAN AVE	2009, 2005, 2000, 1997, 1992, 1985, 1980, 1976, 1973, 1970, 1965, 1960, 1949, 1945, 1940, 1934, 1928
458 WORTMAN AVE	2017, 2014, 2009, 2005, 2004, 1999, 1994, 1980, 1973, 1970, 1960, 1949, 1945, 1940, 1934, 1928
473 WORMAN AVE	2017, 2014, 2009, 2005, 2004, 2000, 1999, 1997, 1994, 1992, 1985, 1980, 1976, 1973, 1970, 1965, 1960, 1949, 1945, 1940, 1928
473 WORTHMAN AVE	2017, 2014, 2009, 2005, 2004, 2000, 1999, 1997, 1994, 1992, 1980, 1973, 1970, 1965, 1949, 1945, 1940, 1934, 1928
473 WORTMAN	2017, 2014, 2009, 2005, 2004, 2000, 1999, 1997, 1994, 1992, 1985, 1980, 1976, 1973, 1970, 1965, 1960, 1949, 1945, 1940, 1928
473 WORTMAN AVE	2017, 2014, 2009, 2004, 1999, 1994, 1980, 1976, 1928
473 WORTMAN AVE	2005, 2004, 2000, 1997, 1992, 1985, 1980, 1976, 1973, 1970, 1965, 1960, 1949, 1945, 1940, 1934, 1928
480 WORTMAN AVE	2005, 2000, 1997, 1994, 1992, 1985, 1980, 1976, 1973, 1970, 1965, 1960, 1949, 1945, 1940, 1934, 1928
480 WORTMAN AVE	2017, 2014, 2009, 2004, 1999, 1994, 1992, 1985, 1980, 1976, 1973, 1970, 1965, 1960, 1949, 1945, 1940, 1934, 1928
850 Stanley Ave	2017, 2014, 2009, 2004, 2000, 1999, 1994, 1980, 1965, 1960, 1949, 1945, 1940, 1934, 1928
850 STANLEY AVE	2005, 2000, 1997, 1992, 1985, 1980, 1976, 1973, 1970, 1965, 1960, 1949, 1945, 1940, 1934, 1928
870 STANLEY AVE	2009, 2005, 2004, 2000, 1999, 1997, 1994, 1992, 1985, 1980, 1976, 1973, 1970, 1965, 1960, 1949, 1945, 1940, 1934, 1928
870 Stanley Ave	2017, 2014, 2009, 2005, 2004, 2000, 1999, 1997, 1994, 1992, 1985, 1980, 1976, 1973, 1970, 1965, 1960, 1949, 1945, 1940, 1934, 1928
883 Elton St	2017, 2014, 2009, 2004, 1999, 1994, 1980, 1949, 1945, 1940, 1934, 1928
883 ELTON ST	2005, 2000, 1997, 1992, 1985, 1980, 1976, 1973, 1970, 1965, 1960, 1949, 1945, 1940, 1934, 1928
901 ELTON ST	2017, 2014, 2005, 2000, 1999, 1997, 1994, 1992, 1985, 1980, 1976, 1973, 1970, 1965, 1960, 1949, 1945, 1940, 1934, 1928
901 Elton St	2017, 2014, 2009, 2005, 2004, 2000, 1999, 1997, 1994, 1992, 1985, 1980, 1976, 1973, 1970, 1965, 1960, 1949, 1945, 1940, 1934, 1928
902 Essex St	2017, 2014, 2009, 2004, 1999, 1997, 1994, 1980, 1949, 1945, 1940, 1934, 1928
902 ESSEX ST	2005, 2000, 1997, 1992, 1985, 1980, 1976, 1973, 1970, 1965, 1960, 1949, 1945, 1940, 1934, 1928
915 ELTON ST	2005, 2000, 1999, 1997, 1992, 1985, 1980, 1976, 1973, 1970, 1965, 1960, 1949, 1945, 1940, 1934, 1928
916 ELTON ST	2005, 2000, 1999, 1997, 1992, 1985, 1980, 1976, 1973, 1970, 1965, 1960, 1949, 1945, 1940, 1934, 1928
917 ELTN	2017, 2014, 2009, 2005, 2004, 2000, 1999, 1997, 1994, 1992, 1985, 1980, 1976, 1973, 1970, 1965, 1949, 1940, 1934, 1928

DRAFT

FINDINGS

Address Researched	Address Not Identified in Research Source
917 ELTN St	2017, 2014, 2009, 2005, 2004, 2000, 1999, 1997, 1994, 1992, 1985, 1980, 1976, 1973, 1970, 1960, 1949, 1945, 1940, 1934, 1928
917 ELTN st	2017, 2014, 2009, 2005, 2004, 2000, 1999, 1997, 1994, 1992, 1985, 1980, 1976, 1973, 1965, 1960, 1949, 1945, 1940, 1934, 1928
917 ELTON	2017, 2014, 2009, 2005, 2004, 2000, 1999, 1997, 1994, 1980, 1976, 1973, 1970, 1965, 1949, 1945, 1940, 1928
917 ELTON ST	2017, 2014, 2009, 2004, 1999, 1994, 1992, 1985, 1980, 1976, 1949, 1945, 1940, 1934, 1928
917 ELTON ST	2005, 2000, 1999, 1997, 1992, 1985, 1980, 1976, 1973, 1970, 1965, 1960, 1949, 1945, 1940, 1934, 1928
919 ELTN	2017, 2014, 2009, 2005, 2004, 2000, 1999, 1997, 1994, 1992, 1985, 1980, 1976, 1973, 1970, 1965, 1960, 1945, 1940, 1934, 1928
919 ELTON	2017, 2014, 2009, 2005, 2004, 2000, 1999, 1997, 1994, 1992, 1985, 1980, 1973, 1970, 1965, 1949, 1945, 1940, 1928
919 ELTON 1ST FL	2017, 2014, 2009, 2005, 2004, 2000, 1999, 1997, 1994, 1992, 1985, 1980, 1976, 1973, 1970, 1965, 1960, 1949, 1945, 1940, 1928
919 ELTON ST	2017, 2014, 2009, 2004, 1999, 1994, 1992, 1985, 1980, 1976, 1949, 1945, 1940, 1934, 1928
919 ELTON ST	2017, 2005, 2000, 1997, 1994, 1992, 1985, 1980, 1976, 1973, 1970, 1965, 1960, 1949, 1945, 1940, 1934, 1928
920 ELTON ST	2005, 2000, 1997, 1992, 1985, 1980, 1976, 1973, 1970, 1965, 1960, 1949, 1945, 1940, 1934, 1928
921 ELTN	2017, 2014, 2009, 2005, 2004, 2000, 1999, 1994, 1992, 1985, 1980, 1976, 1973, 1970, 1965, 1945, 1940, 1934, 1928
921 ELTN St	2017, 2014, 2009, 2005, 2004, 2000, 1999, 1997, 1994, 1992, 1985, 1980, 1976, 1973, 1970, 1960, 1949, 1945, 1940, 1934, 1928
921 ELTN st	2017, 2014, 2009, 2005, 2004, 2000, 1999, 1997, 1994, 1992, 1985, 1980, 1976, 1965, 1960, 1949, 1945, 1940, 1934, 1928
921 ELTON	2017, 2014, 2009, 2005, 2004, 2000, 1999, 1997, 1994, 1973, 1970, 1965, 1949, 1945, 1940, 1928
921 ELTON ST	2017, 2014, 2009, 2004, 1999, 1994, 1992, 1985, 1980, 1976, 1949, 1945, 1940, 1934, 1928
921 ELTON ST	2009, 2005, 2000, 1999, 1997, 1992, 1985, 1980, 1976, 1973, 1970, 1965, 1960, 1949, 1945, 1940, 1934, 1928
923 ELTN	2017, 2014, 2009, 2005, 2004, 2000, 1999, 1997, 1994, 1992, 1985, 1980, 1976, 1973, 1970, 1965, 1960, 1945, 1940, 1934, 1928
923 ELTON	2017, 2014, 2009, 2005, 2004, 2000, 1999, 1997, 1994, 1992, 1985, 1973, 1970, 1965, 1949, 1945, 1940, 1928
923 ELTON ST	2017, 2014, 2009, 2004, 1999, 1994, 1992, 1985, 1980, 1976, 1949, 1945, 1940, 1934, 1928
923 ELTON ST	2005, 2000, 1999, 1997, 1992, 1985, 1980, 1976, 1973, 1970, 1965, 1960, 1949, 1945, 1940, 1934, 1928
924 ELTON	2017, 2014, 2009, 2005, 2004, 2000, 1999, 1997, 1994, 1985, 1980, 1976, 1973, 1970, 1965, 1960, 1949, 1945, 1940

DRAFT

FINDINGS

Address Researched	Address Not Identified in Research Source
924 ELTON ST	2017, 2014, 2009, 2004, 1999, 1997, 1994, 1992, 1985, 1980, 1976, 1973, 1965, 1960, 1949, 1945, 1940, 1934, 1928
924 ELTON ST	2005, 2000, 1999, 1997, 1994, 1992, 1985, 1980, 1976, 1973, 1970, 1965, 1960, 1949, 1945, 1940, 1934, 1928
926 ELTON	2017, 2014, 2009, 2005, 2004, 2000, 1999, 1997, 1994, 1992, 1985, 1980, 1976, 1973, 1970, 1965, 1960, 1949, 1945, 1940
927 ELTON	2017, 2014, 2009, 2005, 2004, 2000, 1999, 1997, 1994, 1992, 1985, 1980, 1973, 1970, 1965, 1960, 1949, 1945, 1940, 1934, 1928
928 ELTN	2017, 2014, 2009, 2005, 2004, 2000, 1999, 1997, 1994, 1992, 1985, 1980, 1976, 1973, 1970, 1965, 1934, 1928
928 ELTN St	2017, 2014, 2009, 2005, 2004, 2000, 1999, 1997, 1994, 1992, 1985, 1980, 1976, 1973, 1970, 1960, 1949, 1945, 1940, 1934, 1928
928 ELTON	2017, 2014, 2009, 2005, 2004, 2000, 1999, 1997, 1994, 1985, 1980, 1973, 1970, 1965, 1949, 1945, 1940, 1928
928 ELTON ST	2017, 2014, 2009, 2004, 1999, 1994, 1992, 1985, 1980, 1976, 1949, 1945, 1940, 1934, 1928
928 ELTON ST	2005, 2000, 1999, 1997, 1992, 1985, 1980, 1976, 1973, 1970, 1965, 1960, 1949, 1945, 1940, 1934, 1928
942 ELTON	2017, 2014, 2009, 2005, 2004, 2000, 1999, 1997, 1994, 1992, 1985, 1980, 1976, 1973, 1970, 1965, 1960, 1949, 1945, 1940, 1928
956 Linwood St	2017, 2014, 2009, 2005, 2004, 2000, 1999, 1997, 1994, 1980, 1965, 1960, 1949, 1945, 1940, 1934, 1928
956 LINWOOD ST	2017, 2014, 2009, 2005, 2004, 2000, 1999, 1997, 1992, 1985, 1980, 1976, 1973, 1970, 1965, 1960, 1949, 1945, 1940, 1934, 1928
985 Linwood St	2017, 2014, 2009, 2005, 2004, 2000, 1999, 1997, 1994, 1992, 1985, 1980, 1976, 1973, 1970, 1965, 1960, 1949, 1945, 1940, 1934, 1928
997 Linwood St	2017, 2014, 2009, 2004, 2000, 1999, 1997, 1994, 1992, 1980, 1976, 1973, 1960, 1949, 1945, 1940, 1934, 1928
997 LINWOOD ST	2017, 2014, 2009, 2005, 2000, 1999, 1997, 1994, 1992, 1985, 1980, 1976, 1973, 1970, 1965, 1960, 1949, 1945, 1940, 1934, 1928
998 LINWOOD	2017, 2014, 2009, 2005, 2004, 2000, 1999, 1997, 1994, 1992, 1985, 1980, 1976, 1973, 1970, 1965, 1949, 1945, 1940, 1928

DRAFT

TARGET PROPERTY: ADDRESS NOT IDENTIFIED IN RESEARCH SOURCE

The following Target Property addresses were researched for this report, and the addresses were not identified in the research source.

Address Researched	Address Not Identified in Research Source
461 Wortman Ave	2017, 2014, 2009, 2005, 2004, 2000, 1999, 1997, 1994, 1992, 1985, 1980, 1976, 1973, 1970, 1965, 1960, 1949, 1945, 1940, 1934, 1928

DRAFT

Elton Street/Linwood Street

461 Wortman Ave

Brooklyn, NY 11208

Inquiry Number: 6622221.3

August 17, 2021

DRAFT

Certified Sanborn® Map Report

6 Armstrong Road, 4th floor
Shelton, CT 06484
Toll Free: 800.352.0050
www.edrnet.com

Certified Sanborn® Map Report

08/17/21

Site Name:

Elton Street/Linwood Street
461 Wortman Ave
Brooklyn, NY 11208
EDR Inquiry # 6622221.3

Client Name:

HRP Associates, Inc.
197 Scott Swamp Road
Farmington, CT 06032-0000
Contact: Patrick Montuori

The Sanborn Library has been searched by EDR and maps covering the target property location as provided by HRP Associates, Inc. were identified for the years listed below. The Sanborn Library is the largest, most complete collection of fire insurance maps. The collection includes maps from Sanborn, Bromley, Perris & Browne, Hopkins, Barlow, and others. Only Environmental Data Resources Inc. (EDR) is authorized to grant rights for commercial reproduction of maps by the Sanborn Library LLC, the copyright holder for the collection. Results can be authenticated by visiting www.edrnet.com/sanborn.

The Sanborn Library is continually enhanced with newly identified map archives. This report accesses all maps in the collection as of the day this report was generated.

Certified Sanborn Results:

Certification # EB07-4D8E-AF53

PO # DEC1021.P2

Project Elton Street/ Linwood Street G

Maps Provided:

2007	1994	1980
2006	1993	1979
2005	1992	1977
2004	1991	1968
2003	1989	1965
2002	1988	1951
2001	1987	1928
1995	1982	1908

Sanborn® Library search results

Certification #: EB07-4D8E-AF53

The Sanborn Library includes more than 1.2 million fire insurance maps from Sanborn, Bromley, Perris & Browne, Hopkins, Barlow and others which track historical property usage in approximately 12,000 American cities and towns. Collections searched:

- ☑ Library of Congress
- ☑ University Publications of America
- ☑ EDR Private Collection

The Sanborn Library LLC Since 1866™

DRAFT

Limited Permission To Make Copies

HRP Associates, Inc. (the client) is permitted to make up to FIVE photocopies of this Sanborn Map transmittal and each fire insurance map accompanying this report solely for the limited use of its customer. No one other than the client is authorized to make copies. Upon request made directly to an EDR Account Executive, the client may be permitted to make a limited number of additional photocopies. This permission is conditioned upon compliance by the client, its customer and their agents with EDR's copyright policy; a copy of which is available upon request.

Disclaimer - Copyright and Trademark Notice

This Report contains certain information obtained from a variety of public and other sources reasonably available to Environmental Data Resources, Inc. It cannot be concluded from this Report that coverage information for the target and surrounding properties does not exist from other sources. NO WARRANTY EXPRESSED OR IMPLIED, IS MADE WHATSOEVER IN CONNECTION WITH THIS REPORT. ENVIRONMENTAL DATA RESOURCES, INC. SPECIFICALLY DISCLAIMS THE MAKING OF ANY SUCH WARRANTIES, INCLUDING WITHOUT LIMITATION, MERCHANTABILITY OR FITNESS FOR A PARTICULAR USE OR PURPOSE. ALL RISK IS ASSUMED BY THE USER. IN NO EVENT SHALL ENVIRONMENTAL DATA RESOURCES, INC. BE LIABLE TO ANYONE, WHETHER ARISING OUT OF ERRORS OR OMISSIONS, NEGLIGENCE, ACCIDENT OR ANY OTHER CAUSE, FOR ANY LOSS OF DAMAGE, INCLUDING, WITHOUT LIMITATION, SPECIAL, INCIDENTAL, CONSEQUENTIAL, OR EXEMPLARY DAMAGES. ANY LIABILITY ON THE PART OF ENVIRONMENTAL DATA RESOURCES, INC. IS STRICTLY LIMITED TO A REFUND OF THE AMOUNT PAID FOR THIS REPORT. Purchaser accepts this Report "AS IS". Any analyses, estimates, ratings, environmental risk levels or risk codes provided in this Report are provided for illustrative purposes only, and are not intended to provide, nor should they be interpreted as providing any facts regarding, or prediction or forecast of, any environmental risk for any property. Only a Phase I Environmental Site Assessment performed by an environmental professional can provide information regarding the environmental risk for any property. Additionally, the information provided in this Report is not to be construed as legal advice.


Copyright 2021 by Environmental Data Resources, Inc. All rights reserved. Reproduction in any media or format, in whole or in part, of any report or map of Environmental Data Resources, Inc., or its affiliates, is prohibited without prior written permission.


EDR and its logos (including Sanborn and Sanborn Map) are trademarks of Environmental Data Resources, Inc. or its affiliates. All other trademarks used herein are the property of their respective owners.


Sanborn Sheet Key

This Certified Sanborn Map Report is based upon the following Sanborn Fire Insurance map sheets.

2007 Source Sheets

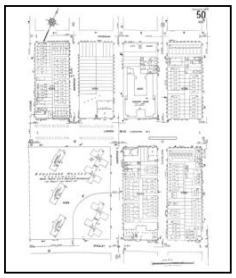

Volume 8, Sheet 50
2007

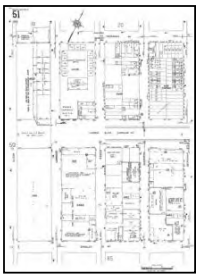

Volume 8, Sheet 51
2007

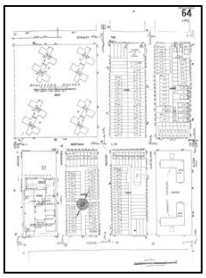

Volume 8, Sheet 64
2007


Volume 8, Sheet 65
2007

2006 Source Sheets

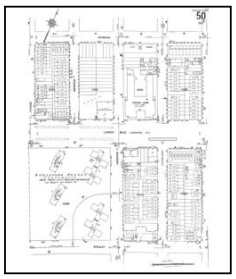

Volume 8, Sheet 50
2006

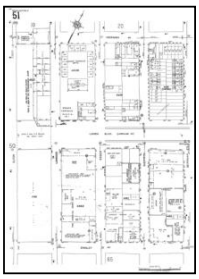

Volume 8, Sheet 51
2006

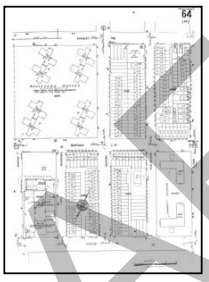

Volume 8, Sheet 64
2006


Volume 8, Sheet 65
2006

2005 Source Sheets

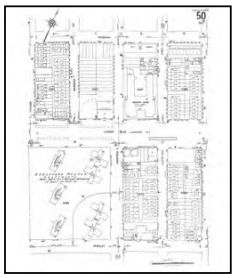

Volume 8, Sheet 50
2005

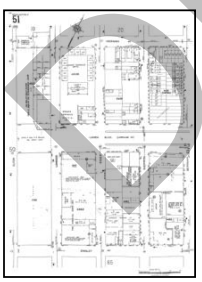
Volume 8, Sheet 51
2005

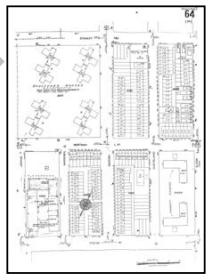

Volume 8, Sheet 64
2005



Volume 8, Sheet 65
2005

2004 Source Sheets

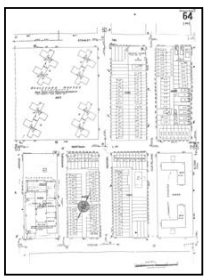
Volume 8, Sheet 64
2004


Volume 8, Sheet 65
2004

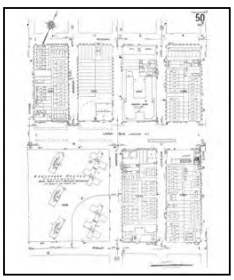
Volume 8, Sheet 50
2004

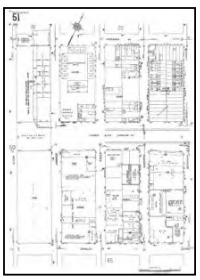

Volume 8, Sheet 51
2004


DRAFT


Sanborn Sheet Key

This Certified Sanborn Map Report is based upon the following Sanborn Fire Insurance map sheets.

2003 Source Sheets

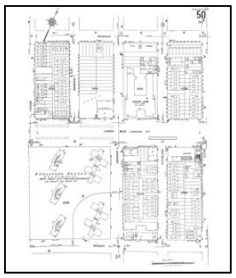

Volume 8, Sheet 50
2003

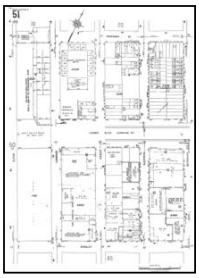

Volume 8, Sheet 51
2003

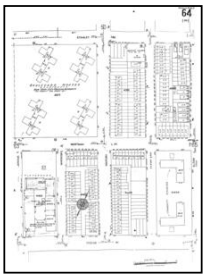

Volume 8, Sheet 64
2003


Volume 8, Sheet 65
2003

2002 Source Sheets

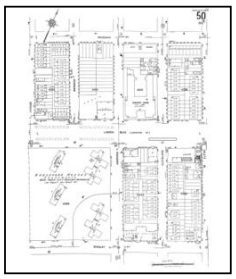

Volume 8, Sheet 50
2002

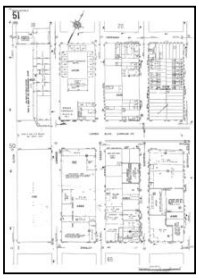

Volume 8, Sheet 51
2002

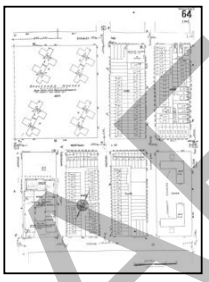
Volume 8, Sheet 64
2002



Volume 8, Sheet 65
2002

2001 Source Sheets

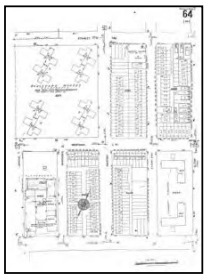

Volume 8, Sheet 64
2001

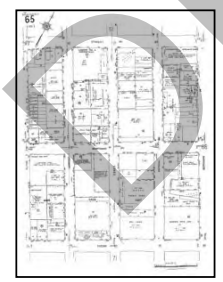
Volume 8, Sheet 65
2001



Volume 8, Sheet 51
2001

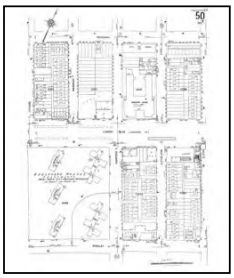
Volume 8, Sheet 50
2001

1995 Source Sheets

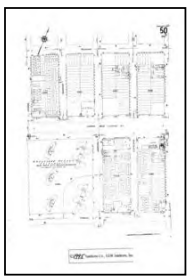
Volume 8, Sheet 50
1995


Volume 8, Sheet 51
1995

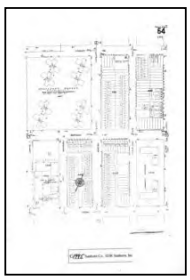
Volume 8, Sheet 64
1995



Volume 8, Sheet 65
1995

DRAFT


Sanborn Sheet Key

This Certified Sanborn Map Report is based upon the following Sanborn Fire Insurance map sheets.

1994 Source Sheets

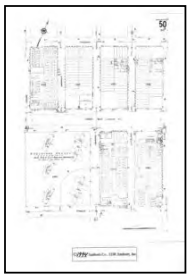

Volume 8, Sheet 50
1994


Volume 8, Sheet 51
1994

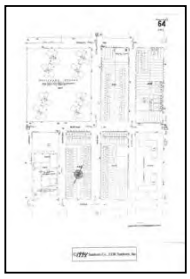

Volume 8, Sheet 64
1994



Volume 8, Sheet 65
1994

1993 Source Sheets

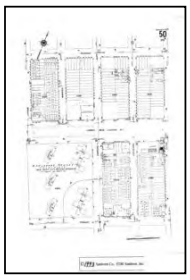

Volume 8, Sheet 50
1993



Volume 8, Sheet 51
1993

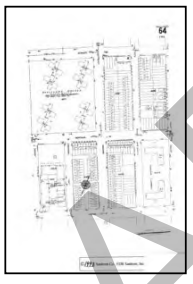
Volume 8, Sheet 64
1993

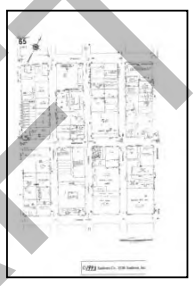
Volume 8, Sheet 65
1993

1992 Source Sheets

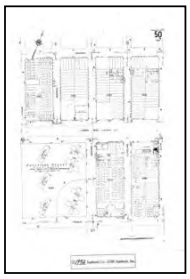

Volume 8, Sheet 50
1992

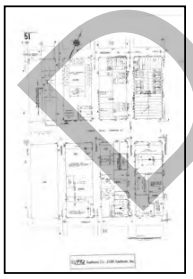
Volume 8, Sheet 51
1992


Volume 8, Sheet 64
1992


Volume 8, Sheet 65
1992

1991 Source Sheets

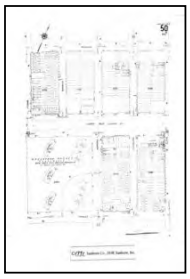
Volume 8, Sheet 50
1991


Volume 8, Sheet 51
1991


Volume 8, Sheet 64
1991



Volume 8, Sheet 65
1991


DRAFT


Sanborn Sheet Key

This Certified Sanborn Map Report is based upon the following Sanborn Fire Insurance map sheets.

1989 Source Sheets

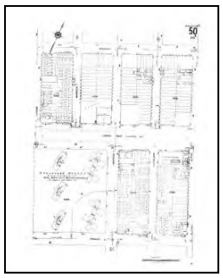

Volume 8, Sheet 50
1989

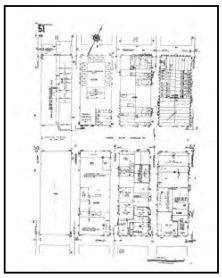

Volume 8, Sheet 51
1989

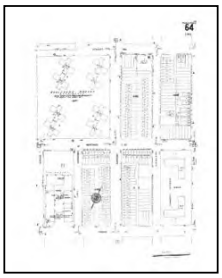

Volume 8, Sheet 64
1989



Volume 8, Sheet 65
1989

1988 Source Sheets

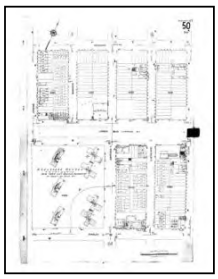

Volume 8, Sheet 50
1988

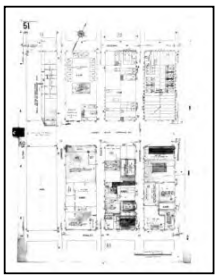

Volume 8, Sheet 51
1988

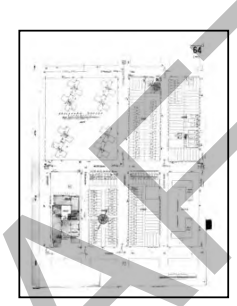
Volume 8, Sheet 64
1988

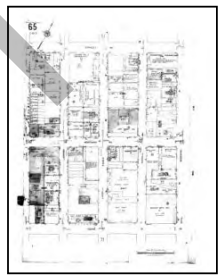

Volume 8, Sheet 65
1988

1987 Source Sheets

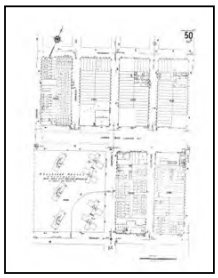

Volume 8, Sheet 50
1987

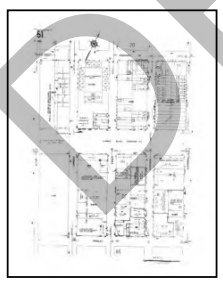
Volume 8, Sheet 51
1987



Volume 8, Sheet 64
1987

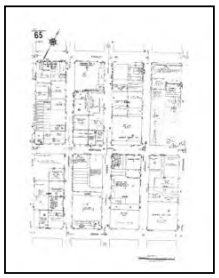

Volume 8, Sheet 65
1987

1982 Source Sheets

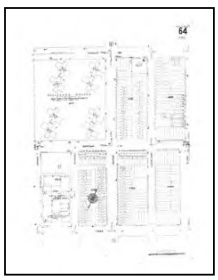
Volume 8, Sheet 64
1982


Volume 8, Sheet 65
1982

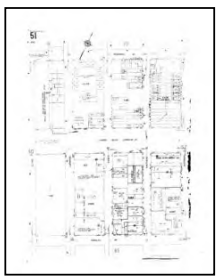
Volume 8, Sheet 51
1982

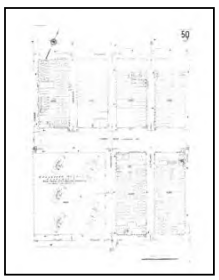
Volume 8, Sheet 50
1982

DRAFT


Sanborn Sheet Key

This Certified Sanborn Map Report is based upon the following Sanborn Fire Insurance map sheets.

1980 Source Sheets



Volume 8, Sheet 50
1980



Volume 8, Sheet 51
1980

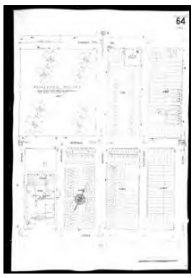

Volume 8, Sheet 64
1980



Volume 8, Sheet 65
1980

1979 Source Sheets

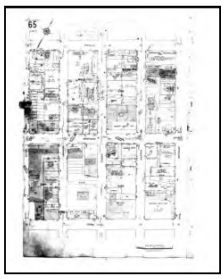
Volume 8, Sheet 65
1979

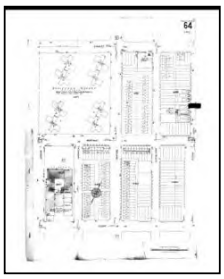
Volume 8, Sheet 64
1979

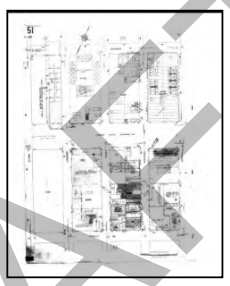

Volume 8, Sheet 51
1979

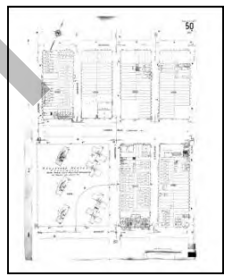
Volume 8, Sheet 50
1979

1977 Source Sheets



Volume 8, Sheet 50
1977



Volume 8, Sheet 51
1977

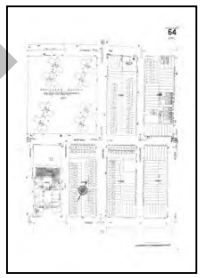

Volume 8, Sheet 64
1977


Volume 8, Sheet 65
1977

1968 Source Sheets

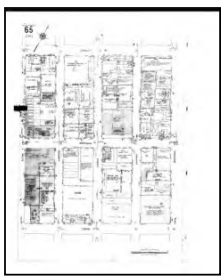
Volume 8, Sheet 65
1968

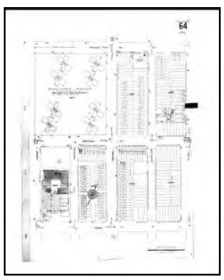
Volume 8, Sheet 64
1968

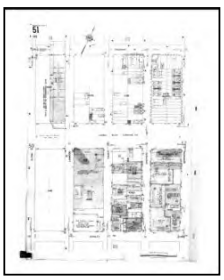
Volume 8, Sheet 51
1968



Volume 8, Sheet 50
1968


DRAFT


Sanborn Sheet Key

This Certified Sanborn Map Report is based upon the following Sanborn Fire Insurance map sheets.

1965 Source Sheets

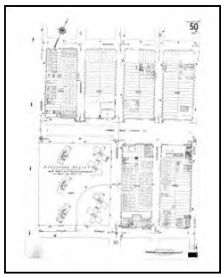
Volume 8, Sheet 50
1965

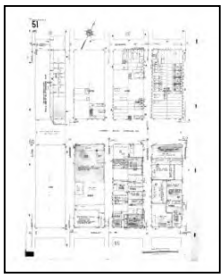

Volume 8, Sheet 51
1965

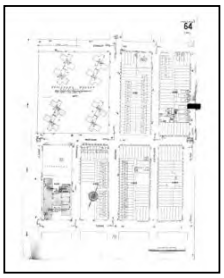
Volume 8, Sheet 64
1965



Volume 8, Sheet 65
1965

1951 Source Sheets



Volume 8, Sheet 50
1951

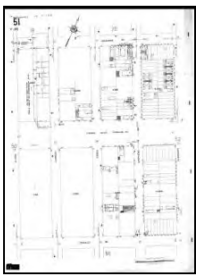

Volume 8, Sheet 51
1951



Volume 8, Sheet 64
1951

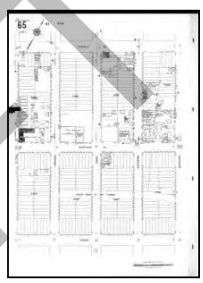

Volume 8, Sheet 65
1951

1928 Source Sheets

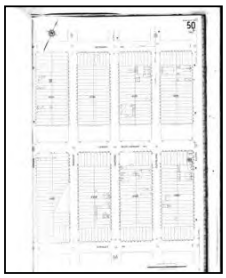

Volume 8, Sheet 50
1928

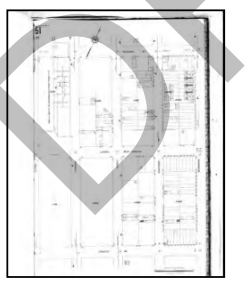

Volume 8, Sheet 51
1928

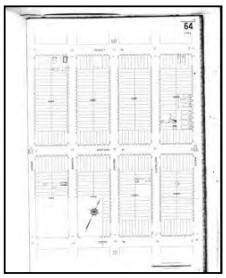

Volume 8, Sheet 64
1928

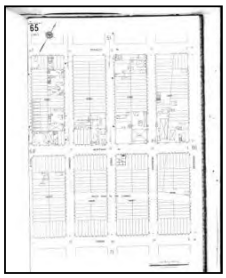

Volume 8, Sheet 65
1928

1908 Source Sheets

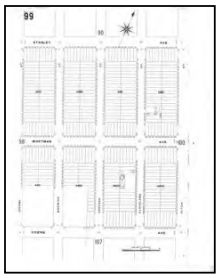

Volume 8, Sheet 99
1908

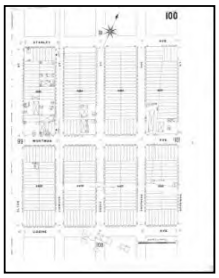
Volume 8, Sheet 100
1908

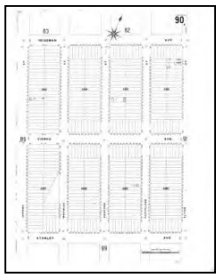
Volume 8, Sheet 90
1908

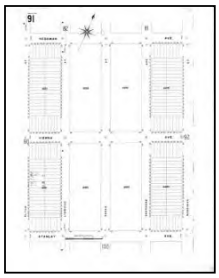
Volume 8, Sheet 91
1908


DRAFT

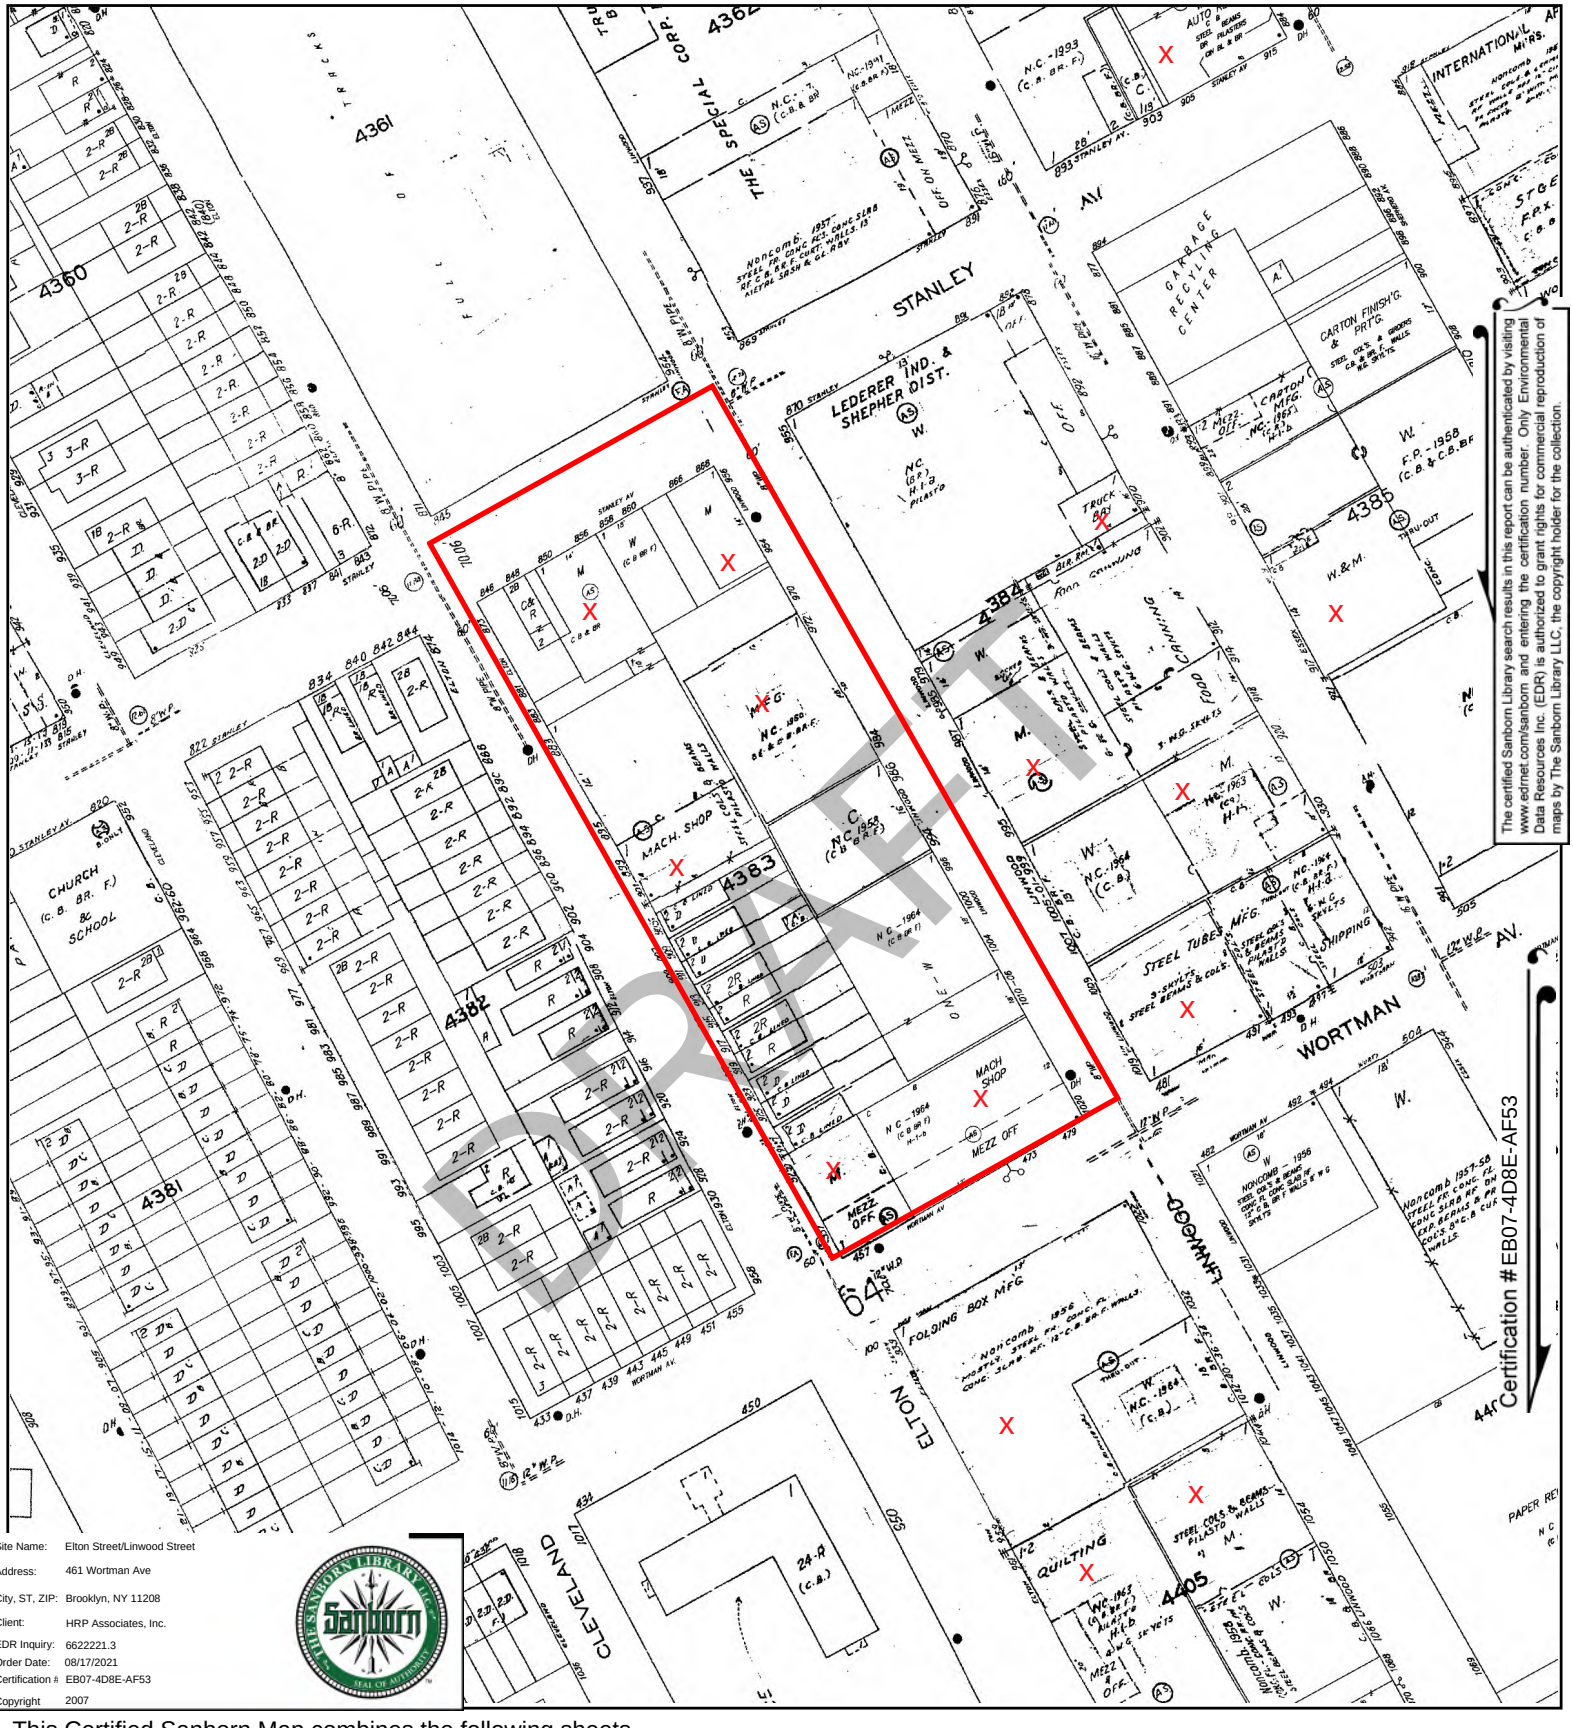


Site Name: Elton Street/Linwood Street
Address: 461 Wortman Ave
City, ST, ZIP: Brooklyn, NY 11208
Client: HRP Associates, Inc.
EDR Inquiry: 6622221.3
Order Date: 08/17/2021
Certification #: EB07-4D8E-AF53
Copyright 2007

This Certified Sanborn Map combines the following sheets.
Outlined areas indicate map sheets within the collection.


0 Feet 150 300 600

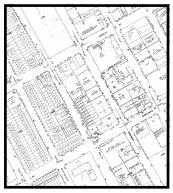

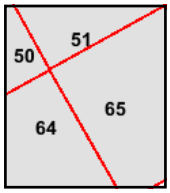

Volume 8, Sheet 65
Volume 8, Sheet 64
Volume 8, Sheet 51
Volume 8, Sheet 50


N

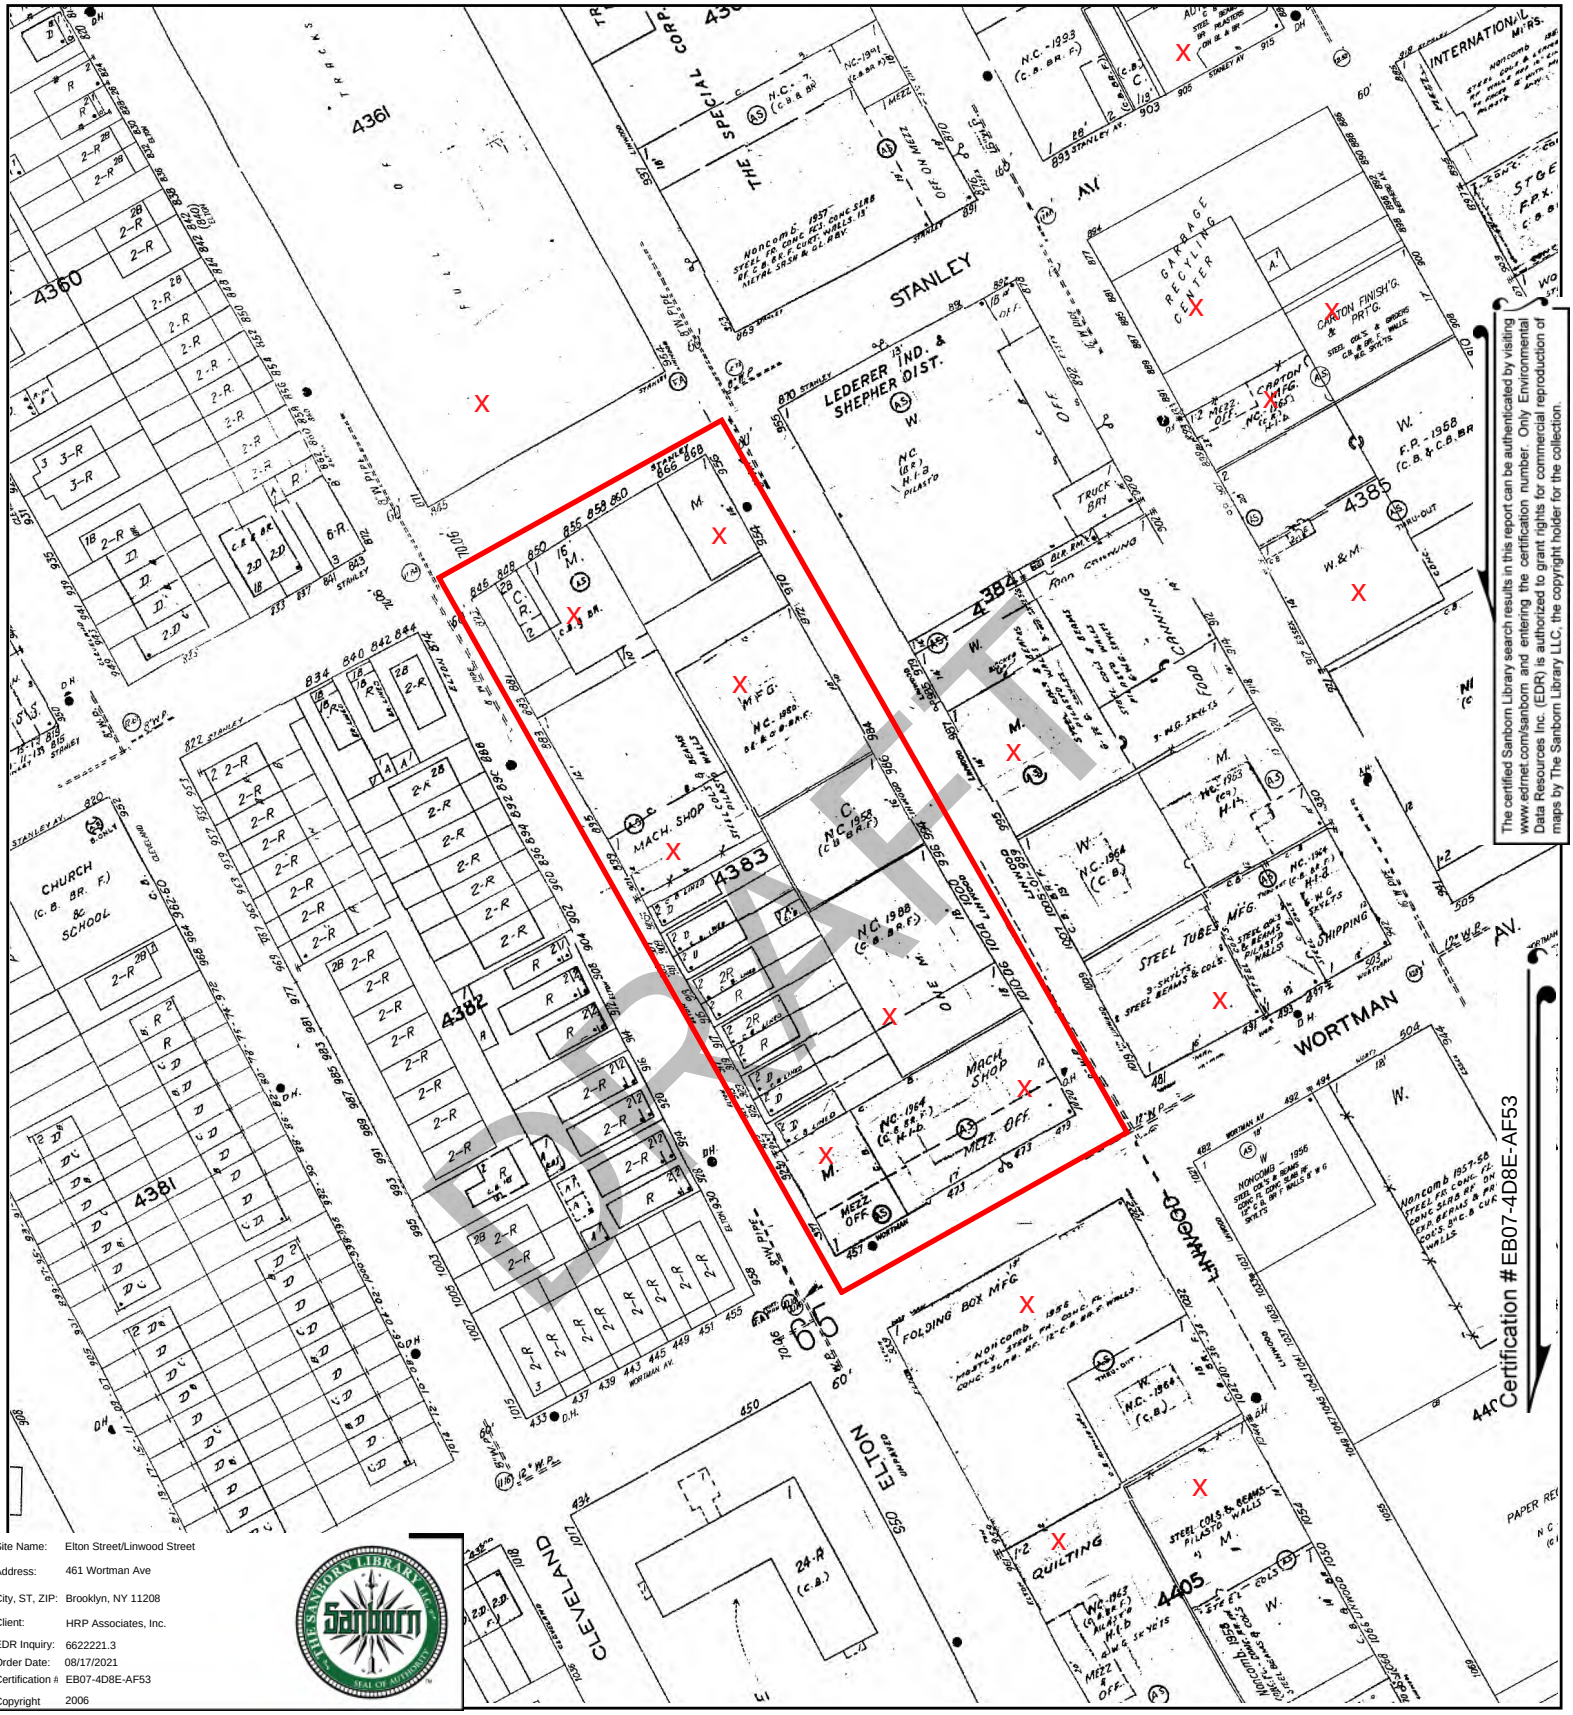


The certified Sanborn Library search results in this report can be authenticated by visiting www.edrnet.com/sanborn and entering the certification number. Only Environmental Data Resources Inc. (EDR) is authorized to grant rights for commercial reproduction of maps by The Sanborn Library LLC, the copyright holder for the collection.

Site Name:	Elton Street/Linwood Street
Address:	461 Wortman Ave
City, ST, ZIP:	Brooklyn, NY 11208
Client:	HRP Associates, Inc.
EDR Inquiry:	6622221.3
Order Date:	08/17/2021
Certification #	EB07-4D8E-AF53
Copyright	2006

This Certified Sanborn Map combines the following sheets.
Outlined areas indicate map sheets within the collection.

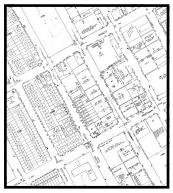


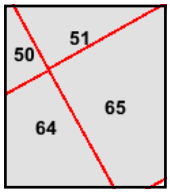

Volume 8, Sheet 65
Volume 8, Sheet 64
Volume 8, Sheet 51
Volume 8, Sheet 50

0 Feet 150 300 600

N

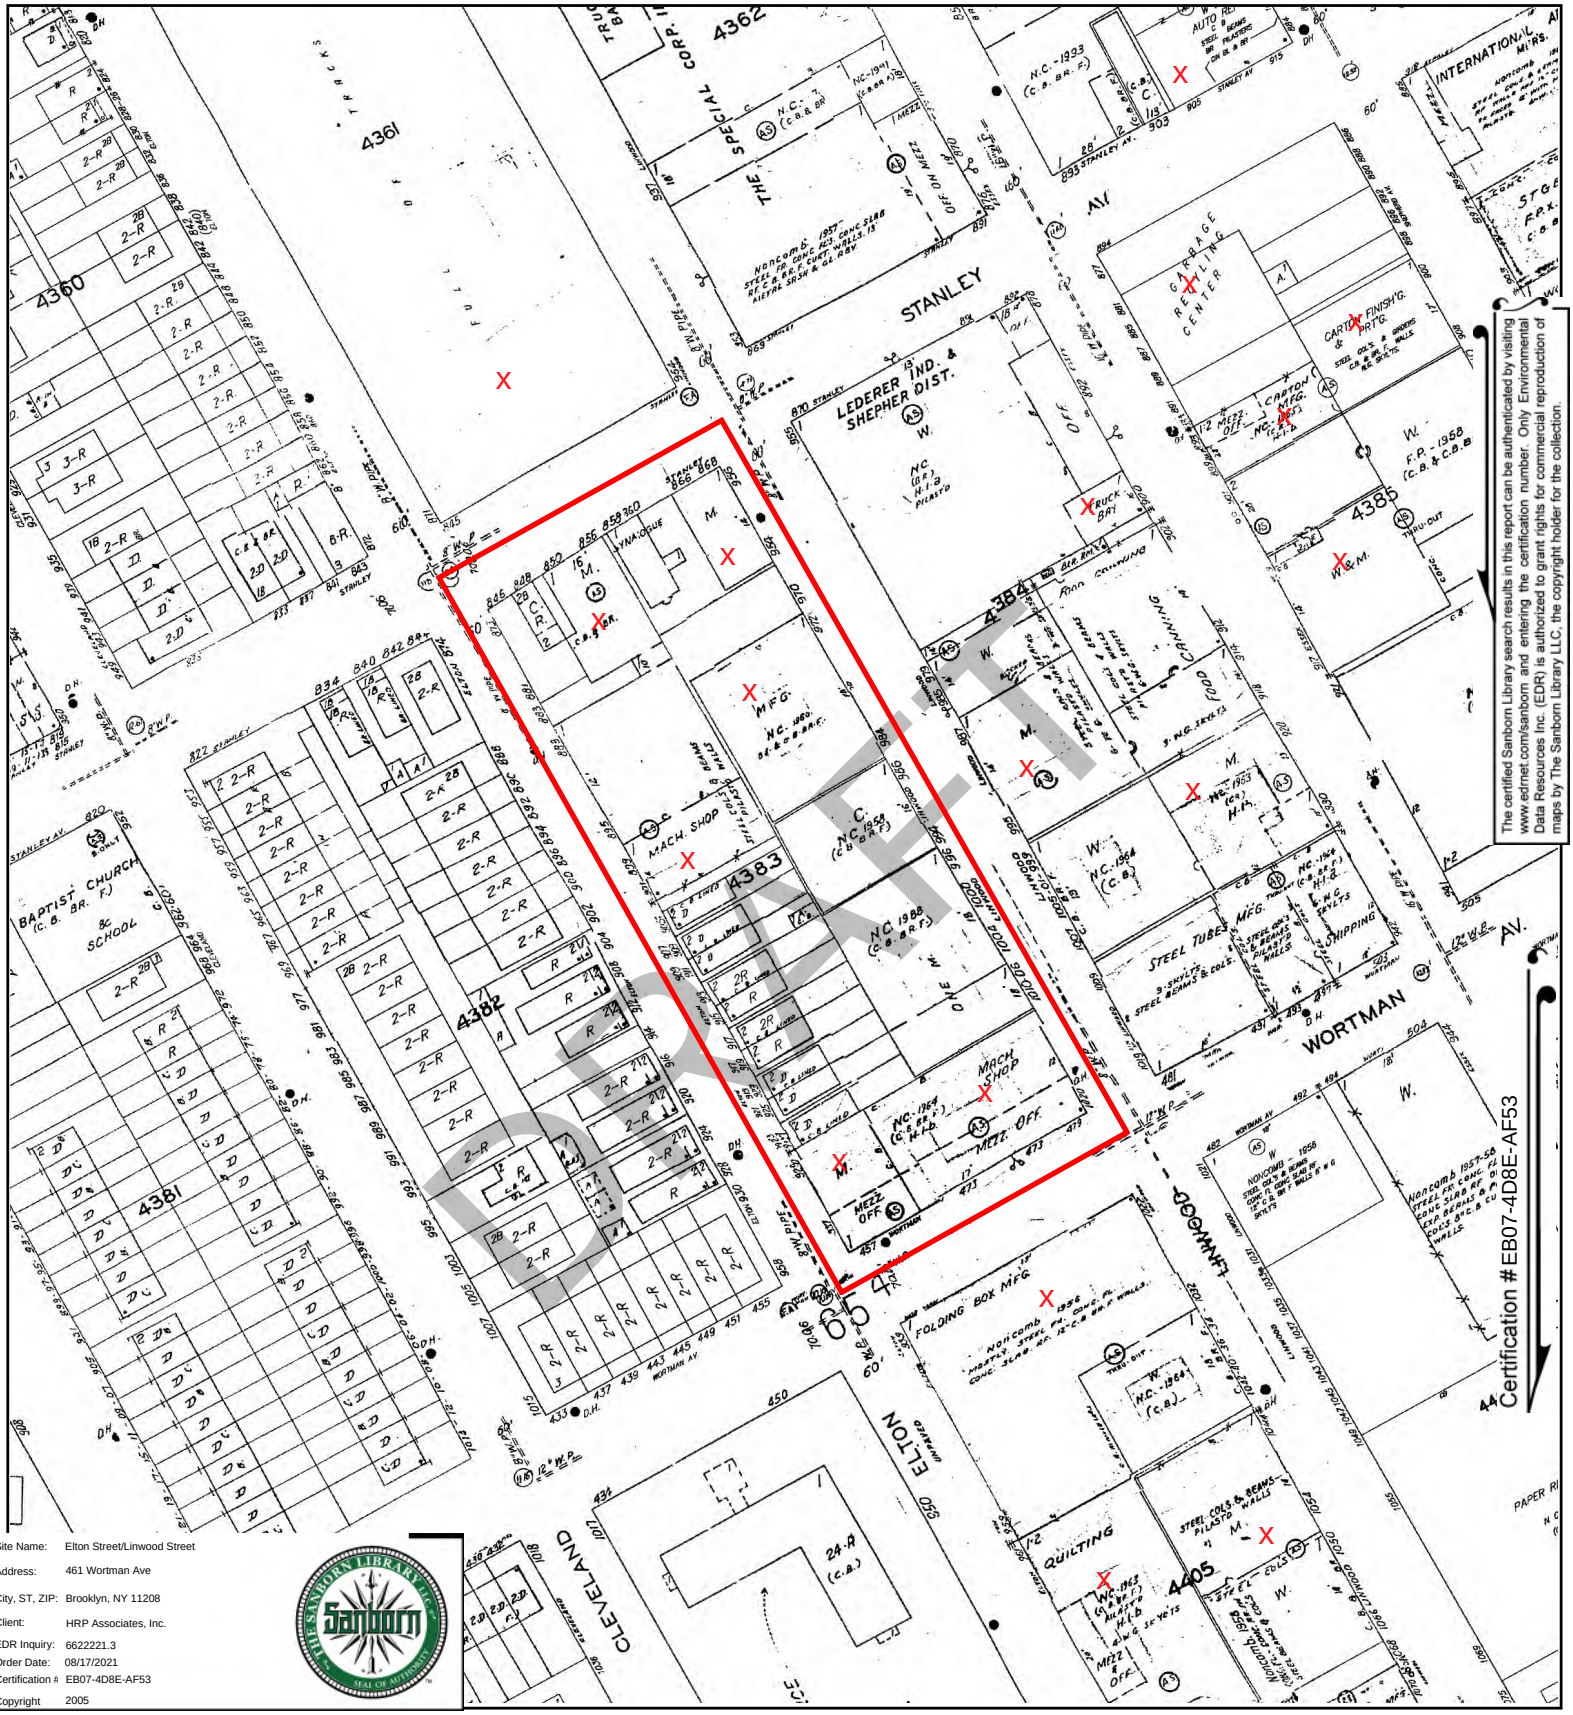


The certified Sanborn Library search results in this report can be authenticated by visiting www.edrnet.com/sanborn and entering the certification number. Only Environmental Data Resources Inc. (EDR) is authorized to grant rights for commercial reproduction of maps by The Sanborn Library LLC, the copyright holder for the collection.

Certification # EB07-4D8E-AF53

Site Name:	Elton Street/Linwood Street
Address:	461 Wortman Ave
City, ST, ZIP:	Brooklyn, NY 11208
Client:	HRP Associates, Inc.
EDR Inquiry:	6622221.3
Order Date:	08/17/2021
Certification #	EB07-4D8E-AF53
Copyright	2005

This Certified Sanborn Map combines the following sheets.
Outlined areas indicate map sheets within the collection.




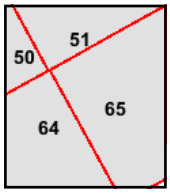

Volume 8, Sheet 65
Volume 8, Sheet 64
Volume 8, Sheet 51
Volume 8, Sheet 50

0 Feet 150 300 600


N

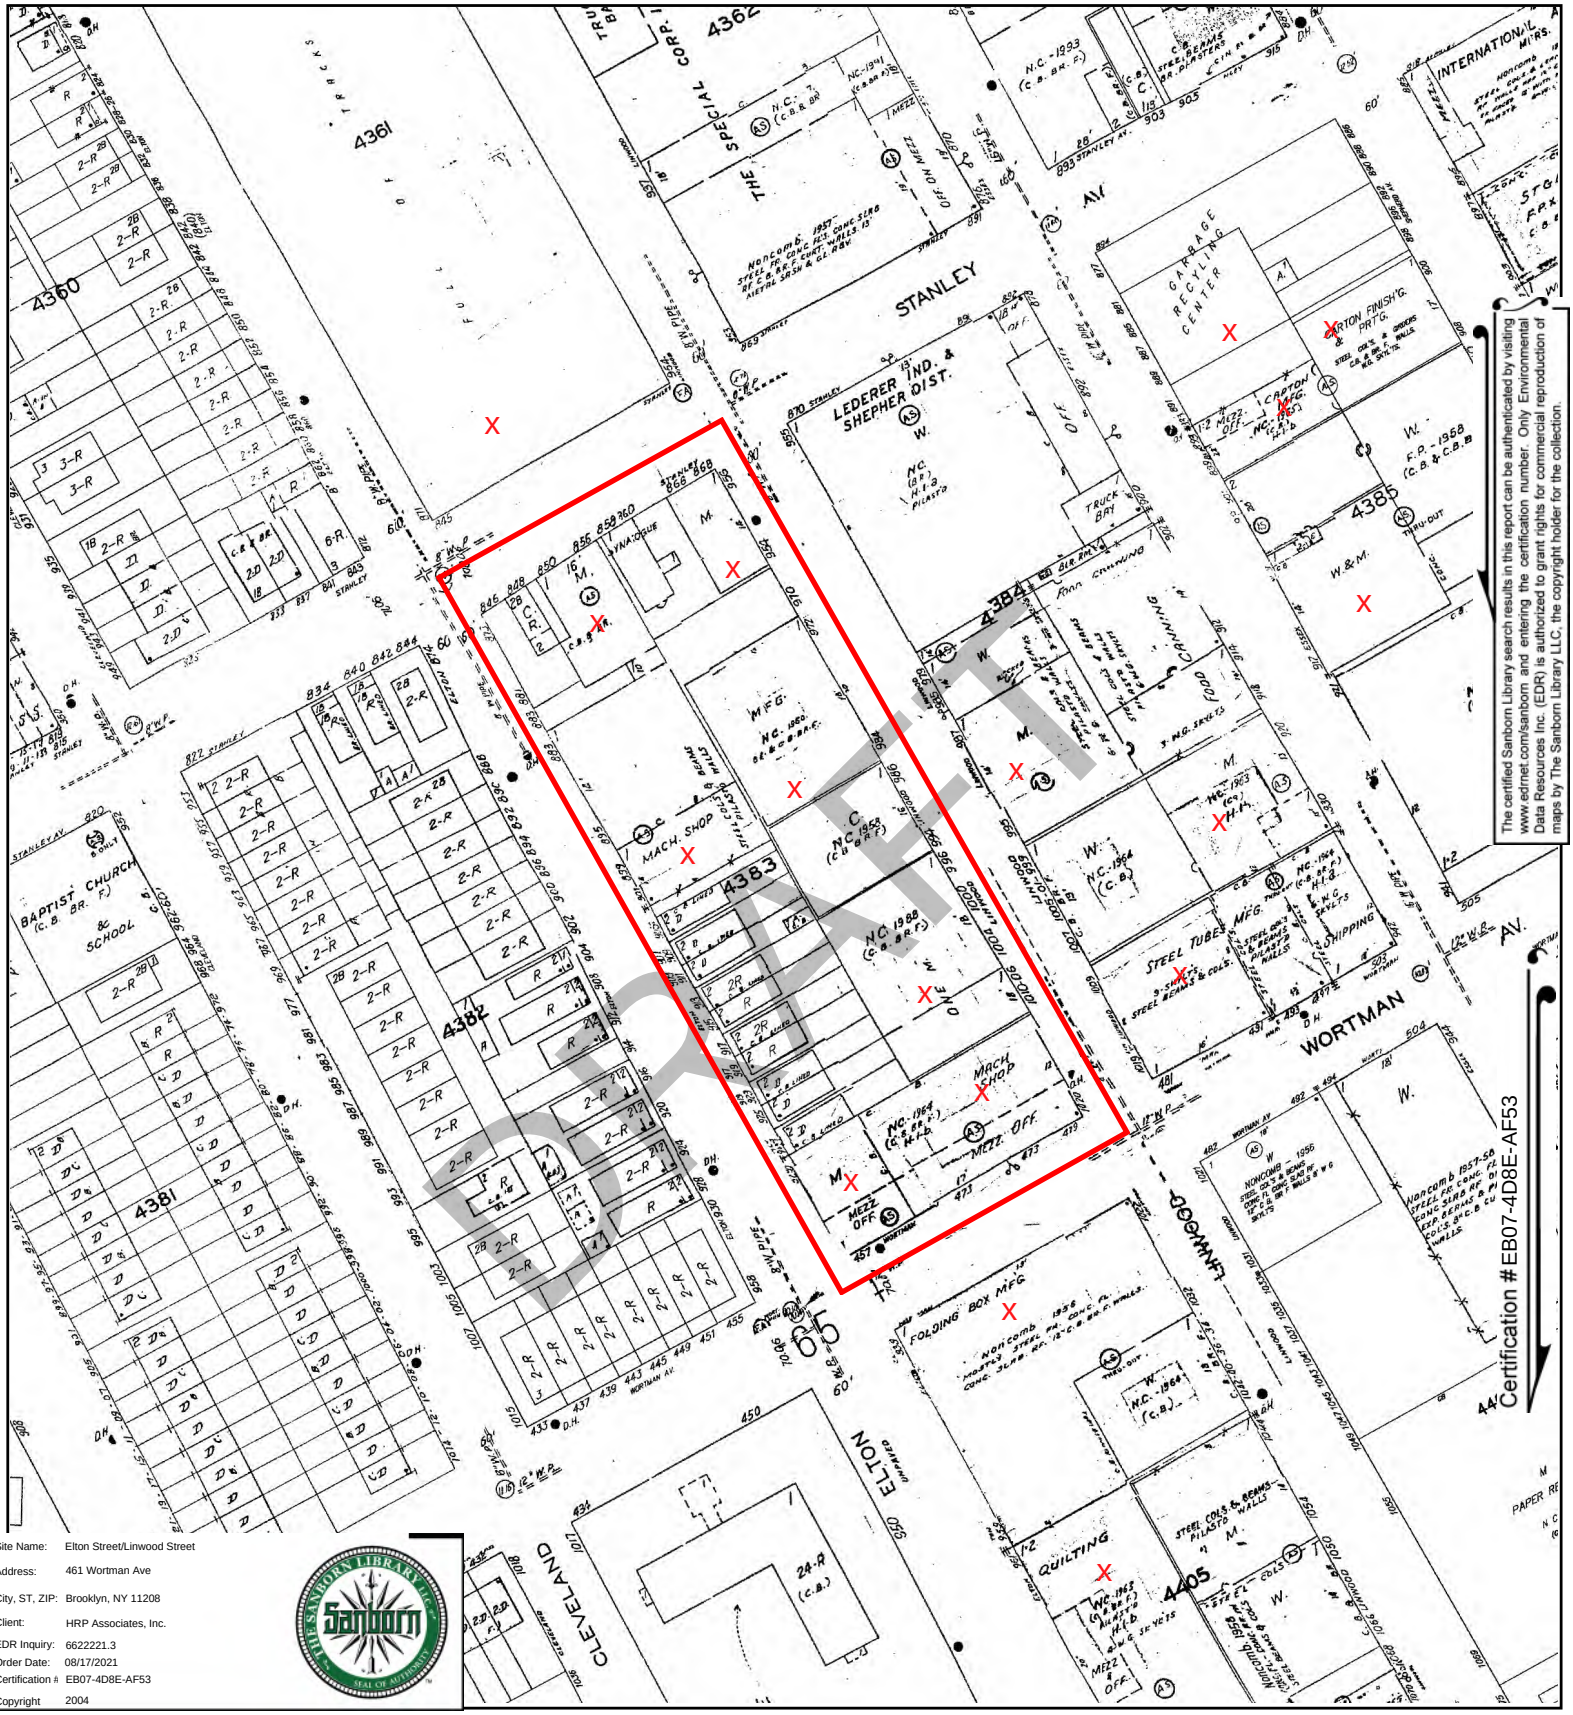


The certified Sanborn Library search results in this report can be authenticated by visiting www.edrnet.com/sanborn and entering the certification number. Only Environmental Data Resources Inc. (EDR) is authorized to grant rights for commercial reproduction of maps by The Sanborn Library LLC, the copyright holder for the collection.

Site Name:	Elton Street/Linwood Street
Address:	461 Wortman Ave
City, ST, ZIP:	Brooklyn, NY 11208
Client:	HRP Associates, Inc.
EDR Inquiry:	6622221.3
Order Date:	08/17/2021
Certification #:	EB07-4D8E-AF53
Copyright	2004

This Certified Sanborn Map combines the following sheets.
Outlined areas indicate map sheets within the collection.

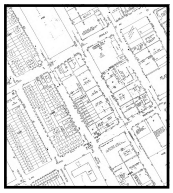


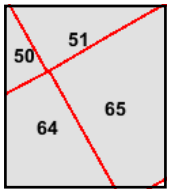

Volume 8, Sheet 51
Volume 8, Sheet 50
Volume 8, Sheet 65
Volume 8, Sheet 64

0 Feet 150 300 600

N

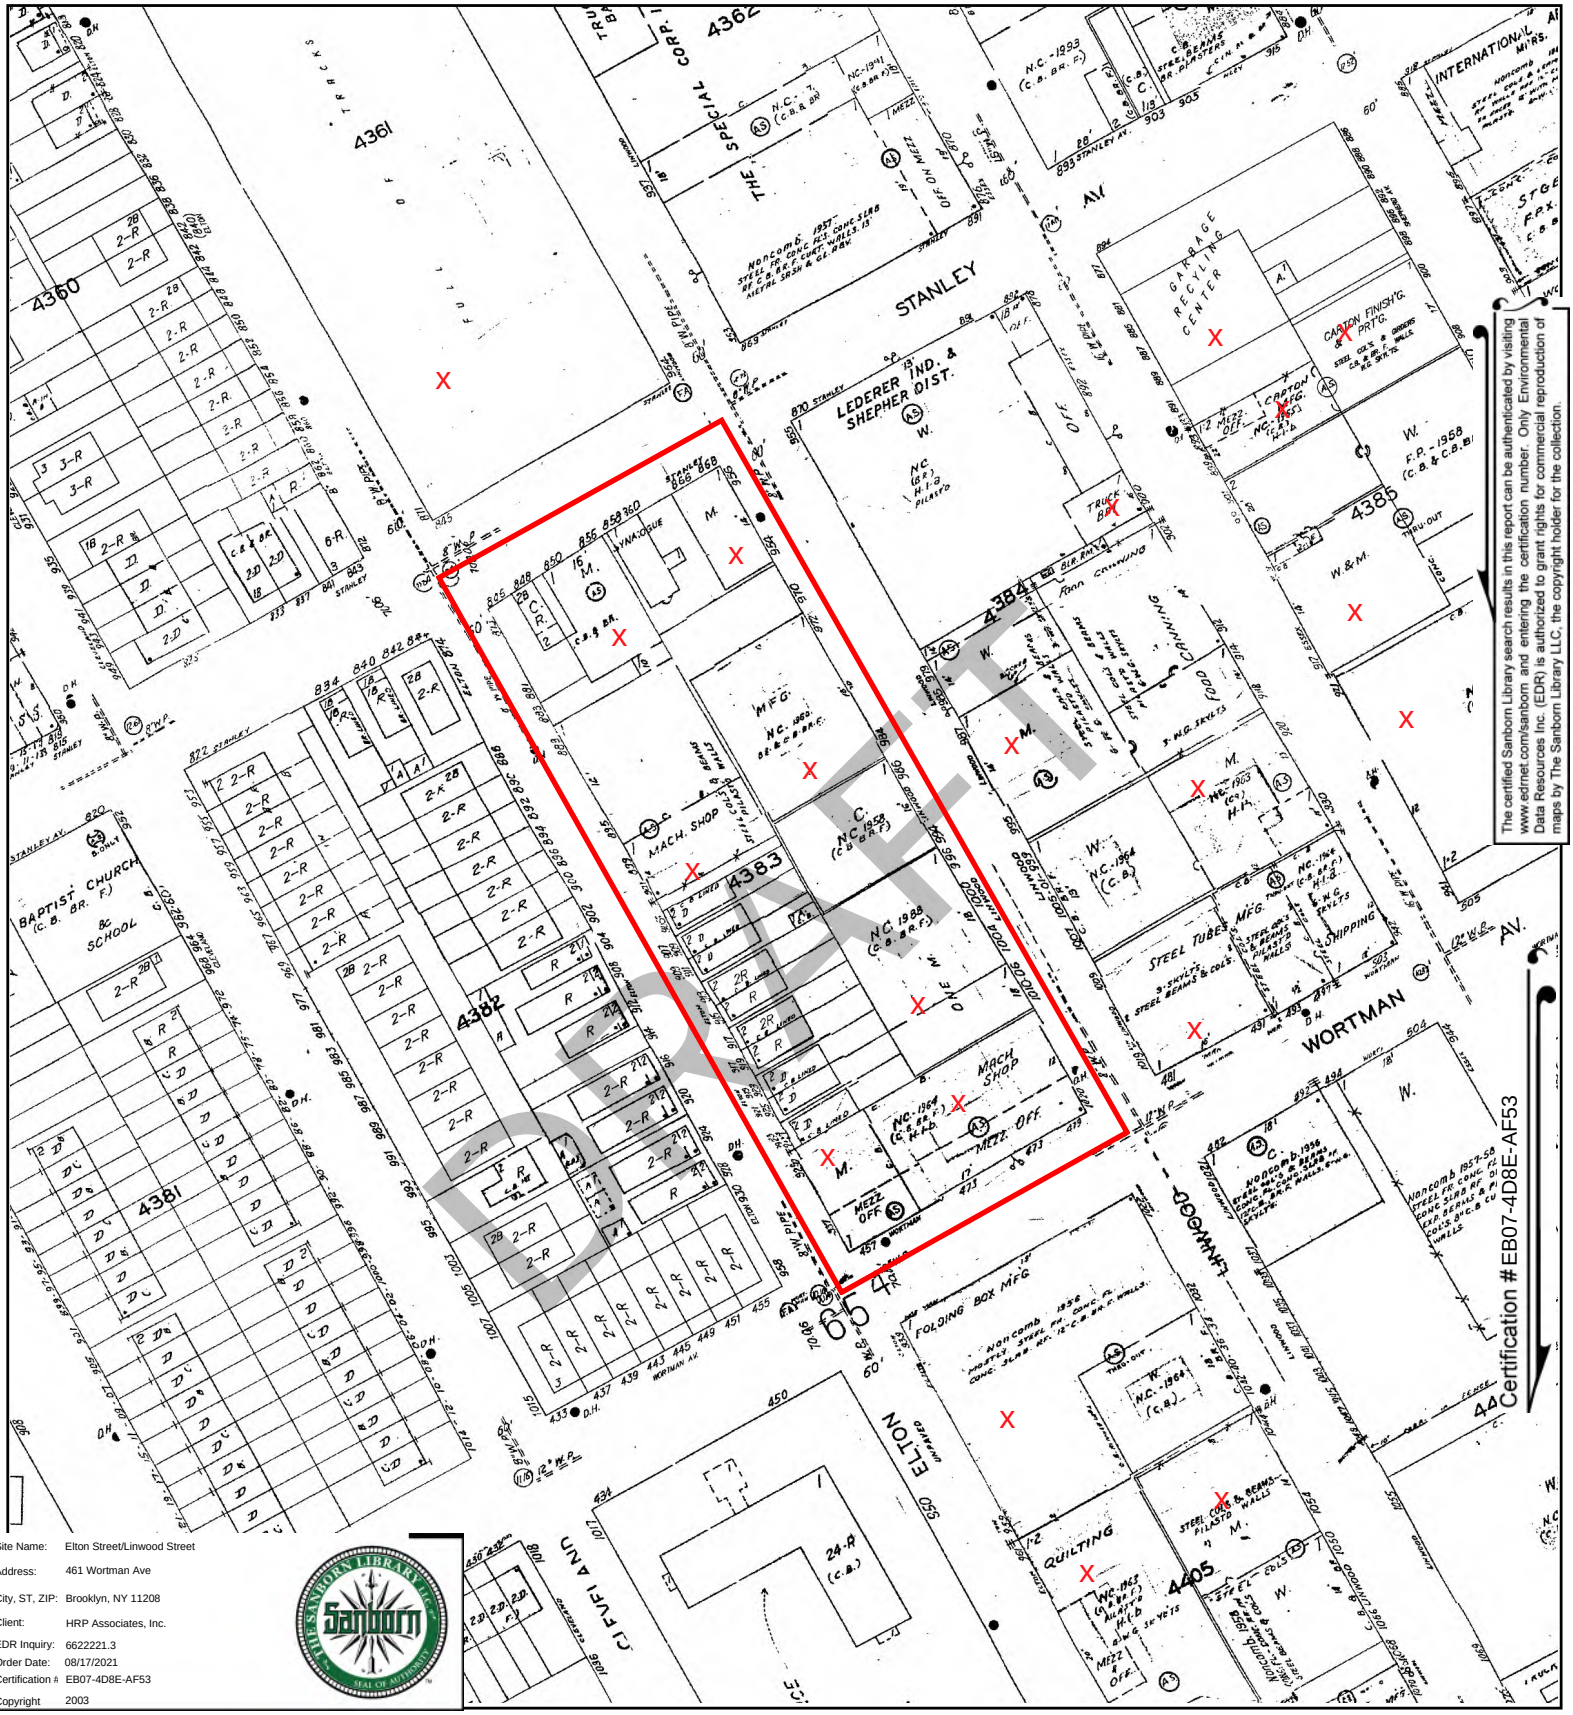


The certified Sanborn Library search results in this report can be authenticated by visiting www.edrnet.com/sanborn and entering the certification number. Only Environmental Data Resources Inc. (EDR) is authorized to grant rights for commercial reproduction of maps by The Sanborn Library LLC, the copyright holder for the collection.

Site Name:	Elton Street/Linwood Street
Address:	461 Wortman Ave
City, ST, ZIP:	Brooklyn, NY 11208
Client:	HRP Associates, Inc.
EDR Inquiry:	6622221.3
Order Date:	08/17/2021
Certification #	EB07-4D8E-AF53
Copyright	2003

This Certified Sanborn Map combines the following sheets.
Outlined areas indicate map sheets within the collection.




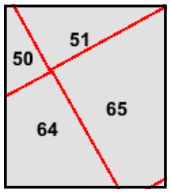

Volume 8, Sheet 65
Volume 8, Sheet 64
Volume 8, Sheet 51
Volume 8, Sheet 50

0 Feet 150 300 600

N

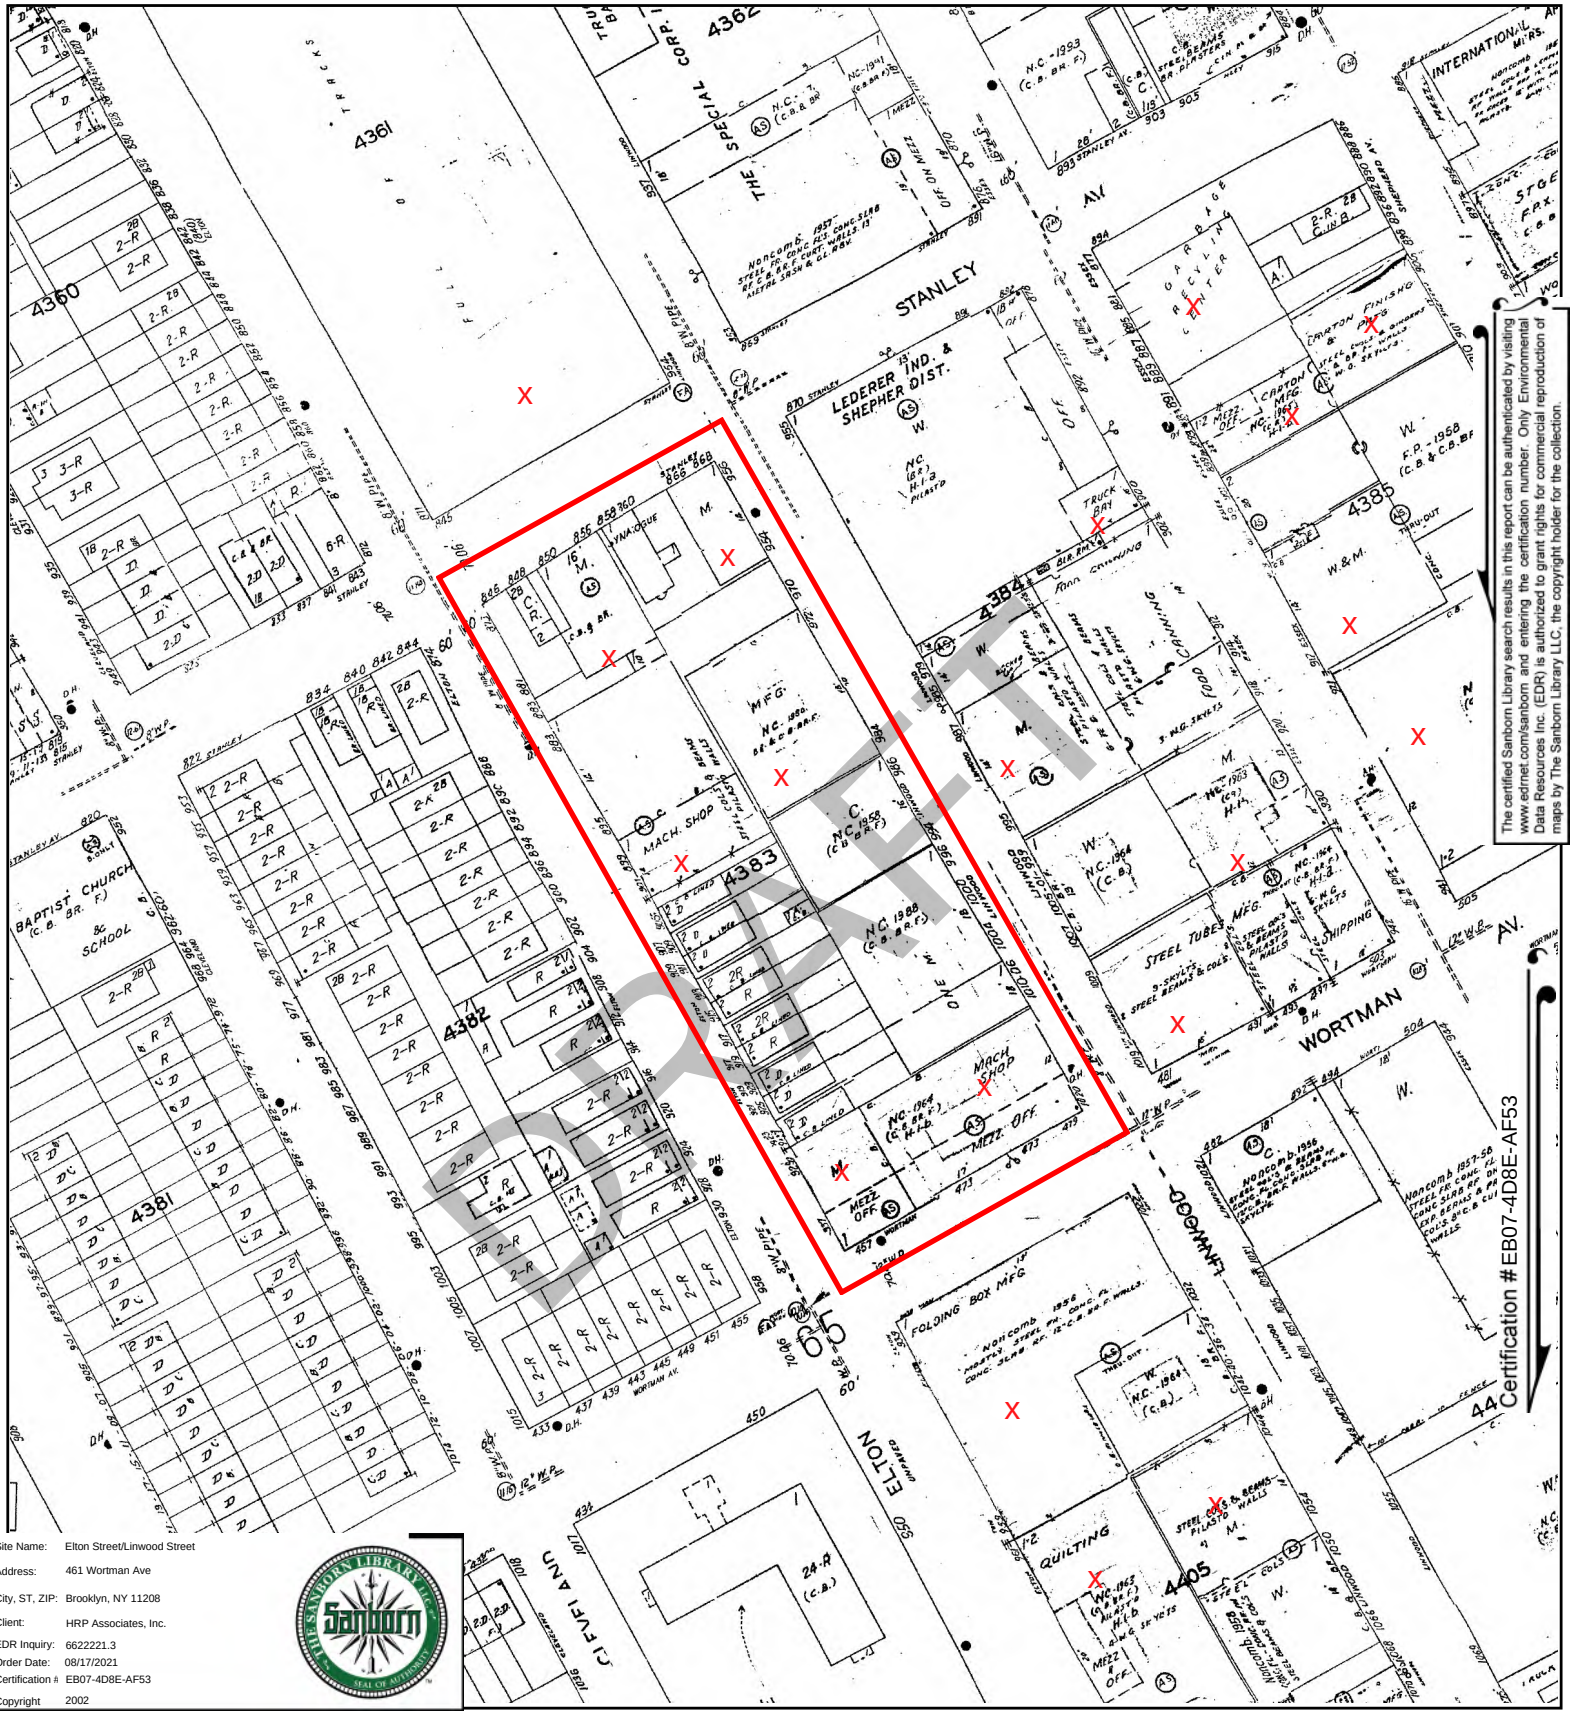



The certified Sanborn Library search results in this report can be authenticated by visiting www.edrnet.com/sanborn and entering the certification number. Only Environmental Data Resources Inc. (EDR) is authorized to grant rights for commercial reproduction of maps by The Sanborn Library LLC, the copyright holder for the collection.

Certification # EB07-4D8E-AF53

Site Name:	Elton Street/Linwood Street
Address:	461 Wortman Ave
City, ST, ZIP:	Brooklyn, NY 11208
Client:	HRP Associates, Inc.
EDR Inquiry:	6622221.3
Order Date:	08/17/2021
Certification #:	EB07-4D8E-AF53
Copyright	2002

This Certified Sanborn Map combines the following sheets.
Outlined areas indicate map sheets within the collection.

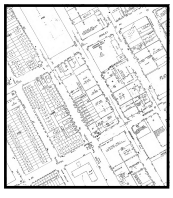


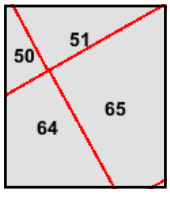

Volume 8, Sheet 65
Volume 8, Sheet 64
Volume 8, Sheet 51
Volume 8, Sheet 50

0 Feet 150 300 600


N

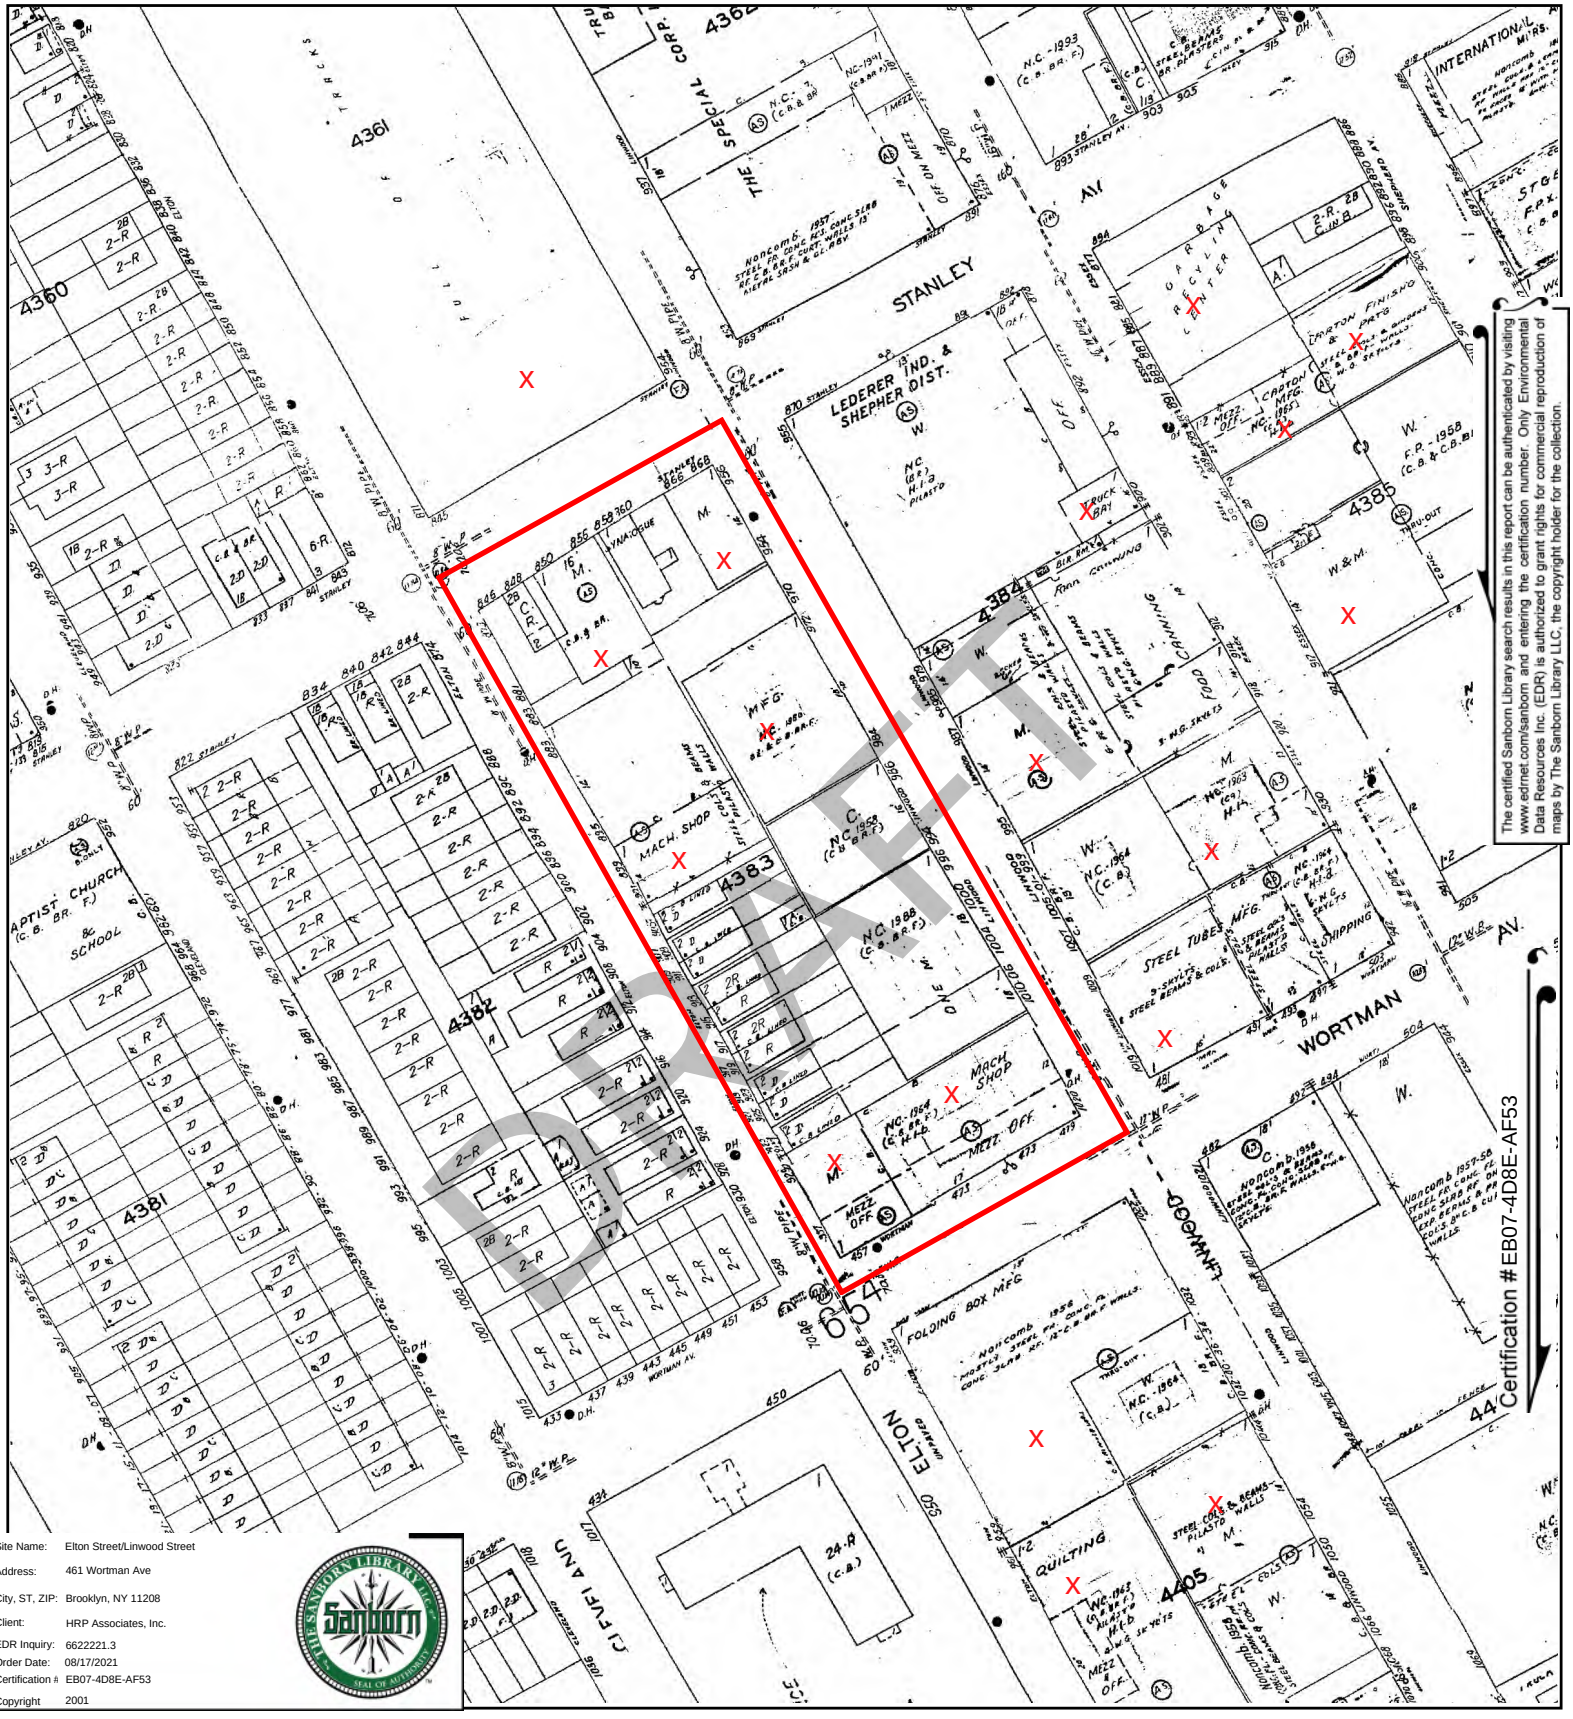


The certified Sanborn Library search results in this report can be authenticated by visiting www.edrnet.com/sanborn and entering the certification number. Only Environmental Data Resources Inc. (EDR) is authorized to grant rights for commercial reproduction of maps by The Sanborn Library LLC, the copyright holder for the collection.

Site Name:	Elton Street/Linwood Street
Address:	461 Wortman Ave
City, ST, ZIP:	Brooklyn, NY 11208
Client:	HRP Associates, Inc.
EDR Inquiry:	6622221.3
Order Date:	08/17/2021
Certification #	EB07-4D8E-AF53
Copyright	2001

This Certified Sanborn Map combines the following sheets.
Outlined areas indicate map sheets within the collection.

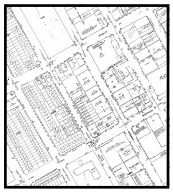


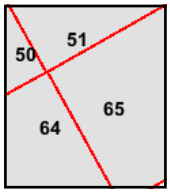

Volume 8, Sheet 50
Volume 8, Sheet 51
Volume 8, Sheet 65
Volume 8, Sheet 64

0 Feet 150 300 600

N

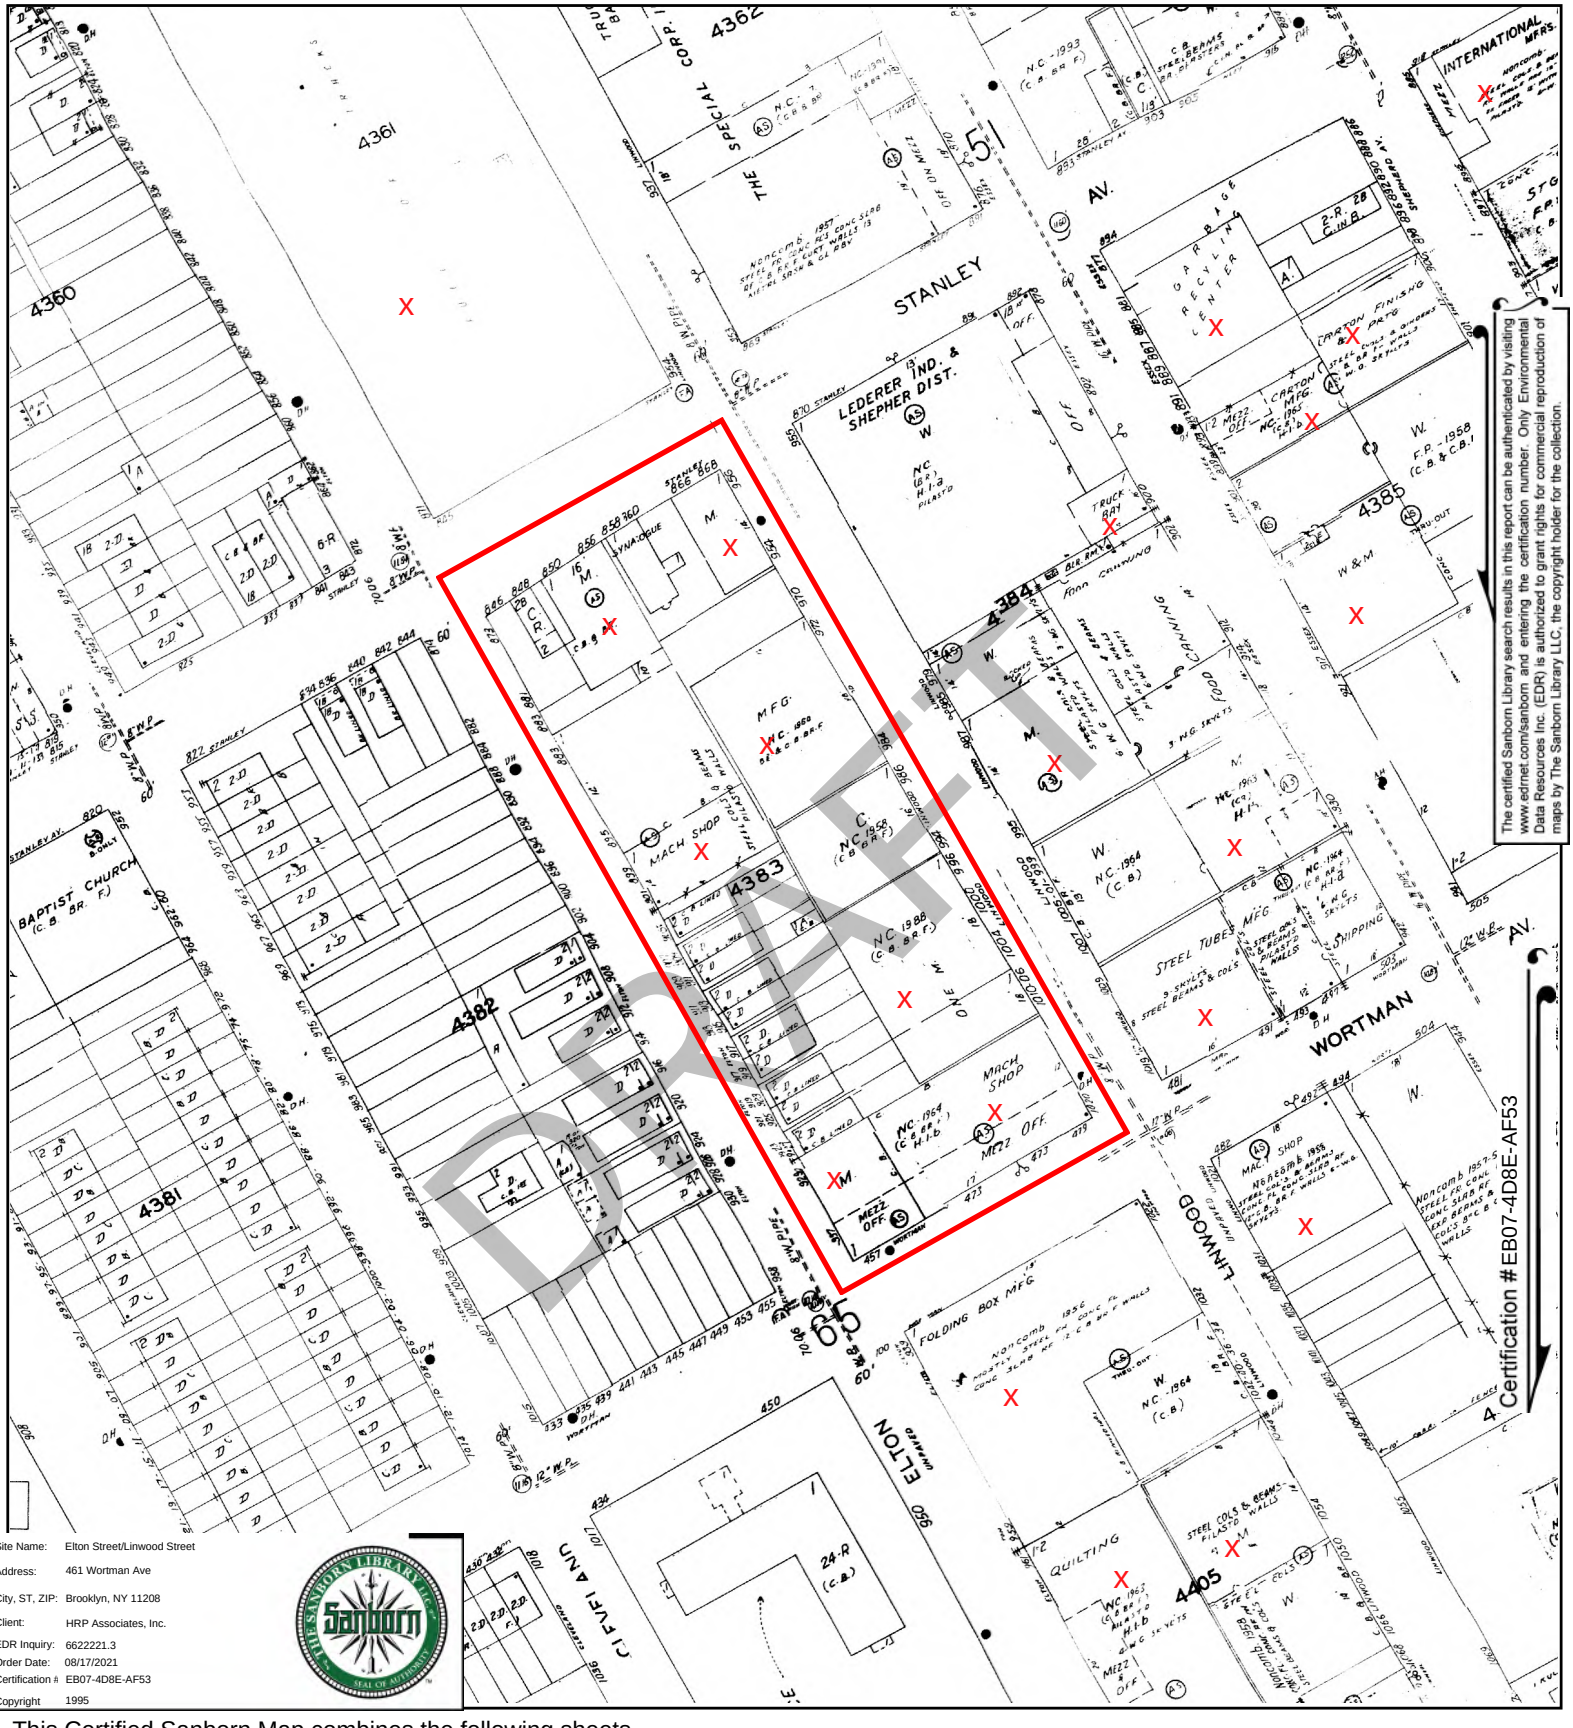


The certified Sanborn Library search results in this report can be authenticated by visiting www.edrnet.com/sanborn and entering the certification number. Only Environmental Data Resources Inc. (EDR) is authorized to grant rights for commercial reproduction of maps by The Sanborn Library LLC, the copyright holder for the collection.

Certification # EB07-4D8E-AF53

Site Name:	Elton Street/Linwood Street
Address:	461 Wortman Ave
City, ST, ZIP:	Brooklyn, NY 11208
Client:	HRP Associates, Inc.
EDR Inquiry:	6622221.3
Order Date:	08/17/2021
Certification #	EB07-4D8E-AF53
Copyright	1995

This Certified Sanborn Map combines the following sheets.
Outlined areas indicate map sheets within the collection.




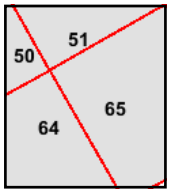

Volume 8, Sheet 65
Volume 8, Sheet 64
Volume 8, Sheet 51
Volume 8, Sheet 50

0 Feet 150 300 600


N

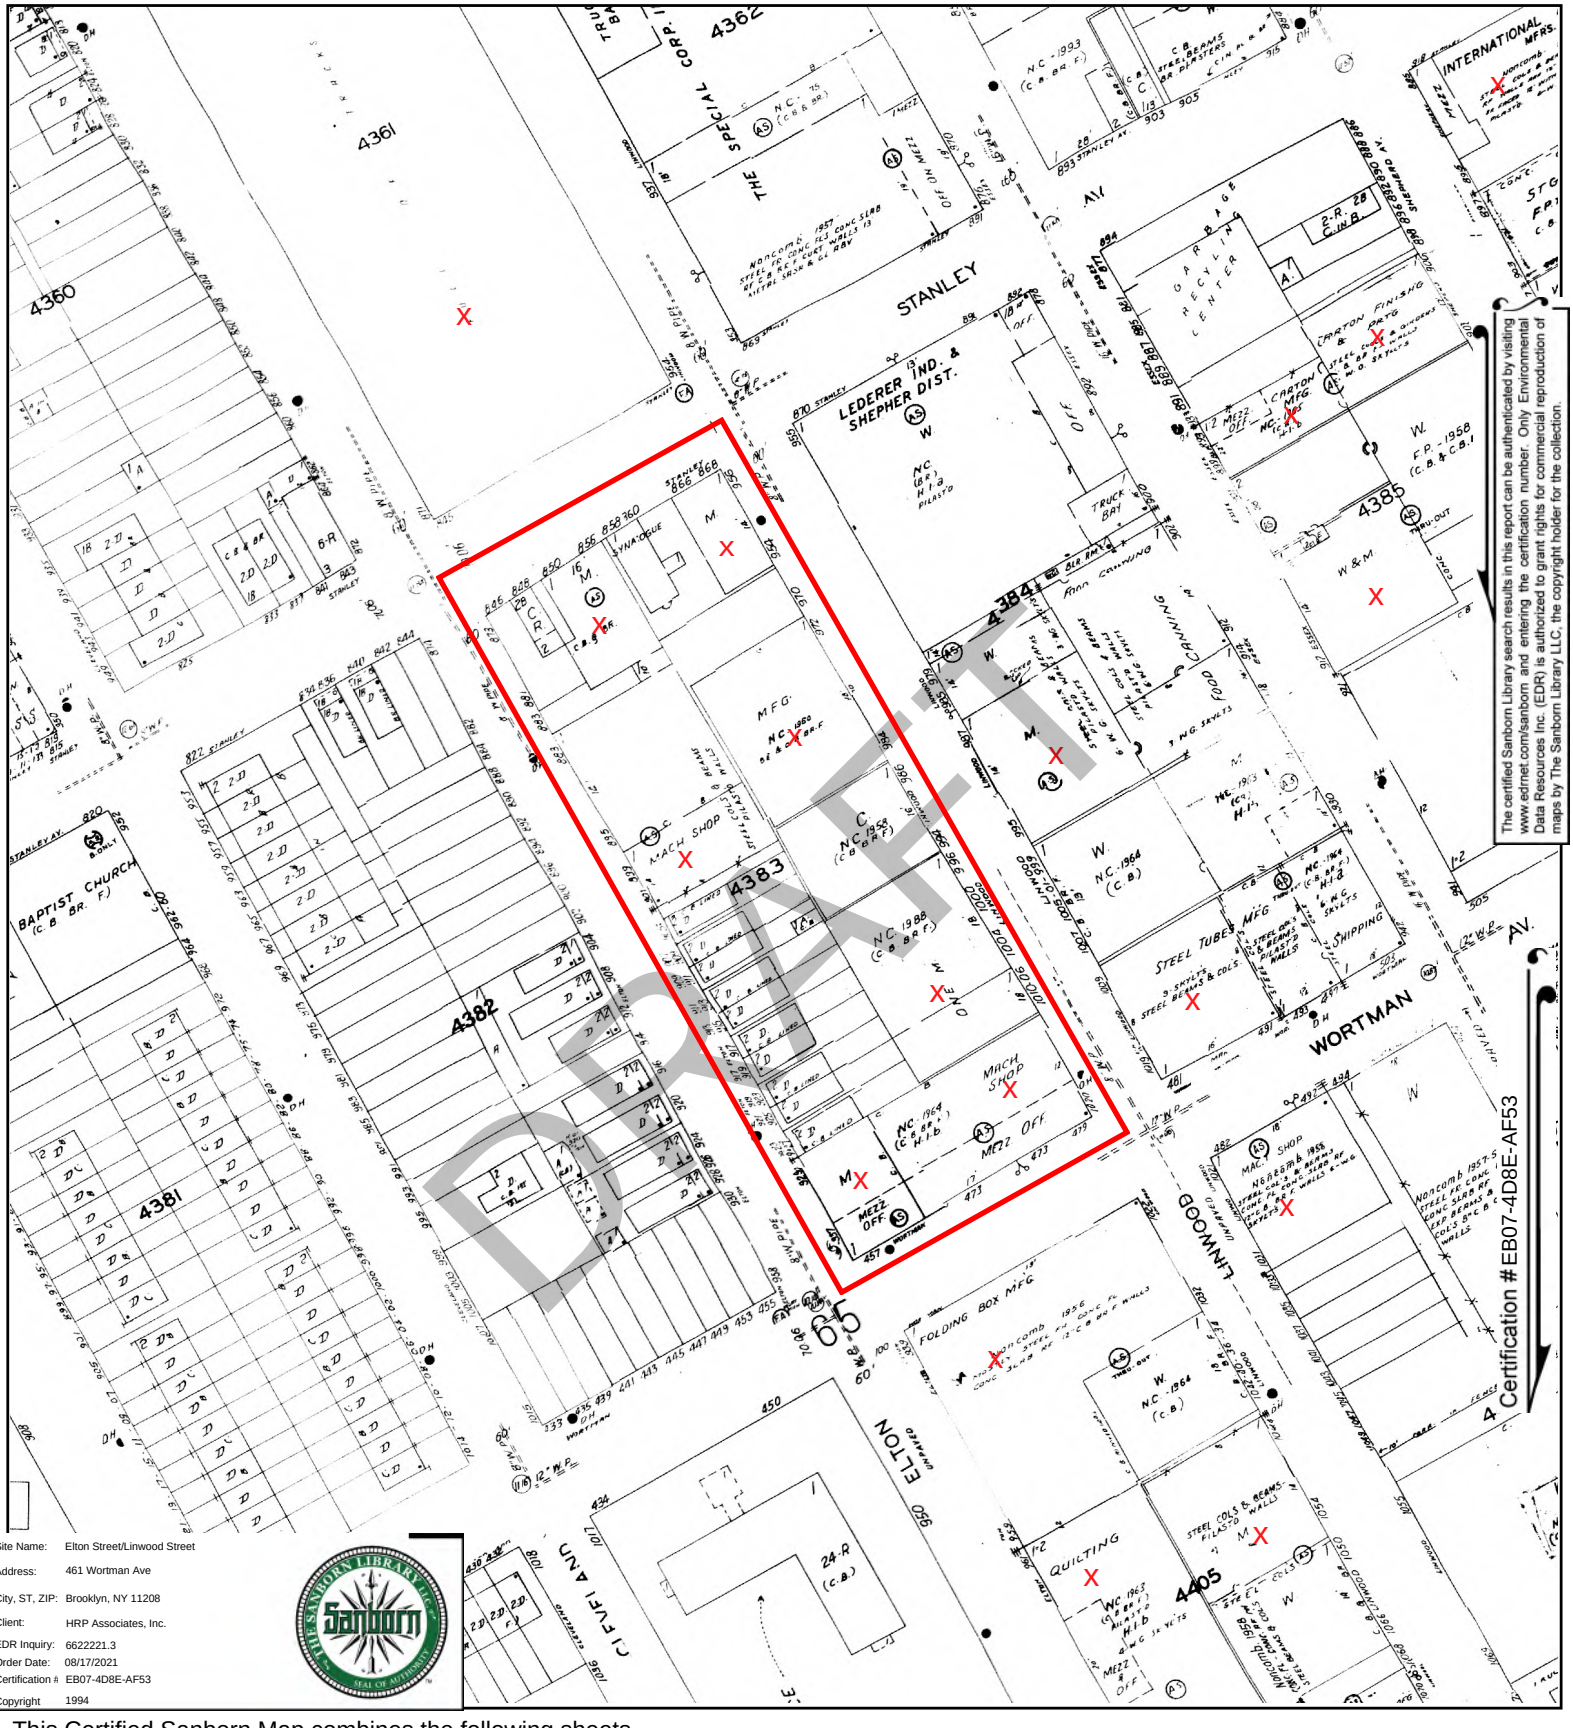

Site Name:	Elton Street/Linwood Street
Address:	461 Wortman Ave
City, ST, ZIP:	Brooklyn, NY 11208
Client:	HRP Associates, Inc.
EDR Inquiry:	6622221.3
Order Date:	08/17/2021
Certification #	EB07-4D8E-AF53
Copyright	1994

This Certified Sanborn Map combines the following sheets.
Outlined areas indicate map sheets within the collection.




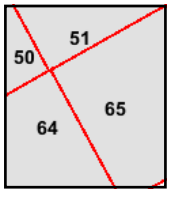

Volume 8, Sheet 65
Volume 8, Sheet 64
Volume 8, Sheet 51
Volume 8, Sheet 50

0 Feet 150 300 600

N

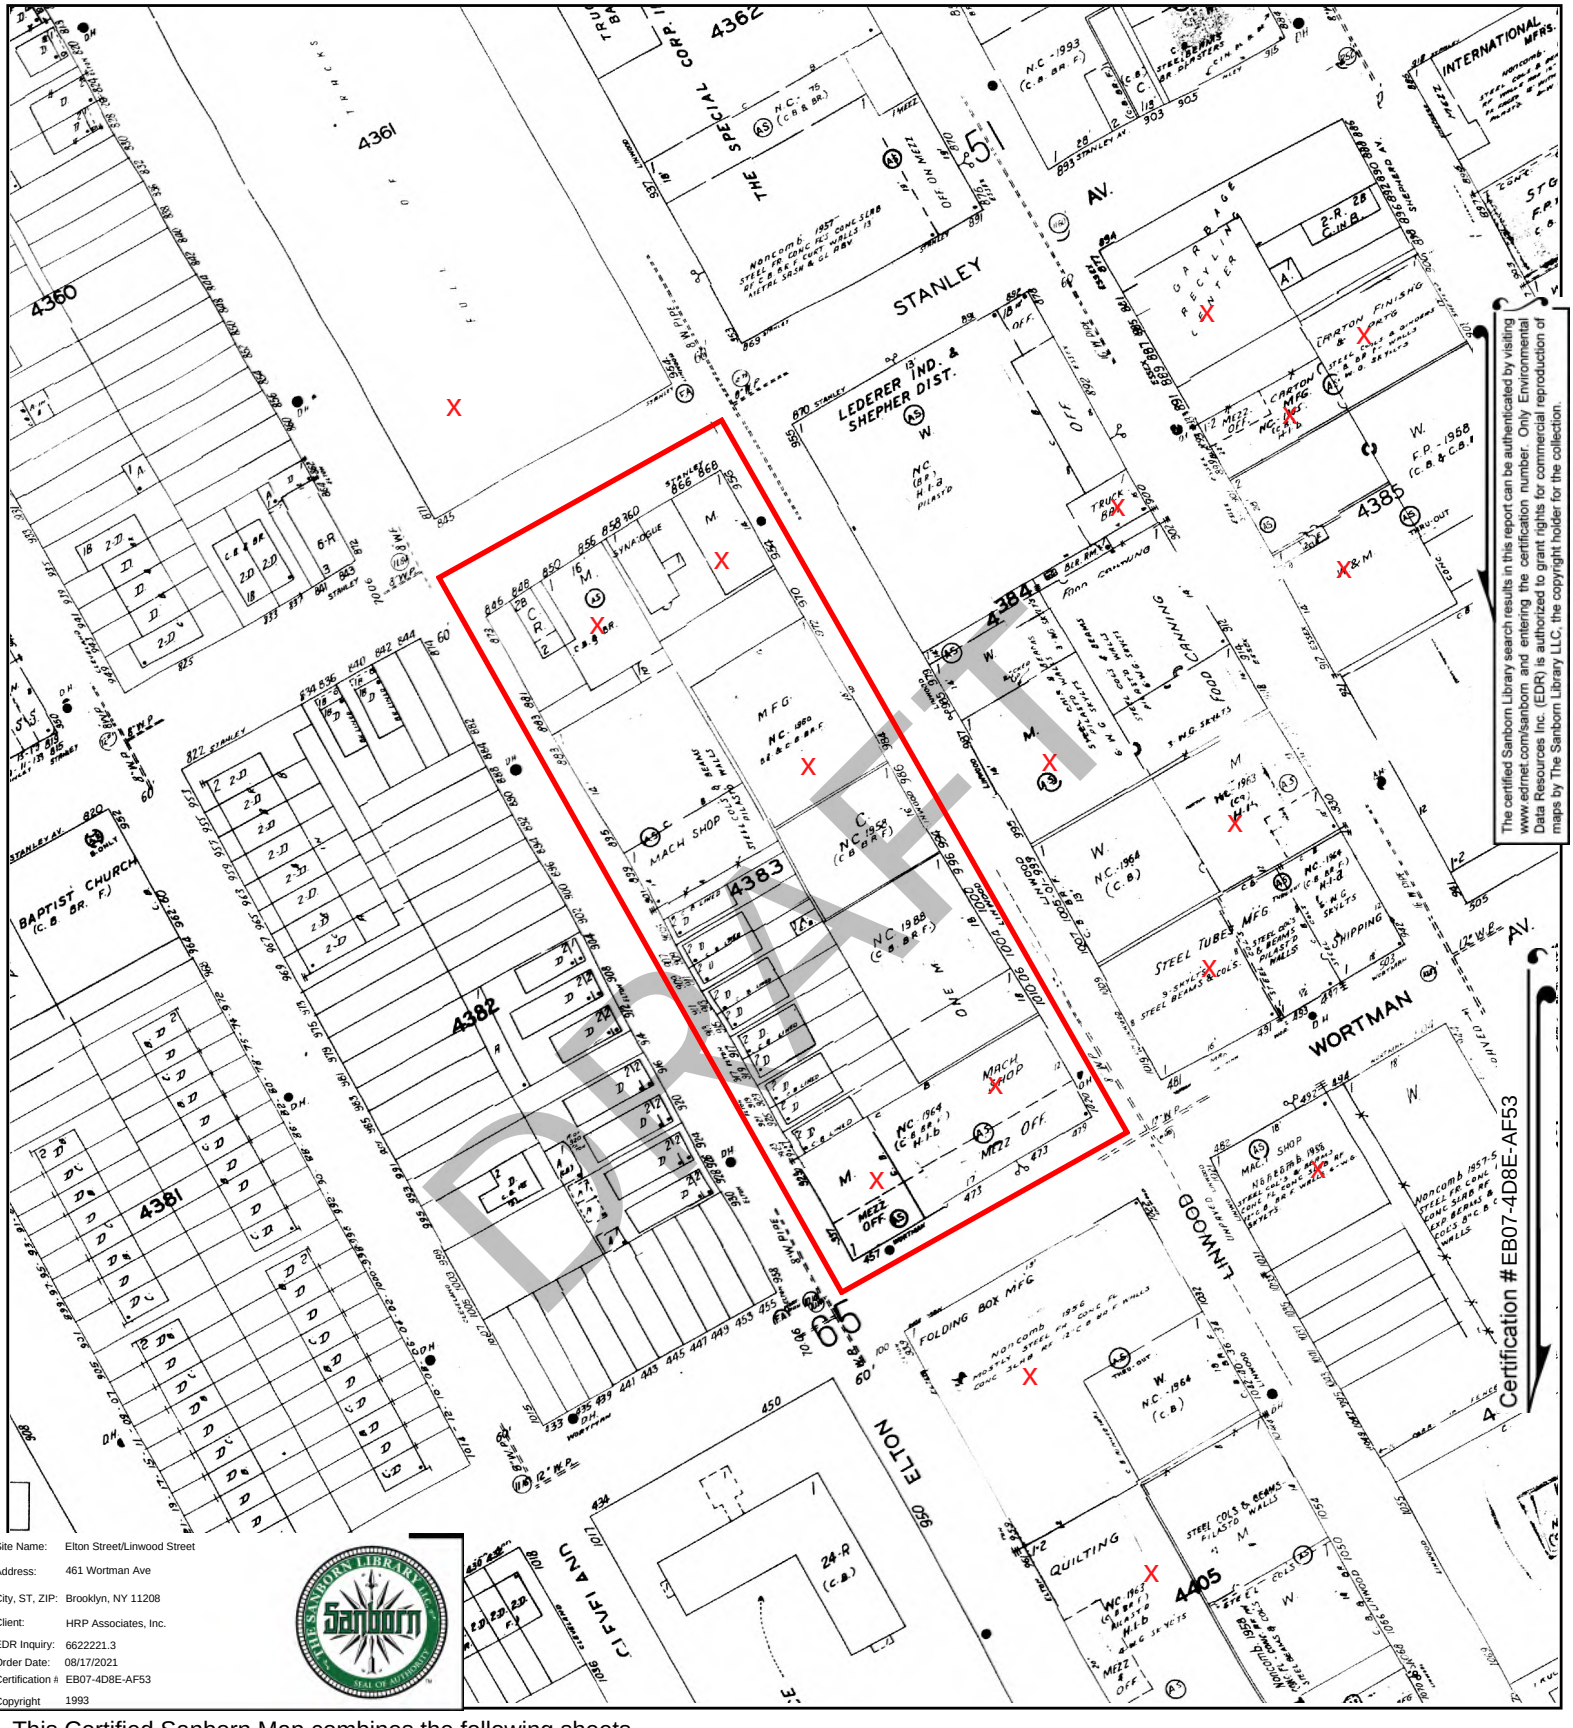


The certified Sanborn Library search results in this report can be authenticated by visiting www.edrnet.com/sanborn and entering the certification number. Only Environmental Data Resources Inc. (EDR) is authorized to grant rights for commercial reproduction of maps by The Sanborn Library LLC, the copyright holder for the collection.

Site Name:	Elton Street/Linwood Street
Address:	461 Wortman Ave
City, ST, ZIP:	Brooklyn, NY 11208
Client:	HRP Associates, Inc.
EDR Inquiry:	6622221.3
Order Date:	08/17/2021
Certification #	EB07-4D8E-AF53
Copyright	1993

This Certified Sanborn Map combines the following sheets.
Outlined areas indicate map sheets within the collection.




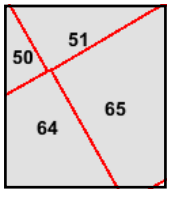

Volume 8, Sheet 65
Volume 8, Sheet 64
Volume 8, Sheet 51
Volume 8, Sheet 50

0 Feet 150 300 600

N

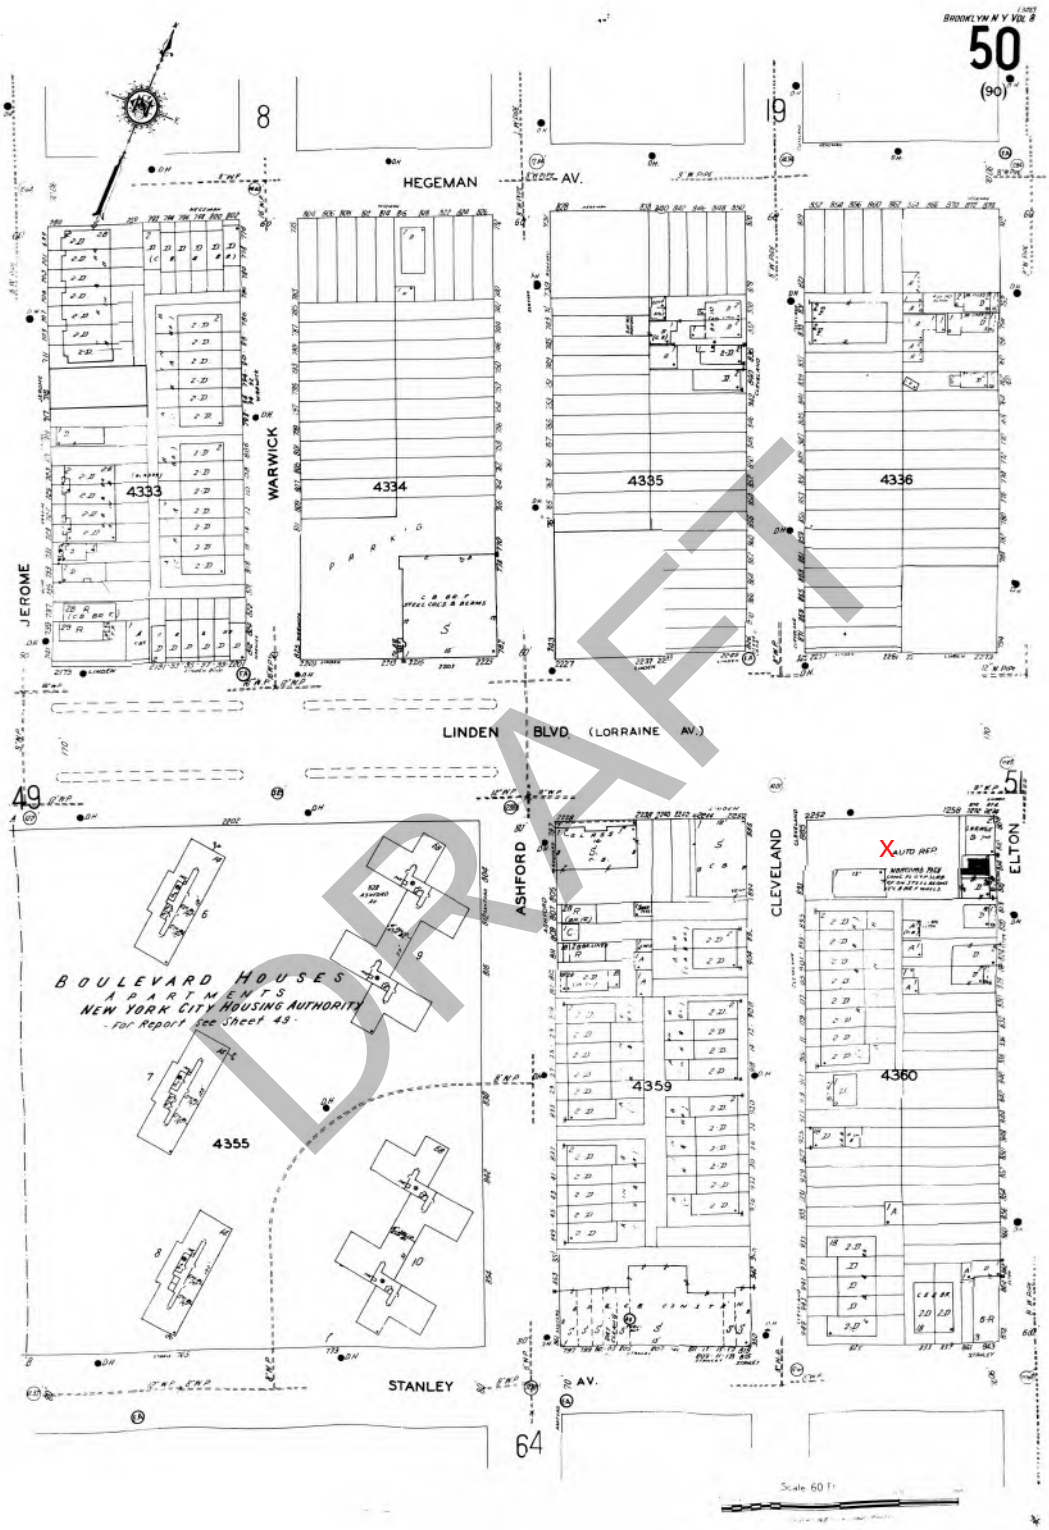


DRAFT

The certified Sanborn Library search results in this report can be authenticated by visiting www.edrnet.com/sanborn and entering the certification number. Only Environmental Data Resources Inc. (EDR) is authorized to grant rights for commercial reproduction of maps by The Sanborn Library LLC, the copyright holder for the collection.

Certification # EB07-4D8E-AF53

Site Name:	Elton Street/Linwood Street
Address:	461 Wortman Ave
City, ST, ZIP:	Brooklyn, NY 11208
Client:	HRP Associates, Inc.
EDR Inquiry:	6622221.3
Order Date:	08/17/2021
Certification #	EB07-4D8E-AF53
Copyright	1992

©1992 Sanborn Co., EDR Sanborn, Inc.

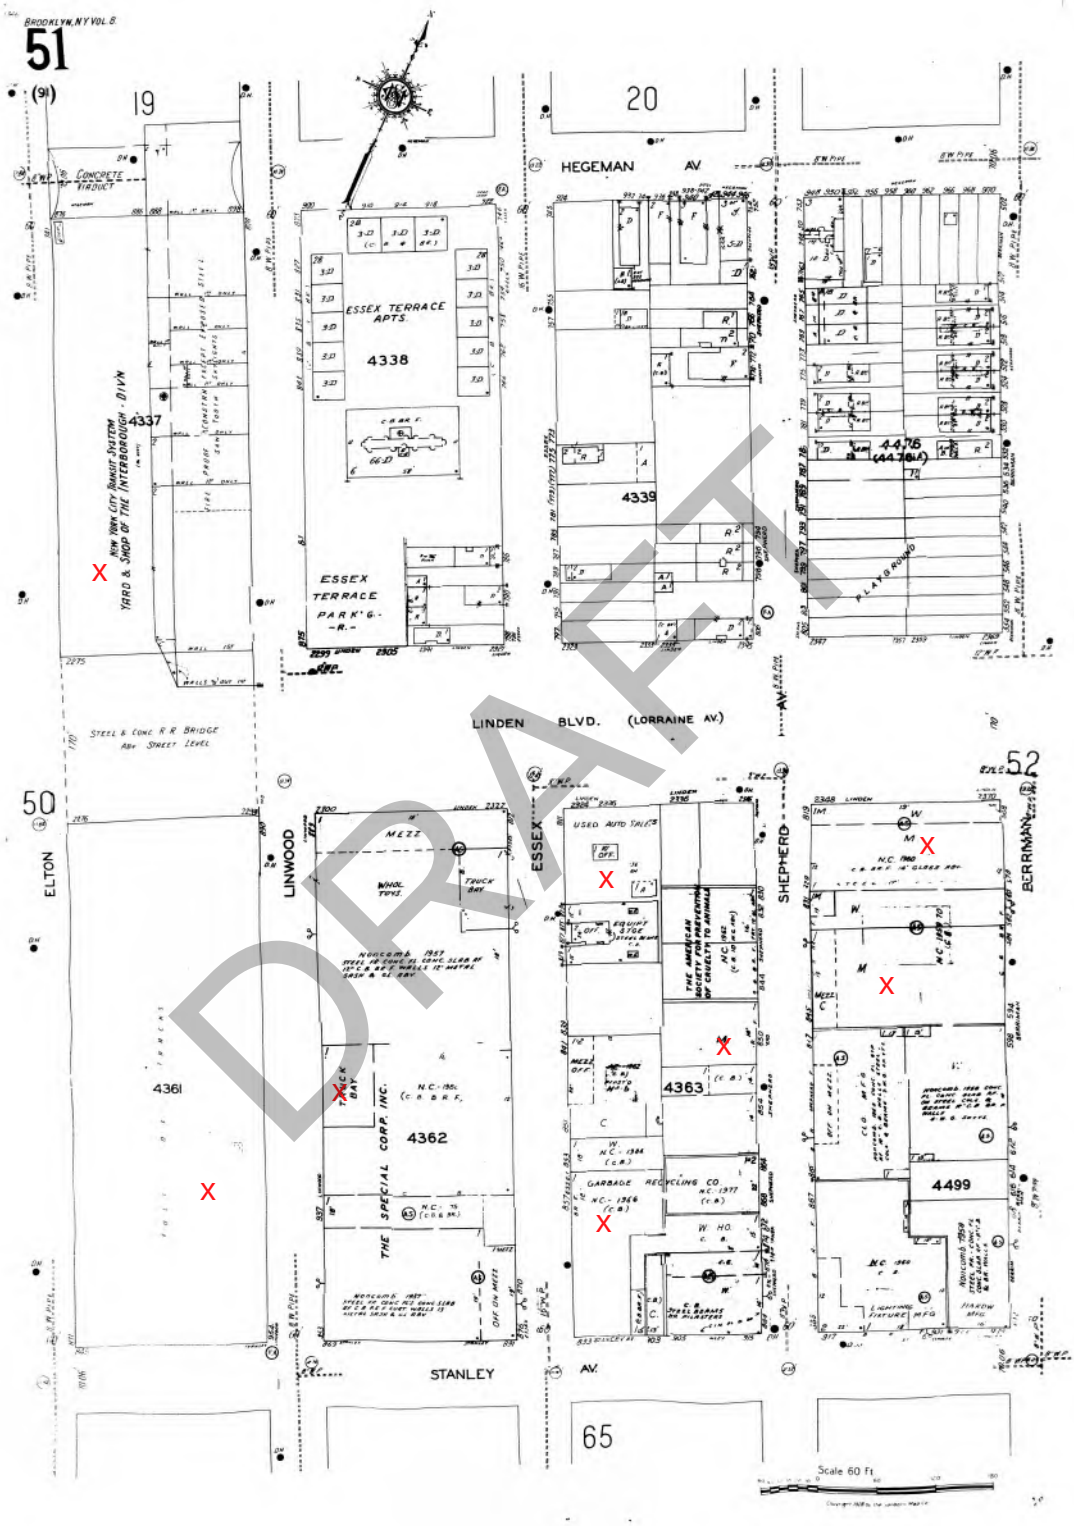


DRAFT

The certified Sanborn Library search results in this report can be authenticated by visiting www.edrnet.com/sanborn and entering the certification number. Only Environmental Data Resources Inc. (EDR) is authorized to grant rights for commercial reproduction of maps by The Sanborn Library LLC, the copyright holder for the collection.

Certification # EB07-4D8E-AF53

©1992 Sanborn Co., EDR Sanborn, Inc.

Site Name: Elton Street/Linwood Street
Address: 461 Wortman Ave
City, ST, ZIP: Brooklyn, NY 11208
Client: HRP Associates, Inc.
EDR Inquiry: 6622221.3
Order Date: 08/17/2021
Certification #: EB07-4D8E-AF53
Copyright: 1992

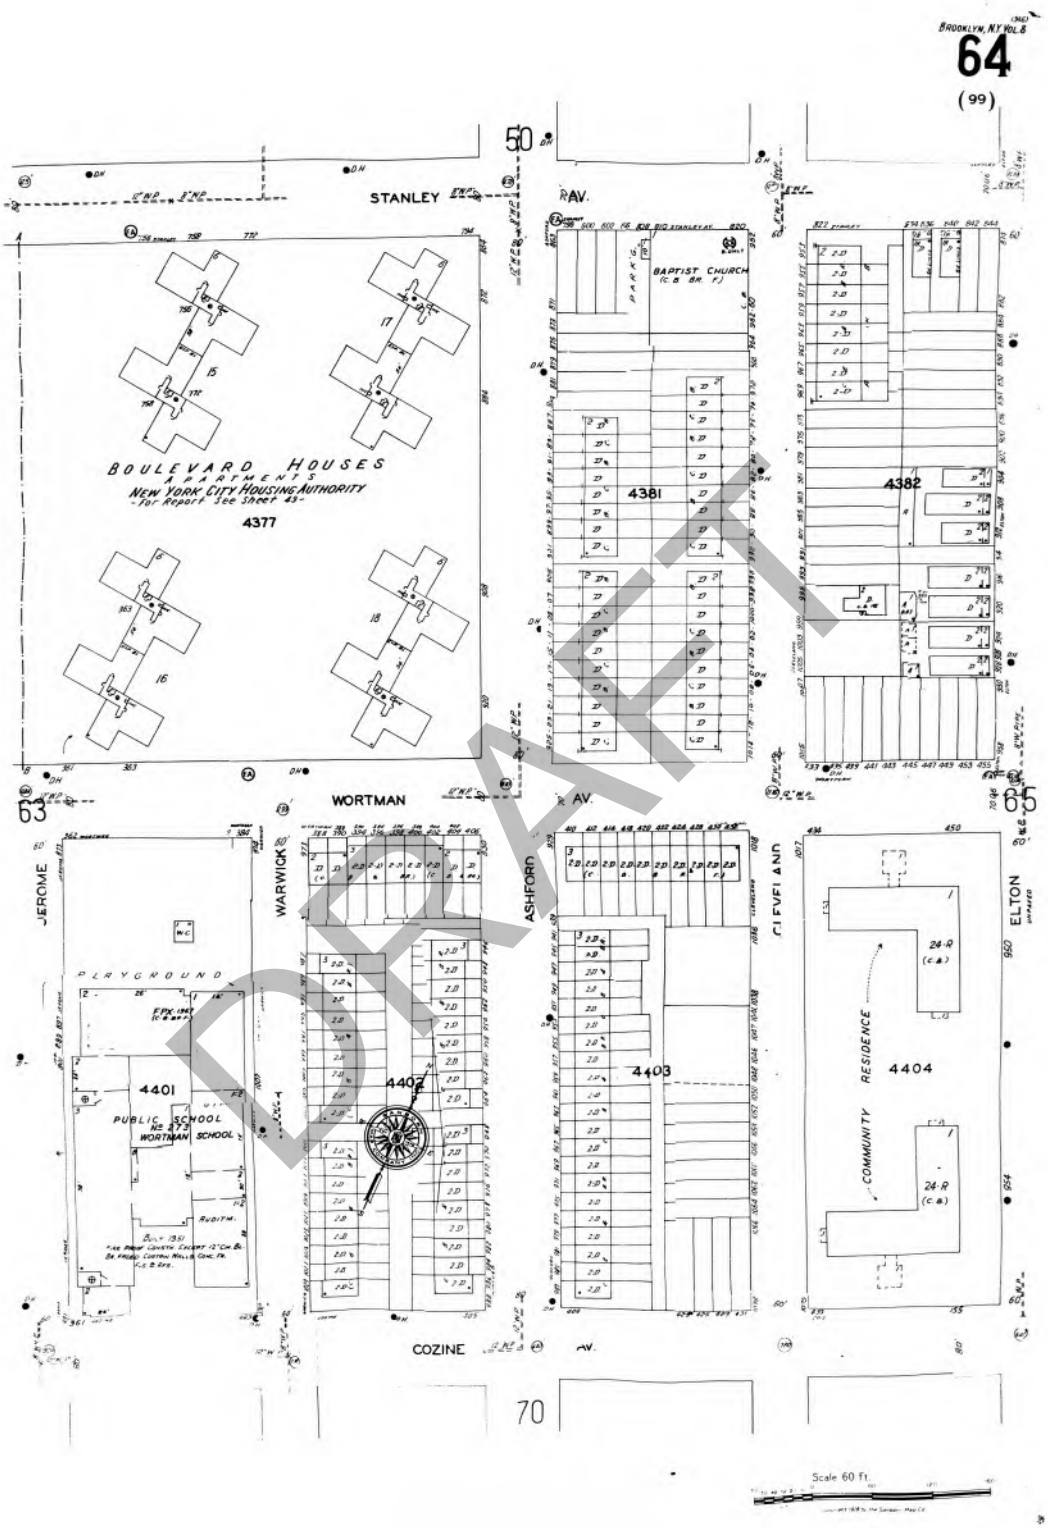


DRAFT

The certified Sanborn Library search results in this report can be authenticated by visiting www.edrnet.com/sanborn and entering the certification number. Only Environmental Data Resources Inc. (EDR) is authorized to grant rights for commercial reproduction of maps by The Sanborn Library LLC, the copyright holder for the collection.

Certification # EB07-4D8E-AF53

©1992 Sanborn Co., EDR Sanborn, Inc.

Site Name: Elton Street/Linwood Street
Address: 461 Wortman Ave
City, ST, ZIP: Brooklyn, NY 11208
Client: HRP Associates, Inc.
EDR Inquiry: 6622221.3
Order Date: 08/17/2021
Certification #: EB07-4D8E-AF53
Copyright 1992

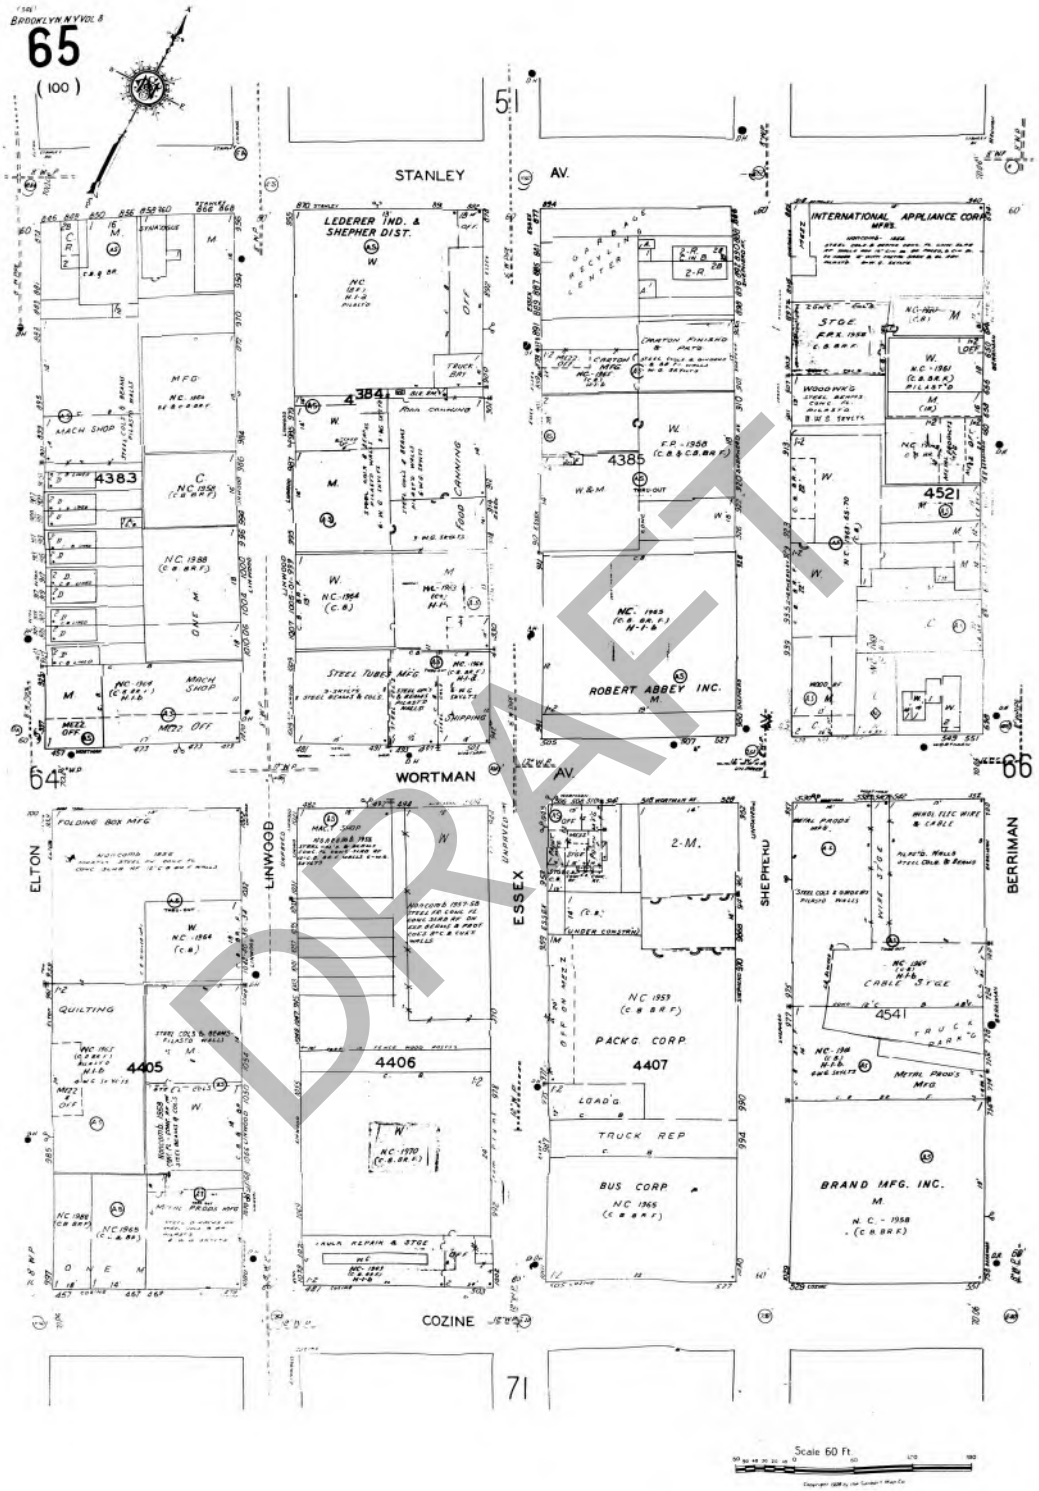


DRAFT

The certified Sanborn Library search results in this report can be authenticated by visiting www.edrnet.com/sanborn and entering the certification number. Only Environmental Data Resources Inc. (EDR) is authorized to grant rights for commercial reproduction of maps by The Sanborn Library LLC, the copyright holder for the collection.

Certification # EB07-4D8E-AF53

©1992 Sanborn Co., EDR Sanborn, Inc.

Site Name:	Elton Street/Linwood Street
Address:	461 Wortman Ave
City, ST, ZIP:	Brooklyn, NY 11208
Client:	HRP Associates, Inc.
EDR Inquiry:	6622221.3
Order Date:	08/17/2021
Certification #	EB07-4D8E-AF53
Copyright	1992

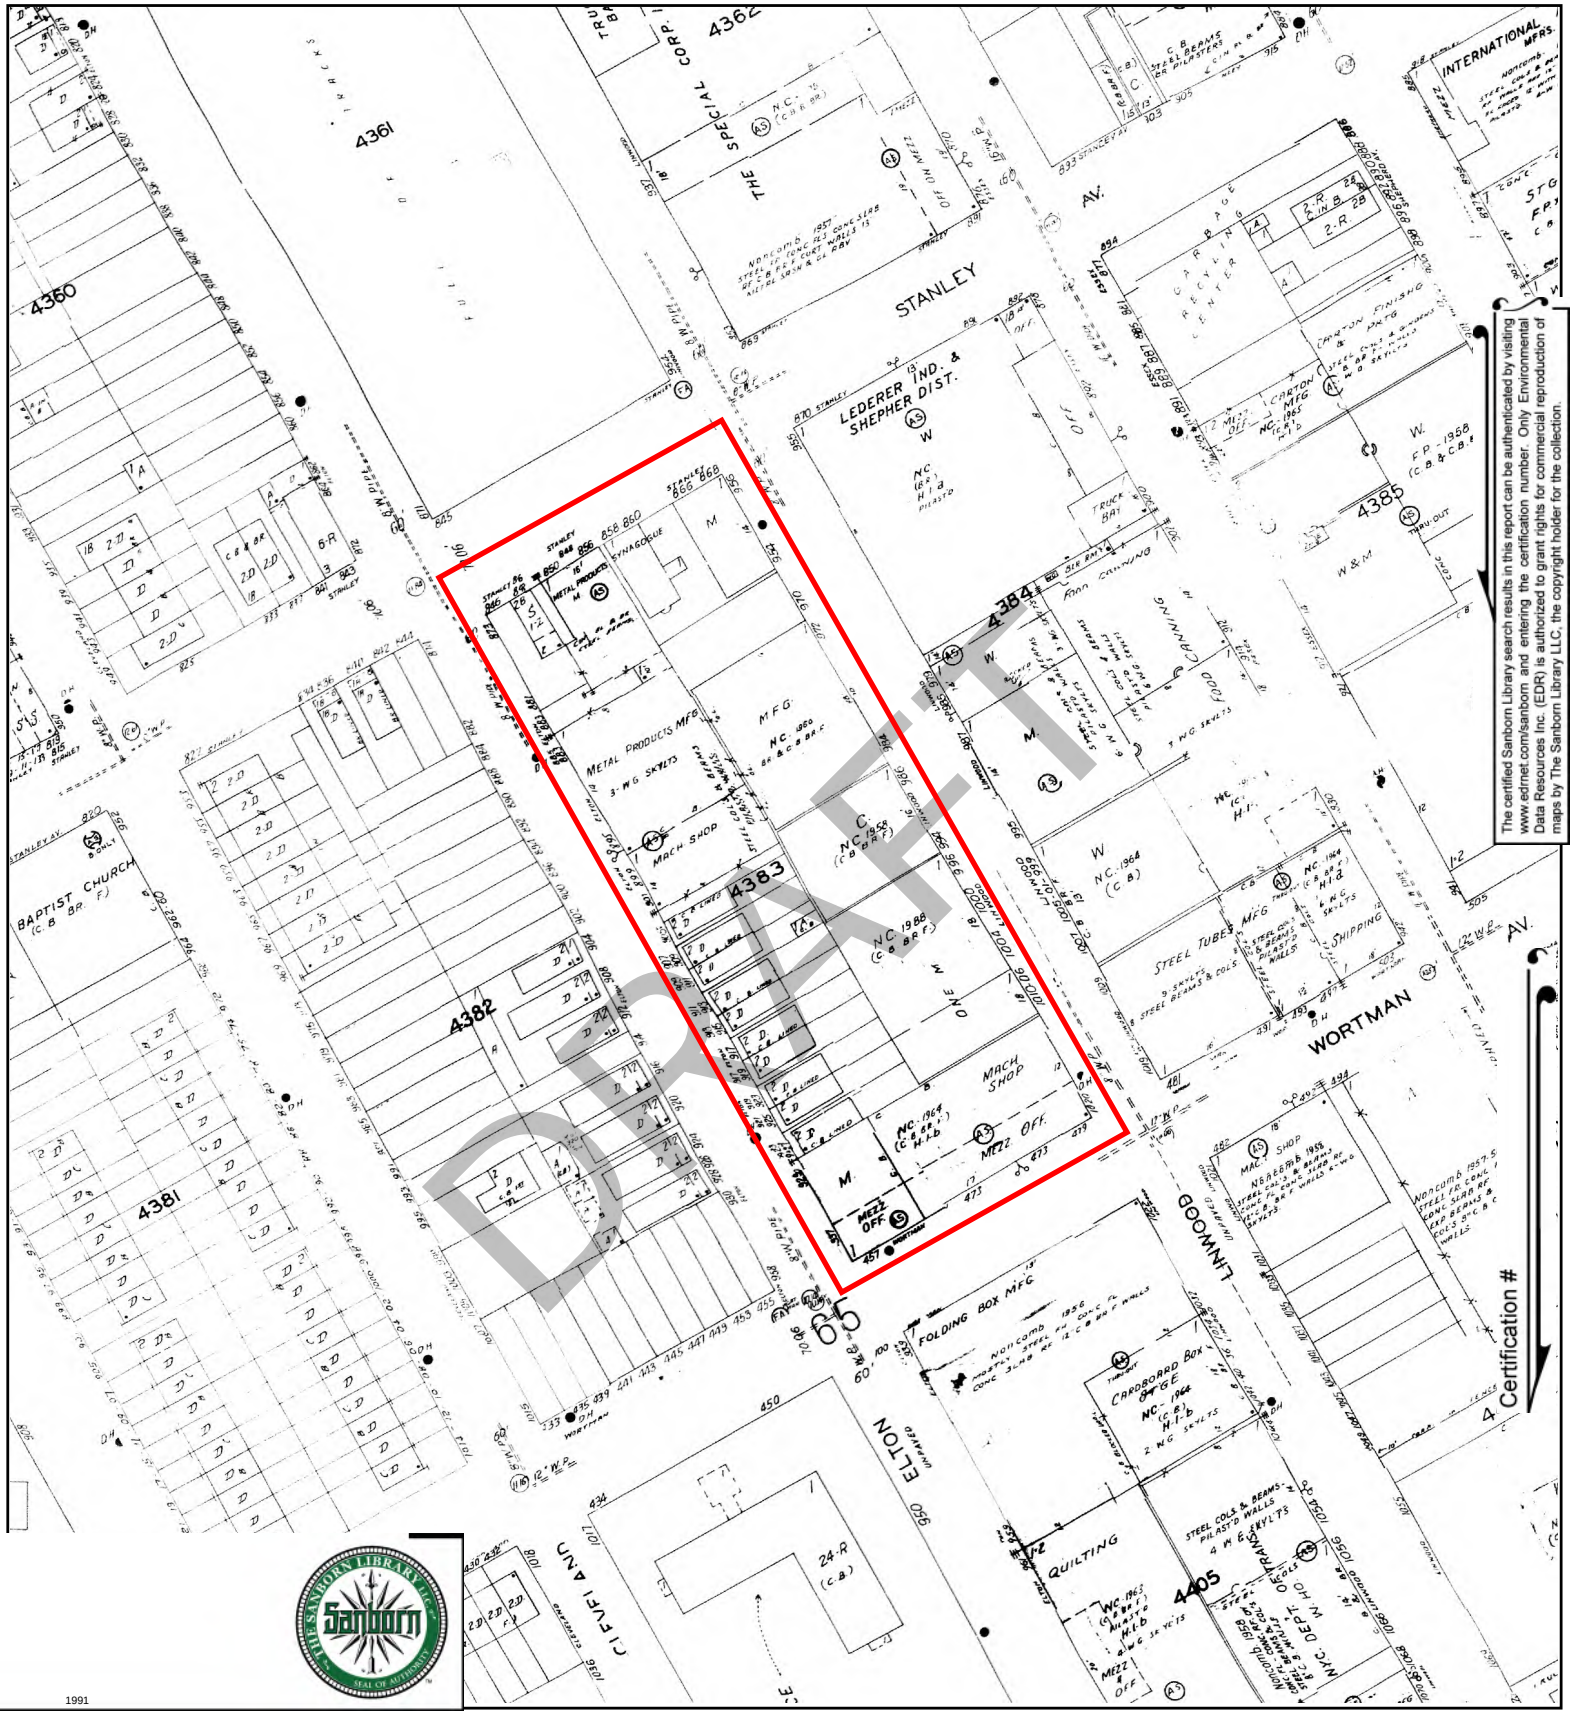



1991

This Certified Sanborn Map combines the following sheets.
Outlined areas indicate map sheets within the collection.

0 Feet 150 300 600



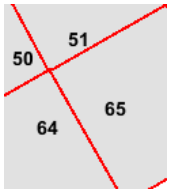

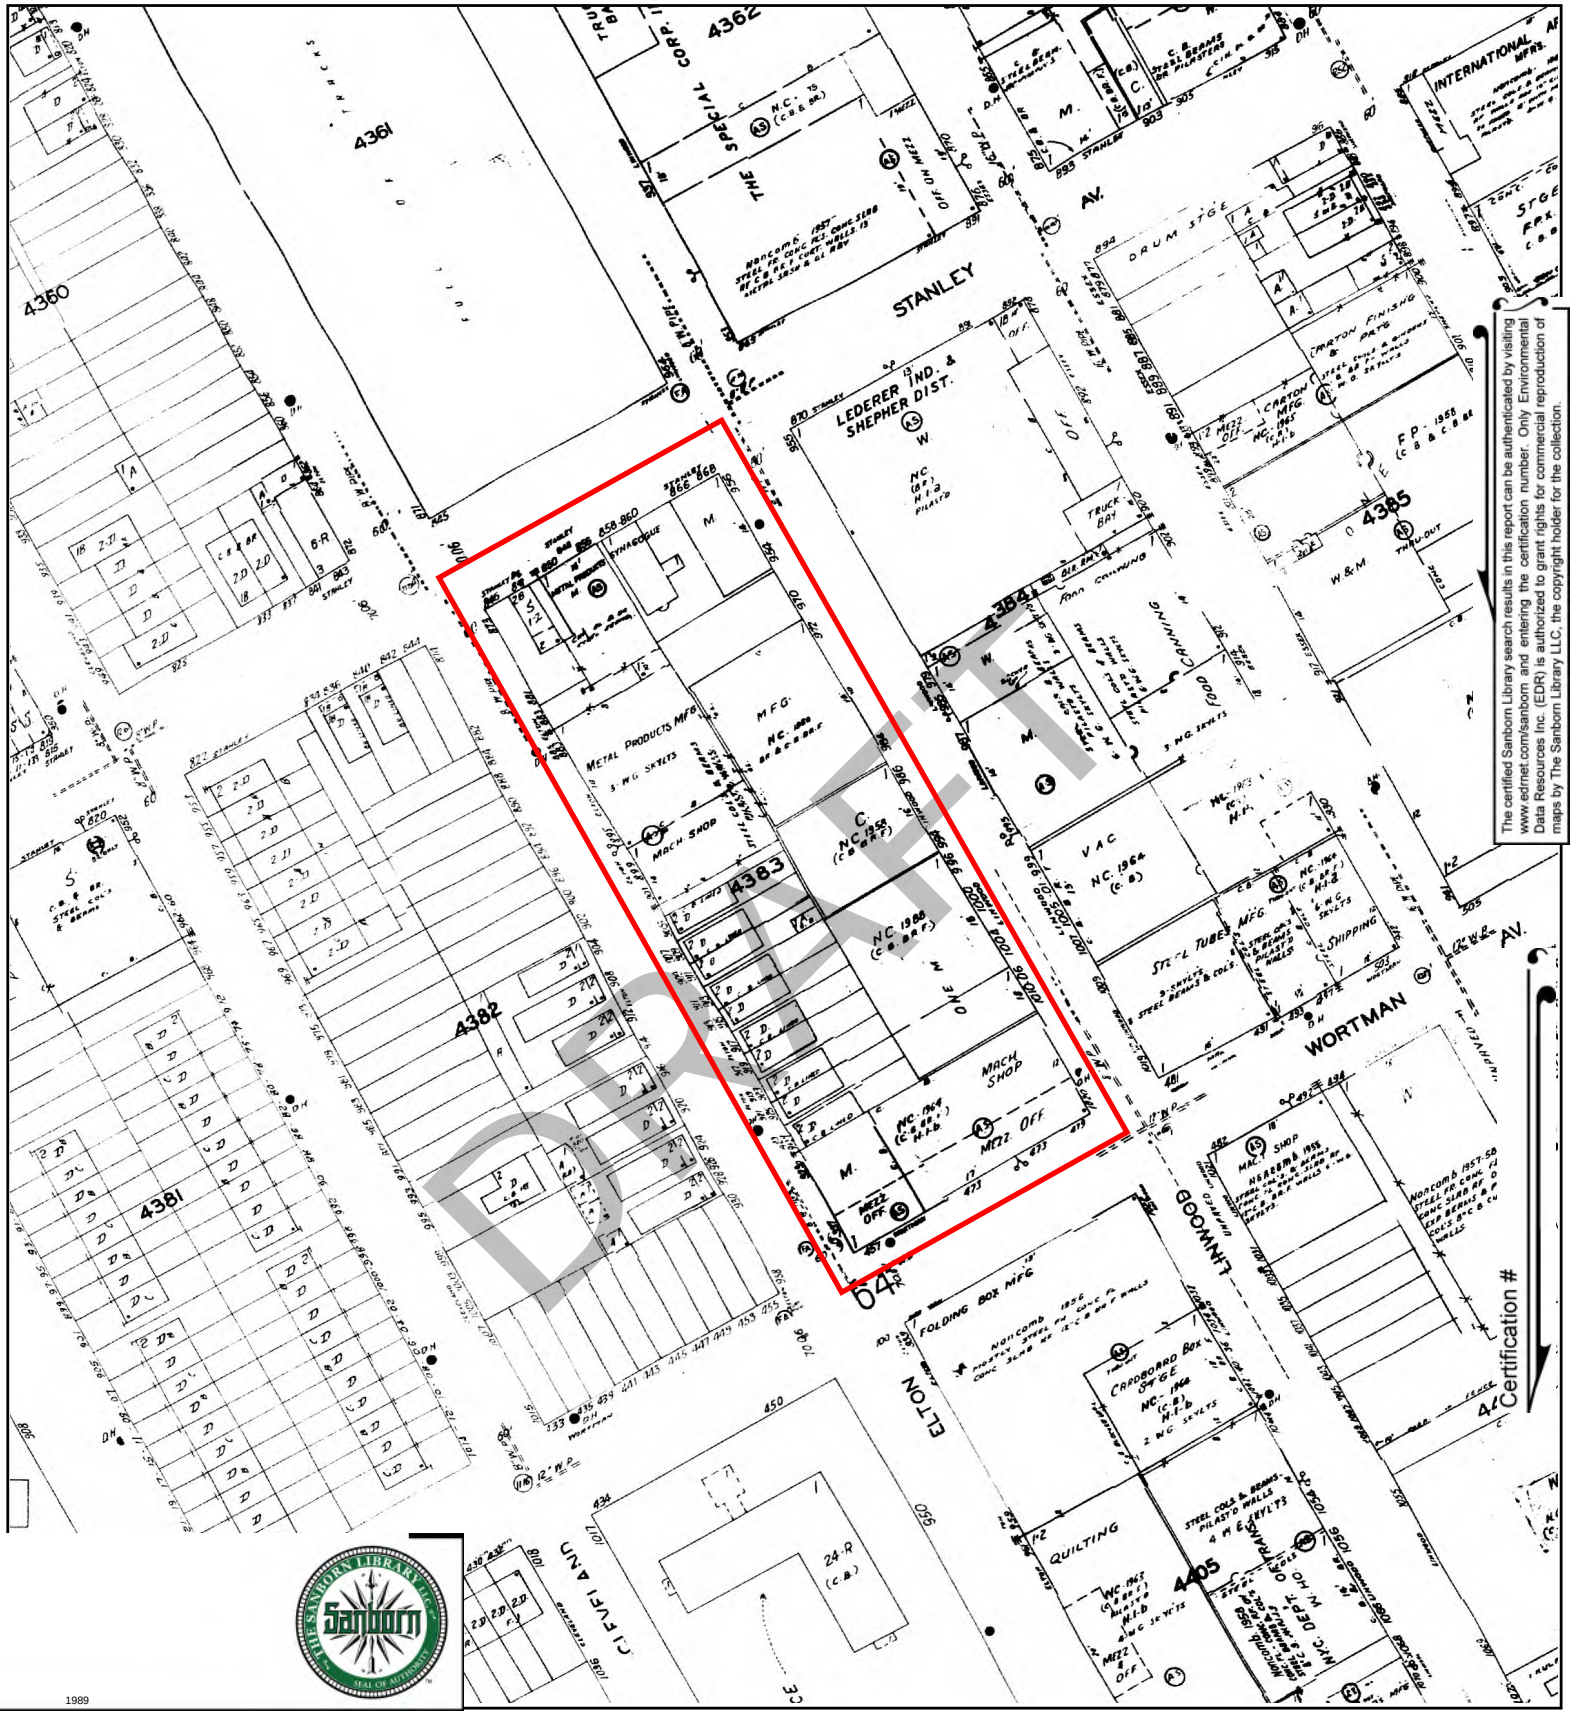


The certified Sanborn Library search results in this report can be authenticated by visiting www.edrnet.com/sanborn and entering the certification number. Only Environmental Data Resources Inc. (EDR) is authorized to grant rights for commercial reproduction of maps by The Sanborn Library LLC, the copyright holder for the collection.


1989

This Certified Sanborn Map combines the following sheets.
Outlined areas indicate map sheets within the collection.

0 Feet 150 300 600

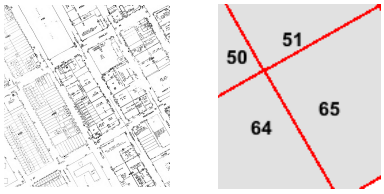

N

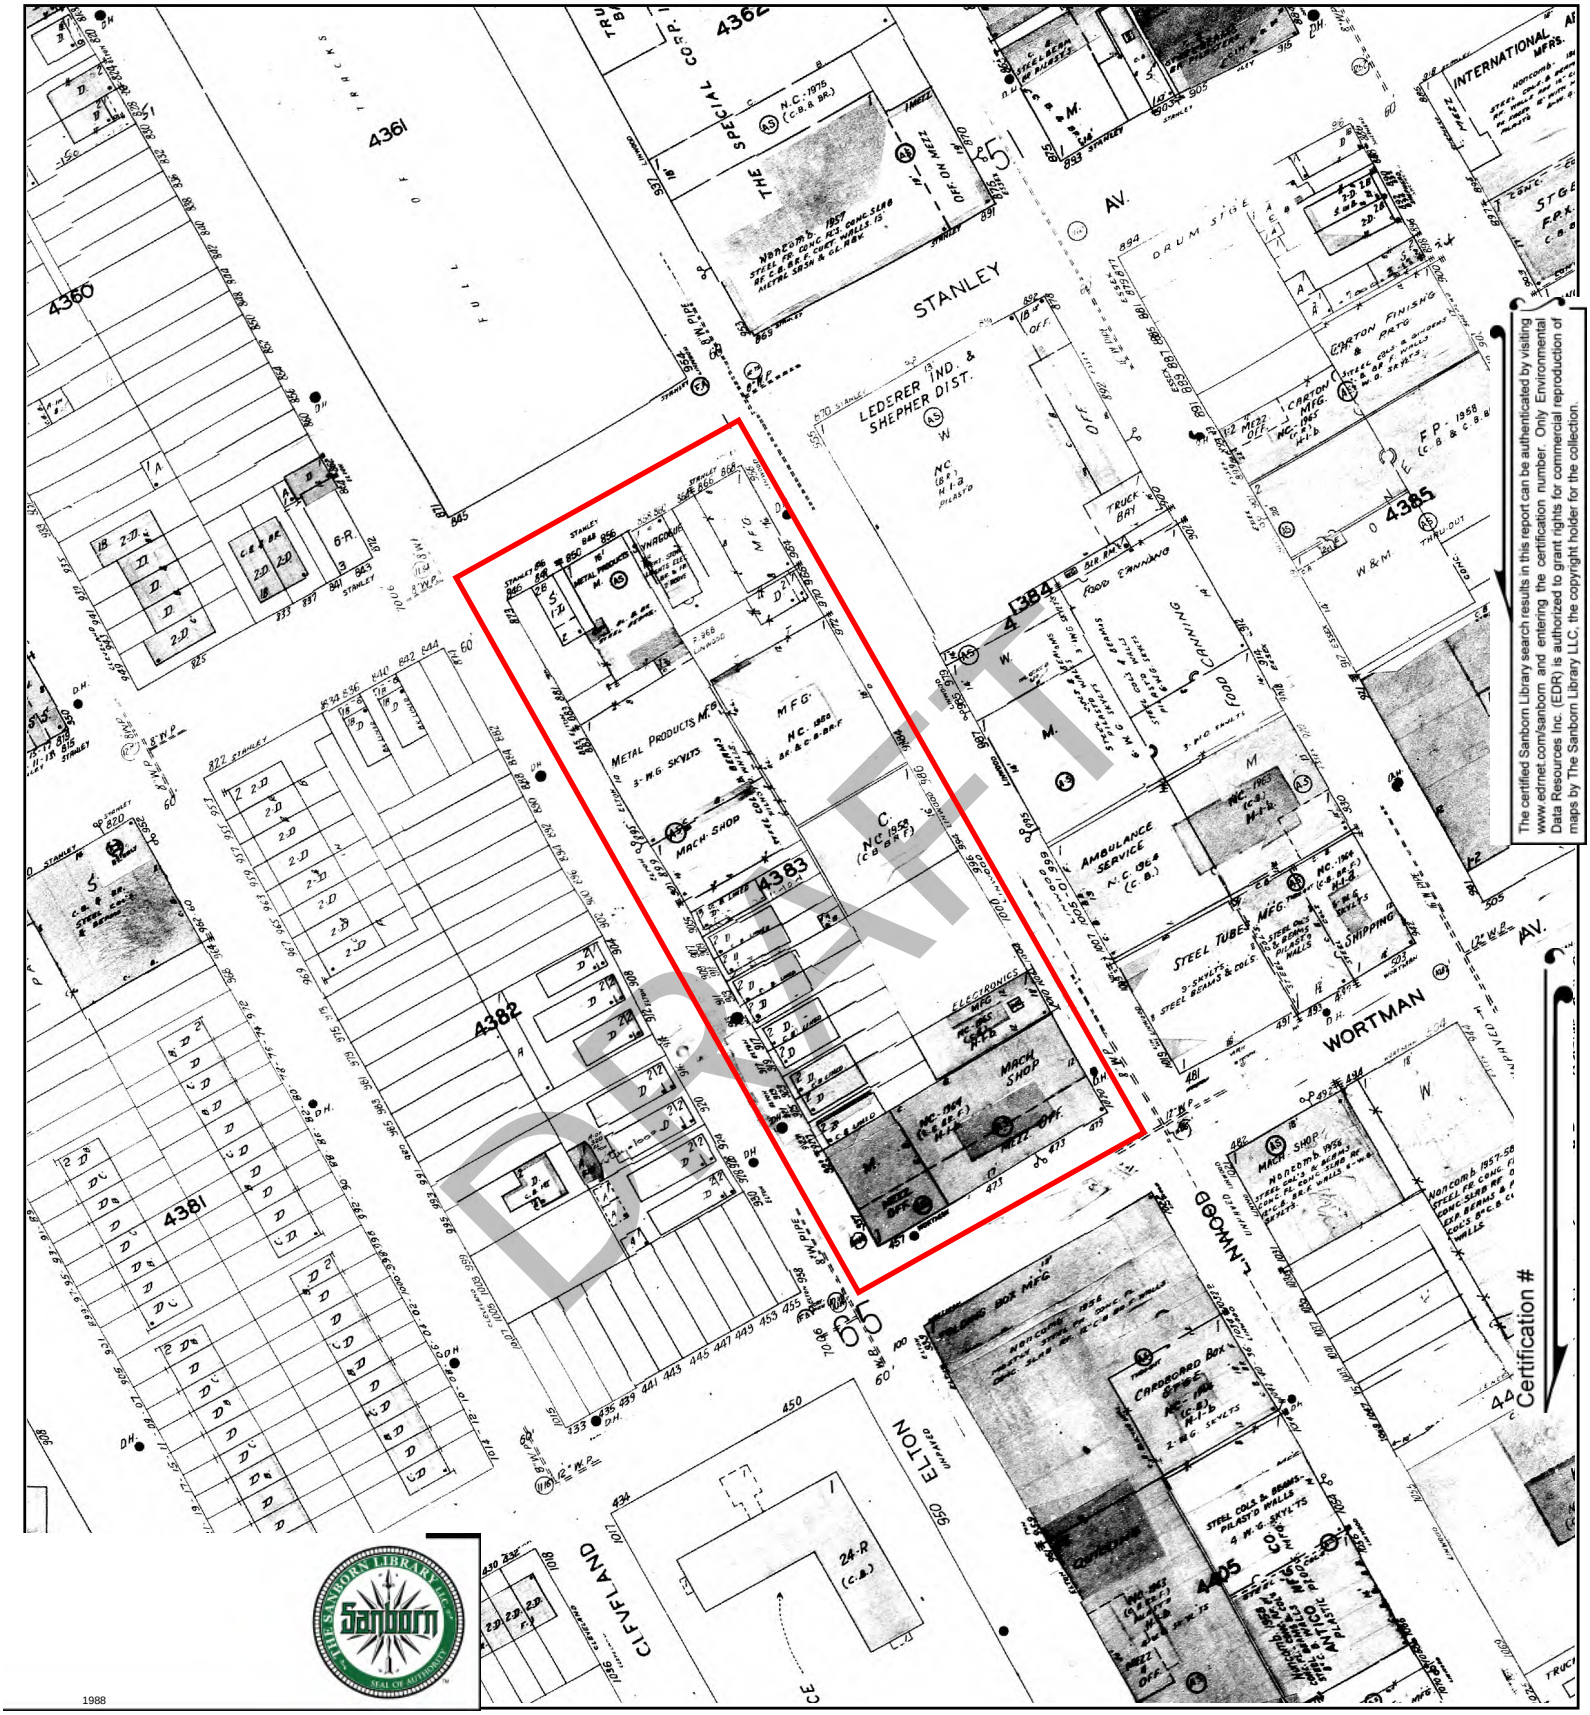


The certified Sanborn Library search results in this report can be authenticated by visiting www.edrnet.com/sanborn and entering the certification number. Only Environmental Data Resources Inc. (EDR) is authorized to grant rights for commercial reproduction of maps by The Sanborn Library LLC, the copyright holder for the collection.

1988


This Certified Sanborn Map combines the following sheets.
Outlined areas indicate map sheets within the collection.

0 Feet 150 300 600



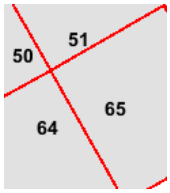

N

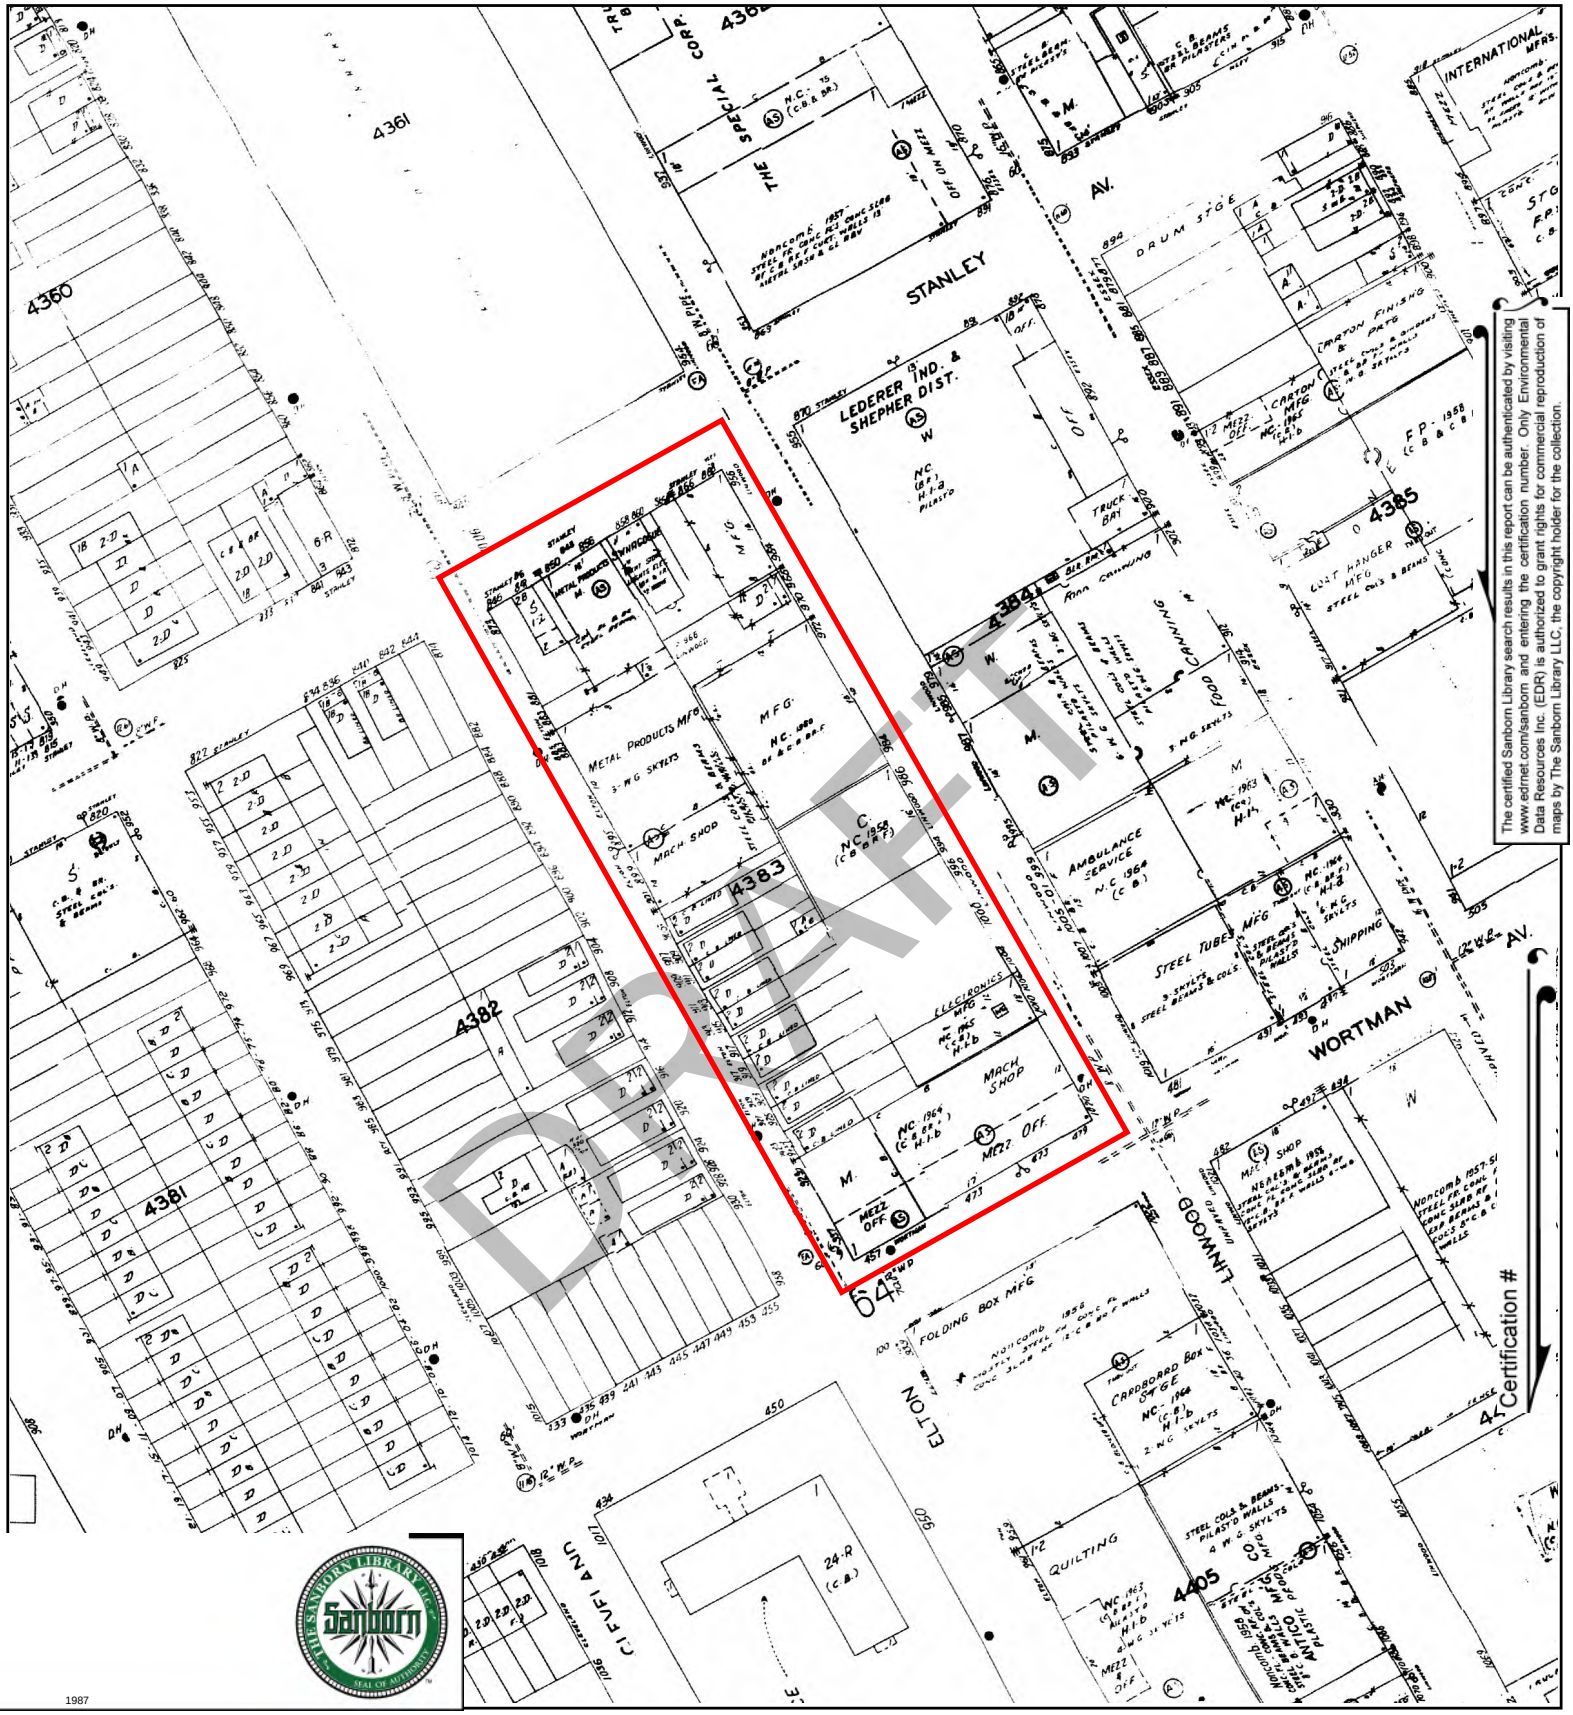

The certified Sanborn Library search results in this report can be authenticated by visiting www.edrnet.com/sanborn and entering the certification number. Only Environmental Data Resources Inc. (EDR) is authorized to grant rights for commercial reproduction of maps by The Sanborn Library LLC, the copyright holder for the collection.


1987

This Certified Sanborn Map combines the following sheets.
Outlined areas indicate map sheets within the collection.

0 Feet 150 300 600



N

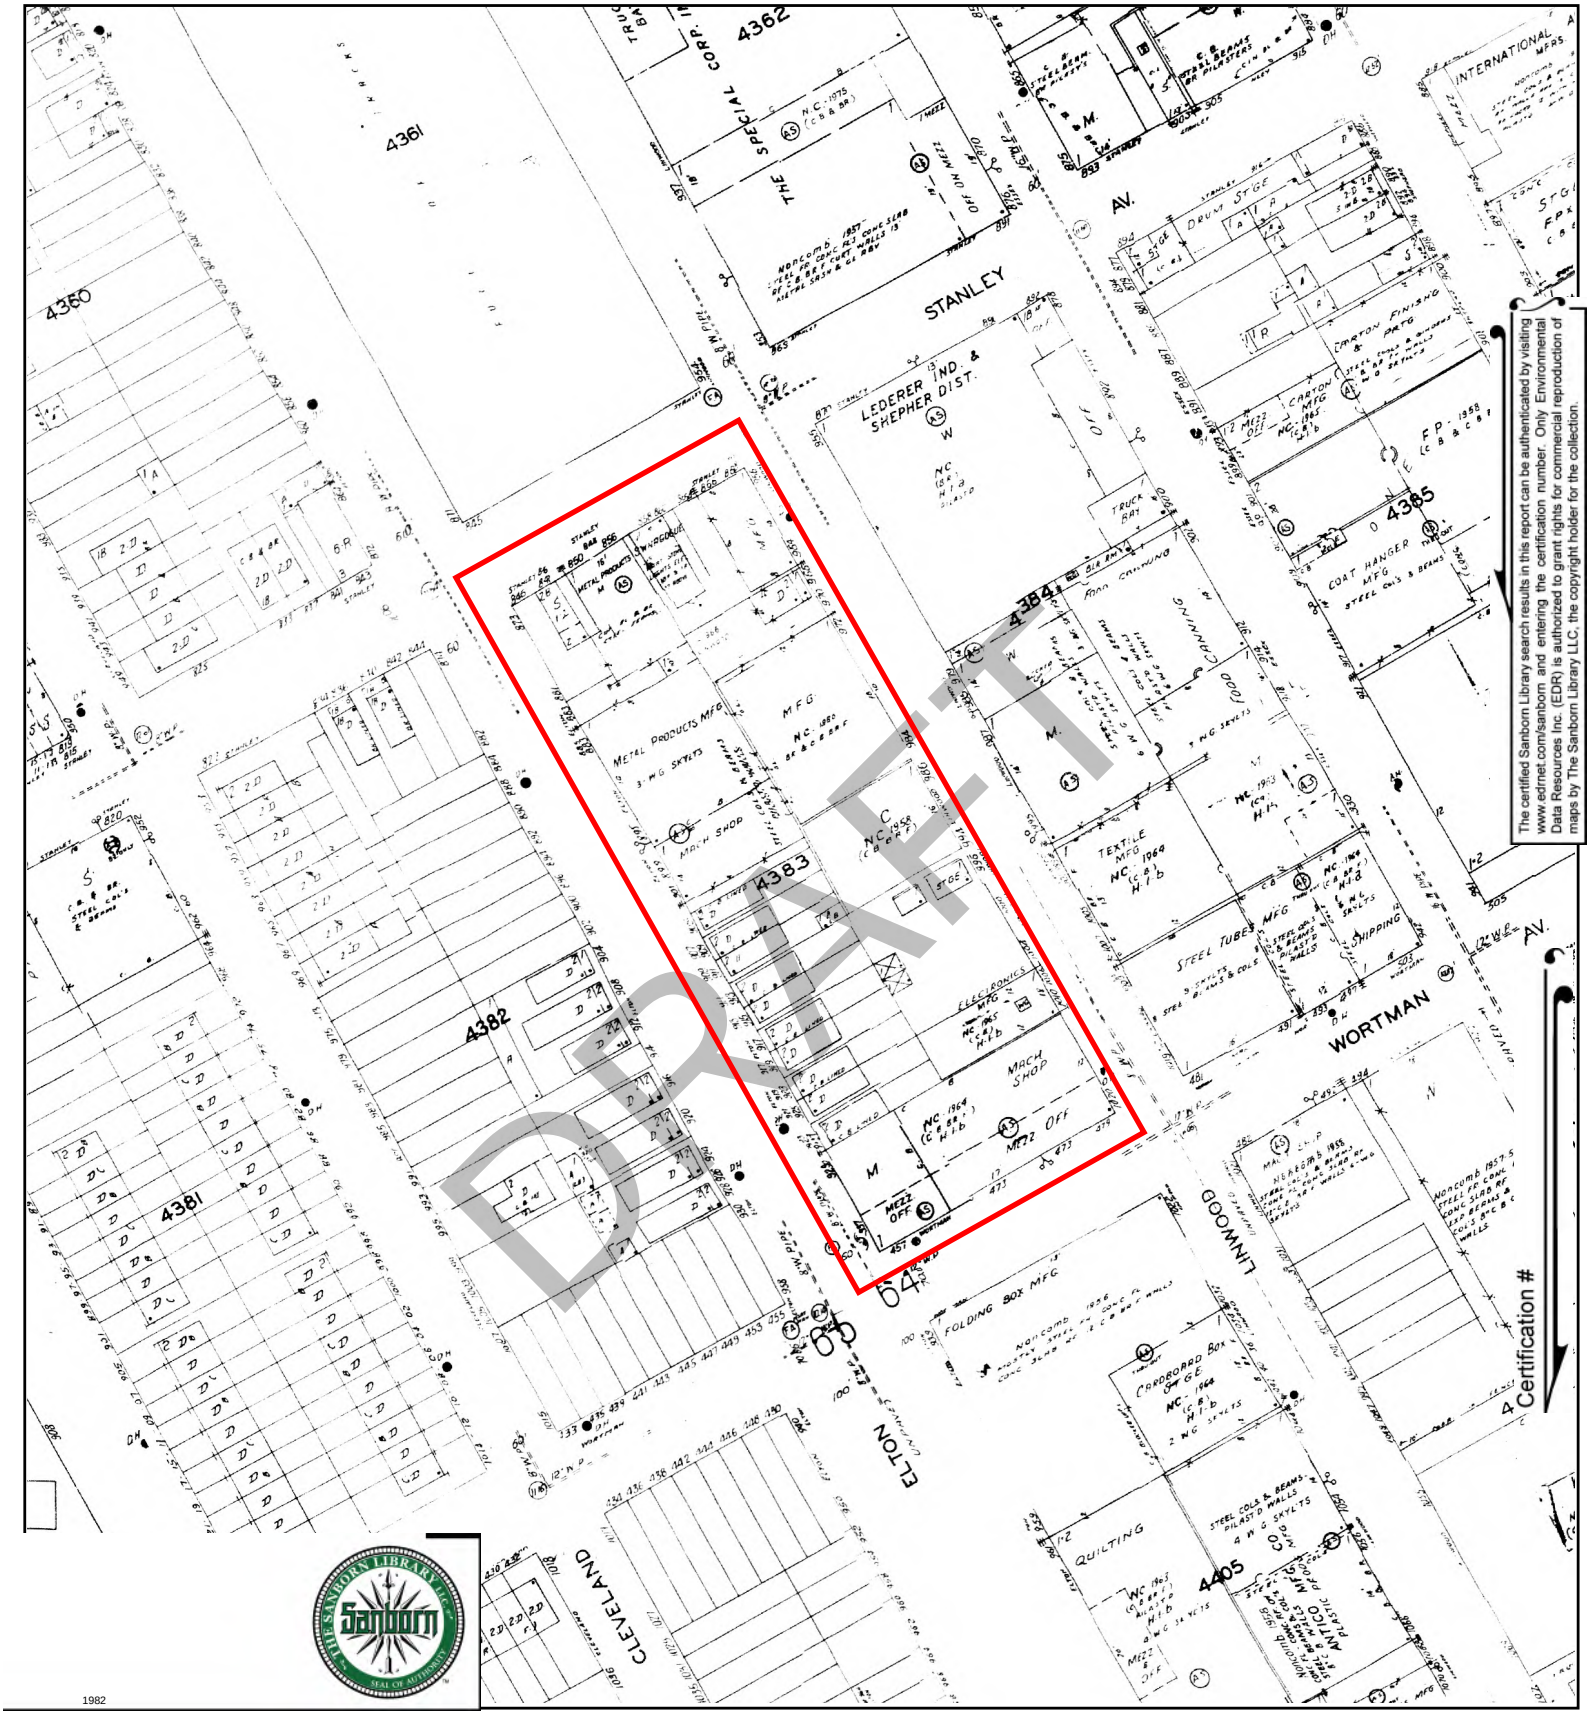

The certified Sanborn Library search results in this report can be authenticated by visiting www.edrnet.com/sanborn and entering the certification number. Only Environmental Data Resources Inc. (EDR) is authorized to grant rights for commercial reproduction of maps by The Sanborn Library LLC, the copyright holder for the collection.


Certification #

1982

This Certified Sanborn Map combines the following sheets.
Outlined areas indicate map sheets within the collection.


0 Feet 150 300 600



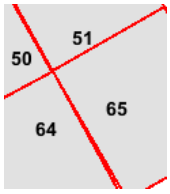

Volume 8, Sheet 50
Volume 8, Sheet 51
Volume 8, Sheet 65
Volume 8, Sheet 64

N

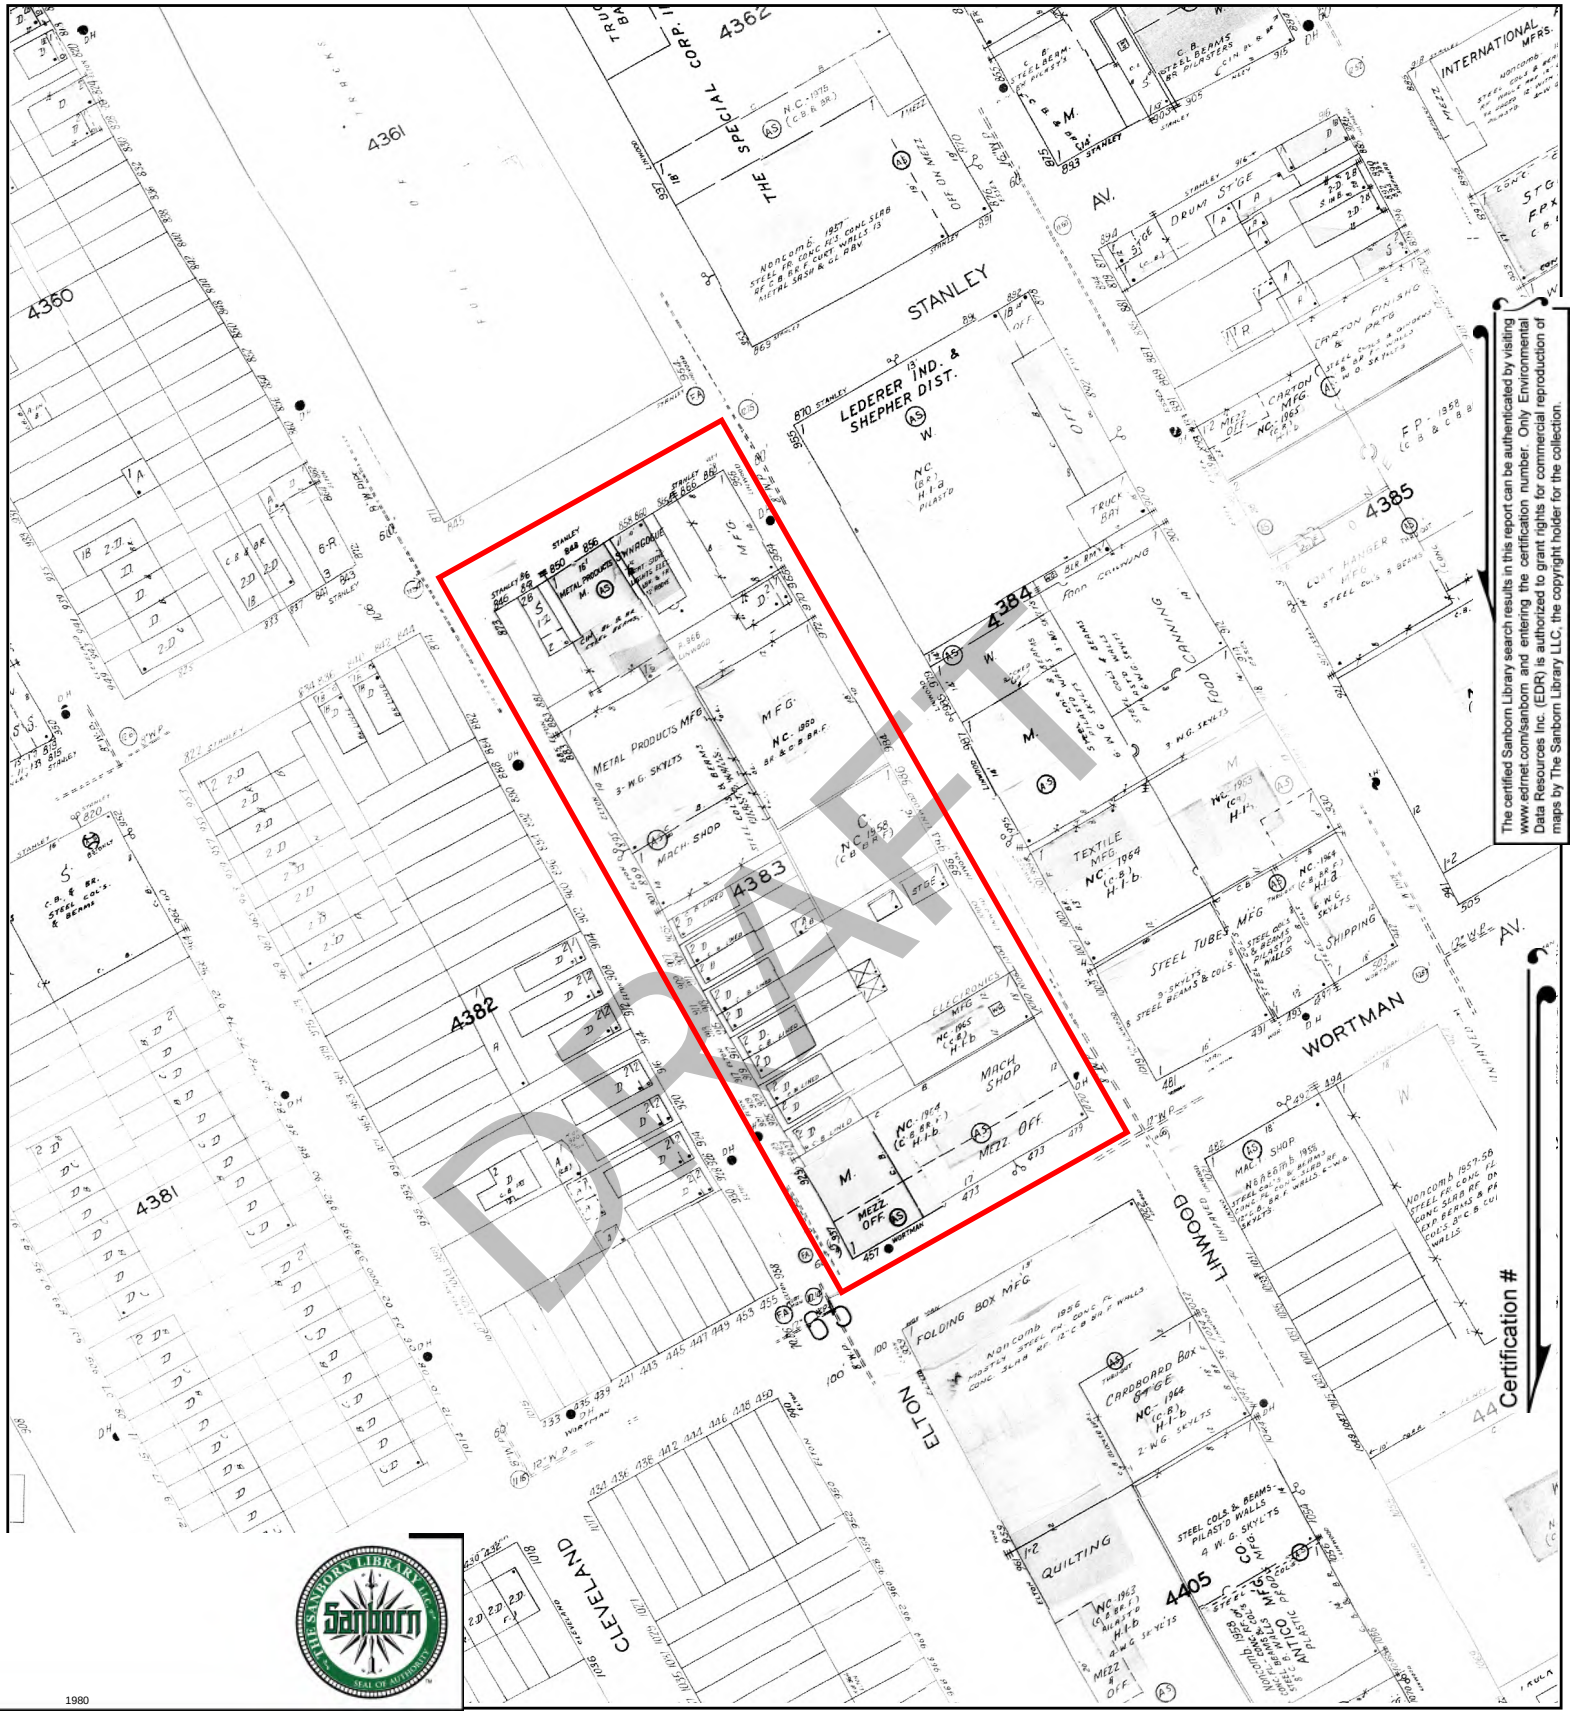


1980


This Certified Sanborn Map combines the following sheets.
Outlined areas indicate map sheets within the collection.

0 Feet 150 300 600



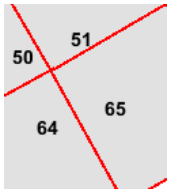

N

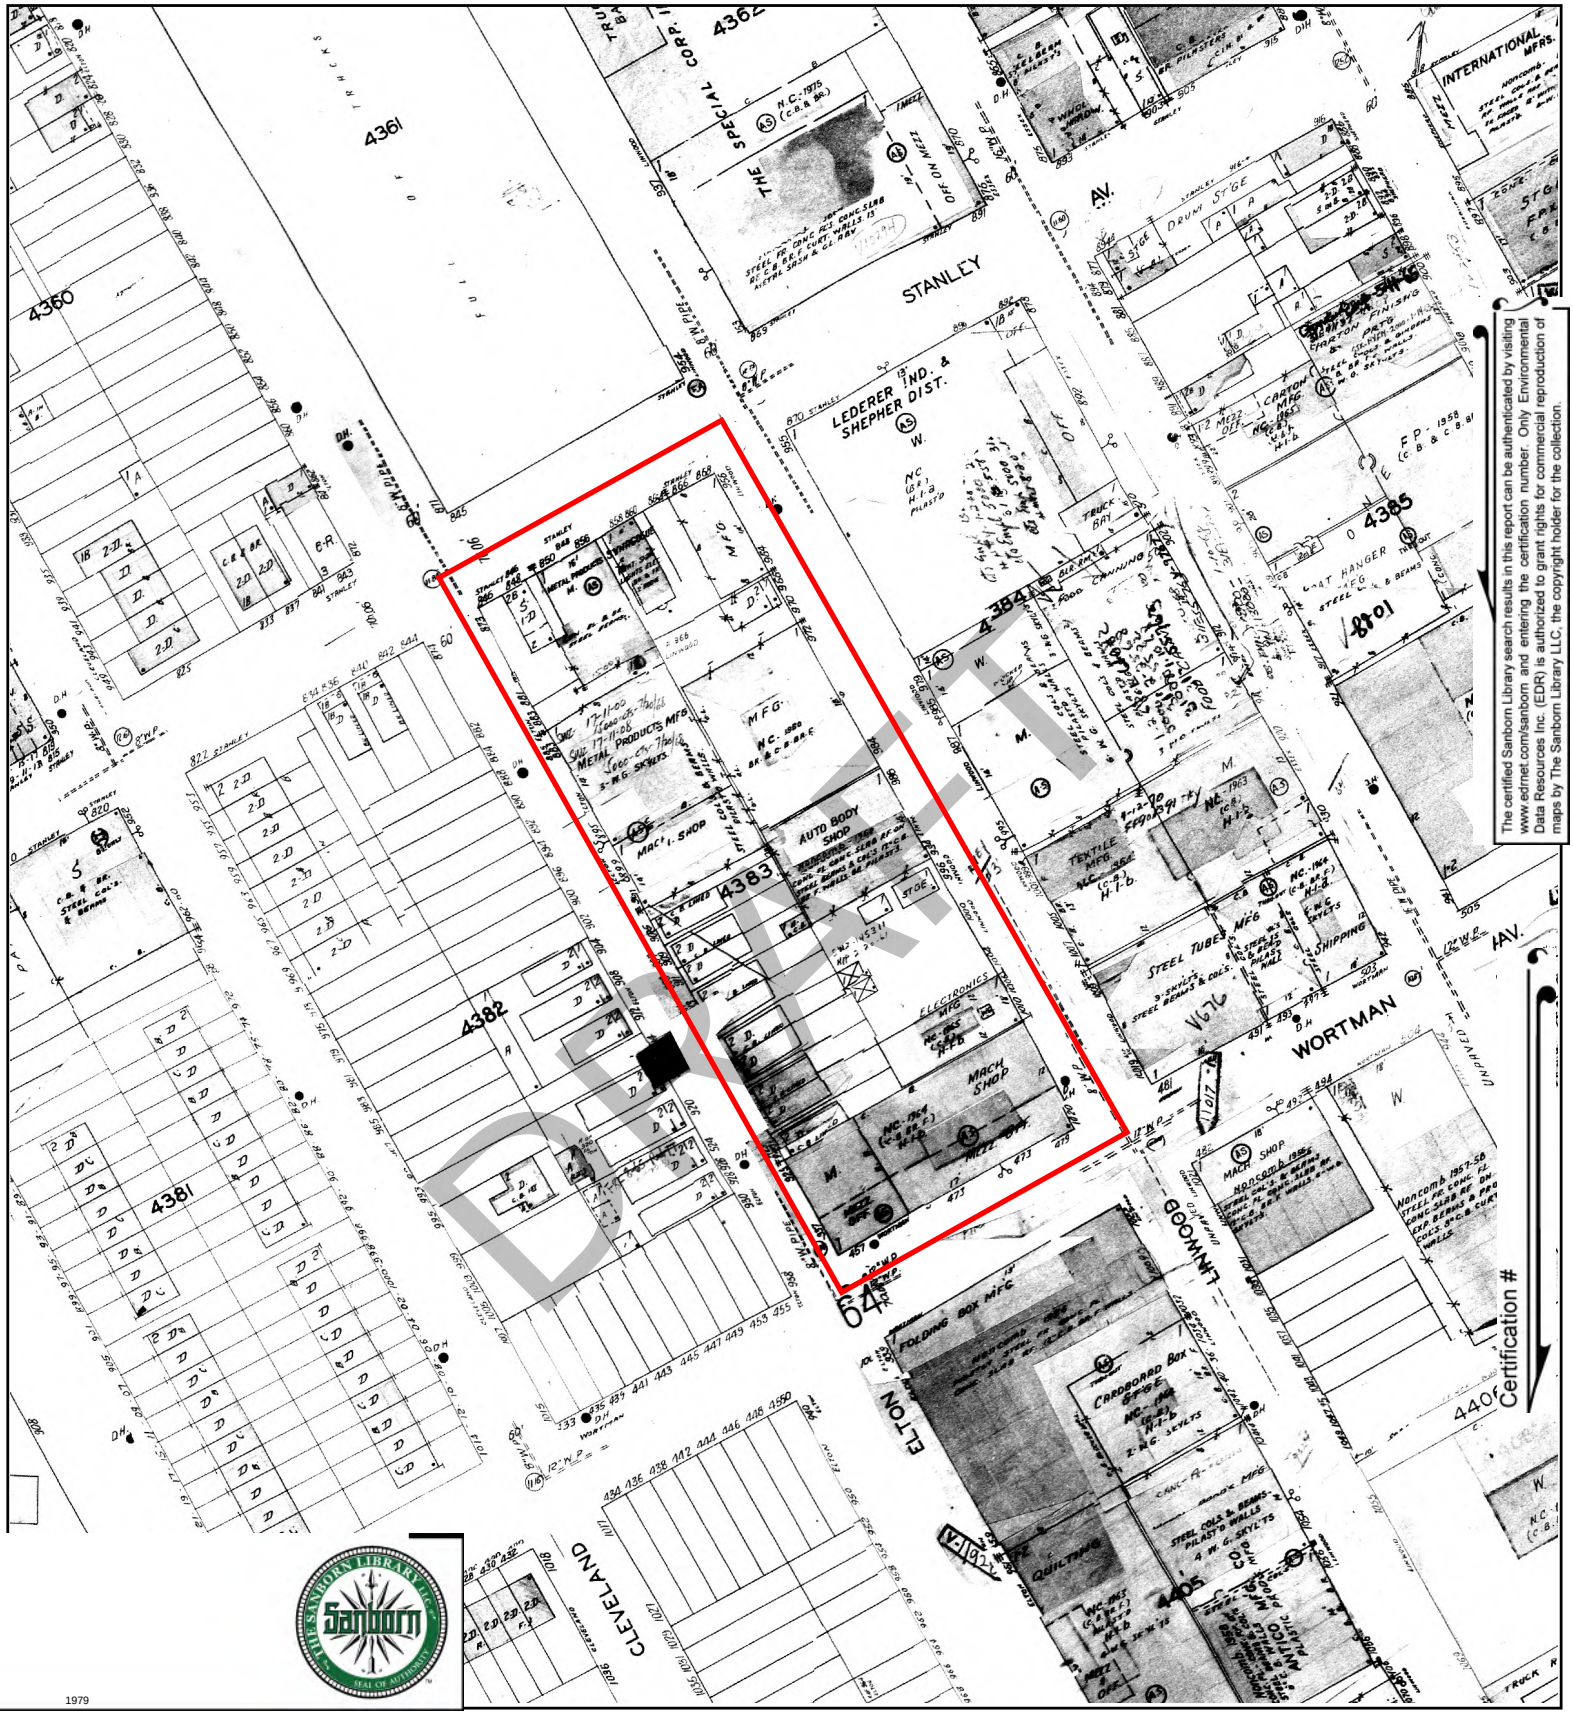

The certified Sanborn Library search results in this report can be authenticated by visiting www.edrnet.com/sanborn and entering the certification number. Only Environmental Data Resources Inc. (EDR) is authorized to grant rights for commercial reproduction of maps by The Sanborn Library LLC, the copyright holder for the collection.


Certification #

1979

This Certified Sanborn Map combines the following sheets.
Outlined areas indicate map sheets within the collection.

0 Feet 150 300 600




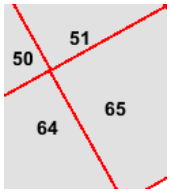

Volume 8, Sheet 50
Volume 8, Sheet 51
Volume 8, Sheet 64
Volume 8, Sheet 65

N


4361
4360
4362
4385
4384
4383
4382
4381
4406
4405
STANLEY
WORTMAN
ELTON
CLEVELAND
LINWOOD
ESSEX
AV.
THE SPECIALTY CORP.
LEDERER IND. & SHEPHER DIST.
METAL PRODUCTS MFG.
AUTO BODY SHOP
MACH. SHOP
TEXTILE MFG.
STEEL TUBES MFG.
FOLDING BOX MFG.
QUILTING
COAT HANGER MFG.
CARTON FINISHING
DRUM STGE.
INTERNATIONAL MFRS.
ROBERT A
DRAFT

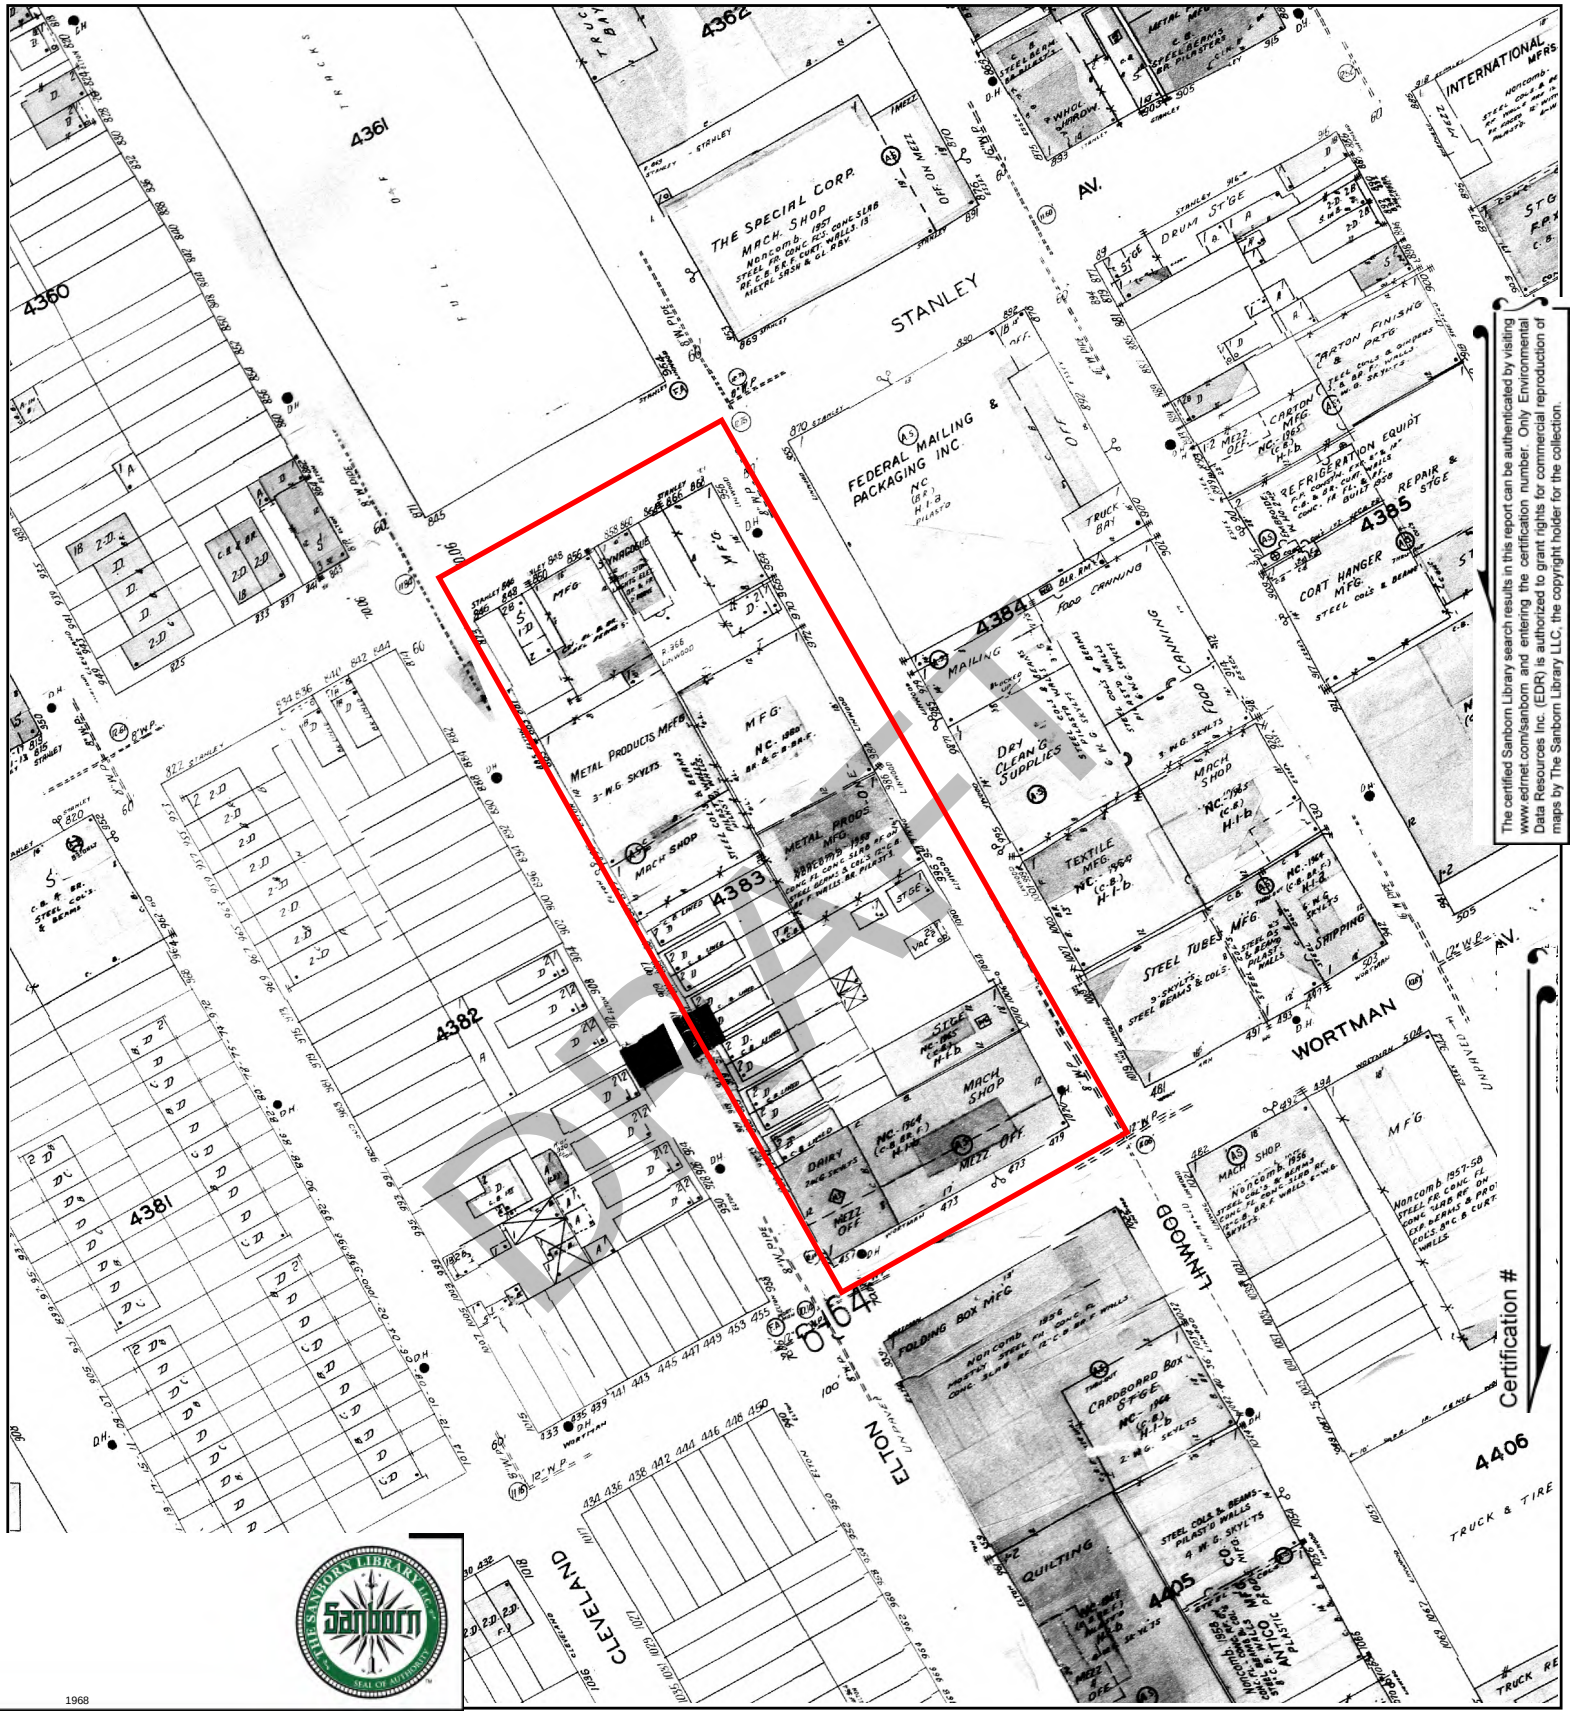


1968

This Certified Sanborn Map combines the following sheets.
Outlined areas indicate map sheets within the collection.


0 Feet 150 300 600



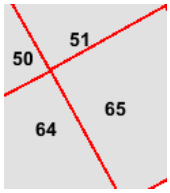

Volume 8, Sheet 50
Volume 8, Sheet 51
Volume 8, Sheet 64
Volume 8, Sheet 65

N

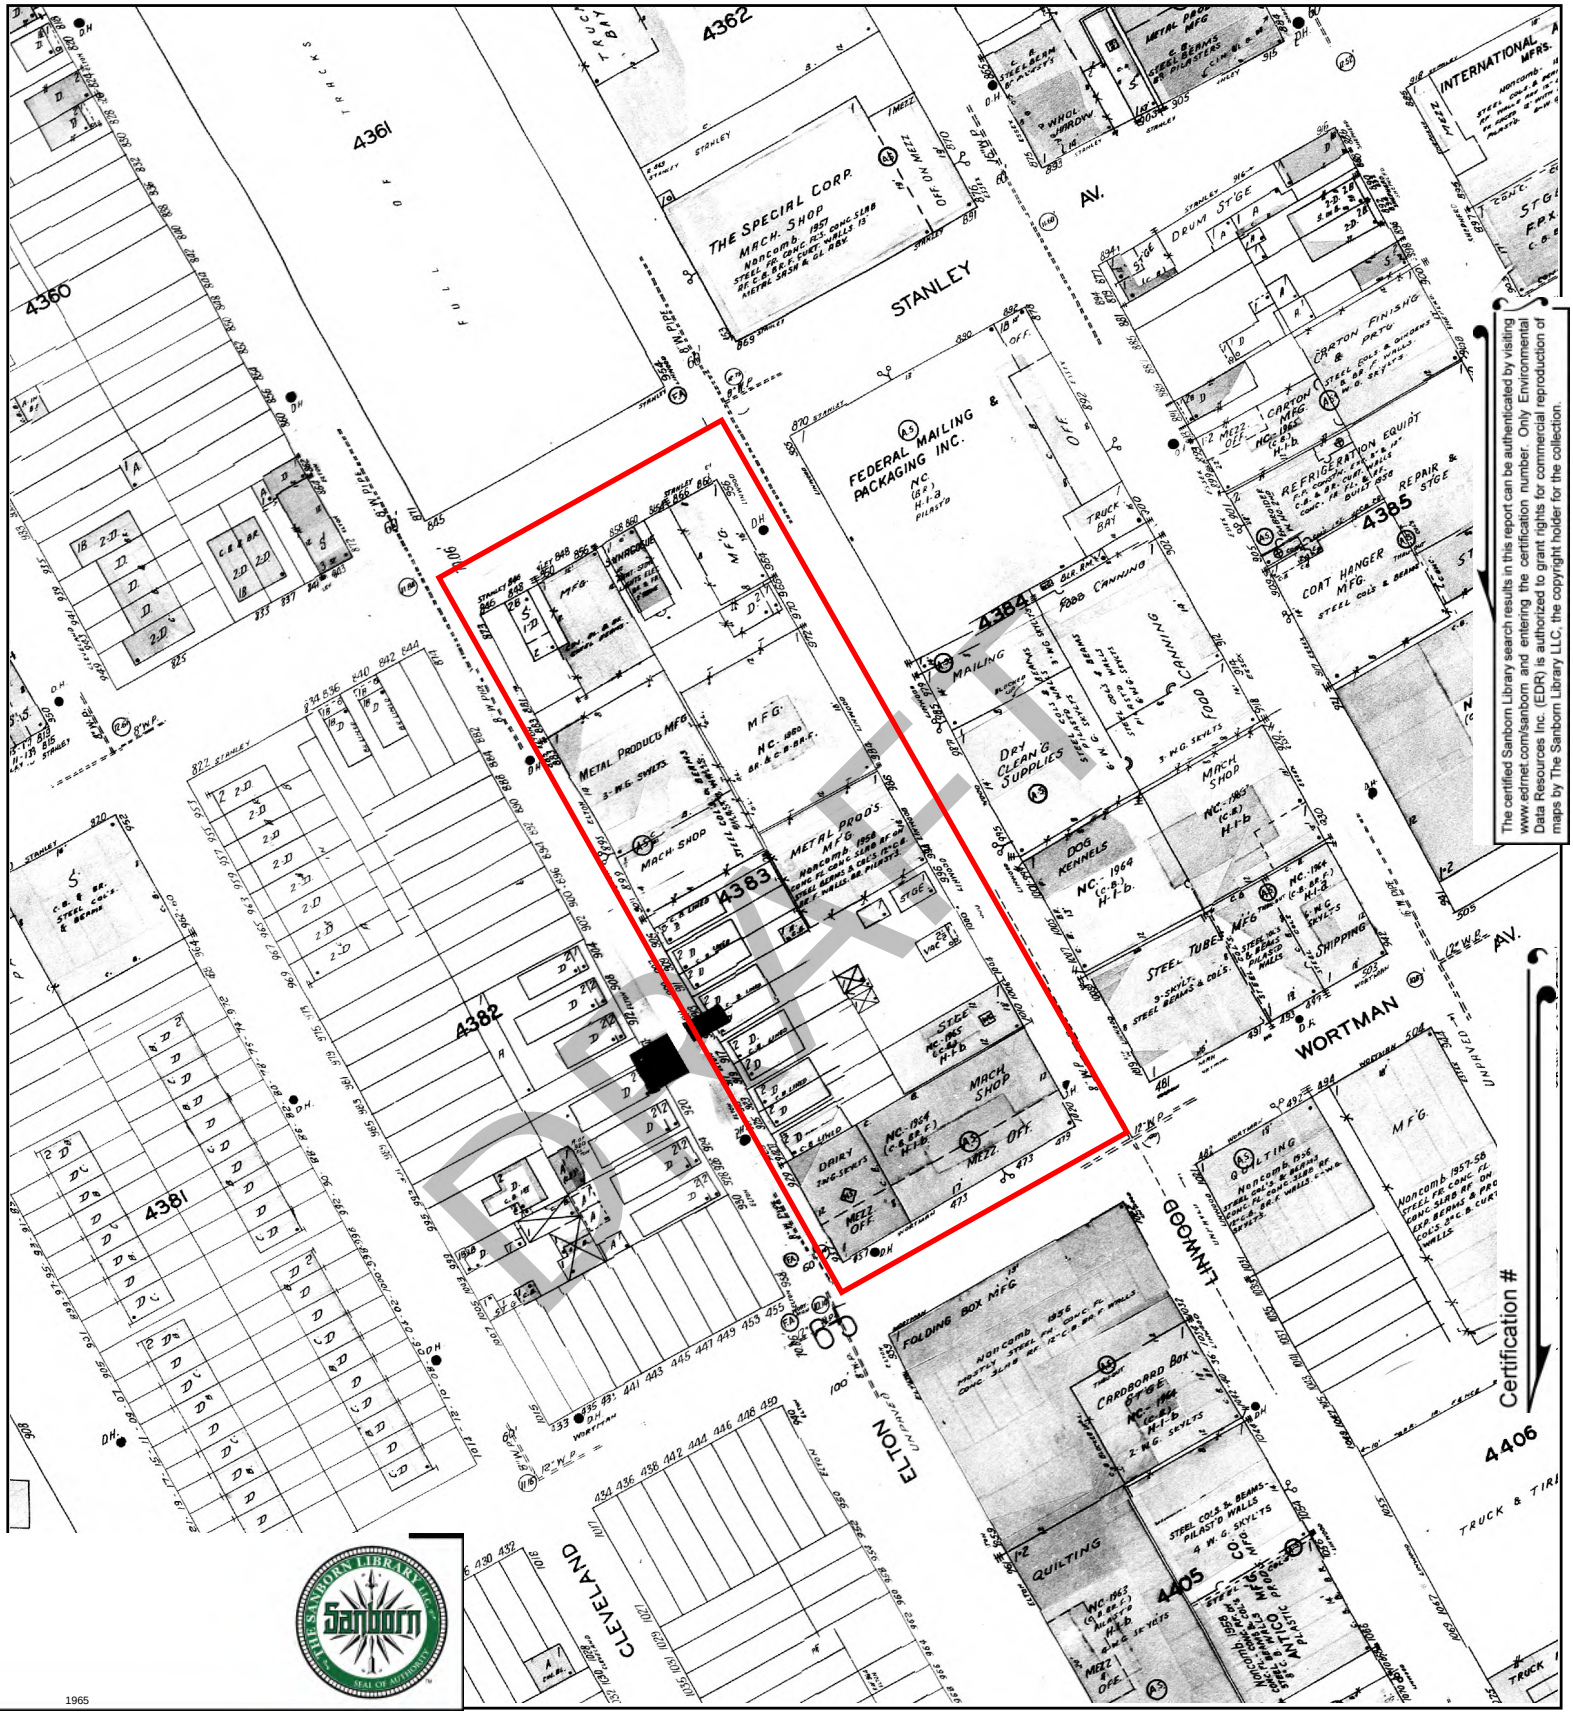

The certified Sanborn Library search results in this report can be authenticated by visiting www.edrnet.com/sanborn and entering the certification number. Only Environmental Data Resources Inc. (EDR) is authorized to grant rights for commercial reproduction of maps by The Sanborn Library LLC, the copyright holder for the collection.


Certification #

1965


This Certified Sanborn Map combines the following sheets.
Outlined areas indicate map sheets within the collection.

0 Feet 150 300 600



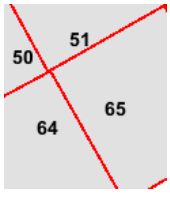

N

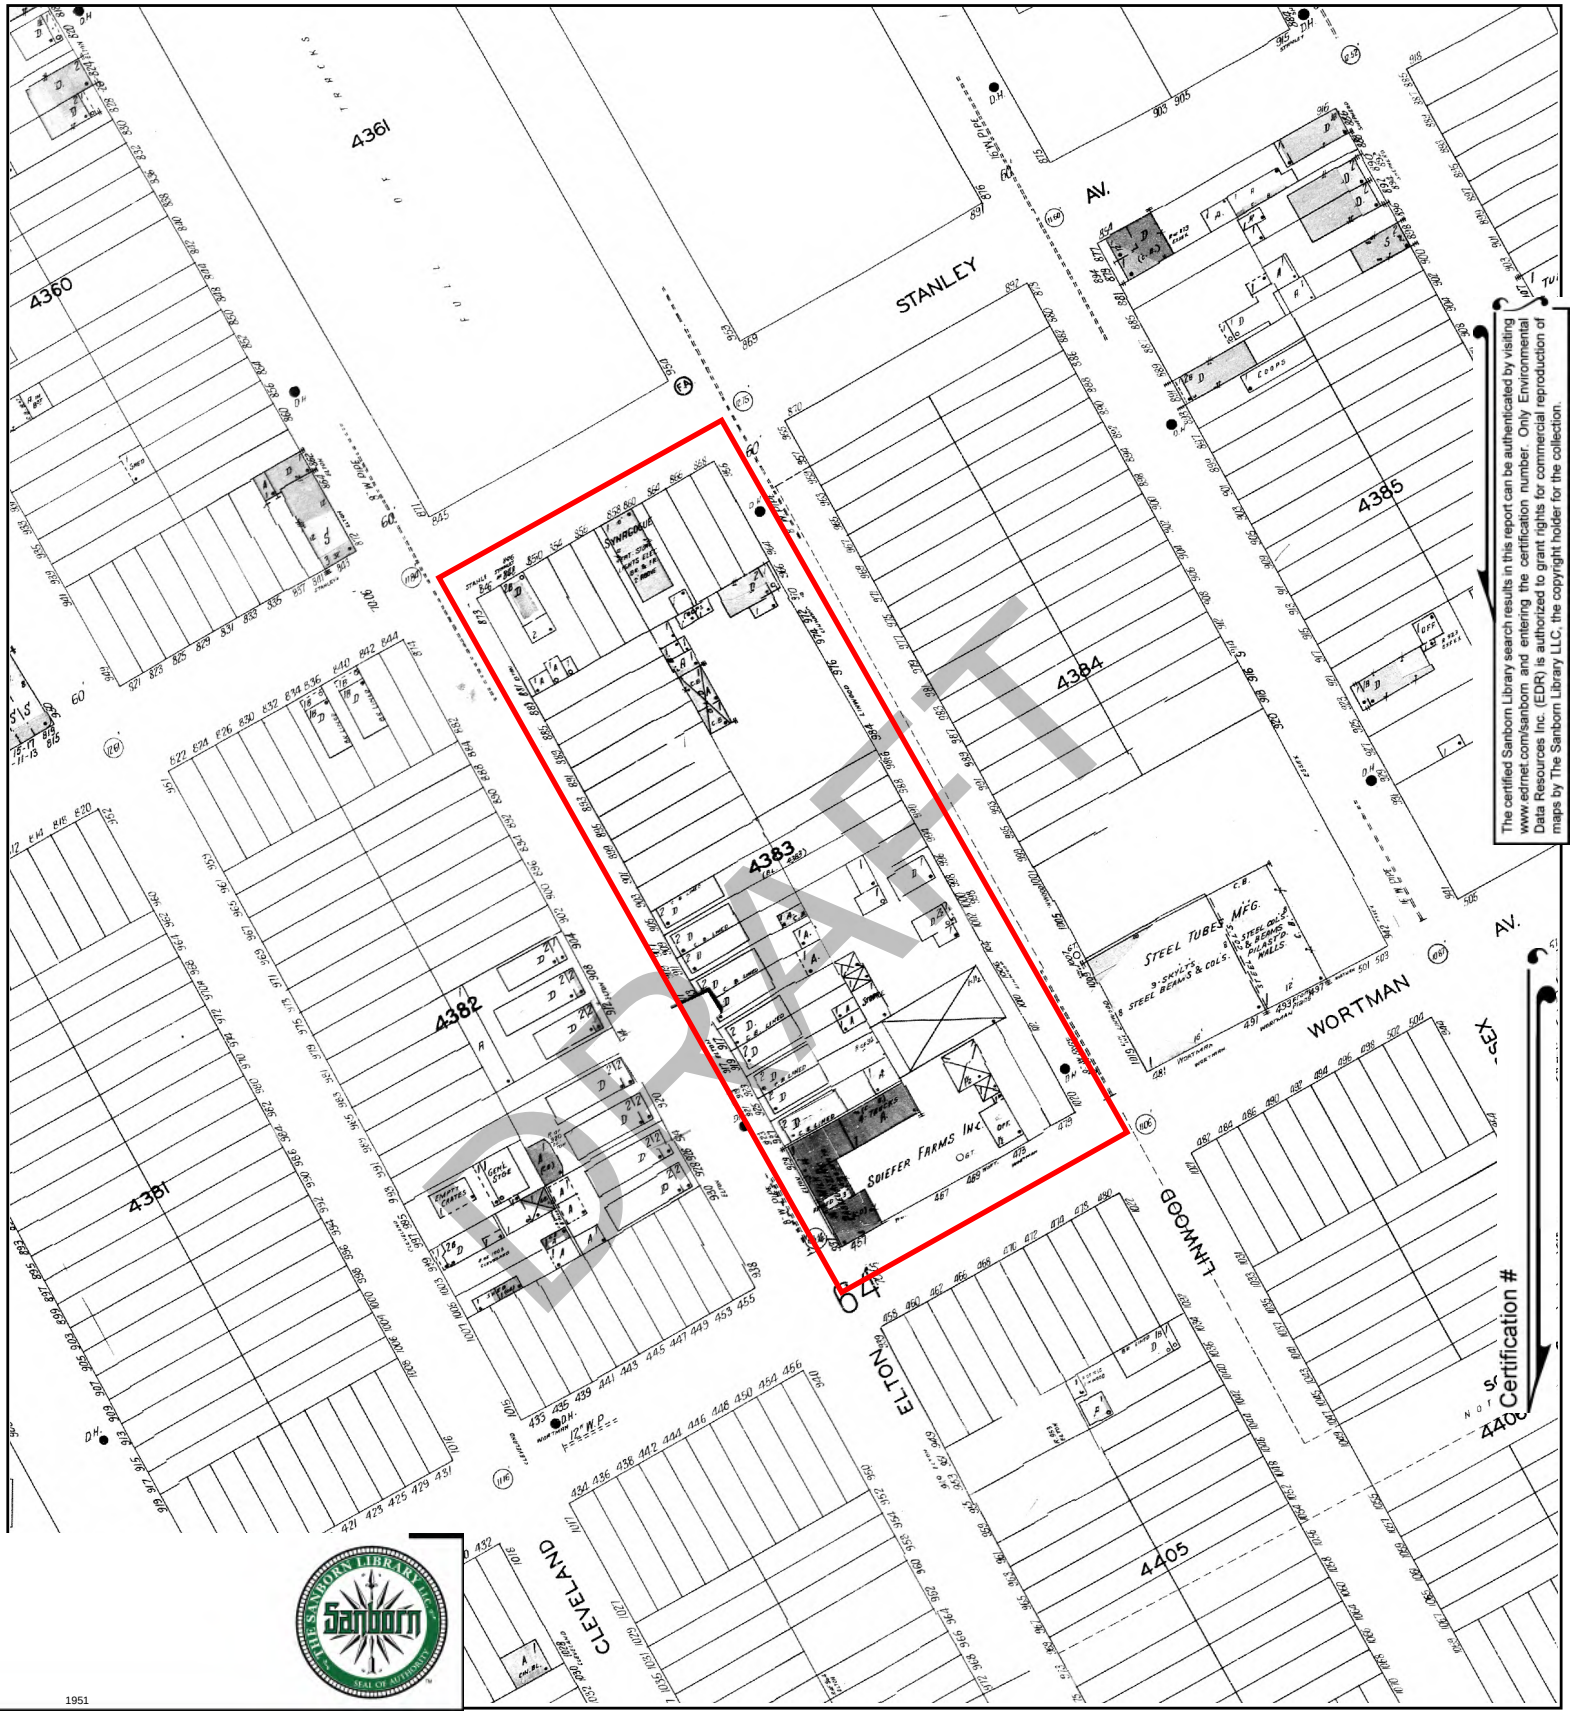


The certified Sanborn Library search results in this report can be authenticated by visiting www.edrnet.com/sanborn and entering the certification number. Only Environmental Data Resources Inc. (EDR) is authorized to grant rights for commercial reproduction of maps by The Sanborn Library LLC, the copyright holder for the collection.

1951


This Certified Sanborn Map combines the following sheets.
Outlined areas indicate map sheets within the collection.

0 Feet 150 300 600



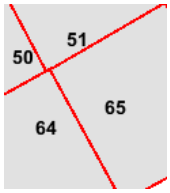

N

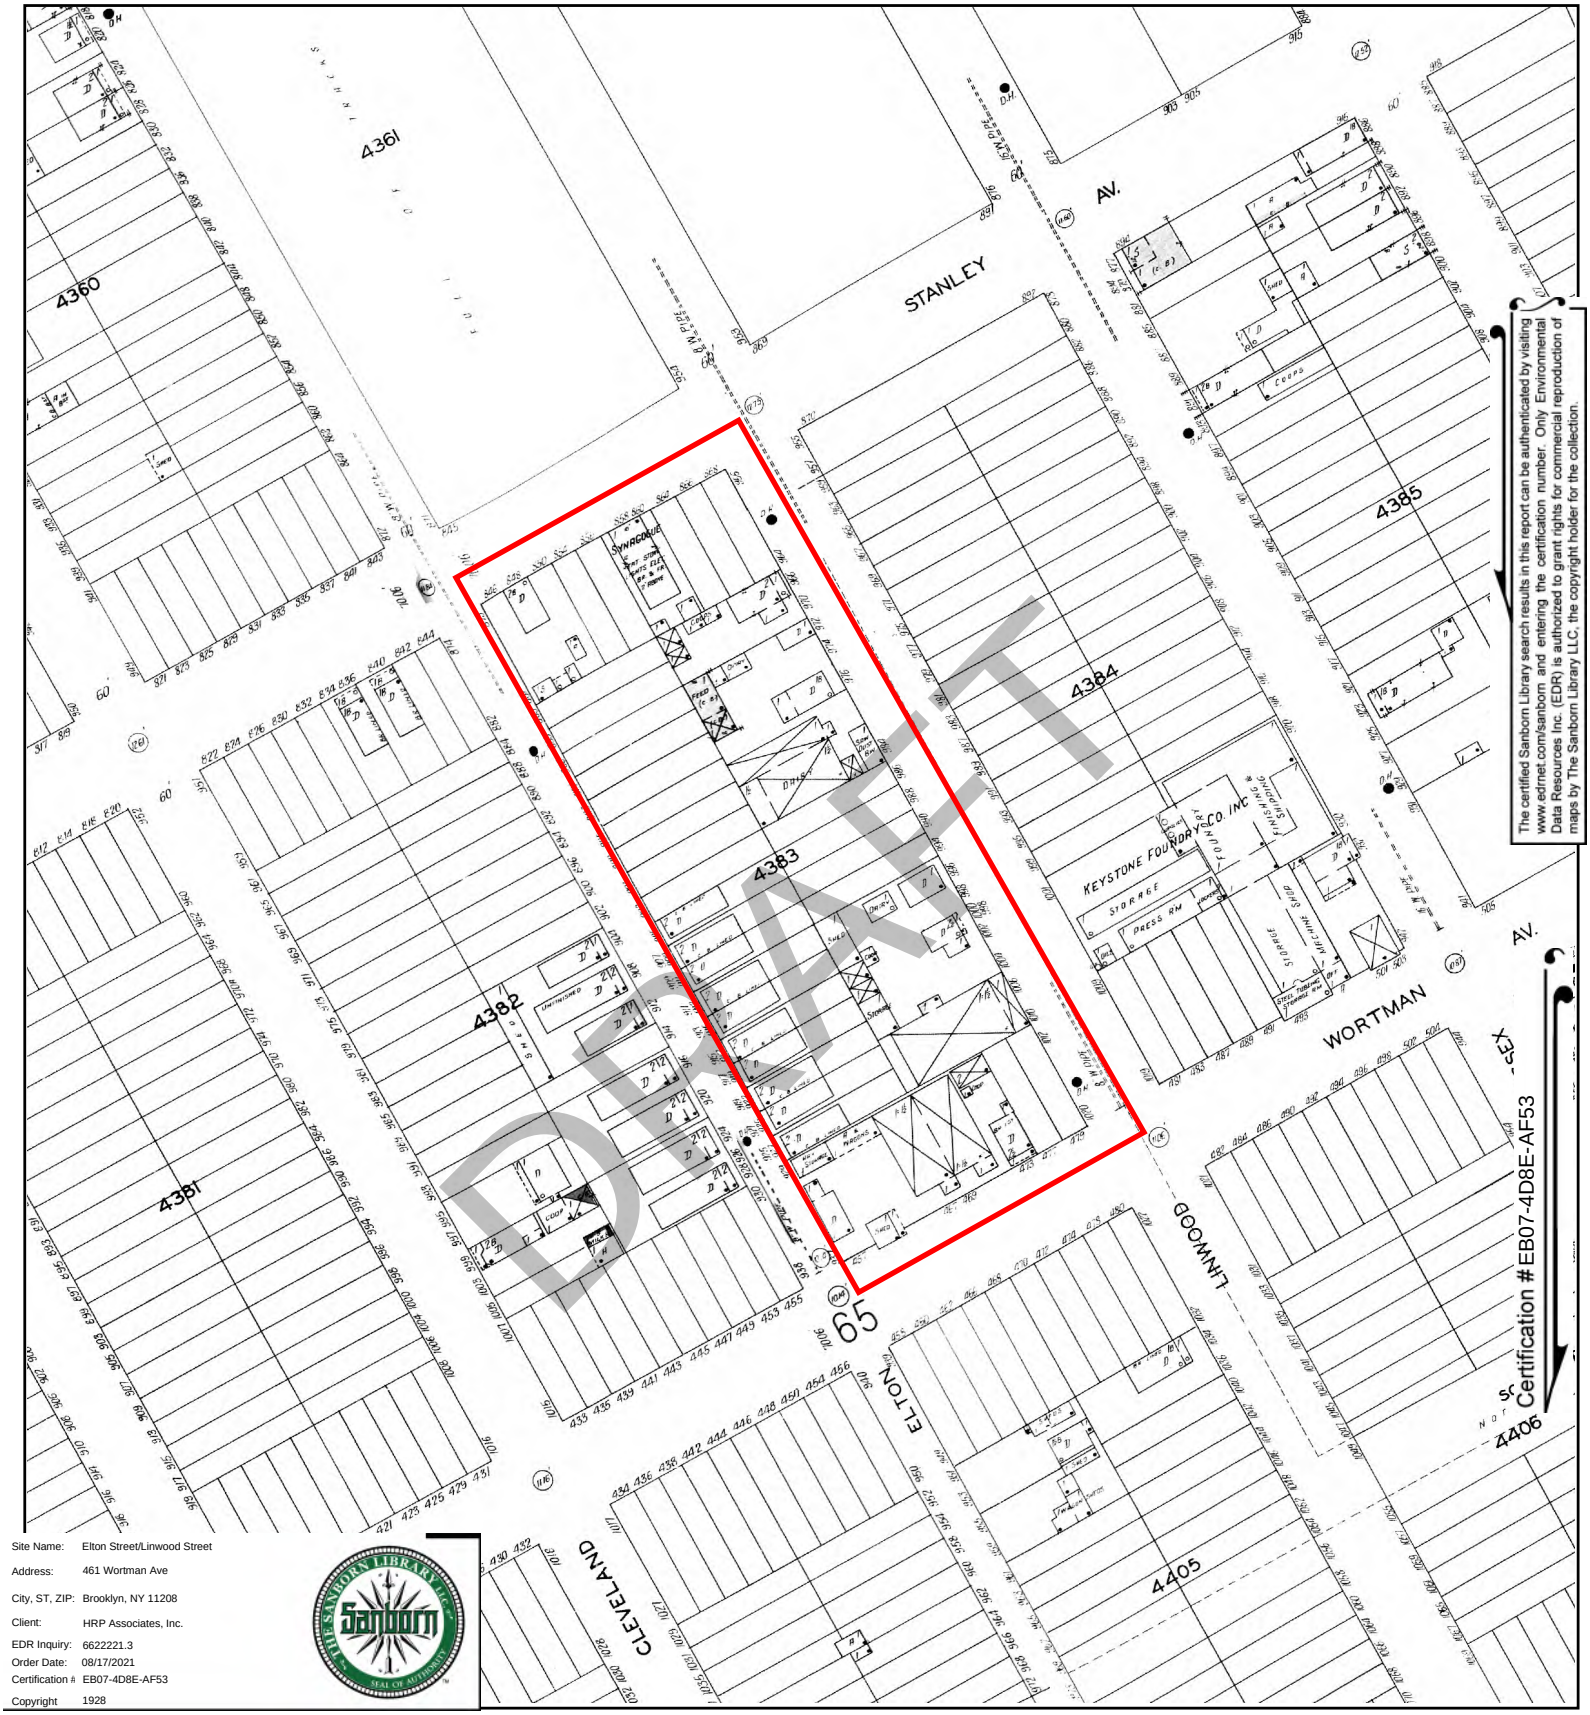


The certified Sanborn Library search results in this report can be authenticated by visiting www.edrnet.com/sanborn and entering the certification number. Only Environmental Data Resources Inc. (EDR) is authorized to grant rights for commercial reproduction of maps by The Sanborn Library LLC, the copyright holder for the collection.

Site Name:	Elton Street/Linwood Street
Address:	461 Wortman Ave
City, ST, ZIP:	Brooklyn, NY 11208
Client:	HRP Associates, Inc.
EDR Inquiry:	6622221.3
Order Date:	08/17/2021
Certification #	EB07-4D8E-AF53
Copyright	1928

This Certified Sanborn Map combines the following sheets.
Outlined areas indicate map sheets within the collection.




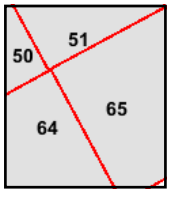

Volume 8, Sheet 65
Volume 8, Sheet 64
Volume 8, Sheet 51
Volume 8, Sheet 50

0 Feet 150 300 600


N

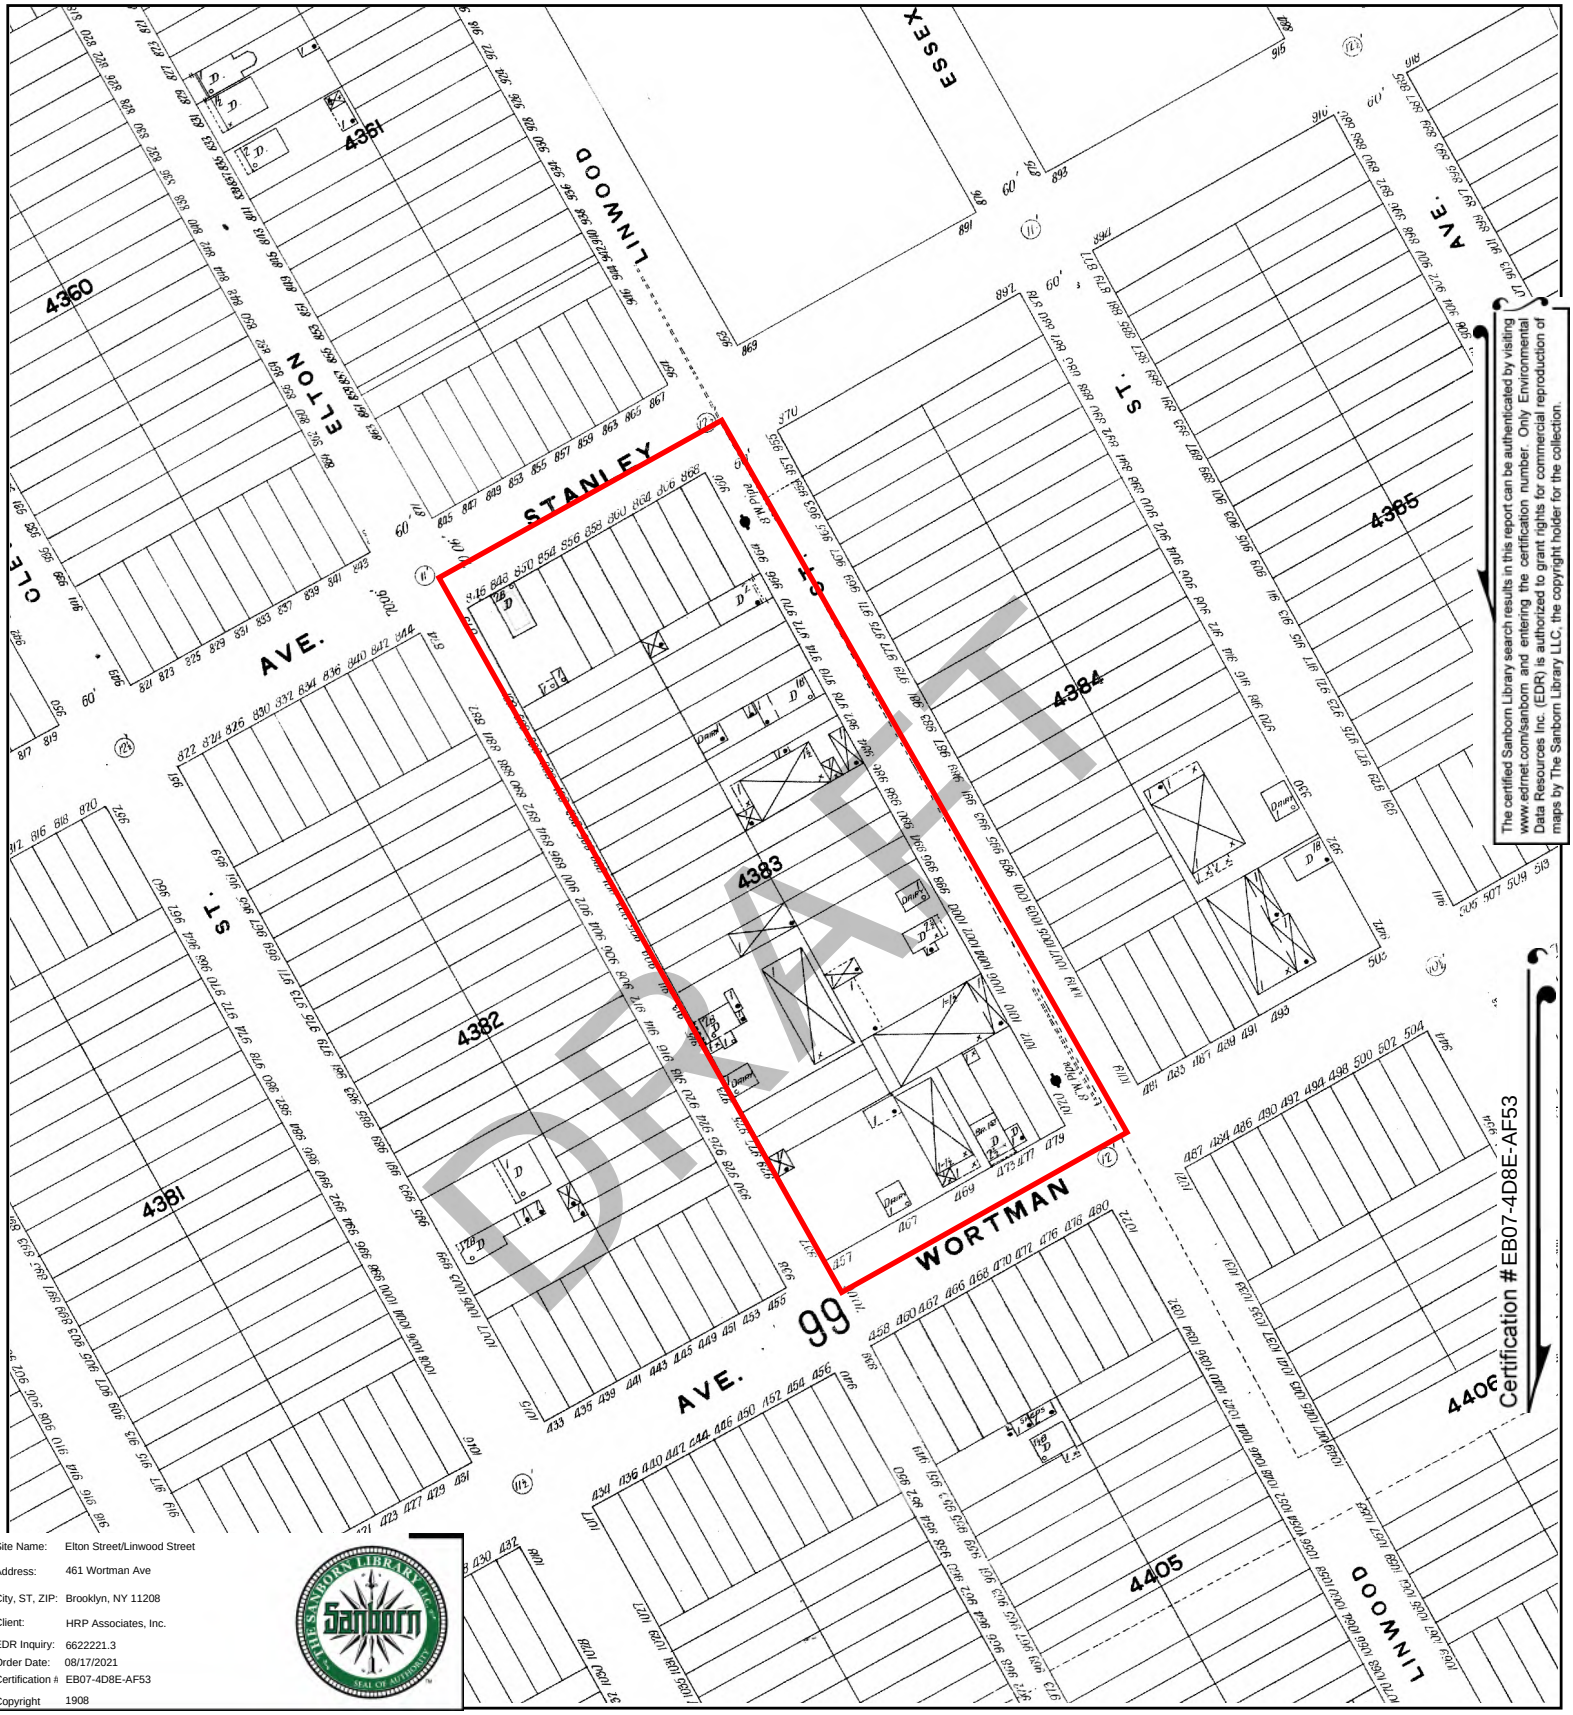

Site Name:	Elton Street/Linwood Street
Address:	461 Wortman Ave
City, ST, ZIP:	Brooklyn, NY 11208
Client:	HRP Associates, Inc.
EDR Inquiry:	6622221.3
Order Date:	08/17/2021
Certification #:	EB07-4D8E-AF53
Copyright	1908

This Certified Sanborn Map combines the following sheets.
Outlined areas indicate map sheets within the collection.



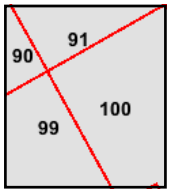

Volume 8, Sheet 91
Volume 8, Sheet 90
Volume 8, Sheet 100
Volume 8, Sheet 99

0 Feet 150 300 600

N

Elton Street/Linwood Street

461 Wortman Ave

Brooklyn, NY 11208

Inquiry Number: 6622221.8

August 16, 2021

The EDR Aerial Photo Decade Package

DRAFT

6 Armstrong Road, 4th floor
Shelton, CT 06484
Toll Free: 800.352.0050
www.edrnet.com

EDR Aerial Photo Decade Package

08/16/21

Site Name:

Elton Street/Linwood Street
461 Wortman Ave
Brooklyn, NY 11208
EDR Inquiry # 6622221.8

Client Name:

HRP Associates, Inc.
197 Scott Swamp Road
Farmington, CT 06032-0000
Contact: Patrick Montuori

Environmental Data Resources, Inc. (EDR) Aerial Photo Decade Package is a screening tool designed to assist environmental professionals in evaluating potential liability on a target property resulting from past activities. EDR's professional researchers provide digitally reproduced historical aerial photographs, and when available, provide one photo per decade.

Search Results:

Year	Scale	Details	Source
2017	1"=500'	Flight Year: 2017	USDA/NAIP
2013	1"=500'	Flight Year: 2013	USDA/NAIP
2009	1"=500'	Flight Year: 2009	USDA/NAIP
2006	1"=500'	Flight Year: 2006	USDA/NAIP
1994	1"=500'	Acquisition Date: January 01, 1994	USGS/DOQQ
1985	1"=500'	Flight Date: March 16, 1985	USDA
1980	1"=500'	Flight Date: July 25, 1980	NOAA
1976	1"=500'	Flight Date: October 29, 1976	USGS
1966	1"=500'	Flight Date: February 23, 1966	USGS
1961	1"=500'	Flight Date: November 22, 1961	EDR Proprietary Aerial Viewpoint
1954	1"=500'	Flight Date: February 18, 1954	USGS
1951	1"=500'	Flight Date: April 20, 1951	EDR Proprietary Aerial Viewpoint
1924	1"=500'	Flight Date: July 01, 1924	FAIR

DRAFT


When delivered electronically by EDR, the aerial photo images included with this report are for ONE TIME USE ONLY. Further reproduction of these aerial photo images is prohibited without permission from EDR. For more information contact your EDR Account Executive.

Disclaimer - Copyright and Trademark Notice

This Report contains certain information obtained from a variety of public and other sources reasonably available to Environmental Data Resources, Inc. It cannot be concluded from this Report that coverage information for the target and surrounding properties does not exist from other sources. NO WARRANTY EXPRESSED OR IMPLIED, IS MADE WHATSOEVER IN CONNECTION WITH THIS REPORT. ENVIRONMENTAL DATA RESOURCES, INC. SPECIFICALLY DISCLAIMS THE MAKING OF ANY SUCH WARRANTIES, INCLUDING WITHOUT LIMITATION, MERCHANTABILITY OR FITNESS FOR A PARTICULAR USE OR PURPOSE. ALL RISK IS ASSUMED BY THE USER. IN NO EVENT SHALL ENVIRONMENTAL DATA RESOURCES, INC. BE LIABLE TO ANYONE, WHETHER ARISING OUT OF ERRORS OR OMISSIONS, NEGLIGENCE, ACCIDENT OR ANY OTHER CAUSE, FOR ANY LOSS OF DAMAGE, INCLUDING, WITHOUT LIMITATION, SPECIAL, INCIDENTAL, CONSEQUENTIAL, OR EXEMPLARY DAMAGES. ANY LIABILITY ON THE PART OF ENVIRONMENTAL DATA RESOURCES, INC. IS STRICTLY LIMITED TO A REFUND OF THE AMOUNT PAID FOR THIS REPORT. Purchaser accepts this Report "AS IS". Any analyses, estimates, ratings, environmental risk levels or risk codes provided in this Report are provided for illustrative purposes only, and are not intended to provide, nor should they be interpreted as providing any facts regarding, or prediction or forecast of, any environmental risk for any property. Only a Phase I Environmental Site Assessment performed by an environmental professional can provide information regarding the environmental risk for any property. Additionally, the information provided in this Report is not to be construed as legal advice.

Copyright 2021 by Environmental Data Resources, Inc. All rights reserved. Reproduction in any media or format, in whole or in part, of any report or map of Environmental Data Resources, Inc., or its affiliates, is prohibited without prior written permission.


EDR and its logos (including Sanborn and Sanborn Map) are trademarks of Environmental Data Resources, Inc. or its affiliates. All other trademarks used herein are the property of their respective owners.

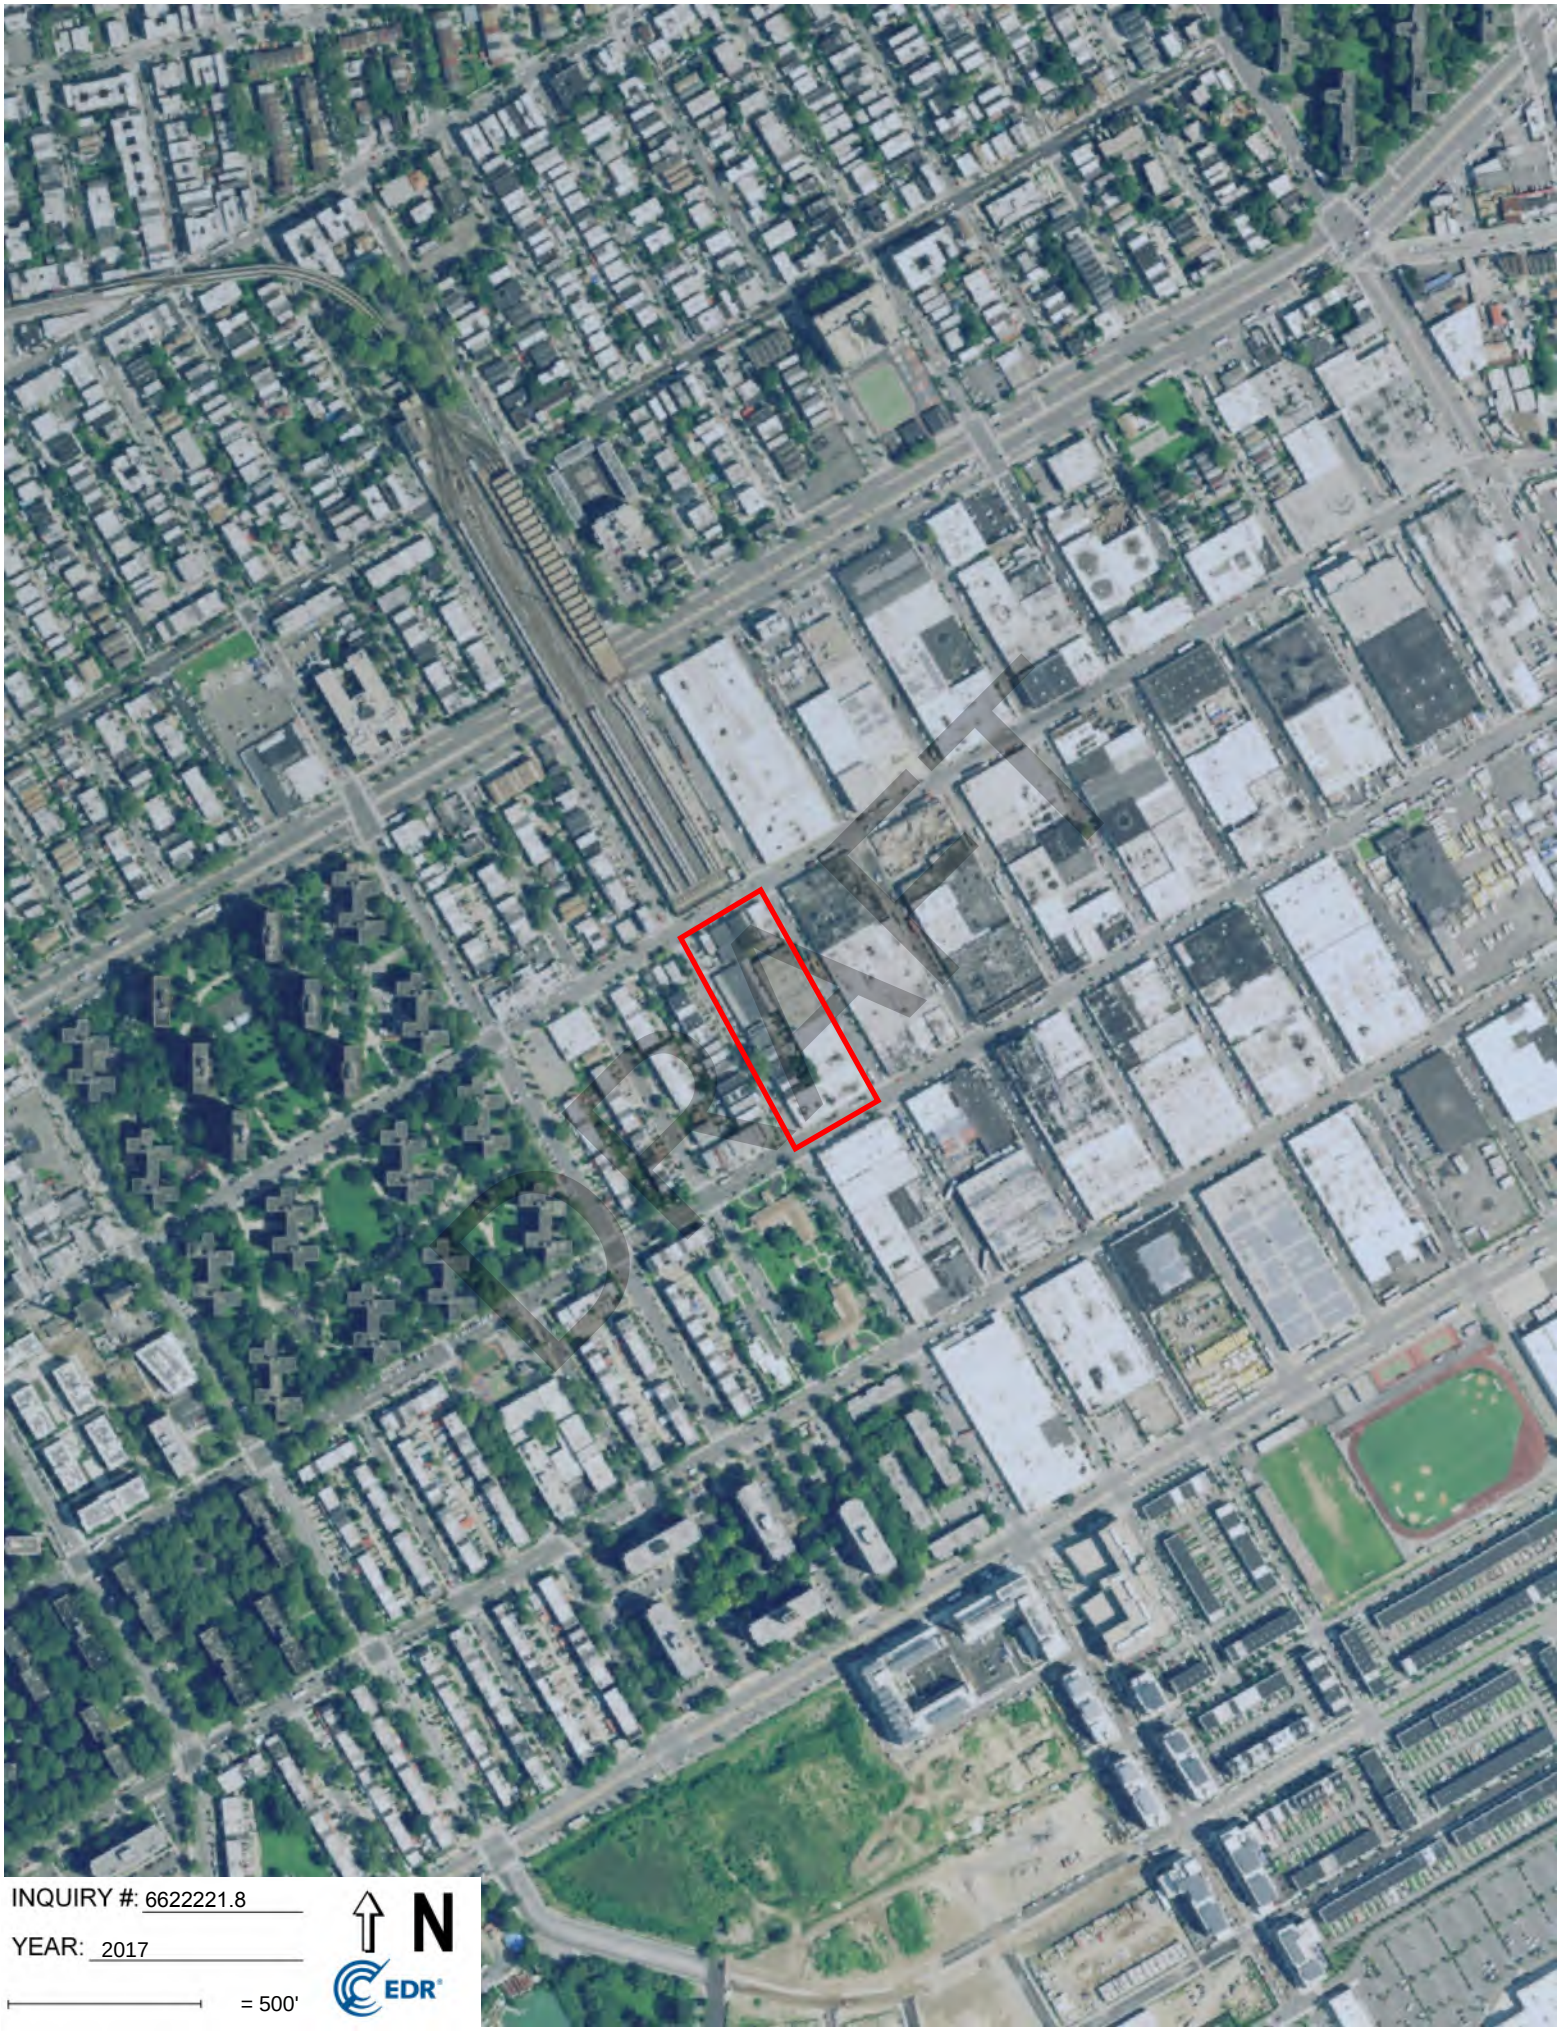
DRAFT
INQUIRY #: 6622221.8
YEAR: 2017
= 500'
N
EDR


DRAFT
INQUIRY #: 6622221.8
YEAR: 2013
= 500'
N
EDR


DRAFT
INQUIRY #: 6622221.8
YEAR: 2009
= 500'
N
EDR


DRAFT
INQUIRY #: 6622221.8
YEAR: 2006
= 500'
N
EDR

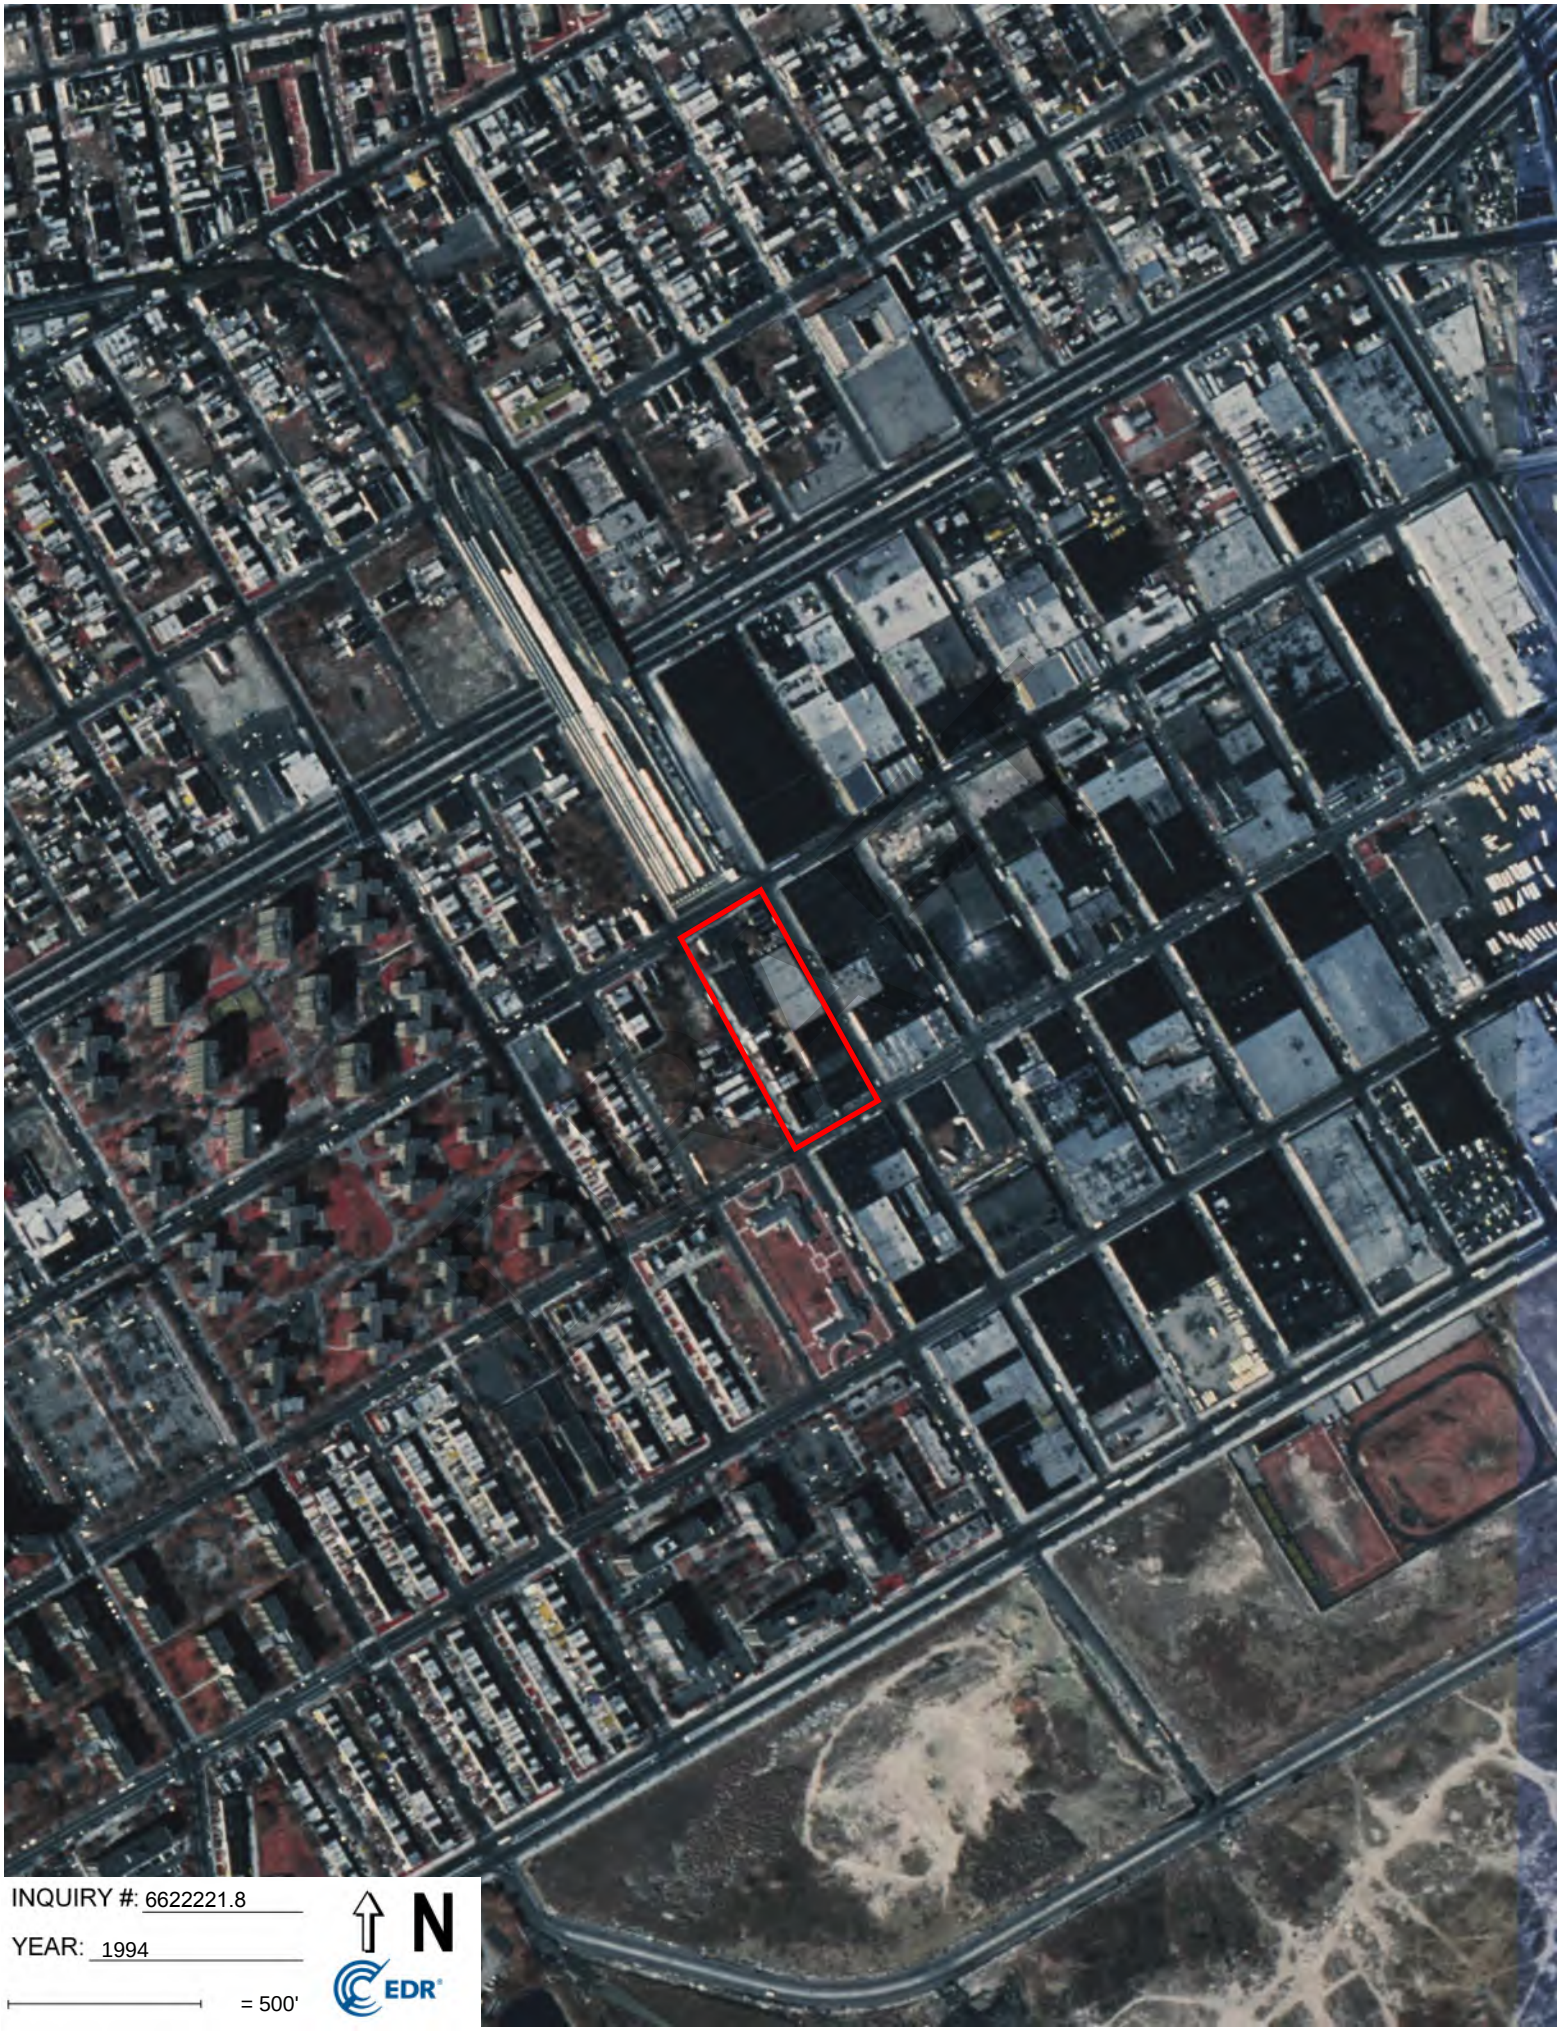
INQUIRY #: 6622221.8
YEAR: 1994
= 500'
N
EDR


DRAFT
INQUIRY #: 6622221.8
YEAR: 1985
= 500'
N
EDR


INQUIRY #: 6622221.8
YEAR: 1980
= 500'
N
EDR


DRAFT
INQUIRY #: 6622221.8
YEAR: 1976
= 500'
N
EDR


INQUIRY #: 6622221.8
YEAR: 1966
= 500'
N
EDR


DRAFT
INQUIRY #: 6622221.8
YEAR: 1961
= 500'
N
EDR


DRAFT
INQUIRY #: 6622221.8
YEAR: 1954
= 500'
N
EDR


DRAFT
INQUIRY #: 6622221.8
YEAR: 1951
= 500'
N
EDR



INQUIRY #: 6622221.8

YEAR: 1924

= 500'

N

EDR

Elton Street/Linwood Street
461 Wortman Ave
Brooklyn, NY 11208

Inquiry Number: 6622221.4
August 16, 2021

DRAFT

EDR Historical Topo Map Report
with QuadMatch™

6 Armstrong Road, 4th floor
Shelton, CT 06484
Toll Free: 800.352.0050
www.edrnet.com

EDR Historical Topo Map Report

08/16/21

Site Name:

Elton Street/Linwood Street
461 Wortman Ave
Brooklyn, NY 11208
EDR Inquiry # 6622221.4

Client Name:

HRP Associates, Inc.
197 Scott Swamp Road
Farmington, CT 06032-0000
Contact: Patrick Montuori

EDR Topographic Map Library has been searched by EDR and maps covering the target property location as provided by HRP Associates, Inc. were identified for the years listed below. EDR's Historical Topo Map Report is designed to assist professionals in evaluating potential liability on a target property resulting from past activities. EDRs Historical Topo Map Report includes a search of a collection of public and private color historical topographic maps, dating back to the late 1800s.

Search Results:

P.O.# DEC1021.P2

Project: Elton Street/ Linwood Street G

Coordinates:

Latitude:	40.661297 40° 39' 41" North
Longitude:	-73.877084 -73° 52' 38" West
UTM Zone:	Zone 18 North
UTM X Meters:	594921.67
UTM Y Meters:	4501765.05
Elevation:	9.00' above sea level

Maps Provided:

2013
1994, 1995
1979
1966, 1967
1956, 1957
1947
1900
1898
1897

DRAFT

Disclaimer - Copyright and Trademark Notice

This Report contains certain information obtained from a variety of public and other sources reasonably available to Environmental Data Resources, Inc. It cannot be concluded from this Report that coverage information for the target and surrounding properties does not exist from other sources. NO WARRANTY EXPRESSED OR IMPLIED, IS MADE WHATSOEVER IN CONNECTION WITH THIS REPORT. ENVIRONMENTAL DATA RESOURCES, INC. SPECIFICALLY DISCLAIMS THE MAKING OF ANY SUCH WARRANTIES, INCLUDING WITHOUT LIMITATION, MERCHANTABILITY OR FITNESS FOR A PARTICULAR USE OR PURPOSE. ALL RISK IS ASSUMED BY THE USER. IN NO EVENT SHALL ENVIRONMENTAL DATA RESOURCES, INC. BE LIABLE TO ANYONE, WHETHER ARISING OUT OF ERRORS OR OMISSIONS, NEGLIGENCE, ACCIDENT OR ANY OTHER CAUSE, FOR ANY LOSS OF DAMAGE, INCLUDING, WITHOUT LIMITATION, SPECIAL, INCIDENTAL, CONSEQUENTIAL, OR EXEMPLARY DAMAGES. ANY LIABILITY ON THE PART OF ENVIRONMENTAL DATA RESOURCES, INC. IS STRICTLY LIMITED TO A REFUND OF THE AMOUNT PAID FOR THIS REPORT. Purchaser accepts this Report "AS IS". Any analyses, estimates, ratings, environmental risk levels or risk codes provided in this Report are provided for illustrative purposes only, and are not intended to provide, nor should they be interpreted as providing any facts regarding, or prediction or forecast of, any environmental risk for any property. Only a Phase I Environmental Site Assessment performed by an environmental professional can provide information regarding the environmental risk for any property. Additionally, the information provided in this Report is not to be construed as legal advice.


Copyright 2021 by Environmental Data Resources, Inc. All rights reserved. Reproduction in any media or format, in whole or in part, of any report or map of Environmental Data Resources, Inc., or its affiliates, is prohibited without prior written permission.

EDR and its logos (including Sanborn and Sanborn Map) are trademarks of Environmental Data Resources, Inc. or its affiliates. All other trademarks used herein are the property of their respective owners.


Topo Sheet Key

This EDR Topo Map Report is based upon the following USGS topographic map sheets.

2013 Source Sheets

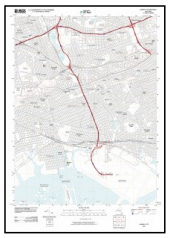

Jamaica
2013
7.5-minute, 24000

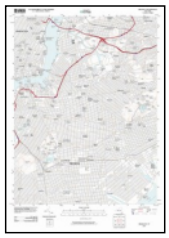

Brooklyn
2013
7.5-minute, 24000

1994, 1995 Source Sheets




Jamaica
1994
7.5-minute, 24000




Brooklyn
1995
7.5-minute, 24000
Aerial Photo Revised 1977

1979 Source Sheets

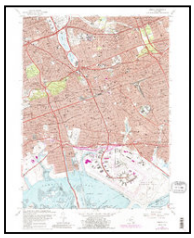

Jamaica
1979
7.5-minute, 24000
Aerial Photo Revised 1977

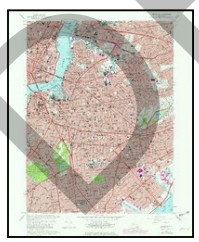


Brooklyn
1979
7.5-minute, 24000
Aerial Photo Revised 1977

1966, 1967 Source Sheets



Jamaica
1966
7.5-minute, 24000
Aerial Photo Revised 1953

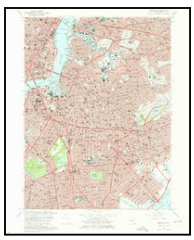


Brooklyn
1967
7.5-minute, 24000
Aerial Photo Revised 1966

DRAFT

Topo Sheet Key

This EDR Topo Map Report is based upon the following USGS topographic map sheets.

1956, 1957 Source Sheets

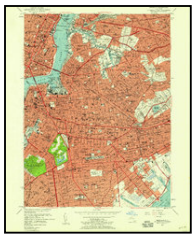

Brooklyn
1956
7.5-minute, 24000



Jamaica
1957
7.5-minute, 24000
Aerial Photo Revised 1957

1947 Source Sheets



Brooklyn
1947
7.5-minute, 24000
Aerial Photo Revised 1940



Jamaica
1947
7.5-minute, 24000
Aerial Photo Revised 1941

1900 Source Sheets



Brooklyn
1900
15-minute, 62500

1898 Source Sheets



Brooklyn
1898
15-minute, 62500

DRAFT

Topo Sheet Key

This EDR Topo Map Report is based upon the following USGS topographic map sheets.

1897 Source Sheets




Brooklyn
1897
15-minute, 62500

DRAFT

Historical Topo Map

2013

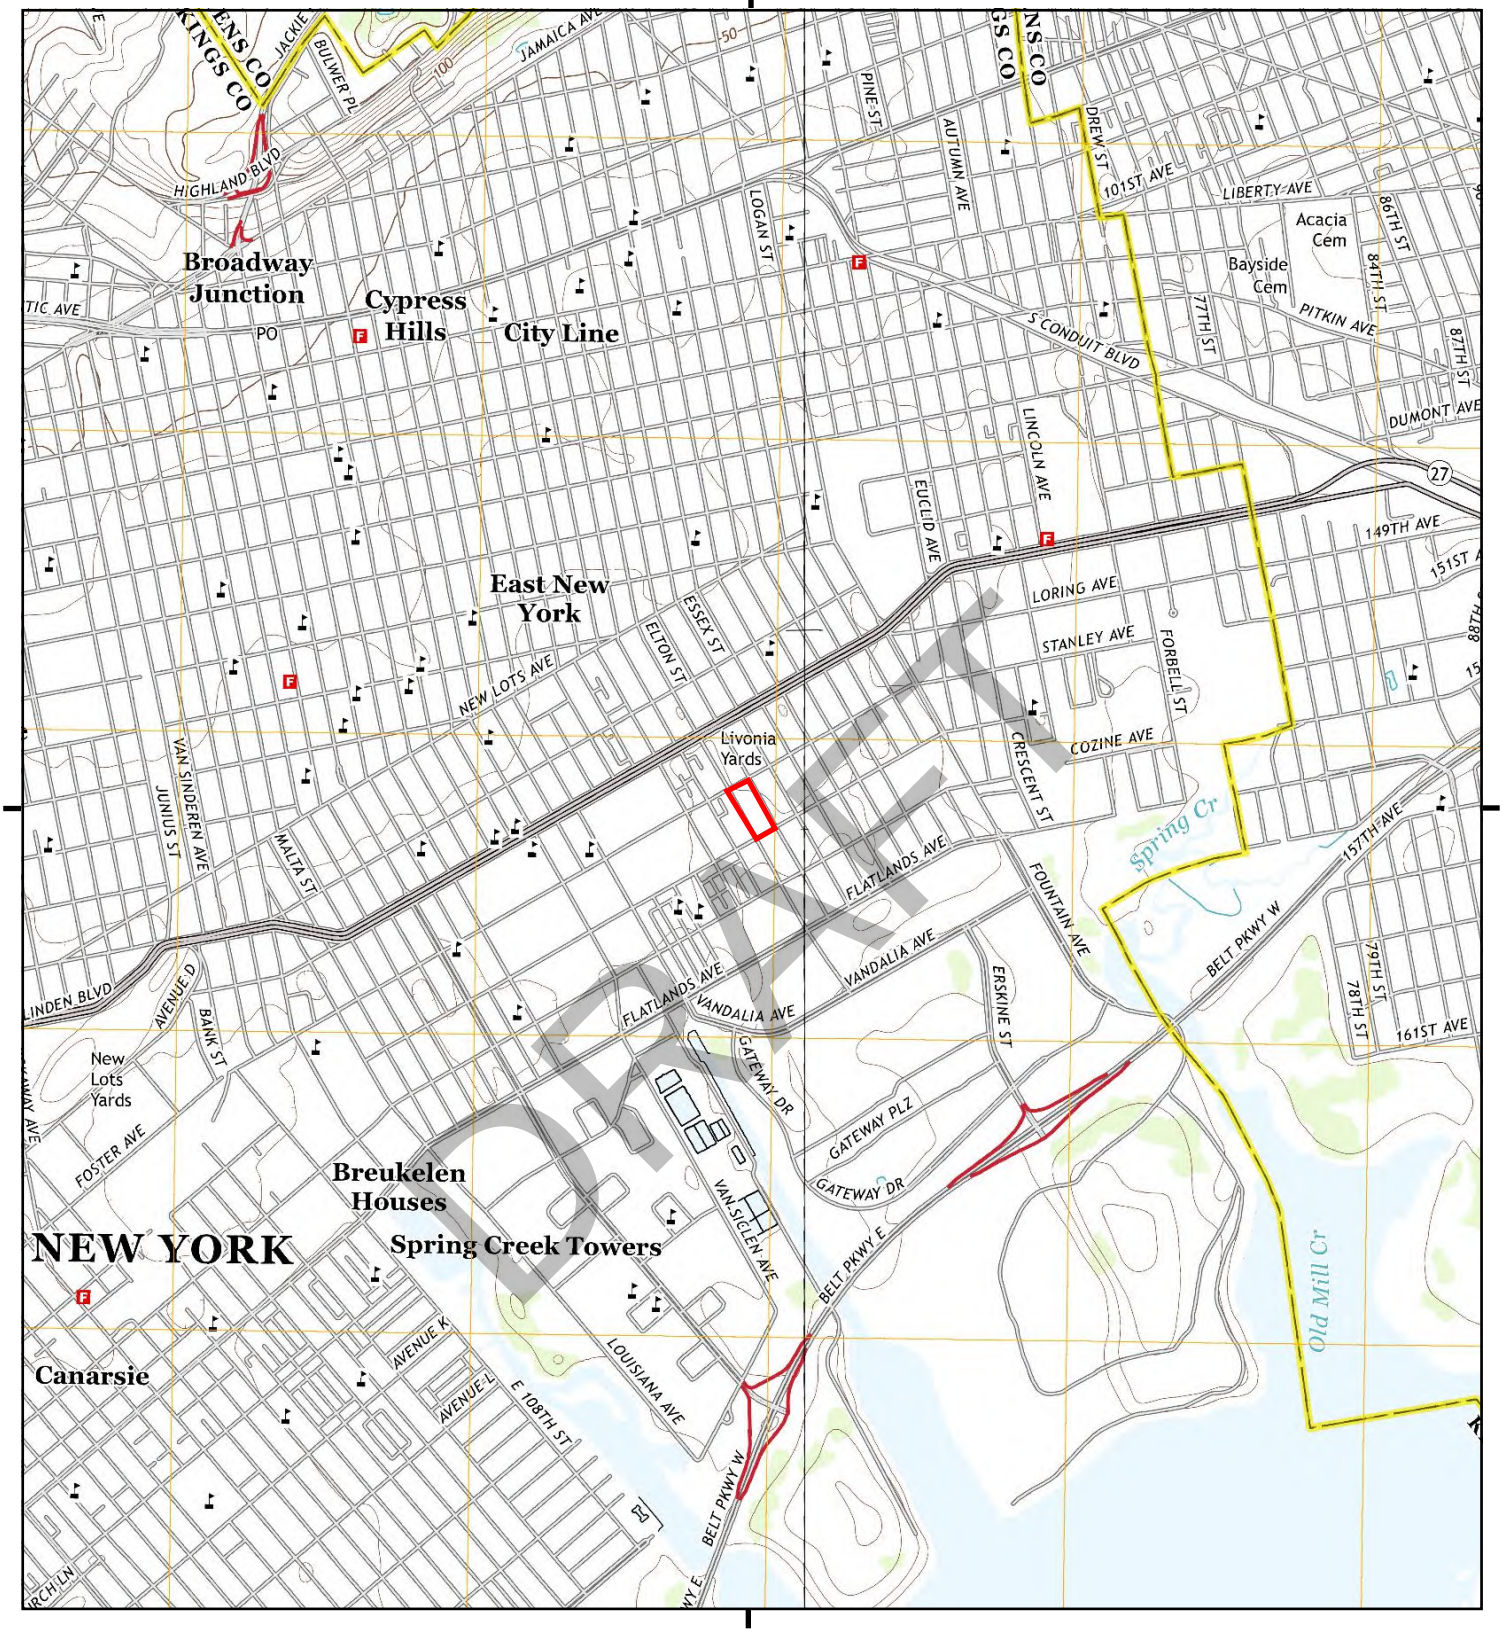

This report includes information from the following map sheet(s).


0 Miles 0.25 0.5 1 1.5


NW N NE
W E
SW S SE

TP, Brooklyn, 2013, 7.5-minute
NE, Jamaica, 2013, 7.5-minute

SITE NAME: Elton Street/Linwood Street
ADDRESS: 461 Wortman Ave
Brooklyn, NY 11208
CLIENT: HRP Associates, Inc.

N

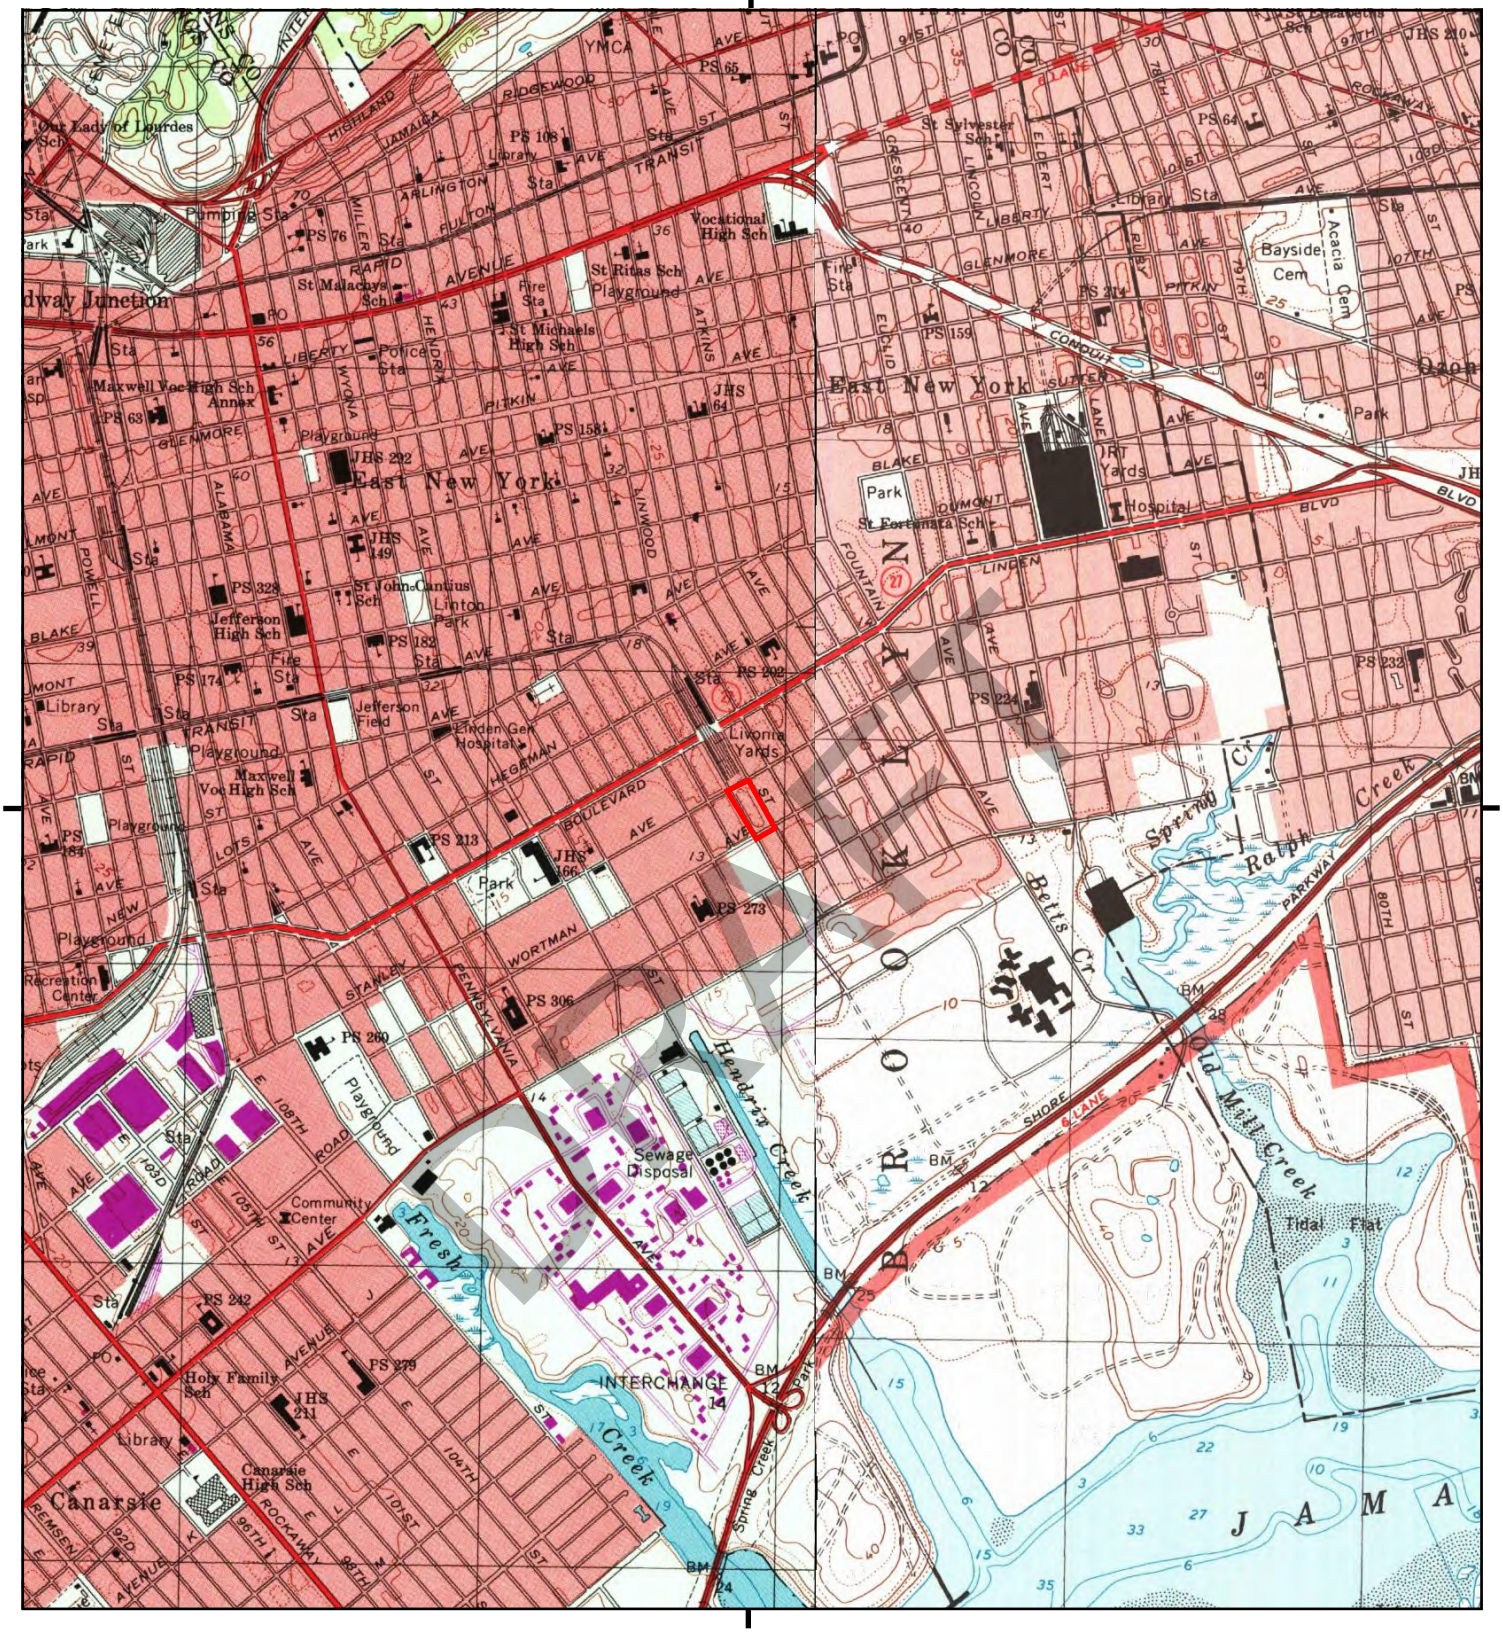
East New York
Canarsie
Jamaica Bay
Fresh Creek
Spring Creek
Hendrix Creek
Old Mill Creek
Betts Cr
Ralph Creek
Tidal Flat
Sewage Disposal
Community Center
Playground
Park
Cemetery
Hospital
Library
Recreation Center
Vocational High Sch
Jefferson High Sch
Maxwell Voc High Sch
Linden Gen Hospital
Livonia Yards
Jefferson Field
Linton Park
Bayside Cem
Acacia Cem
INTERCHANGE 14
Canarsie High Sch
Holy Family Sch
St Sylvester Sch
St Fortunata Sch
St Malachys Sch
St Michaels High Sch
St Ritas Sch
Our Lady of Lourdes Sch
St Johns Cantius Sch
PS 63
PS 64
PS 65
PS 76
PS 108
PS 159
PS 174
PS 182
PS 184
PS 202
PS 213
PS 232
PS 234
PS 242
PS 260
PS 273
PS 279
PS 306
PS 328
JHS 64
JHS 149
JHS 166
JHS 202
JHS 211
JHS 210
Fire Sta
Police Sta
Plumbing Sta
Transit Sta
Rapid Transit Sta
LIBERTY AVENUE
PITKIN AVENUE
BOULEVARD
WORTMAN AVE
SHORE PARKWAY
CONDUIT AVE
ROCKAWAY BLVD
ATLANTIC AVE
FOUNTAIN AVE
LINDEN BLVD
GLENMORE AVE
JAMAICA AVE
FULTON ST
ARLINGTON AVE
RIDGEWOOD AVE
TRANSIT AVE
RAPID AVE
LIBERTY AVE
PENNSYLVANIA AVE
STANLEY AVE
LINWOOD ST
ALABAMA AVE
HENDRIX CREEK
ATKINS AVE
WYONA ST
MILLER AVE
HIGHLAND AVE
CRESCENT ST
LINCOLN ST
ELBERT ST
EUCLID AVE
SUTTER AVE
LIBERTY AVE
PITKIN AVE
BLAKE AVE
DUMONT AVE
LINDEN BLVD
FOUNTAIN AVE
LEGAMAN AVE
LOTUS AVE
NEW LOTS AVE
POWELL ST
SUTTER AVE
LIBERTY AVE
PITKIN AVE
GLENMORE

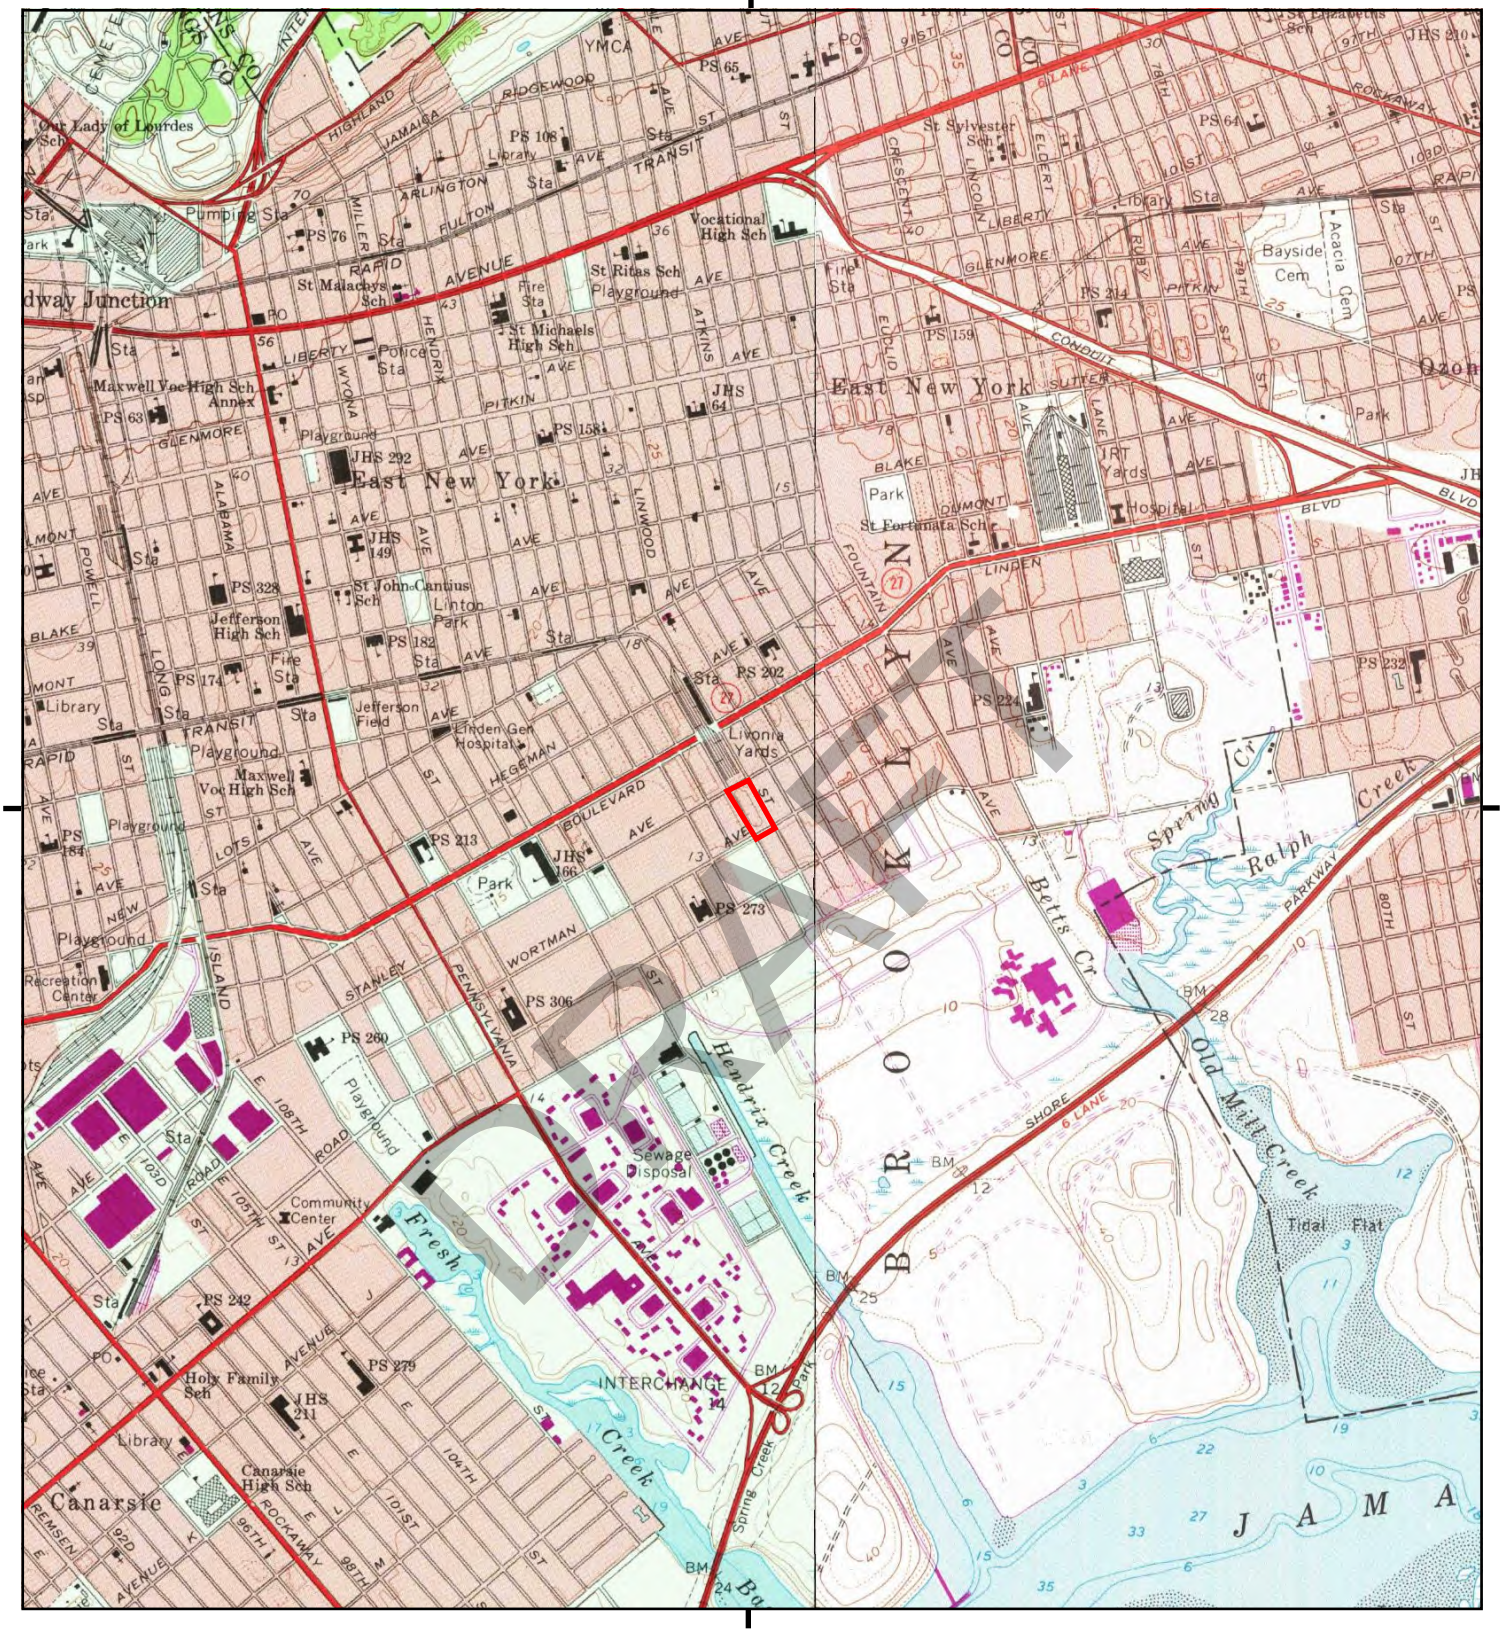

This report includes information from the following map sheet(s).


0 Miles 0.25 0.5 1 1.5

NW N NE
W E
SW S SE

TP, Brooklyn, 1979, 7.5-minute
NE, Jamaica, 1979, 7.5-minute


SITE NAME: Elton Street/Linwood Street
ADDRESS: 461 Wortman Ave
Brooklyn, NY 11208
CLIENT: HRP Associates, Inc.

N

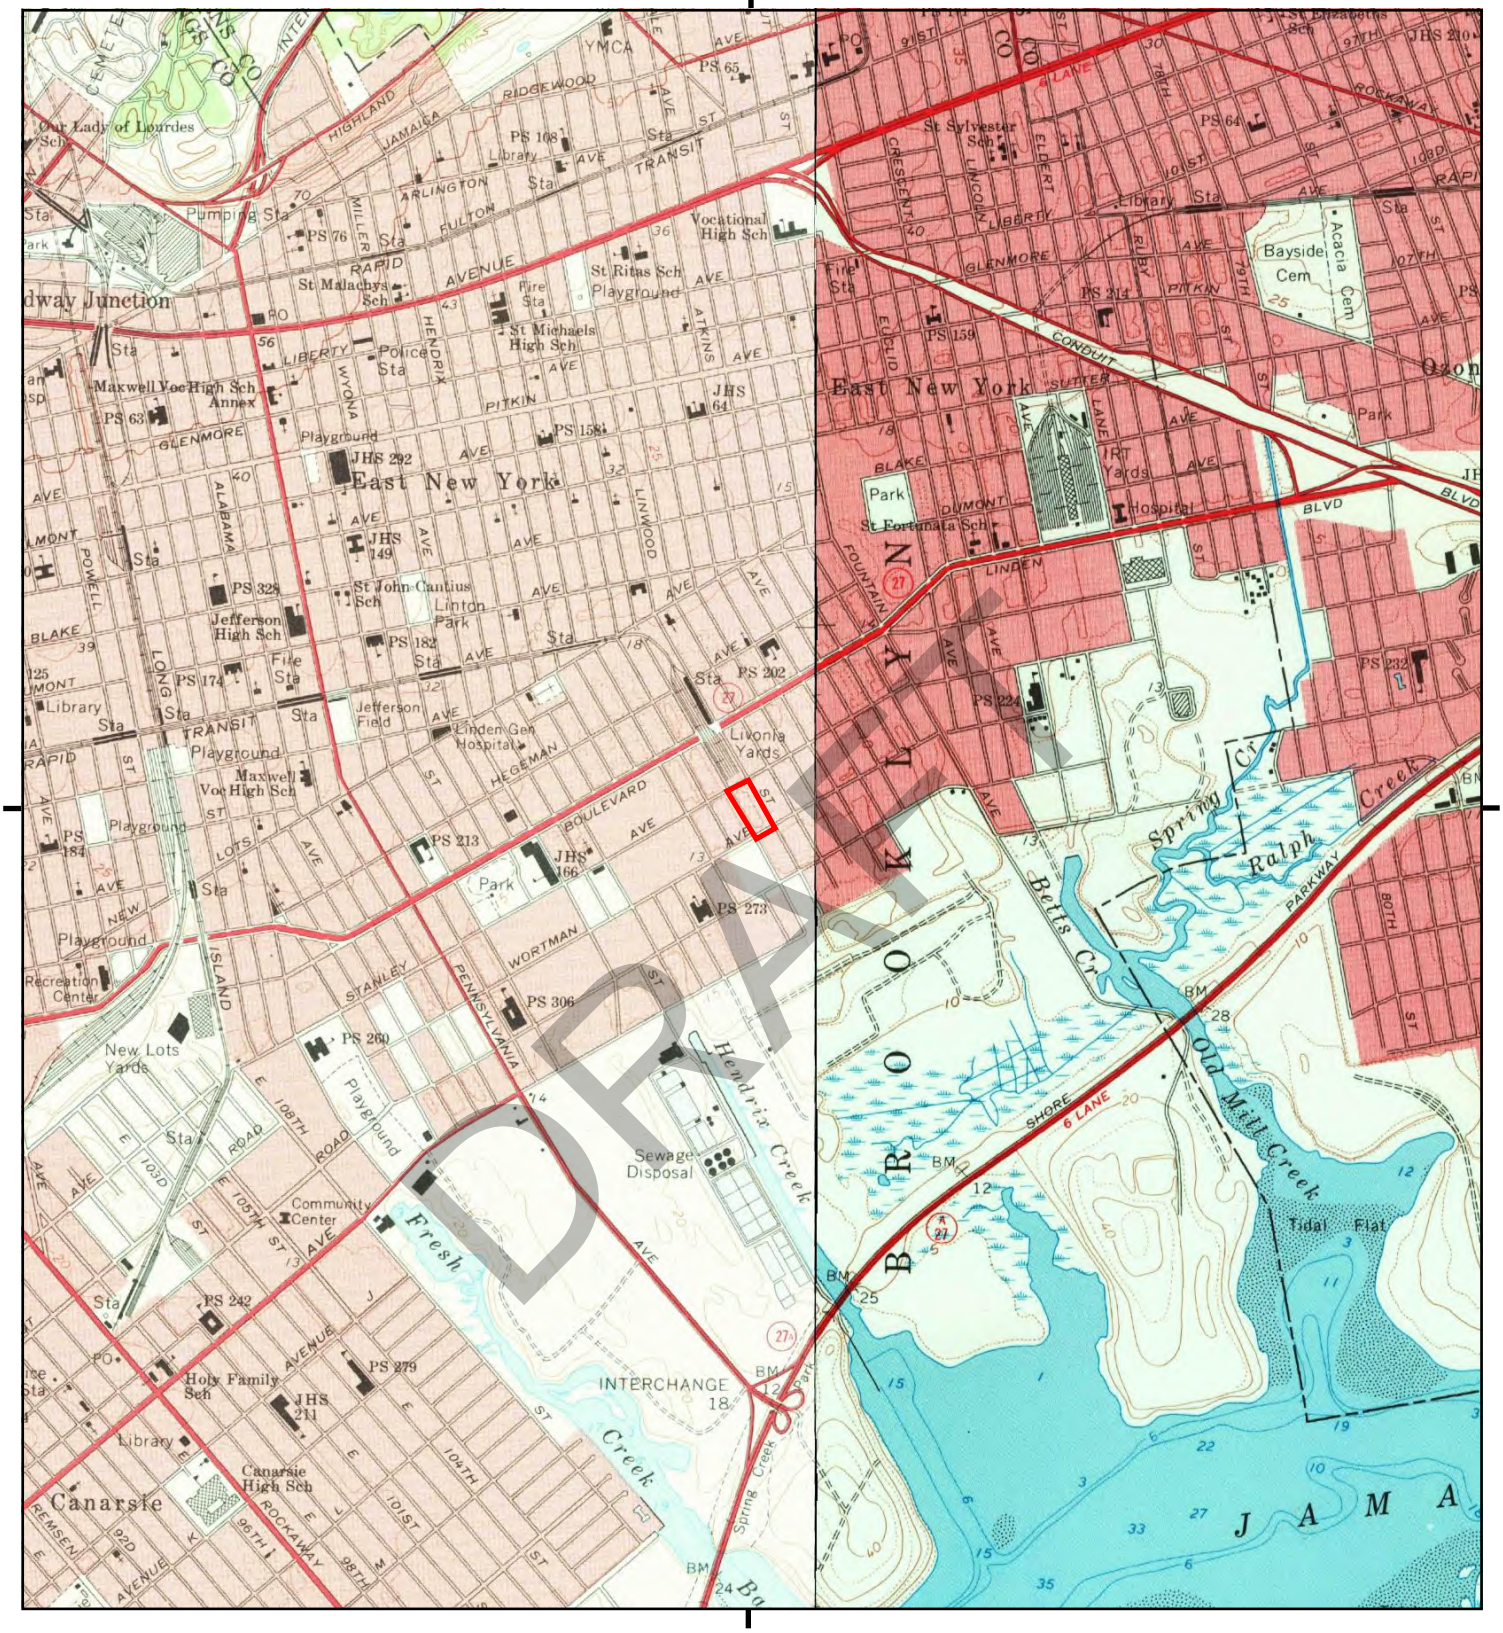

This report includes information from the following map sheet(s).


0 Miles 0.25 0.5 1 1.5

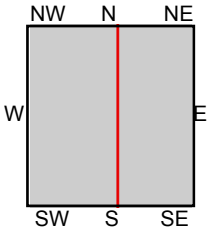

TP, Brooklyn, 1967, 7.5-minute
NE, Jamaica, 1966, 7.5-minute

SITE NAME: Elton Street/Linwood Street
ADDRESS: 461 Wortman Ave
Brooklyn, NY 11208
CLIENT: HRP Associates, Inc.

N

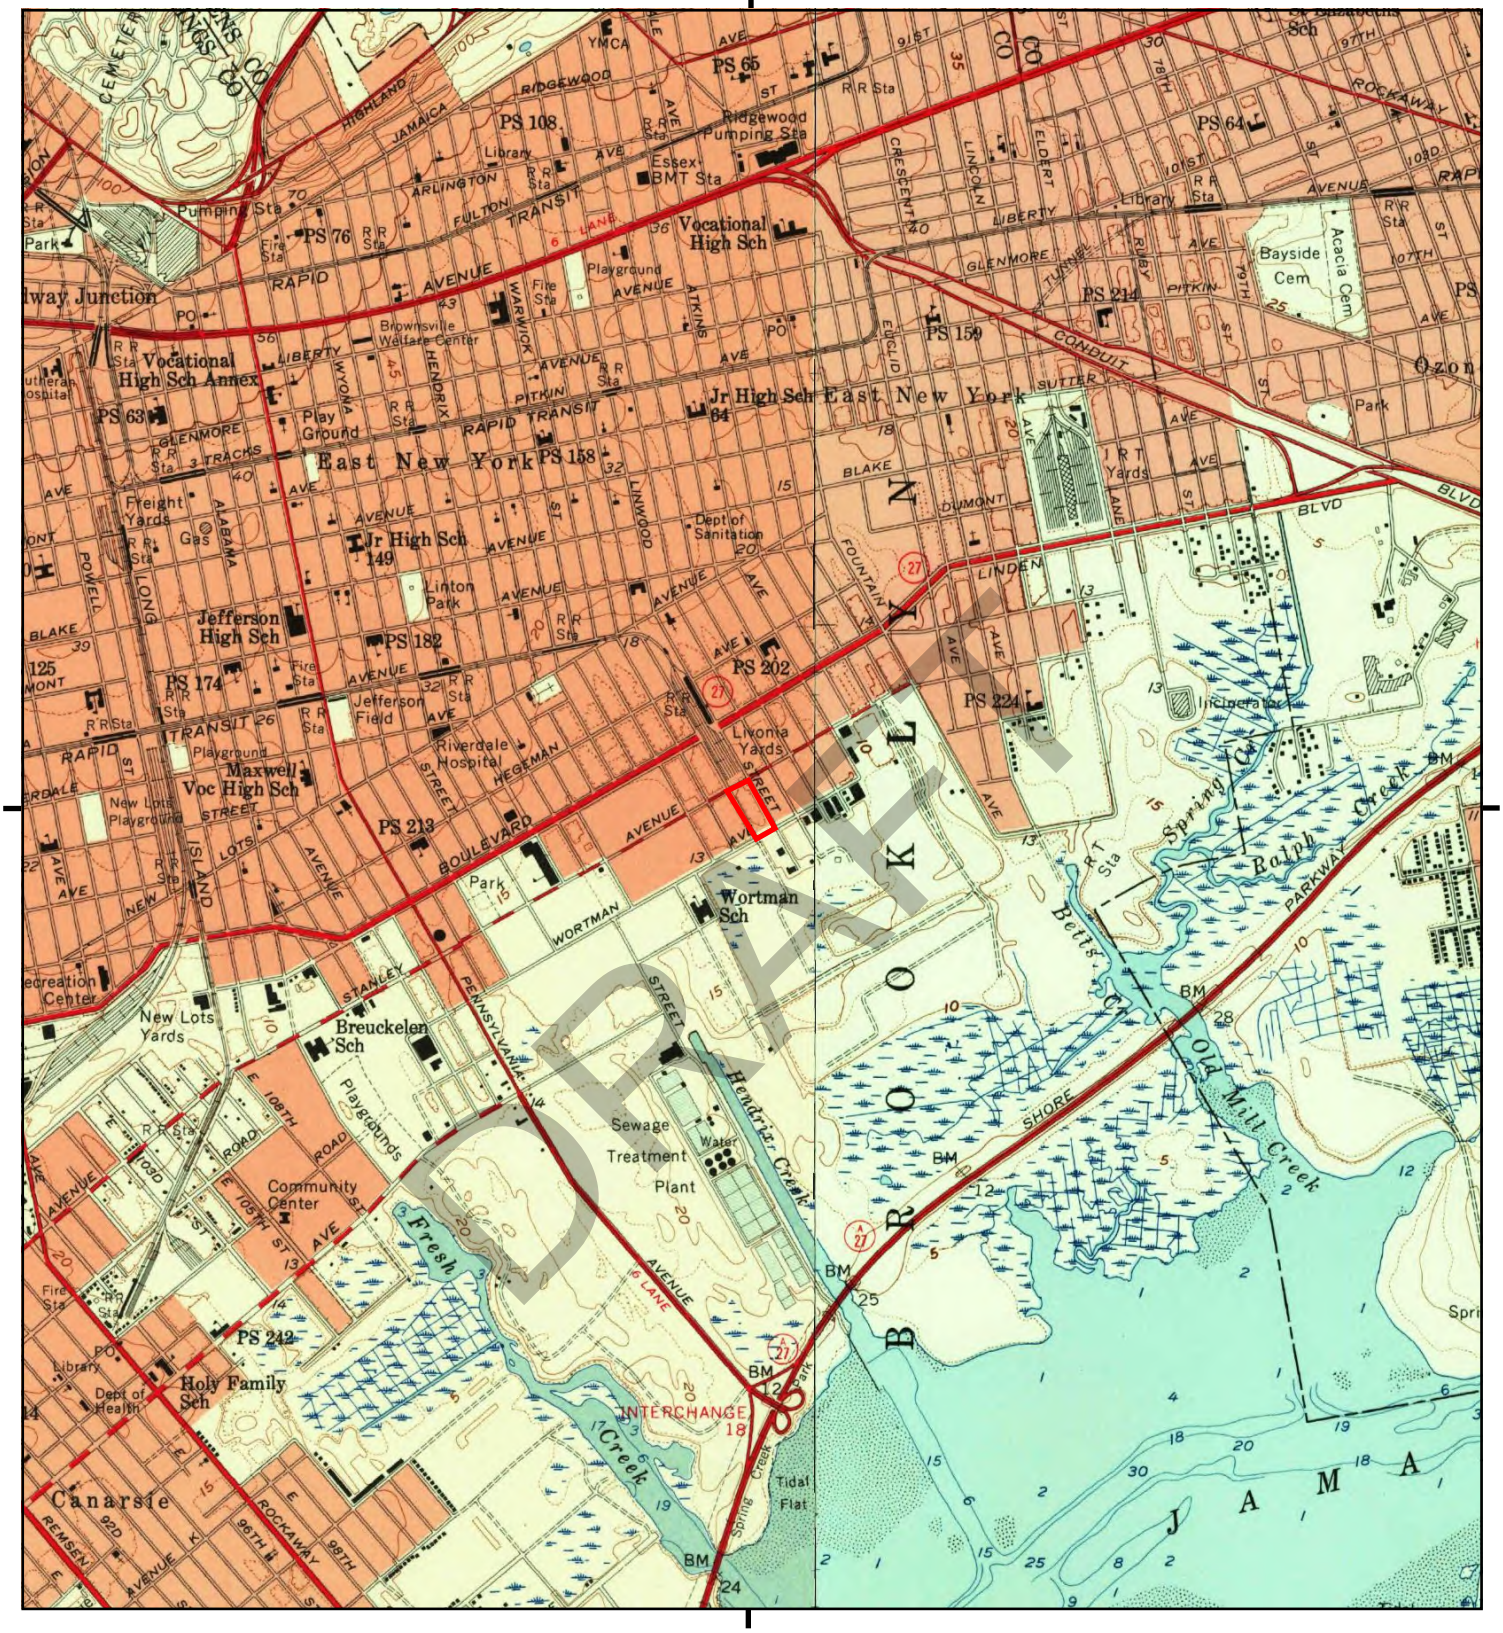
DRAFT
BROOKLYN
QUEENS
East New York
Jr High Sch 149
PS 158
PS 108
PS 65
PS 64
PS 76
PS 214
PS 159
PS 63
PS 182
PS 174
PS 202
PS 224
PS 213
PS 242
Vocational High Sch
Vocational High Sch Annex
Jr High Sch 84
Jefferson High Sch
Maxwell Voc High Sch
Wortman Sch
Breuckelen Sch
Holy Family Sch
Ridgewood Pumping Sta
Essex BMT Sta
Brownsville Welfare Center
Jefferson Field
Riverdale Hospital
Linton Park
Livonia Yards
New Lots Yards
Freight Yards
Dept of Sanitation
Incinerator
Bayside Cem
Acacia Cem
Community Center
Playgrounds
Sewage Treatment Plant
Water
Hendrix Creek
Fresh Creek
Spring Creek
Ralph Creek
Bells Creek
Old Mill Creek
Tidal Flat
INTERCHANGE 18
Canarsie
JAMAICA BAY
Ozon
Sch
Park
Library
Pumping Sta
Fire Sta
Playground
Dept of Health
Incinerator
Gas
Linton Park
Park
Sch
Yards
Creek
Flat
Bay
JAMAICA
BM
PS
Sch
Park



DRAFT

This report includes information from the following map sheet(s).


0 Miles 0.25 0.5 1 1.5

NW N NE
W E
SW S SE

TP, Brooklyn, 1947, 7.5-minute
NE, Jamaica, 1947, 7.5-minute

SITE NAME: Elton Street/Linwood Street
ADDRESS: 461 Wortman Ave
Brooklyn, NY 11208
CLIENT: HRP Associates, Inc.

N

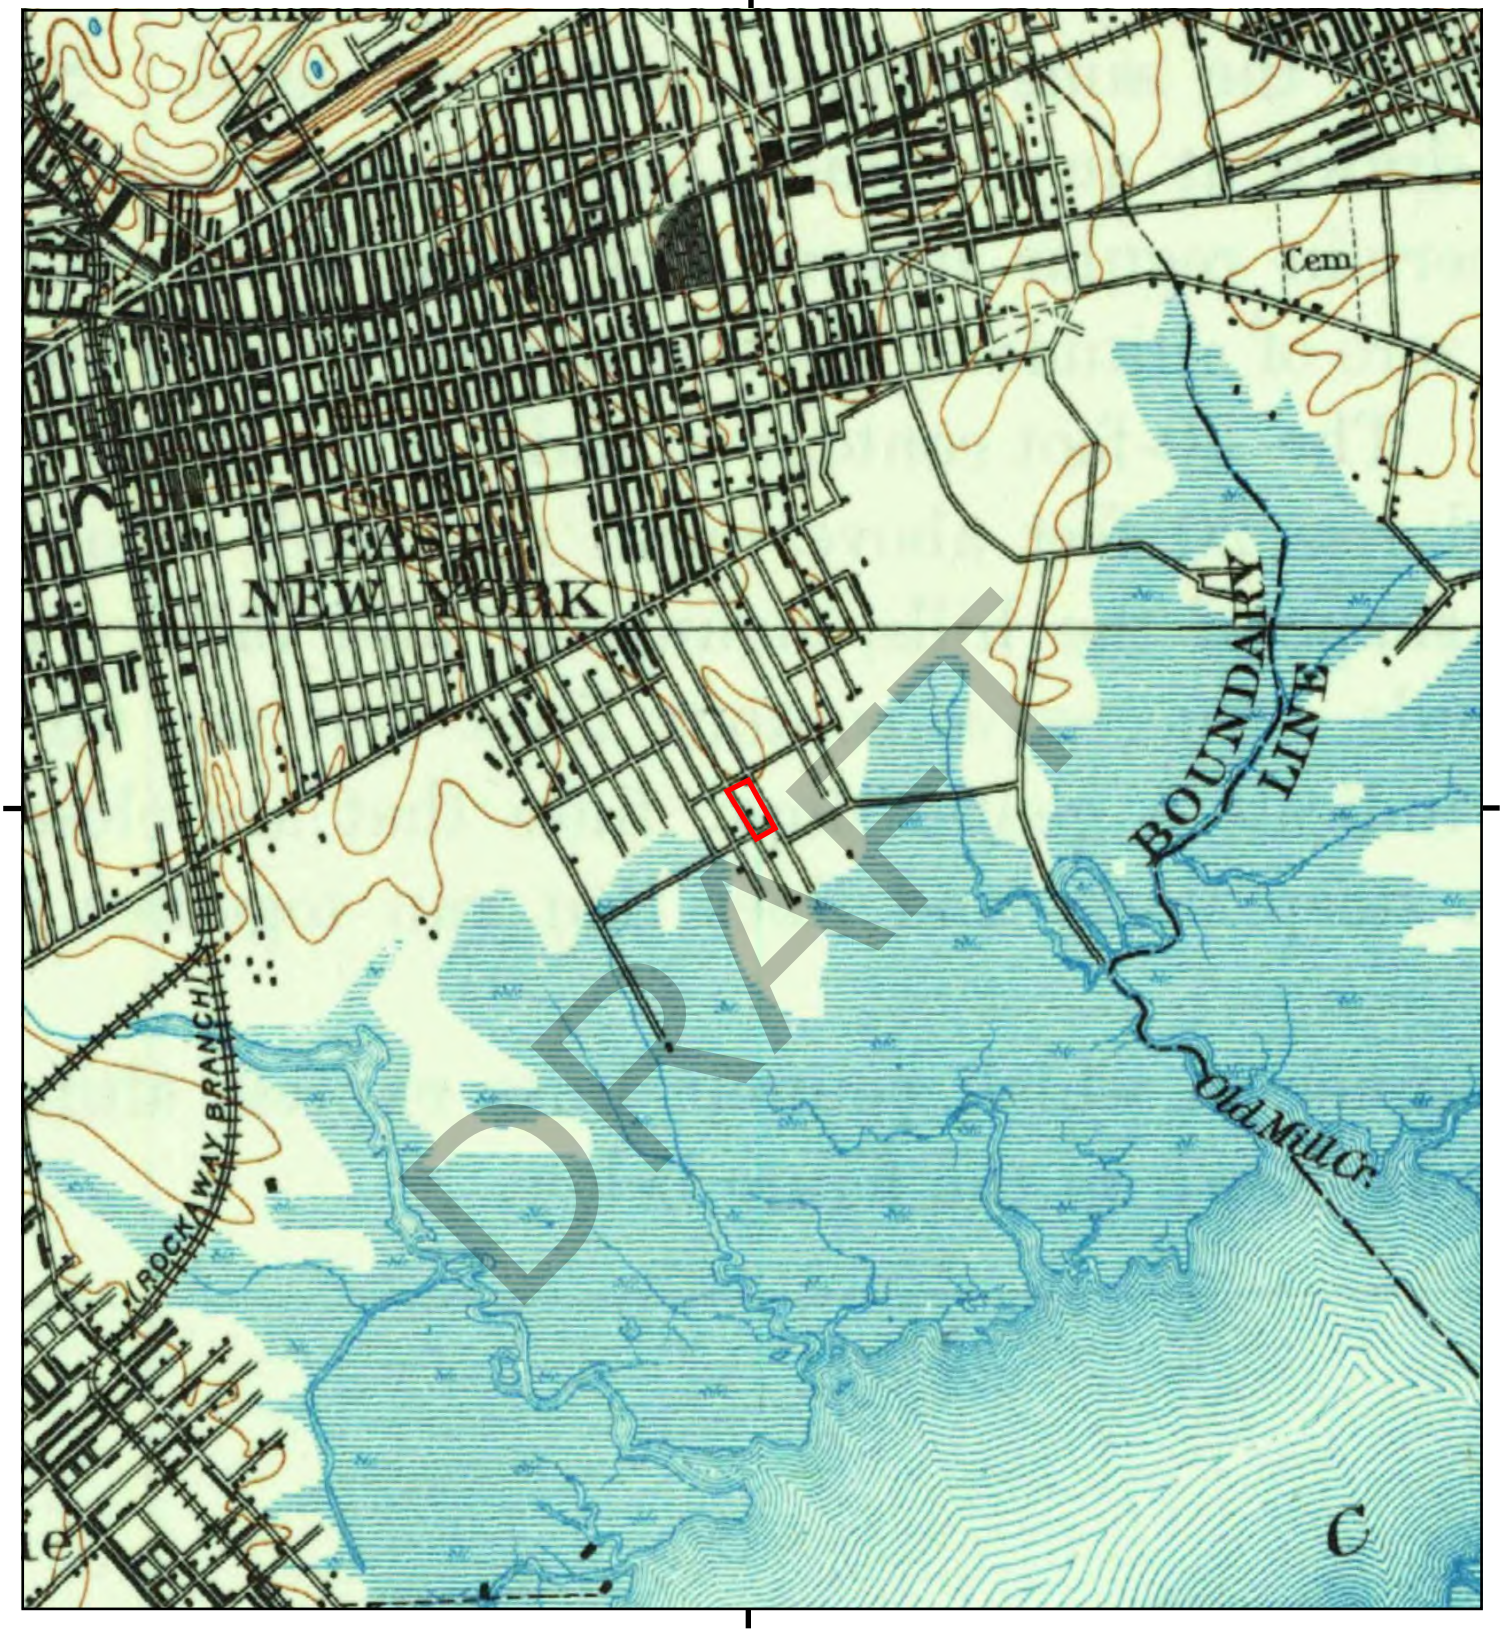

DRAFT

This report includes information from the following map sheet(s).

0 Miles 0.25 0.5 1 1.5

NW N NE
W E
SW S SE

TP, Brooklyn, 1900, 15-minute

SITE NAME: Elton Street/Linwood Street
ADDRESS: 461 Wortman Ave
Brooklyn, NY 11208
CLIENT: HRP Associates, Inc.

N



DRAFT

This report includes information from the following map sheet(s).


0 Miles 0.25 0.5 1 1.5

NW N NE
W E
SW S SE

TP, Brooklyn, 1898, 15-minute

SITE NAME: Elton Street/Linwood Street
ADDRESS: 461 Wortman Ave
Brooklyn, NY 11208
CLIENT: HRP Associates, Inc.

N

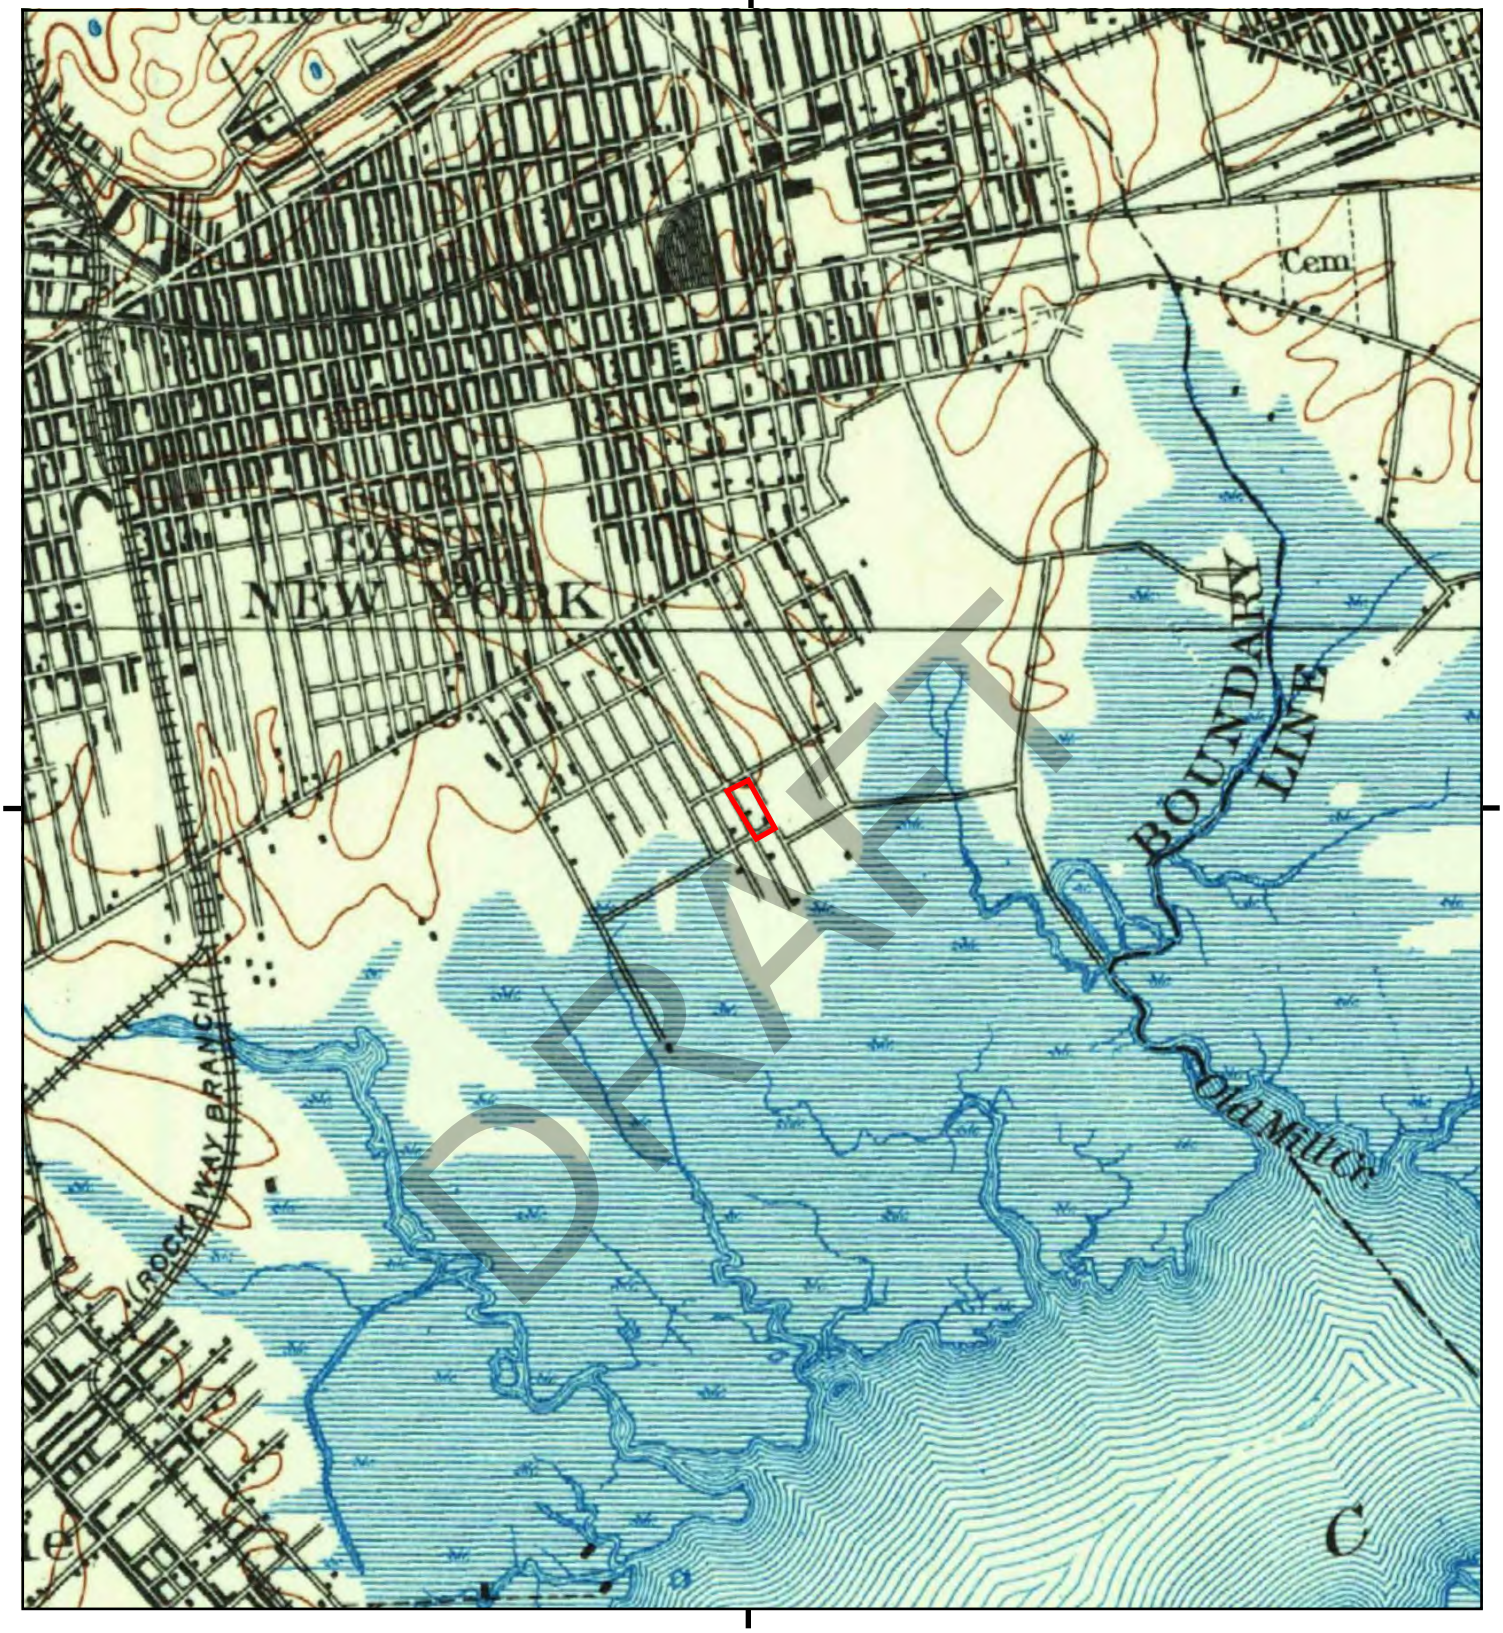

DRAFT

This report includes information from the following map sheet(s).

0 Miles 0.25 0.5 1 1.5

NW N NE
W E
SW S SE

TP, Brooklyn, 1897, 15-minute


SITE NAME: Elton Street/Linwood Street
ADDRESS: 461 Wortman Ave
Brooklyn, NY 11208
CLIENT: HRP Associates, Inc.

N

DRAFT

APPENDIX B

New York City Department of Environmental Protection (NYCDEP) Records

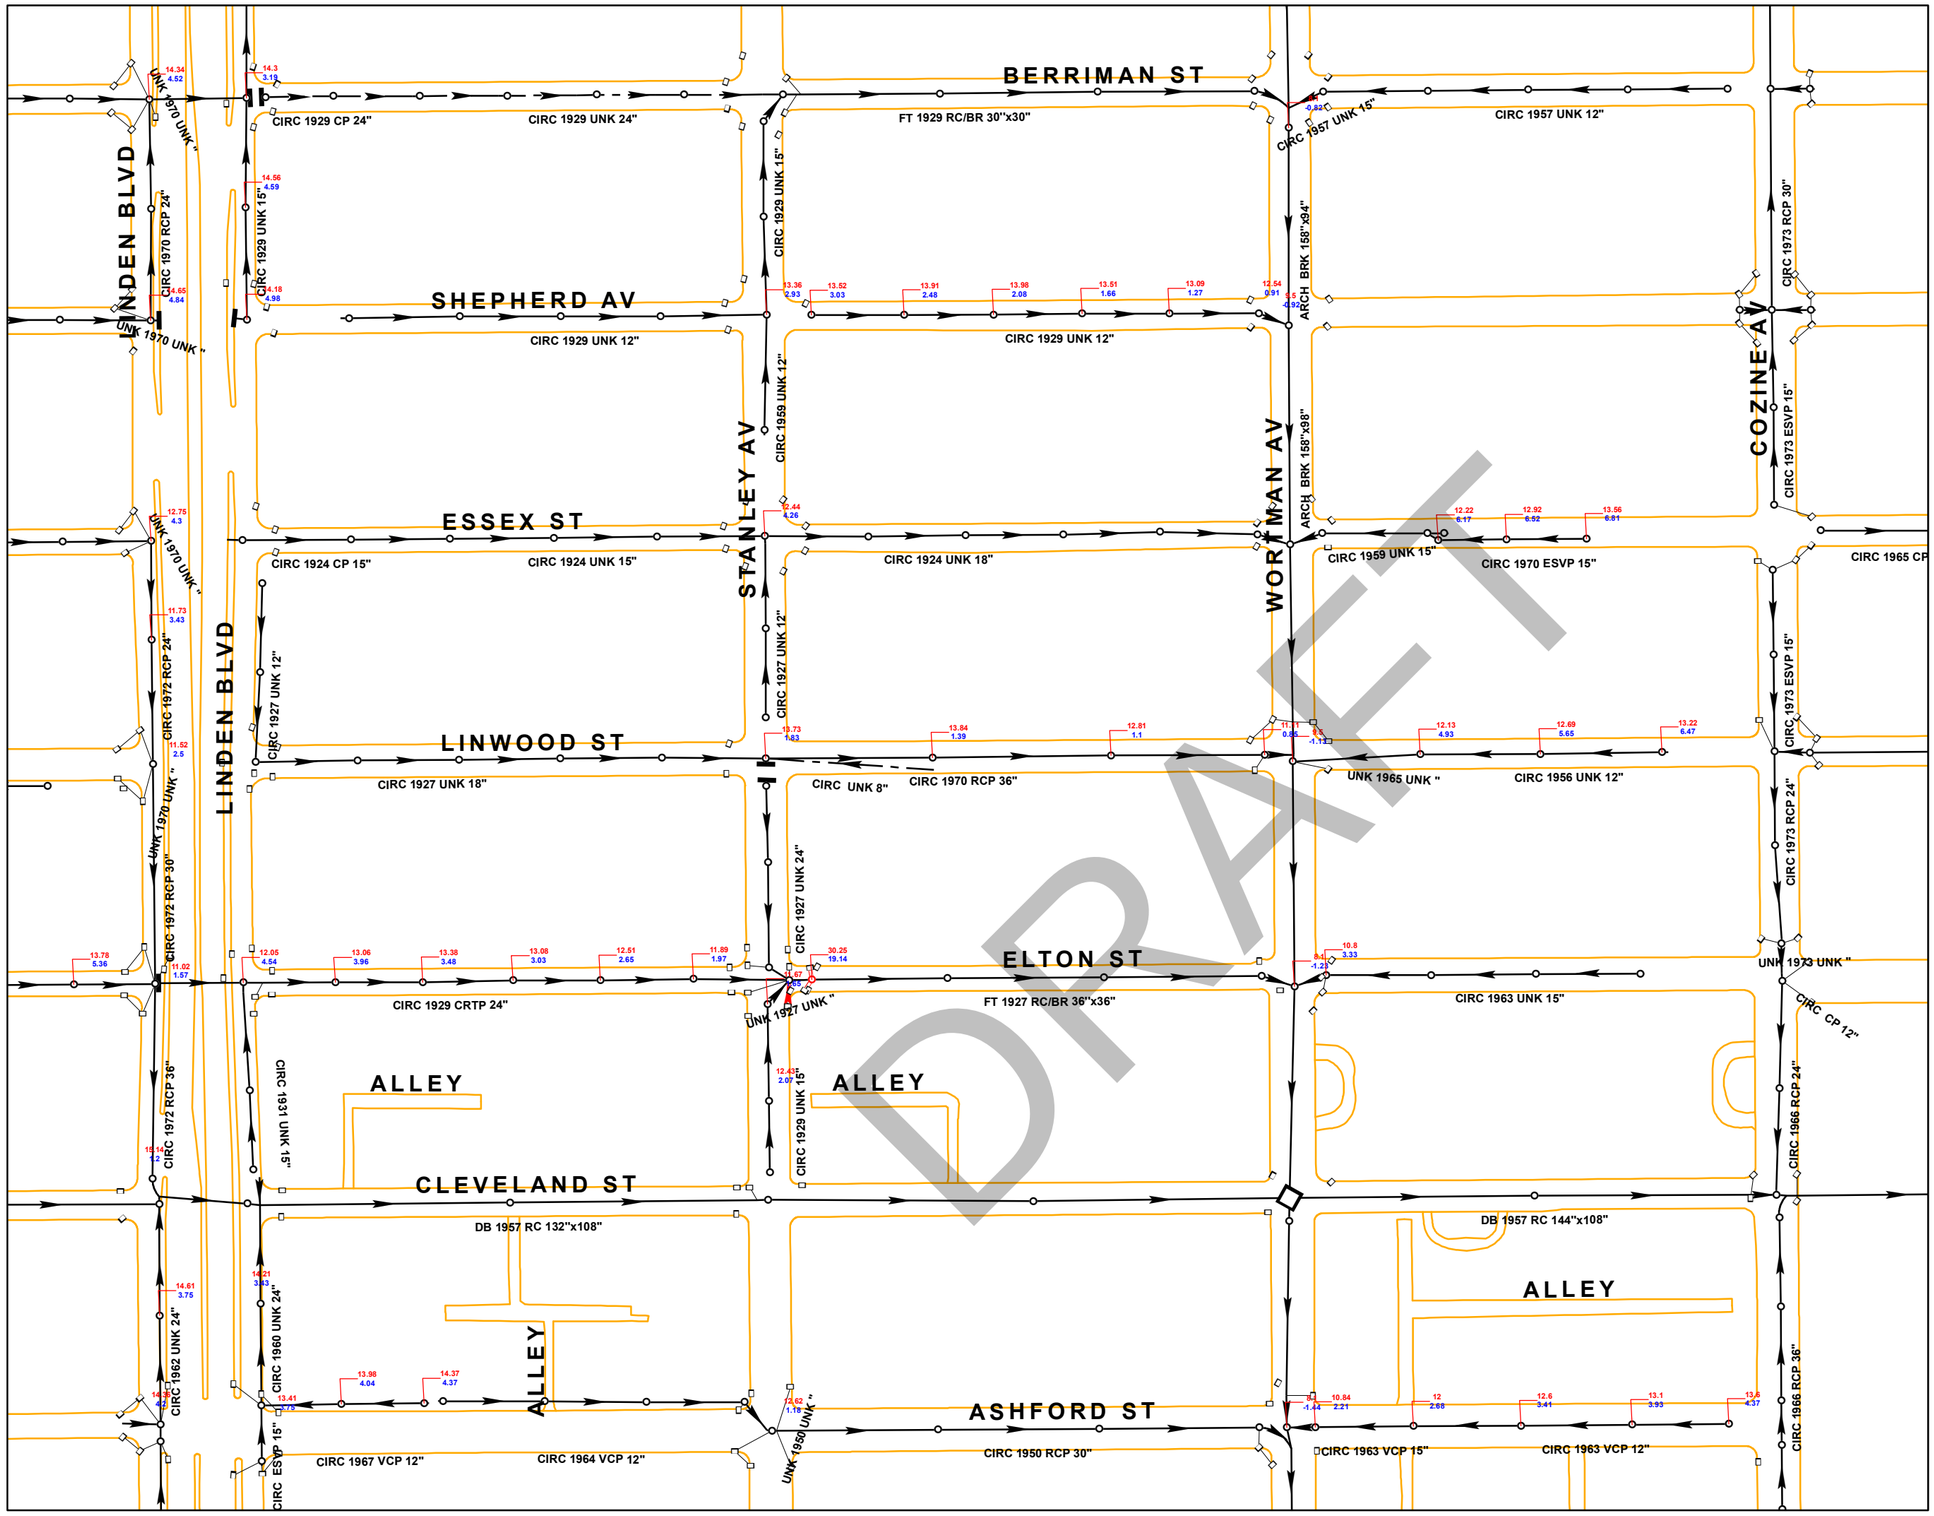

DRAFT

LEGEND:

NYC DEP

- Sanitary Sewer
- Storm Sewer
- Combined Sewer
- Combined Sewer Overflow
- Relief Storm Sewer
- Relief Combined Sewer
- Highway Drain
- Intercepting Sewer
- Intercepting Collector
- Branch Intercepting
- Intercepting Force Main
- Force Main
- Emergency Construction Sewer
- Catch Basin Connector
- Unknown Sewer
- Manhole
- Catch Basin
- Chamber
- Weir Chamber
- Regulator
- Tide Gate
- Outfall
- Headwall
- Culvert
- Bulkhead
- Pumping Station

NYS DOT

- Sewer
- Trough
- Catch Basin\Scupper Connector
- Temporary Connection and Plumber's Drain
- Flow Direction
- Manhole
- Catch Basin
- Chamber
- Outfall
- Headwall
- Culvert
- Bulkhead
- Pumping Station

Sewer Shape	Abbreviation
Double Circular	DCIR
Egg	EGG
Elliptical	ELP
Vertical Elliptical	VELP
Horizontal Elliptical	HELP
Box	BOX
Double Barrel	DB
Triple Barrel	TB
Quadruple Barrel	QB
Circular Barrel	CIRB
Oval	OVL
Flat Top	FT
Double Flat Top	DFT
Tunnel	TUN
Double Tunnel	DTUN
Circular Pipe	CIRC
Arch	ARCH
Irregular	IRRG
Unknown	UNK

Sewer Ownership	Abbreviation
Private	Pvt
Temporary Connection	TC
Plumber's Drain	PID
Triborough Bridge & Tunnel Authority	TBTA
Work Progress Administration	WPA

PIPE ANNOTATION
Pipe shown as shape, year of installation, material and pipe diameter.
Example; CIRC 1945 VCP 24"
Pipes with a second or height dimension will be displayed with the height dimension, in inches, directly after the diameter
Example BOX 1955 CIP 48" x 32"

RESPECTIVE BOROUGH HIGHWAY AND SEWER DATUMS
(ABOVE MEAN SEA LEVEL AT SANDY HOOK, NEW JERSEY)

BOROUGH	SEWER DATUM	HIGHWAY DATUM
BRONX	2.608 FEET	2.608 FEET
BROOKLYN	1.720 FEET	2.560 FEET
MANHATTAN	2.750 FEET	2.750 FEET
QUEENS	2.725 FEET	2.725 FEET
STATEN ISLAND	3.192 FEET	3.192 FEET

MANHOLE RIM AND INVERT ELEVATIONS,
WHERE AVAILABLE, ARE DISPLAYED BY COLOR

25.67 = Manhole Rim elevation

25.67 = Manhole Invert elevation

Sewer Mapping

NYC Department of Environmental Protection
Bureau of Water and Sewer Operations
59-17 Junction Boulevard, 3rd Floor
Corona, NY 11373-5108

Map Print Date: 1/21/2022

50 25 0 50 100 150 200 250 300
Feet

Sewer Material	Abbreviation														
Brick	BRK	*Concrete Pipe*	CRTP	*Reinforced Concrete Culvert Pipe*	RCCP	*Wood*	WD	*Steel*	STL	*Liner Plate*	LRPL	*Block*	BLK
Reinforced Concrete Brick	RC/BR	*Reinforced Concrete*	RC	*Corrugated Metal Pipe*	CMP	*Wood Pipe*	WDP	*Steel Pipe*	STLP	*Reinforced Concrete Liner Plate*	RC LRPL	*Tile*	TILE
Cement Pipe	CMTP	*Reinforced Concrete Pipe*	RCP	*High Density Polyethylene Pipe*	HDPEP	*Clay Pipe*	CP	*Cast Iron*	CI	*Steel Liner Plate*	STL LRPL	*Stone*	STON
Asbestos Cement Pipe	ASBCMTP	*Precast Reinforced Concrete*	PRC	*Corrugated High Density Polyethylene Pipe*	CHDPEP	*Vitrified Clay Pipe*	VCP	*Cast Iron Pipe*	CIP	*Cast Iron Liner Plate*	CI LRPL	*Fiberglass*	FBGL
Concrete	CRT	*Precast Reinforced Concrete Pipe*	PRCP	*Polyvinyl Chloride Pipe*	PVCP	*Extra Strength Vitrified Clay Pipe*	ESVP	*Ductile Iron Pipe*	DIP	*Ductile Liner Plate*	DI LRPL	*Unknown*	UNK

This map is intended to be a schematic representation of the sewer system ONLY, and is not warranted to be accurate for construction and/or surveying purposes and is based on the best information available.

All warranties, UCC and otherwise, express or implied, including, warranties as to accuracy of data shown hereon and merchantability and fitness for a particular purpose are expressly disclaimed. All incidental, consequential or special damages arising out of or in connection with the use or performance of the data shown on the map are expressly disclaimed. Map is not for public dissemination and is agreed by recipient not to be copied.
Map and data contained herein, are expressly owned by the NYC Department of Environmental Protection. Recipient also agrees to destroy both paper and electronic copies of this map upon completion of project

DRAFT

APPENDIX C
Soil Boring Logs

MOVE YOUR ENVIRONMENT FORWARD

Project: Elton Street and Linwood Street	**Boring I.D.: SB-1 (GW-1)**
Job Number: DEC1021.P2	**Date: 11-15-2021**
Drilling Company: Island Pump and Tank	**Time: 0740**
Location: Essex St. North of Wortman Ave	
Drilling Equipment: Geoprobe 7822	**Drilling Method: Direct push, 5' macrocores**

Sample Interval (ft bg)		Recovery (ft)	Moisture	Description (grain size, color, compaction, staining, odor)	PID (PPM)
Top	Bottom				
0	5	3.5	Dry-Moist	(0-0.5 ft bg): CONCRETE	0.3
				(0.5-3): SILT, and SAND (fine to medium), trace asphalt, trace glass, trace gravel, and trace brick; dark-brown, dry, no odor	0.3
				(3-5): SAND (fine); red-brown, moist, no odor	0.3
5	10	2.75	Moist	(5-7): SAND (fine); red-brown, moist, no odor	0.3
				(7-10): SAND (fine to medium); brown, moist, no odor	0.3
10	15	4.5	Wet	(10-15): SAND (fine to medium); red-brown with little black, wet at 11 ft bg, no odor	0.3
15	20	5.0	Wet	(15-20): SAND (fine to medium); red-brown with little black, wet, no odor	0.3
End Exploration at 20 ft bg					

Grab Groundwater Sample Collected:	**Time**
GW-1	0915
Sampling Method: Check Valve	

DRAFT

MOVE YOUR ENVIRONMENT FORWARD

Project: Elton Street and Linwood Street	**Boring I.D.: SB-2 (GW-2)**
Job Number: DEC1021.P2	**Date: 11-15-2021**
Drilling Company: Island Pump and Tank	**Time: 1000**
Location: Essex Street, south of Wortman Avenue	
Drilling Equipment: Geoprobe 7822	**Drilling Method: Direct push, 5' macrocores**

Sample Interval (ft bg)		**Recovery (ft)**	**Moisture**	**Description (grain size, color, compaction, staining, odor)**	**PID (PPM)**
Top	**Bottom**				
0	5	3.5	Dry-Moist	(0-0.5 ft bg): CONCRETE, white, dry, no odor	0.3
				(0.5-0.75 ft bg): CINDERS and ASH, dry, no odor	0.3
				(0.75-2.0 ft bg): SAND (medium); tan, dry, no odor	0.3
				(2.0-2.25 ft bg): CLAY and SILT; dark brown, moist, no odor	0.3
				(2.25-5.0 ft bg): SAND (fine), some silt, trace brick, glass, cinders; black and red, dry, no odor	0.3
5	10	4.0	Moist-Wet	(5.0-7.0 ft bg): SILT, some sand (fine to medium), little gravel (small-medium), trace brick, cinders; tan-red, moist, no odor	0.3
				(7.0-10.0 ft bg): SAND (fine to medium), tan, red-brown, wet at 9 ft bg, no odor	
10	15	4.75	Wet	(10-15 ft bg): SAND (fine to medium), red-brown, wet, no odor	0.3
15	20	5.0	Wet	(15-17 ft bg): SAND (fine to medium), red-brown, wet, no odor	0.3
				(17-20 ft bg): SAND (fine to medium), grey-brown, wet, no odor	0.3
End of Exploration at 20 ft bg					

Grab Groundwater Sample Collected:	**Time**
GW-2	1125
Sampling Method: Peristaltic Pump	

DRAFT

MOVE YOUR ENVIRONMENT FORWARD

Project: Elton Street and Linwood Street	**Boring I.D.: SB-3 (GW-3)**
Job Number: DEC1021.P2	**Date: 11-16-2021**
Drilling Company: Island Pump and Tank	**Time: 0730**
Location: Linwood Street, south of Cozine Avenue	
Drilling Equipment: Geoprobe 7822	**Drilling Method: Direct push, 5' macrocores**

Sample Interval (ft bg)		Recovery (ft)	Moisture	Description (grain size, color, compaction, staining, odor)	PID (PPM)
Top	Bottom				
0	5	3.5	Dry-Moist	(0-0.5 ft bg): Concrete	0.1
				(0.5-5): SILT, some sand (fine), some gravel, trace brick, cinders, glass; dark-brown, dry, no odor	0.1
5	10	2.75	Moist	(5-7): SILT, some sand (fine), some gravel, trace brick, plastic, cinders, glass; dark-brown, moist, no odor	0.1
				(7-10): SAND (fine); red-brown, moist, no odor	0.0
10	15	4.5	Wet	(10-10.5): SAND (fine to medium); red-brown, wet, no odor	0.1
				(10.5-15): SAND (medium); red-brown, wet, no odor	0.1
15	20	5.0	Wet	(15-20): SAND (medium) and SAND (fine to medium); red-brown, wet, no odor	0.1
End of Exploration at 20 ft bg					

Grab Groundwater Sample Collected:	**Time**
GW-3	0830
Sampling Method: Peristaltic Pump	

DRAFT

MOVE YOUR ENVIRONMENT FORWARD

Project: Elton Street and Linwood Street	**Boring I.D.: SB-4 (GW-4)**
Job Number: DEC1021.P2	**Date: 11-15-2021**
Drilling Company: Island Pump and Tank	**Time: 1345**
Location: Linwood Street, north of Wortman Avenue	
Drilling Equipment: Geoprobe 7822	**Drilling Method: Direct push, 5' macrocores**

Sample Interval (ft bg)		**Recovery (ft)**	**Moisture**	**Description (grain size, color, compaction, staining, odor)**	**PID (PPM)**
Top	**Bottom**				
0	5	3.0	Dry	(0-0.5 ft bg): CONCRETE; white, dry, no odor	0.3
				(0.5-0.75): CINDERS and ASH	0.3
				(0.75-3.0): SILT; red-brown, dry, no odor	0.3
				(3.0-5.0): SILT, some gravel, trace cinders, porcelain, glass; tan-black, dry, no odor	0.3
5	10	4.25	Dry-Moist	(5-6.5): SILT, some gravel; red-brown, dry, no odor	0.3
				(6.5-7.0): SILT and ASH; black, moist, no odor	0.3
				(7.0-9.0): SILT and SAND (fine); red-brown, moist, no odor	0.3
				(9.0-10): SAND (fine); red-brown, moist, no odor	0.3
10	15	4.5	Wet	(10-15): SAND (fine to medium); red-brown, tan at 14 ft bg, wet at 11 ft bg, no odor	0.3
15	20	5.0	Wet	(15-20): SAND (medium); red-brown, wet, no odor	4.3
End of Exploration at 20 ft bg					

Grab Groundwater Sample Collected:	**Time**
GW-4	1450
Sampling Method: Check Valve	

DRAFT

MOVE YOUR ENVIRONMENT FORWARD

Project: Elton Street and Linwood Street	**Boring I.D.: SB-5 (GW-5)**
Job Number: DEC1021.P2	**Date: 11-16-2021**
Drilling Company: Island Pump and Tank	**Time: 1235**
Location: Elton Street south of Stanley Avenue	
Drilling Equipment: Geoprobe 7822	**Drilling Method: Direct push, 5' macrocores**

Sample Interval (ft bg)		Recovery (ft)	Moisture	Description (grain size, color, compaction, staining, odor)	PID (PPM)
Top	Bottom				
0	5	2.75	Dry-Moist	(0-0.5 ft bg): CONCRETE; white, dry, no odor	0.0
				(0.5-2.5): SILT and SAND (fine), some asphalt; black, dry, no odor	0.0
				(2.5-5): SAND (fine); red-brown, moist, no odor	0.0
5	10	4.0	Moist-Wet	(5-10): SAND (fine); red-brown, moist, wet at 10 ft bg, no odor	0.0
10	15	4.0	Wet	(10-15): SAND (fine to medium); red-brown, wet, no odor	0.0
15	20	5.0	Wet	(15-20): SAND (fine to medium); yellow-brown at 15-16.5 ft bg, brown from 16.5-20 ft bg, wet, no odor	0.0
End of Exploration at 20 ft bg					

Grab Groundwater Sample Collected:	**Time**
GW-5	1400
Sampling Method: Check Valve	

DRAFT

MOVE YOUR ENVIRONMENT FORWARD

Project: Elton Street and Linwood Street	**Boring I.D.: SB-6 (GW-6)**
Job Number: DEC1021.P2	**Date: 11-16-2021**
Drilling Company: Island Pump and Tank	**Time: 0930**
Location: Elton Street north of Cozine Avenue	
Drilling Equipment: Geoprobe 7822	**Drilling Method: Direct push, 5' macrocores**

Sample Interval (ft bg)		**Recovery (ft)**	**Moisture**	**Description (grain size, color, compaction, staining, odor)**	**PID (PPM)**
Top	**Bottom**				
0	5	3.5	Dry	(0-5.0 ft bg): SILT, some gravel (small to large, subangular); trace organics, trace brick, trace asphalt, trace concrete; dark brown, dry, no odor	0.0
5	10	3.5	Dry-Moist	(5-7.5): SAND (fine); red-brown, moist, wet at 10 ft bg, no odor	0.0
				(7.5-10): SAND (fine); brown, moist, no odor	
10	15	4.25	Wet	(10-15): SAND (medium); red-brown, wet, no odor	0.0
15	20	5.0	Wet	(15-20): SAND (medium); red-brown, wet, no odor	0.0
End Exploration at 20 ft bg					

Grab Groundwater Sample Collected:	**Time**
GW-6	1035
Sampling Method: Peristaltic Pump	

DRAFT

MOVE YOUR ENVIRONMENT FORWARD

Project: Elton Street and Linwood Street	**Boring I.D.: SB-7 (GW-7)**
Job Number: DEC1021.P2	**Date: 11-17-2021**
Drilling Company: Island Pump and Tank	**Time: 0735**
Location: Intersection of Wortman Avenue and Cleveland Street (northwest corner) in grass	
Drilling Equipment: Geoprobe 7822	**Drilling Method: Direct push, 5' macrocores**

Sample Interval (ft bg)		Recovery (ft)	Moisture	Description (grain size, color, compaction, staining, odor)	PID (PPM)
Top	Bottom				
0	5	3.5	Dry-Moist	(0-4 ft bg): SILT and SAND (fine), little gravel (small, subangular), trace organics; brown, dry, no odor	0.2
				(4-5): SAND (fine); brown, moist, no odor	0.2
5	10	3.0	Moist-Wet	(5-7.5): SAND (fine); brown, moist, no odor	0.1
				(7.5-10): SAND (medium); light brown, wet, no odor	0.1
10	15	4.0	Wet	(10-15): SAND (fine to medium); brown, wet, no odor	0.1
15	20	4.5	Wet	(15-20): SAND (medium); brown, wet, no odor	0.1
End of Exploration at 20 ft bg					

Grab Groundwater Sample Collected:	**Time**
GW-7	0910
Sampling Method: Peristaltic Pump	

DRAFT

MOVE YOUR ENVIRONMENT FORWARD

Project: Elton Street and Linwood Street	**Boring I.D.: SB-8 (GW-8)**
Job Number: DEC1021.P2	**Date: 11-17-2021**
Drilling Company: Island Pump and Tank	**Time: 1000**
Location: Cleveland Street south of Stanley Avenue, in area of parking drive	
Drilling Equipment: Geoprobe 7822	**Drilling Method: Direct push, 5' macrocores**

Sample Interval (ft bg)		**Recovery (ft)**	**Moisture**	**Description (grain size, color, compaction, staining, odor)**	**PID (PPM)**
Top	**Bottom**				
0	5	4.25	Moist	(0-4 ft bg): SILT, some SAND (fine), trace concrete, trace bricks, trace cinders; brown, moist, no odor (4-5 ft bg): SAND (fine to medium); brown, moist, no odor	0.1
5	10	4.25	Moist	(5-10 ft bg): SAND (fine to medium); brown, moist, no odor	0.1
10	15	4.0	Moist-Wet	(10-15 ft bg): SAND (fine to medium); brown, wet at 12 ft bg, no odor	0.1
15	20	4.5	Wet	(15-20 ft bg): SAND (fine to medium); brown, wet, no odor	0.1
End Exploration at 20 ft bg					

DRAFT

Grab Groundwater Sample Collected:	**Time**
GW-8	1110
Sampling Method: Peristaltic Pump	

MOVE YOUR ENVIRONMENT FORWARD

Project: Elton Street and Linwood Street	**Boring I.D.: SB-9**
Job Number: DEC1021.P2	**Date: 11-17-2021**
Drilling Company: Island Pump and Tank	**Time: 1305**
Location: Ashford Street, south of Stanley Avenue	
Drilling Equipment: Geoprobe 7822	**Drilling Method: Direct push, 5' macrocores**

Sample Interval (ft bg)		Recovery (ft)	Moisture	Description (grain size, color, compaction, staining, odor)	PID (PPM)
Top	Bottom				
0	5	4.0	Dry	(0-0.5 ft bg): CONCRETE; white, dry, no odor	0.0
				(0.5-2 ft bg): SILT, trace wood, trace asphalt, trace glass, trace organics, and trace brick; dark-brown-black, dry, no odor	0.2
				(2-5 ft bg): SAND (fine); red-brown, dry, no odor	0.1
5	10	1.5	Dry-Moist	(5-8 ft bg): SAND (fine), some silt; red-brown, dry, no odor	0.1
				(8-10 ft bg): SILT, some sand (medium); black, moist at 9 ft bg, no odor	0.1
10	15	4.5	Wet	(10-15 ft bg): SAND (medium), trace gravel (small); tan-orange, wet at 10 ft bg, no odor	0.1
15	20	5.0	Wet	(15-20 ft bg): SAND (medium); tan/orange, wet, no odor	0.1
End of Exploration at 20 ft bg					

Grab Groundwater Sample Collected:	**Time**
GW-9	1420
Sampling Method: Peristaltic Pump	

DRAFT

MOVE YOUR ENVIRONMENT FORWARD

Project: Elton Street and Linwood Street	**Boring I.D.: SB-10 (GW-10)**
Job Number: DEC1021.P2	**Date: 11-18-2021**
Drilling Company: Island Pump and Tank	**Time: 0730**
Location: Ashford Street, north of Wortman Avenue	
Drilling Equipment: Geoprobe 7822	**Drilling Method: Direct push, 5' macrocores**

Sample Interval (ft bg)		Recovery (ft)	Moisture	Description (grain size, color, compaction, staining, odor)	PID (PPM)
Top	Bottom				
0	5	3.0	Dry-Moist	(0-0.5 ft bg): CONCRETE; white, dry, no odor	0.1
				(0.5-5): SILT and SAND (fine), little gravel; brown, moist, no odor	0.1
5	10	4.0	Moist-Wet	(5-8): SAND (fine to medium), some SILT; red-brown, moist, no odor	0.1
				(8-9.75): SILT, some sand (medium); black, wet at 9 ft bg, no odor	0.1
				(9.75-10): SAND (fine); black, wet, mild odor	0.5
10	15	5.0	Wet	(10-11.5): SAND (fine), some gravel (small, subangular); tan, wet, no odor	0.1
				(11.5-12.5): SILT matrix, with some wood and some organics; black, wet, mild odor	0.1
				(12.5-13.5): SAND (fine) and SILT, little organics; black, wet, no odor	0.1
				(13.5-14): SAND (fine); light brown, wet, no odor	0.1
				(14-15): SAND (medium); brown, wet, no odor	0.1
15	20	5.0	Wet	(15-20): SAND (fine to medium); brown, wet, no odor	0.1
End Exploration at 20 ft bg					

Grab Groundwater Sample Collected:	**Time**
GW-10	0845
Sampling Method: Peristaltic Pump	

DRAFT

MOVE YOUR ENVIRONMENT FORWARD

Project: Elton Street and Linwood Street	**Boring I.D.: SB-11 (GW-11)**
Job Number: DEC1021.P2	**Date: 11-18-2021**
Drilling Company: Island Pump and Tank	**Time: 0930**
Location: Ashford Street, south of Wortman Avenue, island corner	
Drilling Equipment: Geoprobe 7822	**Drilling Method: Direct push, 5' macrocores**

Sample Interval (ft bg)		Recovery (ft)	Moisture	Description (grain size, color, compaction, staining, odor)	PID (PPM)
Top	Bottom				
0	5	1.5	Dry	(0-5 ft bg): TOPSOIL, some wood, some glass, some cinders, some organics; black/brown, dry, no odor	0.1
5	10	3.0	Dry-Wet	(5-6): BRICK and SILT; red-black, dry no odor	0.1
				(6-7): BRICK and SILT, trace concrete; red-black, dry no odor	0.1
				(7-10): SILT, topsoil; black, wet, no odor	0.1
10	15	4.5	Wet	(10-11): SILT, topsoil, some brick; black, wet, no odor	0.1
				(11-15): SAND (fine to medium), quartz gravel; orange-tan, wet, no odor	0.1
15	20	5.0	Wet	(15-20): SAND (fine to medium); tan, wet, no odor	0.1
End Exploration at 20 ft bg					

Grab Groundwater Sample Collected:	**Time**
GW-11, DUP-2	1040
Sampling Method: Peristaltic Pump	

DRAFT

MOVE YOUR ENVIRONMENT FORWARD

Project: Elton Street and Linwood Street	**Boring I.D.: SB-12 (GW-12)**
Job Number: DEC1021.P2	**Date: 11-18-2021**
Drilling Company: Island Pump and Tank	**Time: 1250**
Location: Ashford Street, just north of Cozine Avenue	
Drilling Equipment: Geoprobe 7822	**Drilling Method: Direct push, 5' macrocores**

Sample Interval (ft bg)		Recovery (ft)	Moisture	Time	PID (PPM)
Top	Bottom				
0	5	Sampling Method: Peristaltic Pump	Dry-Moist	(0-2 ft bg): CONCRETE; white, dry, no odor	0.0
				(2-5): SILT, brick, tile, some wood; black, moist, no odor	0.0
5	10	2.0	Moist	(5-7): SILT, some brick, some tile, some wood, some rock fragments; black, moist, no odor	0.0
				(7-10): SILT, some brick, some tile, some wood, some rock fragments; black, moist, no odor	0.0
10	15	2.0	Wet	(10-11): BRICK and SILT, black/red, wet, no odor	0.0
				(11-15): SILT, trace brick, some silt, trace wood, trace SAND (fine); black, wet, no odor	0.0
15	20	5.0	Wet	(15-16): SAND (fine), trace wood, trace brick, some silt; black-red, wet, no odor	0.0
				(16-20): SAND (fine to medium); tan, wet, no odor	0.0
End Exploration at 20 ft bg					

Grab Groundwater Sample Collected:	**Time**
GW-12, MS MSD analyzed	1330
Sampling Method: Peristaltic Pump	

DRAFT

MOVE YOUR ENVIRONMENT FORWARD

Project: Elton Street and Linwood Street	**Boring I.D.: SB-13 (GW-13)**
Job Number: DEC1021.P2	**Date: 5-12-22**
Drilling Company: Island Pump and Tank	**Time: 09:30**
Location: N40°39.76', W-73°52.603'	
Drilling Equipment: Geoprobe 7822	**Drilling Method:**

Sample Interval (ft bg) Top	Sample Interval (ft bg) Bottom	Recovery (ft)	Moisture	Description (grain size, color, compaction, staining, odor)	PID (PPM)
0	5	2.75	Dry	(0-0.5 ft bg) CONCRETE	0.0
				(0.5-0.75 ft bg) SAND and COAL	
			Moist	(0.75-5 ft bg) SAND (medium-coarse), some fine GRAVEL (brown)	
5	10	3.25	Moist	(5-6 ft bg) SAND, black	0.0
				(6-10 ft bg) SAND (medium-coarse), brown	
10	15	4.5	Saturated	(10-15) SAND (coarse), some GRAVEL (fine), brown	23.2
15	20	4.5	Saturated	(15-20) SAND (coarse), some GRAVEL (fine), brown	13.2
End of Exporation at 20 ft bg					
End of Boring at 20 ft bg					

Soil Sample Collected:	**Time**
GW-13_5.12.22	10:00
Sampling Method: Peristaltic Pump	

DRAFT

MOVE YOUR ENVIRONMENT FORWARD

Project: Elton Street and Linwood Street	**Boring I.D.: SB-14 (GW-14)**
Job Number: DEC1021.P2	**Date: 5-12-22**
Drilling Company: Island Pump and Tank	**Time: 1120**
Location: N40°39.752', W-73°52.706'	
Drilling Equipment: Geoprobe 7822	**Drilling Method: Direct push, 5' macrocores**

Sample Interval (ft bg)		Recovery (ft)	Moisture	Description (grain size, color, compaction, staining, odor)	PID (PPM)
Top	**Bottom**				
0	5	3	Dry	(0-0.5 ft bg) CONCRETE	0.0
			Moist	(0.5-5 ft bg) SAND, some COAL, some GRAVEL (fine), trace BRICK and CLAY, brown	
5	10	5	Moist	(5-8) SAND (medium-coarse), some GRAVEL (fine) in pockets, brown	0.0
			Saturated	(8-10) SAND (coarse), brown	
10	15	5	Saturated	SAND (coarse), trace GRAVEL (fine), brown	0.0
15	20	5	Saturated	SAND (coarse), trace GRAVEL (fine), brown	
End of Exploration at 20 ft bg					
-					

DRAFT

Groundwater Sample Collected:	**Time**
GW-14_5.12.22	1150
Sampling Method: Peristaltic Pump	

MOVE YOUR ENVIRONMENT FORWARD

Project: Elton Street and Linwood Street	**Boring I.D.: SB-15 (GW-15)**
Job Number: DEC1021.P2	**Date: 5-12-22**
Drilling Company: Island Pump and Tank	**Time: 1300**
Location: N40°39.799', W-73°52.753'	
Drilling Equipment: Geoprobe 7822	**Drilling Method: Direct push, 5' macrocores**

Sample Interval (ft bg)		Recovery (ft)	Moisture	Description (grain size, color, compaction, staining, odor)	PID (PPM)
Top	**Bottom**				
0	5	0.5	Dry	(0-0.5 ft bg) CONCRETE	0.0
			Moist	(0.5-5 ft bg) SAND (medium-coarse), some GRAVEL (fine), brown	0.3
5	10	5	Moist	(5-9) SAND (medium-coarse), brown	0.3
				(9-10) SAND (coarse), brown	
10	15	5	Saturated	SAND (coarse), trace GRAVEL (fine), brown	0.7
15	20	5	Saturated	SAND (coarse), trace GRAVEL (fine), brown	0.7
End of Exploration at 20 ft bg					

DRAFT

Groundwater Sample Collected:	**Time**
GW-15_5.12.22	1345
Sampling Method: Peristaltic Pump	

MOVE YOUR ENVIRONMENT FORWARD

Project: Elton Street and Linwood Street	**Boring I.D.: SB-16 (GW-16)**
Job Number: DEC1021.P2	**Date: 5-13-22**
Drilling Company: Island Pump and Tank	**Time: 0800**
Location: N40°39.8', W-73°52.629'	
Drilling Equipment: Geoprobe 7822	**Drilling Method: Direct push, 5' macrocores**

Sample Interval (ft bg)		Recovery (ft)	Moisture	Description (grain size, color, compaction, staining, odor)	PID (PPM)
Top	**Bottom**				
0	5	3.5	Dry	(0-0.5 ft bg) CONCRETE	0.0
			Moist	(0.5-2.5 ft bg) SAND (fine), some SILT, trace COAL/GLASS, GRAVEL (fine), brown	0.0
			Moist	(2.5-4 ft bg) SAND (medium-coarse), some GRAVEL (fine), brown	0.0
				(4-5 ft bg) 3" lens of SILT, some sand (fine), trace CLAY, brown	
5	10	5	Moist	SAND (medium-coarse), trace GRAVEL, brown	0.3
10	15	4	Saturated	SAND (coarse), some GRAVEL (fine), brown	0.4
15	20	4	Saturated	(15-19 ft bg) SAND (very coarse), GRAVEL (fine), brown	0.2
		1	Saturated	(19-20 ft bg) SAND (medium-coarse), brown	
End of Excavation at 20 ft bg					

Groundwater Sample Collected:	**Time**
GW-16_5.13.22	0845

Sampling Method: Peristaltic Pump

DRAFT

MOVE YOUR ENVIRONMENT FORWARD

Project: Elton Street and Linwood Street	**Boring I.D.: SB-17 (GW-17)**
Job Number: DEC1021.P2	**Date: 5-13-22**
Drilling Company: Island Pump and Tank	**Time: 1000**
Location: N40°39.486', W-73°52.604'	
Drilling Equipment: Geoprobe 7822	**Drilling Method: Direct push, 5' macrocores**

Sample Interval (ft bg)		Recovery (ft)	Moisture	Description (grain size, color, compaction, staining, odor)	PID (PPM)
Top	**Bottom**				
0	5	4	Dry	(0-0.5 ft bg) CONCRETE	0.0
			Moist	(0.5-2 ft bg) SAND and SILT, some coal, track brick and gravel, brown	0.4
				(2-5 ft bg) SAND (medium-coarse), some gravel (fine), brown	0.0
5	10	3	Moist	(5-9 ft bg) SAND (medium-fine), trace sand (coarse), orange-brown	0.7
				(9-10 ft bg) SAND (coarse), some gravel (fine), brown	
10	15	4	Wet	SAND (coarse), some gravel (fine), brown	0.2
15	20	4	Wet	SAND (coarse), some gravel (fine), brown	0.2
End of Exploration at 20 ft bg					

Groundwater Sample Collected:	**Time**
GW-17_5.13.22	1030
Sampling Method: Peristaltic Pump	

DRAFT

MOVE YOUR ENVIRONMENT FORWARD

Project: Elton Street and Linwood Street	**Boring I.D.: SB-18 (GW-18)**
Job Number: DEC1021.P2	**Date: 5-13-22**
Drilling Company: Island Pump and Tank	**Time: 1230**
Location: N40°39.756', W-73°52.595'	
Drilling Equipment: Geoprobe 7822	**Drilling Method: Direct push, 5' macrocores**

Sample Interval (ft bg)		**Recovery (ft)**	**Moisture**	**Description (grain size, color, compaction, staining, odor)**	**PID (PPM)**
Top	**Bottom**				
0	2.5	3.75	Dry	(0-2.5 ft bg) SAND (medium-coarse), some silt and sand (fine), trace coal, brick, and gravel, trace organics, dark brown	4.0
				(2.5-4.5 ft bg) SAND (medium-coarse, some silt, trace gravel, brown	5.2
				(4.5-5 ft bg) CONCRETE	3.6
5	10	4	Moist/wet	(5-6) SAND (medium-coarse), trace gravel, light brown	5.0
10	15	4	Wet	SAND (coarse), some gravel (fine), brown	7.3
15	20	4	Wet	SAND (coarse), some gravel (fine), brown	1.2

End of Exploration at 20 ft bg

Groundwater Sample Collected:	**Time**
GW-18_5.13.22	1315
Sampling Method: Peristaltic Pump	

DRAFT

MOVE YOUR ENVIRONMENT FORWARD

Project: Elton Street and Linwood Street	**Boring I.D.: SB-19 (GW-19)**
Job Number: DEC1021.P2	**Date: 5-16-22**
Drilling Company: Island Pump and Tank	**Time: 0810**
Location: N40°39.794', W-73°52.667'	
Drilling Equipment: Geoprobe 7822	**Drilling Method: Direct push, 5' macrocores**

Sample Interval (ft bg)		Recovery (ft)	Moisture	Description (grain size, color, compaction, staining, odor)	PID (PPM)
Top	Bottom				
0	5	0.5	Dry	CONCRETE	0.0
5	10	1.5	Moist	(5-8 ft bg) SAND (coarse), gravel (fine), trace gravel (medium), brown	0.0
				(8-10 ft bg) SAND (fine), brown	0.0
10	15	3	Wet	(10-14.5 ft bg) SAND (medium-coarse), brown	0.0
15	20	5	Wet	(14.5-15 ft bg) SAND (coarse) and GRAVEL (fine), brown	0.0
End of Exporation at 20 ft bg					

Groundwater Sample Collected:	**Time**
GW-19_5.13.22	0840
Sampling Method: Peristaltic Pump	

DRAFT

MOVE YOUR ENVIRONMENT FORWARD

Project: Elton Street and Linwood Street	**Boring I.D.: SB-20 (GW-20)**
Job Number: DEC1021.P2	**Date: 5-16-22**
Drilling Company: Island Pump and Tank	**Time: 0905**
Location: N40°39.748', W-73°52.642'	
Drilling Equipment: Geoprobe 7822	**Drilling Method: Direct push, 5' macrocores**

Sample Interval (ft bg)		Recovery (ft)	Moisture	Description (grain size, color, compaction, staining, odor)	PID (PPM)
Top	**Bottom**				
0	5	3.5	Dry	(0-0.25 ft bg) CONCRETE	0.0
			Moist	(0.25-0.5 ft bg) SAND (fine), some silt, trace brick and coal, black	0.0
			Moist	(0.5-5 ft bg) SAND (medium-fine), trace brick, glass, coal, and gravel, brown, odor	40.2
5	10	2.5	Moist	(5-9 ft bg) SAND (medium-coarse), some til, trace organics and gravel (fine), brown, odor (9-10) SAND (coarse), trace gravel (fine), brown, odor	59.5
10	15	4	Moist/wet	(9-10) SAND (coarse), trace gravel (fine), brown, strong odor, rainbow/metallic sheen	844.0
15	20	4	Moist/wet	(15-20) SAND (coarse), trace gravel (fine), brown, strong odor, rainbow/metallic sheen	14,488
End of Boring at 20 ft bg					

Sample Collected:	**Name:**	**Time**
Groundwater	GW-20_5.16.22	1000
Soil	SB-20_5-10FTBG	1006
Soil	SB-20_15-20FTBG	1008
Soil	SB-20_10-15FTBG	1017

Note: Collected MS/MSD; Collected Field Duplicate - Dup-1_5.16.22

Sampling Method: Peristaltic Pump

DRAFT

MOVE YOUR ENVIRONMENT FORWARD

Project: Elton Street and Linwood Street	**Boring I.D.: GW-20 (HRP-MW-22)**
Job Number: DEC1021.P2	**Date: 7-25-22**
Drilling Company: Island Pump and Tank	**Time: 1215**
Location: N40°39.580', W-73°52.637'	
Drilling Equipment: Geoprobe 7822	**Drilling Method: Direct push, 5' macrocores**
Location: East corner of Stanley and Linwood, by Senior Care	

Sample Interval (ft bg)		**Recovery (ft)**	**Moisture**	**Description (grain size, color, compaction, staining, odor)**	**PID (PPM)**
Top	**Bottom**				
0	20	-	-	No soil samples collected	-
20	25	4	Saturated	SAND (medium-coarse), some gravel (fine), brown	162.7
25	30	3.5	Saturated	SAND (medium-coarse), some gravel (fine), brown	0.4
30	35	4.75	Saturated	SAND (medium-coarse), some gravel (fine), brown	10.7
35	40	3.75	Saturated	SAND (medium-coarse), some gravel (fine), brown	6.1
40	45	4.75	Saturated	SAND (medium-coarse), some gravel (fine), brown	5.6
45	50	3.5	Saturated	SAND (medium-coarse), some gravel (fine), brown	6.9
50	55	4.5	Saturated	SAND (medium-coarse), some gravel (fine), brown	4.1
Refusal at 55 ft bg					

Soil Samples Collected:	**Time**
GW-20_20-25FTBG	0800 – 7/26/22
GW-20_25-30FTBG	0805 – 7/26/22

DRAFT

MOVE YOUR ENVIRONMENT FORWARD

Project: Elton Street and Linwood Street	**Boring I.D.: SB-21 (GW-21)**
Job Number: DEC1021.P2	**Date: 5-16-22**
Drilling Company: Island Pump and Tank	**Time: 1045**
Location: N40°39.771', W-73°52.559'	
Drilling Equipment: Geoprobe 7822	**Drilling Method: Direct push, 5' macrocores**

Sample Interval (ft bg)		**Recovery (ft)**	**Moisture**	**Description (grain size, color, compaction, staining, odor)**	**PID (PPM)**
Top	**Bottom**				
0	5	3.5	Dry	(0-.25 ft bg) CONCRETE	0.0
			Moist	(0.25-0.5 ft bg) SAND and GRAVEL, trace coal, black	0.0
				(0.5-4 ft bg) SAND (medium-coarse), some silt, trace brick and gravel, brown	0.4
				(4-5 ft bg)SAND (medium-coarse), some silt, dark brown	1.0
5	10	3	Moist/wet	(5-6 ft bg) SAND (medium-coarse), some silt, dark brown	1.2
				(6-10 ft bg) SAND (medium-coarse), some gravel, brown	
10	15	4	Wet	SAND, brown	0.5
15	20	4	Wet	SAND, brown	0.5
End of Exploration at 20 ft bg					

Groundwater Sample Collected:	**Time**
GW-21_5.16.22	1130
Sampling Method: Peristaltic Pump	

DRAFT

MOVE YOUR ENVIRONMENT FORWARD

Project: Elton Street and Linwood Street	**Boring I.D.: SB-22 (GW-22)**
Job Number: DEC1021.P2	**Date: 5-16-22**
Drilling Company: Island Pump and Tank	**Time: 1305**
Location: N40°39.676', W-73°52.643'	
Drilling Equipment: Geoprobe 7822	**Drilling Method: Direct push, 5' macrocores**

Sample Interval (ft bg)		Recovery (ft)	Moisture	Description (grain size, color, compaction, staining, odor)	PID (PPM)
Top	**Bottom**				
0	5	3.5	Dry	(0-0.5 ft bg) CONCRETE	0.0
				(0.5-0.75 ft bg) SAND (fine) and SILT, some coal, black	
			Moist	(0.75-1 ft bg) SAND (medium-fine) and SILT, some gravel (medium), brown	
				(1-1.5 ft bg) SAND (fine-medium, some coal, trace gravel (fine), black	0.1
				(1.5-2 ft bg) SAND (medium-coarse), brown	
				(2-5 ft bg) SILT and CLAY, trace silt and gravel	0.3
5	10	4	Moist	(5-9 ft bg) SAND (fine-medium), some clay, trace silt and gravel (fine-coarse), trace coal	0.7
				(9-10 ft bg) SAND (fine-medium), brown	
10	15	4.5	Moist/ Saturated	(10-11 ft bg) SAND (fine-medium), brown	6.3
				(11-15 ft bg) SAND (coarse), brown	
15	20	4.5	Saturated	SAND (coarse), brown	0.6
End of Exploration at 20 ft bg					

Groundwater Sample Collected:	**Time**
GW-22_5.16.22	1345
Sampling Method: Peristaltic Pump	

DRAFT

MOVE YOUR ENVIRONMENT FORWARD

Project: Elton Street and Linwood Street	**Boring I.D.: SB-23 (GW-23)**
Job Number: DEC1021.P2	**Date: 5-17-22**
Drilling Company: Island Pump and Tank	**Time: 0745**
Location: N40.66862°', W-73.875905°	
Drilling Equipment: Geoprobe 7822	**Drilling Method: Direct push, 5' macrocores**

Sample Interval (ft bg)		**Recovery (ft)**	**Moisture**	**Description (grain size, color, compaction, staining, odor)**	**PID (PPM)**
Top	**Bottom**				
0	5	3.5	Dry	(0-0.5 ft bg) CONCRETE	0.0
			Moist	(0.5-2 ft bg) SAND (fine) and SILT, some brick, some coal, black and brown	20.1
				(2-5 ft bg) SAND (fine-medium), brown	2.4
5	15	3	Moist/ Saturated	(5-12 ft bg)SAND (coarse), brown	11.6
			Saturated	(12-15 ft bg) SAND (coarse) and GRAVEL (fine), brown	
15	20	3	Saturated	SAND (coarse) and GRAVEL (fine), brown	1.7
End of Exploration at 20 ft bg					

Groundwater Sample Collected:	**Time**
GW-23_5.17.22	0845

Notes: Groundwater at 10-11 ft bg

Sampling Method: Peristaltic Pump

DRAFT

MOVE YOUR ENVIRONMENT FORWARD

Project: Elton Street and Linwood Street	**Boring I.D.: SB-24 (HRP-MW-20)**
Job Number: DEC1021.P2	**Date: 5-23-22**
Drilling Company: Island Pump and Tank	**Time: 0820**
Location:	
Drilling Equipment: Geoprobe 7822	**Drilling Method: Direct push, 5' macrocores**

Sample Interval (ft bg)		Recovery (ft)	Moisture	Description (grain size, color, compaction, staining, odor)	PID (PPM)
Top	Bottom				
0	5	3.25	Dry	(0-0.25 ft bg) CONCRETE	0.0
			Moist	(0.25-2.5 ft bg) SAND (medium-coarse), some gravel (medium), trace clay, brown	
				(2.5-5 ft bg) SAND (medium-coarse), and CINDERS, some coal, trace plastic, brown	0.2
5	10	2	Moist	(5-7 ft bg) SAND (fine-medium) and SILT, trace gravel, brown	0.1
				(7 ft bg) SAND (fine-medium) and SILT, trace gravel, brown with black staining	1.4
				(7-10 ft bg) SAND (medium-coarse), some gravel (fine), brown	
10	15	2	Moist/ Saturated	(10-11 ft bg) SAND (medium-coarse), some gravel (fine), brown	31.4
				(11-15 ft bg) SAND (very coarse), some gravel (fine), brown, odor	
15	20	5	Saturated	SAND (very coarse), some gravel (fine), brown, odor	120.2
20	25	5	Saturated	SAND (very coarse), some gravel (fine), brown, odor	90.2
25	30	5	Saturated	SAND (very coarse), some gravel (fine), brown, odor	66.2
30	35	5	Saturated	SAND (very coarse), some gravel (fine), brown	1.4
35	40	5	Saturated	SAND (very coarse), some gravel (fine), brown	0.3
Refusal at 40 ft bg					

Grab Groundwater Sample Collected:	**Time**
N/A	N/A
Sampling Method: N/A	

DRAFT

MOVE YOUR ENVIRONMENT FORWARD

Project: Elton Street and Linwood Street	**Boring I.D.: SB-25 (HRP-MW-21)**
Job Number: DEC1021.P2	**Date: 5-23-22**
Drilling Company: Island Pump and Tank	**Time: 1345**
Location:	
Drilling Equipment: Geoprobe 7822	**Drilling Method: Direct push, 5' macrocores**

Sample Interval (ft bg)		**Recovery (ft)**	**Moisture**	**Description (grain size, color, compaction, staining, odor)**	**PID (PPM)**
Top	**Bottom**				
0	5	2	Dry	(0-0.25 ft bg) CONCRETE	0.0
				(0.25-1 ft bg) SAND (fine-medium), CINDERS and COAL, black	1.4
			Moist	(1-4 ft bg) SAND (fine-medium), SILT and CLAY, trace gravel, brown	1.0
				(4-5 ft bg) SAND (fine-medium) and SILT, trace gravel, brown	
5	10	3	Moist	(5-9.5 ft bg) SAND (fine-medium) and SILT, trace gravel, brown	0.2
				(9.5-10 ft bg) SAND (coarse), trace gravel, brown	
10	15	5		SAND (coarse), trace gravel, brown	0.0
15	20	5	Wet	SAND (coarse), trace gravel, brown	0.0
20	25	2.5	Wet	(20-22 ft bg) SAND (coarse), trace gravel, brown	0.0
				(22-25 ft bg) SAND (very coarse), some gravel (fine), grades to coarse sand brown	
25	30	5	Wet	(25-28 ft bg) SAND (very coarse), some gravel (fine), grades to coarse sand brown	0.0
				(28-30 ft bg) SAND (medium-coarse), brown	
Refusal at 30 ft bg					

Grab Groundwater Sample Collected:	**Time**
GW-7	0910
Sampling Method: Peristaltic Pump	

DRAFT

MOVE YOUR ENVIRONMENT FORWARD

Project: Elton Street and Linwood Street	**Boring I.D.: SB-26 (HRP-MW-23S)**
Job Number: DEC1021.P2	**Date: 7-26-22**
Drilling Company: Island Pump and Tank	**Time: 1320**
Drilling Equipment: Geoprobe 7822	**Drilling Method: Direct push, 5' macrocores**

Location: Southwest corner of Elton and Stanley

Sample Interval (ft bg)		Recovery (ft)	Moisture	Description (grain size, color, compaction, staining, odor)	PID (PPM)
Top	Bottom				
0	5	3.25	Dry	(0-0.25 ft bg) CONCRETE	0.0
			Moist	(0.25-1 ft bg) SAND (fine-medium), some gravel (fine-medium), trace brick, dark brown	
				(1-2 ft bg) SAND (medium-coarse), some gravel (fine), trace gravel (coarse) and organics, brown	
				(2-3.5 ft bg) SILT, some clay and sand (fine) and gravel (medium-coarse), brown	
				(3.5-5 ft bg) SAND (fine) and SILT, some sand (medium-coarse) and gravel (medium), brown	
5	10	4.25	Moist	(5-7 ft bg) SAND (fine) and SILT, some sand (medium-coarse) and gravel (medium), brown	0.0
				(7-10 ft bg) SAND (medium-coarse), some gravel (fine-medium), trace gravel (coarse), brown	
10	15	3.5	Saturated	(10-11 ft bg) SAND (medium-coarse), some gravel (fine-medium), trace gravel (coarse), brown	0.0
				(11-15 ft bg) SAND (medium-coarse), some gravel (fine-medium), trace gravel (coarse), brown	
15	20	3	Saturated	SAND (medium-coarse), some gravel (fine-medium), trace gravel (coarse), trace gravel (fine) brown, dark stains	0.0
20	25	4	Saturated	(20-24 ft bg) GRAVEL (fine), some gravel (medium), brown	0.0
				(24-25 ft bg) GRAVEL (medium-coarse), some sand (fine-coarse), some coarse gravel	
25	30	3.25	Saturated	GRAVEL (fine-medium), some sand (coarse), trace gravel (coarse), brown (27-28 ftbg) GRAVEL (coarse), some gravel (medium-fine) and sand (coarse)	0.0
30	35	4.75	Saturated	SAND (medium-coarse), some gravel (fine), trace sand (fine), brown	0.0
35	40	2.75	Saturated	SAND (fine-medium), some silt trace gravel (fine), brown	0.0
40	50	3	Saturated	SAND (medium-coarse), some sand (fine), trace gravel, brown	0.0
45	50	2.75	Saturated	SAND (medium-coarse), some sand (fine), trace gravel, brown	0.0

Refusal at 50 ft bg

Groundwater Samples Collected	**Time**
N/A	N/A
Sampling Method: N/A	

DRAFT

MOVE YOUR ENVIRONMENT FORWARD

Project: Elton Street and Linwood Street	**Boring I.D.: SVI-1**
Job Number: DEC1021.P2	**Date: 5-17-22**
Drilling Company: Island Pump and Tank	**Time: 1310**
Location: N40°39.652', W-73°52.634'	
Drilling Equipment: Geoprobe 7822	**Drilling Method: Direct push, 5' macrocores**

Sample Interval (ft bg)		Recovery (ft)	Moisture	Description (grain size, color, compaction, staining, odor)	PID (PPM)
Top	Bottom				
0	0.33	0.33	Dry	CONCRETE	0.0
0.33	0.5	1	Dry	COAL	0.0
0.5	2	1	Moist	SAND (medium-coarse), some gravel, trace silt, brown	0.0
2	3		Moist	SAND (fine-medium) and SILT, some clay, trace gravel (fine)	0.0
3	6		Moist	SAND (coarse), some gravel (fine), brown	0.0
6	7		Moist	SAND (fine-medium) and SILT some clay, gray	0.7
7	8		Moist	SAND (fine) and SILT, black	0.6
8	10		Moist	SAND (medium-coarse), trace gravel, brown	0.0

End of Boring at 10 ft bg

Notes:

DRAFT

MOVE YOUR ENVIRONMENT FORWARD

Project: Elton Street and Linwood Street	**Boring I.D.: SVI-2**
Job Number: DEC1021.P2	**Date: 5-17-22**
Drilling Company: Island Pump and Tank	**Time: 1115**
Location: N40°39.614', W-73°52.630'	
Drilling Equipment: Geoprobe 7822	**Drilling Method: Direct push, 5' macrocores**

Sample Interval (ft bg)		**Recovery (ft)**	**Moisture**	**Description (grain size, color, compaction, staining, odor)**	**PID (PPM)**
Top	**Bottom**				
0	0.33	0.33	Dry	CONCRETE	0.0
0.33	6	3	Moist	SAND (fine) and SILT, some clay, trace gravel (fine), brown	0.9
6	6.5	0.5	Moist	COAL	1.7
6.5	7	0.5	Moist	SAND (fine-medium), trace silt, black	1.0
7	9	2	Moist	SAND (fine-medium), trace gravel (fine), brown	1.1
9	10	0.5	Moist/ Saturated	SAND (coarse) and GRAVEL (fine-medium), brown	0.8

End of Boring at 10 ft bg

Notes:

DRAFT

MOVE YOUR ENVIRONMENT FORWARD

Project: Elton Street and Linwood Street	**Boring I.D.: SVI-3**
Job Number: DEC1021.P2	**Date: 5-18-22**
Drilling Company: Island Pump and Tank	**Time: 0825**
Location: N40°39.622', W-73°52.640'	
Drilling Equipment: Geoprobe 7822	**Drilling Method: Direct push, 5' macrocores**

Sample Interval (ft bg)		**Recovery (ft)**	**Moisture**	**Description (grain size, color, compaction, staining, odor)**	**PID (PPM)**
Top	**Bottom**				
0	0.25	0.25			0.0
0.25	2	1.5	Moist	SAND (fine) and SILT, trace gravel (medium), coal and brick, dark gray	0.7
2	2.25	0.25	Dry	WEATHERED ROCK	0.0
2.25	4.5	1.5	Moist	SAND (fine), some silt, trace coal and gravel	2.2
4.5	5		Dry	WEATHERED ROCK	0.0
5	9	3	Moist	SAND (medium-coarse), brown	1.1
9	10	1	Saturated	SAND (fine), some clay, trace silt, brown	0.5

End of Boring at 10 ft bg

Notes:

DRAFT

MOVE YOUR ENVIRONMENT FORWARD

Project: Elton Street and Linwood Street	**Boring I.D.: SVI-4**
Job Number: DEC1021.P2	**Date: 5-18-22**
Drilling Company: Island Pump and Tank	**Time: 1010**
Location: N40°39.600', W-73°52.668'	
Drilling Equipment: Geoprobe 7822	**Drilling Method: Direct push, 5' macrocores**

Sample Interval (ft bg)		**Recovery (ft)**	**Moisture**	**Description (grain size, color, compaction, staining, odor)**	**PID (PPM)**
Top	**Bottom**				
0	0.25	0.25	Dry	CONCRETE	0.0
0.25	1.5	0.5	Moist	SAND (medium-coarse), some gravel and coal, black	1.7
1.5	5	3	Moist	SAND (medium-coarse), trace gravel, brick and coal, brown	0.4
5	10	4	Moist/ Saturated	SAND (very coarse), trace clay, brown	0.0

End of Boring at 10 ft bg

Notes:

DRAFT

MOVE YOUR ENVIRONMENT FORWARD

Project: Elton Street and Linwood Street	**Boring I.D.: SVI-5**
Job Number: DEC1021.P2	**Date: 5-18-22**
Drilling Company: Island Pump and Tank	**Time: 0745**
Location: N40°39.610', W-73°52.641'	
Drilling Equipment: Geoprobe 7822	**Drilling Method: Direct push, 5' macrocores**

Sample Interval (ft bg)		**Recovery (ft)**	**Moisture**	**Description (grain size, color, compaction, staining, odor)**	**PID (PPM)**
Top	**Bottom**				
0	0.25	0.25	Dry	CONCRETE	0.0
0.25	1	0.5	Moist	SAND (medium-coarse), some gravel (medium), brown	1.1
1	2	0.75	Moist	SAND (fine), some clay, brown	1.0
2	5	2	Moist	SAND (fine-medium), some gravel (fine, dark brown, trace coal, trace glass	0.0
5	10	0	Saturated	No Recovery, only small amount of soil in bottom of macrocore, soil was saturated	

End of Boring at 10 ft bg

Notes:

DRAFT

MOVE YOUR ENVIRONMENT FORWARD

Project: Elton Street and Linwood Street	**Boring I.D.: SVI-6**
Job Number: DEC1021.P2	**Date: 5-18-22**
Drilling Company: Island Pump and Tank	**Time: 1030**
Location: N40°39.593', W-73°52.650'	
Drilling Equipment: Geoprobe 7822	**Drilling Method: Direct push, 5' macrocores**

Sample Interval (ft bg)		**Recovery (ft)**	**Moisture**	**Description (grain size, color, compaction, staining, odor)**	**PID (PPM)**
Top	**Bottom**				
0	0.25	0.25	Dry	CONCRETE	0.0
0.25	0.5	0.25	Dry	SAND (coarse) and GRAVEL (coarse), white	1.1
0.5	5	3	Moist	SAND (fine-medium), some SILT, trace brick and brick, brown	0.8
5	6.5	0.5	Moist	SAND (coarse) and GRAVEL (coarse), white	0.8
6.5	10	3.5	Moist/ Saturated	SAND (medium-coarse), brown	0.7

End of Boring at 10 ft bg

Notes:

DRAFT

MOVE YOUR ENVIRONMENT FORWARD

Project: Elton Street and Linwood Street	**Boring I.D.: SVI-7**
Job Number: DEC1021.P2	**Date: 5-17-22**
Drilling Company: Island Pump and Tank	**Time: 0745**
Location: N40°39.603', W-73°52.601'	
Drilling Equipment: Geoprobe 7822	**Drilling Method: Direct push, 5' macrocores**

Sample Interval (ft bg)		Recovery (ft)	Moisture	Description (grain size, color, compaction, staining, odor)	PID (PPM)
Top	Bottom				
0	0.5	0.5	Dry	CONCRETE	0.0
0.5	6	3	Moist	SAND (medium-fine), some silt, trace gravel, trace plastic, organics and coal, trace glass	0.0
6	7	1	Moist	SAND (fine) and SILT, trace organics, brown	0.0
7	10	2	Moist/ Saturated	(7-9) SAND (medium-coarse) and SILT, trace gravel (9-10) GRAVEL	0.0

End of Boring at 10 ft bg

Notes: Soil vapor point set at 7 ft bg. Fine sand poured around point. Bentonite poured above to 1 ft bg. Then topped off with sand. Manhole not available, temporarily potted hole with asphalt patch

DRAFT

MOVE YOUR ENVIRONMENT FORWARD

Project: Elton Street and Linwood Street	**Boring I.D.: SVI-8**
Job Number: DEC1021.P2	**Date: 5-18-22**
Drilling Company: Island Pump and Tank	**Time: 1105**
Location: N40°39.580', W-73°52.637'	
Drilling Equipment: Geoprobe 7822	**Drilling Method: Direct push, 5' macrocores**

Sample Interval (ft bg)		**Recovery (ft)**	**Moisture**	**Description (grain size, color, compaction, staining, odor)**	**PID (PPM)**
Top	**Bottom**				
0	0.25	0.25	Dry	CONCRETE	0.0
0.25	4	3	Moist	SAND (fine-medium), trace silt, coal, gravel and brick, brown	0.5
4	10	4	Moist	SAND (medium-coarse), trace grave and silt, brown	1.0
End of Boring at 10 ft bg					

Notes:

DRAFT

MOVE YOUR ENVIRONMENT FORWARD

Project: Elton Street and Linwood Street	**Boring I.D.: SVI-9**
Job Number: DEC1021.P2	**Date: 7-25-22**
Drilling Company: Island Pump and Tank	**Time: 0915**
Location: West corner of Stanley Avenue & Elton Street	
Drilling Equipment: Geoprobe 7822	**Drilling Method: Direct push, 5' macrocores**

Sample Interval (ft bg)		Recovery (ft)	Moisture	Description (grain size, color, compaction, staining, odor)	PID (PPM)
Top	Bottom				
0	0.25	0.25	Dry	CONCRETE	0.0
0.25	7	1	Moist	SAND (medium-coarse), trace brick, cinders, fine gravel, dark brown	0.2
7	8.5	1.5	Moist	SAND (fine-medium), Some Silt, trace gravel, brown	0.0
8.5	10	1	Moist	SAND (medium-coarse), Some Gravel	0.0

End of Boring at 10 ft bg

Notes:

DRAFT

MOVE YOUR ENVIRONMENT FORWARD

Project: Elton Street and Linwood Street	**Boring I.D.: SVI-10**
Job Number: DEC1021.P2	**Date: 7-25-22**
Drilling Company: Island Pump and Tank	**Time: 1020**
Location: West side of Elton Street, halfway between Wortman Avenue and Stanley Avenue	
Drilling Equipment: Geoprobe 7822	**Drilling Method: Direct push, 5' macrocores**

Sample Interval (ft bg)		**Recovery (ft)**	**Moisture**	**Description (grain size, color, compaction, staining, odor)**	**PID (PPM)**
Top	**Bottom**				
0	0.25	0.25	Dry	CONCRETE	0.0
0.25	0.5	0.25	Moist	SAND (medium-coarse) and GRAVEL (fine-medium), trace coal and cinders, black	0.0
0.5	1.25	0.75	Moist	SAND (fine) and SILT, Some Gravel,	0.0
1.25	4	2	Moist	SAND (fine) and SILT, Some Gravel (fine), brown	0.0
4	5	0.5	Moist	SAND (coarse) and SILT, Some Gravel (fine), brown	0.0
5	7.5	1.5	Moist	SAND (coarse), Some Gravel (fine), trace metal slag, dark brown	0.0
7.5	10	1.5	Moist	SAND (coarse), Some Gravel (fine), trace metal slag, light brown	0.0
End of Exploration at 10 ft bg					

Groundwater Samples Collected	**Time**
N/A	N/A
Sampling Method: N/A	

DRAFT

MOVE YOUR ENVIRONMENT FORWARD

Project: Elton Street and Linwood Street	**Boring I.D.: SVI-11**
Job Number: DEC1021.P2	**Date: 7-25-22**
Drilling Company: Island Pump and Tank	**Time: 1020**
Location: West side of Elton Street, south of SVI-10	
Drilling Equipment: Geoprobe 7822	**Drilling Method: Direct push, 5' macrocores**

Sample Interval (ft bg)		Recovery (ft)	Moisture	Description (grain size, color, compaction, staining, odor)	PID (PPM)
Top	Bottom				
0	0.25	0.25	Dry	CONCRETE	0.0
0.25	1.5	0.5	Moist	SAND (medium-coarse) and GRAVEL (fine-medium), trace coal and cinders, black	0.0
1.5	3	1.5	Moist	SAND (fine) and SILT, light brown	0.0
3	3.25	0.25	Moist	SAND (medium-coarse) and GRAVEL (fine-medium), trace coal and cinders, black	0.0
3.25	6	2.75	Moist	SAND (fine) and SILT, Some Gravel (fine), light brown	0.0
6	7	1	Moist	SAND (medium-coarse), Some Gravel (fine), trace coarse gravel	0.0
7	8	1	Moist	SAND (fine) and SILT, trace gravel (fine)	0.0
8	10	1.5	Moist	SAND (medium-coarse) and SILT, Some Gravel (fine), light brown	

End of Boring at 10 ft bg

Notes:

DRAFT

DRAFT

APPENDIX D
Community Air Monitoring Plan (CAMP) Documents

CAMP Set-ups per Drilling Event
Elton Street Groundwater– Site #224250
Linwood Street Groundwater – Site #224301

		Upwind	Downwind
November 2021	DustTrak ID #	8530173304	8530172410
	PID ID #	592-918188	36601*
May 2022	DustTrak ID #	8530103505	8530153109
	PID ID #	592-914539	592-908251
July 2022	DustTrak ID #	8530123203	8530152102
	PID ID #	592-928503	592-910736

*Indicates that the ID # is the Rental Company ID

DRAFT

Instrument Name	DustTrak II
Model Number	8530
Serial Number	8530173304
Firmware Version	3.1
Calibration Date	6/3/2021
Test Name	MANUAL_001
Test Start Time	7:16:29 AM
Test Start Date	11/15/2021
Test Length [D:H:M]	0:04:31
Test Interval [M:S]	1:00
Mass Average [mg/m3]	0.024
Mass Minimum [mg/m3]	0.007
Mass Maximum [mg/m3]	0.13
Mass TWA [mg/m3]	0.013
Photometric User Cal	1
Flow User Cal	0
Errors	
Number of Samples	271

Elapsed Time [s]	Mass [mg/m3]	Alarms	Errors
60	0.081		
120	0.029		
180	0.03		
240	0.034		
300	0.038		
360	0.03		
420	0.032		
480	0.03		
540	0.13		
600	0.032		
660	0.03		
720	0.029		
780	0.03		
840	0.03		
900	0.03		
960	0.029		
1020	0.032		
1080	0.041		
1140	0.049		
1200	0.031		
1260	0.03		
1320	0.046		
1380	0.054		
1440	0.036		
1500	0.031		
1560	0.029		
1620	0.03		

DRAFT

1680	0.031
1740	0.033
1800	0.031
1860	0.031
1920	0.032
1980	0.039
2040	0.041
2100	0.031
2160	0.03
2220	0.03
2280	0.03
2340	0.028
2400	0.027
2460	0.032
2520	0.03
2580	0.029
2640	0.035
2700	0.034
2760	0.046
2820	0.026
2880	0.025
2940	0.025
3000	0.026
3060	0.036
3120	0.029
3180	0.038
3240	0.028
3300	0.03
3360	0.028
3420	0.025
3480	0.025
3540	0.025
3600	0.024
3660	0.026
3720	0.027
3780	0.025
3840	0.024
3900	0.024
3960	0.023
4020	0.023
4080	0.024
4140	0.025
4200	0.024
4260	0.03
4320	0.041
4380	0.031
4440	0.031

DRAFT

4500	0.028
4560	0.028
4620	0.026
4680	0.025
4740	0.025
4800	0.024
4860	0.025
4920	0.028
4980	0.027
5040	0.026
5100	0.027
5160	0.025
5220	0.026
5280	0.029
5340	0.026
5400	0.026
5460	0.024
5520	0.026
5580	0.025
5640	0.025
5700	0.025
5760	0.024
5820	0.024
5880	0.023
5940	0.023
6000	0.024
6060	0.024
6120	0.023
6180	0.025
6240	0.022
6300	0.023
6360	0.022
6420	0.023
6480	0.025
6540	0.021
6600	0.019
6660	0.019
6720	0.02
6780	0.02
6840	0.02
6900	0.018
6960	0.018
7020	0.018
7080	0.019
7140	0.022
7200	0.025
7260	0.02

DRAFT

7320	0.02
7380	0.018
7440	0.019
7500	0.021
7560	0.023
7620	0.019
7680	0.019
7740	0.026
7800	0.027
7860	0.028
7920	0.023
7980	0.029
8040	0.032
8100	0.02
8160	0.023
8220	0.029
8280	0.025
8340	0.025
8400	0.042
8460	0.033
8520	0.028
8580	0.025
8640	0.024
8700	0.022
8760	0.026
8820	0.025
8880	0.026
8940	0.026
9000	0.043
9060	0.032
9120	0.021
9180	0.02
9240	0.017
9300	0.018
9360	0.018
9420	0.017
9480	0.026
9540	0.022
9600	0.034
9660	0.025
9720	0.018
9780	0.015
9840	0.015
9900	0.014
9960	0.028
10020	0.017
10080	0.015

DRAFT

10140	0.016
10200	0.013
10260	0.024
10320	0.021
10380	0.073
10440	0.046
10500	0.022
10560	0.015
10620	0.013
10680	0.014
10740	0.025
10800	0.03
10860	0.014
10920	0.012
10980	0.038
11040	0.065
11100	0.029
11160	0.016
11220	0.019
11280	0.023
11340	0.021
11400	0.025
11460	0.018
11520	0.041
11580	0.025
11640	0.013
11700	0.056
11760	0.016
11820	0.049
11880	0.021
11940	0.013
12000	0.012
12060	0.01
12120	0.011
12180	0.011
12240	0.021
12300	0.022
12360	0.024
12420	0.012
12480	0.013
12540	0.011
12600	0.014
12660	0.013
12720	0.026
12780	0.019
12840	0.012
12900	0.022

DRAFT

12960	0.008
13020	0.008
13080	0.008
13140	0.011
13200	0.01
13260	0.008
13320	0.008
13380	0.008
13440	0.015
13500	0.009
13560	0.019
13620	0.036
13680	0.035
13740	0.02
13800	0.008
13860	0.008
13920	0.008
13980	0.01
14040	0.009
14100	0.014
14160	0.009
14220	0.008
14280	0.011
14340	0.011
14400	0.008
14460	0.008
14520	0.008
14580	0.008
14640	0.009
14700	0.008
14760	0.008
14820	0.008
14880	0.008
14940	0.008
15000	0.008
15060	0.016
15120	0.007
15180	0.008
15240	0.008
15300	0.008
15360	0.008
15420	0.009
15480	0.064
15540	0.015
15600	0.011
15660	0.01
15720	0.013

DRAFT

15780	0.008
15840	0.011
15900	0.021
15960	0.009
16020	0.008
16080	0.007
16140	0.008
16200	0.007
16260	0.007

DRAFT

Instrument Name	DustTrak II
Model Number	8530
Serial Number	8530173304
Firmware Version	3.1
Calibration Date	6/3/2021
Test Name	MANUAL_002
Test Start Time	1:44:19 PM
Test Start Date	11/15/2021
Test Length [D:H:M]	0:01:16
Test Interval [M:S]	1:00
Mass Average [mg/m3]	0.011
Mass Minimum [mg/m3]	0.003
Mass Maximum [mg/m3]	0.092
Mass TWA [mg/m3]	0.002
Photometric User Cal	1
Flow User Cal	0
Errors	
Number of Samples	76

Elapsed Time [s]	Mass [mg/m3]	Alarms	Errors
60	0.023		
120	0.047		
180	0.017		
240	0.007		
300	0.007		
360	0.005		
420	0.005		
480	0.004		
540	0.004		
600	0.005		
660	0.011		
720	0.092		
780	0.023		
840	0.008		
900	0.005		
960	0.004		
1020	0.031		
1080	0.047		
1140	0.021		
1200	0.013		
1260	0.006		
1320	0.006		
1380	0.006		
1440	0.004		
1500	0.006		
1560	0.019		
1620	0.064		

DRAFT

1680	0.033
1740	0.013
1800	0.004
1860	0.007
1920	0.004
1980	0.004
2040	0.004
2100	0.004
2160	0.005
2220	0.004
2280	0.004
2340	0.004
2400	0.004
2460	0.003
2520	0.005
2580	0.008
2640	0.004
2700	0.004
2760	0.004
2820	0.003
2880	0.004
2940	0.006
3000	0.005
3060	0.007
3120	0.003
3180	0.004
3240	0.003
3300	0.007
3360	0.003
3420	0.004
3480	0.004
3540	0.005
3600	0.003
3660	0.004
3720	0.004
3780	0.003
3840	0.003
3900	0.004
3960	0.004
4020	0.005
4080	0.004
4140	0.004
4200	0.044
4260	0.013
4320	0.021
4380	0.009
4440	0.018

DRAFT

4500	0.015
4560	0.008

DRAFT

Instrument Name	DustTrak II
Model Number	8530
Serial Number	8530173304
Firmware Version	3.1
Calibration Date	6/3/2021
Test Name	MANUAL_003
Test Start Time	7:00:08 AM
Test Start Date	11/16/2021
Test Length [D:H:M]	0:01:53
Test Interval [M:S]	1:00
Mass Average [mg/m3]	0.013
Mass Minimum [mg/m3]	0.01
Mass Maximum [mg/m3]	0.015
Mass TWA [mg/m3]	0.003
Photometric User Cal	1
Flow User Cal	0
Errors	
Number of Samples	113

Elapsed Time [s]	Mass [mg/m3]	Alarms	Errors
60	0.011		
120	0.01		
180	0.011		
240	0.011		
300	0.01		
360	0.011		
420	0.01		
480	0.011		
540	0.011		
600	0.011		
660	0.011		
720	0.01		
780	0.011		
840	0.011		
900	0.011		
960	0.011		
1020	0.011		
1080	0.011		
1140	0.011		
1200	0.011		
1260	0.012		
1320	0.011		
1380	0.012		
1440	0.011		
1500	0.012		
1560	0.012		
1620	0.012		

DRAFT

1680	0.012
1740	0.012
1800	0.012
1860	0.012
1920	0.012
1980	0.012
2040	0.012
2100	0.012
2160	0.012
2220	0.012
2280	0.013
2340	0.013
2400	0.013
2460	0.013
2520	0.013
2580	0.013
2640	0.013
2700	0.013
2760	0.013
2820	0.013
2880	0.013
2940	0.013
3000	0.013
3060	0.013
3120	0.013
3180	0.013
3240	0.013
3300	0.013
3360	0.014
3420	0.014
3480	0.013
3540	0.013
3600	0.013
3660	0.013
3720	0.013
3780	0.014
3840	0.014
3900	0.014
3960	0.013
4020	0.014
4080	0.014
4140	0.014
4200	0.013
4260	0.014
4320	0.014
4380	0.014
4440	0.013

DRAFT

4500	0.013
4560	0.013
4620	0.013
4680	0.013
4740	0.013
4800	0.013
4860	0.013
4920	0.013
4980	0.013
5040	0.013
5100	0.013
5160	0.013
5220	0.014
5280	0.014
5340	0.014
5400	0.014
5460	0.014
5520	0.014
5580	0.014
5640	0.014
5700	0.015
5760	0.014
5820	0.015
5880	0.015
5940	0.015
6000	0.015
6060	0.015
6120	0.014
6180	0.014
6240	0.015
6300	0.014
6360	0.014
6420	0.014
6480	0.015
6540	0.015
6600	0.015
6660	0.015
6720	0.015
6780	0.015

DRAFT

Instrument Name	DustTrak II
Model Number	8530
Serial Number	8530173304
Firmware Version	3.1
Calibration Date	6/3/2021
Test Name	MANUAL_004
Test Start Time	9:09:02 AM
Test Start Date	11/16/2021
Test Length [D:H:M]	0:01:35
Test Interval [M:S]	1:00
Mass Average [mg/m3]	0.017
Mass Minimum [mg/m3]	0.012
Mass Maximum [mg/m3]	0.069
Mass TWA [mg/m3]	0.003
Photometric User Cal	1
Flow User Cal	0
Errors	
Number of Samples	95

Elapsed Time [s]	Mass [mg/m3]	Alarms	Errors
60	0.02		
120	0.022		
180	0.023		
240	0.014		
300	0.014		
360	0.015		
420	0.016		
480	0.015		
540	0.015		
600	0.015		
660	0.015		
720	0.014		
780	0.014		
840	0.013		
900	0.013		
960	0.013		
1020	0.014		
1080	0.015		
1140	0.015		
1200	0.014		
1260	0.014		
1320	0.014		
1380	0.02		
1440	0.015		
1500	0.014		
1560	0.013		
1620	0.015		

DRAFT

1680	0.021
1740	0.022
1800	0.014
1860	0.014
1920	0.013
1980	0.065
2040	0.013
2100	0.013
2160	0.019
2220	0.013
2280	0.013
2340	0.013
2400	0.013
2460	0.013
2520	0.013
2580	0.013
2640	0.013
2700	0.013
2760	0.04
2820	0.024
2880	0.022
2940	0.021
3000	0.014
3060	0.014
3120	0.013
3180	0.017
3240	0.031
3300	0.016
3360	0.014
3420	0.014
3480	0.015
3540	0.014
3600	0.015
3660	0.017
3720	0.022
3780	0.02
3840	0.032
3900	0.069
3960	0.022
4020	0.014
4080	0.014
4140	0.014
4200	0.014
4260	0.013
4320	0.013
4380	0.013
4440	0.014

DRAFT

4500	0.016
4560	0.014
4620	0.012
4680	0.013
4740	0.014
4800	0.014
4860	0.013
4920	0.014
4980	0.012
5040	0.013
5100	0.013
5160	0.013
5220	0.013
5280	0.014
5340	0.014
5400	0.013
5460	0.02
5520	0.013
5580	0.013
5640	0.012
5700	0.015

DRAFT

Instrument Name	DustTrak II
Model Number	8530
Serial Number	8530173304
Firmware Version	3.1
Calibration Date	6/3/2021
Test Name	MANUAL_005
Test Start Time	11:34:15 AM
Test Start Date	11/16/2021
Test Length [D:H:M]	0:02:40
Test Interval [M:S]	1:00
Mass Average [mg/m3]	0.012
Mass Minimum [mg/m3]	0.008
Mass Maximum [mg/m3]	0.074
Mass TWA [mg/m3]	0.004
Photometric User Cal	1
Flow User Cal	0
Errors	
Number of Samples	160

Elapsed Time [s]	Mass [mg/m3]	Alarms	Errors
60	0.013		
120	0.012		
180	0.011		
240	0.011		
300	0.012		
360	0.011		
420	0.011		
480	0.01		
540	0.01		
600	0.01		
660	0.01		
720	0.01		
780	0.01		
840	0.01		
900	0.01		
960	0.01		
1020	0.01		
1080	0.01		
1140	0.01		
1200	0.009		
1260	0.009		
1320	0.009		
1380	0.009		
1440	0.009		
1500	0.011		
1560	0.01		
1620	0.009		

DRAFT

1680	0.01
1740	0.01
1800	0.009
1860	0.009
1920	0.009
1980	0.009
2040	0.009
2100	0.009
2160	0.009
2220	0.009
2280	0.009
2340	0.009
2400	0.009
2460	0.009
2520	0.009
2580	0.009
2640	0.009
2700	0.01
2760	0.01
2820	0.01
2880	0.013
2940	0.01
3000	0.01
3060	0.009
3120	0.01
3180	0.009
3240	0.009
3300	0.009
3360	0.009
3420	0.009
3480	0.011
3540	0.016
3600	0.009
3660	0.009
3720	0.025
3780	0.009
3840	0.01
3900	0.011
3960	0.064
4020	0.074
4080	0.028
4140	0.01
4200	0.009
4260	0.009
4320	0.01
4380	0.009
4440	0.009

DRAFT

4500	0.009
4560	0.01
4620	0.009
4680	0.009
4740	0.009
4800	0.009
4860	0.009
4920	0.01
4980	0.031
5040	0.018
5100	0.019
5160	0.009
5220	0.009
5280	0.011
5340	0.013
5400	0.025
5460	0.029
5520	0.011
5580	0.01
5640	0.009
5700	0.009
5760	0.009
5820	0.009
5880	0.009
5940	0.011
6000	0.028
6060	0.022
6120	0.035
6180	0.012
6240	0.009
6300	0.009
6360	0.009
6420	0.009
6480	0.009
6540	0.009
6600	0.009
6660	0.009
6720	0.009
6780	0.009
6840	0.009
6900	0.009
6960	0.009
7020	0.008
7080	0.008
7140	0.008
7200	0.008
7260	0.008

DRAFT

7320	0.009
7380	0.009
7440	0.008
7500	0.008
7560	0.008
7620	0.008
7680	0.008
7740	0.009
7800	0.009
7860	0.009
7920	0.01
7980	0.009
8040	0.01
8100	0.01
8160	0.009
8220	0.009
8280	0.009
8340	0.009
8400	0.009
8460	0.009
8520	0.009
8580	0.008
8640	0.009
8700	0.008
8760	0.008
8820	0.01
8880	0.017
8940	0.034
9000	0.022
9060	0.019
9120	0.012
9180	0.01
9240	0.009
9300	0.009
9360	0.009
9420	0.008
9480	0.008
9540	0.009
9600	0.009

DRAFT

Instrument Name	DustTrak II
Model Number	8530
Serial Number	8530173304
Firmware Version	3.1
Calibration Date	6/3/2021
Test Name	MANUAL_006
Test Start Time	7:21:10 AM
Test Start Date	11/17/2021
Test Length [D:H:M]	0:04:40
Test Interval [M:S]	1:00
Mass Average [mg/m3]	0.021
Mass Minimum [mg/m3]	0.011
Mass Maximum [mg/m3]	0.19
Mass TWA [mg/m3]	0.012
Photometric User Cal	1
Flow User Cal	0
Errors	
Number of Samples	280

Elapsed Time [s]	Mass [mg/m3]	Alarms	Errors
60	0.066		
120	0.052		
180	0.049		
240	0.04		
300	0.031		
360	0.033		
420	0.033		
480	0.032		
540	0.033		
600	0.033		
660	0.036		
720	0.059		
780	0.057		
840	0.038		
900	0.036		
960	0.037		
1020	0.03		
1080	0.029		
1140	0.03		
1200	0.029		
1260	0.029		
1320	0.027		
1380	0.026		
1440	0.027		
1500	0.026		
1560	0.027		
1620	0.027		

DRAFT

1680	0.027
1740	0.027
1800	0.027
1860	0.027
1920	0.027
1980	0.026
2040	0.025
2100	0.025
2160	0.025
2220	0.026
2280	0.027
2340	0.032
2400	0.033
2460	0.029
2520	0.027
2580	0.027
2640	0.025
2700	0.026
2760	0.024
2820	0.024
2880	0.023
2940	0.023
3000	0.022
3060	0.022
3120	0.022
3180	0.022
3240	0.021
3300	0.022
3360	0.023
3420	0.028
3480	0.028
3540	0.024
3600	0.026
3660	0.024
3720	0.021
3780	0.021
3840	0.021
3900	0.021
3960	0.02
4020	0.018
4080	0.018
4140	0.017
4200	0.019
4260	0.018
4320	0.019
4380	0.018
4440	0.017

DRAFT

4500	0.017
4560	0.017
4620	0.017
4680	0.018
4740	0.019
4800	0.018
4860	0.019
4920	0.019
4980	0.019
5040	0.019
5100	0.019
5160	0.019
5220	0.019
5280	0.018
5340	0.018
5400	0.018
5460	0.016
5520	0.015
5580	0.016
5640	0.016
5700	0.016
5760	0.016
5820	0.017
5880	0.016
5940	0.016
6000	0.015
6060	0.015
6120	0.016
6180	0.017
6240	0.017
6300	0.017
6360	0.017
6420	0.017
6480	0.018
6540	0.017
6600	0.017
6660	0.018
6720	0.017
6780	0.018
6840	0.014
6900	0.021
6960	0.021
7020	0.015
7080	0.015
7140	0.015
7200	0.016
7260	0.015

DRAFT

7320	0.014
7380	0.014
7440	0.014
7500	0.015
7560	0.015
7620	0.015
7680	0.015
7740	0.019
7800	0.127
7860	0.082
7920	0.016
7980	0.015
8040	0.017
8100	0.19
8160	0.024
8220	0.022
8280	0.023
8340	0.032
8400	0.029
8460	0.018
8520	0.016
8580	0.021
8640	0.028
8700	0.026
8760	0.024
8820	0.016
8880	0.017
8940	0.016
9000	0.016
9060	0.015
9120	0.015
9180	0.015
9240	0.015
9300	0.016
9360	0.015
9420	0.015
9480	0.068
9540	0.05
9600	0.045
9660	0.015
9720	0.016
9780	0.034
9840	0.074
9900	0.017
9960	0.016
10020	0.021
10080	0.027

DRAFT

10140	0.016
10200	0.015
10260	0.016
10320	0.015
10380	0.015
10440	0.015
10500	0.015
10560	0.015
10620	0.015
10680	0.015
10740	0.015
10800	0.015
10860	0.015
10920	0.015
10980	0.015
11040	0.025
11100	0.04
11160	0.019
11220	0.015
11280	0.019
11340	0.02
11400	0.029
11460	0.021
11520	0.024
11580	0.014
11640	0.014
11700	0.014
11760	0.014
11820	0.014
11880	0.013
11940	0.013
12000	0.013
12060	0.013
12120	0.025
12180	0.029
12240	0.017
12300	0.014
12360	0.014
12420	0.014
12480	0.013
12540	0.013
12600	0.013
12660	0.013
12720	0.013
12780	0.013
12840	0.013
12900	0.013

DRAFT

12960	0.013
13020	0.013
13080	0.013
13140	0.013
13200	0.013
13260	0.012
13320	0.012
13380	0.012
13440	0.012
13500	0.012
13560	0.012
13620	0.012
13680	0.012
13740	0.012
13800	0.016
13860	0.014
13920	0.012
13980	0.012
14040	0.012
14100	0.012
14160	0.012
14220	0.012
14280	0.013
14340	0.048
14400	0.022
14460	0.034
14520	0.019
14580	0.016
14640	0.013
14700	0.012
14760	0.012
14820	0.012
14880	0.012
14940	0.012
15000	0.012
15060	0.012
15120	0.012
15180	0.012
15240	0.012
15300	0.012
15360	0.012
15420	0.054
15480	0.017
15540	0.014
15600	0.013
15660	0.012
15720	0.012

DRAFT

15780	0.012
15840	0.012
15900	0.012
15960	0.012
16020	0.012
16080	0.012
16140	0.012
16200	0.012
16260	0.012
16320	0.012
16380	0.012
16440	0.012
16500	0.012
16560	0.011
16620	0.011
16680	0.012
16740	0.012
16800	0.012

DRAFT

Instrument Name	DustTrak II
Model Number	8530
Serial Number	8530173304
Firmware Version	3.1
Calibration Date	6/3/2021
Test Name	MANUAL_007
Test Start Time	12:14:42 PM
Test Start Date	11/17/2021
Test Length [D:H:M]	0:01:58
Test Interval [M:S]	1:00
Mass Average [mg/m3]	0.011
Mass Minimum [mg/m3]	0.009
Mass Maximum [mg/m3]	0.027
Mass TWA [mg/m3]	0.003
Photometric User Cal	1
Flow User Cal	0
Errors	
Number of Samples	118

Elapsed Time [s]	Mass [mg/m3]	Alarms	Errors
60	0.027		
120	0.023		
180	0.011		
240	0.013		
300	0.011		
360	0.011		
420	0.011		
480	0.011		
540	0.011		
600	0.01		
660	0.011		
720	0.011		
780	0.011		
840	0.012		
900	0.011		
960	0.011		
1020	0.011		
1080	0.011		
1140	0.011		
1200	0.011		
1260	0.011		
1320	0.011		
1380	0.011		
1440	0.011		
1500	0.011		
1560	0.011		
1620	0.011		

DRAFT

1680	0.011
1740	0.01
1800	0.01
1860	0.01
1920	0.012
1980	0.01
2040	0.01
2100	0.011
2160	0.01
2220	0.01
2280	0.01
2340	0.01
2400	0.01
2460	0.01
2520	0.01
2580	0.01
2640	0.01
2700	0.01
2760	0.01
2820	0.01
2880	0.01
2940	0.01
3000	0.01
3060	0.01
3120	0.01
3180	0.01
3240	0.01
3300	0.01
3360	0.01
3420	0.01
3480	0.01
3540	0.01
3600	0.01
3660	0.01
3720	0.01
3780	0.01
3840	0.01
3900	0.012
3960	0.011
4020	0.011
4080	0.01
4140	0.01
4200	0.01
4260	0.01
4320	0.01
4380	0.01
4440	0.01

DRAFT

4500	0.015
4560	0.01
4620	0.014
4680	0.011
4740	0.01
4800	0.01
4860	0.01
4920	0.01
4980	0.01
5040	0.01
5100	0.01
5160	0.009
5220	0.01
5280	0.01
5340	0.009
5400	0.01
5460	0.009
5520	0.01
5580	0.01
5640	0.011
5700	0.01
5760	0.01
5820	0.009
5880	0.01
5940	0.01
6000	0.009
6060	0.01
6120	0.009
6180	0.009
6240	0.009
6300	0.01
6360	0.01
6420	0.009
6480	0.01
6540	0.01
6600	0.01
6660	0.01
6720	0.01
6780	0.01
6840	0.011
6900	0.011
6960	0.01
7020	0.01
7080	0.01

DRAFT

Instrument Name	DustTrak II
Model Number	8530
Serial Number	8530173304
Firmware Version	3.1
Calibration Date	6/3/2021
Test Name	MANUAL_008
Test Start Time	7:12:01 AM
Test Start Date	11/18/2021
Test Length [D:H:M]	0:04:22
Test Interval [M:S]	1:00
Mass Average [mg/m3]	0.055
Mass Minimum [mg/m3]	0.044
Mass Maximum [mg/m3]	0.29
Mass TWA [mg/m3]	0.03
Photometric User Cal	1
Flow User Cal	0
Errors	
Number of Samples	262

Elapsed Time [s]	Mass [mg/m3]	Alarms	Errors
60	0.047		
120	0.044		
180	0.048		
240	0.058		
300	0.053		
360	0.052		
420	0.056		
480	0.05		
540	0.045		
600	0.046		
660	0.046		
720	0.047		
780	0.05		
840	0.047		
900	0.132		
960	0.063		
1020	0.082		
1080	0.099		
1140	0.074		
1200	0.047		
1260	0.049		
1320	0.053		
1380	0.063		
1440	0.063		
1500	0.048		
1560	0.048		
1620	0.052		

DRAFT

1680	0.052
1740	0.051
1800	0.053
1860	0.088
1920	0.09
1980	0.052
2040	0.05
2100	0.047
2160	0.048
2220	0.048
2280	0.052
2340	0.061
2400	0.085
2460	0.05
2520	0.049
2580	0.049
2640	0.048
2700	0.049
2760	0.049
2820	0.064
2880	0.056
2940	0.053
3000	0.053
3060	0.051
3120	0.049
3180	0.049
3240	0.058
3300	0.051
3360	0.053
3420	0.052
3480	0.29
3540	0.201
3600	0.062
3660	0.057
3720	0.053
3780	0.05
3840	0.05
3900	0.051
3960	0.051
4020	0.052
4080	0.055
4140	0.055
4200	0.059
4260	0.058
4320	0.058
4380	0.056
4440	0.055

DRAFT

4500	0.052
4560	0.051
4620	0.052
4680	0.053
4740	0.05
4800	0.051
4860	0.052
4920	0.05
4980	0.049
5040	0.05
5100	0.049
5160	0.055
5220	0.052
5280	0.051
5340	0.048
5400	0.052
5460	0.051
5520	0.048
5580	0.047
5640	0.048
5700	0.047
5760	0.047
5820	0.047
5880	0.048
5940	0.064
6000	0.06
6060	0.048
6120	0.061
6180	0.058
6240	0.047
6300	0.049
6360	0.077
6420	0.107
6480	0.085
6540	0.06
6600	0.055
6660	0.051
6720	0.051
6780	0.05
6840	0.049
6900	0.047
6960	0.049
7020	0.048
7080	0.049
7140	0.063
7200	0.053
7260	0.047

DRAFT

7320	0.046
7380	0.048
7440	0.049
7500	0.047
7560	0.047
7620	0.047
7680	0.047
7740	0.046
7800	0.046
7860	0.047
7920	0.046
7980	0.046
8040	0.046
8100	0.047
8160	0.046
8220	0.045
8280	0.046
8340	0.048
8400	0.046
8460	0.046
8520	0.046
8580	0.046
8640	0.048
8700	0.048
8760	0.047
8820	0.046
8880	0.047
8940	0.072
9000	0.051
9060	0.047
9120	0.104
9180	0.047
9240	0.047
9300	0.057
9360	0.059
9420	0.047
9480	0.054
9540	0.049
9600	0.053
9660	0.065
9720	0.053
9780	0.05
9840	0.059
9900	0.076
9960	0.089
10020	0.058
10080	0.053

DRAFT

10140	0.051
10200	0.049
10260	0.048
10320	0.049
10380	0.048
10440	0.097
10500	0.084
10560	0.051
10620	0.054
10680	0.051
10740	0.049
10800	0.049
10860	0.049
10920	0.052
10980	0.049
11040	0.049
11100	0.05
11160	0.05
11220	0.052
11280	0.052
11340	0.051
11400	0.052
11460	0.051
11520	0.051
11580	0.05
11640	0.049
11700	0.049
11760	0.049
11820	0.048
11880	0.048
11940	0.049
12000	0.048
12060	0.048
12120	0.049
12180	0.054
12240	0.048
12300	0.052
12360	0.048
12420	0.049
12480	0.05
12540	0.053
12600	0.05
12660	0.05
12720	0.049
12780	0.048
12840	0.136
12900	0.054

DRAFT

12960	0.05
13020	0.056
13080	0.047
13140	0.047
13200	0.048
13260	0.047
13320	0.104
13380	0.059
13440	0.05
13500	0.066
13560	0.07
13620	0.049
13680	0.081
13740	0.05
13800	0.05
13860	0.049
13920	0.047
13980	0.058
14040	0.056
14100	0.052
14160	0.047
14220	0.046
14280	0.046
14340	0.05
14400	0.052
14460	0.049
14520	0.05
14580	0.048
14640	0.056
14700	0.047
14760	0.05
14820	0.049
14880	0.045
14940	0.045
15000	0.047
15060	0.044
15120	0.045
15180	0.046
15240	0.047
15300	0.051
15360	0.049
15420	0.048
15480	0.047
15540	0.056
15600	0.047
15660	0.046
15720	0.044

DRAFT

Instrument Name	DustTrak II
Model Number	8530
Serial Number	8530173304
Firmware Version	3.1
Calibration Date	6/3/2021
Test Name	MANUAL_009
Test Start Time	12:49:18 PM
Test Start Date	11/18/2021
Test Length [D:H:M]	0:01:00
Test Interval [M:S]	1:00
Mass Average [mg/m3]	0.046
Mass Minimum [mg/m3]	0.041
Mass Maximum [mg/m3]	0.073
Mass TWA [mg/m3]	0.006
Photometric User Cal	1
Flow User Cal	0
Errors	
Number of Samples	60

Elapsed Time [s]	Mass [mg/m3]	Alarms	Errors
60	0.05		
120	0.053		
180	0.052		
240	0.046		
300	0.044		
360	0.043		
420	0.043		
480	0.073		
540	0.047		
600	0.043		
660	0.042		
720	0.041		
780	0.041		
840	0.042		
900	0.048		
960	0.043		
1020	0.042		
1080	0.043		
1140	0.047		
1200	0.043		
1260	0.044		
1320	0.044		
1380	0.052		
1440	0.044		
1500	0.046		
1560	0.046		
1620	0.048		

DRAFT

1680	0.046
1740	0.046
1800	0.046
1860	0.046
1920	0.047
1980	0.047
2040	0.045
2100	0.046
2160	0.046
2220	0.045
2280	0.044
2340	0.044
2400	0.044
2460	0.043
2520	0.044
2580	0.044
2640	0.044
2700	0.048
2760	0.052
2820	0.053
2880	0.054
2940	0.059
3000	0.055
3060	0.044
3120	0.044
3180	0.043
3240	0.043
3300	0.042
3360	0.042
3420	0.042
3480	0.042
3540	0.042
3600	0.041

DRAFT

Instrument Name	DustTrak II
Model Number	8530
Serial Number	8530172410
Firmware Version	3.7
Calibration Date	6/13/2017
Test Name	MANUAL_001
Test Start Time	7:14:01 AM
Test Start Date	11/15/2021
Test Length [D:H:M]	0:04:34
Test Interval [M:S]	1:00
Mass Average [mg/m3]	0.017
Mass Minimum [mg/m3]	0.006
Mass Maximum [mg/m3]	0.206
Mass TWA [mg/m3]	0.01
Photometric User Cal	0.68
Flow User Cal	0
Errors	
Number of Samples	274

Elapsed Time [s]	Mass [mg/m3]	Alarms	Errors
60	0.044		
120	0.022		
180	0.026		
240	0.021		
300	0.022		
360	0.025		
420	0.024		
480	0.023		
540	0.022		
600	0.022		
660	0.023		
720	0.022		
780	0.022		
840	0.023		
900	0.022		
960	0.023		
1020	0.022		
1080	0.022		
1140	0.024		
1200	0.022		
1260	0.022		
1320	0.025		
1380	0.206	1	
1440	0.034		
1500	0.025		
1560	0.024		
1620	0.024		

DRAFT

1680	0.023
1740	0.025
1800	0.023
1860	0.024
1920	0.024
1980	0.028
2040	0.028
2100	0.025
2160	0.023
2220	0.022
2280	0.022
2340	0.022
2400	0.021
2460	0.02
2520	0.023
2580	0.023
2640	0.022
2700	0.02
2760	0.018
2820	0.026
2880	0.019
2940	0.02
3000	0.019
3060	0.02
3120	0.019
3180	0.02
3240	0.019
3300	0.019
3360	0.019
3420	0.019
3480	0.019
3540	0.018
3600	0.021
3660	0.018
3720	0.021
3780	0.021
3840	0.024
3900	0.021
3960	0.019
4020	0.018
4080	0.018
4140	0.018
4200	0.019
4260	0.019
4320	0.02
4380	0.021
4440	0.021

DRAFT

4500	0.019
4560	0.019
4620	0.02
4680	0.019
4740	0.019
4800	0.019
4860	0.019
4920	0.02
4980	0.022
5040	0.021
5100	0.021
5160	0.022
5220	0.021
5280	0.02
5340	0.029
5400	0.022
5460	0.022
5520	0.021
5580	0.019
5640	0.018
5700	0.023
5760	0.02
5820	0.02
5880	0.019
5940	0.018
6000	0.018
6060	0.019
6120	0.019
6180	0.018
6240	0.019
6300	0.021
6360	0.019
6420	0.017
6480	0.02
6540	0.021
6600	0.017
6660	0.015
6720	0.016
6780	0.015
6840	0.016
6900	0.015
6960	0.014
7020	0.015
7080	0.014
7140	0.014
7200	0.015
7260	0.023

DRAFT

7320	0.018
7380	0.017
7440	0.015
7500	0.015
7560	0.017
7620	0.021
7680	0.016
7740	0.015
7800	0.014
7860	0.015
7920	0.015
7980	0.014
8040	0.014
8100	0.016
8160	0.014
8220	0.015
8280	0.016
8340	0.014
8400	0.015
8460	0.014
8520	0.014
8580	0.022
8640	0.02
8700	0.022
8760	0.017
8820	0.022
8880	0.039
8940	0.023
9000	0.021
9060	0.016
9120	0.017
9180	0.016
9240	0.014
9300	0.014
9360	0.014
9420	0.014
9480	0.015
9540	0.013
9600	0.013
9660	0.014
9720	0.014
9780	0.016
9840	0.012
9900	0.012
9960	0.011
10020	0.014
10080	0.013

DRAFT

10140	0.012
10200	0.011
10260	0.011
10320	0.011
10380	0.011
10440	0.015
10500	0.024
10560	0.015
10620	0.013
10680	0.01
10740	0.01
10800	0.014
10860	0.025
10920	0.013
10980	0.01
11040	0.01
11100	0.015
11160	0.014
11220	0.01
11280	0.014
11340	0.011
11400	0.009
11460	0.01
11520	0.011
11580	0.01
11640	0.012
11700	0.01
11760	0.009
11820	0.014
11880	0.016
11940	0.018
12000	0.011
12060	0.022
12120	0.009
12180	0.009
12240	0.008
12300	0.012
12360	0.016
12420	0.018
12480	0.016
12540	0.014
12600	0.009
12660	0.009
12720	0.014
12780	0.018
12840	0.019
12900	0.015

DRAFT

12960	0.007
13020	0.006
13080	0.007
13140	0.007
13200	0.006
13260	0.008
13320	0.007
13380	0.007
13440	0.007
13500	0.007
13560	0.012
13620	0.008
13680	0.009
13740	0.011
13800	0.018
13860	0.009
13920	0.007
13980	0.007
14040	0.007
14100	0.007
14160	0.007
14220	0.007
14280	0.007
14340	0.017
14400	0.007
14460	0.007
14520	0.006
14580	0.007
14640	0.007
14700	0.007
14760	0.007
14820	0.006
14880	0.007
14940	0.007
15000	0.007
15060	0.006
15120	0.007
15180	0.006
15240	0.007
15300	0.006
15360	0.007
15420	0.006
15480	0.007
15540	0.009
15600	0.023
15660	0.011
15720	0.01

DRAFT

15780	0.008
15840	0.009
15900	0.009
15960	0.015
16020	0.012
16080	0.007
16140	0.007
16200	0.007
16260	0.007
16320	0.006
16380	0.007
16440	0.007

DRAFT

Instrument Name	DustTrak II
Model Number	8530
Serial Number	8530172410
Firmware Version	3.7
Calibration Date	6/13/2017
Test Name	MANUAL_002
Test Start Time	1:38:31 PM
Test Start Date	11/15/2021
Test Length [D:H:M]	0:01:19
Test Interval [M:S]	1:00
Mass Average [mg/m3]	0.004
Mass Minimum [mg/m3]	0.002
Mass Maximum [mg/m3]	0.028
Mass TWA [mg/m3]	0.001
Photometric User Cal	0.68
Flow User Cal	0
Errors	
Number of Samples	79

Elapsed Time [s]	Mass [mg/m3]	Alarms	Errors
60	0.028		
120	0.003		
180	0.003		
240	0.003		
300	0.003		
360	0.003		
420	0.018		
480	0.004		
540	0.003		
600	0.003		
660	0.003		
720	0.003		
780	0.003		
840	0.003		
900	0.003		
960	0.003		
1020	0.003		
1080	0.003		
1140	0.003		
1200	0.003		
1260	0.003		
1320	0.003		
1380	0.004		
1440	0.003		
1500	0.003		
1560	0.003		
1620	0.004		

DRAFT

1680	0.003
1740	0.003
1800	0.003
1860	0.005
1920	0.003
1980	0.003
2040	0.003
2100	0.003
2160	0.003
2220	0.004
2280	0.003
2340	0.003
2400	0.003
2460	0.003
2520	0.003
2580	0.003
2640	0.003
2700	0.003
2760	0.004
2820	0.003
2880	0.003
2940	0.003
3000	0.004
3060	0.003
3120	0.002
3180	0.003
3240	0.003
3300	0.003
3360	0.003
3420	0.003
3480	0.003
3540	0.003
3600	0.003
3660	0.003
3720	0.003
3780	0.004
3840	0.003
3900	0.003
3960	0.003
4020	0.003
4080	0.003
4140	0.003
4200	0.003
4260	0.003
4320	0.003
4380	0.003
4440	0.003

DRAFT

4500	0.012
4560	0.004
4620	0.004
4680	0.003
4740	0.003

DRAFT

Instrument Name	DustTrak II
Model Number	8530
Serial Number	8530172410
Firmware Version	3.7
Calibration Date	6/13/2017
Test Name	MANUAL_003
Test Start Time	6:58:36 AM
Test Start Date	11/16/2021
Test Length [D:H:M]	0:01:52
Test Interval [M:S]	1:00
Mass Average [mg/m3]	0.014
Mass Minimum [mg/m3]	0.008
Mass Maximum [mg/m3]	0.171
Mass TWA [mg/m3]	0.003
Photometric User Cal	0.68
Flow User Cal	0
Errors	
Number of Samples	112

Elapsed Time [s]	Mass [mg/m3]	Alarms	Errors
60	0.171	1	
120	0.009		
180	0.01		
240	0.009		
300	0.009		
360	0.008		
420	0.009		
480	0.009		
540	0.009		
600	0.008		
660	0.009		
720	0.009		
780	0.009		
840	0.009		
900	0.009		
960	0.009		
1020	0.009		
1080	0.009		
1140	0.009		
1200	0.009		
1260	0.01		
1320	0.011		
1380	0.013		
1440	0.011		
1500	0.011		
1560	0.011		
1620	0.01		

DRAFT

1680	0.011
1740	0.015
1800	0.012
1860	0.012
1920	0.01
1980	0.01
2040	0.036
2100	0.022
2160	0.012
2220	0.011
2280	0.011
2340	0.01
2400	0.049
2460	0.014
2520	0.014
2580	0.015
2640	0.017
2700	0.011
2760	0.017
2820	0.033
2880	0.011
2940	0.011
3000	0.011
3060	0.011
3120	0.011
3180	0.011
3240	0.011
3300	0.015
3360	0.02
3420	0.022
3480	0.016
3540	0.011
3600	0.01
3660	0.011
3720	0.011
3780	0.011
3840	0.011
3900	0.011
3960	0.01
4020	0.011
4080	0.011
4140	0.013
4200	0.011
4260	0.011
4320	0.011
4380	0.011
4440	0.011

DRAFT

4500	0.01
4560	0.01
4620	0.011
4680	0.011
4740	0.011
4800	0.01
4860	0.011
4920	0.011
4980	0.011
5040	0.011
5100	0.011
5160	0.011
5220	0.011
5280	0.011
5340	0.011
5400	0.011
5460	0.012
5520	0.012
5580	0.011
5640	0.011
5700	0.012
5760	0.011
5820	0.034
5880	0.023
5940	0.029
6000	0.017
6060	0.013
6120	0.014
6180	0.013
6240	0.013
6300	0.013
6360	0.014
6420	0.012
6480	0.012
6540	0.012
6600	0.012
6660	0.012
6720	0.012

DRAFT

Instrument Name	DustTrak II
Model Number	8530
Serial Number	8530172410
Firmware Version	3.7
Calibration Date	6/13/2017
Test Name	MANUAL_004
Test Start Time	9:06:46 AM
Test Start Date	11/16/2021
Test Length [D:H:M]	0:01:35
Test Interval [M:S]	1:00
Mass Average [mg/m3]	0.017
Mass Minimum [mg/m3]	0.01
Mass Maximum [mg/m3]	0.2
Mass TWA [mg/m3]	0.003
Photometric User Cal	0.68
Flow User Cal	0
Errors	
Number of Samples	95

Elapsed Time [s]	Mass [mg/m3]	Alarms	Errors
60	0.038		
120	0.013		
180	0.014		
240	0.044		
300	0.014		
360	0.014		
420	0.013		
480	0.014		
540	0.013		
600	0.014		
660	0.014		
720	0.013		
780	0.013		
840	0.012		
900	0.012		
960	0.012		
1020	0.016		
1080	0.012		
1140	0.012		
1200	0.012		
1260	0.012		
1320	0.012		
1380	0.012		
1440	0.015		
1500	0.012		
1560	0.033		
1620	0.026		

DRAFT

1680	0.2	1
1740	0.027	
1800	0.013	
1860	0.012	
1920	0.012	
1980	0.011	
2040	0.029	
2100	0.01	
2160	0.043	
2220	0.011	
2280	0.012	
2340	0.011	
2400	0.01	
2460	0.011	
2520	0.01	
2580	0.011	
2640	0.011	
2700	0.011	
2760	0.011	
2820	0.01	
2880	0.01	
2940	0.011	
3000	0.014	
3060	0.011	
3120	0.012	
3180	0.011	
3240	0.011	
3300	0.012	
3360	0.011	
3420	0.015	
3480	0.041	
3540	0.012	
3600	0.02	
3660	0.012	
3720	0.013	
3780	0.013	
3840	0.012	
3900	0.012	
3960	0.012	
4020	0.012	
4080	0.015	
4140	0.051	
4200	0.012	
4260	0.021	
4320	0.011	
4380	0.011	
4440	0.011	

DRAFT

4500	0.011
4560	0.012
4620	0.012
4680	0.011
4740	0.011
4800	0.012
4860	0.012
4920	0.012
4980	0.012
5040	0.014
5100	0.011
5160	0.011
5220	0.011
5280	0.011
5340	0.011
5400	0.012
5460	0.044
5520	0.019
5580	0.017
5640	0.023
5700	0.034

DRAFT

Instrument Name	DustTrak II
Model Number	8530
Serial Number	8530172410
Firmware Version	3.7
Calibration Date	6/13/2017
Test Name	MANUAL_005
Test Start Time	11:32:20 AM
Test Start Date	11/16/2021
Test Length [D:H:M]	0:02:42
Test Interval [M:S]	1:00
Mass Average [mg/m3]	0.009
Mass Minimum [mg/m3]	0.006
Mass Maximum [mg/m3]	0.11
Mass TWA [mg/m3]	0.003
Photometric User Cal	0.68
Flow User Cal	0
Errors	
Number of Samples	162

Elapsed Time [s]	Mass [mg/m3]	Alarms	Errors
60	0.01		
120	0.01		
180	0.01		
240	0.01		
300	0.009		
360	0.009		
420	0.009		
480	0.009		
540	0.008		
600	0.008		
660	0.008		
720	0.008		
780	0.008		
840	0.008		
900	0.008		
960	0.009		
1020	0.008		
1080	0.008		
1140	0.007		
1200	0.008		
1260	0.008		
1320	0.008		
1380	0.007		
1440	0.007		
1500	0.007		
1560	0.009		
1620	0.009		

DRAFT

1680	0.008
1740	0.007
1800	0.007
1860	0.007
1920	0.008
1980	0.007
2040	0.007
2100	0.006
2160	0.008
2220	0.007
2280	0.007
2340	0.008
2400	0.007
2460	0.008
2520	0.007
2580	0.007
2640	0.007
2700	0.007
2760	0.008
2820	0.007
2880	0.007
2940	0.007
3000	0.008
3060	0.008
3120	0.007
3180	0.007
3240	0.007
3300	0.007
3360	0.007
3420	0.007
3480	0.007
3540	0.007
3600	0.017
3660	0.008
3720	0.007
3780	0.006
3840	0.007
3900	0.007
3960	0.008
4020	0.008
4080	0.052
4140	0.11
4200	0.014
4260	0.007
4320	0.007
4380	0.008
4440	0.007

DRAFT

4500	0.007
4560	0.007
4620	0.008
4680	0.007
4740	0.007
4800	0.008
4860	0.008
4920	0.007
4980	0.007
5040	0.009
5100	0.013
5160	0.008
5220	0.006
5280	0.007
5340	0.006
5400	0.007
5460	0.01
5520	0.008
5580	0.007
5640	0.007
5700	0.007
5760	0.006
5820	0.007
5880	0.007
5940	0.007
6000	0.007
6060	0.008
6120	0.017
6180	0.011
6240	0.011
6300	0.007
6360	0.007
6420	0.007
6480	0.007
6540	0.006
6600	0.007
6660	0.007
6720	0.007
6780	0.007
6840	0.007
6900	0.007
6960	0.007
7020	0.007
7080	0.006
7140	0.006
7200	0.006
7260	0.007

DRAFT

7320	0.006
7380	0.008
7440	0.007
7500	0.007
7560	0.007
7620	0.006
7680	0.007
7740	0.006
7800	0.007
7860	0.007
7920	0.007
7980	0.007
8040	0.008
8100	0.008
8160	0.008
8220	0.008
8280	0.008
8340	0.007
8400	0.007
8460	0.007
8520	0.006
8580	0.006
8640	0.007
8700	0.006
8760	0.006
8820	0.006
8880	0.007
8940	0.006
9000	0.008
9060	0.007
9120	0.006
9180	0.009
9240	0.01
9300	0.007
9360	0.007
9420	0.009
9480	0.007
9540	0.006
9600	0.007
9660	0.009
9720	0.007

DRAFT

Instrument Name	DustTrak II
Model Number	8530
Serial Number	8530172410
Firmware Version	3.7
Calibration Date	6/13/2017
Test Name	MANUAL_006
Test Start Time	7:18:56 AM
Test Start Date	11/17/2021
Test Length [D:H:M]	0:04:43
Test Interval [M:S]	1:00
Mass Average [mg/m3]	0.019
Mass Minimum [mg/m3]	0.009
Mass Maximum [mg/m3]	0.358
Mass TWA [mg/m3]	0.011
Photometric User Cal	0.68
Flow User Cal	0
Errors	
Number of Samples	283

Elapsed Time [s]	Mass [mg/m3]	Alarms	Errors
60	0.11		
120	0.049		
180	0.2	1	
240	0.082		
300	0.037		
360	0.029		
420	0.029		
480	0.04		
540	0.108		
600	0.358	1	
660	0.212	1	
720	0.03		
780	0.029		
840	0.027		
900	0.028		
960	0.027		
1020	0.028		
1080	0.028		
1140	0.027		
1200	0.026		
1260	0.025		
1320	0.025		
1380	0.026		
1440	0.025		
1500	0.025		
1560	0.025		
1620	0.025		

DRAFT

1680	0.025
1740	0.024
1800	0.024
1860	0.025
1920	0.024
1980	0.025
2040	0.025
2100	0.021
2160	0.022
2220	0.023
2280	0.025
2340	0.031
2400	0.029
2460	0.029
2520	0.026
2580	0.021
2640	0.022
2700	0.02
2760	0.046
2820	0.021
2880	0.02
2940	0.022
3000	0.019
3060	0.021
3120	0.021
3180	0.019
3240	0.019
3300	0.019
3360	0.019
3420	0.021
3480	0.021
3540	0.02
3600	0.02
3660	0.019
3720	0.018
3780	0.018
3840	0.018
3900	0.019
3960	0.019
4020	0.018
4080	0.016
4140	0.016
4200	0.015
4260	0.017
4320	0.016
4380	0.017
4440	0.017

DRAFT

4500	0.015
4560	0.016
4620	0.015
4680	0.016
4740	0.017
4800	0.017
4860	0.017
4920	0.018
4980	0.017
5040	0.017
5100	0.017
5160	0.017
5220	0.017
5280	0.017
5340	0.016
5400	0.016
5460	0.015
5520	0.015
5580	0.014
5640	0.015
5700	0.015
5760	0.014
5820	0.014
5880	0.014
5940	0.014
6000	0.014
6060	0.014
6120	0.014
6180	0.015
6240	0.016
6300	0.015
6360	0.016
6420	0.016
6480	0.016
6540	0.017
6600	0.016
6660	0.016
6720	0.016
6780	0.016
6840	0.013
6900	0.012
6960	0.021
7020	0.012
7080	0.013
7140	0.013
7200	0.013
7260	0.013

DRAFT

7320	0.013
7380	0.013
7440	0.013
7500	0.013
7560	0.013
7620	0.013
7680	0.013
7740	0.013
7800	0.013
7860	0.031
7920	0.013
7980	0.012
8040	0.012
8100	0.013
8160	0.013
8220	0.013
8280	0.013
8340	0.013
8400	0.013
8460	0.014
8520	0.017
8580	0.022
8640	0.02
8700	0.013
8760	0.013
8820	0.014
8880	0.013
8940	0.014
9000	0.013
9060	0.013
9120	0.013
9180	0.013
9240	0.013
9300	0.013
9360	0.014
9420	0.014
9480	0.013
9540	0.014
9600	0.014
9660	0.013
9720	0.013
9780	0.014
9840	0.014
9900	0.014
9960	0.015
10020	0.014
10080	0.014

DRAFT

10140	0.014
10200	0.014
10260	0.013
10320	0.013
10380	0.013
10440	0.013
10500	0.014
10560	0.013
10620	0.013
10680	0.013
10740	0.013
10800	0.012
10860	0.012
10920	0.012
10980	0.012
11040	0.012
11100	0.013
11160	0.013
11220	0.012
11280	0.012
11340	0.012
11400	0.012
11460	0.012
11520	0.012
11580	0.012
11640	0.012
11700	0.012
11760	0.012
11820	0.012
11880	0.012
11940	0.012
12000	0.012
12060	0.011
12120	0.011
12180	0.012
12240	0.011
12300	0.012
12360	0.011
12420	0.011
12480	0.011
12540	0.011
12600	0.011
12660	0.011
12720	0.011
12780	0.011
12840	0.011
12900	0.011

DRAFT

12960	0.011
13020	0.011
13080	0.011
13140	0.011
13200	0.011
13260	0.011
13320	0.011
13380	0.01
13440	0.01
13500	0.01
13560	0.01
13620	0.01
13680	0.01
13740	0.01
13800	0.01
13860	0.013
13920	0.014
13980	0.011
14040	0.01
14100	0.011
14160	0.01
14220	0.01
14280	0.01
14340	0.01
14400	0.011
14460	0.01
14520	0.01
14580	0.011
14640	0.011
14700	0.011
14760	0.01
14820	0.011
14880	0.01
14940	0.01
15000	0.01
15060	0.01
15120	0.01
15180	0.01
15240	0.01
15300	0.011
15360	0.01
15420	0.01
15480	0.01
15540	0.018
15600	0.01
15660	0.01
15720	0.01

DRAFT

15780	0.01
15840	0.01
15900	0.01
15960	0.01
16020	0.01
16080	0.01
16140	0.009
16200	0.01
16260	0.009
16320	0.01
16380	0.01
16440	0.01
16500	0.009
16560	0.01
16620	0.009
16680	0.009
16740	0.009
16800	0.009
16860	0.011
16920	0.011
16980	0.01

DRAFT

Instrument Name	DustTrak II
Model Number	8530
Serial Number	8530172410
Firmware Version	3.7
Calibration Date	6/13/2017
Test Name	MANUAL_007
Test Start Time	12:12:34 PM
Test Start Date	11/17/2021
Test Length [D:H:M]	0:01:58
Test Interval [M:S]	1:00
Mass Average [mg/m3]	0.014
Mass Minimum [mg/m3]	0.008
Mass Maximum [mg/m3]	0.087
Mass TWA [mg/m3]	0.004
Photometric User Cal	0.68
Flow User Cal	0
Errors	
Number of Samples	118

Elapsed Time [s]	Mass [mg/m3]	Alarms	Errors
60	0.01		
120	0.01		
180	0.01		
240	0.009		
300	0.009		
360	0.01		
420	0.009		
480	0.009		
540	0.014		
600	0.01		
660	0.009		
720	0.009		
780	0.009		
840	0.009		
900	0.009		
960	0.009		
1020	0.009		
1080	0.009		
1140	0.009		
1200	0.009		
1260	0.009		
1320	0.009		
1380	0.009		
1440	0.012		
1500	0.012		
1560	0.032		
1620	0.014		

DRAFT

1680	0.029
1740	0.009
1800	0.009
1860	0.018
1920	0.009
1980	0.009
2040	0.009
2100	0.008
2160	0.009
2220	0.008
2280	0.011
2340	0.008
2400	0.02
2460	0.008
2520	0.008
2580	0.008
2640	0.008
2700	0.008
2760	0.009
2820	0.008
2880	0.008
2940	0.01
3000	0.024
3060	0.014
3120	0.016
3180	0.009
3240	0.017
3300	0.032
3360	0.021
3420	0.008
3480	0.009
3540	0.061
3600	0.033
3660	0.025
3720	0.014
3780	0.022
3840	0.009
3900	0.008
3960	0.01
4020	0.014
4080	0.045
4140	0.087
4200	0.037
4260	0.019
4320	0.009
4380	0.009
4440	0.009

DRAFT

4500	0.01
4560	0.009
4620	0.01
4680	0.011
4740	0.01
4800	0.012
4860	0.023
4920	0.071
4980	0.066
5040	0.021
5100	0.026
5160	0.009
5220	0.009
5280	0.009
5340	0.009
5400	0.008
5460	0.008
5520	0.008
5580	0.008
5640	0.009
5700	0.008
5760	0.009
5820	0.008
5880	0.008
5940	0.008
6000	0.009
6060	0.008
6120	0.008
6180	0.008
6240	0.008
6300	0.008
6360	0.008
6420	0.009
6480	0.009
6540	0.008
6600	0.009
6660	0.008
6720	0.009
6780	0.009
6840	0.01
6900	0.01
6960	0.041
7020	0.012
7080	0.025

DRAFT

Instrument Name	DustTrak II
Model Number	8530
Serial Number	8530172410
Firmware Version	3.7
Calibration Date	6/13/2017
Test Name	MANUAL_008
Test Start Time	7:12:59 AM
Test Start Date	11/18/2021
Test Length [D:H:M]	0:04:20
Test Interval [M:S]	1:00
Mass Average [mg/m3]	0.034
Mass Minimum [mg/m3]	0.029
Mass Maximum [mg/m3]	0.071
Mass TWA [mg/m3]	0.018
Photometric User Cal	0.68
Flow User Cal	0
Errors	
Number of Samples	260

Elapsed Time [s]	Mass [mg/m3]	Alarms	Errors
60	0.05		
120	0.041		
180	0.031		
240	0.03		
300	0.03		
360	0.031		
420	0.029		
480	0.03		
540	0.03		
600	0.031		
660	0.031		
720	0.031		
780	0.031		
840	0.031		
900	0.033		
960	0.031		
1020	0.031		
1080	0.031		
1140	0.031		
1200	0.031		
1260	0.031		
1320	0.031		
1380	0.031		
1440	0.031		
1500	0.032		
1560	0.03		
1620	0.031		

DRAFT

1680	0.03
1740	0.038
1800	0.038
1860	0.042
1920	0.032
1980	0.031
2040	0.031
2100	0.032
2160	0.032
2220	0.032
2280	0.032
2340	0.032
2400	0.032
2460	0.032
2520	0.032
2580	0.032
2640	0.032
2700	0.033
2760	0.033
2820	0.035
2880	0.035
2940	0.034
3000	0.033
3060	0.033
3120	0.035
3180	0.034
3240	0.034
3300	0.035
3360	0.034
3420	0.034
3480	0.034
3540	0.048
3600	0.037
3660	0.035
3720	0.033
3780	0.035
3840	0.035
3900	0.035
3960	0.038
4020	0.037
4080	0.04
4140	0.042
4200	0.039
4260	0.039
4320	0.038
4380	0.036
4440	0.034

DRAFT

4500	0.036
4560	0.039
4620	0.034
4680	0.036
4740	0.035
4800	0.035
4860	0.033
4920	0.034
4980	0.033
5040	0.035
5100	0.036
5160	0.035
5220	0.034
5280	0.034
5340	0.034
5400	0.033
5460	0.033
5520	0.034
5580	0.032
5640	0.033
5700	0.032
5760	0.034
5820	0.037
5880	0.032
5940	0.032
6000	0.032
6060	0.033
6120	0.033
6180	0.038
6240	0.034
6300	0.033
6360	0.033
6420	0.033
6480	0.033
6540	0.033
6600	0.034
6660	0.034
6720	0.033
6780	0.044
6840	0.034
6900	0.033
6960	0.032
7020	0.033
7080	0.035
7140	0.032
7200	0.032
7260	0.032

DRAFT

7320	0.035
7380	0.033
7440	0.032
7500	0.032
7560	0.031
7620	0.031
7680	0.031
7740	0.031
7800	0.031
7860	0.031
7920	0.032
7980	0.031
8040	0.031
8100	0.03
8160	0.03
8220	0.03
8280	0.031
8340	0.031
8400	0.031
8460	0.031
8520	0.031
8580	0.031
8640	0.031
8700	0.031
8760	0.031
8820	0.031
8880	0.031
8940	0.031
9000	0.031
9060	0.031
9120	0.031
9180	0.031
9240	0.031
9300	0.031
9360	0.033
9420	0.032
9480	0.032
9540	0.033
9600	0.032
9660	0.033
9720	0.033
9780	0.033
9840	0.033
9900	0.032
9960	0.032
10020	0.032
10080	0.033

DRAFT

10140	0.033
10200	0.032
10260	0.033
10320	0.033
10380	0.034
10440	0.033
10500	0.034
10560	0.034
10620	0.033
10680	0.034
10740	0.034
10800	0.034
10860	0.033
10920	0.033
10980	0.033
11040	0.034
11100	0.035
11160	0.035
11220	0.034
11280	0.035
11340	0.035
11400	0.035
11460	0.034
11520	0.034
11580	0.034
11640	0.034
11700	0.033
11760	0.033
11820	0.033
11880	0.033
11940	0.033
12000	0.033
12060	0.033
12120	0.033
12180	0.033
12240	0.033
12300	0.033
12360	0.034
12420	0.034
12480	0.035
12540	0.034
12600	0.034
12660	0.032
12720	0.033
12780	0.034
12840	0.034
12900	0.051

DRAFT

12960	0.036
13020	0.033
13080	0.034
13140	0.033
13200	0.068
13260	0.046
13320	0.036
13380	0.04
13440	0.053
13500	0.034
13560	0.071
13620	0.035
13680	0.036
13740	0.035
13800	0.033
13860	0.038
13920	0.039
13980	0.037
14040	0.033
14100	0.032
14160	0.033
14220	0.035
14280	0.037
14340	0.035
14400	0.034
14460	0.033
14520	0.038
14580	0.034
14640	0.035
14700	0.035
14760	0.033
14820	0.032
14880	0.033
14940	0.032
15000	0.033
15060	0.033
15120	0.033
15180	0.035
15240	0.035
15300	0.034
15360	0.034
15420	0.047
15480	0.034
15540	0.033
15600	0.032

DRAFT

Instrument Name	DustTrak II
Model Number	8530
Serial Number	8530172410
Firmware Version	3.7
Calibration Date	6/13/2017
Test Name	MANUAL_009
Test Start Time	12:49:04 PM
Test Start Date	11/18/2021
Test Length [D:H:M]	0:01:02
Test Interval [M:S]	1:00
Mass Average [mg/m3]	0.032
Mass Minimum [mg/m3]	0.028
Mass Maximum [mg/m3]	0.082
Mass TWA [mg/m3]	0.004
Photometric User Cal	0.68
Flow User Cal	0
Errors	
Number of Samples	62

Elapsed Time [s]	Mass [mg/m3]	Alarms	Errors
60	0.033		
120	0.031		
180	0.033		
240	0.032		
300	0.031		
360	0.031		
420	0.063		
480	0.082		
540	0.031		
600	0.03		
660	0.03		
720	0.03		
780	0.03		
840	0.03		
900	0.031		
960	0.031		
1020	0.03		
1080	0.031		
1140	0.031		
1200	0.032		
1260	0.031		
1320	0.031		
1380	0.039		
1440	0.031		
1500	0.032		
1560	0.032		
1620	0.031		

DRAFT

1680	0.032
1740	0.031
1800	0.031
1860	0.032
1920	0.031
1980	0.031
2040	0.031
2100	0.032
2160	0.031
2220	0.03
2280	0.031
2340	0.031
2400	0.031
2460	0.031
2520	0.031
2580	0.03
2640	0.031
2700	0.031
2760	0.03
2820	0.029
2880	0.03
2940	0.03
3000	0.03
3060	0.029
3120	0.029
3180	0.029
3240	0.029
3300	0.029
3360	0.029
3420	0.029
3480	0.028
3540	0.028
3600	0.028
3660	0.028
3720	0.028

DRAFT

Instrument Name	DustTrak II
Model Number	8530
Serial Number	8530153109
Firmware Version	3.1
Calibration Date	2/16/2022
Test Name	MANUAL_001
Test Start Time	9:33:27 AM
Test Start Date	5/12/2022
Test Length [D:H:M]	0:00:46
Test Interval [M:S]	1:00
Mass Average [mg/m3]	0.017
Mass Minimum [mg/m3]	0.004
Mass Maximum [mg/m3]	0.112
Mass TWA [mg/m3]	0.002
Photometric User Cal	1
Flow User Cal	0
Errors	
Number of Samples	46

Elapsed Time [s]	Mass [mg/m3]	Alarms	Errors
60	0.07		
120	0.04		
180	0.021		
240	0.112		
300	0.044		
360	0.009		
420	0.007		
480	0.009		
540	0.008		
600	0.01		
660	0.016		
720	0.028		
780	0.029		
840	0.018		
900	0.019		
960	0.012		
1020	0.011		
1080	0.007		
1140	0.011		
1200	0.008		
1260	0.009		
1320	0.007		
1380	0.019		
1440	0.021		
1500	0.009		
1560	0.008		
1620	0.007		

DRAFT

1680	0.009
1740	0.007
1800	0.005
1860	0.004
1920	0.008
1980	0.01
2040	0.008
2100	0.008
2160	0.011
2220	0.013
2280	0.009
2340	0.007
2400	0.007
2460	0.008
2520	0.01
2580	0.023
2640	0.024
2700	0.018
2760	0.011

DRAFT

Instrument Name	DustTrak II
Model Number	8530
Serial Number	8530153109
Firmware Version	3.1
Calibration Date	2/16/2022
Test Name	MANUAL_002
Test Start Time	11:09:42 AM
Test Start Date	5/12/2022
Test Length [D:H:M]	0:02:37
Test Interval [M:S]	1:00
Mass Average [mg/m3]	0.012
Mass Minimum [mg/m3]	0.007
Mass Maximum [mg/m3]	0.056
Mass TWA [mg/m3]	0.004
Photometric User Cal	1
Flow User Cal	0
Errors	
Number of Samples	157

Elapsed Time [s]	Mass [mg/m3]	Alarms	Errors
60	0.056		
120	0.012		
180	0.01		
240	0.01		
300	0.01		
360	0.01		
420	0.01		
480	0.01		
540	0.011		
600	0.011		
660	0.015		
720	0.011		
780	0.013		
840	0.016		
900	0.012		
960	0.013		
1020	0.012		
1080	0.011		
1140	0.011		
1200	0.013		
1260	0.013		
1320	0.011		
1380	0.011		
1440	0.011		
1500	0.012		
1560	0.011		
1620	0.012		

DRAFT

1680	0.012
1740	0.011
1800	0.011
1860	0.011
1920	0.012
1980	0.011
2040	0.011
2100	0.011
2160	0.011
2220	0.012
2280	0.014
2340	0.013
2400	0.012
2460	0.011
2520	0.011
2580	0.012
2640	0.011
2700	0.011
2760	0.011
2820	0.012
2880	0.012
2940	0.012
3000	0.012
3060	0.011
3120	0.012
3180	0.013
3240	0.013
3300	0.013
3360	0.015
3420	0.014
3480	0.015
3540	0.013
3600	0.013
3660	0.012
3720	0.012
3780	0.012
3840	0.017
3900	0.014
3960	0.015
4020	0.014
4080	0.014
4140	0.011
4200	0.011
4260	0.013
4320	0.012
4380	0.012
4440	0.011

DRAFT

4500	0.014
4560	0.014
4620	0.011
4680	0.01
4740	0.011
4800	0.015
4860	0.017
4920	0.013
4980	0.019
5040	0.023
5100	0.012
5160	0.013
5220	0.011
5280	0.01
5340	0.011
5400	0.011
5460	0.014
5520	0.011
5580	0.011
5640	0.01
5700	0.009
5760	0.01
5820	0.01
5880	0.009
5940	0.01
6000	0.01
6060	0.01
6120	0.01
6180	0.01
6240	0.008
6300	0.007
6360	0.009
6420	0.009
6480	0.008
6540	0.008
6600	0.008
6660	0.017
6720	0.018
6780	0.01
6840	0.009
6900	0.008
6960	0.009
7020	0.008
7080	0.008
7140	0.008
7200	0.011
7260	0.008

DRAFT

7320	0.011
7380	0.013
7440	0.009
7500	0.011
7560	0.011
7620	0.009
7680	0.013
7740	0.01
7800	0.01
7860	0.01
7920	0.009
7980	0.012
8040	0.009
8100	0.01
8160	0.01
8220	0.01
8280	0.01
8340	0.011
8400	0.01
8460	0.009
8520	0.01
8580	0.01
8640	0.008
8700	0.008
8760	0.007
8820	0.008
8880	0.028
8940	0.01
9000	0.008
9060	0.01
9120	0.009
9180	0.009
9240	0.01
9300	0.011
9360	0.011
9420	0.011

DRAFT

Instrument Name	DustTrak II
Model Number	8530
Serial Number	8530153109
Firmware Version	3.1
Calibration Date	2/16/2022
Test Name	MANUAL_003
Test Start Time	7:45:06 AM
Test Start Date	5/13/2022
Test Length [D:H:M]	0:01:06
Test Interval [M:S]	1:00
Mass Average [mg/m3]	0.023
Mass Minimum [mg/m3]	0.016
Mass Maximum [mg/m3]	0.064
Mass TWA [mg/m3]	0.003
Photometric User Cal	1
Flow User Cal	0
Errors	
Number of Samples	66

Elapsed Time [s]	Mass [mg/m3]	Alarms	Errors
60	0.048		
120	0.033		
180	0.036		
240	0.033		
300	0.031		
360	0.028		
420	0.028		
480	0.027		
540	0.025		
600	0.025		
660	0.027		
720	0.023		
780	0.026		
840	0.021		
900	0.021		
960	0.034		
1020	0.029		
1080	0.044		
1140	0.018		
1200	0.064		
1260	0.029		
1320	0.022		
1380	0.026		
1440	0.02		
1500	0.016		
1560	0.016		
1620	0.017		

DRAFT

1680	0.016
1740	0.017
1800	0.055
1860	0.037
1920	0.016
1980	0.016
2040	0.017
2100	0.016
2160	0.024
2220	0.054
2280	0.025
2340	0.02
2400	0.019
2460	0.018
2520	0.017
2580	0.017
2640	0.018
2700	0.017
2760	0.018
2820	0.017
2880	0.016
2940	0.017
3000	0.017
3060	0.016
3120	0.016
3180	0.016
3240	0.017
3300	0.017
3360	0.017
3420	0.017
3480	0.017
3540	0.017
3600	0.017
3660	0.017
3720	0.017
3780	0.016
3840	0.017
3900	0.017
3960	0.017

DRAFT

Instrument Name	DustTrak II
Model Number	8530
Serial Number	8530153109
Firmware Version	3.1
Calibration Date	2/16/2022
Test Name	MANUAL_004
Test Start Time	12:25:12 PM
Test Start Date	5/13/2022
Test Length [D:H:M]	0:00:30
Test Interval [M:S]	1:00
Mass Average [mg/m3]	0.033
Mass Minimum [mg/m3]	0.016
Mass Maximum [mg/m3]	0.118
Mass TWA [mg/m3]	0.002
Photometric User Cal	1
Flow User Cal	0
Errors	
Number of Samples	30

Elapsed Time [s]	Mass [mg/m3]	Alarms	Errors
60	0.118		
120	0.114		
180	0.072		
240	0.016		
300	0.017		
360	0.018		
420	0.017		
480	0.018		
540	0.041		
600	0.024		
660	0.017		
720	0.017		
780	0.017		
840	0.023		
900	0.019		
960	0.022		
1020	0.021		
1080	0.048		
1140	0.052		
1200	0.049		
1260	0.041		
1320	0.04		
1380	0.02		
1440	0.019		
1500	0.018		
1560	0.02		
1620	0.019		

DRAFT

1680	0.025
1740	0.035
1800	0.024

DRAFT

Instrument Name	DustTrak II
Model Number	8530
Serial Number	8530153109
Firmware Version	3.1
Calibration Date	2/16/2022
Test Name	MANUAL_005
Test Start Time	8:05:37 AM
Test Start Date	5/16/2022
Test Length [D:H:M]	0:00:40
Test Interval [M:S]	1:00
Mass Average [mg/m3]	0.029
Mass Minimum [mg/m3]	0.016
Mass Maximum [mg/m3]	0.088
Mass TWA [mg/m3]	0.002
Photometric User Cal	1
Flow User Cal	0
Errors	
Number of Samples	40

Elapsed Time [s]	Mass [mg/m3]	Alarms	Errors
60	0.088		
120	0.054		
180	0.028		
240	0.03		
300	0.046		
360	0.086		
420	0.035		
480	0.028		
540	0.038		
600	0.028		
660	0.029		
720	0.059		
780	0.042		
840	0.037		
900	0.025		
960	0.02		
1020	0.018		
1080	0.02		
1140	0.027		
1200	0.021		
1260	0.02		
1320	0.02		
1380	0.018		
1440	0.02		
1500	0.022		
1560	0.02		
1620	0.019		

DRAFT

1680	0.019
1740	0.023
1800	0.019
1860	0.019
1920	0.021
1980	0.018
2040	0.021
2100	0.017
2160	0.017
2220	0.017
2280	0.016
2340	0.02
2400	0.041

DRAFT

Instrument Name	DustTrak II
Model Number	8530
Serial Number	8530153109
Firmware Version	3.1
Calibration Date	2/16/2022
Test Name	MANUAL_006
Test Start Time	9:00:59 AM
Test Start Date	5/16/2022
Test Length [D:H:M]	0:00:25
Test Interval [M:S]	1:00
Mass Average [mg/m3]	0.077
Mass Minimum [mg/m3]	0.02
Mass Maximum [mg/m3]	1.07
Mass TWA [mg/m3]	0.004
Photometric User Cal	1
Flow User Cal	0
Errors	
Number of Samples	25

Elapsed Time [s]	Mass [mg/m3]	Alarms	Errors
60	0.03		
120	0.021		
180	0.022		
240	0.024		
300	0.024		
360	1.07		
420	0.135		
480	0.031		
540	0.022		
600	0.026		
660	0.036		
720	0.021		
780	0.02		
840	0.02		
900	0.022		
960	0.022		
1020	0.028		
1080	0.026		
1140	0.028		
1200	0.05		
1260	0.068		
1320	0.089		
1380	0.043		
1440	0.032		
1500	0.027		

DRAFT

Instrument Name	DustTrak II
Model Number	8530
Serial Number	8530153109
Firmware Version	3.1
Calibration Date	2/16/2022
Test Name	MANUAL_007
Test Start Time	10:40:51 AM
Test Start Date	5/16/2022
Test Length [D:H:M]	0:00:13
Test Interval [M:S]	1:00
Mass Average [mg/m3]	-0.001
Mass Minimum [mg/m3]	-0.001
Mass Maximum [mg/m3]	-0.001
Mass TWA [mg/m3]	0
Photometric User Cal	1
Flow User Cal	0
Errors	Flow Error
Number of Samples	13

Elapsed Time [s]	Mass [mg/m3]	Alarms	Errors
60	-0.001		Flow Error
120	-0.001		Flow Error
180	-0.001		Flow Error
240	-0.001		Flow Error
300	-0.001		Flow Error
360	-0.001		Flow Error
420	-0.001		Flow Error
480	-0.001		Flow Error
540	-0.001		Flow Error
600	-0.001		Flow Error
660	-0.001		Flow Error
720	-0.001		Flow Error
780	-0.001		Flow Error

DRAFT

Instrument Name	DustTrak II
Model Number	8530
Serial Number	8530153109
Firmware Version	3.1
Calibration Date	2/16/2022
Test Name	MANUAL_008
Test Start Time	7:36:32 AM
Test Start Date	5/17/2022
Test Length [D:H:M]	0:00:45
Test Interval [M:S]	1:00
Mass Average [mg/m3]	0.02
Mass Minimum [mg/m3]	0.008
Mass Maximum [mg/m3]	0.051
Mass TWA [mg/m3]	0.002
Photometric User Cal	1
Flow User Cal	0
Errors	
Number of Samples	45

Elapsed Time [s]	Mass [mg/m3]	Alarms	Errors
60	0.031		
120	0.026		
180	0.021		
240	0.016		
300	0.01		
360	0.016		
420	0.015		
480	0.017		
540	0.03		
600	0.045		
660	0.016		
720	0.017		
780	0.019		
840	0.048		
900	0.017		
960	0.016		
1020	0.009		
1080	0.028		
1140	0.039		
1200	0.035		
1260	0.025		
1320	0.021		
1380	0.013		
1440	0.041		
1500	0.051		
1560	0.012		
1620	0.009		

DRAFT

1680	0.011
1740	0.012
1800	0.011
1860	0.012
1920	0.012
1980	0.018
2040	0.01
2100	0.008
2160	0.013
2220	0.027
2280	0.016
2340	0.014
2400	0.022
2460	0.016
2520	0.013
2580	0.014
2640	0.011
2700	0.013

DRAFT

Instrument Name	DustTrak II
Model Number	8530
Serial Number	8530153109
Firmware Version	3.1
Calibration Date	2/16/2022
Test Name	MANUAL_009
Test Start Time	10:18:37 AM
Test Start Date	5/17/2022
Test Length [D:H:M]	0:00:33
Test Interval [M:S]	1:00
Mass Average [mg/m3]	0.01
Mass Minimum [mg/m3]	0.005
Mass Maximum [mg/m3]	0.075
Mass TWA [mg/m3]	0.001
Photometric User Cal	1
Flow User Cal	0
Errors	
Number of Samples	33

Elapsed Time [s]	Mass [mg/m3]	Alarms	Errors
60	0.075		
120	0.005		
180	0.005		
240	0.005		
300	0.005		
360	0.006		
420	0.005		
480	0.005		
540	0.02		
600	0.015		
660	0.007		
720	0.035		
780	0.007		
840	0.005		
900	0.005		
960	0.006		
1020	0.006		
1080	0.005		
1140	0.005		
1200	0.007		
1260	0.005		
1320	0.027		
1380	0.006		
1440	0.012		
1500	0.007		
1560	0.006		
1620	0.006		

DRAFT

1680	0.008
1740	0.007
1800	0.006
1860	0.006
1920	0.006
1980	0.006

DRAFT

Instrument Name	DustTrak II
Model Number	8530
Serial Number	8530153109
Firmware Version	3.1
Calibration Date	2/16/2022
Test Name	MANUAL_010
Test Start Time	11:13:23 AM
Test Start Date	5/17/2022
Test Length [D:H:M]	0:00:44
Test Interval [M:S]	1:00
Mass Average [mg/m3]	0.006
Mass Minimum [mg/m3]	0.004
Mass Maximum [mg/m3]	0.013
Mass TWA [mg/m3]	0.001
Photometric User Cal	1
Flow User Cal	0
Errors	
Number of Samples	44

Elapsed Time [s]	Mass [mg/m3]	Alarms	Errors
60	0.008		
120	0.01		
180	0.012		
240	0.009		
300	0.006		
360	0.007		
420	0.013		
480	0.008		
540	0.007		
600	0.007		
660	0.006		
720	0.005		
780	0.005		
840	0.007		
900	0.006		
960	0.006		
1020	0.006		
1080	0.006		
1140	0.006		
1200	0.006		
1260	0.005		
1320	0.006		
1380	0.005		
1440	0.005		
1500	0.005		
1560	0.012		
1620	0.006		

DRAFT

1680	0.005
1740	0.006
1800	0.006
1860	0.005
1920	0.005
1980	0.005
2040	0.005
2100	0.005
2160	0.005
2220	0.005
2280	0.005
2340	0.004
2400	0.005
2460	0.004
2520	0.005
2580	0.005
2640	0.004

DRAFT

Instrument Name	DustTrak II
Model Number	8530
Serial Number	8530153109
Firmware Version	3.1
Calibration Date	2/16/2022
Test Name	MANUAL_011
Test Start Time	1:06:36 PM
Test Start Date	5/17/2022
Test Length [D:H:M]	0:00:32
Test Interval [M:S]	1:00
Mass Average [mg/m3]	0.004
Mass Minimum [mg/m3]	0.003
Mass Maximum [mg/m3]	0.006
Mass TWA [mg/m3]	0
Photometric User Cal	1
Flow User Cal	0
Errors	
Number of Samples	32

Elapsed Time [s]	Mass [mg/m3]	Alarms	Errors
60	0.006		
120	0.004		
180	0.004		
240	0.004		
300	0.004		
360	0.004		
420	0.004		
480	0.004		
540	0.003		
600	0.004		
660	0.003		
720	0.004		
780	0.004		
840	0.004		
900	0.004		
960	0.004		
1020	0.005		
1080	0.005		
1140	0.005		
1200	0.004		
1260	0.004		
1320	0.004		
1380	0.003		
1440	0.004		
1500	0.004		
1560	0.004		
1620	0.004		

DRAFT

1680	0.004
1740	0.004
1800	0.004
1860	0.004
1920	0.003

DRAFT

Instrument Name	DustTrak II
Model Number	8530
Serial Number	8530153109
Firmware Version	3.1
Calibration Date	2/16/2022
Test Name	MANUAL_012
Test Start Time	7:30:46 AM
Test Start Date	5/18/2022
Test Length [D:H:M]	0:00:36
Test Interval [M:S]	1:00
Mass Average [mg/m3]	0.005
Mass Minimum [mg/m3]	0.002
Mass Maximum [mg/m3]	0.011
Mass TWA [mg/m3]	0
Photometric User Cal	1
Flow User Cal	0
Errors	
Number of Samples	36

Elapsed Time [s]	Mass [mg/m3]	Alarms	Errors
60	0.007		
120	0.008		
180	0.004		
240	0.004		
300	0.003		
360	0.003		
420	0.003		
480	0.003		
540	0.003		
600	0.003		
660	0.003		
720	0.003		
780	0.003		
840	0.003		
900	0.005		
960	0.005		
1020	0.005		
1080	0.01		
1140	0.008		
1200	0.005		
1260	0.005		
1320	0.005		
1380	0.004		
1440	0.005		
1500	0.006		
1560	0.003		
1620	0.005		

DRAFT

1680	0.003
1740	0.003
1800	0.007
1860	0.008
1920	0.011
1980	0.004
2040	0.003
2100	0.002
2160	0.003

DRAFT

Instrument Name	DustTrak II
Model Number	8530
Serial Number	8530153109
Firmware Version	3.1
Calibration Date	2/16/2022
Test Name	MANUAL_013
Test Start Time	8:21:44 AM
Test Start Date	5/18/2022
Test Length [D:H:M]	0:00:27
Test Interval [M:S]	1:00
Mass Average [mg/m3]	0.004
Mass Minimum [mg/m3]	0.002
Mass Maximum [mg/m3]	0.009
Mass TWA [mg/m3]	0
Photometric User Cal	1
Flow User Cal	0
Errors	
Number of Samples	27

Elapsed Time [s]	Mass [mg/m3]	Alarms	Errors
60	0.006		
120	0.006		
180	0.005		
240	0.004		
300	0.009		
360	0.005		
420	0.004		
480	0.004		
540	0.003		
600	0.003		
660	0.002		
720	0.002		
780	0.004		
840	0.003		
900	0.003		
960	0.003		
1020	0.003		
1080	0.006		
1140	0.002		
1200	0.002		
1260	0.002		
1320	0.002		
1380	0.003		
1440	0.002		
1500	0.005		
1560	0.003		
1620	0.002		

DRAFT

Instrument Name	DustTrak II
Model Number	8530
Serial Number	8530153109
Firmware Version	3.1
Calibration Date	2/16/2022
Test Name	MANUAL_014
Test Start Time	10:08:26 AM
Test Start Date	5/18/2022
Test Length [D:H:M]	0:01:16
Test Interval [M:S]	1:00
Mass Average [mg/m3]	0.008
Mass Minimum [mg/m3]	0.003
Mass Maximum [mg/m3]	0.028
Mass TWA [mg/m3]	0.001
Photometric User Cal	1
Flow User Cal	0
Errors	
Number of Samples	76

Elapsed Time [s]	Mass [mg/m3]	Alarms	Errors
60	0.025		
120	0.004		
180	0.004		
240	0.004		
300	0.004		
360	0.003		
420	0.003		
480	0.004		
540	0.01		
600	0.004		
660	0.005		
720	0.004		
780	0.004		
840	0.004		
900	0.004		
960	0.004		
1020	0.006		
1080	0.008		
1140	0.011		
1200	0.011		
1260	0.009		
1320	0.024		
1380	0.007		
1440	0.028		
1500	0.013		
1560	0.011		
1620	0.014		

DRAFT

1680	0.004
1740	0.018
1800	0.004
1860	0.004
1920	0.004
1980	0.015
2040	0.006
2100	0.006
2160	0.005
2220	0.005
2280	0.005
2340	0.004
2400	0.015
2460	0.004
2520	0.005
2580	0.005
2640	0.012
2700	0.006
2760	0.004
2820	0.01
2880	0.01
2940	0.008
3000	0.004
3060	0.005
3120	0.011
3180	0.005
3240	0.011
3300	0.013
3360	0.007
3420	0.01
3480	0.006
3540	0.007
3600	0.01
3660	0.004
3720	0.005
3780	0.007
3840	0.016
3900	0.005
3960	0.006
4020	0.006
4080	0.022
4140	0.004
4200	0.005
4260	0.004
4320	0.004
4380	0.005
4440	0.005

DRAFT

4500	0.012
4560	0.005

DRAFT

Instrument Name	DustTrak II
Model Number	8530
Serial Number	8530153109
Firmware Version	3.1
Calibration Date	2/16/2022
Test Name	MANUAL_015
Test Start Time	8:18:20 AM
Test Start Date	5/23/2022
Test Length [D:H:M]	0:04:53
Test Interval [M:S]	1:00
Mass Average [mg/m3]	0.007
Mass Minimum [mg/m3]	0
Mass Maximum [mg/m3]	0.072
Mass TWA [mg/m3]	0.004
Photometric User Cal	1
Flow User Cal	0
Errors	
Number of Samples	293

Elapsed Time [s]	Mass [mg/m3]	Alarms	Errors
60	0.019		
120	0.057		
180	0.021		
240	0.003		
300	0.023		
360	0.036		
420	0.008		
480	0.013		
540	0.044		
600	0.019		
660	0.004		
720	0.009		
780	0.034		
840	0.072		
900	0.015		
960	0.008		
1020	0.006		
1080	0.003		
1140	0.003		
1200	0.008		
1260	0.017		
1320	0.043		
1380	0.014		
1440	0.008		
1500	0.002		
1560	0.002		
1620	0.006		

DRAFT

1680	0.015
1740	0.024
1800	0.022
1860	0.018
1920	0.007
1980	0.005
2040	0.003
2100	0.003
2160	0.004
2220	0.005
2280	0.005
2340	0.007
2400	0.006
2460	0.005
2520	0.004
2580	0.004
2640	0.003
2700	0.002
2760	0.002
2820	0.003
2880	0.003
2940	0.003
3000	0.002
3060	0.002
3120	0.003
3180	0.003
3240	0.004
3300	0.003
3360	0.012
3420	0.003
3480	0.008
3540	0.004
3600	0.002
3660	0.002
3720	0.002
3780	0.002
3840	0.004
3900	0.005
3960	0.005
4020	0.004
4080	0.004
4140	0.024
4200	0.006
4260	0.006
4320	0.011
4380	0.018
4440	0.033

DRAFT

4500	0.035
4560	0.008
4620	0.053
4680	0.014
4740	0.016
4800	0.018
4860	0.003
4920	0.003
4980	0.004
5040	0.02
5100	0.008
5160	0.008
5220	0.007
5280	0.012
5340	0.016
5400	0.031
5460	0.013
5520	0.031
5580	0.025
5640	0.025
5700	0.013
5760	0.009
5820	0.01
5880	0.003
5940	0.003
6000	0.006
6060	0.007
6120	0.006
6180	0.003
6240	0.003
6300	0.002
6360	0.022
6420	0.028
6480	0.008
6540	0.009
6600	0.014
6660	0.017
6720	0.016
6780	0.028
6840	0.021
6900	0.017
6960	0.011
7020	0.02
7080	0.032
7140	0.022
7200	0.007
7260	0.006

DRAFT

7320	0.006
7380	0.009
7440	0.01
7500	0.007
7560	0.012
7620	0.014
7680	0.002
7740	0.004
7800	0.013
7860	0.007
7920	0.006
7980	0.01
8040	0.005
8100	0.01
8160	0.014
8220	0.013
8280	0.023
8340	0.018
8400	0.018
8460	0.009
8520	0.012
8580	0.003
8640	0.002
8700	0.001
8760	0.002
8820	0.002
8880	0.012
8940	0.002
9000	0.002
9060	0.002
9120	0.002
9180	0.002
9240	0.001
9300	0.005
9360	0.003
9420	0.003
9480	0.002
9540	0.003
9600	0.002
9660	0.001
9720	0.001
9780	0.002
9840	0.002
9900	0.001
9960	0
10020	0.002
10080	0.002

DRAFT

10140	0.001
10200	0
10260	0.001
10320	0.002
10380	0.002
10440	0.001
10500	0.003
10560	0.002
10620	0.004
10680	0.002
10740	0.001
10800	0.002
10860	0.002
10920	0
10980	0.002
11040	0.001
11100	0.001
11160	0.001
11220	0
11280	0.001
11340	0
11400	0.002
11460	0.001
11520	0.001
11580	0
11640	0.001
11700	0.005
11760	0.002
11820	0.002
11880	0.001
11940	0
12000	0.001
12060	0.001
12120	0.001
12180	0.001
12240	0.001
12300	0.002
12360	0.001
12420	0
12480	0.001
12540	0.001
12600	0.001
12660	0.003
12720	0.002
12780	0.001
12840	0.003
12900	0.01

DRAFT

12960	0.003
13020	0.002
13080	0.004
13140	0.002
13200	0.002
13260	0.001
13320	0.001
13380	0.004
13440	0.047
13500	0.009
13560	0.001
13620	0.001
13680	0.007
13740	0.001
13800	0.003
13860	0.001
13920	0
13980	0.001
14040	0.001
14100	0
14160	0
14220	0
14280	0.001
14340	0.001
14400	0.001
14460	0
14520	0
14580	0.001
14640	0.001
14700	0.001
14760	0
14820	0
14880	0
14940	0
15000	0
15060	0
15120	0.001
15180	0.001
15240	0
15300	0
15360	0.002
15420	0.001
15480	0
15540	0.011
15600	0.012
15660	0.003
15720	0.001

DRAFT

15780	0.001
15840	0
15900	0.004
15960	0
16020	0
16080	0.006
16140	0.003
16200	0.001
16260	0.001
16320	0.008
16380	0.001
16440	0
16500	0.001
16560	0.001
16620	0
16680	0
16740	0.001
16800	0.002
16860	0
16920	0
16980	0
17040	0.001
17100	0.003
17160	0.019
17220	0.001
17280	0.004
17340	0.002
17400	0.013
17460	0.001
17520	0.009
17580	0.001

DRAFT

Instrument Name	DustTrak II
Model Number	8530
Serial Number	8530153109
Firmware Version	3.1
Calibration Date	2/16/2022
Test Name	MANUAL_016
Test Start Time	1:44:31 PM
Test Start Date	5/23/2022
Test Length [D:H:M]	0:00:37
Test Interval [M:S]	1:00
Mass Average [mg/m3]	0.006
Mass Minimum [mg/m3]	0
Mass Maximum [mg/m3]	0.072
Mass TWA [mg/m3]	0
Photometric User Cal	1
Flow User Cal	0
Errors	
Number of Samples	37

Elapsed Time [s]	Mass [mg/m3]	Alarms	Errors
60	0.072		
120	0.009		
180	0.007		
240	0.005		
300	0		
360	0.008		
420	0.01		
480	0.001		
540	0.001		
600	0.007		
660	0.008		
720	0.009		
780	0.001		
840	0.001		
900	0.003		
960	0.003		
1020	0.003		
1080	0.001		
1140	0		
1200	0.001		
1260	0.001		
1320	0.004		
1380	0.012		
1440	0.006		
1500	0.005		
1560	0.003		
1620	0.001		

DRAFT

1680	0
1740	0.001
1800	0.002
1860	0.007
1920	0.006
1980	0.005
2040	0.007
2100	0.004
2160	0.001
2220	0.001

DRAFT

Instrument Name	DustTrak II
Model Number	8530
Serial Number	8530153109
Firmware Version	3.1
Calibration Date	2/16/2022
Test Name	MANUAL_017
Test Start Time	8:21:08 AM
Test Start Date	5/24/2022
Test Length [D:H:M]	0:03:33
Test Interval [M:S]	1:00
Mass Average [mg/m3]	0.013
Mass Minimum [mg/m3]	0.002
Mass Maximum [mg/m3]	0.869
Mass TWA [mg/m3]	0.006
Photometric User Cal	1
Flow User Cal	0
Errors	
Number of Samples	213

Elapsed Time [s]	Mass [mg/m3]	Alarms	Errors
60	0.025		
120	0.004		
180	0.008		
240	0.006		
300	0.008		
360	0.009		
420	0.009		
480	0.018		
540	0.162		
600	0.869		
660	0.047		
720	0.033		
780	0.012		
840	0.015		
900	0.019		
960	0.016		
1020	0.017		
1080	0.009		
1140	0.007		
1200	0.005		
1260	0.005		
1320	0.011		
1380	0.019		
1440	0.018		
1500	0.014		
1560	0.012		
1620	0.004		

DRAFT

1680	0.006
1740	0.015
1800	0.008
1860	0.005
1920	0.005
1980	0.011
2040	0.11
2100	0.044
2160	0.019
2220	0.009
2280	0.006
2340	0.005
2400	0.003
2460	0.003
2520	0.005
2580	0.006
2640	0.007
2700	0.013
2760	0.013
2820	0.007
2880	0.006
2940	0.006
3000	0.008
3060	0.009
3120	0.012
3180	0.077
3240	0.081
3300	0.027
3360	0.022
3420	0.012
3480	0.006
3540	0.005
3600	0.006
3660	0.006
3720	0.008
3780	0.013
3840	0.006
3900	0.006
3960	0.007
4020	0.008
4080	0.009
4140	0.007
4200	0.007
4260	0.007
4320	0.007
4380	0.008
4440	0.009

DRAFT

4500	0.01
4560	0.014
4620	0.026
4680	0.005
4740	0.004
4800	0.004
4860	0.004
4920	0.004
4980	0.003
5040	0.006
5100	0.012
5160	0.018
5220	0.015
5280	0.009
5340	0.017
5400	0.01
5460	0.008
5520	0.014
5580	0.009
5640	0.007
5700	0.006
5760	0.005
5820	0.006
5880	0.01
5940	0.015
6000	0.007
6060	0.006
6120	0.007
6180	0.01
6240	0.01
6300	0.008
6360	0.015
6420	0.003
6480	0.003
6540	0.004
6600	0.003
6660	0.004
6720	0.002
6780	0.003
6840	0.003
6900	0.005
6960	0.004
7020	0.022
7080	0.021
7140	0.008
7200	0.007
7260	0.005

DRAFT

7320	0.003
7380	0.003
7440	0.007
7500	0.004
7560	0.004
7620	0.005
7680	0.007
7740	0.007
7800	0.004
7860	0.003
7920	0.003
7980	0.003
8040	0.003
8100	0.002
8160	0.002
8220	0.003
8280	0.007
8340	0.012
8400	0.008
8460	0.005
8520	0.009
8580	0.008
8640	0.003
8700	0.003
8760	0.003
8820	0.005
8880	0.004
8940	0.002
9000	0.002
9060	0.003
9120	0.005
9180	0.004
9240	0.003
9300	0.003
9360	0.004
9420	0.004
9480	0.003
9540	0.003
9600	0.004
9660	0.005
9720	0.003
9780	0.003
9840	0.003
9900	0.003
9960	0.003
10020	0.003
10080	0.003

DRAFT

10140	0.007
10200	0.005
10260	0.004
10320	0.003
10380	0.004
10440	0.003
10500	0.003
10560	0.003
10620	0.004
10680	0.003
10740	0.003
10800	0.008
10860	0.014
10920	0.004
10980	0.004
11040	0.005
11100	0.004
11160	0.004
11220	0.004
11280	0.004
11340	0.004
11400	0.005
11460	0.004
11520	0.005
11580	0.004
11640	0.004
11700	0.003
11760	0.004
11820	0.002
11880	0.003
11940	0.003
12000	0.003
12060	0.003
12120	0.003
12180	0.004
12240	0.006
12300	0.008
12360	0.003
12420	0.005
12480	0.004
12540	0.004
12600	0.005
12660	0.005
12720	0.005
12780	0.005

DRAFT

Instrument Name	DustTrak II
Model Number	8530
Serial Number	8530153109
Firmware Version	3.1
Calibration Date	2/16/2022
Test Name	MANUAL_018
Test Start Time	8:42:14 AM
Test Start Date	5/25/2022
Test Length [D:H:M]	0:02:50
Test Interval [M:S]	1:00
Mass Average [mg/m3]	0.006
Mass Minimum [mg/m3]	0.003
Mass Maximum [mg/m3]	0.017
Mass TWA [mg/m3]	0.002
Photometric User Cal	1
Flow User Cal	0
Errors	
Number of Samples	170

Elapsed Time [s]	Mass [mg/m3]	Alarms	Errors
60	0.017		
120	0.008		
180	0.009		
240	0.009		
300	0.008		
360	0.009		
420	0.009		
480	0.009		
540	0.008		
600	0.009		
660	0.009		
720	0.008		
780	0.008		
840	0.009		
900	0.008		
960	0.008		
1020	0.008		
1080	0.008		
1140	0.007		
1200	0.007		
1260	0.007		
1320	0.007		
1380	0.007		
1440	0.009		
1500	0.011		
1560	0.007		
1620	0.008		

DRAFT

1680	0.008
1740	0.007
1800	0.008
1860	0.011
1920	0.008
1980	0.007
2040	0.008
2100	0.009
2160	0.008
2220	0.008
2280	0.008
2340	0.008
2400	0.009
2460	0.01
2520	0.009
2580	0.008
2640	0.008
2700	0.006
2760	0.006
2820	0.006
2880	0.006
2940	0.005
3000	0.006
3060	0.006
3120	0.006
3180	0.006
3240	0.006
3300	0.006
3360	0.006
3420	0.006
3480	0.006
3540	0.007
3600	0.006
3660	0.007
3720	0.006
3780	0.006
3840	0.006
3900	0.006
3960	0.007
4020	0.007
4080	0.006
4140	0.006
4200	0.006
4260	0.005
4320	0.005
4380	0.005
4440	0.006

DRAFT

4500	0.006
4560	0.006
4620	0.005
4680	0.005
4740	0.005
4800	0.005
4860	0.005
4920	0.005
4980	0.006
5040	0.004
5100	0.004
5160	0.004
5220	0.005
5280	0.004
5340	0.004
5400	0.004
5460	0.004
5520	0.004
5580	0.004
5640	0.004
5700	0.004
5760	0.004
5820	0.005
5880	0.004
5940	0.004
6000	0.004
6060	0.005
6120	0.005
6180	0.004
6240	0.005
6300	0.004
6360	0.005
6420	0.005
6480	0.005
6540	0.004
6600	0.004
6660	0.004
6720	0.004
6780	0.004
6840	0.004
6900	0.004
6960	0.004
7020	0.005
7080	0.005
7140	0.005
7200	0.004
7260	0.005

DRAFT

7320	0.005
7380	0.005
7440	0.005
7500	0.005
7560	0.006
7620	0.005
7680	0.005
7740	0.005
7800	0.005
7860	0.005
7920	0.005
7980	0.005
8040	0.005
8100	0.003
8160	0.004
8220	0.004
8280	0.006
8340	0.005
8400	0.004
8460	0.006
8520	0.004
8580	0.004
8640	0.004
8700	0.004
8760	0.004
8820	0.003
8880	0.003
8940	0.003
9000	0.003
9060	0.003
9120	0.003
9180	0.003
9240	0.003
9300	0.003
9360	0.003
9420	0.003
9480	0.003
9540	0.003
9600	0.003
9660	0.003
9720	0.003
9780	0.003
9840	0.003
9900	0.003
9960	0.003
10020	0.003
10080	0.003

DRAFT

10140	0.003
10200	0.003

DRAFT

Instrument Name	DustTrak II
Model Number	8530
Serial Number	8530103505
Firmware Version	3.1
Calibration Date	1/28/2022
Test Name	MANUAL_001
Test Start Time	8:36:19 AM
Test Start Date	5/12/2022
Test Length [D:H:M]	0:00:45
Test Interval [M:S]	1:00
Mass Average [mg/m3]	0.008
Mass Minimum [mg/m3]	0.004
Mass Maximum [mg/m3]	0.027
Mass TWA [mg/m3]	0.001
Photometric User Cal	1
Flow User Cal	0
Errors	
Number of Samples	45

Elapsed Time [s]	Mass [mg/m3]	Alarms	Errors
60	0.027		
120	0.011		
180	0.007		
240	0.009		
300	0.009		
360	0.01		
420	0.01		
480	0.012		
540	0.009		
600	0.013		
660	0.013		
720	0.01		
780	0.007		
840	0.01		
900	0.007		
960	0.007		
1020	0.006		
1080	0.006		
1140	0.006		
1200	0.007		
1260	0.01		
1320	0.006		
1380	0.005		
1440	0.005		
1500	0.005		
1560	0.005		
1620	0.005		

DRAFT

1680	0.005
1740	0.004
1800	0.006
1860	0.006
1920	0.008
1980	0.007
2040	0.009
2100	0.008
2160	0.006
2220	0.006
2280	0.005
2340	0.007
2400	0.012
2460	0.013
2520	0.007
2580	0.006
2640	0.005
2700	0.004

DRAFT

Instrument Name	DustTrak II
Model Number	8530
Serial Number	8530103505
Firmware Version	3.1
Calibration Date	1/28/2022
Test Name	MANUAL_002
Test Start Time	10:11:40 AM
Test Start Date	5/12/2022
Test Length [D:H:M]	0:02:33
Test Interval [M:S]	1:00
Mass Average [mg/m3]	0.008
Mass Minimum [mg/m3]	0.006
Mass Maximum [mg/m3]	0.03
Mass TWA [mg/m3]	0.003
Photometric User Cal	1
Flow User Cal	0
Errors	
Number of Samples	153

Elapsed Time [s]	Mass [mg/m3]	Alarms	Errors
60	0.03		
120	0.007		
180	0.007		
240	0.008		
300	0.008		
360	0.008		
420	0.009		
480	0.008		
540	0.008		
600	0.009		
660	0.009		
720	0.009		
780	0.008		
840	0.009		
900	0.008		
960	0.008		
1020	0.008		
1080	0.008		
1140	0.008		
1200	0.008		
1260	0.008		
1320	0.008		
1380	0.008		
1440	0.008		
1500	0.009		
1560	0.009		
1620	0.008		

DRAFT

1680	0.008
1740	0.008
1800	0.008
1860	0.008
1920	0.008
1980	0.009
2040	0.008
2100	0.009
2160	0.008
2220	0.008
2280	0.008
2340	0.008
2400	0.008
2460	0.009
2520	0.008
2580	0.008
2640	0.008
2700	0.008
2760	0.008
2820	0.008
2880	0.008
2940	0.008
3000	0.009
3060	0.008
3120	0.011
3180	0.008
3240	0.008
3300	0.009
3360	0.012
3420	0.01
3480	0.009
3540	0.008
3600	0.009
3660	0.008
3720	0.008
3780	0.009
3840	0.009
3900	0.008
3960	0.009
4020	0.009
4080	0.009
4140	0.009
4200	0.009
4260	0.009
4320	0.009
4380	0.009
4440	0.01

DRAFT

4500	0.009
4560	0.009
4620	0.009
4680	0.009
4740	0.009
4800	0.01
4860	0.01
4920	0.01
4980	0.01
5040	0.009
5100	0.009
5160	0.009
5220	0.009
5280	0.01
5340	0.01
5400	0.009
5460	0.009
5520	0.009
5580	0.009
5640	0.009
5700	0.008
5760	0.008
5820	0.009
5880	0.009
5940	0.008
6000	0.007
6060	0.007
6120	0.006
6180	0.007
6240	0.007
6300	0.007
6360	0.007
6420	0.008
6480	0.008
6540	0.007
6600	0.007
6660	0.007
6720	0.007
6780	0.008
6840	0.007
6900	0.007
6960	0.007
7020	0.007
7080	0.007
7140	0.007
7200	0.008
7260	0.008

DRAFT

7320	0.008
7380	0.008
7440	0.008
7500	0.008
7560	0.008
7620	0.008
7680	0.008
7740	0.009
7800	0.009
7860	0.01
7920	0.008
7980	0.009
8040	0.01
8100	0.009
8160	0.009
8220	0.008
8280	0.009
8340	0.008
8400	0.007
8460	0.007
8520	0.007
8580	0.007
8640	0.006
8700	0.007
8760	0.007
8820	0.007
8880	0.007
8940	0.007
9000	0.007
9060	0.008
9120	0.008
9180	0.008

DRAFT

Instrument Name	DustTrak II
Model Number	8530
Serial Number	8530103505
Firmware Version	3.1
Calibration Date	1/28/2022
Test Name	MANUAL_003
Test Start Time	6:46:18 AM
Test Start Date	5/13/2022
Test Length [D:H:M]	0:01:04
Test Interval [M:S]	1:00
Mass Average [mg/m3]	0.021
Mass Minimum [mg/m3]	0.019
Mass Maximum [mg/m3]	0.035
Mass TWA [mg/m3]	0.003
Photometric User Cal	1
Flow User Cal	0
Errors	
Number of Samples	64

Elapsed Time [s]	Mass [mg/m3]	Alarms	Errors
60	0.024		
120	0.024		
180	0.021		
240	0.021		
300	0.021		
360	0.027		
420	0.023		
480	0.023		
540	0.022		
600	0.023		
660	0.021		
720	0.021		
780	0.021		
840	0.021		
900	0.023		
960	0.021		
1020	0.02		
1080	0.02		
1140	0.022		
1200	0.026		
1260	0.021		
1320	0.023		
1380	0.021		
1440	0.019		
1500	0.02		
1560	0.02		
1620	0.02		

DRAFT

1680	0.023
1740	0.021
1800	0.02
1860	0.023
1920	0.032
1980	0.02
2040	0.02
2100	0.028
2160	0.035
2220	0.021
2280	0.028
2340	0.022
2400	0.021
2460	0.02
2520	0.019
2580	0.022
2640	0.021
2700	0.021
2760	0.019
2820	0.019
2880	0.019
2940	0.02
3000	0.019
3060	0.019
3120	0.019
3180	0.02
3240	0.02
3300	0.02
3360	0.02
3420	0.019
3480	0.02
3540	0.02
3600	0.019
3660	0.019
3720	0.019
3780	0.019
3840	0.019

DRAFT

Instrument Name	DustTrak II
Model Number	8530
Serial Number	8530103505
Firmware Version	3.1
Calibration Date	1/28/2022
Test Name	MANUAL_004
Test Start Time	11:26:10 AM
Test Start Date	5/13/2022
Test Length [D:H:M]	0:00:46
Test Interval [M:S]	1:00
Mass Average [mg/m3]	0.024
Mass Minimum [mg/m3]	0.011
Mass Maximum [mg/m3]	0.057
Mass TWA [mg/m3]	0.002
Photometric User Cal	1
Flow User Cal	0
Errors	
Number of Samples	46

Elapsed Time [s]	Mass [mg/m3]	Alarms	Errors
60	0.025		
120	0.03		
180	0.02		
240	0.023		
300	0.021		
360	0.019		
420	0.024		
480	0.027		
540	0.057		
600	0.049		
660	0.037		
720	0.021		
780	0.035		
840	0.025		
900	0.025		
960	0.02		
1020	0.022		
1080	0.037		
1140	0.021		
1200	0.032		
1260	0.04		
1320	0.037		
1380	0.021		
1440	0.019		
1500	0.019		
1560	0.019		
1620	0.017		

DRAFT

1680	0.031
1740	0.026
1800	0.017
1860	0.017
1920	0.018
1980	0.017
2040	0.018
2100	0.025
2160	0.03
2220	0.021
2280	0.019
2340	0.021
2400	0.017
2460	0.012
2520	0.011
2580	0.014
2640	0.012
2700	0.013
2760	0.018

DRAFT

Instrument Name	DustTrak II
Model Number	8530
Serial Number	8530103505
Firmware Version	3.1
Calibration Date	1/28/2022
Test Name	MANUAL_005
Test Start Time	8:06:58 AM
Test Start Date	5/16/2022
Test Length [D:H:M]	0:00:39
Test Interval [M:S]	1:00
Mass Average [mg/m3]	0.021
Mass Minimum [mg/m3]	0.017
Mass Maximum [mg/m3]	0.026
Mass TWA [mg/m3]	0.002
Photometric User Cal	1
Flow User Cal	0
Errors	
Number of Samples	39

Elapsed Time [s]	Mass [mg/m3]	Alarms	Errors
60	0.026		
120	0.026		
180	0.026		
240	0.024		
300	0.023		
360	0.023		
420	0.021		
480	0.021		
540	0.022		
600	0.022		
660	0.021		
720	0.02		
780	0.02		
840	0.02		
900	0.021		
960	0.019		
1020	0.021		
1080	0.019		
1140	0.024		
1200	0.019		
1260	0.018		
1320	0.021		
1380	0.02		
1440	0.023		
1500	0.021		
1560	0.024		
1620	0.022		

DRAFT

1680	0.025
1740	0.022
1800	0.02
1860	0.017
1920	0.024
1980	0.019
2040	0.019
2100	0.019
2160	0.018
2220	0.017
2280	0.017
2340	0.018

DRAFT

Instrument Name	DustTrak II
Model Number	8530
Serial Number	8530103505
Firmware Version	3.1
Calibration Date	1/28/2022
Test Name	MANUAL_006
Test Start Time	9:03:12 AM
Test Start Date	5/16/2022
Test Length [D:H:M]	0:00:23
Test Interval [M:S]	1:00
Mass Average [mg/m3]	0.027
Mass Minimum [mg/m3]	0.018
Mass Maximum [mg/m3]	0.097
Mass TWA [mg/m3]	0.001
Photometric User Cal	1
Flow User Cal	0
Errors	
Number of Samples	23

Elapsed Time [s]	Mass [mg/m3]	Alarms	Errors
60	0.027		
120	0.024		
180	0.021		
240	0.097		
300	0.049		
360	0.023		
420	0.02		
480	0.019		
540	0.019		
600	0.019		
660	0.024		
720	0.021		
780	0.026		
840	0.029		
900	0.024		
960	0.024		
1020	0.025		
1080	0.031		
1140	0.024		
1200	0.021		
1260	0.02		
1320	0.019		
1380	0.018		

DRAFT

Instrument Name	DustTrak II
Model Number	8530
Serial Number	8530103505
Firmware Version	3.1
Calibration Date	1/28/2022
Test Name	MANUAL_007
Test Start Time	10:44:16 AM
Test Start Date	5/16/2022
Test Length [D:H:M]	0:01:15
Test Interval [M:S]	1:00
Mass Average [mg/m3]	0.024
Mass Minimum [mg/m3]	0.015
Mass Maximum [mg/m3]	0.045
Mass TWA [mg/m3]	0.004
Photometric User Cal	1
Flow User Cal	0
Errors	
Number of Samples	75

Elapsed Time [s]	Mass [mg/m3]	Alarms	Errors
60	0.022		
120	0.02		
180	0.019		
240	0.017		
300	0.016		
360	0.015		
420	0.015		
480	0.016		
540	0.016		
600	0.016		
660	0.016		
720	0.017		
780	0.017		
840	0.018		
900	0.017		
960	0.02		
1020	0.018		
1080	0.019		
1140	0.019		
1200	0.019		
1260	0.023		
1320	0.021		
1380	0.02		
1440	0.02		
1500	0.022		
1560	0.021		
1620	0.021		

DRAFT

1680	0.026
1740	0.025
1800	0.026
1860	0.024
1920	0.021
1980	0.026
2040	0.02
2100	0.02
2160	0.019
2220	0.019
2280	0.021
2340	0.024
2400	0.025
2460	0.026
2520	0.027
2580	0.025
2640	0.025
2700	0.027
2760	0.026
2820	0.025
2880	0.024
2940	0.024
3000	0.023
3060	0.024
3120	0.026
3180	0.027
3240	0.026
3300	0.027
3360	0.031
3420	0.034
3480	0.029
3540	0.029
3600	0.031
3660	0.033
3720	0.031
3780	0.031
3840	0.031
3900	0.03
3960	0.029
4020	0.037
4080	0.035
4140	0.033
4200	0.039
4260	0.034
4320	0.029
4380	0.027
4440	0.045

DRAFT

4500	0.034

DRAFT

Instrument Name	DustTrak II
Model Number	8530
Serial Number	8530103505
Firmware Version	3.1
Calibration Date	1/28/2022
Test Name	MANUAL_008
Test Start Time	7:37:27 AM
Test Start Date	5/17/2022
Test Length [D:H:M]	0:00:52
Test Interval [M:S]	1:00
Mass Average [mg/m3]	0.012
Mass Minimum [mg/m3]	0.008
Mass Maximum [mg/m3]	0.032
Mass TWA [mg/m3]	0.001
Photometric User Cal	1
Flow User Cal	0
Errors	
Number of Samples	52

Elapsed Time [s]	Mass [mg/m3]	Alarms	Errors
60	0.024		
120	0.032		
180	0.012		
240	0.011		
300	0.016		
360	0.01		
420	0.01		
480	0.009		
540	0.01		
600	0.009		
660	0.009		
720	0.009		
780	0.011		
840	0.01		
900	0.012		
960	0.009		
1020	0.008		
1080	0.012		
1140	0.014		
1200	0.015		
1260	0.01		
1320	0.01		
1380	0.018		
1440	0.021		
1500	0.01		
1560	0.01		
1620	0.012		

DRAFT

1680	0.013
1740	0.011
1800	0.01
1860	0.009
1920	0.009
1980	0.008
2040	0.011
2100	0.01
2160	0.014
2220	0.014
2280	0.011
2340	0.012
2400	0.011
2460	0.011
2520	0.01
2580	0.01
2640	0.009
2700	0.01
2760	0.009
2820	0.009
2880	0.01
2940	0.008
3000	0.01
3060	0.009
3120	0.008

DRAFT

Instrument Name	DustTrak II
Model Number	8530
Serial Number	8530103505
Firmware Version	3.1
Calibration Date	1/28/2022
Test Name	MANUAL_009
Test Start Time	10:16:36 AM
Test Start Date	5/17/2022
Test Length [D:H:M]	0:00:34
Test Interval [M:S]	1:00
Mass Average [mg/m3]	0.012
Mass Minimum [mg/m3]	0.004
Mass Maximum [mg/m3]	0.205
Mass TWA [mg/m3]	0.001
Photometric User Cal	1
Flow User Cal	0
Errors	
Number of Samples	34

Elapsed Time [s]	Mass [mg/m3]	Alarms	Errors
60	0.205		
120	0.009		
180	0.005		
240	0.005		
300	0.008		
360	0.006		
420	0.005		
480	0.005		
540	0.005		
600	0.006		
660	0.005		
720	0.004		
780	0.005		
840	0.005		
900	0.005		
960	0.005		
1020	0.005		
1080	0.006		
1140	0.006		
1200	0.005		
1260	0.005		
1320	0.005		
1380	0.005		
1440	0.005		
1500	0.022		
1560	0.005		
1620	0.005		

DRAFT

1680	0.005
1740	0.005
1800	0.005
1860	0.006
1920	0.005
1980	0.005
2040	0.005

DRAFT

Instrument Name	DustTrak II
Model Number	8530
Serial Number	8530103505
Firmware Version	3.1
Calibration Date	1/28/2022
Test Name	MANUAL_010
Test Start Time	11:12:58 AM
Test Start Date	5/17/2022
Test Length [D:H:M]	0:00:36
Test Interval [M:S]	1:00
Mass Average [mg/m3]	0.008
Mass Minimum [mg/m3]	0.006
Mass Maximum [mg/m3]	0.012
Mass TWA [mg/m3]	0.001
Photometric User Cal	1
Flow User Cal	0
Errors	
Number of Samples	36

Elapsed Time [s]	Mass [mg/m3]	Alarms	Errors
60	0.01		
120	0.006		
180	0.012		
240	0.007		
300	0.007		
360	0.007		
420	0.007		
480	0.007		
540	0.008		
600	0.008		
660	0.007		
720	0.007		
780	0.007		
840	0.007		
900	0.009		
960	0.011		
1020	0.009		
1080	0.008		
1140	0.007		
1200	0.008		
1260	0.007		
1320	0.008		
1380	0.008		
1440	0.007		
1500	0.007		
1560	0.008		
1620	0.009		

DRAFT

1680	0.01
1740	0.011
1800	0.009
1860	0.008
1920	0.008
1980	0.008
2040	0.008
2100	0.008
2160	0.009

DRAFT

Instrument Name	DustTrak II
Model Number	8530
Serial Number	8530103505
Firmware Version	3.1
Calibration Date	1/28/2022
Test Name	MANUAL_011
Test Start Time	1:08:26 PM
Test Start Date	5/17/2022
Test Length [D:H:M]	0:00:28
Test Interval [M:S]	1:00
Mass Average [mg/m3]	0.008
Mass Minimum [mg/m3]	0.006
Mass Maximum [mg/m3]	0.012
Mass TWA [mg/m3]	0
Photometric User Cal	1
Flow User Cal	0
Errors	
Number of Samples	28

Elapsed Time [s]	Mass [mg/m3]	Alarms	Errors
60	0.011		
120	0.006		
180	0.007		
240	0.009		
300	0.007		
360	0.008		
420	0.007		
480	0.009		
540	0.008		
600	0.009		
660	0.007		
720	0.007		
780	0.008		
840	0.007		
900	0.008		
960	0.008		
1020	0.008		
1080	0.007		
1140	0.008		
1200	0.008		
1260	0.008		
1320	0.007		
1380	0.009		
1440	0.007		
1500	0.007		
1560	0.007		
1620	0.012		

DRAFT

1680	0.008

DRAFT

Instrument Name	DustTrak II
Model Number	8530
Serial Number	8530103505
Firmware Version	3.1
Calibration Date	1/28/2022
Test Name	MANUAL_012
Test Start Time	7:31:39 AM
Test Start Date	5/18/2022
Test Length [D:H:M]	0:00:36
Test Interval [M:S]	1:00
Mass Average [mg/m3]	0.005
Mass Minimum [mg/m3]	0.003
Mass Maximum [mg/m3]	0.014
Mass TWA [mg/m3]	0
Photometric User Cal	1
Flow User Cal	0
Errors	
Number of Samples	36

Elapsed Time [s]	Mass [mg/m3]	Alarms	Errors
60	0.014		
120	0.007		
180	0.005		
240	0.005		
300	0.005		
360	0.005		
420	0.005		
480	0.005		
540	0.005		
600	0.005		
660	0.005		
720	0.005		
780	0.005		
840	0.005		
900	0.005		
960	0.005		
1020	0.005		
1080	0.005		
1140	0.005		
1200	0.005		
1260	0.005		
1320	0.006		
1380	0.004		
1440	0.005		
1500	0.007		
1560	0.006		
1620	0.005		

DRAFT

1680	0.004
1740	0.004
1800	0.004
1860	0.004
1920	0.004
1980	0.004
2040	0.003
2100	0.003
2160	0.003

DRAFT

Instrument Name	DustTrak II
Model Number	8530
Serial Number	8530103505
Firmware Version	3.1
Calibration Date	1/28/2022
Test Name	MANUAL_013
Test Start Time	8:21:02 AM
Test Start Date	5/18/2022
Test Length [D:H:M]	0:00:30
Test Interval [M:S]	1:00
Mass Average [mg/m3]	0.003
Mass Minimum [mg/m3]	0.002
Mass Maximum [mg/m3]	0.007
Mass TWA [mg/m3]	0
Photometric User Cal	1
Flow User Cal	0
Errors	
Number of Samples	30

Elapsed Time [s]	Mass [mg/m3]	Alarms	Errors
60	0.005		
120	0.004		
180	0.003		
240	0.003		
300	0.003		
360	0.003		
420	0.004		
480	0.003		
540	0.003		
600	0.004		
660	0.004		
720	0.003		
780	0.003		
840	0.003		
900	0.007		
960	0.005		
1020	0.006		
1080	0.003		
1140	0.003		
1200	0.004		
1260	0.002		
1320	0.002		
1380	0.003		
1440	0.003		
1500	0.003		
1560	0.003		
1620	0.003		

DRAFT

1680	0.003
1740	0.003
1800	0.003

DRAFT

Instrument Name	DustTrak II
Model Number	8530
Serial Number	8530103505
Firmware Version	3.1
Calibration Date	1/28/2022
Test Name	MANUAL_014
Test Start Time	10:09:23 AM
Test Start Date	5/18/2022
Test Length [D:H:M]	0:01:17
Test Interval [M:S]	1:00
Mass Average [mg/m3]	0.004
Mass Minimum [mg/m3]	0.003
Mass Maximum [mg/m3]	0.008
Mass TWA [mg/m3]	0.001
Photometric User Cal	1
Flow User Cal	0
Errors	
Number of Samples	77

Elapsed Time [s]	Mass [mg/m3]	Alarms	Errors
60	0.007		
120	0.003		
180	0.003		
240	0.003		
300	0.003		
360	0.003		
420	0.003		
480	0.003		
540	0.003		
600	0.003		
660	0.003		
720	0.004		
780	0.003		
840	0.003		
900	0.005		
960	0.004		
1020	0.004		
1080	0.004		
1140	0.003		
1200	0.004		
1260	0.004		
1320	0.004		
1380	0.005		
1440	0.005		
1500	0.005		
1560	0.005		
1620	0.004		

DRAFT

1680	0.003
1740	0.004
1800	0.003
1860	0.003
1920	0.004
1980	0.003
2040	0.003
2100	0.004
2160	0.004
2220	0.004
2280	0.003
2340	0.003
2400	0.004
2460	0.004
2520	0.004
2580	0.003
2640	0.003
2700	0.003
2760	0.003
2820	0.003
2880	0.003
2940	0.003
3000	0.005
3060	0.004
3120	0.003
3180	0.004
3240	0.004
3300	0.004
3360	0.004
3420	0.008
3480	0.004
3540	0.005
3600	0.004
3660	0.004
3720	0.004
3780	0.005
3840	0.004
3900	0.004
3960	0.004
4020	0.004
4080	0.004
4140	0.004
4200	0.004
4260	0.003
4320	0.004
4380	0.003
4440	0.003

DRAFT

4500	0.004
4560	0.004
4620	0.006

DRAFT

Instrument Name	DustTrak II
Model Number	8530
Serial Number	8530103505
Firmware Version	3.1
Calibration Date	1/28/2022
Test Name	MANUAL_015
Test Start Time	8:20:04 AM
Test Start Date	5/23/2022
Test Length [D:H:M]	0:04:51
Test Interval [M:S]	1:00
Mass Average [mg/m3]	0.003
Mass Minimum [mg/m3]	0
Mass Maximum [mg/m3]	0.046
Mass TWA [mg/m3]	0.002
Photometric User Cal	1
Flow User Cal	0
Errors	
Number of Samples	291

Elapsed Time [s]	Mass [mg/m3]	Alarms	Errors
60	0.018		
120	0.004		
180	0.004		
240	0.005		
300	0.004		
360	0.007		
420	0.007		
480	0.006		
540	0.005		
600	0.005		
660	0.004		
720	0.007		
780	0.005		
840	0.006		
900	0.008		
960	0.007		
1020	0.004		
1080	0.005		
1140	0.006		
1200	0.004		
1260	0.004		
1320	0.006		
1380	0.005		
1440	0.004		
1500	0.005		
1560	0.008		
1620	0.012		

DRAFT

1680	0.007
1740	0.008
1800	0.004
1860	0.004
1920	0.004
1980	0.004
2040	0.01
2100	0.004
2160	0.006
2220	0.008
2280	0.009
2340	0.007
2400	0.006
2460	0.005
2520	0.005
2580	0.004
2640	0.004
2700	0.004
2760	0.004
2820	0.005
2880	0.004
2940	0.004
3000	0.004
3060	0.004
3120	0.004
3180	0.004
3240	0.005
3300	0.004
3360	0.004
3420	0.006
3480	0.003
3540	0.003
3600	0.004
3660	0.004
3720	0.004
3780	0.004
3840	0.003
3900	0.004
3960	0.003
4020	0.005
4080	0.003
4140	0.003
4200	0.005
4260	0.004
4320	0.004
4380	0.003
4440	0.003

DRAFT

4500	0.003
4560	0.003
4620	0.004
4680	0.003
4740	0.003
4800	0.003
4860	0.002
4920	0.003
4980	0.004
5040	0.003
5100	0.003
5160	0.003
5220	0.002
5280	0.004
5340	0.003
5400	0.003
5460	0.003
5520	0.003
5580	0.003
5640	0.004
5700	0.003
5760	0.003
5820	0.003
5880	0.003
5940	0.003
6000	0.003
6060	0.003
6120	0.003
6180	0.003
6240	0.004
6300	0.003
6360	0.003
6420	0.003
6480	0.004
6540	0.002
6600	0.003
6660	0.002
6720	0.002
6780	0.003
6840	0.004
6900	0.002
6960	0.002
7020	0.002
7080	0.003
7140	0.002
7200	0.002
7260	0.002

DRAFT

7320	0.004
7380	0.004
7440	0.002
7500	0.002
7560	0.002
7620	0.002
7680	0.002
7740	0.007
7800	0.003
7860	0.002
7920	0.002
7980	0.004
8040	0.002
8100	0.002
8160	0.002
8220	0.003
8280	0.004
8340	0.004
8400	0.003
8460	0.003
8520	0.002
8580	0.002
8640	0.002
8700	0.002
8760	0.015
8820	0.004
8880	0.004
8940	0.002
9000	0.006
9060	0.002
9120	0.001
9180	0.004
9240	0.002
9300	0.001
9360	0.001
9420	0.003
9480	0.003
9540	0.002
9600	0.002
9660	0.003
9720	0.005
9780	0.002
9840	0.002
9900	0.003
9960	0.002
10020	0.003
10080	0.002

DRAFT

10140	0.006
10200	0.004
10260	0.004
10320	0.001
10380	0.002
10440	0.002
10500	0.003
10560	0.001
10620	0.002
10680	0.002
10740	0.002
10800	0.001
10860	0.002
10920	0.001
10980	0.003
11040	0.002
11100	0.001
11160	0.003
11220	0.001
11280	0.002
11340	0.003
11400	0.002
11460	0.001
11520	0.002
11580	0.002
11640	0.003
11700	0.003
11760	0.004
11820	0.002
11880	0.002
11940	0.003
12000	0.003
12060	0.003
12120	0.003
12180	0.003
12240	0.002
12300	0.002
12360	0.002
12420	0.005
12480	0.002
12540	0.045
12600	0.002
12660	0.004
12720	0.002
12780	0.007
12840	0.002
12900	0.003

DRAFT

12960	0.002
13020	0.008
13080	0.002
13140	0.001
13200	0.008
13260	0.003
13320	0.003
13380	0.001
13440	0.001
13500	0.002
13560	0.002
13620	0.002
13680	0.003
13740	0.002
13800	0.001
13860	0.002
13920	0.001
13980	0.001
14040	0.001
14100	0.001
14160	0.002
14220	0.002
14280	0.003
14340	0.001
14400	0.002
14460	0.001
14520	0.001
14580	0.001
14640	0.001
14700	0.001
14760	0.001
14820	0.002
14880	0.003
14940	0.001
15000	0.002
15060	0.002
15120	0.001
15180	0.001
15240	0.001
15300	0.001
15360	0.001
15420	0.003
15480	0.001
15540	0.001
15600	0.001
15660	0.002
15720	0

DRAFT

15780	0.003
15840	0.002
15900	0.001
15960	0.002
16020	0.003
16080	0.001
16140	0.002
16200	0.003
16260	0.002
16320	0.001
16380	0.001
16440	0.003
16500	0.002
16560	0.002
16620	0.002
16680	0.003
16740	0.001
16800	0.001
16860	0.001
16920	0.001
16980	0.001
17040	0.001
17100	0.002
17160	0.002
17220	0.001
17280	0.001
17340	0.001
17400	0.006
17460	0.046

DRAFT

Instrument Name	DustTrak II
Model Number	8530
Serial Number	8530103505
Firmware Version	3.1
Calibration Date	1/28/2022
Test Name	MANUAL_016
Test Start Time	1:45:16 PM
Test Start Date	5/23/2022
Test Length [D:H:M]	0:00:35
Test Interval [M:S]	1:00
Mass Average [mg/m3]	0.002
Mass Minimum [mg/m3]	0.001
Mass Maximum [mg/m3]	0.006
Mass TWA [mg/m3]	0
Photometric User Cal	1
Flow User Cal	0
Errors	
Number of Samples	35

Elapsed Time [s]	Mass [mg/m3]	Alarms	Errors
60	0.006		
120	0.001		
180	0.001		
240	0.001		
300	0.001		
360	0.001		
420	0.001		
480	0.001		
540	0.001		
600	0.001		
660	0.001		
720	0.001		
780	0.001		
840	0.001		
900	0.001		
960	0.001		
1020	0.001		
1080	0.002		
1140	0.001		
1200	0.001		
1260	0.001		
1320	0.004		
1380	0.002		
1440	0.001		
1500	0.001		
1560	0.004		
1620	0.003		

DRAFT

1680	0.001
1740	0.001
1800	0.001
1860	0.002
1920	0.002
1980	0.002
2040	0.002
2100	0.001

DRAFT

Instrument Name	DustTrak II
Model Number	8530
Serial Number	8530103505
Firmware Version	3.1
Calibration Date	1/28/2022
Test Name	MANUAL_017
Test Start Time	8:22:02 AM
Test Start Date	5/24/2022
Test Length [D:H:M]	0:03:31
Test Interval [M:S]	1:00
Mass Average [mg/m3]	0.009
Mass Minimum [mg/m3]	0.003
Mass Maximum [mg/m3]	0.066
Mass TWA [mg/m3]	0.004
Photometric User Cal	1
Flow User Cal	0
Errors	
Number of Samples	211

Elapsed Time [s]	Mass [mg/m3]	Alarms	Errors
60	0.035		
120	0.018		
180	0.009		
240	0.015		
300	0.015		
360	0.02		
420	0.014		
480	0.01		
540	0.014		
600	0.021		
660	0.026		
720	0.023		
780	0.008		
840	0.01		
900	0.007		
960	0.005		
1020	0.012		
1080	0.012		
1140	0.01		
1200	0.011		
1260	0.02		
1320	0.009		
1380	0.008		
1440	0.008		
1500	0.01		
1560	0.016		
1620	0.018		

DRAFT

1680	0.01
1740	0.006
1800	0.011
1860	0.009
1920	0.035
1980	0.066
2040	0.019
2100	0.007
2160	0.011
2220	0.028
2280	0.01
2340	0.007
2400	0.006
2460	0.011
2520	0.012
2580	0.012
2640	0.012
2700	0.018
2760	0.012
2820	0.007
2880	0.011
2940	0.01
3000	0.006
3060	0.006
3120	0.006
3180	0.004
3240	0.004
3300	0.005
3360	0.006
3420	0.007
3480	0.007
3540	0.005
3600	0.007
3660	0.01
3720	0.005
3780	0.006
3840	0.005
3900	0.005
3960	0.01
4020	0.006
4080	0.009
4140	0.005
4200	0.005
4260	0.005
4320	0.004
4380	0.004
4440	0.004

DRAFT

4500	0.007
4560	0.007
4620	0.005
4680	0.005
4740	0.007
4800	0.007
4860	0.006
4920	0.006
4980	0.008
5040	0.007
5100	0.008
5160	0.005
5220	0.015
5280	0.007
5340	0.009
5400	0.013
5460	0.009
5520	0.011
5580	0.008
5640	0.006
5700	0.005
5760	0.007
5820	0.01
5880	0.01
5940	0.006
6000	0.006
6060	0.007
6120	0.005
6180	0.007
6240	0.009
6300	0.009
6360	0.008
6420	0.009
6480	0.015
6540	0.017
6600	0.011
6660	0.007
6720	0.009
6780	0.011
6840	0.014
6900	0.01
6960	0.009
7020	0.007
7080	0.007
7140	0.007
7200	0.007
7260	0.007

DRAFT

7320	0.007
7380	0.011
7440	0.007
7500	0.008
7560	0.006
7620	0.006
7680	0.005
7740	0.005
7800	0.008
7860	0.006
7920	0.005
7980	0.008
8040	0.007
8100	0.007
8160	0.009
8220	0.014
8280	0.014
8340	0.011
8400	0.009
8460	0.015
8520	0.018
8580	0.01
8640	0.009
8700	0.008
8760	0.012
8820	0.017
8880	0.007
8940	0.008
9000	0.006
9060	0.007
9120	0.009
9180	0.007
9240	0.006
9300	0.008
9360	0.007
9420	0.008
9480	0.006
9540	0.007
9600	0.014
9660	0.014
9720	0.009
9780	0.007
9840	0.006
9900	0.008
9960	0.008
10020	0.006
10080	0.014

DRAFT

10140	0.019
10200	0.008
10260	0.008
10320	0.008
10380	0.008
10440	0.008
10500	0.008
10560	0.006
10620	0.01
10680	0.011
10740	0.006
10800	0.005
10860	0.005
10920	0.005
10980	0.006
11040	0.007
11100	0.005
11160	0.006
11220	0.007
11280	0.007
11340	0.01
11400	0.008
11460	0.006
11520	0.008
11580	0.009
11640	0.003
11700	0.004
11760	0.006
11820	0.004
11880	0.004
11940	0.004
12000	0.004
12060	0.004
12120	0.004
12180	0.005
12240	0.005
12300	0.004
12360	0.004
12420	0.005
12480	0.005
12540	0.004
12600	0.005
12660	0.005

DRAFT

Instrument Name	DustTrak II
Model Number	8530
Serial Number	8530103505
Firmware Version	3.1
Calibration Date	1/28/2022
Test Name	MANUAL_018
Test Start Time	8:43:08 AM
Test Start Date	5/25/2022
Test Length [D:H:M]	0:02:44
Test Interval [M:S]	1:00
Mass Average [mg/m3]	0.012
Mass Minimum [mg/m3]	0.003
Mass Maximum [mg/m3]	0.094
Mass TWA [mg/m3]	0.004
Photometric User Cal	1
Flow User Cal	0
Errors	
Number of Samples	164

Elapsed Time [s]	Mass [mg/m3]	Alarms	Errors
60	0.052		
120	0.012		
180	0.015		
240	0.014		
300	0.014		
360	0.016		
420	0.019		
480	0.035		
540	0.046		
600	0.021		
660	0.026		
720	0.028		
780	0.04		
840	0.038		
900	0.015		
960	0.019		
1020	0.017		
1080	0.017		
1140	0.018		
1200	0.019		
1260	0.016		
1320	0.015		
1380	0.013		
1440	0.014		
1500	0.014		
1560	0.025		
1620	0.017		

DRAFT

1680	0.013
1740	0.015
1800	0.017
1860	0.022
1920	0.019
1980	0.012
2040	0.012
2100	0.015
2160	0.016
2220	0.016
2280	0.015
2340	0.023
2400	0.013
2460	0.016
2520	0.015
2580	0.01
2640	0.013
2700	0.015
2760	0.012
2820	0.013
2880	0.013
2940	0.016
3000	0.008
3060	0.014
3120	0.011
3180	0.01
3240	0.008
3300	0.01
3360	0.012
3420	0.011
3480	0.019
3540	0.012
3600	0.015
3660	0.01
3720	0.011
3780	0.019
3840	0.011
3900	0.013
3960	0.011
4020	0.012
4080	0.01
4140	0.012
4200	0.011
4260	0.01
4320	0.011
4380	0.011
4440	0.008

DRAFT

4500	0.012
4560	0.011
4620	0.009
4680	0.011
4740	0.009
4800	0.009
4860	0.011
4920	0.009
4980	0.007
5040	0.009
5100	0.017
5160	0.011
5220	0.02
5280	0.03
5340	0.011
5400	0.007
5460	0.006
5520	0.007
5580	0.005
5640	0.009
5700	0.007
5760	0.007
5820	0.007
5880	0.006
5940	0.023
6000	0.013
6060	0.013
6120	0.013
6180	0.007
6240	0.008
6300	0.01
6360	0.01
6420	0.006
6480	0.006
6540	0.005
6600	0.004
6660	0.007
6720	0.01
6780	0.006
6840	0.005
6900	0.008
6960	0.008
7020	0.011
7080	0.009
7140	0.009
7200	0.01
7260	0.005

DRAFT

7320	0.005
7380	0.005
7440	0.004
7500	0.004
7560	0.004
7620	0.094
7680	0.01
7740	0.026
7800	0.012
7860	0.005
7920	0.004
7980	0.005
8040	0.004
8100	0.005
8160	0.005
8220	0.004
8280	0.004
8340	0.005
8400	0.004
8460	0.004
8520	0.004
8580	0.005
8640	0.005
8700	0.004
8760	0.004
8820	0.003
8880	0.003
8940	0.004
9000	0.004
9060	0.003
9120	0.003
9180	0.003
9240	0.003
9300	0.003
9360	0.004
9420	0.004
9480	0.004
9540	0.004
9600	0.003
9660	0.003
9720	0.003
9780	0.003
9840	0.005

DRAFT

Instrument Name	DustTrak II
Model Number	8530
Serial Number	8530152102
Firmware Version	3.1
Calibration Date	4/4/2022
Test Name	MANUAL_001
Test Start Time	9:14:52 AM
Test Start Date	7/25/2022
Test Length [D:H:M]	0:01:45
Test Interval [M:S]	15:00
Mass Average [mg/m3]	0.042
Mass Minimum [mg/m3]	0.037
Mass Maximum [mg/m3]	0.054
Mass TWA [mg/m3]	0.009
Photometric User Cal	1
Flow User Cal	0
Errors	
Number of Samples	7

Elapsed Time [s]	Mass [mg/m3]	Alarms	Errors
900	0.054		
1800	0.045		
2700	0.043		
3600	0.041		
4500	0.037		
5400	0.039		
6300	0.038		

DRAFT

Instrument Name	DustTrak II
Model Number	8530
Serial Number	8530152102
Firmware Version	3.1
Calibration Date	4/4/2022
Test Name	MANUAL_002
Test Start Time	12:18:28 PM
Test Start Date	7/25/2022
Test Length [D:H:M]	0:03:00
Test Interval [M:S]	15:00
Mass Average [mg/m3]	0.039
Mass Minimum [mg/m3]	0.027
Mass Maximum [mg/m3]	0.046
Mass TWA [mg/m3]	0.015
Photometric User Cal	1
Flow User Cal	0
Errors	
Number of Samples	12

Elapsed Time [s]	Mass [mg/m3]	Alarms	Errors
900	0.042		
1800	0.042		
2700	0.042		
3600	0.039		
4500	0.04		
5400	0.036		
6300	0.027		
7200	0.033		
8100	0.037		
9000	0.041		
9900	0.046		
10800	0.042		

DRAFT

Instrument Name	DustTrak II
Model Number	8530
Serial Number	8530152102
Firmware Version	3.1
Calibration Date	4/4/2022
Test Name	MANUAL_003
Test Start Time	7:42:42 AM
Test Start Date	7/26/2022
Test Length [D:H:M]	0:03:30
Test Interval [M:S]	15:00
Mass Average [mg/m3]	0.009
Mass Minimum [mg/m3]	0.005
Mass Maximum [mg/m3]	0.017
Mass TWA [mg/m3]	0.004
Photometric User Cal	1
Flow User Cal	0
Errors	
Number of Samples	14

Elapsed Time [s]	Mass [mg/m3]	Alarms	Errors
900	0.017		
1800	0.014		
2700	0.009		
3600	0.007		
4500	0.01		
5400	0.01		
6300	0.009		
7200	0.006		
8100	0.005		
9000	0.005		
9900	0.006		
10800	0.007		
11700	0.009		
12600	0.006		

DRAFT

Instrument Name	DustTrak II
Model Number	8530
Serial Number	8530152102
Firmware Version	3.1
Calibration Date	4/4/2022
Test Name	MANUAL_004
Test Start Time	1:19:47 PM
Test Start Date	7/26/2022
Test Length [D:H:M]	0:01:30
Test Interval [M:S]	15:00
Mass Average [mg/m3]	0.016
Mass Minimum [mg/m3]	0.008
Mass Maximum [mg/m3]	0.042
Mass TWA [mg/m3]	0.003
Photometric User Cal	1
Flow User Cal	0
Errors	
Number of Samples	6

Elapsed Time [s]	Mass [mg/m3]	Alarms	Errors
900	0.042		
1800	0.011		
2700	0.016		
3600	0.01		
4500	0.008		
5400	0.009		

DRAFT

Instrument Name	DustTrak II
Model Number	8530
Serial Number	8530152102
Firmware Version	3.1
Calibration Date	4/4/2022
Test Name	MANUAL_005
Test Start Time	7:44:50 AM
Test Start Date	7/27/2022
Test Length [D:H:M]	0:03:30
Test Interval [M:S]	15:00
Mass Average [mg/m3]	0.01
Mass Minimum [mg/m3]	0.006
Mass Maximum [mg/m3]	0.017
Mass TWA [mg/m3]	0.005
Photometric User Cal	1
Flow User Cal	0
Errors	
Number of Samples	14

Elapsed Time [s]	Mass [mg/m3]	Alarms	Errors
900	0.016		
1800	0.013		
2700	0.017		
3600	0.013		
4500	0.01		
5400	0.013		
6300	0.009		
7200	0.011		
8100	0.009		
9000	0.008		
9900	0.008		
10800	0.007		
11700	0.006		
12600	0.006		

DRAFT

Instrument Name	DustTrak II
Model Number	8530
Serial Number	8530152102
Firmware Version	3.1
Calibration Date	4/4/2022
Test Name	MANUAL_006
Test Start Time	7:29:58 AM
Test Start Date	7/28/2022
Test Length [D:H:M]	0:03:15
Test Interval [M:S]	15:00
Mass Average [mg/m3]	0.046
Mass Minimum [mg/m3]	0.021
Mass Maximum [mg/m3]	0.221
Mass TWA [mg/m3]	0.019
Photometric User Cal	1
Flow User Cal	0
Errors	
Number of Samples	13

Elapsed Time [s]	Mass [mg/m3]	Alarms	Errors
900	0.044		
1800	0.037		
2700	0.058		
3600	0.221		
4500	0.037		
5400	0.036		
6300	0.026		
7200	0.027		
8100	0.026		
9000	0.024		
9900	0.022		
10800	0.021		
11700	0.021		

DRAFT

Instrument Name	DustTrak II
Model Number	8530
Serial Number	8530123203
Firmware Version	3.1
Calibration Date	2/22/2022
Test Name	MANUAL_001
Test Start Time	9:17:03 AM
Test Start Date	7/25/2022
Test Length [D:H:M]	0:01:45
Test Interval [M:S]	15:00
Mass Average [mg/m3]	0.03
Mass Minimum [mg/m3]	0.026
Mass Maximum [mg/m3]	0.049
Mass TWA [mg/m3]	0.007
Photometric User Cal	1
Flow User Cal	0
Errors	
Number of Samples	7

Elapsed Time [s]	Mass [mg/m3]	Alarms	Errors
900	0.049		
1800	0.026		
2700	0.029		
3600	0.026		
4500	0.028		
5400	0.027		
6300	0.028		

DRAFT

Instrument Name	DustTrak II
Model Number	8530
Serial Number	8530123203
Firmware Version	3.1
Calibration Date	2/22/2022
Test Name	MANUAL_002
Test Start Time	12:19:45 PM
Test Start Date	7/25/2022
Test Length [D:H:M]	0:03:00
Test Interval [M:S]	15:00
Mass Average [mg/m3]	0.027
Mass Minimum [mg/m3]	0.019
Mass Maximum [mg/m3]	0.034
Mass TWA [mg/m3]	0.01
Photometric User Cal	1
Flow User Cal	0
Errors	
Number of Samples	12

Elapsed Time [s]	Mass [mg/m3]	Alarms	Errors
900	0.034		
1800	0.034		
2700	0.034		
3600	0.033		
4500	0.028		
5400	0.023		
6300	0.02		
7200	0.019		
8100	0.023		
9000	0.023		
9900	0.024		
10800	0.024		

DRAFT

Instrument Name	DustTrak II
Model Number	8530
Serial Number	8530123203
Firmware Version	3.1
Calibration Date	2/22/2022
Test Name	MANUAL_003
Test Start Time	7:40:39 AM
Test Start Date	7/26/2022
Test Length [D:H:M]	0:03:30
Test Interval [M:S]	15:00
Mass Average [mg/m3]	0.014
Mass Minimum [mg/m3]	0.01
Mass Maximum [mg/m3]	0.018
Mass TWA [mg/m3]	0.006
Photometric User Cal	1
Flow User Cal	0
Errors	
Number of Samples	14

Elapsed Time [s]	Mass [mg/m3]	Alarms	Errors
900	0.018		
1800	0.013		
2700	0.011		
3600	0.011		
4500	0.01		
5400	0.011		
6300	0.012		
7200	0.012		
8100	0.012		
9000	0.013		
9900	0.016		
10800	0.018		
11700	0.017		
12600	0.016		

DRAFT

Instrument Name	DustTrak II
Model Number	8530
Serial Number	8530123203
Firmware Version	3.1
Calibration Date	2/22/2022
Test Name	MANUAL_004
Test Start Time	1:21:11 PM
Test Start Date	7/26/2022
Test Length [D:H:M]	0:01:30
Test Interval [M:S]	15:00
Mass Average [mg/m3]	0.019
Mass Minimum [mg/m3]	0.016
Mass Maximum [mg/m3]	0.024
Mass TWA [mg/m3]	0.004
Photometric User Cal	1
Flow User Cal	0
Errors	
Number of Samples	6

Elapsed Time [s]	Mass [mg/m3]	Alarms	Errors
900	0.02		
1800	0.018		
2700	0.024		
3600	0.018		
4500	0.017		
5400	0.016		

DRAFT

Instrument Name	DustTrak II
Model Number	8530
Serial Number	8530123203
Firmware Version	3.1
Calibration Date	2/22/2022
Test Name	MANUAL_005
Test Start Time	7:46:56 AM
Test Start Date	7/27/2022
Test Length [D:H:M]	0:03:30
Test Interval [M:S]	15:00
Mass Average [mg/m3]	0.015
Mass Minimum [mg/m3]	0.005
Mass Maximum [mg/m3]	0.121
Mass TWA [mg/m3]	0.007
Photometric User Cal	1
Flow User Cal	0
Errors	
Number of Samples	14

Elapsed Time [s]	Mass [mg/m3]	Alarms	Errors
900	0.121		
1800	0.008		
2700	0.006		
3600	0.005		
4500	0.005		
5400	0.005		
6300	0.007		
7200	0.005		
8100	0.006		
9000	0.007		
9900	0.007		
10800	0.013		
11700	0.007		
12600	0.007		

DRAFT

Instrument Name	DustTrak II
Model Number	8530
Serial Number	8530123203
Firmware Version	3.1
Calibration Date	2/22/2022
Test Name	MANUAL_006
Test Start Time	7:26:52 AM
Test Start Date	7/28/2022
Test Length [D:H:M]	0:03:15
Test Interval [M:S]	15:00
Mass Average [mg/m3]	0.02
Mass Minimum [mg/m3]	0.013
Mass Maximum [mg/m3]	0.059
Mass TWA [mg/m3]	0.008
Photometric User Cal	1
Flow User Cal	0
Errors	
Number of Samples	13

Elapsed Time [s]	Mass [mg/m3]	Alarms	Errors
900	0.059		
1800	0.021		
2700	0.018		
3600	0.018		
4500	0.019		
5400	0.019		
6300	0.015		
7200	0.016		
8100	0.015		
9000	0.021		
9900	0.013		
10800	0.013		
11700	0.013		

DRAFT

==========
21/11/15 08:31
****

Summary

Unit Name	MiniRAE 3000(PGM-7320)
Unit SN	592-918188
Unit Firmware Ver	V2.22A

Running Mode	Hygiene Mode
Datalog Mode	Auto
Diagnostic Mode	No
Stop Reason	Power Down

Site ID	RAE00000
User ID	USER6601

Begin	11/15/2021 8:31
End	11/15/2021 13:12
Sample Period(s)	60
Number of Records	280

Sensor	PID(ppm)
Sensor SN	S023030226T9
Measure Type	Real
Span	100
Span 2	1000
Low Alarm	50
High Alarm	100
Over Alarm	15000
STEL Alarm	25
TWA Alarm	10
Measurement Gas	Isobutylene
Calibration Time	11/15/2021 8:31

DRAFT

Peak	0.2
Min	0
Average	0.1

****

Datalog

Index	Date/Time	PID(ppm) (Real)
1	11/15/2021 8:32	0
2	11/15/2021 8:33	0
3	11/15/2021 8:34	0
4	11/15/2021 8:35	0
5	11/15/2021 8:36	0
6	11/15/2021 8:37	0
7	11/15/2021 8:38	0
8	11/15/2021 8:39	0
9	11/15/2021 8:40	0
10	11/15/2021 8:41	0
11	11/15/2021 8:42	0
12	11/15/2021 8:43	0
13	11/15/2021 8:44	0
14	11/15/2021 8:45	0
15	11/15/2021 8:46	0
16	11/15/2021 8:47	0
17	11/15/2021 8:48	0
18	11/15/2021 8:49	0
19	11/15/2021 8:50	0
20	11/15/2021 8:51	0
21	11/15/2021 8:52	0
22	11/15/2021 8:53	0
23	11/15/2021 8:54	0
24	11/15/2021 8:55	0
25	11/15/2021 8:56	0
26	11/15/2021 8:57	0

DRAFT

27	11/15/2021 8:58	0
28	11/15/2021 8:59	0
29	11/15/2021 9:00	0
30	11/15/2021 9:01	0
31	11/15/2021 9:02	0
32	11/15/2021 9:03	0.1
33	11/15/2021 9:04	0
34	11/15/2021 9:05	0
35	11/15/2021 9:06	0
36	11/15/2021 9:07	0
37	11/15/2021 9:08	0
38	11/15/2021 9:09	0
39	11/15/2021 9:10	0
40	11/15/2021 9:11	0
41	11/15/2021 9:12	0.1
42	11/15/2021 9:13	0.1
43	11/15/2021 9:14	0.1
44	11/15/2021 9:15	0.1
45	11/15/2021 9:16	0.1
46	11/15/2021 9:17	0.1
47	11/15/2021 9:18	0.1
48	11/15/2021 9:19	0
49	11/15/2021 9:20	0.1
50	11/15/2021 9:21	0.1
51	11/15/2021 9:22	0.1
52	11/15/2021 9:23	0.1
53	11/15/2021 9:24	0.1
54	11/15/2021 9:25	0.1
55	11/15/2021 9:26	0.1
56	11/15/2021 9:27	0.1
57	11/15/2021 9:28	0.1
58	11/15/2021 9:29	0.1
59	11/15/2021 9:30	0.1
60	11/15/2021 9:31	0.1

DRAFT

61	11/15/2021 9:32	0.1
62	11/15/2021 9:33	0.1
63	11/15/2021 9:34	0.1
64	11/15/2021 9:35	0.1
65	11/15/2021 9:36	0.1
66	11/15/2021 9:37	0.1
67	11/15/2021 9:38	0.1
68	11/15/2021 9:39	0.1
69	11/15/2021 9:40	0.1
70	11/15/2021 9:41	0.1
71	11/15/2021 9:42	0.1
72	11/15/2021 9:43	0.1
73	11/15/2021 9:44	0.1
74	11/15/2021 9:45	0.1
75	11/15/2021 9:46	0.1
76	11/15/2021 9:47	0.1
77	11/15/2021 9:48	0.1
78	11/15/2021 9:49	0.1
79	11/15/2021 9:50	0.1
80	11/15/2021 9:51	0.1
81	11/15/2021 9:52	0.1
82	11/15/2021 9:53	0.1
83	11/15/2021 9:54	0.1
84	11/15/2021 9:55	0.1
85	11/15/2021 9:56	0.1
86	11/15/2021 9:57	0.1
87	11/15/2021 9:58	0.1
88	11/15/2021 9:59	0.1
89	11/15/2021 10:00	0.1
90	11/15/2021 10:01	0.1
91	11/15/2021 10:02	0.1
92	11/15/2021 10:03	0.1
93	11/15/2021 10:04	0.1
94	11/15/2021 10:05	0.1

DRAFT

95	11/15/2021 10:06	0.1
96	11/15/2021 10:07	0.1
97	11/15/2021 10:08	0.1
98	11/15/2021 10:09	0.1
99	11/15/2021 10:10	0.1
100	11/15/2021 10:11	0.1
101	11/15/2021 10:12	0.1
102	11/15/2021 10:13	0.1
103	11/15/2021 10:14	0.1
104	11/15/2021 10:15	0.1
105	11/15/2021 10:16	0.1
106	11/15/2021 10:17	0.1
107	11/15/2021 10:18	0.1
108	11/15/2021 10:19	0.1
109	11/15/2021 10:20	0.1
110	11/15/2021 10:21	0.1
111	11/15/2021 10:22	0.1
112	11/15/2021 10:23	0.1
113	11/15/2021 10:24	0.1
114	11/15/2021 10:25	0.1
115	11/15/2021 10:26	0.1
116	11/15/2021 10:27	0.1
117	11/15/2021 10:28	0.1
118	11/15/2021 10:29	0.1
119	11/15/2021 10:30	0.1
120	11/15/2021 10:31	0.1
121	11/15/2021 10:32	0.1
122	11/15/2021 10:33	0.1
123	11/15/2021 10:34	0.1
124	11/15/2021 10:35	0.1
125	11/15/2021 10:36	0.1
126	11/15/2021 10:37	0.1
127	11/15/2021 10:38	0.1
128	11/15/2021 10:39	0.1

DRAFT

129	11/15/2021 10:40	0.2
130	11/15/2021 10:41	0.1
131	11/15/2021 10:42	0.1
132	11/15/2021 10:43	0.1
133	11/15/2021 10:44	0.1
134	11/15/2021 10:45	0.1
135	11/15/2021 10:46	0.1
136	11/15/2021 10:47	0.1
137	11/15/2021 10:48	0.1
138	11/15/2021 10:49	0.1
139	11/15/2021 10:50	0.1
140	11/15/2021 10:51	0.1
141	11/15/2021 10:52	0.1
142	11/15/2021 10:53	0.1
143	11/15/2021 10:54	0.1
144	11/15/2021 10:55	0.1
145	11/15/2021 10:56	0.1
146	11/15/2021 10:57	0.1
147	11/15/2021 10:58	0.1
148	11/15/2021 10:59	0.1
149	11/15/2021 11:00	0.1
150	11/15/2021 11:01	0.1
151	11/15/2021 11:02	0.1
152	11/15/2021 11:03	0.1
153	11/15/2021 11:04	0.1
154	11/15/2021 11:05	0.1
155	11/15/2021 11:06	0.1
156	11/15/2021 11:07	0.1
157	11/15/2021 11:08	0.2
158	11/15/2021 11:09	0.1
159	11/15/2021 11:10	0.2
160	11/15/2021 11:11	0.1
161	11/15/2021 11:12	0.1
162	11/15/2021 11:13	0.1

DRAFT

163	11/15/2021 11:14	0.1
164	11/15/2021 11:15	0.1
165	11/15/2021 11:16	0.1
166	11/15/2021 11:17	0.1
167	11/15/2021 11:18	0.1
168	11/15/2021 11:19	0.1
169	11/15/2021 11:20	0.1
170	11/15/2021 11:21	0.1
171	11/15/2021 11:22	0.1
172	11/15/2021 11:23	0.1
173	11/15/2021 11:24	0.1
174	11/15/2021 11:25	0.1
175	11/15/2021 11:26	0.1
176	11/15/2021 11:27	0.1
177	11/15/2021 11:28	0.1
178	11/15/2021 11:29	0.1
179	11/15/2021 11:30	0.1
180	11/15/2021 11:31	0.1
181	11/15/2021 11:32	0.1
182	11/15/2021 11:33	0.1
183	11/15/2021 11:34	0.2
184	11/15/2021 11:35	0.1
185	11/15/2021 11:36	0.1
186	11/15/2021 11:37	0.1
187	11/15/2021 11:38	0.1
188	11/15/2021 11:39	0.1
189	11/15/2021 11:40	0.1
190	11/15/2021 11:41	0.1
191	11/15/2021 11:42	0.1
192	11/15/2021 11:43	0.1
193	11/15/2021 11:44	0.1
194	11/15/2021 11:45	0.1
195	11/15/2021 11:46	0.1
196	11/15/2021 11:47	0.1

DRAFT

197	11/15/2021 11:48	0.1
198	11/15/2021 11:49	0.1
199	11/15/2021 11:50	0.1
200	11/15/2021 11:51	0.1
201	11/15/2021 11:52	0.1
202	11/15/2021 11:53	0.1
203	11/15/2021 11:54	0.1
204	11/15/2021 11:55	0.1
205	11/15/2021 11:56	0.1
206	11/15/2021 11:57	0.1
207	11/15/2021 11:58	0.1
208	11/15/2021 11:59	0.1
209	11/15/2021 12:00	0.1
210	11/15/2021 12:01	0.1
211	11/15/2021 12:02	0.1
212	11/15/2021 12:03	0.1
213	11/15/2021 12:04	0.1
214	11/15/2021 12:05	0.1
215	11/15/2021 12:06	0.1
216	11/15/2021 12:07	0.1
217	11/15/2021 12:08	0.1
218	11/15/2021 12:09	0.1
219	11/15/2021 12:10	0.1
220	11/15/2021 12:11	0.1
221	11/15/2021 12:12	0.1
222	11/15/2021 12:13	0.1
223	11/15/2021 12:14	0.1
224	11/15/2021 12:15	0.1
225	11/15/2021 12:16	0.1
226	11/15/2021 12:17	0.1
227	11/15/2021 12:18	0.1
228	11/15/2021 12:19	0.1
229	11/15/2021 12:20	0.1
230	11/15/2021 12:21	0.1

DRAFT

231	11/15/2021 12:22	0.1
232	11/15/2021 12:23	0.1
233	11/15/2021 12:24	0.1
234	11/15/2021 12:25	0.1
235	11/15/2021 12:26	0.1
236	11/15/2021 12:27	0.1
237	11/15/2021 12:28	0.1
238	11/15/2021 12:29	0.2
239	11/15/2021 12:30	0.1
240	11/15/2021 12:31	0.1
241	11/15/2021 12:32	0.1
242	11/15/2021 12:33	0.1
243	11/15/2021 12:34	0.1
244	11/15/2021 12:35	0.1
245	11/15/2021 12:36	0.1
246	11/15/2021 12:37	0.1
247	11/15/2021 12:38	0.1
248	11/15/2021 12:39	0.1
249	11/15/2021 12:40	0.1
250	11/15/2021 12:41	0.1
251	11/15/2021 12:42	0.1
252	11/15/2021 12:43	0.1
253	11/15/2021 12:44	0.1
254	11/15/2021 12:45	0.1
255	11/15/2021 12:46	0.1
256	11/15/2021 12:47	0.1
257	11/15/2021 12:48	0.1
258	11/15/2021 12:49	0.1
259	11/15/2021 12:50	0.1
260	11/15/2021 12:51	0.1
261	11/15/2021 12:52	0.1
262	11/15/2021 12:53	0.1
263	11/15/2021 12:54	0.1
264	11/15/2021 12:55	0.1

DRAFT

265	11/15/2021 12:56	0.1
266	11/15/2021 12:57	0.1
267	11/15/2021 12:58	0.1
268	11/15/2021 12:59	0.1
269	11/15/2021 13:00	0.1
270	11/15/2021 13:01	0.1
271	11/15/2021 13:02	0.1
272	11/15/2021 13:03	0.1
273	11/15/2021 13:04	0.1
274	11/15/2021 13:05	0.1
275	11/15/2021 13:06	0.1
276	11/15/2021 13:07	0.1
277	11/15/2021 13:08	0.1
278	11/15/2021 13:09	0.1
279	11/15/2021 13:10	0.1
280	11/15/2021 13:11	0.1
Peak		0.2
Min		0
Average		0.1

****
==========
21/11/15 15:08
****

Summary

Unit Name	MiniRAE 3000(PGM-7320)
Unit SN	592-918188
Unit Firmware Ver	V2.22A

Running Mode	Hygiene Mode
Datalog Mode	Auto
Diagnostic Mode	No
Stop Reason	Battery Low

DRAFT

Site ID	RAE00000
User ID	USER6601

Begin	11/15/2021 15:08
End	11/15/2021 15:36
Sample Period(s)	60
Number of Records	27

Sensor	PID(ppm)
Sensor SN	S023030226T9
Measure Type	Real
Span	100
Span 2	1000
Low Alarm	50
High Alarm	100
Over Alarm	15000
STEL Alarm	25
TWA Alarm	10
Measurement Gas	Isobutylene
Calibration Time	11/15/2021 8:31
Peak	0.2
Min	0
Average	0

****

Datalog

Index	Date/Time	PID(ppm) (Real)
1	11/15/2021 15:09	0
2	11/15/2021 15:10	0
3	11/15/2021 15:11	0
4	11/15/2021 15:12	0
5	11/15/2021 15:13	0

DRAFT

6	11/15/2021 15:14	0
7	11/15/2021 15:15	0
8	11/15/2021 15:16	0
9	11/15/2021 15:17	0
10	11/15/2021 15:18	0
11	11/15/2021 15:19	0
12	11/15/2021 15:20	0.2
13	11/15/2021 15:21	0.1
14	11/15/2021 15:22	0
15	11/15/2021 15:23	0
16	11/15/2021 15:24	0
17	11/15/2021 15:25	0.1
18	11/15/2021 15:26	0.1
19	11/15/2021 15:27	0.1
20	11/15/2021 15:28	0.1
21	11/15/2021 15:29	0
22	11/15/2021 15:30	0
23	11/15/2021 15:31	0.1
24	11/15/2021 15:32	0
25	11/15/2021 15:33	0
26	11/15/2021 15:34	0.1
27	11/15/2021 15:35	0.1
Peak		0.2
Min		0
Average		0

****

==========

21/11/16 08:19

****

Summary

Unit Name	MiniRAE 3000(PGM-7320)
Unit SN	592-918188

DRAFT

Unit Firmware Ver	V2.22A

Running Mode	Hygiene Mode
Datalog Mode	Auto
Diagnostic Mode	No
Stop Reason	Battery Low

Site ID	RAE00000
User ID	USER6601

Begin	11/16/2021 8:19
End	11/16/2021 15:26
Sample Period(s)	60
Number of Records	427

Sensor	PID(ppm)
Sensor SN	S023030226T9
Measure Type	Real
Span	100
Span 2	1000
Low Alarm	50
High Alarm	100
Over Alarm	15000
STEL Alarm	25
TWA Alarm	10
Measurement Gas	Isobutylene
Calibration Time	11/15/2021 8:31
Peak	0.2
Min	0
Average	0.1

****

Datalog

PID(ppm)

DRAFT

Index	Date/Time	(Real)
1	11/16/2021 8:20	0
2	11/16/2021 8:21	0
3	11/16/2021 8:22	0
4	11/16/2021 8:23	0
5	11/16/2021 8:24	0
6	11/16/2021 8:25	0
7	11/16/2021 8:26	0
8	11/16/2021 8:27	0
9	11/16/2021 8:28	0
10	11/16/2021 8:29	0
11	11/16/2021 8:30	0
12	11/16/2021 8:31	0
13	11/16/2021 8:32	0
14	11/16/2021 8:33	0
15	11/16/2021 8:34	0
16	11/16/2021 8:35	0
17	11/16/2021 8:36	0
18	11/16/2021 8:37	0
19	11/16/2021 8:38	0
20	11/16/2021 8:39	0
21	11/16/2021 8:40	0
22	11/16/2021 8:41	0
23	11/16/2021 8:42	0
24	11/16/2021 8:43	0
25	11/16/2021 8:44	0
26	11/16/2021 8:45	0
27	11/16/2021 8:46	0
28	11/16/2021 8:47	0
29	11/16/2021 8:48	0
30	11/16/2021 8:49	0
31	11/16/2021 8:50	0
32	11/16/2021 8:51	0
33	11/16/2021 8:52	0

DRAFT

34	11/16/2021 8:53	0
35	11/16/2021 8:54	0
36	11/16/2021 8:55	0
37	11/16/2021 8:56	0
38	11/16/2021 8:57	0
39	11/16/2021 8:58	0
40	11/16/2021 8:59	0
41	11/16/2021 9:00	0
42	11/16/2021 9:01	0
43	11/16/2021 9:02	0
44	11/16/2021 9:03	0
45	11/16/2021 9:04	0
46	11/16/2021 9:05	0
47	11/16/2021 9:06	0.1
48	11/16/2021 9:07	0
49	11/16/2021 9:08	0
50	11/16/2021 9:09	0.1
51	11/16/2021 9:10	0.1
52	11/16/2021 9:11	0.1
53	11/16/2021 9:12	0
54	11/16/2021 9:13	0
55	11/16/2021 9:14	0.1
56	11/16/2021 9:15	0.1
57	11/16/2021 9:16	0.1
58	11/16/2021 9:17	0.1
59	11/16/2021 9:18	0.1
60	11/16/2021 9:19	0.1
61	11/16/2021 9:20	0.1
62	11/16/2021 9:21	0.1
63	11/16/2021 9:22	0.1
64	11/16/2021 9:23	0.1
65	11/16/2021 9:24	0.1
66	11/16/2021 9:25	0.1
67	11/16/2021 9:26	0.1

DRAFT

68	11/16/2021 9:27	0.1
69	11/16/2021 9:28	0.1
70	11/16/2021 9:29	0.1
71	11/16/2021 9:30	0.1
72	11/16/2021 9:31	0.1
73	11/16/2021 9:32	0.1
74	11/16/2021 9:33	0.1
75	11/16/2021 9:34	0.1
76	11/16/2021 9:35	0.1
77	11/16/2021 9:36	0.1
78	11/16/2021 9:37	0.1
79	11/16/2021 9:38	0.1
80	11/16/2021 9:39	0.1
81	11/16/2021 9:40	0.1
82	11/16/2021 9:41	0.1
83	11/16/2021 9:42	0.1
84	11/16/2021 9:43	0.1
85	11/16/2021 9:44	0.1
86	11/16/2021 9:45	0.1
87	11/16/2021 9:46	0.1
88	11/16/2021 9:47	0.1
89	11/16/2021 9:48	0.1
90	11/16/2021 9:49	0.1
91	11/16/2021 9:50	0.1
92	11/16/2021 9:51	0.1
93	11/16/2021 9:52	0.1
94	11/16/2021 9:53	0.1
95	11/16/2021 9:54	0.1
96	11/16/2021 9:55	0.1
97	11/16/2021 9:56	0.1
98	11/16/2021 9:57	0.1
99	11/16/2021 9:58	0.1
100	11/16/2021 9:59	0.1
101	11/16/2021 10:00	0.2

DRAFT

102	11/16/2021 10:01	0.1
103	11/16/2021 10:02	0.1
104	11/16/2021 10:03	0.1
105	11/16/2021 10:04	0.1
106	11/16/2021 10:05	0.1
107	11/16/2021 10:06	0.2
108	11/16/2021 10:07	0.1
109	11/16/2021 10:08	0.1
110	11/16/2021 10:09	0.1
111	11/16/2021 10:10	0.1
112	11/16/2021 10:11	0.1
113	11/16/2021 10:12	0.1
114	11/16/2021 10:13	0.1
115	11/16/2021 10:14	0.1
116	11/16/2021 10:15	0.1
117	11/16/2021 10:16	0.1
118	11/16/2021 10:17	0.1
119	11/16/2021 10:18	0.1
120	11/16/2021 10:19	0.1
121	11/16/2021 10:20	0.1
122	11/16/2021 10:21	0.1
123	11/16/2021 10:22	0.1
124	11/16/2021 10:23	0.1
125	11/16/2021 10:24	0.1
126	11/16/2021 10:25	0.1
127	11/16/2021 10:26	0.1
128	11/16/2021 10:27	0.1
129	11/16/2021 10:28	0.1
130	11/16/2021 10:29	0.1
131	11/16/2021 10:30	0.1
132	11/16/2021 10:31	0.1
133	11/16/2021 10:32	0.1
134	11/16/2021 10:33	0.1
135	11/16/2021 10:34	0.1

DRAFT

136	11/16/2021 10:35	0.1
137	11/16/2021 10:36	0.1
138	11/16/2021 10:37	0.1
139	11/16/2021 10:38	0.1
140	11/16/2021 10:39	0.1
141	11/16/2021 10:40	0.1
142	11/16/2021 10:41	0.1
143	11/16/2021 10:42	0.1
144	11/16/2021 10:43	0.1
145	11/16/2021 10:44	0.1
146	11/16/2021 10:45	0.1
147	11/16/2021 10:46	0.1
148	11/16/2021 10:47	0.1
149	11/16/2021 10:48	0.1
150	11/16/2021 10:49	0.1
151	11/16/2021 10:50	0.1
152	11/16/2021 10:51	0.1
153	11/16/2021 10:52	0.1
154	11/16/2021 10:53	0.1
155	11/16/2021 10:54	0.1
156	11/16/2021 10:55	0.1
157	11/16/2021 10:56	0.1
158	11/16/2021 10:57	0.1
159	11/16/2021 10:58	0.1
160	11/16/2021 10:59	0.1
161	11/16/2021 11:00	0.1
162	11/16/2021 11:01	0.1
163	11/16/2021 11:02	0.1
164	11/16/2021 11:03	0.1
165	11/16/2021 11:04	0.1
166	11/16/2021 11:05	0.1
167	11/16/2021 11:06	0.1
168	11/16/2021 11:07	0.1
169	11/16/2021 11:08	0.1

DRAFT

170	11/16/2021 11:09	0.1
171	11/16/2021 11:10	0.1
172	11/16/2021 11:11	0.1
173	11/16/2021 11:12	0.1
174	11/16/2021 11:13	0.1
175	11/16/2021 11:14	0.1
176	11/16/2021 11:15	0.1
177	11/16/2021 11:16	0.1
178	11/16/2021 11:17	0.1
179	11/16/2021 11:18	0.1
180	11/16/2021 11:19	0.1
181	11/16/2021 11:20	0.1
182	11/16/2021 11:21	0.1
183	11/16/2021 11:22	0.1
184	11/16/2021 11:23	0.1
185	11/16/2021 11:24	0.1
186	11/16/2021 11:25	0.1
187	11/16/2021 11:26	0.1
188	11/16/2021 11:27	0.1
189	11/16/2021 11:28	0.1
190	11/16/2021 11:29	0.2
191	11/16/2021 11:30	0.1
192	11/16/2021 11:31	0.1
193	11/16/2021 11:32	0.1
194	11/16/2021 11:33	0.1
195	11/16/2021 11:34	0.1
196	11/16/2021 11:35	0.1
197	11/16/2021 11:36	0.1
198	11/16/2021 11:37	0.1
199	11/16/2021 11:38	0.1
200	11/16/2021 11:39	0.1
201	11/16/2021 11:40	0.1
202	11/16/2021 11:41	0.1
203	11/16/2021 11:42	0.1

DRAFT

204	11/16/2021 11:43	0.1
205	11/16/2021 11:44	0.1
206	11/16/2021 11:45	0.1
207	11/16/2021 11:46	0.1
208	11/16/2021 11:47	0.1
209	11/16/2021 11:48	0.1
210	11/16/2021 11:49	0.1
211	11/16/2021 11:50	0.1
212	11/16/2021 11:51	0.1
213	11/16/2021 11:52	0.1
214	11/16/2021 11:53	0.1
215	11/16/2021 11:54	0.1
216	11/16/2021 11:55	0.1
217	11/16/2021 11:56	0.1
218	11/16/2021 11:57	0.1
219	11/16/2021 11:58	0.1
220	11/16/2021 11:59	0.1
221	11/16/2021 12:00	0.1
222	11/16/2021 12:01	0.1
223	11/16/2021 12:02	0.1
224	11/16/2021 12:03	0.1
225	11/16/2021 12:04	0.1
226	11/16/2021 12:05	0.2
227	11/16/2021 12:06	0.1
228	11/16/2021 12:07	0.1
229	11/16/2021 12:08	0.1
230	11/16/2021 12:09	0.1
231	11/16/2021 12:10	0.1
232	11/16/2021 12:11	0.1
233	11/16/2021 12:12	0.1
234	11/16/2021 12:13	0.1
235	11/16/2021 12:14	0.1
236	11/16/2021 12:15	0.1
237	11/16/2021 12:16	0.1

DRAFT

238	11/16/2021 12:17	0.1
239	11/16/2021 12:18	0.1
240	11/16/2021 12:19	0.1
241	11/16/2021 12:20	0.1
242	11/16/2021 12:21	0.1
243	11/16/2021 12:22	0.1
244	11/16/2021 12:23	0.1
245	11/16/2021 12:24	0.1
246	11/16/2021 12:25	0.1
247	11/16/2021 12:26	0.1
248	11/16/2021 12:27	0.1
249	11/16/2021 12:28	0.1
250	11/16/2021 12:29	0.2
251	11/16/2021 12:30	0.1
252	11/16/2021 12:31	0.1
253	11/16/2021 12:32	0.1
254	11/16/2021 12:33	0.1
255	11/16/2021 12:34	0.1
256	11/16/2021 12:35	0.1
257	11/16/2021 12:36	0.1
258	11/16/2021 12:37	0.1
259	11/16/2021 12:38	0.1
260	11/16/2021 12:39	0.1
261	11/16/2021 12:40	0.1
262	11/16/2021 12:41	0.1
263	11/16/2021 12:42	0.2
264	11/16/2021 12:43	0.1
265	11/16/2021 12:44	0.1
266	11/16/2021 12:45	0.1
267	11/16/2021 12:46	0.1
268	11/16/2021 12:47	0.1
269	11/16/2021 12:48	0.1
270	11/16/2021 12:49	0.1
271	11/16/2021 12:50	0.1

DRAFT

272	11/16/2021 12:51	0.1
273	11/16/2021 12:52	0.1
274	11/16/2021 12:53	0.1
275	11/16/2021 12:54	0.1
276	11/16/2021 12:55	0.1
277	11/16/2021 12:56	0.1
278	11/16/2021 12:57	0.1
279	11/16/2021 12:58	0.1
280	11/16/2021 12:59	0.1
281	11/16/2021 13:00	0.1
282	11/16/2021 13:01	0.1
283	11/16/2021 13:02	0.1
284	11/16/2021 13:03	0.1
285	11/16/2021 13:04	0.1
286	11/16/2021 13:05	0.1
287	11/16/2021 13:06	0.1
288	11/16/2021 13:07	0.1
289	11/16/2021 13:08	0.1
290	11/16/2021 13:09	0.1
291	11/16/2021 13:10	0.1
292	11/16/2021 13:11	0.1
293	11/16/2021 13:12	0.1
294	11/16/2021 13:13	0.1
295	11/16/2021 13:14	0.1
296	11/16/2021 13:15	0.1
297	11/16/2021 13:16	0.1
298	11/16/2021 13:17	0.1
299	11/16/2021 13:18	0.1
300	11/16/2021 13:19	0.1
301	11/16/2021 13:20	0.1
302	11/16/2021 13:21	0.1
303	11/16/2021 13:22	0.1
304	11/16/2021 13:23	0.1
305	11/16/2021 13:24	0.1

DRAFT

306	11/16/2021 13:25	0.1
307	11/16/2021 13:26	0.1
308	11/16/2021 13:27	0.1
309	11/16/2021 13:28	0.1
310	11/16/2021 13:29	0.1
311	11/16/2021 13:30	0.1
312	11/16/2021 13:31	0.1
313	11/16/2021 13:32	0.1
314	11/16/2021 13:33	0.1
315	11/16/2021 13:34	0.1
316	11/16/2021 13:35	0.1
317	11/16/2021 13:36	0.1
318	11/16/2021 13:37	0.1
319	11/16/2021 13:38	0.1
320	11/16/2021 13:39	0.1
321	11/16/2021 13:40	0.1
322	11/16/2021 13:41	0.1
323	11/16/2021 13:42	0.1
324	11/16/2021 13:43	0.1
325	11/16/2021 13:44	0.1
326	11/16/2021 13:45	0.1
327	11/16/2021 13:46	0.1
328	11/16/2021 13:47	0.1
329	11/16/2021 13:48	0.1
330	11/16/2021 13:49	0.1
331	11/16/2021 13:50	0.1
332	11/16/2021 13:51	0.1
333	11/16/2021 13:52	0.1
334	11/16/2021 13:53	0.1
335	11/16/2021 13:54	0.1
336	11/16/2021 13:55	0.1
337	11/16/2021 13:56	0.1
338	11/16/2021 13:57	0.1
339	11/16/2021 13:58	0.1

DRAFT

340	11/16/2021 13:59	0.1
341	11/16/2021 14:00	0.1
342	11/16/2021 14:01	0.1
343	11/16/2021 14:02	0.1
344	11/16/2021 14:03	0.1
345	11/16/2021 14:04	0.1
346	11/16/2021 14:05	0.1
347	11/16/2021 14:06	0.1
348	11/16/2021 14:07	0.1
349	11/16/2021 14:08	0.1
350	11/16/2021 14:09	0.1
351	11/16/2021 14:10	0.1
352	11/16/2021 14:11	0.1
353	11/16/2021 14:12	0.1
354	11/16/2021 14:13	0.1
355	11/16/2021 14:14	0.1
356	11/16/2021 14:15	0.1
357	11/16/2021 14:16	0.1
358	11/16/2021 14:17	0.1
359	11/16/2021 14:18	0.1
360	11/16/2021 14:19	0.1
361	11/16/2021 14:20	0.1
362	11/16/2021 14:21	0.1
363	11/16/2021 14:22	0.1
364	11/16/2021 14:23	0.1
365	11/16/2021 14:24	0.1
366	11/16/2021 14:25	0.1
367	11/16/2021 14:26	0.1
368	11/16/2021 14:27	0.1
369	11/16/2021 14:28	0.1
370	11/16/2021 14:29	0.1
371	11/16/2021 14:30	0.1
372	11/16/2021 14:31	0.1
373	11/16/2021 14:32	0.1

DRAFT

374	11/16/2021 14:33	0.1
375	11/16/2021 14:34	0.1
376	11/16/2021 14:35	0.1
377	11/16/2021 14:36	0.1
378	11/16/2021 14:37	0.1
379	11/16/2021 14:38	0.1
380	11/16/2021 14:39	0.1
381	11/16/2021 14:40	0.1
382	11/16/2021 14:41	0.1
383	11/16/2021 14:42	0.1
384	11/16/2021 14:43	0.1
385	11/16/2021 14:44	0.1
386	11/16/2021 14:45	0.1
387	11/16/2021 14:46	0.1
388	11/16/2021 14:47	0.1
389	11/16/2021 14:48	0.1
390	11/16/2021 14:49	0.1
391	11/16/2021 14:50	0.1
392	11/16/2021 14:51	0.1
393	11/16/2021 14:52	0.1
394	11/16/2021 14:53	0.1
395	11/16/2021 14:54	0.1
396	11/16/2021 14:55	0.1
397	11/16/2021 14:56	0.1
398	11/16/2021 14:57	0.1
399	11/16/2021 14:58	0.1
400	11/16/2021 14:59	0.1
401	11/16/2021 15:00	0.1
402	11/16/2021 15:01	0.1
403	11/16/2021 15:02	0.1
404	11/16/2021 15:03	0.1
405	11/16/2021 15:04	0.1
406	11/16/2021 15:05	0.1
407	11/16/2021 15:06	0.1

DRAFT

408	11/16/2021 15:07	0.1
409	11/16/2021 15:08	0.1
410	11/16/2021 15:09	0.1
411	11/16/2021 15:10	0.1
412	11/16/2021 15:11	0.1
413	11/16/2021 15:12	0.1
414	11/16/2021 15:13	0.1
415	11/16/2021 15:14	0.1
416	11/16/2021 15:15	0.1
417	11/16/2021 15:16	0.1
418	11/16/2021 15:17	0.1
419	11/16/2021 15:18	0.1
420	11/16/2021 15:19	0.1
421	11/16/2021 15:20	0.1
422	11/16/2021 15:21	0.1
423	11/16/2021 15:22	0.1
424	11/16/2021 15:23	0.1
425	11/16/2021 15:24	0.1
426	11/16/2021 15:25	0.1
427	11/16/2021 15:26	0.1
Peak		0.2
Min		0
Average		0.1

****
==========
21/11/17 08:15
****
Summary

Unit Name	MiniRAE 3000(PGM-7320)
Unit SN	592-918188
Unit Firmware Ver	V2.22A

DRAFT

Running Mode	Hygiene Mode
Datalog Mode	Auto
Diagnostic Mode	No
Stop Reason	Pause in Menu Mode

Site ID	RAE00000
User ID	USER6601

Begin	11/17/2021 8:15
End	11/17/2021 8:18
Sample Period(s)	60
Number of Records	2

Sensor	PID(ppm)
Sensor SN	S023030226T9
Measure Type	Real
Span	100
Span 2	1000
Low Alarm	50
High Alarm	100
Over Alarm	15000
STEL Alarm	25
TWA Alarm	10
Measurement Gas	Isobutylene
Calibration Time	11/15/2021 8:31
Peak	0.1
Min	0.1
Average	0.1

****

Datalog

Index	Date/Time	PID(ppm) (Real)
1	11/17/2021 8:16	0.1

DRAFT

	2	11/17/2021 8:17	0.1
Peak			0.1
Min			0.1
Average			0.1

****
==========
21/11/17 08:19
****

Summary

Unit Name	MiniRAE 3000(PGM-7320)
Unit SN	592-918188
Unit Firmware Ver	V2.22A
Running Mode	Hygiene Mode
Datalog Mode	Auto
Diagnostic Mode	No
Stop Reason	Power Down
Site ID	RAE00000
User ID	USER6601
Begin	11/17/2021 8:19
End	11/17/2021 13:27
Sample Period(s)	60
Number of Records	307
Sensor	PID(ppm)
Sensor SN	S023030226T9
Measure Type	Real
Span	100
Span 2	1000
Low Alarm	50

DRAFT

High Alarm	100
Over Alarm	15000
STEL Alarm	25
TWA Alarm	10
Measurement Gas	Isobutylene
Calibration Time	11/15/2021 8:31
Peak	0.6
Min	0
Average	0.1

****

Datalog

Index	Date/Time	PID(ppm) (Real)
1	11/17/2021 8:20	0
2	11/17/2021 8:21	0
3	11/17/2021 8:22	0
4	11/17/2021 8:23	0
5	11/17/2021 8:24	0
6	11/17/2021 8:25	0
7	11/17/2021 8:26	0
8	11/17/2021 8:27	0
9	11/17/2021 8:28	0
10	11/17/2021 8:29	0.1
11	11/17/2021 8:30	0.1
12	11/17/2021 8:31	0.1
13	11/17/2021 8:32	0.1
14	11/17/2021 8:33	0.1
15	11/17/2021 8:34	0.1
16	11/17/2021 8:35	0.1
17	11/17/2021 8:36	0.1
18	11/17/2021 8:37	0.1
19	11/17/2021 8:38	0.1
20	11/17/2021 8:39	0.1

DRAFT

21	11/17/2021 8:40	0.1
22	11/17/2021 8:41	0.1
23	11/17/2021 8:42	0.1
24	11/17/2021 8:43	0.2
25	11/17/2021 8:44	0.1
26	11/17/2021 8:45	0.1
27	11/17/2021 8:46	0.2
28	11/17/2021 8:47	0.1
29	11/17/2021 8:48	0.1
30	11/17/2021 8:49	0.1
31	11/17/2021 8:50	0.1
32	11/17/2021 8:51	0.1
33	11/17/2021 8:52	0.1
34	11/17/2021 8:53	0.1
35	11/17/2021 8:54	0.1
36	11/17/2021 8:55	0.1
37	11/17/2021 8:56	0.1
38	11/17/2021 8:57	0.3
39	11/17/2021 8:58	0.6
40	11/17/2021 8:59	0.2
41	11/17/2021 9:00	0.2
42	11/17/2021 9:01	0.2
43	11/17/2021 9:02	0.1
44	11/17/2021 9:03	0.1
45	11/17/2021 9:04	0.1
46	11/17/2021 9:05	0.1
47	11/17/2021 9:06	0.1
48	11/17/2021 9:07	0.1
49	11/17/2021 9:08	0.1
50	11/17/2021 9:09	0.1
51	11/17/2021 9:10	0.1
52	11/17/2021 9:11	0.1
53	11/17/2021 9:12	0.1
54	11/17/2021 9:13	0.1

DRAFT

55	11/17/2021 9:14	0.1
56	11/17/2021 9:15	0.1
57	11/17/2021 9:16	0.1
58	11/17/2021 9:17	0.1
59	11/17/2021 9:18	0.1
60	11/17/2021 9:19	0.1
61	11/17/2021 9:20	0.1
62	11/17/2021 9:21	0.1
63	11/17/2021 9:22	0.1
64	11/17/2021 9:23	0.1
65	11/17/2021 9:24	0.1
66	11/17/2021 9:25	0.1
67	11/17/2021 9:26	0.1
68	11/17/2021 9:27	0.1
69	11/17/2021 9:28	0.1
70	11/17/2021 9:29	0.1
71	11/17/2021 9:30	0.1
72	11/17/2021 9:31	0.1
73	11/17/2021 9:32	0.1
74	11/17/2021 9:33	0.1
75	11/17/2021 9:34	0.1
76	11/17/2021 9:35	0.1
77	11/17/2021 9:36	0.1
78	11/17/2021 9:37	0.1
79	11/17/2021 9:38	0.1
80	11/17/2021 9:39	0.1
81	11/17/2021 9:40	0.1
82	11/17/2021 9:41	0.1
83	11/17/2021 9:42	0.1
84	11/17/2021 9:43	0.1
85	11/17/2021 9:44	0.1
86	11/17/2021 9:45	0.1
87	11/17/2021 9:46	0.1
88	11/17/2021 9:47	0.1

DRAFT

89	11/17/2021 9:48	0.1
90	11/17/2021 9:49	0.1
91	11/17/2021 9:50	0.1
92	11/17/2021 9:51	0.1
93	11/17/2021 9:52	0.1
94	11/17/2021 9:53	0.1
95	11/17/2021 9:54	0.1
96	11/17/2021 9:55	0.1
97	11/17/2021 9:56	0.1
98	11/17/2021 9:57	0.1
99	11/17/2021 9:58	0.1
100	11/17/2021 9:59	0.1
101	11/17/2021 10:00	0.1
102	11/17/2021 10:01	0.1
103	11/17/2021 10:02	0.1
104	11/17/2021 10:03	0.1
105	11/17/2021 10:04	0.1
106	11/17/2021 10:05	0.1
107	11/17/2021 10:06	0.1
108	11/17/2021 10:07	0.1
109	11/17/2021 10:08	0.1
110	11/17/2021 10:09	0.1
111	11/17/2021 10:10	0.1
112	11/17/2021 10:11	0.1
113	11/17/2021 10:12	0.1
114	11/17/2021 10:13	0.1
115	11/17/2021 10:14	0.1
116	11/17/2021 10:15	0.1
117	11/17/2021 10:16	0.1
118	11/17/2021 10:17	0.1
119	11/17/2021 10:18	0.1
120	11/17/2021 10:19	0.1
121	11/17/2021 10:20	0.1
122	11/17/2021 10:21	0.1

DRAFT

123	11/17/2021 10:22	0.1
124	11/17/2021 10:23	0.1
125	11/17/2021 10:24	0.1
126	11/17/2021 10:25	0.1
127	11/17/2021 10:26	0.1
128	11/17/2021 10:27	0.1
129	11/17/2021 10:28	0.1
130	11/17/2021 10:29	0.1
131	11/17/2021 10:30	0.1
132	11/17/2021 10:31	0.1
133	11/17/2021 10:32	0.1
134	11/17/2021 10:33	0.1
135	11/17/2021 10:34	0.1
136	11/17/2021 10:35	0.1
137	11/17/2021 10:36	0.1
138	11/17/2021 10:37	0.1
139	11/17/2021 10:38	0.1
140	11/17/2021 10:39	0.1
141	11/17/2021 10:40	0.1
142	11/17/2021 10:41	0.1
143	11/17/2021 10:42	0.1
144	11/17/2021 10:43	0.1
145	11/17/2021 10:44	0.1
146	11/17/2021 10:45	0.1
147	11/17/2021 10:46	0.1
148	11/17/2021 10:47	0.1
149	11/17/2021 10:48	0.1
150	11/17/2021 10:49	0.1
151	11/17/2021 10:50	0.1
152	11/17/2021 10:51	0.1
153	11/17/2021 10:52	0.1
154	11/17/2021 10:53	0.1
155	11/17/2021 10:54	0.1
156	11/17/2021 10:55	0.4

DRAFT

157	11/17/2021 10:56	0.1
158	11/17/2021 10:57	0.1
159	11/17/2021 10:58	0
160	11/17/2021 10:59	0
161	11/17/2021 11:00	0
162	11/17/2021 11:01	0.1
163	11/17/2021 11:02	0.1
164	11/17/2021 11:03	0.1
165	11/17/2021 11:04	0.1
166	11/17/2021 11:05	0.1
167	11/17/2021 11:06	0.1
168	11/17/2021 11:07	0
169	11/17/2021 11:08	0
170	11/17/2021 11:09	0
171	11/17/2021 11:10	0
172	11/17/2021 11:11	0
173	11/17/2021 11:12	0
174	11/17/2021 11:13	0
175	11/17/2021 11:14	0
176	11/17/2021 11:15	0
177	11/17/2021 11:16	0
178	11/17/2021 11:17	0
179	11/17/2021 11:18	0
180	11/17/2021 11:19	0
181	11/17/2021 11:20	0
182	11/17/2021 11:21	0
183	11/17/2021 11:22	0
184	11/17/2021 11:23	0
185	11/17/2021 11:24	0
186	11/17/2021 11:25	0.1
187	11/17/2021 11:26	0
188	11/17/2021 11:27	0
189	11/17/2021 11:28	0
190	11/17/2021 11:29	0

DRAFT

191	11/17/2021 11:30	0
192	11/17/2021 11:31	0
193	11/17/2021 11:32	0
194	11/17/2021 11:33	0
195	11/17/2021 11:34	0
196	11/17/2021 11:35	0
197	11/17/2021 11:36	0
198	11/17/2021 11:37	0
199	11/17/2021 11:38	0
200	11/17/2021 11:39	0
201	11/17/2021 11:40	0
202	11/17/2021 11:41	0
203	11/17/2021 11:42	0
204	11/17/2021 11:43	0
205	11/17/2021 11:44	0
206	11/17/2021 11:45	0
207	11/17/2021 11:46	0
208	11/17/2021 11:47	0
209	11/17/2021 11:48	0
210	11/17/2021 11:49	0
211	11/17/2021 11:50	0
212	11/17/2021 11:51	0
213	11/17/2021 11:52	0
214	11/17/2021 11:53	0
215	11/17/2021 11:54	0
216	11/17/2021 11:55	0
217	11/17/2021 11:56	0
218	11/17/2021 11:57	0
219	11/17/2021 11:58	0
220	11/17/2021 11:59	0
221	11/17/2021 12:00	0
222	11/17/2021 12:01	0
223	11/17/2021 12:02	0
224	11/17/2021 12:03	0

DRAFT

225	11/17/2021 12:04	0
226	11/17/2021 12:05	0
227	11/17/2021 12:06	0
228	11/17/2021 12:07	0
229	11/17/2021 12:08	0
230	11/17/2021 12:09	0.1
231	11/17/2021 12:10	0
232	11/17/2021 12:11	0
233	11/17/2021 12:12	0
234	11/17/2021 12:13	0
235	11/17/2021 12:14	0
236	11/17/2021 12:15	0
237	11/17/2021 12:16	0
238	11/17/2021 12:17	0
239	11/17/2021 12:18	0
240	11/17/2021 12:19	0
241	11/17/2021 12:20	0
242	11/17/2021 12:21	0
243	11/17/2021 12:22	0
244	11/17/2021 12:23	0
245	11/17/2021 12:24	0
246	11/17/2021 12:25	0
247	11/17/2021 12:26	0
248	11/17/2021 12:27	0
249	11/17/2021 12:28	0
250	11/17/2021 12:29	0
251	11/17/2021 12:30	0
252	11/17/2021 12:31	0
253	11/17/2021 12:32	0
254	11/17/2021 12:33	0
255	11/17/2021 12:34	0
256	11/17/2021 12:35	0
257	11/17/2021 12:36	0
258	11/17/2021 12:37	0

DRAFT

259	11/17/2021 12:38	0
260	11/17/2021 12:39	0
261	11/17/2021 12:40	0
262	11/17/2021 12:41	0
263	11/17/2021 12:42	0
264	11/17/2021 12:43	0
265	11/17/2021 12:44	0
266	11/17/2021 12:45	0
267	11/17/2021 12:46	0
268	11/17/2021 12:47	0
269	11/17/2021 12:48	0
270	11/17/2021 12:49	0
271	11/17/2021 12:50	0
272	11/17/2021 12:51	0
273	11/17/2021 12:52	0
274	11/17/2021 12:53	0
275	11/17/2021 12:54	0
276	11/17/2021 12:55	0
277	11/17/2021 12:56	0
278	11/17/2021 12:57	0
279	11/17/2021 12:58	0
280	11/17/2021 12:59	0
281	11/17/2021 13:00	0
282	11/17/2021 13:01	0
283	11/17/2021 13:02	0
284	11/17/2021 13:03	0
285	11/17/2021 13:04	0
286	11/17/2021 13:05	0
287	11/17/2021 13:06	0
288	11/17/2021 13:07	0
289	11/17/2021 13:08	0
290	11/17/2021 13:09	0
291	11/17/2021 13:10	0
292	11/17/2021 13:11	0

DRAFT

293	11/17/2021 13:12	0
294	11/17/2021 13:13	0
295	11/17/2021 13:14	0
296	11/17/2021 13:15	0
297	11/17/2021 13:16	0
298	11/17/2021 13:17	0
299	11/17/2021 13:18	0
300	11/17/2021 13:19	0
301	11/17/2021 13:20	0
302	11/17/2021 13:21	0
303	11/17/2021 13:22	0
304	11/17/2021 13:23	0
305	11/17/2021 13:24	0
306	11/17/2021 13:25	0
307	11/17/2021 13:26	0
Peak		0.6
Min		0
Average		0.1

****
==========
21/11/17 13:39
****
Summary

Unit Name	MiniRAE 3000(PGM-7320)
Unit SN	592-918188
Unit Firmware Ver	V2.22A

Running Mode	Hygiene Mode
Datalog Mode	Auto
Diagnostic Mode	No
Stop Reason	Power Down

DRAFT

Site ID	RAE00000
User ID	USER6601

Begin	11/17/2021 13:39
End	11/17/2021 15:38
Sample Period(s)	60
Number of Records	118

Sensor	PID(ppm)
Sensor SN	S023030226T9
Measure Type	Real
Span	100
Span 2	1000
Low Alarm	50
High Alarm	100
Over Alarm	15000
STEL Alarm	25
TWA Alarm	10
Measurement Gas	Isobutylene
Calibration Time	11/15/2021 8:31
Peak	0
Min	0
Average	0

****

Datalog

Index	Date/Time	PID(ppm) (Real)
1	11/17/2021 13:40	0
2	11/17/2021 13:41	0
3	11/17/2021 13:42	0
4	11/17/2021 13:43	0
5	11/17/2021 13:44	0
6	11/17/2021 13:45	0

DRAFT

7	11/17/2021 13:46	0
8	11/17/2021 13:47	0
9	11/17/2021 13:48	0
10	11/17/2021 13:49	0
11	11/17/2021 13:50	0
12	11/17/2021 13:51	0
13	11/17/2021 13:52	0
14	11/17/2021 13:53	0
15	11/17/2021 13:54	0
16	11/17/2021 13:55	0
17	11/17/2021 13:56	0
18	11/17/2021 13:57	0
19	11/17/2021 13:58	0
20	11/17/2021 13:59	0
21	11/17/2021 14:00	0
22	11/17/2021 14:01	0
23	11/17/2021 14:02	0
24	11/17/2021 14:03	0
25	11/17/2021 14:04	0
26	11/17/2021 14:05	0
27	11/17/2021 14:06	0
28	11/17/2021 14:07	0
29	11/17/2021 14:08	0
30	11/17/2021 14:09	0
31	11/17/2021 14:10	0
32	11/17/2021 14:11	0
33	11/17/2021 14:12	0
34	11/17/2021 14:13	0
35	11/17/2021 14:14	0
36	11/17/2021 14:15	0
37	11/17/2021 14:16	0
38	11/17/2021 14:17	0
39	11/17/2021 14:18	0
40	11/17/2021 14:19	0

DRAFT

41	11/17/2021 14:20	0
42	11/17/2021 14:21	0
43	11/17/2021 14:22	0
44	11/17/2021 14:23	0
45	11/17/2021 14:24	0
46	11/17/2021 14:25	0
47	11/17/2021 14:26	0
48	11/17/2021 14:27	0
49	11/17/2021 14:28	0
50	11/17/2021 14:29	0
51	11/17/2021 14:30	0
52	11/17/2021 14:31	0
53	11/17/2021 14:32	0
54	11/17/2021 14:33	0
55	11/17/2021 14:34	0
56	11/17/2021 14:35	0
57	11/17/2021 14:36	0
58	11/17/2021 14:37	0
59	11/17/2021 14:38	0
60	11/17/2021 14:39	0
61	11/17/2021 14:40	0
62	11/17/2021 14:41	0
63	11/17/2021 14:42	0
64	11/17/2021 14:43	0
65	11/17/2021 14:44	0
66	11/17/2021 14:45	0
67	11/17/2021 14:46	0
68	11/17/2021 14:47	0
69	11/17/2021 14:48	0
70	11/17/2021 14:49	0
71	11/17/2021 14:50	0
72	11/17/2021 14:51	0
73	11/17/2021 14:52	0
74	11/17/2021 14:53	0

DRAFT

75	11/17/2021 14:54	0
76	11/17/2021 14:55	0
77	11/17/2021 14:56	0
78	11/17/2021 14:57	0
79	11/17/2021 14:58	0
80	11/17/2021 14:59	0
81	11/17/2021 15:00	0
82	11/17/2021 15:01	0
83	11/17/2021 15:02	0
84	11/17/2021 15:03	0
85	11/17/2021 15:04	0
86	11/17/2021 15:05	0
87	11/17/2021 15:06	0
88	11/17/2021 15:07	0
89	11/17/2021 15:08	0
90	11/17/2021 15:09	0
91	11/17/2021 15:10	0
92	11/17/2021 15:11	0
93	11/17/2021 15:12	0
94	11/17/2021 15:13	0
95	11/17/2021 15:14	0
96	11/17/2021 15:15	0
97	11/17/2021 15:16	0
98	11/17/2021 15:17	0
99	11/17/2021 15:18	0
100	11/17/2021 15:19	0
101	11/17/2021 15:20	0
102	11/17/2021 15:21	0
103	11/17/2021 15:22	0
104	11/17/2021 15:23	0
105	11/17/2021 15:24	0
106	11/17/2021 15:25	0
107	11/17/2021 15:26	0
108	11/17/2021 15:27	0

DRAFT

109	11/17/2021 15:28	0
110	11/17/2021 15:29	0
111	11/17/2021 15:30	0
112	11/17/2021 15:31	0
113	11/17/2021 15:32	0
114	11/17/2021 15:33	0
115	11/17/2021 15:34	0
116	11/17/2021 15:35	0
117	11/17/2021 15:36	0
118	11/17/2021 15:37	0
Peak		0
Min		0
Average		0

****
==========
21/11/18 08:22
****

Summary

Unit Name	MiniRAE 3000(PGM-7320)
Unit SN	592-918188
Unit Firmware Ver	V2.22A

Running Mode	Hygiene Mode
Datalog Mode	Auto
Diagnostic Mode	No
Stop Reason	Battery Low

Site ID	RAE00000
User ID	USER6601

Begin	11/18/2021 8:22
End	11/18/2021 17:15

DRAFT

Sample Period(s)	60
Number of Records	533

Sensor	PID(ppm)
Sensor SN	S023030226T9
Measure Type	Real
Span	100
Span 2	1000
Low Alarm	50
High Alarm	100
Over Alarm	15000
STEL Alarm	25
TWA Alarm	10
Measurement Gas	Isobutylene
Calibration Time	11/15/2021 8:31
Peak	0.4
Min	0
Average	0.1

****

Datalog

Index	Date/Time	PID(ppm) (Real)
1	11/18/2021 8:23	0
2	11/18/2021 8:24	0
3	11/18/2021 8:25	0
4	11/18/2021 8:26	0
5	11/18/2021 8:27	0
6	11/18/2021 8:28	0
7	11/18/2021 8:29	0
8	11/18/2021 8:30	0
9	11/18/2021 8:31	0
10	11/18/2021 8:32	0
11	11/18/2021 8:33	0

DRAFT

12	11/18/2021 8:34	0
13	11/18/2021 8:35	0.1
14	11/18/2021 8:36	0
15	11/18/2021 8:37	0
16	11/18/2021 8:38	0
17	11/18/2021 8:39	0
18	11/18/2021 8:40	0
19	11/18/2021 8:41	0
20	11/18/2021 8:42	0
21	11/18/2021 8:43	0
22	11/18/2021 8:44	0
23	11/18/2021 8:45	0
24	11/18/2021 8:46	0
25	11/18/2021 8:47	0
26	11/18/2021 8:48	0
27	11/18/2021 8:49	0
28	11/18/2021 8:50	0
29	11/18/2021 8:51	0.2
30	11/18/2021 8:52	0.1
31	11/18/2021 8:53	0
32	11/18/2021 8:54	0.1
33	11/18/2021 8:55	0.1
34	11/18/2021 8:56	0
35	11/18/2021 8:57	0
36	11/18/2021 8:58	0.1
37	11/18/2021 8:59	0
38	11/18/2021 9:00	0
39	11/18/2021 9:01	0
40	11/18/2021 9:02	0
41	11/18/2021 9:03	0.1
42	11/18/2021 9:04	0.1
43	11/18/2021 9:05	0
44	11/18/2021 9:06	0
45	11/18/2021 9:07	0

DRAFT

46	11/18/2021 9:08	0.1
47	11/18/2021 9:09	0
48	11/18/2021 9:10	0
49	11/18/2021 9:11	0
50	11/18/2021 9:12	0.1
51	11/18/2021 9:13	0
52	11/18/2021 9:14	0
53	11/18/2021 9:15	0
54	11/18/2021 9:16	0.2
55	11/18/2021 9:17	0.1
56	11/18/2021 9:18	0.1
57	11/18/2021 9:19	0.1
58	11/18/2021 9:20	0
59	11/18/2021 9:21	0
60	11/18/2021 9:22	0
61	11/18/2021 9:23	0.1
62	11/18/2021 9:24	0.1
63	11/18/2021 9:25	0.1
64	11/18/2021 9:26	0.1
65	11/18/2021 9:27	0.1
66	11/18/2021 9:28	0.1
67	11/18/2021 9:29	0.1
68	11/18/2021 9:30	0.1
69	11/18/2021 9:31	0.1
70	11/18/2021 9:32	0.1
71	11/18/2021 9:33	0.1
72	11/18/2021 9:34	0.1
73	11/18/2021 9:35	0.2
74	11/18/2021 9:36	0.1
75	11/18/2021 9:37	0.1
76	11/18/2021 9:38	0.1
77	11/18/2021 9:39	0.1
78	11/18/2021 9:40	0.1
79	11/18/2021 9:41	0.1

DRAFT

80	11/18/2021 9:42	0.1
81	11/18/2021 9:43	0.1
82	11/18/2021 9:44	0.1
83	11/18/2021 9:45	0.1
84	11/18/2021 9:46	0.1
85	11/18/2021 9:47	0.1
86	11/18/2021 9:48	0.1
87	11/18/2021 9:49	0.1
88	11/18/2021 9:50	0.1
89	11/18/2021 9:51	0.1
90	11/18/2021 9:52	0.1
91	11/18/2021 9:53	0.1
92	11/18/2021 9:54	0.1
93	11/18/2021 9:55	0.1
94	11/18/2021 9:56	0.1
95	11/18/2021 9:57	0.1
96	11/18/2021 9:58	0.1
97	11/18/2021 9:59	0.1
98	11/18/2021 10:00	0.1
99	11/18/2021 10:01	0.1
100	11/18/2021 10:02	0.2
101	11/18/2021 10:03	0.1
102	11/18/2021 10:04	0.1
103	11/18/2021 10:05	0.1
104	11/18/2021 10:06	0.1
105	11/18/2021 10:07	0.1
106	11/18/2021 10:08	0.1
107	11/18/2021 10:09	0.1
108	11/18/2021 10:10	0.1
109	11/18/2021 10:11	0.1
110	11/18/2021 10:12	0.1
111	11/18/2021 10:13	0.1
112	11/18/2021 10:14	0.1
113	11/18/2021 10:15	0.1

DRAFT

114	11/18/2021 10:16	0.1
115	11/18/2021 10:17	0.1
116	11/18/2021 10:18	0.1
117	11/18/2021 10:19	0.1
118	11/18/2021 10:20	0.1
119	11/18/2021 10:21	0.1
120	11/18/2021 10:22	0.1
121	11/18/2021 10:23	0.3
122	11/18/2021 10:24	0.1
123	11/18/2021 10:25	0.1
124	11/18/2021 10:26	0.2
125	11/18/2021 10:27	0.1
126	11/18/2021 10:28	0.1
127	11/18/2021 10:29	0.1
128	11/18/2021 10:30	0.1
129	11/18/2021 10:31	0.1
130	11/18/2021 10:32	0.1
131	11/18/2021 10:33	0.1
132	11/18/2021 10:34	0.2
133	11/18/2021 10:35	0.1
134	11/18/2021 10:36	0.1
135	11/18/2021 10:37	0.1
136	11/18/2021 10:38	0.1
137	11/18/2021 10:39	0.1
138	11/18/2021 10:40	0.1
139	11/18/2021 10:41	0.1
140	11/18/2021 10:42	0.1
141	11/18/2021 10:43	0.1
142	11/18/2021 10:44	0.1
143	11/18/2021 10:45	0.1
144	11/18/2021 10:46	0.1
145	11/18/2021 10:47	0.1
146	11/18/2021 10:48	0.1
147	11/18/2021 10:49	0.1

DRAFT

148	11/18/2021 10:50	0.1
149	11/18/2021 10:51	0.1
150	11/18/2021 10:52	0.1
151	11/18/2021 10:53	0.1
152	11/18/2021 10:54	0.1
153	11/18/2021 10:55	0.1
154	11/18/2021 10:56	0.1
155	11/18/2021 10:57	0.1
156	11/18/2021 10:58	0.1
157	11/18/2021 10:59	0.1
158	11/18/2021 11:00	0.1
159	11/18/2021 11:01	0.1
160	11/18/2021 11:02	0.1
161	11/18/2021 11:03	0.1
162	11/18/2021 11:04	0.1
163	11/18/2021 11:05	0.1
164	11/18/2021 11:06	0.1
165	11/18/2021 11:07	0.1
166	11/18/2021 11:08	0.1
167	11/18/2021 11:09	0.1
168	11/18/2021 11:10	0.1
169	11/18/2021 11:11	0.1
170	11/18/2021 11:12	0.1
171	11/18/2021 11:13	0.1
172	11/18/2021 11:14	0.1
173	11/18/2021 11:15	0.1
174	11/18/2021 11:16	0.2
175	11/18/2021 11:17	0.1
176	11/18/2021 11:18	0.1
177	11/18/2021 11:19	0.1
178	11/18/2021 11:20	0.2
179	11/18/2021 11:21	0.1
180	11/18/2021 11:22	0.2
181	11/18/2021 11:23	0.1

DRAFT

182	11/18/2021 11:24	0.1
183	11/18/2021 11:25	0.1
184	11/18/2021 11:26	0.1
185	11/18/2021 11:27	0.1
186	11/18/2021 11:28	0.1
187	11/18/2021 11:29	0.1
188	11/18/2021 11:30	0.1
189	11/18/2021 11:31	0.2
190	11/18/2021 11:32	0.1
191	11/18/2021 11:33	0.1
192	11/18/2021 11:34	0.1
193	11/18/2021 11:35	0.1
194	11/18/2021 11:36	0.1
195	11/18/2021 11:37	0.1
196	11/18/2021 11:38	0.1
197	11/18/2021 11:39	0.1
198	11/18/2021 11:40	0.1
199	11/18/2021 11:41	0.1
200	11/18/2021 11:42	0.1
201	11/18/2021 11:43	0.1
202	11/18/2021 11:44	0.1
203	11/18/2021 11:45	0.1
204	11/18/2021 11:46	0.1
205	11/18/2021 11:47	0.1
206	11/18/2021 11:48	0.1
207	11/18/2021 11:49	0.1
208	11/18/2021 11:50	0.1
209	11/18/2021 11:51	0.1
210	11/18/2021 11:52	0.1
211	11/18/2021 11:53	0.1
212	11/18/2021 11:54	0.1
213	11/18/2021 11:55	0.1
214	11/18/2021 11:56	0.1
215	11/18/2021 11:57	0.1

DRAFT

216	11/18/2021 11:58	0.1
217	11/18/2021 11:59	0.1
218	11/18/2021 12:00	0.1
219	11/18/2021 12:01	0.1
220	11/18/2021 12:02	0.1
221	11/18/2021 12:03	0.1
222	11/18/2021 12:04	0.1
223	11/18/2021 12:05	0.1
224	11/18/2021 12:06	0.1
225	11/18/2021 12:07	0.1
226	11/18/2021 12:08	0.1
227	11/18/2021 12:09	0.1
228	11/18/2021 12:10	0.1
229	11/18/2021 12:11	0.1
230	11/18/2021 12:12	0.2
231	11/18/2021 12:13	0.1
232	11/18/2021 12:14	0.1
233	11/18/2021 12:15	0.1
234	11/18/2021 12:16	0.1
235	11/18/2021 12:17	0.1
236	11/18/2021 12:18	0.4
237	11/18/2021 12:19	0.1
238	11/18/2021 12:20	0.1
239	11/18/2021 12:21	0.2
240	11/18/2021 12:22	0.2
241	11/18/2021 12:23	0.1
242	11/18/2021 12:24	0.1
243	11/18/2021 12:25	0.1
244	11/18/2021 12:26	0.1
245	11/18/2021 12:27	0.1
246	11/18/2021 12:28	0.1
247	11/18/2021 12:29	0.1
248	11/18/2021 12:30	0.2
249	11/18/2021 12:31	0.1

DRAFT

250	11/18/2021 12:32	0.1
251	11/18/2021 12:33	0.1
252	11/18/2021 12:34	0.1
253	11/18/2021 12:35	0.1
254	11/18/2021 12:36	0.1
255	11/18/2021 12:37	0.1
256	11/18/2021 12:38	0.1
257	11/18/2021 12:39	0.1
258	11/18/2021 12:40	0.1
259	11/18/2021 12:41	0.1
260	11/18/2021 12:42	0.1
261	11/18/2021 12:43	0.1
262	11/18/2021 12:44	0.1
263	11/18/2021 12:45	0.1
264	11/18/2021 12:46	0.1
265	11/18/2021 12:47	0.1
266	11/18/2021 12:48	0.1
267	11/18/2021 12:49	0.1
268	11/18/2021 12:50	0.1
269	11/18/2021 12:51	0.1
270	11/18/2021 12:52	0.1
271	11/18/2021 12:53	0.1
272	11/18/2021 12:54	0.1
273	11/18/2021 12:55	0.1
274	11/18/2021 12:56	0.1
275	11/18/2021 12:57	0.1
276	11/18/2021 12:58	0.1
277	11/18/2021 12:59	0.1
278	11/18/2021 13:00	0.1
279	11/18/2021 13:01	0.2
280	11/18/2021 13:02	0.1
281	11/18/2021 13:03	0.1
282	11/18/2021 13:04	0.1
283	11/18/2021 13:05	0.1

DRAFT

284	11/18/2021 13:06	0.1
285	11/18/2021 13:07	0.1
286	11/18/2021 13:08	0.1
287	11/18/2021 13:09	0.1
288	11/18/2021 13:10	0.2
289	11/18/2021 13:11	0.1
290	11/18/2021 13:12	0.1
291	11/18/2021 13:13	0.1
292	11/18/2021 13:14	0.1
293	11/18/2021 13:15	0.1
294	11/18/2021 13:16	0.1
295	11/18/2021 13:17	0.1
296	11/18/2021 13:18	0.1
297	11/18/2021 13:19	0.1
298	11/18/2021 13:20	0.1
299	11/18/2021 13:21	0.1
300	11/18/2021 13:22	0.1
301	11/18/2021 13:23	0.1
302	11/18/2021 13:24	0.1
303	11/18/2021 13:25	0.1
304	11/18/2021 13:26	0.1
305	11/18/2021 13:27	0.1
306	11/18/2021 13:28	0.1
307	11/18/2021 13:29	0.1
308	11/18/2021 13:30	0.1
309	11/18/2021 13:31	0.1
310	11/18/2021 13:32	0.1
311	11/18/2021 13:33	0.1
312	11/18/2021 13:34	0.1
313	11/18/2021 13:35	0.1
314	11/18/2021 13:36	0.1
315	11/18/2021 13:37	0.1
316	11/18/2021 13:38	0.1
317	11/18/2021 13:39	0.1

DRAFT

318	11/18/2021 13:40	0.1
319	11/18/2021 13:41	0.1
320	11/18/2021 13:42	0.1
321	11/18/2021 13:43	0.1
322	11/18/2021 13:44	0.1
323	11/18/2021 13:45	0.1
324	11/18/2021 13:46	0.1
325	11/18/2021 13:47	0.1
326	11/18/2021 13:48	0.1
327	11/18/2021 13:49	0.1
328	11/18/2021 13:50	0.1
329	11/18/2021 13:51	0.1
330	11/18/2021 13:52	0.1
331	11/18/2021 13:53	0.1
332	11/18/2021 13:54	0.1
333	11/18/2021 13:55	0.1
334	11/18/2021 13:56	0.1
335	11/18/2021 13:57	0.1
336	11/18/2021 13:58	0.1
337	11/18/2021 13:59	0.1
338	11/18/2021 14:00	0.1
339	11/18/2021 14:01	0.1
340	11/18/2021 14:02	0.1
341	11/18/2021 14:03	0.1
342	11/18/2021 14:04	0.1
343	11/18/2021 14:05	0.1
344	11/18/2021 14:06	0.1
345	11/18/2021 14:07	0.1
346	11/18/2021 14:08	0.1
347	11/18/2021 14:09	0.1
348	11/18/2021 14:10	0.1
349	11/18/2021 14:11	0.1
350	11/18/2021 14:12	0.1
351	11/18/2021 14:13	0.1

DRAFT

352	11/18/2021 14:14	0.1
353	11/18/2021 14:15	0.1
354	11/18/2021 14:16	0.1
355	11/18/2021 14:17	0.1
356	11/18/2021 14:18	0.1
357	11/18/2021 14:19	0.1
358	11/18/2021 14:20	0.1
359	11/18/2021 14:21	0.1
360	11/18/2021 14:22	0.1
361	11/18/2021 14:23	0.1
362	11/18/2021 14:24	0.1
363	11/18/2021 14:25	0.1
364	11/18/2021 14:26	0.1
365	11/18/2021 14:27	0.1
366	11/18/2021 14:28	0.1
367	11/18/2021 14:29	0.1
368	11/18/2021 14:30	0.1
369	11/18/2021 14:31	0.1
370	11/18/2021 14:32	0.1
371	11/18/2021 14:33	0.1
372	11/18/2021 14:34	0.1
373	11/18/2021 14:35	0.1
374	11/18/2021 14:36	0.1
375	11/18/2021 14:37	0.1
376	11/18/2021 14:38	0.1
377	11/18/2021 14:39	0.1
378	11/18/2021 14:40	0.1
379	11/18/2021 14:41	0.1
380	11/18/2021 14:42	0.1
381	11/18/2021 14:43	0.1
382	11/18/2021 14:44	0.1
383	11/18/2021 14:45	0.1
384	11/18/2021 14:46	0.1
385	11/18/2021 14:47	0.1

DRAFT

386	11/18/2021 14:48	0.1
387	11/18/2021 14:49	0.1
388	11/18/2021 14:50	0.1
389	11/18/2021 14:51	0.1
390	11/18/2021 14:52	0.1
391	11/18/2021 14:53	0.1
392	11/18/2021 14:54	0.1
393	11/18/2021 14:55	0.1
394	11/18/2021 14:56	0.1
395	11/18/2021 14:57	0.1
396	11/18/2021 14:58	0.1
397	11/18/2021 14:59	0.1
398	11/18/2021 15:00	0.1
399	11/18/2021 15:01	0.1
400	11/18/2021 15:02	0.1
401	11/18/2021 15:03	0.1
402	11/18/2021 15:04	0.1
403	11/18/2021 15:05	0.1
404	11/18/2021 15:06	0.1
405	11/18/2021 15:07	0.1
406	11/18/2021 15:08	0.1
407	11/18/2021 15:09	0.1
408	11/18/2021 15:10	0.1
409	11/18/2021 15:11	0.1
410	11/18/2021 15:12	0.1
411	11/18/2021 15:13	0.1
412	11/18/2021 15:14	0.1
413	11/18/2021 15:15	0.1
414	11/18/2021 15:16	0.1
415	11/18/2021 15:17	0.1
416	11/18/2021 15:18	0.1
417	11/18/2021 15:19	0.1
418	11/18/2021 15:20	0.1
419	11/18/2021 15:21	0.1

DRAFT

420	11/18/2021 15:22	0.1
421	11/18/2021 15:23	0.1
422	11/18/2021 15:24	0.1
423	11/18/2021 15:25	0.1
424	11/18/2021 15:26	0.1
425	11/18/2021 15:27	0.1
426	11/18/2021 15:28	0.1
427	11/18/2021 15:29	0.1
428	11/18/2021 15:30	0.1
429	11/18/2021 15:31	0.1
430	11/18/2021 15:32	0.1
431	11/18/2021 15:33	0.1
432	11/18/2021 15:34	0.1
433	11/18/2021 15:35	0.1
434	11/18/2021 15:36	0.1
435	11/18/2021 15:37	0.1
436	11/18/2021 15:38	0.1
437	11/18/2021 15:39	0.1
438	11/18/2021 15:40	0.1
439	11/18/2021 15:41	0.1
440	11/18/2021 15:42	0.1
441	11/18/2021 15:43	0.1
442	11/18/2021 15:44	0.1
443	11/18/2021 15:45	0.1
444	11/18/2021 15:46	0.1
445	11/18/2021 15:47	0.1
446	11/18/2021 15:48	0.1
447	11/18/2021 15:49	0.1
448	11/18/2021 15:50	0.1
449	11/18/2021 15:51	0.1
450	11/18/2021 15:52	0.1
451	11/18/2021 15:53	0.1
452	11/18/2021 15:54	0.1
453	11/18/2021 15:55	0.1

DRAFT

454	11/18/2021 15:56	0.1
455	11/18/2021 15:57	0.1
456	11/18/2021 15:58	0.1
457	11/18/2021 15:59	0.1
458	11/18/2021 16:00	0.1
459	11/18/2021 16:01	0.1
460	11/18/2021 16:02	0.1
461	11/18/2021 16:03	0.1
462	11/18/2021 16:04	0.1
463	11/18/2021 16:05	0.1
464	11/18/2021 16:06	0.1
465	11/18/2021 16:07	0.1
466	11/18/2021 16:08	0.1
467	11/18/2021 16:09	0.1
468	11/18/2021 16:10	0.1
469	11/18/2021 16:11	0.1
470	11/18/2021 16:12	0.1
471	11/18/2021 16:13	0.1
472	11/18/2021 16:14	0.1
473	11/18/2021 16:15	0.1
474	11/18/2021 16:16	0.1
475	11/18/2021 16:17	0.1
476	11/18/2021 16:18	0.1
477	11/18/2021 16:19	0.1
478	11/18/2021 16:20	0.1
479	11/18/2021 16:21	0.1
480	11/18/2021 16:22	0.1
481	11/18/2021 16:23	0.1
482	11/18/2021 16:24	0.1
483	11/18/2021 16:25	0.1
484	11/18/2021 16:26	0.1
485	11/18/2021 16:27	0.1
486	11/18/2021 16:28	0.1
487	11/18/2021 16:29	0.1

DRAFT

488	11/18/2021 16:30	0.1
489	11/18/2021 16:31	0.1
490	11/18/2021 16:32	0.1
491	11/18/2021 16:33	0.1
492	11/18/2021 16:34	0.1
493	11/18/2021 16:35	0.1
494	11/18/2021 16:36	0.1
495	11/18/2021 16:37	0.1
496	11/18/2021 16:38	0.1
497	11/18/2021 16:39	0.1
498	11/18/2021 16:40	0.1
499	11/18/2021 16:41	0.1
500	11/18/2021 16:42	0.1
501	11/18/2021 16:43	0.1
502	11/18/2021 16:44	0.1
503	11/18/2021 16:45	0.1
504	11/18/2021 16:46	0.1
505	11/18/2021 16:47	0.1
506	11/18/2021 16:48	0.1
507	11/18/2021 16:49	0.1
508	11/18/2021 16:50	0.1
509	11/18/2021 16:51	0.1
510	11/18/2021 16:52	0.1
511	11/18/2021 16:53	0.1
512	11/18/2021 16:54	0.1
513	11/18/2021 16:55	0.1
514	11/18/2021 16:56	0.1
515	11/18/2021 16:57	0.1
516	11/18/2021 16:58	0.1
517	11/18/2021 16:59	0.1
518	11/18/2021 17:00	0.1
519	11/18/2021 17:01	0.1
520	11/18/2021 17:02	0.1
521	11/18/2021 17:03	0.1

DRAFT

	522	11/18/2021 17:04	0.1
	523	11/18/2021 17:05	0.1
	524	11/18/2021 17:06	0.1
	525	11/18/2021 17:07	0.1
	526	11/18/2021 17:08	0.1
	527	11/18/2021 17:09	0.1
	528	11/18/2021 17:10	0.1
	529	11/18/2021 17:11	0.1
	530	11/18/2021 17:12	0.1
	531	11/18/2021 17:13	0.1
	532	11/18/2021 17:14	0.1
	533	11/18/2021 17:15	0.1
Peak			0.4
Min			0
Average			0.1

****

DRAFT

```
============================================================
22/05/12 09:42
************************************************************
Summary
------------------------------------------------------------
Unit Name       MiniRAE 3000(PGM-7320)
Unit SN 592-908251
Unit Firmware Ver       V2.16
------------------------------------------------------------
Running Mode    Hygiene Mode
Datalog Mode    Manual
Diagnostic Mode No
Stop Reason     Stop by User
------------------------------------------------------------
Site ID RAE00000
User ID USER0000
------------------------------------------------------------
Begin   5/12/2022 09:42:31
End     5/12/2022 15:19:28
Sample Period(s)        60
Number of Records       336
------------------------------------------------------------
Sensor  PID(ppm)
Sensor SN       S023030104V3
Measure Type    Min; Avg; Max; Real
Span    100.0
Span 2  1000.0
Low Alarm       50.0
High Alarm      100.0
Over Alarm      15000.0
STEL Alarm      25.0
TWA Alarm       10.0
Measurement Gas Isobutylene
Calibration Time        5/4/2022 09:44
Peak    0.0
Min     0.0
Average 0.0

************************************************************
Datalog
, , PID(ppm), PID(ppm), PID(ppm), PID(ppm)
Index, Date/Time, (Min), (Avg), (Max), (Real)
001, 5/12/2022 09:43:31, 0.0, 0.0, 0.0, 0.0
002, 5/12/2022 09:44:31, 0.0, 0.0, 0.0, 0.0
003, 5/12/2022 09:45:31, 0.0, 0.0, 0.0, 0.0
004, 5/12/2022 09:46:31, 0.0, 0.0, 0.0, 0.0
005, 5/12/2022 09:47:31, 0.0, 0.0, 0.0, 0.0
006, 5/12/2022 09:48:31, 0.0, 0.0, 0.0, 0.0
007, 5/12/2022 09:49:31, 0.0, 0.0, 0.0, 0.0
008, 5/12/2022 09:50:31, 0.0, 0.0, 0.0, 0.0
```

DRAFT

009, 5/12/2022 09:51:31, 0.0, 0.0, 0.0, 0.0
010, 5/12/2022 09:52:31, 0.0, 0.0, 0.0, 0.0
011, 5/12/2022 09:53:31, 0.0, 0.0, 0.0, 0.0
012, 5/12/2022 09:54:31, 0.0, 0.0, 0.0, 0.0
013, 5/12/2022 09:55:31, 0.0, 0.0, 0.0, 0.0
014, 5/12/2022 09:56:31, 0.0, 0.0, 0.0, 0.0
015, 5/12/2022 09:57:31, 0.0, 0.0, 0.0, 0.0
016, 5/12/2022 09:58:31, 0.0, 0.0, 0.0, 0.0
017, 5/12/2022 09:59:31, 0.0, 0.0, 0.0, 0.0
018, 5/12/2022 10:00:31, 0.0, 0.0, 0.0, 0.0
019, 5/12/2022 10:01:31, 0.0, 0.0, 0.0, 0.0
020, 5/12/2022 10:02:31, 0.0, 0.0, 0.0, 0.0
021, 5/12/2022 10:03:31, 0.0, 0.0, 0.0, 0.0
022, 5/12/2022 10:04:31, 0.0, 0.0, 0.0, 0.0
023, 5/12/2022 10:05:31, 0.0, 0.0, 0.0, 0.0
024, 5/12/2022 10:06:31, 0.0, 0.0, 0.0, 0.0
025, 5/12/2022 10:07:31, 0.0, 0.0, 0.0, 0.0
026, 5/12/2022 10:08:31, 0.0, 0.0, 0.0, 0.0
027, 5/12/2022 10:09:31, 0.0, 0.0, 0.0, 0.0
028, 5/12/2022 10:10:31, 0.0, 0.0, 0.0, 0.0
029, 5/12/2022 10:11:31, 0.0, 0.0, 0.0, 0.0
030, 5/12/2022 10:12:31, 0.0, 0.0, 0.0, 0.0
031, 5/12/2022 10:13:31, 0.0, 0.0, 0.0, 0.0
032, 5/12/2022 10:14:31, 0.0, 0.0, 0.0, 0.0
033, 5/12/2022 10:15:31, 0.0, 0.0, 0.0, 0.0
034, 5/12/2022 10:16:31, 0.0, 0.0, 0.0, 0.0
035, 5/12/2022 10:17:31, 0.0, 0.0, 0.0, 0.0
036, 5/12/2022 10:18:31, 0.0, 0.0, 0.0, 0.0
037, 5/12/2022 10:19:31, 0.0, 0.0, 0.0, 0.0
038, 5/12/2022 10:20:31, 0.0, 0.0, 0.0, 0.0
039, 5/12/2022 10:21:31, 0.0, 0.0, 0.0, 0.0
040, 5/12/2022 10:22:31, 0.0, 0.0, 0.0, 0.0
041, 5/12/2022 10:23:31, 0.0, 0.0, 0.0, 0.0
042, 5/12/2022 10:24:31, 0.0, 0.0, 0.0, 0.0
043, 5/12/2022 10:25:31, 0.0, 0.0, 0.0, 0.0
044, 5/12/2022 10:26:31, 0.0, 0.0, 0.0, 0.0
045, 5/12/2022 10:27:31, 0.0, 0.0, 0.0, 0.0
046, 5/12/2022 10:28:31, 0.0, 0.0, 0.0, 0.0
047, 5/12/2022 10:29:31, 0.0, 0.0, 0.0, 0.0
048, 5/12/2022 10:30:31, 0.0, 0.0, 0.0, 0.0
049, 5/12/2022 10:31:31, 0.0, 0.0, 0.0, 0.0
050, 5/12/2022 10:32:31, 0.0, 0.0, 0.0, 0.0
051, 5/12/2022 10:33:31, 0.0, 0.0, 0.0, 0.0
052, 5/12/2022 10:34:31, 0.0, 0.0, 0.0, 0.0
053, 5/12/2022 10:35:31, 0.0, 0.0, 0.0, 0.0
054, 5/12/2022 10:36:31, 0.0, 0.0, 0.0, 0.0
055, 5/12/2022 10:37:31, 0.0, 0.0, 0.0, 0.0
056, 5/12/2022 10:38:31, 0.0, 0.0, 0.0, 0.0
057, 5/12/2022 10:39:31, 0.0, 0.0, 0.0, 0.0
058, 5/12/2022 10:40:31, 0.0, 0.0, 0.0, 0.0

DRAFT

059, 5/12/2022 10:41:31, 0.0, 0.0, 0.0, 0.0
060, 5/12/2022 10:42:31, 0.0, 0.0, 0.0, 0.0
061, 5/12/2022 10:43:31, 0.0, 0.0, 0.0, 0.0
062, 5/12/2022 10:44:31, 0.0, 0.0, 0.0, 0.0
063, 5/12/2022 10:45:31, 0.0, 0.0, 0.0, 0.0
064, 5/12/2022 10:46:31, 0.0, 0.0, 0.0, 0.0
065, 5/12/2022 10:47:31, 0.0, 0.0, 0.0, 0.0
066, 5/12/2022 10:48:31, 0.0, 0.0, 0.0, 0.0
067, 5/12/2022 10:49:31, 0.0, 0.0, 0.0, 0.0
068, 5/12/2022 10:50:31, 0.0, 0.0, 0.0, 0.0
069, 5/12/2022 10:51:31, 0.0, 0.0, 0.0, 0.0
070, 5/12/2022 10:52:31, 0.0, 0.0, 0.0, 0.0
071, 5/12/2022 10:53:31, 0.0, 0.0, 0.0, 0.0
072, 5/12/2022 10:54:31, 0.0, 0.0, 0.0, 0.0
073, 5/12/2022 10:55:31, 0.0, 0.0, 0.0, 0.0
074, 5/12/2022 10:56:31, 0.0, 0.0, 0.0, 0.0
075, 5/12/2022 10:57:31, 0.0, 0.0, 0.0, 0.0
076, 5/12/2022 10:58:31, 0.0, 0.0, 0.0, 0.0
077, 5/12/2022 10:59:31, 0.0, 0.0, 0.0, 0.0
078, 5/12/2022 11:00:31, 0.0, 0.0, 0.0, 0.0
079, 5/12/2022 11:01:31, 0.0, 0.0, 0.0, 0.0
080, 5/12/2022 11:02:31, 0.0, 0.0, 0.0, 0.0
081, 5/12/2022 11:03:31, 0.0, 0.0, 0.0, 0.0
082, 5/12/2022 11:04:31, 0.0, 0.0, 0.0, 0.0
083, 5/12/2022 11:05:31, 0.0, 0.0, 0.0, 0.0
084, 5/12/2022 11:06:31, 0.0, 0.0, 0.0, 0.0
085, 5/12/2022 11:07:31, 0.0, 0.0, 0.0, 0.0
086, 5/12/2022 11:08:31, 0.0, 0.0, 0.0, 0.0
087, 5/12/2022 11:09:31, 0.0, 0.0, 0.0, 0.0
088, 5/12/2022 11:10:31, 0.0, 0.0, 0.0, 0.0
089, 5/12/2022 11:11:31, 0.0, 0.0, 0.0, 0.0
090, 5/12/2022 11:12:31, 0.0, 0.0, 0.0, 0.0
091, 5/12/2022 11:13:31, 0.0, 0.0, 0.0, 0.0
092, 5/12/2022 11:14:31, 0.0, 0.0, 0.0, 0.0
093, 5/12/2022 11:15:31, 0.0, 0.0, 0.0, 0.0
094, 5/12/2022 11:16:31, 0.0, 0.0, 0.0, 0.0
095, 5/12/2022 11:17:31, 0.0, 0.0, 0.0, 0.0
096, 5/12/2022 11:18:31, 0.0, 0.0, 0.0, 0.0
097, 5/12/2022 11:19:31, 0.0, 0.0, 0.0, 0.0
098, 5/12/2022 11:20:31, 0.0, 0.0, 0.0, 0.0
099, 5/12/2022 11:21:31, 0.0, 0.0, 0.0, 0.0
100, 5/12/2022 11:22:31, 0.0, 0.0, 0.0, 0.0
101, 5/12/2022 11:23:31, 0.0, 0.0, 0.0, 0.0
102, 5/12/2022 11:24:31, 0.0, 0.0, 0.0, 0.0
103, 5/12/2022 11:25:31, 0.0, 0.0, 0.0, 0.0
104, 5/12/2022 11:26:31, 0.0, 0.0, 0.0, 0.0
105, 5/12/2022 11:27:31, 0.0, 0.0, 0.0, 0.0
106, 5/12/2022 11:28:31, 0.0, 0.0, 0.0, 0.0
107, 5/12/2022 11:29:31, 0.0, 0.0, 0.0, 0.0
108, 5/12/2022 11:30:31, 0.0, 0.0, 0.0, 0.0

DRAFT

109, 5/12/2022 11:31:31, 0.0, 0.0, 0.0, 0.0
110, 5/12/2022 11:32:31, 0.0, 0.0, 0.0, 0.0
111, 5/12/2022 11:33:31, 0.0, 0.0, 0.0, 0.0
112, 5/12/2022 11:34:31, 0.0, 0.0, 0.0, 0.0
113, 5/12/2022 11:35:31, 0.0, 0.0, 0.0, 0.0
114, 5/12/2022 11:36:31, 0.0, 0.0, 0.0, 0.0
115, 5/12/2022 11:37:31, 0.0, 0.0, 0.0, 0.0
116, 5/12/2022 11:38:31, 0.0, 0.0, 0.0, 0.0
117, 5/12/2022 11:39:31, 0.0, 0.0, 0.0, 0.0
118, 5/12/2022 11:40:31, 0.0, 0.0, 0.0, 0.0
119, 5/12/2022 11:41:31, 0.0, 0.0, 0.0, 0.0
120, 5/12/2022 11:42:31, 0.0, 0.0, 0.0, 0.0
121, 5/12/2022 11:43:31, 0.0, 0.0, 0.0, 0.0
122, 5/12/2022 11:44:31, 0.0, 0.0, 0.0, 0.0
123, 5/12/2022 11:45:31, 0.0, 0.0, 0.0, 0.0
124, 5/12/2022 11:46:31, 0.0, 0.0, 0.0, 0.0
125, 5/12/2022 11:47:31, 0.0, 0.0, 0.0, 0.0
126, 5/12/2022 11:48:31, 0.0, 0.0, 0.0, 0.0
127, 5/12/2022 11:49:31, 0.0, 0.0, 0.0, 0.0
128, 5/12/2022 11:50:31, 0.0, 0.0, 0.0, 0.0
129, 5/12/2022 11:51:31, 0.0, 0.0, 0.0, 0.0
130, 5/12/2022 11:52:31, 0.0, 0.0, 0.0, 0.0
131, 5/12/2022 11:53:31, 0.0, 0.0, 0.0, 0.0
132, 5/12/2022 11:54:31, 0.0, 0.0, 0.0, 0.0
133, 5/12/2022 11:55:31, 0.0, 0.0, 0.0, 0.0
134, 5/12/2022 11:56:31, 0.0, 0.0, 0.0, 0.0
135, 5/12/2022 11:57:31, 0.0, 0.0, 0.0, 0.0
136, 5/12/2022 11:58:31, 0.0, 0.0, 0.0, 0.0
137, 5/12/2022 11:59:31, 0.0, 0.0, 0.0, 0.0
138, 5/12/2022 12:00:31, 0.0, 0.0, 0.0, 0.0
139, 5/12/2022 12:01:31, 0.0, 0.0, 0.0, 0.0
140, 5/12/2022 12:02:31, 0.0, 0.0, 0.0, 0.0
141, 5/12/2022 12:03:31, 0.0, 0.0, 0.0, 0.0
142, 5/12/2022 12:04:31, 0.0, 0.0, 0.0, 0.0
143, 5/12/2022 12:05:31, 0.0, 0.0, 0.0, 0.0
144, 5/12/2022 12:06:31, 0.0, 0.0, 0.0, 0.0
145, 5/12/2022 12:07:31, 0.0, 0.0, 0.0, 0.0
146, 5/12/2022 12:08:31, 0.0, 0.0, 0.0, 0.0
147, 5/12/2022 12:09:31, 0.0, 0.0, 0.0, 0.0
148, 5/12/2022 12:10:31, 0.0, 0.0, 0.0, 0.0
149, 5/12/2022 12:11:31, 0.0, 0.0, 0.0, 0.0
150, 5/12/2022 12:12:31, 0.0, 0.0, 0.0, 0.0
151, 5/12/2022 12:13:31, 0.0, 0.0, 0.0, 0.0
152, 5/12/2022 12:14:31, 0.0, 0.0, 0.0, 0.0
153, 5/12/2022 12:15:31, 0.0, 0.0, 0.0, 0.0
154, 5/12/2022 12:16:31, 0.0, 0.0, 0.0, 0.0
155, 5/12/2022 12:17:31, 0.0, 0.0, 0.0, 0.0
156, 5/12/2022 12:18:31, 0.0, 0.0, 0.0, 0.0
157, 5/12/2022 12:19:31, 0.0, 0.0, 0.0, 0.0
158, 5/12/2022 12:20:31, 0.0, 0.0, 0.0, 0.0

DRAFT

159, 5/12/2022 12:21:31, 0.0, 0.0, 0.0, 0.0
160, 5/12/2022 12:22:31, 0.0, 0.0, 0.0, 0.0
161, 5/12/2022 12:23:31, 0.0, 0.0, 0.0, 0.0
162, 5/12/2022 12:24:31, 0.0, 0.0, 0.0, 0.0
163, 5/12/2022 12:25:31, 0.0, 0.0, 0.0, 0.0
164, 5/12/2022 12:26:31, 0.0, 0.0, 0.0, 0.0
165, 5/12/2022 12:27:31, 0.0, 0.0, 0.0, 0.0
166, 5/12/2022 12:28:31, 0.0, 0.0, 0.0, 0.0
167, 5/12/2022 12:29:31, 0.0, 0.0, 0.0, 0.0
168, 5/12/2022 12:30:31, 0.0, 0.0, 0.0, 0.0
169, 5/12/2022 12:31:31, 0.0, 0.0, 0.0, 0.0
170, 5/12/2022 12:32:31, 0.0, 0.0, 0.0, 0.0
171, 5/12/2022 12:33:31, 0.0, 0.0, 0.0, 0.0
172, 5/12/2022 12:34:31, 0.0, 0.0, 0.0, 0.0
173, 5/12/2022 12:35:31, 0.0, 0.0, 0.0, 0.0
174, 5/12/2022 12:36:31, 0.0, 0.0, 0.0, 0.0
175, 5/12/2022 12:37:31, 0.0, 0.0, 0.0, 0.0
176, 5/12/2022 12:38:31, 0.0, 0.0, 0.0, 0.0
177, 5/12/2022 12:39:31, 0.0, 0.0, 0.0, 0.0
178, 5/12/2022 12:40:31, 0.0, 0.0, 0.0, 0.0
179, 5/12/2022 12:41:31, 0.0, 0.0, 0.0, 0.0
180, 5/12/2022 12:42:31, 0.0, 0.0, 0.0, 0.0
181, 5/12/2022 12:43:31, 0.0, 0.0, 0.0, 0.0
182, 5/12/2022 12:44:31, 0.0, 0.0, 0.0, 0.0
183, 5/12/2022 12:45:31, 0.0, 0.0, 0.0, 0.0
184, 5/12/2022 12:46:31, 0.0, 0.0, 0.0, 0.0
185, 5/12/2022 12:47:31, 0.0, 0.0, 0.0, 0.0
186, 5/12/2022 12:48:31, 0.0, 0.0, 0.0, 0.0
187, 5/12/2022 12:49:31, 0.0, 0.0, 0.0, 0.0
188, 5/12/2022 12:50:31, 0.0, 0.0, 0.0, 0.0
189, 5/12/2022 12:51:31, 0.0, 0.0, 0.0, 0.0
190, 5/12/2022 12:52:31, 0.0, 0.0, 0.0, 0.0
191, 5/12/2022 12:53:31, 0.0, 0.0, 0.0, 0.0
192, 5/12/2022 12:54:31, 0.0, 0.0, 0.0, 0.0
193, 5/12/2022 12:55:31, 0.0, 0.0, 0.0, 0.0
194, 5/12/2022 12:56:31, 0.0, 0.0, 0.0, 0.0
195, 5/12/2022 12:57:31, 0.0, 0.0, 0.0, 0.0
196, 5/12/2022 12:58:31, 0.0, 0.0, 0.0, 0.0
197, 5/12/2022 12:59:31, 0.0, 0.0, 0.0, 0.0
198, 5/12/2022 13:00:31, 0.0, 0.0, 0.0, 0.0
199, 5/12/2022 13:01:31, 0.0, 0.0, 0.0, 0.0
200, 5/12/2022 13:02:31, 0.0, 0.0, 0.0, 0.0
201, 5/12/2022 13:03:31, 0.0, 0.0, 0.0, 0.0
202, 5/12/2022 13:04:31, 0.0, 0.0, 0.0, 0.0
203, 5/12/2022 13:05:31, 0.0, 0.0, 0.0, 0.0
204, 5/12/2022 13:06:31, 0.0, 0.0, 0.0, 0.0
205, 5/12/2022 13:07:31, 0.0, 0.0, 0.0, 0.0
206, 5/12/2022 13:08:31, 0.0, 0.0, 0.0, 0.0
207, 5/12/2022 13:09:31, 0.0, 0.0, 0.0, 0.0
208, 5/12/2022 13:10:31, 0.0, 0.0, 0.0, 0.0

DRAFT

209, 5/12/2022 13:11:31, 0.0, 0.0, 0.0, 0.0
210, 5/12/2022 13:12:31, 0.0, 0.0, 0.0, 0.0
211, 5/12/2022 13:13:31, 0.0, 0.0, 0.0, 0.0
212, 5/12/2022 13:14:31, 0.0, 0.0, 0.0, 0.0
213, 5/12/2022 13:15:31, 0.0, 0.0, 0.0, 0.0
214, 5/12/2022 13:16:31, 0.0, 0.0, 0.0, 0.0
215, 5/12/2022 13:17:31, 0.0, 0.0, 0.0, 0.0
216, 5/12/2022 13:18:31, 0.0, 0.0, 0.0, 0.0
217, 5/12/2022 13:19:31, 0.0, 0.0, 0.0, 0.0
218, 5/12/2022 13:20:31, 0.0, 0.0, 0.0, 0.0
219, 5/12/2022 13:21:31, 0.0, 0.0, 0.0, 0.0
220, 5/12/2022 13:22:31, 0.0, 0.0, 0.0, 0.0
221, 5/12/2022 13:23:31, 0.0, 0.0, 0.0, 0.0
222, 5/12/2022 13:24:31, 0.0, 0.0, 0.0, 0.0
223, 5/12/2022 13:25:31, 0.0, 0.0, 0.0, 0.0
224, 5/12/2022 13:26:31, 0.0, 0.0, 0.0, 0.0
225, 5/12/2022 13:27:31, 0.0, 0.0, 0.0, 0.0
226, 5/12/2022 13:28:31, 0.0, 0.0, 0.0, 0.0
227, 5/12/2022 13:29:31, 0.0, 0.0, 0.0, 0.0
228, 5/12/2022 13:30:31, 0.0, 0.0, 0.0, 0.0
229, 5/12/2022 13:31:31, 0.0, 0.0, 0.0, 0.0
230, 5/12/2022 13:32:31, 0.0, 0.0, 0.0, 0.0
231, 5/12/2022 13:33:31, 0.0, 0.0, 0.0, 0.0
232, 5/12/2022 13:34:31, 0.0, 0.0, 0.0, 0.0
233, 5/12/2022 13:35:31, 0.0, 0.0, 0.0, 0.0
234, 5/12/2022 13:36:31, 0.0, 0.0, 0.0, 0.0
235, 5/12/2022 13:37:31, 0.0, 0.0, 0.0, 0.0
236, 5/12/2022 13:38:31, 0.0, 0.0, 0.0, 0.0
237, 5/12/2022 13:39:31, 0.0, 0.0, 0.0, 0.0
238, 5/12/2022 13:40:31, 0.0, 0.0, 0.0, 0.0
239, 5/12/2022 13:41:31, 0.0, 0.0, 0.0, 0.0
240, 5/12/2022 13:42:31, 0.0, 0.0, 0.0, 0.0
241, 5/12/2022 13:43:31, 0.0, 0.0, 0.0, 0.0
242, 5/12/2022 13:44:31, 0.0, 0.0, 0.0, 0.0
243, 5/12/2022 13:45:31, 0.0, 0.0, 0.0, 0.0
244, 5/12/2022 13:46:31, 0.0, 0.0, 0.0, 0.0
245, 5/12/2022 13:47:31, 0.0, 0.0, 0.0, 0.0
246, 5/12/2022 13:48:31, 0.0, 0.0, 0.0, 0.0
247, 5/12/2022 13:49:31, 0.0, 0.0, 0.0, 0.0
248, 5/12/2022 13:50:31, 0.0, 0.0, 0.0, 0.0
249, 5/12/2022 13:51:31, 0.0, 0.0, 0.0, 0.0
250, 5/12/2022 13:52:31, 0.0, 0.0, 0.0, 0.0
251, 5/12/2022 13:53:31, 0.0, 0.0, 0.0, 0.0
252, 5/12/2022 13:54:31, 0.0, 0.0, 0.0, 0.0
253, 5/12/2022 13:55:31, 0.0, 0.0, 0.0, 0.0
254, 5/12/2022 13:56:31, 0.0, 0.0, 0.0, 0.0
255, 5/12/2022 13:57:31, 0.0, 0.0, 0.0, 0.0
256, 5/12/2022 13:58:31, 0.0, 0.0, 0.0, 0.0
257, 5/12/2022 13:59:31, 0.0, 0.0, 0.0, 0.0
258, 5/12/2022 14:00:31, 0.0, 0.0, 0.0, 0.0

DRAFT

259, 5/12/2022 14:01:31, 0.0, 0.0, 0.0, 0.0
260, 5/12/2022 14:02:31, 0.0, 0.0, 0.0, 0.0
261, 5/12/2022 14:03:31, 0.0, 0.0, 0.0, 0.0
262, 5/12/2022 14:04:31, 0.0, 0.0, 0.0, 0.0
263, 5/12/2022 14:05:31, 0.0, 0.0, 0.0, 0.0
264, 5/12/2022 14:06:31, 0.0, 0.0, 0.0, 0.0
265, 5/12/2022 14:07:31, 0.0, 0.0, 0.0, 0.0
266, 5/12/2022 14:08:31, 0.0, 0.0, 0.0, 0.0
267, 5/12/2022 14:09:31, 0.0, 0.0, 0.0, 0.0
268, 5/12/2022 14:10:31, 0.0, 0.0, 0.0, 0.0
269, 5/12/2022 14:11:31, 0.0, 0.0, 0.0, 0.0
270, 5/12/2022 14:12:31, 0.0, 0.0, 0.0, 0.0
271, 5/12/2022 14:13:31, 0.0, 0.0, 0.0, 0.0
272, 5/12/2022 14:14:31, 0.0, 0.0, 0.0, 0.0
273, 5/12/2022 14:15:31, 0.0, 0.0, 0.0, 0.0
274, 5/12/2022 14:16:31, 0.0, 0.0, 0.0, 0.0
275, 5/12/2022 14:17:31, 0.0, 0.0, 0.0, 0.0
276, 5/12/2022 14:18:31, 0.0, 0.0, 0.0, 0.0
277, 5/12/2022 14:19:31, 0.0, 0.0, 0.0, 0.0
278, 5/12/2022 14:20:31, 0.0, 0.0, 0.0, 0.0
279, 5/12/2022 14:21:31, 0.0, 0.0, 0.0, 0.0
280, 5/12/2022 14:22:31, 0.0, 0.0, 0.0, 0.0
281, 5/12/2022 14:23:31, 0.0, 0.0, 0.0, 0.0
282, 5/12/2022 14:24:31, 0.0, 0.0, 0.0, 0.0
283, 5/12/2022 14:25:31, 0.0, 0.0, 0.0, 0.0
284, 5/12/2022 14:26:31, 0.0, 0.0, 0.0, 0.0
285, 5/12/2022 14:27:31, 0.0, 0.0, 0.0, 0.0
286, 5/12/2022 14:28:31, 0.0, 0.0, 0.0, 0.0
287, 5/12/2022 14:29:31, 0.0, 0.0, 0.0, 0.0
288, 5/12/2022 14:30:31, 0.0, 0.0, 0.0, 0.0
289, 5/12/2022 14:31:31, 0.0, 0.0, 0.0, 0.0
290, 5/12/2022 14:32:31, 0.0, 0.0, 0.0, 0.0
291, 5/12/2022 14:33:31, 0.0, 0.0, 0.0, 0.0
292, 5/12/2022 14:34:31, 0.0, 0.0, 0.0, 0.0
293, 5/12/2022 14:35:31, 0.0, 0.0, 0.0, 0.0
294, 5/12/2022 14:36:31, 0.0, 0.0, 0.0, 0.0
295, 5/12/2022 14:37:31, 0.0, 0.0, 0.0, 0.0
296, 5/12/2022 14:38:31, 0.0, 0.0, 0.0, 0.0
297, 5/12/2022 14:39:31, 0.0, 0.0, 0.0, 0.0
298, 5/12/2022 14:40:31, 0.0, 0.0, 0.0, 0.0
299, 5/12/2022 14:41:31, 0.0, 0.0, 0.0, 0.0
300, 5/12/2022 14:42:31, 0.0, 0.0, 0.0, 0.0
301, 5/12/2022 14:43:31, 0.0, 0.0, 0.0, 0.0
302, 5/12/2022 14:44:31, 0.0, 0.0, 0.0, 0.0
303, 5/12/2022 14:45:31, 0.0, 0.0, 0.0, 0.0
304, 5/12/2022 14:46:31, 0.0, 0.0, 0.0, 0.0
305, 5/12/2022 14:47:31, 0.0, 0.0, 0.0, 0.0
306, 5/12/2022 14:48:31, 0.0, 0.0, 0.0, 0.0
307, 5/12/2022 14:49:31, 0.0, 0.0, 0.0, 0.0
308, 5/12/2022 14:50:31, 0.0, 0.0, 0.0, 0.0

DRAFT

309, 5/12/2022 14:51:31, 0.0, 0.0, 0.0, 0.0
310, 5/12/2022 14:52:31, 0.0, 0.0, 0.0, 0.0
311, 5/12/2022 14:53:31, 0.0, 0.0, 0.0, 0.0
312, 5/12/2022 14:54:31, 0.0, 0.0, 0.0, 0.0
313, 5/12/2022 14:55:31, 0.0, 0.0, 0.0, 0.0
314, 5/12/2022 14:56:31, 0.0, 0.0, 0.0, 0.0
315, 5/12/2022 14:57:31, 0.0, 0.0, 0.0, 0.0
316, 5/12/2022 14:58:31, 0.0, 0.0, 0.0, 0.0
317, 5/12/2022 14:59:31, 0.0, 0.0, 0.0, 0.0
318, 5/12/2022 15:00:31, 0.0, 0.0, 0.0, 0.0
319, 5/12/2022 15:01:31, 0.0, 0.0, 0.0, 0.0
320, 5/12/2022 15:02:31, 0.0, 0.0, 0.0, 0.0
321, 5/12/2022 15:03:31, 0.0, 0.0, 0.0, 0.0
322, 5/12/2022 15:04:31, 0.0, 0.0, 0.0, 0.0
323, 5/12/2022 15:05:31, 0.0, 0.0, 0.0, 0.0
324, 5/12/2022 15:06:31, 0.0, 0.0, 0.0, 0.0
325, 5/12/2022 15:07:31, 0.0, 0.0, 0.0, 0.0
326, 5/12/2022 15:08:31, 0.0, 0.0, 0.0, 0.0
327, 5/12/2022 15:09:31, 0.0, 0.0, 0.0, 0.0
328, 5/12/2022 15:10:31, 0.0, 0.0, 0.0, 0.0
329, 5/12/2022 15:11:31, 0.0, 0.0, 0.0, 0.0
330, 5/12/2022 15:12:31, 0.0, 0.0, 0.0, 0.0
331, 5/12/2022 15:13:31, 0.0, 0.0, 0.0, 0.0
332, 5/12/2022 15:14:31, 0.0, 0.0, 0.0, 0.0
333, 5/12/2022 15:15:31, 0.0, 0.0, 0.0, 0.0
334, 5/12/2022 15:16:31, 0.0, 0.0, 0.0, 0.0
335, 5/12/2022 15:17:31, 0.0, 0.0, 0.0, 0.0
336, 5/12/2022 15:18:31, 0.0, 0.0, 0.0, 0.0
Peak, , 0.0, 0.0, 0.0, 0.0
Min, , 0.0, 0.0, 0.0, 0.0
Average, , 0.0, 0.0, 0.0, 0.0

DRAFT

```
============================================================
22/05/13 07:54
************************************************************
Summary
------------------------------------------------------------
Unit Name       MiniRAE 3000(PGM-7320)
Unit SN 592-908251
Unit Firmware Ver       V2.16
------------------------------------------------------------
Running Mode    Hygiene Mode
Datalog Mode    Manual
Diagnostic Mode No
Stop Reason     Power Down
------------------------------------------------------------
Site ID RAE00000
User ID USER0000
------------------------------------------------------------
Begin   5/13/2022 07:54:18
End     5/13/2022 09:00:53
Sample Period(s)        60
Number of Records       66
------------------------------------------------------------
Sensor  PID(ppm)
Sensor SN       S023030104V3
Measure Type    Min; Avg; Max; Real
Span    100.0
Span 2  1000.0
Low Alarm       50.0
High Alarm      100.0
Over Alarm      15000.0
STEL Alarm      25.0
TWA Alarm       10.0
Measurement Gas Isobutylene
Calibration Time        5/4/2022 09:44
Peak    0.0
Min     0.0
Average 0.0

************************************************************
Datalog
, , PID(ppm), PID(ppm), PID(ppm), PID(ppm)
Index, Date/Time, (Min), (Avg), (Max), (Real)
001, 5/13/2022 07:55:18, 0.0, 0.0, 0.0, 0.0
002, 5/13/2022 07:56:18, 0.0, 0.0, 0.0, 0.0
003, 5/13/2022 07:57:18, 0.0, 0.0, 0.0, 0.0
004, 5/13/2022 07:58:18, 0.0, 0.0, 0.0, 0.0
005, 5/13/2022 07:59:18, 0.0, 0.0, 0.0, 0.0
006, 5/13/2022 08:00:18, 0.0, 0.0, 0.0, 0.0
007, 5/13/2022 08:01:18, 0.0, 0.0, 0.0, 0.0
008, 5/13/2022 08:02:18, 0.0, 0.0, 0.0, 0.0
```

DRAFT

009, 5/13/2022 08:03:18, 0.0, 0.0, 0.0, 0.0
010, 5/13/2022 08:04:18, 0.0, 0.0, 0.0, 0.0
011, 5/13/2022 08:05:18, 0.0, 0.0, 0.0, 0.0
012, 5/13/2022 08:06:18, 0.0, 0.0, 0.0, 0.0
013, 5/13/2022 08:07:18, 0.0, 0.0, 0.0, 0.0
014, 5/13/2022 08:08:18, 0.0, 0.0, 0.0, 0.0
015, 5/13/2022 08:09:18, 0.0, 0.0, 0.0, 0.0
016, 5/13/2022 08:10:18, 0.0, 0.0, 0.0, 0.0
017, 5/13/2022 08:11:18, 0.0, 0.0, 0.0, 0.0
018, 5/13/2022 08:12:18, 0.0, 0.0, 0.0, 0.0
019, 5/13/2022 08:13:18, 0.0, 0.0, 0.0, 0.0
020, 5/13/2022 08:14:18, 0.0, 0.0, 0.0, 0.0
021, 5/13/2022 08:15:18, 0.0, 0.0, 0.0, 0.0
022, 5/13/2022 08:16:18, 0.0, 0.0, 0.0, 0.0
023, 5/13/2022 08:17:18, 0.0, 0.0, 0.0, 0.0
024, 5/13/2022 08:18:18, 0.0, 0.0, 0.0, 0.0
025, 5/13/2022 08:19:18, 0.0, 0.0, 0.0, 0.0
026, 5/13/2022 08:20:18, 0.0, 0.0, 0.0, 0.0
027, 5/13/2022 08:21:18, 0.0, 0.0, 0.0, 0.0
028, 5/13/2022 08:22:18, 0.0, 0.0, 0.0, 0.0
029, 5/13/2022 08:23:18, 0.0, 0.0, 0.0, 0.0
030, 5/13/2022 08:24:18, 0.0, 0.0, 0.0, 0.0
031, 5/13/2022 08:25:18, 0.0, 0.0, 0.0, 0.0
032, 5/13/2022 08:26:18, 0.0, 0.0, 0.0, 0.0
033, 5/13/2022 08:27:18, 0.0, 0.0, 0.0, 0.0
034, 5/13/2022 08:28:18, 0.0, 0.0, 0.0, 0.0
035, 5/13/2022 08:29:18, 0.0, 0.0, 0.0, 0.0
036, 5/13/2022 08:30:18, 0.0, 0.0, 0.0, 0.0
037, 5/13/2022 08:31:18, 0.0, 0.0, 0.0, 0.0
038, 5/13/2022 08:32:18, 0.0, 0.0, 0.0, 0.0
039, 5/13/2022 08:33:18, 0.0, 0.0, 0.0, 0.0
040, 5/13/2022 08:34:18, 0.0, 0.0, 0.0, 0.0
041, 5/13/2022 08:35:18, 0.0, 0.0, 0.0, 0.0
042, 5/13/2022 08:36:18, 0.0, 0.0, 0.0, 0.0
043, 5/13/2022 08:37:18, 0.0, 0.0, 0.0, 0.0
044, 5/13/2022 08:38:18, 0.0, 0.0, 0.0, 0.0
045, 5/13/2022 08:39:18, 0.0, 0.0, 0.0, 0.0
046, 5/13/2022 08:40:18, 0.0, 0.0, 0.0, 0.0
047, 5/13/2022 08:41:18, 0.0, 0.0, 0.0, 0.0
048, 5/13/2022 08:42:18, 0.0, 0.0, 0.0, 0.0
049, 5/13/2022 08:43:18, 0.0, 0.0, 0.0, 0.0
050, 5/13/2022 08:44:18, 0.0, 0.0, 0.0, 0.0
051, 5/13/2022 08:45:18, 0.0, 0.0, 0.0, 0.0
052, 5/13/2022 08:46:18, 0.0, 0.0, 0.0, 0.0
053, 5/13/2022 08:47:18, 0.0, 0.0, 0.0, 0.0
054, 5/13/2022 08:48:18, 0.0, 0.0, 0.0, 0.0
055, 5/13/2022 08:49:18, 0.0, 0.0, 0.0, 0.0
056, 5/13/2022 08:50:18, 0.0, 0.0, 0.0, 0.0
057, 5/13/2022 08:51:18, 0.0, 0.0, 0.0, 0.0
058, 5/13/2022 08:52:18, 0.0, 0.0, 0.0, 0.0

DRAFT

059, 5/13/2022 08:53:18, 0.0, 0.0, 0.0, 0.0
060, 5/13/2022 08:54:18, 0.0, 0.0, 0.0, 0.0
061, 5/13/2022 08:55:18, 0.0, 0.0, 0.0, 0.0
062, 5/13/2022 08:56:18, 0.0, 0.0, 0.0, 0.0
063, 5/13/2022 08:57:18, 0.0, 0.0, 0.0, 0.0
064, 5/13/2022 08:58:18, 0.0, 0.0, 0.0, 0.0
065, 5/13/2022 08:59:18, 0.0, 0.0, 0.0, 0.0
066, 5/13/2022 09:00:18, 0.0, 0.0, 0.0, 0.0
Peak, , 0.0, 0.0, 0.0, 0.0
Min, , 0.0, 0.0, 0.0, 0.0
Average, , 0.0, 0.0, 0.0, 0.0

DRAFT

```
============================================================
22/05/13 12:34
************************************************************
Summary
------------------------------------------------------------
Unit Name       MiniRAE 3000(PGM-7320)
Unit SN 592-908251
Unit Firmware Ver       V2.16
------------------------------------------------------------
Running Mode    Hygiene Mode
Datalog Mode    Manual
Diagnostic Mode No
Stop Reason     Power Down
------------------------------------------------------------
Site ID RAE00000
User ID USER0000
------------------------------------------------------------
Begin   5/13/2022 12:34:31
End     5/13/2022 13:04:53
Sample Period(s)        60
Number of Records       30
------------------------------------------------------------
Sensor  PID(ppm)
Sensor SN       S023030104V3
Measure Type    Min; Avg; Max; Real
Span    100.0
Span 2  1000.0
Low Alarm       50.0
High Alarm      100.0
Over Alarm      15000.0
STEL Alarm      25.0
TWA Alarm       10.0
Measurement Gas Isobutylene
Calibration Time        5/4/2022 09:44
Peak    0.0
Min     0.0
Average 0.0

************************************************************
Datalog
, , PID(ppm), PID(ppm), PID(ppm), PID(ppm)
Index, Date/Time, (Min), (Avg), (Max), (Real)
001, 5/13/2022 12:35:31, 0.0, 0.0, 0.0, 0.0
002, 5/13/2022 12:36:31, 0.0, 0.0, 0.0, 0.0
003, 5/13/2022 12:37:31, 0.0, 0.0, 0.0, 0.0
004, 5/13/2022 12:38:31, 0.0, 0.0, 0.0, 0.0
005, 5/13/2022 12:39:31, 0.0, 0.0, 0.0, 0.0
006, 5/13/2022 12:40:31, 0.0, 0.0, 0.0, 0.0
007, 5/13/2022 12:41:31, 0.0, 0.0, 0.0, 0.0
008, 5/13/2022 12:42:31, 0.0, 0.0, 0.0, 0.0
```

DRAFT

009, 5/13/2022 12:43:31, 0.0, 0.0, 0.0, 0.0
010, 5/13/2022 12:44:31, 0.0, 0.0, 0.0, 0.0
011, 5/13/2022 12:45:31, 0.0, 0.0, 0.0, 0.0
012, 5/13/2022 12:46:31, 0.0, 0.0, 0.0, 0.0
013, 5/13/2022 12:47:31, 0.0, 0.0, 0.0, 0.0
014, 5/13/2022 12:48:31, 0.0, 0.0, 0.0, 0.0
015, 5/13/2022 12:49:31, 0.0, 0.0, 0.0, 0.0
016, 5/13/2022 12:50:31, 0.0, 0.0, 0.0, 0.0
017, 5/13/2022 12:51:31, 0.0, 0.0, 0.0, 0.0
018, 5/13/2022 12:52:31, 0.0, 0.0, 0.0, 0.0
019, 5/13/2022 12:53:31, 0.0, 0.0, 0.0, 0.0
020, 5/13/2022 12:54:31, 0.0, 0.0, 0.0, 0.0
021, 5/13/2022 12:55:31, 0.0, 0.0, 0.0, 0.0
022, 5/13/2022 12:56:31, 0.0, 0.0, 0.0, 0.0
023, 5/13/2022 12:57:31, 0.0, 0.0, 0.0, 0.0
024, 5/13/2022 12:58:31, 0.0, 0.0, 0.0, 0.0
025, 5/13/2022 12:59:31, 0.0, 0.0, 0.0, 0.0
026, 5/13/2022 13:00:31, 0.0, 0.0, 0.0, 0.0
027, 5/13/2022 13:01:31, 0.0, 0.0, 0.0, 0.0
028, 5/13/2022 13:02:31, 0.0, 0.0, 0.0, 0.0
029, 5/13/2022 13:03:31, 0.0, 0.0, 0.0, 0.0
030, 5/13/2022 13:04:31, 0.0, 0.0, 0.0, 0.0
Peak, , 0.0, 0.0, 0.0, 0.0
Min, , 0.0, 0.0, 0.0, 0.0
Average, , 0.0, 0.0, 0.0, 0.0

DRAFT

```
============================================================
22/05/16 08:15
************************************************************
Summary
------------------------------------------------------------
Unit Name       MiniRAE 3000(PGM-7320)
Unit SN 592-908251
Unit Firmware Ver       V2.16
------------------------------------------------------------
Running Mode    Hygiene Mode
Datalog Mode    Manual
Diagnostic Mode No
Stop Reason     Stop by User
------------------------------------------------------------
Site ID RAE00000
User ID USER0000
------------------------------------------------------------
Begin   5/16/2022 08:15:33
End     5/16/2022 08:55:54
Sample Period(s)        60
Number of Records       40
------------------------------------------------------------
Sensor  PID(ppm)
Sensor SN       S023030104V3
Measure Type    Min; Avg; Max; Real
Span    100.0
Span 2  1000.0
Low Alarm       50.0
High Alarm      100.0
Over Alarm      15000.0
STEL Alarm      25.0
TWA Alarm       10.0
Measurement Gas Isobutylene
Calibration Time        5/4/2022 09:44
Peak    0.0
Min     0.0
Average 0.0

************************************************************
Datalog
, , PID(ppm), PID(ppm), PID(ppm), PID(ppm)
Index, Date/Time, (Min), (Avg), (Max), (Real)
001, 5/16/2022 08:16:33, 0.0, 0.0, 0.0, 0.0
002, 5/16/2022 08:17:33, 0.0, 0.0, 0.0, 0.0
003, 5/16/2022 08:18:33, 0.0, 0.0, 0.0, 0.0
004, 5/16/2022 08:19:33, 0.0, 0.0, 0.0, 0.0
005, 5/16/2022 08:20:33, 0.0, 0.0, 0.0, 0.0
006, 5/16/2022 08:21:33, 0.0, 0.0, 0.0, 0.0
007, 5/16/2022 08:22:33, 0.0, 0.0, 0.0, 0.0
008, 5/16/2022 08:23:33, 0.0, 0.0, 0.0, 0.0
```

DRAFT

009, 5/16/2022 08:24:33, 0.0, 0.0, 0.0, 0.0
010, 5/16/2022 08:25:33, 0.0, 0.0, 0.0, 0.0
011, 5/16/2022 08:26:33, 0.0, 0.0, 0.0, 0.0
012, 5/16/2022 08:27:33, 0.0, 0.0, 0.0, 0.0
013, 5/16/2022 08:28:33, 0.0, 0.0, 0.0, 0.0
014, 5/16/2022 08:29:33, 0.0, 0.0, 0.0, 0.0
015, 5/16/2022 08:30:33, 0.0, 0.0, 0.0, 0.0
016, 5/16/2022 08:31:33, 0.0, 0.0, 0.0, 0.0
017, 5/16/2022 08:32:33, 0.0, 0.0, 0.0, 0.0
018, 5/16/2022 08:33:33, 0.0, 0.0, 0.0, 0.0
019, 5/16/2022 08:34:33, 0.0, 0.0, 0.0, 0.0
020, 5/16/2022 08:35:33, 0.0, 0.0, 0.0, 0.0
021, 5/16/2022 08:36:33, 0.0, 0.0, 0.0, 0.0
022, 5/16/2022 08:37:33, 0.0, 0.0, 0.0, 0.0
023, 5/16/2022 08:38:33, 0.0, 0.0, 0.0, 0.0
024, 5/16/2022 08:39:33, 0.0, 0.0, 0.0, 0.0
025, 5/16/2022 08:40:33, 0.0, 0.0, 0.0, 0.0
026, 5/16/2022 08:41:33, 0.0, 0.0, 0.0, 0.0
027, 5/16/2022 08:42:33, 0.0, 0.0, 0.0, 0.0
028, 5/16/2022 08:43:33, 0.0, 0.0, 0.0, 0.0
029, 5/16/2022 08:44:33, 0.0, 0.0, 0.0, 0.0
030, 5/16/2022 08:45:33, 0.0, 0.0, 0.0, 0.0
031, 5/16/2022 08:46:33, 0.0, 0.0, 0.0, 0.0
032, 5/16/2022 08:47:33, 0.0, 0.0, 0.0, 0.0
033, 5/16/2022 08:48:33, 0.0, 0.0, 0.0, 0.0
034, 5/16/2022 08:49:33, 0.0, 0.0, 0.0, 0.0
035, 5/16/2022 08:50:33, 0.0, 0.0, 0.0, 0.0
036, 5/16/2022 08:51:33, 0.0, 0.0, 0.0, 0.0
037, 5/16/2022 08:52:33, 0.0, 0.0, 0.0, 0.0
038, 5/16/2022 08:53:33, 0.0, 0.0, 0.0, 0.0
039, 5/16/2022 08:54:33, 0.0, 0.0, 0.0, 0.0
040, 5/16/2022 08:55:33, 0.0, 0.0, 0.0, 0.0
Peak, , 0.0, 0.0, 0.0, 0.0
Min, , 0.0, 0.0, 0.0, 0.0
Average, , 0.0, 0.0, 0.0, 0.0

DRAFT

```
============================================================
22/05/16 09:11
************************************************************
Summary
------------------------------------------------------------
Unit Name       MiniRAE 3000(PGM-7320)
Unit SN 592-908251
Unit Firmware Ver       V2.16
------------------------------------------------------------
Running Mode    Hygiene Mode
Datalog Mode    Manual
Diagnostic Mode No
Stop Reason     Stop by User
------------------------------------------------------------
Site ID RAE00000
User ID USER0000
------------------------------------------------------------
Begin   5/16/2022 09:11:46
End     5/16/2022 09:36:36
Sample Period(s)        60
Number of Records       24
------------------------------------------------------------
Sensor  PID(ppm)
Sensor SN       S023030104V3
Measure Type    Min; Avg; Max; Real
Span    100.0
Span 2  1000.0
Low Alarm       50.0
High Alarm      100.0
Over Alarm      15000.0
STEL Alarm      25.0
TWA Alarm       10.0
Measurement Gas Isobutylene
Calibration Time        5/4/2022 09:44
Peak    0.3
Min     0.0
Average 0.0

************************************************************
Datalog
, , PID(ppm), PID(ppm), PID(ppm), PID(ppm)
Index, Date/Time, (Min), (Avg), (Max), (Real)
001, 5/16/2022 09:12:46, 0.0, 0.0, 0.0, 0.0
002, 5/16/2022 09:13:46, 0.0, 0.0, 0.0, 0.0
003, 5/16/2022 09:14:46, 0.0, 0.0, 0.0, 0.0
004, 5/16/2022 09:15:46, 0.0, 0.0, 0.0, 0.0
005, 5/16/2022 09:16:46, 0.0, 0.3, 1.9, 0.0
006, 5/16/2022 09:17:46, 0.0, 0.0, 0.0, 0.0
007, 5/16/2022 09:18:46, 0.0, 0.0, 0.0, 0.0
008, 5/16/2022 09:19:46, 0.0, 0.0, 0.0, 0.0
```

DRAFT

009, 5/16/2022 09:20:46, 0.0, 0.0, 0.0, 0.0
010, 5/16/2022 09:21:46, 0.0, 0.0, 0.0, 0.0
011, 5/16/2022 09:22:46, 0.0, 0.0, 0.0, 0.0
012, 5/16/2022 09:23:46, 0.0, 0.0, 0.0, 0.0
013, 5/16/2022 09:24:46, 0.0, 0.0, 0.0, 0.0
014, 5/16/2022 09:25:46, 0.0, 0.0, 0.0, 0.0
015, 5/16/2022 09:26:46, 0.0, 0.0, 0.0, 0.0
016, 5/16/2022 09:27:46, 0.0, 0.0, 0.0, 0.0
017, 5/16/2022 09:28:46, 0.0, 0.0, 0.0, 0.0
018, 5/16/2022 09:29:46, 0.0, 0.0, 0.0, 0.0
019, 5/16/2022 09:30:46, 0.0, 0.1, 0.6, 0.3
020, 5/16/2022 09:31:46, 0.0, 0.1, 0.5, 0.0
021, 5/16/2022 09:32:46, 0.0, 0.0, 0.2, 0.0
022, 5/16/2022 09:33:46, 0.0, 0.0, 0.0, 0.0
023, 5/16/2022 09:34:46, 0.0, 0.0, 0.0, 0.0
024, 5/16/2022 09:35:46, 0.0, 0.0, 0.0, 0.0
Peak, , 0.0, 0.3, 1.9, 0.3
Min, , 0.0, 0.0, 0.0, 0.0
Average, , 0.0, 0.0, 0.1, 0.0

DRAFT

```
============================================================
22/05/16 10:51
************************************************************
Summary
------------------------------------------------------------
Unit Name       MiniRAE 3000(PGM-7320)
Unit SN 592-908251
Unit Firmware Ver       V2.16
------------------------------------------------------------
Running Mode    Hygiene Mode
Datalog Mode    Manual
Diagnostic Mode No
Stop Reason     Unknown
------------------------------------------------------------
Site ID RAE00000
User ID USER0000
------------------------------------------------------------
Begin   5/16/2022 10:51:39
End     5/16/2022 10:51:39
Sample Period(s)        60
Number of Records       49
------------------------------------------------------------
Sensor  PID(ppm)
Sensor SN       S023030104V3
Measure Type    Min; Avg; Max; Real
Span    100.0
Span 2  1000.0
Low Alarm       50.0
High Alarm      100.0
Over Alarm      15000.0
STEL Alarm      25.0
TWA Alarm       10.0
Measurement Gas Isobutylene
Calibration Time        5/4/2022 09:44
Peak    0.0
Min     0.0
Average 0.0

************************************************************
Datalog
, , PID(ppm), PID(ppm), PID(ppm), PID(ppm)
Index, Date/Time, (Min), (Avg), (Max), (Real)
001, 5/16/2022 10:52:39, 0.0, 0.0, 0.0, 0.0
002, 5/16/2022 10:53:39, 0.0, 0.0, 0.0, 0.0
003, 5/16/2022 10:54:39, 0.0, 0.0, 0.0, 0.0
004, 5/16/2022 10:55:39, 0.0, 0.0, 0.0, 0.0
005, 5/16/2022 10:56:39, 0.0, 0.0, 0.0, 0.0
006, 5/16/2022 10:57:39, 0.0, 0.0, 0.0, 0.0
007, 5/16/2022 10:58:39, 0.0, 0.0, 0.0, 0.0
008, 5/16/2022 10:59:39, 0.0, 0.0, 0.0, 0.0
```

DRAFT

009, 5/16/2022 11:00:39, 0.0, 0.0, 0.0, 0.0
010, 5/16/2022 11:01:39, 0.0, 0.0, 0.0, 0.0
011, 5/16/2022 11:02:39, 0.0, 0.0, 0.0, 0.0
012, 5/16/2022 11:03:39, 0.0, 0.0, 0.0, 0.0
013, 5/16/2022 11:04:39, 0.0, 0.0, 0.0, 0.0
014, 5/16/2022 11:05:39, 0.0, 0.0, 0.0, 0.0
015, 5/16/2022 11:06:39, 0.0, 0.0, 0.0, 0.0
016, 5/16/2022 11:07:39, 0.0, 0.0, 0.0, 0.0
017, 5/16/2022 11:08:39, 0.0, 0.0, 0.0, 0.0
018, 5/16/2022 11:09:39, 0.0, 0.0, 0.0, 0.0
019, 5/16/2022 11:10:39, 0.0, 0.0, 0.0, 0.0
020, 5/16/2022 11:11:39, 0.0, 0.0, 0.0, 0.0
021, 5/16/2022 11:12:39, 0.0, 0.0, 0.0, 0.0
022, 5/16/2022 11:13:39, 0.0, 0.0, 0.0, 0.0
023, 5/16/2022 11:14:39, 0.0, 0.0, 0.0, 0.0
024, 5/16/2022 11:15:39, 0.0, 0.0, 0.0, 0.0
025, 5/16/2022 11:16:39, 0.0, 0.0, 0.0, 0.0
026, 5/16/2022 11:17:39, 0.0, 0.0, 0.0, 0.0
027, 5/16/2022 11:18:39, 0.0, 0.0, 0.0, 0.0
028, 5/16/2022 11:19:39, 0.0, 0.0, 0.0, 0.0
029, 5/16/2022 11:20:39, 0.0, 0.0, 0.0, 0.0
030, 5/16/2022 11:21:39, 0.0, 0.0, 0.0, 0.0
031, 5/16/2022 11:22:39, 0.0, 0.0, 0.0, 0.0
032, 5/16/2022 11:23:39, 0.0, 0.0, 0.0, 0.0
033, 5/16/2022 11:24:39, 0.0, 0.0, 0.0, 0.0
034, 5/16/2022 11:25:39, 0.0, 0.0, 0.0, 0.0
035, 5/16/2022 11:26:39, 0.0, 0.0, 0.0, 0.0
036, 5/16/2022 11:27:39, 0.0, 0.0, 0.0, 0.0
037, 5/16/2022 11:28:39, 0.0, 0.0, 0.0, 0.0
038, 5/16/2022 11:29:39, 0.0, 0.0, 0.0, 0.0
039, 5/16/2022 11:30:39, 0.0, 0.0, 0.0, 0.0
040, 5/16/2022 11:31:39, 0.0, 0.0, 0.0, 0.0
041, 5/16/2022 11:32:39, 0.0, 0.0, 0.0, 0.0
042, 5/16/2022 11:33:39, 0.0, 0.0, 0.0, 0.0
043, 5/16/2022 11:34:39, 0.0, 0.0, 0.0, 0.0
044, 5/16/2022 11:35:39, 0.0, 0.0, 0.0, 0.0
045, 5/16/2022 11:36:39, 0.0, 0.0, 0.0, 0.0
046, 5/16/2022 11:37:39, 0.0, 0.0, 0.0, 0.0
047, 5/16/2022 11:38:39, 0.0, 0.0, 0.0, 0.0
048, 5/16/2022 11:39:39, 0.0, 0.0, 0.0, 0.0
049, 5/16/2022 11:40:39, 0.0, 0.0, 0.0, 0.0
Peak, , 0.0, 0.0, 0.0, 0.0
Min, , 0.0, 0.0, 0.0, 0.0
Average, , 0.0, 0.0, 0.0, 0.0

DRAFT

```
============================================================
22/05/18 08:31
************************************************************
Summary
------------------------------------------------------------
Unit Name       MiniRAE 3000(PGM-7320)
Unit SN 592-908251
Unit Firmware Ver       V2.16
------------------------------------------------------------
Running Mode    Hygiene Mode
Datalog Mode    Manual
Diagnostic Mode No
Stop Reason     Stop by User
------------------------------------------------------------
Site ID RAE00000
User ID USER0000
------------------------------------------------------------
Begin   5/18/2022 08:31:55
End     5/18/2022 08:59:45
Sample Period(s)        60
Number of Records       27
------------------------------------------------------------
Sensor  PID(ppm)
Sensor SN       S023030104V3
Measure Type    Min; Avg; Max; Real
Span    100.0
Span 2  1000.0
Low Alarm       50.0
High Alarm      100.0
Over Alarm      15000.0
STEL Alarm      25.0
TWA Alarm       10.0
Measurement Gas Isobutylene
Calibration Time        5/4/2022 09:44
Peak    0.0
Min     0.0
Average 0.0

************************************************************
Datalog
, , PID(ppm), PID(ppm), PID(ppm), PID(ppm)
Index, Date/Time, (Min), (Avg), (Max), (Real)
001, 5/18/2022 08:32:55, 0.0, 0.0, 0.0, 0.0
002, 5/18/2022 08:33:55, 0.0, 0.0, 0.0, 0.0
003, 5/18/2022 08:34:55, 0.0, 0.0, 0.0, 0.0
004, 5/18/2022 08:35:55, 0.0, 0.0, 0.0, 0.0
005, 5/18/2022 08:36:55, 0.0, 0.0, 0.0, 0.0
006, 5/18/2022 08:37:55, 0.0, 0.0, 0.0, 0.0
007, 5/18/2022 08:38:55, 0.0, 0.0, 0.0, 0.0
008, 5/18/2022 08:39:55, 0.0, 0.0, 0.0, 0.0
```

DRAFT

009, 5/18/2022 08:40:55, 0.0, 0.0, 0.0, 0.0
010, 5/18/2022 08:41:55, 0.0, 0.0, 0.0, 0.0
011, 5/18/2022 08:42:55, 0.0, 0.0, 0.0, 0.0
012, 5/18/2022 08:43:55, 0.0, 0.0, 0.0, 0.0
013, 5/18/2022 08:44:55, 0.0, 0.0, 0.0, 0.0
014, 5/18/2022 08:45:55, 0.0, 0.0, 0.0, 0.0
015, 5/18/2022 08:46:55, 0.0, 0.0, 0.0, 0.0
016, 5/18/2022 08:47:55, 0.0, 0.0, 0.0, 0.0
017, 5/18/2022 08:48:55, 0.0, 0.0, 0.0, 0.0
018, 5/18/2022 08:49:55, 0.0, 0.0, 0.0, 0.0
019, 5/18/2022 08:50:55, 0.0, 0.0, 0.0, 0.0
020, 5/18/2022 08:51:55, 0.0, 0.0, 0.0, 0.0
021, 5/18/2022 08:52:55, 0.0, 0.0, 0.0, 0.0
022, 5/18/2022 08:53:55, 0.0, 0.0, 0.0, 0.0
023, 5/18/2022 08:54:55, 0.0, 0.0, 0.0, 0.0
024, 5/18/2022 08:55:55, 0.0, 0.0, 0.0, 0.0
025, 5/18/2022 08:56:55, 0.0, 0.0, 0.0, 0.0
026, 5/18/2022 08:57:55, 0.0, 0.0, 0.0, 0.0
027, 5/18/2022 08:58:55, 0.0, 0.0, 0.0, 0.0
Peak, , 0.0, 0.0, 0.0, 0.0
Min, , 0.0, 0.0, 0.0, 0.0
Average, , 0.0, 0.0, 0.0, 0.0

DRAFT

```
============================================================
22/05/18 10:19
************************************************************
Summary
------------------------------------------------------------
Unit Name       MiniRAE 3000(PGM-7320)
Unit SN 592-908251
Unit Firmware Ver       V2.16
------------------------------------------------------------
Running Mode    Hygiene Mode
Datalog Mode    Manual
Diagnostic Mode No
Stop Reason     Stop by User
------------------------------------------------------------
Site ID RAE00000
User ID USER0000
------------------------------------------------------------
Begin   5/18/2022 10:19:55
End     5/18/2022 11:34:47
Sample Period(s)        60
Number of Records       74
------------------------------------------------------------
Sensor  PID(ppm)
Sensor SN       S023030104V3
Measure Type    Min; Avg; Max; Real
Span    100.0
Span 2  1000.0
Low Alarm       50.0
High Alarm      100.0
Over Alarm      15000.0
STEL Alarm      25.0
TWA Alarm       10.0
Measurement Gas Isobutylene
Calibration Time        5/4/2022 09:44
Peak    0.0
Min     0.0
Average 0.0

************************************************************
Datalog
, , PID(ppm), PID(ppm), PID(ppm), PID(ppm)
Index, Date/Time, (Min), (Avg), (Max), (Real)
001, 5/18/2022 10:20:55, 0.0, 0.0, 0.0, 0.0
002, 5/18/2022 10:21:55, 0.0, 0.0, 0.0, 0.0
003, 5/18/2022 10:22:55, 0.0, 0.0, 0.0, 0.0
004, 5/18/2022 10:23:55, 0.0, 0.0, 0.0, 0.0
005, 5/18/2022 10:24:55, 0.0, 0.0, 0.0, 0.0
006, 5/18/2022 10:25:55, 0.0, 0.0, 0.0, 0.0
007, 5/18/2022 10:26:55, 0.0, 0.0, 0.0, 0.0
008, 5/18/2022 10:27:55, 0.0, 0.0, 0.0, 0.0
```

DRAFT

009, 5/18/2022 10:28:55, 0.0, 0.0, 0.0, 0.0
010, 5/18/2022 10:29:55, 0.0, 0.0, 0.0, 0.0
011, 5/18/2022 10:30:55, 0.0, 0.0, 0.0, 0.0
012, 5/18/2022 10:31:55, 0.0, 0.0, 0.0, 0.0
013, 5/18/2022 10:32:55, 0.0, 0.0, 0.0, 0.0
014, 5/18/2022 10:33:55, 0.0, 0.0, 0.0, 0.0
015, 5/18/2022 10:34:55, 0.0, 0.0, 0.0, 0.0
016, 5/18/2022 10:35:55, 0.0, 0.0, 0.0, 0.0
017, 5/18/2022 10:36:55, 0.0, 0.0, 0.0, 0.0
018, 5/18/2022 10:37:55, 0.0, 0.0, 0.0, 0.0
019, 5/18/2022 10:38:55, 0.0, 0.0, 0.0, 0.0
020, 5/18/2022 10:39:55, 0.0, 0.0, 0.0, 0.0
021, 5/18/2022 10:40:55, 0.0, 0.0, 0.0, 0.0
022, 5/18/2022 10:41:55, 0.0, 0.0, 0.0, 0.0
023, 5/18/2022 10:42:55, 0.0, 0.0, 0.0, 0.0
024, 5/18/2022 10:43:55, 0.0, 0.0, 0.0, 0.0
025, 5/18/2022 10:44:55, 0.0, 0.0, 0.0, 0.0
026, 5/18/2022 10:45:55, 0.0, 0.0, 0.0, 0.0
027, 5/18/2022 10:46:55, 0.0, 0.0, 0.0, 0.0
028, 5/18/2022 10:47:55, 0.0, 0.0, 0.0, 0.0
029, 5/18/2022 10:48:55, 0.0, 0.0, 0.0, 0.0
030, 5/18/2022 10:49:55, 0.0, 0.0, 0.0, 0.0
031, 5/18/2022 10:50:55, 0.0, 0.0, 0.0, 0.0
032, 5/18/2022 10:51:55, 0.0, 0.0, 0.0, 0.0
033, 5/18/2022 10:52:55, 0.0, 0.0, 0.0, 0.0
034, 5/18/2022 10:53:55, 0.0, 0.0, 0.0, 0.0
035, 5/18/2022 10:54:55, 0.0, 0.0, 0.0, 0.0
036, 5/18/2022 10:55:55, 0.0, 0.0, 0.0, 0.0
037, 5/18/2022 10:56:55, 0.0, 0.0, 0.0, 0.0
038, 5/18/2022 10:57:55, 0.0, 0.0, 0.0, 0.0
039, 5/18/2022 10:58:55, 0.0, 0.0, 0.0, 0.0
040, 5/18/2022 10:59:55, 0.0, 0.0, 0.0, 0.0
041, 5/18/2022 11:00:55, 0.0, 0.0, 0.0, 0.0
042, 5/18/2022 11:01:55, 0.0, 0.0, 0.0, 0.0
043, 5/18/2022 11:02:55, 0.0, 0.0, 0.0, 0.0
044, 5/18/2022 11:03:55, 0.0, 0.0, 0.0, 0.0
045, 5/18/2022 11:04:55, 0.0, 0.0, 0.0, 0.0
046, 5/18/2022 11:05:55, 0.0, 0.0, 0.0, 0.0
047, 5/18/2022 11:06:55, 0.0, 0.0, 0.0, 0.0
048, 5/18/2022 11:07:55, 0.0, 0.0, 0.0, 0.0
049, 5/18/2022 11:08:55, 0.0, 0.0, 0.0, 0.0
050, 5/18/2022 11:09:55, 0.0, 0.0, 0.0, 0.0
051, 5/18/2022 11:10:55, 0.0, 0.0, 0.0, 0.0
052, 5/18/2022 11:11:55, 0.0, 0.0, 0.0, 0.0
053, 5/18/2022 11:12:55, 0.0, 0.0, 0.0, 0.0
054, 5/18/2022 11:13:55, 0.0, 0.0, 0.0, 0.0
055, 5/18/2022 11:14:55, 0.0, 0.0, 0.0, 0.0
056, 5/18/2022 11:15:55, 0.0, 0.0, 0.0, 0.0
057, 5/18/2022 11:16:55, 0.0, 0.0, 0.0, 0.0
058, 5/18/2022 11:17:55, 0.0, 0.0, 0.0, 0.0

DRAFT

059, 5/18/2022 11:18:55, 0.0, 0.0, 0.0, 0.0
060, 5/18/2022 11:19:55, 0.0, 0.0, 0.0, 0.0
061, 5/18/2022 11:20:55, 0.0, 0.0, 0.0, 0.0
062, 5/18/2022 11:21:55, 0.0, 0.0, 0.0, 0.0
063, 5/18/2022 11:22:55, 0.0, 0.0, 0.0, 0.0
064, 5/18/2022 11:23:55, 0.0, 0.0, 0.0, 0.0
065, 5/18/2022 11:24:55, 0.0, 0.0, 0.0, 0.0
066, 5/18/2022 11:25:55, 0.0, 0.0, 0.0, 0.0
067, 5/18/2022 11:26:55, 0.0, 0.0, 0.0, 0.0
068, 5/18/2022 11:27:55, 0.0, 0.0, 0.0, 0.0
069, 5/18/2022 11:28:55, 0.0, 0.0, 0.0, 0.0
070, 5/18/2022 11:29:55, 0.0, 0.0, 0.0, 0.0
071, 5/18/2022 11:30:55, 0.0, 0.0, 0.0, 0.0
072, 5/18/2022 11:31:55, 0.0, 0.0, 0.0, 0.0
073, 5/18/2022 11:32:55, 0.0, 0.0, 0.0, 0.0
074, 5/18/2022 11:33:55, 0.0, 0.0, 0.0, 0.0
Peak, , 0.0, 0.0, 0.0, 0.0
Min, , 0.0, 0.0, 0.0, 0.0
Average, , 0.0, 0.0, 0.0, 0.0

DRAFT

```
============================================================
22/05/23 08:29
************************************************************
Summary
------------------------------------------------------------
Unit Name       MiniRAE 3000(PGM-7320)
Unit SN 592-908251
Unit Firmware Ver       V2.16
------------------------------------------------------------
Running Mode    Hygiene Mode
Datalog Mode    Manual
Diagnostic Mode No
Stop Reason     Stop by User
------------------------------------------------------------
Site ID RAE00000
User ID USER0000
------------------------------------------------------------
Begin   5/23/2022 08:29:25
End     5/23/2022 13:22:32
Sample Period(s)        60
Number of Records       293
------------------------------------------------------------
Sensor  PID(ppm)
Sensor SN       S023030104V3
Measure Type    Min; Avg; Max; Real
Span    100.0
Span 2  1000.0
Low Alarm       50.0
High Alarm      100.0
Over Alarm      15000.0
STEL Alarm      25.0
TWA Alarm       10.0
Measurement Gas Isobutylene
Calibration Time        5/4/2022 09:44
Peak    0.0
Min     0.0
Average 0.0

************************************************************
Datalog
, , PID(ppm), PID(ppm), PID(ppm), PID(ppm)
Index, Date/Time, (Min), (Avg), (Max), (Real)
001, 5/23/2022 08:30:25, 0.0, 0.0, 0.0, 0.0
002, 5/23/2022 08:31:25, 0.0, 0.0, 0.0, 0.0
003, 5/23/2022 08:32:25, 0.0, 0.0, 0.0, 0.0
004, 5/23/2022 08:33:25, 0.0, 0.0, 0.0, 0.0
005, 5/23/2022 08:34:25, 0.0, 0.0, 0.0, 0.0
006, 5/23/2022 08:35:25, 0.0, 0.0, 0.0, 0.0
007, 5/23/2022 08:36:25, 0.0, 0.0, 0.0, 0.0
008, 5/23/2022 08:37:25, 0.0, 0.0, 0.0, 0.0
```

DRAFT

009, 5/23/2022 08:38:25, 0.0, 0.0, 0.0, 0.0
010, 5/23/2022 08:39:25, 0.0, 0.0, 0.0, 0.0
011, 5/23/2022 08:40:25, 0.0, 0.0, 0.0, 0.0
012, 5/23/2022 08:41:25, 0.0, 0.0, 0.0, 0.0
013, 5/23/2022 08:42:25, 0.0, 0.0, 0.0, 0.0
014, 5/23/2022 08:43:25, 0.0, 0.0, 0.0, 0.0
015, 5/23/2022 08:44:25, 0.0, 0.0, 0.0, 0.0
016, 5/23/2022 08:45:25, 0.0, 0.0, 0.0, 0.0
017, 5/23/2022 08:46:25, 0.0, 0.0, 0.0, 0.0
018, 5/23/2022 08:47:25, 0.0, 0.0, 0.0, 0.0
019, 5/23/2022 08:48:25, 0.0, 0.0, 0.0, 0.0
020, 5/23/2022 08:49:25, 0.0, 0.0, 0.0, 0.0
021, 5/23/2022 08:50:25, 0.0, 0.0, 0.0, 0.0
022, 5/23/2022 08:51:25, 0.0, 0.0, 0.0, 0.0
023, 5/23/2022 08:52:25, 0.0, 0.0, 0.0, 0.0
024, 5/23/2022 08:53:25, 0.0, 0.0, 0.0, 0.0
025, 5/23/2022 08:54:25, 0.0, 0.0, 0.0, 0.0
026, 5/23/2022 08:55:25, 0.0, 0.0, 0.0, 0.0
027, 5/23/2022 08:56:25, 0.0, 0.0, 0.0, 0.0
028, 5/23/2022 08:57:25, 0.0, 0.0, 0.0, 0.0
029, 5/23/2022 08:58:25, 0.0, 0.0, 0.0, 0.0
030, 5/23/2022 08:59:25, 0.0, 0.0, 0.0, 0.0
031, 5/23/2022 09:00:25, 0.0, 0.0, 0.0, 0.0
032, 5/23/2022 09:01:25, 0.0, 0.0, 0.0, 0.0
033, 5/23/2022 09:02:25, 0.0, 0.0, 0.0, 0.0
034, 5/23/2022 09:03:25, 0.0, 0.0, 0.0, 0.0
035, 5/23/2022 09:04:25, 0.0, 0.0, 0.0, 0.0
036, 5/23/2022 09:05:25, 0.0, 0.0, 0.0, 0.0
037, 5/23/2022 09:06:25, 0.0, 0.0, 0.0, 0.0
038, 5/23/2022 09:07:25, 0.0, 0.0, 0.0, 0.0
039, 5/23/2022 09:08:25, 0.0, 0.0, 0.0, 0.0
040, 5/23/2022 09:09:25, 0.0, 0.0, 0.0, 0.0
041, 5/23/2022 09:10:25, 0.0, 0.0, 0.0, 0.0
042, 5/23/2022 09:11:25, 0.0, 0.0, 0.0, 0.0
043, 5/23/2022 09:12:25, 0.0, 0.0, 0.0, 0.0
044, 5/23/2022 09:13:25, 0.0, 0.0, 0.0, 0.0
045, 5/23/2022 09:14:25, 0.0, 0.0, 0.0, 0.0
046, 5/23/2022 09:15:25, 0.0, 0.0, 0.0, 0.0
047, 5/23/2022 09:16:25, 0.0, 0.0, 0.0, 0.0
048, 5/23/2022 09:17:25, 0.0, 0.0, 0.0, 0.0
049, 5/23/2022 09:18:25, 0.0, 0.0, 0.0, 0.0
050, 5/23/2022 09:19:25, 0.0, 0.0, 0.0, 0.0
051, 5/23/2022 09:20:25, 0.0, 0.0, 0.0, 0.0
052, 5/23/2022 09:21:25, 0.0, 0.0, 0.0, 0.0
053, 5/23/2022 09:22:25, 0.0, 0.0, 0.0, 0.0
054, 5/23/2022 09:23:25, 0.0, 0.0, 0.0, 0.0
055, 5/23/2022 09:24:25, 0.0, 0.0, 0.0, 0.0
056, 5/23/2022 09:25:25, 0.0, 0.0, 0.0, 0.0
057, 5/23/2022 09:26:25, 0.0, 0.0, 0.0, 0.0
058, 5/23/2022 09:27:25, 0.0, 0.0, 0.0, 0.0

DRAFT

059, 5/23/2022 09:28:25, 0.0, 0.0, 0.0, 0.0
060, 5/23/2022 09:29:25, 0.0, 0.0, 0.0, 0.0
061, 5/23/2022 09:30:25, 0.0, 0.0, 0.0, 0.0
062, 5/23/2022 09:31:25, 0.0, 0.0, 0.0, 0.0
063, 5/23/2022 09:32:25, 0.0, 0.0, 0.0, 0.0
064, 5/23/2022 09:33:25, 0.0, 0.0, 0.0, 0.0
065, 5/23/2022 09:34:25, 0.0, 0.0, 0.0, 0.0
066, 5/23/2022 09:35:25, 0.0, 0.0, 0.0, 0.0
067, 5/23/2022 09:36:25, 0.0, 0.0, 0.0, 0.0
068, 5/23/2022 09:37:25, 0.0, 0.0, 0.0, 0.0
069, 5/23/2022 09:38:25, 0.0, 0.0, 0.0, 0.0
070, 5/23/2022 09:39:25, 0.0, 0.0, 0.0, 0.0
071, 5/23/2022 09:40:25, 0.0, 0.0, 0.0, 0.0
072, 5/23/2022 09:41:25, 0.0, 0.0, 0.0, 0.0
073, 5/23/2022 09:42:25, 0.0, 0.0, 0.0, 0.0
074, 5/23/2022 09:43:25, 0.0, 0.0, 0.0, 0.0
075, 5/23/2022 09:44:25, 0.0, 0.0, 0.0, 0.0
076, 5/23/2022 09:45:25, 0.0, 0.0, 0.0, 0.0
077, 5/23/2022 09:46:25, 0.0, 0.0, 0.0, 0.0
078, 5/23/2022 09:47:25, 0.0, 0.0, 0.0, 0.0
079, 5/23/2022 09:48:25, 0.0, 0.0, 0.0, 0.0
080, 5/23/2022 09:49:25, 0.0, 0.0, 0.0, 0.0
081, 5/23/2022 09:50:25, 0.0, 0.0, 0.0, 0.0
082, 5/23/2022 09:51:25, 0.0, 0.0, 0.0, 0.0
083, 5/23/2022 09:52:25, 0.0, 0.0, 0.0, 0.0
084, 5/23/2022 09:53:25, 0.0, 0.0, 0.0, 0.0
085, 5/23/2022 09:54:25, 0.0, 0.0, 0.0, 0.0
086, 5/23/2022 09:55:25, 0.0, 0.0, 0.0, 0.0
087, 5/23/2022 09:56:25, 0.0, 0.0, 0.0, 0.0
088, 5/23/2022 09:57:25, 0.0, 0.0, 0.0, 0.0
089, 5/23/2022 09:58:25, 0.0, 0.0, 0.0, 0.0
090, 5/23/2022 09:59:25, 0.0, 0.0, 0.0, 0.0
091, 5/23/2022 10:00:25, 0.0, 0.0, 0.0, 0.0
092, 5/23/2022 10:01:25, 0.0, 0.0, 0.0, 0.0
093, 5/23/2022 10:02:25, 0.0, 0.0, 0.0, 0.0
094, 5/23/2022 10:03:25, 0.0, 0.0, 0.0, 0.0
095, 5/23/2022 10:04:25, 0.0, 0.0, 0.0, 0.0
096, 5/23/2022 10:05:25, 0.0, 0.0, 0.0, 0.0
097, 5/23/2022 10:06:25, 0.0, 0.0, 0.0, 0.0
098, 5/23/2022 10:07:25, 0.0, 0.0, 0.0, 0.0
099, 5/23/2022 10:08:25, 0.0, 0.0, 0.0, 0.0
100, 5/23/2022 10:09:25, 0.0, 0.0, 0.0, 0.0
101, 5/23/2022 10:10:25, 0.0, 0.0, 0.0, 0.0
102, 5/23/2022 10:11:25, 0.0, 0.0, 0.0, 0.0
103, 5/23/2022 10:12:25, 0.0, 0.0, 0.0, 0.0
104, 5/23/2022 10:13:25, 0.0, 0.0, 0.0, 0.0
105, 5/23/2022 10:14:25, 0.0, 0.0, 0.0, 0.0
106, 5/23/2022 10:15:25, 0.0, 0.0, 0.0, 0.0
107, 5/23/2022 10:16:25, 0.0, 0.0, 0.0, 0.0
108, 5/23/2022 10:17:25, 0.0, 0.0, 0.0, 0.0

DRAFT

109, 5/23/2022 10:18:25, 0.0, 0.0, 0.0, 0.0
110, 5/23/2022 10:19:25, 0.0, 0.0, 0.0, 0.0
111, 5/23/2022 10:20:25, 0.0, 0.0, 0.0, 0.0
112, 5/23/2022 10:21:25, 0.0, 0.0, 0.0, 0.0
113, 5/23/2022 10:22:25, 0.0, 0.0, 0.0, 0.0
114, 5/23/2022 10:23:25, 0.0, 0.0, 0.0, 0.0
115, 5/23/2022 10:24:25, 0.0, 0.0, 0.0, 0.0
116, 5/23/2022 10:25:25, 0.0, 0.0, 0.0, 0.0
117, 5/23/2022 10:26:25, 0.0, 0.0, 0.0, 0.0
118, 5/23/2022 10:27:25, 0.0, 0.0, 0.0, 0.0
119, 5/23/2022 10:28:25, 0.0, 0.0, 0.0, 0.0
120, 5/23/2022 10:29:25, 0.0, 0.0, 0.0, 0.0
121, 5/23/2022 10:30:25, 0.0, 0.0, 0.0, 0.0
122, 5/23/2022 10:31:25, 0.0, 0.0, 0.0, 0.0
123, 5/23/2022 10:32:25, 0.0, 0.0, 0.0, 0.0
124, 5/23/2022 10:33:25, 0.0, 0.0, 0.0, 0.0
125, 5/23/2022 10:34:25, 0.0, 0.0, 0.0, 0.0
126, 5/23/2022 10:35:25, 0.0, 0.0, 0.0, 0.0
127, 5/23/2022 10:36:25, 0.0, 0.0, 0.0, 0.0
128, 5/23/2022 10:37:25, 0.0, 0.0, 0.0, 0.0
129, 5/23/2022 10:38:25, 0.0, 0.0, 0.0, 0.0
130, 5/23/2022 10:39:25, 0.0, 0.0, 0.0, 0.0
131, 5/23/2022 10:40:25, 0.0, 0.0, 0.0, 0.0
132, 5/23/2022 10:41:25, 0.0, 0.0, 0.0, 0.0
133, 5/23/2022 10:42:25, 0.0, 0.0, 0.0, 0.0
134, 5/23/2022 10:43:25, 0.0, 0.0, 0.0, 0.0
135, 5/23/2022 10:44:25, 0.0, 0.0, 0.0, 0.0
136, 5/23/2022 10:45:25, 0.0, 0.0, 0.0, 0.0
137, 5/23/2022 10:46:25, 0.0, 0.0, 0.0, 0.0
138, 5/23/2022 10:47:25, 0.0, 0.0, 0.0, 0.0
139, 5/23/2022 10:48:25, 0.0, 0.0, 0.0, 0.0
140, 5/23/2022 10:49:25, 0.0, 0.0, 0.0, 0.0
141, 5/23/2022 10:50:25, 0.0, 0.0, 0.0, 0.0
142, 5/23/2022 10:51:25, 0.0, 0.0, 0.0, 0.0
143, 5/23/2022 10:52:25, 0.0, 0.0, 0.0, 0.0
144, 5/23/2022 10:53:25, 0.0, 0.0, 0.0, 0.0
145, 5/23/2022 10:54:25, 0.0, 0.0, 0.0, 0.0
146, 5/23/2022 10:55:25, 0.0, 0.0, 0.0, 0.0
147, 5/23/2022 10:56:25, 0.0, 0.0, 0.0, 0.0
148, 5/23/2022 10:57:25, 0.0, 0.0, 0.0, 0.0
149, 5/23/2022 10:58:25, 0.0, 0.0, 0.0, 0.0
150, 5/23/2022 10:59:25, 0.0, 0.0, 0.0, 0.0
151, 5/23/2022 11:00:25, 0.0, 0.0, 0.0, 0.0
152, 5/23/2022 11:01:25, 0.0, 0.0, 0.0, 0.0
153, 5/23/2022 11:02:25, 0.0, 0.0, 0.0, 0.0
154, 5/23/2022 11:03:25, 0.0, 0.0, 0.0, 0.0
155, 5/23/2022 11:04:25, 0.0, 0.0, 0.0, 0.0
156, 5/23/2022 11:05:25, 0.0, 0.0, 0.0, 0.0
157, 5/23/2022 11:06:25, 0.0, 0.0, 0.0, 0.0
158, 5/23/2022 11:07:25, 0.0, 0.0, 0.0, 0.0

DRAFT

159, 5/23/2022 11:08:25, 0.0, 0.0, 0.0, 0.0
160, 5/23/2022 11:09:25, 0.0, 0.0, 0.0, 0.0
161, 5/23/2022 11:10:25, 0.0, 0.0, 0.0, 0.0
162, 5/23/2022 11:11:25, 0.0, 0.0, 0.0, 0.0
163, 5/23/2022 11:12:25, 0.0, 0.0, 0.0, 0.0
164, 5/23/2022 11:13:25, 0.0, 0.0, 0.0, 0.0
165, 5/23/2022 11:14:25, 0.0, 0.0, 0.0, 0.0
166, 5/23/2022 11:15:25, 0.0, 0.0, 0.0, 0.0
167, 5/23/2022 11:16:25, 0.0, 0.0, 0.0, 0.0
168, 5/23/2022 11:17:25, 0.0, 0.0, 0.0, 0.0
169, 5/23/2022 11:18:25, 0.0, 0.0, 0.0, 0.0
170, 5/23/2022 11:19:25, 0.0, 0.0, 0.0, 0.0
171, 5/23/2022 11:20:25, 0.0, 0.0, 0.0, 0.0
172, 5/23/2022 11:21:25, 0.0, 0.0, 0.0, 0.0
173, 5/23/2022 11:22:25, 0.0, 0.0, 0.0, 0.0
174, 5/23/2022 11:23:25, 0.0, 0.0, 0.0, 0.0
175, 5/23/2022 11:24:25, 0.0, 0.0, 0.0, 0.0
176, 5/23/2022 11:25:25, 0.0, 0.0, 0.0, 0.0
177, 5/23/2022 11:26:25, 0.0, 0.0, 0.0, 0.0
178, 5/23/2022 11:27:25, 0.0, 0.0, 0.0, 0.0
179, 5/23/2022 11:28:25, 0.0, 0.0, 0.0, 0.0
180, 5/23/2022 11:29:25, 0.0, 0.0, 0.0, 0.0
181, 5/23/2022 11:30:25, 0.0, 0.0, 0.0, 0.0
182, 5/23/2022 11:31:25, 0.0, 0.0, 0.0, 0.0
183, 5/23/2022 11:32:25, 0.0, 0.0, 0.0, 0.0
184, 5/23/2022 11:33:25, 0.0, 0.0, 0.0, 0.0
185, 5/23/2022 11:34:25, 0.0, 0.0, 0.0, 0.0
186, 5/23/2022 11:35:25, 0.0, 0.0, 0.0, 0.0
187, 5/23/2022 11:36:25, 0.0, 0.0, 0.0, 0.0
188, 5/23/2022 11:37:25, 0.0, 0.0, 0.0, 0.0
189, 5/23/2022 11:38:25, 0.0, 0.0, 0.0, 0.0
190, 5/23/2022 11:39:25, 0.0, 0.0, 0.0, 0.0
191, 5/23/2022 11:40:25, 0.0, 0.0, 0.0, 0.0
192, 5/23/2022 11:41:25, 0.0, 0.0, 0.0, 0.0
193, 5/23/2022 11:42:25, 0.0, 0.0, 0.0, 0.0
194, 5/23/2022 11:43:25, 0.0, 0.0, 0.0, 0.0
195, 5/23/2022 11:44:25, 0.0, 0.0, 0.0, 0.0
196, 5/23/2022 11:45:25, 0.0, 0.0, 0.0, 0.0
197, 5/23/2022 11:46:25, 0.0, 0.0, 0.0, 0.0
198, 5/23/2022 11:47:25, 0.0, 0.0, 0.0, 0.0
199, 5/23/2022 11:48:25, 0.0, 0.0, 0.0, 0.0
200, 5/23/2022 11:49:25, 0.0, 0.0, 0.0, 0.0
201, 5/23/2022 11:50:25, 0.0, 0.0, 0.0, 0.0
202, 5/23/2022 11:51:25, 0.0, 0.0, 0.0, 0.0
203, 5/23/2022 11:52:25, 0.0, 0.0, 0.0, 0.0
204, 5/23/2022 11:53:25, 0.0, 0.0, 0.0, 0.0
205, 5/23/2022 11:54:25, 0.0, 0.0, 0.0, 0.0
206, 5/23/2022 11:55:25, 0.0, 0.0, 0.0, 0.0
207, 5/23/2022 11:56:25, 0.0, 0.0, 0.0, 0.0
208, 5/23/2022 11:57:25, 0.0, 0.0, 0.0, 0.0

DRAFT

209, 5/23/2022 11:58:25, 0.0, 0.0, 0.0, 0.0
210, 5/23/2022 11:59:25, 0.0, 0.0, 0.0, 0.0
211, 5/23/2022 12:00:25, 0.0, 0.0, 0.0, 0.0
212, 5/23/2022 12:01:25, 0.0, 0.0, 0.0, 0.0
213, 5/23/2022 12:02:25, 0.0, 0.0, 0.0, 0.0
214, 5/23/2022 12:03:25, 0.0, 0.0, 0.0, 0.0
215, 5/23/2022 12:04:25, 0.0, 0.0, 0.0, 0.0
216, 5/23/2022 12:05:25, 0.0, 0.0, 0.0, 0.0
217, 5/23/2022 12:06:25, 0.0, 0.0, 0.0, 0.0
218, 5/23/2022 12:07:25, 0.0, 0.0, 0.0, 0.0
219, 5/23/2022 12:08:25, 0.0, 0.0, 0.0, 0.0
220, 5/23/2022 12:09:25, 0.0, 0.0, 0.0, 0.0
221, 5/23/2022 12:10:25, 0.0, 0.0, 0.0, 0.0
222, 5/23/2022 12:11:25, 0.0, 0.0, 0.0, 0.0
223, 5/23/2022 12:12:25, 0.0, 0.0, 0.0, 0.0
224, 5/23/2022 12:13:25, 0.0, 0.0, 0.0, 0.0
225, 5/23/2022 12:14:25, 0.0, 0.0, 0.0, 0.0
226, 5/23/2022 12:15:25, 0.0, 0.0, 0.0, 0.0
227, 5/23/2022 12:16:25, 0.0, 0.0, 0.0, 0.0
228, 5/23/2022 12:17:25, 0.0, 0.0, 0.0, 0.0
229, 5/23/2022 12:18:25, 0.0, 0.0, 0.0, 0.0
230, 5/23/2022 12:19:25, 0.0, 0.0, 0.0, 0.0
231, 5/23/2022 12:20:25, 0.0, 0.0, 0.0, 0.0
232, 5/23/2022 12:21:25, 0.0, 0.0, 0.0, 0.0
233, 5/23/2022 12:22:25, 0.0, 0.0, 0.0, 0.0
234, 5/23/2022 12:23:25, 0.0, 0.0, 0.0, 0.0
235, 5/23/2022 12:24:25, 0.0, 0.0, 0.0, 0.0
236, 5/23/2022 12:25:25, 0.0, 0.0, 0.0, 0.0
237, 5/23/2022 12:26:25, 0.0, 0.0, 0.0, 0.0
238, 5/23/2022 12:27:25, 0.0, 0.0, 0.0, 0.0
239, 5/23/2022 12:28:25, 0.0, 0.0, 0.0, 0.0
240, 5/23/2022 12:29:25, 0.0, 0.0, 0.0, 0.0
241, 5/23/2022 12:30:25, 0.0, 0.0, 0.0, 0.0
242, 5/23/2022 12:31:25, 0.0, 0.0, 0.0, 0.0
243, 5/23/2022 12:32:25, 0.0, 0.0, 0.0, 0.0
244, 5/23/2022 12:33:25, 0.0, 0.0, 0.0, 0.0
245, 5/23/2022 12:34:25, 0.0, 0.0, 0.0, 0.0
246, 5/23/2022 12:35:25, 0.0, 0.0, 0.0, 0.0
247, 5/23/2022 12:36:25, 0.0, 0.0, 0.0, 0.0
248, 5/23/2022 12:37:25, 0.0, 0.0, 0.0, 0.0
249, 5/23/2022 12:38:25, 0.0, 0.0, 0.0, 0.0
250, 5/23/2022 12:39:25, 0.0, 0.0, 0.0, 0.0
251, 5/23/2022 12:40:25, 0.0, 0.0, 0.0, 0.0
252, 5/23/2022 12:41:25, 0.0, 0.0, 0.0, 0.0
253, 5/23/2022 12:42:25, 0.0, 0.0, 0.0, 0.0
254, 5/23/2022 12:43:25, 0.0, 0.0, 0.0, 0.0
255, 5/23/2022 12:44:25, 0.0, 0.0, 0.0, 0.0
256, 5/23/2022 12:45:25, 0.0, 0.0, 0.0, 0.0
257, 5/23/2022 12:46:25, 0.0, 0.0, 0.0, 0.0
258, 5/23/2022 12:47:25, 0.0, 0.0, 0.0, 0.0

DRAFT

259, 5/23/2022 12:48:25, 0.0, 0.0, 0.0, 0.0
260, 5/23/2022 12:49:25, 0.0, 0.0, 0.0, 0.0
261, 5/23/2022 12:50:25, 0.0, 0.0, 0.0, 0.0
262, 5/23/2022 12:51:25, 0.0, 0.0, 0.0, 0.0
263, 5/23/2022 12:52:25, 0.0, 0.0, 0.0, 0.0
264, 5/23/2022 12:53:25, 0.0, 0.0, 0.0, 0.0
265, 5/23/2022 12:54:25, 0.0, 0.0, 0.0, 0.0
266, 5/23/2022 12:55:25, 0.0, 0.0, 0.0, 0.0
267, 5/23/2022 12:56:25, 0.0, 0.0, 0.0, 0.0
268, 5/23/2022 12:57:25, 0.0, 0.0, 0.0, 0.0
269, 5/23/2022 12:58:25, 0.0, 0.0, 0.0, 0.0
270, 5/23/2022 12:59:25, 0.0, 0.0, 0.0, 0.0
271, 5/23/2022 13:00:25, 0.0, 0.0, 0.0, 0.0
272, 5/23/2022 13:01:25, 0.0, 0.0, 0.0, 0.0
273, 5/23/2022 13:02:25, 0.0, 0.0, 0.0, 0.0
274, 5/23/2022 13:03:25, 0.0, 0.0, 0.0, 0.0
275, 5/23/2022 13:04:25, 0.0, 0.0, 0.0, 0.0
276, 5/23/2022 13:05:25, 0.0, 0.0, 0.0, 0.0
277, 5/23/2022 13:06:25, 0.0, 0.0, 0.0, 0.0
278, 5/23/2022 13:07:25, 0.0, 0.0, 0.0, 0.0
279, 5/23/2022 13:08:25, 0.0, 0.0, 0.0, 0.0
280, 5/23/2022 13:09:25, 0.0, 0.0, 0.0, 0.0
281, 5/23/2022 13:10:25, 0.0, 0.0, 0.0, 0.0
282, 5/23/2022 13:11:25, 0.0, 0.0, 0.0, 0.0
283, 5/23/2022 13:12:25, 0.0, 0.0, 0.0, 0.0
284, 5/23/2022 13:13:25, 0.0, 0.0, 0.0, 0.0
285, 5/23/2022 13:14:25, 0.0, 0.0, 0.0, 0.0
286, 5/23/2022 13:15:25, 0.0, 0.0, 0.0, 0.0
287, 5/23/2022 13:16:25, 0.0, 0.0, 0.0, 0.0
288, 5/23/2022 13:17:25, 0.0, 0.0, 0.0, 0.0
289, 5/23/2022 13:18:25, 0.0, 0.0, 0.0, 0.0
290, 5/23/2022 13:19:25, 0.0, 0.0, 0.0, 0.0
291, 5/23/2022 13:20:25, 0.0, 0.0, 0.0, 0.0
292, 5/23/2022 13:21:25, 0.0, 0.0, 0.0, 0.0
293, 5/23/2022 13:22:25, 0.0, 0.0, 0.0, 0.0
Peak, , 0.0, 0.0, 0.0, 0.0
Min, , 0.0, 0.0, 0.0, 0.0
Average, , 0.0, 0.0, 0.0, 0.0

DRAFT

```
============================================================
22/05/23 13:56
************************************************************
Summary
------------------------------------------------------------
Unit Name       MiniRAE 3000(PGM-7320)
Unit SN 592-908251
Unit Firmware Ver       V2.16
------------------------------------------------------------
Running Mode    Hygiene Mode
Datalog Mode    Manual
Diagnostic Mode No
Stop Reason     Stop by User
------------------------------------------------------------
Site ID RAE00000
User ID USER0000
------------------------------------------------------------
Begin   5/23/2022 13:56:39
End     5/23/2022 14:32:43
Sample Period(s)        60
Number of Records       36
------------------------------------------------------------
Sensor  PID(ppm)
Sensor SN       S023030104V3
Measure Type    Min; Avg; Max; Real
Span    100.0
Span 2  1000.0
Low Alarm       50.0
High Alarm      100.0
Over Alarm      15000.0
STEL Alarm      25.0
TWA Alarm       10.0
Measurement Gas Isobutylene
Calibration Time        5/4/2022 09:44
Peak    0.0
Min     0.0
Average 0.0

************************************************************
Datalog
, , PID(ppm), PID(ppm), PID(ppm), PID(ppm)
Index, Date/Time, (Min), (Avg), (Max), (Real)
001, 5/23/2022 13:57:39, 0.0, 0.0, 0.0, 0.0
002, 5/23/2022 13:58:39, 0.0, 0.0, 0.0, 0.0
003, 5/23/2022 13:59:39, 0.0, 0.0, 0.0, 0.0
004, 5/23/2022 14:00:39, 0.0, 0.0, 0.0, 0.0
005, 5/23/2022 14:01:39, 0.0, 0.0, 0.0, 0.0
006, 5/23/2022 14:02:39, 0.0, 0.0, 0.0, 0.0
007, 5/23/2022 14:03:39, 0.0, 0.0, 0.0, 0.0
008, 5/23/2022 14:04:39, 0.0, 0.0, 0.0, 0.0
```

DRAFT

009, 5/23/2022 14:05:39, 0.0, 0.0, 0.0, 0.0
010, 5/23/2022 14:06:39, 0.0, 0.0, 0.0, 0.0
011, 5/23/2022 14:07:39, 0.0, 0.0, 0.0, 0.0
012, 5/23/2022 14:08:39, 0.0, 0.0, 0.0, 0.0
013, 5/23/2022 14:09:39, 0.0, 0.0, 0.0, 0.0
014, 5/23/2022 14:10:39, 0.0, 0.0, 0.0, 0.0
015, 5/23/2022 14:11:39, 0.0, 0.0, 0.0, 0.0
016, 5/23/2022 14:12:39, 0.0, 0.0, 0.0, 0.0
017, 5/23/2022 14:13:39, 0.0, 0.0, 0.0, 0.0
018, 5/23/2022 14:14:39, 0.0, 0.0, 0.0, 0.0
019, 5/23/2022 14:15:39, 0.0, 0.0, 0.0, 0.0
020, 5/23/2022 14:16:39, 0.0, 0.0, 0.0, 0.0
021, 5/23/2022 14:17:39, 0.0, 0.0, 0.0, 0.0
022, 5/23/2022 14:18:39, 0.0, 0.0, 0.0, 0.0
023, 5/23/2022 14:19:39, 0.0, 0.0, 0.0, 0.0
024, 5/23/2022 14:20:39, 0.0, 0.0, 0.0, 0.0
025, 5/23/2022 14:21:39, 0.0, 0.0, 0.0, 0.0
026, 5/23/2022 14:22:39, 0.0, 0.0, 0.0, 0.0
027, 5/23/2022 14:23:39, 0.0, 0.0, 0.0, 0.0
028, 5/23/2022 14:24:39, 0.0, 0.0, 0.0, 0.0
029, 5/23/2022 14:25:39, 0.0, 0.0, 0.0, 0.0
030, 5/23/2022 14:26:39, 0.0, 0.0, 0.0, 0.0
031, 5/23/2022 14:27:39, 0.0, 0.0, 0.0, 0.0
032, 5/23/2022 14:28:39, 0.0, 0.0, 0.0, 0.0
033, 5/23/2022 14:29:39, 0.0, 0.0, 0.0, 0.0
034, 5/23/2022 14:30:39, 0.0, 0.0, 0.0, 0.0
035, 5/23/2022 14:31:39, 0.0, 0.0, 0.0, 0.0
036, 5/23/2022 14:32:39, 0.0, 0.0, 0.0, 0.0
Peak, , 0.0, 0.0, 0.0, 0.0
Min, , 0.0, 0.0, 0.0, 0.0
Average, , 0.0, 0.0, 0.0, 0.0

DRAFT

```
============================================================
22/05/24 08:32
************************************************************
Summary
------------------------------------------------------------
Unit Name       MiniRAE 3000(PGM-7320)
Unit SN 592-908251
Unit Firmware Ver       V2.16
------------------------------------------------------------
Running Mode    Hygiene Mode
Datalog Mode    Manual
Diagnostic Mode No
Stop Reason     Stop by User
------------------------------------------------------------
Site ID RAE00000
User ID USER0000
------------------------------------------------------------
Begin   5/24/2022 08:32:23
End     5/24/2022 12:06:23
Sample Period(s)        60
Number of Records       214
------------------------------------------------------------
Sensor  PID(ppm)
Sensor SN       S023030104V3
Measure Type    Min; Avg; Max; Real
Span    100.0
Span 2  1000.0
Low Alarm       50.0
High Alarm      100.0
Over Alarm      15000.0
STEL Alarm      25.0
TWA Alarm       10.0
Measurement Gas Isobutylene
Calibration Time        5/4/2022 09:44
Peak    0.0
Min     0.0
Average 0.0

************************************************************
Datalog
, , PID(ppm), PID(ppm), PID(ppm), PID(ppm)
Index, Date/Time, (Min), (Avg), (Max), (Real)
001, 5/24/2022 08:33:23, 0.0, 0.0, 0.0, 0.0
002, 5/24/2022 08:34:23, 0.0, 0.0, 0.0, 0.0
003, 5/24/2022 08:35:23, 0.0, 0.0, 0.0, 0.0
004, 5/24/2022 08:36:23, 0.0, 0.0, 0.0, 0.0
005, 5/24/2022 08:37:23, 0.0, 0.0, 0.0, 0.0
006, 5/24/2022 08:38:23, 0.0, 0.0, 0.0, 0.0
007, 5/24/2022 08:39:23, 0.0, 0.0, 0.0, 0.0
008, 5/24/2022 08:40:23, 0.0, 0.0, 0.0, 0.0
```

DRAFT

009, 5/24/2022 08:41:23, 0.0, 0.0, 0.0, 0.0
010, 5/24/2022 08:42:23, 0.0, 0.0, 0.0, 0.0
011, 5/24/2022 08:43:23, 0.0, 0.0, 0.0, 0.0
012, 5/24/2022 08:44:23, 0.0, 0.0, 0.0, 0.0
013, 5/24/2022 08:45:23, 0.0, 0.0, 0.0, 0.0
014, 5/24/2022 08:46:23, 0.0, 0.0, 0.0, 0.0
015, 5/24/2022 08:47:23, 0.0, 0.0, 0.0, 0.0
016, 5/24/2022 08:48:23, 0.0, 0.0, 0.0, 0.0
017, 5/24/2022 08:49:23, 0.0, 0.0, 0.0, 0.0
018, 5/24/2022 08:50:23, 0.0, 0.0, 0.0, 0.0
019, 5/24/2022 08:51:23, 0.0, 0.0, 0.0, 0.0
020, 5/24/2022 08:52:23, 0.0, 0.0, 0.0, 0.0
021, 5/24/2022 08:53:23, 0.0, 0.0, 0.0, 0.0
022, 5/24/2022 08:54:23, 0.0, 0.0, 0.0, 0.0
023, 5/24/2022 08:55:23, 0.0, 0.0, 0.0, 0.0
024, 5/24/2022 08:56:23, 0.0, 0.0, 0.0, 0.0
025, 5/24/2022 08:57:23, 0.0, 0.0, 0.0, 0.0
026, 5/24/2022 08:58:23, 0.0, 0.0, 0.0, 0.0
027, 5/24/2022 08:59:23, 0.0, 0.0, 0.0, 0.0
028, 5/24/2022 09:00:23, 0.0, 0.0, 0.0, 0.0
029, 5/24/2022 09:01:23, 0.0, 0.0, 0.0, 0.0
030, 5/24/2022 09:02:23, 0.0, 0.0, 0.0, 0.0
031, 5/24/2022 09:03:23, 0.0, 0.0, 0.0, 0.0
032, 5/24/2022 09:04:23, 0.0, 0.0, 0.0, 0.0
033, 5/24/2022 09:05:23, 0.0, 0.0, 0.0, 0.0
034, 5/24/2022 09:06:23, 0.0, 0.0, 0.0, 0.0
035, 5/24/2022 09:07:23, 0.0, 0.0, 0.0, 0.0
036, 5/24/2022 09:08:23, 0.0, 0.0, 0.0, 0.0
037, 5/24/2022 09:09:23, 0.0, 0.0, 0.0, 0.0
038, 5/24/2022 09:10:23, 0.0, 0.0, 0.0, 0.0
039, 5/24/2022 09:11:23, 0.0, 0.0, 0.0, 0.0
040, 5/24/2022 09:12:23, 0.0, 0.0, 0.0, 0.0
041, 5/24/2022 09:13:23, 0.0, 0.0, 0.0, 0.0
042, 5/24/2022 09:14:23, 0.0, 0.0, 0.0, 0.0
043, 5/24/2022 09:15:23, 0.0, 0.0, 0.0, 0.0
044, 5/24/2022 09:16:23, 0.0, 0.0, 0.0, 0.0
045, 5/24/2022 09:17:23, 0.0, 0.0, 0.0, 0.0
046, 5/24/2022 09:18:23, 0.0, 0.0, 0.0, 0.0
047, 5/24/2022 09:19:23, 0.0, 0.0, 0.0, 0.0
048, 5/24/2022 09:20:23, 0.0, 0.0, 0.0, 0.0
049, 5/24/2022 09:21:23, 0.0, 0.0, 0.0, 0.0
050, 5/24/2022 09:22:23, 0.0, 0.0, 0.0, 0.0
051, 5/24/2022 09:23:23, 0.0, 0.0, 0.0, 0.0
052, 5/24/2022 09:24:23, 0.0, 0.0, 0.0, 0.0
053, 5/24/2022 09:25:23, 0.0, 0.0, 0.0, 0.0
054, 5/24/2022 09:26:23, 0.0, 0.0, 0.0, 0.0
055, 5/24/2022 09:27:23, 0.0, 0.0, 0.0, 0.0
056, 5/24/2022 09:28:23, 0.0, 0.0, 0.0, 0.0
057, 5/24/2022 09:29:23, 0.0, 0.0, 0.0, 0.0
058, 5/24/2022 09:30:23, 0.0, 0.0, 0.0, 0.0

DRAFT

059, 5/24/2022 09:31:23, 0.0, 0.0, 0.0, 0.0
060, 5/24/2022 09:32:23, 0.0, 0.0, 0.0, 0.0
061, 5/24/2022 09:33:23, 0.0, 0.0, 0.0, 0.0
062, 5/24/2022 09:34:23, 0.0, 0.0, 0.0, 0.0
063, 5/24/2022 09:35:23, 0.0, 0.0, 0.0, 0.0
064, 5/24/2022 09:36:23, 0.0, 0.0, 0.0, 0.0
065, 5/24/2022 09:37:23, 0.0, 0.0, 0.0, 0.0
066, 5/24/2022 09:38:23, 0.0, 0.0, 0.0, 0.0
067, 5/24/2022 09:39:23, 0.0, 0.0, 0.0, 0.0
068, 5/24/2022 09:40:23, 0.0, 0.0, 0.0, 0.0
069, 5/24/2022 09:41:23, 0.0, 0.0, 0.0, 0.0
070, 5/24/2022 09:42:23, 0.0, 0.0, 0.0, 0.0
071, 5/24/2022 09:43:23, 0.0, 0.0, 0.0, 0.0
072, 5/24/2022 09:44:23, 0.0, 0.0, 0.0, 0.0
073, 5/24/2022 09:45:23, 0.0, 0.0, 0.0, 0.0
074, 5/24/2022 09:46:23, 0.0, 0.0, 0.0, 0.0
075, 5/24/2022 09:47:23, 0.0, 0.0, 0.0, 0.0
076, 5/24/2022 09:48:23, 0.0, 0.0, 0.0, 0.0
077, 5/24/2022 09:49:23, 0.0, 0.0, 0.0, 0.0
078, 5/24/2022 09:50:23, 0.0, 0.0, 0.0, 0.0
079, 5/24/2022 09:51:23, 0.0, 0.0, 0.0, 0.0
080, 5/24/2022 09:52:23, 0.0, 0.0, 0.0, 0.0
081, 5/24/2022 09:53:23, 0.0, 0.0, 0.0, 0.0
082, 5/24/2022 09:54:23, 0.0, 0.0, 0.0, 0.0
083, 5/24/2022 09:55:23, 0.0, 0.0, 0.0, 0.0
084, 5/24/2022 09:56:23, 0.0, 0.0, 0.0, 0.0
085, 5/24/2022 09:57:23, 0.0, 0.0, 0.0, 0.0
086, 5/24/2022 09:58:23, 0.0, 0.0, 0.0, 0.0
087, 5/24/2022 09:59:23, 0.0, 0.0, 0.0, 0.0
088, 5/24/2022 10:00:23, 0.0, 0.0, 0.0, 0.0
089, 5/24/2022 10:01:23, 0.0, 0.0, 0.0, 0.0
090, 5/24/2022 10:02:23, 0.0, 0.0, 0.0, 0.0
091, 5/24/2022 10:03:23, 0.0, 0.0, 0.0, 0.0
092, 5/24/2022 10:04:23, 0.0, 0.0, 0.0, 0.0
093, 5/24/2022 10:05:23, 0.0, 0.0, 0.0, 0.0
094, 5/24/2022 10:06:23, 0.0, 0.0, 0.0, 0.0
095, 5/24/2022 10:07:23, 0.0, 0.0, 0.0, 0.0
096, 5/24/2022 10:08:23, 0.0, 0.0, 0.0, 0.0
097, 5/24/2022 10:09:23, 0.0, 0.0, 0.0, 0.0
098, 5/24/2022 10:10:23, 0.0, 0.0, 0.0, 0.0
099, 5/24/2022 10:11:23, 0.0, 0.0, 0.0, 0.0
100, 5/24/2022 10:12:23, 0.0, 0.0, 0.0, 0.0
101, 5/24/2022 10:13:23, 0.0, 0.0, 0.0, 0.0
102, 5/24/2022 10:14:23, 0.0, 0.0, 0.0, 0.0
103, 5/24/2022 10:15:23, 0.0, 0.0, 0.0, 0.0
104, 5/24/2022 10:16:23, 0.0, 0.0, 0.0, 0.0
105, 5/24/2022 10:17:23, 0.0, 0.0, 0.0, 0.0
106, 5/24/2022 10:18:23, 0.0, 0.0, 0.0, 0.0
107, 5/24/2022 10:19:23, 0.0, 0.0, 0.0, 0.0
108, 5/24/2022 10:20:23, 0.0, 0.0, 0.0, 0.0

DRAFT

109, 5/24/2022 10:21:23, 0.0, 0.0, 0.0, 0.0
110, 5/24/2022 10:22:23, 0.0, 0.0, 0.0, 0.0
111, 5/24/2022 10:23:23, 0.0, 0.0, 0.0, 0.0
112, 5/24/2022 10:24:23, 0.0, 0.0, 0.0, 0.0
113, 5/24/2022 10:25:23, 0.0, 0.0, 0.0, 0.0
114, 5/24/2022 10:26:23, 0.0, 0.0, 0.0, 0.0
115, 5/24/2022 10:27:23, 0.0, 0.0, 0.0, 0.0
116, 5/24/2022 10:28:23, 0.0, 0.0, 0.0, 0.0
117, 5/24/2022 10:29:23, 0.0, 0.0, 0.0, 0.0
118, 5/24/2022 10:30:23, 0.0, 0.0, 0.0, 0.0
119, 5/24/2022 10:31:23, 0.0, 0.0, 0.0, 0.0
120, 5/24/2022 10:32:23, 0.0, 0.0, 0.0, 0.0
121, 5/24/2022 10:33:23, 0.0, 0.0, 0.0, 0.0
122, 5/24/2022 10:34:23, 0.0, 0.0, 0.0, 0.0
123, 5/24/2022 10:35:23, 0.0, 0.0, 0.0, 0.0
124, 5/24/2022 10:36:23, 0.0, 0.0, 0.0, 0.0
125, 5/24/2022 10:37:23, 0.0, 0.0, 0.0, 0.0
126, 5/24/2022 10:38:23, 0.0, 0.0, 0.0, 0.0
127, 5/24/2022 10:39:23, 0.0, 0.0, 0.0, 0.0
128, 5/24/2022 10:40:23, 0.0, 0.0, 0.0, 0.0
129, 5/24/2022 10:41:23, 0.0, 0.0, 0.0, 0.0
130, 5/24/2022 10:42:23, 0.0, 0.0, 0.0, 0.0
131, 5/24/2022 10:43:23, 0.0, 0.0, 0.0, 0.0
132, 5/24/2022 10:44:23, 0.0, 0.0, 0.0, 0.0
133, 5/24/2022 10:45:23, 0.0, 0.0, 0.0, 0.0
134, 5/24/2022 10:46:23, 0.0, 0.0, 0.0, 0.0
135, 5/24/2022 10:47:23, 0.0, 0.0, 0.0, 0.0
136, 5/24/2022 10:48:23, 0.0, 0.0, 0.0, 0.0
137, 5/24/2022 10:49:23, 0.0, 0.0, 0.0, 0.0
138, 5/24/2022 10:50:23, 0.0, 0.0, 0.0, 0.0
139, 5/24/2022 10:51:23, 0.0, 0.0, 0.0, 0.0
140, 5/24/2022 10:52:23, 0.0, 0.0, 0.0, 0.0
141, 5/24/2022 10:53:23, 0.0, 0.0, 0.0, 0.0
142, 5/24/2022 10:54:23, 0.0, 0.0, 0.0, 0.0
143, 5/24/2022 10:55:23, 0.0, 0.0, 0.0, 0.0
144, 5/24/2022 10:56:23, 0.0, 0.0, 0.0, 0.0
145, 5/24/2022 10:57:23, 0.0, 0.0, 0.0, 0.0
146, 5/24/2022 10:58:23, 0.0, 0.0, 0.0, 0.0
147, 5/24/2022 10:59:23, 0.0, 0.0, 0.0, 0.0
148, 5/24/2022 11:00:23, 0.0, 0.0, 0.0, 0.0
149, 5/24/2022 11:01:23, 0.0, 0.0, 0.0, 0.0
150, 5/24/2022 11:02:23, 0.0, 0.0, 0.0, 0.0
151, 5/24/2022 11:03:23, 0.0, 0.0, 0.0, 0.0
152, 5/24/2022 11:04:23, 0.0, 0.0, 0.0, 0.0
153, 5/24/2022 11:05:23, 0.0, 0.0, 0.0, 0.0
154, 5/24/2022 11:06:23, 0.0, 0.0, 0.0, 0.0
155, 5/24/2022 11:07:23, 0.0, 0.0, 0.0, 0.0
156, 5/24/2022 11:08:23, 0.0, 0.0, 0.0, 0.0
157, 5/24/2022 11:09:23, 0.0, 0.0, 0.0, 0.0
158, 5/24/2022 11:10:23, 0.0, 0.0, 0.0, 0.0

DRAFT

159, 5/24/2022 11:11:23, 0.0, 0.0, 0.0, 0.0
160, 5/24/2022 11:12:23, 0.0, 0.0, 0.0, 0.0
161, 5/24/2022 11:13:23, 0.0, 0.0, 0.0, 0.0
162, 5/24/2022 11:14:23, 0.0, 0.0, 0.0, 0.0
163, 5/24/2022 11:15:23, 0.0, 0.0, 0.0, 0.0
164, 5/24/2022 11:16:23, 0.0, 0.0, 0.0, 0.0
165, 5/24/2022 11:17:23, 0.0, 0.0, 0.0, 0.0
166, 5/24/2022 11:18:23, 0.0, 0.0, 0.0, 0.0
167, 5/24/2022 11:19:23, 0.0, 0.0, 0.0, 0.0
168, 5/24/2022 11:20:23, 0.0, 0.0, 0.0, 0.0
169, 5/24/2022 11:21:23, 0.0, 0.0, 0.0, 0.0
170, 5/24/2022 11:22:23, 0.0, 0.0, 0.0, 0.0
171, 5/24/2022 11:23:23, 0.0, 0.0, 0.0, 0.0
172, 5/24/2022 11:24:23, 0.0, 0.0, 0.0, 0.0
173, 5/24/2022 11:25:23, 0.0, 0.0, 0.0, 0.0
174, 5/24/2022 11:26:23, 0.0, 0.0, 0.0, 0.0
175, 5/24/2022 11:27:23, 0.0, 0.0, 0.0, 0.0
176, 5/24/2022 11:28:23, 0.0, 0.0, 0.0, 0.0
177, 5/24/2022 11:29:23, 0.0, 0.0, 0.0, 0.0
178, 5/24/2022 11:30:23, 0.0, 0.0, 0.0, 0.0
179, 5/24/2022 11:31:23, 0.0, 0.0, 0.0, 0.0
180, 5/24/2022 11:32:23, 0.0, 0.0, 0.0, 0.0
181, 5/24/2022 11:33:23, 0.0, 0.0, 0.0, 0.0
182, 5/24/2022 11:34:23, 0.0, 0.0, 0.0, 0.0
183, 5/24/2022 11:35:23, 0.0, 0.0, 0.0, 0.0
184, 5/24/2022 11:36:23, 0.0, 0.0, 0.0, 0.0
185, 5/24/2022 11:37:23, 0.0, 0.0, 0.0, 0.0
186, 5/24/2022 11:38:23, 0.0, 0.0, 0.0, 0.0
187, 5/24/2022 11:39:23, 0.0, 0.0, 0.0, 0.0
188, 5/24/2022 11:40:23, 0.0, 0.0, 0.0, 0.0
189, 5/24/2022 11:41:23, 0.0, 0.0, 0.0, 0.0
190, 5/24/2022 11:42:23, 0.0, 0.0, 0.0, 0.0
191, 5/24/2022 11:43:23, 0.0, 0.0, 0.0, 0.0
192, 5/24/2022 11:44:23, 0.0, 0.0, 0.0, 0.0
193, 5/24/2022 11:45:23, 0.0, 0.0, 0.0, 0.0
194, 5/24/2022 11:46:23, 0.0, 0.0, 0.0, 0.0
195, 5/24/2022 11:47:23, 0.0, 0.0, 0.0, 0.0
196, 5/24/2022 11:48:23, 0.0, 0.0, 0.0, 0.0
197, 5/24/2022 11:49:23, 0.0, 0.0, 0.0, 0.0
198, 5/24/2022 11:50:23, 0.0, 0.0, 0.0, 0.0
199, 5/24/2022 11:51:23, 0.0, 0.0, 0.0, 0.0
200, 5/24/2022 11:52:23, 0.0, 0.0, 0.0, 0.0
201, 5/24/2022 11:53:23, 0.0, 0.0, 0.0, 0.0
202, 5/24/2022 11:54:23, 0.0, 0.0, 0.0, 0.0
203, 5/24/2022 11:55:23, 0.0, 0.0, 0.0, 0.0
204, 5/24/2022 11:56:23, 0.0, 0.0, 0.0, 0.0
205, 5/24/2022 11:57:23, 0.0, 0.0, 0.0, 0.0
206, 5/24/2022 11:58:23, 0.0, 0.0, 0.0, 0.0
207, 5/24/2022 11:59:23, 0.0, 0.0, 0.0, 0.0
208, 5/24/2022 12:00:23, 0.0, 0.0, 0.0, 0.0

DRAFT

209, 5/24/2022 12:01:23, 0.0, 0.0, 0.0, 0.0
210, 5/24/2022 12:02:23, 0.0, 0.0, 0.0, 0.0
211, 5/24/2022 12:03:23, 0.0, 0.0, 0.0, 0.0
212, 5/24/2022 12:04:23, 0.0, 0.0, 0.0, 0.0
213, 5/24/2022 12:05:23, 0.0, 0.0, 0.0, 0.0
214, 5/24/2022 12:06:23, 0.0, 0.0, 0.0, 0.0
Peak, , 0.0, 0.0, 0.0, 0.0
Min, , 0.0, 0.0, 0.0, 0.0
Average, , 0.0, 0.0, 0.0, 0.0

DRAFT

```
============================================================
22/05/25 09:03
************************************************************
Summary
------------------------------------------------------------
Unit Name       MiniRAE 3000(PGM-7320)
Unit SN 592-908251
Unit Firmware Ver       V2.16
------------------------------------------------------------
Running Mode    Hygiene Mode
Datalog Mode    Manual
Diagnostic Mode No
Stop Reason     Stop by User
------------------------------------------------------------
Site ID RAE00000
User ID USER0000
------------------------------------------------------------
Begin   5/25/2022 09:03:33
End     5/25/2022 11:44:14
Sample Period(s)        60
Number of Records       160
------------------------------------------------------------
Sensor  PID(ppm)
Sensor SN       S023030104V3
Measure Type    Min; Avg; Max; Real
Span    100.0
Span 2  1000.0
Low Alarm       50.0
High Alarm      100.0
Over Alarm      15000.0
STEL Alarm      25.0
TWA Alarm       10.0
Measurement Gas Isobutylene
Calibration Time        5/4/2022 09:44
Peak    0.0
Min     0.0
Average 0.0

************************************************************
Datalog
, , PID(ppm), PID(ppm), PID(ppm), PID(ppm)
Index, Date/Time, (Min), (Avg), (Max), (Real)
001, 5/25/2022 09:04:33, 0.0, 0.0, 0.0, 0.0
002, 5/25/2022 09:05:33, 0.0, 0.0, 0.0, 0.0
003, 5/25/2022 09:06:33, 0.0, 0.0, 0.0, 0.0
004, 5/25/2022 09:07:33, 0.0, 0.0, 0.0, 0.0
005, 5/25/2022 09:08:33, 0.0, 0.0, 0.0, 0.0
006, 5/25/2022 09:09:33, 0.0, 0.0, 0.0, 0.0
007, 5/25/2022 09:10:33, 0.0, 0.0, 0.0, 0.0
008, 5/25/2022 09:11:33, 0.0, 0.0, 0.0, 0.0
```

DRAFT

009, 5/25/2022 09:12:33, 0.0, 0.0, 0.0, 0.0
010, 5/25/2022 09:13:33, 0.0, 0.0, 0.0, 0.0
011, 5/25/2022 09:14:33, 0.0, 0.0, 0.0, 0.0
012, 5/25/2022 09:15:33, 0.0, 0.0, 0.0, 0.0
013, 5/25/2022 09:16:33, 0.0, 0.0, 0.0, 0.0
014, 5/25/2022 09:17:33, 0.0, 0.0, 0.0, 0.0
015, 5/25/2022 09:18:33, 0.0, 0.0, 0.0, 0.0
016, 5/25/2022 09:19:33, 0.0, 0.0, 0.0, 0.0
017, 5/25/2022 09:20:33, 0.0, 0.0, 0.0, 0.0
018, 5/25/2022 09:21:33, 0.0, 0.0, 0.0, 0.0
019, 5/25/2022 09:22:33, 0.0, 0.0, 0.0, 0.0
020, 5/25/2022 09:23:33, 0.0, 0.0, 0.0, 0.0
021, 5/25/2022 09:24:33, 0.0, 0.0, 0.0, 0.0
022, 5/25/2022 09:25:33, 0.0, 0.0, 0.0, 0.0
023, 5/25/2022 09:26:33, 0.0, 0.0, 0.0, 0.0
024, 5/25/2022 09:27:33, 0.0, 0.0, 0.0, 0.0
025, 5/25/2022 09:28:33, 0.0, 0.0, 0.0, 0.0
026, 5/25/2022 09:29:33, 0.0, 0.0, 0.0, 0.0
027, 5/25/2022 09:30:33, 0.0, 0.0, 0.0, 0.0
028, 5/25/2022 09:31:33, 0.0, 0.0, 0.0, 0.0
029, 5/25/2022 09:32:33, 0.0, 0.0, 0.0, 0.0
030, 5/25/2022 09:33:33, 0.0, 0.0, 0.0, 0.0
031, 5/25/2022 09:34:33, 0.0, 0.0, 0.0, 0.0
032, 5/25/2022 09:35:33, 0.0, 0.0, 0.0, 0.0
033, 5/25/2022 09:36:33, 0.0, 0.0, 0.0, 0.0
034, 5/25/2022 09:37:33, 0.0, 0.0, 0.0, 0.0
035, 5/25/2022 09:38:33, 0.0, 0.0, 0.0, 0.0
036, 5/25/2022 09:39:33, 0.0, 0.0, 0.0, 0.0
037, 5/25/2022 09:40:33, 0.0, 0.0, 0.0, 0.0
038, 5/25/2022 09:41:33, 0.0, 0.0, 0.0, 0.0
039, 5/25/2022 09:42:33, 0.0, 0.0, 0.0, 0.0
040, 5/25/2022 09:43:33, 0.0, 0.0, 0.0, 0.0
041, 5/25/2022 09:44:33, 0.0, 0.0, 0.0, 0.0
042, 5/25/2022 09:45:33, 0.0, 0.0, 0.0, 0.0
043, 5/25/2022 09:46:33, 0.0, 0.0, 0.0, 0.0
044, 5/25/2022 09:47:33, 0.0, 0.0, 0.0, 0.0
045, 5/25/2022 09:48:33, 0.0, 0.0, 0.0, 0.0
046, 5/25/2022 09:49:33, 0.0, 0.0, 0.0, 0.0
047, 5/25/2022 09:50:33, 0.0, 0.0, 0.0, 0.0
048, 5/25/2022 09:51:33, 0.0, 0.0, 0.0, 0.0
049, 5/25/2022 09:52:33, 0.0, 0.0, 0.0, 0.0
050, 5/25/2022 09:53:33, 0.0, 0.0, 0.0, 0.0
051, 5/25/2022 09:54:33, 0.0, 0.0, 0.0, 0.0
052, 5/25/2022 09:55:33, 0.0, 0.0, 0.0, 0.0
053, 5/25/2022 09:56:33, 0.0, 0.0, 0.0, 0.0
054, 5/25/2022 09:57:33, 0.0, 0.0, 0.0, 0.0
055, 5/25/2022 09:58:33, 0.0, 0.0, 0.0, 0.0
056, 5/25/2022 09:59:33, 0.0, 0.0, 0.0, 0.0
057, 5/25/2022 10:00:33, 0.0, 0.0, 0.0, 0.0
058, 5/25/2022 10:01:33, 0.0, 0.0, 0.0, 0.0

DRAFT

059, 5/25/2022 10:02:33, 0.0, 0.0, 0.0, 0.0
060, 5/25/2022 10:03:33, 0.0, 0.0, 0.0, 0.0
061, 5/25/2022 10:04:33, 0.0, 0.0, 0.0, 0.0
062, 5/25/2022 10:05:33, 0.0, 0.0, 0.0, 0.0
063, 5/25/2022 10:06:33, 0.0, 0.0, 0.0, 0.0
064, 5/25/2022 10:07:33, 0.0, 0.0, 0.0, 0.0
065, 5/25/2022 10:08:33, 0.0, 0.0, 0.0, 0.0
066, 5/25/2022 10:09:33, 0.0, 0.0, 0.0, 0.0
067, 5/25/2022 10:10:33, 0.0, 0.0, 0.0, 0.0
068, 5/25/2022 10:11:33, 0.0, 0.0, 0.0, 0.0
069, 5/25/2022 10:12:33, 0.0, 0.0, 0.0, 0.0
070, 5/25/2022 10:13:33, 0.0, 0.0, 0.0, 0.0
071, 5/25/2022 10:14:33, 0.0, 0.0, 0.0, 0.0
072, 5/25/2022 10:15:33, 0.0, 0.0, 0.0, 0.0
073, 5/25/2022 10:16:33, 0.0, 0.0, 0.0, 0.0
074, 5/25/2022 10:17:33, 0.0, 0.0, 0.0, 0.0
075, 5/25/2022 10:18:33, 0.0, 0.0, 0.0, 0.0
076, 5/25/2022 10:19:33, 0.0, 0.0, 0.0, 0.0
077, 5/25/2022 10:20:33, 0.0, 0.0, 0.0, 0.0
078, 5/25/2022 10:21:33, 0.0, 0.0, 0.0, 0.0
079, 5/25/2022 10:22:33, 0.0, 0.0, 0.0, 0.0
080, 5/25/2022 10:23:33, 0.0, 0.0, 0.0, 0.0
081, 5/25/2022 10:24:33, 0.0, 0.0, 0.0, 0.0
082, 5/25/2022 10:25:33, 0.0, 0.0, 0.0, 0.0
083, 5/25/2022 10:26:33, 0.0, 0.0, 0.0, 0.0
084, 5/25/2022 10:27:33, 0.0, 0.0, 0.0, 0.0
085, 5/25/2022 10:28:33, 0.0, 0.0, 0.0, 0.0
086, 5/25/2022 10:29:33, 0.0, 0.0, 0.0, 0.0
087, 5/25/2022 10:30:33, 0.0, 0.0, 0.0, 0.0
088, 5/25/2022 10:31:33, 0.0, 0.0, 0.0, 0.0
089, 5/25/2022 10:32:33, 0.0, 0.0, 0.0, 0.0
090, 5/25/2022 10:33:33, 0.0, 0.0, 0.0, 0.0
091, 5/25/2022 10:34:33, 0.0, 0.0, 0.0, 0.0
092, 5/25/2022 10:35:33, 0.0, 0.0, 0.0, 0.0
093, 5/25/2022 10:36:33, 0.0, 0.0, 0.0, 0.0
094, 5/25/2022 10:37:33, 0.0, 0.0, 0.0, 0.0
095, 5/25/2022 10:38:33, 0.0, 0.0, 0.0, 0.0
096, 5/25/2022 10:39:33, 0.0, 0.0, 0.0, 0.0
097, 5/25/2022 10:40:33, 0.0, 0.0, 0.0, 0.0
098, 5/25/2022 10:41:33, 0.0, 0.0, 0.0, 0.0
099, 5/25/2022 10:42:33, 0.0, 0.0, 0.0, 0.0
100, 5/25/2022 10:43:33, 0.0, 0.0, 0.0, 0.0
101, 5/25/2022 10:44:33, 0.0, 0.0, 0.0, 0.0
102, 5/25/2022 10:45:33, 0.0, 0.0, 0.0, 0.0
103, 5/25/2022 10:46:33, 0.0, 0.0, 0.0, 0.0
104, 5/25/2022 10:47:33, 0.0, 0.0, 0.0, 0.0
105, 5/25/2022 10:48:33, 0.0, 0.0, 0.0, 0.0
106, 5/25/2022 10:49:33, 0.0, 0.0, 0.0, 0.0
107, 5/25/2022 10:50:33, 0.0, 0.0, 0.0, 0.0
108, 5/25/2022 10:51:33, 0.0, 0.0, 0.0, 0.0

DRAFT

109, 5/25/2022 10:52:33, 0.0, 0.0, 0.0, 0.0
110, 5/25/2022 10:53:33, 0.0, 0.0, 0.0, 0.0
111, 5/25/2022 10:54:33, 0.0, 0.0, 0.0, 0.0
112, 5/25/2022 10:55:33, 0.0, 0.0, 0.0, 0.0
113, 5/25/2022 10:56:33, 0.0, 0.0, 0.0, 0.0
114, 5/25/2022 10:57:33, 0.0, 0.0, 0.0, 0.0
115, 5/25/2022 10:58:33, 0.0, 0.0, 0.0, 0.0
116, 5/25/2022 10:59:33, 0.0, 0.0, 0.0, 0.0
117, 5/25/2022 11:00:33, 0.0, 0.0, 0.0, 0.0
118, 5/25/2022 11:01:33, 0.0, 0.0, 0.0, 0.0
119, 5/25/2022 11:02:33, 0.0, 0.0, 0.0, 0.0
120, 5/25/2022 11:03:33, 0.0, 0.0, 0.0, 0.0
121, 5/25/2022 11:04:33, 0.0, 0.0, 0.0, 0.0
122, 5/25/2022 11:05:33, 0.0, 0.0, 0.0, 0.0
123, 5/25/2022 11:06:33, 0.0, 0.0, 0.0, 0.0
124, 5/25/2022 11:07:33, 0.0, 0.0, 0.0, 0.0
125, 5/25/2022 11:08:33, 0.0, 0.0, 0.0, 0.0
126, 5/25/2022 11:09:33, 0.0, 0.0, 0.0, 0.0
127, 5/25/2022 11:10:33, 0.0, 0.0, 0.0, 0.0
128, 5/25/2022 11:11:33, 0.0, 0.0, 0.0, 0.0
129, 5/25/2022 11:12:33, 0.0, 0.0, 0.0, 0.0
130, 5/25/2022 11:13:33, 0.0, 0.0, 0.0, 0.0
131, 5/25/2022 11:14:33, 0.0, 0.0, 0.0, 0.0
132, 5/25/2022 11:15:33, 0.0, 0.0, 0.0, 0.0
133, 5/25/2022 11:16:33, 0.0, 0.0, 0.0, 0.0
134, 5/25/2022 11:17:33, 0.0, 0.0, 0.0, 0.0
135, 5/25/2022 11:18:33, 0.0, 0.0, 0.0, 0.0
136, 5/25/2022 11:19:33, 0.0, 0.0, 0.0, 0.0
137, 5/25/2022 11:20:33, 0.0, 0.0, 0.0, 0.0
138, 5/25/2022 11:21:33, 0.0, 0.0, 0.0, 0.0
139, 5/25/2022 11:22:33, 0.0, 0.0, 0.0, 0.0
140, 5/25/2022 11:23:33, 0.0, 0.0, 0.0, 0.0
141, 5/25/2022 11:24:33, 0.0, 0.0, 0.0, 0.0
142, 5/25/2022 11:25:33, 0.0, 0.0, 0.0, 0.0
143, 5/25/2022 11:26:33, 0.0, 0.0, 0.0, 0.0
144, 5/25/2022 11:27:33, 0.0, 0.0, 0.0, 0.0
145, 5/25/2022 11:28:33, 0.0, 0.0, 0.0, 0.0
146, 5/25/2022 11:29:33, 0.0, 0.0, 0.0, 0.0
147, 5/25/2022 11:30:33, 0.0, 0.0, 0.0, 0.0
148, 5/25/2022 11:31:33, 0.0, 0.0, 0.0, 0.0
149, 5/25/2022 11:32:33, 0.0, 0.0, 0.0, 0.0
150, 5/25/2022 11:33:33, 0.0, 0.0, 0.0, 0.0
151, 5/25/2022 11:34:33, 0.0, 0.0, 0.0, 0.0
152, 5/25/2022 11:35:33, 0.0, 0.0, 0.0, 0.0
153, 5/25/2022 11:36:33, 0.0, 0.0, 0.0, 0.0
154, 5/25/2022 11:37:33, 0.0, 0.0, 0.0, 0.0
155, 5/25/2022 11:38:33, 0.0, 0.0, 0.0, 0.0
156, 5/25/2022 11:39:33, 0.0, 0.0, 0.0, 0.0
157, 5/25/2022 11:40:33, 0.0, 0.0, 0.0, 0.0
158, 5/25/2022 11:41:33, 0.0, 0.0, 0.0, 0.0

DRAFT

159, 5/25/2022 11:42:33, 0.0, 0.0, 0.0, 0.0
160, 5/25/2022 11:43:33, 0.0, 0.0, 0.0, 0.0
Peak, , 0.0, 0.0, 0.0, 0.0
Min, , 0.0, 0.0, 0.0, 0.0
Average, , 0.0, 0.0, 0.0, 0.0

DRAFT

```
============================================================
22/05/12 10:16
************************************************************
Summary
------------------------------------------------------------
Unit Name       MiniRAE 3000(PGM-7320)
Unit SN 592-914539
Unit Firmware Ver       V2.22A
------------------------------------------------------------
Running Mode    Hygiene Mode
Datalog Mode    Manual
Diagnostic Mode No
Stop Reason     Stop by User
------------------------------------------------------------
Site ID RAE00000
User ID 00000001
------------------------------------------------------------
Begin   5/12/2022 10:16:33
End     5/12/2022 15:51:02
Sample Period(s)        600
Number of Records       33
------------------------------------------------------------
Sensor  PID(ppm)
Sensor SN       S023030328S4
Measure Type    Min; Avg; Max; Real
Span    100.0
Span 2  1000.0
Low Alarm       50.0
High Alarm      100.0
Over Alarm      15000.0
STEL Alarm      100.0
TWA Alarm       50.0
Measurement Gas Isobutylene
Calibration Time        5/4/2022 10:18
Peak    0.0
Min     0.0
Average 0.0

************************************************************
Datalog
, , PID(ppm), PID(ppm), PID(ppm), PID(ppm)
Index, Date/Time, (Min), (Avg), (Max), (Real)
001, 5/12/2022 10:26:33, 0.0, 0.0, 0.0, 0.0
002, 5/12/2022 10:36:33, 0.0, 0.0, 0.0, 0.0
003, 5/12/2022 10:46:33, 0.0, 0.0, 0.0, 0.0
004, 5/12/2022 10:56:33, 0.0, 0.0, 0.0, 0.0
005, 5/12/2022 11:06:33, 0.0, 0.0, 0.0, 0.0
006, 5/12/2022 11:16:33, 0.0, 0.0, 0.0, 0.0
007, 5/12/2022 11:26:33, 0.0, 0.0, 0.0, 0.0
008, 5/12/2022 11:36:33, 0.0, 0.0, 0.0, 0.0
```

DRAFT

009, 5/12/2022 11:46:33, 0.0, 0.0, 0.0, 0.0
010, 5/12/2022 11:56:33, 0.0, 0.0, 0.0, 0.0
011, 5/12/2022 12:06:33, 0.0, 0.0, 0.0, 0.0
012, 5/12/2022 12:16:33, 0.0, 0.0, 0.0, 0.0
013, 5/12/2022 12:26:33, 0.0, 0.0, 0.0, 0.0
014, 5/12/2022 12:36:33, 0.0, 0.0, 0.0, 0.0
015, 5/12/2022 12:46:33, 0.0, 0.0, 0.0, 0.0
016, 5/12/2022 12:56:33, 0.0, 0.0, 0.0, 0.0
017, 5/12/2022 13:06:33, 0.0, 0.0, 1.9, 0.0
018, 5/12/2022 13:16:33, 0.0, 0.0, 0.0, 0.0
019, 5/12/2022 13:26:33, 0.0, 0.0, 0.0, 0.0
020, 5/12/2022 13:36:33, 0.0, 0.0, 0.0, 0.0
021, 5/12/2022 13:46:33, 0.0, 0.0, 0.0, 0.0
022, 5/12/2022 13:56:33, 0.0, 0.0, 0.0, 0.0
023, 5/12/2022 14:06:33, 0.0, 0.0, 0.0, 0.0
024, 5/12/2022 14:16:33, 0.0, 0.0, 0.0, 0.0
025, 5/12/2022 14:26:33, 0.0, 0.0, 0.0, 0.0
026, 5/12/2022 14:36:33, 0.0, 0.0, 0.0, 0.0
027, 5/12/2022 14:46:33, 0.0, 0.0, 0.0, 0.0
028, 5/12/2022 14:56:33, 0.0, 0.0, 0.0, 0.0
029, 5/12/2022 15:06:33, 0.0, 0.0, 0.0, 0.0
030, 5/12/2022 15:16:33, 0.0, 0.0, 0.0, 0.0
031, 5/12/2022 15:26:33, 0.0, 0.0, 0.0, 0.0
032, 5/12/2022 15:36:33, 0.0, 0.0, 0.0, 0.0
033, 5/12/2022 15:46:33, 0.0, 0.0, 0.0, 0.0
Peak, , 0.0, 0.0, 1.9, 0.0
Min, , 0.0, 0.0, 0.0, 0.0
Average, , 0.0, 0.0, 0.1, 0.0

DRAFT

```
============================================================
22/05/13 08:26
************************************************************
Summary
------------------------------------------------------------
Unit Name       MiniRAE 3000(PGM-7320)
Unit SN 592-914539
Unit Firmware Ver       V2.22A
------------------------------------------------------------
Running Mode    Hygiene Mode
Datalog Mode    Manual
Diagnostic Mode No
Stop Reason     Power Down
------------------------------------------------------------
Site ID RAE00000
User ID 00000001
------------------------------------------------------------
Begin   5/13/2022 08:26:24
End     5/13/2022 09:31:23
Sample Period(s)        600
Number of Records       6
------------------------------------------------------------
Sensor  PID(ppm)
Sensor SN       S023030328S4
Measure Type    Min; Avg; Max; Real
Span    100.0
Span 2  1000.0
Low Alarm       50.0
High Alarm      100.0
Over Alarm      15000.0
STEL Alarm      100.0
TWA Alarm       50.0
Measurement Gas Isobutylene
Calibration Time        5/4/2022 10:18
Peak    0.0
Min     0.0
Average 0.0

************************************************************
Datalog
, , PID(ppm), PID(ppm), PID(ppm), PID(ppm)
Index, Date/Time, (Min), (Avg), (Max), (Real)
001, 5/13/2022 08:36:24, 0.0, 0.0, 0.0, 0.0
002, 5/13/2022 08:46:24, 0.0, 0.0, 0.0, 0.0
003, 5/13/2022 08:56:24, 0.0, 0.0, 0.0, 0.0
004, 5/13/2022 09:06:24, 0.0, 0.0, 0.0, 0.0
005, 5/13/2022 09:16:24, 0.0, 0.0, 0.0, 0.0
006, 5/13/2022 09:26:24, 0.0, 0.0, 0.0, 0.0
Peak, , 0.0, 0.0, 0.0, 0.0
Min, , 0.0, 0.0, 0.0, 0.0
```

DRAFT

Average, , 0.0, 0.0, 0.0, 0.0

DRAFT

```
============================================================
22/05/13 13:06
************************************************************
Summary
------------------------------------------------------------
Unit Name       MiniRAE 3000(PGM-7320)
Unit SN 592-914539
Unit Firmware Ver       V2.22A
------------------------------------------------------------
Running Mode    Hygiene Mode
Datalog Mode    Manual
Diagnostic Mode No
Stop Reason     Battery Low
------------------------------------------------------------
Site ID RAE00000
User ID 00000001
------------------------------------------------------------
Begin   5/13/2022 13:06:17
End     5/13/2022 13:24:55
Sample Period(s)        600
Number of Records       1
------------------------------------------------------------
Sensor  PID(ppm)
Sensor SN       S023030328S4
Measure Type    Min; Avg; Max; Real
Span    100.0
Span 2  1000.0
Low Alarm       50.0
High Alarm      100.0
Over Alarm      15000.0
STEL Alarm      100.0
TWA Alarm       50.0
Measurement Gas Isobutylene
Calibration Time        5/4/2022 10:18
Peak    0.0
Min     0.0
Average 0.0

************************************************************
Datalog
, , PID(ppm), PID(ppm), PID(ppm), PID(ppm)
Index, Date/Time, (Min), (Avg), (Max), (Real)
001, 5/13/2022 13:16:17, 0.0, 0.0, 0.0, 0.0
Peak, , 0.0, 0.0, 0.0, 0.0
Min, , 0.0, 0.0, 0.0, 0.0
Average, , 0.0, 0.0, 0.0, 0.0
```

DRAFT

```
============================================================
22/05/16 08:47
************************************************************
Summary
------------------------------------------------------------
Unit Name       MiniRAE 3000(PGM-7320)
Unit SN 592-914539
Unit Firmware Ver       V2.22A
------------------------------------------------------------
Running Mode    Hygiene Mode
Datalog Mode    Manual
Diagnostic Mode No
Stop Reason     Stop by User
------------------------------------------------------------
Site ID RAE00000
User ID 00000001
------------------------------------------------------------
Begin   5/16/2022 08:47:40
End     5/16/2022 09:27:27
Sample Period(s)        600
Number of Records       3
------------------------------------------------------------
Sensor  PID(ppm)
Sensor SN       S023030328S4
Measure Type    Min; Avg; Max; Real
Span    100.0
Span 2  1000.0
Low Alarm       50.0
High Alarm      100.0
Over Alarm      15000.0
STEL Alarm      100.0
TWA Alarm       50.0
Measurement Gas Isobutylene
Calibration Time        5/4/2022 10:18
Peak    0.0
Min     0.0
Average 0.0

************************************************************
Datalog
, , PID(ppm), PID(ppm), PID(ppm), PID(ppm)
Index, Date/Time, (Min), (Avg), (Max), (Real)
001, 5/16/2022 08:57:40, 0.0, 0.0, 0.0, 0.0
002, 5/16/2022 09:07:40, 0.0, 0.0, 0.0, 0.0
003, 5/16/2022 09:17:40, 0.0, 0.0, 0.4, 0.0
Peak, , 0.0, 0.0, 0.4, 0.0
Min, , 0.0, 0.0, 0.0, 0.0
Average, , 0.0, 0.0, 0.1, 0.0
```

DRAFT

```
============================================================
22/05/16 09:43
************************************************************
Summary
------------------------------------------------------------
Unit Name       MiniRAE 3000(PGM-7320)
Unit SN 592-914539
Unit Firmware Ver       V2.22A
------------------------------------------------------------
Running Mode    Hygiene Mode
Datalog Mode    Manual
Diagnostic Mode No
Stop Reason     Stop by User
------------------------------------------------------------
Site ID RAE00000
User ID 00000001
------------------------------------------------------------
Begin   5/16/2022 09:43:59
End     5/16/2022 10:06:58
Sample Period(s)        600
Number of Records       2
------------------------------------------------------------
Sensor  PID(ppm)
Sensor SN       S023030328S4
Measure Type    Min; Avg; Max; Real
Span    100.0
Span 2  1000.0
Low Alarm       50.0
High Alarm      100.0
Over Alarm      15000.0
STEL Alarm      100.0
TWA Alarm       50.0
Measurement Gas Isobutylene
Calibration Time        5/4/2022 10:18
Peak    0.0
Min     0.0
Average 0.0

************************************************************
Datalog
, , PID(ppm), PID(ppm), PID(ppm), PID(ppm)
Index, Date/Time, (Min), (Avg), (Max), (Real)
001, 5/16/2022 09:53:59, 0.0, 0.0, 0.0, 0.0
002, 5/16/2022 10:03:59, 0.0, 0.0, 0.0, 0.0
Peak, , 0.0, 0.0, 0.0, 0.0
Min, , 0.0, 0.0, 0.0, 0.0
Average, , 0.0, 0.0, 0.0, 0.0
```

DRAFT

```
============================================================
22/05/16 11:25
************************************************************
Summary
------------------------------------------------------------
Unit Name       MiniRAE 3000(PGM-7320)
Unit SN 592-914539
Unit Firmware Ver       V2.22A
------------------------------------------------------------
Running Mode    Hygiene Mode
Datalog Mode    Manual
Diagnostic Mode No
Stop Reason     Stop by User
------------------------------------------------------------
Site ID RAE00000
User ID 00000001
------------------------------------------------------------
Begin   5/16/2022 11:25:04
End     5/16/2022 12:40:07
Sample Period(s)        600
Number of Records       7
------------------------------------------------------------
Sensor  PID(ppm)
Sensor SN       S023030328S4
Measure Type    Min; Avg; Max; Real
Span    100.0
Span 2  1000.0
Low Alarm       50.0
High Alarm      100.0
Over Alarm      15000.0
STEL Alarm      100.0
TWA Alarm       50.0
Measurement Gas Isobutylene
Calibration Time        5/4/2022 10:18
Peak    0.0
Min     0.0
Average 0.0

************************************************************
Datalog
, , PID(ppm), PID(ppm), PID(ppm), PID(ppm)
Index, Date/Time, (Min), (Avg), (Max), (Real)
001, 5/16/2022 11:35:04, 0.0, 0.0, 0.0, 0.0
002, 5/16/2022 11:45:04, 0.0, 0.0, 0.0, 0.0
003, 5/16/2022 11:55:04, 0.0, 0.0, 0.0, 0.0
004, 5/16/2022 12:05:04, 0.0, 0.0, 0.0, 0.0
005, 5/16/2022 12:15:04, 0.0, 0.0, 0.0, 0.0
006, 5/16/2022 12:25:04, 0.0, 0.0, 0.0, 0.0
007, 5/16/2022 12:35:04, 0.0, 0.0, 0.0, 0.0
Peak, , 0.0, 0.0, 0.0, 0.0
```

DRAFT

Min, , 0.0, 0.0, 0.0, 0.0
Average, , 0.0, 0.0, 0.0, 0.0

DRAFT

```
============================================================
22/05/18 07:36
************************************************************
Summary
------------------------------------------------------------
Unit Name       MiniRAE 3000(PGM-7320)
Unit SN 592-914539
Unit Firmware Ver       V2.22A
------------------------------------------------------------
Running Mode    Hygiene Mode
Datalog Mode    Manual
Diagnostic Mode No
Stop Reason     Stop by User
------------------------------------------------------------
Site ID RAE00000
User ID 00000001
------------------------------------------------------------
Begin   5/18/2022 07:36:43
End     5/18/2022 08:11:39
Sample Period(s)        60
Number of Records       34
------------------------------------------------------------
Sensor  PID(ppm)
Sensor SN       S023030328S4
Measure Type    Min; Avg; Max; Real
Span    100.0
Span 2  1000.0
Low Alarm       50.0
High Alarm      100.0
Over Alarm      15000.0
STEL Alarm      100.0
TWA Alarm       50.0
Measurement Gas Isobutylene
Calibration Time        5/4/2022 10:18
Peak    0.0
Min     0.0
Average 0.0

************************************************************
Datalog
, , PID(ppm), PID(ppm), PID(ppm), PID(ppm)
Index, Date/Time, (Min), (Avg), (Max), (Real)
001, 5/18/2022 07:37:43, 0.0, 0.0, 0.0, 0.0
002, 5/18/2022 07:38:43, 0.0, 0.0, 0.0, 0.0
003, 5/18/2022 07:39:43, 0.0, 0.0, 0.0, 0.0
004, 5/18/2022 07:40:43, 0.0, 0.0, 0.0, 0.0
005, 5/18/2022 07:41:43, 0.0, 0.0, 0.0, 0.0
006, 5/18/2022 07:42:43, 0.0, 0.0, 0.0, 0.0
007, 5/18/2022 07:43:43, 0.0, 0.0, 0.0, 0.0
008, 5/18/2022 07:44:43, 0.0, 0.0, 0.0, 0.0
```

DRAFT

009, 5/18/2022 07:45:43, 0.0, 0.0, 0.0, 0.0
010, 5/18/2022 07:46:43, 0.0, 0.0, 0.0, 0.0
011, 5/18/2022 07:47:43, 0.0, 0.0, 0.0, 0.0
012, 5/18/2022 07:48:43, 0.0, 0.0, 0.0, 0.0
013, 5/18/2022 07:49:43, 0.0, 0.0, 0.1, 0.0
014, 5/18/2022 07:50:43, 0.0, 0.0, 0.0, 0.0
015, 5/18/2022 07:51:43, 0.0, 0.0, 0.0, 0.0
016, 5/18/2022 07:52:43, 0.0, 0.0, 0.0, 0.0
017, 5/18/2022 07:53:43, 0.0, 0.0, 0.0, 0.0
018, 5/18/2022 07:54:43, 0.0, 0.0, 0.0, 0.0
019, 5/18/2022 07:55:43, 0.0, 0.0, 0.0, 0.0
020, 5/18/2022 07:56:43, 0.0, 0.0, 0.0, 0.0
021, 5/18/2022 07:57:43, 0.0, 0.0, 0.0, 0.0
022, 5/18/2022 07:58:43, 0.0, 0.0, 0.0, 0.0
023, 5/18/2022 07:59:43, 0.0, 0.0, 0.0, 0.0
024, 5/18/2022 08:00:43, 0.0, 0.0, 0.0, 0.0
025, 5/18/2022 08:01:43, 0.0, 0.0, 0.0, 0.0
026, 5/18/2022 08:02:43, 0.0, 0.0, 0.0, 0.0
027, 5/18/2022 08:03:43, 0.0, 0.0, 0.0, 0.0
028, 5/18/2022 08:04:43, 0.0, 0.0, 0.0, 0.0
029, 5/18/2022 08:05:43, 0.0, 0.0, 0.0, 0.0
030, 5/18/2022 08:06:43, 0.0, 0.0, 0.0, 0.0
031, 5/18/2022 08:07:43, 0.0, 0.0, 0.0, 0.0
032, 5/18/2022 08:08:43, 0.0, 0.0, 0.0, 0.0
033, 5/18/2022 08:09:43, 0.0, 0.0, 0.0, 0.0
034, 5/18/2022 08:10:43, 0.0, 0.0, 0.0, 0.0
Peak, , 0.0, 0.0, 0.1, 0.0
Min, , 0.0, 0.0, 0.0, 0.0
Average, , 0.0, 0.0, 0.0, 0.0

DRAFT

```
============================================================
22/05/18 08:24
************************************************************
Summary
------------------------------------------------------------
Unit Name       MiniRAE 3000(PGM-7320)
Unit SN 592-914539
Unit Firmware Ver       V2.22A
------------------------------------------------------------
Running Mode    Hygiene Mode
Datalog Mode    Manual
Diagnostic Mode No
Stop Reason     Stop by User
------------------------------------------------------------
Site ID RAE00000
User ID 00000001
------------------------------------------------------------
Begin   5/18/2022 08:24:21
End     5/18/2022 08:54:43
Sample Period(s)        60
Number of Records       30
------------------------------------------------------------
Sensor  PID(ppm)
Sensor SN       S023030328S4
Measure Type    Min; Avg; Max; Real
Span    100.0
Span 2  1000.0
Low Alarm       50.0
High Alarm      100.0
Over Alarm      15000.0
STEL Alarm      100.0
TWA Alarm       50.0
Measurement Gas Isobutylene
Calibration Time        5/4/2022 10:18
Peak    0.0
Min     0.0
Average 0.0

************************************************************
Datalog
, , PID(ppm), PID(ppm), PID(ppm), PID(ppm)
Index, Date/Time, (Min), (Avg), (Max), (Real)
001, 5/18/2022 08:25:21, 0.0, 0.0, 0.0, 0.0
002, 5/18/2022 08:26:21, 0.0, 0.0, 0.0, 0.0
003, 5/18/2022 08:27:21, 0.0, 0.0, 0.0, 0.0
004, 5/18/2022 08:28:21, 0.0, 0.0, 0.0, 0.0
005, 5/18/2022 08:29:21, 0.0, 0.0, 0.0, 0.0
006, 5/18/2022 08:30:21, 0.0, 0.0, 0.0, 0.0
007, 5/18/2022 08:31:21, 0.0, 0.0, 0.0, 0.0
008, 5/18/2022 08:32:21, 0.0, 0.0, 0.0, 0.0
```

DRAFT

009, 5/18/2022 08:33:21, 0.0, 0.0, 0.0, 0.0
010, 5/18/2022 08:34:21, 0.0, 0.0, 0.0, 0.0
011, 5/18/2022 08:35:21, 0.0, 0.0, 0.0, 0.0
012, 5/18/2022 08:36:21, 0.0, 0.0, 0.0, 0.0
013, 5/18/2022 08:37:21, 0.0, 0.0, 0.0, 0.0
014, 5/18/2022 08:38:21, 0.0, 0.0, 0.0, 0.0
015, 5/18/2022 08:39:21, 0.0, 0.0, 0.0, 0.0
016, 5/18/2022 08:40:21, 0.0, 0.0, 0.0, 0.0
017, 5/18/2022 08:41:21, 0.0, 0.0, 0.0, 0.0
018, 5/18/2022 08:42:21, 0.0, 0.0, 0.0, 0.0
019, 5/18/2022 08:43:21, 0.0, 0.0, 0.0, 0.0
020, 5/18/2022 08:44:21, 0.0, 0.0, 0.0, 0.0
021, 5/18/2022 08:45:21, 0.0, 0.0, 0.0, 0.0
022, 5/18/2022 08:46:21, 0.0, 0.0, 0.0, 0.0
023, 5/18/2022 08:47:21, 0.0, 0.0, 0.0, 0.0
024, 5/18/2022 08:48:21, 0.0, 0.0, 0.0, 0.0
025, 5/18/2022 08:49:21, 0.0, 0.0, 0.0, 0.0
026, 5/18/2022 08:50:21, 0.0, 0.0, 0.0, 0.0
027, 5/18/2022 08:51:21, 0.0, 0.0, 0.0, 0.0
028, 5/18/2022 08:52:21, 0.0, 0.0, 0.0, 0.0
029, 5/18/2022 08:53:21, 0.0, 0.0, 0.0, 0.0
030, 5/18/2022 08:54:21, 0.0, 0.0, 0.0, 0.0
Peak, , 0.0, 0.0, 0.0, 0.0
Min, , 0.0, 0.0, 0.0, 0.0
Average, , 0.0, 0.0, 0.0, 0.0

DRAFT

```
============================================================
22/05/18 10:14
************************************************************
Summary
------------------------------------------------------------
Unit Name       MiniRAE 3000(PGM-7320)
Unit SN 592-914539
Unit Firmware Ver       V2.22A
------------------------------------------------------------
Running Mode    Hygiene Mode
Datalog Mode    Manual
Diagnostic Mode No
Stop Reason     Stop by User
------------------------------------------------------------
Site ID RAE00000
User ID 00000001
------------------------------------------------------------
Begin   5/18/2022 10:14:05
End     5/18/2022 11:29:52
Sample Period(s)        60
Number of Records       75
------------------------------------------------------------
Sensor  PID(ppm)
Sensor SN       S023030328S4
Measure Type    Min; Avg; Max; Real
Span    100.0
Span 2  1000.0
Low Alarm       50.0
High Alarm      100.0
Over Alarm      15000.0
STEL Alarm      100.0
TWA Alarm       50.0
Measurement Gas Isobutylene
Calibration Time        5/4/2022 10:18
Peak    0.0
Min     0.0
Average 0.0

************************************************************
Datalog
, , PID(ppm), PID(ppm), PID(ppm), PID(ppm)
Index, Date/Time, (Min), (Avg), (Max), (Real)
001, 5/18/2022 10:15:05, 0.0, 0.0, 0.0, 0.0
002, 5/18/2022 10:16:05, 0.0, 0.0, 0.0, 0.0
003, 5/18/2022 10:17:05, 0.0, 0.0, 0.0, 0.0
004, 5/18/2022 10:18:05, 0.0, 0.0, 0.0, 0.0
005, 5/18/2022 10:19:05, 0.0, 0.0, 0.0, 0.0
006, 5/18/2022 10:20:05, 0.0, 0.0, 0.0, 0.0
007, 5/18/2022 10:21:05, 0.0, 0.0, 0.0, 0.0
008, 5/18/2022 10:22:05, 0.0, 0.0, 0.0, 0.0
```

DRAFT

009, 5/18/2022 10:23:05, 0.0, 0.0, 0.0, 0.0
010, 5/18/2022 10:24:05, 0.0, 0.0, 0.0, 0.0
011, 5/18/2022 10:25:05, 0.0, 0.0, 0.0, 0.0
012, 5/18/2022 10:26:05, 0.0, 0.0, 0.0, 0.0
013, 5/18/2022 10:27:05, 0.0, 0.0, 0.0, 0.0
014, 5/18/2022 10:28:05, 0.0, 0.0, 0.0, 0.0
015, 5/18/2022 10:29:05, 0.0, 0.0, 0.0, 0.0
016, 5/18/2022 10:30:05, 0.0, 0.0, 0.0, 0.0
017, 5/18/2022 10:31:05, 0.0, 0.0, 0.0, 0.0
018, 5/18/2022 10:32:05, 0.0, 0.0, 0.0, 0.0
019, 5/18/2022 10:33:05, 0.0, 0.0, 0.0, 0.0
020, 5/18/2022 10:34:05, 0.0, 0.0, 0.0, 0.0
021, 5/18/2022 10:35:05, 0.0, 0.0, 0.0, 0.0
022, 5/18/2022 10:36:05, 0.0, 0.0, 0.0, 0.0
023, 5/18/2022 10:37:05, 0.0, 0.0, 0.0, 0.0
024, 5/18/2022 10:38:05, 0.0, 0.0, 0.0, 0.0
025, 5/18/2022 10:39:05, 0.0, 0.0, 0.0, 0.0
026, 5/18/2022 10:40:05, 0.0, 0.0, 0.0, 0.0
027, 5/18/2022 10:41:05, 0.0, 0.0, 0.0, 0.0
028, 5/18/2022 10:42:05, 0.0, 0.0, 0.0, 0.0
029, 5/18/2022 10:43:05, 0.0, 0.0, 0.0, 0.0
030, 5/18/2022 10:44:05, 0.0, 0.0, 0.0, 0.0
031, 5/18/2022 10:45:05, 0.0, 0.0, 0.0, 0.0
032, 5/18/2022 10:46:05, 0.0, 0.0, 0.0, 0.0
033, 5/18/2022 10:47:05, 0.0, 0.0, 0.0, 0.0
034, 5/18/2022 10:48:05, 0.0, 0.0, 0.0, 0.0
035, 5/18/2022 10:49:05, 0.0, 0.0, 0.0, 0.0
036, 5/18/2022 10:50:05, 0.0, 0.0, 0.0, 0.0
037, 5/18/2022 10:51:05, 0.0, 0.0, 0.0, 0.0
038, 5/18/2022 10:52:05, 0.0, 0.0, 0.0, 0.0
039, 5/18/2022 10:53:05, 0.0, 0.0, 0.0, 0.0
040, 5/18/2022 10:54:05, 0.0, 0.0, 0.0, 0.0
041, 5/18/2022 10:55:05, 0.0, 0.0, 0.0, 0.0
042, 5/18/2022 10:56:05, 0.0, 0.0, 0.0, 0.0
043, 5/18/2022 10:57:05, 0.0, 0.0, 0.0, 0.0
044, 5/18/2022 10:58:05, 0.0, 0.0, 0.0, 0.0
045, 5/18/2022 10:59:05, 0.0, 0.0, 0.0, 0.0
046, 5/18/2022 11:00:05, 0.0, 0.0, 0.0, 0.0
047, 5/18/2022 11:01:05, 0.0, 0.0, 0.0, 0.0
048, 5/18/2022 11:02:05, 0.0, 0.0, 0.0, 0.0
049, 5/18/2022 11:03:05, 0.0, 0.0, 0.0, 0.0
050, 5/18/2022 11:04:05, 0.0, 0.0, 0.0, 0.0
051, 5/18/2022 11:05:05, 0.0, 0.0, 0.0, 0.0
052, 5/18/2022 11:06:05, 0.0, 0.0, 0.0, 0.0
053, 5/18/2022 11:07:05, 0.0, 0.0, 0.0, 0.0
054, 5/18/2022 11:08:05, 0.0, 0.0, 0.0, 0.0
055, 5/18/2022 11:09:05, 0.0, 0.0, 0.0, 0.0
056, 5/18/2022 11:10:05, 0.0, 0.0, 0.0, 0.0
057, 5/18/2022 11:11:05, 0.0, 0.0, 0.0, 0.0
058, 5/18/2022 11:12:05, 0.0, 0.0, 0.0, 0.0

DRAFT

059, 5/18/2022 11:13:05, 0.0, 0.0, 0.0, 0.0
060, 5/18/2022 11:14:05, 0.0, 0.0, 0.0, 0.0
061, 5/18/2022 11:15:05, 0.0, 0.0, 0.0, 0.0
062, 5/18/2022 11:16:05, 0.0, 0.0, 0.0, 0.0
063, 5/18/2022 11:17:05, 0.0, 0.0, 0.0, 0.0
064, 5/18/2022 11:18:05, 0.0, 0.0, 0.0, 0.0
065, 5/18/2022 11:19:05, 0.0, 0.0, 0.0, 0.0
066, 5/18/2022 11:20:05, 0.0, 0.0, 0.0, 0.0
067, 5/18/2022 11:21:05, 0.0, 0.0, 0.0, 0.0
068, 5/18/2022 11:22:05, 0.0, 0.0, 0.0, 0.0
069, 5/18/2022 11:23:05, 0.0, 0.0, 0.0, 0.0
070, 5/18/2022 11:24:05, 0.0, 0.0, 0.0, 0.0
071, 5/18/2022 11:25:05, 0.0, 0.0, 0.0, 0.0
072, 5/18/2022 11:26:05, 0.0, 0.0, 0.0, 0.0
073, 5/18/2022 11:27:05, 0.0, 0.0, 0.0, 0.0
074, 5/18/2022 11:28:05, 0.0, 0.0, 0.0, 0.0
075, 5/18/2022 11:29:05, 0.0, 0.0, 0.0, 0.0
Peak, , 0.0, 0.0, 0.0, 0.0
Min, , 0.0, 0.0, 0.0, 0.0
Average, , 0.0, 0.0, 0.0, 0.0

DRAFT

```
============================================================
22/05/23 08:24
************************************************************
Summary
------------------------------------------------------------
Unit Name       MiniRAE 3000(PGM-7320)
Unit SN 592-914539
Unit Firmware Ver       V2.22A
------------------------------------------------------------
Running Mode    Hygiene Mode
Datalog Mode    Manual
Diagnostic Mode No
Stop Reason     Stop by User
------------------------------------------------------------
Site ID RAE00000
User ID 00000001
------------------------------------------------------------
Begin   5/23/2022 08:24:40
End     5/23/2022 13:16:11
Sample Period(s)        60
Number of Records       291
------------------------------------------------------------
Sensor  PID(ppm)
Sensor SN       S023030328S4
Measure Type    Min; Avg; Max; Real
Span    100.0
Span 2  1000.0
Low Alarm       50.0
High Alarm      100.0
Over Alarm      15000.0
STEL Alarm      100.0
TWA Alarm       50.0
Measurement Gas Isobutylene
Calibration Time        5/4/2022 10:18
Peak    0.0
Min     0.0
Average 0.0

************************************************************
Datalog
, , PID(ppm), PID(ppm), PID(ppm), PID(ppm)
Index, Date/Time, (Min), (Avg), (Max), (Real)
001, 5/23/2022 08:25:40, 0.0, 0.0, 0.0, 0.0
002, 5/23/2022 08:26:40, 0.0, 0.0, 0.0, 0.0
003, 5/23/2022 08:27:40, 0.0, 0.0, 0.0, 0.0
004, 5/23/2022 08:28:40, 0.0, 0.0, 0.0, 0.0
005, 5/23/2022 08:29:40, 0.0, 0.0, 0.0, 0.0
006, 5/23/2022 08:30:40, 0.0, 0.0, 0.0, 0.0
007, 5/23/2022 08:31:40, 0.0, 0.0, 0.0, 0.0
008, 5/23/2022 08:32:40, 0.0, 0.0, 0.0, 0.0
```

DRAFT

009, 5/23/2022 08:33:40, 0.0, 0.0, 0.0, 0.0
010, 5/23/2022 08:34:40, 0.0, 0.0, 0.0, 0.0
011, 5/23/2022 08:35:40, 0.0, 0.0, 0.0, 0.0
012, 5/23/2022 08:36:40, 0.0, 0.0, 0.0, 0.0
013, 5/23/2022 08:37:40, 0.0, 0.0, 0.0, 0.0
014, 5/23/2022 08:38:40, 0.0, 0.0, 0.0, 0.0
015, 5/23/2022 08:39:40, 0.0, 0.0, 0.0, 0.0
016, 5/23/2022 08:40:40, 0.0, 0.0, 0.0, 0.0
017, 5/23/2022 08:41:40, 0.0, 0.0, 0.0, 0.0
018, 5/23/2022 08:42:40, 0.0, 0.0, 0.0, 0.0
019, 5/23/2022 08:43:40, 0.0, 0.0, 0.0, 0.0
020, 5/23/2022 08:44:40, 0.0, 0.0, 0.0, 0.0
021, 5/23/2022 08:45:40, 0.0, 0.0, 0.0, 0.0
022, 5/23/2022 08:46:40, 0.0, 0.0, 0.0, 0.0
023, 5/23/2022 08:47:40, 0.0, 0.0, 0.0, 0.0
024, 5/23/2022 08:48:40, 0.0, 0.0, 0.0, 0.0
025, 5/23/2022 08:49:40, 0.0, 0.0, 0.0, 0.0
026, 5/23/2022 08:50:40, 0.0, 0.0, 0.0, 0.0
027, 5/23/2022 08:51:40, 0.0, 0.0, 0.0, 0.0
028, 5/23/2022 08:52:40, 0.0, 0.0, 0.0, 0.0
029, 5/23/2022 08:53:40, 0.0, 0.0, 0.0, 0.0
030, 5/23/2022 08:54:40, 0.0, 0.0, 0.0, 0.0
031, 5/23/2022 08:55:40, 0.0, 0.0, 0.0, 0.0
032, 5/23/2022 08:56:40, 0.0, 0.0, 0.0, 0.0
033, 5/23/2022 08:57:40, 0.0, 0.0, 0.0, 0.0
034, 5/23/2022 08:58:40, 0.0, 0.0, 0.0, 0.0
035, 5/23/2022 08:59:40, 0.0, 0.0, 0.0, 0.0
036, 5/23/2022 09:00:40, 0.0, 0.0, 0.0, 0.0
037, 5/23/2022 09:01:40, 0.0, 0.0, 0.0, 0.0
038, 5/23/2022 09:02:40, 0.0, 0.0, 0.0, 0.0
039, 5/23/2022 09:03:40, 0.0, 0.0, 0.0, 0.0
040, 5/23/2022 09:04:40, 0.0, 0.0, 0.0, 0.0
041, 5/23/2022 09:05:40, 0.0, 0.0, 0.0, 0.0
042, 5/23/2022 09:06:40, 0.0, 0.0, 0.0, 0.0
043, 5/23/2022 09:07:40, 0.0, 0.0, 0.0, 0.0
044, 5/23/2022 09:08:40, 0.0, 0.0, 0.0, 0.0
045, 5/23/2022 09:09:40, 0.0, 0.0, 0.0, 0.0
046, 5/23/2022 09:10:40, 0.0, 0.0, 0.0, 0.0
047, 5/23/2022 09:11:40, 0.0, 0.0, 0.0, 0.0
048, 5/23/2022 09:12:40, 0.0, 0.0, 0.0, 0.0
049, 5/23/2022 09:13:40, 0.0, 0.0, 0.0, 0.0
050, 5/23/2022 09:14:40, 0.0, 0.0, 0.0, 0.0
051, 5/23/2022 09:15:40, 0.0, 0.0, 0.0, 0.0
052, 5/23/2022 09:16:40, 0.0, 0.0, 0.0, 0.0
053, 5/23/2022 09:17:40, 0.0, 0.0, 0.0, 0.0
054, 5/23/2022 09:18:40, 0.0, 0.0, 0.0, 0.0
055, 5/23/2022 09:19:40, 0.0, 0.0, 0.0, 0.0
056, 5/23/2022 09:20:40, 0.0, 0.0, 0.0, 0.0
057, 5/23/2022 09:21:40, 0.0, 0.0, 0.0, 0.0
058, 5/23/2022 09:22:40, 0.0, 0.0, 0.0, 0.0

DRAFT

059, 5/23/2022 09:23:40, 0.0, 0.0, 0.0, 0.0
060, 5/23/2022 09:24:40, 0.0, 0.0, 0.0, 0.0
061, 5/23/2022 09:25:40, 0.0, 0.0, 0.0, 0.0
062, 5/23/2022 09:26:40, 0.0, 0.0, 0.0, 0.0
063, 5/23/2022 09:27:40, 0.0, 0.0, 0.0, 0.0
064, 5/23/2022 09:28:40, 0.0, 0.0, 0.0, 0.0
065, 5/23/2022 09:29:40, 0.0, 0.0, 0.0, 0.0
066, 5/23/2022 09:30:40, 0.0, 0.0, 0.0, 0.0
067, 5/23/2022 09:31:40, 0.0, 0.0, 0.0, 0.0
068, 5/23/2022 09:32:40, 0.0, 0.0, 0.0, 0.0
069, 5/23/2022 09:33:40, 0.0, 0.0, 0.0, 0.0
070, 5/23/2022 09:34:40, 0.0, 0.0, 0.0, 0.0
071, 5/23/2022 09:35:40, 0.0, 0.0, 0.0, 0.0
072, 5/23/2022 09:36:40, 0.0, 0.0, 0.0, 0.0
073, 5/23/2022 09:37:40, 0.0, 0.0, 0.0, 0.0
074, 5/23/2022 09:38:40, 0.0, 0.0, 0.0, 0.0
075, 5/23/2022 09:39:40, 0.0, 0.0, 0.0, 0.0
076, 5/23/2022 09:40:40, 0.0, 0.0, 0.0, 0.0
077, 5/23/2022 09:41:40, 0.0, 0.0, 0.0, 0.0
078, 5/23/2022 09:42:40, 0.0, 0.0, 0.0, 0.0
079, 5/23/2022 09:43:40, 0.0, 0.0, 0.0, 0.0
080, 5/23/2022 09:44:40, 0.0, 0.0, 0.0, 0.0
081, 5/23/2022 09:45:40, 0.0, 0.0, 0.0, 0.0
082, 5/23/2022 09:46:40, 0.0, 0.0, 0.0, 0.0
083, 5/23/2022 09:47:40, 0.0, 0.0, 0.0, 0.0
084, 5/23/2022 09:48:40, 0.0, 0.0, 0.0, 0.0
085, 5/23/2022 09:49:40, 0.0, 0.0, 0.0, 0.0
086, 5/23/2022 09:50:40, 0.0, 0.0, 0.0, 0.0
087, 5/23/2022 09:51:40, 0.0, 0.0, 0.0, 0.0
088, 5/23/2022 09:52:40, 0.0, 0.0, 0.0, 0.0
089, 5/23/2022 09:53:40, 0.0, 0.0, 0.0, 0.0
090, 5/23/2022 09:54:40, 0.0, 0.0, 0.0, 0.0
091, 5/23/2022 09:55:40, 0.0, 0.0, 0.0, 0.0
092, 5/23/2022 09:56:40, 0.0, 0.0, 0.0, 0.0
093, 5/23/2022 09:57:40, 0.0, 0.0, 0.0, 0.0
094, 5/23/2022 09:58:40, 0.0, 0.0, 0.0, 0.0
095, 5/23/2022 09:59:40, 0.0, 0.0, 0.0, 0.0
096, 5/23/2022 10:00:40, 0.0, 0.0, 0.0, 0.0
097, 5/23/2022 10:01:40, 0.0, 0.0, 0.0, 0.0
098, 5/23/2022 10:02:40, 0.0, 0.0, 0.0, 0.0
099, 5/23/2022 10:03:40, 0.0, 0.0, 0.0, 0.0
100, 5/23/2022 10:04:40, 0.0, 0.0, 0.0, 0.0
101, 5/23/2022 10:05:40, 0.0, 0.0, 0.0, 0.0
102, 5/23/2022 10:06:40, 0.0, 0.0, 0.0, 0.0
103, 5/23/2022 10:07:40, 0.0, 0.0, 0.0, 0.0
104, 5/23/2022 10:08:40, 0.0, 0.0, 0.0, 0.0
105, 5/23/2022 10:09:40, 0.0, 0.0, 0.0, 0.0
106, 5/23/2022 10:10:40, 0.0, 0.0, 0.0, 0.0
107, 5/23/2022 10:11:40, 0.0, 0.0, 0.0, 0.0
108, 5/23/2022 10:12:40, 0.0, 0.0, 0.0, 0.0

DRAFT

109, 5/23/2022 10:13:40, 0.0, 0.0, 0.0, 0.0
110, 5/23/2022 10:14:40, 0.0, 0.0, 0.0, 0.0
111, 5/23/2022 10:15:40, 0.0, 0.0, 0.0, 0.0
112, 5/23/2022 10:16:40, 0.0, 0.0, 0.0, 0.0
113, 5/23/2022 10:17:40, 0.0, 0.0, 0.0, 0.0
114, 5/23/2022 10:18:40, 0.0, 0.0, 0.0, 0.0
115, 5/23/2022 10:19:40, 0.0, 0.0, 0.0, 0.0
116, 5/23/2022 10:20:40, 0.0, 0.0, 0.0, 0.0
117, 5/23/2022 10:21:40, 0.0, 0.0, 0.0, 0.0
118, 5/23/2022 10:22:40, 0.0, 0.0, 0.0, 0.0
119, 5/23/2022 10:23:40, 0.0, 0.0, 0.0, 0.0
120, 5/23/2022 10:24:40, 0.0, 0.0, 0.0, 0.0
121, 5/23/2022 10:25:40, 0.0, 0.0, 0.0, 0.0
122, 5/23/2022 10:26:40, 0.0, 0.0, 0.0, 0.0
123, 5/23/2022 10:27:40, 0.0, 0.0, 0.0, 0.0
124, 5/23/2022 10:28:40, 0.0, 0.0, 0.0, 0.0
125, 5/23/2022 10:29:40, 0.0, 0.0, 0.0, 0.0
126, 5/23/2022 10:30:40, 0.0, 0.0, 0.0, 0.0
127, 5/23/2022 10:31:40, 0.0, 0.0, 0.0, 0.0
128, 5/23/2022 10:32:40, 0.0, 0.0, 0.0, 0.0
129, 5/23/2022 10:33:40, 0.0, 0.0, 0.0, 0.0
130, 5/23/2022 10:34:40, 0.0, 0.0, 0.0, 0.0
131, 5/23/2022 10:35:40, 0.0, 0.0, 0.0, 0.0
132, 5/23/2022 10:36:40, 0.0, 0.0, 0.0, 0.0
133, 5/23/2022 10:37:40, 0.0, 0.0, 0.0, 0.0
134, 5/23/2022 10:38:40, 0.0, 0.0, 0.0, 0.0
135, 5/23/2022 10:39:40, 0.0, 0.0, 0.0, 0.0
136, 5/23/2022 10:40:40, 0.0, 0.0, 0.0, 0.0
137, 5/23/2022 10:41:40, 0.0, 0.0, 0.0, 0.0
138, 5/23/2022 10:42:40, 0.0, 0.0, 0.0, 0.0
139, 5/23/2022 10:43:40, 0.0, 0.0, 0.0, 0.0
140, 5/23/2022 10:44:40, 0.0, 0.0, 0.0, 0.0
141, 5/23/2022 10:45:40, 0.0, 0.0, 0.0, 0.0
142, 5/23/2022 10:46:40, 0.0, 0.0, 0.0, 0.0
143, 5/23/2022 10:47:40, 0.0, 0.0, 0.0, 0.0
144, 5/23/2022 10:48:40, 0.0, 0.0, 0.0, 0.0
145, 5/23/2022 10:49:40, 0.0, 0.0, 0.0, 0.0
146, 5/23/2022 10:50:40, 0.0, 0.0, 0.0, 0.0
147, 5/23/2022 10:51:40, 0.0, 0.0, 0.0, 0.0
148, 5/23/2022 10:52:40, 0.0, 0.0, 0.0, 0.0
149, 5/23/2022 10:53:40, 0.0, 0.0, 0.0, 0.0
150, 5/23/2022 10:54:40, 0.0, 0.0, 0.0, 0.0
151, 5/23/2022 10:55:40, 0.0, 0.0, 0.0, 0.0
152, 5/23/2022 10:56:40, 0.0, 0.0, 0.0, 0.0
153, 5/23/2022 10:57:40, 0.0, 0.0, 0.0, 0.0
154, 5/23/2022 10:58:40, 0.0, 0.0, 0.0, 0.0
155, 5/23/2022 10:59:40, 0.0, 0.0, 0.0, 0.0
156, 5/23/2022 11:00:40, 0.0, 0.0, 0.0, 0.0
157, 5/23/2022 11:01:40, 0.0, 0.0, 0.0, 0.0
158, 5/23/2022 11:02:40, 0.0, 0.0, 0.0, 0.0

DRAFT

159, 5/23/2022 11:03:40, 0.0, 0.0, 0.0, 0.0
160, 5/23/2022 11:04:40, 0.0, 0.0, 0.0, 0.0
161, 5/23/2022 11:05:40, 0.0, 0.0, 0.0, 0.0
162, 5/23/2022 11:06:40, 0.0, 0.0, 0.0, 0.0
163, 5/23/2022 11:07:40, 0.0, 0.0, 0.0, 0.0
164, 5/23/2022 11:08:40, 0.0, 0.0, 0.0, 0.0
165, 5/23/2022 11:09:40, 0.0, 0.0, 0.0, 0.0
166, 5/23/2022 11:10:40, 0.0, 0.0, 0.0, 0.0
167, 5/23/2022 11:11:40, 0.0, 0.0, 0.0, 0.0
168, 5/23/2022 11:12:40, 0.0, 0.0, 0.0, 0.0
169, 5/23/2022 11:13:40, 0.0, 0.0, 0.0, 0.0
170, 5/23/2022 11:14:40, 0.0, 0.0, 0.0, 0.0
171, 5/23/2022 11:15:40, 0.0, 0.0, 0.0, 0.0
172, 5/23/2022 11:16:40, 0.0, 0.0, 0.0, 0.0
173, 5/23/2022 11:17:40, 0.0, 0.0, 0.0, 0.0
174, 5/23/2022 11:18:40, 0.0, 0.0, 0.0, 0.0
175, 5/23/2022 11:19:40, 0.0, 0.0, 0.0, 0.0
176, 5/23/2022 11:20:40, 0.0, 0.0, 0.0, 0.0
177, 5/23/2022 11:21:40, 0.0, 0.0, 0.0, 0.0
178, 5/23/2022 11:22:40, 0.0, 0.0, 0.0, 0.0
179, 5/23/2022 11:23:40, 0.0, 0.0, 0.0, 0.0
180, 5/23/2022 11:24:40, 0.0, 0.0, 0.0, 0.0
181, 5/23/2022 11:25:40, 0.0, 0.0, 0.0, 0.0
182, 5/23/2022 11:26:40, 0.0, 0.0, 0.0, 0.0
183, 5/23/2022 11:27:40, 0.0, 0.0, 0.0, 0.0
184, 5/23/2022 11:28:40, 0.0, 0.0, 0.0, 0.0
185, 5/23/2022 11:29:40, 0.0, 0.0, 0.0, 0.0
186, 5/23/2022 11:30:40, 0.0, 0.0, 0.0, 0.0
187, 5/23/2022 11:31:40, 0.0, 0.0, 0.0, 0.0
188, 5/23/2022 11:32:40, 0.0, 0.0, 0.0, 0.0
189, 5/23/2022 11:33:40, 0.0, 0.0, 0.0, 0.0
190, 5/23/2022 11:34:40, 0.0, 0.0, 0.0, 0.0
191, 5/23/2022 11:35:40, 0.0, 0.0, 0.0, 0.0
192, 5/23/2022 11:36:40, 0.0, 0.0, 0.0, 0.0
193, 5/23/2022 11:37:40, 0.0, 0.0, 0.0, 0.0
194, 5/23/2022 11:38:40, 0.0, 0.0, 0.0, 0.0
195, 5/23/2022 11:39:40, 0.0, 0.0, 0.0, 0.0
196, 5/23/2022 11:40:40, 0.0, 0.0, 0.0, 0.0
197, 5/23/2022 11:41:40, 0.0, 0.0, 0.0, 0.0
198, 5/23/2022 11:42:40, 0.0, 0.0, 0.0, 0.0
199, 5/23/2022 11:43:40, 0.0, 0.0, 0.0, 0.0
200, 5/23/2022 11:44:40, 0.0, 0.0, 0.0, 0.0
201, 5/23/2022 11:45:40, 0.0, 0.0, 0.0, 0.0
202, 5/23/2022 11:46:40, 0.0, 0.0, 0.0, 0.0
203, 5/23/2022 11:47:40, 0.0, 0.0, 0.0, 0.0
204, 5/23/2022 11:48:40, 0.0, 0.0, 0.0, 0.0
205, 5/23/2022 11:49:40, 0.0, 0.0, 0.0, 0.0
206, 5/23/2022 11:50:40, 0.0, 0.0, 0.0, 0.0
207, 5/23/2022 11:51:40, 0.0, 0.0, 0.0, 0.0
208, 5/23/2022 11:52:40, 0.0, 0.0, 0.0, 0.0

DRAFT

209, 5/23/2022 11:53:40, 0.0, 0.0, 0.0, 0.0
210, 5/23/2022 11:54:40, 0.0, 0.0, 0.0, 0.0
211, 5/23/2022 11:55:40, 0.0, 0.0, 0.0, 0.0
212, 5/23/2022 11:56:40, 0.0, 0.0, 0.0, 0.0
213, 5/23/2022 11:57:40, 0.0, 0.0, 0.0, 0.0
214, 5/23/2022 11:58:40, 0.0, 0.0, 0.0, 0.0
215, 5/23/2022 11:59:40, 0.0, 0.0, 0.0, 0.0
216, 5/23/2022 12:00:40, 0.0, 0.0, 0.0, 0.0
217, 5/23/2022 12:01:40, 0.0, 0.0, 0.0, 0.0
218, 5/23/2022 12:02:40, 0.0, 0.0, 0.0, 0.0
219, 5/23/2022 12:03:40, 0.0, 0.0, 0.0, 0.0
220, 5/23/2022 12:04:40, 0.0, 0.0, 0.0, 0.0
221, 5/23/2022 12:05:40, 0.0, 0.0, 0.0, 0.0
222, 5/23/2022 12:06:40, 0.0, 0.0, 0.0, 0.0
223, 5/23/2022 12:07:40, 0.0, 0.0, 0.0, 0.0
224, 5/23/2022 12:08:40, 0.0, 0.0, 0.0, 0.0
225, 5/23/2022 12:09:40, 0.0, 0.0, 0.0, 0.0
226, 5/23/2022 12:10:40, 0.0, 0.0, 0.0, 0.0
227, 5/23/2022 12:11:40, 0.0, 0.0, 0.0, 0.0
228, 5/23/2022 12:12:40, 0.0, 0.0, 0.0, 0.0
229, 5/23/2022 12:13:40, 0.0, 0.0, 0.0, 0.0
230, 5/23/2022 12:14:40, 0.0, 0.0, 0.0, 0.0
231, 5/23/2022 12:15:40, 0.0, 0.0, 0.0, 0.0
232, 5/23/2022 12:16:40, 0.0, 0.0, 0.0, 0.0
233, 5/23/2022 12:17:40, 0.0, 0.0, 0.0, 0.0
234, 5/23/2022 12:18:40, 0.0, 0.0, 0.0, 0.0
235, 5/23/2022 12:19:40, 0.0, 0.0, 0.0, 0.0
236, 5/23/2022 12:20:40, 0.0, 0.0, 0.0, 0.0
237, 5/23/2022 12:21:40, 0.0, 0.0, 0.0, 0.0
238, 5/23/2022 12:22:40, 0.0, 0.0, 0.0, 0.0
239, 5/23/2022 12:23:40, 0.0, 0.0, 0.0, 0.0
240, 5/23/2022 12:24:40, 0.0, 0.0, 0.0, 0.0
241, 5/23/2022 12:25:40, 0.0, 0.0, 0.0, 0.0
242, 5/23/2022 12:26:40, 0.0, 0.0, 0.0, 0.0
243, 5/23/2022 12:27:40, 0.0, 0.0, 0.0, 0.0
244, 5/23/2022 12:28:40, 0.0, 0.0, 0.0, 0.0
245, 5/23/2022 12:29:40, 0.0, 0.0, 0.0, 0.0
246, 5/23/2022 12:30:40, 0.0, 0.0, 0.0, 0.0
247, 5/23/2022 12:31:40, 0.0, 0.0, 0.0, 0.0
248, 5/23/2022 12:32:40, 0.0, 0.0, 0.0, 0.0
249, 5/23/2022 12:33:40, 0.0, 0.0, 0.0, 0.0
250, 5/23/2022 12:34:40, 0.0, 0.0, 0.0, 0.0
251, 5/23/2022 12:35:40, 0.0, 0.0, 0.0, 0.0
252, 5/23/2022 12:36:40, 0.0, 0.0, 0.0, 0.0
253, 5/23/2022 12:37:40, 0.0, 0.0, 0.0, 0.0
254, 5/23/2022 12:38:40, 0.0, 0.0, 0.0, 0.0
255, 5/23/2022 12:39:40, 0.0, 0.0, 0.0, 0.0
256, 5/23/2022 12:40:40, 0.0, 0.0, 0.0, 0.0
257, 5/23/2022 12:41:40, 0.0, 0.0, 0.0, 0.0
258, 5/23/2022 12:42:40, 0.0, 0.0, 0.0, 0.0

DRAFT

259, 5/23/2022 12:43:40, 0.0, 0.0, 0.0, 0.0
260, 5/23/2022 12:44:40, 0.0, 0.0, 0.0, 0.0
261, 5/23/2022 12:45:40, 0.0, 0.0, 0.0, 0.0
262, 5/23/2022 12:46:40, 0.0, 0.0, 0.0, 0.0
263, 5/23/2022 12:47:40, 0.0, 0.0, 0.0, 0.0
264, 5/23/2022 12:48:40, 0.0, 0.0, 0.0, 0.0
265, 5/23/2022 12:49:40, 0.0, 0.0, 0.0, 0.0
266, 5/23/2022 12:50:40, 0.0, 0.0, 0.0, 0.0
267, 5/23/2022 12:51:40, 0.0, 0.0, 0.0, 0.0
268, 5/23/2022 12:52:40, 0.0, 0.0, 0.0, 0.0
269, 5/23/2022 12:53:40, 0.0, 0.0, 0.0, 0.0
270, 5/23/2022 12:54:40, 0.0, 0.0, 0.0, 0.0
271, 5/23/2022 12:55:40, 0.0, 0.0, 0.0, 0.0
272, 5/23/2022 12:56:40, 0.0, 0.0, 0.0, 0.0
273, 5/23/2022 12:57:40, 0.0, 0.0, 0.0, 0.0
274, 5/23/2022 12:58:40, 0.0, 0.0, 0.0, 0.0
275, 5/23/2022 12:59:40, 0.0, 0.0, 0.0, 0.0
276, 5/23/2022 13:00:40, 0.0, 0.0, 0.0, 0.0
277, 5/23/2022 13:01:40, 0.0, 0.0, 0.0, 0.0
278, 5/23/2022 13:02:40, 0.0, 0.0, 0.0, 0.0
279, 5/23/2022 13:03:40, 0.0, 0.0, 0.0, 0.0
280, 5/23/2022 13:04:40, 0.0, 0.0, 0.0, 0.0
281, 5/23/2022 13:05:40, 0.0, 0.0, 0.0, 0.0
282, 5/23/2022 13:06:40, 0.0, 0.0, 0.0, 0.0
283, 5/23/2022 13:07:40, 0.0, 0.0, 0.0, 0.0
284, 5/23/2022 13:08:40, 0.0, 0.0, 0.0, 0.0
285, 5/23/2022 13:09:40, 0.0, 0.0, 0.0, 0.0
286, 5/23/2022 13:10:40, 0.0, 0.0, 0.0, 0.0
287, 5/23/2022 13:11:40, 0.0, 0.0, 0.0, 0.0
288, 5/23/2022 13:12:40, 0.0, 0.0, 0.0, 0.0
289, 5/23/2022 13:13:40, 0.0, 0.0, 0.0, 0.0
290, 5/23/2022 13:14:40, 0.0, 0.0, 0.0, 0.0
291, 5/23/2022 13:15:40, 0.0, 0.0, 0.0, 0.0
Peak, , 0.0, 0.0, 0.0, 0.0
Min, , 0.0, 0.0, 0.0, 0.0
Average, , 0.0, 0.0, 0.0, 0.0

DRAFT

```
============================================================
22/05/23 13:50
************************************************************
Summary
------------------------------------------------------------
Unit Name       MiniRAE 3000(PGM-7320)
Unit SN 592-914539
Unit Firmware Ver       V2.22A
------------------------------------------------------------
Running Mode    Hygiene Mode
Datalog Mode    Manual
Diagnostic Mode No
Stop Reason     Stop by User
------------------------------------------------------------
Site ID RAE00000
User ID 00000001
------------------------------------------------------------
Begin   5/23/2022 13:50:28
End     5/23/2022 14:24:43
Sample Period(s)        60
Number of Records       34
------------------------------------------------------------
Sensor  PID(ppm)
Sensor SN       S023030328S4
Measure Type    Min; Avg; Max; Real
Span    100.0
Span 2  1000.0
Low Alarm       50.0
High Alarm      100.0
Over Alarm      15000.0
STEL Alarm      100.0
TWA Alarm       50.0
Measurement Gas Isobutylene
Calibration Time        5/4/2022 10:18
Peak    0.0
Min     0.0
Average 0.0

************************************************************
Datalog
, , PID(ppm), PID(ppm), PID(ppm), PID(ppm)
Index, Date/Time, (Min), (Avg), (Max), (Real)
001, 5/23/2022 13:51:28, 0.0, 0.0, 0.0, 0.0
002, 5/23/2022 13:52:28, 0.0, 0.0, 0.0, 0.0
003, 5/23/2022 13:53:28, 0.0, 0.0, 0.0, 0.0
004, 5/23/2022 13:54:28, 0.0, 0.0, 0.0, 0.0
005, 5/23/2022 13:55:28, 0.0, 0.0, 0.0, 0.0
006, 5/23/2022 13:56:28, 0.0, 0.0, 0.0, 0.0
007, 5/23/2022 13:57:28, 0.0, 0.0, 0.0, 0.0
008, 5/23/2022 13:58:28, 0.0, 0.0, 0.0, 0.0
```

DRAFT

009, 5/23/2022 13:59:28, 0.0, 0.0, 0.0, 0.0
010, 5/23/2022 14:00:28, 0.0, 0.0, 0.0, 0.0
011, 5/23/2022 14:01:28, 0.0, 0.0, 0.0, 0.0
012, 5/23/2022 14:02:28, 0.0, 0.0, 0.0, 0.0
013, 5/23/2022 14:03:28, 0.0, 0.0, 0.0, 0.0
014, 5/23/2022 14:04:28, 0.0, 0.0, 0.0, 0.0
015, 5/23/2022 14:05:28, 0.0, 0.0, 0.0, 0.0
016, 5/23/2022 14:06:28, 0.0, 0.0, 0.0, 0.0
017, 5/23/2022 14:07:28, 0.0, 0.0, 0.0, 0.0
018, 5/23/2022 14:08:28, 0.0, 0.0, 0.0, 0.0
019, 5/23/2022 14:09:28, 0.0, 0.0, 0.0, 0.0
020, 5/23/2022 14:10:28, 0.0, 0.0, 0.0, 0.0
021, 5/23/2022 14:11:28, 0.0, 0.0, 0.0, 0.0
022, 5/23/2022 14:12:28, 0.0, 0.0, 0.0, 0.0
023, 5/23/2022 14:13:28, 0.0, 0.0, 0.0, 0.0
024, 5/23/2022 14:14:28, 0.0, 0.0, 0.0, 0.0
025, 5/23/2022 14:15:28, 0.0, 0.0, 0.0, 0.0
026, 5/23/2022 14:16:28, 0.0, 0.0, 0.0, 0.0
027, 5/23/2022 14:17:28, 0.0, 0.0, 0.0, 0.0
028, 5/23/2022 14:18:28, 0.0, 0.0, 0.0, 0.0
029, 5/23/2022 14:19:28, 0.0, 0.0, 0.0, 0.0
030, 5/23/2022 14:20:28, 0.0, 0.0, 0.0, 0.0
031, 5/23/2022 14:21:28, 0.0, 0.0, 0.0, 0.0
032, 5/23/2022 14:22:28, 0.0, 0.0, 0.0, 0.0
033, 5/23/2022 14:23:28, 0.0, 0.0, 0.0, 0.0
034, 5/23/2022 14:24:28, 0.0, 0.0, 0.0, 0.0
Peak, , 0.0, 0.0, 0.0, 0.0
Min, , 0.0, 0.0, 0.0, 0.0
Average, , 0.0, 0.0, 0.0, 0.0

DRAFT

```
============================================================
22/05/24 08:26
************************************************************
Summary
------------------------------------------------------------
Unit Name       MiniRAE 3000(PGM-7320)
Unit SN 592-914539
Unit Firmware Ver       V2.22A
------------------------------------------------------------
Running Mode    Hygiene Mode
Datalog Mode    Manual
Diagnostic Mode No
Stop Reason     Stop by User
------------------------------------------------------------
Site ID RAE00000
User ID 00000001
------------------------------------------------------------
Begin   5/24/2022 08:26:26
End     5/24/2022 11:58:00
Sample Period(s)        60
Number of Records       211
------------------------------------------------------------
Sensor  PID(ppm)
Sensor SN       S023030328S4
Measure Type    Min; Avg; Max; Real
Span    100.0
Span 2  1000.0
Low Alarm       50.0
High Alarm      100.0
Over Alarm      15000.0
STEL Alarm      100.0
TWA Alarm       50.0
Measurement Gas Isobutylene
Calibration Time        5/4/2022 10:18
Peak    0.0
Min     0.0
Average 0.0

************************************************************
Datalog
, , PID(ppm), PID(ppm), PID(ppm), PID(ppm)
Index, Date/Time, (Min), (Avg), (Max), (Real)
001, 5/24/2022 08:27:26, 0.0, 0.0, 0.0, 0.0
002, 5/24/2022 08:28:26, 0.0, 0.0, 0.0, 0.0
003, 5/24/2022 08:29:26, 0.0, 0.0, 0.0, 0.0
004, 5/24/2022 08:30:26, 0.0, 0.0, 0.0, 0.0
005, 5/24/2022 08:31:26, 0.0, 0.0, 0.0, 0.0
006, 5/24/2022 08:32:26, 0.0, 0.0, 0.0, 0.0
007, 5/24/2022 08:33:26, 0.0, 0.0, 0.0, 0.0
008, 5/24/2022 08:34:26, 0.0, 0.0, 0.0, 0.0
```

DRAFT

009, 5/24/2022 08:35:26, 0.0, 0.0, 0.0, 0.0
010, 5/24/2022 08:36:26, 0.0, 0.0, 0.0, 0.0
011, 5/24/2022 08:37:26, 0.0, 0.0, 0.0, 0.0
012, 5/24/2022 08:38:26, 0.0, 0.0, 0.0, 0.0
013, 5/24/2022 08:39:26, 0.0, 0.0, 0.0, 0.0
014, 5/24/2022 08:40:26, 0.0, 0.0, 0.0, 0.0
015, 5/24/2022 08:41:26, 0.0, 0.0, 0.0, 0.0
016, 5/24/2022 08:42:26, 0.0, 0.0, 0.0, 0.0
017, 5/24/2022 08:43:26, 0.0, 0.0, 0.0, 0.0
018, 5/24/2022 08:44:26, 0.0, 0.0, 0.0, 0.0
019, 5/24/2022 08:45:26, 0.0, 0.0, 0.0, 0.0
020, 5/24/2022 08:46:26, 0.0, 0.0, 0.0, 0.0
021, 5/24/2022 08:47:26, 0.0, 0.0, 0.0, 0.0
022, 5/24/2022 08:48:26, 0.0, 0.0, 0.0, 0.0
023, 5/24/2022 08:49:26, 0.0, 0.0, 0.0, 0.0
024, 5/24/2022 08:50:26, 0.0, 0.0, 0.0, 0.0
025, 5/24/2022 08:51:26, 0.0, 0.0, 0.0, 0.0
026, 5/24/2022 08:52:26, 0.0, 0.0, 0.0, 0.0
027, 5/24/2022 08:53:26, 0.0, 0.0, 0.0, 0.0
028, 5/24/2022 08:54:26, 0.0, 0.0, 0.0, 0.0
029, 5/24/2022 08:55:26, 0.0, 0.0, 0.0, 0.0
030, 5/24/2022 08:56:26, 0.0, 0.0, 0.0, 0.0
031, 5/24/2022 08:57:26, 0.0, 0.0, 0.0, 0.0
032, 5/24/2022 08:58:26, 0.0, 0.0, 0.0, 0.0
033, 5/24/2022 08:59:26, 0.0, 0.0, 0.0, 0.0
034, 5/24/2022 09:00:26, 0.0, 0.0, 0.0, 0.0
035, 5/24/2022 09:01:26, 0.0, 0.0, 0.0, 0.0
036, 5/24/2022 09:02:26, 0.0, 0.0, 0.0, 0.0
037, 5/24/2022 09:03:26, 0.0, 0.0, 0.0, 0.0
038, 5/24/2022 09:04:26, 0.0, 0.0, 0.0, 0.0
039, 5/24/2022 09:05:26, 0.0, 0.0, 0.0, 0.0
040, 5/24/2022 09:06:26, 0.0, 0.0, 0.0, 0.0
041, 5/24/2022 09:07:26, 0.0, 0.0, 0.0, 0.0
042, 5/24/2022 09:08:26, 0.0, 0.0, 0.0, 0.0
043, 5/24/2022 09:09:26, 0.0, 0.0, 0.0, 0.0
044, 5/24/2022 09:10:26, 0.0, 0.0, 0.0, 0.0
045, 5/24/2022 09:11:26, 0.0, 0.0, 0.0, 0.0
046, 5/24/2022 09:12:26, 0.0, 0.0, 0.0, 0.0
047, 5/24/2022 09:13:26, 0.0, 0.0, 0.0, 0.0
048, 5/24/2022 09:14:26, 0.0, 0.0, 0.0, 0.0
049, 5/24/2022 09:15:26, 0.0, 0.0, 0.0, 0.0
050, 5/24/2022 09:16:26, 0.0, 0.0, 0.0, 0.0
051, 5/24/2022 09:17:26, 0.0, 0.0, 0.0, 0.0
052, 5/24/2022 09:18:26, 0.0, 0.0, 0.0, 0.0
053, 5/24/2022 09:19:26, 0.0, 0.0, 0.0, 0.0
054, 5/24/2022 09:20:26, 0.0, 0.0, 0.0, 0.0
055, 5/24/2022 09:21:26, 0.0, 0.0, 0.0, 0.0
056, 5/24/2022 09:22:26, 0.0, 0.0, 0.0, 0.0
057, 5/24/2022 09:23:26, 0.0, 0.0, 0.0, 0.0
058, 5/24/2022 09:24:26, 0.0, 0.0, 0.0, 0.0

DRAFT

059, 5/24/2022 09:25:26, 0.0, 0.0, 0.0, 0.0
060, 5/24/2022 09:26:26, 0.0, 0.0, 0.0, 0.0
061, 5/24/2022 09:27:26, 0.0, 0.0, 0.0, 0.0
062, 5/24/2022 09:28:26, 0.0, 0.0, 0.0, 0.0
063, 5/24/2022 09:29:26, 0.0, 0.0, 0.0, 0.0
064, 5/24/2022 09:30:26, 0.0, 0.0, 0.0, 0.0
065, 5/24/2022 09:31:26, 0.0, 0.0, 0.0, 0.0
066, 5/24/2022 09:32:26, 0.0, 0.0, 0.0, 0.0
067, 5/24/2022 09:33:26, 0.0, 0.0, 0.0, 0.0
068, 5/24/2022 09:34:26, 0.0, 0.0, 0.0, 0.0
069, 5/24/2022 09:35:26, 0.0, 0.0, 0.0, 0.0
070, 5/24/2022 09:36:26, 0.0, 0.0, 0.0, 0.0
071, 5/24/2022 09:37:26, 0.0, 0.0, 0.0, 0.0
072, 5/24/2022 09:38:26, 0.0, 0.0, 0.0, 0.0
073, 5/24/2022 09:39:26, 0.0, 0.0, 0.0, 0.0
074, 5/24/2022 09:40:26, 0.0, 0.0, 0.0, 0.0
075, 5/24/2022 09:41:26, 0.0, 0.0, 0.0, 0.0
076, 5/24/2022 09:42:26, 0.0, 0.0, 0.0, 0.0
077, 5/24/2022 09:43:26, 0.0, 0.0, 0.0, 0.0
078, 5/24/2022 09:44:26, 0.0, 0.0, 0.0, 0.0
079, 5/24/2022 09:45:26, 0.0, 0.0, 0.0, 0.0
080, 5/24/2022 09:46:26, 0.0, 0.0, 0.0, 0.0
081, 5/24/2022 09:47:26, 0.0, 0.0, 0.0, 0.0
082, 5/24/2022 09:48:26, 0.0, 0.0, 0.0, 0.0
083, 5/24/2022 09:49:26, 0.0, 0.0, 0.0, 0.0
084, 5/24/2022 09:50:26, 0.0, 0.0, 0.0, 0.0
085, 5/24/2022 09:51:26, 0.0, 0.0, 0.0, 0.0
086, 5/24/2022 09:52:26, 0.0, 0.0, 0.0, 0.0
087, 5/24/2022 09:53:26, 0.0, 0.0, 0.0, 0.0
088, 5/24/2022 09:54:26, 0.0, 0.0, 0.0, 0.0
089, 5/24/2022 09:55:26, 0.0, 0.0, 0.0, 0.0
090, 5/24/2022 09:56:26, 0.0, 0.0, 0.0, 0.0
091, 5/24/2022 09:57:26, 0.0, 0.0, 0.0, 0.0
092, 5/24/2022 09:58:26, 0.0, 0.0, 0.0, 0.0
093, 5/24/2022 09:59:26, 0.0, 0.0, 0.0, 0.0
094, 5/24/2022 10:00:26, 0.0, 0.0, 0.0, 0.0
095, 5/24/2022 10:01:26, 0.0, 0.0, 0.0, 0.0
096, 5/24/2022 10:02:26, 0.0, 0.0, 0.0, 0.0
097, 5/24/2022 10:03:26, 0.0, 0.0, 0.0, 0.0
098, 5/24/2022 10:04:26, 0.0, 0.0, 0.0, 0.0
099, 5/24/2022 10:05:26, 0.0, 0.0, 0.0, 0.0
100, 5/24/2022 10:06:26, 0.0, 0.0, 0.0, 0.0
101, 5/24/2022 10:07:26, 0.0, 0.0, 0.0, 0.0
102, 5/24/2022 10:08:26, 0.0, 0.0, 0.0, 0.0
103, 5/24/2022 10:09:26, 0.0, 0.0, 0.0, 0.0
104, 5/24/2022 10:10:26, 0.0, 0.0, 0.0, 0.0
105, 5/24/2022 10:11:26, 0.0, 0.0, 0.0, 0.0
106, 5/24/2022 10:12:26, 0.0, 0.0, 0.0, 0.0
107, 5/24/2022 10:13:26, 0.0, 0.0, 0.0, 0.0
108, 5/24/2022 10:14:26, 0.0, 0.0, 0.0, 0.0

DRAFT

109, 5/24/2022 10:15:26, 0.0, 0.0, 0.0, 0.0
110, 5/24/2022 10:16:26, 0.0, 0.0, 0.0, 0.0
111, 5/24/2022 10:17:26, 0.0, 0.0, 0.0, 0.0
112, 5/24/2022 10:18:26, 0.0, 0.0, 0.0, 0.0
113, 5/24/2022 10:19:26, 0.0, 0.0, 0.0, 0.0
114, 5/24/2022 10:20:26, 0.0, 0.0, 0.0, 0.0
115, 5/24/2022 10:21:26, 0.0, 0.0, 0.0, 0.0
116, 5/24/2022 10:22:26, 0.0, 0.0, 0.0, 0.0
117, 5/24/2022 10:23:26, 0.0, 0.0, 0.0, 0.0
118, 5/24/2022 10:24:26, 0.0, 0.0, 0.0, 0.0
119, 5/24/2022 10:25:26, 0.0, 0.0, 0.0, 0.0
120, 5/24/2022 10:26:26, 0.0, 0.0, 0.0, 0.0
121, 5/24/2022 10:27:26, 0.0, 0.0, 0.0, 0.0
122, 5/24/2022 10:28:26, 0.0, 0.0, 0.0, 0.0
123, 5/24/2022 10:29:26, 0.0, 0.0, 0.0, 0.0
124, 5/24/2022 10:30:26, 0.0, 0.0, 0.0, 0.0
125, 5/24/2022 10:31:26, 0.0, 0.0, 0.0, 0.0
126, 5/24/2022 10:32:26, 0.0, 0.0, 0.0, 0.0
127, 5/24/2022 10:33:26, 0.0, 0.0, 0.0, 0.0
128, 5/24/2022 10:34:26, 0.0, 0.0, 0.0, 0.0
129, 5/24/2022 10:35:26, 0.0, 0.0, 0.0, 0.0
130, 5/24/2022 10:36:26, 0.0, 0.0, 0.0, 0.0
131, 5/24/2022 10:37:26, 0.0, 0.0, 0.0, 0.0
132, 5/24/2022 10:38:26, 0.0, 0.0, 0.0, 0.0
133, 5/24/2022 10:39:26, 0.0, 0.0, 0.0, 0.0
134, 5/24/2022 10:40:26, 0.0, 0.0, 0.0, 0.0
135, 5/24/2022 10:41:26, 0.0, 0.0, 0.0, 0.0
136, 5/24/2022 10:42:26, 0.0, 0.0, 0.0, 0.0
137, 5/24/2022 10:43:26, 0.0, 0.0, 0.0, 0.0
138, 5/24/2022 10:44:26, 0.0, 0.0, 0.0, 0.0
139, 5/24/2022 10:45:26, 0.0, 0.0, 0.0, 0.0
140, 5/24/2022 10:46:26, 0.0, 0.0, 0.0, 0.0
141, 5/24/2022 10:47:26, 0.0, 0.0, 0.0, 0.0
142, 5/24/2022 10:48:26, 0.0, 0.0, 0.0, 0.0
143, 5/24/2022 10:49:26, 0.0, 0.0, 0.0, 0.0
144, 5/24/2022 10:50:26, 0.0, 0.0, 0.0, 0.0
145, 5/24/2022 10:51:26, 0.0, 0.0, 0.0, 0.0
146, 5/24/2022 10:52:26, 0.0, 0.0, 0.0, 0.0
147, 5/24/2022 10:53:26, 0.0, 0.0, 0.0, 0.0
148, 5/24/2022 10:54:26, 0.0, 0.0, 0.0, 0.0
149, 5/24/2022 10:55:26, 0.0, 0.0, 0.0, 0.0
150, 5/24/2022 10:56:26, 0.0, 0.0, 0.0, 0.0
151, 5/24/2022 10:57:26, 0.0, 0.0, 0.0, 0.0
152, 5/24/2022 10:58:26, 0.0, 0.0, 0.0, 0.0
153, 5/24/2022 10:59:26, 0.0, 0.0, 0.0, 0.0
154, 5/24/2022 11:00:26, 0.0, 0.0, 0.0, 0.0
155, 5/24/2022 11:01:26, 0.0, 0.0, 0.0, 0.0
156, 5/24/2022 11:02:26, 0.0, 0.0, 0.0, 0.0
157, 5/24/2022 11:03:26, 0.0, 0.0, 0.0, 0.0
158, 5/24/2022 11:04:26, 0.0, 0.0, 0.0, 0.0

DRAFT

159, 5/24/2022 11:05:26, 0.0, 0.0, 0.0, 0.0
160, 5/24/2022 11:06:26, 0.0, 0.0, 0.0, 0.0
161, 5/24/2022 11:07:26, 0.0, 0.0, 0.0, 0.0
162, 5/24/2022 11:08:26, 0.0, 0.0, 0.0, 0.0
163, 5/24/2022 11:09:26, 0.0, 0.0, 0.0, 0.0
164, 5/24/2022 11:10:26, 0.0, 0.0, 0.0, 0.0
165, 5/24/2022 11:11:26, 0.0, 0.0, 0.0, 0.0
166, 5/24/2022 11:12:26, 0.0, 0.0, 0.0, 0.0
167, 5/24/2022 11:13:26, 0.0, 0.0, 0.0, 0.0
168, 5/24/2022 11:14:26, 0.0, 0.0, 0.0, 0.0
169, 5/24/2022 11:15:26, 0.0, 0.0, 0.0, 0.0
170, 5/24/2022 11:16:26, 0.0, 0.0, 0.0, 0.0
171, 5/24/2022 11:17:26, 0.0, 0.0, 0.0, 0.0
172, 5/24/2022 11:18:26, 0.0, 0.0, 0.0, 0.0
173, 5/24/2022 11:19:26, 0.0, 0.0, 0.0, 0.0
174, 5/24/2022 11:20:26, 0.0, 0.0, 0.0, 0.0
175, 5/24/2022 11:21:26, 0.0, 0.0, 0.0, 0.0
176, 5/24/2022 11:22:26, 0.0, 0.0, 0.0, 0.0
177, 5/24/2022 11:23:26, 0.0, 0.0, 0.0, 0.0
178, 5/24/2022 11:24:26, 0.0, 0.0, 0.0, 0.0
179, 5/24/2022 11:25:26, 0.0, 0.0, 0.0, 0.0
180, 5/24/2022 11:26:26, 0.0, 0.0, 0.0, 0.0
181, 5/24/2022 11:27:26, 0.0, 0.0, 0.0, 0.0
182, 5/24/2022 11:28:26, 0.0, 0.0, 0.0, 0.0
183, 5/24/2022 11:29:26, 0.0, 0.0, 0.0, 0.0
184, 5/24/2022 11:30:26, 0.0, 0.0, 0.0, 0.0
185, 5/24/2022 11:31:26, 0.0, 0.0, 0.0, 0.0
186, 5/24/2022 11:32:26, 0.0, 0.0, 0.0, 0.0
187, 5/24/2022 11:33:26, 0.0, 0.0, 0.0, 0.0
188, 5/24/2022 11:34:26, 0.0, 0.0, 0.0, 0.0
189, 5/24/2022 11:35:26, 0.0, 0.0, 0.0, 0.0
190, 5/24/2022 11:36:26, 0.0, 0.0, 0.0, 0.0
191, 5/24/2022 11:37:26, 0.0, 0.0, 0.0, 0.0
192, 5/24/2022 11:38:26, 0.0, 0.0, 0.0, 0.0
193, 5/24/2022 11:39:26, 0.0, 0.0, 0.0, 0.0
194, 5/24/2022 11:40:26, 0.0, 0.0, 0.0, 0.0
195, 5/24/2022 11:41:26, 0.0, 0.0, 0.0, 0.0
196, 5/24/2022 11:42:26, 0.0, 0.0, 0.0, 0.0
197, 5/24/2022 11:43:26, 0.0, 0.0, 0.0, 0.0
198, 5/24/2022 11:44:26, 0.0, 0.0, 0.0, 0.0
199, 5/24/2022 11:45:26, 0.0, 0.0, 0.0, 0.0
200, 5/24/2022 11:46:26, 0.0, 0.0, 0.0, 0.0
201, 5/24/2022 11:47:26, 0.0, 0.0, 0.0, 0.0
202, 5/24/2022 11:48:26, 0.0, 0.0, 0.0, 0.0
203, 5/24/2022 11:49:26, 0.0, 0.0, 0.0, 0.0
204, 5/24/2022 11:50:26, 0.0, 0.0, 0.0, 0.0
205, 5/24/2022 11:51:26, 0.0, 0.0, 0.0, 0.0
206, 5/24/2022 11:52:26, 0.0, 0.0, 0.0, 0.0
207, 5/24/2022 11:53:26, 0.0, 0.0, 0.0, 0.0
208, 5/24/2022 11:54:26, 0.0, 0.0, 0.0, 0.0

DRAFT

209, 5/24/2022 11:55:26, 0.0, 0.0, 0.0, 0.0
210, 5/24/2022 11:56:26, 0.0, 0.0, 0.0, 0.0
211, 5/24/2022 11:57:26, 0.0, 0.0, 0.0, 0.0
Peak, , 0.0, 0.0, 0.0, 0.0
Min, , 0.0, 0.0, 0.0, 0.0
Average, , 0.0, 0.0, 0.0, 0.0

DRAFT

```
============================================================
22/05/25 08:47
************************************************************
Summary
------------------------------------------------------------
Unit Name       MiniRAE 3000(PGM-7320)
Unit SN 592-914539
Unit Firmware Ver       V2.22A
------------------------------------------------------------
Running Mode    Hygiene Mode
Datalog Mode    Manual
Diagnostic Mode No
Stop Reason     Stop by User
------------------------------------------------------------
Site ID RAE00000
User ID 00000001
------------------------------------------------------------
Begin   5/25/2022 08:47:43
End     5/25/2022 11:31:45
Sample Period(s)        60
Number of Records       164
------------------------------------------------------------
Sensor  PID(ppm)
Sensor SN       S023030328S4
Measure Type    Min; Avg; Max; Real
Span    100.0
Span 2  1000.0
Low Alarm       50.0
High Alarm      100.0
Over Alarm      15000.0
STEL Alarm      100.0
TWA Alarm       50.0
Measurement Gas Isobutylene
Calibration Time        5/4/2022 10:18
Peak    0.0
Min     0.0
Average 0.0

************************************************************
Datalog
, , PID(ppm), PID(ppm), PID(ppm), PID(ppm)
Index, Date/Time, (Min), (Avg), (Max), (Real)
001, 5/25/2022 08:48:43, 0.0, 0.0, 0.0, 0.0
002, 5/25/2022 08:49:43, 0.0, 0.0, 0.0, 0.0
003, 5/25/2022 08:50:43, 0.0, 0.0, 0.0, 0.0
004, 5/25/2022 08:51:43, 0.0, 0.0, 0.0, 0.0
005, 5/25/2022 08:52:43, 0.0, 0.0, 0.0, 0.0
006, 5/25/2022 08:53:43, 0.0, 0.0, 0.0, 0.0
007, 5/25/2022 08:54:43, 0.0, 0.0, 0.0, 0.0
008, 5/25/2022 08:55:43, 0.0, 0.0, 0.0, 0.0
```

DRAFT

009, 5/25/2022 08:56:43, 0.0, 0.0, 0.0, 0.0
010, 5/25/2022 08:57:43, 0.0, 0.0, 0.0, 0.0
011, 5/25/2022 08:58:43, 0.0, 0.0, 0.0, 0.0
012, 5/25/2022 08:59:43, 0.0, 0.0, 0.0, 0.0
013, 5/25/2022 09:00:43, 0.0, 0.0, 0.0, 0.0
014, 5/25/2022 09:01:43, 0.0, 0.0, 0.0, 0.0
015, 5/25/2022 09:02:43, 0.0, 0.0, 0.0, 0.0
016, 5/25/2022 09:03:43, 0.0, 0.0, 0.0, 0.0
017, 5/25/2022 09:04:43, 0.0, 0.0, 0.0, 0.0
018, 5/25/2022 09:05:43, 0.0, 0.0, 0.0, 0.0
019, 5/25/2022 09:06:43, 0.0, 0.0, 0.0, 0.0
020, 5/25/2022 09:07:43, 0.0, 0.0, 0.0, 0.0
021, 5/25/2022 09:08:43, 0.0, 0.0, 0.0, 0.0
022, 5/25/2022 09:09:43, 0.0, 0.0, 0.0, 0.0
023, 5/25/2022 09:10:43, 0.0, 0.0, 0.0, 0.0
024, 5/25/2022 09:11:43, 0.0, 0.0, 0.0, 0.0
025, 5/25/2022 09:12:43, 0.0, 0.0, 0.0, 0.0
026, 5/25/2022 09:13:43, 0.0, 0.0, 0.0, 0.0
027, 5/25/2022 09:14:43, 0.0, 0.0, 0.0, 0.0
028, 5/25/2022 09:15:43, 0.0, 0.0, 0.0, 0.0
029, 5/25/2022 09:16:43, 0.0, 0.0, 0.0, 0.0
030, 5/25/2022 09:17:43, 0.0, 0.0, 0.0, 0.0
031, 5/25/2022 09:18:43, 0.0, 0.0, 0.0, 0.0
032, 5/25/2022 09:19:43, 0.0, 0.0, 0.0, 0.0
033, 5/25/2022 09:20:43, 0.0, 0.0, 0.0, 0.0
034, 5/25/2022 09:21:43, 0.0, 0.0, 0.0, 0.0
035, 5/25/2022 09:22:43, 0.0, 0.0, 0.0, 0.0
036, 5/25/2022 09:23:43, 0.0, 0.0, 0.0, 0.0
037, 5/25/2022 09:24:43, 0.0, 0.0, 0.0, 0.0
038, 5/25/2022 09:25:43, 0.0, 0.0, 0.0, 0.0
039, 5/25/2022 09:26:43, 0.0, 0.0, 0.0, 0.0
040, 5/25/2022 09:27:43, 0.0, 0.0, 0.0, 0.0
041, 5/25/2022 09:28:43, 0.0, 0.0, 0.0, 0.0
042, 5/25/2022 09:29:43, 0.0, 0.0, 0.0, 0.0
043, 5/25/2022 09:30:43, 0.0, 0.0, 0.0, 0.0
044, 5/25/2022 09:31:43, 0.0, 0.0, 0.0, 0.0
045, 5/25/2022 09:32:43, 0.0, 0.0, 0.0, 0.0
046, 5/25/2022 09:33:43, 0.0, 0.0, 0.0, 0.0
047, 5/25/2022 09:34:43, 0.0, 0.0, 0.0, 0.0
048, 5/25/2022 09:35:43, 0.0, 0.0, 0.0, 0.0
049, 5/25/2022 09:36:43, 0.0, 0.0, 0.0, 0.0
050, 5/25/2022 09:37:43, 0.0, 0.0, 0.0, 0.0
051, 5/25/2022 09:38:43, 0.0, 0.0, 0.0, 0.0
052, 5/25/2022 09:39:43, 0.0, 0.0, 0.0, 0.0
053, 5/25/2022 09:40:43, 0.0, 0.0, 0.0, 0.0
054, 5/25/2022 09:41:43, 0.0, 0.0, 0.0, 0.0
055, 5/25/2022 09:42:43, 0.0, 0.0, 0.0, 0.0
056, 5/25/2022 09:43:43, 0.0, 0.0, 0.0, 0.0
057, 5/25/2022 09:44:43, 0.0, 0.0, 0.0, 0.0
058, 5/25/2022 09:45:43, 0.0, 0.0, 0.0, 0.0

DRAFT

059, 5/25/2022 09:46:43, 0.0, 0.0, 0.0, 0.0
060, 5/25/2022 09:47:43, 0.0, 0.0, 0.0, 0.0
061, 5/25/2022 09:48:43, 0.0, 0.0, 0.0, 0.0
062, 5/25/2022 09:49:43, 0.0, 0.0, 0.0, 0.0
063, 5/25/2022 09:50:43, 0.0, 0.0, 0.0, 0.0
064, 5/25/2022 09:51:43, 0.0, 0.0, 0.0, 0.0
065, 5/25/2022 09:52:43, 0.0, 0.0, 0.0, 0.0
066, 5/25/2022 09:53:43, 0.0, 0.0, 0.0, 0.0
067, 5/25/2022 09:54:43, 0.0, 0.0, 0.0, 0.0
068, 5/25/2022 09:55:43, 0.0, 0.0, 0.0, 0.0
069, 5/25/2022 09:56:43, 0.0, 0.0, 0.0, 0.0
070, 5/25/2022 09:57:43, 0.0, 0.0, 0.0, 0.0
071, 5/25/2022 09:58:43, 0.0, 0.0, 0.0, 0.0
072, 5/25/2022 09:59:43, 0.0, 0.0, 0.0, 0.0
073, 5/25/2022 10:00:43, 0.0, 0.0, 0.0, 0.0
074, 5/25/2022 10:01:43, 0.0, 0.0, 0.0, 0.0
075, 5/25/2022 10:02:43, 0.0, 0.0, 0.0, 0.0
076, 5/25/2022 10:03:43, 0.0, 0.0, 0.0, 0.0
077, 5/25/2022 10:04:43, 0.0, 0.0, 0.0, 0.0
078, 5/25/2022 10:05:43, 0.0, 0.0, 0.0, 0.0
079, 5/25/2022 10:06:43, 0.0, 0.0, 0.0, 0.0
080, 5/25/2022 10:07:43, 0.0, 0.0, 0.0, 0.0
081, 5/25/2022 10:08:43, 0.0, 0.0, 0.0, 0.0
082, 5/25/2022 10:09:43, 0.0, 0.0, 0.0, 0.0
083, 5/25/2022 10:10:43, 0.0, 0.0, 0.0, 0.0
084, 5/25/2022 10:11:43, 0.0, 0.0, 0.0, 0.0
085, 5/25/2022 10:12:43, 0.0, 0.0, 0.0, 0.0
086, 5/25/2022 10:13:43, 0.0, 0.0, 0.0, 0.0
087, 5/25/2022 10:14:43, 0.0, 0.0, 0.0, 0.0
088, 5/25/2022 10:15:43, 0.0, 0.0, 0.0, 0.0
089, 5/25/2022 10:16:43, 0.0, 0.0, 0.0, 0.0
090, 5/25/2022 10:17:43, 0.0, 0.0, 0.0, 0.0
091, 5/25/2022 10:18:43, 0.0, 0.0, 0.0, 0.0
092, 5/25/2022 10:19:43, 0.0, 0.0, 0.0, 0.0
093, 5/25/2022 10:20:43, 0.0, 0.0, 0.0, 0.0
094, 5/25/2022 10:21:43, 0.0, 0.0, 0.0, 0.0
095, 5/25/2022 10:22:43, 0.0, 0.0, 0.0, 0.0
096, 5/25/2022 10:23:43, 0.0, 0.0, 0.0, 0.0
097, 5/25/2022 10:24:43, 0.0, 0.0, 0.0, 0.0
098, 5/25/2022 10:25:43, 0.0, 0.0, 0.0, 0.0
099, 5/25/2022 10:26:43, 0.0, 0.0, 0.0, 0.0
100, 5/25/2022 10:27:43, 0.0, 0.0, 0.0, 0.0
101, 5/25/2022 10:28:43, 0.0, 0.0, 0.0, 0.0
102, 5/25/2022 10:29:43, 0.0, 0.0, 0.0, 0.0
103, 5/25/2022 10:30:43, 0.0, 0.0, 0.0, 0.0
104, 5/25/2022 10:31:43, 0.0, 0.0, 0.0, 0.0
105, 5/25/2022 10:32:43, 0.0, 0.0, 0.0, 0.0
106, 5/25/2022 10:33:43, 0.0, 0.0, 0.0, 0.0
107, 5/25/2022 10:34:43, 0.0, 0.0, 0.0, 0.0
108, 5/25/2022 10:35:43, 0.0, 0.0, 0.0, 0.0

DRAFT

109, 5/25/2022 10:36:43, 0.0, 0.0, 0.0, 0.0
110, 5/25/2022 10:37:43, 0.0, 0.0, 0.0, 0.0
111, 5/25/2022 10:38:43, 0.0, 0.0, 0.0, 0.0
112, 5/25/2022 10:39:43, 0.0, 0.0, 0.0, 0.0
113, 5/25/2022 10:40:43, 0.0, 0.0, 0.0, 0.0
114, 5/25/2022 10:41:43, 0.0, 0.0, 0.0, 0.0
115, 5/25/2022 10:42:43, 0.0, 0.0, 0.0, 0.0
116, 5/25/2022 10:43:43, 0.0, 0.0, 0.0, 0.0
117, 5/25/2022 10:44:43, 0.0, 0.0, 0.0, 0.0
118, 5/25/2022 10:45:43, 0.0, 0.0, 0.0, 0.0
119, 5/25/2022 10:46:43, 0.0, 0.0, 0.0, 0.0
120, 5/25/2022 10:47:43, 0.0, 0.0, 0.0, 0.0
121, 5/25/2022 10:48:43, 0.0, 0.0, 0.0, 0.0
122, 5/25/2022 10:49:43, 0.0, 0.0, 0.0, 0.0
123, 5/25/2022 10:50:43, 0.0, 0.0, 0.0, 0.0
124, 5/25/2022 10:51:43, 0.0, 0.0, 0.0, 0.0
125, 5/25/2022 10:52:43, 0.0, 0.0, 0.0, 0.0
126, 5/25/2022 10:53:43, 0.0, 0.0, 0.0, 0.0
127, 5/25/2022 10:54:43, 0.0, 0.0, 0.0, 0.0
128, 5/25/2022 10:55:43, 0.0, 0.0, 0.0, 0.0
129, 5/25/2022 10:56:43, 0.0, 0.0, 0.0, 0.0
130, 5/25/2022 10:57:43, 0.0, 0.0, 0.0, 0.0
131, 5/25/2022 10:58:43, 0.0, 0.0, 0.0, 0.0
132, 5/25/2022 10:59:43, 0.0, 0.0, 0.0, 0.0
133, 5/25/2022 11:00:43, 0.0, 0.0, 0.0, 0.0
134, 5/25/2022 11:01:43, 0.0, 0.0, 0.0, 0.0
135, 5/25/2022 11:02:43, 0.0, 0.0, 0.0, 0.0
136, 5/25/2022 11:03:43, 0.0, 0.0, 0.0, 0.0
137, 5/25/2022 11:04:43, 0.0, 0.0, 0.0, 0.0
138, 5/25/2022 11:05:43, 0.0, 0.0, 0.0, 0.0
139, 5/25/2022 11:06:43, 0.0, 0.0, 0.0, 0.0
140, 5/25/2022 11:07:43, 0.0, 0.0, 0.0, 0.0
141, 5/25/2022 11:08:43, 0.0, 0.0, 0.0, 0.0
142, 5/25/2022 11:09:43, 0.0, 0.0, 0.0, 0.0
143, 5/25/2022 11:10:43, 0.0, 0.0, 0.0, 0.0
144, 5/25/2022 11:11:43, 0.0, 0.0, 0.0, 0.0
145, 5/25/2022 11:12:43, 0.0, 0.0, 0.0, 0.0
146, 5/25/2022 11:13:43, 0.0, 0.0, 0.0, 0.0
147, 5/25/2022 11:14:43, 0.0, 0.0, 0.0, 0.0
148, 5/25/2022 11:15:43, 0.0, 0.0, 0.0, 0.0
149, 5/25/2022 11:16:43, 0.0, 0.0, 0.0, 0.0
150, 5/25/2022 11:17:43, 0.0, 0.0, 0.0, 0.0
151, 5/25/2022 11:18:43, 0.0, 0.0, 0.0, 0.0
152, 5/25/2022 11:19:43, 0.0, 0.0, 0.0, 0.0
153, 5/25/2022 11:20:43, 0.0, 0.0, 0.0, 0.0
154, 5/25/2022 11:21:43, 0.0, 0.0, 0.0, 0.0
155, 5/25/2022 11:22:43, 0.0, 0.0, 0.0, 0.0
156, 5/25/2022 11:23:43, 0.0, 0.0, 0.0, 0.0
157, 5/25/2022 11:24:43, 0.0, 0.0, 0.0, 0.0
158, 5/25/2022 11:25:43, 0.0, 0.0, 0.0, 0.0

DRAFT

159, 5/25/2022 11:26:43, 0.0, 0.0, 0.0, 0.0
160, 5/25/2022 11:27:43, 0.0, 0.0, 0.0, 0.0
161, 5/25/2022 11:28:43, 0.0, 0.0, 0.0, 0.0
162, 5/25/2022 11:29:43, 0.0, 0.0, 0.0, 0.0
163, 5/25/2022 11:30:43, 0.0, 0.0, 0.0, 0.0
164, 5/25/2022 11:31:43, 0.0, 0.0, 0.0, 0.0
Peak, , 0.0, 0.0, 0.0, 0.0
Min, , 0.0, 0.0, 0.0, 0.0
Average, , 0.0, 0.0, 0.0, 0.0

DRAFT

```
============================================================
22/07/25 09:16
************************************************************
Summary
------------------------------------------------------------
Unit Name       MiniRAE 3000(PGM-7320)
Unit SN 592-910736
Unit Firmware Ver       V2.22A
------------------------------------------------------------
Running Mode    Hygiene Mode
Datalog Mode    Auto
Diagnostic Mode No
Stop Reason     Power Down
------------------------------------------------------------
Site ID 00000001
User ID 00000001
------------------------------------------------------------
Begin   7/25/2022 09:16:27
End     7/25/2022 11:05:27
Sample Period(s)        60
Number of Records       109
------------------------------------------------------------
Sensor  PID(ppm)
Sensor SN       S023030076S8
Measure Type    Min; Avg; Max; Real
Span    100.0
Span 2  100.0
Low Alarm       50.0
High Alarm      100.0
Over Alarm      15000.0
STEL Alarm      25.0
TWA Alarm       10.0
Measurement Gas Isobutylene
Calibration Time        7/19/2022 14:53
Peak    0.0
Min     0.0
Average 0.0

************************************************************
Datalog
                PID(ppm)        PID(ppm)        PID(ppm)        PID(ppm)
Index   Date/Time       (Min)   (Avg)   (Max)   (Real)
001     7/25/2022 09:17:27      0.0     0.0     0.0     0.0
002     7/25/2022 09:18:27      0.0     0.0     0.0     0.0
003     7/25/2022 09:19:27      0.0     0.0     0.0     0.0
004     7/25/2022 09:20:27      0.0     0.0     0.0     0.0
005     7/25/2022 09:21:27      0.0     0.0     0.0     0.0
006     7/25/2022 09:22:27      0.0     0.0     0.0     0.0
007     7/25/2022 09:23:27      0.0     0.0     0.0     0.0
008     7/25/2022 09:24:27      0.0     0.0     0.0     0.0
```

DRAFT

009	7/25/2022 09:25:27	0.0	0.0	0.2	0.0
010	7/25/2022 09:26:27	0.0	0.0	0.0	0.0
011	7/25/2022 09:27:27	0.0	0.0	0.0	0.0
012	7/25/2022 09:28:27	0.0	0.0	0.0	0.0
013	7/25/2022 09:29:27	0.0	0.0	0.0	0.0
014	7/25/2022 09:30:27	0.0	0.0	0.0	0.0
015	7/25/2022 09:31:27	0.0	0.0	0.0	0.0
016	7/25/2022 09:32:27	0.0	0.0	0.0	0.0
017	7/25/2022 09:33:27	0.0	0.0	0.0	0.0
018	7/25/2022 09:34:27	0.0	0.0	0.0	0.0
019	7/25/2022 09:35:27	0.0	0.0	0.0	0.0
020	7/25/2022 09:36:27	0.0	0.0	0.0	0.0
021	7/25/2022 09:37:27	0.0	0.0	0.0	0.0
022	7/25/2022 09:38:27	0.0	0.0	0.0	0.0
023	7/25/2022 09:39:27	0.0	0.0	0.0	0.0
024	7/25/2022 09:40:27	0.0	0.0	0.0	0.0
025	7/25/2022 09:41:27	0.0	0.0	0.0	0.0
026	7/25/2022 09:42:27	0.0	0.0	0.0	0.0
027	7/25/2022 09:43:27	0.0	0.1	0.5	0.0
028	7/25/2022 09:44:27	0.0	0.0	0.0	0.0
029	7/25/2022 09:45:27	0.0	0.0	0.0	0.0
030	7/25/2022 09:46:27	0.0	0.0	0.0	0.0
031	7/25/2022 09:47:27	0.0	0.0	0.0	0.0
032	7/25/2022 09:48:27	0.0	0.0	0.0	0.0
033	7/25/2022 09:49:27	0.0	0.0	0.0	0.0
034	7/25/2022 09:50:27	0.0	0.0	0.0	0.0
035	7/25/2022 09:51:27	0.0	0.0	0.0	0.0
036	7/25/2022 09:52:27	0.0	0.0	0.0	0.0
037	7/25/2022 09:53:27	0.0	0.0	0.0	0.0
038	7/25/2022 09:54:27	0.0	0.0	0.0	0.0
039	7/25/2022 09:55:27	0.0	0.0	0.0	0.0
040	7/25/2022 09:56:27	0.0	0.0	0.0	0.0
041	7/25/2022 09:57:27	0.0	0.0	0.0	0.0
042	7/25/2022 09:58:27	0.0	0.0	0.0	0.0
043	7/25/2022 09:59:27	0.0	0.0	0.0	0.0
044	7/25/2022 10:00:27	0.0	0.0	0.0	0.0
045	7/25/2022 10:01:27	0.0	0.0	0.0	0.0
046	7/25/2022 10:02:27	0.0	0.0	0.0	0.0
047	7/25/2022 10:03:27	0.0	0.0	0.0	0.0
048	7/25/2022 10:04:27	0.0	0.0	0.0	0.0
049	7/25/2022 10:05:27	0.0	0.0	0.0	0.0
050	7/25/2022 10:06:27	0.0	0.0	0.0	0.0
051	7/25/2022 10:07:27	0.0	0.0	0.1	0.0
052	7/25/2022 10:08:27	0.0	0.0	0.0	0.0
053	7/25/2022 10:09:27	0.0	0.0	0.0	0.0
054	7/25/2022 10:10:27	0.0	0.0	0.0	0.0
055	7/25/2022 10:11:27	0.0	0.0	0.0	0.0
056	7/25/2022 10:12:27	0.0	0.0	0.0	0.0
057	7/25/2022 10:13:27	0.0	0.0	0.0	0.0
058	7/25/2022 10:14:27	0.0	0.0	0.0	0.0

DRAFT

059	7/25/2022 10:15:27	0.0	0.0	0.0	0.0
060	7/25/2022 10:16:27	0.0	0.0	0.0	0.0
061	7/25/2022 10:17:27	0.0	0.0	0.0	0.0
062	7/25/2022 10:18:27	0.0	0.0	0.0	0.0
063	7/25/2022 10:19:27	0.0	0.0	0.0	0.0
064	7/25/2022 10:20:27	0.0	0.0	0.0	0.0
065	7/25/2022 10:21:27	0.0	0.0	0.0	0.0
066	7/25/2022 10:22:27	0.0	0.0	0.0	0.0
067	7/25/2022 10:23:27	0.0	0.0	0.0	0.0
068	7/25/2022 10:24:27	0.0	0.0	0.0	0.0
069	7/25/2022 10:25:27	0.0	0.0	0.0	0.0
070	7/25/2022 10:26:27	0.0	0.0	0.0	0.0
071	7/25/2022 10:27:27	0.0	0.0	0.0	0.0
072	7/25/2022 10:28:27	0.0	0.0	0.0	0.0
073	7/25/2022 10:29:27	0.0	0.0	0.0	0.0
074	7/25/2022 10:30:27	0.0	0.0	0.0	0.0
075	7/25/2022 10:31:27	0.0	0.0	0.0	0.0
076	7/25/2022 10:32:27	0.0	0.0	0.0	0.0
077	7/25/2022 10:33:27	0.0	0.0	0.0	0.0
078	7/25/2022 10:34:27	0.0	0.0	0.0	0.0
079	7/25/2022 10:35:27	0.0	0.0	0.0	0.0
080	7/25/2022 10:36:27	0.0	0.0	0.0	0.0
081	7/25/2022 10:37:27	0.0	0.0	0.0	0.0
082	7/25/2022 10:38:27	0.0	0.0	0.0	0.0
083	7/25/2022 10:39:27	0.0	0.0	0.0	0.0
084	7/25/2022 10:40:27	0.0	0.0	0.0	0.0
085	7/25/2022 10:41:27	0.0	0.0	0.0	0.0
086	7/25/2022 10:42:27	0.0	0.0	0.0	0.0
087	7/25/2022 10:43:27	0.0	0.0	0.0	0.0
088	7/25/2022 10:44:27	0.0	0.0	0.0	0.0
089	7/25/2022 10:45:27	0.0	0.0	0.0	0.0
090	7/25/2022 10:46:27	0.0	0.0	0.0	0.0
091	7/25/2022 10:47:27	0.0	0.0	0.0	0.0
092	7/25/2022 10:48:27	0.0	0.0	0.0	0.0
093	7/25/2022 10:49:27	0.0	0.0	0.0	0.0
094	7/25/2022 10:50:27	0.0	0.0	0.0	0.0
095	7/25/2022 10:51:27	0.0	0.0	0.0	0.0
096	7/25/2022 10:52:27	0.0	0.0	0.0	0.0
097	7/25/2022 10:53:27	0.0	0.0	0.0	0.0
098	7/25/2022 10:54:27	0.0	0.0	0.0	0.0
099	7/25/2022 10:55:27	0.0	0.0	0.0	0.0
100	7/25/2022 10:56:27	0.0	0.0	0.0	0.0
101	7/25/2022 10:57:27	0.0	0.0	0.0	0.0
102	7/25/2022 10:58:27	0.0	0.0	0.0	0.0
103	7/25/2022 10:59:27	0.0	0.0	0.0	0.0
104	7/25/2022 11:00:27	0.0	0.0	0.0	0.0
105	7/25/2022 11:01:27	0.0	0.0	0.0	0.0
106	7/25/2022 11:02:27	0.0	0.0	0.0	0.0
107	7/25/2022 11:03:27	0.0	0.0	0.0	0.0
108	7/25/2022 11:04:27	0.0	0.0	0.0	0.0

DRAFT

109	7/25/2022 11:05:27	0.0	0.0	0.0	0.0
Peak		0.0	0.1	0.5	0.0
Min		0.0	0.0	0.0	0.0
Average		0.0	0.0	0.0	0.0

****

TWA/STEL

Index	Date/Time	PID(ppm) (TWA)	PID(ppm) (STEL)
001	7/25/2022 09:17:27	0.0	---
002	7/25/2022 09:18:27	0.0	---
003	7/25/2022 09:19:27	0.0	---
004	7/25/2022 09:20:27	0.0	---
005	7/25/2022 09:21:27	0.0	---
006	7/25/2022 09:22:27	0.0	---
007	7/25/2022 09:23:27	0.0	---
008	7/25/2022 09:24:27	0.0	---
009	7/25/2022 09:25:27	0.0	---
010	7/25/2022 09:26:27	0.0	---
011	7/25/2022 09:27:27	0.0	---
012	7/25/2022 09:28:27	0.0	---
013	7/25/2022 09:29:27	0.0	---
014	7/25/2022 09:30:27	0.0	---
015	7/25/2022 09:31:27	0.0	0.0
016	7/25/2022 09:32:27	0.0	0.0
017	7/25/2022 09:33:27	0.0	0.0
018	7/25/2022 09:34:27	0.0	0.0
019	7/25/2022 09:35:27	0.0	0.0
020	7/25/2022 09:36:27	0.0	0.0
021	7/25/2022 09:37:27	0.0	0.0
022	7/25/2022 09:38:27	0.0	0.0
023	7/25/2022 09:39:27	0.0	0.0
024	7/25/2022 09:40:27	0.0	0.0
025	7/25/2022 09:41:27	0.0	0.0
026	7/25/2022 09:42:27	0.0	0.0
027	7/25/2022 09:43:27	0.0	0.0
028	7/25/2022 09:44:27	0.0	0.0
029	7/25/2022 09:45:27	0.0	0.0
030	7/25/2022 09:46:27	0.0	0.0
031	7/25/2022 09:47:27	0.0	0.0
032	7/25/2022 09:48:27	0.0	0.0
033	7/25/2022 09:49:27	0.0	0.0
034	7/25/2022 09:50:27	0.0	0.0
035	7/25/2022 09:51:27	0.0	0.0
036	7/25/2022 09:52:27	0.0	0.0
037	7/25/2022 09:53:27	0.0	0.0
038	7/25/2022 09:54:27	0.0	0.0
039	7/25/2022 09:55:27	0.0	0.0
040	7/25/2022 09:56:27	0.0	0.0
041	7/25/2022 09:57:27	0.0	0.0

DRAFT

042	7/25/2022 09:58:27	0.0	0.0
043	7/25/2022 09:59:27	0.0	0.0
044	7/25/2022 10:00:27	0.0	0.0
045	7/25/2022 10:01:27	0.0	0.0
046	7/25/2022 10:02:27	0.0	0.0
047	7/25/2022 10:03:27	0.0	0.0
048	7/25/2022 10:04:27	0.0	0.0
049	7/25/2022 10:05:27	0.0	0.0
050	7/25/2022 10:06:27	0.0	0.0
051	7/25/2022 10:07:27	0.0	0.0
052	7/25/2022 10:08:27	0.0	0.0
053	7/25/2022 10:09:27	0.0	0.0
054	7/25/2022 10:10:27	0.0	0.0
055	7/25/2022 10:11:27	0.0	0.0
056	7/25/2022 10:12:27	0.0	0.0
057	7/25/2022 10:13:27	0.0	0.0
058	7/25/2022 10:14:27	0.0	0.0
059	7/25/2022 10:15:27	0.0	0.0
060	7/25/2022 10:16:27	0.0	0.0
061	7/25/2022 10:17:27	0.0	0.0
062	7/25/2022 10:18:27	0.0	0.0
063	7/25/2022 10:19:27	0.0	0.0
064	7/25/2022 10:20:27	0.0	0.0
065	7/25/2022 10:21:27	0.0	0.0
066	7/25/2022 10:22:27	0.0	0.0
067	7/25/2022 10:23:27	0.0	0.0
068	7/25/2022 10:24:27	0.0	0.0
069	7/25/2022 10:25:27	0.0	0.0
070	7/25/2022 10:26:27	0.0	0.0
071	7/25/2022 10:27:27	0.0	0.0
072	7/25/2022 10:28:27	0.0	0.0
073	7/25/2022 10:29:27	0.0	0.0
074	7/25/2022 10:30:27	0.0	0.0
075	7/25/2022 10:31:27	0.0	0.0
076	7/25/2022 10:32:27	0.0	0.0
077	7/25/2022 10:33:27	0.0	0.0
078	7/25/2022 10:34:27	0.0	0.0
079	7/25/2022 10:35:27	0.0	0.0
080	7/25/2022 10:36:27	0.0	0.0
081	7/25/2022 10:37:27	0.0	0.0
082	7/25/2022 10:38:27	0.0	0.0
083	7/25/2022 10:39:27	0.0	0.0
084	7/25/2022 10:40:27	0.0	0.0
085	7/25/2022 10:41:27	0.0	0.0
086	7/25/2022 10:42:27	0.0	0.0
087	7/25/2022 10:43:27	0.0	0.0
088	7/25/2022 10:44:27	0.0	0.0
089	7/25/2022 10:45:27	0.0	0.0
090	7/25/2022 10:46:27	0.0	0.0
091	7/25/2022 10:47:27	0.0	0.0

DRAFT

092 7/25/2022 10:48:27 0.0 0.0
093 7/25/2022 10:49:27 0.0 0.0
094 7/25/2022 10:50:27 0.0 0.0
095 7/25/2022 10:51:27 0.0 0.0
096 7/25/2022 10:52:27 0.0 0.0
097 7/25/2022 10:53:27 0.0 0.0
098 7/25/2022 10:54:27 0.0 0.0
099 7/25/2022 10:55:27 0.0 0.0
100 7/25/2022 10:56:27 0.0 0.0
101 7/25/2022 10:57:27 0.0 0.0
102 7/25/2022 10:58:27 0.0 0.0
103 7/25/2022 10:59:27 0.0 0.0
104 7/25/2022 11:00:27 0.0 0.0
105 7/25/2022 11:01:27 0.0 0.0
106 7/25/2022 11:02:27 0.0 0.0
107 7/25/2022 11:03:27 0.0 0.0
108 7/25/2022 11:04:27 0.0 0.0
109 7/25/2022 11:05:27 0.0 0.0

==========

22/07/25 12:20

****

Summary

Unit Name MiniRAE 3000(PGM-7320)
Unit SN 592-910736
Unit Firmware Ver V2.22A

Running Mode Hygiene Mode
Datalog Mode Auto
Diagnostic Mode No
Stop Reason Power Down

Site ID 00000001
User ID 00000001

Begin 7/25/2022 12:20:08
End 7/25/2022 15:22:04
Sample Period(s) 60
Number of Records 181

Sensor PID(ppm)
Sensor SN S023030076S8
Measure Type Min; Avg; Max; Real
Span 100.0
Span 2 100.0
Low Alarm 50.0
High Alarm 100.0
Over Alarm 15000.0
STEL Alarm 25.0
TWA Alarm 10.0

DRAFT

Measurement Gas Isobutylene
Calibration Time 7/19/2022 14:53
Peak 0.0
Min 0.0
Average 0.0

****

Datalog

Index	Date/Time	PID(ppm) (Min)	PID(ppm) (Avg)	PID(ppm) (Max)	PID(ppm) (Real)	PID(ppm)
001	7/25/2022 12:21:08	0.0	0.0	0.0	0.0	
002	7/25/2022 12:22:08	0.0	0.0	0.0	0.0	
003	7/25/2022 12:23:08	0.0	0.0	0.0	0.0	
004	7/25/2022 12:24:08	0.0	0.0	0.0	0.0	
005	7/25/2022 12:25:08	0.0	0.0	0.0	0.0	
006	7/25/2022 12:26:08	0.0	0.0	0.0	0.0	
007	7/25/2022 12:27:08	0.0	0.0	0.0	0.0	
008	7/25/2022 12:28:08	0.0	0.0	0.0	0.0	
009	7/25/2022 12:29:08	0.0	0.0	0.0	0.0	
010	7/25/2022 12:30:08	0.0	0.0	0.0	0.0	
011	7/25/2022 12:31:08	0.0	0.0	0.0	0.0	
012	7/25/2022 12:32:08	0.0	0.0	0.0	0.0	
013	7/25/2022 12:33:08	0.0	0.0	0.0	0.0	
014	7/25/2022 12:34:08	0.0	0.0	0.0	0.0	
015	7/25/2022 12:35:08	0.0	0.0	0.0	0.0	
016	7/25/2022 12:36:08	0.0	0.0	0.0	0.0	
017	7/25/2022 12:37:08	0.0	0.0	0.0	0.0	
018	7/25/2022 12:38:08	0.0	0.0	0.0	0.0	
019	7/25/2022 12:39:08	0.0	0.0	0.0	0.0	
020	7/25/2022 12:40:08	0.0	0.0	0.0	0.0	
021	7/25/2022 12:41:08	0.0	0.0	0.0	0.0	
022	7/25/2022 12:42:08	0.0	0.0	0.0	0.0	
023	7/25/2022 12:43:08	0.0	0.0	0.0	0.0	
024	7/25/2022 12:44:08	0.0	0.0	0.0	0.0	
025	7/25/2022 12:45:08	0.0	0.0	0.0	0.0	
026	7/25/2022 12:46:08	0.0	0.0	0.0	0.0	
027	7/25/2022 12:47:08	0.0	0.0	0.0	0.0	
028	7/25/2022 12:48:08	0.0	0.0	0.0	0.0	
029	7/25/2022 12:49:08	0.0	0.0	0.0	0.0	
030	7/25/2022 12:50:08	0.0	0.0	0.0	0.0	
031	7/25/2022 12:51:08	0.0	0.0	0.0	0.0	
032	7/25/2022 12:52:08	0.0	0.0	0.0	0.0	
033	7/25/2022 12:53:08	0.0	0.0	0.0	0.0	
034	7/25/2022 12:54:08	0.0	0.0	0.0	0.0	
035	7/25/2022 12:55:08	0.0	0.0	0.0	0.0	
036	7/25/2022 12:56:08	0.0	0.0	0.0	0.0	
037	7/25/2022 12:57:08	0.0	0.0	0.0	0.0	
038	7/25/2022 12:58:08	0.0	0.0	0.0	0.0	
039	7/25/2022 12:59:08	0.0	0.0	0.0	0.0	
040	7/25/2022 13:00:08	0.0	0.0	0.0	0.0	

DRAFT

041	7/25/2022 13:01:08	0.0	0.0	0.0	0.0
042	7/25/2022 13:02:08	0.0	0.0	0.0	0.0
043	7/25/2022 13:03:08	0.0	0.0	0.0	0.0
044	7/25/2022 13:04:08	0.0	0.0	0.0	0.0
045	7/25/2022 13:05:08	0.0	0.0	0.0	0.0
046	7/25/2022 13:06:08	0.0	0.0	0.0	0.0
047	7/25/2022 13:07:08	0.0	0.0	0.0	0.0
048	7/25/2022 13:08:08	0.0	0.0	0.0	0.0
049	7/25/2022 13:09:08	0.0	0.0	0.0	0.0
050	7/25/2022 13:10:08	0.0	0.0	0.0	0.0
051	7/25/2022 13:11:08	0.0	0.0	0.0	0.0
052	7/25/2022 13:12:08	0.0	0.0	0.0	0.0
053	7/25/2022 13:13:08	0.0	0.0	0.0	0.0
054	7/25/2022 13:14:08	0.0	0.0	0.0	0.0
055	7/25/2022 13:15:08	0.0	0.0	0.0	0.0
056	7/25/2022 13:16:08	0.0	0.0	0.0	0.0
057	7/25/2022 13:17:08	0.0	0.0	0.0	0.0
058	7/25/2022 13:18:08	0.0	0.0	0.0	0.0
059	7/25/2022 13:19:08	0.0	0.0	0.0	0.0
060	7/25/2022 13:20:08	0.0	0.0	0.0	0.0
061	7/25/2022 13:21:08	0.0	0.0	0.0	0.0
062	7/25/2022 13:22:08	0.0	0.0	0.0	0.0
063	7/25/2022 13:23:08	0.0	0.0	0.0	0.0
064	7/25/2022 13:24:08	0.0	0.0	0.0	0.0
065	7/25/2022 13:25:08	0.0	0.0	0.0	0.0
066	7/25/2022 13:26:08	0.0	0.0	0.0	0.0
067	7/25/2022 13:27:08	0.0	0.0	0.0	0.0
068	7/25/2022 13:28:08	0.0	0.0	0.0	0.0
069	7/25/2022 13:29:08	0.0	0.0	0.0	0.0
070	7/25/2022 13:30:08	0.0	0.0	0.0	0.0
071	7/25/2022 13:31:08	0.0	0.0	0.0	0.0
072	7/25/2022 13:32:08	0.0	0.0	0.0	0.0
073	7/25/2022 13:33:08	0.0	0.0	0.0	0.0
074	7/25/2022 13:34:08	0.0	0.0	0.0	0.0
075	7/25/2022 13:35:08	0.0	0.0	0.0	0.0
076	7/25/2022 13:36:08	0.0	0.0	0.0	0.0
077	7/25/2022 13:37:08	0.0	0.0	0.0	0.0
078	7/25/2022 13:38:08	0.0	0.0	0.0	0.0
079	7/25/2022 13:39:08	0.0	0.0	0.0	0.0
080	7/25/2022 13:40:08	0.0	0.0	0.0	0.0
081	7/25/2022 13:41:08	0.0	0.0	0.0	0.0
082	7/25/2022 13:42:08	0.0	0.0	0.0	0.0
083	7/25/2022 13:43:08	0.0	0.0	0.0	0.0
084	7/25/2022 13:44:08	0.0	0.0	0.0	0.0
085	7/25/2022 13:45:08	0.0	0.0	0.0	0.0
086	7/25/2022 13:46:08	0.0	0.0	0.0	0.0
087	7/25/2022 13:47:08	0.0	0.0	0.0	0.0
088	7/25/2022 13:48:08	0.0	0.0	0.0	0.0
089	7/25/2022 13:49:08	0.0	0.0	0.0	0.0
090	7/25/2022 13:50:08	0.0	0.0	0.0	0.0

DRAFT

091	7/25/2022 13:51:08	0.0	0.0	0.0	0.0
092	7/25/2022 13:52:08	0.0	0.0	0.0	0.0
093	7/25/2022 13:53:08	0.0	0.0	0.0	0.0
094	7/25/2022 13:54:08	0.0	0.0	0.0	0.0
095	7/25/2022 13:55:08	0.0	0.0	0.0	0.0
096	7/25/2022 13:56:08	0.0	0.0	0.0	0.0
097	7/25/2022 13:57:08	0.0	0.0	0.0	0.0
098	7/25/2022 13:58:08	0.0	0.0	0.0	0.0
099	7/25/2022 13:59:08	0.0	0.0	0.0	0.0
100	7/25/2022 14:00:08	0.0	0.0	0.0	0.0
101	7/25/2022 14:01:08	0.0	0.0	0.0	0.0
102	7/25/2022 14:02:08	0.0	0.0	0.0	0.0
103	7/25/2022 14:03:08	0.0	0.0	0.0	0.0
104	7/25/2022 14:04:08	0.0	0.0	0.0	0.0
105	7/25/2022 14:05:08	0.0	0.0	0.0	0.0
106	7/25/2022 14:06:08	0.0	0.0	0.0	0.0
107	7/25/2022 14:07:08	0.0	0.0	0.0	0.0
108	7/25/2022 14:08:08	0.0	0.0	0.0	0.0
109	7/25/2022 14:09:08	0.0	0.0	0.0	0.0
110	7/25/2022 14:10:08	0.0	0.0	0.0	0.0
111	7/25/2022 14:11:08	0.0	0.0	0.0	0.0
112	7/25/2022 14:12:08	0.0	0.0	0.0	0.0
113	7/25/2022 14:13:08	0.0	0.0	0.0	0.0
114	7/25/2022 14:14:08	0.0	0.0	0.0	0.0
115	7/25/2022 14:15:08	0.0	0.0	0.0	0.0
116	7/25/2022 14:16:08	0.0	0.0	0.0	0.0
117	7/25/2022 14:17:08	0.0	0.0	0.0	0.0
118	7/25/2022 14:18:08	0.0	0.0	0.0	0.0
119	7/25/2022 14:19:08	0.0	0.0	0.0	0.0
120	7/25/2022 14:20:08	0.0	0.0	0.0	0.0
121	7/25/2022 14:21:08	0.0	0.0	0.0	0.0
122	7/25/2022 14:22:08	0.0	0.0	0.0	0.0
123	7/25/2022 14:23:08	0.0	0.0	0.0	0.0
124	7/25/2022 14:24:08	0.0	0.0	0.0	0.0
125	7/25/2022 14:25:08	0.0	0.0	0.0	0.0
126	7/25/2022 14:26:08	0.0	0.0	0.0	0.0
127	7/25/2022 14:27:08	0.0	0.0	0.0	0.0
128	7/25/2022 14:28:08	0.0	0.0	0.0	0.0
129	7/25/2022 14:29:08	0.0	0.0	0.0	0.0
130	7/25/2022 14:30:08	0.0	0.0	0.0	0.0
131	7/25/2022 14:31:08	0.0	0.0	0.0	0.0
132	7/25/2022 14:32:08	0.0	0.0	0.0	0.0
133	7/25/2022 14:33:08	0.0	0.0	0.0	0.0
134	7/25/2022 14:34:08	0.0	0.0	0.0	0.0
135	7/25/2022 14:35:08	0.0	0.0	0.0	0.0
136	7/25/2022 14:36:08	0.0	0.0	0.0	0.0
137	7/25/2022 14:37:08	0.0	0.0	0.0	0.0
138	7/25/2022 14:38:08	0.0	0.0	0.0	0.0
139	7/25/2022 14:39:08	0.0	0.0	0.0	0.0
140	7/25/2022 14:40:08	0.0	0.0	0.0	0.0

DRAFT

141	7/25/2022	14:41:08	0.0	0.0	0.0	0.0
142	7/25/2022	14:42:08	0.0	0.0	0.0	0.0
143	7/25/2022	14:43:08	0.0	0.0	0.0	0.0
144	7/25/2022	14:44:08	0.0	0.0	0.0	0.0
145	7/25/2022	14:45:08	0.0	0.0	0.0	0.0
146	7/25/2022	14:46:08	0.0	0.0	0.0	0.0
147	7/25/2022	14:47:08	0.0	0.0	0.0	0.0
148	7/25/2022	14:48:08	0.0	0.0	0.0	0.0
149	7/25/2022	14:49:08	0.0	0.0	0.0	0.0
150	7/25/2022	14:50:08	0.0	0.0	0.0	0.0
151	7/25/2022	14:51:08	0.0	0.0	0.0	0.0
152	7/25/2022	14:52:08	0.0	0.0	0.0	0.0
153	7/25/2022	14:53:08	0.0	0.0	0.0	0.0
154	7/25/2022	14:54:08	0.0	0.0	0.0	0.0
155	7/25/2022	14:55:08	0.0	0.0	0.0	0.0
156	7/25/2022	14:56:08	0.0	0.0	0.0	0.0
157	7/25/2022	14:57:08	0.0	0.0	0.0	0.0
158	7/25/2022	14:58:08	0.0	0.0	0.0	0.0
159	7/25/2022	14:59:08	0.0	0.0	0.0	0.0
160	7/25/2022	15:00:08	0.0	0.0	0.0	0.0
161	7/25/2022	15:01:08	0.0	0.0	0.0	0.0
162	7/25/2022	15:02:08	0.0	0.0	0.0	0.0
163	7/25/2022	15:03:08	0.0	0.0	0.0	0.0
164	7/25/2022	15:04:08	0.0	0.0	0.0	0.0
165	7/25/2022	15:05:08	0.0	0.0	0.0	0.0
166	7/25/2022	15:06:08	0.0	0.0	0.0	0.0
167	7/25/2022	15:07:08	0.0	0.0	0.0	0.0
168	7/25/2022	15:08:08	0.0	0.0	0.0	0.0
169	7/25/2022	15:09:08	0.0	0.0	0.0	0.0
170	7/25/2022	15:10:08	0.0	0.0	0.0	0.0
171	7/25/2022	15:11:08	0.0	0.0	0.0	0.0
172	7/25/2022	15:12:08	0.0	0.0	0.0	0.0
173	7/25/2022	15:13:08	0.0	0.0	0.0	0.0
174	7/25/2022	15:14:08	0.0	0.0	0.0	0.0
175	7/25/2022	15:15:08	0.0	0.0	0.0	0.0
176	7/25/2022	15:16:08	0.0	0.0	0.0	0.0
177	7/25/2022	15:17:08	0.0	0.0	0.0	0.0
178	7/25/2022	15:18:08	0.0	0.0	0.0	0.0
179	7/25/2022	15:19:08	0.0	0.0	0.0	0.0
180	7/25/2022	15:20:08	0.0	0.0	0.0	0.0
181	7/25/2022	15:21:08	0.0	0.0	0.0	0.0
Peak			0.0	0.0	0.0	0.0
Min			0.0	0.0	0.0	0.0
Average			0.0	0.0	0.0	0.0

****

TWA/STEL

Index	Date/Time	PID(ppm) (TWA)	PID(ppm) (STEL)
001	7/25/2022 12:21:08	0.0	---

DRAFT

002	7/25/2022 12:22:08	0.0	---
003	7/25/2022 12:23:08	0.0	---
004	7/25/2022 12:24:08	0.0	---
005	7/25/2022 12:25:08	0.0	---
006	7/25/2022 12:26:08	0.0	---
007	7/25/2022 12:27:08	0.0	---
008	7/25/2022 12:28:08	0.0	---
009	7/25/2022 12:29:08	0.0	---
010	7/25/2022 12:30:08	0.0	---
011	7/25/2022 12:31:08	0.0	---
012	7/25/2022 12:32:08	0.0	---
013	7/25/2022 12:33:08	0.0	---
014	7/25/2022 12:34:08	0.0	---
015	7/25/2022 12:35:08	0.0	0.0
016	7/25/2022 12:36:08	0.0	0.0
017	7/25/2022 12:37:08	0.0	0.0
018	7/25/2022 12:38:08	0.0	0.0
019	7/25/2022 12:39:08	0.0	0.0
020	7/25/2022 12:40:08	0.0	0.0
021	7/25/2022 12:41:08	0.0	0.0
022	7/25/2022 12:42:08	0.0	0.0
023	7/25/2022 12:43:08	0.0	0.0
024	7/25/2022 12:44:08	0.0	0.0
025	7/25/2022 12:45:08	0.0	0.0
026	7/25/2022 12:46:08	0.0	0.0
027	7/25/2022 12:47:08	0.0	0.0
028	7/25/2022 12:48:08	0.0	0.0
029	7/25/2022 12:49:08	0.0	0.0
030	7/25/2022 12:50:08	0.0	0.0
031	7/25/2022 12:51:08	0.0	0.0
032	7/25/2022 12:52:08	0.0	0.0
033	7/25/2022 12:53:08	0.0	0.0
034	7/25/2022 12:54:08	0.0	0.0
035	7/25/2022 12:55:08	0.0	0.0
036	7/25/2022 12:56:08	0.0	0.0
037	7/25/2022 12:57:08	0.0	0.0
038	7/25/2022 12:58:08	0.0	0.0
039	7/25/2022 12:59:08	0.0	0.0
040	7/25/2022 13:00:08	0.0	0.0
041	7/25/2022 13:01:08	0.0	0.0
042	7/25/2022 13:02:08	0.0	0.0
043	7/25/2022 13:03:08	0.0	0.0
044	7/25/2022 13:04:08	0.0	0.0
045	7/25/2022 13:05:08	0.0	0.0
046	7/25/2022 13:06:08	0.0	0.0
047	7/25/2022 13:07:08	0.0	0.0
048	7/25/2022 13:08:08	0.0	0.0
049	7/25/2022 13:09:08	0.0	0.0
050	7/25/2022 13:10:08	0.0	0.0
051	7/25/2022 13:11:08	0.0	0.0

DRAFT

052	7/25/2022 13:12:08	0.0	0.0
053	7/25/2022 13:13:08	0.0	0.0
054	7/25/2022 13:14:08	0.0	0.0
055	7/25/2022 13:15:08	0.0	0.0
056	7/25/2022 13:16:08	0.0	0.0
057	7/25/2022 13:17:08	0.0	0.0
058	7/25/2022 13:18:08	0.0	0.0
059	7/25/2022 13:19:08	0.0	0.0
060	7/25/2022 13:20:08	0.0	0.0
061	7/25/2022 13:21:08	0.0	0.0
062	7/25/2022 13:22:08	0.0	0.0
063	7/25/2022 13:23:08	0.0	0.0
064	7/25/2022 13:24:08	0.0	0.0
065	7/25/2022 13:25:08	0.0	0.0
066	7/25/2022 13:26:08	0.0	0.0
067	7/25/2022 13:27:08	0.0	0.0
068	7/25/2022 13:28:08	0.0	0.0
069	7/25/2022 13:29:08	0.0	0.0
070	7/25/2022 13:30:08	0.0	0.0
071	7/25/2022 13:31:08	0.0	0.0
072	7/25/2022 13:32:08	0.0	0.0
073	7/25/2022 13:33:08	0.0	0.0
074	7/25/2022 13:34:08	0.0	0.0
075	7/25/2022 13:35:08	0.0	0.0
076	7/25/2022 13:36:08	0.0	0.0
077	7/25/2022 13:37:08	0.0	0.0
078	7/25/2022 13:38:08	0.0	0.0
079	7/25/2022 13:39:08	0.0	0.0
080	7/25/2022 13:40:08	0.0	0.0
081	7/25/2022 13:41:08	0.0	0.0
082	7/25/2022 13:42:08	0.0	0.0
083	7/25/2022 13:43:08	0.0	0.0
084	7/25/2022 13:44:08	0.0	0.0
085	7/25/2022 13:45:08	0.0	0.0
086	7/25/2022 13:46:08	0.0	0.0
087	7/25/2022 13:47:08	0.0	0.0
088	7/25/2022 13:48:08	0.0	0.0
089	7/25/2022 13:49:08	0.0	0.0
090	7/25/2022 13:50:08	0.0	0.0
091	7/25/2022 13:51:08	0.0	0.0
092	7/25/2022 13:52:08	0.0	0.0
093	7/25/2022 13:53:08	0.0	0.0
094	7/25/2022 13:54:08	0.0	0.0
095	7/25/2022 13:55:08	0.0	0.0
096	7/25/2022 13:56:08	0.0	0.0
097	7/25/2022 13:57:08	0.0	0.0
098	7/25/2022 13:58:08	0.0	0.0
099	7/25/2022 13:59:08	0.0	0.0
100	7/25/2022 14:00:08	0.0	0.0
101	7/25/2022 14:01:08	0.0	0.0

DRAFT

102	7/25/2022 14:02:08	0.0	0.0
103	7/25/2022 14:03:08	0.0	0.0
104	7/25/2022 14:04:08	0.0	0.0
105	7/25/2022 14:05:08	0.0	0.0
106	7/25/2022 14:06:08	0.0	0.0
107	7/25/2022 14:07:08	0.0	0.0
108	7/25/2022 14:08:08	0.0	0.0
109	7/25/2022 14:09:08	0.0	0.0
110	7/25/2022 14:10:08	0.0	0.0
111	7/25/2022 14:11:08	0.0	0.0
112	7/25/2022 14:12:08	0.0	0.0
113	7/25/2022 14:13:08	0.0	0.0
114	7/25/2022 14:14:08	0.0	0.0
115	7/25/2022 14:15:08	0.0	0.0
116	7/25/2022 14:16:08	0.0	0.0
117	7/25/2022 14:17:08	0.0	0.0
118	7/25/2022 14:18:08	0.0	0.0
119	7/25/2022 14:19:08	0.0	0.0
120	7/25/2022 14:20:08	0.0	0.0
121	7/25/2022 14:21:08	0.0	0.0
122	7/25/2022 14:22:08	0.0	0.0
123	7/25/2022 14:23:08	0.0	0.0
124	7/25/2022 14:24:08	0.0	0.0
125	7/25/2022 14:25:08	0.0	0.0
126	7/25/2022 14:26:08	0.0	0.0
127	7/25/2022 14:27:08	0.0	0.0
128	7/25/2022 14:28:08	0.0	0.0
129	7/25/2022 14:29:08	0.0	0.0
130	7/25/2022 14:30:08	0.0	0.0
131	7/25/2022 14:31:08	0.0	0.0
132	7/25/2022 14:32:08	0.0	0.0
133	7/25/2022 14:33:08	0.0	0.0
134	7/25/2022 14:34:08	0.0	0.0
135	7/25/2022 14:35:08	0.0	0.0
136	7/25/2022 14:36:08	0.0	0.0
137	7/25/2022 14:37:08	0.0	0.0
138	7/25/2022 14:38:08	0.0	0.0
139	7/25/2022 14:39:08	0.0	0.0
140	7/25/2022 14:40:08	0.0	0.0
141	7/25/2022 14:41:08	0.0	0.0
142	7/25/2022 14:42:08	0.0	0.0
143	7/25/2022 14:43:08	0.0	0.0
144	7/25/2022 14:44:08	0.0	0.0
145	7/25/2022 14:45:08	0.0	0.0
146	7/25/2022 14:46:08	0.0	0.0
147	7/25/2022 14:47:08	0.0	0.0
148	7/25/2022 14:48:08	0.0	0.0
149	7/25/2022 14:49:08	0.0	0.0
150	7/25/2022 14:50:08	0.0	0.0
151	7/25/2022 14:51:08	0.0	0.0

DRAFT

152	7/25/2022 14:52:08	0.0	0.0
153	7/25/2022 14:53:08	0.0	0.0
154	7/25/2022 14:54:08	0.0	0.0
155	7/25/2022 14:55:08	0.0	0.0
156	7/25/2022 14:56:08	0.0	0.0
157	7/25/2022 14:57:08	0.0	0.0
158	7/25/2022 14:58:08	0.0	0.0
159	7/25/2022 14:59:08	0.0	0.0
160	7/25/2022 15:00:08	0.0	0.0
161	7/25/2022 15:01:08	0.0	0.0
162	7/25/2022 15:02:08	0.0	0.0
163	7/25/2022 15:03:08	0.0	0.0
164	7/25/2022 15:04:08	0.0	0.0
165	7/25/2022 15:05:08	0.0	0.0
166	7/25/2022 15:06:08	0.0	0.0
167	7/25/2022 15:07:08	0.0	0.0
168	7/25/2022 15:08:08	0.0	0.0
169	7/25/2022 15:09:08	0.0	0.0
170	7/25/2022 15:10:08	0.0	0.0
171	7/25/2022 15:11:08	0.0	0.0
172	7/25/2022 15:12:08	0.0	0.0
173	7/25/2022 15:13:08	0.0	0.0
174	7/25/2022 15:14:08	0.0	0.0
175	7/25/2022 15:15:08	0.0	0.0
176	7/25/2022 15:16:08	0.0	0.0
177	7/25/2022 15:17:08	0.0	0.0
178	7/25/2022 15:18:08	0.0	0.0
179	7/25/2022 15:19:08	0.0	0.0
180	7/25/2022 15:20:08	0.0	0.0
181	7/25/2022 15:21:08	0.0	0.0

==========

22/07/26 07:44

****

Summary

Unit Name MiniRAE 3000(PGM-7320)
Unit SN 592-910736
Unit Firmware Ver V2.22A

Running Mode Hygiene Mode
Datalog Mode Auto
Diagnostic Mode No
Stop Reason Power Down

Site ID 00000001
User ID 00000001

Begin 7/26/2022 07:44:51
End 7/26/2022 11:17:37
Sample Period(s) 60

DRAFT

Number of Records 212

Sensor PID(ppm)
Sensor SN S023030076S8
Measure Type Min; Avg; Max; Real
Span 100.0
Span 2 100.0
Low Alarm 50.0
High Alarm 100.0
Over Alarm 15000.0
STEL Alarm 25.0
TWA Alarm 10.0
Measurement Gas Isobutylene
Calibration Time 7/19/2022 14:53
Peak 0.3
Min 0.0
Average 0.0

****

Datalog

Index	Date/Time	PID(ppm) (Min)	PID(ppm) (Avg)	PID(ppm) (Max)	PID(ppm) (Real)	PID(ppm)
001	7/26/2022 07:45:51	0.0	0.0	0.0	0.0	
002	7/26/2022 07:46:51	0.0	0.0	0.1	0.0	
003	7/26/2022 07:47:51	0.0	0.0	0.0	0.0	
004	7/26/2022 07:48:51	0.0	0.0	0.0	0.0	
005	7/26/2022 07:49:51	0.0	0.0	0.0	0.0	
006	7/26/2022 07:50:51	0.0	0.0	0.0	0.0	
007	7/26/2022 07:51:51	0.0	0.0	0.0	0.0	
008	7/26/2022 07:52:51	0.0	0.0	0.0	0.0	
009	7/26/2022 07:53:51	0.0	0.0	0.0	0.0	
010	7/26/2022 07:54:51	0.0	0.0	0.0	0.0	
011	7/26/2022 07:55:51	0.0	0.0	0.0	0.0	
012	7/26/2022 07:56:51	0.0	0.0	0.0	0.0	
013	7/26/2022 07:57:51	0.0	0.0	0.0	0.0	
014	7/26/2022 07:58:51	0.0	0.0	0.0	0.0	
015	7/26/2022 07:59:51	0.0	0.0	0.0	0.0	
016	7/26/2022 08:00:51	0.0	0.0	0.0	0.0	
017	7/26/2022 08:01:51	0.0	0.0	0.1	0.1	
018	7/26/2022 08:02:51	0.0	0.1	0.2	0.0	
019	7/26/2022 08:03:51	0.0	0.1	0.3	0.0	
020	7/26/2022 08:04:51	0.0	0.2	0.3	0.0	
021	7/26/2022 08:05:51	0.0	0.3	0.8	0.0	
022	7/26/2022 08:06:51	0.0	0.1	0.4	0.0	
023	7/26/2022 08:07:51	0.0	0.0	0.0	0.0	
024	7/26/2022 08:08:51	0.0	0.0	0.0	0.0	
025	7/26/2022 08:09:51	0.0	0.0	0.0	0.0	
026	7/26/2022 08:10:51	0.0	0.2	0.5	0.2	
027	7/26/2022 08:11:51	0.0	0.1	0.3	0.0	
028	7/26/2022 08:12:51	0.0	0.0	0.0	0.0	

DRAFT

029	7/26/2022 08:13:51	0.0	0.0	0.0	0.0
030	7/26/2022 08:14:51	0.0	0.0	0.0	0.0
031	7/26/2022 08:15:51	0.0	0.0	0.0	0.0
032	7/26/2022 08:16:51	0.0	0.0	0.0	0.0
033	7/26/2022 08:17:51	0.0	0.0	0.0	0.0
034	7/26/2022 08:18:51	0.0	0.0	0.0	0.0
035	7/26/2022 08:19:51	0.0	0.0	0.0	0.0
036	7/26/2022 08:20:51	0.0	0.0	0.0	0.0
037	7/26/2022 08:21:51	0.0	0.0	0.0	0.0
038	7/26/2022 08:22:51	0.0	0.0	0.0	0.0
039	7/26/2022 08:23:51	0.0	0.0	0.0	0.0
040	7/26/2022 08:24:51	0.0	0.0	0.0	0.0
041	7/26/2022 08:25:51	0.0	0.0	0.0	0.0
042	7/26/2022 08:26:51	0.0	0.0	0.0	0.0
043	7/26/2022 08:27:51	0.0	0.0	0.0	0.0
044	7/26/2022 08:28:51	0.0	0.0	0.0	0.0
045	7/26/2022 08:29:51	0.0	0.0	0.0	0.0
046	7/26/2022 08:30:51	0.0	0.0	0.0	0.0
047	7/26/2022 08:31:51	0.0	0.0	0.0	0.0
048	7/26/2022 08:32:51	0.0	0.0	0.0	0.0
049	7/26/2022 08:33:51	0.0	0.0	0.0	0.0
050	7/26/2022 08:34:51	0.0	0.0	0.0	0.0
051	7/26/2022 08:35:51	0.0	0.0	0.0	0.0
052	7/26/2022 08:36:51	0.0	0.0	0.0	0.0
053	7/26/2022 08:37:51	0.0	0.0	0.0	0.0
054	7/26/2022 08:38:51	0.0	0.0	0.0	0.0
055	7/26/2022 08:39:51	0.0	0.0	0.0	0.0
056	7/26/2022 08:40:51	0.0	0.0	0.0	0.0
057	7/26/2022 08:41:51	0.0	0.0	0.0	0.0
058	7/26/2022 08:42:51	0.0	0.0	0.0	0.0
059	7/26/2022 08:43:51	0.0	0.0	0.0	0.0
060	7/26/2022 08:44:51	0.0	0.0	0.0	0.0
061	7/26/2022 08:45:51	0.0	0.0	0.0	0.0
062	7/26/2022 08:46:51	0.0	0.0	0.0	0.0
063	7/26/2022 08:47:51	0.0	0.0	0.0	0.0
064	7/26/2022 08:48:51	0.0	0.0	0.0	0.0
065	7/26/2022 08:49:51	0.0	0.0	0.0	0.0
066	7/26/2022 08:50:51	0.0	0.0	0.0	0.0
067	7/26/2022 08:51:51	0.0	0.0	0.0	0.0
068	7/26/2022 08:52:51	0.0	0.0	0.0	0.0
069	7/26/2022 08:53:51	0.0	0.0	0.0	0.0
070	7/26/2022 08:54:51	0.0	0.0	0.0	0.0
071	7/26/2022 08:55:51	0.0	0.0	0.0	0.0
072	7/26/2022 08:56:51	0.0	0.0	0.0	0.0
073	7/26/2022 08:57:51	0.0	0.0	0.0	0.0
074	7/26/2022 08:58:51	0.0	0.0	0.0	0.0
075	7/26/2022 08:59:51	0.0	0.0	0.0	0.0
076	7/26/2022 09:00:51	0.0	0.0	0.0	0.0
077	7/26/2022 09:01:51	0.0	0.0	0.0	0.0
078	7/26/2022 09:02:51	0.0	0.0	0.0	0.0

DRAFT

079	7/26/2022 09:03:51	0.0	0.0	0.0	0.0
080	7/26/2022 09:04:51	0.0	0.0	0.0	0.0
081	7/26/2022 09:05:51	0.0	0.0	0.0	0.0
082	7/26/2022 09:06:51	0.0	0.0	0.0	0.0
083	7/26/2022 09:07:51	0.0	0.0	0.0	0.0
084	7/26/2022 09:08:51	0.0	0.0	0.0	0.0
085	7/26/2022 09:09:51	0.0	0.0	0.0	0.0
086	7/26/2022 09:10:51	0.0	0.0	0.0	0.0
087	7/26/2022 09:11:51	0.0	0.0	0.0	0.0
088	7/26/2022 09:12:51	0.0	0.1	0.3	0.2
089	7/26/2022 09:13:51	0.0	0.2	0.5	0.3
090	7/26/2022 09:14:51	0.0	0.1	0.4	0.0
091	7/26/2022 09:15:51	0.0	0.0	0.0	0.0
092	7/26/2022 09:16:51	0.0	0.0	0.0	0.0
093	7/26/2022 09:17:51	0.0	0.0	0.0	0.0
094	7/26/2022 09:18:51	0.0	0.0	0.2	0.0
095	7/26/2022 09:19:51	0.0	0.1	0.3	0.2
096	7/26/2022 09:20:51	0.0	0.1	0.3	0.0
097	7/26/2022 09:21:51	0.0	0.0	0.0	0.0
098	7/26/2022 09:22:51	0.0	0.0	0.0	0.0
099	7/26/2022 09:23:51	0.0	0.0	0.0	0.0
100	7/26/2022 09:24:51	0.0	0.0	0.0	0.0
101	7/26/2022 09:25:51	0.0	0.0	0.0	0.0
102	7/26/2022 09:26:51	0.0	0.0	0.0	0.0
103	7/26/2022 09:27:51	0.0	0.0	0.0	0.0
104	7/26/2022 09:28:51	0.0	0.0	0.0	0.0
105	7/26/2022 09:29:51	0.0	0.0	0.0	0.0
106	7/26/2022 09:30:51	0.0	0.0	0.0	0.0
107	7/26/2022 09:31:51	0.0	0.0	0.0	0.0
108	7/26/2022 09:32:51	0.0	0.0	0.0	0.0
109	7/26/2022 09:33:51	0.0	0.0	0.1	0.1
110	7/26/2022 09:34:51	0.0	0.0	0.1	0.0
111	7/26/2022 09:35:51	0.0	0.0	0.0	0.0
112	7/26/2022 09:36:51	0.0	0.0	0.0	0.0
113	7/26/2022 09:37:51	0.0	0.0	0.0	0.0
114	7/26/2022 09:38:51	0.0	0.0	0.0	0.0
115	7/26/2022 09:39:51	0.0	0.0	0.0	0.0
116	7/26/2022 09:40:51	0.0	0.0	0.0	0.0
117	7/26/2022 09:41:51	0.0	0.0	0.0	0.0
118	7/26/2022 09:42:51	0.0	0.0	0.0	0.0
119	7/26/2022 09:43:51	0.0	0.0	0.0	0.0
120	7/26/2022 09:44:51	0.0	0.0	0.0	0.0
121	7/26/2022 09:45:51	0.0	0.0	0.0	0.0
122	7/26/2022 09:46:51	0.0	0.0	0.0	0.0
123	7/26/2022 09:47:51	0.0	0.0	0.0	0.0
124	7/26/2022 09:48:51	0.0	0.0	0.0	0.0
125	7/26/2022 09:49:51	0.0	0.0	0.0	0.0
126	7/26/2022 09:50:51	0.0	0.0	0.0	0.0
127	7/26/2022 09:51:51	0.0	0.0	0.0	0.0
128	7/26/2022 09:52:51	0.0	0.0	0.0	0.0

DRAFT

129	7/26/2022 09:53:51	0.0	0.0	0.0	0.0
130	7/26/2022 09:54:51	0.0	0.0	0.0	0.0
131	7/26/2022 09:55:51	0.0	0.0	0.0	0.0
132	7/26/2022 09:56:51	0.0	0.0	0.0	0.0
133	7/26/2022 09:57:51	0.0	0.0	0.0	0.0
134	7/26/2022 09:58:51	0.0	0.0	0.0	0.0
135	7/26/2022 09:59:51	0.0	0.0	0.0	0.0
136	7/26/2022 10:00:51	0.0	0.0	0.0	0.0
137	7/26/2022 10:01:51	0.0	0.0	0.0	0.0
138	7/26/2022 10:02:51	0.0	0.0	0.0	0.0
139	7/26/2022 10:03:51	0.0	0.0	0.0	0.0
140	7/26/2022 10:04:51	0.0	0.0	0.0	0.0
141	7/26/2022 10:05:51	0.0	0.0	0.0	0.0
142	7/26/2022 10:06:51	0.0	0.0	0.0	0.0
143	7/26/2022 10:07:51	0.0	0.0	0.0	0.0
144	7/26/2022 10:08:51	0.0	0.0	0.0	0.0
145	7/26/2022 10:09:51	0.0	0.0	0.0	0.0
146	7/26/2022 10:10:51	0.0	0.0	0.0	0.0
147	7/26/2022 10:11:51	0.0	0.0	0.0	0.0
148	7/26/2022 10:12:51	0.0	0.0	0.0	0.0
149	7/26/2022 10:13:51	0.0	0.0	0.0	0.0
150	7/26/2022 10:14:51	0.0	0.0	0.0	0.0
151	7/26/2022 10:15:51	0.0	0.0	0.0	0.0
152	7/26/2022 10:16:51	0.0	0.0	0.0	0.0
153	7/26/2022 10:17:51	0.0	0.0	0.0	0.0
154	7/26/2022 10:18:51	0.0	0.0	0.0	0.0
155	7/26/2022 10:19:51	0.0	0.0	0.0	0.0
156	7/26/2022 10:20:51	0.0	0.0	0.0	0.0
157	7/26/2022 10:21:51	0.0	0.0	0.0	0.0
158	7/26/2022 10:22:51	0.0	0.0	0.0	0.0
159	7/26/2022 10:23:51	0.0	0.0	0.0	0.0
160	7/26/2022 10:24:51	0.0	0.0	0.0	0.0
161	7/26/2022 10:25:51	0.0	0.0	0.0	0.0
162	7/26/2022 10:26:51	0.0	0.0	0.0	0.0
163	7/26/2022 10:27:51	0.0	0.0	0.0	0.0
164	7/26/2022 10:28:51	0.0	0.0	0.0	0.0
165	7/26/2022 10:29:51	0.0	0.0	0.0	0.0
166	7/26/2022 10:30:51	0.0	0.0	0.0	0.0
167	7/26/2022 10:31:51	0.0	0.0	0.0	0.0
168	7/26/2022 10:32:51	0.0	0.0	0.0	0.0
169	7/26/2022 10:33:51	0.0	0.0	0.0	0.0
170	7/26/2022 10:34:51	0.0	0.0	0.0	0.0
171	7/26/2022 10:35:51	0.0	0.0	0.0	0.0
172	7/26/2022 10:36:51	0.0	0.0	0.0	0.0
173	7/26/2022 10:37:51	0.0	0.0	0.0	0.0
174	7/26/2022 10:38:51	0.0	0.0	0.0	0.0
175	7/26/2022 10:39:51	0.0	0.0	0.0	0.0
176	7/26/2022 10:40:51	0.0	0.0	0.0	0.0
177	7/26/2022 10:41:51	0.0	0.0	0.0	0.0
178	7/26/2022 10:42:51	0.0	0.0	0.0	0.0

DRAFT

179	7/26/2022	10:43:51	0.0	0.0	0.0	0.0
180	7/26/2022	10:44:51	0.0	0.0	0.0	0.0
181	7/26/2022	10:45:51	0.0	0.0	0.0	0.0
182	7/26/2022	10:46:51	0.0	0.0	0.0	0.0
183	7/26/2022	10:47:51	0.0	0.0	0.0	0.0
184	7/26/2022	10:48:51	0.0	0.0	0.0	0.0
185	7/26/2022	10:49:51	0.0	0.0	0.0	0.0
186	7/26/2022	10:50:51	0.0	0.0	0.0	0.0
187	7/26/2022	10:51:51	0.0	0.0	0.0	0.0
188	7/26/2022	10:52:51	0.0	0.0	0.0	0.0
189	7/26/2022	10:53:51	0.0	0.0	0.0	0.0
190	7/26/2022	10:54:51	0.0	0.0	0.0	0.0
191	7/26/2022	10:55:51	0.0	0.0	0.0	0.0
192	7/26/2022	10:56:51	0.0	0.0	0.0	0.0
193	7/26/2022	10:57:51	0.0	0.0	0.0	0.0
194	7/26/2022	10:58:51	0.0	0.0	0.0	0.0
195	7/26/2022	10:59:51	0.0	0.0	0.0	0.0
196	7/26/2022	11:00:51	0.0	0.0	0.0	0.0
197	7/26/2022	11:01:51	0.0	0.0	0.0	0.0
198	7/26/2022	11:02:51	0.0	0.0	0.0	0.0
199	7/26/2022	11:03:51	0.0	0.0	0.0	0.0
200	7/26/2022	11:04:51	0.0	0.0	0.0	0.0
201	7/26/2022	11:05:51	0.0	0.0	0.0	0.0
202	7/26/2022	11:06:51	0.0	0.0	0.0	0.0
203	7/26/2022	11:07:51	0.0	0.0	0.0	0.0
204	7/26/2022	11:08:51	0.0	0.0	0.0	0.0
205	7/26/2022	11:09:51	0.0	0.0	0.0	0.0
206	7/26/2022	11:10:51	0.0	0.0	0.0	0.0
207	7/26/2022	11:11:51	0.0	0.0	0.0	0.0
208	7/26/2022	11:12:51	0.0	0.0	0.0	0.0
209	7/26/2022	11:13:51	0.0	0.0	0.0	0.0
210	7/26/2022	11:14:51	0.0	0.0	0.0	0.0
211	7/26/2022	11:15:51	0.0	0.0	0.0	0.0
212	7/26/2022	11:16:51	0.0	0.0	0.0	0.0
Peak			0.0	0.3	0.8	0.3
Min			0.0	0.0	0.0	0.0
Average			0.0	0.0	0.0	0.0

****

TWA/STEL

Index	Date/Time	PID(ppm) (TWA)	PID(ppm) (STEL)
001	7/26/2022 07:45:51	0.0	---
002	7/26/2022 07:46:51	0.0	---
003	7/26/2022 07:47:51	0.0	---
004	7/26/2022 07:48:51	0.0	---
005	7/26/2022 07:49:51	0.0	---
006	7/26/2022 07:50:51	0.0	---
007	7/26/2022 07:51:51	0.0	---
008	7/26/2022 07:52:51	0.0	---

DRAFT

009	7/26/2022 07:53:51	0.0	---
010	7/26/2022 07:54:51	0.0	---
011	7/26/2022 07:55:51	0.0	---
012	7/26/2022 07:56:51	0.0	---
013	7/26/2022 07:57:51	0.0	---
014	7/26/2022 07:58:51	0.0	---
015	7/26/2022 07:59:51	0.0	0.0
016	7/26/2022 08:00:51	0.0	0.0
017	7/26/2022 08:01:51	0.0	0.0
018	7/26/2022 08:02:51	0.0	0.0
019	7/26/2022 08:03:51	0.0	0.0
020	7/26/2022 08:04:51	0.0	0.0
021	7/26/2022 08:05:51	0.0	0.0
022	7/26/2022 08:06:51	0.0	0.0
023	7/26/2022 08:07:51	0.0	0.0
024	7/26/2022 08:08:51	0.0	0.0
025	7/26/2022 08:09:51	0.0	0.0
026	7/26/2022 08:10:51	0.0	0.0
027	7/26/2022 08:11:51	0.0	0.0
028	7/26/2022 08:12:51	0.0	0.0
029	7/26/2022 08:13:51	0.0	0.0
030	7/26/2022 08:14:51	0.0	0.0
031	7/26/2022 08:15:51	0.0	0.0
032	7/26/2022 08:16:51	0.0	0.0
033	7/26/2022 08:17:51	0.0	0.0
034	7/26/2022 08:18:51	0.0	0.0
035	7/26/2022 08:19:51	0.0	0.0
036	7/26/2022 08:20:51	0.0	0.0
037	7/26/2022 08:21:51	0.0	0.0
038	7/26/2022 08:22:51	0.0	0.0
039	7/26/2022 08:23:51	0.0	0.0
040	7/26/2022 08:24:51	0.0	0.0
041	7/26/2022 08:25:51	0.0	0.0
042	7/26/2022 08:26:51	0.0	0.0
043	7/26/2022 08:27:51	0.0	0.0
044	7/26/2022 08:28:51	0.0	0.0
045	7/26/2022 08:29:51	0.0	0.0
046	7/26/2022 08:30:51	0.0	0.0
047	7/26/2022 08:31:51	0.0	0.0
048	7/26/2022 08:32:51	0.0	0.0
049	7/26/2022 08:33:51	0.0	0.0
050	7/26/2022 08:34:51	0.0	0.0
051	7/26/2022 08:35:51	0.0	0.0
052	7/26/2022 08:36:51	0.0	0.0
053	7/26/2022 08:37:51	0.0	0.0
054	7/26/2022 08:38:51	0.0	0.0
055	7/26/2022 08:39:51	0.0	0.0
056	7/26/2022 08:40:51	0.0	0.0
057	7/26/2022 08:41:51	0.0	0.0
058	7/26/2022 08:42:51	0.0	0.0

DRAFT

059	7/26/2022 08:43:51	0.0	0.0
060	7/26/2022 08:44:51	0.0	0.0
061	7/26/2022 08:45:51	0.0	0.0
062	7/26/2022 08:46:51	0.0	0.0
063	7/26/2022 08:47:51	0.0	0.0
064	7/26/2022 08:48:51	0.0	0.0
065	7/26/2022 08:49:51	0.0	0.0
066	7/26/2022 08:50:51	0.0	0.0
067	7/26/2022 08:51:51	0.0	0.0
068	7/26/2022 08:52:51	0.0	0.0
069	7/26/2022 08:53:51	0.0	0.0
070	7/26/2022 08:54:51	0.0	0.0
071	7/26/2022 08:55:51	0.0	0.0
072	7/26/2022 08:56:51	0.0	0.0
073	7/26/2022 08:57:51	0.0	0.0
074	7/26/2022 08:58:51	0.0	0.0
075	7/26/2022 08:59:51	0.0	0.0
076	7/26/2022 09:00:51	0.0	0.0
077	7/26/2022 09:01:51	0.0	0.0
078	7/26/2022 09:02:51	0.0	0.0
079	7/26/2022 09:03:51	0.0	0.0
080	7/26/2022 09:04:51	0.0	0.0
081	7/26/2022 09:05:51	0.0	0.0
082	7/26/2022 09:06:51	0.0	0.0
083	7/26/2022 09:07:51	0.0	0.0
084	7/26/2022 09:08:51	0.0	0.0
085	7/26/2022 09:09:51	0.0	0.0
086	7/26/2022 09:10:51	0.0	0.0
087	7/26/2022 09:11:51	0.0	0.0
088	7/26/2022 09:12:51	0.0	0.0
089	7/26/2022 09:13:51	0.0	0.0
090	7/26/2022 09:14:51	0.0	0.0
091	7/26/2022 09:15:51	0.0	0.0
092	7/26/2022 09:16:51	0.0	0.0
093	7/26/2022 09:17:51	0.0	0.0
094	7/26/2022 09:18:51	0.0	0.0
095	7/26/2022 09:19:51	0.0	0.0
096	7/26/2022 09:20:51	0.0	0.0
097	7/26/2022 09:21:51	0.0	0.0
098	7/26/2022 09:22:51	0.0	0.0
099	7/26/2022 09:23:51	0.0	0.0
100	7/26/2022 09:24:51	0.0	0.0
101	7/26/2022 09:25:51	0.0	0.0
102	7/26/2022 09:26:51	0.0	0.0
103	7/26/2022 09:27:51	0.0	0.0
104	7/26/2022 09:28:51	0.0	0.0
105	7/26/2022 09:29:51	0.0	0.0
106	7/26/2022 09:30:51	0.0	0.0
107	7/26/2022 09:31:51	0.0	0.0
108	7/26/2022 09:32:51	0.0	0.0

DRAFT

109	7/26/2022 09:33:51	0.0	0.0
110	7/26/2022 09:34:51	0.0	0.0
111	7/26/2022 09:35:51	0.0	0.0
112	7/26/2022 09:36:51	0.0	0.0
113	7/26/2022 09:37:51	0.0	0.0
114	7/26/2022 09:38:51	0.0	0.0
115	7/26/2022 09:39:51	0.0	0.0
116	7/26/2022 09:40:51	0.0	0.0
117	7/26/2022 09:41:51	0.0	0.0
118	7/26/2022 09:42:51	0.0	0.0
119	7/26/2022 09:43:51	0.0	0.0
120	7/26/2022 09:44:51	0.0	0.0
121	7/26/2022 09:45:51	0.0	0.0
122	7/26/2022 09:46:51	0.0	0.0
123	7/26/2022 09:47:51	0.0	0.0
124	7/26/2022 09:48:51	0.0	0.0
125	7/26/2022 09:49:51	0.0	0.0
126	7/26/2022 09:50:51	0.0	0.0
127	7/26/2022 09:51:51	0.0	0.0
128	7/26/2022 09:52:51	0.0	0.0
129	7/26/2022 09:53:51	0.0	0.0
130	7/26/2022 09:54:51	0.0	0.0
131	7/26/2022 09:55:51	0.0	0.0
132	7/26/2022 09:56:51	0.0	0.0
133	7/26/2022 09:57:51	0.0	0.0
134	7/26/2022 09:58:51	0.0	0.0
135	7/26/2022 09:59:51	0.0	0.0
136	7/26/2022 10:00:51	0.0	0.0
137	7/26/2022 10:01:51	0.0	0.0
138	7/26/2022 10:02:51	0.0	0.0
139	7/26/2022 10:03:51	0.0	0.0
140	7/26/2022 10:04:51	0.0	0.0
141	7/26/2022 10:05:51	0.0	0.0
142	7/26/2022 10:06:51	0.0	0.0
143	7/26/2022 10:07:51	0.0	0.0
144	7/26/2022 10:08:51	0.0	0.0
145	7/26/2022 10:09:51	0.0	0.0
146	7/26/2022 10:10:51	0.0	0.0
147	7/26/2022 10:11:51	0.0	0.0
148	7/26/2022 10:12:51	0.0	0.0
149	7/26/2022 10:13:51	0.0	0.0
150	7/26/2022 10:14:51	0.0	0.0
151	7/26/2022 10:15:51	0.0	0.0
152	7/26/2022 10:16:51	0.0	0.0
153	7/26/2022 10:17:51	0.0	0.0
154	7/26/2022 10:18:51	0.0	0.0
155	7/26/2022 10:19:51	0.0	0.0
156	7/26/2022 10:20:51	0.0	0.0
157	7/26/2022 10:21:51	0.0	0.0
158	7/26/2022 10:22:51	0.0	0.0

DRAFT

159	7/26/2022 10:23:51	0.0	0.0
160	7/26/2022 10:24:51	0.0	0.0
161	7/26/2022 10:25:51	0.0	0.0
162	7/26/2022 10:26:51	0.0	0.0
163	7/26/2022 10:27:51	0.0	0.0
164	7/26/2022 10:28:51	0.0	0.0
165	7/26/2022 10:29:51	0.0	0.0
166	7/26/2022 10:30:51	0.0	0.0
167	7/26/2022 10:31:51	0.0	0.0
168	7/26/2022 10:32:51	0.0	0.0
169	7/26/2022 10:33:51	0.0	0.0
170	7/26/2022 10:34:51	0.0	0.0
171	7/26/2022 10:35:51	0.0	0.0
172	7/26/2022 10:36:51	0.0	0.0
173	7/26/2022 10:37:51	0.0	0.0
174	7/26/2022 10:38:51	0.0	0.0
175	7/26/2022 10:39:51	0.0	0.0
176	7/26/2022 10:40:51	0.0	0.0
177	7/26/2022 10:41:51	0.0	0.0
178	7/26/2022 10:42:51	0.0	0.0
179	7/26/2022 10:43:51	0.0	0.0
180	7/26/2022 10:44:51	0.0	0.0
181	7/26/2022 10:45:51	0.0	0.0
182	7/26/2022 10:46:51	0.0	0.0
183	7/26/2022 10:47:51	0.0	0.0
184	7/26/2022 10:48:51	0.0	0.0
185	7/26/2022 10:49:51	0.0	0.0
186	7/26/2022 10:50:51	0.0	0.0
187	7/26/2022 10:51:51	0.0	0.0
188	7/26/2022 10:52:51	0.0	0.0
189	7/26/2022 10:53:51	0.0	0.0
190	7/26/2022 10:54:51	0.0	0.0
191	7/26/2022 10:55:51	0.0	0.0
192	7/26/2022 10:56:51	0.0	0.0
193	7/26/2022 10:57:51	0.0	0.0
194	7/26/2022 10:58:51	0.0	0.0
195	7/26/2022 10:59:51	0.0	0.0
196	7/26/2022 11:00:51	0.0	0.0
197	7/26/2022 11:01:51	0.0	0.0
198	7/26/2022 11:02:51	0.0	0.0
199	7/26/2022 11:03:51	0.0	0.0
200	7/26/2022 11:04:51	0.0	0.0
201	7/26/2022 11:05:51	0.0	0.0
202	7/26/2022 11:06:51	0.0	0.0
203	7/26/2022 11:07:51	0.0	0.0
204	7/26/2022 11:08:51	0.0	0.0
205	7/26/2022 11:09:51	0.0	0.0
206	7/26/2022 11:10:51	0.0	0.0
207	7/26/2022 11:11:51	0.0	0.0
208	7/26/2022 11:12:51	0.0	0.0

DRAFT

209 7/26/2022 11:13:51 0.0 0.0
210 7/26/2022 11:14:51 0.0 0.0
211 7/26/2022 11:15:51 0.0 0.0
212 7/26/2022 11:16:51 0.0 0.0

==========

22/07/26 13:19

****

Summary

Unit Name MiniRAE 3000(PGM-7320)
Unit SN 592-910736
Unit Firmware Ver V2.22A

Running Mode Hygiene Mode
Datalog Mode Auto
Diagnostic Mode No
Stop Reason Unknown

Site ID 00000001
User ID 00000001

Begin 7/26/2022 13:19:41
End 7/26/2022 13:19:41
Sample Period(s) 60
Number of Records 75

Sensor PID(ppm)
Sensor SN S023030076S8
Measure Type Min; Avg; Max; Real
Span 100.0
Span 2 100.0
Low Alarm 50.0
High Alarm 100.0
Over Alarm 15000.0
STEL Alarm 25.0
TWA Alarm 10.0
Measurement Gas Isobutylene
Calibration Time 7/19/2022 14:53
Peak 0.0
Min 0.0
Average 0.0

****

Datalog

Index	Date/Time	PID(ppm) (Min)	PID(ppm) (Avg)	PID(ppm) (Max)	PID(ppm) (Real)	PID(ppm)
001	7/26/2022 13:20:41	0.0	0.0	0.0	0.0	
002	7/26/2022 13:21:41	0.0	0.0	0.0	0.0	
003	7/26/2022 13:22:41	0.0	0.0	0.0	0.0	
004	7/26/2022 13:23:41	0.0	0.0	0.0	0.0	

DRAFT

005	7/26/2022 13:24:41	0.0	0.0	0.0	0.0
006	7/26/2022 13:25:41	0.0	0.0	0.0	0.0
007	7/26/2022 13:26:41	0.0	0.0	0.0	0.0
008	7/26/2022 13:27:41	0.0	0.0	0.0	0.0
009	7/26/2022 13:28:41	0.0	0.0	0.0	0.0
010	7/26/2022 13:29:41	0.0	0.0	0.0	0.0
011	7/26/2022 13:30:41	0.0	0.0	0.0	0.0
012	7/26/2022 13:31:41	0.0	0.0	0.0	0.0
013	7/26/2022 13:32:41	0.0	0.0	0.0	0.0
014	7/26/2022 13:33:41	0.0	0.0	0.0	0.0
015	7/26/2022 13:34:41	0.0	0.0	0.0	0.0
016	7/26/2022 13:35:41	0.0	0.0	0.0	0.0
017	7/26/2022 13:36:41	0.0	0.0	0.0	0.0
018	7/26/2022 13:37:41	0.0	0.0	0.0	0.0
019	7/26/2022 13:38:41	0.0	0.0	0.0	0.0
020	7/26/2022 13:39:41	0.0	0.0	0.0	0.0
021	7/26/2022 13:40:41	0.0	0.0	0.0	0.0
022	7/26/2022 13:41:41	0.0	0.0	0.0	0.0
023	7/26/2022 13:42:41	0.0	0.0	0.0	0.0
024	7/26/2022 13:43:41	0.0	0.0	0.0	0.0
025	7/26/2022 13:44:41	0.0	0.0	0.0	0.0
026	7/26/2022 13:45:41	0.0	0.0	0.0	0.0
027	7/26/2022 13:46:41	0.0	0.0	0.0	0.0
028	7/26/2022 13:47:41	0.0	0.0	0.0	0.0
029	7/26/2022 13:48:41	0.0	0.0	0.0	0.0
030	7/26/2022 13:49:41	0.0	0.0	0.0	0.0
031	7/26/2022 13:50:41	0.0	0.0	0.0	0.0
032	7/26/2022 13:51:41	0.0	0.0	0.0	0.0
033	7/26/2022 13:52:41	0.0	0.0	0.0	0.0
034	7/26/2022 13:53:41	0.0	0.0	0.0	0.0
035	7/26/2022 13:54:41	0.0	0.0	0.0	0.0
036	7/26/2022 13:55:41	0.0	0.0	0.0	0.0
037	7/26/2022 13:56:41	0.0	0.0	0.0	0.0
038	7/26/2022 13:57:41	0.0	0.0	0.0	0.0
039	7/26/2022 13:58:41	0.0	0.0	0.0	0.0
040	7/26/2022 13:59:41	0.0	0.0	0.0	0.0
041	7/26/2022 14:00:41	0.0	0.0	0.0	0.0
042	7/26/2022 14:01:41	0.0	0.0	0.0	0.0
043	7/26/2022 14:02:41	0.0	0.0	0.0	0.0
044	7/26/2022 14:03:41	0.0	0.0	0.0	0.0
045	7/26/2022 14:04:41	0.0	0.0	0.0	0.0
046	7/26/2022 14:05:41	0.0	0.0	0.0	0.0
047	7/26/2022 14:06:41	0.0	0.0	0.0	0.0
048	7/26/2022 14:07:41	0.0	0.0	0.0	0.0
049	7/26/2022 14:08:41	0.0	0.0	0.0	0.0
050	7/26/2022 14:09:41	0.0	0.0	0.0	0.0
051	7/26/2022 14:10:41	0.0	0.0	0.0	0.0
052	7/26/2022 14:11:41	0.0	0.0	0.0	0.0
053	7/26/2022 14:12:41	0.0	0.0	0.0	0.0
054	7/26/2022 14:13:41	0.0	0.0	0.0	0.0

DRAFT

055	7/26/2022	14:14:41	0.0	0.0	0.0	0.0
056	7/26/2022	14:15:41	0.0	0.0	0.0	0.0
057	7/26/2022	14:16:41	0.0	0.0	0.0	0.0
058	7/26/2022	14:17:41	0.0	0.0	0.0	0.0
059	7/26/2022	14:18:41	0.0	0.0	0.0	0.0
060	7/26/2022	14:19:41	0.0	0.0	0.0	0.0
061	7/26/2022	14:20:41	0.0	0.0	0.0	0.0
062	7/26/2022	14:21:41	0.0	0.0	0.0	0.0
063	7/26/2022	14:22:41	0.0	0.0	0.0	0.0
064	7/26/2022	14:23:41	0.0	0.0	0.0	0.0
065	7/26/2022	14:24:41	0.0	0.0	0.0	0.0
066	7/26/2022	14:25:41	0.0	0.0	0.0	0.0
067	7/26/2022	14:26:41	0.0	0.0	0.0	0.0
068	7/26/2022	14:27:41	0.0	0.0	0.0	0.0
069	7/26/2022	14:28:41	0.0	0.0	0.0	0.0
070	7/26/2022	14:29:41	0.0	0.0	0.0	0.0
071	7/26/2022	14:30:41	0.0	0.0	0.0	0.0
072	7/26/2022	14:31:41	0.0	0.0	0.0	0.0
073	7/26/2022	14:32:41	0.0	0.0	0.0	0.0
074	7/26/2022	14:33:41	0.0	0.0	0.0	0.0
075	7/26/2022	14:34:41	0.0	0.0	0.0	0.0
Peak			0.0	0.0	0.0	0.0
Min			0.0	0.0	0.0	0.0
Average			0.0	0.0	0.0	0.0

****

TWA/STEL

Index	Date/Time	PID(ppm) (TWA)	PID(ppm) (STEL)
001	7/26/2022 13:20:41	0.0	---
002	7/26/2022 13:21:41	0.0	---
003	7/26/2022 13:22:41	0.0	---
004	7/26/2022 13:23:41	0.0	---
005	7/26/2022 13:24:41	0.0	---
006	7/26/2022 13:25:41	0.0	---
007	7/26/2022 13:26:41	0.0	---
008	7/26/2022 13:27:41	0.0	---
009	7/26/2022 13:28:41	0.0	---
010	7/26/2022 13:29:41	0.0	---
011	7/26/2022 13:30:41	0.0	---
012	7/26/2022 13:31:41	0.0	---
013	7/26/2022 13:32:41	0.0	---
014	7/26/2022 13:33:41	0.0	---
015	7/26/2022 13:34:41	0.0	0.0
016	7/26/2022 13:35:41	0.0	0.0
017	7/26/2022 13:36:41	0.0	0.0
018	7/26/2022 13:37:41	0.0	0.0
019	7/26/2022 13:38:41	0.0	0.0
020	7/26/2022 13:39:41	0.0	0.0
021	7/26/2022 13:40:41	0.0	0.0

DRAFT

022	7/26/2022 13:41:41	0.0	0.0
023	7/26/2022 13:42:41	0.0	0.0
024	7/26/2022 13:43:41	0.0	0.0
025	7/26/2022 13:44:41	0.0	0.0
026	7/26/2022 13:45:41	0.0	0.0
027	7/26/2022 13:46:41	0.0	0.0
028	7/26/2022 13:47:41	0.0	0.0
029	7/26/2022 13:48:41	0.0	0.0
030	7/26/2022 13:49:41	0.0	0.0
031	7/26/2022 13:50:41	0.0	0.0
032	7/26/2022 13:51:41	0.0	0.0
033	7/26/2022 13:52:41	0.0	0.0
034	7/26/2022 13:53:41	0.0	0.0
035	7/26/2022 13:54:41	0.0	0.0
036	7/26/2022 13:55:41	0.0	0.0
037	7/26/2022 13:56:41	0.0	0.0
038	7/26/2022 13:57:41	0.0	0.0
039	7/26/2022 13:58:41	0.0	0.0
040	7/26/2022 13:59:41	0.0	0.0
041	7/26/2022 14:00:41	0.0	0.0
042	7/26/2022 14:01:41	0.0	0.0
043	7/26/2022 14:02:41	0.0	0.0
044	7/26/2022 14:03:41	0.0	0.0
045	7/26/2022 14:04:41	0.0	0.0
046	7/26/2022 14:05:41	0.0	0.0
047	7/26/2022 14:06:41	0.0	0.0
048	7/26/2022 14:07:41	0.0	0.0
049	7/26/2022 14:08:41	0.0	0.0
050	7/26/2022 14:09:41	0.0	0.0
051	7/26/2022 14:10:41	0.0	0.0
052	7/26/2022 14:11:41	0.0	0.0
053	7/26/2022 14:12:41	0.0	0.0
054	7/26/2022 14:13:41	0.0	0.0
055	7/26/2022 14:14:41	0.0	0.0
056	7/26/2022 14:15:41	0.0	0.0
057	7/26/2022 14:16:41	0.0	0.0
058	7/26/2022 14:17:41	0.0	0.0
059	7/26/2022 14:18:41	0.0	0.0
060	7/26/2022 14:19:41	0.0	0.0
061	7/26/2022 14:20:41	0.0	0.0
062	7/26/2022 14:21:41	0.0	0.0
063	7/26/2022 14:22:41	0.0	0.0
064	7/26/2022 14:23:41	0.0	0.0
065	7/26/2022 14:24:41	0.0	0.0
066	7/26/2022 14:25:41	0.0	0.0
067	7/26/2022 14:26:41	0.0	0.0
068	7/26/2022 14:27:41	0.0	0.0
069	7/26/2022 14:28:41	0.0	0.0
070	7/26/2022 14:29:41	0.0	0.0
071	7/26/2022 14:30:41	0.0	0.0

DRAFT

072 7/26/2022 14:31:41 0.0 0.0
073 7/26/2022 14:32:41 0.0 0.0
074 7/26/2022 14:33:41 0.0 0.0
075 7/26/2022 14:34:41 0.0 0.0

==========

22/07/27 07:46

****

Summary

Unit Name MiniRAE 3000(PGM-7320)
Unit SN 592-910736
Unit Firmware Ver V2.22A

Running Mode Hygiene Mode
Datalog Mode Auto
Diagnostic Mode No
Stop Reason Unknown

Site ID 00000001
User ID 00000001

Begin 7/27/2022 07:46:48
End 7/27/2022 07:46:48
Sample Period(s) 60
Number of Records 221

Sensor PID(ppm)
Sensor SN S023030076S8
Measure Type Min; Avg; Max; Real
Span 100.0
Span 2 100.0
Low Alarm 50.0
High Alarm 100.0
Over Alarm 15000.0
STEL Alarm 25.0
TWA Alarm 10.0
Measurement Gas Isobutylene
Calibration Time 7/19/2022 14:53
Peak 0.0
Min 0.0
Average 0.0

****

Datalog

Index	Date/Time	PID(ppm) (Min)	PID(ppm) (Avg)	PID(ppm) (Max)	PID(ppm) (Real)	PID(ppm)
001	7/27/2022 07:47:48	0.0	0.0	0.0	0.0	
002	7/27/2022 07:48:48	0.0	0.0	0.0	0.0	
003	7/27/2022 07:49:48	0.0	0.0	0.0	0.0	
004	7/27/2022 07:50:48	0.0	0.0	0.0	0.0	

DRAFT

005	7/27/2022 07:51:48	0.0	0.0	0.0	0.0
006	7/27/2022 07:52:48	0.0	0.0	0.0	0.0
007	7/27/2022 07:53:48	0.0	0.0	0.0	0.0
008	7/27/2022 07:54:48	0.0	0.0	0.0	0.0
009	7/27/2022 07:55:48	0.0	0.0	0.0	0.0
010	7/27/2022 07:56:48	0.0	0.0	0.0	0.0
011	7/27/2022 07:57:48	0.0	0.0	0.0	0.0
012	7/27/2022 07:58:48	0.0	0.0	0.0	0.0
013	7/27/2022 07:59:48	0.0	0.0	0.0	0.0
014	7/27/2022 08:00:48	0.0	0.0	0.0	0.0
015	7/27/2022 08:01:48	0.0	0.0	0.0	0.0
016	7/27/2022 08:02:48	0.0	0.0	0.0	0.0
017	7/27/2022 08:03:48	0.0	0.0	0.0	0.0
018	7/27/2022 08:04:48	0.0	0.0	0.0	0.0
019	7/27/2022 08:05:48	0.0	0.0	0.0	0.0
020	7/27/2022 08:06:48	0.0	0.0	0.0	0.0
021	7/27/2022 08:07:48	0.0	0.0	0.0	0.0
022	7/27/2022 08:08:48	0.0	0.0	0.0	0.0
023	7/27/2022 08:09:48	0.0	0.0	0.0	0.0
024	7/27/2022 08:10:48	0.0	0.0	0.0	0.0
025	7/27/2022 08:11:48	0.0	0.0	0.0	0.0
026	7/27/2022 08:12:48	0.0	0.0	0.0	0.0
027	7/27/2022 08:13:48	0.0	0.0	0.0	0.0
028	7/27/2022 08:14:48	0.0	0.0	0.0	0.0
029	7/27/2022 08:15:48	0.0	0.0	0.0	0.0
030	7/27/2022 08:16:48	0.0	0.0	0.0	0.0
031	7/27/2022 08:17:48	0.0	0.0	0.0	0.0
032	7/27/2022 08:18:48	0.0	0.0	0.0	0.0
033	7/27/2022 08:19:48	0.0	0.0	0.0	0.0
034	7/27/2022 08:20:48	0.0	0.0	0.0	0.0
035	7/27/2022 08:21:48	0.0	0.0	0.0	0.0
036	7/27/2022 08:22:48	0.0	0.0	0.0	0.0
037	7/27/2022 08:23:48	0.0	0.0	0.0	0.0
038	7/27/2022 08:24:48	0.0	0.0	0.0	0.0
039	7/27/2022 08:25:48	0.0	0.0	0.0	0.0
040	7/27/2022 08:26:48	0.0	0.0	0.0	0.0
041	7/27/2022 08:27:48	0.0	0.0	0.0	0.0
042	7/27/2022 08:28:48	0.0	0.0	0.0	0.0
043	7/27/2022 08:29:48	0.0	0.0	0.0	0.0
044	7/27/2022 08:30:48	0.0	0.0	0.0	0.0
045	7/27/2022 08:31:48	0.0	0.0	0.0	0.0
046	7/27/2022 08:32:48	0.0	0.0	0.0	0.0
047	7/27/2022 08:33:48	0.0	0.0	0.0	0.0
048	7/27/2022 08:34:48	0.0	0.0	0.0	0.0
049	7/27/2022 08:35:48	0.0	0.0	0.0	0.0
050	7/27/2022 08:36:48	0.0	0.0	0.0	0.0
051	7/27/2022 08:37:48	0.0	0.0	0.0	0.0
052	7/27/2022 08:38:48	0.0	0.0	0.0	0.0
053	7/27/2022 08:39:48	0.0	0.0	0.0	0.0
054	7/27/2022 08:40:48	0.0	0.0	0.0	0.0

DRAFT

055	7/27/2022 08:41:48	0.0	0.0	0.0	0.0
056	7/27/2022 08:42:48	0.0	0.0	0.0	0.0
057	7/27/2022 08:43:48	0.0	0.0	0.0	0.0
058	7/27/2022 08:44:48	0.0	0.0	0.0	0.0
059	7/27/2022 08:45:48	0.0	0.0	0.0	0.0
060	7/27/2022 08:46:48	0.0	0.0	0.0	0.0
061	7/27/2022 08:47:48	0.0	0.0	0.0	0.0
062	7/27/2022 08:48:48	0.0	0.0	0.0	0.0
063	7/27/2022 08:49:48	0.0	0.0	0.0	0.0
064	7/27/2022 08:50:48	0.0	0.0	0.0	0.0
065	7/27/2022 08:51:48	0.0	0.0	0.0	0.0
066	7/27/2022 08:52:48	0.0	0.0	0.0	0.0
067	7/27/2022 08:53:48	0.0	0.0	0.0	0.0
068	7/27/2022 08:54:48	0.0	0.0	0.0	0.0
069	7/27/2022 08:55:48	0.0	0.0	0.0	0.0
070	7/27/2022 08:56:48	0.0	0.0	0.0	0.0
071	7/27/2022 08:57:48	0.0	0.0	0.0	0.0
072	7/27/2022 08:58:48	0.0	0.0	0.0	0.0
073	7/27/2022 08:59:48	0.0	0.0	0.0	0.0
074	7/27/2022 09:00:48	0.0	0.0	0.0	0.0
075	7/27/2022 09:01:48	0.0	0.0	0.0	0.0
076	7/27/2022 09:02:48	0.0	0.0	0.0	0.0
077	7/27/2022 09:03:48	0.0	0.0	0.0	0.0
078	7/27/2022 09:04:48	0.0	0.0	0.0	0.0
079	7/27/2022 09:05:48	0.0	0.0	0.0	0.0
080	7/27/2022 09:06:48	0.0	0.0	0.0	0.0
081	7/27/2022 09:07:48	0.0	0.0	0.0	0.0
082	7/27/2022 09:08:48	0.0	0.0	0.0	0.0
083	7/27/2022 09:09:48	0.0	0.0	0.0	0.0
084	7/27/2022 09:10:48	0.0	0.0	0.0	0.0
085	7/27/2022 09:11:48	0.0	0.0	0.0	0.0
086	7/27/2022 09:12:48	0.0	0.0	0.0	0.0
087	7/27/2022 09:13:48	0.0	0.0	0.0	0.0
088	7/27/2022 09:14:48	0.0	0.0	0.0	0.0
089	7/27/2022 09:15:48	0.0	0.0	0.0	0.0
090	7/27/2022 09:16:48	0.0	0.0	0.0	0.0
091	7/27/2022 09:17:48	0.0	0.0	0.0	0.0
092	7/27/2022 09:18:48	0.0	0.0	0.0	0.0
093	7/27/2022 09:19:48	0.0	0.0	0.0	0.0
094	7/27/2022 09:20:48	0.0	0.0	0.0	0.0
095	7/27/2022 09:21:48	0.0	0.0	0.0	0.0
096	7/27/2022 09:22:48	0.0	0.0	0.0	0.0
097	7/27/2022 09:23:48	0.0	0.0	0.0	0.0
098	7/27/2022 09:24:48	0.0	0.0	0.0	0.0
099	7/27/2022 09:25:48	0.0	0.0	0.0	0.0
100	7/27/2022 09:26:48	0.0	0.0	0.0	0.0
101	7/27/2022 09:27:48	0.0	0.0	0.0	0.0
102	7/27/2022 09:28:48	0.0	0.0	0.0	0.0
103	7/27/2022 09:29:48	0.0	0.0	0.0	0.0
104	7/27/2022 09:30:48	0.0	0.0	0.0	0.0

DRAFT

105	7/27/2022 09:31:48	0.0	0.0	0.0	0.0
106	7/27/2022 09:32:48	0.0	0.0	0.0	0.0
107	7/27/2022 09:33:48	0.0	0.0	0.0	0.0
108	7/27/2022 09:34:48	0.0	0.0	0.0	0.0
109	7/27/2022 09:35:48	0.0	0.0	0.0	0.0
110	7/27/2022 09:36:48	0.0	0.0	0.0	0.0
111	7/27/2022 09:37:48	0.0	0.0	0.0	0.0
112	7/27/2022 09:38:48	0.0	0.0	0.0	0.0
113	7/27/2022 09:39:48	0.0	0.0	0.0	0.0
114	7/27/2022 09:40:48	0.0	0.0	0.0	0.0
115	7/27/2022 09:41:48	0.0	0.0	0.0	0.0
116	7/27/2022 09:42:48	0.0	0.0	0.0	0.0
117	7/27/2022 09:43:48	0.0	0.0	0.0	0.0
118	7/27/2022 09:44:48	0.0	0.0	0.0	0.0
119	7/27/2022 09:45:48	0.0	0.0	0.0	0.0
120	7/27/2022 09:46:48	0.0	0.0	0.0	0.0
121	7/27/2022 09:47:48	0.0	0.0	0.0	0.0
122	7/27/2022 09:48:48	0.0	0.0	0.0	0.0
123	7/27/2022 09:49:48	0.0	0.0	0.0	0.0
124	7/27/2022 09:50:48	0.0	0.0	0.0	0.0
125	7/27/2022 09:51:48	0.0	0.0	0.0	0.0
126	7/27/2022 09:52:48	0.0	0.0	0.0	0.0
127	7/27/2022 09:53:48	0.0	0.0	0.0	0.0
128	7/27/2022 09:54:48	0.0	0.0	0.0	0.0
129	7/27/2022 09:55:48	0.0	0.0	0.0	0.0
130	7/27/2022 09:56:48	0.0	0.0	0.0	0.0
131	7/27/2022 09:57:48	0.0	0.0	0.0	0.0
132	7/27/2022 09:58:48	0.0	0.0	0.0	0.0
133	7/27/2022 09:59:48	0.0	0.0	0.0	0.0
134	7/27/2022 10:00:48	0.0	0.0	0.0	0.0
135	7/27/2022 10:01:48	0.0	0.0	0.0	0.0
136	7/27/2022 10:02:48	0.0	0.0	0.0	0.0
137	7/27/2022 10:03:48	0.0	0.0	0.0	0.0
138	7/27/2022 10:04:48	0.0	0.0	0.0	0.0
139	7/27/2022 10:05:48	0.0	0.0	0.0	0.0
140	7/27/2022 10:06:48	0.0	0.0	0.0	0.0
141	7/27/2022 10:07:48	0.0	0.0	0.0	0.0
142	7/27/2022 10:08:48	0.0	0.0	0.0	0.0
143	7/27/2022 10:09:48	0.0	0.0	0.0	0.0
144	7/27/2022 10:10:48	0.0	0.0	0.0	0.0
145	7/27/2022 10:11:48	0.0	0.0	0.0	0.0
146	7/27/2022 10:12:48	0.0	0.0	0.0	0.0
147	7/27/2022 10:13:48	0.0	0.0	0.0	0.0
148	7/27/2022 10:14:48	0.0	0.0	0.0	0.0
149	7/27/2022 10:15:48	0.0	0.0	0.0	0.0
150	7/27/2022 10:16:48	0.0	0.0	0.0	0.0
151	7/27/2022 10:17:48	0.0	0.0	0.0	0.0
152	7/27/2022 10:18:48	0.0	0.0	0.0	0.0
153	7/27/2022 10:19:48	0.0	0.0	0.0	0.0
154	7/27/2022 10:20:48	0.0	0.0	0.0	0.0

DRAFT

155	7/27/2022 10:21:48	0.0	0.0	0.0	0.0
156	7/27/2022 10:22:48	0.0	0.0	0.0	0.0
157	7/27/2022 10:23:48	0.0	0.0	0.0	0.0
158	7/27/2022 10:24:48	0.0	0.0	0.0	0.0
159	7/27/2022 10:25:48	0.0	0.0	0.0	0.0
160	7/27/2022 10:26:48	0.0	0.0	0.0	0.0
161	7/27/2022 10:27:48	0.0	0.0	0.0	0.0
162	7/27/2022 10:28:48	0.0	0.0	0.0	0.0
163	7/27/2022 10:29:48	0.0	0.0	0.0	0.0
164	7/27/2022 10:30:48	0.0	0.0	0.0	0.0
165	7/27/2022 10:31:48	0.0	0.0	0.0	0.0
166	7/27/2022 10:32:48	0.0	0.0	0.0	0.0
167	7/27/2022 10:33:48	0.0	0.0	0.0	0.0
168	7/27/2022 10:34:48	0.0	0.0	0.0	0.0
169	7/27/2022 10:35:48	0.0	0.0	0.0	0.0
170	7/27/2022 10:36:48	0.0	0.0	0.0	0.0
171	7/27/2022 10:37:48	0.0	0.0	0.0	0.0
172	7/27/2022 10:38:48	0.0	0.0	0.0	0.0
173	7/27/2022 10:39:48	0.0	0.0	0.0	0.0
174	7/27/2022 10:40:48	0.0	0.0	0.0	0.0
175	7/27/2022 10:41:48	0.0	0.0	0.0	0.0
176	7/27/2022 10:42:48	0.0	0.0	0.0	0.0
177	7/27/2022 10:43:48	0.0	0.0	0.0	0.0
178	7/27/2022 10:44:48	0.0	0.0	0.0	0.0
179	7/27/2022 10:45:48	0.0	0.0	0.0	0.0
180	7/27/2022 10:46:48	0.0	0.0	0.0	0.0
181	7/27/2022 10:47:48	0.0	0.0	0.0	0.0
182	7/27/2022 10:48:48	0.0	0.0	0.0	0.0
183	7/27/2022 10:49:48	0.0	0.0	0.0	0.0
184	7/27/2022 10:50:48	0.0	0.0	0.0	0.0
185	7/27/2022 10:51:48	0.0	0.0	0.0	0.0
186	7/27/2022 10:52:48	0.0	0.0	0.0	0.0
187	7/27/2022 10:53:48	0.0	0.0	0.0	0.0
188	7/27/2022 10:54:48	0.0	0.0	0.0	0.0
189	7/27/2022 10:55:48	0.0	0.0	0.0	0.0
190	7/27/2022 10:56:48	0.0	0.0	0.0	0.0
191	7/27/2022 10:57:48	0.0	0.0	0.0	0.0
192	7/27/2022 10:58:48	0.0	0.0	0.0	0.0
193	7/27/2022 10:59:48	0.0	0.0	0.0	0.0
194	7/27/2022 11:00:48	0.0	0.0	0.0	0.0
195	7/27/2022 11:01:48	0.0	0.0	0.0	0.0
196	7/27/2022 11:02:48	0.0	0.0	0.0	0.0
197	7/27/2022 11:03:48	0.0	0.0	0.0	0.0
198	7/27/2022 11:04:48	0.0	0.0	0.0	0.0
199	7/27/2022 11:05:48	0.0	0.0	0.0	0.0
200	7/27/2022 11:06:48	0.0	0.0	0.0	0.0
201	7/27/2022 11:07:48	0.0	0.0	0.0	0.0
202	7/27/2022 11:08:48	0.0	0.0	0.0	0.0
203	7/27/2022 11:09:48	0.0	0.0	0.0	0.0
204	7/27/2022 11:10:48	0.0	0.0	0.0	0.0

DRAFT

205	7/27/2022 11:11:48	0.0	0.0	0.0	0.0
206	7/27/2022 11:12:48	0.0	0.0	0.0	0.0
207	7/27/2022 11:13:48	0.0	0.0	0.0	0.0
208	7/27/2022 11:14:48	0.0	0.0	0.0	0.0
209	7/27/2022 11:15:48	0.0	0.0	0.0	0.0
210	7/27/2022 11:16:48	0.0	0.0	0.0	0.0
211	7/27/2022 11:17:48	0.0	0.0	0.0	0.0
212	7/27/2022 11:18:48	0.0	0.0	0.0	0.0
213	7/27/2022 11:19:48	0.0	0.0	0.0	0.0
214	7/27/2022 11:20:48	0.0	0.0	0.0	0.0
215	7/27/2022 11:21:48	0.0	0.0	0.0	0.0
216	7/27/2022 11:22:48	0.0	0.0	0.0	0.0
217	7/27/2022 11:23:48	0.0	0.0	0.0	0.0
218	7/27/2022 11:24:48	0.0	0.0	0.0	0.0
219	7/27/2022 11:25:48	0.0	0.0	0.0	0.0
220	7/27/2022 11:26:48	0.0	0.0	0.0	0.0
221	7/27/2022 11:27:48	0.0	0.0	0.0	0.0
Peak		0.0	0.0	0.0	0.0
Min		0.0	0.0	0.0	0.0
Average		0.0	0.0	0.0	0.0

****

TWA/STEL

Index	Date/Time	PID(ppm) (TWA)	PID(ppm) (STEL)
001	7/27/2022 07:47:48	0.0	---
002	7/27/2022 07:48:48	0.0	---
003	7/27/2022 07:49:48	0.0	---
004	7/27/2022 07:50:48	0.0	---
005	7/27/2022 07:51:48	0.0	---
006	7/27/2022 07:52:48	0.0	---
007	7/27/2022 07:53:48	0.0	---
008	7/27/2022 07:54:48	0.0	---
009	7/27/2022 07:55:48	0.0	---
010	7/27/2022 07:56:48	0.0	---
011	7/27/2022 07:57:48	0.0	---
012	7/27/2022 07:58:48	0.0	---
013	7/27/2022 07:59:48	0.0	---
014	7/27/2022 08:00:48	0.0	---
015	7/27/2022 08:01:48	0.0	0.0
016	7/27/2022 08:02:48	0.0	0.0
017	7/27/2022 08:03:48	0.0	0.0
018	7/27/2022 08:04:48	0.0	0.0
019	7/27/2022 08:05:48	0.0	0.0
020	7/27/2022 08:06:48	0.0	0.0
021	7/27/2022 08:07:48	0.0	0.0
022	7/27/2022 08:08:48	0.0	0.0
023	7/27/2022 08:09:48	0.0	0.0
024	7/27/2022 08:10:48	0.0	0.0
025	7/27/2022 08:11:48	0.0	0.0

DRAFT

026	7/27/2022 08:12:48	0.0	0.0
027	7/27/2022 08:13:48	0.0	0.0
028	7/27/2022 08:14:48	0.0	0.0
029	7/27/2022 08:15:48	0.0	0.0
030	7/27/2022 08:16:48	0.0	0.0
031	7/27/2022 08:17:48	0.0	0.0
032	7/27/2022 08:18:48	0.0	0.0
033	7/27/2022 08:19:48	0.0	0.0
034	7/27/2022 08:20:48	0.0	0.0
035	7/27/2022 08:21:48	0.0	0.0
036	7/27/2022 08:22:48	0.0	0.0
037	7/27/2022 08:23:48	0.0	0.0
038	7/27/2022 08:24:48	0.0	0.0
039	7/27/2022 08:25:48	0.0	0.0
040	7/27/2022 08:26:48	0.0	0.0
041	7/27/2022 08:27:48	0.0	0.0
042	7/27/2022 08:28:48	0.0	0.0
043	7/27/2022 08:29:48	0.0	0.0
044	7/27/2022 08:30:48	0.0	0.0
045	7/27/2022 08:31:48	0.0	0.0
046	7/27/2022 08:32:48	0.0	0.0
047	7/27/2022 08:33:48	0.0	0.0
048	7/27/2022 08:34:48	0.0	0.0
049	7/27/2022 08:35:48	0.0	0.0
050	7/27/2022 08:36:48	0.0	0.0
051	7/27/2022 08:37:48	0.0	0.0
052	7/27/2022 08:38:48	0.0	0.0
053	7/27/2022 08:39:48	0.0	0.0
054	7/27/2022 08:40:48	0.0	0.0
055	7/27/2022 08:41:48	0.0	0.0
056	7/27/2022 08:42:48	0.0	0.0
057	7/27/2022 08:43:48	0.0	0.0
058	7/27/2022 08:44:48	0.0	0.0
059	7/27/2022 08:45:48	0.0	0.0
060	7/27/2022 08:46:48	0.0	0.0
061	7/27/2022 08:47:48	0.0	0.0
062	7/27/2022 08:48:48	0.0	0.0
063	7/27/2022 08:49:48	0.0	0.0
064	7/27/2022 08:50:48	0.0	0.0
065	7/27/2022 08:51:48	0.0	0.0
066	7/27/2022 08:52:48	0.0	0.0
067	7/27/2022 08:53:48	0.0	0.0
068	7/27/2022 08:54:48	0.0	0.0
069	7/27/2022 08:55:48	0.0	0.0
070	7/27/2022 08:56:48	0.0	0.0
071	7/27/2022 08:57:48	0.0	0.0
072	7/27/2022 08:58:48	0.0	0.0
073	7/27/2022 08:59:48	0.0	0.0
074	7/27/2022 09:00:48	0.0	0.0
075	7/27/2022 09:01:48	0.0	0.0

DRAFT

076	7/27/2022 09:02:48	0.0	0.0
077	7/27/2022 09:03:48	0.0	0.0
078	7/27/2022 09:04:48	0.0	0.0
079	7/27/2022 09:05:48	0.0	0.0
080	7/27/2022 09:06:48	0.0	0.0
081	7/27/2022 09:07:48	0.0	0.0
082	7/27/2022 09:08:48	0.0	0.0
083	7/27/2022 09:09:48	0.0	0.0
084	7/27/2022 09:10:48	0.0	0.0
085	7/27/2022 09:11:48	0.0	0.0
086	7/27/2022 09:12:48	0.0	0.0
087	7/27/2022 09:13:48	0.0	0.0
088	7/27/2022 09:14:48	0.0	0.0
089	7/27/2022 09:15:48	0.0	0.0
090	7/27/2022 09:16:48	0.0	0.0
091	7/27/2022 09:17:48	0.0	0.0
092	7/27/2022 09:18:48	0.0	0.0
093	7/27/2022 09:19:48	0.0	0.0
094	7/27/2022 09:20:48	0.0	0.0
095	7/27/2022 09:21:48	0.0	0.0
096	7/27/2022 09:22:48	0.0	0.0
097	7/27/2022 09:23:48	0.0	0.0
098	7/27/2022 09:24:48	0.0	0.0
099	7/27/2022 09:25:48	0.0	0.0
100	7/27/2022 09:26:48	0.0	0.0
101	7/27/2022 09:27:48	0.0	0.0
102	7/27/2022 09:28:48	0.0	0.0
103	7/27/2022 09:29:48	0.0	0.0
104	7/27/2022 09:30:48	0.0	0.0
105	7/27/2022 09:31:48	0.0	0.0
106	7/27/2022 09:32:48	0.0	0.0
107	7/27/2022 09:33:48	0.0	0.0
108	7/27/2022 09:34:48	0.0	0.0
109	7/27/2022 09:35:48	0.0	0.0
110	7/27/2022 09:36:48	0.0	0.0
111	7/27/2022 09:37:48	0.0	0.0
112	7/27/2022 09:38:48	0.0	0.0
113	7/27/2022 09:39:48	0.0	0.0
114	7/27/2022 09:40:48	0.0	0.0
115	7/27/2022 09:41:48	0.0	0.0
116	7/27/2022 09:42:48	0.0	0.0
117	7/27/2022 09:43:48	0.0	0.0
118	7/27/2022 09:44:48	0.0	0.0
119	7/27/2022 09:45:48	0.0	0.0
120	7/27/2022 09:46:48	0.0	0.0
121	7/27/2022 09:47:48	0.0	0.0
122	7/27/2022 09:48:48	0.0	0.0
123	7/27/2022 09:49:48	0.0	0.0
124	7/27/2022 09:50:48	0.0	0.0
125	7/27/2022 09:51:48	0.0	0.0

DRAFT

126	7/27/2022 09:52:48	0.0	0.0
127	7/27/2022 09:53:48	0.0	0.0
128	7/27/2022 09:54:48	0.0	0.0
129	7/27/2022 09:55:48	0.0	0.0
130	7/27/2022 09:56:48	0.0	0.0
131	7/27/2022 09:57:48	0.0	0.0
132	7/27/2022 09:58:48	0.0	0.0
133	7/27/2022 09:59:48	0.0	0.0
134	7/27/2022 10:00:48	0.0	0.0
135	7/27/2022 10:01:48	0.0	0.0
136	7/27/2022 10:02:48	0.0	0.0
137	7/27/2022 10:03:48	0.0	0.0
138	7/27/2022 10:04:48	0.0	0.0
139	7/27/2022 10:05:48	0.0	0.0
140	7/27/2022 10:06:48	0.0	0.0
141	7/27/2022 10:07:48	0.0	0.0
142	7/27/2022 10:08:48	0.0	0.0
143	7/27/2022 10:09:48	0.0	0.0
144	7/27/2022 10:10:48	0.0	0.0
145	7/27/2022 10:11:48	0.0	0.0
146	7/27/2022 10:12:48	0.0	0.0
147	7/27/2022 10:13:48	0.0	0.0
148	7/27/2022 10:14:48	0.0	0.0
149	7/27/2022 10:15:48	0.0	0.0
150	7/27/2022 10:16:48	0.0	0.0
151	7/27/2022 10:17:48	0.0	0.0
152	7/27/2022 10:18:48	0.0	0.0
153	7/27/2022 10:19:48	0.0	0.0
154	7/27/2022 10:20:48	0.0	0.0
155	7/27/2022 10:21:48	0.0	0.0
156	7/27/2022 10:22:48	0.0	0.0
157	7/27/2022 10:23:48	0.0	0.0
158	7/27/2022 10:24:48	0.0	0.0
159	7/27/2022 10:25:48	0.0	0.0
160	7/27/2022 10:26:48	0.0	0.0
161	7/27/2022 10:27:48	0.0	0.0
162	7/27/2022 10:28:48	0.0	0.0
163	7/27/2022 10:29:48	0.0	0.0
164	7/27/2022 10:30:48	0.0	0.0
165	7/27/2022 10:31:48	0.0	0.0
166	7/27/2022 10:32:48	0.0	0.0
167	7/27/2022 10:33:48	0.0	0.0
168	7/27/2022 10:34:48	0.0	0.0
169	7/27/2022 10:35:48	0.0	0.0
170	7/27/2022 10:36:48	0.0	0.0
171	7/27/2022 10:37:48	0.0	0.0
172	7/27/2022 10:38:48	0.0	0.0
173	7/27/2022 10:39:48	0.0	0.0
174	7/27/2022 10:40:48	0.0	0.0
175	7/27/2022 10:41:48	0.0	0.0

DRAFT

176	7/27/2022 10:42:48	0.0	0.0
177	7/27/2022 10:43:48	0.0	0.0
178	7/27/2022 10:44:48	0.0	0.0
179	7/27/2022 10:45:48	0.0	0.0
180	7/27/2022 10:46:48	0.0	0.0
181	7/27/2022 10:47:48	0.0	0.0
182	7/27/2022 10:48:48	0.0	0.0
183	7/27/2022 10:49:48	0.0	0.0
184	7/27/2022 10:50:48	0.0	0.0
185	7/27/2022 10:51:48	0.0	0.0
186	7/27/2022 10:52:48	0.0	0.0
187	7/27/2022 10:53:48	0.0	0.0
188	7/27/2022 10:54:48	0.0	0.0
189	7/27/2022 10:55:48	0.0	0.0
190	7/27/2022 10:56:48	0.0	0.0
191	7/27/2022 10:57:48	0.0	0.0
192	7/27/2022 10:58:48	0.0	0.0
193	7/27/2022 10:59:48	0.0	0.0
194	7/27/2022 11:00:48	0.0	0.0
195	7/27/2022 11:01:48	0.0	0.0
196	7/27/2022 11:02:48	0.0	0.0
197	7/27/2022 11:03:48	0.0	0.0
198	7/27/2022 11:04:48	0.0	0.0
199	7/27/2022 11:05:48	0.0	0.0
200	7/27/2022 11:06:48	0.0	0.0
201	7/27/2022 11:07:48	0.0	0.0
202	7/27/2022 11:08:48	0.0	0.0
203	7/27/2022 11:09:48	0.0	0.0
204	7/27/2022 11:10:48	0.0	0.0
205	7/27/2022 11:11:48	0.0	0.0
206	7/27/2022 11:12:48	0.0	0.0
207	7/27/2022 11:13:48	0.0	0.0
208	7/27/2022 11:14:48	0.0	0.0
209	7/27/2022 11:15:48	0.0	0.0
210	7/27/2022 11:16:48	0.0	0.0
211	7/27/2022 11:17:48	0.0	0.0
212	7/27/2022 11:18:48	0.0	0.0
213	7/27/2022 11:19:48	0.0	0.0
214	7/27/2022 11:20:48	0.0	0.0
215	7/27/2022 11:21:48	0.0	0.0
216	7/27/2022 11:22:48	0.0	0.0
217	7/27/2022 11:23:48	0.0	0.0
218	7/27/2022 11:24:48	0.0	0.0
219	7/27/2022 11:25:48	0.0	0.0
220	7/27/2022 11:26:48	0.0	0.0
221	7/27/2022 11:27:48	0.0	0.0

==========

22/07/28 07:29

****

Summary

DRAFT

Unit Name MiniRAE 3000(PGM-7320)
Unit SN 592-910736
Unit Firmware Ver V2.22A

Running Mode Hygiene Mode
Datalog Mode Auto
Diagnostic Mode No
Stop Reason Unknown

Site ID 00000001
User ID 00000001

Begin 7/28/2022 07:29:59
End 7/28/2022 07:29:59
Sample Period(s) 60
Number of Records 187

Sensor PID(ppm)
Sensor SN S023030076S8
Measure Type Min; Avg; Max; Real
Span 100.0
Span 2 100.0
Low Alarm 50.0
High Alarm 100.0
Over Alarm 15000.0
STEL Alarm 25.0
TWA Alarm 10.0
Measurement Gas Isobutylene
Calibration Time 7/19/2022 14:53
Peak 0.0
Min 0.0
Average 0.0

****
Datalog

Index	Date/Time	PID(ppm) (Min)	PID(ppm) (Avg)	PID(ppm) (Max)	PID(ppm) (Real)	PID(ppm)
001	7/28/2022 07:30:59	0.0	0.0	0.0	0.0	
002	7/28/2022 07:31:59	0.0	0.0	0.0	0.0	
003	7/28/2022 07:32:59	0.0	0.0	0.0	0.0	
004	7/28/2022 07:33:59	0.0	0.0	0.0	0.0	
005	7/28/2022 07:34:59	0.0	0.0	0.0	0.0	
006	7/28/2022 07:35:59	0.0	0.0	0.0	0.0	
007	7/28/2022 07:36:59	0.0	0.0	0.0	0.0	
008	7/28/2022 07:37:59	0.0	0.0	0.0	0.0	
009	7/28/2022 07:38:59	0.0	0.0	0.0	0.0	
010	7/28/2022 07:39:59	0.0	0.0	0.0	0.0	
011	7/28/2022 07:40:59	0.0	0.0	0.0	0.0	
012	7/28/2022 07:41:59	0.0	0.0	0.0	0.0	

DRAFT

013	7/28/2022 07:42:59	0.0	0.0	0.0	0.0
014	7/28/2022 07:43:59	0.0	0.0	0.0	0.0
015	7/28/2022 07:44:59	0.0	0.0	0.0	0.0
016	7/28/2022 07:45:59	0.0	0.0	0.0	0.0
017	7/28/2022 07:46:59	0.0	0.0	0.0	0.0
018	7/28/2022 07:47:59	0.0	0.0	0.0	0.0
019	7/28/2022 07:48:59	0.0	0.0	0.0	0.0
020	7/28/2022 07:49:59	0.0	0.0	0.0	0.0
021	7/28/2022 07:50:59	0.0	0.0	0.0	0.0
022	7/28/2022 07:51:59	0.0	0.0	0.0	0.0
023	7/28/2022 07:52:59	0.0	0.0	0.0	0.0
024	7/28/2022 07:53:59	0.0	0.0	0.0	0.0
025	7/28/2022 07:54:59	0.0	0.0	0.0	0.0
026	7/28/2022 07:55:59	0.0	0.0	0.0	0.0
027	7/28/2022 07:56:59	0.0	0.0	0.0	0.0
028	7/28/2022 07:57:59	0.0	0.0	0.0	0.0
029	7/28/2022 07:58:59	0.0	0.0	0.0	0.0
030	7/28/2022 07:59:59	0.0	0.0	0.0	0.0
031	7/28/2022 08:00:59	0.0	0.0	0.0	0.0
032	7/28/2022 08:01:59	0.0	0.0	0.0	0.0
033	7/28/2022 08:02:59	0.0	0.0	0.0	0.0
034	7/28/2022 08:03:59	0.0	0.0	0.0	0.0
035	7/28/2022 08:04:59	0.0	0.0	0.0	0.0
036	7/28/2022 08:05:59	0.0	0.0	0.0	0.0
037	7/28/2022 08:06:59	0.0	0.0	0.0	0.0
038	7/28/2022 08:07:59	0.0	0.0	0.0	0.0
039	7/28/2022 08:08:59	0.0	0.0	0.0	0.0
040	7/28/2022 08:09:59	0.0	0.0	0.0	0.0
041	7/28/2022 08:10:59	0.0	0.0	0.0	0.0
042	7/28/2022 08:11:59	0.0	0.0	0.0	0.0
043	7/28/2022 08:12:59	0.0	0.0	0.0	0.0
044	7/28/2022 08:13:59	0.0	0.0	0.0	0.0
045	7/28/2022 08:14:59	0.0	0.0	0.0	0.0
046	7/28/2022 08:15:59	0.0	0.0	0.0	0.0
047	7/28/2022 08:16:59	0.0	0.0	0.0	0.0
048	7/28/2022 08:17:59	0.0	0.0	0.0	0.0
049	7/28/2022 08:18:59	0.0	0.0	0.0	0.0
050	7/28/2022 08:19:59	0.0	0.0	0.0	0.0
051	7/28/2022 08:20:59	0.0	0.0	0.0	0.0
052	7/28/2022 08:21:59	0.0	0.0	0.0	0.0
053	7/28/2022 08:22:59	0.0	0.0	0.0	0.0
054	7/28/2022 08:23:59	0.0	0.0	0.0	0.0
055	7/28/2022 08:24:59	0.0	0.0	0.0	0.0
056	7/28/2022 08:25:59	0.0	0.0	0.0	0.0
057	7/28/2022 08:26:59	0.0	0.0	0.0	0.0
058	7/28/2022 08:27:59	0.0	0.0	0.0	0.0
059	7/28/2022 08:28:59	0.0	0.0	0.0	0.0
060	7/28/2022 08:29:59	0.0	0.0	0.0	0.0
061	7/28/2022 08:30:59	0.0	0.0	0.0	0.0
062	7/28/2022 08:31:59	0.0	0.0	0.0	0.0

DRAFT

063	7/28/2022	08:32:59	0.0	0.0	0.0	0.0
064	7/28/2022	08:33:59	0.0	0.0	0.0	0.0
065	7/28/2022	08:34:59	0.0	0.0	0.0	0.0
066	7/28/2022	08:35:59	0.0	0.0	0.0	0.0
067	7/28/2022	08:36:59	0.0	0.0	0.0	0.0
068	7/28/2022	08:37:59	0.0	0.0	0.0	0.0
069	7/28/2022	08:38:59	0.0	0.0	0.0	0.0
070	7/28/2022	08:39:59	0.0	0.0	0.0	0.0
071	7/28/2022	08:40:59	0.0	0.0	0.0	0.0
072	7/28/2022	08:41:59	0.0	0.0	0.0	0.0
073	7/28/2022	08:42:59	0.0	0.0	0.0	0.0
074	7/28/2022	08:43:59	0.0	0.0	0.0	0.0
075	7/28/2022	08:44:59	0.0	0.0	0.0	0.0
076	7/28/2022	08:45:59	0.0	0.0	0.0	0.0
077	7/28/2022	08:46:59	0.0	0.0	0.0	0.0
078	7/28/2022	08:47:59	0.0	0.0	0.0	0.0
079	7/28/2022	08:48:59	0.0	0.0	0.0	0.0
080	7/28/2022	08:49:59	0.0	0.0	0.0	0.0
081	7/28/2022	08:50:59	0.0	0.0	0.0	0.0
082	7/28/2022	08:51:59	0.0	0.0	0.0	0.0
083	7/28/2022	08:52:59	0.0	0.0	0.0	0.0
084	7/28/2022	08:53:59	0.0	0.0	0.0	0.0
085	7/28/2022	08:54:59	0.0	0.0	0.0	0.0
086	7/28/2022	08:55:59	0.0	0.0	0.0	0.0
087	7/28/2022	08:56:59	0.0	0.0	0.1	0.0
088	7/28/2022	08:57:59	0.0	0.0	0.0	0.0
089	7/28/2022	08:58:59	0.0	0.0	0.0	0.0
090	7/28/2022	08:59:59	0.0	0.0	0.0	0.0
091	7/28/2022	09:00:59	0.0	0.0	0.0	0.0
092	7/28/2022	09:01:59	0.0	0.0	0.0	0.0
093	7/28/2022	09:02:59	0.0	0.0	0.0	0.0
094	7/28/2022	09:03:59	0.0	0.0	0.0	0.0
095	7/28/2022	09:04:59	0.0	0.0	0.0	0.0
096	7/28/2022	09:05:59	0.0	0.0	0.0	0.0
097	7/28/2022	09:06:59	0.0	0.0	0.0	0.0
098	7/28/2022	09:07:59	0.0	0.0	0.0	0.0
099	7/28/2022	09:08:59	0.0	0.0	0.0	0.0
100	7/28/2022	09:09:59	0.0	0.0	0.0	0.0
101	7/28/2022	09:10:59	0.0	0.0	0.0	0.0
102	7/28/2022	09:11:59	0.0	0.0	0.0	0.0
103	7/28/2022	09:12:59	0.0	0.0	0.0	0.0
104	7/28/2022	09:13:59	0.0	0.0	0.0	0.0
105	7/28/2022	09:14:59	0.0	0.0	0.0	0.0
106	7/28/2022	09:15:59	0.0	0.0	0.0	0.0
107	7/28/2022	09:16:59	0.0	0.0	0.0	0.0
108	7/28/2022	09:17:59	0.0	0.0	0.0	0.0
109	7/28/2022	09:18:59	0.0	0.0	0.0	0.0
110	7/28/2022	09:19:59	0.0	0.0	0.0	0.0
111	7/28/2022	09:20:59	0.0	0.0	0.0	0.0
112	7/28/2022	09:21:59	0.0	0.0	0.0	0.0

DRAFT

113	7/28/2022 09:22:59	0.0	0.0	0.0	0.0
114	7/28/2022 09:23:59	0.0	0.0	0.0	0.0
115	7/28/2022 09:24:59	0.0	0.0	0.0	0.0
116	7/28/2022 09:25:59	0.0	0.0	0.0	0.0
117	7/28/2022 09:26:59	0.0	0.0	0.0	0.0
118	7/28/2022 09:27:59	0.0	0.0	0.0	0.0
119	7/28/2022 09:28:59	0.0	0.0	0.0	0.0
120	7/28/2022 09:29:59	0.0	0.0	0.0	0.0
121	7/28/2022 09:30:59	0.0	0.0	0.0	0.0
122	7/28/2022 09:31:59	0.0	0.0	0.0	0.0
123	7/28/2022 09:32:59	0.0	0.0	0.0	0.0
124	7/28/2022 09:33:59	0.0	0.0	0.0	0.0
125	7/28/2022 09:34:59	0.0	0.0	0.0	0.0
126	7/28/2022 09:35:59	0.0	0.0	0.0	0.0
127	7/28/2022 09:36:59	0.0	0.0	0.0	0.0
128	7/28/2022 09:37:59	0.0	0.0	0.0	0.0
129	7/28/2022 09:38:59	0.0	0.0	0.0	0.0
130	7/28/2022 09:39:59	0.0	0.0	0.0	0.0
131	7/28/2022 09:40:59	0.0	0.0	0.0	0.0
132	7/28/2022 09:41:59	0.0	0.0	0.0	0.0
133	7/28/2022 09:42:59	0.0	0.0	0.0	0.0
134	7/28/2022 09:43:59	0.0	0.0	0.0	0.0
135	7/28/2022 09:44:59	0.0	0.0	0.0	0.0
136	7/28/2022 09:45:59	0.0	0.0	0.0	0.0
137	7/28/2022 09:46:59	0.0	0.0	0.0	0.0
138	7/28/2022 09:47:59	0.0	0.0	0.0	0.0
139	7/28/2022 09:48:59	0.0	0.0	0.0	0.0
140	7/28/2022 09:49:59	0.0	0.0	0.0	0.0
141	7/28/2022 09:50:59	0.0	0.0	0.0	0.0
142	7/28/2022 09:51:59	0.0	0.0	0.0	0.0
143	7/28/2022 09:52:59	0.0	0.0	0.0	0.0
144	7/28/2022 09:53:59	0.0	0.0	0.0	0.0
145	7/28/2022 09:54:59	0.0	0.0	0.0	0.0
146	7/28/2022 09:55:59	0.0	0.0	0.0	0.0
147	7/28/2022 09:56:59	0.0	0.0	0.0	0.0
148	7/28/2022 09:57:59	0.0	0.0	0.0	0.0
149	7/28/2022 09:58:59	0.0	0.0	0.0	0.0
150	7/28/2022 09:59:59	0.0	0.0	0.0	0.0
151	7/28/2022 10:00:59	0.0	0.0	0.0	0.0
152	7/28/2022 10:01:59	0.0	0.0	0.0	0.0
153	7/28/2022 10:02:59	0.0	0.0	0.0	0.0
154	7/28/2022 10:03:59	0.0	0.0	0.0	0.0
155	7/28/2022 10:04:59	0.0	0.0	0.0	0.0
156	7/28/2022 10:05:59	0.0	0.0	0.0	0.0
157	7/28/2022 10:06:59	0.0	0.0	0.0	0.0
158	7/28/2022 10:07:59	0.0	0.0	0.0	0.0
159	7/28/2022 10:08:59	0.0	0.0	0.0	0.0
160	7/28/2022 10:09:59	0.0	0.0	0.0	0.0
161	7/28/2022 10:10:59	0.0	0.0	0.0	0.0
162	7/28/2022 10:11:59	0.0	0.0	0.0	0.0

DRAFT

163	7/28/2022 10:12:59	0.0	0.0	0.0	0.0
164	7/28/2022 10:13:59	0.0	0.0	0.0	0.0
165	7/28/2022 10:14:59	0.0	0.0	0.0	0.0
166	7/28/2022 10:15:59	0.0	0.0	0.0	0.0
167	7/28/2022 10:16:59	0.0	0.0	0.0	0.0
168	7/28/2022 10:17:59	0.0	0.0	0.0	0.0
169	7/28/2022 10:18:59	0.0	0.0	0.0	0.0
170	7/28/2022 10:19:59	0.0	0.0	0.0	0.0
171	7/28/2022 10:20:59	0.0	0.0	0.0	0.0
172	7/28/2022 10:21:59	0.0	0.0	0.0	0.0
173	7/28/2022 10:22:59	0.0	0.0	0.0	0.0
174	7/28/2022 10:23:59	0.0	0.0	0.0	0.0
175	7/28/2022 10:24:59	0.0	0.0	0.0	0.0
176	7/28/2022 10:25:59	0.0	0.0	0.0	0.0
177	7/28/2022 10:26:59	0.0	0.0	0.0	0.0
178	7/28/2022 10:27:59	0.0	0.0	0.0	0.0
179	7/28/2022 10:28:59	0.0	0.0	0.0	0.0
180	7/28/2022 10:29:59	0.0	0.0	0.0	0.0
181	7/28/2022 10:30:59	0.0	0.0	0.0	0.0
182	7/28/2022 10:31:59	0.0	0.0	0.0	0.0
183	7/28/2022 10:32:59	0.0	0.0	0.0	0.0
184	7/28/2022 10:33:59	0.0	0.0	0.0	0.0
185	7/28/2022 10:34:59	0.0	0.0	0.0	0.0
186	7/28/2022 10:35:59	0.0	0.0	0.0	0.0
187	7/28/2022 10:36:59	0.0	0.0	0.0	0.0
Peak		0.0	0.0	0.1	0.0
Min		0.0	0.0	0.0	0.0
Average		0.0	0.0	0.0	0.0

****

TWA/STEL

Index	Date/Time	PID(ppm) (TWA)	PID(ppm) (STEL)
001	7/28/2022 07:30:59	0.0	---
002	7/28/2022 07:31:59	0.0	---
003	7/28/2022 07:32:59	0.0	---
004	7/28/2022 07:33:59	0.0	---
005	7/28/2022 07:34:59	0.0	---
006	7/28/2022 07:35:59	0.0	---
007	7/28/2022 07:36:59	0.0	---
008	7/28/2022 07:37:59	0.0	---
009	7/28/2022 07:38:59	0.0	---
010	7/28/2022 07:39:59	0.0	---
011	7/28/2022 07:40:59	0.0	---
012	7/28/2022 07:41:59	0.0	---
013	7/28/2022 07:42:59	0.0	---
014	7/28/2022 07:43:59	0.0	---
015	7/28/2022 07:44:59	0.0	0.0
016	7/28/2022 07:45:59	0.0	0.0
017	7/28/2022 07:46:59	0.0	0.0

DRAFT

018	7/28/2022 07:47:59	0.0	0.0
019	7/28/2022 07:48:59	0.0	0.0
020	7/28/2022 07:49:59	0.0	0.0
021	7/28/2022 07:50:59	0.0	0.0
022	7/28/2022 07:51:59	0.0	0.0
023	7/28/2022 07:52:59	0.0	0.0
024	7/28/2022 07:53:59	0.0	0.0
025	7/28/2022 07:54:59	0.0	0.0
026	7/28/2022 07:55:59	0.0	0.0
027	7/28/2022 07:56:59	0.0	0.0
028	7/28/2022 07:57:59	0.0	0.0
029	7/28/2022 07:58:59	0.0	0.0
030	7/28/2022 07:59:59	0.0	0.0
031	7/28/2022 08:00:59	0.0	0.0
032	7/28/2022 08:01:59	0.0	0.0
033	7/28/2022 08:02:59	0.0	0.0
034	7/28/2022 08:03:59	0.0	0.0
035	7/28/2022 08:04:59	0.0	0.0
036	7/28/2022 08:05:59	0.0	0.0
037	7/28/2022 08:06:59	0.0	0.0
038	7/28/2022 08:07:59	0.0	0.0
039	7/28/2022 08:08:59	0.0	0.0
040	7/28/2022 08:09:59	0.0	0.0
041	7/28/2022 08:10:59	0.0	0.0
042	7/28/2022 08:11:59	0.0	0.0
043	7/28/2022 08:12:59	0.0	0.0
044	7/28/2022 08:13:59	0.0	0.0
045	7/28/2022 08:14:59	0.0	0.0
046	7/28/2022 08:15:59	0.0	0.0
047	7/28/2022 08:16:59	0.0	0.0
048	7/28/2022 08:17:59	0.0	0.0
049	7/28/2022 08:18:59	0.0	0.0
050	7/28/2022 08:19:59	0.0	0.0
051	7/28/2022 08:20:59	0.0	0.0
052	7/28/2022 08:21:59	0.0	0.0
053	7/28/2022 08:22:59	0.0	0.0
054	7/28/2022 08:23:59	0.0	0.0
055	7/28/2022 08:24:59	0.0	0.0
056	7/28/2022 08:25:59	0.0	0.0
057	7/28/2022 08:26:59	0.0	0.0
058	7/28/2022 08:27:59	0.0	0.0
059	7/28/2022 08:28:59	0.0	0.0
060	7/28/2022 08:29:59	0.0	0.0
061	7/28/2022 08:30:59	0.0	0.0
062	7/28/2022 08:31:59	0.0	0.0
063	7/28/2022 08:32:59	0.0	0.0
064	7/28/2022 08:33:59	0.0	0.0
065	7/28/2022 08:34:59	0.0	0.0
066	7/28/2022 08:35:59	0.0	0.0
067	7/28/2022 08:36:59	0.0	0.0

DRAFT

068	7/28/2022 08:37:59	0.0	0.0
069	7/28/2022 08:38:59	0.0	0.0
070	7/28/2022 08:39:59	0.0	0.0
071	7/28/2022 08:40:59	0.0	0.0
072	7/28/2022 08:41:59	0.0	0.0
073	7/28/2022 08:42:59	0.0	0.0
074	7/28/2022 08:43:59	0.0	0.0
075	7/28/2022 08:44:59	0.0	0.0
076	7/28/2022 08:45:59	0.0	0.0
077	7/28/2022 08:46:59	0.0	0.0
078	7/28/2022 08:47:59	0.0	0.0
079	7/28/2022 08:48:59	0.0	0.0
080	7/28/2022 08:49:59	0.0	0.0
081	7/28/2022 08:50:59	0.0	0.0
082	7/28/2022 08:51:59	0.0	0.0
083	7/28/2022 08:52:59	0.0	0.0
084	7/28/2022 08:53:59	0.0	0.0
085	7/28/2022 08:54:59	0.0	0.0
086	7/28/2022 08:55:59	0.0	0.0
087	7/28/2022 08:56:59	0.0	0.0
088	7/28/2022 08:57:59	0.0	0.0
089	7/28/2022 08:58:59	0.0	0.0
090	7/28/2022 08:59:59	0.0	0.0
091	7/28/2022 09:00:59	0.0	0.0
092	7/28/2022 09:01:59	0.0	0.0
093	7/28/2022 09:02:59	0.0	0.0
094	7/28/2022 09:03:59	0.0	0.0
095	7/28/2022 09:04:59	0.0	0.0
096	7/28/2022 09:05:59	0.0	0.0
097	7/28/2022 09:06:59	0.0	0.0
098	7/28/2022 09:07:59	0.0	0.0
099	7/28/2022 09:08:59	0.0	0.0
100	7/28/2022 09:09:59	0.0	0.0
101	7/28/2022 09:10:59	0.0	0.0
102	7/28/2022 09:11:59	0.0	0.0
103	7/28/2022 09:12:59	0.0	0.0
104	7/28/2022 09:13:59	0.0	0.0
105	7/28/2022 09:14:59	0.0	0.0
106	7/28/2022 09:15:59	0.0	0.0
107	7/28/2022 09:16:59	0.0	0.0
108	7/28/2022 09:17:59	0.0	0.0
109	7/28/2022 09:18:59	0.0	0.0
110	7/28/2022 09:19:59	0.0	0.0
111	7/28/2022 09:20:59	0.0	0.0
112	7/28/2022 09:21:59	0.0	0.0
113	7/28/2022 09:22:59	0.0	0.0
114	7/28/2022 09:23:59	0.0	0.0
115	7/28/2022 09:24:59	0.0	0.0
116	7/28/2022 09:25:59	0.0	0.0
117	7/28/2022 09:26:59	0.0	0.0

DRAFT

118	7/28/2022 09:27:59	0.0	0.0
119	7/28/2022 09:28:59	0.0	0.0
120	7/28/2022 09:29:59	0.0	0.0
121	7/28/2022 09:30:59	0.0	0.0
122	7/28/2022 09:31:59	0.0	0.0
123	7/28/2022 09:32:59	0.0	0.0
124	7/28/2022 09:33:59	0.0	0.0
125	7/28/2022 09:34:59	0.0	0.0
126	7/28/2022 09:35:59	0.0	0.0
127	7/28/2022 09:36:59	0.0	0.0
128	7/28/2022 09:37:59	0.0	0.0
129	7/28/2022 09:38:59	0.0	0.0
130	7/28/2022 09:39:59	0.0	0.0
131	7/28/2022 09:40:59	0.0	0.0
132	7/28/2022 09:41:59	0.0	0.0
133	7/28/2022 09:42:59	0.0	0.0
134	7/28/2022 09:43:59	0.0	0.0
135	7/28/2022 09:44:59	0.0	0.0
136	7/28/2022 09:45:59	0.0	0.0
137	7/28/2022 09:46:59	0.0	0.0
138	7/28/2022 09:47:59	0.0	0.0
139	7/28/2022 09:48:59	0.0	0.0
140	7/28/2022 09:49:59	0.0	0.0
141	7/28/2022 09:50:59	0.0	0.0
142	7/28/2022 09:51:59	0.0	0.0
143	7/28/2022 09:52:59	0.0	0.0
144	7/28/2022 09:53:59	0.0	0.0
145	7/28/2022 09:54:59	0.0	0.0
146	7/28/2022 09:55:59	0.0	0.0
147	7/28/2022 09:56:59	0.0	0.0
148	7/28/2022 09:57:59	0.0	0.0
149	7/28/2022 09:58:59	0.0	0.0
150	7/28/2022 09:59:59	0.0	0.0
151	7/28/2022 10:00:59	0.0	0.0
152	7/28/2022 10:01:59	0.0	0.0
153	7/28/2022 10:02:59	0.0	0.0
154	7/28/2022 10:03:59	0.0	0.0
155	7/28/2022 10:04:59	0.0	0.0
156	7/28/2022 10:05:59	0.0	0.0
157	7/28/2022 10:06:59	0.0	0.0
158	7/28/2022 10:07:59	0.0	0.0
159	7/28/2022 10:08:59	0.0	0.0
160	7/28/2022 10:09:59	0.0	0.0
161	7/28/2022 10:10:59	0.0	0.0
162	7/28/2022 10:11:59	0.0	0.0
163	7/28/2022 10:12:59	0.0	0.0
164	7/28/2022 10:13:59	0.0	0.0
165	7/28/2022 10:14:59	0.0	0.0
166	7/28/2022 10:15:59	0.0	0.0
167	7/28/2022 10:16:59	0.0	0.0

DRAFT

168	7/28/2022 10:17:59	0.0	0.0
169	7/28/2022 10:18:59	0.0	0.0
170	7/28/2022 10:19:59	0.0	0.0
171	7/28/2022 10:20:59	0.0	0.0
172	7/28/2022 10:21:59	0.0	0.0
173	7/28/2022 10:22:59	0.0	0.0
174	7/28/2022 10:23:59	0.0	0.0
175	7/28/2022 10:24:59	0.0	0.0
176	7/28/2022 10:25:59	0.0	0.0
177	7/28/2022 10:26:59	0.0	0.0
178	7/28/2022 10:27:59	0.0	0.0
179	7/28/2022 10:28:59	0.0	0.0
180	7/28/2022 10:29:59	0.0	0.0
181	7/28/2022 10:30:59	0.0	0.0
182	7/28/2022 10:31:59	0.0	0.0
183	7/28/2022 10:32:59	0.0	0.0
184	7/28/2022 10:33:59	0.0	0.0
185	7/28/2022 10:34:59	0.0	0.0
186	7/28/2022 10:35:59	0.0	0.0
187	7/28/2022 10:36:59	0.0	0.0

DRAFT

==========
22/07/25 09:17
****
Summary

Unit Name MiniRAE 3000(PGM-7320)
Unit SN 592-920033
Unit Firmware Ver V2.22A

Running Mode Hygiene Mode
Datalog Mode Auto
Diagnostic Mode No
Stop Reason Power Down

Site ID RAE00006
User ID RAE00001

Begin 7/25/2022 09:17:02
End 7/25/2022 11:05:21
Sample Period(s) 60
Number of Records 108

Sensor PID(ppm)
Sensor SN S023030211U2
Measure Type Min; Avg; Max; Real
Span 100.0
Span 2 1000.0
Low Alarm 50.0
High Alarm 100.0
Over Alarm 15000.0
STEL Alarm 25.0
TWA Alarm 10.0
Measurement Gas Isobutylene
Calibration Time 7/20/2022 11:18
Peak 0.4
Min 0.0
Average 0.0

****
Datalog

Index	Date/Time	PID(ppm) (Min)	PID(ppm) (Avg)	PID(ppm) (Max)	PID(ppm) (Real)
001	7/25/2022 09:18:02	0.3	0.4	0.6	0.4
002	7/25/2022 09:19:02	0.2	0.3	0.4	0.2
003	7/25/2022 09:20:02	0.1	0.1	0.2	0.1
004	7/25/2022 09:21:02	0.0	0.1	0.2	0.0
005	7/25/2022 09:22:02	0.0	0.0	0.1	0.0
006	7/25/2022 09:23:02	0.0	0.0	0.0	0.0
007	7/25/2022 09:24:02	0.0	0.0	0.0	0.0
008	7/25/2022 09:25:02	0.0	0.0	0.0	0.0

DRAFT

009	7/25/2022 09:26:02	0.0	0.0	0.0	0.0
010	7/25/2022 09:27:02	0.0	0.0	0.0	0.0
011	7/25/2022 09:28:02	0.0	0.0	0.0	0.0
012	7/25/2022 09:29:02	0.0	0.0	0.0	0.0
013	7/25/2022 09:30:02	0.0	0.0	0.0	0.0
014	7/25/2022 09:31:02	0.0	0.0	0.0	0.0
015	7/25/2022 09:32:02	0.0	0.0	0.0	0.0
016	7/25/2022 09:33:02	0.0	0.0	0.0	0.0
017	7/25/2022 09:34:02	0.0	0.0	0.0	0.0
018	7/25/2022 09:35:02	0.0	0.0	0.0	0.0
019	7/25/2022 09:36:02	0.0	0.0	0.0	0.0
020	7/25/2022 09:37:02	0.0	0.0	0.0	0.0
021	7/25/2022 09:38:02	0.0	0.0	0.0	0.0
022	7/25/2022 09:39:02	0.0	0.0	0.0	0.0
023	7/25/2022 09:40:02	0.0	0.0	0.0	0.0
024	7/25/2022 09:41:02	0.0	0.0	0.0	0.0
025	7/25/2022 09:42:02	0.0	0.0	0.0	0.0
026	7/25/2022 09:43:02	0.0	0.0	0.0	0.0
027	7/25/2022 09:44:02	0.0	0.0	0.0	0.0
028	7/25/2022 09:45:02	0.0	0.0	0.0	0.0
029	7/25/2022 09:46:02	0.0	0.0	0.0	0.0
030	7/25/2022 09:47:02	0.0	0.0	0.0	0.0
031	7/25/2022 09:48:02	0.0	0.0	0.0	0.0
032	7/25/2022 09:49:02	0.0	0.0	0.0	0.0
033	7/25/2022 09:50:02	0.0	0.0	0.0	0.0
034	7/25/2022 09:51:02	0.0	0.0	0.0	0.0
035	7/25/2022 09:52:02	0.0	0.0	0.0	0.0
036	7/25/2022 09:53:02	0.0	0.0	0.0	0.0
037	7/25/2022 09:54:02	0.0	0.0	0.0	0.0
038	7/25/2022 09:55:02	0.0	0.0	0.0	0.0
039	7/25/2022 09:56:02	0.0	0.0	0.0	0.0
040	7/25/2022 09:57:02	0.0	0.0	0.0	0.0
041	7/25/2022 09:58:02	0.0	0.0	0.0	0.0
042	7/25/2022 09:59:02	0.0	0.0	0.0	0.0
043	7/25/2022 10:00:02	0.0	0.0	0.0	0.0
044	7/25/2022 10:01:02	0.0	0.0	0.0	0.0
045	7/25/2022 10:02:02	0.0	0.0	0.0	0.0
046	7/25/2022 10:03:02	0.0	0.0	0.0	0.0
047	7/25/2022 10:04:02	0.0	0.0	0.0	0.0
048	7/25/2022 10:05:02	0.0	0.0	0.0	0.0
049	7/25/2022 10:06:02	0.0	0.0	0.0	0.0
050	7/25/2022 10:07:02	0.0	0.0	0.0	0.0
051	7/25/2022 10:08:02	0.0	0.0	0.0	0.0
052	7/25/2022 10:09:02	0.0	0.0	0.0	0.0
053	7/25/2022 10:10:02	0.0	0.0	0.0	0.0
054	7/25/2022 10:11:02	0.0	0.0	0.0	0.0
055	7/25/2022 10:12:02	0.0	0.0	0.0	0.0
056	7/25/2022 10:13:02	0.0	0.0	0.0	0.0
057	7/25/2022 10:14:02	0.0	0.0	0.0	0.0
058	7/25/2022 10:15:02	0.0	0.0	0.0	0.0

DRAFT

059	7/25/2022 10:16:02	0.0	0.0	0.0	0.0
060	7/25/2022 10:17:02	0.0	0.0	0.0	0.0
061	7/25/2022 10:18:02	0.0	0.0	0.0	0.0
062	7/25/2022 10:19:02	0.0	0.0	0.0	0.0
063	7/25/2022 10:20:02	0.0	0.0	0.0	0.0
064	7/25/2022 10:21:02	0.0	0.0	0.0	0.0
065	7/25/2022 10:22:02	0.0	0.0	0.0	0.0
066	7/25/2022 10:23:02	0.0	0.0	0.0	0.0
067	7/25/2022 10:24:02	0.0	0.0	0.0	0.0
068	7/25/2022 10:25:02	0.0	0.0	0.0	0.0
069	7/25/2022 10:26:02	0.0	0.0	0.0	0.0
070	7/25/2022 10:27:02	0.0	0.0	0.0	0.0
071	7/25/2022 10:28:02	0.0	0.0	0.0	0.0
072	7/25/2022 10:29:02	0.0	0.0	0.0	0.0
073	7/25/2022 10:30:02	0.0	0.0	0.0	0.0
074	7/25/2022 10:31:02	0.0	0.0	0.0	0.0
075	7/25/2022 10:32:02	0.0	0.0	0.0	0.0
076	7/25/2022 10:33:02	0.0	0.0	0.0	0.0
077	7/25/2022 10:34:02	0.0	0.0	0.0	0.0
078	7/25/2022 10:35:02	0.0	0.0	0.0	0.0
079	7/25/2022 10:36:02	0.0	0.0	0.0	0.0
080	7/25/2022 10:37:02	0.0	0.0	0.0	0.0
081	7/25/2022 10:38:02	0.0	0.0	0.0	0.0
082	7/25/2022 10:39:02	0.0	0.0	0.0	0.0
083	7/25/2022 10:40:02	0.0	0.0	0.0	0.0
084	7/25/2022 10:41:02	0.0	0.0	0.0	0.0
085	7/25/2022 10:42:02	0.0	0.0	0.0	0.0
086	7/25/2022 10:43:02	0.0	0.0	0.0	0.0
087	7/25/2022 10:44:02	0.0	0.0	0.0	0.0
088	7/25/2022 10:45:02	0.0	0.0	0.0	0.0
089	7/25/2022 10:46:02	0.0	0.0	0.0	0.0
090	7/25/2022 10:47:02	0.0	0.0	0.0	0.0
091	7/25/2022 10:48:02	0.0	0.0	0.0	0.0
092	7/25/2022 10:49:02	0.0	0.0	0.0	0.0
093	7/25/2022 10:50:02	0.0	0.0	0.0	0.0
094	7/25/2022 10:51:02	0.0	0.0	0.0	0.0
095	7/25/2022 10:52:02	0.0	0.0	0.0	0.0
096	7/25/2022 10:53:02	0.0	0.0	0.0	0.0
097	7/25/2022 10:54:02	0.0	0.0	0.0	0.0
098	7/25/2022 10:55:02	0.0	0.0	0.0	0.0
099	7/25/2022 10:56:02	0.0	0.0	0.0	0.0
100	7/25/2022 10:57:02	0.0	0.0	0.0	0.0
101	7/25/2022 10:58:02	0.0	0.0	0.0	0.0
102	7/25/2022 10:59:02	0.0	0.0	0.0	0.0
103	7/25/2022 11:00:02	0.0	0.0	0.0	0.0
104	7/25/2022 11:01:02	0.0	0.0	0.0	0.0
105	7/25/2022 11:02:02	0.0	0.0	0.0	0.0
106	7/25/2022 11:03:02	0.0	0.0	0.0	0.0
107	7/25/2022 11:04:02	0.0	0.0	0.0	0.0
108	7/25/2022 11:05:02	0.0	0.0	0.0	0.0

DRAFT

Peak	0.3	0.4	0.6	0.4
Min	0.0	0.0	0.0	0.0
Average	0.0	0.0	0.0	0.0

****

TWA/STEL

Index	Date/Time	PID(ppm) (TWA)	PID(ppm) (STEL)	
001	7/25/2022	09:18:02	0.0	---
002	7/25/2022	09:19:02	0.0	---
003	7/25/2022	09:20:02	0.0	---
004	7/25/2022	09:21:02	0.0	---
005	7/25/2022	09:22:02	0.0	---
006	7/25/2022	09:23:02	0.0	---
007	7/25/2022	09:24:02	0.0	---
008	7/25/2022	09:25:02	0.0	---
009	7/25/2022	09:26:02	0.0	---
010	7/25/2022	09:27:02	0.0	---
011	7/25/2022	09:28:02	0.0	---
012	7/25/2022	09:29:02	0.0	---
013	7/25/2022	09:30:02	0.0	---
014	7/25/2022	09:31:02	0.0	---
015	7/25/2022	09:32:02	0.0	0.0
016	7/25/2022	09:33:02	0.0	0.0
017	7/25/2022	09:34:02	0.0	0.0
018	7/25/2022	09:35:02	0.0	0.0
019	7/25/2022	09:36:02	0.0	0.0
020	7/25/2022	09:37:02	0.0	0.0
021	7/25/2022	09:38:02	0.0	0.0
022	7/25/2022	09:39:02	0.0	0.0
023	7/25/2022	09:40:02	0.0	0.0
024	7/25/2022	09:41:02	0.0	0.0
025	7/25/2022	09:42:02	0.0	0.0
026	7/25/2022	09:43:02	0.0	0.0
027	7/25/2022	09:44:02	0.0	0.0
028	7/25/2022	09:45:02	0.0	0.0
029	7/25/2022	09:46:02	0.0	0.0
030	7/25/2022	09:47:02	0.0	0.0
031	7/25/2022	09:48:02	0.0	0.0
032	7/25/2022	09:49:02	0.0	0.0
033	7/25/2022	09:50:02	0.0	0.0
034	7/25/2022	09:51:02	0.0	0.0
035	7/25/2022	09:52:02	0.0	0.0
036	7/25/2022	09:53:02	0.0	0.0
037	7/25/2022	09:54:02	0.0	0.0
038	7/25/2022	09:55:02	0.0	0.0
039	7/25/2022	09:56:02	0.0	0.0
040	7/25/2022	09:57:02	0.0	0.0
041	7/25/2022	09:58:02	0.0	0.0
042	7/25/2022	09:59:02	0.0	0.0

DRAFT

043	7/25/2022 10:00:02	0.0	0.0
044	7/25/2022 10:01:02	0.0	0.0
045	7/25/2022 10:02:02	0.0	0.0
046	7/25/2022 10:03:02	0.0	0.0
047	7/25/2022 10:04:02	0.0	0.0
048	7/25/2022 10:05:02	0.0	0.0
049	7/25/2022 10:06:02	0.0	0.0
050	7/25/2022 10:07:02	0.0	0.0
051	7/25/2022 10:08:02	0.0	0.0
052	7/25/2022 10:09:02	0.0	0.0
053	7/25/2022 10:10:02	0.0	0.0
054	7/25/2022 10:11:02	0.0	0.0
055	7/25/2022 10:12:02	0.0	0.0
056	7/25/2022 10:13:02	0.0	0.0
057	7/25/2022 10:14:02	0.0	0.0
058	7/25/2022 10:15:02	0.0	0.0
059	7/25/2022 10:16:02	0.0	0.0
060	7/25/2022 10:17:02	0.0	0.0
061	7/25/2022 10:18:02	0.0	0.0
062	7/25/2022 10:19:02	0.0	0.0
063	7/25/2022 10:20:02	0.0	0.0
064	7/25/2022 10:21:02	0.0	0.0
065	7/25/2022 10:22:02	0.0	0.0
066	7/25/2022 10:23:02	0.0	0.0
067	7/25/2022 10:24:02	0.0	0.0
068	7/25/2022 10:25:02	0.0	0.0
069	7/25/2022 10:26:02	0.0	0.0
070	7/25/2022 10:27:02	0.0	0.0
071	7/25/2022 10:28:02	0.0	0.0
072	7/25/2022 10:29:02	0.0	0.0
073	7/25/2022 10:30:02	0.0	0.0
074	7/25/2022 10:31:02	0.0	0.0
075	7/25/2022 10:32:02	0.0	0.0
076	7/25/2022 10:33:02	0.0	0.0
077	7/25/2022 10:34:02	0.0	0.0
078	7/25/2022 10:35:02	0.0	0.0
079	7/25/2022 10:36:02	0.0	0.0
080	7/25/2022 10:37:02	0.0	0.0
081	7/25/2022 10:38:02	0.0	0.0
082	7/25/2022 10:39:02	0.0	0.0
083	7/25/2022 10:40:02	0.0	0.0
084	7/25/2022 10:41:02	0.0	0.0
085	7/25/2022 10:42:02	0.0	0.0
086	7/25/2022 10:43:02	0.0	0.0
087	7/25/2022 10:44:02	0.0	0.0
088	7/25/2022 10:45:02	0.0	0.0
089	7/25/2022 10:46:02	0.0	0.0
090	7/25/2022 10:47:02	0.0	0.0
091	7/25/2022 10:48:02	0.0	0.0
092	7/25/2022 10:49:02	0.0	0.0

DRAFT

093	7/25/2022 10:50:02	0.0	0.0
094	7/25/2022 10:51:02	0.0	0.0
095	7/25/2022 10:52:02	0.0	0.0
096	7/25/2022 10:53:02	0.0	0.0
097	7/25/2022 10:54:02	0.0	0.0
098	7/25/2022 10:55:02	0.0	0.0
099	7/25/2022 10:56:02	0.0	0.0
100	7/25/2022 10:57:02	0.0	0.0
101	7/25/2022 10:58:02	0.0	0.0
102	7/25/2022 10:59:02	0.0	0.0
103	7/25/2022 11:00:02	0.0	0.0
104	7/25/2022 11:01:02	0.0	0.0
105	7/25/2022 11:02:02	0.0	0.0
106	7/25/2022 11:03:02	0.0	0.0
107	7/25/2022 11:04:02	0.0	0.0
108	7/25/2022 11:05:02	0.0	0.0

==========

22/07/25 12:19

****

Summary

Unit Name	MiniRAE 3000(PGM-7320)
Unit SN	592-920033
Unit Firmware Ver	V2.22A

Running Mode	Hygiene Mode
Datalog Mode	Auto
Diagnostic Mode	No
Stop Reason	Power Down

Site ID	RAE00006
User ID	RAE00001

Begin	7/25/2022 12:19:32
End	7/25/2022 15:22:30
Sample Period(s)	60
Number of Records	182

Sensor	PID(ppm)
Sensor SN	S023030211U2
Measure Type	Min; Avg; Max; Real
Span	100.0
Span 2	1000.0
Low Alarm	50.0
High Alarm	100.0
Over Alarm	15000.0
STEL Alarm	25.0
TWA Alarm	10.0
Measurement Gas	Isobutylene
Calibration Time	7/20/2022 11:18

DRAFT

Peak 0.0
Min 0.0
Average 0.0

****

Datalog

Index	Date/Time	PID(ppm) (Min)	PID(ppm) (Avg)	PID(ppm) (Max)	PID(ppm) (Real)	PID(ppm)
001	7/25/2022	12:20:32	0.0	0.0	0.0	0.0
002	7/25/2022	12:21:32	0.0	0.0	0.0	0.0
003	7/25/2022	12:22:32	0.0	0.0	0.0	0.0
004	7/25/2022	12:23:32	0.0	0.0	0.0	0.0
005	7/25/2022	12:24:32	0.0	0.0	0.0	0.0
006	7/25/2022	12:25:32	0.0	0.0	0.0	0.0
007	7/25/2022	12:26:32	0.0	0.0	0.0	0.0
008	7/25/2022	12:27:32	0.0	0.0	0.0	0.0
009	7/25/2022	12:28:32	0.0	0.0	0.0	0.0
010	7/25/2022	12:29:32	0.0	0.0	0.0	0.0
011	7/25/2022	12:30:32	0.0	0.0	0.0	0.0
012	7/25/2022	12:31:32	0.0	0.0	0.0	0.0
013	7/25/2022	12:32:32	0.0	0.0	0.0	0.0
014	7/25/2022	12:33:32	0.0	0.0	0.0	0.0
015	7/25/2022	12:34:32	0.0	0.0	0.0	0.0
016	7/25/2022	12:35:32	0.0	0.0	0.0	0.0
017	7/25/2022	12:36:32	0.0	0.0	0.0	0.0
018	7/25/2022	12:37:32	0.0	0.0	0.0	0.0
019	7/25/2022	12:38:32	0.0	0.0	0.0	0.0
020	7/25/2022	12:39:32	0.0	0.0	0.0	0.0
021	7/25/2022	12:40:32	0.0	0.0	0.0	0.0
022	7/25/2022	12:41:32	0.0	0.0	0.0	0.0
023	7/25/2022	12:42:32	0.0	0.0	0.0	0.0
024	7/25/2022	12:43:32	0.0	0.0	0.0	0.0
025	7/25/2022	12:44:32	0.0	0.0	0.0	0.0
026	7/25/2022	12:45:32	0.0	0.0	0.0	0.0
027	7/25/2022	12:46:32	0.0	0.0	0.0	0.0
028	7/25/2022	12:47:32	0.0	0.0	0.0	0.0
029	7/25/2022	12:48:32	0.0	0.0	0.0	0.0
030	7/25/2022	12:49:32	0.0	0.0	0.0	0.0
031	7/25/2022	12:50:32	0.0	0.0	0.0	0.0
032	7/25/2022	12:51:32	0.0	0.0	0.0	0.0
033	7/25/2022	12:52:32	0.0	0.0	0.0	0.0
034	7/25/2022	12:53:32	0.0	0.0	0.0	0.0
035	7/25/2022	12:54:32	0.0	0.0	0.0	0.0
036	7/25/2022	12:55:32	0.0	0.0	0.0	0.0
037	7/25/2022	12:56:32	0.0	0.0	0.0	0.0
038	7/25/2022	12:57:32	0.0	0.0	0.0	0.0
039	7/25/2022	12:58:32	0.0	0.0	0.0	0.0
040	7/25/2022	12:59:32	0.0	0.0	0.0	0.0
041	7/25/2022	13:00:32	0.0	0.0	0.0	0.0
042	7/25/2022	13:01:32	0.0	0.0	0.0	0.0

DRAFT

043	7/25/2022 13:02:32	0.0	0.0	0.0	0.0
044	7/25/2022 13:03:32	0.0	0.0	0.0	0.0
045	7/25/2022 13:04:32	0.0	0.0	0.0	0.0
046	7/25/2022 13:05:32	0.0	0.0	0.0	0.0
047	7/25/2022 13:06:32	0.0	0.0	0.0	0.0
048	7/25/2022 13:07:32	0.0	0.0	0.0	0.0
049	7/25/2022 13:08:32	0.0	0.0	0.0	0.0
050	7/25/2022 13:09:32	0.0	0.0	0.0	0.0
051	7/25/2022 13:10:32	0.0	0.0	0.0	0.0
052	7/25/2022 13:11:32	0.0	0.0	0.0	0.0
053	7/25/2022 13:12:32	0.0	0.0	0.0	0.0
054	7/25/2022 13:13:32	0.0	0.0	0.0	0.0
055	7/25/2022 13:14:32	0.0	0.0	0.0	0.0
056	7/25/2022 13:15:32	0.0	0.0	0.0	0.0
057	7/25/2022 13:16:32	0.0	0.0	0.0	0.0
058	7/25/2022 13:17:32	0.0	0.0	0.0	0.0
059	7/25/2022 13:18:32	0.0	0.0	0.0	0.0
060	7/25/2022 13:19:32	0.0	0.0	0.0	0.0
061	7/25/2022 13:20:32	0.0	0.0	0.0	0.0
062	7/25/2022 13:21:32	0.0	0.0	0.0	0.0
063	7/25/2022 13:22:32	0.0	0.0	0.0	0.0
064	7/25/2022 13:23:32	0.0	0.0	0.0	0.0
065	7/25/2022 13:24:32	0.0	0.0	0.0	0.0
066	7/25/2022 13:25:32	0.0	0.0	0.0	0.0
067	7/25/2022 13:26:32	0.0	0.0	0.0	0.0
068	7/25/2022 13:27:32	0.0	0.0	0.0	0.0
069	7/25/2022 13:28:32	0.0	0.0	0.0	0.0
070	7/25/2022 13:29:32	0.0	0.0	0.0	0.0
071	7/25/2022 13:30:32	0.0	0.0	0.0	0.0
072	7/25/2022 13:31:32	0.0	0.0	0.0	0.0
073	7/25/2022 13:32:32	0.0	0.0	0.0	0.0
074	7/25/2022 13:33:32	0.0	0.0	0.0	0.0
075	7/25/2022 13:34:32	0.0	0.0	0.0	0.0
076	7/25/2022 13:35:32	0.0	0.0	0.0	0.0
077	7/25/2022 13:36:32	0.0	0.0	0.0	0.0
078	7/25/2022 13:37:32	0.0	0.0	0.0	0.0
079	7/25/2022 13:38:32	0.0	0.0	0.0	0.0
080	7/25/2022 13:39:32	0.0	0.0	0.0	0.0
081	7/25/2022 13:40:32	0.0	0.0	0.0	0.0
082	7/25/2022 13:41:32	0.0	0.0	0.0	0.0
083	7/25/2022 13:42:32	0.0	0.0	0.0	0.0
084	7/25/2022 13:43:32	0.0	0.0	0.0	0.0
085	7/25/2022 13:44:32	0.0	0.0	0.0	0.0
086	7/25/2022 13:45:32	0.0	0.0	0.0	0.0
087	7/25/2022 13:46:32	0.0	0.0	0.0	0.0
088	7/25/2022 13:47:32	0.0	0.0	0.0	0.0
089	7/25/2022 13:48:32	0.0	0.0	0.0	0.0
090	7/25/2022 13:49:32	0.0	0.0	0.0	0.0
091	7/25/2022 13:50:32	0.0	0.0	0.0	0.0
092	7/25/2022 13:51:32	0.0	0.0	0.0	0.0

DRAFT

093	7/25/2022 13:52:32	0.0	0.0	0.0	0.0
094	7/25/2022 13:53:32	0.0	0.0	0.0	0.0
095	7/25/2022 13:54:32	0.0	0.0	0.0	0.0
096	7/25/2022 13:55:32	0.0	0.0	0.0	0.0
097	7/25/2022 13:56:32	0.0	0.0	0.0	0.0
098	7/25/2022 13:57:32	0.0	0.0	0.0	0.0
099	7/25/2022 13:58:32	0.0	0.0	0.0	0.0
100	7/25/2022 13:59:32	0.0	0.0	0.0	0.0
101	7/25/2022 14:00:32	0.0	0.0	0.0	0.0
102	7/25/2022 14:01:32	0.0	0.0	0.0	0.0
103	7/25/2022 14:02:32	0.0	0.0	0.0	0.0
104	7/25/2022 14:03:32	0.0	0.0	0.0	0.0
105	7/25/2022 14:04:32	0.0	0.0	0.0	0.0
106	7/25/2022 14:05:32	0.0	0.0	0.0	0.0
107	7/25/2022 14:06:32	0.0	0.0	0.0	0.0
108	7/25/2022 14:07:32	0.0	0.0	0.0	0.0
109	7/25/2022 14:08:32	0.0	0.0	0.0	0.0
110	7/25/2022 14:09:32	0.0	0.0	0.0	0.0
111	7/25/2022 14:10:32	0.0	0.0	0.0	0.0
112	7/25/2022 14:11:32	0.0	0.0	0.0	0.0
113	7/25/2022 14:12:32	0.0	0.0	0.0	0.0
114	7/25/2022 14:13:32	0.0	0.0	0.0	0.0
115	7/25/2022 14:14:32	0.0	0.0	0.0	0.0
116	7/25/2022 14:15:32	0.0	0.0	0.0	0.0
117	7/25/2022 14:16:32	0.0	0.0	0.0	0.0
118	7/25/2022 14:17:32	0.0	0.0	0.0	0.0
119	7/25/2022 14:18:32	0.0	0.0	0.0	0.0
120	7/25/2022 14:19:32	0.0	0.0	0.0	0.0
121	7/25/2022 14:20:32	0.0	0.0	0.0	0.0
122	7/25/2022 14:21:32	0.0	0.0	0.0	0.0
123	7/25/2022 14:22:32	0.0	0.0	0.0	0.0
124	7/25/2022 14:23:32	0.0	0.0	0.0	0.0
125	7/25/2022 14:24:32	0.0	0.0	0.0	0.0
126	7/25/2022 14:25:32	0.0	0.0	0.0	0.0
127	7/25/2022 14:26:32	0.0	0.0	0.0	0.0
128	7/25/2022 14:27:32	0.0	0.0	0.0	0.0
129	7/25/2022 14:28:32	0.0	0.0	0.0	0.0
130	7/25/2022 14:29:32	0.0	0.0	0.0	0.0
131	7/25/2022 14:30:32	0.0	0.0	0.0	0.0
132	7/25/2022 14:31:32	0.0	0.0	0.0	0.0
133	7/25/2022 14:32:32	0.0	0.0	0.0	0.0
134	7/25/2022 14:33:32	0.0	0.0	0.0	0.0
135	7/25/2022 14:34:32	0.0	0.0	0.0	0.0
136	7/25/2022 14:35:32	0.0	0.0	0.0	0.0
137	7/25/2022 14:36:32	0.0	0.0	0.0	0.0
138	7/25/2022 14:37:32	0.0	0.0	0.0	0.0
139	7/25/2022 14:38:32	0.0	0.0	0.0	0.0
140	7/25/2022 14:39:32	0.0	0.0	0.0	0.0
141	7/25/2022 14:40:32	0.0	0.0	0.0	0.0
142	7/25/2022 14:41:32	0.0	0.0	0.0	0.0

DRAFT

143	7/25/2022	14:42:32	0.0	0.0	0.0	0.0
144	7/25/2022	14:43:32	0.0	0.0	0.0	0.0
145	7/25/2022	14:44:32	0.0	0.0	0.0	0.0
146	7/25/2022	14:45:32	0.0	0.0	0.0	0.0
147	7/25/2022	14:46:32	0.0	0.0	0.0	0.0
148	7/25/2022	14:47:32	0.0	0.0	0.0	0.0
149	7/25/2022	14:48:32	0.0	0.0	0.0	0.0
150	7/25/2022	14:49:32	0.0	0.0	0.0	0.0
151	7/25/2022	14:50:32	0.0	0.0	0.0	0.0
152	7/25/2022	14:51:32	0.0	0.0	0.0	0.0
153	7/25/2022	14:52:32	0.0	0.0	0.0	0.0
154	7/25/2022	14:53:32	0.0	0.0	0.0	0.0
155	7/25/2022	14:54:32	0.0	0.0	0.0	0.0
156	7/25/2022	14:55:32	0.0	0.0	0.0	0.0
157	7/25/2022	14:56:32	0.0	0.0	0.0	0.0
158	7/25/2022	14:57:32	0.0	0.0	0.0	0.0
159	7/25/2022	14:58:32	0.0	0.0	0.0	0.0
160	7/25/2022	14:59:32	0.0	0.0	0.0	0.0
161	7/25/2022	15:00:32	0.0	0.0	0.0	0.0
162	7/25/2022	15:01:32	0.0	0.0	0.0	0.0
163	7/25/2022	15:02:32	0.0	0.0	0.0	0.0
164	7/25/2022	15:03:32	0.0	0.0	0.0	0.0
165	7/25/2022	15:04:32	0.0	0.0	0.0	0.0
166	7/25/2022	15:05:32	0.0	0.0	0.0	0.0
167	7/25/2022	15:06:32	0.0	0.0	0.0	0.0
168	7/25/2022	15:07:32	0.0	0.0	0.0	0.0
169	7/25/2022	15:08:32	0.0	0.0	0.0	0.0
170	7/25/2022	15:09:32	0.0	0.0	0.0	0.0
171	7/25/2022	15:10:32	0.0	0.0	0.0	0.0
172	7/25/2022	15:11:32	0.0	0.0	0.0	0.0
173	7/25/2022	15:12:32	0.0	0.0	0.0	0.0
174	7/25/2022	15:13:32	0.0	0.0	0.0	0.0
175	7/25/2022	15:14:32	0.0	0.0	0.0	0.0
176	7/25/2022	15:15:32	0.0	0.0	0.0	0.0
177	7/25/2022	15:16:32	0.0	0.0	0.0	0.0
178	7/25/2022	15:17:32	0.0	0.0	0.0	0.0
179	7/25/2022	15:18:32	0.0	0.0	0.0	0.0
180	7/25/2022	15:19:32	0.0	0.0	0.0	0.0
181	7/25/2022	15:20:32	0.0	0.0	0.0	0.0
182	7/25/2022	15:21:32	0.0	0.0	0.0	0.0
Peak			0.0	0.0	0.0	0.0
Min			0.0	0.0	0.0	0.0
Average			0.0	0.0	0.0	0.0

****

TWA/STEL

Index	Date/Time	PID(ppm) (TWA)	PID(ppm) (STEL)
001	7/25/2022 12:20:32	0.0	---
002	7/25/2022 12:21:32	0.0	---

DRAFT

003	7/25/2022 12:22:32	0.0	---
004	7/25/2022 12:23:32	0.0	---
005	7/25/2022 12:24:32	0.0	---
006	7/25/2022 12:25:32	0.0	---
007	7/25/2022 12:26:32	0.0	---
008	7/25/2022 12:27:32	0.0	---
009	7/25/2022 12:28:32	0.0	---
010	7/25/2022 12:29:32	0.0	---
011	7/25/2022 12:30:32	0.0	---
012	7/25/2022 12:31:32	0.0	---
013	7/25/2022 12:32:32	0.0	---
014	7/25/2022 12:33:32	0.0	---
015	7/25/2022 12:34:32	0.0	0.0
016	7/25/2022 12:35:32	0.0	0.0
017	7/25/2022 12:36:32	0.0	0.0
018	7/25/2022 12:37:32	0.0	0.0
019	7/25/2022 12:38:32	0.0	0.0
020	7/25/2022 12:39:32	0.0	0.0
021	7/25/2022 12:40:32	0.0	0.0
022	7/25/2022 12:41:32	0.0	0.0
023	7/25/2022 12:42:32	0.0	0.0
024	7/25/2022 12:43:32	0.0	0.0
025	7/25/2022 12:44:32	0.0	0.0
026	7/25/2022 12:45:32	0.0	0.0
027	7/25/2022 12:46:32	0.0	0.0
028	7/25/2022 12:47:32	0.0	0.0
029	7/25/2022 12:48:32	0.0	0.0
030	7/25/2022 12:49:32	0.0	0.0
031	7/25/2022 12:50:32	0.0	0.0
032	7/25/2022 12:51:32	0.0	0.0
033	7/25/2022 12:52:32	0.0	0.0
034	7/25/2022 12:53:32	0.0	0.0
035	7/25/2022 12:54:32	0.0	0.0
036	7/25/2022 12:55:32	0.0	0.0
037	7/25/2022 12:56:32	0.0	0.0
038	7/25/2022 12:57:32	0.0	0.0
039	7/25/2022 12:58:32	0.0	0.0
040	7/25/2022 12:59:32	0.0	0.0
041	7/25/2022 13:00:32	0.0	0.0
042	7/25/2022 13:01:32	0.0	0.0
043	7/25/2022 13:02:32	0.0	0.0
044	7/25/2022 13:03:32	0.0	0.0
045	7/25/2022 13:04:32	0.0	0.0
046	7/25/2022 13:05:32	0.0	0.0
047	7/25/2022 13:06:32	0.0	0.0
048	7/25/2022 13:07:32	0.0	0.0
049	7/25/2022 13:08:32	0.0	0.0
050	7/25/2022 13:09:32	0.0	0.0
051	7/25/2022 13:10:32	0.0	0.0
052	7/25/2022 13:11:32	0.0	0.0

DRAFT

053	7/25/2022 13:12:32	0.0	0.0
054	7/25/2022 13:13:32	0.0	0.0
055	7/25/2022 13:14:32	0.0	0.0
056	7/25/2022 13:15:32	0.0	0.0
057	7/25/2022 13:16:32	0.0	0.0
058	7/25/2022 13:17:32	0.0	0.0
059	7/25/2022 13:18:32	0.0	0.0
060	7/25/2022 13:19:32	0.0	0.0
061	7/25/2022 13:20:32	0.0	0.0
062	7/25/2022 13:21:32	0.0	0.0
063	7/25/2022 13:22:32	0.0	0.0
064	7/25/2022 13:23:32	0.0	0.0
065	7/25/2022 13:24:32	0.0	0.0
066	7/25/2022 13:25:32	0.0	0.0
067	7/25/2022 13:26:32	0.0	0.0
068	7/25/2022 13:27:32	0.0	0.0
069	7/25/2022 13:28:32	0.0	0.0
070	7/25/2022 13:29:32	0.0	0.0
071	7/25/2022 13:30:32	0.0	0.0
072	7/25/2022 13:31:32	0.0	0.0
073	7/25/2022 13:32:32	0.0	0.0
074	7/25/2022 13:33:32	0.0	0.0
075	7/25/2022 13:34:32	0.0	0.0
076	7/25/2022 13:35:32	0.0	0.0
077	7/25/2022 13:36:32	0.0	0.0
078	7/25/2022 13:37:32	0.0	0.0
079	7/25/2022 13:38:32	0.0	0.0
080	7/25/2022 13:39:32	0.0	0.0
081	7/25/2022 13:40:32	0.0	0.0
082	7/25/2022 13:41:32	0.0	0.0
083	7/25/2022 13:42:32	0.0	0.0
084	7/25/2022 13:43:32	0.0	0.0
085	7/25/2022 13:44:32	0.0	0.0
086	7/25/2022 13:45:32	0.0	0.0
087	7/25/2022 13:46:32	0.0	0.0
088	7/25/2022 13:47:32	0.0	0.0
089	7/25/2022 13:48:32	0.0	0.0
090	7/25/2022 13:49:32	0.0	0.0
091	7/25/2022 13:50:32	0.0	0.0
092	7/25/2022 13:51:32	0.0	0.0
093	7/25/2022 13:52:32	0.0	0.0
094	7/25/2022 13:53:32	0.0	0.0
095	7/25/2022 13:54:32	0.0	0.0
096	7/25/2022 13:55:32	0.0	0.0
097	7/25/2022 13:56:32	0.0	0.0
098	7/25/2022 13:57:32	0.0	0.0
099	7/25/2022 13:58:32	0.0	0.0
100	7/25/2022 13:59:32	0.0	0.0
101	7/25/2022 14:00:32	0.0	0.0
102	7/25/2022 14:01:32	0.0	0.0

DRAFT

103	7/25/2022 14:02:32	0.0	0.0
104	7/25/2022 14:03:32	0.0	0.0
105	7/25/2022 14:04:32	0.0	0.0
106	7/25/2022 14:05:32	0.0	0.0
107	7/25/2022 14:06:32	0.0	0.0
108	7/25/2022 14:07:32	0.0	0.0
109	7/25/2022 14:08:32	0.0	0.0
110	7/25/2022 14:09:32	0.0	0.0
111	7/25/2022 14:10:32	0.0	0.0
112	7/25/2022 14:11:32	0.0	0.0
113	7/25/2022 14:12:32	0.0	0.0
114	7/25/2022 14:13:32	0.0	0.0
115	7/25/2022 14:14:32	0.0	0.0
116	7/25/2022 14:15:32	0.0	0.0
117	7/25/2022 14:16:32	0.0	0.0
118	7/25/2022 14:17:32	0.0	0.0
119	7/25/2022 14:18:32	0.0	0.0
120	7/25/2022 14:19:32	0.0	0.0
121	7/25/2022 14:20:32	0.0	0.0
122	7/25/2022 14:21:32	0.0	0.0
123	7/25/2022 14:22:32	0.0	0.0
124	7/25/2022 14:23:32	0.0	0.0
125	7/25/2022 14:24:32	0.0	0.0
126	7/25/2022 14:25:32	0.0	0.0
127	7/25/2022 14:26:32	0.0	0.0
128	7/25/2022 14:27:32	0.0	0.0
129	7/25/2022 14:28:32	0.0	0.0
130	7/25/2022 14:29:32	0.0	0.0
131	7/25/2022 14:30:32	0.0	0.0
132	7/25/2022 14:31:32	0.0	0.0
133	7/25/2022 14:32:32	0.0	0.0
134	7/25/2022 14:33:32	0.0	0.0
135	7/25/2022 14:34:32	0.0	0.0
136	7/25/2022 14:35:32	0.0	0.0
137	7/25/2022 14:36:32	0.0	0.0
138	7/25/2022 14:37:32	0.0	0.0
139	7/25/2022 14:38:32	0.0	0.0
140	7/25/2022 14:39:32	0.0	0.0
141	7/25/2022 14:40:32	0.0	0.0
142	7/25/2022 14:41:32	0.0	0.0
143	7/25/2022 14:42:32	0.0	0.0
144	7/25/2022 14:43:32	0.0	0.0
145	7/25/2022 14:44:32	0.0	0.0
146	7/25/2022 14:45:32	0.0	0.0
147	7/25/2022 14:46:32	0.0	0.0
148	7/25/2022 14:47:32	0.0	0.0
149	7/25/2022 14:48:32	0.0	0.0
150	7/25/2022 14:49:32	0.0	0.0
151	7/25/2022 14:50:32	0.0	0.0
152	7/25/2022 14:51:32	0.0	0.0

DRAFT

153	7/25/2022 14:52:32	0.0	0.0
154	7/25/2022 14:53:32	0.0	0.0
155	7/25/2022 14:54:32	0.0	0.0
156	7/25/2022 14:55:32	0.0	0.0
157	7/25/2022 14:56:32	0.0	0.0
158	7/25/2022 14:57:32	0.0	0.0
159	7/25/2022 14:58:32	0.0	0.0
160	7/25/2022 14:59:32	0.0	0.0
161	7/25/2022 15:00:32	0.0	0.0
162	7/25/2022 15:01:32	0.0	0.0
163	7/25/2022 15:02:32	0.0	0.0
164	7/25/2022 15:03:32	0.0	0.0
165	7/25/2022 15:04:32	0.0	0.0
166	7/25/2022 15:05:32	0.0	0.0
167	7/25/2022 15:06:32	0.0	0.0
168	7/25/2022 15:07:32	0.0	0.0
169	7/25/2022 15:08:32	0.0	0.0
170	7/25/2022 15:09:32	0.0	0.0
171	7/25/2022 15:10:32	0.0	0.0
172	7/25/2022 15:11:32	0.0	0.0
173	7/25/2022 15:12:32	0.0	0.0
174	7/25/2022 15:13:32	0.0	0.0
175	7/25/2022 15:14:32	0.0	0.0
176	7/25/2022 15:15:32	0.0	0.0
177	7/25/2022 15:16:32	0.0	0.0
178	7/25/2022 15:17:32	0.0	0.0
179	7/25/2022 15:18:32	0.0	0.0
180	7/25/2022 15:19:32	0.0	0.0
181	7/25/2022 15:20:32	0.0	0.0
182	7/25/2022 15:21:32	0.0	0.0

==========

22/07/26 07:41

****

Summary

Unit Name MiniRAE 3000(PGM-7320)

Unit SN 592-920033

Unit Firmware Ver V2.22A

Running Mode Hygiene Mode

Datalog Mode Auto

Diagnostic Mode No

Stop Reason Power Down

Site ID RAE00006

User ID RAE00001

Begin 7/26/2022 07:41:30

End 7/26/2022 11:15:02

Sample Period(s) 60

DRAFT

Number of Records 213

Sensor PID(ppm)
Sensor SN S023030211U2
Measure Type Min; Avg; Max; Real
Span 100.0
Span 2 1000.0
Low Alarm 50.0
High Alarm 100.0
Over Alarm 15000.0
STEL Alarm 25.0
TWA Alarm 10.0
Measurement Gas Isobutylene
Calibration Time 7/20/2022 11:18
Peak 0.0
Min 0.0
Average 0.0

****

Datalog

Index	Date/Time	PID(ppm) (Min)	PID(ppm) (Avg)	PID(ppm) (Max)	PID(ppm) (Real)	PID(ppm)
001	7/26/2022 07:42:30	0.0	0.0	0.0	0.0	
002	7/26/2022 07:43:30	0.0	0.0	0.0	0.0	
003	7/26/2022 07:44:30	0.0	0.0	0.0	0.0	
004	7/26/2022 07:45:30	0.0	0.0	0.0	0.0	
005	7/26/2022 07:46:30	0.0	0.0	0.0	0.0	
006	7/26/2022 07:47:30	0.0	0.0	0.0	0.0	
007	7/26/2022 07:48:30	0.0	0.0	0.0	0.0	
008	7/26/2022 07:49:30	0.0	0.0	0.0	0.0	
009	7/26/2022 07:50:30	0.0	0.0	0.0	0.0	
010	7/26/2022 07:51:30	0.0	0.0	0.0	0.0	
011	7/26/2022 07:52:30	0.0	0.0	0.0	0.0	
012	7/26/2022 07:53:30	0.0	0.0	0.0	0.0	
013	7/26/2022 07:54:30	0.0	0.0	0.0	0.0	
014	7/26/2022 07:55:30	0.0	0.0	0.0	0.0	
015	7/26/2022 07:56:30	0.0	0.0	0.0	0.0	
016	7/26/2022 07:57:30	0.0	0.0	0.0	0.0	
017	7/26/2022 07:58:30	0.0	0.0	0.0	0.0	
018	7/26/2022 07:59:30	0.0	0.0	0.0	0.0	
019	7/26/2022 08:00:30	0.0	0.0	0.0	0.0	
020	7/26/2022 08:01:30	0.0	0.0	0.0	0.0	
021	7/26/2022 08:02:30	0.0	0.0	0.0	0.0	
022	7/26/2022 08:03:30	0.0	0.0	0.0	0.0	
023	7/26/2022 08:04:30	0.0	0.0	0.0	0.0	
024	7/26/2022 08:05:30	0.0	0.0	0.0	0.0	
025	7/26/2022 08:06:30	0.0	0.0	0.0	0.0	
026	7/26/2022 08:07:30	0.0	0.0	0.0	0.0	
027	7/26/2022 08:08:30	0.0	0.0	0.0	0.0	
028	7/26/2022 08:09:30	0.0	0.0	0.0	0.0	

DRAFT

029	7/26/2022	08:10:30	0.0	0.0	0.0	0.0
030	7/26/2022	08:11:30	0.0	0.0	0.0	0.0
031	7/26/2022	08:12:30	0.0	0.0	0.0	0.0
032	7/26/2022	08:13:30	0.0	0.0	0.0	0.0
033	7/26/2022	08:14:30	0.0	0.0	0.0	0.0
034	7/26/2022	08:15:30	0.0	0.0	0.0	0.0
035	7/26/2022	08:16:30	0.0	0.0	0.0	0.0
036	7/26/2022	08:17:30	0.0	0.0	0.0	0.0
037	7/26/2022	08:18:30	0.0	0.0	0.0	0.0
038	7/26/2022	08:19:30	0.0	0.0	0.0	0.0
039	7/26/2022	08:20:30	0.0	0.0	0.0	0.0
040	7/26/2022	08:21:30	0.0	0.0	0.0	0.0
041	7/26/2022	08:22:30	0.0	0.0	0.0	0.0
042	7/26/2022	08:23:30	0.0	0.0	0.0	0.0
043	7/26/2022	08:24:30	0.0	0.0	0.0	0.0
044	7/26/2022	08:25:30	0.0	0.0	0.0	0.0
045	7/26/2022	08:26:30	0.0	0.0	0.0	0.0
046	7/26/2022	08:27:30	0.0	0.0	0.0	0.0
047	7/26/2022	08:28:30	0.0	0.0	0.0	0.0
048	7/26/2022	08:29:30	0.0	0.0	0.0	0.0
049	7/26/2022	08:30:30	0.0	0.0	0.0	0.0
050	7/26/2022	08:31:30	0.0	0.0	0.0	0.0
051	7/26/2022	08:32:30	0.0	0.0	0.0	0.0
052	7/26/2022	08:33:30	0.0	0.0	0.0	0.0
053	7/26/2022	08:34:30	0.0	0.0	0.0	0.0
054	7/26/2022	08:35:30	0.0	0.0	0.0	0.0
055	7/26/2022	08:36:30	0.0	0.0	0.0	0.0
056	7/26/2022	08:37:30	0.0	0.0	0.0	0.0
057	7/26/2022	08:38:30	0.0	0.0	0.0	0.0
058	7/26/2022	08:39:30	0.0	0.0	0.0	0.0
059	7/26/2022	08:40:30	0.0	0.0	0.0	0.0
060	7/26/2022	08:41:30	0.0	0.0	0.0	0.0
061	7/26/2022	08:42:30	0.0	0.0	0.0	0.0
062	7/26/2022	08:43:30	0.0	0.0	0.0	0.0
063	7/26/2022	08:44:30	0.0	0.0	0.0	0.0
064	7/26/2022	08:45:30	0.0	0.0	0.0	0.0
065	7/26/2022	08:46:30	0.0	0.0	0.0	0.0
066	7/26/2022	08:47:30	0.0	0.0	0.0	0.0
067	7/26/2022	08:48:30	0.0	0.0	0.0	0.0
068	7/26/2022	08:49:30	0.0	0.0	0.0	0.0
069	7/26/2022	08:50:30	0.0	0.0	0.0	0.0
070	7/26/2022	08:51:30	0.0	0.0	0.0	0.0
071	7/26/2022	08:52:30	0.0	0.0	0.0	0.0
072	7/26/2022	08:53:30	0.0	0.0	0.0	0.0
073	7/26/2022	08:54:30	0.0	0.0	0.0	0.0
074	7/26/2022	08:55:30	0.0	0.0	0.0	0.0
075	7/26/2022	08:56:30	0.0	0.0	0.0	0.0
076	7/26/2022	08:57:30	0.0	0.0	0.0	0.0
077	7/26/2022	08:58:30	0.0	0.0	0.0	0.0
078	7/26/2022	08:59:30	0.0	0.0	0.0	0.0

DRAFT

079	7/26/2022 09:00:30	0.0	0.0	0.0	0.0
080	7/26/2022 09:01:30	0.0	0.0	0.0	0.0
081	7/26/2022 09:02:30	0.0	0.0	0.0	0.0
082	7/26/2022 09:03:30	0.0	0.0	0.0	0.0
083	7/26/2022 09:04:30	0.0	0.0	0.0	0.0
084	7/26/2022 09:05:30	0.0	0.0	0.0	0.0
085	7/26/2022 09:06:30	0.0	0.0	0.0	0.0
086	7/26/2022 09:07:30	0.0	0.0	0.0	0.0
087	7/26/2022 09:08:30	0.0	0.0	0.0	0.0
088	7/26/2022 09:09:30	0.0	0.0	0.0	0.0
089	7/26/2022 09:10:30	0.0	0.0	0.0	0.0
090	7/26/2022 09:11:30	0.0	0.0	0.0	0.0
091	7/26/2022 09:12:30	0.0	0.0	0.0	0.0
092	7/26/2022 09:13:30	0.0	0.0	0.0	0.0
093	7/26/2022 09:14:30	0.0	0.0	0.0	0.0
094	7/26/2022 09:15:30	0.0	0.0	0.0	0.0
095	7/26/2022 09:16:30	0.0	0.0	0.0	0.0
096	7/26/2022 09:17:30	0.0	0.0	0.0	0.0
097	7/26/2022 09:18:30	0.0	0.0	0.0	0.0
098	7/26/2022 09:19:30	0.0	0.0	0.0	0.0
099	7/26/2022 09:20:30	0.0	0.0	0.0	0.0
100	7/26/2022 09:21:30	0.0	0.0	0.0	0.0
101	7/26/2022 09:22:30	0.0	0.0	0.0	0.0
102	7/26/2022 09:23:30	0.0	0.0	0.0	0.0
103	7/26/2022 09:24:30	0.0	0.0	0.0	0.0
104	7/26/2022 09:25:30	0.0	0.0	0.0	0.0
105	7/26/2022 09:26:30	0.0	0.0	0.0	0.0
106	7/26/2022 09:27:30	0.0	0.0	0.0	0.0
107	7/26/2022 09:28:30	0.0	0.0	0.0	0.0
108	7/26/2022 09:29:30	0.0	0.0	0.0	0.0
109	7/26/2022 09:30:30	0.0	0.0	0.0	0.0
110	7/26/2022 09:31:30	0.0	0.0	0.0	0.0
111	7/26/2022 09:32:30	0.0	0.0	0.0	0.0
112	7/26/2022 09:33:30	0.0	0.0	0.0	0.0
113	7/26/2022 09:34:30	0.0	0.0	0.0	0.0
114	7/26/2022 09:35:30	0.0	0.0	0.0	0.0
115	7/26/2022 09:36:30	0.0	0.0	0.0	0.0
116	7/26/2022 09:37:30	0.0	0.0	0.0	0.0
117	7/26/2022 09:38:30	0.0	0.0	0.0	0.0
118	7/26/2022 09:39:30	0.0	0.0	0.0	0.0
119	7/26/2022 09:40:30	0.0	0.0	0.0	0.0
120	7/26/2022 09:41:30	0.0	0.0	0.0	0.0
121	7/26/2022 09:42:30	0.0	0.0	0.0	0.0
122	7/26/2022 09:43:30	0.0	0.0	0.0	0.0
123	7/26/2022 09:44:30	0.0	0.0	0.0	0.0
124	7/26/2022 09:45:30	0.0	0.0	0.0	0.0
125	7/26/2022 09:46:30	0.0	0.0	0.0	0.0
126	7/26/2022 09:47:30	0.0	0.0	0.0	0.0
127	7/26/2022 09:48:30	0.0	0.0	0.0	0.0
128	7/26/2022 09:49:30	0.0	0.0	0.0	0.0

DRAFT

129	7/26/2022	09:50:30	0.0	0.0	0.0	0.0
130	7/26/2022	09:51:30	0.0	0.0	0.0	0.0
131	7/26/2022	09:52:30	0.0	0.0	0.0	0.0
132	7/26/2022	09:53:30	0.0	0.0	0.0	0.0
133	7/26/2022	09:54:30	0.0	0.0	0.0	0.0
134	7/26/2022	09:55:30	0.0	0.0	0.0	0.0
135	7/26/2022	09:56:30	0.0	0.0	0.0	0.0
136	7/26/2022	09:57:30	0.0	0.0	0.0	0.0
137	7/26/2022	09:58:30	0.0	0.0	0.0	0.0
138	7/26/2022	09:59:30	0.0	0.0	0.0	0.0
139	7/26/2022	10:00:30	0.0	0.0	0.0	0.0
140	7/26/2022	10:01:30	0.0	0.0	0.0	0.0
141	7/26/2022	10:02:30	0.0	0.0	0.0	0.0
142	7/26/2022	10:03:30	0.0	0.0	0.0	0.0
143	7/26/2022	10:04:30	0.0	0.0	0.0	0.0
144	7/26/2022	10:05:30	0.0	0.0	0.0	0.0
145	7/26/2022	10:06:30	0.0	0.0	0.0	0.0
146	7/26/2022	10:07:30	0.0	0.0	0.0	0.0
147	7/26/2022	10:08:30	0.0	0.0	0.0	0.0
148	7/26/2022	10:09:30	0.0	0.0	0.0	0.0
149	7/26/2022	10:10:30	0.0	0.0	0.0	0.0
150	7/26/2022	10:11:30	0.0	0.0	0.0	0.0
151	7/26/2022	10:12:30	0.0	0.0	0.0	0.0
152	7/26/2022	10:13:30	0.0	0.0	0.0	0.0
153	7/26/2022	10:14:30	0.0	0.0	0.0	0.0
154	7/26/2022	10:15:30	0.0	0.0	0.0	0.0
155	7/26/2022	10:16:30	0.0	0.0	0.0	0.0
156	7/26/2022	10:17:30	0.0	0.0	0.0	0.0
157	7/26/2022	10:18:30	0.0	0.0	0.0	0.0
158	7/26/2022	10:19:30	0.0	0.0	0.0	0.0
159	7/26/2022	10:20:30	0.0	0.0	0.0	0.0
160	7/26/2022	10:21:30	0.0	0.0	0.0	0.0
161	7/26/2022	10:22:30	0.0	0.0	0.0	0.0
162	7/26/2022	10:23:30	0.0	0.0	0.0	0.0
163	7/26/2022	10:24:30	0.0	0.0	0.0	0.0
164	7/26/2022	10:25:30	0.0	0.0	0.0	0.0
165	7/26/2022	10:26:30	0.0	0.0	0.0	0.0
166	7/26/2022	10:27:30	0.0	0.0	0.0	0.0
167	7/26/2022	10:28:30	0.0	0.0	0.0	0.0
168	7/26/2022	10:29:30	0.0	0.0	0.0	0.0
169	7/26/2022	10:30:30	0.0	0.0	0.0	0.0
170	7/26/2022	10:31:30	0.0	0.0	0.0	0.0
171	7/26/2022	10:32:30	0.0	0.0	0.0	0.0
172	7/26/2022	10:33:30	0.0	0.0	0.0	0.0
173	7/26/2022	10:34:30	0.0	0.0	0.0	0.0
174	7/26/2022	10:35:30	0.0	0.0	0.0	0.0
175	7/26/2022	10:36:30	0.0	0.0	0.0	0.0
176	7/26/2022	10:37:30	0.0	0.0	0.0	0.0
177	7/26/2022	10:38:30	0.0	0.0	0.0	0.0
178	7/26/2022	10:39:30	0.0	0.0	0.0	0.0

DRAFT

179	7/26/2022	10:40:30	0.0	0.0	0.0	0.0
180	7/26/2022	10:41:30	0.0	0.0	0.0	0.0
181	7/26/2022	10:42:30	0.0	0.0	0.0	0.0
182	7/26/2022	10:43:30	0.0	0.0	0.0	0.0
183	7/26/2022	10:44:30	0.0	0.0	0.0	0.0
184	7/26/2022	10:45:30	0.0	0.0	0.0	0.0
185	7/26/2022	10:46:30	0.0	0.0	0.0	0.0
186	7/26/2022	10:47:30	0.0	0.0	0.0	0.0
187	7/26/2022	10:48:30	0.0	0.0	0.0	0.0
188	7/26/2022	10:49:30	0.0	0.0	0.0	0.0
189	7/26/2022	10:50:30	0.0	0.0	0.0	0.0
190	7/26/2022	10:51:30	0.0	0.0	0.0	0.0
191	7/26/2022	10:52:30	0.0	0.0	0.0	0.0
192	7/26/2022	10:53:30	0.0	0.0	0.0	0.0
193	7/26/2022	10:54:30	0.0	0.0	0.0	0.0
194	7/26/2022	10:55:30	0.0	0.0	0.0	0.0
195	7/26/2022	10:56:30	0.0	0.0	0.0	0.0
196	7/26/2022	10:57:30	0.0	0.0	0.0	0.0
197	7/26/2022	10:58:30	0.0	0.0	0.0	0.0
198	7/26/2022	10:59:30	0.0	0.0	0.0	0.0
199	7/26/2022	11:00:30	0.0	0.0	0.0	0.0
200	7/26/2022	11:01:30	0.0	0.0	0.0	0.0
201	7/26/2022	11:02:30	0.0	0.0	0.0	0.0
202	7/26/2022	11:03:30	0.0	0.0	0.0	0.0
203	7/26/2022	11:04:30	0.0	0.0	0.0	0.0
204	7/26/2022	11:05:30	0.0	0.0	0.0	0.0
205	7/26/2022	11:06:30	0.0	0.0	0.0	0.0
206	7/26/2022	11:07:30	0.0	0.0	0.0	0.0
207	7/26/2022	11:08:30	0.0	0.0	0.0	0.0
208	7/26/2022	11:09:30	0.0	0.0	0.0	0.0
209	7/26/2022	11:10:30	0.0	0.0	0.0	0.0
210	7/26/2022	11:11:30	0.0	0.0	0.0	0.0
211	7/26/2022	11:12:30	0.0	0.0	0.0	0.0
212	7/26/2022	11:13:30	0.0	0.0	0.0	0.0
213	7/26/2022	11:14:30	0.0	0.0	0.0	0.0
Peak			0.0	0.0	0.0	0.0
Min			0.0	0.0	0.0	0.0
Average			0.0	0.0	0.0	0.0

****

TWA/STEL

Index	Date/Time	PID(ppm) (TWA)	PID(ppm) (STEL)
001	7/26/2022 07:42:30	0.0	---
002	7/26/2022 07:43:30	0.0	---
003	7/26/2022 07:44:30	0.0	---
004	7/26/2022 07:45:30	0.0	---
005	7/26/2022 07:46:30	0.0	---
006	7/26/2022 07:47:30	0.0	---
007	7/26/2022 07:48:30	0.0	---

DRAFT

008	7/26/2022 07:49:30	0.0	---
009	7/26/2022 07:50:30	0.0	---
010	7/26/2022 07:51:30	0.0	---
011	7/26/2022 07:52:30	0.0	---
012	7/26/2022 07:53:30	0.0	---
013	7/26/2022 07:54:30	0.0	---
014	7/26/2022 07:55:30	0.0	---
015	7/26/2022 07:56:30	0.0	0.0
016	7/26/2022 07:57:30	0.0	0.0
017	7/26/2022 07:58:30	0.0	0.0
018	7/26/2022 07:59:30	0.0	0.0
019	7/26/2022 08:00:30	0.0	0.0
020	7/26/2022 08:01:30	0.0	0.0
021	7/26/2022 08:02:30	0.0	0.0
022	7/26/2022 08:03:30	0.0	0.0
023	7/26/2022 08:04:30	0.0	0.0
024	7/26/2022 08:05:30	0.0	0.0
025	7/26/2022 08:06:30	0.0	0.0
026	7/26/2022 08:07:30	0.0	0.0
027	7/26/2022 08:08:30	0.0	0.0
028	7/26/2022 08:09:30	0.0	0.0
029	7/26/2022 08:10:30	0.0	0.0
030	7/26/2022 08:11:30	0.0	0.0
031	7/26/2022 08:12:30	0.0	0.0
032	7/26/2022 08:13:30	0.0	0.0
033	7/26/2022 08:14:30	0.0	0.0
034	7/26/2022 08:15:30	0.0	0.0
035	7/26/2022 08:16:30	0.0	0.0
036	7/26/2022 08:17:30	0.0	0.0
037	7/26/2022 08:18:30	0.0	0.0
038	7/26/2022 08:19:30	0.0	0.0
039	7/26/2022 08:20:30	0.0	0.0
040	7/26/2022 08:21:30	0.0	0.0
041	7/26/2022 08:22:30	0.0	0.0
042	7/26/2022 08:23:30	0.0	0.0
043	7/26/2022 08:24:30	0.0	0.0
044	7/26/2022 08:25:30	0.0	0.0
045	7/26/2022 08:26:30	0.0	0.0
046	7/26/2022 08:27:30	0.0	0.0
047	7/26/2022 08:28:30	0.0	0.0
048	7/26/2022 08:29:30	0.0	0.0
049	7/26/2022 08:30:30	0.0	0.0
050	7/26/2022 08:31:30	0.0	0.0
051	7/26/2022 08:32:30	0.0	0.0
052	7/26/2022 08:33:30	0.0	0.0
053	7/26/2022 08:34:30	0.0	0.0
054	7/26/2022 08:35:30	0.0	0.0
055	7/26/2022 08:36:30	0.0	0.0
056	7/26/2022 08:37:30	0.0	0.0
057	7/26/2022 08:38:30	0.0	0.0

DRAFT

058	7/26/2022	08:39:30	0.0	0.0
059	7/26/2022	08:40:30	0.0	0.0
060	7/26/2022	08:41:30	0.0	0.0
061	7/26/2022	08:42:30	0.0	0.0
062	7/26/2022	08:43:30	0.0	0.0
063	7/26/2022	08:44:30	0.0	0.0
064	7/26/2022	08:45:30	0.0	0.0
065	7/26/2022	08:46:30	0.0	0.0
066	7/26/2022	08:47:30	0.0	0.0
067	7/26/2022	08:48:30	0.0	0.0
068	7/26/2022	08:49:30	0.0	0.0
069	7/26/2022	08:50:30	0.0	0.0
070	7/26/2022	08:51:30	0.0	0.0
071	7/26/2022	08:52:30	0.0	0.0
072	7/26/2022	08:53:30	0.0	0.0
073	7/26/2022	08:54:30	0.0	0.0
074	7/26/2022	08:55:30	0.0	0.0
075	7/26/2022	08:56:30	0.0	0.0
076	7/26/2022	08:57:30	0.0	0.0
077	7/26/2022	08:58:30	0.0	0.0
078	7/26/2022	08:59:30	0.0	0.0
079	7/26/2022	09:00:30	0.0	0.0
080	7/26/2022	09:01:30	0.0	0.0
081	7/26/2022	09:02:30	0.0	0.0
082	7/26/2022	09:03:30	0.0	0.0
083	7/26/2022	09:04:30	0.0	0.0
084	7/26/2022	09:05:30	0.0	0.0
085	7/26/2022	09:06:30	0.0	0.0
086	7/26/2022	09:07:30	0.0	0.0
087	7/26/2022	09:08:30	0.0	0.0
088	7/26/2022	09:09:30	0.0	0.0
089	7/26/2022	09:10:30	0.0	0.0
090	7/26/2022	09:11:30	0.0	0.0
091	7/26/2022	09:12:30	0.0	0.0
092	7/26/2022	09:13:30	0.0	0.0
093	7/26/2022	09:14:30	0.0	0.0
094	7/26/2022	09:15:30	0.0	0.0
095	7/26/2022	09:16:30	0.0	0.0
096	7/26/2022	09:17:30	0.0	0.0
097	7/26/2022	09:18:30	0.0	0.0
098	7/26/2022	09:19:30	0.0	0.0
099	7/26/2022	09:20:30	0.0	0.0
100	7/26/2022	09:21:30	0.0	0.0
101	7/26/2022	09:22:30	0.0	0.0
102	7/26/2022	09:23:30	0.0	0.0
103	7/26/2022	09:24:30	0.0	0.0
104	7/26/2022	09:25:30	0.0	0.0
105	7/26/2022	09:26:30	0.0	0.0
106	7/26/2022	09:27:30	0.0	0.0
107	7/26/2022	09:28:30	0.0	0.0

DRAFT

108	7/26/2022 09:29:30	0.0	0.0
109	7/26/2022 09:30:30	0.0	0.0
110	7/26/2022 09:31:30	0.0	0.0
111	7/26/2022 09:32:30	0.0	0.0
112	7/26/2022 09:33:30	0.0	0.0
113	7/26/2022 09:34:30	0.0	0.0
114	7/26/2022 09:35:30	0.0	0.0
115	7/26/2022 09:36:30	0.0	0.0
116	7/26/2022 09:37:30	0.0	0.0
117	7/26/2022 09:38:30	0.0	0.0
118	7/26/2022 09:39:30	0.0	0.0
119	7/26/2022 09:40:30	0.0	0.0
120	7/26/2022 09:41:30	0.0	0.0
121	7/26/2022 09:42:30	0.0	0.0
122	7/26/2022 09:43:30	0.0	0.0
123	7/26/2022 09:44:30	0.0	0.0
124	7/26/2022 09:45:30	0.0	0.0
125	7/26/2022 09:46:30	0.0	0.0
126	7/26/2022 09:47:30	0.0	0.0
127	7/26/2022 09:48:30	0.0	0.0
128	7/26/2022 09:49:30	0.0	0.0
129	7/26/2022 09:50:30	0.0	0.0
130	7/26/2022 09:51:30	0.0	0.0
131	7/26/2022 09:52:30	0.0	0.0
132	7/26/2022 09:53:30	0.0	0.0
133	7/26/2022 09:54:30	0.0	0.0
134	7/26/2022 09:55:30	0.0	0.0
135	7/26/2022 09:56:30	0.0	0.0
136	7/26/2022 09:57:30	0.0	0.0
137	7/26/2022 09:58:30	0.0	0.0
138	7/26/2022 09:59:30	0.0	0.0
139	7/26/2022 10:00:30	0.0	0.0
140	7/26/2022 10:01:30	0.0	0.0
141	7/26/2022 10:02:30	0.0	0.0
142	7/26/2022 10:03:30	0.0	0.0
143	7/26/2022 10:04:30	0.0	0.0
144	7/26/2022 10:05:30	0.0	0.0
145	7/26/2022 10:06:30	0.0	0.0
146	7/26/2022 10:07:30	0.0	0.0
147	7/26/2022 10:08:30	0.0	0.0
148	7/26/2022 10:09:30	0.0	0.0
149	7/26/2022 10:10:30	0.0	0.0
150	7/26/2022 10:11:30	0.0	0.0
151	7/26/2022 10:12:30	0.0	0.0
152	7/26/2022 10:13:30	0.0	0.0
153	7/26/2022 10:14:30	0.0	0.0
154	7/26/2022 10:15:30	0.0	0.0
155	7/26/2022 10:16:30	0.0	0.0
156	7/26/2022 10:17:30	0.0	0.0
157	7/26/2022 10:18:30	0.0	0.0

DRAFT

158	7/26/2022	10:19:30	0.0	0.0
159	7/26/2022	10:20:30	0.0	0.0
160	7/26/2022	10:21:30	0.0	0.0
161	7/26/2022	10:22:30	0.0	0.0
162	7/26/2022	10:23:30	0.0	0.0
163	7/26/2022	10:24:30	0.0	0.0
164	7/26/2022	10:25:30	0.0	0.0
165	7/26/2022	10:26:30	0.0	0.0
166	7/26/2022	10:27:30	0.0	0.0
167	7/26/2022	10:28:30	0.0	0.0
168	7/26/2022	10:29:30	0.0	0.0
169	7/26/2022	10:30:30	0.0	0.0
170	7/26/2022	10:31:30	0.0	0.0
171	7/26/2022	10:32:30	0.0	0.0
172	7/26/2022	10:33:30	0.0	0.0
173	7/26/2022	10:34:30	0.0	0.0
174	7/26/2022	10:35:30	0.0	0.0
175	7/26/2022	10:36:30	0.0	0.0
176	7/26/2022	10:37:30	0.0	0.0
177	7/26/2022	10:38:30	0.0	0.0
178	7/26/2022	10:39:30	0.0	0.0
179	7/26/2022	10:40:30	0.0	0.0
180	7/26/2022	10:41:30	0.0	0.0
181	7/26/2022	10:42:30	0.0	0.0
182	7/26/2022	10:43:30	0.0	0.0
183	7/26/2022	10:44:30	0.0	0.0
184	7/26/2022	10:45:30	0.0	0.0
185	7/26/2022	10:46:30	0.0	0.0
186	7/26/2022	10:47:30	0.0	0.0
187	7/26/2022	10:48:30	0.0	0.0
188	7/26/2022	10:49:30	0.0	0.0
189	7/26/2022	10:50:30	0.0	0.0
190	7/26/2022	10:51:30	0.0	0.0
191	7/26/2022	10:52:30	0.0	0.0
192	7/26/2022	10:53:30	0.0	0.0
193	7/26/2022	10:54:30	0.0	0.0
194	7/26/2022	10:55:30	0.0	0.0
195	7/26/2022	10:56:30	0.0	0.0
196	7/26/2022	10:57:30	0.0	0.0
197	7/26/2022	10:58:30	0.0	0.0
198	7/26/2022	10:59:30	0.0	0.0
199	7/26/2022	11:00:30	0.0	0.0
200	7/26/2022	11:01:30	0.0	0.0
201	7/26/2022	11:02:30	0.0	0.0
202	7/26/2022	11:03:30	0.0	0.0
203	7/26/2022	11:04:30	0.0	0.0
204	7/26/2022	11:05:30	0.0	0.0
205	7/26/2022	11:06:30	0.0	0.0
206	7/26/2022	11:07:30	0.0	0.0
207	7/26/2022	11:08:30	0.0	0.0

DRAFT

208 7/26/2022 11:09:30 0.0 0.0
209 7/26/2022 11:10:30 0.0 0.0
210 7/26/2022 11:11:30 0.0 0.0
211 7/26/2022 11:12:30 0.0 0.0
212 7/26/2022 11:13:30 0.0 0.0
213 7/26/2022 11:14:30 0.0 0.0

==========

22/07/26 13:20

****

Summary

Unit Name MiniRAE 3000(PGM-7320)
Unit SN 592-920033
Unit Firmware Ver V2.22A

Running Mode Hygiene Mode
Datalog Mode Auto
Diagnostic Mode No
Stop Reason Power Down

Site ID RAE00006
User ID RAE00001

Begin 7/26/2022 13:20:02
End 7/26/2022 14:56:41
Sample Period(s) 60
Number of Records 96

Sensor PID(ppm)
Sensor SN S023030211U2
Measure Type Min; Avg; Max; Real
Span 100.0
Span 2 1000.0
Low Alarm 50.0
High Alarm 100.0
Over Alarm 15000.0
STEL Alarm 25.0
TWA Alarm 10.0
Measurement Gas Isobutylene
Calibration Time 7/20/2022 11:18
Peak 0.0
Min 0.0
Average 0.0

****

Datalog

Index	Date/Time	PID(ppm) (Min)	PID(ppm) (Avg)	PID(ppm) (Max)	PID(ppm) (Real)	PID(ppm)
001	7/26/2022 13:21:02	0.0	0.0	0.0	0.0	
002	7/26/2022 13:22:02	0.0	0.0	0.0	0.0	

DRAFT

003	7/26/2022 13:23:02	0.0	0.0	0.0	0.0
004	7/26/2022 13:24:02	0.0	0.0	0.0	0.0
005	7/26/2022 13:25:02	0.0	0.0	0.0	0.0
006	7/26/2022 13:26:02	0.0	0.0	0.0	0.0
007	7/26/2022 13:27:02	0.0	0.0	0.0	0.0
008	7/26/2022 13:28:02	0.0	0.0	0.0	0.0
009	7/26/2022 13:29:02	0.0	0.0	0.0	0.0
010	7/26/2022 13:30:02	0.0	0.0	0.0	0.0
011	7/26/2022 13:31:02	0.0	0.0	0.0	0.0
012	7/26/2022 13:32:02	0.0	0.0	0.0	0.0
013	7/26/2022 13:33:02	0.0	0.0	0.0	0.0
014	7/26/2022 13:34:02	0.0	0.0	0.0	0.0
015	7/26/2022 13:35:02	0.0	0.0	0.0	0.0
016	7/26/2022 13:36:02	0.0	0.0	0.0	0.0
017	7/26/2022 13:37:02	0.0	0.0	0.0	0.0
018	7/26/2022 13:38:02	0.0	0.0	0.0	0.0
019	7/26/2022 13:39:02	0.0	0.0	0.0	0.0
020	7/26/2022 13:40:02	0.0	0.0	0.0	0.0
021	7/26/2022 13:41:02	0.0	0.0	0.0	0.0
022	7/26/2022 13:42:02	0.0	0.0	0.0	0.0
023	7/26/2022 13:43:02	0.0	0.0	0.0	0.0
024	7/26/2022 13:44:02	0.0	0.0	0.0	0.0
025	7/26/2022 13:45:02	0.0	0.0	0.0	0.0
026	7/26/2022 13:46:02	0.0	0.0	0.0	0.0
027	7/26/2022 13:47:02	0.0	0.0	0.0	0.0
028	7/26/2022 13:48:02	0.0	0.0	0.0	0.0
029	7/26/2022 13:49:02	0.0	0.0	0.0	0.0
030	7/26/2022 13:50:02	0.0	0.0	0.0	0.0
031	7/26/2022 13:51:02	0.0	0.0	0.0	0.0
032	7/26/2022 13:52:02	0.0	0.0	0.0	0.0
033	7/26/2022 13:53:02	0.0	0.0	0.0	0.0
034	7/26/2022 13:54:02	0.0	0.0	0.0	0.0
035	7/26/2022 13:55:02	0.0	0.0	0.0	0.0
036	7/26/2022 13:56:02	0.0	0.0	0.0	0.0
037	7/26/2022 13:57:02	0.0	0.0	0.0	0.0
038	7/26/2022 13:58:02	0.0	0.0	0.0	0.0
039	7/26/2022 13:59:02	0.0	0.0	0.0	0.0
040	7/26/2022 14:00:02	0.0	0.0	0.0	0.0
041	7/26/2022 14:01:02	0.0	0.0	0.0	0.0
042	7/26/2022 14:02:02	0.0	0.0	0.0	0.0
043	7/26/2022 14:03:02	0.0	0.0	0.0	0.0
044	7/26/2022 14:04:02	0.0	0.0	0.0	0.0
045	7/26/2022 14:05:02	0.0	0.0	0.0	0.0
046	7/26/2022 14:06:02	0.0	0.0	0.0	0.0
047	7/26/2022 14:07:02	0.0	0.0	0.0	0.0
048	7/26/2022 14:08:02	0.0	0.0	0.0	0.0
049	7/26/2022 14:09:02	0.0	0.0	0.0	0.0
050	7/26/2022 14:10:02	0.0	0.0	0.0	0.0
051	7/26/2022 14:11:02	0.0	0.0	0.0	0.0
052	7/26/2022 14:12:02	0.0	0.0	0.0	0.0

DRAFT

053	7/26/2022	14:13:02	0.0	0.0	0.0	0.0
054	7/26/2022	14:14:02	0.0	0.0	0.0	0.0
055	7/26/2022	14:15:02	0.0	0.0	0.0	0.0
056	7/26/2022	14:16:02	0.0	0.0	0.0	0.0
057	7/26/2022	14:17:02	0.0	0.0	0.0	0.0
058	7/26/2022	14:18:02	0.0	0.0	0.0	0.0
059	7/26/2022	14:19:02	0.0	0.0	0.0	0.0
060	7/26/2022	14:20:02	0.0	0.0	0.0	0.0
061	7/26/2022	14:21:02	0.0	0.0	0.0	0.0
062	7/26/2022	14:22:02	0.0	0.0	0.0	0.0
063	7/26/2022	14:23:02	0.0	0.0	0.0	0.0
064	7/26/2022	14:24:02	0.0	0.0	0.0	0.0
065	7/26/2022	14:25:02	0.0	0.0	0.0	0.0
066	7/26/2022	14:26:02	0.0	0.0	0.0	0.0
067	7/26/2022	14:27:02	0.0	0.0	0.0	0.0
068	7/26/2022	14:28:02	0.0	0.0	0.0	0.0
069	7/26/2022	14:29:02	0.0	0.0	0.0	0.0
070	7/26/2022	14:30:02	0.0	0.0	0.0	0.0
071	7/26/2022	14:31:02	0.0	0.0	0.0	0.0
072	7/26/2022	14:32:02	0.0	0.0	0.0	0.0
073	7/26/2022	14:33:02	0.0	0.0	0.0	0.0
074	7/26/2022	14:34:02	0.0	0.0	0.0	0.0
075	7/26/2022	14:35:02	0.0	0.0	0.0	0.0
076	7/26/2022	14:36:02	0.0	0.0	0.0	0.0
077	7/26/2022	14:37:02	0.0	0.0	0.0	0.0
078	7/26/2022	14:38:02	0.0	0.0	0.0	0.0
079	7/26/2022	14:39:02	0.0	0.0	0.0	0.0
080	7/26/2022	14:40:02	0.0	0.0	0.0	0.0
081	7/26/2022	14:41:02	0.0	0.0	0.0	0.0
082	7/26/2022	14:42:02	0.0	0.0	0.0	0.0
083	7/26/2022	14:43:02	0.0	0.0	0.0	0.0
084	7/26/2022	14:44:02	0.0	0.0	0.0	0.0
085	7/26/2022	14:45:02	0.0	0.0	0.0	0.0
086	7/26/2022	14:46:02	0.0	0.0	0.0	0.0
087	7/26/2022	14:47:02	0.0	0.0	0.0	0.0
088	7/26/2022	14:48:02	0.0	0.0	0.0	0.0
089	7/26/2022	14:49:02	0.0	0.0	0.0	0.0
090	7/26/2022	14:50:02	0.0	0.0	0.0	0.0
091	7/26/2022	14:51:02	0.0	0.0	0.0	0.0
092	7/26/2022	14:52:02	0.0	0.0	0.0	0.0
093	7/26/2022	14:53:02	0.0	0.0	0.0	0.0
094	7/26/2022	14:54:02	0.0	0.0	0.0	0.0
095	7/26/2022	14:55:02	0.0	0.0	0.0	0.0
096	7/26/2022	14:56:02	0.0	0.0	0.0	0.0
Peak			0.0	0.0	0.0	0.0
Min			0.0	0.0	0.0	0.0
Average			0.0	0.0	0.0	0.0

****

TWA/STEL

DRAFT

Index	Date/Time	PID(ppm) (TWA)	PID(ppm) (STEL)	
001	7/26/2022	13:21:02	0.0	---
002	7/26/2022	13:22:02	0.0	---
003	7/26/2022	13:23:02	0.0	---
004	7/26/2022	13:24:02	0.0	---
005	7/26/2022	13:25:02	0.0	---
006	7/26/2022	13:26:02	0.0	---
007	7/26/2022	13:27:02	0.0	---
008	7/26/2022	13:28:02	0.0	---
009	7/26/2022	13:29:02	0.0	---
010	7/26/2022	13:30:02	0.0	---
011	7/26/2022	13:31:02	0.0	---
012	7/26/2022	13:32:02	0.0	---
013	7/26/2022	13:33:02	0.0	---
014	7/26/2022	13:34:02	0.0	---
015	7/26/2022	13:35:02	0.0	0.0
016	7/26/2022	13:36:02	0.0	0.0
017	7/26/2022	13:37:02	0.0	0.0
018	7/26/2022	13:38:02	0.0	0.0
019	7/26/2022	13:39:02	0.0	0.0
020	7/26/2022	13:40:02	0.0	0.0
021	7/26/2022	13:41:02	0.0	0.0
022	7/26/2022	13:42:02	0.0	0.0
023	7/26/2022	13:43:02	0.0	0.0
024	7/26/2022	13:44:02	0.0	0.0
025	7/26/2022	13:45:02	0.0	0.0
026	7/26/2022	13:46:02	0.0	0.0
027	7/26/2022	13:47:02	0.0	0.0
028	7/26/2022	13:48:02	0.0	0.0
029	7/26/2022	13:49:02	0.0	0.0
030	7/26/2022	13:50:02	0.0	0.0
031	7/26/2022	13:51:02	0.0	0.0
032	7/26/2022	13:52:02	0.0	0.0
033	7/26/2022	13:53:02	0.0	0.0
034	7/26/2022	13:54:02	0.0	0.0
035	7/26/2022	13:55:02	0.0	0.0
036	7/26/2022	13:56:02	0.0	0.0
037	7/26/2022	13:57:02	0.0	0.0
038	7/26/2022	13:58:02	0.0	0.0
039	7/26/2022	13:59:02	0.0	0.0
040	7/26/2022	14:00:02	0.0	0.0
041	7/26/2022	14:01:02	0.0	0.0
042	7/26/2022	14:02:02	0.0	0.0
043	7/26/2022	14:03:02	0.0	0.0
044	7/26/2022	14:04:02	0.0	0.0
045	7/26/2022	14:05:02	0.0	0.0
046	7/26/2022	14:06:02	0.0	0.0
047	7/26/2022	14:07:02	0.0	0.0
048	7/26/2022	14:08:02	0.0	0.0

DRAFT

049	7/26/2022 14:09:02	0.0	0.0
050	7/26/2022 14:10:02	0.0	0.0
051	7/26/2022 14:11:02	0.0	0.0
052	7/26/2022 14:12:02	0.0	0.0
053	7/26/2022 14:13:02	0.0	0.0
054	7/26/2022 14:14:02	0.0	0.0
055	7/26/2022 14:15:02	0.0	0.0
056	7/26/2022 14:16:02	0.0	0.0
057	7/26/2022 14:17:02	0.0	0.0
058	7/26/2022 14:18:02	0.0	0.0
059	7/26/2022 14:19:02	0.0	0.0
060	7/26/2022 14:20:02	0.0	0.0
061	7/26/2022 14:21:02	0.0	0.0
062	7/26/2022 14:22:02	0.0	0.0
063	7/26/2022 14:23:02	0.0	0.0
064	7/26/2022 14:24:02	0.0	0.0
065	7/26/2022 14:25:02	0.0	0.0
066	7/26/2022 14:26:02	0.0	0.0
067	7/26/2022 14:27:02	0.0	0.0
068	7/26/2022 14:28:02	0.0	0.0
069	7/26/2022 14:29:02	0.0	0.0
070	7/26/2022 14:30:02	0.0	0.0
071	7/26/2022 14:31:02	0.0	0.0
072	7/26/2022 14:32:02	0.0	0.0
073	7/26/2022 14:33:02	0.0	0.0
074	7/26/2022 14:34:02	0.0	0.0
075	7/26/2022 14:35:02	0.0	0.0
076	7/26/2022 14:36:02	0.0	0.0
077	7/26/2022 14:37:02	0.0	0.0
078	7/26/2022 14:38:02	0.0	0.0
079	7/26/2022 14:39:02	0.0	0.0
080	7/26/2022 14:40:02	0.0	0.0
081	7/26/2022 14:41:02	0.0	0.0
082	7/26/2022 14:42:02	0.0	0.0
083	7/26/2022 14:43:02	0.0	0.0
084	7/26/2022 14:44:02	0.0	0.0
085	7/26/2022 14:45:02	0.0	0.0
086	7/26/2022 14:46:02	0.0	0.0
087	7/26/2022 14:47:02	0.0	0.0
088	7/26/2022 14:48:02	0.0	0.0
089	7/26/2022 14:49:02	0.0	0.0
090	7/26/2022 14:50:02	0.0	0.0
091	7/26/2022 14:51:02	0.0	0.0
092	7/26/2022 14:52:02	0.0	0.0
093	7/26/2022 14:53:02	0.0	0.0
094	7/26/2022 14:54:02	0.0	0.0
095	7/26/2022 14:55:02	0.0	0.0
096	7/26/2022 14:56:02	0.0	0.0

==========

22/07/27 07:47

DRAFT

****
Summary

Unit Name MiniRAE 3000(PGM-7320)
Unit SN 592-920033
Unit Firmware Ver V2.22A

Running Mode Hygiene Mode
Datalog Mode Auto
Diagnostic Mode No
Stop Reason Power Down

Site ID RAE00006
User ID RAE00001

Begin 7/27/2022 07:47:02
End 7/27/2022 11:25:23
Sample Period(s) 60
Number of Records 218

Sensor PID(ppm)
Sensor SN S023030211U2
Measure Type Min; Avg; Max; Real
Span 100.0
Span 2 1000.0
Low Alarm 50.0
High Alarm 100.0
Over Alarm 15000.0
STEL Alarm 25.0
TWA Alarm 10.0
Measurement Gas Isobutylene
Calibration Time 7/20/2022 11:18
Peak 0.0
Min 0.0
Average 0.0

****
Datalog

Index	Date/Time	PID(ppm) (Min)	PID(ppm) (Avg)	PID(ppm) (Max)	PID(ppm) (Real)	PID(ppm)
001	7/27/2022 07:48:02	0.0	0.0	0.0	0.0	
002	7/27/2022 07:49:02	0.0	0.0	0.0	0.0	
003	7/27/2022 07:50:02	0.0	0.0	0.0	0.0	
004	7/27/2022 07:51:02	0.0	0.0	0.0	0.0	
005	7/27/2022 07:52:02	0.0	0.0	0.0	0.0	
006	7/27/2022 07:53:02	0.0	0.0	0.0	0.0	
007	7/27/2022 07:54:02	0.0	0.0	0.0	0.0	
008	7/27/2022 07:55:02	0.0	0.0	0.0	0.0	
009	7/27/2022 07:56:02	0.0	0.0	0.0	0.0	
010	7/27/2022 07:57:02	0.0	0.0	0.0	0.0	

DRAFT

011	7/27/2022 07:58:02	0.0	0.0	0.0	0.0
012	7/27/2022 07:59:02	0.0	0.0	0.0	0.0
013	7/27/2022 08:00:02	0.0	0.0	0.0	0.0
014	7/27/2022 08:01:02	0.0	0.0	0.0	0.0
015	7/27/2022 08:02:02	0.0	0.0	0.0	0.0
016	7/27/2022 08:03:02	0.0	0.0	0.0	0.0
017	7/27/2022 08:04:02	0.0	0.0	0.0	0.0
018	7/27/2022 08:05:02	0.0	0.0	0.0	0.0
019	7/27/2022 08:06:02	0.0	0.0	0.0	0.0
020	7/27/2022 08:07:02	0.0	0.0	0.0	0.0
021	7/27/2022 08:08:02	0.0	0.0	0.0	0.0
022	7/27/2022 08:09:02	0.0	0.0	0.0	0.0
023	7/27/2022 08:10:02	0.0	0.0	0.0	0.0
024	7/27/2022 08:11:02	0.0	0.0	0.0	0.0
025	7/27/2022 08:12:02	0.0	0.0	0.0	0.0
026	7/27/2022 08:13:02	0.0	0.0	0.0	0.0
027	7/27/2022 08:14:02	0.0	0.0	0.0	0.0
028	7/27/2022 08:15:02	0.0	0.0	0.0	0.0
029	7/27/2022 08:16:02	0.0	0.0	0.0	0.0
030	7/27/2022 08:17:02	0.0	0.0	0.0	0.0
031	7/27/2022 08:18:02	0.0	0.0	0.0	0.0
032	7/27/2022 08:19:02	0.0	0.0	0.0	0.0
033	7/27/2022 08:20:02	0.0	0.0	0.0	0.0
034	7/27/2022 08:21:02	0.0	0.0	0.0	0.0
035	7/27/2022 08:22:02	0.0	0.0	0.0	0.0
036	7/27/2022 08:23:02	0.0	0.0	0.0	0.0
037	7/27/2022 08:24:02	0.0	0.0	0.0	0.0
038	7/27/2022 08:25:02	0.0	0.0	0.0	0.0
039	7/27/2022 08:26:02	0.0	0.0	0.0	0.0
040	7/27/2022 08:27:02	0.0	0.0	0.0	0.0
041	7/27/2022 08:28:02	0.0	0.0	0.0	0.0
042	7/27/2022 08:29:02	0.0	0.0	0.0	0.0
043	7/27/2022 08:30:02	0.0	0.0	0.0	0.0
044	7/27/2022 08:31:02	0.0	0.0	0.0	0.0
045	7/27/2022 08:32:02	0.0	0.0	0.0	0.0
046	7/27/2022 08:33:02	0.0	0.0	0.0	0.0
047	7/27/2022 08:34:02	0.0	0.0	0.0	0.0
048	7/27/2022 08:35:02	0.0	0.0	0.0	0.0
049	7/27/2022 08:36:02	0.0	0.0	0.0	0.0
050	7/27/2022 08:37:02	0.0	0.0	0.0	0.0
051	7/27/2022 08:38:02	0.0	0.0	0.0	0.0
052	7/27/2022 08:39:02	0.0	0.0	0.0	0.0
053	7/27/2022 08:40:02	0.0	0.0	0.0	0.0
054	7/27/2022 08:41:02	0.0	0.0	0.0	0.0
055	7/27/2022 08:42:02	0.0	0.0	0.0	0.0
056	7/27/2022 08:43:02	0.0	0.0	0.0	0.0
057	7/27/2022 08:44:02	0.0	0.0	0.0	0.0
058	7/27/2022 08:45:02	0.0	0.0	0.0	0.0
059	7/27/2022 08:46:02	0.0	0.0	0.0	0.0
060	7/27/2022 08:47:02	0.0	0.0	0.0	0.0

DRAFT

061	7/27/2022 08:48:02	0.0	0.0	0.0	0.0
062	7/27/2022 08:49:02	0.0	0.0	0.0	0.0
063	7/27/2022 08:50:02	0.0	0.0	0.0	0.0
064	7/27/2022 08:51:02	0.0	0.0	0.0	0.0
065	7/27/2022 08:52:02	0.0	0.0	0.0	0.0
066	7/27/2022 08:53:02	0.0	0.0	0.0	0.0
067	7/27/2022 08:54:02	0.0	0.0	0.0	0.0
068	7/27/2022 08:55:02	0.0	0.0	0.0	0.0
069	7/27/2022 08:56:02	0.0	0.0	0.0	0.0
070	7/27/2022 08:57:02	0.0	0.0	0.0	0.0
071	7/27/2022 08:58:02	0.0	0.0	0.0	0.0
072	7/27/2022 08:59:02	0.0	0.0	0.0	0.0
073	7/27/2022 09:00:02	0.0	0.0	0.0	0.0
074	7/27/2022 09:01:02	0.0	0.0	0.0	0.0
075	7/27/2022 09:02:02	0.0	0.0	0.0	0.0
076	7/27/2022 09:03:02	0.0	0.0	0.0	0.0
077	7/27/2022 09:04:02	0.0	0.0	0.0	0.0
078	7/27/2022 09:05:02	0.0	0.0	0.0	0.0
079	7/27/2022 09:06:02	0.0	0.0	0.0	0.0
080	7/27/2022 09:07:02	0.0	0.0	0.0	0.0
081	7/27/2022 09:08:02	0.0	0.0	0.0	0.0
082	7/27/2022 09:09:02	0.0	0.0	0.0	0.0
083	7/27/2022 09:10:02	0.0	0.0	0.0	0.0
084	7/27/2022 09:11:02	0.0	0.0	0.0	0.0
085	7/27/2022 09:12:02	0.0	0.0	0.0	0.0
086	7/27/2022 09:13:02	0.0	0.0	0.0	0.0
087	7/27/2022 09:14:02	0.0	0.0	0.0	0.0
088	7/27/2022 09:15:02	0.0	0.0	0.0	0.0
089	7/27/2022 09:16:02	0.0	0.0	0.0	0.0
090	7/27/2022 09:17:02	0.0	0.0	0.0	0.0
091	7/27/2022 09:18:02	0.0	0.0	0.0	0.0
092	7/27/2022 09:19:02	0.0	0.0	0.0	0.0
093	7/27/2022 09:20:02	0.0	0.0	0.0	0.0
094	7/27/2022 09:21:02	0.0	0.0	0.0	0.0
095	7/27/2022 09:22:02	0.0	0.0	0.0	0.0
096	7/27/2022 09:23:02	0.0	0.0	0.0	0.0
097	7/27/2022 09:24:02	0.0	0.0	0.0	0.0
098	7/27/2022 09:25:02	0.0	0.0	0.0	0.0
099	7/27/2022 09:26:02	0.0	0.0	0.0	0.0
100	7/27/2022 09:27:02	0.0	0.0	0.0	0.0
101	7/27/2022 09:28:02	0.0	0.0	0.0	0.0
102	7/27/2022 09:29:02	0.0	0.0	0.0	0.0
103	7/27/2022 09:30:02	0.0	0.0	0.0	0.0
104	7/27/2022 09:31:02	0.0	0.0	0.0	0.0
105	7/27/2022 09:32:02	0.0	0.0	0.0	0.0
106	7/27/2022 09:33:02	0.0	0.0	0.0	0.0
107	7/27/2022 09:34:02	0.0	0.0	0.0	0.0
108	7/27/2022 09:35:02	0.0	0.0	0.0	0.0
109	7/27/2022 09:36:02	0.0	0.0	0.0	0.0
110	7/27/2022 09:37:02	0.0	0.0	0.0	0.0

DRAFT

111	7/27/2022	09:38:02	0.0	0.0	0.0	0.0
112	7/27/2022	09:39:02	0.0	0.0	0.0	0.0
113	7/27/2022	09:40:02	0.0	0.0	0.0	0.0
114	7/27/2022	09:41:02	0.0	0.0	0.0	0.0
115	7/27/2022	09:42:02	0.0	0.0	0.0	0.0
116	7/27/2022	09:43:02	0.0	0.0	0.0	0.0
117	7/27/2022	09:44:02	0.0	0.0	0.0	0.0
118	7/27/2022	09:45:02	0.0	0.0	0.0	0.0
119	7/27/2022	09:46:02	0.0	0.0	0.0	0.0
120	7/27/2022	09:47:02	0.0	0.0	0.0	0.0
121	7/27/2022	09:48:02	0.0	0.0	0.0	0.0
122	7/27/2022	09:49:02	0.0	0.0	0.0	0.0
123	7/27/2022	09:50:02	0.0	0.0	0.0	0.0
124	7/27/2022	09:51:02	0.0	0.0	0.0	0.0
125	7/27/2022	09:52:02	0.0	0.0	0.0	0.0
126	7/27/2022	09:53:02	0.0	0.0	0.0	0.0
127	7/27/2022	09:54:02	0.0	0.0	0.0	0.0
128	7/27/2022	09:55:02	0.0	0.0	0.0	0.0
129	7/27/2022	09:56:02	0.0	0.0	0.0	0.0
130	7/27/2022	09:57:02	0.0	0.0	0.0	0.0
131	7/27/2022	09:58:02	0.0	0.0	0.0	0.0
132	7/27/2022	09:59:02	0.0	0.0	0.0	0.0
133	7/27/2022	10:00:02	0.0	0.0	0.0	0.0
134	7/27/2022	10:01:02	0.0	0.0	0.0	0.0
135	7/27/2022	10:02:02	0.0	0.0	0.0	0.0
136	7/27/2022	10:03:02	0.0	0.0	0.0	0.0
137	7/27/2022	10:04:02	0.0	0.0	0.0	0.0
138	7/27/2022	10:05:02	0.0	0.0	0.0	0.0
139	7/27/2022	10:06:02	0.0	0.0	0.0	0.0
140	7/27/2022	10:07:02	0.0	0.0	0.0	0.0
141	7/27/2022	10:08:02	0.0	0.0	0.0	0.0
142	7/27/2022	10:09:02	0.0	0.0	0.0	0.0
143	7/27/2022	10:10:02	0.0	0.0	0.0	0.0
144	7/27/2022	10:11:02	0.0	0.0	0.0	0.0
145	7/27/2022	10:12:02	0.0	0.0	0.0	0.0
146	7/27/2022	10:13:02	0.0	0.0	0.0	0.0
147	7/27/2022	10:14:02	0.0	0.0	0.0	0.0
148	7/27/2022	10:15:02	0.0	0.0	0.0	0.0
149	7/27/2022	10:16:02	0.0	0.0	0.0	0.0
150	7/27/2022	10:17:02	0.0	0.0	0.0	0.0
151	7/27/2022	10:18:02	0.0	0.0	0.0	0.0
152	7/27/2022	10:19:02	0.0	0.0	0.0	0.0
153	7/27/2022	10:20:02	0.0	0.0	0.0	0.0
154	7/27/2022	10:21:02	0.0	0.0	0.0	0.0
155	7/27/2022	10:22:02	0.0	0.0	0.0	0.0
156	7/27/2022	10:23:02	0.0	0.0	0.0	0.0
157	7/27/2022	10:24:02	0.0	0.0	0.0	0.0
158	7/27/2022	10:25:02	0.0	0.0	0.0	0.0
159	7/27/2022	10:26:02	0.0	0.0	0.0	0.0
160	7/27/2022	10:27:02	0.0	0.0	0.0	0.0

DRAFT

161	7/27/2022 10:28:02	0.0	0.0	0.0	0.0
162	7/27/2022 10:29:02	0.0	0.0	0.0	0.0
163	7/27/2022 10:30:02	0.0	0.0	0.0	0.0
164	7/27/2022 10:31:02	0.0	0.0	0.0	0.0
165	7/27/2022 10:32:02	0.0	0.0	0.0	0.0
166	7/27/2022 10:33:02	0.0	0.0	0.0	0.0
167	7/27/2022 10:34:02	0.0	0.0	0.0	0.0
168	7/27/2022 10:35:02	0.0	0.0	0.0	0.0
169	7/27/2022 10:36:02	0.0	0.0	0.0	0.0
170	7/27/2022 10:37:02	0.0	0.0	0.0	0.0
171	7/27/2022 10:38:02	0.0	0.0	0.0	0.0
172	7/27/2022 10:39:02	0.0	0.0	0.0	0.0
173	7/27/2022 10:40:02	0.0	0.0	0.0	0.0
174	7/27/2022 10:41:02	0.0	0.0	0.0	0.0
175	7/27/2022 10:42:02	0.0	0.0	0.0	0.0
176	7/27/2022 10:43:02	0.0	0.0	0.0	0.0
177	7/27/2022 10:44:02	0.0	0.0	0.0	0.0
178	7/27/2022 10:45:02	0.0	0.0	0.0	0.0
179	7/27/2022 10:46:02	0.0	0.0	0.0	0.0
180	7/27/2022 10:47:02	0.0	0.0	0.0	0.0
181	7/27/2022 10:48:02	0.0	0.0	0.0	0.0
182	7/27/2022 10:49:02	0.0	0.0	0.0	0.0
183	7/27/2022 10:50:02	0.0	0.0	0.0	0.0
184	7/27/2022 10:51:02	0.0	0.0	0.0	0.0
185	7/27/2022 10:52:02	0.0	0.0	0.0	0.0
186	7/27/2022 10:53:02	0.0	0.0	0.0	0.0
187	7/27/2022 10:54:02	0.0	0.0	0.0	0.0
188	7/27/2022 10:55:02	0.0	0.0	0.0	0.0
189	7/27/2022 10:56:02	0.0	0.0	0.0	0.0
190	7/27/2022 10:57:02	0.0	0.0	0.0	0.0
191	7/27/2022 10:58:02	0.0	0.0	0.0	0.0
192	7/27/2022 10:59:02	0.0	0.0	0.0	0.0
193	7/27/2022 11:00:02	0.0	0.0	0.0	0.0
194	7/27/2022 11:01:02	0.0	0.0	0.0	0.0
195	7/27/2022 11:02:02	0.0	0.0	0.0	0.0
196	7/27/2022 11:03:02	0.0	0.0	0.0	0.0
197	7/27/2022 11:04:02	0.0	0.0	0.0	0.0
198	7/27/2022 11:05:02	0.0	0.0	0.0	0.0
199	7/27/2022 11:06:02	0.0	0.0	0.0	0.0
200	7/27/2022 11:07:02	0.0	0.0	0.0	0.0
201	7/27/2022 11:08:02	0.0	0.0	0.0	0.0
202	7/27/2022 11:09:02	0.0	0.0	0.0	0.0
203	7/27/2022 11:10:02	0.0	0.0	0.0	0.0
204	7/27/2022 11:11:02	0.0	0.0	0.0	0.0
205	7/27/2022 11:12:02	0.0	0.0	0.0	0.0
206	7/27/2022 11:13:02	0.0	0.0	0.0	0.0
207	7/27/2022 11:14:02	0.0	0.0	0.0	0.0
208	7/27/2022 11:15:02	0.0	0.0	0.0	0.0
209	7/27/2022 11:16:02	0.0	0.0	0.0	0.0
210	7/27/2022 11:17:02	0.0	0.0	0.0	0.0

DRAFT

211	7/27/2022 11:18:02	0.0	0.0	0.0	0.0
212	7/27/2022 11:19:02	0.0	0.0	0.0	0.0
213	7/27/2022 11:20:02	0.0	0.0	0.0	0.0
214	7/27/2022 11:21:02	0.0	0.0	0.0	0.0
215	7/27/2022 11:22:02	0.0	0.0	0.0	0.0
216	7/27/2022 11:23:02	0.0	0.0	0.0	0.0
217	7/27/2022 11:24:02	0.0	0.0	0.0	0.0
218	7/27/2022 11:25:02	0.0	0.0	0.0	0.0
Peak		0.0	0.0	0.0	0.0
Min		0.0	0.0	0.0	0.0
Average		0.0	0.0	0.0	0.0

****

TWA/STEL

Index	Date/Time	PID(ppm) (TWA)	PID(ppm) (STEL)
001	7/27/2022 07:48:02	0.0	---
002	7/27/2022 07:49:02	0.0	---
003	7/27/2022 07:50:02	0.0	---
004	7/27/2022 07:51:02	0.0	---
005	7/27/2022 07:52:02	0.0	---
006	7/27/2022 07:53:02	0.0	---
007	7/27/2022 07:54:02	0.0	---
008	7/27/2022 07:55:02	0.0	---
009	7/27/2022 07:56:02	0.0	---
010	7/27/2022 07:57:02	0.0	---
011	7/27/2022 07:58:02	0.0	---
012	7/27/2022 07:59:02	0.0	---
013	7/27/2022 08:00:02	0.0	---
014	7/27/2022 08:01:02	0.0	---
015	7/27/2022 08:02:02	0.0	0.0
016	7/27/2022 08:03:02	0.0	0.0
017	7/27/2022 08:04:02	0.0	0.0
018	7/27/2022 08:05:02	0.0	0.0
019	7/27/2022 08:06:02	0.0	0.0
020	7/27/2022 08:07:02	0.0	0.0
021	7/27/2022 08:08:02	0.0	0.0
022	7/27/2022 08:09:02	0.0	0.0
023	7/27/2022 08:10:02	0.0	0.0
024	7/27/2022 08:11:02	0.0	0.0
025	7/27/2022 08:12:02	0.0	0.0
026	7/27/2022 08:13:02	0.0	0.0
027	7/27/2022 08:14:02	0.0	0.0
028	7/27/2022 08:15:02	0.0	0.0
029	7/27/2022 08:16:02	0.0	0.0
030	7/27/2022 08:17:02	0.0	0.0
031	7/27/2022 08:18:02	0.0	0.0
032	7/27/2022 08:19:02	0.0	0.0
033	7/27/2022 08:20:02	0.0	0.0
034	7/27/2022 08:21:02	0.0	0.0

DRAFT

035	7/27/2022 08:22:02	0.0	0.0
036	7/27/2022 08:23:02	0.0	0.0
037	7/27/2022 08:24:02	0.0	0.0
038	7/27/2022 08:25:02	0.0	0.0
039	7/27/2022 08:26:02	0.0	0.0
040	7/27/2022 08:27:02	0.0	0.0
041	7/27/2022 08:28:02	0.0	0.0
042	7/27/2022 08:29:02	0.0	0.0
043	7/27/2022 08:30:02	0.0	0.0
044	7/27/2022 08:31:02	0.0	0.0
045	7/27/2022 08:32:02	0.0	0.0
046	7/27/2022 08:33:02	0.0	0.0
047	7/27/2022 08:34:02	0.0	0.0
048	7/27/2022 08:35:02	0.0	0.0
049	7/27/2022 08:36:02	0.0	0.0
050	7/27/2022 08:37:02	0.0	0.0
051	7/27/2022 08:38:02	0.0	0.0
052	7/27/2022 08:39:02	0.0	0.0
053	7/27/2022 08:40:02	0.0	0.0
054	7/27/2022 08:41:02	0.0	0.0
055	7/27/2022 08:42:02	0.0	0.0
056	7/27/2022 08:43:02	0.0	0.0
057	7/27/2022 08:44:02	0.0	0.0
058	7/27/2022 08:45:02	0.0	0.0
059	7/27/2022 08:46:02	0.0	0.0
060	7/27/2022 08:47:02	0.0	0.0
061	7/27/2022 08:48:02	0.0	0.0
062	7/27/2022 08:49:02	0.0	0.0
063	7/27/2022 08:50:02	0.0	0.0
064	7/27/2022 08:51:02	0.0	0.0
065	7/27/2022 08:52:02	0.0	0.0
066	7/27/2022 08:53:02	0.0	0.0
067	7/27/2022 08:54:02	0.0	0.0
068	7/27/2022 08:55:02	0.0	0.0
069	7/27/2022 08:56:02	0.0	0.0
070	7/27/2022 08:57:02	0.0	0.0
071	7/27/2022 08:58:02	0.0	0.0
072	7/27/2022 08:59:02	0.0	0.0
073	7/27/2022 09:00:02	0.0	0.0
074	7/27/2022 09:01:02	0.0	0.0
075	7/27/2022 09:02:02	0.0	0.0
076	7/27/2022 09:03:02	0.0	0.0
077	7/27/2022 09:04:02	0.0	0.0
078	7/27/2022 09:05:02	0.0	0.0
079	7/27/2022 09:06:02	0.0	0.0
080	7/27/2022 09:07:02	0.0	0.0
081	7/27/2022 09:08:02	0.0	0.0
082	7/27/2022 09:09:02	0.0	0.0
083	7/27/2022 09:10:02	0.0	0.0
084	7/27/2022 09:11:02	0.0	0.0

DRAFT

085	7/27/2022 09:12:02	0.0	0.0
086	7/27/2022 09:13:02	0.0	0.0
087	7/27/2022 09:14:02	0.0	0.0
088	7/27/2022 09:15:02	0.0	0.0
089	7/27/2022 09:16:02	0.0	0.0
090	7/27/2022 09:17:02	0.0	0.0
091	7/27/2022 09:18:02	0.0	0.0
092	7/27/2022 09:19:02	0.0	0.0
093	7/27/2022 09:20:02	0.0	0.0
094	7/27/2022 09:21:02	0.0	0.0
095	7/27/2022 09:22:02	0.0	0.0
096	7/27/2022 09:23:02	0.0	0.0
097	7/27/2022 09:24:02	0.0	0.0
098	7/27/2022 09:25:02	0.0	0.0
099	7/27/2022 09:26:02	0.0	0.0
100	7/27/2022 09:27:02	0.0	0.0
101	7/27/2022 09:28:02	0.0	0.0
102	7/27/2022 09:29:02	0.0	0.0
103	7/27/2022 09:30:02	0.0	0.0
104	7/27/2022 09:31:02	0.0	0.0
105	7/27/2022 09:32:02	0.0	0.0
106	7/27/2022 09:33:02	0.0	0.0
107	7/27/2022 09:34:02	0.0	0.0
108	7/27/2022 09:35:02	0.0	0.0
109	7/27/2022 09:36:02	0.0	0.0
110	7/27/2022 09:37:02	0.0	0.0
111	7/27/2022 09:38:02	0.0	0.0
112	7/27/2022 09:39:02	0.0	0.0
113	7/27/2022 09:40:02	0.0	0.0
114	7/27/2022 09:41:02	0.0	0.0
115	7/27/2022 09:42:02	0.0	0.0
116	7/27/2022 09:43:02	0.0	0.0
117	7/27/2022 09:44:02	0.0	0.0
118	7/27/2022 09:45:02	0.0	0.0
119	7/27/2022 09:46:02	0.0	0.0
120	7/27/2022 09:47:02	0.0	0.0
121	7/27/2022 09:48:02	0.0	0.0
122	7/27/2022 09:49:02	0.0	0.0
123	7/27/2022 09:50:02	0.0	0.0
124	7/27/2022 09:51:02	0.0	0.0
125	7/27/2022 09:52:02	0.0	0.0
126	7/27/2022 09:53:02	0.0	0.0
127	7/27/2022 09:54:02	0.0	0.0
128	7/27/2022 09:55:02	0.0	0.0
129	7/27/2022 09:56:02	0.0	0.0
130	7/27/2022 09:57:02	0.0	0.0
131	7/27/2022 09:58:02	0.0	0.0
132	7/27/2022 09:59:02	0.0	0.0
133	7/27/2022 10:00:02	0.0	0.0
134	7/27/2022 10:01:02	0.0	0.0

DRAFT

135	7/27/2022 10:02:02	0.0	0.0
136	7/27/2022 10:03:02	0.0	0.0
137	7/27/2022 10:04:02	0.0	0.0
138	7/27/2022 10:05:02	0.0	0.0
139	7/27/2022 10:06:02	0.0	0.0
140	7/27/2022 10:07:02	0.0	0.0
141	7/27/2022 10:08:02	0.0	0.0
142	7/27/2022 10:09:02	0.0	0.0
143	7/27/2022 10:10:02	0.0	0.0
144	7/27/2022 10:11:02	0.0	0.0
145	7/27/2022 10:12:02	0.0	0.0
146	7/27/2022 10:13:02	0.0	0.0
147	7/27/2022 10:14:02	0.0	0.0
148	7/27/2022 10:15:02	0.0	0.0
149	7/27/2022 10:16:02	0.0	0.0
150	7/27/2022 10:17:02	0.0	0.0
151	7/27/2022 10:18:02	0.0	0.0
152	7/27/2022 10:19:02	0.0	0.0
153	7/27/2022 10:20:02	0.0	0.0
154	7/27/2022 10:21:02	0.0	0.0
155	7/27/2022 10:22:02	0.0	0.0
156	7/27/2022 10:23:02	0.0	0.0
157	7/27/2022 10:24:02	0.0	0.0
158	7/27/2022 10:25:02	0.0	0.0
159	7/27/2022 10:26:02	0.0	0.0
160	7/27/2022 10:27:02	0.0	0.0
161	7/27/2022 10:28:02	0.0	0.0
162	7/27/2022 10:29:02	0.0	0.0
163	7/27/2022 10:30:02	0.0	0.0
164	7/27/2022 10:31:02	0.0	0.0
165	7/27/2022 10:32:02	0.0	0.0
166	7/27/2022 10:33:02	0.0	0.0
167	7/27/2022 10:34:02	0.0	0.0
168	7/27/2022 10:35:02	0.0	0.0
169	7/27/2022 10:36:02	0.0	0.0
170	7/27/2022 10:37:02	0.0	0.0
171	7/27/2022 10:38:02	0.0	0.0
172	7/27/2022 10:39:02	0.0	0.0
173	7/27/2022 10:40:02	0.0	0.0
174	7/27/2022 10:41:02	0.0	0.0
175	7/27/2022 10:42:02	0.0	0.0
176	7/27/2022 10:43:02	0.0	0.0
177	7/27/2022 10:44:02	0.0	0.0
178	7/27/2022 10:45:02	0.0	0.0
179	7/27/2022 10:46:02	0.0	0.0
180	7/27/2022 10:47:02	0.0	0.0
181	7/27/2022 10:48:02	0.0	0.0
182	7/27/2022 10:49:02	0.0	0.0
183	7/27/2022 10:50:02	0.0	0.0
184	7/27/2022 10:51:02	0.0	0.0

DRAFT

185	7/27/2022 10:52:02	0.0	0.0
186	7/27/2022 10:53:02	0.0	0.0
187	7/27/2022 10:54:02	0.0	0.0
188	7/27/2022 10:55:02	0.0	0.0
189	7/27/2022 10:56:02	0.0	0.0
190	7/27/2022 10:57:02	0.0	0.0
191	7/27/2022 10:58:02	0.0	0.0
192	7/27/2022 10:59:02	0.0	0.0
193	7/27/2022 11:00:02	0.0	0.0
194	7/27/2022 11:01:02	0.0	0.0
195	7/27/2022 11:02:02	0.0	0.0
196	7/27/2022 11:03:02	0.0	0.0
197	7/27/2022 11:04:02	0.0	0.0
198	7/27/2022 11:05:02	0.0	0.0
199	7/27/2022 11:06:02	0.0	0.0
200	7/27/2022 11:07:02	0.0	0.0
201	7/27/2022 11:08:02	0.0	0.0
202	7/27/2022 11:09:02	0.0	0.0
203	7/27/2022 11:10:02	0.0	0.0
204	7/27/2022 11:11:02	0.0	0.0
205	7/27/2022 11:12:02	0.0	0.0
206	7/27/2022 11:13:02	0.0	0.0
207	7/27/2022 11:14:02	0.0	0.0
208	7/27/2022 11:15:02	0.0	0.0
209	7/27/2022 11:16:02	0.0	0.0
210	7/27/2022 11:17:02	0.0	0.0
211	7/27/2022 11:18:02	0.0	0.0
212	7/27/2022 11:19:02	0.0	0.0
213	7/27/2022 11:20:02	0.0	0.0
214	7/27/2022 11:21:02	0.0	0.0
215	7/27/2022 11:22:02	0.0	0.0
216	7/27/2022 11:23:02	0.0	0.0
217	7/27/2022 11:24:02	0.0	0.0
218	7/27/2022 11:25:02	0.0	0.0

DRAFT

```
============================================================
22/07/28 07:34
************************************************************
Summary
------------------------------------------------------------
Unit Name       MiniRAE 3000 +(PGM-7320)
Unit SN 592-928503
Unit Firmware Ver       V2.22
------------------------------------------------------------
Running Mode    Hygiene Mode
Datalog Mode    Manual
Diagnostic Mode No
Stop Reason     Unknown
------------------------------------------------------------
Site ID RAE00000
User ID USER0000
------------------------------------------------------------
Begin   7/28/2022 07:34:37
End     7/28/2022 07:34:37
Sample Period(s)        60
Number of Records       158
------------------------------------------------------------
Sensor  PID(ppm)
Sensor SN       S023030429W7
Measure Type    Avg
Span    100.0
Span 2  1000.0
Low Alarm       50.0
High Alarm      100.0
Over Alarm      2000.0
STEL Alarm      100.0
TWA Alarm       50.0
Measurement Gas Isobutylene
Calibration Time        7/21/2022 16:09
Peak    N/A
Min     N/A
Average N/A

************************************************************
Datalog
                PID(ppm)
Index   Date/Time       (Avg)
001     7/28/2022 07:35:37      0.0
002     7/28/2022 07:36:37      0.0
003     7/28/2022 07:37:37      0.0
004     7/28/2022 07:38:37      0.0
005     7/28/2022 07:39:37      0.0
006     7/28/2022 07:40:37      0.0
007     7/28/2022 07:41:37      0.0
008     7/28/2022 07:42:37      0.0
```

DRAFT

009	7/28/2022 07:43:37	0.0
010	7/28/2022 07:44:37	0.0
011	7/28/2022 07:45:37	0.0
012	7/28/2022 07:46:37	0.0
013	7/28/2022 07:47:37	0.0
014	7/28/2022 07:48:37	0.0
015	7/28/2022 07:49:37	0.0
016	7/28/2022 07:50:37	0.0
017	7/28/2022 07:51:37	0.0
018	7/28/2022 07:52:37	0.0
019	7/28/2022 07:53:37	0.0
020	7/28/2022 07:54:37	0.0
021	7/28/2022 07:55:37	0.0
022	7/28/2022 07:56:37	0.0
023	7/28/2022 07:57:37	0.0
024	7/28/2022 07:58:37	0.0
025	7/28/2022 07:59:37	0.0
026	7/28/2022 08:00:37	0.0
027	7/28/2022 08:01:37	0.0
028	7/28/2022 08:02:37	0.0
029	7/28/2022 08:03:37	0.0
030	7/28/2022 08:04:37	0.0
031	7/28/2022 08:05:37	0.0
032	7/28/2022 08:06:37	0.0
033	7/28/2022 08:07:37	0.0
034	7/28/2022 08:08:37	0.0
035	7/28/2022 08:09:37	0.0
036	7/28/2022 08:10:37	0.0
037	7/28/2022 08:11:37	0.0
038	7/28/2022 08:12:37	0.0
039	7/28/2022 08:13:37	0.0
040	7/28/2022 08:14:37	0.0
041	7/28/2022 08:15:37	0.0
042	7/28/2022 08:16:37	0.0
043	7/28/2022 08:17:37	0.0
044	7/28/2022 08:18:37	0.0
045	7/28/2022 08:19:37	0.0
046	7/28/2022 08:20:37	0.0
047	7/28/2022 08:21:37	0.0
048	7/28/2022 08:22:37	0.0
049	7/28/2022 08:23:37	0.0
050	7/28/2022 08:24:37	0.0
051	7/28/2022 08:25:37	0.0
052	7/28/2022 08:26:37	0.0
053	7/28/2022 08:27:37	0.0
054	7/28/2022 08:28:37	0.0
055	7/28/2022 08:29:37	0.0
056	7/28/2022 08:30:37	0.0
057	7/28/2022 08:31:37	0.0
058	7/28/2022 08:32:37	0.0

DRAFT

059	7/28/2022	08:33:37	0.0
060	7/28/2022	08:34:37	0.0
061	7/28/2022	08:35:37	0.0
062	7/28/2022	08:36:37	0.0
063	7/28/2022	08:37:37	0.0
064	7/28/2022	08:38:37	0.0
065	7/28/2022	08:39:37	0.0
066	7/28/2022	08:40:37	0.0
067	7/28/2022	08:41:37	0.0
068	7/28/2022	08:42:37	0.0
069	7/28/2022	08:43:37	0.0
070	7/28/2022	08:44:37	0.0
071	7/28/2022	08:45:37	0.0
072	7/28/2022	08:46:37	0.0
073	7/28/2022	08:47:37	0.0
074	7/28/2022	08:48:37	0.0
075	7/28/2022	08:49:37	0.0
076	7/28/2022	08:50:37	0.0
077	7/28/2022	08:51:37	0.0
078	7/28/2022	08:52:37	0.0
079	7/28/2022	08:53:37	0.0
080	7/28/2022	08:54:37	0.0
081	7/28/2022	08:55:37	0.0
082	7/28/2022	08:56:37	0.0
083	7/28/2022	08:57:37	0.0
084	7/28/2022	08:58:37	0.0
085	7/28/2022	08:59:37	0.0
086	7/28/2022	09:00:37	0.0
087	7/28/2022	09:01:37	0.0
088	7/28/2022	09:02:37	0.0
089	7/28/2022	09:03:37	0.0
090	7/28/2022	09:04:37	0.0
091	7/28/2022	09:05:37	0.0
092	7/28/2022	09:06:37	0.0
093	7/28/2022	09:07:37	0.0
094	7/28/2022	09:08:37	0.0
095	7/28/2022	09:09:37	0.0
096	7/28/2022	09:10:37	0.0
097	7/28/2022	09:11:37	0.0
098	7/28/2022	09:12:37	0.0
099	7/28/2022	09:13:37	0.0
100	7/28/2022	09:14:37	0.0
101	7/28/2022	09:15:37	0.0
102	7/28/2022	09:16:37	0.0
103	7/28/2022	09:17:37	0.0
104	7/28/2022	09:18:37	0.0
105	7/28/2022	09:19:37	0.0
106	7/28/2022	09:20:37	0.0
107	7/28/2022	09:21:37	0.0
108	7/28/2022	09:22:37	0.0

DRAFT

109	7/28/2022	09:23:37	0.0
110	7/28/2022	09:24:37	0.0
111	7/28/2022	09:25:37	0.0
112	7/28/2022	09:26:37	0.0
113	7/28/2022	09:27:37	0.0
114	7/28/2022	09:28:37	0.0
115	7/28/2022	09:29:37	0.0
116	7/28/2022	09:30:37	0.0
117	7/28/2022	09:31:37	0.0
118	7/28/2022	09:32:37	0.0
119	7/28/2022	09:33:37	0.0
120	7/28/2022	09:34:37	0.0
121	7/28/2022	09:35:37	0.0
122	7/28/2022	09:36:37	0.0
123	7/28/2022	09:37:37	0.0
124	7/28/2022	09:38:37	0.0
125	7/28/2022	09:39:37	0.0
126	7/28/2022	09:40:37	0.0
127	7/28/2022	09:41:37	0.0
128	7/28/2022	09:42:37	0.0
129	7/28/2022	09:43:37	0.0
130	7/28/2022	09:44:37	0.0
131	7/28/2022	09:45:37	0.0
132	7/28/2022	09:46:37	0.0
133	7/28/2022	09:47:37	0.0
134	7/28/2022	09:48:37	0.0
135	7/28/2022	09:49:37	0.0
136	7/28/2022	09:50:37	0.0
137	7/28/2022	09:51:37	0.0
138	7/28/2022	09:52:37	0.0
139	7/28/2022	09:53:37	0.0
140	7/28/2022	09:54:37	0.0
141	7/28/2022	09:55:37	0.0
142	7/28/2022	09:56:37	0.0
143	7/28/2022	09:57:37	0.0
144	7/28/2022	09:58:37	0.0
145	7/28/2022	09:59:37	0.0
146	7/28/2022	10:00:37	0.0
147	7/28/2022	10:01:37	0.0
148	7/28/2022	10:02:37	0.0
149	7/28/2022	10:03:37	0.0
150	7/28/2022	10:04:37	0.0
151	7/28/2022	10:05:37	0.0
152	7/28/2022	10:06:37	0.0
153	7/28/2022	10:07:37	0.0
154	7/28/2022	10:08:37	0.0
155	7/28/2022	10:09:37	0.0
156	7/28/2022	10:10:37	0.0
157	7/28/2022	10:11:37	0.0
158	7/28/2022	10:12:37	0.0

DRAFT

Peak	0.0
Min	0.0
Average	0.0

DRAFT

DRAFT

APPENDIX E
Monitoring Well Construction Logs

HRP Associates, Inc.
Monitoring Well Installation Log

WELL NO: HRP-MW-20S

PAGE 1 **OF** 1

PROJECT: Elton Street and Linwood Street SC	**SCREEN SIZE & TYPE:** 2-inch PVC Schedule 40
JOB NUMBER: DEC1021.P2	**SLOT NO.:** 0.010-inch **SETTING:** 18’ to 8’
DATE COMPLETED: 5/24/2022	**SAND PACK SIZE & TYPE:** #1 Filter Sand
DRILLING COMPANY: Island Pump and Tank	**SETTING:** 18’ to 6’
RIG TYPE: HSA, Truck Mounted Rig	**CASING SIZE & TYPE:** 2-inch PVC Schedule 40
DRILLING METHOD: 6.25” Augers	**SETTING:** 8’ to 0’
HAMMER WEIGHT/DROP:. -	**SEAL TYPE:** Bentonite
SAMPLING METHOD: -	**SETTING:** 6’ to 5’
OBSERVER: RL	**BACKFILL TYPE:** Filter Sand
REFERENCE POINT (RP): Grade	**STATIC WATER LEVEL:** -
STICK-UP: -	
SURFACE COMPLETION: Manhole Cover/ Road Box	
REMARKS: Nest with HRP-MW-20I and HRP-MW20D. Co-located with SB-24.	
ABBREVIATIONS: SS = split spoon W = wash C = cuttings G = grab ST = shelby tube REC = recovery PPM = parts per million	

DRAFT

HRP Associates, Inc.
Monitoring Well Installation Log

WELL NO: HRP-MW-20I

PAGE 1 **OF** 1

PROJECT: Elton Street and Linwood Street SC	**SCREEN SIZE & TYPE:** 2-inch PVC Schedule 40
JOB NUMBER: DEC1021.P2	**SLOT NO.:** 0.010-inch **SETTING:** 40’ to 30’
DATE COMPLETED: 5/24/2022	**SAND PACK SIZE & TYPE:** #1 Filter Sand
DRILLING COMPANY: Island Pump and Tank	**SETTING:** 40’ to 28’
RIG TYPE: HSA, Truck Mounted Rig	**CASING SIZE & TYPE:** 2-inch PVC Schedule 40
DRILLING METHOD: 6.25” Augers	**SETTING:** 30’ to 0’
HAMMER WEIGHT/DROP:. -	**SEAL TYPE:** Bentonite
SAMPLING METHOD: -	**SETTING:** 28’ to 27’
OBSERVER: RL	**BACKFILL TYPE:** Filter Sand
REFERENCE POINT (RP): Grade	**STATIC WATER LEVEL:** -
STICK-UP: -	
SURFACE COMPLETION: Manhole Cover/ Road Box	
REMARKS: Nested with HRP-MW-20D and HRP-MW-20S. Co-located with SB-24.\	
ABBREVIATIONS: SS = split spoon W = wash C = cuttings G = grab ST = shelby tube REC = recovery PPM = parts per million	

DRAFT

HRP Associates, Inc.
Monitoring Well Installation Log

WELL NO: HRP-MW-20D

PAGE 1 **OF** 1

PROJECT: Elton Street and Linwood Street SC	**SCREEN SIZE & TYPE:** 2-inch PVC Schedule 40
JOB NUMBER: DEC1021.P2	**SLOT NO.:** 0.010-inch **SETTING:** 60’ to 50’
DATE COMPLETED: 5/24/2022	**SAND PACK SIZE & TYPE:** #1 Filter Sand
DRILLING COMPANY: Island Pump and Tank	**SETTING:** 60’ to 48’
RIG TYPE: HSA, Truck Mounted Rig	**CASING SIZE & TYPE:** 2-inch PVC Schedule 40
DRILLING METHOD: 6.25” Augers	**SETTING:** 50’ to 0’
HAMMER WEIGHT/DROP:. -	**SEAL TYPE:** Bentonite
SAMPLING METHOD: -	**SETTING:** 48’ to 47’
OBSERVER: RL	**BACKFILL TYPE:** Filter Sand
REFERENCE POINT (RP): Grade	**STATIC WATER LEVEL:** -
STICK-UP: -	
SURFACE COMPLETION: Manhole Cover/ Road Box	

REMARKS: Nested with HRP-MW-20S and HRP-MW-20I. Co-located with SB-24.

ABBREVIATIONS: SS = split spoon W = wash C = cuttings G = grab ST = shelby tube REC = recovery PPM = parts per million

DRAFT

HRP Associates, Inc.
Monitoring Well Installation Log

WELL NO: HRP-MW-21S

PAGE 1 **OF** 1

PROJECT: Elton Street and Linwood Street SC	**SCREEN SIZE & TYPE:** 2-inch PVC Schedule 40
JOB NUMBER: DEC1021.P2	**SLOT NO.:** 0.010-inch **SETTING:** 18’ to 8’
DATE COMPLETED: 5/25/2022	**SAND PACK SIZE & TYPE:** #1 Filter Sand
DRILLING COMPANY: Island Pump and Tank	**SETTING:** 18’ to 6’
RIG TYPE: HSA, Truck Mounted Rig	**CASING SIZE & TYPE:** 2-inch PVC Schedule 40
DRILLING METHOD: 6.25” Augers	**SETTING:** 8’ to 0’
HAMMER WEIGHT/DROP:. -	**SEAL TYPE:** Bentonite
SAMPLING METHOD: -	**SETTING:** 6’ to 5’
OBSERVER: RL	**BACKFILL TYPE:** Filter Sand
REFERENCE POINT (RP): Grade	**STATIC WATER LEVEL:** -
STICK-UP: -	
SURFACE COMPLETION: Manhole Cover/ Road Box	
REMARKS: Nest with HRP-MW-21D and HRP-MW-21I. Co-located with SB-25.	
ABBREVIATIONS: SS = split spoon W = wash C = cuttings G = grab ST = shelby tube REC = recovery PPM = parts per million	

DRAFT

HRP Associates, Inc.
Monitoring Well Installation Log

WELL NO: HRP-MW-21I

PAGE 1 **OF** 1

PROJECT: Elton Street and Linwood Street SC	**SCREEN SIZE & TYPE:** 2-inch PVC Schedule 40
JOB NUMBER: DEC1021.P2	**SLOT NO.:** 0.010-inch **SETTING:** 40’ to 30’
DATE COMPLETED: 5/25/2022	**SAND PACK SIZE & TYPE:** #1 Filter Sand
DRILLING COMPANY: Island Pump and Tank	**SETTING:** 40’ to 28’
RIG TYPE: HSA, Truck Mounted Rig	**CASING SIZE & TYPE:** 2-inch PVC Schedule 40
DRILLING METHOD: 6.25” Augers	**SETTING:** 30’ to 0’
HAMMER WEIGHT/DROP:. -	**SEAL TYPE:** Bentonite
SAMPLING METHOD: -	**SETTING:** 28’ to 27’
OBSERVER: RL	**BACKFILL TYPE:** Filter Sand
REFERENCE POINT (RP): Grade	**STATIC WATER LEVEL:** -
STICK-UP: -	
SURFACE COMPLETION: Manhole Cover/ Road Box	
REMARKS: Nest with HRP-MW-21D and HRP-MW-21S. Co-located with SB-25	
ABBREVIATIONS: SS = split spoon W = wash C = cuttings G = grab ST = shelby tube REC = recovery PPM = parts per million	

DRAFT

HRP Associates, Inc.
Monitoring Well Installation Log

WELL NO: HRP-MW-21D

PAGE 1 **OF** 1

PROJECT: Elton Street and Linwood Street SC	**SCREEN SIZE & TYPE:** 2-inch PVC Schedule 40
JOB NUMBER: DEC1021.P2	**SLOT NO.:** 0.010-inch **SETTING:** 60’ to 50’
DATE COMPLETED: 5/25/2022	**SAND PACK SIZE & TYPE:** #1 Filter Sand
DRILLING COMPANY: Island Pump and Tank	**SETTING:** 60’ to 48’
RIG TYPE: HSA, Truck Mounted Rig	**CASING SIZE & TYPE:** 2-inch PVC Schedule 40
DRILLING METHOD: 6.25” Augers	**SETTING:** 50’ to 0’
HAMMER WEIGHT/DROP:. -	**SEAL TYPE:** Bentonite
SAMPLING METHOD: -	**SETTING:** 48’ to 47’
OBSERVER: RL	**BACKFILL TYPE:** Filter Sand
REFERENCE POINT (RP): Grade	**STATIC WATER LEVEL:** -
STICK-UP: -	
SURFACE COMPLETION: Manhole Cover/ Road Box	
REMARKS: Nest with HRP-MW-21I and HRP-MW-21S. Co-located with SB-25.	
ABBREVIATIONS: SS = split spoon W = wash C = cuttings G = grab ST = shelby tube REC = recovery PPM = parts per million	

DRAFT

HRP Associates, Inc.
Monitoring Well Installation Log

WELL NO: HRP-MW-22S

PAGE 1 **OF** 1

PROJECT: Elton Street and Linwood Street SC	**SCREEN SIZE & TYPE:** 2-inch PVC Schedule 40
JOB NUMBER: DEC1021.P2	**SLOT NO.:** 0.010-inch **SETTING:** 18’ to 8’
DATE COMPLETED: 7/26/2022	**SAND PACK SIZE & TYPE:** #1 and #2 Filter Sand
DRILLING COMPANY: Island Pump and Tank	**SETTING:** 18’ to 6’
RIG TYPE: HSA, Truck Mounted Rig	**CASING SIZE & TYPE:** 2-inch PVC Schedule 40
DRILLING METHOD: 6.25” Augers	**SETTING:** 8’ to 0’
HAMMER WEIGHT/DROP:. -	**SEAL TYPE:** Bentonite
SAMPLING METHOD: -	**SETTING:** 6’ to 5’
OBSERVER: RL	**BACKFILL TYPE:** Filter Sand
REFERENCE POINT (RP): Grade	**STATIC WATER LEVEL:** ~ 11’ bg
STICK-UP: -	
SURFACE COMPLETION: Manhole Cover/ Road Box	

REMARKS: Nested with HRP-MW-22D and HRP-MW-22I. Co-located with SB-20.

ABBREVIATIONS: SS = split spoon W = wash C = cuttings G = grab ST = shelby tube REC = recovery PPM = parts per million

DRAFT

HRP Associates, Inc.
Monitoring Well Installation Log

WELL NO: HRP-MW-22I

PAGE 1 **OF** 1

PROJECT: Elton Street and Linwood Street SC	**SCREEN SIZE & TYPE:** 2-inch PVC Schedule 40
JOB NUMBER: DEC1021.P2	**SLOT NO.:** 0.010-inch **SETTING:** 40’ to 30’
DATE COMPLETED: 7/26/2022	**SAND PACK SIZE & TYPE:** #1 and #2 Filter Sand
DRILLING COMPANY: Island Pump and Tank	**SETTING:** 40’ to 28’
RIG TYPE: HSA, Truck Mounted Rig	**CASING SIZE & TYPE:** 2-inch PVC Schedule 40
DRILLING METHOD: 6.25” Augers	**SETTING:** 30’ to 0’
HAMMER WEIGHT/DROP:. -	**SEAL TYPE:** Bentonite
SAMPLING METHOD: -	**SETTING:** 28’ to 27’
OBSERVER: RL	**BACKFILL TYPE:** Filter Sand
REFERENCE POINT (RP): Grade	**STATIC WATER LEVEL:** ~ 11’ bg
STICK-UP: -	
SURFACE COMPLETION: Manhole Cover/ Road Box	
REMARKS: Nested with HRP-MW-22S and HRP-MW-22D. Co-located with SB-20.	
ABBREVIATIONS: SS = split spoon W = wash C = cuttings G = grab ST = shelby tube REC = recovery PPM = parts per million	

DRAFT

HRP Associates, Inc.
Monitoring Well Installation Log

WELL NO: HRP-MW-22D

PAGE 1 **OF** 1

PROJECT: Elton Street and Linwood Street SC	**SCREEN SIZE & TYPE:** 2-inch PVC Schedule 40
JOB NUMBER: DEC1021.P2	**SLOT NO.:** 0.010-inch **SETTING:** 60’ to 50’
DATE COMPLETED: 7/26/2022	**SAND PACK SIZE & TYPE:** #1 and #2 Filter Sand
DRILLING COMPANY: Island Pump and Tank	**SETTING:** 60’ to 48’
RIG TYPE: HSA, Truck Mounted Rig	**CASING SIZE & TYPE:** 2-inch PVC Schedule 40
DRILLING METHOD: 6.25” Augers	**SETTING:** 50’ to 0’
HAMMER WEIGHT/DROP:. -	**SEAL TYPE:** Bentonite
SAMPLING METHOD: -	**SETTING:** 48’ to 47’
OBSERVER: RL	**BACKFILL TYPE:** Filter Sand
REFERENCE POINT (RP): Grade	**STATIC WATER LEVEL:** ~ 11’ bg
STICK-UP: -	
SURFACE COMPLETION: Manhole Cover/ Road Box	

REMARKS: Nested with HRP-MW-22S and HRP-MW-22I. Co-located with SB-20.

ABBREVIATIONS: SS = split spoon W = wash C = cuttings G = grab ST = shelby tube REC = recovery PPM = parts per million

DRAFT

HRP Associates, Inc.
Monitoring Well Installation Log

WELL NO: HRP-MW-23S

PAGE 1 **OF** 1

PROJECT: Elton Street and Linwood Street SC	**SCREEN SIZE & TYPE:** 2-inch PVC Schedule 40
JOB NUMBER: DEC1021.P2	**SLOT NO.:** 0.010-inch **SETTING:** 18’ to 8’
DATE COMPLETED: 7/28/2022	**SAND PACK SIZE & TYPE:** #1 and #2 Filter Sand
DRILLING COMPANY: Island Pump and Tank	**SETTING:** 18’ to 6’
RIG TYPE: Geoprobe 7822DT	**CASING SIZE & TYPE:** 2-inch PVC Schedule 40
DRILLING METHOD: 4” Augers	**SETTING:** 8’ to 0’
HAMMER WEIGHT/DROP:. -	**SEAL TYPE:** Bentonite
SAMPLING METHOD: Direct Push	**SETTING:** 6’ to 5’
OBSERVER: RL	**BACKFILL TYPE:** Filter Sand
REFERENCE POINT (RP): Grade	**STATIC WATER LEVEL:** ~ 10’ bg
STICK-UP: -	
SURFACE COMPLETION: Manhole Cover/ Road Box	
REMARKS: Co-located with GW-24.	

ABBREVIATIONS: SS = split spoon W = wash C = cuttings G = grab ST = shelby tube REC = recovery PPM = parts per million

DRAFT

DRAFT

APPENDIX F
Investigation Derived Waste (IDW) Disposal Manifests

Please print or type. (Form designed for use on elite (12-pitch) typewriter.) 678069-21 4601219 Form Approved. OMB No. 2050-0039

UNIFORM HAZARDOUS WASTE MANIFEST	1. Generator ID Number	2. Page 1 of	3. Emergency Response Phone	4. Manifest Tracking Number
	NYR000230656	1	518-402-9805	009986924 FLE

GENERATOR

5. Generator's Name and Mailing Address
NYSDEC
625 BROADWY
ALBANY NY 12233
Generator's Phone: 518 402-9805

Generator's Site Address (if different than mailing address)
NYSDEC ELTON STREET GW
ELTON STREET & WORTMAN AVENUE
BROOKLYN NY 11208

6. Transporter 1 Company Name
ISLAND PUMP & TANK CORP.
U.S. EPA ID Number
NYR000191726

7. Transporter 2 Company Name
REPUBLIC ENVIRONMENTAL SYSTEMS (TRANSPORTATION GROUP), LLC
U.S. EPA ID Number
PAD982661381

8. Designated Facility Name and Site Address
NORTHLAND ENVIRONMENTAL
275 ALLENS AVENUE
PROVIDENCE RI 02905
Facility's Phone: 401 781-6340
U.S. EPA ID Number
RID040098352

9a. HM	9b. U.S. DOT Description (including Proper Shipping Name, Hazard Class, ID Number, and Packing Group (if any))	10. Containers No.	10. Containers Type	11. Total Quantity	12. Unit Wt./Vol.	13. Waste Codes		
X	1. NA3082, HAZARDOUS WASTE, LIQUID, N.O.S., (TETRACHLOROETHLYENE), 9, PGIII RQ(F002)	4	DM	1465 ~~240~~	P	F002	B	
	2.							
	3.							
	4.							

14. Special Handling Instructions and Additional Information 1)(T) ERG#171
Profile # 1764732-00
40M x 55

15. **GENERATOR'S/OFFEROR'S CERTIFICATION:** I hereby declare that the contents of this consignment are fully and accurately described above by the proper shipping name, and are classified, packaged, marked and labeled/placarded, and are in all respects in proper condition for transport according to applicable international and national governmental regulations. If export shipment and I am the Primary Exporter, I certify that the contents of this consignment conform to the terms of the attached EPA Acknowledgment of Consent.
I certify that the waste minimization statement identified in 40 CFR 262.27(a) (if I am a large quantity generator) or (b) (if I am a small quantity generator) is true.

Generator's/Offeror's Printed/Typed Name: Matthew Schiefreten As Agent for
Signature:
Month 11 Day 19 Year 21

TR ANSPORTER INT'L

16. International Shipments ☐ Import to U.S. ☐ Export from U.S. Port of entry/exit:
Transporter signature (for exports only): Date leaving U.S.:

17. Transporter Acknowledgment of Receipt of Materials

Transporter 1 Printed/Typed Name: GEORGE OBENG
Signature: George Y. Obeng
Month 11 Day ~~24~~ 23 Year 21

Transporter 2 Printed/Typed Name:
Signature:
Month Day Year

DESIGNATED FACILITY

18. Discrepancy

18a. Discrepancy Indication Space ☐ Quantity ☐ Type ☐ Residue ☐ Partial Rejection ☐ Full Rejection
Manifest Reference Number:

18b. Alternate Facility (or Generator)
U.S. EPA ID Number
Facility's Phone:

18c. Signature of Alternate Facility (or Generator)
Month Day Year

19. Hazardous Waste Report Management Method Codes (i.e., codes for hazardous waste treatment, disposal, and recycling systems)

1.	2.	3.	4.
H141			

20. Designated Facility Owner or Operator: Certification of receipt of hazardous materials covered by the manifest except as noted in Item 18a
Printed/Typed Name: Ciara Pickering
Signature:
Month 12 Day 3 Year 21

EPA Form 8700-22 (Rev. 3-05) Previous editions are obsolete.

DESIGNATED FACILITY TO DESTINATION STATE (IF REQUIRED)

DRAFT

4819891 SPILL ISLAND PUMP & TANK WARRANT

326396-22

Please print or type. (Form designed for use on elite (12-pitch) typewriter.)

Form Approved. OMB No. 2050-0039

UNIFORM HAZARDOUS WASTE MANIFEST	1. Generator ID Number	2. Page 1 of	3. Emergency Response Phone	4. Manifest Tracking Number
	NYR000230656	1	518-402-9805	009986953 FLE

5. Generator's Name and Mailing Address

NYSDEC
625 BROADWY
ALBANY NY 12233
Generator's Phone: 518 402-9805

Generator's Site Address (if different than mailing address)

NYSDEC ELTON STREET GW
ELTON STREET & WORTMAN AVENUE
BROOKLYN NY 11208

6. Transporter 1 Company Name — U.S. EPA ID Number

ISLAND PUMP & TANK CORP. — NYR000191726

7. Transporter 2 Company Name — U.S. EPA ID Number

REPUBLIC ENVIRONMENTAL SYSTEMS (TRANSPORTATION GROUP), LLC — PAD982661381

8. Designated Facility Name and Site Address — U.S. EPA ID Number

NORTHLAND ENVIRONMENTAL
275 ALLENS AVENUE
PROVIDENCE RI 02905
Facility's Phone: 401 781-8340

RID040098352

9a. HM	9b. U.S. DOT Description (including Proper Shipping Name, Hazard Class, ID Number, and Packing Group (if any))	10. Containers No.	10. Containers Type	11. Total Quantity	12. Unit Wt./Vol.	13. Waste Codes		
X	1. NA3077, HAZARDOUS WASTE, SOLID, N.O.S., 9, PGIII (TETRACHLOROETHLYENE) RQ(F002)	3	DM	1800 ~~2000~~	P	F002	B	
	2.							
	3.							
	4.							

14. Special Handling Instructions and Additional Information

PROFILE # 1996331-00

3x55

15. GENERATOR'S/OFFEROR'S CERTIFICATION: I hereby declare that the contents of this consignment are fully and accurately described above by the proper shipping name, and are classified, packaged, marked and labeled/placarded, and are in all respects in proper condition for transport according to applicable international and national governmental regulations. If export shipment and I am the Primary Exporter, I certify that the contents of this consignment conform to the terms of the attached EPA Acknowledgment of Consent.
I certify that the waste minimization statement identified in 40 CFR 262.27(a) (if I am a large quantity generator) or (b) (if I am a small quantity generator) is true.

Generator's/Offeror's Printed/Typed Name: Reed Lewandowski Agent for NYSDEC — Signature — Month: 5 Day: 24 Year: 22

INTL

16. International Shipments ☐ Import to U.S. ☐ Export from U.S. Port of entry/exit:
Transporter signature (for exports only): Date leaving U.S.:

TRANSPORTER

17. Transporter Acknowledgment of Receipt of Materials

Transporter 1 Printed/Typed Name: AGENT 4 TPT — Signature: AGENT 4 TPT — Month: 5 Day: 24 Year: 22

Transporter 2 Printed/Typed Name: Arone McCallam — Signature — Month: 05 Day: 26 Year: 22

DESIGNATED FACILITY

18. Discrepancy

18a. Discrepancy Indication Space ☐ Quantity ☐ Type ☐ Residue ☐ Partial Rejection ☐ Full Rejection

Manifest Reference Number:

18b. Alternate Facility (or Generator) — U.S. EPA ID Number

Facility's Phone:

18c. Signature of Alternate Facility (or Generator) — Month Day Year

19. Hazardous Waste Report Management Method Codes (i.e., codes for hazardous waste treatment, disposal, and recycling systems)

1.	2.	3.	4.
H141			

20. Designated Facility Owner or Operator: Certification of receipt of hazardous materials covered by the manifest except as noted in Item 18a

Printed/Typed Name — Signature — Month: 6 Day: 10 Year: 22

DRAFT

326395-22 4819891

Please print or type. (Form designed for use on elite (12-pitch) typewriter.) Form Approved. OMB No. 2050-0039

UNIFORM HAZARDOUS WASTE MANIFEST	1. Generator ID Number	2. Page 1 of	3. Emergency Response Phone	4. Manifest Tracking Number
	NYR000230656	1	518-402-9805	009986954 FLE

GENERATOR

5. Generator's Name and Mailing Address
NYSDEC
625 BROADWY
ALBANY NY 12233
Generator's Phone: 518 402-9805

Generator's Site Address (if different than mailing address)
NYSDEC ELTON STREET GW
ELTON STREET & WORTMAN AVENUE
BROOKLYN NY 11208

6. Transporter 1 Company Name
ISLAND PUMP & TANK CORP.
U.S. EPA ID Number
NYR000181726

7. Transporter 2 Company Name
REPUBLIC ENVIRONMENTAL SYSTEMS (TRANSPORTATION GROUP), LLC
U.S. EPA ID Number
PAD982661381

8. Designated Facility Name and Site Address
NORTHLAND ENVIRONMENTAL
275 ALLENS AVENUE
PROVIDENCE RI 02905
Facility's Phone: 401 781-6340
U.S. EPA ID Number
RID040098352

9a. HM	9b. U.S. DOT Description (including Proper Shipping Name, Hazard Class, ID Number, and Packing Group (if any))	10. Containers No.	10. Containers Type	11. Total Quantity	12. Unit Wt./Vol.	13. Waste Codes		
X	1 NA3077, HAZARDOUS WASTE, SOLID, N.O.S., 9, PGIII (TETRACHLOROETHLYENE) RQ(F002)	4	DM	3000	P	F002	B	
	2.							
	3.							
	4.							

14. Special Handling Instructions and Additional Information
PROFILE # 1796331-00
4x55

15. **GENERATOR'S/OFFEROR'S CERTIFICATION:** I hereby declare that the contents of this consignment are fully and accurately described above by the proper shipping name, and are classified, packaged, marked and labeled/placarded, and are in all respects in proper condition for transport according to applicable international and national governmental regulations. If export shipment and I am the Primary Exporter, I certify that the contents of this consignment conform to the terms of the attached EPA Acknowledgment of Consent.
I certify that the waste minimization statement identified in 40 CFR 262.27(a) (if I am a large quantity generator) or (b) (if I am a small quantity generator) is true.

Generator's/Offeror's Printed/Typed Name: Reed Levandowski as Agent For NYSDEC | Signature | Month 5 | Day 25 | Year 22

INT'L

16. International Shipments ☐ Import to U.S. ☐ Export from U.S. Port of entry/exit:
Transporter signature (for exports only): Date leaving U.S.:

TRANSPORTER

17. Transporter Acknowledgment of Receipt of Materials

Transporter 1 Printed/Typed Name: Joseph E. Sisco | Signature | Month 05 | Day 25 | Year 22

Transporter 2 Printed/Typed Name: Aaron McCallum | Signature | Month 05 | Day 26 | Year 22

DESIGNATED FACILITY

18. Discrepancy

18a. Discrepancy Indication Space ☐ Quantity ☐ Type ☐ Residue ☐ Partial Rejection ☐ Full Rejection

Manifest Reference Number:

18b. Alternate Facility (or Generator) U.S. EPA ID Number

Facility's Phone:

18c. Signature of Alternate Facility (or Generator) Month Day Year

19. Hazardous Waste Report Management Method Codes (i.e., codes for hazardous waste treatment, disposal, and recycling systems)

1.	2.	3.	4.
HM1			

20. Designated Facility Owner or Operator: Certification of receipt of hazardous materials covered by the manifest except as noted in Item 18a

Printed/Typed Name: Gina Peterson | Signature | Month 6 | Day 10 | Year 22

EPA Form 8700-22 (Rev. 3-05) Previous editions are obsolete.

DESIGNATED FACILITY TO DESTINATION STATE (IF REQUIRED)

DRAFT

555082-22
4825686

Form Approved. OMB No. 2050-0039

Please print or type. (Form designed for use on elite (12-pitch) typewriter.)

UNIFORM HAZARDOUS WASTE MANIFEST	1. Generator ID Number	2. Page 1 of	3. Emergency Response Phone	4. Manifest Tracking Number
	NYR000230658	1	518-402-9805	009986957 FLE

GENERATOR

5. Generator's Name and Mailing Address
NYSDEC
625 BROADWY
ALBANY NY 12233
Generator's Phone: 518 402 9806

Generator's Site Address (if different than mailing address)
NYSDEC ELTON STREET GW
ELTON STREET & WORTMAN AVENUE
BROOKLYN NY 11208

6. Transporter 1 Company Name
ISLAND PUMP & TANK CORP.
U.S. EPA ID Number: NYR000191726

7. Transporter 2 Company Name
REPUBLIC ENVIRONMENTAL SYSTEMS (TRANSPORTATION GROUP), LLC
U.S. EPA ID Number: PAD982661381

8. Designated Facility Name and Site Address
NORTHLAND ENVIRONMENTAL
275 ALLENS AVENUE
PROVIDENCE RI 02905
Facility's Phone: 401 781-6340
U.S. EPA ID Number: RID040098352

9a. HM	9b. U.S. DOT Description (Including Proper Shipping Name, Hazard Class, ID Number, and Packing Group (if any))	10. Containers No.	10. Containers Type	11. Total Quantity	12. Unit Wt./Vol.	13. Waste Codes		
X	1. NA3082, HAZARDOUS WASTE, LIQUID, N.O.S. (TETRACHLOROETHLYENE), 9, PGIII RQ(F002)	002	DM	00000	P	F002	B	
	2.							
	3.							
	4.							

14. Special Handling Instructions and Additional Information
PROFILE #1764732-00
2DMX55

15. GENERATOR'S/OFFEROR'S CERTIFICATION: I hereby declare that the contents of this consignment are fully and accurately described above by the proper shipping name, and are classified, packaged, marked and labeled/placarded, and are in all respects in proper condition for transport according to applicable international and national governmental regulations. If export shipment and I am the Primary Exporter, I certify that the contents of this consignment conform to the terms of the attached EPA Acknowledgment of Consent. I certify that the waste minimization statement identified in 40 CFR 262.27(a) (if I am a large quantity generator) or (b) (if I am a small quantity generator) is true.

Generator's/Offeror's Printed/Typed Name: Reed Lewandowski as Agent for NYSDEC
Signature:
Month Day Year: 05 26 22

INT'L

16. International Shipments ☐ Import to U.S. ☐ Export from U.S. Port of entry/exit:
Transporter signature (for exports only): Date leaving U.S.:

TRANSPORTER

17. Transporter Acknowledgment of Receipt of Materials

Transporter 1 Printed/Typed Name: AGENT 4 TPT
Signature:
Month Day Year: 05 26 22

Transporter 2 Printed/Typed Name: ANDRE M SCALLAN
Signature:
Month Day Year: 06 07 22

DESIGNATED FACILITY

18. Discrepancy

18a. Discrepancy Indication Space ☐ Quantity ☐ Type ☐ Residue ☐ Partial Rejection ☐ Full Rejection

Manifest Reference Number:
U.S. EPA ID Number

18b. Alternate Facility (or Generator)

Facility's Phone:
Month Day Year

18c. Signature of Alternate Facility (or Generator)

19. Hazardous Waste Report Management Method Codes (i.e., codes for hazardous waste treatment, disposal, and recycling systems)

1.	2.	3.	4.
HMM			

20. Designated Facility Owner or Operator: Certification of receipt of hazardous materials covered by the manifest except as noted in Item 18a

Printed/Typed Name:
Signature:
Month Day Year: 06 9 22

DESIGNATED FACILITY TO DESTINATION STATE (IF REQUIRED)

EPA Form 8700-22 (Rev. 3-05) Previous editions are obsolete.

DRAFT

440865-22 4881823

Please print or type. (Form designed for use on elite (12-pitch) typewriter.) Form Approved. OMB No. 2050-0039

UNIFORM HAZARDOUS WASTE MANIFEST

1. Generator ID Number	2. Page 1 of	3. Emergency Response Phone	4. Manifest Tracking Number
NYR000230656	1	518-402-9805	009986979 FLE

GENERATOR

5. Generator's Name and Mailing Address
NYSDEC
625 BROADWY
ALBANY NY 12233
Generator's Phone: 518 402-9805

Generator's Site Address (if different than mailing address)
NYSDEC ELTON STREET GW
ELTON STREET & WORTMAN AVENUE
BROOKLYN NY 11208

6. Transporter 1 Company Name
ISLAND PUMP & TANK CORP.
U.S. EPA ID Number: NYR000191726

7. Transporter 2 Company Name
REPUBLIC ENVIRONMENTAL SYSTEMS (TRANSPORTATION GROUP), LLC
U.S. EPA ID Number: PAD982661381

8. Designated Facility Name and Site Address
NORTHLAND ENVIRONMENTAL
275 ALLENS AVENUE
PROVIDENCE RI 02905
Facility's Phone: 401 781-6340
U.S. EPA ID Number: RID040098352

9a. HM	9b. U.S. DOT Description (including Proper Shipping Name, Hazard Class, ID Number, and Packing Group (if any))	10. Containers No.	10. Containers Type	11. Total Quantity	12. Unit Wt./Vol.	13. Waste Codes		
X	1 NA3077, HAZARDOUS WASTE, SOLID, N.O.S., 9, PGIII (TETRACHLOROETHLYENE) RQ(F002)	4	DM	2800	P	F002	B	
X	2 ~~NA3082, HAZARDOUS WASTE, LIQUID, N.O.S. (TETRACHLOROETHLYENE), 9, PGIII (F002)~~	~~0~~	~~DM~~		~~P~~	~~F002~~	~~B~~	
	3.							
	4.							

14. Special Handling Instructions and Additional Information
PROFILE #1796331-00 & ~~PROFILE #1764732-00~~
4x55 97564NB

15. GENERATOR'S/OFFEROR'S CERTIFICATION: I hereby declare that the contents of this consignment are fully and accurately described above by the proper shipping name, and are classified, packaged, marked and labeled/placarded, and are in all respects in proper condition for transport according to applicable international and national governmental regulations. If export shipment and I am the Primary Exporter, I certify that the contents of this consignment conform to the terms of the attached EPA Acknowledgment of Consent.
I certify that the waste minimization statement identified in 40 CFR 262.27(a) (if I am a large quantity generator) or (b) (if I am a small quantity generator) is true.

Generator's/Offeror's Printed/Typed Name: As Agent for NYSDEC Reed Lewandowski | Signature | Month 07 | Day 26 | Year 22

INT'L

16. International Shipments ☐ Import to U.S. ☐ Export from U.S. Port of entry/exit:
Transporter signature (for exports only): Date leaving U.S.:

TRANSPORTER

17. Transporter Acknowledgment of Receipt of Materials
Transporter 1 Printed/Typed Name: Joseph E. Sisco | Signature | Month 07 | Day 26 | Year 22
Transporter 2 Printed/Typed Name: Andrew McCallum | Signature | Month 08 | Day 04 | Year 22

DESIGNATED FACILITY

18. Discrepancy
18a. Discrepancy Indication Space ☐ Quantity ☐ Type ☐ Residue ☐ Partial Rejection ☐ Full Rejection
Manifest Reference Number:
18b. Alternate Facility (or Generator) U.S. EPA ID Number
Facility's Phone:
18c. Signature of Alternate Facility (or Generator) Month Day Year

19. Hazardous Waste Report Management Method Codes (i.e., codes for hazardous waste treatment, disposal, and recycling systems)
1. H141 | 2. | 3. | 4.

20. Designated Facility Owner or Operator: Certification of receipt of hazardous materials covered by the manifest except as noted in Item 18a
Printed/Typed Name: Gene Pickering | Signature | Month 8 | Day 15 | Year 22

DRAFT

Land Disposal Restriction Notification Form

Facility Site Address

NORTHLAND ENVIRONMENTAL
275 ALLENS AVENUE
PROVIDENCE RI 02905
EPA ID: RID040098352

State Manifest Number: 009986979FLE
Federal Manifest Number:

Generator Mail Address

NYSDEC
625 BROADWY
ALBANY NY 12233
EPA ID: NYR000230656

Generator Site Address

NYSDEC ELTON STREET GW
ELTON STREET & WORTMAN AVENUE
BROOKLYN NY 11208

Manifest Line No.: 1 **Certification:** General Certificate

Treatability Group: WW NWW

Profile Name:
Profile Number: **Approval Code:** **Approval Status:** X

A. F001 - F005 Solvent Restrictions

This restricted waste category is banned from land disposal under 40 CFR 268.30 and is subject to one or more treatment standards under 40 CFR Subpart D.

EPA Code	Hazardous Constituent	CAS	WW Standard	NWW Standard
F002	Tetrachloroethylene	127-18-4	0.056	6.0

F001, F002, F003, F004 and/or F005 solvent wastes that contain any combination of one or more of the following spent solvents: acetone, benzene, n-butyl alcohol, carbon disulfide, carbon tetrachloride, chlorinated fluorocarbons, chlorobenzene, o-cresol, m-cresol, p-cresol, cyclohexanone, o-dichlorobenzene, 2-ethoxyethanol, ethyl acetate, ethyl benzene, ethyl ether, isobutyl alcohol, methanol, methylene chloride, methyl ethyl ketone, methyl isobutyl ketone, nitrobenzene, 2-nitropropane, pyridine, tetrachloroethylene, toluene, 1,1,1-trichloroethane, 1,1,2-trichloroethane, 1,1,2-trichloro-1,2,2-trifluoroethane, trichloroethylene, trichloromonofluoromethane, and/or xylenes [except as specifically noted in other subcategories]. See further details of these listings in §261.31.

B. Other Regulated Waste Notification

This section includes all wastes restricted from land disposal not included in other sections. If any treatment standards reference 40 CFR 268.48, then all underlying hazardous constituents are listed in Section D.

EPA Code	Hazardous Constituent	Waste Description and Treatment/ Regulatory Subcategory	CAS	WW Standard	NWW Standard

C. D001 - D043

If any treatment standards reference 40 CFR 268.48, then all underlying hazardous constituents are listed in Section D.

EPA Code	Hazardous Constituent	Waste Description and Treatment/ Regulatory Subcategory	CAS	WW Standard	NWW Standard

D. Underlying Hazardous Constituents

This section contains the list of all constituents listed in 40 CFR 268.48, Table UTS - Universal Treatment Standards, except vanadium and zinc, which can reasonably be expected to be present at the point of generation of the hazardous waste, at a concentration above the constituent-specific UTS treatment standard.

Hazardous Constituent	WW Standard	NWW Standard

E. Non-Hazardous / Non-Restricted Waste

There are no EPA waste codes that are not subject to land disposal restrictions as specified in 40 CFR Subpart D or applicable prohibitions in 40 CFR 268.32 or RCRA.

I hereby notify that this shipment contains waste restricted under 40 CFR 268, Land Disposal Restrictions. I hereby certify that all information submitted in this and all attached documents is complete, contains true and accurate descriptions and is representative of the waste material, and that all relevant information regarding known or suspected hazards in the possession of the generator has been disclosed.

DRAFT

(c) 2007 Terralink Systems, Inc.

Land Disposal Restriction Notification Form

Facility Site Address

NORTHLAND ENVIRONMENTAL
275 ALLENS AVENUE
PROVIDENCE RI 02905
EPA ID: RID040098352

State Manifest Number: 009986979FLE
Federal Manifest Number:

Generator Mail Address

NYSDEC
625 BROADWY
ALBANY NY 12233
EPA ID: NYR000230656

Generator Site Address

NYSDEC ELTON STREET GW
ELTON STREET & WORTMAN AVENUE
BROOKLYN NY 11208

Signature K Reed

Date K 07/26/22

DRAFT

(c) 2007 Terralink Systems, Inc.

440868-22 4881823

Form Approved. OMB No. 2050-0039

Please print or type. (Form designed for use on elite (12-pitch) typewriter.)

UNIFORM HAZARDOUS WASTE MANIFEST	1. Generator ID Number	2. Page 1 of	3. Emergency Response Phone	4. Manifest Tracking Number
	NYR000230656	1	518-402-9805	009986980 FLE

5. Generator's Name and Mailing Address
NYSDEC
625 BROADWY
ALBANY NY 12233
Generator's Phone: 518 402-9805

Generator's Site Address (if different than mailing address)
NYSDEC ELTON STREET GW
ELTON STREET & WORTMAN AVENUE
BROOKLYN NY 11208

6. Transporter 1 Company Name
ISLAND PUMP & TANK CORP.
U.S. EPA ID Number: NYR000191726

7. Transporter 2 Company Name
REPUBLIC ENVIRONMENTAL SYSTEMS (TRANSPORTATION GROUP), LLC
U.S. EPA ID Number: PAD982661381

8. Designated Facility Name and Site Address
NORTHLAND ENVIRONMENTAL
275 ALLENS AVENUE
PROVIDENCE RI 02905
Facility's Phone: 401 781-6340
U.S. EPA ID Number: RID040098352

9a. HM	9b. U.S. DOT Description (including Proper Shipping Name, Hazard Class, ID Number, and Packing Group (if any))	10. Containers No.	10. Containers Type	11. Total Quantity	12. Unit Wt./Vol.	13. Waste Codes		
X	~~1 NA3077, HAZARDOUS WASTE, SOLID, N.O.S., 9, PGIII (TETRACHLOROETHLYENE) RQ(F002)~~	~~Ø~~	~~DM~~		~~P~~	~~F002~~	~~B~~	
X	2 NA3082, HAZARDOUS WASTE, LIQUID, N.O.S. (TETRACHLOROETHLYENE), 9, PGIII (F002)	2	DM	520	P	F002	B	
	3.							
	4.							

14. Special Handling Instructions and Additional Information
~~PROFILE~~ ~~#1796551-00~~ & PROFILE #1764732-00
2x55
97564 NB

15. GENERATOR'S/OFFEROR'S CERTIFICATION: I hereby declare that the contents of this consignment are fully and accurately described above by the proper shipping name, and are classified, packaged, marked and labeled/placarded, and are in all respects in proper condition for transport according to applicable international and national governmental regulations. If export shipment and I am the Primary Exporter, I certify that the contents of this consignment conform to the terms of the attached EPA Acknowledgment of Consent. I certify that the waste minimization statement identified in 40 CFR 262.27(a) (if I am a large quantity generator) or (b) (if I am a small quantity generator) is true.

Generator's/Offeror's Printed/Typed Name: As Agent for NYSDEC Reed Lewandowski
Signature: Reed L
Month 07 Day 28 Year 22

16. International Shipments ☐ Import to U.S. ☐ Export from U.S. Port of entry/exit:
Transporter signature (for exports only): Date leaving U.S.:

17. Transporter Acknowledgment of Receipt of Materials

Transporter 1 Printed/Typed Name: Joseph E. Sisti
Signature: Joseph E. Sisti
Month 07 Day 28 Year 22

Transporter 2 Printed/Typed Name: Anane McCallum
Signature:
Month 08 Day 04 Year 22

18. Discrepancy

18a. Discrepancy Indication Space ☐ Quantity ☐ Type ☐ Residue ☐ Partial Rejection ☐ Full Rejection

Manifest Reference Number: U.S. EPA ID Number

18b. Alternate Facility (or Generator)

Facility's Phone: Month Day Year

18c. Signature of Alternate Facility (or Generator)

19. Hazardous Waste Report Management Method Codes (i.e., codes for hazardous waste treatment, disposal, and recycling systems)

1.	2.	3.	4.
	H141		

20. Designated Facility Owner or Operator: Certification of receipt of hazardous materials covered by the manifest except as noted in Item 18a

Printed/Typed Name: Corey Pickering
Signature:
Month 8 Day 5 Year 22

DESIGNATED FACILITY TO DESTINATION STATE (IF REQUIRED)

GENERATOR | TRANSPORTER | INT'L | DESIGNATED FACILITY

DRAFT

Land Disposal Restriction Notification Form

Facility Site Address

NORTHLAND ENVIRONMENTAL
275 ALLENS AVENUE
PROVIDENCE RI 02905
EPA ID: RID040098352

State Manifest Number: 009986980FLE
Federal Manifest Number:

Generator Mail Address

NYSDEC
625 BROADWY
ALBANY NY 12233
EPA ID: NYR000230656

Generator Site Address

NYSDEC ELTON STREET GW
ELTON STREET & WORTMAN AVENUE
BROOKLYN NY 11208

Manifest Line No.: 2 **Certification:** General Certificate

Treatability Group: WW NWW X

Profile Name:
Profile Number: **Approval Code:** **Approval Status:**

A. F001 - F005 Solvent Restrictions

This restricted waste category is banned from land disposal under 40 CFR 268.30 and is subject to one or more treatment standards under 40 CFR Subpart D.

EPA Code	Hazardous Constituent	CAS	WW Standard	NWW Standard
F002	Tetrachloroethylene	127-18-4	0.056	6.0

F001, F002, F003, F004 and/or F005 solvent wastes that contain any combination of one or more of the following spent solvents: acetone, benzene, n-butyl alcohol, carbon disulfide, carbon tetrachloride, chlorinated fluorocarbons, chlorobenzene, o-cresol, m-cresol, p-cresol, cyclohexanone, o-dichlorobenzene, 2-ethoxyethanol, ethyl acetate, ethyl benzene, ethyl ether, isobutyl alcohol, methanol, methylene chloride, methyl ethyl ketone, methyl isobutyl ketone, nitrobenzene, 2-nitropropane, pyridine, tetrachloroethylene, toluene, 1,1,1-trichloroethane, 1,1,2-trichloroethane, 1,1,2-trichloro-1,2,2-trifluoroethane, trichloroethylene, trichloromonofluoromethane, and/or xylenes [except as specifically noted in other subcategories]. See further details of these listings in §261.31.

B. Other Regulated Waste Notification

This section includes all wastes restricted from land disposal not included in other sections. If any treatment standards reference 40 CFR 268.48, then all underlying hazardous constituents are listed in Section D.

EPA Code	Hazardous Constituent	Waste Description and Treatment/ Regulatory Subcategory	CAS	WW Standard	NWW Standard

C. D001 - D043

If any treatment standards reference 40 CFR 268.48, then all underlying hazardous constituents are listed in Section D.

EPA Code	Hazardous Constituent	Waste Description and Treatment/ Regulatory Subcategory	CAS	WW Standard	NWW Standard

D. Underlying Hazardous Constituents

This section contains the list of all constituents listed in 40 CFR 268.48, Table UTS - Universal Treatment Standards, except vanadium and zinc, which can reasonably be expected to be present at the point of generation of the hazardous waste, at a concentration above the constituent-specific UTS treatment standard.

Hazardous Constituent	WW Standard	NWW Standard

E. Non-Hazardous / Non-Restricted Waste

There are no EPA waste codes that are not subject to land disposal restrictions as specified in 40 CFR Subpart D or applicable prohibitions in 40 CFR 268.32 or RCRA.

I hereby notify that this shipment contains waste restricted under 40 CFR 268, Land Disposal Restrictions. I hereby certify that all information submitted in this and all attached documents is complete, contains true and accurate descriptions and is representative of the waste material, and that all relevant information regarding known or suspected hazards in the possession of the generator has been disclosed.

DRAFT

(c) 2007 Terralink Systems, Inc.

Land Disposal Restriction Notification Form

Facility Site Address

NORTHLAND ENVIRONMENTAL
275 ALLENS AVENUE
PROVIDENCE RI 02905
EPA ID: RID040098352

State Manifest Number: 009986980FLE
Federal Manifest Number:

Generator Mail Address

NYSDEC
625 BROADWY
ALBANY NY 12233
EPA ID: NYR000230656

Generator Site Address

NYSDEC ELTON STREET GW
ELTON STREET & WORTMAN AVENUE
BROOKLYN NY 11208

Signature _____ Date 7/28/22

DRAFT

(c) 2007 Terralink Systems, Inc.

466334-22

4905267

Form Approved. OMB No. 2050-0039

Please print or type. (Form designed for use on elite (12-pitch) typewriter.)

UNIFORM HAZARDOUS WASTE MANIFEST	1. Generator ID Number	2. Page 1 of	3. Emergency Response Phone	4. Manifest Tracking Number
	NYR000230656	1	518-402-9805	009986981 FLE

GENERATOR

5. Generator's Name and Mailing Address
NYSDEC
625 BROADWY
ALBANY NY 12233
Generator's Phone: 518 402-9805

Generator's Site Address (if different than mailing address)
NYSDEC ELTON STREET GW
ELTON STREET & WORTMAN AVENUE
BROOKLYN NY 11208

6. Transporter 1 Company Name
ISLAND PUMP & TANK CORP.
U.S. EPA ID Number
NYR000191726

7. Transporter 2 Company Name
REPUBLIC ENVIRONMENTAL SYSTEMS (TRANSPORTATION GROUP), LLC
U.S. EPA ID Number
PAD982661381

8. Designated Facility Name and Site Address
NORTHLAND ENVIRONMENTAL
275 ALLENS AVENUE
PROVIDENCE RI 02905
Facility's Phone: 401 781-6340
U.S. EPA ID Number
RID040098352

9a. HM	9b. U.S. DOT Description (including Proper Shipping Name, Hazard Class, ID Number, and Packing Group (if any))	10. Containers No.	10. Containers Type	11. Total Quantity	12. Unit Wt./Vol.	13. Waste Codes		
~~X~~	~~1 NA3077, HAZARDOUS WASTE, SOLID, N.O.S., 9, PGIII (TETRACHLOROETHLYENE) RQ(F002)~~		~~DM~~		~~P~~	~~F002~~	~~B~~	
X	2 NA3082, HAZARDOUS WASTE, LIQUID, N.O.S. (TETRACHLOROETHLYENE), 9, PGIII (F002)	1	DM	375	P	F002	B	
	3.							
	4.							

14. Special Handling Instructions and Additional Information
PROFILE #1796331-00 & PROFILE #1764732-00

73944-PC

15. GENERATOR'S/OFFEROR'S CERTIFICATION: I hereby declare that the contents of this consignment are fully and accurately described above by the proper shipping name, and are classified, packaged, marked and labeled/placarded, and are in all respects in proper condition for transport according to applicable international and national governmental regulations. If export shipment and I am the Primary Exporter, I certify that the contents of this consignment conform to the terms of the attached EPA Acknowledgment of Consent.
I certify that the waste minimization statement identified in 40 CFR 262.27(a) (if I am a large quantity generator) or (b) (if I am a small quantity generator) is true.

Generator's/Offeror's Printed/Typed Name: As Agent For NYSDEC — Signature — Month/Day/Year: 08/09/22
Vreed Lewandowski

TRANSPORTER INT'L

16. International Shipments ☐ Import to U.S. ☐ Export from U.S. Port of entry/exit:
Transporter signature (for exports only): Date leaving U.S.:

TRANSPORTER

17. Transporter Acknowledgment of Receipt of Materials
Transporter 1 Printed/Typed Name: Joseph E. Sisco — Signature — Month/Day/Year: 08/09/22
Transporter 2 Printed/Typed Name: Anore McCann — Signature — Month/Day/Year: 08/18/22

DESIGNATED FACILITY

18. Discrepancy
18a. Discrepancy Indication Space ☐ Quantity ☐ Type ☐ Residue ☐ Partial Rejection ☐ Full Rejection
Manifest Reference Number: U.S. EPA ID Number

18b. Alternate Facility (or Generator)
Facility's Phone: Month/Day/Year

18c. Signature of Alternate Facility (or Generator)

19. Hazardous Waste Report Management Method Codes (i.e., codes for hazardous waste treatment, disposal, and recycling systems)
1. 2. H141 3. 4.

20. Designated Facility Owner or Operator: Certification of receipt of hazardous materials covered by the manifest except as noted in Item 18a
Printed/Typed Name: Gino Pickens — Signature — Month/Day/Year: 8/25/22

DESIGNATED FACILITY TO DESTINATION STATE (IF REQUIRED)

EPA Form 8700-22 (Rev. 3-05) Previous editions are obsolete.

DRAFT

Land Disposal Restriction Notification Form

Facility Site Address
NORTHLAND ENVIRONMENTAL
275 ALLENS AVENUE
PROVIDENCE RI 02905
EPA ID: RID040098352

State Manifest Number: 009986981FLE
Federal Manifest Number:

Generator Mail Address
NYSDEC
625 BROADWY
ALBANY NY 12233
EPA ID: NYR000230656

Generator Site Address
NYSDEC ELTON STREET GW
ELTON STREET & WORTMAN AVENUE
BROOKLYN NY 11208

Manifest Line No.: 2 **Certification:** General Certificate

Treatability Group	
WW	NWW
	X

Profile Name:
Profile Number: **Approval Code:** **Approval Status:**

A. F001 - F005 Solvent Restrictions

This restricted waste category is banned from land disposal under 40 CFR 268.30 and is subject to one or more treatment standards under 40 CFR Subpart D.

EPA Code	Hazardous Constituent	CAS	WW Standard	NWW Standard
F002	Tetrachloroethylene	127-18-4	0.056	6.0

F001, F002, F003, F004 and/or F005 solvent wastes that contain any combination of one or more of the following spent solvents: acetone, benzene, n-butyl alcohol, carbon disulfide, carbon tetrachloride, chlorinated fluorocarbons, chlorobenzene, o-cresol, m-cresol, p-cresol, cyclohexanone, o-dichlorobenzene, 2-ethoxyethanol, ethyl acetate, ethyl benzene, ethyl ether, isobutyl alcohol, methanol, methylene chloride, methyl ethyl ketone, methyl isobutyl ketone, nitrobenzene, 2-nitropropane, pyridine, tetrachloroethylene, toluene, 1,1,1-trichloroethane, 1,1,2-trichloroethane, 1,1,2-trichloro-1,2,2-trifluoroethane, trichloroethylene, trichloromonofluoromethane, and/or xylenes [except as specifically noted in other subcategories]. See further details of these listings in §261.31.

B. Other Regulated Waste Notification

This section includes all wastes restricted from land disposal not included in other sections. If any treatment standards reference 40 CFR 268.48, then all underlying hazardous constituents are listed in Section D.

EPA Code	Hazardous Constituent	Waste Description and Treatment/ Regulatory Subcategory	CAS	WW Standard	NWW Standard

C. D001 - D043

If any treatment standards reference 40 CFR 268.48, then all underlying hazardous constituents are listed in Section D.

EPA Code	Hazardous Constituent	Waste Description and Treatment/ Regulatory Subcategory	CAS	WW Standard	NWW Standard

D. Underlying Hazardous Constituents

This section contains the list of all constituents listed in 40 CFR 268.48, Table UTS - Universal Treatment Standards, except vanadium and zinc, which can reasonably be expected to be present at the point of generation of the hazardous waste, at a concentration above the constituent-specific UTS treatment standard.

Hazardous Constituent	WW Standard	NWW Standard

E. Non-Hazardous / Non-Restricted Waste

There are no EPA waste codes that are not subject to land disposal restrictions as specified in 40 CFR Subpart D or applicable prohibitions in 40 CFR 268.32 or RCRA.

I hereby notify that this shipment contains waste restricted under 40 CFR 268, Land Disposal Restrictions. I hereby certify that all information submitted in this and all attached documents is complete, contains true and accurate descriptions and is representative of the waste material, and that all relevant information regarding known or suspected hazards in the possession of the generator has been disclosed.

DRAFT

(c) 2007 Terralink Systems, Inc.

Land Disposal Restriction Notification Form

Facility Site Address

NORTHLAND ENVIRONMENTAL
275 ALLENS AVENUE
PROVIDENCE RI 02905
EPA ID: RID040098352

State Manifest Number: 009986981FLE
Federal Manifest Number:

Generator Mail Address

NYSDEC
625 BROADWY
ALBANY NY 12233
EPA ID: NYR000230656

Generator Site Address

NYSDEC ELTON STREET GW
ELTON STREET & WORTMAN AVENUE
BROOKLYN NY 11208

Signature X [signature]

Date 08/09/22

DRAFT

(c) 2007 Terralink Systems, Inc.

DRAFT

APPENDIX G
Monitoring Well Development Logs

HRP Engineering, P.C. 1 Fairchild Square, Suite 110 Clifton Park, NY 12065 (518) 877-7101	GROUNDWATER MONITORING WELL PURGE FORM	

Project: Elton Street/ Linwood Street Site	WAS #:	Field Personnel: R. Lewandowski
Location: Elton Street/ Linwood Street, Brooklyn, NY	Well ID.: HRP-MW205	Weather: 70-80's, Sunny
Sounding Method: WL Tape	Gauge Date: 5/25/22	Measurement Ref: Top of casing
Stick Up/Down (ft): ~4" down	Gauge Time:	Well Diameter (in): 2

Purge Date: 5/25/22	Purge Time: 1350
Purge Method: Whale Pump	Field Technician: RL

1) Well Depth (ft): 17.90	4) Well Diameter (in): 2	7) Five Well Volumes (gal): 5.45
2) Depth to Water (ft): 11.19	5) Well Volume / Foot (gal) (d^2x.0408): 0.1632	Depth/Height of Top of PVC: ~
3) Height of H_2O Column (1-2) (ft): 6.71	6) Total Well Volume (gal) (3x5): 1.09	Pump Type: Whale Pump

Water Quality Parameters

Time (hrs)	Depth to Water (ft btoc)	Volume (liters)	Rate ~~2L/min~~ (mL/min)	Temperature (°C)	DO µg/L	Conductivity µs/cm	pH	ORP (mV)	Turbidity (NTU)
1350									
0	11.19	0	~1	16.3	37.91	5225	8.31	27.3	OR
5	11.60	5	~1	17.5	4.36	4735	7.49	32.3	OR
10	11.60	10	1	17.5	3.59	3911	7.45	32.0	OR
15	11.60	15	1	17.2	3.52	3382	7.38	35.5	577
20	11.60	20	1	17.4	3.22	3013	7.38	34.2	18.9

Total Quantity of Water Removed (gal):	~20	Sampling Time:	N/A
Samplers:	N/A	Split Sample With:	N/A
Sampling Date:	N/A	Sample Type:	N/A

COMMENTS AND OBSERVATIONS:	

DRAFT

HRP Engineering, P.C. 1 Fairchild Square, Suite 110 Clifton Park, NY 12065 (518) 877-7101	GROUNDWATER MONITORING WELL PURGE FORM	

Project: Elton Street/ Linwood Street Site	WAS #:	Field Personnel: R. Lewandowski
Location: Elton Street/ Linwood Street, Brooklyn, NY	Well ID.: HRPMW20I	Weather: 70-80's, Sunny
Sounding Method: WL Tape	Gauge Date: 5/25/22	Measurement Ref: Top of casing
Stick Up/Down (ft): ~4" down	Gauge Time: —	Well Diameter (in): 2

Purge Date: 5/25/22	Purge Time: 1420
Purge Method: Whale Pump	Field Technician: RL

1) Well Depth (ft): 40.40	4) Well Diameter (in): 2	7) Five Well Volumes (gal): 23.8
2) Depth to Water (ft): 11.22	5) Well Volume / Foot (gal) (d^2x.0408): 0.1632	Depth/Height of Top of PVC: —
3) Height of H_2O Column (1-2) (ft): 29.18	6) Total Well Volume (gal) (3x5): 4.76	Pump Type: Whale Pump

Water Quality Parameters

Time (hrs)	Depth to Water (ft btoc)	Volume (liters)	Rate ~~mL/min~~ gal/min	Temperature (°C)	DO µg/L	Conductivity µs/cm	pH	ORP (mV)	Turbidity (NTU)
0	11.22	0	1	17.6	6.22	846	7.88	13.0	OR
5	11.29	5	1	17.8	5.14	807	7.84	26.0	OR
10	11.30	10	1	17.7	4.72	958	7.89	24.3	OR
15	11.30	15	1	17.5	4.55	901	7.81	22.4	30.7
20	11.30	20	1	17.4	4.64	925	7.69	25.4	35.1

Total Quantity of Water Removed (gal):		Sampling Time:	N/A
Samplers:	N/A	Split Sample With:	N/A
Sampling Date:	N/A	Sample Type:	N/A

COMMENTS AND OBSERVATIONS:	

DRAFT

HRP Engineering, P.C. 1 Fairchild Square, Suite 110 Clifton Park, NY 12065 (518) 877-7101	GROUNDWATER MONITORING WELL PURGE FORM	

Project: Elton Street/ Linwood Street Site	WAS #:	Field Personnel: R. Lewandowski
Location: Elton Street/ Linwood Street, Brooklyn, NY	Well ID.: MW-20D	Weather: 70-80's
Sounding Method: WL Tape	Gauge Date: 5/25/22	Measurement Ref: Top of casing
Stick Up/Down (ft): ~3" down	Gauge Time: —	Well Diameter (in): 2

Purge Date: 5/25/22	Purge Time: 1560
Purge Method: Whale Pump	Field Technician: RL

1) Well Depth (ft): 59.20	4) Well Diameter (in): 2	7) Five Well Volumes (gal): 39.2
2) Depth to Water (ft): 11.13	5) Well Volume / Foot (gal) (d^2x.0408): 0.1632	Depth/Height of Top of PVC: —
3) Height of H_2O Column (1-2) (ft): 48.07	6) Total Well Volume (gal) (3x5): 7.84	Pump Type: Whale Pump

Water Quality Parameters

Time ~~(hrs)~~	Depth to Water (ft btoc)	Volume (liters)	Rate ~~(mL/min)~~	Temperature (°C)	DO µg/L	Conductivity µs/cm	pH	ORP (mV)	Turbidity (NTU)
0	11.13	0	1	17.4	7.79	998	7.93	32.7	OR
5	11.20	5	1	17.4	5.38	1040	7.89	32.1	709
10	11.20	10	1	16.9	5.16	998	7.85	36.7	93.3
15	11.20	15	1	16.9	5.63	1004	7.89	40.9	15.9

Total Quantity of Water Removed (gal):		Sampling Time:	N/A
Samplers:	N/A	Split Sample With:	N/A
Sampling Date:	N/A	Sample Type:	N/A
COMMENTS AND OBSERVATIONS:	Lots of fine, shiny particulates		

DRAFT

HRP Engineering, P.C. 1 Fairchild Square, Suite 110 Clifton Park, NY 12065 (518) 877-7101	GROUNDWATER MONITORING WELL PURGE FORM	

Project: Elton Street/ Linwood Street Site	WAS #:	Field Personnel: R. Lewandowski
Location: Elton Street/ Linwood Street, Brooklyn, NY	Well ID.: HRP-MW21S	Weather:
Sounding Method: WL Tape	Gauge Date: 5/24/22	Measurement Ref: Top of casing
Stick Up/Down (ft): —	Gauge Time: 0940	Well Diameter (in): 2

Purge Date: 5/26/22	Purge Time: 0945
Purge Method: Whale Pump	Field Technician: RL

1) Well Depth (ft): 18.02	4) Well Diameter (in): 2	7) Five Well Volumes (gal):
2) Depth to Water (ft): 8.95	5) Well Volume / Foot (gal) (d^2x.0408):	Depth/Height of Top of PVC:
3) Height of H_2O Column (1-2) (ft):	6) Total Well Volume (gal) (3x5):	Pump Type: Whale Pump

Water Quality Parameters

Time ~~(hrs)~~	Depth to Water (ft btoc)	Volume ~~(liters)~~ Gal	Rate ~~(mL/min)~~ GPM	Temperature (°C)	DO µg/L	Conductivity µs/cm	pH	ORP (mV)	Turbidity (NTU)
0	8.95	0	1	15.7	3.08	793	7.76	33.8	OR
5	9.35	5	1	15.9	3.33	751	8.05	25.7	OR
10	9.35	10	1	15.8	3.56	741	8.17	28.8	404
15	9.35	15	1	15.9	3.32	744	8.12	28.2	16.5

Total Quantity of Water Removed (gal):	~15 gal	Sampling Time:	N/A
Samplers:	N/A	Split Sample With:	N/A
Sampling Date:	N/A	Sample Type:	N/A

COMMENTS AND OBSERVATIONS:	

DRAFT

HRP Engineering, P.C. 1 Fairchild Square, Suite 110 Clifton Park, NY 12065 (518) 877-7101	GROUNDWATER MONITORING WELL PURGE FORM	

Project: Elton Street/ Linwood Street Site	WAS #:	Field Personnel: R. Lewandowski
Location: Elton Street/ Linwood Street, Brooklyn, NY	Well ID.: HRP-MW-21I	Weather:
Sounding Method: WL Tape	Gauge Date: 5/26/22	Measurement Ref: Top of casing
Stick Up/Down (ft): —	Gauge Time: —	Well Diameter (in): 2

Purge Date:	Purge Time:
Purge Method: Whale Pump	Field Technician: RL

1) Well Depth (ft): 39.90'	4) Well Diameter (in): 2	7) Five Well Volumes (gal): 24.95
2) Depth to Water (ft): 4.45	5) Well Volume / Foot (gal) (d^2x.0408): 0.1632	Depth/Height of Top of PVC: —
3) Height of H_2O Column (1-2) (ft): 35.45	6) Total Well Volume (gal) (3x5): 4.99	Pump Type: Whale Pump

Water Quality Parameters

Time (hrs)	Depth to Water (ft btoc)	Volume ~~(liters)~~ gal	Rate ~~(mL/min)~~ gpm	Temperature (°C)	DO µg/L	Conductivity µs/cm	pH	ORP (mV)	Turbidity (NTU)
0	4.45	0	1	15.7	2.96	1047	7.78	35.5	68
5	4.53	5	1	15.7	3.37	930	7.74	33.6	174
10	4.53	10	1	15.7	3.29	906	7.76	35.8	38.4
15	4.53	15	1	15.7	3.75	968	7.70	36.7	7.47

Total Quantity of Water Removed (gal):		Sampling Time:	N/A
Samplers:	N/A	Split Sample With:	N/A
Sampling Date:	N/A	Sample Type:	N/A

COMMENTS AND OBSERVATIONS:	

DRAFT

HRP Engineering, P.C. 1 Fairchild Square, Suite 110 Clifton Park, NY 12065 (518) 877-7101	GROUNDWATER MONITORING WELL PURGE FORM	

Project: Elton Street/ Linwood Street Site	WAS #:	Field Personnel: R. Lewandowski
Location: Elton Street/ Linwood Street, Brooklyn, NY	Well ID.: HRP-MW-21D	Weather:
Sounding Method: wl tape	Gauge Date: 5/26/22	Measurement Ref: Top of casing
Stick Up/Down (ft): —	Gauge Time: 0745	Well Diameter (in): 2

Purge Date: 5/26/22	Purge Time: 0825
Purge Method: Whale Pump	Field Technician: RL

1) Well Depth (ft): 59.35	4) Well Diameter (in): 2	7) Five Well Volumes (gal): 40.65
2) Depth to Water (ft): 9.50	5) Well Volume / Foot (gal) (d^2x.0408): 0.1632	Depth/Height of Top of PVC: —
3) Height of H_2O Column (1-2) (ft): 49.85	6) Total Well Volume (gal) (3x5): 8.13	Pump Type: Whale Pump

Water Quality Parameters

Time (hrs)	Depth to Water (ft btoc)	Volume ~~(liters)~~ (gal)	Rate ~~(mL/min)~~ (GPM)	Temperature (°C)	DO µg/L	Conductivity µs/cm	pH	ORP (mV)	Turbidity (NTU)
0	9.56	0	1	16.5	6.73	742.5	8.33	56.7	OR
15	9.56	5	1	15.6	2.74	730	8.00	54.3	519
20	9.56	10	1	15.6	3.22	765	8.10	39.7	OR
25	9.56	15	1	15.4	2.65	757	8.04	36.4	49.2
30	9.56	20	1	15.4	2.57	748	8.04	35.3	4.92
35	9.56	25	1	15.4	2.75	754	8.00	32.9	5.62

Total Quantity of Water Removed (gal):		Sampling Time:	N/A
Samplers:	N/A	Split Sample With:	N/A
Sampling Date:	N/A	Sample Type:	N/A
COMMENTS AND OBSERVATIONS:	Silicone fell off tube initially once pump was turned on		

DRAFT

HRP Engineering, P.C. Fairchild Square, Suite 110 Clifton Park, NY 12065 (518) 877-7101	GROUNDWATER MONITORING WELL PURGE FORM	

Project: Elton/Linwood St	WAS #:	Field Personnel: R. Lewandowski
Location: Brooklyn, NY	Well ID.: MRP-MW-22S	Weather: 80s, Sunny
Sounding Method:	Gauge Date: 7/28/22	Measurement Ref: Top of Casing
Stick Up/Down (ft):	Gauge Time: 0925	Well Diameter (in): 2

Purge Date: 7/28/22	Purge Time: 0925
Purge Method: Whale Pump	Field Technician: RL

1) Well Depth (ft):	4) Well Diameter (in):	7) Five Well Volumes (gal):
2) Depth to Water (ft): 11.05	5) Well Volume / Foot (gal) (d^2x.0408):	Depth/Height of Top of PVC:
3) Height of H_2O Column (1-2) (ft):	6) Total Well Volume (gal) (3x5):	Pump Type: Whale Pump

Water Quality Parameters

Time (hrs)	DTW (ft btoc)	Volume (gallons)	Rate (gpm)	pH (pH units)	ORP (mV)	Temperature (oC)	Conductivity (uS/cm)	DO (ug/L)	Turbidity (ntu)
0925 0	11.05	0	~1	8.07	105.8	21.1	1142	3.51	OR
0945	11.05	2	~2	7.09	91.2	20.3	1350	3.03	1302.24
0950	12.30	12	~1	6.81	81.4	20.5	1868	2.36	1794.57
~~0955~~	12.30	15	~1	6.74	121.3	22.7	2066	4.01	1277.81
Issue w/ pump → ~~1005~~ 1030	12.30	~~20~~ 15	~1	6.60	39.8	20.3	1985	2.56	178.39
1015	12.30	20	~1	~~7.44~~ (EV)	~~104.5~~ (EV)	21.3	2.001	2.50	27.10

Total Quantity of Water Removed (gal):	20	Sampling Time:	—
Samplers:	—	Split Sample With:	—
Sampling Date:	—	Sample Type:	—

COMMENTS AND OBSERVATIONS:	Pump stopped working @ 0930, had to swap for a new one

DRAFT

HRP Engineering, P.C. 1 Fairchild Square, Suite 110 Clifton Park, NY 12065 (518) 877-7101	GROUNDWATER MONITORING WELL PURGE FORM	

Project: Elton/Linwood St	WAS #:	Field Personnel: R. Lewandowski
Location: Brooklyn, NY	Well ID.: HRP-MW22I	Weather: 80s, Sunny
Sounding Method:	Gauge Date: 7/28/22	Measurement Ref: Top of Casing
Stick Up/Down (ft):	Gauge Time: 0855	Well Diameter (in): 2

Purge Date: 7/28/22	Purge Time: 0855
Purge Method: Whale Pump	Field Technician: RL

1) Well Depth (ft): 39.70	4) Well Diameter (in): 2	7) Five Well Volumes (gal):
2) Depth to Water (ft): 11.55	5) Well Volume / Foot (gal) (d^2x.0408):	Depth/Height of Top of PVC:
3) Height of H_2O Column (1-2) (ft):	6) Total Well Volume (gal) (3x5):	Pump Type: Whale Pump

Water Quality Parameters

Time (hrs)	DTW (ft btoc)	Volume (gallons)	Rate (gpm)	pH (pH units)	ORP (mV)	Temperature (oC)	Conductivity (uS/cm)	DO (ug/L)	Turbidity (ntu)
0855 0	11.55	0	~1	7.30	141.1	18.2	996	2.43	610.43
5	11.60	5	~1	7.24	132.1	18.0	960	2.30	2637.95
10	11.60	10	~1	7.20	139.8	17.9	452	2.27	88.51
15	11.60	15	~1	7.18	138.9	17.9	934	2.21	8.37

Total Quantity of Water Removed (gal):	~15	Sampling Time:	—
Samplers:	—	Split Sample With:	—
Sampling Date:	—	Sample Type:	—

COMMENTS AND OBSERVATIONS:	

DRAFT

HRP Engineering, P.C. 1 Fairchild Square, Suite 110 Clifton Park, NY 12065 (518) 877-7101	GROUNDWATER MONITORING WELL PURGE FORM	

Project: Elton/Linwood St	WAS #:	Field Personnel: R. Lewandowski
Location: Brooklyn, NY	Well ID.: APP-MW-22D	Weather: 80s, Sunny
Sounding Method:	Gauge Date: 7/28/22	Measurement Ref: Top of Casing
Stick Up/Down (ft):	Gauge Time: 0800	Well Diameter (in): 2

Purge Date: 7/28/22	Purge Time: 0800
Purge Method: while Pump	Field Technician: RL

1) Well Depth (ft): 58.35	4) Well Diameter (in): 2	7) Five Well Volumes (gal):
2) Depth to Water (ft): 11.30	5) Well Volume / Foot (gal) (d^2x.0408):	Depth/Height of Top of PVC:
3) Height of H_2O Column (1-2) (ft):	6) Total Well Volume (gal) (3x5):	Pump Type:

Water Quality Parameters

Time (hrs)	DTW (ft btoc)	Volume (gallons)	Rate (gpm)	pH (pH units)	ORP (mV)	Temperature (oC)	Conductivity (uS/cm)	DO (ug/L)	Turbidity (ntu)
0800	11.3	0	~1	7.48	130.2	18.8	981	2.29	338.51
20	11.35	8	~1	7.48	122.0	18.4	897	2.41	447.60
30	11.35	16	~1	7.50	112.5	19.0	857	2.47	17.47
40	11.35	24	~1	7.50	111.7	17.7	809	2.90	17.81

Filled tubing up due to silt

Total Quantity of Water Removed (gal):	24	Sampling Time:	—
Samplers:	—	Split Sample With:	—
Sampling Date:	—	Sample Type:	—

COMMENTS AND OBSERVATIONS:	

DRAFT

HRP

HRP Engineering, P.C. 1 Fairchild Square, Suite 110 Clifton Park, NY 12065 (518) 877-7101	GROUNDWATER MONITORING WELL PURGE FORM	

Project: Elton/Linwood St	WAS #:	Field Personnel: R. Lewandowski
Location: Brooklyn, NY	Well ID.: HRP-MW-23S	Weather: 80's, Sunny
Sounding Method:	Gauge Date: 7/28/22	Measurement Ref: Top of Casing
Stick Up/Down (ft):	Gauge Time: 1030	Well Diameter (in): 2

Purge Date: 7/28/22	Purge Time: 1035
Purge Method: Whale Pump	Field Technician: RL

1) Well Depth (ft): 18.29	4) Well Diameter (in): 2	7) Five Well Volumes (gal):
2) Depth to Water (ft): 9.4	5) Well Volume / Foot (gal) (d^2x.0408):	Depth/Height of Top of PVC:
3) Height of H_2O Column (1-2) (ft):	6) Total Well Volume (gal) (3x5):	Pump Type: whale Pump

Water Quality Parameters

Time (hrs)	DTW (ft btoc)	Volume (gallons)	Rate (gpm)	pH (pH units)	ORP (mV)	Temperature (oC)	Conductivity (uS/cm)	DO (ug/L)	Turbidity (ntu)
1035 0	9.40	0	~1	7.20	-502.9	22.2	2240	0.92	538.01
5	10.02	5	~1	6.64	-283.4	18.9	2175	2.44	843.11
10	10.05	10	~1	6.63	-262.2	18.4	2196	2.36	348.24
15	10.10	15	~1	6.71	-201.5	18.4	2017	2.72	18.01

Total Quantity of Water Removed (gal):	~15	Sampling Time:	—
Samplers:	—	Split Sample With:	—
Sampling Date:	—	Sample Type:	—

COMMENTS AND OBSERVATIONS:	

DRAFT

DRAFT

APPENDIX H
Groundwater Monitoring Low-Flow Logs

HRP ASSOCIATES, INC.

PAGE 1 OF 1

SAMPLE DATE: 11.19.2021

LOW-FLOW SAMPLING LOG

TOTAL # WELLS: 12 ~~12~~

Client Name:	NYSDEC	Sample Pump:	Peri
Project Location	Elton Street & Linwood Street, Brooklyn, NY	Tubing Type:	Bonded
Sampler(s):	SG	Monitoring Equipment:	HORIBA
Well I.D.	MW-12 ~~12~~(S)	Screen Setting (ft btoc):	7 to 17
Well Diameter (inches):	2	Tubing Intake (ft btoc):	~~12~~ (S) 11
Total Depth (ft btoc):	16.71	Comments:	Clear, no odor, no sheen
Depth to Water (ft btoc):	8.35		Initially murky b/c I hit bottom w/ tubing
Height of Water Column (ft):	8.36	One Well Volume† (gal)	1.4
		Purge Volume (gal):	2.5
Well Condition:			

Time (hours)	Depth to Water (ft btoc)	Evacuation Rate (ml/min)	Water Quality Monitoring Parameters: Temperature (oC)	pH	ORP (mv)	Conductivity (ms/cm)	Turbidity (NTU)	Dissolved oxygen (mg/l)
Start pump @		1114						
1117	8.35	300	19.60	6.79	-30	0.392	1000+	0.74
1120	8.36	300	19.55	6.77	-15	0.388	27.8	0.49
1123	8.36	300	19.56	6.72	-15	0.380	25.0	0.32
1126	8.38	300	19.57	6.69	-15	0.371	6.4	0.25
1129	8.40	300	19.53	6.68	-15	0.369	3.8	0.24
1132	8.40	300	19.53	6.66	-16	0.367	0.8	0.24
1135	8.40	300	19.55	6.65	-15	0.363	0.0	0.22
Sample @ 1135								

Stabilization of Parameters (stabilization achieved for three consecutive measurements)

Time FROM	Time TO	Depth to Water (ft btoc)	Evacuation Rate (ml/min)	Temperature (oC)	pH	ORP (mv)	Conductivity (ms/cm)	Turbidity (NTU)	Dissolved oxygen (mg/l)
1126	1129	.02	300	0.2%	.01	0	0.54%	41%	4%
1129	1132	0	300	0%	.02	1	0.54%	79%	8%
1132	1135	0	300	0.1%	.01	1	1.09%	100%	8.3%
Recommended Stabilization		+/- 0.3	100-500	+/- 3%	+/- 0.1	+/- 10	+/- 3%	+/- 10%	+/- 10%
Stabilization: (Yes/No)		Y	Y	Y	Y	Y	Y	Y, L10%	Y

Sample Time: 1135 Reviewed by: ~~SG~~

ft btoc	feet below top of casing	NTU	Nephelometric Turbidity Units	°C	degrees Celsius
ml/min	milliliters per minute	mg/l	milligrams per liter	mv	millivolts
µs/cm	microseimons per centimeter				

†Height of Water Column * d^2 * 0.0408 = 1 Well Volume in Gallons

DRAFT

HRP ASSOCIATES, INC.

PAGE 1 OF 4

SAMPLE DATE: 11.19.2021

LOW-FLOW SAMPLING LOG

TOTAL # WELLS: 12

Client Name: NYSDEC
Project Locatior: Elton Street & Linwood Street, Brooklyn, NY
Sampler(s): SG

Sample Pump: Peri
Tubing Type: Braided
Monitoring Equipment: HORIBA

Well I.D.: MW-12 I
Well Diameter (inches): 2
Total Depth (ft btoc): 39.92
Depth to Water (ft btoc): 8.35
Height of Water Column (ft): 31.57 One Well Volume† (gal) 5.2 g

Screen Setting (ft btoc): 30 to 40
Tubing Intake (ft btoc): 35
Comments: Clear, no odor, no sheen

Purge Volume (gal): 6

Well Condition:

Time (hours)	Depth to Water (ft btoc)	Evacuation Rate (ml/min)	Water Quality Monitoring Parameters: Temperature (oC)	pH	ORP (mv)	Conductivity (ms/cm)	Turbidity (NTU)	Dissolved oxygen (mg/l)
	Start purging @		1152, no readings until 2 gallons purged					
1209	8.35	300	17.99	6.65	156	1.26	0.0	1.25
1212	8.35	300	17.88	6.73	149	1.26	0.0	0.54
1215	8.34	300	17.84	6.81	140	1.26	0.0	0.32
1218	8.34	300	17.86	6.83	136	1.26	0.0	0.28
1221	8.34	300	17.86	6.84	128	1.26	0.0	0.22
1224	8.34	300	17.87	6.85	126	1.26	2.5	0.20
1227	8.34	300	17.95	6.87	120	1.26	1.0	0.18
1230	8.34	300	17.87	6.89	114	1.26	0.4	0.16
1233	8.34	300	17.82	6.89	114	1.26	0.0	0.14
1236	8.34	300	17.77	6.91	112	1.26	0.0	0.15
			Sample @ 1236					

Stabilization of Parameters (stabilization achieved for three consecutive measurements)

Time FROM	Time TO	Depth to Water (ft btoc)	Evacuation Rate (ml/min)	Temperature (oC)	pH	ORP (mv)	Conductivity (ms/cm)	Turbidity (NTU)	Dissolved oxygen (mg/l)
1227	1230	0	300	0.45%	.02	6	0%	600%	11.1%
1230	1233	0	300	0.28%	0	0	0%	100%	12.5%
1233	1236	0	300	0.28%	.02	2	0%	0%	7.1%
Recommended Stabilization		+/- 0.3	100-500	+/- 3%	+/- 0.1	+/- 10	+/- 3%	+/- 10%	+/- 10%
Stabilization: (Yes/No)		Y	Y	Y	Y	Y	Y	LRO, Y	N

Sample Time: 1236 Reviewed by:

ft btoc	feet below top of casing	NTU	Nephelometric Turbidity Units	°C	degrees Celsius
ml/min	milliliters per minute	mg/l	milligrams per liter	mv	millivolts
µs/cm	microseimons per centimeter				

†Height of Water Column * d^2 * 0.0408 = 1 Well Volume in Gallons

DRAFT

HRP ASSOCIATES, INC.

PAGE 1 OF 1

SAMPLE DATE: 11.19.2021

LOW-FLOW SAMPLING LOG

TOTAL # WELLS: 12

Client Name: NYSDEC
Project Location: Elton Street & Linwood Street, Brooklyn, NY
Sampler(s): SG/PM
Sample Pump: Peri
Tubing Type: Bonded
Monitoring Equipment: HORIBA

Well I.D.: MW-12D
Well Diameter (inches): 2
Total Depth (ft btoc): 58.72
Depth to Water (ft btoc): 8.21
Height of Water Column (ft): 50.51
One Well Volume† (gal): 8.2
Screen Setting (ft btoc): 50 to 60
Tubing Intake (ft btoc): 18
Comments: ~~1816~~ Clear, no sheen, no odor
Purge Volume (gal): 9

Well Condition:

Time (hours)	Depth to Water (ft btoc)	Evacuation Rate (ml/min)	Water Quality Monitoring Parameters: Temperature (oC)	pH	ORP (mv)	Conductivity (ms/cm)	Turbidity (NTU)	Dissolved oxygen (mg/l)
Start Pump @		946						
950 → No	readings	until 5 gallons	purged					
1032	8.21	300	17.53	7.38	208	1.18	26.0	0.28
1035	8.21	300	17.51	7.38	208	1.14	29.2	0.22
1038	8.21	300	17.50	7.39	201	1.14	27.6	0.21
1041	8.21	300	17.50	7.40	197	1.15	25.7	0.19
1045	8.21	300	17.54	7.39	195	1.15	21.3	0.18
1048	8.21	300	17.57	7.40	191	1.15	18.4	0.17
1051	8.21	300	17.55	7.39	188	1.15	16.8	0.16
1054	8.21	300	17.57	7.39	184	1.15	17.4	0.15
1057	8.21	300	17.54	7.40	180	1.16	17.0	0.17
				Sample @		1057		

Stabilization of Parameters (stabilization achieved for three consecutive measurements)

Time FROM	Time TO	Depth to Water (ft btoc)	Evacuation Rate (ml/min)	Temperature (oC)	pH	ORP (mv)	Conductivity (ms/cm)	Turbidity (NTU)	Dissolved oxygen (mg/l)
1048	1051	0	300	0.11%	.01	3	0	8.7%	5.56%
1051	1054	0	300	0.11%	0	4	0	3.6%	6.25%
1054	1057	0	300	0.11%	.01	4	0.87%	2.3%	13.3%
Recommended Stabilization		+/- 0.3	100-500	+/- 3%	+/- 0.1	+/- 10	+/- 3%	+/- 10%	+/- 10%
Stabilization: (Yes/No)		Y	Y	Y	Y	Y	Y	Y	N

Sample Time: 1057
Reviewed by: [illegible]

ft btoc	feet below top of casing	NTU	Nephelometric Turbidity Units	°C	degrees Celsius
ml/min	milliliters per minute	mg/l	milligrams per liter	mv	millivolts
µs/cm	microseimons per centimeter				

†Height of Water Column * d^2 * 0.0408 = 1 Well Volume in Gallons

DRAFT

HRP ASSOCIATES, INC.

PAGE 1 OF 1

SAMPLE DATE: 11.19.2021

LOW-FLOW SAMPLING LOG

TOTAL # WELLS: 12

Client Name: NYSDEC
Project Location: Elton Street & Linwood Street, Brooklyn, NY
Sampler(s): SG/PM
Sample Pump: peri
Tubing Type: Bonded
Monitoring Equipment: HORIBA

Well I.D.: MW-13S
Well Diameter (inches): 2
Total Depth (ft btoc): 16.78
Depth to Water (ft btoc): 8.72
Height of Water Column (ft): 8.06
Screen Setting (ft btoc): 7 to 17
Tubing Intake (ft btoc): 15
Comments: clear, no odor, no sheen
One Well Volume† (gal): 1.3
Purge Volume (gal): 2

Well Condition:

Time (hours)	Depth to Water (ft btoc)	Evacuation Rate (ml/min)	Water Quality Monitoring Parameters: Temperature (oC)	pH	ORP (mv)	Conductivity (ms/cm)	Turbidity (NTU)	Dissolved oxygen (mg/l)
859	Begin pumping							
				(3) 6.77				
901	8.70	300	16.82 (3) 17.71	7.45	215	1.29	4.1	0.63
904	8.70	300	17.25	6.67	216	1.30	3.2	0.57
907	8.71	300	17.28	6.63	217	1.30	4.8	0.31
910	8.71	300	17.43	6.62	216	1.29	6.2	0.34
913	8.71	300	17.42	6.60	217	1.29	4.6	0.40
916	8.71	300	17.38	6.50	220	1.29	3.0	0.29
	Sample @ 916							

Rest set at MW-12.

DRAFT

Stabilization of Parameters (stabilization achieved for three consecutive measurements)

Time FROM	Time TO	Depth to Water (ft btoc)	Evacuation Rate (ml/min)	Temperature (oC)	pH	ORP (mv)	Conductivity (ms/cm)	Turbidity (NTU)	Dissolved oxygen (mg/l)
907	910	0	300	0.87%	.01	1	.77%	29.	0%
910	913	0	300	0.06%	.02	1	0	25.8%	29.0%
913	916	0	300	0.23%	.1	3	0	34.8%	27.5%
		y	y	y	y				
Recommended Stabilization		+/- 0.3	100-500	+/- 3%	+/- 0.1	+/- 10	+/- 3%	+/- 10%	+/- 10%
Stabilization: (Yes/No)		y	y	y	y	y	y	y, L10%	N

Sample Time: 916

Reviewed by: SG

ft btoc	feet below top of casing	NTU	Nephelometric Turbidity Units	°C	degrees Celsius
ml/min	milliliters per minute	mg/l	milligrams per liter	mv	millivolts
µs/cm	microseimons per centimeter				

†Height of Water Column * d^2 * 0.0408 = 1 Well Volume in Gallons

HRP ASSOCIATES, INC.

PAGE 1 OF 1

SAMPLE DATE: 11.14.2021

LOW-FLOW SAMPLING LOG

TOTAL # WELLS: 12

Client Name: NYSDEC
Project Location: Elton Street & Linwood Street, Brooklyn, NY
Sampler(s): SG / PM
Sample Pump: Peri
Tubing Type: Bonded
Monitoring Equipment: HORIBA
Well I.D.: MW-13I
Well Diameter (inches):
Total Depth (ft btoc): 39.96
Depth to Water (ft btoc): 8.44
Height of Water Column (ft): 31.52 One Well Volume† (gal) 5.1
Screen Setting (ft btoc): 30 to 40
Tubing Intake (ft btoc): 18
Comments: No odor / moshen / clear
Purge Volume (gal): 6
Well Condition: Good

Time (hours)	Depth to Water (ft btoc)	Evacuation Rate (ml/min)	Water Quality Monitoring Parameters: Temperature (oC)	pH	ORP (mv)	Conductivity (ms/cm)	Turbidity (NTU)	Dissolved oxygen (mg/l)
755	Start Pumping							
832	8.45	300	16.87	7.42	183	1.16	0.0	0.49
835	8.45	300	16.86	7.33	188	1.16	0.0	0.45
838	8.45	300	16.81	7.44	181	1.16	0.0	0.37
841	8.45	300	16.80	7.46	180	1.16	0.0	0.33
844	8.45	300	16.85	7.44	181	1.16	0.0	0.26
847	8.45	300	16.82	7.43	182	1.16	0.0	0.25
		Sample @ 847						
		DUP-3 collected here						

Stabilization of Parameters (stabilization achieved for three consecutive measurements)

Time FROM	Time TO	Depth to Water (ft btoc)	Evacuation Rate (ml/min)	Temperature (oC)	pH	ORP (mv)	Conductivity (ms/cm)	Turbidity (NTU)	Dissolved oxygen (mg/l)
838	841	0	300	0.06%	.02	1	0%	0%	10.8%
841	844	0	300	0.30%	.02	1	0%	0%	21.2%
844	847	0	300	0.18%	.01	1	0%	0%	3.8%
Recommended Stabilization		+/- 0.3	100-500	+/- 3%	+/- 0.1	+/- 10	+/- 3%	+/- 10%	+/- 10%
Stabilization: (Yes/No)		Y	Y	Y	Y	Y	Y	Y	N

Sample Time: 847 Reviewed by:

ft btoc	feet below top of casing	NTU	Nephelometric Turbidity Units	°C	degrees Celsius
ml/min	milliliters per minute	mg/l	milligrams per liter	mv	millivolts
µs/cm	microseimons per centimeter				

†Height of Water Column * d^2 * 0.0408 = 1 Well Volume in Gallons

DRAFT

HRP ASSOCIATES, INC.

PAGE 1 OF 1

SAMPLE DATE: 11.18.21

TOTAL # WELLS: 12

LOW-FLOW SAMPLING LOG

Client Name: NYSDEC
Project Locatior Elton Street & Linwood Street, Brooklyn, NY
Sampler(s): JG/BM

Sample Pump: Peristaltic
Tubing Type: 0.17 x 0.25"
Monitoring Equipment: Horiba

Well I.D. MW-13D
Well Diameter (inches): 2
Total Depth (ft btoc): 59.66
Depth to Water (ft btoc): 8.33
Height of Water Column (ft): 51.33 One Well Volume† (gal) 8.4

Screen Setting (ft btoc): 50 to 60
Tubing Intake (ft btoc): 18
Comments: No odor, Clear, no sheen
Purge Volume (gal): 8.5

Well Condition:

Time (hours)	Depth to Water (ft btoc)	Evacuation Rate (ml/min)	Water Quality Monitoring Parameters: Temperature (oC)	pH	ORP (mv)	Conductivity (ms/cm)	Turbidity (NTU)	Dissolved oxygen (mg/l)
14:45 – Begin Purge								
15:43	8.36	300	18.49	7.48	217	1.02	0.0	0.14
15 46	8.36	300	18.38	7.48	216	1.03	0.0	0.14
15 49	8.36	300	18.35	7.47	216	1.03	0.0	0.14
1552	8.36	300	18.31	7.44	217	1.03	0.0	0.14
		Sample @ 1552						

DRAFT

Stabilization of Parameters (stabilization achieved for three consecutive measurements)

Time FROM	Time TO	Depth to Water (ft btoc)	Evacuation Rate (ml/min)	Temperature (oC)	pH	ORP (mv)	Conductivity (ms/cm)	Turbidity (NTU)	Dissolved oxygen (mg/l)
1543	1546	0	300	0.6%	0	1	0.1%	0	0
1546	1549	0	300	0.2%	0.01	0	0	0	0
1549	1552	0	300	0.2%	0.03	1	0	0	0
Recommended Stabilization		+/- 0.3	100-500	+/- 3%	+/- 0.1	+/- 10	+/- 3%	+/- 10%	+/- 10%
Stabilization: (Yes/No)		Y	Y	Y	Y	Y	Y	Y	Y

Sample Time: 1552 Reviewed by: JG

ft btoc	feet below top of casing	NTU	Nephelometric Turbidity Units	°C	degrees Celsius
ml/min	milliliters per minute	mg/l	milligrams per liter	mv	millivolts
µs/cm	microseimons per centimeter				

†Height of Water Column * d^2 * 0.0408 = 1 Well Volume in Gallons

HRP ASSOCIATES, INC.

PAGE 1 OF 1

SAMPLE DATE: 11.18.21

LOW-FLOW SAMPLING LOG

TOTAL # WELLS: 12

Client Name: NYSDEC

Project Locatior: Elton Street & Linwood Street, Brooklyn, NY

Sampler(s): SG/PM

Sample Pump: ~~Bladder~~ Peristaltic

Tubing Type: ~~Bonded gum tube~~ 0.17 by gunter

Monitoring Equipment: Horiba

Well I.D. MW-14S

Well Diameter (inches): 2

Total Depth (ft btoc): 17.90

Depth to Water (ft btoc): 9.00

Height of Water Column (ft): 8.9

One Well Volume† (gal) 1.45

Screen Setting (ft btoc): 8 to 18

Tubing Intake (ft btoc): 15

Comments: Clear, no odor, no sheen

Purge Volume (gal): 2.0

Well Condition:

Time (hours)	Depth to Water (ft btoc)	Evacuation Rate (ml/min)	Water Quality Monitoring Parameters: Temperature (oC)	pH	ORP (mv)	Conductivity (ms/cm)	Turbidity (NTU)	Dissolved oxygen (mg/l)
13:45 -	Begin Purge							
13:51	9.02	400	18.63	6.68	249	2.80	3.1	1.04
13:56	9.02	400	18.64	6.65	251	2.77	1.1	1.09
14:01	9.02	400	18.67	6.64	252	2.79	0.0	1.05

Stabilization of Parameters (stabilization achieved for three consecutive measurements)

Time FROM	Time TO	Depth to Water (ft btoc)	Evacuation Rate (ml/min)	Temperature (oC)	pH	ORP (mv)	Conductivity (ms/cm)	Turbidity (NTU)	Dissolved oxygen (mg/l)
1345	1351	10	400	-	-	-	- (SW)	-	-
1351	1356	0	400	.05%	.03	2	1.07 ~~0.07%~~	65%	4.8%
1356	1401	0	400	0.2%	.01	1	0.7%	10%	3.7%
Recommended Stabilization		+/- 0.3	100-500	+/- 3%	+/- 0.1	+/- 10	+/- 3%	+/- 10%	+/- 10%
Stabilization: (Yes/No)		Y	Y	Y	Y	Y	Y	40, Y	Y

Sample Time: 14:03

Reviewed by: [signature] / Sabrina Gorman

ft btoc	feet below top of casing	NTU	Nephelometric Turbidity Units	°C	degrees Celsius
ml/min	milliliters per minute	mg/l	milligrams per liter	mv	millivolts
µs/cm	microseimons per centimeter				

†Height of Water Column * d^2 * 0.0408 = 1 Well Volume in Gallons

DRAFT

HRP ASSOCIATES, INC.

PAGE 1 OF 1

SAMPLE DATE: 11.18.2021

LOW-FLOW SAMPLING LOG

TOTAL # WELLS: 12

Client Name: NYSDEC

Project Locatior: Elton Street & Linwood Street, Brooklyn, NY

Sampler(s): PM

Sample Pump: Bladder

Tubing Type: Bonded 0.25<0.35

Monitoring Equipment: HORIBA

Well I.D. MW-14I

Well Diameter (inches): 2

Total Depth (ft btoc): 38.01

Depth to Water (ft btoc): 9.03 (9.03)

Height of Water Column (ft): 28.98

Screen Setting (ft btoc): 30 to 40

Tubing Intake (ft btoc): 35

Comments: 35

One Well Volume† (gal) 4.7

Purge Volume (gal): 6.5

Well Condition:

Time (hours)	Depth to Water (ft btoc)	Evacuation Rate (ml/min)	Water Quality Monitoring Parameters: Temperature (oC)	pH	ORP (mv)	Conductivity (ms/cm)	Turbidity (NTU)	Dissolved oxygen (mg/l)
12:00 Begin Purge								
13:00	9.03	300	17.61	7.22	227	0.986	17.8	0.82
13:05	9.03	300	17.60	7.22	226	0.987	15.4	0.78
13:10	9.03	300	17.58	7.23	224	0.988	13.3	0.74
13:16	9.03	300	17.52	7.22	224	0.988	10.6	0.69
13:21	9.03	300	17.52	7.22	223	0.989	9.2	0.63
13:26	9.03	300	17.49	7.19	224	0.988	6.6	0.59
			MS/MSD Collected Here					

Stabilization of Parameters (stabilization achieved for three consecutive measurements)

Time FROM	Time TO	Depth to Water (ft btoc)	Evacuation Rate (ml/min)	Temperature (oC)	pH	ORP (mv)	Conductivity (ms/cm)	Turbidity (NTU)	Dissolved oxygen (mg/l)
13:16	13:26	9.03	300	0.17%	0.03	0.89%	0.1%	10NTU	14%
		0%	0%						
Recommended Stabilization		+/- 0.3	100-500	+/- 3%	+/- 0.1	+/- 10	+/- 3%	+/- 10%	+/- 10%
Stabilization: (Yes/No)		Y	Y	Y	Y	Y	Y	Y	N

Sample Time: 13:32 (MS/MSD)

Reviewed by: Rakesh Mata

ft btoc	feet below top of casing	NTU	Nephelometric Turbidity Units	°C	degrees Celsius
ml/min	milliliters per minute	mg/l	milligrams per liter	mv	millivolts
µs/cm	microseimons per centimeter				

†Height of Water Column * d^2 * 0.0408 = 1 Well Volume in Gallons

38.01
- 9.03
28.98 * .1632 = 4.7 gallons

DRAFT

HRP ASSOCIATES, INC.

PAGE 1 OF 2

SAMPLE DATE: 11.18.2021

LOW-FLOW SAMPLING LOG

TOTAL # WELLS: 12

Client Name: NYSDEC
Project Location: Elton Street & Linwood Street, Brooklyn, NY
Sampler(s): JG
Sample Pump: Bladder
Tubing Type: Bonded
Monitoring Equipment: HORIBA

Well I.D.: MW-14 D
Well Diameter (inches): 2
Total Depth (ft btoc): 57.70
Depth to Water (ft btoc): 7.30
Height of Water Column (ft): 50.40 One Well Volume† (gal) 8.2
Screen Setting (ft btoc): 50 to 60
Tubing Intake (ft btoc): 57 -> 53 after resetting pump
Comments: Pump was re-set at 10:30
Purge Volume (gal): 12

Well Condition:

Time (hours)	Depth to Water (ft btoc)	Evacuation Rate (ml/min)	Water Quality Monitoring Parameters: Temperature (oC)	pH	ORP (mv)	Conductivity (ms/cm)	Turbidity (NTU)	Dissolved oxygen (mg/l)
8911	7.34	100	16.64	7.54	1.75 ~~1.95~~	1.11	102	1.25
8916 (Sa)	7.88	100	16.79	7.49	200	1.13	23.4	0.82
8921	7.53	100	16.81	7.50	199	1.13	11.8	0.73
8926	7.28	100	16.82	7.50	199	1.13	6.4	0.72
8931	7.18	100	16.83	7.51	200	1.13	2.7	0.71
8936	6.87	100	16.87	7.50	201	1.14	0.0	0.53
8941	6.70	100	16.86	7.50	201	1.14	0.0	0.47
8946	6.78	100	16.86	7.50	201	1.14	0.0	0.39
9 1030	6.80	100	16.90	7.49	198	1.14	0.0	0.37
9 1010	6.83	100	16.86	7.48	203	1.13	0.0	1.01
9 1020		100						
9 1030 — Noted water coming into air tubing. Pulled pump, changed tubing								

Switch to 7.8 setting try to increase flow rate

Stabilization of Parameters (stabilization achieved for three consecutive measurements)

Time FROM	Time TO	Depth to Water (ft btoc)	Evacuation Rate (ml/min)	Temperature (oC)	pH	ORP (mv)	Conductivity (ms/cm)	Turbidity (NTU)	Dissolved oxygen (mg/l)
		See next page							
Recommended Stabilization		+/- 0.3	100-500	+/- 3%	+/- 0.1	+/- 10	+/- 3%	+/- 10%	+/- 10%
Stabilization: (Yes/No)									

Sample Time: See next
Reviewed by: See next

ft btoc	feet below top of casing	NTU	Nephelometric Turbidity Units	°C	degrees Celsius
ml/min	milliliters per minute	mg/l	milligrams per liter	mv	millivolts
µs/cm	microseimons per centimeter				

†Height of Water Column * d^2 * 0.0408 = 1 Well Volume in Gallons

50.40 - 8 gallons = 30,280 mL

1 gallon in 30 minutes
30 = 126 mL/min

126 mL / 1 min = 30,280 / x min
x = 240 min

DRAFT

HRP ASSOCIATES, INC.

PAGE 2 OF 2

SAMPLE DATE: 11-18-21

TOTAL # WELLS: 12

LOW-FLOW SAMPLING LOG

Client Name: NYSDEC
Project Location: Elton Street & Linwood Street, Brooklyn, NY
Sampler(s):

Sample Pump: Bladder
Tubing Type: Bonded 0.25x0.25"
Monitoring Equipment: Horiba

Well I.D. MW-14D
Well Diameter (inches): 2
Total Depth (ft btoc): 57.70
Depth to Water (ft btoc): 7.30
Height of Water Column (ft): 50.40 One Well Volume† (gal) 8.2

Screen Setting (ft btoc): 50 to 60
Tubing Intake (ft btoc): 53
Comments: Removed and re-set pump at 10:30
Purge Volume (gal): 12

Well Condition:

Time (hours)	Depth to Water (ft btoc)	Evacuation Rate (ml/min)	Water Quality Monitoring Parameters: Temperature (oC)	pH	ORP (mv)	Conductivity (ms/cm)	Turbidity (NTU)	Dissolved oxygen (mg/l)
10:00 – Resume purging after changing tubing/bladder (water in tubing)								
10:33	9.09	200	16.72	7.61	203	1.12	109	8.01
10:38	9.09	200	16.75	7.58	214	1.12	77.4	7.48
10:43	9.10	200	16.83	7.58	220	1.12	70.7	7.56
10:48	9.10	200	16.92	7.57	228	1.12	56.9	7.60
11:19	9.10	200	17.30	7.56	244	1.11	7.0	6.78
11:24	9.10	200	17.36	7.57	248	1.11	4.5	6.65
11:29	9.10	200	17.37	7.57	248	1.11	2.2	6.59
11:34	9.10	200	17.33	7.56	252	1.11	0.5	6.55
		Sample @ 1134						

Stabilization of Parameters (stabilization achieved for three consecutive measurements)

Time FROM	Time TO	Depth to Water (ft btoc)	Evacuation Rate (ml/min)	Temperature (oC)	pH	ORP (mv)	Conductivity (ms/cm)	Turbidity (NTU)	Dissolved oxygen (mg/l)
~~1119~~	~~1124~~	~~9.10~~	~~200~~						
~~1124~~	~~1129~~	~~9.10~~	~~200~~						
1129	1134	9.10	200	0.1%	0.01	7	0%	~~5~~ NTU	1.5%
		0%	0%	~~0~~					
Recommended Stabilization		+/- 0.3	100-500	+/- 3%	+/- 0.1	+/- 10	+/- 3%	+/- 10%	+/- 10%
Stabilization: (Yes/No)		Y	Y	Y	Y	Y	Y	Y	Y

Sample Time: 1134

Reviewed by: Patrick Montesano

ft btoc	feet below top of casing	NTU	Nephelometric Turbidity Units	°C	degrees Celsius
ml/min	milliliters per minute	mg/l	milligrams per liter	mv	millivolts
µs/cm	microseimons per centimeter				

†Height of Water Column * d^2 * 0.0408 = 1 Well Volume in Gallons

DRAFT

HRP Associates, Inc.

PAGE 1 OF 1

SAMPLE DATE: 11.16.21

TOTAL # WELLS: 7/12

Low-Flow Sampling Log

Client Name: NYSDEC

Project Locatior: Elton Street and Linwood Street, Brooklyn, NY

Sampler(s): JG

Sample Pump: Peri

Tubing Type: .17" x .25" LDPE

Monitoring Equipment: HORIBA

Well I.D.: MW-15 S

Well Diameter (inches): 2

Total Depth (ft btoc): 17.37

Depth to Water (ft btoc): 8.55

Screen Setting (ft btoc): 7 to 17

Tubing Intake (ft btoc): 11

Comments: Clear water, no odor, no sheen

Well Condition:

Time (hours)	Depth to Water (ft btoc)	Evacuation Rate (ml/min)	Water Quality Monitoring Parameters: Temperature (oC)	pH	ORP (mv)	Conductivity (ms/cm)	Turbidity (NTU)	Dissolved oxygen (mg/l)
1250	8.60	350	16.53	6.80	231	0.964	0.0	3.99
1253	8.57	350	17.04	6.30	235	0.971	0.0	2.97
1256	8.58	350→300	16.94	6.24	235	0.974	0.0	2.75
1259	8.58	300	16.92	6.20	236	0.977	0.0	2.60
1302	8.58	300	16.92	6.19	236	0.978	0.0	2.54
		Sample @ 1302						

Stabilization of Parameters (stabilization achieved for three consecutive measurements)

Time FROM	Time TO	Depth to Water (ft btoc)	Evacuation Rate (ml/min)	Temperature (oC)	pH	ORP (mv)	Conductivity (ms/cm)	Turbidity (NTU)	Dissolved oxygen (mg/l)
1253	1256	.01	350	0.59%	.06	0	0.3%	0	8.0%
1256	1259	0	300	0.12%	.04	1	0.3%	0	5.5%
1259	1302	0	300	0%	.01	0	0.1%	0	2.3%
Recommended Stabilization		+/- 0.3	100-500	+/- 3%	+/- 0.1	+/- 10	+/- 3%	+/- 10%	+/- 10%
Stabilization: (Yes/No)		Y	Y	Y	Y	Y	Y	Y	Y

Sample Time: 1302

Reviewed by: JG

ft btoc	feet below top of casing	NTU	Nephelometric Turbidity Units	°C	degrees Celsius
ml/min	milliliters per minute	mg/l	milligrams per liter	mv	millivolts
µs/cm	microseimons per centimeter				

17.37 − 8.55 = 8.82

8.82 · (.163) ≈ 1.4 gallons

DRAFT

HRP Associates, Inc.

PAGE 1 OF 2

SAMPLE DATE: 11.16.2021

TOTAL # WELLS: 7 12

Low-Flow Sampling Log

Client Name: NYSDEC

Project Location: Elton Street and Linwood Street, Brooklyn, NY

Sampler(s): JG

Sample Pump: Bladder

Tubing Type: Boulted LDPE

Monitoring Equipment: HORIBA

Well I.D.: MW-15I

Well Diameter (inches): 2

Total Depth (ft btoc): 40.07

Depth to Water (ft btoc): 8.54

Screen Setting (ft btoc): 30 to 40

Tubing Intake (ft btoc): ~~40~~ 32 37

Comments: No odor, no sheen, slightly cloudy

Well Condition:

Time (hours)	Depth to Water (ft btoc)	Evacuation Rate (ml/min)	Water Quality Monitoring Parameters: Temperature (oC)	pH	ORP (mv)	Conductivity (ms/cm)	Turbidity (NTU)	Dissolved oxygen (mg/l)
835	8.54	250	14.33	7.33	165	0.970	1000+	2.07
838	8.57	250	14.79	7.33	168	1.01	1000+	1.74
841, 843	No readings							
~~845~~ 846	8.53	250	14.60	7.22	182	0.993	1000+	3.50
849	8.56	250	14.60	7.17	188	0.982	469	3.09
852	8.56	200	14.77	7.16	190	0.986	347	3.06
855	8.56	200	14.79	7.15	192	0.987	235	2.91
858	8.55	200	14.95	7.14	194	0.986	159	2.84
901	8.56	200	14.98	7.13	196	0.989	123	2.58
904	8.55	200	15.04	7.12	197	0.996	87.8	2.44
907	8.55	200	15.10	7.11	197	0.990	68.1	2.26
910	8.55	200	15.46	7.11	197	0.986	60.3	1.97

Stabilization of Parameters (stabilization achieved for three consecutive measurements)

Time FROM	Time TO	Depth to Water (ft btoc)	Evacuation Rate (ml/min)	Temperature (oC)	pH	ORP (mv)	Conductivity (ms/cm)	Turbidity (NTU)	Dissolved oxygen (mg/l)
					See Next →				
Recommended Stabilization		+/- 0.3	100-500	+/- 3%	+/- 0.1	+/- 10	+/- 3%	+/- 10%	+/- 10%
Stabilization: (Yes/No)									

Sample Time: 919

Reviewed by:

ft btoc	feet below top of casing	NTU	Nephelometric Turbidity Units	°C	degrees Celsius
ml/min	milliliters per minute	mg/l	milligrams per liter	mv	millivolts
µs/cm	microseimons per centimeter				

Height of water column = 40.07 - 8.55 = 31.52 · (4 · .0408) = 5.14

DRAFT

HRP Associates, Inc.

PAGE 2 OF 2

SAMPLE DATE: 11.16-2021

TOTAL # WELLS: 7 12

Low-Flow Sampling Log

Client Name: NYSDEC

Project Locatior Elton Street and Linwood Street, Brooklyn, NY

Sampler(s): SG

Sample Pump: Bladder

Tubing Type: Bonded

Monitoring Equipment: HORIBA

Well I.D. MW-15I

Well Diameter (inches): 2

Total Depth (ft btoc): 40.07

Depth to Water (ft btoc): 8.54

Screen Setting (ft btoc): 30 to 40

Tubing Intake (ft btoc): 37

Comments: No odor, no sheen, Slightly Cloudy

Well Condition:

Time (hours)	Depth to Water (ft btoc)	Evacuation Rate (ml/min)	Water Quality Monitoring Parameters: Temperature (oC)	pH	ORP (mv)	Conductivity (ms/cm)	Turbidity (NTU)	Dissolved oxygen (mg/l)
913	8.55	200	15.58	7.11	197	0.985	44.1	1.73
916	8.54	200	15.64	7.09	197	0.984	35.1	1.73
919	8.54	200	15.69	7.09	196	0.985	28.0	1.61
921	8.54	200	15.69	7.07	196	0.983	26.3	1.54
	Sample @ 919							

Stabilization of Parameters (stabilization achieved for three consecutive measurements)

Time FROM	Time TO	Depth to Water (ft btoc)	Evacuation Rate (ml/min)	Temperature (oC)	pH	ORP (mv)	Conductivity (ms/cm)	Turbidity (NTU)	Dissolved oxygen (mg/l)
913	916	(0) 200 .01	200	0.4%	.02	0	0.1%	20.4%	0%
916	919	(4) 200 0	200	0.3%	0	1	0.1%	20.2%	6.9%
919	921	(4) 200 0	200	0%	.02	0	0.2%	6.1%	4.3%
Recommended Stabilization		+/- 0.3	100-500	+/- 3%	+/- 0.1	+/- 10	+/- 3%	+/- 10%	+/- 10%
Stabilization: (Yes/No)		Y	Y	Y	Y	Y	Y	N	Y

Sample Time: 919

Reviewed by:

ft btoc	feet below top of casing	NTU	Nephelometric Turbidity Units	°C	degrees Celsius
ml/min	milliliters per minute	mg/l	milligrams per liter	mv	millivolts
µs/cm	microseimons per centimeter				

DRAFT

HRP Associates, Inc.

PAGE 1 OF 2

SAMPLE DATE: 11.16.21

TOTAL # WELLS: 7 12

Low-Flow Sampling Log

Client Name: NYSDEC

Project Location: Elton Street and Linwood Street, Brooklyn, NY

Sampler(s): SG

Sample Pump: Bladder

Tubing Type: Bonded

Monitoring Equipment:

Well I.D.: MW-15D

Well Diameter (inches): 2

Total Depth (ft btoc): 60.07

Depth to Water (ft btoc): 8.55

Screen Setting (ft btoc): ~~47 50~~ to 60

Tubing Intake (ft btoc): 57

Comments: No odor, no sheen, slightly cloudy

Well Condition:

Time (hours)	Depth to Water (ft btoc)	Evacuation Rate (ml/min)	Water Quality Monitoring Parameters: Temperature (oC)	pH	ORP (mv)	Conductivity (ms/cm)	Turbidity (NTU)	Dissolved oxygen (mg/l)
1056	8.54	200→100	16.33	7.34	212	1.11	253	4.12
1059	8.55	200→100	16.25	7.40	211	1.18	203	2.64
1102	8.54	200→100	16.28	7.43	209	1.19	167	1.33
1105	8.54	200→100	16.34	7.44	205	1.21	137	0.79
1108	8.54	200→100	16.40	7.44	202	1.22	112	0.60
1111	8.53	200→100	16.44	7.45	200	1.22	91.9	0.51
1114	8.53	200→100	16.46	7.45	197	1.23	73.4	0.46
1117	8.53	200→100	16.46	7.45	194	1.23	59.9	0.43
1120	8.53	200→100	16.46	7.45	192	1.23	51.4	0.42
1123	8.53	200→100	16.47	7.45	190	1.23	40.3	0.38
1128	8.55	200→100	16.27	7.45	187	1.23	28.2	0.38
1131	8.55	200→100	16.24	7.45	185	1.23	22.1	0.40

Stabilization of Parameters (stabilization achieved for three consecutive measurements)

Time FROM	Time TO	Depth to Water (ft btoc)	Evacuation Rate (ml/min)	Temperature (oC)	pH	ORP (mv)	Conductivity (ms/cm)	Turbidity (NTU)	Dissolved oxygen (mg/l)
			100						
			100	→	See Next				
Recommended Stabilization		+/- 0.3	100-500	+/- 3%	+/- 0.1	+/- 10	+/- 3%	+/- 10%	+/- 10%
Stabilization: (Yes/No)									

Sample Time: 1234

Reviewed by: SG

ft btoc	feet below top of casing	NTU	Nephelometric Turbidity Units	°C	degrees Celsius
ml/min	milliliters per minute	mg/l	milligrams per liter	mv	millivolts
µs/cm	microseimons per centimeter				

(60.07 - ~~4.55~~ (SG) 8.55 = 51.52 · (.1632) = 8 gallons

DRAFT

HRP Associates, Inc.

PAGE 2 OF 2

SAMPLE DATE: 11.16.21

TOTAL # WELLS: 12

Low-Flow Sampling Log

Client Name: NYSDEC

Project Location: Elton Street and Linwood Street, Brooklyn, NY

Sampler(s): SG

Sample Pump: Bladder

Tubing Type: Boned

Monitoring Equipment: MiniRAE

Well I.D.: MW-15D

Well Diameter (inches): 2

Total Depth (ft btoc): 60.07

Depth to Water (ft btoc): 8.55

Screen Setting (ft btoc): 50 to 60

Tubing Intake (ft btoc): 57

Comments: ~~57~~ ② Increased pump rate to pump out one well volume. (8 gallons)

Well Condition:

Time (hours)	Depth to Water (ft btoc)	Evacuation Rate (ml/min)	Water Quality Monitoring Parameters: Temperature (oC)	pH	ORP (mv)	Conductivity (ms/cm)	Turbidity (NTU)	Dissolved oxygen (mg/l)
1137	8.55	250/300→200	16.04	7.45	182	1.24	15.1	0.29
1140	8.55	300→200	16.01	7.45	180	1.23	10.8	0.29
1143	8.56	300→200	15.92	7.44	178	1.24	8.1	0.24
1146	8.56	300→200	15.81	7.44	173	1.23	5.4	0.20
1201	8.52	300→200	15.70	7.43	169	1.24	2.2	0.27
	Call w/ Dave switch to peristaltic pump→Not pumping 8 gallons fast enough							
1225	8.54	350	17.36	7.31	199	1.05	5.9	4.29
1228	8.54	350	16.96	7.28	203	1.05	4.6	4.33
1231	8.54	350	16.75	7.26	204	1.06	2.6	4.22
1234	8.54	350	16.60	7.26	206	1.06	2.3	4.02
		Sample @ 1234						

Stabilization of Parameters (stabilization achieved for three consecutive measurements)

Time FROM	Time TO	Depth to Water (ft btoc)	Evacuation Rate (ml/min)	Temperature (oC)	pH	ORP (mv)	Conductivity (ms/cm)	Turbidity (NTU)	Dissolved oxygen (mg/l)
1225	1228	0	350	2.3%	.03	4	0%	22.0%	0.93%
1228	1231	0	350	1.2%	.02	1	1.0%	43.5%	2.5%
1231	1234	0	350	0.9%	0	2	0%	11.5%	4.7%
Recommended Stabilization		+/- 0.3	100-500	+/- 3%	+/- 0.1	+/- 10	+/- 3%	+/- 10%	+/- 10%
Stabilization: (Yes/No)		Y	Y	Y	Y	Y	Y	N	Y

Sample Time: 1234

Reviewed by: SG

ft btoc	feet below top of casing	NTU	Nephelometric Turbidity Units	°C	degrees Celsius
ml/min	milliliters per minute	mg/l	milligrams per liter	mv	millivolts
µs/cm	microseimons per centimeter				

DRAFT

HRP Associates, Inc.

PAGE 1 OF 1

SAMPLE DATE: 11-15-21

TOTAL # WELLS: 12

Low-Flow Sampling Log

Client Name: NYSDEC

Project Location: Elton / Linwood

Sampler(s): PWM

Sample Pump: Peristaltic

Tubing Type: 0.17 x 0.25

Monitoring Equipment: Horiba U-52

Well I.D. MW-16S

Well Diameter (inches): 2

Total Depth (ft btoc): 17.21

Depth to Water (ft btoc): 9.77

Screen Setting (ft btoc): 7 to 17

Tubing Intake (ft btoc):

Comments: Light Sheen, no odor, Slightly cloudy

Well Condition:

Time (hours)	Depth to Water (ft btoc)	Evacuation Rate (ml/min)	Water Quality Monitoring Parameters: Temperature (oC)	pH	ORP (mv)	Conductivity (ms/cm)	Turbidity (NTU)	Dissolved oxygen (mg/l)
12:53	9.77	400	16.19	6.86	-114	2.79	18.6	0.71
13:06	9.77	400	17.29	6.73	-101	3.04	6.9	0.55
13:11	9.77	400	17.34	6.71	-98	3.07	4.5	0.48
13:16	9.77	400	17.67	6.70	-96	3.07	3.2	0.47
13:21	9.77	400	17.80	6.69	-95	3.04	2.2	0.45

Stabilization of Parameters (stabilization achieved for three consecutive measurements)

Time FROM	Time TO	Depth to Water (ft btoc)	Evacuation Rate (ml/min)	Temperature (oC)	pH	ORP (mv)	Conductivity (ms/cm)	Turbidity (NTU)	Dissolved oxygen (mg/l)
13:11	13:21	0%	400	2.6%	0.03	3	1%	<10 NTU	6%
Recommended Stabilization		+/- 0.3	100-500	+/- 3%	+/- 0.1	+/- 10	+/- 3%	+/- 10%	+/- 10%
Stabilization: (Yes/No)		Y	Y	Y	Y	Y	Y	Y	Y

Sample Time: ~~13:30 pm~~ 13:25

Reviewed by: Patrick Martin

ft btoc	feet below top of casing	NTU	Nephelometric Turbidity Units	°C	degrees Celsius
ml/min	milliliters per minute	mg/l	milligrams per liter	mv	millivolts
µs/cm	microseimons per centimeter				

DRAFT

HRP Associates, Inc.

PAGE 1 OF 2

SAMPLE DATE: 11.15.2021

TOTAL # WELLS: 7/12

Low-Flow Sampling Log

Client Name: NYSDEC

Project Location: Elton Street and Linwood Street, Brooklyn, NY

Sampler(s): JL

Sample Pump: Bladder

Tubing Type: 1

Monitoring Equipment: HORIBA

Well I.D.: MW-16 I

Well Diameter (inches): 2

Total Depth (ft btoc): 40.43

Depth to Water (ft btoc): 9.79

Screen Setting (ft btoc): 30 to 40

Tubing Intake (ft btoc): 40

Comments: Cloudy, no odor, no sheen

Well Condition:

Time (hours)	Depth to Water (ft btoc)	Evacuation Rate (ml/min)	Temperature (oC)	pH	ORP (mv)	Conductivity (ms/cm)	Turbidity (NTU)	Dissolved oxygen (mg/l)
Bad measurement Ignore 1514	9.80	300	17.80	6.69	-95	3.04	2.2	0.45
1517	9.78	200	16.58	6.93	-44	1.16	213	7.55
1520	9.78	200	16.67	6.90	-25	1.16	169	7.16
1523	9.78	200	16.54	6.97	-11	1.16	122	6.75
1526	9.78	200	16.21	6.94	+2	1.18	135	6.72
1529	9.79	200	16.09	6.92	10	1.17	130	6.72
1532	9.79	200	15.89	6.91	27	1.17	115	6.69
1535	→ Noticed the water isn't pumping, battery died. Connect to car							
1548	9.80	200	16.45	6.65	90	1.16	147	2.05
1551	9.80	200	17.05	6.62	97	1.14	189	1.62
1554	9.82	200	17.26	6.59	103	1.13	136	1.48
1557	9.82	200	17.27	6.58	107	1.13	113	1.38

Stabilization of Parameters (stabilization achieved for three consecutive measurements)

Time FROM	Time TO	Depth to Water (ft btoc)	Evacuation Rate (ml/min)	Temperature (oC)	pH	ORP (mv)	Conductivity (ms/cm)	Turbidity (NTU)	Dissolved oxygen (mg/l)
						NEXT →			
Recommended Stabilization		+/- 0.3	100-500	+/- 3%	+/- 0.1	+/- 10	+/- 3%	+/- 10%	+/- 10%
Stabilization: (Yes/No)									

Sample Time: 1603

Reviewed by:

ft btoc	feet below top of casing	NTU	Nephelometric Turbidity Units	°C	degrees Celsius
ml/min	milliliters per minute	mg/l	milligrams per liter	mv	millivolts
µs/cm	microseimons per centimeter				

DRAFT

HRP Associates, Inc.

PAGE 2 OF 2

SAMPLE DATE: 11.15.2021

TOTAL # WELLS: 7 12

Low-Flow Sampling Log

Client Name: NYSDEC

Project Locatior Elton Street and Linwood Street, Brooklyn, NY

Sampler(s): TG

Sample Pump: Bladder

Tubing Type: Bonded

Monitoring Equipment: HORIBA

Well I.D. MW-16 I

Well Diameter (inches): 2

Total Depth (ft btoc): 49.43

Depth to Water (ft btoc): 9.79

Screen Setting (ft btoc): 30 to 40

Tubing Intake (ft btoc): 40

Comments: Cloudy, no odor, no sheen

Well Condition:

Time (hours)	Depth to Water (ft btoc)	Evacuation Rate (ml/min)	Water Quality Monitoring Parameters: Temperature (oC)	pH	ORP (mv)	Conductivity (ms/cm)	Turbidity (NTU)	Dissolved oxygen (mg/l)
1600	9.80	200	17.30	6.57	11	1.13	99.5	1.34
1603	9.80	200	17.32	6.57	14	1.11	76.0	1.31
1606	9.80	200	17.32	6.57	17	1.12	65.4	1.28
		Sample @ 1603						

Stabilization of Parameters (stabilization achieved for three consecutive measurements)

Time FROM	Time TO	Depth to Water (ft btoc)	Evacuation Rate (ml/min)	Temperature (oC)	pH	ORP (mv)	Conductivity (ms/cm)	Turbidity (NTU)	Dissolved oxygen (mg/l)
1557	1600	.02	200	0.17%	.01	4	0%	11.9%	2.9%
1600	1603	0	200	0.12%	0	3	1.8%	23.6%	4.0%
1603	1606	0	200	0%	0	3	0.9%	13.9%	2.3%
Recommended Stabilization		+/- 0.3	100-500	+/- 3%	+/- 0.1	+/- 10	+/- 3%	+/- 10%	+/- 10%
Stabilization: (Yes/No)		Y 1603	Y	Y	Y	Y	Y (C)	N	Y

Sample Time: 1603

Reviewed by: TG

ft btoc	feet below top of casing	NTU	Nephelometric Turbidity Units	°C	degrees Celsius
ml/min	milliliters per minute	mg/l	milligrams per liter	mv	millivolts
µs/cm	microseimons per centimeter				

DRAFT

HRP Associates, Inc.

PAGE 1 OF 2

SAMPLE DATE: 11.17.2021

Low-Flow Sampling Log

TOTAL # WELLS: 12

Client Name: NYSDEC
Project Locatior: Linden St. / Elton St. GW
Sampler(s): JG | PM

Sample Pump: Peri
Tubing Type: .17" x .25" LDPE
Monitoring Equipment: HORIBA

Well I.D. MW-16 (86) D
Well Diameter (inches): 2
Total Depth (ft btoc): 61.09
Depth to Water (ft btoc): 9.72

Screen Setting (ft btoc): 50 to 60
Tubing Intake (ft btoc): 15
Comments: Clear, no sheen, no odor

Well Condition:

Time (hours)	Depth to Water (ft btoc)	Evacuation Rate (ml/min)	Water Quality Monitoring Parameters: Temperature (oC)	pH	ORP (mv)	Conductivity (ms/cm)	Turbidity (NTU)	Dissolved oxygen (mg/l)
1632	9.72	350	19.90	7.32	-19	0.724	0.0	7.86
1635	9.72	350	19.93	7.45	67	0.700	0.0	7.79
1638	9.72	350	19.67	7.42	96	0.695	0.0	7.73
1641	9.72	350	19.55	7.48	106	0.691	0.0	7.43
1644	9.73	350	18.95	7.42	124	0.692	0.0	7.44
1647	9.73	350	18.85	7.44	129	0.693	0.0	7.38
1650	9.73	350	18.48	7.65	18	0.822	0.0	7.38
1653	9.72	350	18.28	7.48	30	0.694	0.0	4.76
1656	9.72	350	18.27	7.43	71	0.694	0.0	4.82
1659		350	missed reading					
1702	9.72	350	17.94	7.41	117	0.742	0.0	3.32
1705	9.73	350	17.93	7.39	118	0.782	0.0	2.34

Stabilization of Parameters (stabilization achieved for three consecutive measurements)

Time FROM	Time TO	Depth to Water (ft btoc)	Evacuation Rate (ml/min)	Temperature (oC)	pH	ORP (mv)	Conductivity (ms/cm)	Turbidity (NTU)	Dissolved oxygen (mg/l)
							See next →		
Recommended Stabilization		+/- 0.3	100-500	+/- 3%	+/- 0.1	+/- 10	+/- 3%	+/- 10%	+/- 10%
Stabilization: (Yes/No)									

Sample Time: _____ Reviewed by: _____

ft btoc	feet below top of casing	NTU	Nephelometric Turbidity Units	°C	degrees Celsius
ml/min	milliliters per minute	mg/l	milligrams per liter	mv	millivolts
µs/cm	microseimons per centimeter				

61.09
− 9.72
51.37 · .1632 = 8.4 gallons purged required.

DRAFT

HRP Associates, Inc.

PAGE 2 OF 2

SAMPLE DATE: 11.17.2021

TOTAL # WELLS: 12

Low-Flow Sampling Log

Client Name:	NYSDEC	Sample Pump:	Peri
Project Locatior	Linden St/Elton St GW	Tubing Type:	.17" x .25" LDPE
Sampler(s):	JS/PM	Monitoring Equipment:	HORIBA
Well I.D.	MW-6 P	Screen Setting (ft btoc):	50 to 60
Well Diameter (inches):	2	Tubing Intake (ft btoc):	~~15~~ 36 15
Total Depth (ft btoc):	61.09	Comments:	No odor, no sheen, clear
Depth to Water (ft btoc):	9.72		
Well Condition:	Good		

Time (hours)	Depth to Water (ft btoc)	Evacuation Rate (ml/min)	Water Quality Monitoring Parameters: Temperature (oC)	pH	ORP (mv)	Conductivity (ms/cm)	Turbidity (NTU)	Dissolved oxygen (mg/l)
1709	9.73	350	17.91	7.36	118	0.861	0.0	1.44
1712	9.73	350	17.85	7.34	115	0.936	0.0	0.84
1715	9.73	350	17.81	7.32	114	1.03	0.0	0.69
1718	9.74	350	17.82	7.32	111	1.08	0.0	0.46
~~1726~~		~~350~~					~~0.5~~	

Sample @ 1718

DRAFT

Stabilization of Parameters (stabilization achieved for three consecutive measurements)

Time FROM	Time TO	Depth to Water (ft btoc)	Evacuation Rate (ml/min)	Temperature (oC)	pH	ORP (mv)	Conductivity (ms/cm)	Turbidity (NTU)	Dissolved oxygen (mg/l)
1709	1712	0	350	0.3%	.02	3	9.7%	0%	42%
1712	1715	0	350	0.2%	.02	1	10.0%	0%	18%
1715	1718	.01	350	.06%	0	3	4.9%	0%	33%
Recommended Stabilization		+/- 0.3	100-500	+/- 3%	+/- 0.1	+/- 10	+/- 3%	+/- 10%	+/- 10%
Stabilization: (Yes/No)		Y	Y	Y	Y	Y	N	Y	N

Sample Time: 1718 Reviewed by: JS

ft btoc	feet below top of casing	NTU	Nephelometric Turbidity Units	°C	degrees Celsius
ml/min	milliliters per minute	mg/l	milligrams per liter	mv	millivolts
µs/cm	microseimons per centimeter				

HRP Associates, Inc.

PAGE 1 OF 1

SAMPLE DATE: 11-17-2021

TOTAL # WELLS: 7 / 12

Low-Flow Sampling Log

Client Name: NYSDEC

Project Locatior: Elton Street and Linwood Street, Brooklyn, NY

Sampler(s): SK

Sample Pump: Peri

Tubing Type: .17" x .25" LDPE

Monitoring Equipment: HORIBA

Well I.D. MW-17

Well Diameter (inches): 2

Total Depth (ft btoc): 23.71

Depth to Water (ft btoc): 9.79

Screen Setting (ft btoc): 12 to 22

Tubing Intake (ft btoc): 15

Comments: Clear, no sheen, no odor

Well Condition:

Time (hours)	Depth to Water (ft btoc)	Evacuation Rate (ml/min)	Water Quality Monitoring Parameters: Temperature (oC)	pH	ORP (mv)	Conductivity (ms/cm)	Turbidity (NTU)	Dissolved oxygen (mg/l)
1126	9.59	350	20.00	6.65	223	0.854	0.0	4.86
1129	9.61	350	19.94	6.45	225	0.929	0.0	2.93
1132	9.61	350	19.66	6.33	222	0.986	0.0	2.29
1135	9.61	350	19.51	6.32	220	0.971	0.0	2.15
1138	9.61	350	19.14	6.28	217	0.981	0.0	2.57
1141	9.61	350	19.00	6.29	214	0.984	0.0	2.68
1144	9.61	350	18.91	6.27	212	0.983	0.0	1.98
1147	9.61	350	18.93	6.27	210	0.983	0.0	1.36
1150	9.61	350	18.90	6.26	208	0.983	0.0	1.21
1153	9.61	350	18.87	6.26	205	0.983	0.0	1.13
1156	9.61	350	18.91	6.24	203	0.982	0.0	1.10
	Sample @ 1156							

High peak in Horiba

Stabilization of Parameters (stabilization achieved for three consecutive measurements)

Time FROM	Time TO	Depth to Water (ft btoc)	Evacuation Rate (ml/min)	Temperature (oC)	pH	ORP (mv)	Conductivity (ms/cm)	Turbidity (NTU)	Dissolved oxygen (mg/l)
1147	1150	0	350	0.2%	0.01	2	0%	0	11%
1150	1153	0	350	0.2%	0	3	0%	0	6.6%
1153	1156	0	350	0.2%	0	2	0.1%	0	3%
Recommended Stabilization		+/- 0.3	100-500	+/- 3%	+/- 0.1	+/- 10	+/- 3%	+/- 10%	+/- 10%
Stabilization: (Yes/No)		y	y	y	y	y	y	y	y

Sample Time: 1156

Reviewed by:

ft btoc	feet below top of casing	NTU	Nephelometric Turbidity Units	°C	degrees Celsius
ml/min	milliliters per minute	mg/l	milligrams per liter	mv	millivolts
µs/cm	microseimons per centimeter				

23.71 − 9.79 = 13.92 · .1632 = 2.3 gallons

3 gallons purged

DRAFT

HRP Associates, Inc.

PAGE 1 OF 1

SAMPLE DATE: 11.17.2021

TOTAL # WELLS: 12

Low-Flow Sampling Log

Client Name: NYSDEC

Project Location: Elton Street and Linwood Street, Brooklyn, NY

Sampler(s): LG

Sample Pump: Peri

Tubing Type: .17" by .25" LDPE

Monitoring Equipment: HORIBA

Well I.D.: MW-16S

Well Diameter (inches): 2

Total Depth (ft btoc): 19.72

Depth to Water (ft btoc): 9.67

Screen Setting (ft btoc): 10 to 20

Tubing Intake (ft btoc): 15

Comments: Clear, no odor, no sheen

Well Condition:

Time (hours)	Depth to Water (ft btoc)	Evacuation Rate (ml/min)	Water Quality Monitoring Parameters: Temperature (oC)	pH	ORP (mv)	Conductivity (ms/cm)	Turbidity (NTU)	Dissolved oxygen (mg/l)
716	9.98	350	17.89	6.93	192	1.96	34.6	3.32
720	9.98	350	18.37	6.76	201	1.90	20.1	3.38
723	9.98	350	18.45	6.71	207	1.90	9.8	3.13
726	9.98	350	18.42	6.69	211	1.88	13.0	3.02
729	9.98	350	18.42	6.68	214	1.90	5.9	3.09
732	9.98	350	18.39	6.68	216	1.90	5.6	2.99
735	9.98	350	18.41	6.67	219	1.93	4.6	2.85

Sample @ 735

Dup-1 Collected here

DRAFT

Stabilization of Parameters (stabilization achieved for three consecutive measurements)

Time FROM	Time TO	Depth to Water (ft btoc)	Evacuation Rate (ml/min)	Temperature (oC)	pH	ORP (mv)	Conductivity (ms/cm)	Turbidity (NTU)	Dissolved oxygen (mg/l)
726	729	0	350	0%	0.01	3	1%	55%	2%
729	732	0	350	0.2%	0	2	0%	5%	3%
732	735	0	350	0.1%	0.01	3	2%	18%	1%
Recommended Stabilization		+/- 0.3	100-500	+/- 3%	+/- 0.1	+/- 10	+/- 3%	+/- 10%	+/- 10%
Stabilization: (Yes/No)		Y	Y	Y	Y	Y	Y	Y, Y	Y

Sample Time: 735

Reviewed by:

ft btoc	feet below top of casing	NTU	Nephelometric Turbidity Units	°C	degrees Celsius
ml/min	milliliters per minute	mg/l	milligrams per liter	mv	millivolts
µs/cm	microseimons per centimeter				

10.1 * .1632 = 1.6 gallons

Purged 2.5 gallons

HRP Associates, Inc.

PAGE 1 OF 1

SAMPLE DATE: 11.17.21

TOTAL # WELLS: 7 12

Low-Flow Sampling Log

Client Name: NYSDEC

Project Locatior: Elton Street and Linwood Street, Brooklyn, NY

Sampler(s): SG

Sample Pump: Peri

Tubing Type: .17" X .25" LDPE

Monitoring Equipment: HoRIBA

Well I.D.: MW-18 I

Well Diameter (inches): 2

Total Depth (ft btoc): 39.43

Depth to Water (ft btoc): 9.76

Screen Setting (ft btoc): 30 to 40

Tubing Intake (ft btoc): 15

Comments: Clear, no odor, no sheen

Well Condition:

Time (hours)	Depth to Water (ft btoc)	Evacuation Rate (ml/min)	Water Quality Monitoring Parameters: Temperature (oC)	pH	ORP (mv)	Conductivity (ms/cm)	Turbidity (NTU)	Dissolved oxygen (mg/l)
800	9.76	350	18.26	7.06	219	1.20	0.0	2.53
803	9.76	350	18.54	6.89	219	1.20	0.0	2.02
806	9.76	350	18.80	6.72	218	1.21	0.0	1.16
809	9.78	350	18.65	6.67	217	1.20	0.0	0.73
812	9.78	350	18.38	6.63	216	1.20	0.0	0.67
815	9.78	350	18.15	6.60	214	1.20	0.0	0.50
818	9.78	350	18.15	6.60	213	1.20	0.0	0.45
821	9.78	350	18.03	6.58	211	1.20	0.0	0.42
824	9.78	350	17.95	6.57	210	1.20	0.0	0.38
827	9.78	350	17.85	6.57	207	1.21	0.0	0.33
830	9.78	350	17.67	6.55	204	1.21	0.0	0.35
Sample @ 835	9.78	350	17.68	6.60	207	1.22	0.0	0.33

Stabilization of Parameters (stabilization achieved for three consecutive measurements)

Time FROM	Time TO	Depth to Water (ft btoc)	Evacuation Rate (ml/min)	Temperature (oC)	pH	ORP (mv)	Conductivity (ms/cm)	Turbidity (NTU)	Dissolved oxygen (mg/l)
824	827	0	350	0.6%	0	3	0.8%	0%	13%
827	830	0	350	1%	.02	3	0%	0%	0
830	835	0	350	.05%	.05	3	0.8%	0%	0
				Only 2 VOAs Collected 3rd to come.					
Recommended Stabilization		+/- 0.3	100-500	+/- 3%	+/- 0.1	+/- 10	+/- 3%	+/- 10%	+/- 10%
Stabilization: (Yes/No)		Y	Y	Y	Y	Y	Y	Y	Y

Sample Time: 835

Reviewed by: SG

ft btoc	feet below top of casing	NTU	Nephelometric Turbidity Units	°C	degrees Celsius
ml/min	milliliters per minute	mg/l	milligrams per liter	mv	millivolts
µs/cm	microseimons per centimeter				

39.43 − 9.76 = 29.67 × .1632 = 4.8 gallons

Purged 5 gallons

DRAFT

HRP Associates, Inc.

PAGE 1 OF 1

SAMPLE DATE: 11-17-21

TOTAL # WELLS: 12

Low-Flow Sampling Log

Client Name: NYSDEC

Project Location: Elton Street and Linwood Street, Brooklyn, NY

Sampler(s): JG

Sample Pump: Peri

Tubing Type: .17" x .25" LDPE

Monitoring Equipment: HORIBA

Well I.D.: MW-19

Well Diameter (inches): 2

Total Depth (ft btoc): 23.51

Depth to Water (ft btoc): 9.97

Screen Setting (ft btoc): 12 to 22

Tubing Intake (ft btoc): 15

Comments: Clear, no odor, no sheen

Well Condition:

Time (hours)	Depth to Water (ft btoc)	Evacuation Rate (ml/min)	Water Quality Monitoring Parameters: Temperature (oC)	pH	ORP (mv)	Conductivity (ms/cm)	Turbidity (NTU)	Dissolved oxygen (mg/l)
1019	9.98	350	19.06	6.47	246	1.04	0.0	2.24
1022	9.98	350	19.38	6.31	243	1.05	0.0	1.51
1025	9.98	350	19.26	6.26	241	1.06	0.0	1.03
1028	9.98	350	19.11	6.24	239	1.07	0.0	0.51
1031	9.98	350	19.04	6.24	238	1.07	0.0	0.43
1034	9.98	350	18.88	6.23	235	1.07	0.0	0.37
1037	9.98	350	18.81	6.22	233	1.07	0.0	0.28
1040	9.98	350	18.76	6.22	229	1.07	0.0	0.28
1043	9.98	350	18.78	6.22	227	1.07	0.0	0.25
1046	9.98	350	18.73	6.22	224	1.08	0.0	0.29
	Sample @ 1046							

Stabilization of Parameters (stabilization achieved for three consecutive measurements)

Time FROM	Time TO	Depth to Water (ft btoc)	Evacuation Rate (ml/min)	Temperature (oC)	pH	ORP (mv)	Conductivity (ms/cm)	Turbidity (NTU)	Dissolved oxygen (mg/l)
1037	1040	0	350	0.3%	0	4	0%	0	0%
1040	1043	0	350	0.1%	0	2	0%	0	10.7%
1043	1046	0	350	0.3%	0	3	0.9%	0	16%
Recommended Stabilization		+/- 0.3	100-500	+/- 3%	+/- 0.1	+/- 10	+/- 3%	+/- 10%	+/- 10%
Stabilization: (Yes/No)		Y	Y	Y	Y	Y	Y	Y	N

Sample Time: 1046

Reviewed by: JG

ft btoc	feet below top of casing	NTU	Nephelometric Turbidity Units	°C	degrees Celsius
ml/min	milliliters per minute	mg/l	milligrams per liter	mv	millivolts
µs/cm	microseimons per centimeter				

23.51 − 9.97 = 13.54 × .1632 = 2.2 gallons

Purged 2.5 gallons

DRAFT

HRP Associates, Inc.

PAGE 1 OF 1

SAMPLE DATE: 11.17-2021

TOTAL # WELLS: 7/12

Low-Flow Sampling Log

Client Name: NYSDEC

Project Location: Elton Street and Linwood Street, Brooklyn, NY

Sampler(s): SG / PWM

Sample Pump: Peri

Tubing Type: .17" x .25" LDPE

Monitoring Equipment: HORIBA

Well I.D.: EAR-MW-17S

Well Diameter (inches): 2

Total Depth (ft btoc): 17.18

Depth to Water (ft btoc): 8.22

Screen Setting (ft btoc): 7 to 17

Tubing Intake (ft btoc): 13

Comments: 14 gal Begin purge @ 12:30
3.5 gal purged

Well Condition:

Time (hours)	Depth to Water (ft btoc)	Evacuation Rate (ml/min)	Water Quality Monitoring Parameters: Temperature (oC)	pH	ORP (mv)	Conductivity (ms/cm)	Turbidity (NTU)	Dissolved oxygen (mg/l)
		250 (ml/min)						
12:58	8.39	~~19.05~~	19.05	6.61	204	1.43	12.2	0.22
13:02	8.39	250	19.14	6.62	199	1.43	0.0	0.20
13:07	8.39	250	19.20	6.63	195	1.42	0.1	0.18
13:12	8.39	250	19.27	6.63	190	1.42	1.2	0.18

DRAFT

Stabilization of Parameters (stabilization achieved for three consecutive measurements)

Time FROM	Time TO	Depth to Water (ft btoc)	Evacuation Rate (ml/min)	Temperature (oC)	pH	ORP (mv)	Conductivity (ms/cm)	Turbidity (NTU)	Dissolved oxygen (mg/l)
13:02	13:12	0	250	0.6%	0.01	4.5%	0.6%	25 NTU	10%
			9 VOAs - MS/MSD						
Recommended Stabilization		+/- 0.3	100-500	+/- 3%	+/- 0.1	+/- 10	+/- 3%	+/- 10%	+/- 10%
Stabilization: (Yes/No)		Y	Y	Y	Y	Y	Y	Y	Y

Sample Time: 13:17 - Collected MS/MSD

Reviewed by: SG

ft btoc	feet below top of casing	NTU	Nephelometric Turbidity Units	°C	degrees Celsius
ml/min	milliliters per minute	mg/l	milligrams per liter	mv	millivolts
µs/cm	microseimons per centimeter				

17.18
- 8.22
8.96 · .1632 = 1.5 gallons required

3.5 purged.

HRP Associates, Inc.

PAGE 1 OF 1

SAMPLE DATE: 11-17-21

TOTAL # WELLS: 12

Low-Flow Sampling Log

Client Name: NYSDEC

Project Location: Elton Street and Linwood Street, Brooklyn, NY

Sampler(s): PWM

Sample Pump: Peristaltic

Tubing Type: 0.17 x 0.25

Monitoring Equipment: Horiba

Well I.D. ~~MW-17i~~ EAR-MW-17i

Well Diameter (inches): 2

Total Depth (ft btoc): 38.97

Depth to Water (ft btoc): 7.93

Screen Setting (ft btoc): 30 to 40

Tubing Intake (ft btoc): 18

Comments: Started purge @ 13:45 ~5 gal purged.

Well Condition:

Time (hours)	Depth to Water (ft btoc)	Evacuation Rate (ml/min)	Water Quality Monitoring Parameters: Temperature (oC)	pH	ORP (mv)	Conductivity (ms/cm)	Turbidity (NTU)	Dissolved oxygen (mg/l)
14:10	7.96	250	20.07	7.15	189	1.30	0.0	0.99
14:15	7.96	250	19.53	7.08	189	1.31	0.0	0.69
14:20	7.96	250	19.11	6.98	192	1.31	0.0	0.44
14:25	7.96	250	18.94	6.94	192	1.31	0.0	0.29
14:31	7.96	250	18.96	6.94	192	1.31	0.0	0.15
14:36	7.96	~~250~~	18.19	~~7.05~~	183	1.35	0.0	0.13
14:41	7.96	500	18.00	7.04	182	1.36	0.0	0.12
14:46	7.96	500	17.80	7.03	181	1.35	0.0	0.11

Stabilization of Parameters (stabilization achieved for three consecutive measurements)

Time FROM	Time TO	Depth to Water (ft btoc)	Evacuation Rate (ml/min)	Temperature (oC)	pH	ORP (mv)	Conductivity (ms/cm)	Turbidity (NTU)	Dissolved oxygen (mg/l)
14:36	14:46	0	500	2%	0.02	1	0%	0%	15%
Recommended Stabilization		+/- 0.3	100-500	+/- 3%	+/- 0.1	+/- 10	+/- 3%	+/- 10%	+/- 10%
Stabilization: (Yes/No)		Y	Y	Y	Y	Y	Y	Y	N

Sample Time: 14:52

Reviewed by: PM

ft btoc	feet below top of casing	NTU	Nephelometric Turbidity Units	°C	degrees Celsius
ml/min	milliliters per minute	mg/l	milligrams per liter	mv	millivolts
µs/cm	microseimons per centimeter				

Required Vol = 31 ft x 0.164 = 5 gal

5 gal purged

DRAFT

HRP ASSOCIATES, INC.

PAGE 1 OF 1

SAMPLE DATE: 11-19-21

TOTAL # WELLS: 12

LOW-FLOW SAMPLING LOG

Client Name: NYSDEC
Project Location: Elton Street & Linwood Street, Brooklyn, NY
Sampler(s): SG

Sample Pump: Peri
Tubing Type: Bonded
Monitoring Equipment: HORIBA

Well I.D. EAR-MW-18S
Well Diameter (inches): 2
Total Depth (ft btoc): ~~10.68~~ 16.76
Depth to Water (ft btoc): 10.68
Height of Water Column (ft): 6.08

Screen Setting (ft btoc): 7 to 17
Tubing Intake (ft btoc): 15
Comments: No odor, no sheen, clear

One Well Volume† (gal) 0.97
Purge Volume (gal): 1

Well Condition:

Time (hours)	Depth to Water (ft btoc)	Evacuation Rate (ml/min)	Water Quality Monitoring Parameters: Temperature (oC)	pH	ORP (mv)	Conductivity (ms/cm)	Turbidity (NTU)	Dissolved oxygen (mg/l)
Start pump @ 1605								
~~1608~~ 1609	10.76	300	17.27	6.90	222	1.26	14.7	1.36
~~1609~~ 1612	10.76	300	17.59	6.71	221	1.27	2.0	0.62
~~1612~~ 1615	10.76	~~300~~	17.76	6.65	220	1.26	0.0	0.30
1618	10.77	300	17.78	6.64	220	1.26	0.0	0.26
1621	10.77	300	17.74	6.60	219	1.27	0.0	0.29
Sample @ 1621								

Stabilization of Parameters (stabilization achieved for three consecutive measurements)

Time FROM	Time TO	Depth to Water (ft btoc)	Evacuation Rate (ml/min)	Temperature (oC)	pH	ORP (mv)	Conductivity (ms/cm)	Turbidity (NTU)	Dissolved oxygen (mg/l)
1612	1615	0	300	0.97%	.06	1	.8%	0%	51.6%
1615	1618	0.01	300	0.11%	.01	0	0%	0%	13.3%
1618	1621	0	300	0.2%	.04	1	.8%	0%	11.5%
Recommended Stabilization		+/- 0.3	100-500	+/- 3%	+/- 0.1	+/- 10	+/- 3%	+/- 10%	+/- 10%
Stabilization: (Yes/No)		Y	Y	Y	Y	Y	Y	Y	N

Sample Time: 1621

Reviewed by:

ft btoc	feet below top of casing	NTU	Nephelometric Turbidity Units	°C	degrees Celsius
ml/min	milliliters per minute	mg/l	milligrams per liter	mv	millivolts
µs/cm	microseimons per centimeter				

†Height of Water Column * d^2 * 0.0408 = 1 Well Volume in Gallons

DRAFT

HRP ASSOCIATES, INC.

PAGE 1 OF 1

SAMPLE DATE: 11-19-21

TOTAL # WELLS: 12

LOW-FLOW SAMPLING LOG

Client Name: NYSDEC
Project Location: Elton Street & Linwood Street, Brooklyn, NY
Sampler(s): PWM / JG
Sample Pump: Peristaltic
Tubing Type: 0.17 x 0.25"
Monitoring Equipment: Horiba

Well I.D.: EAR-MW-18I
Well Diameter (inches): 2
Total Depth (ft btoc): 40.04
Depth to Water (ft btoc): 10.68
Height of Water Column (ft): 29.36
One Well Volume† (gal): 4.7
Screen Setting (ft btoc): 30 to 40
Tubing Intake (ft btoc): 18
Comments: No odor, clear, no sheen
Purge Volume (gal): 5.5

Well Condition:

Time (hours)	Depth to Water (ft btoc)	Evacuation Rate (ml/min)	Water Quality Monitoring Parameters: Temperature (oC)	pH	ORP (mv)	Conductivity (ms/cm)	Turbidity (NTU)	Dissolved oxygen (mg/l)
15:05 – Begin Purge								
15:44	10.71	390	16.33	6.94	218	1.22	0.0	0.13
15:49	10.71	300	16.32	7.06	200	1.23	0.0	0.10
15:52	10.71	300	16.32	7.09	198	1.23	0.0	0.11
15:55	10.71	300	16.32	7.09	197	1.23	0.0	0.12
	Sampled @ 1555							

Stabilization of Parameters (stabilization achieved for three consecutive measurements)

Time FROM	Time TO	Depth to Water (ft btoc)	Evacuation Rate (ml/min)	Temperature (oC)	pH	ORP (mv)	Conductivity (ms/cm)	Turbidity (NTU)	Dissolved oxygen (mg/l)
1544	1549	0	300	0.06%	.12	10	0.8%	0%	23.1%
1549	1552	0	300	0%	.03	2	0%	0%	10%
1552	1555	0	300	0%	0	1	0%	0%	9.1%
Recommended Stabilization		+/- 0.3	100-500	+/- 3%	+/- 0.1	+/- 10	+/- 3%	+/- 10%	+/- 10%
Stabilization: (Yes/No)		Y	Y	Y	N	Y	Y	Y	N

Sample Time: 1555
Reviewed by:

ft btoc	feet below top of casing	NTU	Nephelometric Turbidity Units	°C	degrees Celsius
ml/min	milliliters per minute	mg/l	milligrams per liter	mv	millivolts
µs/cm	microseimons per centimeter				

†Height of Water Column * d^2 * 0.0408 = 1 Well Volume in Gallons

DRAFT

HRP ASSOCIATES, INC.

PAGE 1 OF 1

SAMPLE DATE: 11-19-21

TOTAL # WELLS: 12

LOW-FLOW SAMPLING LOG

Client Name: NYSDEC

Project Locatior: Elton Street & Linwood Street, Brooklyn, NY

Sampler(s): MG

Sample Pump: Peristaltic

Tubing Type: 0.17 x 0.25"

Monitoring Equipment: Horiba

Well I.D.: EAR-MW-18D

Well Diameter (inches): 2

Total Depth (ft btoc): 59.66

Depth to Water (ft btoc): 10.70

Height of Water Column (ft): ~~49.66~~ 48.96

Screen Setting (ft btoc): 50 to 100

Tubing Intake (ft btoc): 18

Comments: Clear, no odor, no sheen

7.8

One Well Volume† (gal) ~~48.96~~

Purge Volume (gal): 8.0

Well Condition:

Time (hours)	Depth to Water (ft btoc)	Evacuation Rate (ml/min)	Water Quality Monitoring Parameters: Temperature (oC)	pH	ORP (mv)	Conductivity (ms/cm)	Turbidity (NTU)	Dissolved oxygen (mg/l)
13:30 - Begin Purge Take readings after 7 gallons purged.								
1445	10.74	300	16.64	7.29	189	1.10	0.0	0.32
1448	10.74	300	16.62	7.31	187	1.10	0.0	0.27
1451	10.74	300	16.65	7.32	186	1.10	0.0	0.24
Sample @ 1451								

Stabilization of Parameters (stabilization achieved for three consecutive measurements)

Time FROM	Time TO	Depth to Water (ft btoc)	Evacuation Rate (ml/min)	Temperature (oC)	pH	ORP (mv)	Conductivity (ms/cm)	Turbidity (NTU)	Dissolved oxygen (mg/l)
-	1445	-	300	-	-	-	-	-	-
1445	1448	0	300	.12%	.02	2	0%	0%	15.6%
1448	1451	0	300	.18%	.01	1	0%	0%	11.1%
Recommended Stabilization		+/- 0.3	100-500	+/- 3%	+/- 0.1	+/- 10	+/- 3%	+/- 10%	+/- 10%
Stabilization: (Yes/No)		Y	Y	Y	Y	Y	Y	Y	N

Sample Time: 1451

Reviewed by:

ft btoc	feet below top of casing	NTU	Nephelometric Turbidity Units	°C	degrees Celsius
ml/min	milliliters per minute	mg/l	milligrams per liter	mv	millivolts
µs/cm	microseimons per centimeter				

†Height of Water Column * d^2 * 0.0408 = 1 Well Volume in Gallons

DRAFT

HRP Associates, Inc.

PAGE 1 OF 1

SAMPLE DATE: 11.16.2024

TOTAL # WELLS: 7 12

Low-Flow Sampling Log

Client Name: NYSDEC

Project Locatior Elton Street and Linwood Street, Brooklyn, NY

Sampler(s): SG

Sample Pump: Peri

Tubing Type: .17" x .25" LDPE

Monitoring Equipment: HORIBA

Well I.D. EAR-MW-14S

Well Diameter (inches): 2

Total Depth (ft btoc): 16.76

Depth to Water (ft btoc): 10.70

Screen Setting (ft btoc): 7 to 17

Tubing Intake (ft btoc): 14

Comments: Clear, no odor, no sheen

Well Condition:

Time (hours)	Depth to Water (ft btoc)	Evacuation Rate (ml/min)	Water Quality Monitoring Parameters: Temperature (oC)	pH	ORP (mv)	Conductivity (ms/cm)	Turbidity (NTU)	Dissolved oxygen (mg/l)
1410	10.76	350	14.39	6.75	240	1.25	0.0	2.96
1413	10.78	350	15.33	6.76	234	1.27	0.0	2.33
1416	10.78	350	16.15	6.77	229	1.25	0.0	1.99
1419	10.78	350	16.56	6.76	224	1.25	0.0	1.73
1422	10.78	350	16.93	6.74	222	1.25	0.0	1.53
1425	10.79	350	17.12	6.73	220	1.25	0.0	1.40
1428	10.79	350	17.36	6.71	218	1.26	0.0	1.30
1431	10.79	350	17.54	6.70	216	1.30	0.0	1.11
1434	10.79	350	17.68	6.70	215	1.36	0.0	1.08
1437	10.80	350	17.81	6.69	213	1.44	0.0	1.05
		Sample @ 1437						

DRAFT

Stabilization of Parameters (stabilization achieved for three consecutive measurements)

Time FROM	Time TO	Depth to Water (ft btoc)	Evacuation Rate (ml/min)	Temperature (oC)	pH	ORP (mv)	Conductivity (ms/cm)	Turbidity (NTU)	Dissolved oxygen (mg/l)
1428	1431	0	350	1.0%	0.01	2	3.2%	0	14.6%
1431	1434	0	350	0.8%	0	1	4.6%	0	2.7%
1434	1437	0.01	350	0.7%	0.01	2	5.9%	0	2.8%
Recommended Stabilization		+/- 0.3	100-500	+/- 3%	+/- 0.1	+/- 10	+/- 3%	+/- 10%	+/- 10%
Stabilization: (Yes/No)		y	y	y	y	y	N	y	N

Sample Time: 1437

Reviewed by: SG

ft btoc	feet below top of casing	NTU	Nephelometric Turbidity Units	°C	degrees Celsius
ml/min	milliliters per minute	mg/l	milligrams per liter	mv	millivolts
µs/cm	microseimons per centimeter				

16.76
- 10.70
6.06 * .1632 = 1 gallon

1 gallon = 3785 mL

HRP Associates, Inc.

Low-Flow Sampling Log

PAGE 1 OF 2

SAMPLE DATE: 11.16.21

TOTAL # WELLS: 7 | 2

Client Name: NYSDEC

Project Location: Elton Street and Linwood Street, Brooklyn, NY

Sampler(s): SD

Sample Pump: Peri

Tubing Type: .17" x .25" LDPE

Monitoring Equipment: HORIBA

Well I.D.: EAR-MW-19I

Well Diameter (inches): 2

Total Depth (ft btoc): ~~10.70~~ → 40.15

Depth to Water (ft btoc):

Screen Setting (ft btoc): 30 to 40

Tubing Intake (ft btoc): 35

Comments: Clear, no odor, no sheen

Well Condition:

Time (hours)	Depth to Water (ft btoc)	Evacuation Rate (ml/min)	Water Quality Monitoring Parameters: Temperature (oC)	pH	ORP (mv)	Conductivity (ms/cm)	Turbidity (NTU)	Dissolved oxygen (mg/l)
1605	10.71	350	18.29	7.08	222	1.24	0.0	2.95
1608	10.72	350	18.29	6.86	222	1.25	0.0	1.97
1611	10.71	350	18.40	6.79	220	1.24	0.0	1.99
1614	10.71	350	18.31	6.74	221	1.24	0.0	1.83
1617	10.70	350	18.23	6.72	221	1.24	0.0	1.68
1620	10.71	350→380	18.11	6.68	222	1.24	0.0	1.58
1623	10.71	380	17.91	6.65	221	1.24	0.0	1.16
1626	10.71	380	17.67	6.63	221	1.24	0.0	1.02
1629	10.72	380	17.54	6.62	221	1.24	0.0	0.96
1632	10.72	380	17.19	6.58	221	1.24	0.0	0.86
1635	10.72	380	16.95	6.58	220	1.27	0.0	0.52
1638	10.72	380	16.75	6.60	219	1.29	0.0	0.33

Stabilization of Parameters (stabilization achieved for three consecutive measurements)

Time FROM	Time TO	Depth to Water (ft btoc)	Evacuation Rate (ml/min)	Temperature (oC)	pH	ORP (mv)	Conductivity (ms/cm)	Turbidity (NTU)	Dissolved oxygen (mg/l)
							See next ⇒		
Recommended Stabilization		+/- 0.3	100-500	+/- 3%	+/- 0.1	+/- 10	+/- 3%	+/- 10%	+/- 10%
Stabilization: (Yes/No)									

Sample Time: 1644

Reviewed by:

ft btoc	feet below top of casing	NTU	Nephelometric Turbidity Units	°C	degrees Celsius
ml/min	milliliters per minute	mg/l	milligrams per liter	mv	millivolts
µs/cm	microseimons per centimeter				

40.15
- 10.70
29.45 × .1632 = 4.8 gallons * Purge 5 gallons

DRAFT

HRP Associates, Inc.

PAGE 2 OF 2

SAMPLE DATE: 11.16.21

TOTAL # WELLS: 12

Low-Flow Sampling Log

Client Name: NYSDEC

Project Locatior: Elton/Linwood

Sampler(s): SG

Sample Pump: 1

Tubing Type: .17" x .25" LDPE

Monitoring Equipment: HORIBA

Well I.D.: EAR-MW-19I

Well Diameter (inches): 2

Total Depth (ft btoc): 40.15

Depth to Water (ft btoc): 10.70

Screen Setting (ft btoc): 30 to 40

Tubing Intake (ft btoc): 15

Comments: Clear, no odor, no sheen

Well Condition:

Time (hours)	Depth to Water (ft btoc)	Evacuation Rate (ml/min)	Water Quality Monitoring Parameters: Temperature (oC)	pH	ORP (mv)	Conductivity (ms/cm)	Turbidity (NTU)	Dissolved oxygen (mg/l)
1641	10.72	350	16.55	6.64	216	1.31	0.0	0.30
1644	10.72	350	16.50	6.67	214	1.32	0.0	0.21
		Sample @ 1644						

Stabilization of Parameters (stabilization achieved for three consecutive measurements)

Time FROM	Time TO	Depth to Water (ft btoc)	Evacuation Rate (ml/min)	Temperature (oC)	pH	ORP (mv)	Conductivity (ms/cm)	Turbidity (NTU)	Dissolved oxygen (mg/l)
1635	1638	0	380	1.4%	.02	1	1.6%	0	37%
1638	1641	0	350	1.2%	.06	3	1.6%	0	9%
1641	1644	0	350	0.3%	~~0.503~~	2	0.8%	0	30%
Recommended Stabilization		+/- 0.3	100-500	+/- 3%	+/- 0.1	+/- 10	+/- 3%	+/- 10%	+/- 10%
Stabilization: (Yes/No)		Y	Y	Y	Y	Y	Y	Y	N

Sample Time: 1644

Reviewed by: SG

ft btoc	feet below top of casing	NTU	Nephelometric Turbidity Units	°C	degrees Celsius
ml/min	milliliters per minute	mg/l	milligrams per liter	mv	millivolts
µs/cm	microseimons per centimeter				

DRAFT

HRP ASSOCIATES, INC.

PAGE 1 OF 1

SAMPLE DATE: 11-19-21

TOTAL # WELLS: C 12

LOW-FLOW SAMPLING LOG

Client Name: NYSDEC

Project Location: Elton Street & Linwood Street, Brooklyn, NY

Sampler(s): PJM

Sample Pump: Bladder

Tubing Type: Bonded 0.25 x 0.25"

Monitoring Equipment: ~~HORIBA~~

Well I.D. ~~MW~~ EAR-MW-19D

Well Diameter (inches): 2

Total Depth (ft btoc): 59.20

Depth to Water (ft btoc): 10.77

Height of Water Column (ft): 48.43 One Well Volume† (gal) 7.75 Purge Volume (gal): 11

Screen Setting (ft btoc): 50 to 60

Tubing Intake (ft btoc): 56

Comments: Clear, no odor / no sheen

Well Condition:

Time (hours)	Depth to Water (ft btoc)	Evacuation Rate (ml/min)	Water Quality Monitoring Parameters: Temperature (oC)	pH	ORP (mv)	Conductivity (ms/cm)	Turbidity (NTU)	Dissolved oxygen (mg/l)
1235	Begin	purging						
1300	10.79	150	16.88	7.61	174	1.45	23.8	2.23
1303	10.79	150	16.39	7.47	172	1.47	7.6	0.65
1306	10.79	150	16.30	7.41	169	1.47	5.2	0.35
1309	10.79	150	16.24	7.37	166	1.47	6.8	0.25
1312	10.79	150	16.21	7.36	163	1.47	5.3	0.23
1315	10.79	150	16.22	7.35	159	1.48	5.1	0.19
1318	10.79	150	16.20	7.30	159	1.48	4.7	0.20
		Sample @ 1318						

Stabilization of Parameters (stabilization achieved for three consecutive measurements)

Time FROM	Time TO	Depth to Water (ft btoc)	Evacuation Rate (ml/min)	Temperature (oC)	pH	ORP (mv)	Conductivity (ms/cm)	Turbidity (NTU)	Dissolved oxygen (mg/l)
1309	1312	0	150	0.18%	.01	3	0%	22%	8%
1312	1315	0	150	0.06%	.01	4	0.68%	3.8%	17.4%
1315	1318	0	150	0.12%	.05	0	0%	7.8%	5.3%
									N
Recommended Stabilization		+/- 0.3	100-500	+/- 3%	+/- 0.1	+/- 10	+/- 3%	+/- 10%	+/- 10%
Stabilization: (Yes/No)		Y	Y	Y	Y	Y	Y	Y, ~~N~~ <10%	N

Sample Time: 1318

Reviewed by: SC

ft btoc	feet below top of casing	NTU	Nephelometric Turbidity Units	°C	degrees Celsius
ml/min	milliliters per minute	mg/l	milligrams per liter	mv	millivolts
µs/cm	microseimons per centimeter				

†Height of Water Column * d^2 * 0.0408 = 1 Well Volume in Gallons

DRAFT

HRP Associates, Inc.

PAGE: 1 OF 1

SAMPLE DATE: 8/9/22

TOTAL # WELLS: 10

Low-Flow Sampling Log

Client Name:	NYSDEC	Sample Pump:	Peristaltic Pump
Project Location:	Elton / Linwood Street, Brooklyn, NY	Tubing Type:	HDPE .17"ID x 1/4"OD
Sampler(s):	R. Lewandowski	Monitoring Equipment:	YSI Pro Series
Well I.D.	HRP- MW-20S	Screen Setting (ft btoc):	18 to 8
Well Diameter (inches):	2	Tubing Intake (ft btoc):	15
Total Depth (ft btoc):	17.77	Comments:	
Depth to Water (ft btoc):	11.50		
Well Condition:			

Time (minutes)	Depth to Water (ft btoc)	Evacuation Rate (mL/min)	Water Quality Monitoring Parameters: Temperature (°C)	DO mg/L	Conductivity µs/cm	pH	ORP (mV)	Turbidity NTU
0	11.50	200	21.9	1.41	2414	6.56	137.1	32.8
3	11.56		21.1	0.87	2396	6.58	137.3	21.5
6	11.56		21.3	1.30	2403	6.59	136.4	29.1
9	11.56		22.0	0.79	2396	6.58	86.3	32.7
12	11.56		22.1	0.74	2394	6.58	135.5	26.0
15	11.56		22.1	0.68	2414	6.58	134.6	19.3
18	11.56		21.7	0.64	2397	6.59	132.4	13.6
21	11.56		21.8	0.63	2401	6.59	131.2	10.8
24	11.56		22.0	0.61	2415	6.58	130.5	8.03
27	11.56		22.4	0.61	2429	6.58	129.8	4.09
30	11.56		22.4	0.61	2436	6.58	128.9	4.44
33	11.56	200	22.4	0.61	2426	6.58	128.1	4.38

Stabilization of Parameters (stabilization achieved for three consecutive measurements)

Time FROM	Time TO	Depth to Water (ft btoc)	Evacuation Rate (mL/min)	Temperature (°C)	DO mg/L	Conductivity µs/cm	pH	ORP (mV)	Turbidity NTU
27	30	0	200	0	0	7	0	0.9	45
30	33	0	200	0	0	10	0	0.8	45
27	33	0	200	0	0	3 (0.4%)	0	1.7	45
Recommended Stabilization		± 0.3	100-500	± 3%	± 10%	± 3%	± 0.1	± 10	± 10%
Stabilization: (Yes/No)		Y	Y	Y	Y	Y	Y	Y	Y

Sample Time: ~~14:28~~ 14:28

Reviewed By: RL

ft btoc	feet below top of casing	NTU	Nephelometric Turbidity Units	°C	Degrees Celsius
ml/min	milliliters per minute	mg/l	milligrams per liter	mv	millivolts
µs/cm	microseimons per centimeter				

DRAFT

HRP Associates, Inc.

PAGE: 1 OF 1

SAMPLE DATE: 8/9/22

TOTAL # WELLS: 10

Low-Flow Sampling Log

Client Name:	NYSDEC	Sample Pump:	Peristaltic Pump
Project Location:	Elton / Linwood Street, Brooklyn, NY	Tubing Type:	HDPE .17"ID x 1/4"OD
Sampler(s):	R. Lewandowski	Monitoring Equipment:	YSI Pro Series
Well I.D.	HRP-MW-207	Screen Setting (ft btoc):	40 to 30
Well Diameter (inches):	2	Tubing Intake (ft btoc):	35
Total Depth (ft btoc):	34.81	Comments:	
Depth to Water (ft btoc):	11.57		
Well Condition:			

Time (minutes)	Depth to Water (ft btoc)	Evacuation Rate (mL/min)	Water Quality Monitoring Parameters: Temperature (°C)	DO mg/L	Conductivity µs/cm	pH	ORP (mV)	Turbidity NTU
0	11.57	200	21.3	3.97	1039	7.34	122.1	13.1
3	11.57		18.7	0.28	1102	7.57	125.0	3.2
6	11.57		17.5	0.13	1103	7.39	122	12.1
9	11.57		18.7	0.12	1104	7.39	120.6	7.24
12	11.57		18.6	0.12	1100	7.39	118.6	5.41
13:30 15	11.57		18.6	0.11	1100	7.38	116.8	7.95
13:33 18	11.57		18.4	0.11	1097	7.38	115.2	7.29
13:36 21	11.57		18.4	0.10	1095	7.38	114.0	5.13
13:39 24	11.57	↓	18.7	0.10	1105	7.37	112.4	4.95
13:42 27	11.57	200	18.5	0.11	1100	7.36	111.6	5.36

Stabilization of Parameters (stabilization achieved for three consecutive measurements)

Time FROM	Time TO	Depth to Water (ft btoc)	Evacuation Rate (mL/min)	Temperature (°C)	DO mg/L	Conductivity µs/cm	pH	ORP (mV)	Turbidity NTU
21	24	0	200	0.3	<0.5	7	0.01	1.6	0.18
24	27	0	200	0.2	<0.5	5	0.01	0.8	0.41
21	27	0	200	0.1	<0.5	2	0.02	2.4	0.23
				(1.63%)		(0.64%)			(8.23%)
Recommended Stabilization		± 0.3	100-500	± 3%	± 10%	± 3%	± 0.1	± 10	± 10%
Stabilization: (Yes/No)		Y	Y	Y	Y	Y	Y	Y	Y

Sample Time: 13:42 Reviewed By: RL

ft btoc	feet below top of casing	NTU	Nephelometric Turbidity Units	°C	Degrees Celsius
ml/min	milliliters per minute	mg/l	milligrams per liter	mv	millivolts
µs/cm	microseimons per centimeter				

DRAFT

HRP Associates, Inc.

PAGE: 1 OF 1

SAMPLE DATE: 8/9/22

TOTAL # WELLS: 10

Low-Flow Sampling Log

Client Name:	NYSDEC	Sample Pump:	Peristaltic Pump
Project Location:	Elton / Linwood Street, Brooklyn, NY	Tubing Type:	HDPE .17"ID x 1/4"OD
Sampler(s):	R. Lewandowski	Monitoring Equipment:	YSI Pro Series
Well I.D.	HRP-MW-20D	Screen Setting (ft btoc):	60 to 50
Well Diameter (inches):	2	Tubing Intake (ft btoc):	55
Total Depth (ft btoc):	51.25	Comments:	
Depth to Water (ft btoc):	11.52		
Well Condition:			

Time (minutes)	Depth to Water (ft btoc)	Evacuation Rate (mL/min)	Water Quality Monitoring Parameters: Temperature (°C)	DO mg/L	Conductivity µs/cm	pH	ORP (mV)	Turbidity NTU
12:35 0	11.52	200	21.1	5.6	312.2	7.70	122.8	12.2
12:38 3	11.5		20.3	4.24	304.1	7.65	117.4	9.5
12:41 9	11.5		20.3	4.16	324.5	7.68	112.6	8.53
12:44 12	11.5		19.7	4.09	363	7.68	113.2	8.87
12:47 15	11.5		19.9	3.73	459.4	7.62	115.7	9.89
12:50 18	11.5		19.9	3.15	615	7.52	119.8	11.0
12:53 21	11.5		19.9	1.62	968	7.46	124.6	5.05
12:56 24	11.5		19.9	0.82	986	7.46	122.6	3.43
12:59 27	11.5		19.7	0.45	988	7.46	120.4	3.89
1:02 30	11.5	↓	19.9	0.31	993	7.46	118.5	3.02
1:05 33	11.5	200	19.8	0.22	997	7.46	116.3	3.03
~~1:08 36~~								

Stabilization of Parameters (stabilization achieved for three consecutive measurements)

Time FROM	Time TO	Depth to Water (ft btoc)	Evacuation Rate (mL/min)	Temperature (°C)	DO mg/L	Conductivity µs/cm	pH	ORP (mV)	Turbidity NTU
27	30	0	200	0.2	<0.5	5	0	1.9	<5
30	33	0	200	0.1	<0.5	4	0	2.2	<5
27	33	0	200	0.1	<0.5	4	0	4.1	<5
				(1.02%)		(0.9%)			
Recommended Stabilization		± 0.3	100-500	± 3%	± 10%	± 3%	± 0.1	± 10	± 10%
Stabilization: (Yes/No)		Y	Y	Y	Y	Y	Y	Y	Y

Sample Time: 1:05 Reviewed By: RL

ft btoc	feet below top of casing	NTU	Nephelometric Turbidity Units	°C	Degrees Celsius
ml/min	milliliters per minute	mg/l	milligrams per liter	mv	millivolts
µs/cm	microseimons per centimeter				

DRAFT

HRP Associates, Inc.

PAGE: 1 OF 2

SAMPLE DATE: 8/9/22

TOTAL # WELLS: 10

Low-Flow Sampling Log

Client Name:	NYSDEC	Sample Pump:	Peristaltic Pump
Project Location:	Elton / Linwood Street, Brooklyn, NY	Tubing Type:	HDPE .17"ID x 1/4"OD
Sampler(s):	R. Lewandowski	Monitoring Equipment:	YSI Pro Series
Well I.D.	HRP-MW-25	Screen Setting (ft btoc):	18 to 8
Well Diameter (inches):	2	Tubing Intake (ft btoc):	14
Total Depth (ft btoc):	(TD) 9.86 18.54	Comments:	
Depth to Water (ft btoc):	9.86		
Well Condition:			

Time	Depth to Water	Evacuation Rate	Water Quality Monitoring Parameters					
			Temperature	DO	Conductivity	pH	ORP	Turbidity
(minutes)	(ft btoc)	(mL/min)	(°C)	mg/L	µs/cm		(mV)	NTU
0 10:33	9.86	250	19.3	1.98	577	6.73	235.2	17.95
3 10:36	9.89		18.8	1.03	523	6.62	226.1	54.04
9 10:39	9.89		18.9	0.89	514	6.60	217.3	59.68
12 10:41	9.89		18.8	0.85	516	6.60	212.8	67.72
15 10:44	9.89		18.7	0.83	512	6.59	208.9	72.59
18 10:47	9.89		18.6	0.83	505	6.58	198.4	172.47
21 10:50	9.88		18.6	0.80	504	6.58	194.1	114.55
24 10:53	9.88		18.7	0.80	504	6.58	191.6	59.29
27 10:56	9.88		18.5	0.78	501	6.58	188.3	47.53
30 10:59	9.88		18.7	0.73	502	6.57	186.3	48.43
33 11:02	9.88		18.6	0.70	502	6.57	184.8	17.28
36 11:05	9.90	↓	18.4	0.72	496.7	6.58	182.8	10.26

Stabilization of Parameters (stabilization achieved for three consecutive measurements)

Time		Depth to Water	Evacuation Rate	Temperature	DO	Conductivity	pH	ORP	Turbidity
FROM	TO	(ft btoc)	(mL/min)	(°C)	mg/L	µs/cm		(mV)	NTU
Recommended Stabilization		± 0.3	100-500	± 3%	± 10%	± 3%	± 0.1	± 10	± 10%
Stabilization: (Yes/No)									

See Page 2

Sample Time: 1125 Reviewed By: RL

ft btoc	feet below top of casing	NTU	Nephelometric Turbidity Units	°C	Degrees Celsius
ml/min	milliliters per minute	mg/l	milligrams per liter	mv	millivolts
µs/cm	microseimons per centimeter				

DRAFT

2

HRP Associates, Inc.

PAGE: 1 OF 2

SAMPLE DATE: 8/9/22

Low-Flow Sampling Log

TOTAL # WELLS: 10

Client Name:	NYSDEC	Sample Pump:	Peristaltic Pump
Project Location:	Elton / Linwood Street, Brooklyn, NY	Tubing Type:	HDPE .17"ID x 1/4"OD
Sampler(s):	R. Lewandowski	Monitoring Equipment:	YSI Pro Series
Well I.D.	HRP-MW-21S	Screen Setting (ft btoc):	18 to 8
Well Diameter (inches):	2	Tubing Intake (ft btoc):	14
Total Depth (ft btoc):	18.59	Comments:	
Depth to Water (ft btoc):	9.86		
Well Condition:			

Time (minutes)	Depth to Water (ft btoc)	Evacuation Rate (mL/min)	Water Quality Monitoring Parameters: Temperature (°C)	DO mg/L	Conductivity µs/cm	pH	ORP (mV)	Turbidity NTU
39 11:08	9.90	250	18.5	0.71	498.8	6.57	181.7	8.45
42 11:11	9.90	↓	18.5	0.72	495.4	6.57	180.3	11.18
45 11:14	9.90		18.6	0.67	497.3	6.57	178.9	10.83
48 11:17	9.90		18.7	0.70	501	6.58	178.0	10.46
~~51 11:20~~								

Stabilization of Parameters (stabilization achieved for three consecutive measurements)

Time FROM	Time TO	Depth to Water (ft btoc)	Evacuation Rate (mL/min)	Temperature (°C)	DO mg/L	Conductivity µs/cm	pH	ORP (mV)	Turbidity NTU
42	45	0	250	0.1	0.05	1.9	0.0	1.4	0.35
45	48	0	250	0.1	0.03	3.7	0.01	0.9	0.37
42	48	0	250	0.2	0.02	5.6	0.01	2.3	0.72
						(1.1%)			(6.88%)
Recommended Stabilization		± 0.3	100-500	± 3%	± 10%	± 3%	± 0.1	± 10	± 10%
Stabilization: (Yes/No)		Y	Y	Y	Y	Y	Y	Y	Y

Sample Time: 11:25 Reviewed By: RL

ft btoc	feet below top of casing	NTU	Nephelometric Turbidity Units	°C	Degrees Celsius
ml/min	milliliters per minute	mg/l	milligrams per liter	mv	millivolts
µs/cm	microseimons per centimeter				

DRAFT

HRP Associates, Inc.

Low-Flow Sampling Log

PAGE: 1 OF 1

SAMPLE DATE: 8/9/17

TOTAL # WELLS: 10

Client Name:	NYSDEC	Sample Pump:	Peristaltic Pump
Project Location:	Elton / Linwood Street, Brooklyn, NY	Tubing Type:	HDPE .17"ID x 1/4"OD
Sampler(s):	R. Lewandowski	Monitoring Equipment:	YSI Pro Series
Well I.D.	HRP-MW-21i-	Screen Setting (ft btoc):	40 to 30
Well Diameter (inches):	2	Tubing Intake (ft btoc):	35
Total Depth (ft btoc):	39.90	Comments:	
Depth to Water (ft btoc):	9.85		
Well Condition:			

Time (minutes)	Depth to Water (ft btoc)	Evacuation Rate (mL/min)	Water Quality Monitoring Parameters: Temperature (°C)	DO mg/L	Conductivity µs/cm	pH	ORP (mV)	Turbidity NTU
0 9:35	9.85	250	16.7	4.92	364	7.57	193	17.09
3 9:38	9.85		17.4	3.5	513	7.24	202.1	16.10
9 9:41	9.85		17.2	1.8	722	7.12	195.5	15.48
12 9:44	9.85		17.2	1.56	782	7.11	190.6	19.91
15 9:47	9.85		17.2	0.92	742	7.12	184.4	10.20
18 9:50	9.85		17.5	0.79	755	7.13	179.9	10.7
21 9:53	9.85		17.8	0.74	765	7.13	175.6	11.27
24 9:56	9.85		17.6	0.71	767	7.13	172.8	9.93
27 9:59	9.85		17.7	0.70	770	7.13	171.1	10.25
30 10:02	9.85		17.6	0.69	773	7.13	168.2	11.22
33 10:05	9.85		17.5	0.68	775	7.13	167.3	11.65
36 10:08	9.85	250	17.6	0.67	783	7.13	165.5	12.19

Stabilization of Parameters (stabilization achieved for three consecutive measurements)

Time FROM	Time TO	Depth to Water (ft btoc)	Evacuation Rate (mL/min)	Temperature (°C)	DO mg/L	Conductivity µs/cm	pH	ORP (mV)	Turbidity NTU
30	33	0	250	0.1	0.01	2	0	0.9	0.43
33	36	0	250	0.1	0.01	3	0	1.8	0.54
30	36	6	250	0.0	0.02	1.0	0	2.7	0.97
					(2.99%)	(1.29%)			(8.64%)
Recommended Stabilization		± 0.3	100-500	± 3%	± 10%	± 3%	± 0.1	± 10	± 10%
Stabilization: (Yes/No)		Y	Y	Y	Y	Y	Y	Y	Y

Sample Time: 10:15 Reviewed By: KC

ft btoc	feet below top of casing	NTU	Nephelometric Turbidity Units	°C	Degrees Celsius
ml/min	milliliters per minute	mg/l	milligrams per liter	mv	millivolts
µs/cm	microseimons per centimeter				

DRAFT

HRP Associates, Inc.

PAGE: 1 OF 3

SAMPLE DATE: 8/11/22

TOTAL # WELLS: 10

Low-Flow Sampling Log

Client Name:	NYSDEC	Sample Pump:	Peristaltic Pump
Project Location:	Elton / Linwood Street, Brooklyn, NY	Tubing Type:	HDPE .17"ID x 1/4"OD
Sampler(s):	R. Lewandowski	Monitoring Equipment:	YSI Pro Series
Well I.D.	~~HRP~~-MW-21D	Screen Setting (ft btoc):	60 to 50
Well Diameter (inches):	2	Tubing Intake (ft btoc):	55
Total Depth (ft btoc):	58.40	Comments:	
Depth to Water (ft btoc):	9.99		
Well Condition:			

Time (minutes)	Depth to Water (ft btoc)	Evacuation Rate (mL/min)	Water Quality Monitoring Parameters: Temperature (°C)	DO mg/L	Conductivity µs/cm	pH	ORP (mV)	Turbidity NTU
0 07:37	9.99	200	18.2	6.65	221.2	8.12	163.7	17.24
3 07:40	9.90		18.1	6.20	210.5	7.97	174.1	17.16
6 07:43	9.90		18.0	6.07	207.0	7.91	184.4	29.33
9 07:46	9.9		18.0	6.03	204.6	7.90	190.3	28.04
12 07:49	9.91		17.8	6.02	203.1	7.90	193.3	31.84
15 07:52	9.92		17.9	5.99	203.2	7.91	195.6	41.51
18 07:55	9.92		17.8	5.98	205.6	7.91	198.3	28.58
21 07:58	9.91		18.0	5.90	211.8	7.91	200.8	31.01
24 08:01	9.91		17.8	5.88	224.6	7.92	203.1	26.64
27 08:04	9.91		17.8	5.74	257.1	7.94	205.5	22.22
30 08:07	9.91		17.7	5.64	258.4	7.96	205.4	27.23
33 08:10	9.91	V	17.7	5.56	259.8	7.95	206.3	21.01

Stabilization of Parameters (stabilization achieved for three consecutive measurements)

Time FROM	Time TO	Depth to Water (ft btoc)	Evacuation Rate (mL/min)	Temperature (°C)	DO mg/L	Conductivity µs/cm	pH	ORP (mV)	Turbidity NTU
Recommended Stabilization		± 0.3	100-500	± 3%	± 10%	± 3%	± 0.1	± 10	± 10%
Stabilization: (Yes/No)									

See Page 3

Sample Time: 0920 Reviewed By: RL

ft btoc	feet below top of casing	NTU	Nephelometric Turbidity Units	°C	Degrees Celsius
ml/min	milliliters per minute	mg/l	milligrams per liter	mv	millivolts
µs/cm	microseimons per centimeter				

DRAFT

HRP-MW-21D_8.9.22

HRP Associates, Inc.

PAGE: 2 OF 3

SAMPLE DATE: 8/9/22

TOTAL # WELLS: 10

Low-Flow Sampling Log

Client Name:	NYSDEC	Sample Pump:	Peristaltic Pump
Project Location:	Elton / Linwood Street, Brooklyn, NY	Tubing Type:	HDPE .17"ID x 1/4"OD
Sampler(s):	R. Lewandowski	Monitoring Equipment:	YSI Pro Series
Well I.D.	HRP-MW-21D	Screen Setting (ft btoc):	60 to 50
Well Diameter (inches):	2	Tubing Intake (ft btoc):	55
Total Depth (ft btoc):	58.40	Comments:	
Depth to Water (ft btoc):	9.99		
Well Condition:			

Time (minutes)	Depth to Water (ft btoc)	Evacuation Rate (mL/min)	Water Quality Monitoring Parameters: Temperature (°C)	DO mg/L	Conductivity µs/cm	pH	ORP (mV)	Turbidity NTU
36 8:12	9.91	200	18.6	5.60	224	7.92	203.9	29.86
39 8:15	9.91		18.7	5.77	234	7.87	209.2	35.07
42 8:18	9.92		18.4	5.48	265.6	7.92	209.6	21.92
45 8:21	9.91		18.4	5.37	275.0	7.9	210.9	3332.3
48 8:24	9.91		18.5	5.21	283.3	7.89	211.0	32.04
51 8:27	9.91		18.4	5.08	304	7.82	212.6	31.84
54 8:30	9.91		18.4	4.37	382	7.74	214.0	31.03
57 8:33	9.91		18.3	4.20	388.4	7.64	215.5	32.1
60 8:36	9.91		18.4	2.36	579	7.45	218.2	25.6
63 8:39	9.91		18.6	1.76	601	7.45	210.8	13.55
66 8:42	9.91		18.2	1.39	605	7.45	205.9	18.91
69 8:45	9.91		18.3	1.20	611	7.45	201.4	20.54

Stabilization of Parameters (stabilization achieved for three consecutive measurements)

Time FROM	Time TO	Depth to Water (ft btoc)	Evacuation Rate (mL/min)	Temperature (°C)	DO mg/L	Conductivity µs/cm	pH	ORP (mV)	Turbidity NTU
Recommended Stabilization		± 0.3	100-500	± 3%	± 10%	± 3%	± 0.1	± 10	± 10%
Stabilization: (Yes/No)									

See page 3

Sample Time: 0920 Reviewed By: RL

ft btoc	feet below top of casing	NTU	Nephelometric Turbidity Units	°C	Degrees Celsius
ml/min	milliliters per minute	mg/l	milligrams per liter	mv	millivolts
µs/cm	microseimons per centimeter				

DRAFT

HRP Associates, Inc.

PAGE: 3 OF 3

SAMPLE DATE: 8/9/22

TOTAL # WELLS: 10

Low-Flow Sampling Log

Client Name:	NYSDEC	Sample Pump:	Peristaltic Pump
Project Location:	Elton / Linwood Street, Brooklyn, NY	Tubing Type:	HDPE .17"ID x 1/4"OD
Sampler(s):	R. Lewandowski	Monitoring Equipment:	YSI Pro Series
Well I.D.	HRP-MW-21D	Screen Setting (ft btoc):	60 to 50
Well Diameter (inches):	2	Tubing Intake (ft btoc):	55
Total Depth (ft btoc):	58.40	Comments:	
Depth to Water (ft btoc):	9.99		
Well Condition:			

Time (minutes)	Depth to Water (ft btoc)	Evacuation Rate (mL/min)	Water Quality Monitoring Parameters: Temperature (°C)	DO mg/L	Conductivity µs/cm	pH	ORP (mV)	Turbidity NTU
71 8:48	9.91	200	18.4	1.08	619	7.45	196	19.7
74 8:51	9.91		18.5	1.01	623	7.44	193.1	~~7.84~~ 8.66
77 8:54	9.91		18.4	0.96	625	7.44	187.4	11.90
80 8:57	9.91		18.4	0.90	630	7.44	182.8	16.09
83 9:00	9.91		18.3	0.87	630	7.44	179	10.03
86 9:03	9.91		18.4	0.82	637	7.44	171	12.02
89 9:06	9.91		18.3	0.80	635	7.43	164.5	11.98
90 9:09	9.91		18.4	0.78	643	7.44	155.8	11.49
93 9:12	9.91		18.1	0.76	634	7.43	148.8	11.78
96 9:15	9.91	↓	18.1	0.75	633	7.43	143.5	11.03
99 9:18	9.91	200	18.4	0.74	641	7.43	138.9	11.12

Stabilization of Parameters (stabilization achieved for three consecutive measurements)

Time FROM	Time TO	Depth to Water (ft btoc)	Evacuation Rate (mL/min)	Temperature (°C)	DO mg/L	Conductivity µs/cm	pH	ORP (mV)	Turbidity NTU
93	96	0	200	0	0.01	1	0	5.3	0.75
96	99	0	200	0.3	0.01	8	0	4.6	0.09
93	99	0	200	0.3	0.02	7	0	9.9	0.66
				(1.66%)	(2.7%)	(1.1%)			(6.8%)
Recommended Stabilization		± 0.3	100-500	± 3%	± 10%	± 3%	± 0.1	± 10	± 10%
Stabilization: (Yes/No)		Y	Y	Y	Y	Y	Y	Y	Y

Sample Time: 09:20 Reviewed By: RL

ft btoc	feet below top of casing	NTU	Nephelometric Turbidity Units	°C	Degrees Celsius
ml/min	milliliters per minute	mg/l	milligrams per liter	mv	millivolts
µs/cm	microseimons per centimeter				

DRAFT

HRP Associates, Inc.

PAGE: 1 OF 1

SAMPLE DATE: 8/9/22

TOTAL # WELLS: 10

Low-Flow Sampling Log

Client Name:	NYSDEC	Sample Pump:	Peristaltic Pump
Project Location:	Elton / Linwood Street, Brooklyn, NY	Tubing Type:	HDPE .17"ID x 1/4"OD
Sampler(s):	R. Lewandowski	Monitoring Equipment:	YSI Pro Series
Well I.D.	HRP-MW-22S	Screen Setting (ft btoc):	15 to 5
Well Diameter (inches):	2	Tubing Intake (ft btoc):	12
Total Depth (ft btoc):	14.90	Comments:	Slight sheen
Depth to Water (ft btoc):	11.35		
Well Condition:			

Time (minutes)	Depth to Water (ft btoc)	Evacuation Rate (mL/min)	Water Quality Monitoring Parameters: Temperature (°C)	DO mg/L	Conductivity µs/cm	pH	ORP (mV)	Turbidity NTU
0	11.35	200	21.1	0.53	2078	7.26	140.9	33.4
3	11.50		20.5	0.23	2081	6.82	136.6	19.7
6	11.50		20.5	0.16	2121	6.67	132.8	12.4
9	11.50		20.6	0.13	2176	6.61	127.8	9.87
12	11.50		20.4	0.13	2201	6.60	123.9	7.50
15	11.50		20.3	0.13	2242	6.58	120.3	7.87
18	11.50		20.4	0.89	2277	6.57	117.6	7.90
21	11.50		20.5	0.34	2322	6.55	113.9	4.43
24	11.50		20.4	0.14	2375	6.54	108.5	4.41
27	11.50	200	20.4	0.14	2382	6.53	105.5	3.33

Stabilization of Parameters (stabilization achieved for three consecutive measurements)

Time FROM	Time TO	Depth to Water (ft btoc)	Evacuation Rate (mL/min)	Temperature (°C)	DO mg/L	Conductivity µs/cm	pH	ORP (mV)	Turbidity NTU
21	24	0	200	0.1	10.5	53	0.01	5.4	25
24	27	0	200	0.0	20.5	7	0.01	3	25
21	27	0	200	0.1	20.5	60 (2.58%)	0.02	8.4	25
Recommended Stabilization		± 0.3	100-500	± 3%	± 10%	± 3%	± 0.1	± 10	± 10%
Stabilization: (Yes/No)		Y	Y	Y	Y	Y	Y	Y	Y

Sample Time: 0927 Reviewed By: RL

ft btoc	feet below top of casing	NTU	Nephelometric Turbidity Units	°C	Degrees Celsius
ml/min	milliliters per minute	mg/l	milligrams per liter	mv	millivolts
µs/cm	microseimons per centimeter				

DRAFT

HRP Associates, Inc.

PAGE: 1 OF 1

SAMPLE DATE: 8/9/22

TOTAL # WELLS: 10

Low-Flow Sampling Log

Client Name:	NYSDEC	Sample Pump:	Peristaltic Pump
Project Location:	Elton / Linwood Street, Brooklyn, NY	Tubing Type:	HDPE .17"ID x 1/4"OD
Sampler(s):	R. Lewandowski	Monitoring Equipment:	YSI Pro Series
Well I.D.	HRP-MW22I	Screen Setting (ft btoc):	40 to 30
Well Diameter (inches):	2	Tubing Intake (ft btoc):	35
Total Depth (ft btoc):	39.35	Comments:	
Depth to Water (ft btoc):	11.34		
Well Condition:			

Time (minutes)	Depth to Water (ft btoc)	Evacuation Rate (mL/min)	Water Quality Monitoring Parameters: Temperature (°C)	DO mg/L	Conductivity µs/cm	pH	ORP (mV)	Turbidity NTU
0	11.34	200	24.3	9.57	853	7.56	143	45.4
3	11.35		19.7	0.24	1031	7.17	137.4	31.5
6	11.35		19.3	0.17	1035	7.18	132.1	22.3
9	11.35		19.2	0.14	1038	7.18	130.3	20.1
12	11.35		19.3	0.11	1052	7.17	127.9	19.1
15	11.35		19.3	0.10	1053	7.15	125.9	11.5
18	11.35		19.3	0.10	1058	7.15	123.5	6.49
21	11.35		19.4	0.08	1057	7.16	121.8	4.49
24	11.35	V	19.3	0.09	1054	7.17	120.4	4.88
27	11.35	200	19.3	0.10	1050	7.16	118.8	4.11

Stabilization of Parameters (stabilization achieved for three consecutive measurements)

Time FROM	Time TO	Depth to Water (ft btoc)	Evacuation Rate (mL/min)	Temperature (°C)	DO mg/L	Conductivity µs/cm	pH	ORP (mV)	Turbidity NTU
21	24	0	200	0.1	<0.5	3	0.01	1.4	<5
24	27	0	200	0.0	<0.5	4	0.01	1.6	<5
21	27	0	200	0.1	<0.5	7	0.0	3	<5
						(0.66 %)			
Recommended Stabilization		± 0.3	100-500	± 3%	± 10%	± 3%	± 0.1	± 10	± 10%
Stabilization: (Yes/No)		Y	Y	Y	Y	Y	Y	Y	Y

Sample Time: 1037 Reviewed By: RL

ft btoc	feet below top of casing	NTU	Nephelometric Turbidity Units	°C	Degrees Celsius
ml/min	milliliters per minute	mg/l	milligrams per liter	mv	millivolts
µs/cm	microseimons per centimeter				

DRAFT

HRP Associates, Inc.

PAGE: 1 OF 1

SAMPLE DATE: 8/9/22

TOTAL # WELLS: 10

Low-Flow Sampling Log

Client Name:	NYSDEC	Sample Pump:	Peristaltic Pump
Project Location:	Elton / Linwood Street, Brooklyn, NY	Tubing Type:	HDPE .17"ID x 1/4"OD
Sampler(s):	R. Lewandowski	Monitoring Equipment:	YSI Pro Series
Well I.D.	HRP-MW-22D	Screen Setting (ft btoc):	60 to 50
Well Diameter (inches):	2	Tubing Intake (ft btoc):	55
Total Depth (ft btoc):	58.30	Comments:	
Depth to Water (ft btoc):	11.40		
Well Condition:			

Time	Depth to Water	Evacuation Rate	Water Quality Monitoring Parameters					
			Temperature	DO	Conductivity	pH	ORP	Turbidity
(minutes)	(ft btoc)	(mL/min)	(°C)	mg/L	µs/cm		(mV)	NTU
0	11.40	250	21.2	5.14	279.0	7.70	135.1	21.9
3	11.46		20.5	4.85	282.2	7.71	134.8	16.3
6	11.46		20.2	4.78	310.9	7.70	128.8	9.22
9	11.46		20.2	4.75	328.4	7.70	127.6	6.57
12	11.46		20.1	4.60	352.4	7.67	126.4	4.55
15	11.46		20.2	4.48	392.3	7.64	125.6	4.31
18	11.46		20.2	4.23	458.1	7.58	125.4	4.32
21	11.46		20.2	3.74	578	7.53	125.7	4.58
24	11.46		20.3	2.30	718	7.52	125.8	4.50
27	11.46		20.2	2.07	721	7.51	125.7	4.20
30	11.46	↓	20.2	1.64	777	7.50	124.1	4.94
33	11.46	250	20.2	1.52	782	7.51	123.8	3.81

Stabilization of Parameters (stabilization achieved for three consecutive measurements)

Time		Depth to Water	Evacuation Rate	Temperature	DO	Conductivity	pH	ORP	Turbidity
FROM	TO	(ft btoc)	(mL/min)	(°C)	mg/L	µs/cm		(mV)	NTU
Recommended Stabilization		± 0.3	100-500	± 3%	± 10%	± 3%	± 0.1	± 10	± 10%
Stabilization: (Yes/No)									

→ See Page 2

Sample Time: 1204 Reviewed By: RL

ft btoc	feet below top of casing	NTU	Nephelometric Turbidity Units	°C	Degrees Celsius
ml/min	milliliters per minute	mg/l	milligrams per liter	mv	millivolts
µs/cm	microseimons per centimeter				

DRAFT

HRP Associates, Inc.

PAGE: 1 OF 1

SAMPLE DATE: 8/9/22

TOTAL # WELLS: 10

Low-Flow Sampling Log

Client Name:	NYSDEC	Sample Pump:	Peristaltic Pump
Project Location:	Elton / Linwood Street, Brooklyn, NY	Tubing Type:	HDPE .17"ID x 1/4"OD
Sampler(s):	R. Lewandowski	Monitoring Equipment:	YSI Pro Series
Well I.D.	HRP-MW-22D	Screen Setting (ft btoc):	60 to 50
Well Diameter (inches):	2	Tubing Intake (ft btoc):	55
Total Depth (ft btoc):	58.30	Comments:	
Depth to Water (ft btoc):	11.40		
Well Condition:			

Time	Depth to Water	Evacuation Rate	Water Quality Monitoring Parameters					
			Temperature	DO	Conductivity	pH	ORP	Turbidity
(minutes)	(ft btoc)	(mL/min)	(°C)	mg/L	µs/cm		(mV)	NTU
36	11.46	250	20.1	1.40	788	7.49	122.7	3.99
39	11.46	↓	20.1	1.24	815	7.50	121.9	4.12
42	11.46		20.2	0.98	878	7.49	120.1	3.76
45	11.46		20.2	0.73	882	7.49	116.5	4.01
48	11.46		20.2	~~0.00~~ 0.49	886	7.50	114.0	3.33
51	11.46		20.1	0.43	901	7.49	110.5	3.01
54	11.46	250	20.1	0.39	909	7.50	108.6	3.59

Stabilization of Parameters (stabilization achieved for three consecutive measurements)

Time		Depth to Water	Evacuation Rate	Temperature	DO	Conductivity	pH	ORP	Turbidity
FROM	TO	(ft btoc)	(mL/min)	(°C)	mg/L	µs/cm		(mV)	NTU
48	51	0	250	0.1	20.5	15	0.01	3.5	25
51	54	0	250	0.0	20.5	8	0.01	2.5	25
48	54	0	250	0.1	20.5	23	0.0	6	25
				(0.5%)		(2.6%)			
Recommended Stabilization		± 0.3	100-500	± 3%	± 10%	± 3%	± 0.1	± 10	± 10%
Stabilization: (Yes/No)		Y	Y	Y	Y	Y	Y	Y	Y

Sample Time: 1204 Reviewed By: RL

ft btoc	feet below top of casing	NTU	Nephelometric Turbidity Units	°C	Degrees Celsius
ml/min	milliliters per minute	mg/l	milligrams per liter	mv	millivolts
µs/cm	microseimons per centimeter				

DRAFT

HRP Associates, Inc.

Low-Flow Sampling Log

PAGE: 1 OF 1
SAMPLE DATE: 8/9/22
TOTAL # WELLS: 10

Client Name:	NYSDEC	Sample Pump:	Peristaltic Pump
Project Location:	Elton / Linwood Street, Brooklyn, NY	Tubing Type:	HDPE .17"ID x 1/4"OD
Sampler(s):	R. Lewandowski	Monitoring Equipment:	YSI Pro Series
Well I.D.	HRP-ML-23S	Screen Setting (ft btoc):	18 to 8
Well Diameter (inches):	2	Tubing Intake (ft btoc):	15
Total Depth (ft btoc):	18.33	Comments:	
Depth to Water (ft btoc):	9.50		
Well Condition:			

Time (minutes)	Depth to Water (ft btoc)	Evacuation Rate (mL/min)	Water Quality Monitoring Parameters: Temperature (°C)	DO mg/L	Conductivity µs/cm	pH	ORP (mV)	Turbidity NTU
0	9.50	150	19.7	0.77	634	6.37	122.0	35.7
3	9.55	↓	18.3	0.41	456.2	6.33	107.0	19.8
6	9.55		18.2	0.40	442.7	6.34	99.3	10.9
9	9.55		18.3	0.33	440.3	6.34	94.3	10.9
12	9.55		18.3	0.28	440.9	6.33	90.4	10.6

Stabilization of Parameters (stabilization achieved for three consecutive measurements)

Time FROM	Time TO	Depth to Water (ft btoc)	Evacuation Rate (mL/min)	Temperature (°C)	DO mg/L	Conductivity µs/cm	pH	ORP (mV)	Turbidity NTU
6	9	0	150	0.1	< 0.5	2.4	0	5	0
9	12	0	150	0	< 0.5	0.6	0.01	3.9	0.3
~~12~~ 6	12	0	150	0.1	< 0.5	1.8	0.01	8.9	0.3
						0.54%			2.83%
Recommended Stabilization		± 0.3	100-500	± 3%	± 10%	± 3%	± 0.1	± 10	± 10%
Stabilization: (Yes/No)		Y	Y	Y	Y	Y	Y	Y	Y

Sample Time: 0822 Reviewed By: RL

ft btoc	feet below top of casing	NTU	Nephelometric Turbidity Units	°C	Degrees Celsius
ml/min	milliliters per minute	mg/l	milligrams per liter	mv	millivolts
µs/cm	microseimons per centimeter				

DRAFT

DRAFT

APPENDIX I
Exterior Soil Vapor Point Sampling Logs

HRP Associates 1 Fairchild Square, Suite 110 Clifton Park, NY 12065 (518) 877-7101	FIELD SOIL VAPOR SAMPLING FORM	

Project:	Multiple sites P-S.Jes	Building I.D.	
WAS #:		Vapor I.D. #:	SVI-1
Date:	5/20/22	Sampler:	RL
Location:	Elton St. Brooklyn, NY	PID Meter used:	Mini Rae 3000 11.7 BL

SUMMA Canister Record:

	SOIL VAPOR POINT		DUPLICATE SAMPLE (IF COLLECTED)
Flow Regulator No.:	4444	Flow Regulator No.:	
Canister Serial No.:	1986	Canister Serial No.:	
Start Date/Time:	5/20/22 0400	Start Date/Time:	
Start Pressure: (inches Hg)	-30	Start Pressure: (inches Hg)	
Stop Date/Time:	5/20/22 1038	Stop Date/Time:	
Stop Pressure: (inches Hg)		Stop Pressure: (inches Hg)	
Sample ID:	SVI-1_5.20.22	Sample ID:	

Other Sampling Information:

Helium percentage achieved in enclosure for Tracer Gas Test	9.7	Depth to sample point	7'
Tracer Gas test result (% of Helium):	<1	Nearest Groundwater Elevation:	10'
Noticeable Odor?	No		
Purge Volume PID Reading (ppb)	1.3		
Duplicate Sample?	No		
Outdoor Ambient Temperature:	60's		
Wind Direction:	NE	Additional Info:	

Comments:

DRAFT

HRP

HRP Associates 1 Fairchild Square, Suite 110 Clifton Park, NY 12065 (518) 877-7101	FIELD SOIL VAPOR SAMPLING FORM	

Project:	Multiple Site P-Sizes	Building I.D.	
WAS #:		Vapor I.D. #:	SVI-2
Date:	5/20/22	Sampler:	RL
Location:	Elton St, Brooklyn, NY	PID Meter used:	MiniRae 3000 11.7 EV

SUMMA Canister Record:

SOIL VAPOR POINT		DUPLICATE SAMPLE (IF COLLECTED)	
Flow Regulator No.:	4449	Flow Regulator No.:	
Canister Serial No.:	1506	Canister Serial No.:	
Start Date/Time:	5/20/22 0845	Start Date/Time:	
Start Pressure: (inches Hg)	-30	Start Pressure: (inches Hg)	
Stop Date/Time:	5/20/22 1015	Stop Date/Time:	
Stop Pressure: (inches Hg)		Stop Pressure: (inches Hg)	
Sample ID:	SVI-2_5.20.22	**Sample ID:**	

Other Sampling Information:

Helium percentage achieved in enclosure for Tracer Gas Test	10.1	Depth to sample point	7'
Tracer Gas test result (% of Helium):	<1	Nearest Groundwater Elevation:	10'
Noticeable Odor?	No		
Purge Volume PID Reading (ppb)	11.3		
Duplicate Sample?	No		
Outdoor Ambient Temperature:	60's		
Wind Direction:	NE	Additional Info:	

Comments:

DRAFT

HRP

HRP Associates 1 Fairchild Square, Suite 110 Clifton Park, NY 12065 (518) 877-7101	FIELD SOIL VAPOR SAMPLING FORM	

Project:	Multiple Site P-Sites	Building I.D.	
WAS #:		Vapor I.D. #:	SVI-3
Date:	5/20/22	Sampler:	RL
Location:	Wortman Ave, Brooklyn, NY	PID Meter used:	MiniRae 3000 11.7

SUMMA Canister Record:

SOIL VAPOR POINT		DUPLICATE SAMPLE (IF COLLECTED)	
Flow Regulator No.:	4412	Flow Regulator No.:	
Canister Serial No.:	2184	Canister Serial No.:	
Start Date/Time:	5/20/22 0725	Start Date/Time:	
Start Pressure: (inches Hg)		Start Pressure: (inches Hg)	
Stop Date/Time:	5/20/22 1041	Stop Date/Time:	
Stop Pressure: (inches Hg)		Stop Pressure: (inches Hg)	
Sample ID:	SVI-3_5.20.22	Sample ID:	

Other Sampling Information:

Helium percentage achieved in enclosure for Tracer Gas Test	11.2	Depth to sample point	7'
Tracer Gas test result (% of Helium):	<1	Nearest Groundwater Elevation:	60'
Noticeable Odor?	No		
Purge Volume PID Reading (ppb)	0.0		
Duplicate Sample?	No		
Outdoor Ambient Temperature:	60's		
Wind Direction:	NE	Additional Info:	

Comments:

DRAFT

HRP

HRP Associates 1 Fairchild Square, Suite 110 Clifton Park, NY 12065 (518) 877-7101	FIELD SOIL VAPOR SAMPLING FORM	

Project:	Multiple Site Sites	Building I.D.	
WAS #:		Vapor I.D. #:	SVI-4
Date:	5/20/22	Sampler:	RL
Location:	Wortman Ave, Brooklyn NY	PID Meter used:	MiniRae 3000 11.7

SUMMA Canister Record:

SOIL VAPOR POINT		DUPLICATE SAMPLE (IF COLLECTED)	
Flow Regulator No.:	9115	Flow Regulator No.:	
Canister Serial No.:	1153	Canister Serial No.:	
Start Date/Time:	5/20/22 1005	Start Date/Time:	
Start Pressure: (inches Hg)	-30	Start Pressure: (inches Hg)	
Stop Date/Time:	5/20/22 1135	Stop Date/Time:	
Stop Pressure: (inches Hg)		Stop Pressure: (inches Hg)	
Sample ID:	SVI-4_5.20.22	Sample ID:	

Other Sampling Information:

Helium percentage achieved in enclosure for Tracer Gas Test	9.8	Depth to sample point	7'
Tracer Gas test result (% of Helium):	<1	Nearest Groundwater Elevation:	10'
Noticeable Odor?	No		
Purge Volume PID Reading (ppb)	0.0		
Duplicate Sample?	No		
Outdoor Ambient Temperature:	60's		
Wind Direction:	NE	Additional Info:	

Comments:

DRAFT

HRP Associates 1 Fairchild Square, Suite 110 Clifton Park, NY 12065 (518) 877-7101	FIELD SOIL VAPOR SAMPLING FORM	

Project:	Multiple Site PE Sites	Building I.D.	
WAS #:		Vapor I.D. #:	SVI-5
Date:	5/20/22	Sampler:	RL
Location:	Wortman Ave, Brooklyn, NY	PID Meter used:	Mini Rae 3000 11.7

SUMMA Canister Record:

SOIL VAPOR POINT		DUPLICATE SAMPLE (IF COLLECTED)	
Flow Regulator No.:	4436	Flow Regulator No.:	
Canister Serial No.:	2025	Canister Serial No.:	
Start Date/Time:	5/20/22 0940	Start Date/Time:	
Start Pressure: (inches Hg)	-30	Start Pressure: (inches Hg)	
Stop Date/Time:	5/20/22 1105	Stop Date/Time:	
Stop Pressure: (inches Hg)		Stop Pressure: (inches Hg)	
Sample ID:	SVI-5_5.20.22	Sample ID:	

Other Sampling Information:

Helium percentage achieved in enclosure for Tracer Gas Test	10.5	Depth to sample point	7'
Tracer Gas test result (% of Helium):	41	Nearest Groundwater Elevation:	10'
Noticeable Odor?	ND		
Purge Volume PID Reading (ppb)	0.0		
Duplicate Sample?	No		
Outdoor Ambient Temperature:	60's		
Wind Direction:	NE	Additional Info:	

Comments:

DRAFT

HRP

HRP Associates 1 Fairchild Square, Suite 110 Clifton Park, NY 12065 (518) 877-7101	FIELD SOIL VAPOR SAMPLING FORM	

Project:	Multiple Site P-Sides	Building I.D.	
WAS #:		Vapor I.D. #:	SVI-6
Date:	5/20/22	Sampler:	RL
Location:	Cleveland St, Brooklyn, NY	PID Meter used:	Mini Rae 3000 11.7

SUMMA Canister Record:

SOIL VAPOR POINT		DUPLICATE SAMPLE (IF COLLECTED)	
Flow Regulator No.:	9400	Flow Regulator No.:	
Canister Serial No.:	2015	Canister Serial No.:	
Start Date/Time:	5/20/22 1015	Start Date/Time:	
Start Pressure: (inches Hg)	-30	Start Pressure: (inches Hg)	
Stop Date/Time:	5/20/22 1139	Stop Date/Time:	
Stop Pressure: (inches Hg)		Stop Pressure: (inches Hg)	
Sample ID:	SVI-6_5.20.22	Sample ID:	

Other Sampling Information:

Helium percentage achieved in enclosure for Tracer Gas Test	10.3	Depth to sample point	7'
Tracer Gas test result (% of Helium):	<1	Nearest Groundwater Elevation:	10'
Noticeable Odor?	No		
Purge Volume PID Reading (ppb)	0.0		
Duplicate Sample?	No		
Outdoor Ambient Temperature:	60's		
Wind Direction:	NE	Additional Info:	

Comments:

DRAFT

HRP

HRP Associates 1 Fairchild Square, Suite 110 Clifton Park, NY 12065 (518) 877-7101	FIELD SOIL VAPOR SAMPLING FORM	

Project:	Multiple Site Pesits	Building I.D.	
WAS #:		Vapor I.D. #:	SVI-7
Date:	5/20/22	Sampler:	RL
Location:	Elton St, Brooklyn, NY	PID Meter used:	MiniRae 3000 11.7

SUMMA Canister Record:

SOIL VAPOR POINT		DUPLICATE SAMPLE (IF COLLECTED)	
Flow Regulator No.:	4248	Flow Regulator No.:	
Canister Serial No.:	1014	Canister Serial No.:	
Start Date/Time:	5/20/22 0825	Start Date/Time:	5/20/22
Start Pressure: (inches Hg)	-30	Start Pressure: (inches Hg)	
Stop Date/Time:	5/20/22 0945	Stop Date/Time:	5/20/22
Stop Pressure: (inches Hg)		Stop Pressure: (inches Hg)	
Sample ID:	SVI-7_5.20.22	**Sample ID:**	SV Dup-1_5.20.22

Other Sampling Information:

Helium percentage achieved in enclosure for Tracer Gas Test	12.0	Depth to sample point	7'
Tracer Gas test result (% of Helium):	<1	Nearest Groundwater Elevation:	10'
Noticeable Odor?	No		
Purge Volume PID Reading (ppb)	0.0		
Duplicate Sample?	Yes		
Outdoor Ambient Temperature:	60's		
Wind Direction:	NE	Additional Info:	

Comments:

Sample not ran for analysis. A loose fitting Leak test to pull in ambient air.

DRAFT

HRP Associates 1 Fairchild Square, Suite 110 Clifton Park, NY 12065 (518) 877-7101	FIELD SOIL VAPOR SAMPLING FORM	

Project:	Multiple Site RSites	Building I.D.	
WAS #:		Vapor I.D. #:	SVI-8
Date:	5/20/22	Sampler:	RL
Location:	Cleveland St, Brooklyn, NY	PID Meter used:	MiniRae 3000 IL7

SUMMA Canister Record:

SOIL VAPOR POINT		DUPLICATE SAMPLE (IF COLLECTED)	
Flow Regulator No.:	4437	Flow Regulator No.:	
Canister Serial No.:	1963	Canister Serial No.:	
Start Date/Time:	5/20/22 1035	Start Date/Time:	
Start Pressure: (inches Hg)	-30	Start Pressure: (inches Hg)	
Stop Date/Time:	5/20/22 1210	Stop Date/Time:	
Stop Pressure: (inches Hg)		Stop Pressure: (inches Hg)	
Sample ID:	SVI-8_5.20.22	Sample ID:	

Other Sampling Information:

Helium percentage achieved in enclosure for Tracer Gas Test	10.4	Depth to sample point	~7'
Tracer Gas test result (% of Helium):	<1	Nearest Groundwater Elevation:	10'
Noticeable Odor?	No		
Purge Volume PID Reading (ppb)	0.0		
Duplicate Sample?	No		
Outdoor Ambient Temperature:	60's		
Wind Direction:	NE	Additional Info:	

Comments:

DRAFT

HRP

HRP Associates 1 Fairchild Square, Suite 110 Clifton Park, NY 12065 (518) 877-7101	FIELD SOIL VAPOR SAMPLING FORM	

Project:	Multiple Site Pt Sites	Building I.D.	
WAS #:		Vapor I.D. #:	OA-1
Date:	5/20/22	Sampler:	RL
Location:	Wortman Ave, Brooklyn, NY	PID Meter used:	Mini Rae 3000 117

SUMMA Canister Record:

SOIL VAPOR POINT		DUPLICATE SAMPLE (IF COLLECTED)	
Flow Regulator No.:	4429	Flow Regulator No.:	
Canister Serial No.:	1317	Canister Serial No.:	
Start Date/Time:	5/20/22 0946	Start Date/Time:	
Start Pressure: (inches Hg)		Start Pressure: (inches Hg)	
Stop Date/Time:	5/20/22 1101	Stop Date/Time:	
Stop Pressure: (inches Hg)		Stop Pressure: (inches Hg)	
Sample ID:	OA-1	Sample ID:	

Other Sampling Information:

Helium percentage achieved in enclosure for Tracer Gas Test	—	Depth to sample point	—
Tracer Gas test result (% of Helium):	—	Nearest Groundwater Elevation:	—
Noticeable Odor?	No		
Purge Volume PID Reading (ppb)	—		
Duplicate Sample?	—		
Outdoor Ambient Temperature:	60's		
Wind Direction:	NE	Additional Info:	Ambient Outdoor Air Sample

Comments:

DRAFT

HRP

HRP Associates 1 Fairchild Square, Suite 110 Clifton Park, NY 12065 (518) 877-7101	FIELD SOIL VAPOR SAMPLING FORM	

Project:	Multiple Site Sites	Building I.D.	
WAS #:		Vapor I.D. #:	SVI-7
Date:	5/25/22	Sampler:	RL
Location:	Elton St. Brooklyn, NY	PID Meter used:	MiniRae 3000 117

SUMMA Canister Record:

SOIL VAPOR POINT		DUPLICATE SAMPLE (IF COLLECTED)	
Flow Regulator No.:	4131	Flow Regulator No.:	4131
Canister Serial No.:	1216	Canister Serial No.:	2023
Start Date/Time:	5/25/22 0711	Start Date/Time:	5/25/22 0711
Start Pressure: (inches Hg)	30	Start Pressure: (inches Hg)	30
Stop Date/Time:	5/25/22 0811	Stop Date/Time:	5/25/22 0811
Stop Pressure: (inches Hg)	10	Stop Pressure: (inches Hg)	10
Sample ID:	SVI-7_5.25.22	Sample ID:	SV Dup-2_5.25.22

Other Sampling Information:

Helium percentage achieved in enclosure for Tracer Gas Test	10.1	Depth to sample point	7'
Tracer Gas test result (% of Helium):	<1	Nearest Groundwater Elevation:	10'
Noticeable Odor?	No		
Purge Volume PID Reading (ppb)	0.0		
Duplicate Sample?	Yes		
Outdoor Ambient Temperature:	60°s		
Wind Direction:	East	Additional Info:	

Comments:

DRAFT

HRP

HRP Associates 1 Fairchild Square, Suite 110 Clifton Park, NY 12065 (518) 877-7101	FIELD SOIL VAPOR SAMPLING FORM	

Project:	Multiple Site P-Sites	Building I.D.	
WAS #:		Vapor I.D. #:	OA-2
Date:	5/25/22	Sampler:	RL
Location:	Elton St, Brooklyn, NY	PID Meter used:	Mini Rae 3000 11.7

SUMMA Canister Record:

SOIL VAPOR POINT		DUPLICATE SAMPLE (IF COLLECTED)	
Flow Regulator No.:	4439	Flow Regulator No.:	
Canister Serial No.:	1720	Canister Serial No.:	
Start Date/Time:	5/25/22 0711	Start Date/Time:	
Start Pressure: (inches Hg)	-30	Start Pressure: (inches Hg)	
Stop Date/Time:	5/25/22 0842	Stop Date/Time:	
Stop Pressure: (inches Hg)		Stop Pressure: (inches Hg)	
Sample ID:	OA-2_5.25.22	Sample ID:	

Other Sampling Information:

Helium percentage achieved in enclosure for Tracer Gas Test	—	Depth to sample point	—
Tracer Gas test result (% of Helium):	—	Nearest Groundwater Elevation:	—
Noticeable Odor?	—		
Purge Volume PID Reading (ppb)	—		
Duplicate Sample?	—		
Outdoor Ambient Temperature:	60's		
Wind Direction:	East	Additional Info:	

Comments:

DRAFT

HRP

HRP Associates 1 Fairchild Square, Suite 110 Clifton Park, NY 12065 (518) 877-7101	FIELD SOIL VAPOR SAMPLING FORM	

Project:	Elton / Linwood	Building I.D.	
WAS #:		Vapor I.D. #:	SVI-9
Date:	7/27/22	Sampler:	RV
Location:	Near east corner of Elton + Stanley	PID Meter used:	

SUMMA Canister Record:

SOIL VAPOR POINT		DUPLICATE SAMPLE (IF COLLECTED)	
Flow Regulator No.:	4440	Flow Regulator No.:	
Canister Serial No.:	1882	Canister Serial No.:	
Start Date/Time:	7/27/22 1138	Start Date/Time:	
Start Pressure: (inches Hg)	-30	Start Pressure: (inches Hg)	
Stop Date/Time:	7/27/22 1304	Stop Date/Time:	
Stop Pressure: (inches Hg)	-10	Stop Pressure: (inches Hg)	
Sample ID:	SVI-9_7.27.22	Sample ID:	

Other Sampling Information:

Helium percentage achieved in enclosure for Tracer Gas Test	10.1%	Depth ~~to~~ sample point	10'
Tracer Gas test result (% of Helium):	2%	Nearest Groundwater Elevation:	11'
Noticeable Odor?	No		
Purge Volume PID Reading (ppb)	—		
Duplicate Sample?	—		
Outdoor Ambient Temperature:	80°s		
Wind Direction:		Additional Info:	

Comments:

DRAFT

HRP Associates 1 Fairchild Square, Suite 110 Clifton Park, NY 12065 (518) 877-7101	FIELD SOIL VAPOR SAMPLING FORM	

Project:	Elton St. - Linwood St.	Building I.D.	
WAS #:		Vapor I.D. #:	SVI-10
Date:	7/28/22	Sampler:	RL
Location:	West Side of Elton St - between Stanley & Wortman	PID Meter used:	

SUMMA Canister Record:

SOIL VAPOR POINT		DUPLICATE SAMPLE (IF COLLECTED)	
Flow Regulator No.:	4248	Flow Regulator No.:	
Canister Serial No.:	1298	Canister Serial No.:	
Start Date/Time:	7/28/22 0710	Start Date/Time:	
Start Pressure: (inches Hg)	-30	Start Pressure: (inches Hg)	
Stop Date/Time:	7/28/22 0752	Stop Date/Time:	
Stop Pressure: (inches Hg)	-10	Stop Pressure: (inches Hg)	
Sample ID:	SVI-10_7.28.22	Sample ID:	

Other Sampling Information:

Helium percentage achieved in enclosure for Tracer Gas Test	9.7%	Depth to sample point	10'
Tracer Gas test result (% of Helium):	1.4	Nearest Groundwater Elevation:	11'
Noticeable Odor?	No		
Purge Volume PID Reading (ppb)	-		
Duplicate Sample?	No		
Outdoor Ambient Temperature:	70's		
Wind Direction:		Additional Info:	

Comments:

DRAFT

HRP Associates 1 Fairchild Square, Suite 110 Clifton Park, NY 12065 (518) 877-7101	FIELD SOIL VAPOR SAMPLING FORM	

Project:	Elton St. - Linwood St, GW	Building I.D.	
WAS #:		Vapor I.D. #:	SVI-11
Date:	7/27/22	Sampler:	
Location:	West side of Elton St, between Stanley + Wortman	PID Meter used:	

SUMMA Canister Record:

	SOIL VAPOR POINT		DUPLICATE SAMPLE (IF COLLECTED)
Flow Regulator No.:	4359	Flow Regulator No.:	
Canister Serial No.:	1216	Canister Serial No.:	
Start Date/Time:	7/27/22 1218	Start Date/Time:	
Start Pressure: (inches Hg)	-30	Start Pressure: (inches Hg)	
Stop Date/Time:	7/27/22 1345	Stop Date/Time:	
Stop Pressure: (inches Hg)	-10	Stop Pressure: (inches Hg)	
Sample ID:	SVI-11 7.27.22	Sample ID:	

Other Sampling Information:

Helium percentage achieved in enclosure for Tracer Gas Test	9.8%	Depth to sample point	10'
Tracer Gas test result (% of Helium):	1.9	Nearest Groundwater Elevation:	11'
Noticeable Odor?	No		
Purge Volume PID Reading (ppb)	—		
Duplicate Sample?	No		
Outdoor Ambient Temperature:	80's		
Wind Direction:		Additional Info:	

Comments:

DRAFT

HRP Associates 1 Fairchild Square, Suite 110 Clifton Park, NY 12065 (518) 877-7101	FIELD SOIL VAPOR SAMPLING FORM	

Project:	Elton St - Linwood St. GW	Building I.D.	
WAS #:		Vapor I.D. #:	OA-1
Date:	7/27/22	Sampler:	RL
Location:	Corner of Elton + Stanley St.	PID Meter used:	

SUMMA Canister Record:

	SOIL VAPOR POINT		DUPLICATE SAMPLE (IF COLLEC I ED)
Flow Regulator No.:	4439	Flow Regulator No.:	
Canister Serial No.:	1057	Canister Serial No.:	
Start Date/Time:	7/27/22 1233	Start Date/Time:	
Start Pressure: (inches Hg)	-30	Start Pressure: (inches Hg)	
Stop Date/Time:	7/27/22	Stop Date/Time:	
Stop Pressure: (inches Hg)		Stop Pressure: (inches Hg)	
Sample ID:	OA-1_7.27.22	Sample ID:	

Other Sampling Information:

Helium percentage achieved in enclosure for Tracer Gas Test	—	Depth to sample point	—
Tracer Gas test result (% of Helium):	—	Nearest Groundwater Elevation:	—
Noticeable Odor?	—		
Purge Volume PID Reading (ppb)	—		
Duplicate Sample?	—		
Outdoor Ambient Temperature:	81°		
Wind Direction:		Additional Info:	

Comments:

DRAFT

DRAFT

APPENDIX J
Exterior Soil Vapor Point Construction Logs

HRP Associates, Inc.
Soil Vapor Point Installation Log

WELL NO: SVI-1

PAGE 1 **OF** 1

PROJECT: Elton Street and Linwood Street SC	**SCREEN TYPE:** 6” Stainless Steel
JOB NUMBER: DEC1021.P2	**SETTING:** 7.0’ to 6.5’
DATE COMPLETED: 5/17/22	**SAND PACK SIZE & TYPE:** Glass Beads
DRILLING COMPANY: Island Pump and Tank	**SETTING:** 7.0’ to 6.5’
RIG TYPE: 7822 DT Geoprobe	**TUBING TYPE:** Teflon, 1/4” x 3/8”
DRILLING METHOD: Direct Push	**SETTING:** 6.5’ to 0.25’
HAMMER WEIGHT/DROP:. ---	**SEAL TYPE:** Bentonite
SAMPLING METHOD: Macrocore Sleeve	**SETTING:** 5.5’ to 1.0’
OBSERVER: RL	**BACKFILL TYPE:** Gravel Sand
REFERENCE POINT (RP): ---	**SETTING:** 6.5’ to 5.5’ & 1.0’ to 0.5’
STICK-UP: ---	**STATIC WATER LEVEL:** ~ 9’
SURFACE COMPLETION: Manhole Cover, Road Box	

REMARKS: Bentonite hydrated

ABBREVIATIONS: SS = split spoon W = wash C = cuttings G = grab ST = shelby tube REC = recovery PPM = parts per million

DRAFT

HRP Associates, Inc.
Soil Vapor Point Installation Log

WELL NO: SVI-2

PAGE 1 **OF** 1

PROJECT: Elton Street and Linwood Street SC	**SCREEN TYPE:** 6” Stainless Steel
JOB NUMBER: DEC1021.P2	**SETTING:** 7.0’ to 6.5’
DATE COMPLETED: 5/17/22	**SAND PACK SIZE & TYPE:** Glass Beads
DRILLING COMPANY: Island Pump and Tank	**SETTING:** 7.0’ to 6.5’
RIG TYPE: 7822 DT Geoprobe	**TUBING TYPE:** Teflon, 1/4” x 3/8”
DRILLING METHOD: Direct Push	**SETTING:** 6.5’ to 0.25’
HAMMER WEIGHT/DROP:. ---	**SEAL TYPE:** Bentonite
SAMPLING METHOD: Macrocore Sleeve	**SETTING:** 5.5’ to 1.0’
OBSERVER: RL	**BACKFILL TYPE:** Gravel Sand
REFERENCE POINT (RP): ---	**SETTING:** 6.5’ to 5.5’ & 1.0’ to 0.5’
STICK-UP: ---	**STATIC WATER LEVEL:** ~ 9’
SURFACE COMPLETION: Manhole Cover, Road Box	

REMARKS: Bentonite hydrated

ABBREVIATIONS: SS = split spoon W = wash C = cuttings G = grab ST = shelby tube REC = recovery PPM = parts per million

DRAFT

HRP Associates, Inc.
Soil Vapor Point Installation Log

WELL NO: SVI-3

PAGE 1 **OF** 1

PROJECT: Elton Street and Linwood Street SC	**SCREEN TYPE:** 6” Stainless Steel
JOB NUMBER: DEC1021.P2	**SETTING:** 7.0’ to 6.5’
DATE COMPLETED: 5/18/22	**SAND PACK SIZE & TYPE:** Glass Beads
DRILLING COMPANY: Island Pump and Tank	**SETTING:** 7.0’ to 6.5’
RIG TYPE: 7822 DT Geoprobe	**TUBING TYPE:** Teflon, 1/4” x 3/8”
DRILLING METHOD: Direct Push	**SETTING:** 6.5’ to 0.25’
HAMMER WEIGHT/DROP:. ---	**SEAL TYPE:** Bentonite
SAMPLING METHOD: Macrocore Sleeve	**SETTING:** 5.5’ to 1.0’
OBSERVER: RL	**BACKFILL TYPE:** Gravel Sand
REFERENCE POINT (RP): ---	**SETTING:** 6.5’ to 5.5’ & 1.0’ to 0.5’
STICK-UP: ---	**STATIC WATER LEVEL:** ~ 9’
SURFACE COMPLETION: Manhole Cover, Road Box	

REMARKS: Bentonite hydrated

ABBREVIATIONS: SS = split spoon W = wash C = cuttings G = grab ST = shelby tube REC = recovery PPM = parts per million

DRAFT

HRP Associates, Inc.
Soil Vapor Point Installation Log

WELL NO: SVI-4

PAGE 1 **OF** 1

PROJECT: Elton Street and Linwood Street SC	**SCREEN TYPE:** 6" Stainless Steel
JOB NUMBER: DEC1021.P2	**SETTING:** 7.0' to 6.5'
DATE COMPLETED: 5/18/22	**SAND PACK SIZE & TYPE:** Glass Beads
DRILLING COMPANY: Island Pump and Tank	**SETTING:** 7.0' to 6.5'
RIG TYPE: 7822 DT Geoprobe	**TUBING TYPE:** Teflon, 1/4" x 3/8"
DRILLING METHOD: Direct Push	**SETTING:** 6.5' to 0.25'
HAMMER WEIGHT/DROP:. ---	**SEAL TYPE:** Bentonite
SAMPLING METHOD: Macrocore Sleeve	**SETTING:** 5.5' to 1.0'
OBSERVER: RL	**BACKFILL TYPE:** Gravel Sand
REFERENCE POINT (RP): ---	**SETTING:** 6.5' to 5.5' & 1.0' to 0.5'
STICK-UP: ---	**STATIC WATER LEVEL:** ~ 9'
SURFACE COMPLETION: Manhole Cover, Road Box	

REMARKS: Bentonite hydrated

ABBREVIATIONS: SS = split spoon W = wash C = cuttings G = grab ST = shelby tube REC = recovery PPM = parts per million

DRAFT

HRP Associates, Inc.
Soil Vapor Point Installation Log

WELL NO: SVI-5

PAGE 1 **OF** 1

PROJECT: Elton Street and Linwood Street SC	**SCREEN TYPE:** 6” Stainless Steel
JOB NUMBER: DEC1021.P2	**SETTING:** 7.0’ to 6.5’
DATE COMPLETED: 5/18/22	**SAND PACK SIZE & TYPE:** Glass Beads
DRILLING COMPANY: Island Pump and Tank	**SETTING:** 7.0’ to 6.5’
RIG TYPE: 7822 DT Geoprobe	**TUBING TYPE:** Teflon, 1/4” x 3/8”
DRILLING METHOD: Direct Push	**SETTING:** 6.5’ to 0.25’
HAMMER WEIGHT/DROP:. ---	**SEAL TYPE:** Bentonite
SAMPLING METHOD: Macrocore Sleeve	**SETTING:** 5.5’ to 1.0’
OBSERVER: RL	**BACKFILL TYPE:** Gravel Sand
REFERENCE POINT (RP): ---	**SETTING:** 6.5’ to 5.5’ & 1.0’ to 0.5’
STICK-UP: ---	**STATIC WATER LEVEL:** ~ 9’
SURFACE COMPLETION: Manhole Cover, Road Box	

REMARKS: Bentonite hydrated

ABBREVIATIONS: SS = split spoon W = wash C = cuttings G = grab ST = shelby tube REC = recovery PPM = parts per million

DRAFT

HRP Associates, Inc.
Soil Vapor Point Installation Log

WELL NO: SVI-6

PAGE 1 **OF** 1

PROJECT: Elton Street and Linwood Street SC	**SCREEN TYPE:** 6" Stainless Steel
JOB NUMBER: DEC1021.P2	**SETTING:** 7.0' to 6.5'
DATE COMPLETED: 5/18/22	**SAND PACK SIZE & TYPE:** Glass Beads
DRILLING COMPANY: Island Pump and Tank	**SETTING:** 7.0' to 6.5'
RIG TYPE: 7822 DT Geoprobe	**TUBING TYPE:** Teflon, 1/4" x 3/8"
DRILLING METHOD: Direct Push	**SETTING:** 6.5' to 0.25'
HAMMER WEIGHT/DROP:. ---	**SEAL TYPE:** Bentonite
SAMPLING METHOD: Macrocore Sleeve	**SETTING:** 5.5' to 1.0'
OBSERVER: RL	**BACKFILL TYPE:** Gravel Sand
REFERENCE POINT (RP): ---	**SETTING:** 6.5' to 5.5' & 1.0' to 0.5'
STICK-UP: ---	**STATIC WATER LEVEL:** ~ 9'
SURFACE COMPLETION: Manhole Cover, Road Box	

REMARKS: Bentonite hydrated

ABBREVIATIONS: SS = split spoon W = wash C = cuttings G = grab ST = shelby tube REC = recovery PPM = parts per million

DRAFT

HRP Associates, Inc.
Soil Vapor Point Installation Log

WELL NO: SVI-7

PAGE 1 **OF** 1

PROJECT: Elton Street and Linwood Street SC	**SCREEN TYPE:** Stainless Steel
JOB NUMBER: DEC1021.P2	**SETTING:** 7.0’ to 6.5’
DATE COMPLETED: 5/17/22	**SAND PACK SIZE & TYPE:** Glass Beads
DRILLING COMPANY: Island Pump and Tank	**SETTING:** 7.0’ to 6.5’
RIG TYPE: 7822 DT Geoprobe	**TUBING TYPE:** Teflon, 1/4” x 3/8”
DRILLING METHOD: Direct Push	**SETTING:** 6.5’ to 0.25’
HAMMER WEIGHT/DROP:. ---	**SEAL TYPE:** Bentonite
SAMPLING METHOD: Split Spoons	**SETTING:** 5.5’ to 3.5’
OBSERVER: RL	**BACKFILL TYPE:** Gravel Sand
REFERENCE POINT (RP): ---	**SETTING:** 6.5’ to 5.5’
STICK-UP: ---	**STATIC WATER LEVEL:** ~ 9’
SURFACE COMPLETION: Manhole Cover, Road Box	

REMARKS: Bentonite hydrated. Soil vapor point set at 7 ft bg. Fine sand poured around point. Bentonite poured above to 1 ft bg. Then topped off with sand. Manhole not available, temporarily potted hole with asphalt patch

ABBREVIATIONS: SS = split spoon W = wash C = cuttings G = grab ST = shelby tube REC = recovery PPM = parts per million

DRAFT

HRP Associates, Inc.
Soil Vapor Point Installation Log

WELL NO: SVI-8

PAGE 1 **OF** 1

PROJECT: Elton Street and Linwood Street SC	**SCREEN TYPE:** 6" Stainless Steel
JOB NUMBER: DEC1021.P2	**SETTING:** 7.0' to 6.5'
DATE COMPLETED: 5/18/22	**SAND PACK SIZE & TYPE:** Glass Beads
DRILLING COMPANY: Island Pump and Tank	**SETTING:** 7.0' to 6.5'
RIG TYPE: 7822 DT Geoprobe	**TUBING TYPE:** Teflon, 1/4" x 3/8"
DRILLING METHOD: Direct Push	**SETTING:** 6.5' to 0.25'
HAMMER WEIGHT/DROP:. ---	**SEAL TYPE:** Bentonite
SAMPLING METHOD: Macrocore Sleeve	**SETTING:** 5.5' to 1.0'
OBSERVER: RL	**BACKFILL TYPE:** Gravel Sand
REFERENCE POINT (RP): ---	**SETTING:** 6.5' to 5.5' & 1.0' to 0.5'
STICK-UP: ---	**STATIC WATER LEVEL:** ~ 9'
SURFACE COMPLETION: Manhole Cover, Road Box	

REMARKS: Bentonite hydrated

ABBREVIATIONS: SS = split spoon W = wash C = cuttings G = grab ST = shelby tube REC = recovery PPM = parts per million

DRAFT

HRP Associates, Inc.
Soil Vapor Point Installation Log

WELL NO: SVI-9

PAGE 1 **OF** 1

PROJECT: Elton Street and Linwood Street SC	**SCREEN TYPE:** 6" Stainless Steel
JOB NUMBER: DEC1021.P2	**SETTING:** 10.0' to 9.5'
DATE COMPLETED: 7/25/22	**SAND PACK SIZE & TYPE:** Glass Beads
DRILLING COMPANY: Island Pump and Tank	**SETTING:** 10.0' to 9.5'
RIG TYPE: 7822 DT Geoprobe	**TUBING TYPE:** Teflon, 1/4" x 3/8"
DRILLING METHOD: Direct Push	**SETTING:** 9.5' to 0.25'
HAMMER WEIGHT/DROP:. ---	**SEAL TYPE:** Bentonite
SAMPLING METHOD: Macrocore Sleeve	**SETTING:** 9.0' to 7.0'
OBSERVER: RL	**BACKFILL TYPE:** Gravel Sand & Soil Cuttings
REFERENCE POINT (RP): ---	**SETTING:** 9.5' to 9.0' & 7.0' to 0.25'
STICK-UP: ---	**STATIC WATER LEVEL:** ~ 9'
SURFACE COMPLETION: Manhole Cover, Road Box	

REMARKS: Bentonite hydrated

ABBREVIATIONS: SS = split spoon W = wash C = cuttings G = grab ST = shelby tube REC = recovery PPM = parts per million

DRAFT

HRP Associates, Inc.
Soil Vapor Point Installation Log

WELL NO: SVI-10

PAGE 1 **OF** 1

PROJECT: Elton Street and Linwood Street SC	**SCREEN TYPE:** 6" Stainless Steel
JOB NUMBER: DEC1021.P2	**SETTING:** 10.0' to 9.5'
DATE COMPLETED: 7/25/22	**SAND PACK SIZE & TYPE:** Glass Beads
DRILLING COMPANY: Island Pump and Tank	**SETTING:** 10.0' to 9.5'
RIG TYPE: 7822 DT Geoprobe	**TUBING TYPE:** Teflon, 1/4" x 3/8"
DRILLING METHOD: Direct Push	**SETTING:** 9.5' to 0.25'
HAMMER WEIGHT/DROP:. ---	**SEAL TYPE:** Bentonite
SAMPLING METHOD: Macrocore Sleeve	**SETTING:** 9.0' to 7.0'
OBSERVER: RL	**BACKFILL TYPE:** Gravel Sand & Soil Cuttings
REFERENCE POINT (RP): ---	**SETTING:** 9.5' to 9.0' & 7.0' to 0.25'
STICK-UP: ---	**STATIC WATER LEVEL:** ~ 9'
SURFACE COMPLETION: Manhole Cover, Road Box	

REMARKS: Bentonite hydrated

ABBREVIATIONS: SS = split spoon W = wash C = cuttings G = grab ST = shelby tube REC = recovery PPM = parts per million

DRAFT

HRP Associates, Inc.
Soil Vapor Point Installation Log

WELL NO: SVI-11

PAGE 1 **OF** 1

PROJECT: Elton Street and Linwood Street SC	**SCREEN TYPE:** 6” Stainless Steel
JOB NUMBER: DEC1021.P2	**SETTING:** 10.0’ to 9.5’
DATE COMPLETED: 7/25/22	**SAND PACK SIZE & TYPE:** Glass Beads
DRILLING COMPANY: Island Pump and Tank	**SETTING:** 10.0’ to 9.5’
RIG TYPE: 7822 DT Geoprobe	**TUBING TYPE:** Teflon, 1/4” x 3/8”
DRILLING METHOD: Direct Push	**SETTING:** 9.5’ to 0.25’
HAMMER WEIGHT/DROP:. ---	**SEAL TYPE:** Bentonite
SAMPLING METHOD: Macrocore Sleeve	**SETTING:** 9.0’ to 7.0’
OBSERVER: RL	**BACKFILL TYPE:** Gravel Sand & Soil Cuttings
REFERENCE POINT (RP): ---	**SETTING:** 9.5’ to 9.0’ & 7.0’ to 0.25’
STICK-UP: ---	**STATIC WATER LEVEL:** ~ 9’
SURFACE COMPLETION: Manhole Cover, Road Box	

REMARKS: Bentonite hydrated

ABBREVIATIONS: SS = split spoon W = wash C = cuttings G = grab ST = shelby tube REC = recovery PPM = parts per million

DRAFT

DRAFT

APPENDIX K
Survey of Study Area Investigation Locations

"UNAUTHORIZED ALTERATION OR ADDITION TO THIS SURVEY NOT BEARING A LICENSED LAND SURVEYOR'S SEAL IS A VIOLATION OF SECTION 7209 SUBDIVISION 2 OF THE NEW YORK STATE EDUCATION LAW."

"ONLY COPIES FROM THE ORIGINAL OF THIS SURVEY MARKED WITH AN ORIGINAL OF THE LAND SURVEYOR'S IMPRESSION SEAL SHALL BE CONSIDERED TO BE VALID TRUE COPIES."

"CERTIFICATIONS INDICATED HEREON SIGNIFY THAT THIS SURVEY WAS PREPARED IN ACCORDANCE WITH THE EXISTING CODE OF PRACTICE FOR LAND SURVEYORS ADOPTED BY THE NEW YORK STATE ASSOCIATION OF PROFESSIONAL LAND SURVEYORS."

"SAID CERTIFICATIONS SHALL RUN ONLY TO THE PERSON FOR WHOM THE SURVEY IS PREPARED AND ON HIS BEHALF TO THE TITLE COMPANY, GOVERNMENTAL AGENCY OR LENDING INSTITUTION LISTED HEREON AND, TO THE ASSIGNEES OF THE LENDING INSTITUTION. CERTIFICATIONS ARE NOT TRANSFERABLE TO ADDITIONAL INSTITUTIONS OR SUBSEQUENT OWNERS."

PROPERTY LINE AND DATUM NOTE:

COORDINATES AND BEARINGS SHOWN ARE REFERENCED TO THE NORTH AMERICAN DATUM 1983 (NAD83), LONG ISLAND ZONE.

ELEVATIONS SHOWN ARE REFERENCED TO THE NORTH AMERICAN VERTICAL DATUM OF 1988 (NAVD 88).

PROPERTY LINES ARE DERIVED FROM STATEN ISLAND FINAL SECTION MAPS, TAX MAPS AND DEEDS AND ARE SHOWN AS APPROXIMATE.

Legend

VS = Soil Vapor
SB = Soil Boring
MW = Monitoring Well
RI = Remedial Investigation

- Soil Boring
- Groundwater Monitoring Well
- Nested Groundwater Monitoring Well
- ▲ Soil Vapor Point

COPYRIGHT 2022 ROGERS SURVEYING, PLLC
ALL RIGHTS RESERVED

IT IS A VIOLATION OF THE LAW FOR ANY PERSON, UNLESS ACTING UNDER THE DIRECTION OF THE LICENSED LAND SURVEYOR, TO ALTER AN ITEM IN ANY WAY.

IF AN ITEM BEARING THE PROFESSIONAL SEAL OF THE LICENSED LAND SURVEYOR IS ALTERED, THE ALTERING LAND SURVEYOR SHALL AFFIX TO HIS ITEM HIS SEAL AND THE NOTATION "ALTERED BY" FOLLOWED BY HIS SIGNATURE AND THE DATE OF SUCH ALTERATION, AND A SPECIFIC DESCRIPTION OF THE ALTERATION.

1"=60'
50648

Shepherd Ave
Cozine
Linkoad St
Essex St
Linwood St
Stanley Ave
Elton St
Cleveland St
Monmouth Ave

12.69 GW-2
13.56 GW-3
13.12 MW-16RIM
12.78 MW-16S
12.84 MW-16I
12.64 MW-16D
13.08 MW-16 GROUND
13.48 GW-23
12.57 MW-17 RIM
12.60 MW-17 PIPE
12.49 MW-17 GROUND
12.22 MW-8 RIM
12.13 MW-8 PIPE
12.29 MW-8 GROUND
11.61 MW10 RIM
11.17 MW10
11.47 MW10 GROUND
12.11 MW-15S RIM
11.24 MW-15S SHALLOW
11.64 MW-15S INT
11.71 MW-15S DEEP
11.78 MW-15S GROUND
14.12 GW-6
12.77 MW-6 RIM
12.54 MW-6 PIPE
12.78 MW-6 GROUND
11.86 MW7 RIM
11.49 MW7 PIPE
11.82 MW7 GROUND
11.60 ML-002S RIM
11.23 ML-002S PIPE SHALLOW
11.18 ML-002S PIPE INTERMEDIATE
11.22 ML-002S PIPE DEEP
11.38 ML-002S GROUND
13.05 MW-19 RIM
12.46 MW-19 PIPE
13.27 MW-19 GROUND
11.51 MW-11 RIM
10.98 MW-11 PIPE
11.44 MW-11 GROUND
12.32 MW-14 RIM
11.83 INT
11.86 MW- 14-PIPE
11.67 DEEP
12.39 GROUND
13.23 GW18
14.58 GW-13
12.47 MW18 RIM
12.10 MW18-I PIPE
12.12 MW18-S PIPE
12.46 MW18 GROUND
11.46 MW13-RIM
10.99 MW13-I
11.13 MW13-4
11.73 MW13-S
11.57 MW13-GROUND
12.00 SVI-7
13.74 GW17
14.84 HRP-MW-20 RIM
14.52 HRP-MW-20S
14.51 HRP-MW-20S
14.46 HRP-MW-20D
14.81 HRP-MW-20 GROUND
11.23 MW-17I RIM
10.78 MW-17I PIPE
11.38 MW-17S RIM
11.01 MW-17S PIPE
11.33 MW17 GROUND
13.41 EAR-MW-19D
13.41 EAR-MW-19S
11.82 SVI2
12.37 SVI1
11.93 RIM
11.23 MW-12 PIPE
11.21 INT
11.08 DEEP
12.04 GROUND
14.35 GW16
13.89 HRPMW22-RIM
13.81 HRPMW22s-PIPE
13.59 HRPMW22i-PIPE
13.69 HRPMW22d-PIPE
14.01 HRPMW22 GROUND
12.21 SVI-5
13.88 SVI-8
13.71 EAR-MW-18D
13.41 EAR-MW-18S
13.40 SVI-6
12.32 GW22
13.07 MW21 RIM
12.74 MW21s PIPE
12.76 MW21i PIPE
12.81 MW21d PIPE
13.07 MW21 GROUND
12.98 SVI1
13.42 GW21
13.06 GW-7
13.08 SVI-4
13.61 GW-12
15.66 GW19
12.91 HRPMW23 RIM
12.59 HRPMW23 PIPE
12.93 HRPMW23 GROUND
13.57 SVI9
13.95 GW-8
11.55 GW-11
13.56 GW-14
11.77 GW-10
12.96 GW-15
13.39 GW-9

GRAPHIC SCALE
60 0 30 60 120 240
(IN FEET)
1 inch = 60 ft.

G-001.

REVISIONS	JOB #	DATE	FB. / PG.

Elton Street and Linwood Street
Groundwater Site
Brooklyn, New York

Drafted by: RY	ROGERS SURVEYING, PLLC 2420 Arthur Kill Road Staten Island, N.Y. 10309 (718) 447-7311 www.rogerssurveying.net	Date : 9/16/22
Checked by: WS		Scale : 1"=60'
Dwg. File: 50648		Job No. : 50648
Disk No. p:\	Sample Locations	F.B./Pg. 1183/48-50

STATE OF NEW YORK
WILLIAM SPISZIA
LICENSED LAND SURVEYOR

DRAFT

APPENDIX L
Laboratory Analytical Reports

Pace Analytical Services, LLC
575 Broad Hollow Road
Melville, NY 11747
(631)694-3040

December 07, 2021

Patrick Montuori
HRP Associates, Inc.
1 Fairchild Square
Suite 110
Clifton Park, NY 12065

RE: Project: GRAB GW GROUP 11/17
Pace Project No.: 70195060

Dear Patrick Montuori:

Enclosed are the analytical results for sample(s) received by the laboratory on November 17, 2021. The results relate only to the samples included in this report. Results reported herein conform to the applicable TNI/NELAC Standards and the laboratory's Quality Manual, where applicable, unless otherwise noted in the body of the report.

The test results provided in this final report were generated by each of the following laboratories within the Pace Network:

- Pace Analytical Services - Melville

If you have any questions concerning this report, please feel free to contact me.

Sincerely,

Jennifer Aracri for
Lea Sherman
lea.sherman@pacelabs.com
(631)694-3040
Project Manager

Enclosures

cc: EDD Recipient, HRP Associates
Christopher Sbarra, HRP Associates, Inc.
David Stoll, HRP Associates, Inc.

DRAFT

Pace Analytical Services, LLC
575 Broad Hollow Road
Melville, NY 11747
(631)694-3040

CERTIFICATIONS

Project: GRAB GW GROUP 11/17
Pace Project No.: 70195060

Pace Analytical Services Long Island
575 Broad Hollow Rd, Melville, NY 11747
Connecticut Certification #: PH-0435
Delaware Certification # NY 10478
Maryland Certification #: 208
Massachusetts Certification #: M-NY026
New Hampshire Certification #: 2987
New Jersey Certification #: NY158
New York Certification #: 10478 Primary Accrediting Body
Pennsylvania Certification #: 68-00350
Rhode Island Certification #: LAO00340
Virginia Certification # 460302

DRAFT

This report shall not be reproduced, except in full,
without the written consent of Pace Analytical Services, LLC.

Pace Analytical Services, LLC
575 Broad Hollow Road
Melville, NY 11747
(631)694-3040

PROJECT NARRATIVE

Project: GRAB GW GROUP 11/17
Pace Project No.: 70195060

Method: **EPA 8260C/5030C**
Description: 8260C Volatile Organics
Client: NYDEC_HRP Associates Inc- Clifton Park, NY
Date: December 07, 2021

General Information:
10 samples were analyzed for EPA 8260C/5030C by Pace Analytical Services Melville. All samples were received in acceptable condition with any exceptions noted below or on the chain-of custody and/or the sample condition upon receipt form (SCUR) attached at the end of this report.

Hold Time:
The samples were analyzed within the method required hold times with any exceptions noted below.

Initial Calibrations (including MS Tune as applicable):
All criteria were within method requirements with any exceptions noted below.

QC Batch: 234029

IH: This analyte exceeded secondary source verification criteria high for the initial calibration. The reported results should be considered an estimated value.

- LCS (Lab ID: 1180591)
  - Acetone
- MS (Lab ID: 1180851)
  - Acetone

QC Batch: 234385

IH: This analyte exceeded secondary source verification criteria high for the initial calibration. The reported results should be considered an estimated value.

- LCS (Lab ID: 1182308)
  - Acetone

Continuing Calibration:
All criteria were within method requirements with any exceptions noted below.

QC Batch: 234029

v1: The continuing calibration verification was above the method acceptance limit. Any detection for the analyte in the associated samples may have a high bias.

- LCS (Lab ID: 1180591)
  - trans-1,4-Dichloro-2-butene
- MS (Lab ID: 1180851)
  - trans-1,4-Dichloro-2-butene

v3: The continuing calibration verification was below the method acceptance limit. Any detection for the analyte in the associated samples may have a low bias.

- BLANK (Lab ID: 1180590)
  - Bromomethane
  - Chloromethane
  - Dichlorodifluoromethane
- DUP (Lab ID: 1180836)
  - Bromomethane
  - Chloromethane
  - Dichlorodifluoromethane
- FIELD BLANK-1 (Lab ID: 70195060007)
  - Bromomethane

DRAFT

This report shall not be reproduced, except in full,
without the written consent of Pace Analytical Services, LLC.

Pace Analytical Services, LLC
575 Broad Hollow Road
Melville, NY 11747
(631)694-3040

PROJECT NARRATIVE

Project: GRAB GW GROUP 11/17
Pace Project No.: 70195060

Method: **EPA 8260C/5030C**
Description: 8260C Volatile Organics
Client: NYDEC_HRP Associates Inc- Clifton Park, NY
Date: December 07, 2021

QC Batch: 234029

v3: The continuing calibration verification was below the method acceptance limit. Any detection for the analyte in the associated samples may have a low bias.

- Chloromethane
- Dichlorodifluoromethane

- GW-1 (Lab ID: 70195060001)
  - Bromomethane
  - Chloromethane
  - Dichlorodifluoromethane
- GW-2 (Lab ID: 70195060002)
  - Bromomethane
  - Chloromethane
  - Dichlorodifluoromethane
- GW-3 (Lab ID: 70195060003)
  - Bromomethane
  - Chloromethane
  - Dichlorodifluoromethane
- GW-4 (Lab ID: 70195060004)
  - Bromomethane
  - Chloromethane
  - Dichlorodifluoromethane
- GW-5 (Lab ID: 70195060005)
  - Bromomethane
  - Chloromethane
  - Dichlorodifluoromethane
- GW-7 (Lab ID: 70195060009)
  - Bromomethane
  - Chloromethane
  - Dichlorodifluoromethane
- GW-8 (Lab ID: 70195060010)
  - Bromomethane
  - Chloromethane
  - Dichlorodifluoromethane
- LCS (Lab ID: 1180591)
  - Bromomethane
  - Chloromethane
  - Dichlorodifluoromethane
- MS (Lab ID: 1180851)
  - Bromomethane
  - Chloromethane
  - Dichlorodifluoromethane
- TRIP-1 (Lab ID: 70195060008)
  - Bromomethane
  - Chloromethane
  - Dichlorodifluoromethane

DRAFT

This report shall not be reproduced, except in full,
without the written consent of Pace Analytical Services, LLC.

Pace Analytical Services, LLC
575 Broad Hollow Road
Melville, NY 11747
(631)694-3040

PROJECT NARRATIVE

Project: GRAB GW GROUP 11/17
Pace Project No.: 70195060

Method: **EPA 8260C/5030C**
Description: 8260C Volatile Organics
Client: NYDEC_HRP Associates Inc- Clifton Park, NY
Date: December 07, 2021

QC Batch: 234385

v1: The continuing calibration verification was above the method acceptance limit. Any detection for the analyte in the associated samples may have a high bias.

- LCS (Lab ID: 1182308)
  - 1,1,2-Trichlorotrifluoroethane
  - 1,1-Dichloroethene
  - Acetone

v3: The continuing calibration verification was below the method acceptance limit. Any detection for the analyte in the associated samples may have a low bias.

- BLANK (Lab ID: 1182307)
  - Bromomethane
  - Chloromethane
  - Dichlorodifluoromethane
- GW-6 (Lab ID: 70195060006)
  - Bromomethane
  - Chloromethane
  - Dichlorodifluoromethane
- LCS (Lab ID: 1182308)
  - Bromomethane
  - Chloromethane
  - Dichlorodifluoromethane

Internal Standards:
All internal standards were within QC limits with any exceptions noted below.

Surrogates:
All surrogates were within QC limits with any exceptions noted below.

Method Blank:
All analytes were below the report limit in the method blank, where applicable, with any exceptions noted below.

Laboratory Control Spike:
All laboratory control spike compounds were within QC limits with any exceptions noted below.

Matrix Spikes:
All percent recoveries and relative percent differences (RPDs) were within acceptance criteria with any exceptions noted below.

Duplicate Sample:
All duplicate sample results were within method acceptance criteria with any exceptions noted below.

QC Batch: 234029

D6: The precision between the sample and sample duplicate exceeded laboratory control limits.

- DUP (Lab ID: 1180836)
  - Trichloroethene

DRAFT

This report shall not be reproduced, except in full,
without the written consent of Pace Analytical Services, LLC.

Pace Analytical Services, LLC
575 Broad Hollow Road
Melville, NY 11747
(631)694-3040

PROJECT NARRATIVE

Project: GRAB GW GROUP 11/17
Pace Project No.: 70195060

Method: **EPA 8260C/5030C**
Description: 8260C Volatile Organics
Client: NYDEC_HRP Associates Inc- Clifton Park, NY
Date: December 07, 2021

Additional Comments:

DRAFT

This report shall not be reproduced, except in full,
without the written consent of Pace Analytical Services, LLC.

Pace Analytical Services, LLC
575 Broad Hollow Road
Melville, NY 11747
(631)694-3040

PROJECT NARRATIVE

Project: GRAB GW GROUP 11/17
Pace Project No.: 70195060

Method: **EPA 8260**
Description: TIC MSV Water
Client: NYDEC_HRP Associates Inc- Clifton Park, NY
Date: December 07, 2021

General Information:
9 samples were analyzed for EPA 8260 by Pace Analytical Services Melville. All samples were received in acceptable condition with any exceptions noted below or on the chain-of custody and/or the sample condition upon receipt form (SCUR) attached at the end of this report.

Hold Time:
The samples were analyzed within the method required hold times with any exceptions noted below.

Initial Calibrations (including MS Tune as applicable):
All criteria were within method requirements with any exceptions noted below.

Continuing Calibration:
All criteria were within method requirements with any exceptions noted below.

Internal Standards:
All internal standards were within QC limits with any exceptions noted below.

Surrogates:
All surrogates were within QC limits with any exceptions noted below.

Method Blank:
All analytes were below the report limit in the method blank, where applicable, with any exceptions noted below.

Laboratory Control Spike:
All laboratory control spike compounds were within QC limits with any exceptions noted below.

Matrix Spikes:
All percent recoveries and relative percent differences (RPDs) were within acceptance criteria with any exceptions noted below.

Additional Comments:

This data package has been reviewed for quality and completeness and is approved for release.

DRAFT

This report shall not be reproduced, except in full,
without the written consent of Pace Analytical Services, LLC.

Pace Analytical Services, LLC
575 Broad Hollow Road
Melville, NY 11747
(631)694-3040

ANALYTICAL RESULTS

Project: GRAB GW GROUP 11/17
Pace Project No.: 70195060

Sample: GW-1 **Lab ID: 70195060001** Collected: 11/15/21 09:15 Received: 11/17/21 15:50 Matrix: Water

Parameters	Results	Units	Report Limit	DF	Prepared	Analyzed	CAS No.	Qual
8260C Volatile Organics	Analytical Method: EPA 8260C/5030C Pace Analytical Services - Melville							
Acetone	**<5.0**	ug/L	5.0	1		11/19/21 12:25	67-64-1	
Benzene	**<1.0**	ug/L	1.0	1		11/19/21 12:25	71-43-2	
Bromobenzene	**<1.0**	ug/L	1.0	1		11/19/21 12:25	108-86-1	
Bromodichloromethane	**<1.0**	ug/L	1.0	1		11/19/21 12:25	75-27-4	
Bromoform	**<1.0**	ug/L	1.0	1		11/19/21 12:25	75-25-2	
Bromomethane	**<1.0**	ug/L	1.0	1		11/19/21 12:25	74-83-9	v3
2-Butanone (MEK)	**<5.0**	ug/L	5.0	1		11/19/21 12:25	78-93-3	
Carbon disulfide	**<1.0**	ug/L	1.0	1		11/19/21 12:25	75-15-0	
Carbon tetrachloride	**<1.0**	ug/L	1.0	1		11/19/21 12:25	56-23-5	
Chlorobenzene	**<1.0**	ug/L	1.0	1		11/19/21 12:25	108-90-7	
Chloroethane	**<1.0**	ug/L	1.0	1		11/19/21 12:25	75-00-3	
Chloroform	**1.1**	ug/L	1.0	1		11/19/21 12:25	67-66-3	
Chloromethane	**<1.0**	ug/L	1.0	1		11/19/21 12:25	74-87-3	v3
Cyclohexane	**<1.0**	ug/L	1.0	1		11/19/21 12:25	110-82-7	
Dibromochloromethane	**<1.0**	ug/L	1.0	1		11/19/21 12:25	124-48-1	
1,2-Dibromoethane (EDB)	**<1.0**	ug/L	1.0	1		11/19/21 12:25	106-93-4	
Dibromomethane	**<1.0**	ug/L	1.0	1		11/19/21 12:25	74-95-3	
1,2-Dichlorobenzene	**<1.0**	ug/L	1.0	1		11/19/21 12:25	95-50-1	
1,3-Dichlorobenzene	**<1.0**	ug/L	1.0	1		11/19/21 12:25	541-73-1	
1,4-Dichlorobenzene	**<1.0**	ug/L	1.0	1		11/19/21 12:25	106-46-7	
trans-1,4-Dichloro-2-butene	**<1.0**	ug/L	1.0	1		11/19/21 12:25	110-57-6	
Dichlorodifluoromethane	**<1.0**	ug/L	1.0	1		11/19/21 12:25	75-71-8	v3
1,1-Dichloroethane	**<1.0**	ug/L	1.0	1		11/19/21 12:25	75-34-3	
1,2-Dichloroethane	**<1.0**	ug/L	1.0	1		11/19/21 12:25	107-06-2	
1,1-Dichloroethene	**<1.0**	ug/L	1.0	1		11/19/21 12:25	75-35-4	
cis-1,2-Dichloroethene	**<1.0**	ug/L	1.0	1		11/19/21 12:25	156-59-2	
trans-1,2-Dichloroethene	**<1.0**	ug/L	1.0	1		11/19/21 12:25	156-60-5	
1,2-Dichloropropane	**<1.0**	ug/L	1.0	1		11/19/21 12:25	78-87-5	
cis-1,3-Dichloropropene	**<1.0**	ug/L	1.0	1		11/19/21 12:25	10061-01-5	
trans-1,3-Dichloropropene	**<1.0**	ug/L	1.0	1		11/19/21 12:25	10061-02-6	
Ethylbenzene	**<1.0**	ug/L	1.0	1		11/19/21 12:25	100-41-4	
2-Hexanone	**<5.0**	ug/L	5.0	1		11/19/21 12:25	591-78-6	
Isopropylbenzene (Cumene)	**<1.0**	ug/L	1.0	1		11/19/21 12:25	98-82-8	
Methyl acetate	**<1.0**	ug/L	1.0	1		11/19/21 12:25	79-20-9	
Methylcyclohexane	**<1.0**	ug/L	1.0	1		11/19/21 12:25	108-87-2	
Methylene Chloride	**<1.0**	ug/L	1.0	1		11/19/21 12:25	75-09-2	
4-Methyl-2-pentanone (MIBK)	**<5.0**	ug/L	5.0	1		11/19/21 12:25	108-10-1	
Methyl-tert-butyl ether	**<1.0**	ug/L	1.0	1		11/19/21 12:25	1634-04-4	
Styrene	**<1.0**	ug/L	1.0	1		11/19/21 12:25	100-42-5	
1,1,2,2-Tetrachloroethane	**<1.0**	ug/L	1.0	1		11/19/21 12:25	79-34-5	
Tetrachloroethene	**1.7**	ug/L	1.0	1		11/19/21 12:25	127-18-4	
Toluene	**8.9**	ug/L	1.0	1		11/19/21 12:25	108-88-3	
1,2,4-Trichlorobenzene	**<1.0**	ug/L	1.0	1		11/19/21 12:25	120-82-1	
1,1,1-Trichloroethane	**<1.0**	ug/L	1.0	1		11/19/21 12:25	71-55-6	
1,1,2-Trichloroethane	**<1.0**	ug/L	1.0	1		11/19/21 12:25	79-00-5	
Trichloroethene	**<1.0**	ug/L	1.0	1		11/19/21 12:25	79-01-6	

DRAFT

REPORT OF LABORATORY ANALYSIS

This report shall not be reproduced, except in full,
without the written consent of Pace Analytical Services, LLC.

Pace Analytical Services, LLC
575 Broad Hollow Road
Melville, NY 11747
(631)694-3040

ANALYTICAL RESULTS

Project: GRAB GW GROUP 11/17
Pace Project No.: 70195060

Sample: GW-1 **Lab ID: 70195060001** Collected: 11/15/21 09:15 Received: 11/17/21 15:50 Matrix: Water

Parameters	Results	Units	Report Limit	DF	Prepared	Analyzed	CAS No.	Qual
8260C Volatile Organics	Analytical Method: EPA 8260C/5030C Pace Analytical Services - Melville							
Trichlorofluoromethane	**<1.0**	ug/L	1.0	1		11/19/21 12:25	75-69-4	
1,1,2-Trichlorotrifluoroethane	**<1.0**	ug/L	1.0	1		11/19/21 12:25	76-13-1	
Vinyl chloride	**<1.0**	ug/L	1.0	1		11/19/21 12:25	75-01-4	
Xylene (Total)	**<3.0**	ug/L	3.0	1		11/19/21 12:25	1330-20-7	
Surrogates								
1,2-Dichloroethane-d4 (S)	100	%	81-122	1		11/19/21 12:25	17060-07-0	
4-Bromofluorobenzene (S)	102	%	79-118	1		11/19/21 12:25	460-00-4	
Toluene-d8 (S)	98	%	82-122	1		11/19/21 12:25	2037-26-5	
TIC MSV Water	Analytical Method: EPA 8260 Pace Analytical Services - Melville							
TIC Search	**No TICs found.**			1		12/02/21 17:24		

DRAFT

REPORT OF LABORATORY ANALYSIS

This report shall not be reproduced, except in full,
without the written consent of Pace Analytical Services, LLC.

Pace Analytical Services, LLC
575 Broad Hollow Road
Melville, NY 11747
(631)694-3040

ANALYTICAL RESULTS

Project: GRAB GW GROUP 11/17
Pace Project No.: 70195060

Sample: GW-2 **Lab ID: 70195060002** Collected: 11/15/21 11:25 Received: 11/17/21 15:50 Matrix: Water

Parameters	Results	Units	Report Limit	DF	Prepared	Analyzed	CAS No.	Qual
8260C Volatile Organics	Analytical Method: EPA 8260C/5030C Pace Analytical Services - Melville							
Acetone	**<5.0**	ug/L	5.0	1		11/19/21 12:45	67-64-1	
Benzene	**<1.0**	ug/L	1.0	1		11/19/21 12:45	71-43-2	
Bromobenzene	**<1.0**	ug/L	1.0	1		11/19/21 12:45	108-86-1	
Bromodichloromethane	**<1.0**	ug/L	1.0	1		11/19/21 12:45	75-27-4	
Bromoform	**<1.0**	ug/L	1.0	1		11/19/21 12:45	75-25-2	
Bromomethane	**<1.0**	ug/L	1.0	1		11/19/21 12:45	74-83-9	v3
2-Butanone (MEK)	**<5.0**	ug/L	5.0	1		11/19/21 12:45	78-93-3	
Carbon disulfide	**<1.0**	ug/L	1.0	1		11/19/21 12:45	75-15-0	
Carbon tetrachloride	**<1.0**	ug/L	1.0	1		11/19/21 12:45	56-23-5	
Chlorobenzene	**<1.0**	ug/L	1.0	1		11/19/21 12:45	108-90-7	
Chloroethane	**<1.0**	ug/L	1.0	1		11/19/21 12:45	75-00-3	
Chloroform	**<1.0**	ug/L	1.0	1		11/19/21 12:45	67-66-3	
Chloromethane	**<1.0**	ug/L	1.0	1		11/19/21 12:45	74-87-3	v3
Cyclohexane	**<1.0**	ug/L	1.0	1		11/19/21 12:45	110-82-7	
Dibromochloromethane	**<1.0**	ug/L	1.0	1		11/19/21 12:45	124-48-1	
1,2-Dibromoethane (EDB)	**<1.0**	ug/L	1.0	1		11/19/21 12:45	106-93-4	
Dibromomethane	**<1.0**	ug/L	1.0	1		11/19/21 12:45	74-95-3	
1,2-Dichlorobenzene	**<1.0**	ug/L	1.0	1		11/19/21 12:45	95-50-1	
1,3-Dichlorobenzene	**<1.0**	ug/L	1.0	1		11/19/21 12:45	541-73-1	
1,4-Dichlorobenzene	**<1.0**	ug/L	1.0	1		11/19/21 12:45	106-46-7	
trans-1,4-Dichloro-2-butene	**<1.0**	ug/L	1.0	1		11/19/21 12:45	110-57-6	
Dichlorodifluoromethane	**<1.0**	ug/L	1.0	1		11/19/21 12:45	75-71-8	v3
1,1-Dichloroethane	**<1.0**	ug/L	1.0	1		11/19/21 12:45	75-34-3	
1,2-Dichloroethane	**<1.0**	ug/L	1.0	1		11/19/21 12:45	107-06-2	
1,1-Dichloroethene	**1.7**	ug/L	1.0	1		11/19/21 12:45	75-35-4	
cis-1,2-Dichloroethene	**1.2**	ug/L	1.0	1		11/19/21 12:45	156-59-2	
trans-1,2-Dichloroethene	**<1.0**	ug/L	1.0	1		11/19/21 12:45	156-60-5	
1,2-Dichloropropane	**<1.0**	ug/L	1.0	1		11/19/21 12:45	78-87-5	
cis-1,3-Dichloropropene	**<1.0**	ug/L	1.0	1		11/19/21 12:45	10061-01-5	
trans-1,3-Dichloropropene	**<1.0**	ug/L	1.0	1		11/19/21 12:45	10061-02-6	
Ethylbenzene	**<1.0**	ug/L	1.0	1		11/19/21 12:45	100-41-4	
2-Hexanone	**<5.0**	ug/L	5.0	1		11/19/21 12:45	591-78-6	
Isopropylbenzene (Cumene)	**<1.0**	ug/L	1.0	1		11/19/21 12:45	98-82-8	
Methyl acetate	**<1.0**	ug/L	1.0	1		11/19/21 12:45	79-20-9	
Methylcyclohexane	**<1.0**	ug/L	1.0	1		11/19/21 12:45	108-87-2	
Methylene Chloride	**<1.0**	ug/L	1.0	1		11/19/21 12:45	75-09-2	
4-Methyl-2-pentanone (MIBK)	**<5.0**	ug/L	5.0	1		11/19/21 12:45	108-10-1	
Methyl-tert-butyl ether	**<1.0**	ug/L	1.0	1		11/19/21 12:45	1634-04-4	
Styrene	**<1.0**	ug/L	1.0	1		11/19/21 12:45	100-42-5	
1,1,2,2-Tetrachloroethane	**<1.0**	ug/L	1.0	1		11/19/21 12:45	79-34-5	
Tetrachloroethene	**9.0**	ug/L	1.0	1		11/19/21 12:45	127-18-4	
Toluene	**<1.0**	ug/L	1.0	1		11/19/21 12:45	108-88-3	
1,2,4-Trichlorobenzene	**<1.0**	ug/L	1.0	1		11/19/21 12:45	120-82-1	
1,1,1-Trichloroethane	**<1.0**	ug/L	1.0	1		11/19/21 12:45	71-55-6	
1,1,2-Trichloroethane	**<1.0**	ug/L	1.0	1		11/19/21 12:45	79-00-5	
Trichloroethene	**3.4**	ug/L	1.0	1		11/19/21 12:45	79-01-6	

DRAFT

REPORT OF LABORATORY ANALYSIS

This report shall not be reproduced, except in full,
without the written consent of Pace Analytical Services, LLC.

Pace Analytical Services, LLC
575 Broad Hollow Road
Melville, NY 11747
(631)694-3040

ANALYTICAL RESULTS

Project: GRAB GW GROUP 11/17
Pace Project No.: 70195060

Sample: GW-2 **Lab ID: 70195060002** Collected: 11/15/21 11:25 Received: 11/17/21 15:50 Matrix: Water

Parameters	Results	Units	Report Limit	DF	Prepared	Analyzed	CAS No.	Qual
8260C Volatile Organics	Analytical Method: EPA 8260C/5030C Pace Analytical Services - Melville							
Trichlorofluoromethane	**<1.0**	ug/L	1.0	1		11/19/21 12:45	75-69-4	
1,1,2-Trichlorotrifluoroethane	**<1.0**	ug/L	1.0	1		11/19/21 12:45	76-13-1	
Vinyl chloride	**<1.0**	ug/L	1.0	1		11/19/21 12:45	75-01-4	
Xylene (Total)	**<3.0**	ug/L	3.0	1		11/19/21 12:45	1330-20-7	
Surrogates								
1,2-Dichloroethane-d4 (S)	100	%	81-122	1		11/19/21 12:45	17060-07-0	
4-Bromofluorobenzene (S)	98	%	79-118	1		11/19/21 12:45	460-00-4	
Toluene-d8 (S)	97	%	82-122	1		11/19/21 12:45	2037-26-5	
TIC MSV Water	Analytical Method: EPA 8260 Pace Analytical Services - Melville							
TIC Search	**No TICs found.**			1		12/02/21 17:25		

DRAFT

This report shall not be reproduced, except in full,
without the written consent of Pace Analytical Services, LLC.

Pace Analytical Services, LLC
575 Broad Hollow Road
Melville, NY 11747
(631)694-3040

ANALYTICAL RESULTS

Project: GRAB GW GROUP 11/17
Pace Project No.: 70195060

Sample: GW-3 **Lab ID: 70195060003** Collected: 11/16/21 08:30 Received: 11/17/21 15:50 Matrix: Water

Parameters	Results	Units	Report Limit	DF	Prepared	Analyzed	CAS No.	Qual
8260C Volatile Organics	Analytical Method: EPA 8260C/5030C Pace Analytical Services - Melville							
Acetone	**<5.0**	ug/L	5.0	1		11/19/21 13:04	67-64-1	
Benzene	**<1.0**	ug/L	1.0	1		11/19/21 13:04	71-43-2	
Bromobenzene	**<1.0**	ug/L	1.0	1		11/19/21 13:04	108-86-1	
Bromodichloromethane	**<1.0**	ug/L	1.0	1		11/19/21 13:04	75-27-4	
Bromoform	**<1.0**	ug/L	1.0	1		11/19/21 13:04	75-25-2	
Bromomethane	**<1.0**	ug/L	1.0	1		11/19/21 13:04	74-83-9	v3
2-Butanone (MEK)	**<5.0**	ug/L	5.0	1		11/19/21 13:04	78-93-3	
Carbon disulfide	**<1.0**	ug/L	1.0	1		11/19/21 13:04	75-15-0	
Carbon tetrachloride	**<1.0**	ug/L	1.0	1		11/19/21 13:04	56-23-5	
Chlorobenzene	**<1.0**	ug/L	1.0	1		11/19/21 13:04	108-90-7	
Chloroethane	**<1.0**	ug/L	1.0	1		11/19/21 13:04	75-00-3	
Chloroform	**<1.0**	ug/L	1.0	1		11/19/21 13:04	67-66-3	
Chloromethane	**<1.0**	ug/L	1.0	1		11/19/21 13:04	74-87-3	v3
Cyclohexane	**<1.0**	ug/L	1.0	1		11/19/21 13:04	110-82-7	
Dibromochloromethane	**<1.0**	ug/L	1.0	1		11/19/21 13:04	124-48-1	
1,2-Dibromoethane (EDB)	**<1.0**	ug/L	1.0	1		11/19/21 13:04	106-93-4	
Dibromomethane	**<1.0**	ug/L	1.0	1		11/19/21 13:04	74-95-3	
1,2-Dichlorobenzene	**<1.0**	ug/L	1.0	1		11/19/21 13:04	95-50-1	
1,3-Dichlorobenzene	**<1.0**	ug/L	1.0	1		11/19/21 13:04	541-73-1	
1,4-Dichlorobenzene	**<1.0**	ug/L	1.0	1		11/19/21 13:04	106-46-7	
trans-1,4-Dichloro-2-butene	**<1.0**	ug/L	1.0	1		11/19/21 13:04	110-57-6	
Dichlorodifluoromethane	**<1.0**	ug/L	1.0	1		11/19/21 13:04	75-71-8	v3
1,1-Dichloroethane	**<1.0**	ug/L	1.0	1		11/19/21 13:04	75-34-3	
1,2-Dichloroethane	**<1.0**	ug/L	1.0	1		11/19/21 13:04	107-06-2	
1,1-Dichloroethene	**<1.0**	ug/L	1.0	1		11/19/21 13:04	75-35-4	
cis-1,2-Dichloroethene	**<1.0**	ug/L	1.0	1		11/19/21 13:04	156-59-2	
trans-1,2-Dichloroethene	**<1.0**	ug/L	1.0	1		11/19/21 13:04	156-60-5	
1,2-Dichloropropane	**<1.0**	ug/L	1.0	1		11/19/21 13:04	78-87-5	
cis-1,3-Dichloropropene	**<1.0**	ug/L	1.0	1		11/19/21 13:04	10061-01-5	
trans-1,3-Dichloropropene	**<1.0**	ug/L	1.0	1		11/19/21 13:04	10061-02-6	
Ethylbenzene	**<1.0**	ug/L	1.0	1		11/19/21 13:04	100-41-4	
2-Hexanone	**<5.0**	ug/L	5.0	1		11/19/21 13:04	591-78-6	
Isopropylbenzene (Cumene)	**<1.0**	ug/L	1.0	1		11/19/21 13:04	98-82-8	
Methyl acetate	**<1.0**	ug/L	1.0	1		11/19/21 13:04	79-20-9	
Methylcyclohexane	**<1.0**	ug/L	1.0	1		11/19/21 13:04	108-87-2	
Methylene Chloride	**<1.0**	ug/L	1.0	1		11/19/21 13:04	75-09-2	
4-Methyl-2-pentanone (MIBK)	**<5.0**	ug/L	5.0	1		11/19/21 13:04	108-10-1	
Methyl-tert-butyl ether	**<1.0**	ug/L	1.0	1		11/19/21 13:04	1634-04-4	
Styrene	**<1.0**	ug/L	1.0	1		11/19/21 13:04	100-42-5	
1,1,2,2-Tetrachloroethane	**<1.0**	ug/L	1.0	1		11/19/21 13:04	79-34-5	
Tetrachloroethene	**<1.0**	ug/L	1.0	1		11/19/21 13:04	127-18-4	
Toluene	**<1.0**	ug/L	1.0	1		11/19/21 13:04	108-88-3	
1,2,4-Trichlorobenzene	**<1.0**	ug/L	1.0	1		11/19/21 13:04	120-82-1	
1,1,1-Trichloroethane	**<1.0**	ug/L	1.0	1		11/19/21 13:04	71-55-6	
1,1,2-Trichloroethane	**<1.0**	ug/L	1.0	1		11/19/21 13:04	79-00-5	
Trichloroethene	**<1.0**	ug/L	1.0	1		11/19/21 13:04	79-01-6	

DRAFT

REPORT OF LABORATORY ANALYSIS

This report shall not be reproduced, except in full,
without the written consent of Pace Analytical Services, LLC.

Pace Analytical Services, LLC
575 Broad Hollow Road
Melville, NY 11747
(631)694-3040

ANALYTICAL RESULTS

Project: GRAB GW GROUP 11/17
Pace Project No.: 70195060

Sample: GW-3 **Lab ID: 70195060003** Collected: 11/16/21 08:30 Received: 11/17/21 15:50 Matrix: Water

Parameters	Results	Units	Report Limit	DF	Prepared	Analyzed	CAS No.	Qual
8260C Volatile Organics	Analytical Method: EPA 8260C/5030C Pace Analytical Services - Melville							
Trichlorofluoromethane	**<1.0**	ug/L	1.0	1		11/19/21 13:04	75-69-4	
1,1,2-Trichlorotrifluoroethane	**<1.0**	ug/L	1.0	1		11/19/21 13:04	76-13-1	
Vinyl chloride	**<1.0**	ug/L	1.0	1		11/19/21 13:04	75-01-4	
Xylene (Total)	**<3.0**	ug/L	3.0	1		11/19/21 13:04	1330-20-7	
Surrogates								
1,2-Dichloroethane-d4 (S)	100	%	81-122	1		11/19/21 13:04	17060-07-0	
4-Bromofluorobenzene (S)	99	%	79-118	1		11/19/21 13:04	460-00-4	
Toluene-d8 (S)	98	%	82-122	1		11/19/21 13:04	2037-26-5	
TIC MSV Water	Analytical Method: EPA 8260 Pace Analytical Services - Melville							
TIC Search	**No TICs found.**			1		12/02/21 17:25		

DRAFT

REPORT OF LABORATORY ANALYSIS

This report shall not be reproduced, except in full,
without the written consent of Pace Analytical Services, LLC.

Pace Analytical Services, LLC
575 Broad Hollow Road
Melville, NY 11747
(631)694-3040

ANALYTICAL RESULTS

Project: GRAB GW GROUP 11/17
Pace Project No.: 70195060

Sample: GW-4 **Lab ID: 70195060004** Collected: 11/15/21 14:50 Received: 11/17/21 15:50 Matrix: Water

Parameters	Results	Units	Report Limit	DF	Prepared	Analyzed	CAS No.	Qual
8260C Volatile Organics	Analytical Method: EPA 8260C/5030C Pace Analytical Services - Melville							
Acetone	**<5.0**	ug/L	5.0	1		11/19/21 13:23	67-64-1	
Benzene	**8.5**	ug/L	1.0	1		11/19/21 13:23	71-43-2	
Bromobenzene	**<1.0**	ug/L	1.0	1		11/19/21 13:23	108-86-1	
Bromodichloromethane	**<1.0**	ug/L	1.0	1		11/19/21 13:23	75-27-4	
Bromoform	**<1.0**	ug/L	1.0	1		11/19/21 13:23	75-25-2	
Bromomethane	**<1.0**	ug/L	1.0	1		11/19/21 13:23	74-83-9	v3
2-Butanone (MEK)	**<5.0**	ug/L	5.0	1		11/19/21 13:23	78-93-3	
Carbon disulfide	**<1.0**	ug/L	1.0	1		11/19/21 13:23	75-15-0	
Carbon tetrachloride	**<1.0**	ug/L	1.0	1		11/19/21 13:23	56-23-5	
Chlorobenzene	**<1.0**	ug/L	1.0	1		11/19/21 13:23	108-90-7	
Chloroethane	**<1.0**	ug/L	1.0	1		11/19/21 13:23	75-00-3	
Chloroform	**39.5**	ug/L	1.0	1		11/19/21 13:23	67-66-3	
Chloromethane	**<1.0**	ug/L	1.0	1		11/19/21 13:23	74-87-3	v3
Cyclohexane	**<1.0**	ug/L	1.0	1		11/19/21 13:23	110-82-7	
Dibromochloromethane	**<1.0**	ug/L	1.0	1		11/19/21 13:23	124-48-1	
1,2-Dibromoethane (EDB)	**<1.0**	ug/L	1.0	1		11/19/21 13:23	106-93-4	
Dibromomethane	**<1.0**	ug/L	1.0	1		11/19/21 13:23	74-95-3	
1,2-Dichlorobenzene	**<1.0**	ug/L	1.0	1		11/19/21 13:23	95-50-1	
1,3-Dichlorobenzene	**<1.0**	ug/L	1.0	1		11/19/21 13:23	541-73-1	
1,4-Dichlorobenzene	**<1.0**	ug/L	1.0	1		11/19/21 13:23	106-46-7	
trans-1,4-Dichloro-2-butene	**<1.0**	ug/L	1.0	1		11/19/21 13:23	110-57-6	
Dichlorodifluoromethane	**<1.0**	ug/L	1.0	1		11/19/21 13:23	75-71-8	v3
1,1-Dichloroethane	**86.8**	ug/L	1.0	1		11/19/21 13:23	75-34-3	
1,2-Dichloroethane	**<1.0**	ug/L	1.0	1		11/19/21 13:23	107-06-2	
1,1-Dichloroethene	**101**	ug/L	1.0	1		11/19/21 13:23	75-35-4	
cis-1,2-Dichloroethene	**840**	ug/L	250	250		11/23/21 10:11	156-59-2	
trans-1,2-Dichloroethene	**<1.0**	ug/L	1.0	1		11/19/21 13:23	156-60-5	
1,2-Dichloropropane	**<1.0**	ug/L	1.0	1		11/19/21 13:23	78-87-5	
cis-1,3-Dichloropropene	**<1.0**	ug/L	1.0	1		11/19/21 13:23	10061-01-5	
trans-1,3-Dichloropropene	**<1.0**	ug/L	1.0	1		11/19/21 13:23	10061-02-6	
Ethylbenzene	**<1.0**	ug/L	1.0	1		11/19/21 13:23	100-41-4	
2-Hexanone	**<5.0**	ug/L	5.0	1		11/19/21 13:23	591-78-6	
Isopropylbenzene (Cumene)	**<1.0**	ug/L	1.0	1		11/19/21 13:23	98-82-8	
Methyl acetate	**<1.0**	ug/L	1.0	1		11/19/21 13:23	79-20-9	
Methylcyclohexane	**<1.0**	ug/L	1.0	1		11/19/21 13:23	108-87-2	
Methylene Chloride	**1.9**	ug/L	1.0	1		11/19/21 13:23	75-09-2	
4-Methyl-2-pentanone (MIBK)	**<5.0**	ug/L	5.0	1		11/19/21 13:23	108-10-1	
Methyl-tert-butyl ether	**<1.0**	ug/L	1.0	1		11/19/21 13:23	1634-04-4	
Styrene	**<1.0**	ug/L	1.0	1		11/19/21 13:23	100-42-5	
1,1,2,2-Tetrachloroethane	**<1.0**	ug/L	1.0	1		11/19/21 13:23	79-34-5	
Tetrachloroethene	**175**	ug/L	1.0	1		11/19/21 13:23	127-18-4	
Toluene	**<1.0**	ug/L	1.0	1		11/19/21 13:23	108-88-3	
1,2,4-Trichlorobenzene	**<1.0**	ug/L	1.0	1		11/19/21 13:23	120-82-1	
1,1,1-Trichloroethane	**3.9**	ug/L	1.0	1		11/19/21 13:23	71-55-6	
1,1,2-Trichloroethane	**<1.0**	ug/L	1.0	1		11/19/21 13:23	79-00-5	
Trichloroethene	**13400**	ug/L	250	250		11/23/21 10:11	79-01-6	

DRAFT

REPORT OF LABORATORY ANALYSIS

This report shall not be reproduced, except in full,
without the written consent of Pace Analytical Services, LLC.

Pace Analytical Services, LLC
575 Broad Hollow Road
Melville, NY 11747
(631)694-3040

ANALYTICAL RESULTS

Project: GRAB GW GROUP 11/17
Pace Project No.: 70195060

Sample: GW-4 **Lab ID: 70195060004** Collected: 11/15/21 14:50 Received: 11/17/21 15:50 Matrix: Water

Parameters	Results	Units	Report Limit	DF	Prepared	Analyzed	CAS No.	Qual
8260C Volatile Organics	Analytical Method: EPA 8260C/5030C Pace Analytical Services - Melville							
Trichlorofluoromethane	**73.1**	ug/L	1.0	1		11/19/21 13:23	75-69-4	
1,1,2-Trichlorotrifluoroethane	**<1.0**	ug/L	1.0	1		11/19/21 13:23	76-13-1	
Vinyl chloride	**18.3**	ug/L	1.0	1		11/19/21 13:23	75-01-4	
Xylene (Total)	**<3.0**	ug/L	3.0	1		11/19/21 13:23	1330-20-7	
Surrogates								
1,2-Dichloroethane-d4 (S)	100	%	81-122	1		11/19/21 13:23	17060-07-0	
4-Bromofluorobenzene (S)	103	%	79-118	1		11/19/21 13:23	460-00-4	
Toluene-d8 (S)	100	%	82-122	1		11/19/21 13:23	2037-26-5	
TIC MSV Water	Analytical Method: EPA 8260 Pace Analytical Services - Melville							
TIC Search	**No VOA tics found**			1		12/03/21 10:56		

DRAFT

This report shall not be reproduced, except in full,
without the written consent of Pace Analytical Services, LLC.

Pace Analytical Services, LLC
575 Broad Hollow Road
Melville, NY 11747
(631)694-3040

ANALYTICAL RESULTS

Project: GRAB GW GROUP 11/17
Pace Project No.: 70195060

Sample: GW-5 **Lab ID: 70195060005** Collected: 11/16/21 14:00 Received: 11/17/21 15:50 Matrix: Water

Parameters	Results	Units	Report Limit	DF	Prepared	Analyzed	CAS No.	Qual
8260C Volatile Organics	Analytical Method: EPA 8260C/5030C Pace Analytical Services - Melville							
Acetone	**<5.0**	ug/L	5.0	1		11/19/21 17:34	67-64-1	
Benzene	**<1.0**	ug/L	1.0	1		11/19/21 17:34	71-43-2	
Bromobenzene	**<1.0**	ug/L	1.0	1		11/19/21 17:34	108-86-1	
Bromodichloromethane	**<1.0**	ug/L	1.0	1		11/19/21 17:34	75-27-4	
Bromoform	**<1.0**	ug/L	1.0	1		11/19/21 17:34	75-25-2	
Bromomethane	**<1.0**	ug/L	1.0	1		11/19/21 17:34	74-83-9	v3
2-Butanone (MEK)	**<5.0**	ug/L	5.0	1		11/19/21 17:34	78-93-3	
Carbon disulfide	**<1.0**	ug/L	1.0	1		11/19/21 17:34	75-15-0	
Carbon tetrachloride	**<1.0**	ug/L	1.0	1		11/19/21 17:34	56-23-5	
Chlorobenzene	**<1.0**	ug/L	1.0	1		11/19/21 17:34	108-90-7	
Chloroethane	**<1.0**	ug/L	1.0	1		11/19/21 17:34	75-00-3	
Chloroform	**<1.0**	ug/L	1.0	1		11/19/21 17:34	67-66-3	
Chloromethane	**<1.0**	ug/L	1.0	1		11/19/21 17:34	74-87-3	v3
Cyclohexane	**<1.0**	ug/L	1.0	1		11/19/21 17:34	110-82-7	
Dibromochloromethane	**<1.0**	ug/L	1.0	1		11/19/21 17:34	124-48-1	
1,2-Dibromoethane (EDB)	**<1.0**	ug/L	1.0	1		11/19/21 17:34	106-93-4	
Dibromomethane	**<1.0**	ug/L	1.0	1		11/19/21 17:34	74-95-3	
1,2-Dichlorobenzene	**<1.0**	ug/L	1.0	1		11/19/21 17:34	95-50-1	
1,3-Dichlorobenzene	**<1.0**	ug/L	1.0	1		11/19/21 17:34	541-73-1	
1,4-Dichlorobenzene	**<1.0**	ug/L	1.0	1		11/19/21 17:34	106-46-7	
trans-1,4-Dichloro-2-butene	**<1.0**	ug/L	1.0	1		11/19/21 17:34	110-57-6	
Dichlorodifluoromethane	**<1.0**	ug/L	1.0	1		11/19/21 17:34	75-71-8	v3
1,1-Dichloroethane	**<1.0**	ug/L	1.0	1		11/19/21 17:34	75-34-3	
1,2-Dichloroethane	**<1.0**	ug/L	1.0	1		11/19/21 17:34	107-06-2	
1,1-Dichloroethene	**<1.0**	ug/L	1.0	1		11/19/21 17:34	75-35-4	
cis-1,2-Dichloroethene	**1.7**	ug/L	1.0	1		11/19/21 17:34	156-59-2	
trans-1,2-Dichloroethene	**<1.0**	ug/L	1.0	1		11/19/21 17:34	156-60-5	
1,2-Dichloropropane	**<1.0**	ug/L	1.0	1		11/19/21 17:34	78-87-5	
cis-1,3-Dichloropropene	**<1.0**	ug/L	1.0	1		11/19/21 17:34	10061-01-5	
trans-1,3-Dichloropropene	**<1.0**	ug/L	1.0	1		11/19/21 17:34	10061-02-6	
Ethylbenzene	**<1.0**	ug/L	1.0	1		11/19/21 17:34	100-41-4	
2-Hexanone	**<5.0**	ug/L	5.0	1		11/19/21 17:34	591-78-6	
Isopropylbenzene (Cumene)	**<1.0**	ug/L	1.0	1		11/19/21 17:34	98-82-8	
Methyl acetate	**<1.0**	ug/L	1.0	1		11/19/21 17:34	79-20-9	
Methylcyclohexane	**<1.0**	ug/L	1.0	1		11/19/21 17:34	108-87-2	
Methylene Chloride	**<1.0**	ug/L	1.0	1		11/19/21 17:34	75-09-2	
4-Methyl-2-pentanone (MIBK)	**<5.0**	ug/L	5.0	1		11/19/21 17:34	108-10-1	
Methyl-tert-butyl ether	**<1.0**	ug/L	1.0	1		11/19/21 17:34	1634-04-4	
Styrene	**<1.0**	ug/L	1.0	1		11/19/21 17:34	100-42-5	
1,1,2,2-Tetrachloroethane	**<1.0**	ug/L	1.0	1		11/19/21 17:34	79-34-5	
Tetrachloroethene	**<1.0**	ug/L	1.0	1		11/19/21 17:34	127-18-4	
Toluene	**<1.0**	ug/L	1.0	1		11/19/21 17:34	108-88-3	
1,2,4-Trichlorobenzene	**<1.0**	ug/L	1.0	1		11/19/21 17:34	120-82-1	
1,1,1-Trichloroethane	**<1.0**	ug/L	1.0	1		11/19/21 17:34	71-55-6	
1,1,2-Trichloroethane	**<1.0**	ug/L	1.0	1		11/19/21 17:34	79-00-5	
Trichloroethene	**1.2**	ug/L	1.0	1		11/19/21 17:34	79-01-6	D6

DRAFT

REPORT OF LABORATORY ANALYSIS

This report shall not be reproduced, except in full,
without the written consent of Pace Analytical Services, LLC.

Pace Analytical Services, LLC
575 Broad Hollow Road
Melville, NY 11747
(631)694-3040

ANALYTICAL RESULTS

Project: GRAB GW GROUP 11/17
Pace Project No.: 70195060

Sample: GW-5 **Lab ID: 70195060005** Collected: 11/16/21 14:00 Received: 11/17/21 15:50 Matrix: Water

Parameters	Results	Units	Report Limit	DF	Prepared	Analyzed	CAS No.	Qual
8260C Volatile Organics	Analytical Method: EPA 8260C/5030C Pace Analytical Services - Melville							
Trichlorofluoromethane	**<1.0**	ug/L	1.0	1		11/19/21 17:34	75-69-4	
1,1,2-Trichlorotrifluoroethane	**<1.0**	ug/L	1.0	1		11/19/21 17:34	76-13-1	
Vinyl chloride	**<1.0**	ug/L	1.0	1		11/19/21 17:34	75-01-4	
Xylene (Total)	**<3.0**	ug/L	3.0	1		11/19/21 17:34	1330-20-7	
Surrogates								
1,2-Dichloroethane-d4 (S)	98	%	81-122	1		11/19/21 17:34	17060-07-0	
4-Bromofluorobenzene (S)	101	%	79-118	1		11/19/21 17:34	460-00-4	
Toluene-d8 (S)	99	%	82-122	1		11/19/21 17:34	2037-26-5	
TIC MSV Water	Analytical Method: EPA 8260 Pace Analytical Services - Melville							
TIC Search	**No TICs found.**			1		12/02/21 17:26		

DRAFT

REPORT OF LABORATORY ANALYSIS

This report shall not be reproduced, except in full,
without the written consent of Pace Analytical Services, LLC.

Pace Analytical Services, LLC
575 Broad Hollow Road
Melville, NY 11747
(631)694-3040

ANALYTICAL RESULTS

Project: GRAB GW GROUP 11/17
Pace Project No.: 70195060

Sample: GW-6 **Lab ID: 70195060006** Collected: 11/16/21 10:35 Received: 11/17/21 15:50 Matrix: Water

Parameters	Results	Units	Report Limit	DF	Prepared	Analyzed	CAS No.	Qual
8260C Volatile Organics	Analytical Method: EPA 8260C/5030C Pace Analytical Services - Melville							
Acetone	**<5.0**	ug/L	5.0	1		11/23/21 10:35	67-64-1	
Benzene	**<1.0**	ug/L	1.0	1		11/23/21 10:35	71-43-2	
Bromobenzene	**<1.0**	ug/L	1.0	1		11/23/21 10:35	108-86-1	
Bromodichloromethane	**<1.0**	ug/L	1.0	1		11/23/21 10:35	75-27-4	
Bromoform	**<1.0**	ug/L	1.0	1		11/23/21 10:35	75-25-2	
Bromomethane	**<1.0**	ug/L	1.0	1		11/23/21 10:35	74-83-9	v3
2-Butanone (MEK)	**<5.0**	ug/L	5.0	1		11/23/21 10:35	78-93-3	
Carbon disulfide	**<1.0**	ug/L	1.0	1		11/23/21 10:35	75-15-0	
Carbon tetrachloride	**<1.0**	ug/L	1.0	1		11/23/21 10:35	56-23-5	
Chlorobenzene	**<1.0**	ug/L	1.0	1		11/23/21 10:35	108-90-7	
Chloroethane	**<1.0**	ug/L	1.0	1		11/23/21 10:35	75-00-3	
Chloroform	**<1.0**	ug/L	1.0	1		11/23/21 10:35	67-66-3	
Chloromethane	**<1.0**	ug/L	1.0	1		11/23/21 10:35	74-87-3	v3
Cyclohexane	**<1.0**	ug/L	1.0	1		11/23/21 10:35	110-82-7	
Dibromochloromethane	**<1.0**	ug/L	1.0	1		11/23/21 10:35	124-48-1	
1,2-Dibromoethane (EDB)	**<1.0**	ug/L	1.0	1		11/23/21 10:35	106-93-4	
Dibromomethane	**<1.0**	ug/L	1.0	1		11/23/21 10:35	74-95-3	
1,2-Dichlorobenzene	**<1.0**	ug/L	1.0	1		11/23/21 10:35	95-50-1	
1,3-Dichlorobenzene	**<1.0**	ug/L	1.0	1		11/23/21 10:35	541-73-1	
1,4-Dichlorobenzene	**<1.0**	ug/L	1.0	1		11/23/21 10:35	106-46-7	
trans-1,4-Dichloro-2-butene	**<1.0**	ug/L	1.0	1		11/23/21 10:35	110-57-6	
Dichlorodifluoromethane	**<1.0**	ug/L	1.0	1		11/23/21 10:35	75-71-8	v3
1,1-Dichloroethane	**<1.0**	ug/L	1.0	1		11/23/21 10:35	75-34-3	
1,2-Dichloroethane	**<1.0**	ug/L	1.0	1		11/23/21 10:35	107-06-2	
1,1-Dichloroethene	**<1.0**	ug/L	1.0	1		11/23/21 10:35	75-35-4	
cis-1,2-Dichloroethene	**<1.0**	ug/L	1.0	1		11/23/21 10:35	156-59-2	
trans-1,2-Dichloroethene	**<1.0**	ug/L	1.0	1		11/23/21 10:35	156-60-5	
1,2-Dichloropropane	**<1.0**	ug/L	1.0	1		11/23/21 10:35	78-87-5	
cis-1,3-Dichloropropene	**<1.0**	ug/L	1.0	1		11/23/21 10:35	10061-01-5	
trans-1,3-Dichloropropene	**<1.0**	ug/L	1.0	1		11/23/21 10:35	10061-02-6	
Ethylbenzene	**<1.0**	ug/L	1.0	1		11/23/21 10:35	100-41-4	
2-Hexanone	**<5.0**	ug/L	5.0	1		11/23/21 10:35	591-78-6	
Isopropylbenzene (Cumene)	**<1.0**	ug/L	1.0	1		11/23/21 10:35	98-82-8	
Methyl acetate	**<1.0**	ug/L	1.0	1		11/23/21 10:35	79-20-9	
Methylcyclohexane	**<1.0**	ug/L	1.0	1		11/23/21 10:35	108-87-2	
Methylene Chloride	**<1.0**	ug/L	1.0	1		11/23/21 10:35	75-09-2	
4-Methyl-2-pentanone (MIBK)	**<5.0**	ug/L	5.0	1		11/23/21 10:35	108-10-1	
Methyl-tert-butyl ether	**<1.0**	ug/L	1.0	1		11/23/21 10:35	1634-04-4	
Styrene	**<1.0**	ug/L	1.0	1		11/23/21 10:35	100-42-5	
1,1,2,2-Tetrachloroethane	**<1.0**	ug/L	1.0	1		11/23/21 10:35	79-34-5	
Tetrachloroethene	**<1.0**	ug/L	1.0	1		11/23/21 10:35	127-18-4	
Toluene	**<1.0**	ug/L	1.0	1		11/23/21 10:35	108-88-3	
1,2,4-Trichlorobenzene	**<1.0**	ug/L	1.0	1		11/23/21 10:35	120-82-1	
1,1,1-Trichloroethane	**<1.0**	ug/L	1.0	1		11/23/21 10:35	71-55-6	
1,1,2-Trichloroethane	**<1.0**	ug/L	1.0	1		11/23/21 10:35	79-00-5	
Trichloroethene	**3.3**	ug/L	1.0	1		11/23/21 10:35	79-01-6	

DRAFT

REPORT OF LABORATORY ANALYSIS

This report shall not be reproduced, except in full,
without the written consent of Pace Analytical Services, LLC.

Pace Analytical Services, LLC
575 Broad Hollow Road
Melville, NY 11747
(631)694-3040

ANALYTICAL RESULTS

Project: GRAB GW GROUP 11/17
Pace Project No.: 70195060

Sample: GW-6 **Lab ID: 70195060006** Collected: 11/16/21 10:35 Received: 11/17/21 15:50 Matrix: Water

Parameters	Results	Units	Report Limit	DF	Prepared	Analyzed	CAS No.	Qual
8260C Volatile Organics	Analytical Method: EPA 8260C/5030C Pace Analytical Services - Melville							
Trichlorofluoromethane	**<1.0**	ug/L	1.0	1		11/23/21 10:35	75-69-4	
1,1,2-Trichlorotrifluoroethane	**<1.0**	ug/L	1.0	1		11/23/21 10:35	76-13-1	
Vinyl chloride	**<1.0**	ug/L	1.0	1		11/23/21 10:35	75-01-4	
Xylene (Total)	**<3.0**	ug/L	3.0	1		11/23/21 10:35	1330-20-7	
Surrogates								
1,2-Dichloroethane-d4 (S)	95	%	81-122	1		11/23/21 10:35	17060-07-0	
4-Bromofluorobenzene (S)	101	%	79-118	1		11/23/21 10:35	460-00-4	
Toluene-d8 (S)	98	%	82-122	1		11/23/21 10:35	2037-26-5	
Tentatively Identified Compounds								
Unknown	**7.1J**	ug/L		1		11/23/21 10:35		

DRAFT

REPORT OF LABORATORY ANALYSIS

This report shall not be reproduced, except in full,
without the written consent of Pace Analytical Services, LLC.

Pace Analytical Services, LLC
575 Broad Hollow Road
Melville, NY 11747
(631)694-3040

ANALYTICAL RESULTS

Project: GRAB GW GROUP 11/17
Pace Project No.: 70195060

Sample: FIELD BLANK-1 **Lab ID: 70195060007** Collected: 11/16/21 14:00 Received: 11/17/21 15:50 Matrix: Water

Parameters	Results	Units	Report Limit	DF	Prepared	Analyzed	CAS No.	Qual
8260C Volatile Organics	Analytical Method: EPA 8260C/5030C Pace Analytical Services - Melville							
Acetone	**<5.0**	ug/L	5.0	1		11/19/21 11:08	67-64-1	
Benzene	**<1.0**	ug/L	1.0	1		11/19/21 11:08	71-43-2	
Bromobenzene	**<1.0**	ug/L	1.0	1		11/19/21 11:08	108-86-1	
Bromodichloromethane	**<1.0**	ug/L	1.0	1		11/19/21 11:08	75-27-4	
Bromoform	**<1.0**	ug/L	1.0	1		11/19/21 11:08	75-25-2	
Bromomethane	**<1.0**	ug/L	1.0	1		11/19/21 11:08	74-83-9	v3
2-Butanone (MEK)	**<5.0**	ug/L	5.0	1		11/19/21 11:08	78-93-3	
Carbon disulfide	**<1.0**	ug/L	1.0	1		11/19/21 11:08	75-15-0	
Carbon tetrachloride	**<1.0**	ug/L	1.0	1		11/19/21 11:08	56-23-5	
Chlorobenzene	**<1.0**	ug/L	1.0	1		11/19/21 11:08	108-90-7	
Chloroethane	**<1.0**	ug/L	1.0	1		11/19/21 11:08	75-00-3	
Chloroform	**<1.0**	ug/L	1.0	1		11/19/21 11:08	67-66-3	
Chloromethane	**<1.0**	ug/L	1.0	1		11/19/21 11:08	74-87-3	v3
Cyclohexane	**<1.0**	ug/L	1.0	1		11/19/21 11:08	110-82-7	
Dibromochloromethane	**<1.0**	ug/L	1.0	1		11/19/21 11:08	124-48-1	
1,2-Dibromoethane (EDB)	**<1.0**	ug/L	1.0	1		11/19/21 11:08	106-93-4	
Dibromomethane	**<1.0**	ug/L	1.0	1		11/19/21 11:08	74-95-3	
1,2-Dichlorobenzene	**<1.0**	ug/L	1.0	1		11/19/21 11:08	95-50-1	
1,3-Dichlorobenzene	**<1.0**	ug/L	1.0	1		11/19/21 11:08	541-73-1	
1,4-Dichlorobenzene	**<1.0**	ug/L	1.0	1		11/19/21 11:08	106-46-7	
trans-1,4-Dichloro-2-butene	**<1.0**	ug/L	1.0	1		11/19/21 11:08	110-57-6	
Dichlorodifluoromethane	**<1.0**	ug/L	1.0	1		11/19/21 11:08	75-71-8	v3
1,1-Dichloroethane	**<1.0**	ug/L	1.0	1		11/19/21 11:08	75-34-3	
1,2-Dichloroethane	**<1.0**	ug/L	1.0	1		11/19/21 11:08	107-06-2	
1,1-Dichloroethene	**<1.0**	ug/L	1.0	1		11/19/21 11:08	75-35-4	
cis-1,2-Dichloroethene	**<1.0**	ug/L	1.0	1		11/19/21 11:08	156-59-2	
trans-1,2-Dichloroethene	**<1.0**	ug/L	1.0	1		11/19/21 11:08	156-60-5	
1,2-Dichloropropane	**<1.0**	ug/L	1.0	1		11/19/21 11:08	78-87-5	
cis-1,3-Dichloropropene	**<1.0**	ug/L	1.0	1		11/19/21 11:08	10061-01-5	
trans-1,3-Dichloropropene	**<1.0**	ug/L	1.0	1		11/19/21 11:08	10061-02-6	
Ethylbenzene	**<1.0**	ug/L	1.0	1		11/19/21 11:08	100-41-4	
2-Hexanone	**<5.0**	ug/L	5.0	1		11/19/21 11:08	591-78-6	
Isopropylbenzene (Cumene)	**<1.0**	ug/L	1.0	1		11/19/21 11:08	98-82-8	
Methyl acetate	**<1.0**	ug/L	1.0	1		11/19/21 11:08	79-20-9	
Methylcyclohexane	**<1.0**	ug/L	1.0	1		11/19/21 11:08	108-87-2	
Methylene Chloride	**<1.0**	ug/L	1.0	1		11/19/21 11:08	75-09-2	
4-Methyl-2-pentanone (MIBK)	**<5.0**	ug/L	5.0	1		11/19/21 11:08	108-10-1	
Methyl-tert-butyl ether	**<1.0**	ug/L	1.0	1		11/19/21 11:08	1634-04-4	
Styrene	**<1.0**	ug/L	1.0	1		11/19/21 11:08	100-42-5	
1,1,2,2-Tetrachloroethane	**<1.0**	ug/L	1.0	1		11/19/21 11:08	79-34-5	
Tetrachloroethene	**<1.0**	ug/L	1.0	1		11/19/21 11:08	127-18-4	
Toluene	**<1.0**	ug/L	1.0	1		11/19/21 11:08	108-88-3	
1,2,4-Trichlorobenzene	**<1.0**	ug/L	1.0	1		11/19/21 11:08	120-82-1	
1,1,1-Trichloroethane	**<1.0**	ug/L	1.0	1		11/19/21 11:08	71-55-6	
1,1,2-Trichloroethane	**<1.0**	ug/L	1.0	1		11/19/21 11:08	79-00-5	
Trichloroethene	**<1.0**	ug/L	1.0	1		11/19/21 11:08	79-01-6	

DRAFT

REPORT OF LABORATORY ANALYSIS

This report shall not be reproduced, except in full,
without the written consent of Pace Analytical Services, LLC.

Pace Analytical Services, LLC
575 Broad Hollow Road
Melville, NY 11747
(631)694-3040

ANALYTICAL RESULTS

Project: GRAB GW GROUP 11/17
Pace Project No.: 70195060

Sample: FIELD BLANK-1 **Lab ID: 70195060007** Collected: 11/16/21 14:00 Received: 11/17/21 15:50 Matrix: Water

Parameters	Results	Units	Report Limit	DF	Prepared	Analyzed	CAS No.	Qual
8260C Volatile Organics	Analytical Method: EPA 8260C/5030C Pace Analytical Services - Melville							
Trichlorofluoromethane	**<1.0**	ug/L	1.0	1		11/19/21 11:08	75-69-4	
1,1,2-Trichlorotrifluoroethane	**<1.0**	ug/L	1.0	1		11/19/21 11:08	76-13-1	
Vinyl chloride	**<1.0**	ug/L	1.0	1		11/19/21 11:08	75-01-4	
Xylene (Total)	**<3.0**	ug/L	3.0	1		11/19/21 11:08	1330-20-7	
Surrogates								
1,2-Dichloroethane-d4 (S)	101	%	81-122	1		11/19/21 11:08	17060-07-0	
4-Bromofluorobenzene (S)	101	%	79-118	1		11/19/21 11:08	460-00-4	
Toluene-d8 (S)	99	%	82-122	1		11/19/21 11:08	2037-26-5	
TIC MSV Water	Analytical Method: EPA 8260 Pace Analytical Services - Melville							
TIC Search	**No TICs found.**			1		12/02/21 17:27		

DRAFT

REPORT OF LABORATORY ANALYSIS

This report shall not be reproduced, except in full,
without the written consent of Pace Analytical Services, LLC.

Pace Analytical Services, LLC
575 Broad Hollow Road
Melville, NY 11747
(631)694-3040

ANALYTICAL RESULTS

Project: GRAB GW GROUP 11/17
Pace Project No.: 70195060

Sample: TRIP-1 **Lab ID: 70195060008** Collected: 11/16/21 14:05 Received: 11/17/21 15:50 Matrix: Water

Parameters	Results	Units	Report Limit	DF	Prepared	Analyzed	CAS No.	Qual
8260C Volatile Organics	Analytical Method: EPA 8260C/5030C Pace Analytical Services - Melville							
Acetone	**<5.0**	ug/L	5.0	1		11/19/21 11:27	67-64-1	
Benzene	**<1.0**	ug/L	1.0	1		11/19/21 11:27	71-43-2	
Bromobenzene	**<1.0**	ug/L	1.0	1		11/19/21 11:27	108-86-1	
Bromodichloromethane	**<1.0**	ug/L	1.0	1		11/19/21 11:27	75-27-4	
Bromoform	**<1.0**	ug/L	1.0	1		11/19/21 11:27	75-25-2	
Bromomethane	**<1.0**	ug/L	1.0	1		11/19/21 11:27	74-83-9	v3
2-Butanone (MEK)	**<5.0**	ug/L	5.0	1		11/19/21 11:27	78-93-3	
Carbon disulfide	**<1.0**	ug/L	1.0	1		11/19/21 11:27	75-15-0	
Carbon tetrachloride	**<1.0**	ug/L	1.0	1		11/19/21 11:27	56-23-5	
Chlorobenzene	**<1.0**	ug/L	1.0	1		11/19/21 11:27	108-90-7	
Chloroethane	**<1.0**	ug/L	1.0	1		11/19/21 11:27	75-00-3	
Chloroform	**<1.0**	ug/L	1.0	1		11/19/21 11:27	67-66-3	
Chloromethane	**<1.0**	ug/L	1.0	1		11/19/21 11:27	74-87-3	v3
Cyclohexane	**<1.0**	ug/L	1.0	1		11/19/21 11:27	110-82-7	
Dibromochloromethane	**<1.0**	ug/L	1.0	1		11/19/21 11:27	124-48-1	
1,2-Dibromoethane (EDB)	**<1.0**	ug/L	1.0	1		11/19/21 11:27	106-93-4	
Dibromomethane	**<1.0**	ug/L	1.0	1		11/19/21 11:27	74-95-3	
1,2-Dichlorobenzene	**<1.0**	ug/L	1.0	1		11/19/21 11:27	95-50-1	
1,3-Dichlorobenzene	**<1.0**	ug/L	1.0	1		11/19/21 11:27	541-73-1	
1,4-Dichlorobenzene	**<1.0**	ug/L	1.0	1		11/19/21 11:27	106-46-7	
trans-1,4-Dichloro-2-butene	**<1.0**	ug/L	1.0	1		11/19/21 11:27	110-57-6	
Dichlorodifluoromethane	**<1.0**	ug/L	1.0	1		11/19/21 11:27	75-71-8	v3
1,1-Dichloroethane	**<1.0**	ug/L	1.0	1		11/19/21 11:27	75-34-3	
1,2-Dichloroethane	**<1.0**	ug/L	1.0	1		11/19/21 11:27	107-06-2	
1,1-Dichloroethene	**<1.0**	ug/L	1.0	1		11/19/21 11:27	75-35-4	
cis-1,2-Dichloroethene	**<1.0**	ug/L	1.0	1		11/19/21 11:27	156-59-2	
trans-1,2-Dichloroethene	**<1.0**	ug/L	1.0	1		11/19/21 11:27	156-60-5	
1,2-Dichloropropane	**<1.0**	ug/L	1.0	1		11/19/21 11:27	78-87-5	
cis-1,3-Dichloropropene	**<1.0**	ug/L	1.0	1		11/19/21 11:27	10061-01-5	
trans-1,3-Dichloropropene	**<1.0**	ug/L	1.0	1		11/19/21 11:27	10061-02-6	
Ethylbenzene	**<1.0**	ug/L	1.0	1		11/19/21 11:27	100-41-4	
2-Hexanone	**<5.0**	ug/L	5.0	1		11/19/21 11:27	591-78-6	
Isopropylbenzene (Cumene)	**<1.0**	ug/L	1.0	1		11/19/21 11:27	98-82-8	
Methyl acetate	**<1.0**	ug/L	1.0	1		11/19/21 11:27	79-20-9	
Methylcyclohexane	**<1.0**	ug/L	1.0	1		11/19/21 11:27	108-87-2	
Methylene Chloride	**<1.0**	ug/L	1.0	1		11/19/21 11:27	75-09-2	
4-Methyl-2-pentanone (MIBK)	**<5.0**	ug/L	5.0	1		11/19/21 11:27	108-10-1	
Methyl-tert-butyl ether	**<1.0**	ug/L	1.0	1		11/19/21 11:27	1634-04-4	
Styrene	**<1.0**	ug/L	1.0	1		11/19/21 11:27	100-42-5	
1,1,2,2-Tetrachloroethane	**<1.0**	ug/L	1.0	1		11/19/21 11:27	79-34-5	
Tetrachloroethene	**<1.0**	ug/L	1.0	1		11/19/21 11:27	127-18-4	
Toluene	**<1.0**	ug/L	1.0	1		11/19/21 11:27	108-88-3	
1,2,4-Trichlorobenzene	**<1.0**	ug/L	1.0	1		11/19/21 11:27	120-82-1	
1,1,1-Trichloroethane	**<1.0**	ug/L	1.0	1		11/19/21 11:27	71-55-6	
1,1,2-Trichloroethane	**<1.0**	ug/L	1.0	1		11/19/21 11:27	79-00-5	
Trichloroethene	**<1.0**	ug/L	1.0	1		11/19/21 11:27	79-01-6	

DRAFT

REPORT OF LABORATORY ANALYSIS

This report shall not be reproduced, except in full,
without the written consent of Pace Analytical Services, LLC.

Pace Analytical Services, LLC
575 Broad Hollow Road
Melville, NY 11747
(631)694-3040

ANALYTICAL RESULTS

Project: GRAB GW GROUP 11/17
Pace Project No.: 70195060

Sample: TRIP-1 **Lab ID: 70195060008** Collected: 11/16/21 14:05 Received: 11/17/21 15:50 Matrix: Water

Parameters	Results	Units	Report Limit	DF	Prepared	Analyzed	CAS No.	Qual
8260C Volatile Organics	Analytical Method: EPA 8260C/5030C Pace Analytical Services - Melville							
Trichlorofluoromethane	**<1.0**	ug/L	1.0	1		11/19/21 11:27	75-69-4	
1,1,2-Trichlorotrifluoroethane	**<1.0**	ug/L	1.0	1		11/19/21 11:27	76-13-1	
Vinyl chloride	**<1.0**	ug/L	1.0	1		11/19/21 11:27	75-01-4	
Xylene (Total)	**<3.0**	ug/L	3.0	1		11/19/21 11:27	1330-20-7	
Surrogates								
1,2-Dichloroethane-d4 (S)	97	%	81-122	1		11/19/21 11:27	17060-07-0	
4-Bromofluorobenzene (S)	101	%	79-118	1		11/19/21 11:27	460-00-4	
Toluene-d8 (S)	98	%	82-122	1		11/19/21 11:27	2037-26-5	
TIC MSV Water	Analytical Method: EPA 8260 Pace Analytical Services - Melville							
TIC Search	**No TICs found.**			1		12/02/21 17:27		

DRAFT

REPORT OF LABORATORY ANALYSIS

This report shall not be reproduced, except in full,
without the written consent of Pace Analytical Services, LLC.

Pace Analytical Services, LLC
575 Broad Hollow Road
Melville, NY 11747
(631)694-3040

ANALYTICAL RESULTS

Project: GRAB GW GROUP 11/17
Pace Project No.: 70195060

Sample: GW-7 **Lab ID: 70195060009** Collected: 11/17/21 09:10 Received: 11/17/21 15:50 Matrix: Water

Parameters	Results	Units	Report Limit	DF	Prepared	Analyzed	CAS No.	Qual
8260C Volatile Organics	Analytical Method: EPA 8260C/5030C Pace Analytical Services - Melville							
Acetone	**<5.0**	ug/L	5.0	1		11/19/21 14:21	67-64-1	
Benzene	**<1.0**	ug/L	1.0	1		11/19/21 14:21	71-43-2	
Bromobenzene	**<1.0**	ug/L	1.0	1		11/19/21 14:21	108-86-1	
Bromodichloromethane	**<1.0**	ug/L	1.0	1		11/19/21 14:21	75-27-4	
Bromoform	**<1.0**	ug/L	1.0	1		11/19/21 14:21	75-25-2	
Bromomethane	**<1.0**	ug/L	1.0	1		11/19/21 14:21	74-83-9	v3
2-Butanone (MEK)	**<5.0**	ug/L	5.0	1		11/19/21 14:21	78-93-3	
Carbon disulfide	**<1.0**	ug/L	1.0	1		11/19/21 14:21	75-15-0	
Carbon tetrachloride	**<1.0**	ug/L	1.0	1		11/19/21 14:21	56-23-5	
Chlorobenzene	**<1.0**	ug/L	1.0	1		11/19/21 14:21	108-90-7	
Chloroethane	**<1.0**	ug/L	1.0	1		11/19/21 14:21	75-00-3	
Chloroform	**<1.0**	ug/L	1.0	1		11/19/21 14:21	67-66-3	
Chloromethane	**<1.0**	ug/L	1.0	1		11/19/21 14:21	74-87-3	v3
Cyclohexane	**<1.0**	ug/L	1.0	1		11/19/21 14:21	110-82-7	
Dibromochloromethane	**<1.0**	ug/L	1.0	1		11/19/21 14:21	124-48-1	
1,2-Dibromoethane (EDB)	**<1.0**	ug/L	1.0	1		11/19/21 14:21	106-93-4	
Dibromomethane	**<1.0**	ug/L	1.0	1		11/19/21 14:21	74-95-3	
1,2-Dichlorobenzene	**<1.0**	ug/L	1.0	1		11/19/21 14:21	95-50-1	
1,3-Dichlorobenzene	**<1.0**	ug/L	1.0	1		11/19/21 14:21	541-73-1	
1,4-Dichlorobenzene	**<1.0**	ug/L	1.0	1		11/19/21 14:21	106-46-7	
trans-1,4-Dichloro-2-butene	**<1.0**	ug/L	1.0	1		11/19/21 14:21	110-57-6	
Dichlorodifluoromethane	**<1.0**	ug/L	1.0	1		11/19/21 14:21	75-71-8	v3
1,1-Dichloroethane	**<1.0**	ug/L	1.0	1		11/19/21 14:21	75-34-3	
1,2-Dichloroethane	**<1.0**	ug/L	1.0	1		11/19/21 14:21	107-06-2	
1,1-Dichloroethene	**<1.0**	ug/L	1.0	1		11/19/21 14:21	75-35-4	
cis-1,2-Dichloroethene	**<1.0**	ug/L	1.0	1		11/19/21 14:21	156-59-2	
trans-1,2-Dichloroethene	**<1.0**	ug/L	1.0	1		11/19/21 14:21	156-60-5	
1,2-Dichloropropane	**<1.0**	ug/L	1.0	1		11/19/21 14:21	78-87-5	
cis-1,3-Dichloropropene	**<1.0**	ug/L	1.0	1		11/19/21 14:21	10061-01-5	
trans-1,3-Dichloropropene	**<1.0**	ug/L	1.0	1		11/19/21 14:21	10061-02-6	
Ethylbenzene	**<1.0**	ug/L	1.0	1		11/19/21 14:21	100-41-4	
2-Hexanone	**<5.0**	ug/L	5.0	1		11/19/21 14:21	591-78-6	
Isopropylbenzene (Cumene)	**<1.0**	ug/L	1.0	1		11/19/21 14:21	98-82-8	
Methyl acetate	**<1.0**	ug/L	1.0	1		11/19/21 14:21	79-20-9	
Methylcyclohexane	**<1.0**	ug/L	1.0	1		11/19/21 14:21	108-87-2	
Methylene Chloride	**<1.0**	ug/L	1.0	1		11/19/21 14:21	75-09-2	
4-Methyl-2-pentanone (MIBK)	**<5.0**	ug/L	5.0	1		11/19/21 14:21	108-10-1	
Methyl-tert-butyl ether	**<1.0**	ug/L	1.0	1		11/19/21 14:21	1634-04-4	
Styrene	**<1.0**	ug/L	1.0	1		11/19/21 14:21	100-42-5	
1,1,2,2-Tetrachloroethane	**<1.0**	ug/L	1.0	1		11/19/21 14:21	79-34-5	
Tetrachloroethene	**<1.0**	ug/L	1.0	1		11/19/21 14:21	127-18-4	
Toluene	**<1.0**	ug/L	1.0	1		11/19/21 14:21	108-88-3	
1,2,4-Trichlorobenzene	**<1.0**	ug/L	1.0	1		11/19/21 14:21	120-82-1	
1,1,1-Trichloroethane	**<1.0**	ug/L	1.0	1		11/19/21 14:21	71-55-6	
1,1,2-Trichloroethane	**<1.0**	ug/L	1.0	1		11/19/21 14:21	79-00-5	
Trichloroethene	**<1.0**	ug/L	1.0	1		11/19/21 14:21	79-01-6	

DRAFT

REPORT OF LABORATORY ANALYSIS

This report shall not be reproduced, except in full,
without the written consent of Pace Analytical Services, LLC.

Pace Analytical Services, LLC
575 Broad Hollow Road
Melville, NY 11747
(631)694-3040

ANALYTICAL RESULTS

Project: GRAB GW GROUP 11/17
Pace Project No.: 70195060

Sample: GW-7 **Lab ID: 70195060009** Collected: 11/17/21 09:10 Received: 11/17/21 15:50 Matrix: Water

Parameters	Results	Units	Report Limit	DF	Prepared	Analyzed	CAS No.	Qual
8260C Volatile Organics	Analytical Method: EPA 8260C/5030C Pace Analytical Services - Melville							
Trichlorofluoromethane	**<1.0**	ug/L	1.0	1		11/19/21 14:21	75-69-4	
1,1,2-Trichlorotrifluoroethane	**<1.0**	ug/L	1.0	1		11/19/21 14:21	76-13-1	
Vinyl chloride	**<1.0**	ug/L	1.0	1		11/19/21 14:21	75-01-4	
Xylene (Total)	**<3.0**	ug/L	3.0	1		11/19/21 14:21	1330-20-7	
Surrogates								
1,2-Dichloroethane-d4 (S)	99	%	81-122	1		11/19/21 14:21	17060-07-0	
4-Bromofluorobenzene (S)	102	%	79-118	1		11/19/21 14:21	460-00-4	
Toluene-d8 (S)	98	%	82-122	1		11/19/21 14:21	2037-26-5	
TIC MSV Water	Analytical Method: EPA 8260 Pace Analytical Services - Melville							
TIC Search	**No TICs found.**			1		12/02/21 17:27		

DRAFT

This report shall not be reproduced, except in full,
without the written consent of Pace Analytical Services, LLC.

Pace Analytical Services, LLC
575 Broad Hollow Road
Melville, NY 11747
(631)694-3040

ANALYTICAL RESULTS

Project: GRAB GW GROUP 11/17
Pace Project No.: 70195060

Sample: GW-8 **Lab ID: 70195060010** Collected: 11/17/21 11:10 Received: 11/17/21 15:50 Matrix: Water

Parameters	Results	Units	Report Limit	DF	Prepared	Analyzed	CAS No.	Qual
8260C Volatile Organics	Analytical Method: EPA 8260C/5030C Pace Analytical Services - Melville							
Acetone	**<5.0**	ug/L	5.0	1		11/19/21 14:40	67-64-1	
Benzene	**<1.0**	ug/L	1.0	1		11/19/21 14:40	71-43-2	
Bromobenzene	**<1.0**	ug/L	1.0	1		11/19/21 14:40	108-86-1	
Bromodichloromethane	**<1.0**	ug/L	1.0	1		11/19/21 14:40	75-27-4	
Bromoform	**<1.0**	ug/L	1.0	1		11/19/21 14:40	75-25-2	
Bromomethane	**<1.0**	ug/L	1.0	1		11/19/21 14:40	74-83-9	v3
2-Butanone (MEK)	**<5.0**	ug/L	5.0	1		11/19/21 14:40	78-93-3	
Carbon disulfide	**<1.0**	ug/L	1.0	1		11/19/21 14:40	75-15-0	
Carbon tetrachloride	**<1.0**	ug/L	1.0	1		11/19/21 14:40	56-23-5	
Chlorobenzene	**<1.0**	ug/L	1.0	1		11/19/21 14:40	108-90-7	
Chloroethane	**<1.0**	ug/L	1.0	1		11/19/21 14:40	75-00-3	
Chloroform	**<1.0**	ug/L	1.0	1		11/19/21 14:40	67-66-3	
Chloromethane	**<1.0**	ug/L	1.0	1		11/19/21 14:40	74-87-3	v3
Cyclohexane	**<1.0**	ug/L	1.0	1		11/19/21 14:40	110-82-7	
Dibromochloromethane	**<1.0**	ug/L	1.0	1		11/19/21 14:40	124-48-1	
1,2-Dibromoethane (EDB)	**<1.0**	ug/L	1.0	1		11/19/21 14:40	106-93-4	
Dibromomethane	**<1.0**	ug/L	1.0	1		11/19/21 14:40	74-95-3	
1,2-Dichlorobenzene	**<1.0**	ug/L	1.0	1		11/19/21 14:40	95-50-1	
1,3-Dichlorobenzene	**<1.0**	ug/L	1.0	1		11/19/21 14:40	541-73-1	
1,4-Dichlorobenzene	**<1.0**	ug/L	1.0	1		11/19/21 14:40	106-46-7	
trans-1,4-Dichloro-2-butene	**<1.0**	ug/L	1.0	1		11/19/21 14:40	110-57-6	
Dichlorodifluoromethane	**<1.0**	ug/L	1.0	1		11/19/21 14:40	75-71-8	v3
1,1-Dichloroethane	**<1.0**	ug/L	1.0	1		11/19/21 14:40	75-34-3	
1,2-Dichloroethane	**<1.0**	ug/L	1.0	1		11/19/21 14:40	107-06-2	
1,1-Dichloroethene	**<1.0**	ug/L	1.0	1		11/19/21 14:40	75-35-4	
cis-1,2-Dichloroethene	**<1.0**	ug/L	1.0	1		11/19/21 14:40	156-59-2	
trans-1,2-Dichloroethene	**<1.0**	ug/L	1.0	1		11/19/21 14:40	156-60-5	
1,2-Dichloropropane	**<1.0**	ug/L	1.0	1		11/19/21 14:40	78-87-5	
cis-1,3-Dichloropropene	**<1.0**	ug/L	1.0	1		11/19/21 14:40	10061-01-5	
trans-1,3-Dichloropropene	**<1.0**	ug/L	1.0	1		11/19/21 14:40	10061-02-6	
Ethylbenzene	**<1.0**	ug/L	1.0	1		11/19/21 14:40	100-41-4	
2-Hexanone	**<5.0**	ug/L	5.0	1		11/19/21 14:40	591-78-6	
Isopropylbenzene (Cumene)	**<1.0**	ug/L	1.0	1		11/19/21 14:40	98-82-8	
Methyl acetate	**<1.0**	ug/L	1.0	1		11/19/21 14:40	79-20-9	
Methylcyclohexane	**<1.0**	ug/L	1.0	1		11/19/21 14:40	108-87-2	
Methylene Chloride	**<1.0**	ug/L	1.0	1		11/19/21 14:40	75-09-2	
4-Methyl-2-pentanone (MIBK)	**<5.0**	ug/L	5.0	1		11/19/21 14:40	108-10-1	
Methyl-tert-butyl ether	**<1.0**	ug/L	1.0	1		11/19/21 14:40	1634-04-4	
Styrene	**<1.0**	ug/L	1.0	1		11/19/21 14:40	100-42-5	
1,1,2,2-Tetrachloroethane	**<1.0**	ug/L	1.0	1		11/19/21 14:40	79-34-5	
Tetrachloroethene	**<1.0**	ug/L	1.0	1		11/19/21 14:40	127-18-4	
Toluene	**<1.0**	ug/L	1.0	1		11/19/21 14:40	108-88-3	
1,2,4-Trichlorobenzene	**<1.0**	ug/L	1.0	1		11/19/21 14:40	120-82-1	
1,1,1-Trichloroethane	**<1.0**	ug/L	1.0	1		11/19/21 14:40	71-55-6	
1,1,2-Trichloroethane	**<1.0**	ug/L	1.0	1		11/19/21 14:40	79-00-5	
Trichloroethene	**<1.0**	ug/L	1.0	1		11/19/21 14:40	79-01-6	

DRAFT

REPORT OF LABORATORY ANALYSIS

This report shall not be reproduced, except in full,
without the written consent of Pace Analytical Services, LLC.

Pace Analytical Services, LLC
575 Broad Hollow Road
Melville, NY 11747
(631)694-3040

ANALYTICAL RESULTS

Project: GRAB GW GROUP 11/17
Pace Project No.: 70195060

Sample: GW-8 **Lab ID: 70195060010** Collected: 11/17/21 11:10 Received: 11/17/21 15:50 Matrix: Water

Parameters	Results	Units	Report Limit	DF	Prepared	Analyzed	CAS No.	Qual
8260C Volatile Organics	Analytical Method: EPA 8260C/5030C Pace Analytical Services - Melville							
Trichlorofluoromethane	**<1.0**	ug/L	1.0	1		11/19/21 14:40	75-69-4	
1,1,2-Trichlorotrifluoroethane	**<1.0**	ug/L	1.0	1		11/19/21 14:40	76-13-1	
Vinyl chloride	**<1.0**	ug/L	1.0	1		11/19/21 14:40	75-01-4	
Xylene (Total)	**<3.0**	ug/L	3.0	1		11/19/21 14:40	1330-20-7	
Surrogates								
1,2-Dichloroethane-d4 (S)	100	%	81-122	1		11/19/21 14:40	17060-07-0	
4-Bromofluorobenzene (S)	101	%	79-118	1		11/19/21 14:40	460-00-4	
Toluene-d8 (S)	98	%	82-122	1		11/19/21 14:40	2037-26-5	
TIC MSV Water	Analytical Method: EPA 8260 Pace Analytical Services - Melville							
TIC Search	**No TICs found.**			1		12/02/21 17:27		

DRAFT

REPORT OF LABORATORY ANALYSIS

This report shall not be reproduced, except in full,
without the written consent of Pace Analytical Services, LLC.

Pace Analytical Services, LLC
575 Broad Hollow Road
Melville, NY 11747
(631)694-3040

QUALITY CONTROL DATA

Project: GRAB GW GROUP 11/17
Pace Project No.: 70195060

QC Batch: 234029
QC Batch Method: EPA 8260C/5030C
Analysis Method: EPA 8260C/5030C
Analysis Description: 8260 MSV
Laboratory: Pace Analytical Services - Melville
Associated Lab Samples: 70195060001, 70195060002, 70195060003, 70195060004, 70195060005, 70195060007, 70195060008, 70195060009, 70195060010

METHOD BLANK: 1180590 Matrix: Water
Associated Lab Samples: 70195060001, 70195060002, 70195060003, 70195060004, 70195060005, 70195060007, 70195060008, 70195060009, 70195060010

Parameter	Units	Blank Result	Reporting Limit	Analyzed	Qualifiers
1,1,1-Trichloroethane	ug/L	<1.0	1.0	11/19/21 09:30	
1,1,2,2-Tetrachloroethane	ug/L	<1.0	1.0	11/19/21 09:30	
1,1,2-Trichloroethane	ug/L	<1.0	1.0	11/19/21 09:30	
1,1,2-Trichlorotrifluoroethane	ug/L	<1.0	1.0	11/19/21 09:30	
1,1-Dichloroethane	ug/L	<1.0	1.0	11/19/21 09:30	
1,1-Dichloroethene	ug/L	<1.0	1.0	11/19/21 09:30	
1,2,4-Trichlorobenzene	ug/L	<1.0	1.0	11/19/21 09:30	
1,2-Dibromoethane (EDB)	ug/L	<1.0	1.0	11/19/21 09:30	
1,2-Dichlorobenzene	ug/L	<1.0	1.0	11/19/21 09:30	
1,2-Dichloroethane	ug/L	<1.0	1.0	11/19/21 09:30	
1,2-Dichloropropane	ug/L	<1.0	1.0	11/19/21 09:30	
1,3-Dichlorobenzene	ug/L	<1.0	1.0	11/19/21 09:30	
1,4-Dichlorobenzene	ug/L	<1.0	1.0	11/19/21 09:30	
2-Butanone (MEK)	ug/L	<5.0	5.0	11/19/21 09:30	
2-Hexanone	ug/L	<5.0	5.0	11/19/21 09:30	
4-Methyl-2-pentanone (MIBK)	ug/L	<5.0	5.0	11/19/21 09:30	
Acetone	ug/L	<5.0	5.0	11/19/21 09:30	
Benzene	ug/L	<1.0	1.0	11/19/21 09:30	
Bromobenzene	ug/L	<1.0	1.0	11/19/21 09:30	
Bromodichloromethane	ug/L	<1.0	1.0	11/19/21 09:30	
Bromoform	ug/L	<1.0	1.0	11/19/21 09:30	
Bromomethane	ug/L	<1.0	1.0	11/19/21 09:30	v3
Carbon disulfide	ug/L	<1.0	1.0	11/19/21 09:30	
Carbon tetrachloride	ug/L	<1.0	1.0	11/19/21 09:30	
Chlorobenzene	ug/L	<1.0	1.0	11/19/21 09:30	
Chloroethane	ug/L	<1.0	1.0	11/19/21 09:30	
Chloroform	ug/L	<1.0	1.0	11/19/21 09:30	
Chloromethane	ug/L	<1.0	1.0	11/19/21 09:30	v3
cis-1,2-Dichloroethene	ug/L	<1.0	1.0	11/19/21 09:30	
cis-1,3-Dichloropropene	ug/L	<1.0	1.0	11/19/21 09:30	
Cyclohexane	ug/L	<1.0	1.0	11/19/21 09:30	
Dibromochloromethane	ug/L	<1.0	1.0	11/19/21 09:30	
Dibromomethane	ug/L	<1.0	1.0	11/19/21 09:30	
Dichlorodifluoromethane	ug/L	<1.0	1.0	11/19/21 09:30	v3
Ethylbenzene	ug/L	<1.0	1.0	11/19/21 09:30	
Isopropylbenzene (Cumene)	ug/L	<1.0	1.0	11/19/21 09:30	
Methyl acetate	ug/L	<1.0	1.0	11/19/21 09:30	
Methyl-tert-butyl ether	ug/L	<1.0	1.0	11/19/21 09:30	
Methylcyclohexane	ug/L	<1.0	1.0	11/19/21 09:30	

Results presented on this page are in the units indicated by the "Units" column except where an alternate unit is presented to the right of the result.

DRAFT

REPORT OF LABORATORY ANALYSIS

This report shall not be reproduced, except in full,
without the written consent of Pace Analytical Services, LLC.

Pace Analytical Services, LLC
575 Broad Hollow Road
Melville, NY 11747
(631)694-3040

QUALITY CONTROL DATA

Project: GRAB GW GROUP 11/17
Pace Project No.: 70195060

METHOD BLANK: 1180590 Matrix: Water

Associated Lab Samples: 70195060001, 70195060002, 70195060003, 70195060004, 70195060005, 70195060007, 70195060008, 70195060009, 70195060010

Parameter	Units	Blank Result	Reporting Limit	Analyzed	Qualifiers
Methylene Chloride	ug/L	<1.0	1.0	11/19/21 09:30	
Styrene	ug/L	<1.0	1.0	11/19/21 09:30	
Tetrachloroethene	ug/L	<1.0	1.0	11/19/21 09:30	
Toluene	ug/L	<1.0	1.0	11/19/21 09:30	
trans-1,2-Dichloroethene	ug/L	<1.0	1.0	11/19/21 09:30	
trans-1,3-Dichloropropene	ug/L	<1.0	1.0	11/19/21 09:30	
trans-1,4-Dichloro-2-butene	ug/L	<1.0	1.0	11/19/21 09:30	
Trichloroethene	ug/L	<1.0	1.0	11/19/21 09:30	
Trichlorofluoromethane	ug/L	<1.0	1.0	11/19/21 09:30	
Vinyl chloride	ug/L	<1.0	1.0	11/19/21 09:30	
Xylene (Total)	ug/L	<3.0	3.0	11/19/21 09:30	
1,2-Dichloroethane-d4 (S)	%	100	81-122	11/19/21 09:30	
4-Bromofluorobenzene (S)	%	93	79-118	11/19/21 09:30	
Toluene-d8 (S)	%	98	82-122	11/19/21 09:30	

LABORATORY CONTROL SAMPLE: 1180591

Parameter	Units	Spike Conc.	LCS Result	LCS % Rec	% Rec Limits	Qualifiers
1,1,1-Trichloroethane	ug/L	50	46.7	93	72-126	
1,1,2,2-Tetrachloroethane	ug/L	50	48.4	97	70-127	
1,1,2-Trichloroethane	ug/L	50	48.6	97	81-119	
1,1,2-Trichlorotrifluoroethane	ug/L	50	52.2	104	54-133	
1,1-Dichloroethane	ug/L	50	51.3	103	72-126	
1,1-Dichloroethene	ug/L	50	56.1	112	66-133	
1,2,4-Trichlorobenzene	ug/L	50	47.6	95	56-141	
1,2-Dibromoethane (EDB)	ug/L	50	52.2	104	81-123	
1,2-Dichlorobenzene	ug/L	50	47.0	94	80-117	
1,2-Dichloroethane	ug/L	50	50.7	101	69-134	
1,2-Dichloropropane	ug/L	50	51.8	104	75-125	
1,3-Dichlorobenzene	ug/L	50	47.9	96	82-116	
1,4-Dichlorobenzene	ug/L	50	48.3	97	80-117	
2-Butanone (MEK)	ug/L	50	45.2	90	33-165	
2-Hexanone	ug/L	50	40.9	82	50-128	
4-Methyl-2-pentanone (MIBK)	ug/L	50	47.3	95	62-131	
Acetone	ug/L	50	40.6	81	14-156	IH
Benzene	ug/L	50	52.7	105	78-117	
Bromobenzene	ug/L	50	47.2	94	80-117	
Bromodichloromethane	ug/L	50	51.7	103	80-123	
Bromoform	ug/L	50	44.4	89	49-138	
Bromomethane	ug/L	50	29.6	59	10-143	v3
Carbon disulfide	ug/L	50	49.5	99	66-133	
Carbon tetrachloride	ug/L	50	52.1	104	64-135	
Chlorobenzene	ug/L	50	46.4	93	79-117	

Results presented on this page are in the units indicated by the "Units" column except where an alternate unit is presented to the right of the result.

DRAFT

REPORT OF LABORATORY ANALYSIS

This report shall not be reproduced, except in full,
without the written consent of Pace Analytical Services, LLC.

Pace Analytical Services, LLC
575 Broad Hollow Road
Melville, NY 11747
(631)694-3040

QUALITY CONTROL DATA

Project: GRAB GW GROUP 11/17
Pace Project No.: 70195060

LABORATORY CONTROL SAMPLE: 1180591

Parameter	Units	Spike Conc.	LCS Result	LCS % Rec	% Rec Limits	Qualifiers
Chloroethane	ug/L	50	48.3	97	31-156	
Chloroform	ug/L	50	52.7	105	79-123	
Chloromethane	ug/L	50	34.3	69	39-116	v3
cis-1,2-Dichloroethene	ug/L	50	51.5	103	77-125	
cis-1,3-Dichloropropene	ug/L	50	55.2	110	78-131	
Cyclohexane	ug/L	50	44.6	89	53-130	
Dibromochloromethane	ug/L	50	46.2	92	65-123	
Dibromomethane	ug/L	50	51.2	102	81-123	
Dichlorodifluoromethane	ug/L	50	31.3	63	13-149	v3
Ethylbenzene	ug/L	50	44.8	90	79-115	
Isopropylbenzene (Cumene)	ug/L	50	47.3	95	74-118	
Methyl acetate	ug/L	50	46.5	93	10-214	
Methyl-tert-butyl ether	ug/L	50	48.1	96	69-118	
Methylcyclohexane	ug/L	50	43.2	86	63-124	
Methylene Chloride	ug/L	50	50.6	101	67-123	
Styrene	ug/L	50	47.7	95	82-121	
Tetrachloroethene	ug/L	50	41.9	84	65-120	
Toluene	ug/L	50	49.7	99	80-114	
trans-1,2-Dichloroethene	ug/L	50	50.3	101	74-123	
trans-1,3-Dichloropropene	ug/L	50	52.7	105	73-135	
trans-1,4-Dichloro-2-butene	ug/L	50	62.5	125	52-137	v1
Trichloroethene	ug/L	50	47.4	95	79-115	
Trichlorofluoromethane	ug/L	50	49.9	100	51-136	
Vinyl chloride	ug/L	50	44.2	88	49-118	
Xylene (Total)	ug/L	150	137	91	80-118	
1,2-Dichloroethane-d4 (S)	%			101	81-122	
4-Bromofluorobenzene (S)	%			96	79-118	
Toluene-d8 (S)	%			98	82-122	

MATRIX SPIKE SAMPLE: 1180851

Parameter	Units	70195060002 Result	Spike Conc.	MS Result	MS % Rec	% Rec Limits	Qualifiers
1,1,1-Trichloroethane	ug/L	<1.0	50	48.0	96	72-123	
1,1,2,2-Tetrachloroethane	ug/L	<1.0	50	48.6	97	64-133	
1,1,2-Trichloroethane	ug/L	<1.0	50	49.3	99	78-120	
1,1,2-Trichlorotrifluoroethane	ug/L	<1.0	50	51.2	102	56-136	
1,1-Dichloroethane	ug/L	<1.0	50	52.1	104	70-124	
1,1-Dichloroethene	ug/L	1.7	50	60.3	117	61-139	
1,2,4-Trichlorobenzene	ug/L	<1.0	50	45.8	92	53-138	
1,2-Dibromoethane (EDB)	ug/L	<1.0	50	47.9	96	78-121	
1,2-Dichlorobenzene	ug/L	<1.0	50	45.6	91	75-120	
1,2-Dichloroethane	ug/L	<1.0	50	50.9	102	58-138	
1,2-Dichloropropane	ug/L	<1.0	50	48.5	97	74-122	
1,3-Dichlorobenzene	ug/L	<1.0	50	46.6	93	78-119	
1,4-Dichlorobenzene	ug/L	<1.0	50	45.9	92	76-118	

Results presented on this page are in the units indicated by the "Units" column except where an alternate unit is presented to the right of the result.

DRAFT

REPORT OF LABORATORY ANALYSIS

This report shall not be reproduced, except in full,
without the written consent of Pace Analytical Services, LLC.

Pace Analytical Services, LLC
575 Broad Hollow Road
Melville, NY 11747
(631)694-3040

QUALITY CONTROL DATA

Project: GRAB GW GROUP 11/17
Pace Project No.: 70195060

MATRIX SPIKE SAMPLE: 1180851

Parameter	Units	70195060002 Result	Spike Conc.	MS Result	MS % Rec	% Rec Limits	Qualifiers
2-Butanone (MEK)	ug/L	<5.0	50	42.2	84	33-148	
2-Hexanone	ug/L	<5.0	50	38.3	77	49-124	
4-Methyl-2-pentanone (MIBK)	ug/L	<5.0	50	46.2	92	60-136	
Acetone	ug/L	<5.0	50	41.4	83	35-112	IH
Benzene	ug/L	<1.0	50	52.4	105	70-130	
Bromobenzene	ug/L	<1.0	50	44.7	89	79-115	
Bromodichloromethane	ug/L	<1.0	50	49.0	98	74-122	
Bromoform	ug/L	<1.0	50	44.9	90	39-139	
Bromomethane	ug/L	<1.0	50	20.8	42	10-130	v3
Carbon disulfide	ug/L	<1.0	50	47.3	95	60-129	
Carbon tetrachloride	ug/L	<1.0	50	54.0	108	56-143	
Chlorobenzene	ug/L	<1.0	50	46.9	94	74-122	
Chloroethane	ug/L	<1.0	50	42.2	84	35-146	
Chloroform	ug/L	<1.0	50	52.9	106	71-129	
Chloromethane	ug/L	<1.0	50	23.6	47	29-112	v3
cis-1,2-Dichloroethene	ug/L	1.2	50	56.4	110	73-129	
cis-1,3-Dichloropropene	ug/L	<1.0	50	49.6	99	67-130	
Cyclohexane	ug/L	<1.0	50	48.5	97	46-146	
Dibromochloromethane	ug/L	<1.0	50	42.8	86	55-126	
Dibromomethane	ug/L	<1.0	50	50.3	101	71-127	
Dichlorodifluoromethane	ug/L	<1.0	50	16.3	33	10-123	v3
Ethylbenzene	ug/L	<1.0	50	46.8	94	70-126	
Isopropylbenzene (Cumene)	ug/L	<1.0	50	45.9	92	68-127	
Methyl acetate	ug/L	<1.0	50	46.4	93	10-260	
Methyl-tert-butyl ether	ug/L	<1.0	50	47.8	96	60-140	
Methylcyclohexane	ug/L	<1.0	50	49.2	98	66-135	
Methylene Chloride	ug/L	<1.0	50	48.4	97	69-117	
Styrene	ug/L	<1.0	50	49.1	98	79-123	
Tetrachloroethene	ug/L	9.0	50	53.7	89	64-124	
Toluene	ug/L	<1.0	50	49.4	99	76-123	
trans-1,2-Dichloroethene	ug/L	<1.0	50	52.1	104	69-127	
trans-1,3-Dichloropropene	ug/L	<1.0	50	47.5	95	61-130	
trans-1,4-Dichloro-2-butene	ug/L	<1.0	50	51.7	103	18-144	v1
Trichloroethene	ug/L	3.4	50	51.8	97	73-125	
Trichlorofluoromethane	ug/L	<1.0	50	46.8	94	59-129	
Vinyl chloride	ug/L	<1.0	50	35.3	71	33-127	
Xylene (Total)	ug/L	<3.0	150	141	94	78-123	
1,2-Dichloroethane-d4 (S)	%				101	81-122	
4-Bromofluorobenzene (S)	%				103	79-118	
Toluene-d8 (S)	%				100	82-122	

SAMPLE DUPLICATE: 1180836

Parameter	Units	70195060005 Result	Dup Result	RPD	Qualifiers
1,1,1-Trichloroethane	ug/L	<1.0	<1.0		

Results presented on this page are in the units indicated by the "Units" column except where an alternate unit is presented to the right of the result.

REPORT OF LABORATORY ANALYSIS

This report shall not be reproduced, except in full,
without the written consent of Pace Analytical Services, LLC.

DRAFT

Pace Analytical Services, LLC
575 Broad Hollow Road
Melville, NY 11747
(631)694-3040

QUALITY CONTROL DATA

Project: GRAB GW GROUP 11/17
Pace Project No.: 70195060

SAMPLE DUPLICATE: 1180836

Parameter	Units	70195060005 Result	Dup Result	RPD	Qualifiers
1,1,2,2-Tetrachloroethane	ug/L	<1.0	<1.0		
1,1,2-Trichloroethane	ug/L	<1.0	<1.0		
1,1,2-Trichlorotrifluoroethane	ug/L	<1.0	<1.0		
1,1-Dichloroethane	ug/L	<1.0	<1.0		
1,1-Dichloroethene	ug/L	<1.0	<1.0		
1,2,4-Trichlorobenzene	ug/L	<1.0	<1.0		
1,2-Dibromoethane (EDB)	ug/L	<1.0	<1.0		
1,2-Dichlorobenzene	ug/L	<1.0	<1.0		
1,2-Dichloroethane	ug/L	<1.0	<1.0		
1,2-Dichloropropane	ug/L	<1.0	<1.0		
1,3-Dichlorobenzene	ug/L	<1.0	<1.0		
1,4-Dichlorobenzene	ug/L	<1.0	<1.0		
2-Butanone (MEK)	ug/L	<5.0	<5.0		
2-Hexanone	ug/L	<5.0	<5.0		
4-Methyl-2-pentanone (MIBK)	ug/L	<5.0	<5.0		
Acetone	ug/L	<5.0	<5.0		
Benzene	ug/L	<1.0	<1.0		
Bromobenzene	ug/L	<1.0	<1.0		
Bromodichloromethane	ug/L	<1.0	<1.0		
Bromoform	ug/L	<1.0	<1.0		
Bromomethane	ug/L	<1.0	<1.0		v3
Carbon disulfide	ug/L	<1.0	<1.0		
Carbon tetrachloride	ug/L	<1.0	<1.0		
Chlorobenzene	ug/L	<1.0	<1.0		
Chloroethane	ug/L	<1.0	<1.0		
Chloroform	ug/L	<1.0	<1.0		
Chloromethane	ug/L	<1.0	<1.0		v3
cis-1,2-Dichloroethene	ug/L	1.7	1.9	12	
cis-1,3-Dichloropropene	ug/L	<1.0	<1.0		
Cyclohexane	ug/L	<1.0	<1.0		
Dibromochloromethane	ug/L	<1.0	<1.0		
Dibromomethane	ug/L	<1.0	<1.0		
Dichlorodifluoromethane	ug/L	<1.0	<1.0		v3
Ethylbenzene	ug/L	<1.0	<1.0		
Isopropylbenzene (Cumene)	ug/L	<1.0	<1.0		
Methyl acetate	ug/L	<1.0	<1.0		
Methyl-tert-butyl ether	ug/L	<1.0	<1.0		
Methylcyclohexane	ug/L	<1.0	<1.0		
Methylene Chloride	ug/L	<1.0	<1.0		
Styrene	ug/L	<1.0	<1.0		
Tetrachloroethene	ug/L	<1.0	<1.0		
Toluene	ug/L	<1.0	<1.0		
trans-1,2-Dichloroethene	ug/L	<1.0	<1.0		
trans-1,3-Dichloropropene	ug/L	<1.0	<1.0		
trans-1,4-Dichloro-2-butene	ug/L	<1.0	<1.0		
Trichloroethene	ug/L	1.2	4.7	117	D6
Trichlorofluoromethane	ug/L	<1.0	<1.0		

Results presented on this page are in the units indicated by the "Units" column except where an alternate unit is presented to the right of the result.

DRAFT

REPORT OF LABORATORY ANALYSIS

This report shall not be reproduced, except in full,
without the written consent of Pace Analytical Services, LLC.

Pace Analytical Services, LLC
575 Broad Hollow Road
Melville, NY 11747
(631)694-3040

QUALITY CONTROL DATA

Project: GRAB GW GROUP 11/17
Pace Project No.: 70195060

SAMPLE DUPLICATE: 1180836

Parameter	Units	70195060005 Result	Dup Result	RPD	Qualifiers
Vinyl chloride	ug/L	<1.0	<1.0		
Xylene (Total)	ug/L	<3.0	<3.0		
1,2-Dichloroethane-d4 (S)	%	98	101		
4-Bromofluorobenzene (S)	%	101	99		
Toluene-d8 (S)	%	99	98		

DRAFT

Results presented on this page are in the units indicated by the "Units" column except where an alternate unit is presented to the right of the result.

REPORT OF LABORATORY ANALYSIS

This report shall not be reproduced, except in full,
without the written consent of Pace Analytical Services, LLC.

Pace Analytical Services, LLC
575 Broad Hollow Road
Melville, NY 11747
(631)694-3040

QUALITY CONTROL DATA

Project: GRAB GW GROUP 11/17
Pace Project No.: 70195060

QC Batch: 234385
QC Batch Method: EPA 8260C/5030C
Analysis Method: EPA 8260C/5030C
Analysis Description: 8260 MSV
Laboratory: Pace Analytical Services - Melville
Associated Lab Samples: 70195060006

METHOD BLANK: 1182307 Matrix: Water
Associated Lab Samples: 70195060006

Parameter	Units	Blank Result	Reporting Limit	Analyzed	Qualifiers
1,1,1-Trichloroethane	ug/L	<1.0	1.0	11/23/21 08:15	
1,1,2,2-Tetrachloroethane	ug/L	<1.0	1.0	11/23/21 08:15	
1,1,2-Trichloroethane	ug/L	<1.0	1.0	11/23/21 08:15	
1,1,2-Trichlorotrifluoroethane	ug/L	<1.0	1.0	11/23/21 08:15	
1,1-Dichloroethane	ug/L	<1.0	1.0	11/23/21 08:15	
1,1-Dichloroethene	ug/L	<1.0	1.0	11/23/21 08:15	
1,2,4-Trichlorobenzene	ug/L	<1.0	1.0	11/23/21 08:15	
1,2-Dibromoethane (EDB)	ug/L	<1.0	1.0	11/23/21 08:15	
1,2-Dichlorobenzene	ug/L	<1.0	1.0	11/23/21 08:15	
1,2-Dichloroethane	ug/L	<1.0	1.0	11/23/21 08:15	
1,2-Dichloropropane	ug/L	<1.0	1.0	11/23/21 08:15	
1,3-Dichlorobenzene	ug/L	<1.0	1.0	11/23/21 08:15	
1,4-Dichlorobenzene	ug/L	<1.0	1.0	11/23/21 08:15	
2-Butanone (MEK)	ug/L	<5.0	5.0	11/23/21 08:15	
2-Hexanone	ug/L	<5.0	5.0	11/23/21 08:15	
4-Methyl-2-pentanone (MIBK)	ug/L	<5.0	5.0	11/23/21 08:15	
Acetone	ug/L	<5.0	5.0	11/23/21 08:15	
Benzene	ug/L	<1.0	1.0	11/23/21 08:15	
Bromobenzene	ug/L	<1.0	1.0	11/23/21 08:15	
Bromodichloromethane	ug/L	<1.0	1.0	11/23/21 08:15	
Bromoform	ug/L	<1.0	1.0	11/23/21 08:15	
Bromomethane	ug/L	<1.0	1.0	11/23/21 08:15	v3
Carbon disulfide	ug/L	<1.0	1.0	11/23/21 08:15	
Carbon tetrachloride	ug/L	<1.0	1.0	11/23/21 08:15	
Chlorobenzene	ug/L	<1.0	1.0	11/23/21 08:15	
Chloroethane	ug/L	<1.0	1.0	11/23/21 08:15	
Chloroform	ug/L	<1.0	1.0	11/23/21 08:15	
Chloromethane	ug/L	<1.0	1.0	11/23/21 08:15	v3
cis-1,2-Dichloroethene	ug/L	<1.0	1.0	11/23/21 08:15	
cis-1,3-Dichloropropene	ug/L	<1.0	1.0	11/23/21 08:15	
Cyclohexane	ug/L	<1.0	1.0	11/23/21 08:15	
Dibromochloromethane	ug/L	<1.0	1.0	11/23/21 08:15	
Dibromomethane	ug/L	<1.0	1.0	11/23/21 08:15	
Dichlorodifluoromethane	ug/L	<1.0	1.0	11/23/21 08:15	v3
Ethylbenzene	ug/L	<1.0	1.0	11/23/21 08:15	
Isopropylbenzene (Cumene)	ug/L	<1.0	1.0	11/23/21 08:15	
Methyl acetate	ug/L	<1.0	1.0	11/23/21 08:15	
Methyl-tert-butyl ether	ug/L	<1.0	1.0	11/23/21 08:15	
Methylcyclohexane	ug/L	<1.0	1.0	11/23/21 08:15	
Methylene Chloride	ug/L	<1.0	1.0	11/23/21 08:15	

DRAFT

Results presented on this page are in the units indicated by the "Units" column except where an alternate unit is presented to the right of the result.

REPORT OF LABORATORY ANALYSIS

This report shall not be reproduced, except in full,
without the written consent of Pace Analytical Services, LLC.

Pace Analytical Services, LLC
575 Broad Hollow Road
Melville, NY 11747
(631)694-3040

QUALITY CONTROL DATA

Project: GRAB GW GROUP 11/17
Pace Project No.: 70195060

METHOD BLANK: 1182307 Matrix: Water
Associated Lab Samples: 70195060006

Parameter	Units	Blank Result	Reporting Limit	Analyzed	Qualifiers
Styrene	ug/L	<1.0	1.0	11/23/21 08:15	
Tetrachloroethene	ug/L	<1.0	1.0	11/23/21 08:15	
Toluene	ug/L	<1.0	1.0	11/23/21 08:15	
trans-1,2-Dichloroethene	ug/L	<1.0	1.0	11/23/21 08:15	
trans-1,3-Dichloropropene	ug/L	<1.0	1.0	11/23/21 08:15	
trans-1,4-Dichloro-2-butene	ug/L	<1.0	1.0	11/23/21 08:15	
Trichloroethene	ug/L	<1.0	1.0	11/23/21 08:15	
Trichlorofluoromethane	ug/L	<1.0	1.0	11/23/21 08:15	
Vinyl chloride	ug/L	<1.0	1.0	11/23/21 08:15	
Xylene (Total)	ug/L	<3.0	3.0	11/23/21 08:15	
1,2-Dichloroethane-d4 (S)	%	95	81-122	11/23/21 08:15	
4-Bromofluorobenzene (S)	%	99	79-118	11/23/21 08:15	
Toluene-d8 (S)	%	96	82-122	11/23/21 08:15	

LABORATORY CONTROL SAMPLE: 1182308

Parameter	Units	Spike Conc.	LCS Result	LCS % Rec	% Rec Limits	Qualifiers
1,1,1-Trichloroethane	ug/L	50	49.1	98	72-126	
1,1,2,2-Tetrachloroethane	ug/L	50	48.7	97	70-127	
1,1,2-Trichloroethane	ug/L	50	51.4	103	81-119	
1,1,2-Trichlorotrifluoroethane	ug/L	50	61.5	123	54-133	v1
1,1-Dichloroethane	ug/L	50	51.0	102	72-126	
1,1-Dichloroethene	ug/L	50	64.7	129	66-133	v1
1,2,4-Trichlorobenzene	ug/L	50	53.1	106	56-141	
1,2-Dibromoethane (EDB)	ug/L	50	53.3	107	81-123	
1,2-Dichlorobenzene	ug/L	50	50.2	100	80-117	
1,2-Dichloroethane	ug/L	50	51.3	103	69-134	
1,2-Dichloropropane	ug/L	50	53.5	107	75-125	
1,3-Dichlorobenzene	ug/L	50	51.2	102	82-116	
1,4-Dichlorobenzene	ug/L	50	50.9	102	80-117	
2-Butanone (MEK)	ug/L	50	41.2	82	33-165	
2-Hexanone	ug/L	50	36.7	73	50-128	
4-Methyl-2-pentanone (MIBK)	ug/L	50	44.4	89	62-131	
Acetone	ug/L	50	34.3	69	14-156	IH,v1
Benzene	ug/L	50	57.2	114	78-117	
Bromobenzene	ug/L	50	50.0	100	80-117	
Bromodichloromethane	ug/L	50	53.2	106	80-123	
Bromoform	ug/L	50	48.9	98	49-138	
Bromomethane	ug/L	50	35.4	71	10-143	v3
Carbon disulfide	ug/L	50	52.1	104	66-133	
Carbon tetrachloride	ug/L	50	55.5	111	64-135	
Chlorobenzene	ug/L	50	51.9	104	79-117	
Chloroethane	ug/L	50	48.1	96	31-156	
Chloroform	ug/L	50	53.8	108	79-123	

Results presented on this page are in the units indicated by the "Units" column except where an alternate unit is presented to the right of the result.

DRAFT

REPORT OF LABORATORY ANALYSIS

This report shall not be reproduced, except in full,
without the written consent of Pace Analytical Services, LLC.

Pace Analytical Services, LLC
575 Broad Hollow Road
Melville, NY 11747
(631)694-3040

QUALITY CONTROL DATA

Project: GRAB GW GROUP 11/17
Pace Project No.: 70195060

LABORATORY CONTROL SAMPLE: 1182308

Parameter	Units	Spike Conc.	LCS Result	LCS % Rec	% Rec Limits	Qualifiers
Chloromethane	ug/L	50	33.2	66	39-116	v3
cis-1,2-Dichloroethene	ug/L	50	53.4	107	77-125	
cis-1,3-Dichloropropene	ug/L	50	55.5	111	78-131	
Cyclohexane	ug/L	50	48.2	96	53-130	
Dibromochloromethane	ug/L	50	49.4	99	65-123	
Dibromomethane	ug/L	50	53.1	106	81-123	
Dichlorodifluoromethane	ug/L	50	36.3	73	13-149	v3
Ethylbenzene	ug/L	50	50.1	100	79-115	
Isopropylbenzene (Cumene)	ug/L	50	49.5	99	74-118	
Methyl acetate	ug/L	50	44.9	90	10-214	
Methyl-tert-butyl ether	ug/L	50	47.1	94	69-118	
Methylcyclohexane	ug/L	50	53.5	107	63-124	
Methylene Chloride	ug/L	50	50.9	102	67-123	
Styrene	ug/L	50	52.6	105	82-121	
Tetrachloroethene	ug/L	50	50.4	101	65-120	
Toluene	ug/L	50	53.5	107	80-114	
trans-1,2-Dichloroethene	ug/L	50	53.5	107	74-123	
trans-1,3-Dichloropropene	ug/L	50	53.2	106	73-135	
trans-1,4-Dichloro-2-butene	ug/L	50	52.7	105	52-137	
Trichloroethene	ug/L	50	52.5	105	79-115	
Trichlorofluoromethane	ug/L	50	51.2	102	51-136	
Vinyl chloride	ug/L	50	43.0	86	49-118	
Xylene (Total)	ug/L	150	153	102	80-118	
1,2-Dichloroethane-d4 (S)	%			94	81-122	
4-Bromofluorobenzene (S)	%			102	79-118	
Toluene-d8 (S)	%			99	82-122	

DRAFT

Results presented on this page are in the units indicated by the "Units" column except where an alternate unit is presented to the right of the result.

REPORT OF LABORATORY ANALYSIS

This report shall not be reproduced, except in full,
without the written consent of Pace Analytical Services, LLC.

Pace Analytical Services, LLC
575 Broad Hollow Road
Melville, NY 11747
(631)694-3040

QUALIFIERS

Project: GRAB GW GROUP 11/17
Pace Project No.: 70195060

DEFINITIONS

DF - Dilution Factor, if reported, represents the factor applied to the reported data due to dilution of the sample aliquot.

ND - Not Detected at or above adjusted reporting limit.

TNTC - Too Numerous To Count

J - Estimated concentration above the adjusted method detection limit and below the adjusted reporting limit.

MDL - Adjusted Method Detection Limit.

PQL - Practical Quantitation Limit.

RL - Reporting Limit - The lowest concentration value that meets project requirements for quantitative data with known precision and bias for a specific analyte in a specific matrix.

S - Surrogate

1,2-Diphenylhydrazine decomposes to and cannot be separated from Azobenzene using Method 8270. The result for each analyte is a combined concentration.

Consistent with EPA guidelines, unrounded data are displayed and have been used to calculate % recovery and RPD values.

LCS(D) - Laboratory Control Sample (Duplicate)

MS(D) - Matrix Spike (Duplicate)

DUP - Sample Duplicate

RPD - Relative Percent Difference

NC - Not Calculable.

SG - Silica Gel - Clean-Up

U - Indicates the compound was analyzed for, but not detected.

N-Nitrosodiphenylamine decomposes and cannot be separated from Diphenylamine using Method 8270. The result reported for each analyte is a combined concentration.

Reported results are not rounded until the final step prior to reporting. Therefore, calculated parameters that are typically reported as "Total" may vary slightly from the sum of the reported component parameters.

Pace Analytical is TNI accredited. Contact your Pace PM for the current list of accredited analytes.

TNI - The NELAC Institute.

ANALYTE QUALIFIERS

D6	The precision between the sample and sample duplicate exceeded laboratory control limits.
IH	This analyte exceeded secondary source verification criteria high for the initial calibration. The reported results should be considered an estimated value.
v1	The continuing calibration verification was above the method acceptance limit. Any detection for the analyte in the associated samples may have a high bias.
v3	The continuing calibration verification was below the method acceptance limit. Any detection for the analyte in the associated samples may have a low bias.

DRAFT

This report shall not be reproduced, except in full,
without the written consent of Pace Analytical Services, LLC.

Pace Analytical Services, LLC
575 Broad Hollow Road
Melville, NY 11747
(631)694-3040

QUALITY CONTROL DATA CROSS REFERENCE TABLE

Project: GRAB GW GROUP 11/17
Pace Project No.: 70195060

Lab ID	Sample ID	QC Batch Method	QC Batch	Analytical Method	Analytical Batch
70195060001	**GW-1**	EPA 8260C/5030C	234029		
70195060002	**GW-2**	EPA 8260C/5030C	234029		
70195060003	**GW-3**	EPA 8260C/5030C	234029		
70195060004	**GW-4**	EPA 8260C/5030C	234029		
70195060005	**GW-5**	EPA 8260C/5030C	234029		
70195060006	**GW-6**	EPA 8260C/5030C	234385		
70195060007	**FIELD BLANK-1**	EPA 8260C/5030C	234029		
70195060008	**TRIP-1**	EPA 8260C/5030C	234029		
70195060009	**GW-7**	EPA 8260C/5030C	234029		
70195060010	**GW-8**	EPA 8260C/5030C	234029		
70195060001	**GW-1**	EPA 8260			
70195060002	**GW-2**	EPA 8260			
70195060003	**GW-3**	EPA 8260			
70195060004	**GW-4**	EPA 8260	233151		
70195060005	**GW-5**	EPA 8260			
70195060007	**FIELD BLANK-1**	EPA 8260			
70195060008	**TRIP-1**	EPA 8260			
70195060009	**GW-7**	EPA 8260			
70195060010	**GW-8**	EPA 8260			

DRAFT

This report shall not be reproduced, except in full,
without the written consent of Pace Analytical Services, LLC.

CHAIN-OF-CUSTODY Analytical Request Document

Pace Analytical®

Chain-of-Custody is a LEGAL DOCUMENT - Complete all relevent fields

WO#: 70195060

70195060

LAB USE ONLY

Project Manager: LSY

** Preservative Types: (1) nitric acid, (2) sulfuric acid, (3) hydrochloric acid, (4) sodium hydroxide, (5) zinc acetate, (6) methanol, (7) sodium bisulfate, (8) sodium thiosulfate, (9) hexane, (A) ascorbic acid, (B) ammonium sulfate, (C) ammonium hydroxide, (D) TSP, (U) Unpreserved, (O) Other _____

Company: HRP Associates, Inc.

Address: 1 Fairchild Square, Suite 110, Clifton Park, NY 12065

Report To: Patrick Montuori

Copy To: David Stoll: david.stoll@hrpassociates.com

Billing Information: NYSDEC, Steven Walsh steven.walsh@dec.ny.gov

Email To: pmontuori@hrpassocisates.com

Site Collection Info/Address: SE Corner of Elton St & Wortman Ave

Customer Project Name/Number: Multi-Site P-Site - EltonSt/Linwood St

State: NY County/City: Kings/New York Time Zone Collected: [ ] PT [ ] MT [ ] CT [✓] ET

Phone: 845-531-9490

Email: pmontuori@hrpassocisates.com

Site/Facility ID #: 224250 & 224301

Compliance Monitoring? [ ] Yes [ ] No

Collected By (print): Patrick Montuori

Collected By (signature): Patrick Montuori

Purchase Order #: Callout #

Quote #: Multi-SB

DW PWS ID #:

DW Location Code:

Sample Disposal: [ ] Dispose as appropriate [ ] Return [ ] Archive: _____ [ ] Hold: _____

Turnaround Date Required:

Immediately Packed on Ice: [✓] Yes [ ] No

Rush: [ ] Same Day [ ] Next Day [ ] 2 Day [ ] 3 Day [ ] 4 Day [ ] 5 Day (Expedite Charges Apply)

Field Filtered (if applicable): [ ] Yes [ ] No

Analysis: _____

Matrix Codes (Insert in Matrix box below): Drinking Water (DW), Ground Water (GW), Wastewater (WW), Product (P), Soil/Solid (SL), Oil (OL), Wipe (WP), Air (AR), Tissue (TS), Bioassay (B), Vapor (V), Other (OT)

Customer Sample ID	Matrix *	Comp / Grab	Collected (or Composite Start) Date	Collected (or Composite Start) Time	Composite End Date	Composite End Time	Res Cl	# of Ctns	TCL VOCs (EPA 8260)
GW-1	GW	G	11-15	9:15			N	3	X
GW-2			11-15	11:25					X
GW-3			11-16	8:30					X
GW-4			11-15	14:50					X
GW-5			11-16	14:00					X
BW-6			11-16	10:35					X
Field Blank-1			11-16	14:00				1	X
Trip-1			11-16	14:05				2	X
GW-7	GW	G	11-17	9:10			N	3	X
GW-8	GW	G	11-17	11:10				3	X

Lab Profile/Line:

Lab Sample Receipt Checklist:

Custody Seals Present/Intact	Y	N	NA
Custody Signatures Present	Y	N	NA
Collector Signature Present	Y	N	NA
Bottles Intact	Y	N	NA
Correct Bottles	Y	N	NA
Sufficient Volume	Y	N	NA
Samples Received on Ice	Y	N	NA
VOA - Headspace Acceptable	Y	N	NA
USDA Regulated Soils	Y	N	NA
Samples in Holding Time	Y	N	NA
Residual Chlorine Present	Y	N	NA
Cl Strips: _____			
Sample pH Acceptable	Y	N	NA
pH Strips: _____			
Sulfide Present	Y	N	NA
Lead Acetate Strips: _____			

LAB USE ONLY:
Lab Sample # / Comments:

Customer Remarks / Special Conditions / Possible Hazards: Please hold to add samples to SDG. "Grab GW Group" (Future Samples)

Type of Ice Used: Wet Blue Dry None

Packing Material Used:

Radchem sample(s) screened (<500 cpm): Y N NA

SHORT HOLDS PRESENT (<72 hours): Y N N/A

Lab Tracking #:

Samples received via: FEDEX UPS Client Courier Pace Courier

Lab Sample Temperature Info:
Temp Blank Received: Y N NA
Therm ID#: TH176
Cooler 1 Temp Upon Receipt: 3.8 oC
Cooler 1 Therm Corr. Factor: 0.1 oC
Cooler 1 Corrected Temp: 3.9 oC
Comments:

Relinquished by/Company: (Signature)	Date/Time:	Received by/Company: (Signature)	Date/Time:
Patrick Montuori/HRP	11-17-21 11:30		11/17/21 11:44
	11/17/21 1550		11/17/21 15:50

MTJL LAB USE ONLY
Table #:
Acctnum:
Template:
Prelogin:
PM:

Trip Blank Received: Y N NA
HCL MeOH TSP Other

Non Conformance(s):

Page: 1/1

DRAFT

Pace Analytical Services, LLC
575 Broad Hollow Road
Melville, NY 11747
(631)694-3040

December 07, 2021

Patrick Montuori
HRP Associates, Inc.
1 Fairchild Square
Suite 110
Clifton Park, NY 12065

RE: Project: MONITORING WELL GROUP 11/17
Pace Project No.: 70195061

Dear Patrick Montuori:

Enclosed are the analytical results for sample(s) received by the laboratory on November 17, 2021. The results relate only to the samples included in this report. Results reported herein conform to the applicable TNI/NELAC Standards and the laboratory's Quality Manual, where applicable, unless otherwise noted in the body of the report.

The test results provided in this final report were generated by each of the following laboratories within the Pace Network:

- Pace Analytical Services - Melville

If you have any questions concerning this report, please feel free to contact me.

Sincerely,

Jennifer Aracri for
Lea Sherman
lea.sherman@pacelabs.com
(631)694-3040
Project Manager

Enclosures

cc: EDD Recipient, HRP Associates
Christopher Sbarra, HRP Associates, Inc.
David Stoll, HRP Associates, Inc.

DRAFT

Pace Analytical Services, LLC
575 Broad Hollow Road
Melville, NY 11747
(631)694-3040

CERTIFICATIONS

Project: MONITORING WELL GROUP 11/17
Pace Project No.: 70195061

Pace Analytical Services Long Island
575 Broad Hollow Rd, Melville, NY 11747
Connecticut Certification #: PH-0435
Delaware Certification # NY 10478
Maryland Certification #: 208
Massachusetts Certification #: M-NY026
New Hampshire Certification #: 2987
New Jersey Certification #: NY158
New York Certification #: 10478 Primary Accrediting Body
Pennsylvania Certification #: 68-00350
Rhode Island Certification #: LAO00340
Virginia Certification # 460302

DRAFT

This report shall not be reproduced, except in full,
without the written consent of Pace Analytical Services, LLC.

Pace Analytical Services, LLC
575 Broad Hollow Road
Melville, NY 11747
(631)694-3040

PROJECT NARRATIVE

Project: MONITORING WELL GROUP 11/17
Pace Project No.: 70195061

Method: **EPA 8260C/5030C**
Description: 8260C Volatile Organics
Client: NYDEC_HRP Associates Inc- Clifton Park, NY
Date: December 07, 2021

General Information:
14 samples were analyzed for EPA 8260C/5030C by Pace Analytical Services Melville. All samples were received in acceptable condition with any exceptions noted below or on the chain-of custody and/or the sample condition upon receipt form (SCUR) attached at the end of this report.

Hold Time:
The samples were analyzed within the method required hold times with any exceptions noted below.

Initial Calibrations (including MS Tune as applicable):
All criteria were within method requirements with any exceptions noted below.

QC Batch: 234029

IH: This analyte exceeded secondary source verification criteria high for the initial calibration. The reported results should be considered an estimated value.

- LCS (Lab ID: 1180591)
  - Acetone
- MS (Lab ID: 1180851)
  - Acetone

QC Batch: 234397

IH: This analyte exceeded secondary source verification criteria high for the initial calibration. The reported results should be considered an estimated value.

- DUP-1 (Lab ID: 70195061012)
  - Acetone
- LCS (Lab ID: 1182347)
  - Acetone
- MS (Lab ID: 1182348)
  - Acetone

Continuing Calibration:
All criteria were within method requirements with any exceptions noted below.

QC Batch: 234029

v3: The continuing calibration verification was below the method acceptance limit. Any detection for the analyte in the associated samples may have a low bias.

- 11.15.21 MW-16I (Lab ID: 70195061002)
  - Bromomethane
  - Chloromethane
  - Dichlorodifluoromethane
- 11.15.21 MW-16S (Lab ID: 70195061001)
  - Bromomethane
  - Chloromethane
  - Dichlorodifluoromethane
- 11.16.21 EAR-MW-19I (Lab ID: 70195061007)
  - Bromomethane
  - Chloromethane
  - Dichlorodifluoromethane

DRAFT

This report shall not be reproduced, except in full,
without the written consent of Pace Analytical Services, LLC.

Pace Analytical Services, LLC
575 Broad Hollow Road
Melville, NY 11747
(631)694-3040

PROJECT NARRATIVE

Project: MONITORING WELL GROUP 11/17
Pace Project No.: 70195061

Method: **EPA 8260C/5030C**
Description: 8260C Volatile Organics
Client: NYDEC_HRP Associates Inc- Clifton Park, NY
Date: December 07, 2021

QC Batch: 234029

v3: The continuing calibration verification was below the method acceptance limit. Any detection for the analyte in the associated samples may have a low bias.

- 11.16.21 EAR-MW-19S (Lab ID: 70195061006)
  - Bromomethane
  - Chloromethane
  - Dichlorodifluoromethane
- 11.16.21 MW-15D (Lab ID: 70195061005)
  - Bromomethane
  - Chloromethane
  - Dichlorodifluoromethane
- 11.16.21 MW-15I (Lab ID: 70195061004)
  - Bromomethane
  - Chloromethane
  - Dichlorodifluoromethane
- 11.16.21 MW-15S (Lab ID: 70195061003)
  - Bromomethane
  - Chloromethane
  - Dichlorodifluoromethane
- 11.17.21 MW-18S (Lab ID: 70195061010)
  - Bromomethane
  - Chloromethane
  - Dichlorodifluoromethane
- BLANK (Lab ID: 1180590)
  - Bromomethane
  - Chloromethane
  - Dichlorodifluoromethane
- DUP (Lab ID: 1180836)
  - Bromomethane
  - Chloromethane
  - Dichlorodifluoromethane
- FIELD BLANK-2 (Lab ID: 70195061008)
  - Bromomethane
  - Chloromethane
  - Dichlorodifluoromethane
- LCS (Lab ID: 1180591)
  - Bromomethane
  - Chloromethane
  - Dichlorodifluoromethane
- MS (Lab ID: 1180851)
  - Bromomethane
  - Chloromethane
  - Dichlorodifluoromethane
- TRIP-2 (Lab ID: 70195061009)
  - Bromomethane
  - Chloromethane

DRAFT

This report shall not be reproduced, except in full,
without the written consent of Pace Analytical Services, LLC.

Pace Analytical Services, LLC
575 Broad Hollow Road
Melville, NY 11747
(631)694-3040

PROJECT NARRATIVE

Project: MONITORING WELL GROUP 11/17
Pace Project No.: 70195061

Method: **EPA 8260C/5030C**
Description: 8260C Volatile Organics
Client: NYDEC_HRP Associates Inc- Clifton Park, NY
Date: December 07, 2021

QC Batch: 234029

v3: The continuing calibration verification was below the method acceptance limit. Any detection for the analyte in the associated samples may have a low bias.

- Dichlorodifluoromethane

QC Batch: 234397

v1: The continuing calibration verification was above the method acceptance limit. Any detection for the analyte in the associated samples may have a high bias.

- DUP-1 (Lab ID: 70195061012)
  - 1,1-Dichloroethene
  - Acetone
- LCS (Lab ID: 1182347)
  - 1,1-Dichloroethene
  - Acetone
- MS (Lab ID: 1182348)
  - 1,1-Dichloroethene
  - Acetone

v3: The continuing calibration verification was below the method acceptance limit. Any detection for the analyte in the associated samples may have a low bias.

- 11.17.21 MW-17 (Lab ID: 70195061013)
  - Bromomethane
  - Chloromethane
- 11.17.21 MW-18I (Lab ID: 70195061011)
  - Bromomethane
  - Chloromethane
- 11.17.21 MW-19 (Lab ID: 70195061014)
  - Bromomethane
  - Chloromethane
- BLANK (Lab ID: 1182346)
  - Bromomethane
  - Chloromethane
- DUP (Lab ID: 1182349)
  - Bromomethane
  - Chloromethane
- DUP-1 (Lab ID: 70195061012)
  - Bromomethane
  - Chloromethane
- LCS (Lab ID: 1182347)
  - Bromomethane
  - Chloromethane
- MS (Lab ID: 1182348)
  - Bromomethane
  - Chloromethane

Internal Standards:
All internal standards were within QC limits with any exceptions noted below.

DRAFT

This report shall not be reproduced, except in full,
without the written consent of Pace Analytical Services, LLC.

Pace Analytical Services, LLC
575 Broad Hollow Road
Melville, NY 11747
(631)694-3040

PROJECT NARRATIVE

Project: MONITORING WELL GROUP 11/17
Pace Project No.: 70195061

Method: **EPA 8260C/5030C**
Description: 8260C Volatile Organics
Client: NYDEC_HRP Associates Inc- Clifton Park, NY
Date: December 07, 2021

Surrogates:
All surrogates were within QC limits with any exceptions noted below.

Method Blank:
All analytes were below the report limit in the method blank, where applicable, with any exceptions noted below.

Laboratory Control Spike:
All laboratory control spike compounds were within QC limits with any exceptions noted below.

Matrix Spikes:
All percent recoveries and relative percent differences (RPDs) were within acceptance criteria with any exceptions noted below.

Duplicate Sample:
All duplicate sample results were within method acceptance criteria with any exceptions noted below.

QC Batch: 234029

D6: The precision between the sample and sample duplicate exceeded laboratory control limits.
- DUP (Lab ID: 1180836)
  - Trichloroethene

Additional Comments:

DRAFT

This report shall not be reproduced, except in full,
without the written consent of Pace Analytical Services, LLC.

Pace Analytical Services, LLC
575 Broad Hollow Road
Melville, NY 11747
(631)694-3040

PROJECT NARRATIVE

Project: MONITORING WELL GROUP 11/17
Pace Project No.: 70195061

Method: **EPA 8260**
Description: TIC MSV Water
Client: NYDEC_HRP Associates Inc- Clifton Park, NY
Date: December 07, 2021

General Information:
14 samples were analyzed for EPA 8260 by Pace Analytical Services Melville. All samples were received in acceptable condition with any exceptions noted below or on the chain-of custody and/or the sample condition upon receipt form (SCUR) attached at the end of this report.

Hold Time:
The samples were analyzed within the method required hold times with any exceptions noted below.

Initial Calibrations (including MS Tune as applicable):
All criteria were within method requirements with any exceptions noted below.

Continuing Calibration:
All criteria were within method requirements with any exceptions noted below.

Internal Standards:
All internal standards were within QC limits with any exceptions noted below.

Surrogates:
All surrogates were within QC limits with any exceptions noted below.

Method Blank:
All analytes were below the report limit in the method blank, where applicable, with any exceptions noted below.

Laboratory Control Spike:
All laboratory control spike compounds were within QC limits with any exceptions noted below.

Matrix Spikes:
All percent recoveries and relative percent differences (RPDs) were within acceptance criteria with any exceptions noted below.

Additional Comments:

This data package has been reviewed for quality and completeness and is approved for release.

DRAFT

This report shall not be reproduced, except in full,
without the written consent of Pace Analytical Services, LLC.

Pace Analytical Services, LLC
575 Broad Hollow Road
Melville, NY 11747
(631)694-3040

ANALYTICAL RESULTS

Project: MONITORING WELL GROUP 11/17
Pace Project No.: 70195061

Sample: 11.15.21 MW-16S **Lab ID: 70195061001** Collected: 11/15/21 13:25 Received: 11/17/21 15:50 Matrix: Water

Parameters	Results	Units	Report Limit	DF	Prepared	Analyzed	CAS No.	Qual
8260C Volatile Organics	Analytical Method: EPA 8260C/5030C Pace Analytical Services - Melville							
Acetone	**<5.0**	ug/L	5.0	1		11/19/21 15:00	67-64-1	
Benzene	**<1.0**	ug/L	1.0	1		11/19/21 15:00	71-43-2	
Bromodichloromethane	**<1.0**	ug/L	1.0	1		11/19/21 15:00	75-27-4	
Bromoform	**<1.0**	ug/L	1.0	1		11/19/21 15:00	75-25-2	
Bromomethane	**<1.0**	ug/L	1.0	1		11/19/21 15:00	74-83-9	v3
2-Butanone (MEK)	**<5.0**	ug/L	5.0	1		11/19/21 15:00	78-93-3	
Carbon disulfide	**<1.0**	ug/L	1.0	1		11/19/21 15:00	75-15-0	
Carbon tetrachloride	**<1.0**	ug/L	1.0	1		11/19/21 15:00	56-23-5	
Chlorobenzene	**<1.0**	ug/L	1.0	1		11/19/21 15:00	108-90-7	
Chloroethane	**<1.0**	ug/L	1.0	1		11/19/21 15:00	75-00-3	
Chloroform	**<1.0**	ug/L	1.0	1		11/19/21 15:00	67-66-3	
Chloromethane	**<1.0**	ug/L	1.0	1		11/19/21 15:00	74-87-3	v3
Cyclohexane	**<1.0**	ug/L	1.0	1		11/19/21 15:00	110-82-7	
1,2-Dibromo-3-chloropropane	**<1.0**	ug/L	1.0	1		11/19/21 15:00	96-12-8	
Dibromochloromethane	**<1.0**	ug/L	1.0	1		11/19/21 15:00	124-48-1	
1,2-Dibromoethane (EDB)	**<1.0**	ug/L	1.0	1		11/19/21 15:00	106-93-4	
1,2-Dichlorobenzene	**<1.0**	ug/L	1.0	1		11/19/21 15:00	95-50-1	
1,3-Dichlorobenzene	**<1.0**	ug/L	1.0	1		11/19/21 15:00	541-73-1	
1,4-Dichlorobenzene	**<1.0**	ug/L	1.0	1		11/19/21 15:00	106-46-7	
Dichlorodifluoromethane	**<1.0**	ug/L	1.0	1		11/19/21 15:00	75-71-8	v3
1,1-Dichloroethane	**<1.0**	ug/L	1.0	1		11/19/21 15:00	75-34-3	
1,2-Dichloroethane	**<1.0**	ug/L	1.0	1		11/19/21 15:00	107-06-2	
1,1-Dichloroethene	**<1.0**	ug/L	1.0	1		11/19/21 15:00	75-35-4	
cis-1,2-Dichloroethene	**4.2**	ug/L	1.0	1		11/19/21 15:00	156-59-2	
trans-1,2-Dichloroethene	**<1.0**	ug/L	1.0	1		11/19/21 15:00	156-60-5	
1,2-Dichloropropane	**<1.0**	ug/L	1.0	1		11/19/21 15:00	78-87-5	
cis-1,3-Dichloropropene	**<1.0**	ug/L	1.0	1		11/19/21 15:00	10061-01-5	
trans-1,3-Dichloropropene	**<1.0**	ug/L	1.0	1		11/19/21 15:00	10061-02-6	
Ethylbenzene	**<1.0**	ug/L	1.0	1		11/19/21 15:00	100-41-4	
2-Hexanone	**<5.0**	ug/L	5.0	1		11/19/21 15:00	591-78-6	
Isopropylbenzene (Cumene)	**<1.0**	ug/L	1.0	1		11/19/21 15:00	98-82-8	
Methyl acetate	**<1.0**	ug/L	1.0	1		11/19/21 15:00	79-20-9	
Methylcyclohexane	**<1.0**	ug/L	1.0	1		11/19/21 15:00	108-87-2	
Methylene Chloride	**<1.0**	ug/L	1.0	1		11/19/21 15:00	75-09-2	
4-Methyl-2-pentanone (MIBK)	**<5.0**	ug/L	5.0	1		11/19/21 15:00	108-10-1	
Methyl-tert-butyl ether	**<1.0**	ug/L	1.0	1		11/19/21 15:00	1634-04-4	
Styrene	**<1.0**	ug/L	1.0	1		11/19/21 15:00	100-42-5	
1,1,2,2-Tetrachloroethane	**<1.0**	ug/L	1.0	1		11/19/21 15:00	79-34-5	
Tetrachloroethene	**<1.0**	ug/L	1.0	1		11/19/21 15:00	127-18-4	
Toluene	**<1.0**	ug/L	1.0	1		11/19/21 15:00	108-88-3	
1,2,4-Trichlorobenzene	**<1.0**	ug/L	1.0	1		11/19/21 15:00	120-82-1	
1,1,1-Trichloroethane	**<1.0**	ug/L	1.0	1		11/19/21 15:00	71-55-6	
1,1,2-Trichloroethane	**<1.0**	ug/L	1.0	1		11/19/21 15:00	79-00-5	
Trichloroethene	**<1.0**	ug/L	1.0	1		11/19/21 15:00	79-01-6	
Trichlorofluoromethane	**<1.0**	ug/L	1.0	1		11/19/21 15:00	75-69-4	
1,1,2-Trichlorotrifluoroethane	**<1.0**	ug/L	1.0	1		11/19/21 15:00	76-13-1	

DRAFT

REPORT OF LABORATORY ANALYSIS

This report shall not be reproduced, except in full,
without the written consent of Pace Analytical Services, LLC.

Pace Analytical Services, LLC
575 Broad Hollow Road
Melville, NY 11747
(631)694-3040

ANALYTICAL RESULTS

Project: MONITORING WELL GROUP 11/17
Pace Project No.: 70195061

Sample: 11.15.21 MW-16S **Lab ID: 70195061001** Collected: 11/15/21 13:25 Received: 11/17/21 15:50 Matrix: Water

Parameters	Results	Units	Report Limit	DF	Prepared	Analyzed	CAS No.	Qual
8260C Volatile Organics	Analytical Method: EPA 8260C/5030C Pace Analytical Services - Melville							
Vinyl chloride	**<1.0**	ug/L	1.0	1		11/19/21 15:00	75-01-4	
Xylene (Total)	**<3.0**	ug/L	3.0	1		11/19/21 15:00	1330-20-7	
Surrogates								
1,2-Dichloroethane-d4 (S)	98	%	81-122	1		11/19/21 15:00	17060-07-0	
4-Bromofluorobenzene (S)	102	%	79-118	1		11/19/21 15:00	460-00-4	
Toluene-d8 (S)	100	%	82-122	1		11/19/21 15:00	2037-26-5	
TIC MSV Water	Analytical Method: EPA 8260 Pace Analytical Services - Melville							
TIC Search	**No TICs found.**			1		12/02/21 17:28		

DRAFT

This report shall not be reproduced, except in full,
without the written consent of Pace Analytical Services, LLC.

Pace Analytical Services, LLC
575 Broad Hollow Road
Melville, NY 11747
(631)694-3040

ANALYTICAL RESULTS

Project: MONITORING WELL GROUP 11/17
Pace Project No.: 70195061

Sample: 11.15.21 MW-16I **Lab ID: 70195061002** Collected: 11/15/21 16:03 Received: 11/17/21 15:50 Matrix: Water

Parameters	Results	Units	Report Limit	DF	Prepared	Analyzed	CAS No.	Qual
8260C Volatile Organics	Analytical Method: EPA 8260C/5030C Pace Analytical Services - Melville							
Acetone	**<5.0**	ug/L	5.0	1		11/19/21 15:19	67-64-1	
Benzene	**<1.0**	ug/L	1.0	1		11/19/21 15:19	71-43-2	
Bromodichloromethane	**<1.0**	ug/L	1.0	1		11/19/21 15:19	75-27-4	
Bromoform	**<1.0**	ug/L	1.0	1		11/19/21 15:19	75-25-2	
Bromomethane	**<1.0**	ug/L	1.0	1		11/19/21 15:19	74-83-9	v3
2-Butanone (MEK)	**<5.0**	ug/L	5.0	1		11/19/21 15:19	78-93-3	
Carbon disulfide	**<1.0**	ug/L	1.0	1		11/19/21 15:19	75-15-0	
Carbon tetrachloride	**<1.0**	ug/L	1.0	1		11/19/21 15:19	56-23-5	
Chlorobenzene	**<1.0**	ug/L	1.0	1		11/19/21 15:19	108-90-7	
Chloroethane	**<1.0**	ug/L	1.0	1		11/19/21 15:19	75-00-3	
Chloroform	**<1.0**	ug/L	1.0	1		11/19/21 15:19	67-66-3	
Chloromethane	**<1.0**	ug/L	1.0	1		11/19/21 15:19	74-87-3	v3
Cyclohexane	**<1.0**	ug/L	1.0	1		11/19/21 15:19	110-82-7	
1,2-Dibromo-3-chloropropane	**<1.0**	ug/L	1.0	1		11/19/21 15:19	96-12-8	
Dibromochloromethane	**<1.0**	ug/L	1.0	1		11/19/21 15:19	124-48-1	
1,2-Dibromoethane (EDB)	**<1.0**	ug/L	1.0	1		11/19/21 15:19	106-93-4	
1,2-Dichlorobenzene	**<1.0**	ug/L	1.0	1		11/19/21 15:19	95-50-1	
1,3-Dichlorobenzene	**<1.0**	ug/L	1.0	1		11/19/21 15:19	541-73-1	
1,4-Dichlorobenzene	**<1.0**	ug/L	1.0	1		11/19/21 15:19	106-46-7	
Dichlorodifluoromethane	**<1.0**	ug/L	1.0	1		11/19/21 15:19	75-71-8	v3
1,1-Dichloroethane	**<1.0**	ug/L	1.0	1		11/19/21 15:19	75-34-3	
1,2-Dichloroethane	**<1.0**	ug/L	1.0	1		11/19/21 15:19	107-06-2	
1,1-Dichloroethene	**<1.0**	ug/L	1.0	1		11/19/21 15:19	75-35-4	
cis-1,2-Dichloroethene	**<1.0**	ug/L	1.0	1		11/19/21 15:19	156-59-2	
trans-1,2-Dichloroethene	**<1.0**	ug/L	1.0	1		11/19/21 15:19	156-60-5	
1,2-Dichloropropane	**<1.0**	ug/L	1.0	1		11/19/21 15:19	78-87-5	
cis-1,3-Dichloropropene	**<1.0**	ug/L	1.0	1		11/19/21 15:19	10061-01-5	
trans-1,3-Dichloropropene	**<1.0**	ug/L	1.0	1		11/19/21 15:19	10061-02-6	
Ethylbenzene	**<1.0**	ug/L	1.0	1		11/19/21 15:19	100-41-4	
2-Hexanone	**<5.0**	ug/L	5.0	1		11/19/21 15:19	591-78-6	
Isopropylbenzene (Cumene)	**<1.0**	ug/L	1.0	1		11/19/21 15:19	98-82-8	
Methyl acetate	**<1.0**	ug/L	1.0	1		11/19/21 15:19	79-20-9	
Methylcyclohexane	**<1.0**	ug/L	1.0	1		11/19/21 15:19	108-87-2	
Methylene Chloride	**<1.0**	ug/L	1.0	1		11/19/21 15:19	75-09-2	
4-Methyl-2-pentanone (MIBK)	**<5.0**	ug/L	5.0	1		11/19/21 15:19	108-10-1	
Methyl-tert-butyl ether	**<1.0**	ug/L	1.0	1		11/19/21 15:19	1634-04-4	
Styrene	**<1.0**	ug/L	1.0	1		11/19/21 15:19	100-42-5	
1,1,2,2-Tetrachloroethane	**<1.0**	ug/L	1.0	1		11/19/21 15:19	79-34-5	
Tetrachloroethene	**7.3**	ug/L	1.0	1		11/19/21 15:19	127-18-4	
Toluene	**<1.0**	ug/L	1.0	1		11/19/21 15:19	108-88-3	
1,2,4-Trichlorobenzene	**<1.0**	ug/L	1.0	1		11/19/21 15:19	120-82-1	
1,1,1-Trichloroethane	**<1.0**	ug/L	1.0	1		11/19/21 15:19	71-55-6	
1,1,2-Trichloroethane	**<1.0**	ug/L	1.0	1		11/19/21 15:19	79-00-5	
Trichloroethene	**1.7**	ug/L	1.0	1		11/19/21 15:19	79-01-6	
Trichlorofluoromethane	**<1.0**	ug/L	1.0	1		11/19/21 15:19	75-69-4	
1,1,2-Trichlorotrifluoroethane	**<1.0**	ug/L	1.0	1		11/19/21 15:19	76-13-1	

DRAFT

REPORT OF LABORATORY ANALYSIS

This report shall not be reproduced, except in full,
without the written consent of Pace Analytical Services, LLC.

Pace Analytical Services, LLC
575 Broad Hollow Road
Melville, NY 11747
(631)694-3040

ANALYTICAL RESULTS

Project: MONITORING WELL GROUP 11/17
Pace Project No.: 70195061

Sample: 11.15.21 MW-16I **Lab ID: 70195061002** Collected: 11/15/21 16:03 Received: 11/17/21 15:50 Matrix: Water

Parameters	Results	Units	Report Limit	DF	Prepared	Analyzed	CAS No.	Qual
8260C Volatile Organics	Analytical Method: EPA 8260C/5030C Pace Analytical Services - Melville							
Vinyl chloride	**<1.0**	ug/L	1.0	1		11/19/21 15:19	75-01-4	
Xylene (Total)	**<3.0**	ug/L	3.0	1		11/19/21 15:19	1330-20-7	
Surrogates								
1,2-Dichloroethane-d4 (S)	101	%	81-122	1		11/19/21 15:19	17060-07-0	
4-Bromofluorobenzene (S)	101	%	79-118	1		11/19/21 15:19	460-00-4	
Toluene-d8 (S)	98	%	82-122	1		11/19/21 15:19	2037-26-5	
TIC MSV Water	Analytical Method: EPA 8260 Pace Analytical Services - Melville							
TIC Search	**No TICs found.**			1		12/02/21 17:29		

DRAFT

This report shall not be reproduced, except in full,
without the written consent of Pace Analytical Services, LLC.

Pace Analytical Services, LLC
575 Broad Hollow Road
Melville, NY 11747
(631)694-3040

ANALYTICAL RESULTS

Project: MONITORING WELL GROUP 11/17
Pace Project No.: 70195061

Sample: 11.16.21 MW-15S **Lab ID: 70195061003** Collected: 11/16/21 13:02 Received: 11/17/21 15:50 Matrix: Water

Parameters	Results	Units	Report Limit	DF	Prepared	Analyzed	CAS No.	Qual
8260C Volatile Organics	Analytical Method: EPA 8260C/5030C Pace Analytical Services - Melville							
Acetone	**<5.0**	ug/L	5.0	1		11/19/21 15:38	67-64-1	
Benzene	**<1.0**	ug/L	1.0	1		11/19/21 15:38	71-43-2	
Bromodichloromethane	**<1.0**	ug/L	1.0	1		11/19/21 15:38	75-27-4	
Bromoform	**<1.0**	ug/L	1.0	1		11/19/21 15:38	75-25-2	
Bromomethane	**<1.0**	ug/L	1.0	1		11/19/21 15:38	74-83-9	v3
2-Butanone (MEK)	**<5.0**	ug/L	5.0	1		11/19/21 15:38	78-93-3	
Carbon disulfide	**<1.0**	ug/L	1.0	1		11/19/21 15:38	75-15-0	
Carbon tetrachloride	**<1.0**	ug/L	1.0	1		11/19/21 15:38	56-23-5	
Chlorobenzene	**<1.0**	ug/L	1.0	1		11/19/21 15:38	108-90-7	
Chloroethane	**<1.0**	ug/L	1.0	1		11/19/21 15:38	75-00-3	
Chloroform	**5.9**	ug/L	1.0	1		11/19/21 15:38	67-66-3	
Chloromethane	**<1.0**	ug/L	1.0	1		11/19/21 15:38	74-87-3	v3
Cyclohexane	**<1.0**	ug/L	1.0	1		11/19/21 15:38	110-82-7	
1,2-Dibromo-3-chloropropane	**<1.0**	ug/L	1.0	1		11/19/21 15:38	96-12-8	
Dibromochloromethane	**<1.0**	ug/L	1.0	1		11/19/21 15:38	124-48-1	
1,2-Dibromoethane (EDB)	**<1.0**	ug/L	1.0	1		11/19/21 15:38	106-93-4	
1,2-Dichlorobenzene	**<1.0**	ug/L	1.0	1		11/19/21 15:38	95-50-1	
1,3-Dichlorobenzene	**<1.0**	ug/L	1.0	1		11/19/21 15:38	541-73-1	
1,4-Dichlorobenzene	**<1.0**	ug/L	1.0	1		11/19/21 15:38	106-46-7	
Dichlorodifluoromethane	**<1.0**	ug/L	1.0	1		11/19/21 15:38	75-71-8	v3
1,1-Dichloroethane	**<1.0**	ug/L	1.0	1		11/19/21 15:38	75-34-3	
1,2-Dichloroethane	**<1.0**	ug/L	1.0	1		11/19/21 15:38	107-06-2	
1,1-Dichloroethene	**<1.0**	ug/L	1.0	1		11/19/21 15:38	75-35-4	
cis-1,2-Dichloroethene	**<1.0**	ug/L	1.0	1		11/19/21 15:38	156-59-2	
trans-1,2-Dichloroethene	**<1.0**	ug/L	1.0	1		11/19/21 15:38	156-60-5	
1,2-Dichloropropane	**<1.0**	ug/L	1.0	1		11/19/21 15:38	78-87-5	
cis-1,3-Dichloropropene	**<1.0**	ug/L	1.0	1		11/19/21 15:38	10061-01-5	
trans-1,3-Dichloropropene	**<1.0**	ug/L	1.0	1		11/19/21 15:38	10061-02-6	
Ethylbenzene	**<1.0**	ug/L	1.0	1		11/19/21 15:38	100-41-4	
2-Hexanone	**<5.0**	ug/L	5.0	1		11/19/21 15:38	591-78-6	
Isopropylbenzene (Cumene)	**<1.0**	ug/L	1.0	1		11/19/21 15:38	98-82-8	
Methyl acetate	**<1.0**	ug/L	1.0	1		11/19/21 15:38	79-20-9	
Methylcyclohexane	**<1.0**	ug/L	1.0	1		11/19/21 15:38	108-87-2	
Methylene Chloride	**<1.0**	ug/L	1.0	1		11/19/21 15:38	75-09-2	
4-Methyl-2-pentanone (MIBK)	**<5.0**	ug/L	5.0	1		11/19/21 15:38	108-10-1	
Methyl-tert-butyl ether	**<1.0**	ug/L	1.0	1		11/19/21 15:38	1634-04-4	
Styrene	**<1.0**	ug/L	1.0	1		11/19/21 15:38	100-42-5	
1,1,2,2-Tetrachloroethane	**<1.0**	ug/L	1.0	1		11/19/21 15:38	79-34-5	
Tetrachloroethene	**<1.0**	ug/L	1.0	1		11/19/21 15:38	127-18-4	
Toluene	**<1.0**	ug/L	1.0	1		11/19/21 15:38	108-88-3	
1,2,4-Trichlorobenzene	**<1.0**	ug/L	1.0	1		11/19/21 15:38	120-82-1	
1,1,1-Trichloroethane	**<1.0**	ug/L	1.0	1		11/19/21 15:38	71-55-6	
1,1,2-Trichloroethane	**<1.0**	ug/L	1.0	1		11/19/21 15:38	79-00-5	
Trichloroethene	**<1.0**	ug/L	1.0	1		11/19/21 15:38	79-01-6	
Trichlorofluoromethane	**<1.0**	ug/L	1.0	1		11/19/21 15:38	75-69-4	
1,1,2-Trichlorotrifluoroethane	**<1.0**	ug/L	1.0	1		11/19/21 15:38	76-13-1	

DRAFT

REPORT OF LABORATORY ANALYSIS

This report shall not be reproduced, except in full,
without the written consent of Pace Analytical Services, LLC.

Pace Analytical Services, LLC
575 Broad Hollow Road
Melville, NY 11747
(631)694-3040

ANALYTICAL RESULTS

Project: MONITORING WELL GROUP 11/17
Pace Project No.: 70195061

Sample: 11.16.21 MW-15S **Lab ID: 70195061003** Collected: 11/16/21 13:02 Received: 11/17/21 15:50 Matrix: Water

Parameters	Results	Units	Report Limit	DF	Prepared	Analyzed	CAS No.	Qual
8260C Volatile Organics	Analytical Method: EPA 8260C/5030C Pace Analytical Services - Melville							
Vinyl chloride	**<1.0**	ug/L	1.0	1		11/19/21 15:38	75-01-4	
Xylene (Total)	**<3.0**	ug/L	3.0	1		11/19/21 15:38	1330-20-7	
Surrogates								
1,2-Dichloroethane-d4 (S)	99	%	81-122	1		11/19/21 15:38	17060-07-0	
4-Bromofluorobenzene (S)	100	%	79-118	1		11/19/21 15:38	460-00-4	
Toluene-d8 (S)	98	%	82-122	1		11/19/21 15:38	2037-26-5	
TIC MSV Water	Analytical Method: EPA 8260 Pace Analytical Services - Melville							
TIC Search	**No Tics found**			1		12/03/21 10:56		

DRAFT

REPORT OF LABORATORY ANALYSIS

This report shall not be reproduced, except in full,
without the written consent of Pace Analytical Services, LLC.

Pace Analytical Services, LLC
575 Broad Hollow Road
Melville, NY 11747
(631)694-3040

ANALYTICAL RESULTS

Project: MONITORING WELL GROUP 11/17
Pace Project No.: 70195061

Sample: 11.16.21 MW-15I **Lab ID: 70195061004** Collected: 11/16/21 09:19 Received: 11/17/21 15:50 Matrix: Water

Parameters	Results	Units	Report Limit	DF	Prepared	Analyzed	CAS No.	Qual
8260C Volatile Organics	Analytical Method: EPA 8260C/5030C Pace Analytical Services - Melville							
Acetone	**<5.0**	ug/L	5.0	1		11/19/21 15:58	67-64-1	
Benzene	**<1.0**	ug/L	1.0	1		11/19/21 15:58	71-43-2	
Bromodichloromethane	**<1.0**	ug/L	1.0	1		11/19/21 15:58	75-27-4	
Bromoform	**<1.0**	ug/L	1.0	1		11/19/21 15:58	75-25-2	
Bromomethane	**<1.0**	ug/L	1.0	1		11/19/21 15:58	74-83-9	v3
2-Butanone (MEK)	**<5.0**	ug/L	5.0	1		11/19/21 15:58	78-93-3	
Carbon disulfide	**<1.0**	ug/L	1.0	1		11/19/21 15:58	75-15-0	
Carbon tetrachloride	**<1.0**	ug/L	1.0	1		11/19/21 15:58	56-23-5	
Chlorobenzene	**<1.0**	ug/L	1.0	1		11/19/21 15:58	108-90-7	
Chloroethane	**<1.0**	ug/L	1.0	1		11/19/21 15:58	75-00-3	
Chloroform	**<1.0**	ug/L	1.0	1		11/19/21 15:58	67-66-3	
Chloromethane	**<1.0**	ug/L	1.0	1		11/19/21 15:58	74-87-3	v3
Cyclohexane	**<1.0**	ug/L	1.0	1		11/19/21 15:58	110-82-7	
1,2-Dibromo-3-chloropropane	**<1.0**	ug/L	1.0	1		11/19/21 15:58	96-12-8	
Dibromochloromethane	**<1.0**	ug/L	1.0	1		11/19/21 15:58	124-48-1	
1,2-Dibromoethane (EDB)	**<1.0**	ug/L	1.0	1		11/19/21 15:58	106-93-4	
1,2-Dichlorobenzene	**<1.0**	ug/L	1.0	1		11/19/21 15:58	95-50-1	
1,3-Dichlorobenzene	**<1.0**	ug/L	1.0	1		11/19/21 15:58	541-73-1	
1,4-Dichlorobenzene	**<1.0**	ug/L	1.0	1		11/19/21 15:58	106-46-7	
Dichlorodifluoromethane	**<1.0**	ug/L	1.0	1		11/19/21 15:58	75-71-8	v3
1,1-Dichloroethane	**<1.0**	ug/L	1.0	1		11/19/21 15:58	75-34-3	
1,2-Dichloroethane	**<1.0**	ug/L	1.0	1		11/19/21 15:58	107-06-2	
1,1-Dichloroethene	**<1.0**	ug/L	1.0	1		11/19/21 15:58	75-35-4	
cis-1,2-Dichloroethene	**3.6**	ug/L	1.0	1		11/19/21 15:58	156-59-2	
trans-1,2-Dichloroethene	**<1.0**	ug/L	1.0	1		11/19/21 15:58	156-60-5	
1,2-Dichloropropane	**<1.0**	ug/L	1.0	1		11/19/21 15:58	78-87-5	
cis-1,3-Dichloropropene	**<1.0**	ug/L	1.0	1		11/19/21 15:58	10061-01-5	
trans-1,3-Dichloropropene	**<1.0**	ug/L	1.0	1		11/19/21 15:58	10061-02-6	
Ethylbenzene	**<1.0**	ug/L	1.0	1		11/19/21 15:58	100-41-4	
2-Hexanone	**<5.0**	ug/L	5.0	1		11/19/21 15:58	591-78-6	
Isopropylbenzene (Cumene)	**<1.0**	ug/L	1.0	1		11/19/21 15:58	98-82-8	
Methyl acetate	**<1.0**	ug/L	1.0	1		11/19/21 15:58	79-20-9	
Methylcyclohexane	**<1.0**	ug/L	1.0	1		11/19/21 15:58	108-87-2	
Methylene Chloride	**<1.0**	ug/L	1.0	1		11/19/21 15:58	75-09-2	
4-Methyl-2-pentanone (MIBK)	**<5.0**	ug/L	5.0	1		11/19/21 15:58	108-10-1	
Methyl-tert-butyl ether	**<1.0**	ug/L	1.0	1		11/19/21 15:58	1634-04-4	
Styrene	**<1.0**	ug/L	1.0	1		11/19/21 15:58	100-42-5	
1,1,2,2-Tetrachloroethane	**<1.0**	ug/L	1.0	1		11/19/21 15:58	79-34-5	
Tetrachloroethene	**16.4**	ug/L	1.0	1		11/19/21 15:58	127-18-4	
Toluene	**<1.0**	ug/L	1.0	1		11/19/21 15:58	108-88-3	
1,2,4-Trichlorobenzene	**<1.0**	ug/L	1.0	1		11/19/21 15:58	120-82-1	
1,1,1-Trichloroethane	**<1.0**	ug/L	1.0	1		11/19/21 15:58	71-55-6	
1,1,2-Trichloroethane	**<1.0**	ug/L	1.0	1		11/19/21 15:58	79-00-5	
Trichloroethene	**7.2**	ug/L	1.0	1		11/19/21 15:58	79-01-6	
Trichlorofluoromethane	**<1.0**	ug/L	1.0	1		11/19/21 15:58	75-69-4	
1,1,2-Trichlorotrifluoroethane	**<1.0**	ug/L	1.0	1		11/19/21 15:58	76-13-1	

DRAFT

REPORT OF LABORATORY ANALYSIS

This report shall not be reproduced, except in full,
without the written consent of Pace Analytical Services, LLC.

Pace Analytical Services, LLC
575 Broad Hollow Road
Melville, NY 11747
(631)694-3040

ANALYTICAL RESULTS

Project: MONITORING WELL GROUP 11/17
Pace Project No.: 70195061

Sample: 11.16.21 MW-15I **Lab ID: 70195061004** Collected: 11/16/21 09:19 Received: 11/17/21 15:50 Matrix: Water

Parameters	Results	Units	Report Limit	DF	Prepared	Analyzed	CAS No.	Qual
8260C Volatile Organics	Analytical Method: EPA 8260C/5030C Pace Analytical Services - Melville							
Vinyl chloride	**<1.0**	ug/L	1.0	1		11/19/21 15:58	75-01-4	
Xylene (Total)	**<3.0**	ug/L	3.0	1		11/19/21 15:58	1330-20-7	
Surrogates								
1,2-Dichloroethane-d4 (S)	102	%	81-122	1		11/19/21 15:58	17060-07-0	
4-Bromofluorobenzene (S)	101	%	79-118	1		11/19/21 15:58	460-00-4	
Toluene-d8 (S)	98	%	82-122	1		11/19/21 15:58	2037-26-5	
TIC MSV Water	Analytical Method: EPA 8260 Pace Analytical Services - Melville							
TIC Search	**No Tics found**			1		12/03/21 10:56		

DRAFT

This report shall not be reproduced, except in full,
without the written consent of Pace Analytical Services, LLC.

Pace Analytical Services, LLC
575 Broad Hollow Road
Melville, NY 11747
(631)694-3040

ANALYTICAL RESULTS

Project: MONITORING WELL GROUP 11/17
Pace Project No.: 70195061

Sample: 11.16.21 MW-15D **Lab ID: 70195061005** Collected: 11/16/21 12:34 Received: 11/17/21 15:50 Matrix: Water

Parameters	Results	Units	Report Limit	DF	Prepared	Analyzed	CAS No.	Qual
8260C Volatile Organics	Analytical Method: EPA 8260C/5030C Pace Analytical Services - Melville							
Acetone	**<5.0**	ug/L	5.0	1		11/19/21 16:17	67-64-1	
Benzene	**<1.0**	ug/L	1.0	1		11/19/21 16:17	71-43-2	
Bromodichloromethane	**1.8**	ug/L	1.0	1		11/19/21 16:17	75-27-4	
Bromoform	**<1.0**	ug/L	1.0	1		11/19/21 16:17	75-25-2	
Bromomethane	**<1.0**	ug/L	1.0	1		11/19/21 16:17	74-83-9	v3
2-Butanone (MEK)	**<5.0**	ug/L	5.0	1		11/19/21 16:17	78-93-3	
Carbon disulfide	**<1.0**	ug/L	1.0	1		11/19/21 16:17	75-15-0	
Carbon tetrachloride	**<1.0**	ug/L	1.0	1		11/19/21 16:17	56-23-5	
Chlorobenzene	**<1.0**	ug/L	1.0	1		11/19/21 16:17	108-90-7	
Chloroethane	**<1.0**	ug/L	1.0	1		11/19/21 16:17	75-00-3	
Chloroform	**21.5**	ug/L	1.0	1		11/19/21 16:17	67-66-3	
Chloromethane	**<1.0**	ug/L	1.0	1		11/19/21 16:17	74-87-3	v3
Cyclohexane	**<1.0**	ug/L	1.0	1		11/19/21 16:17	110-82-7	
1,2-Dibromo-3-chloropropane	**<1.0**	ug/L	1.0	1		11/19/21 16:17	96-12-8	
Dibromochloromethane	**<1.0**	ug/L	1.0	1		11/19/21 16:17	124-48-1	
1,2-Dibromoethane (EDB)	**<1.0**	ug/L	1.0	1		11/19/21 16:17	106-93-4	
1,2-Dichlorobenzene	**<1.0**	ug/L	1.0	1		11/19/21 16:17	95-50-1	
1,3-Dichlorobenzene	**<1.0**	ug/L	1.0	1		11/19/21 16:17	541-73-1	
1,4-Dichlorobenzene	**<1.0**	ug/L	1.0	1		11/19/21 16:17	106-46-7	
Dichlorodifluoromethane	**<1.0**	ug/L	1.0	1		11/19/21 16:17	75-71-8	v3
1,1-Dichloroethane	**<1.0**	ug/L	1.0	1		11/19/21 16:17	75-34-3	
1,2-Dichloroethane	**<1.0**	ug/L	1.0	1		11/19/21 16:17	107-06-2	
1,1-Dichloroethene	**<1.0**	ug/L	1.0	1		11/19/21 16:17	75-35-4	
cis-1,2-Dichloroethene	**<1.0**	ug/L	1.0	1		11/19/21 16:17	156-59-2	
trans-1,2-Dichloroethene	**<1.0**	ug/L	1.0	1		11/19/21 16:17	156-60-5	
1,2-Dichloropropane	**<1.0**	ug/L	1.0	1		11/19/21 16:17	78-87-5	
cis-1,3-Dichloropropene	**<1.0**	ug/L	1.0	1		11/19/21 16:17	10061-01-5	
trans-1,3-Dichloropropene	**<1.0**	ug/L	1.0	1		11/19/21 16:17	10061-02-6	
Ethylbenzene	**<1.0**	ug/L	1.0	1		11/19/21 16:17	100-41-4	
2-Hexanone	**<5.0**	ug/L	5.0	1		11/19/21 16:17	591-78-6	
Isopropylbenzene (Cumene)	**<1.0**	ug/L	1.0	1		11/19/21 16:17	98-82-8	
Methyl acetate	**<1.0**	ug/L	1.0	1		11/19/21 16:17	79-20-9	
Methylcyclohexane	**<1.0**	ug/L	1.0	1		11/19/21 16:17	108-87-2	
Methylene Chloride	**<1.0**	ug/L	1.0	1		11/19/21 16:17	75-09-2	
4-Methyl-2-pentanone (MIBK)	**<5.0**	ug/L	5.0	1		11/19/21 16:17	108-10-1	
Methyl-tert-butyl ether	**<1.0**	ug/L	1.0	1		11/19/21 16:17	1634-04-4	
Styrene	**<1.0**	ug/L	1.0	1		11/19/21 16:17	100-42-5	
1,1,2,2-Tetrachloroethane	**<1.0**	ug/L	1.0	1		11/19/21 16:17	79-34-5	
Tetrachloroethene	**2.5**	ug/L	1.0	1		11/19/21 16:17	127-18-4	
Toluene	**<1.0**	ug/L	1.0	1		11/19/21 16:17	108-88-3	
1,2,4-Trichlorobenzene	**<1.0**	ug/L	1.0	1		11/19/21 16:17	120-82-1	
1,1,1-Trichloroethane	**<1.0**	ug/L	1.0	1		11/19/21 16:17	71-55-6	
1,1,2-Trichloroethane	**<1.0**	ug/L	1.0	1		11/19/21 16:17	79-00-5	
Trichloroethene	**<1.0**	ug/L	1.0	1		11/19/21 16:17	79-01-6	
Trichlorofluoromethane	**<1.0**	ug/L	1.0	1		11/19/21 16:17	75-69-4	
1,1,2-Trichlorotrifluoroethane	**<1.0**	ug/L	1.0	1		11/19/21 16:17	76-13-1	

DRAFT

REPORT OF LABORATORY ANALYSIS

This report shall not be reproduced, except in full,
without the written consent of Pace Analytical Services, LLC.

Pace Analytical Services, LLC
575 Broad Hollow Road
Melville, NY 11747
(631)694-3040

ANALYTICAL RESULTS

Project: MONITORING WELL GROUP 11/17
Pace Project No.: 70195061

Sample: 11.16.21 MW-15D **Lab ID: 70195061005** Collected: 11/16/21 12:34 Received: 11/17/21 15:50 Matrix: Water

Parameters	Results	Units	Report Limit	DF	Prepared	Analyzed	CAS No.	Qual
8260C Volatile Organics	Analytical Method: EPA 8260C/5030C Pace Analytical Services - Melville							
Vinyl chloride	**<1.0**	ug/L	1.0	1		11/19/21 16:17	75-01-4	
Xylene (Total)	**<3.0**	ug/L	3.0	1		11/19/21 16:17	1330-20-7	
Surrogates								
1,2-Dichloroethane-d4 (S)	99	%	81-122	1		11/19/21 16:17	17060-07-0	
4-Bromofluorobenzene (S)	100	%	79-118	1		11/19/21 16:17	460-00-4	
Toluene-d8 (S)	99	%	82-122	1		11/19/21 16:17	2037-26-5	
TIC MSV Water	Analytical Method: EPA 8260 Pace Analytical Services - Melville							
TIC Search	**No Tics found**			1		12/03/21 10:56		

DRAFT

REPORT OF LABORATORY ANALYSIS

This report shall not be reproduced, except in full,
without the written consent of Pace Analytical Services, LLC.

Pace Analytical Services, LLC
575 Broad Hollow Road
Melville, NY 11747
(631)694-3040

ANALYTICAL RESULTS

Project: MONITORING WELL GROUP 11/17
Pace Project No.: 70195061

Sample: 11.16.21 EAR-MW-19S **Lab ID: 70195061006** Collected: 11/16/21 14:37 Received: 11/17/21 15:50 Matrix: Water

Parameters	Results	Units	Report Limit	DF	Prepared	Analyzed	CAS No.	Qual
8260C Volatile Organics	Analytical Method: EPA 8260C/5030C Pace Analytical Services - Melville							
Acetone	**<5.0**	ug/L	5.0	1		11/19/21 16:36	67-64-1	
Benzene	**<1.0**	ug/L	1.0	1		11/19/21 16:36	71-43-2	
Bromodichloromethane	**<1.0**	ug/L	1.0	1		11/19/21 16:36	75-27-4	
Bromoform	**<1.0**	ug/L	1.0	1		11/19/21 16:36	75-25-2	
Bromomethane	**<1.0**	ug/L	1.0	1		11/19/21 16:36	74-83-9	v3
2-Butanone (MEK)	**<5.0**	ug/L	5.0	1		11/19/21 16:36	78-93-3	
Carbon disulfide	**<1.0**	ug/L	1.0	1		11/19/21 16:36	75-15-0	
Carbon tetrachloride	**<1.0**	ug/L	1.0	1		11/19/21 16:36	56-23-5	
Chlorobenzene	**<1.0**	ug/L	1.0	1		11/19/21 16:36	108-90-7	
Chloroethane	**<1.0**	ug/L	1.0	1		11/19/21 16:36	75-00-3	
Chloroform	**<1.0**	ug/L	1.0	1		11/19/21 16:36	67-66-3	
Chloromethane	**<1.0**	ug/L	1.0	1		11/19/21 16:36	74-87-3	v3
Cyclohexane	**<1.0**	ug/L	1.0	1		11/19/21 16:36	110-82-7	
1,2-Dibromo-3-chloropropane	**<1.0**	ug/L	1.0	1		11/19/21 16:36	96-12-8	
Dibromochloromethane	**<1.0**	ug/L	1.0	1		11/19/21 16:36	124-48-1	
1,2-Dibromoethane (EDB)	**<1.0**	ug/L	1.0	1		11/19/21 16:36	106-93-4	
1,2-Dichlorobenzene	**<1.0**	ug/L	1.0	1		11/19/21 16:36	95-50-1	
1,3-Dichlorobenzene	**<1.0**	ug/L	1.0	1		11/19/21 16:36	541-73-1	
1,4-Dichlorobenzene	**<1.0**	ug/L	1.0	1		11/19/21 16:36	106-46-7	
Dichlorodifluoromethane	**<1.0**	ug/L	1.0	1		11/19/21 16:36	75-71-8	v3
1,1-Dichloroethane	**<1.0**	ug/L	1.0	1		11/19/21 16:36	75-34-3	
1,2-Dichloroethane	**<1.0**	ug/L	1.0	1		11/19/21 16:36	107-06-2	
1,1-Dichloroethene	**<1.0**	ug/L	1.0	1		11/19/21 16:36	75-35-4	
cis-1,2-Dichloroethene	**<1.0**	ug/L	1.0	1		11/19/21 16:36	156-59-2	
trans-1,2-Dichloroethene	**<1.0**	ug/L	1.0	1		11/19/21 16:36	156-60-5	
1,2-Dichloropropane	**<1.0**	ug/L	1.0	1		11/19/21 16:36	78-87-5	
cis-1,3-Dichloropropene	**<1.0**	ug/L	1.0	1		11/19/21 16:36	10061-01-5	
trans-1,3-Dichloropropene	**<1.0**	ug/L	1.0	1		11/19/21 16:36	10061-02-6	
Ethylbenzene	**<1.0**	ug/L	1.0	1		11/19/21 16:36	100-41-4	
2-Hexanone	**<5.0**	ug/L	5.0	1		11/19/21 16:36	591-78-6	
Isopropylbenzene (Cumene)	**<1.0**	ug/L	1.0	1		11/19/21 16:36	98-82-8	
Methyl acetate	**<1.0**	ug/L	1.0	1		11/19/21 16:36	79-20-9	
Methylcyclohexane	**<1.0**	ug/L	1.0	1		11/19/21 16:36	108-87-2	
Methylene Chloride	**<1.0**	ug/L	1.0	1		11/19/21 16:36	75-09-2	
4-Methyl-2-pentanone (MIBK)	**<5.0**	ug/L	5.0	1		11/19/21 16:36	108-10-1	
Methyl-tert-butyl ether	**<1.0**	ug/L	1.0	1		11/19/21 16:36	1634-04-4	
Styrene	**<1.0**	ug/L	1.0	1		11/19/21 16:36	100-42-5	
1,1,2,2-Tetrachloroethane	**<1.0**	ug/L	1.0	1		11/19/21 16:36	79-34-5	
Tetrachloroethene	**1.2**	ug/L	1.0	1		11/19/21 16:36	127-18-4	
Toluene	**<1.0**	ug/L	1.0	1		11/19/21 16:36	108-88-3	
1,2,4-Trichlorobenzene	**<1.0**	ug/L	1.0	1		11/19/21 16:36	120-82-1	
1,1,1-Trichloroethane	**<1.0**	ug/L	1.0	1		11/19/21 16:36	71-55-6	
1,1,2-Trichloroethane	**<1.0**	ug/L	1.0	1		11/19/21 16:36	79-00-5	
Trichloroethene	**2.7**	ug/L	1.0	1		11/19/21 16:36	79-01-6	
Trichlorofluoromethane	**<1.0**	ug/L	1.0	1		11/19/21 16:36	75-69-4	
1,1,2-Trichlorotrifluoroethane	**<1.0**	ug/L	1.0	1		11/19/21 16:36	76-13-1	

DRAFT

REPORT OF LABORATORY ANALYSIS

This report shall not be reproduced, except in full,
without the written consent of Pace Analytical Services, LLC.

Pace Analytical Services, LLC
575 Broad Hollow Road
Melville, NY 11747
(631)694-3040

ANALYTICAL RESULTS

Project: MONITORING WELL GROUP 11/17
Pace Project No.: 70195061

Sample: 11.16.21 EAR-MW-19S **Lab ID: 70195061006** Collected: 11/16/21 14:37 Received: 11/17/21 15:50 Matrix: Water

Parameters	Results	Units	Report Limit	DF	Prepared	Analyzed	CAS No.	Qual
8260C Volatile Organics	Analytical Method: EPA 8260C/5030C Pace Analytical Services - Melville							
Vinyl chloride	**<1.0**	ug/L	1.0	1		11/19/21 16:36	75-01-4	
Xylene (Total)	**<3.0**	ug/L	3.0	1		11/19/21 16:36	1330-20-7	
Surrogates								
1,2-Dichloroethane-d4 (S)	100	%	81-122	1		11/19/21 16:36	17060-07-0	
4-Bromofluorobenzene (S)	100	%	79-118	1		11/19/21 16:36	460-00-4	
Toluene-d8 (S)	99	%	82-122	1		11/19/21 16:36	2037-26-5	
TIC MSV Water	Analytical Method: EPA 8260 Pace Analytical Services - Melville							
TIC Search	**No Tics found**			1		12/03/21 10:56		

DRAFT

This report shall not be reproduced, except in full,
without the written consent of Pace Analytical Services, LLC.

Pace Analytical Services, LLC
575 Broad Hollow Road
Melville, NY 11747
(631)694-3040

ANALYTICAL RESULTS

Project: MONITORING WELL GROUP 11/17
Pace Project No.: 70195061

Sample: 11.16.21 EAR-MW-19I **Lab ID: 70195061007** Collected: 11/16/21 16:44 Received: 11/17/21 15:50 Matrix: Water

Parameters	Results	Units	Report Limit	DF	Prepared	Analyzed	CAS No.	Qual
8260C Volatile Organics	Analytical Method: EPA 8260C/5030C Pace Analytical Services - Melville							
Acetone	**<5.0**	ug/L	5.0	1		11/19/21 16:56	67-64-1	
Benzene	**<1.0**	ug/L	1.0	1		11/19/21 16:56	71-43-2	
Bromodichloromethane	**<1.0**	ug/L	1.0	1		11/19/21 16:56	75-27-4	
Bromoform	**<1.0**	ug/L	1.0	1		11/19/21 16:56	75-25-2	
Bromomethane	**<1.0**	ug/L	1.0	1		11/19/21 16:56	74-83-9	v3
2-Butanone (MEK)	**<5.0**	ug/L	5.0	1		11/19/21 16:56	78-93-3	
Carbon disulfide	**<1.0**	ug/L	1.0	1		11/19/21 16:56	75-15-0	
Carbon tetrachloride	**<1.0**	ug/L	1.0	1		11/19/21 16:56	56-23-5	
Chlorobenzene	**<1.0**	ug/L	1.0	1		11/19/21 16:56	108-90-7	
Chloroethane	**<1.0**	ug/L	1.0	1		11/19/21 16:56	75-00-3	
Chloroform	**<1.0**	ug/L	1.0	1		11/19/21 16:56	67-66-3	
Chloromethane	**<1.0**	ug/L	1.0	1		11/19/21 16:56	74-87-3	v3
Cyclohexane	**<1.0**	ug/L	1.0	1		11/19/21 16:56	110-82-7	
1,2-Dibromo-3-chloropropane	**<1.0**	ug/L	1.0	1		11/19/21 16:56	96-12-8	
Dibromochloromethane	**<1.0**	ug/L	1.0	1		11/19/21 16:56	124-48-1	
1,2-Dibromoethane (EDB)	**<1.0**	ug/L	1.0	1		11/19/21 16:56	106-93-4	
1,2-Dichlorobenzene	**<1.0**	ug/L	1.0	1		11/19/21 16:56	95-50-1	
1,3-Dichlorobenzene	**<1.0**	ug/L	1.0	1		11/19/21 16:56	541-73-1	
1,4-Dichlorobenzene	**<1.0**	ug/L	1.0	1		11/19/21 16:56	106-46-7	
Dichlorodifluoromethane	**<1.0**	ug/L	1.0	1		11/19/21 16:56	75-71-8	v3
1,1-Dichloroethane	**<1.0**	ug/L	1.0	1		11/19/21 16:56	75-34-3	
1,2-Dichloroethane	**<1.0**	ug/L	1.0	1		11/19/21 16:56	107-06-2	
1,1-Dichloroethene	**1.4**	ug/L	1.0	1		11/19/21 16:56	75-35-4	
cis-1,2-Dichloroethene	**11.1**	ug/L	1.0	1		11/19/21 16:56	156-59-2	
trans-1,2-Dichloroethene	**<1.0**	ug/L	1.0	1		11/19/21 16:56	156-60-5	
1,2-Dichloropropane	**<1.0**	ug/L	1.0	1		11/19/21 16:56	78-87-5	
cis-1,3-Dichloropropene	**<1.0**	ug/L	1.0	1		11/19/21 16:56	10061-01-5	
trans-1,3-Dichloropropene	**<1.0**	ug/L	1.0	1		11/19/21 16:56	10061-02-6	
Ethylbenzene	**<1.0**	ug/L	1.0	1		11/19/21 16:56	100-41-4	
2-Hexanone	**<5.0**	ug/L	5.0	1		11/19/21 16:56	591-78-6	
Isopropylbenzene (Cumene)	**<1.0**	ug/L	1.0	1		11/19/21 16:56	98-82-8	
Methyl acetate	**<1.0**	ug/L	1.0	1		11/19/21 16:56	79-20-9	
Methylcyclohexane	**<1.0**	ug/L	1.0	1		11/19/21 16:56	108-87-2	
Methylene Chloride	**<1.0**	ug/L	1.0	1		11/19/21 16:56	75-09-2	
4-Methyl-2-pentanone (MIBK)	**<5.0**	ug/L	5.0	1		11/19/21 16:56	108-10-1	
Methyl-tert-butyl ether	**<1.0**	ug/L	1.0	1		11/19/21 16:56	1634-04-4	
Styrene	**<1.0**	ug/L	1.0	1		11/19/21 16:56	100-42-5	
1,1,2,2-Tetrachloroethane	**<1.0**	ug/L	1.0	1		11/19/21 16:56	79-34-5	
Tetrachloroethene	**69.2**	ug/L	1.0	1		11/19/21 16:56	127-18-4	
Toluene	**<1.0**	ug/L	1.0	1		11/19/21 16:56	108-88-3	
1,2,4-Trichlorobenzene	**<1.0**	ug/L	1.0	1		11/19/21 16:56	120-82-1	
1,1,1-Trichloroethane	**<1.0**	ug/L	1.0	1		11/19/21 16:56	71-55-6	
1,1,2-Trichloroethane	**<1.0**	ug/L	1.0	1		11/19/21 16:56	79-00-5	
Trichloroethene	**153**	ug/L	1.0	1		11/19/21 16:56	79-01-6	
Trichlorofluoromethane	**<1.0**	ug/L	1.0	1		11/19/21 16:56	75-69-4	
1,1,2-Trichlorotrifluoroethane	**<1.0**	ug/L	1.0	1		11/19/21 16:56	76-13-1	

DRAFT

REPORT OF LABORATORY ANALYSIS

This report shall not be reproduced, except in full,
without the written consent of Pace Analytical Services, LLC.

Pace Analytical Services, LLC
575 Broad Hollow Road
Melville, NY 11747
(631)694-3040

ANALYTICAL RESULTS

Project: MONITORING WELL GROUP 11/17
Pace Project No.: 70195061

Sample: 11.16.21 EAR-MW-19I **Lab ID: 70195061007** Collected: 11/16/21 16:44 Received: 11/17/21 15:50 Matrix: Water

Parameters	Results	Units	Report Limit	DF	Prepared	Analyzed	CAS No.	Qual
8260C Volatile Organics	Analytical Method: EPA 8260C/5030C							
	Pace Analytical Services - Melville							
Vinyl chloride	**<1.0**	ug/L	1.0	1		11/19/21 16:56	75-01-4	
Xylene (Total)	**<3.0**	ug/L	3.0	1		11/19/21 16:56	1330-20-7	
Surrogates								
1,2-Dichloroethane-d4 (S)	98	%	81-122	1		11/19/21 16:56	17060-07-0	
4-Bromofluorobenzene (S)	102	%	79-118	1		11/19/21 16:56	460-00-4	
Toluene-d8 (S)	99	%	82-122	1		11/19/21 16:56	2037-26-5	
TIC MSV Water	Analytical Method: EPA 8260							
	Pace Analytical Services - Melville							
TIC Search	**No Tics found**			1		12/03/21 10:56		

DRAFT

This report shall not be reproduced, except in full,
without the written consent of Pace Analytical Services, LLC.

Pace Analytical Services, LLC
575 Broad Hollow Road
Melville, NY 11747
(631)694-3040

ANALYTICAL RESULTS

Project: MONITORING WELL GROUP 11/17
Pace Project No.: 70195061

Sample: FIELD BLANK-2 **Lab ID: 70195061008** Collected: 11/16/21 15:15 Received: 11/17/21 15:50 Matrix: Water

Parameters	Results	Units	Report Limit	DF	Prepared	Analyzed	CAS No.	Qual
8260C Volatile Organics	Analytical Method: EPA 8260C/5030C Pace Analytical Services - Melville							
Acetone	**<5.0**	ug/L	5.0	1		11/19/21 11:47	67-64-1	
Benzene	**<1.0**	ug/L	1.0	1		11/19/21 11:47	71-43-2	
Bromodichloromethane	**<1.0**	ug/L	1.0	1		11/19/21 11:47	75-27-4	
Bromoform	**<1.0**	ug/L	1.0	1		11/19/21 11:47	75-25-2	
Bromomethane	**<1.0**	ug/L	1.0	1		11/19/21 11:47	74-83-9	v3
2-Butanone (MEK)	**<5.0**	ug/L	5.0	1		11/19/21 11:47	78-93-3	
Carbon disulfide	**<1.0**	ug/L	1.0	1		11/19/21 11:47	75-15-0	
Carbon tetrachloride	**<1.0**	ug/L	1.0	1		11/19/21 11:47	56-23-5	
Chlorobenzene	**<1.0**	ug/L	1.0	1		11/19/21 11:47	108-90-7	
Chloroethane	**<1.0**	ug/L	1.0	1		11/19/21 11:47	75-00-3	
Chloroform	**<1.0**	ug/L	1.0	1		11/19/21 11:47	67-66-3	
Chloromethane	**<1.0**	ug/L	1.0	1		11/19/21 11:47	74-87-3	v3
Cyclohexane	**<1.0**	ug/L	1.0	1		11/19/21 11:47	110-82-7	
1,2-Dibromo-3-chloropropane	**<1.0**	ug/L	1.0	1		11/19/21 11:47	96-12-8	
Dibromochloromethane	**<1.0**	ug/L	1.0	1		11/19/21 11:47	124-48-1	
1,2-Dibromoethane (EDB)	**<1.0**	ug/L	1.0	1		11/19/21 11:47	106-93-4	
1,2-Dichlorobenzene	**<1.0**	ug/L	1.0	1		11/19/21 11:47	95-50-1	
1,3-Dichlorobenzene	**<1.0**	ug/L	1.0	1		11/19/21 11:47	541-73-1	
1,4-Dichlorobenzene	**<1.0**	ug/L	1.0	1		11/19/21 11:47	106-46-7	
Dichlorodifluoromethane	**<1.0**	ug/L	1.0	1		11/19/21 11:47	75-71-8	v3
1,1-Dichloroethane	**<1.0**	ug/L	1.0	1		11/19/21 11:47	75-34-3	
1,2-Dichloroethane	**<1.0**	ug/L	1.0	1		11/19/21 11:47	107-06-2	
1,1-Dichloroethene	**<1.0**	ug/L	1.0	1		11/19/21 11:47	75-35-4	
cis-1,2-Dichloroethene	**<1.0**	ug/L	1.0	1		11/19/21 11:47	156-59-2	
trans-1,2-Dichloroethene	**<1.0**	ug/L	1.0	1		11/19/21 11:47	156-60-5	
1,2-Dichloropropane	**<1.0**	ug/L	1.0	1		11/19/21 11:47	78-87-5	
cis-1,3-Dichloropropene	**<1.0**	ug/L	1.0	1		11/19/21 11:47	10061-01-5	
trans-1,3-Dichloropropene	**<1.0**	ug/L	1.0	1		11/19/21 11:47	10061-02-6	
Ethylbenzene	**<1.0**	ug/L	1.0	1		11/19/21 11:47	100-41-4	
2-Hexanone	**<5.0**	ug/L	5.0	1		11/19/21 11:47	591-78-6	
Isopropylbenzene (Cumene)	**<1.0**	ug/L	1.0	1		11/19/21 11:47	98-82-8	
Methyl acetate	**<1.0**	ug/L	1.0	1		11/19/21 11:47	79-20-9	
Methylcyclohexane	**<1.0**	ug/L	1.0	1		11/19/21 11:47	108-87-2	
Methylene Chloride	**<1.0**	ug/L	1.0	1		11/19/21 11:47	75-09-2	
4-Methyl-2-pentanone (MIBK)	**<5.0**	ug/L	5.0	1		11/19/21 11:47	108-10-1	
Methyl-tert-butyl ether	**<1.0**	ug/L	1.0	1		11/19/21 11:47	1634-04-4	
Styrene	**<1.0**	ug/L	1.0	1		11/19/21 11:47	100-42-5	
1,1,2,2-Tetrachloroethane	**<1.0**	ug/L	1.0	1		11/19/21 11:47	79-34-5	
Tetrachloroethene	**<1.0**	ug/L	1.0	1		11/19/21 11:47	127-18-4	
Toluene	**<1.0**	ug/L	1.0	1		11/19/21 11:47	108-88-3	
1,2,4-Trichlorobenzene	**<1.0**	ug/L	1.0	1		11/19/21 11:47	120-82-1	
1,1,1-Trichloroethane	**<1.0**	ug/L	1.0	1		11/19/21 11:47	71-55-6	
1,1,2-Trichloroethane	**<1.0**	ug/L	1.0	1		11/19/21 11:47	79-00-5	
Trichloroethene	**<1.0**	ug/L	1.0	1		11/19/21 11:47	79-01-6	
Trichlorofluoromethane	**<1.0**	ug/L	1.0	1		11/19/21 11:47	75-69-4	
1,1,2-Trichlorotrifluoroethane	**<1.0**	ug/L	1.0	1		11/19/21 11:47	76-13-1	

DRAFT

REPORT OF LABORATORY ANALYSIS

This report shall not be reproduced, except in full,
without the written consent of Pace Analytical Services, LLC.

Pace Analytical Services, LLC
575 Broad Hollow Road
Melville, NY 11747
(631)694-3040

ANALYTICAL RESULTS

Project: MONITORING WELL GROUP 11/17
Pace Project No.: 70195061

Sample: FIELD BLANK-2 **Lab ID: 70195061008** Collected: 11/16/21 15:15 Received: 11/17/21 15:50 Matrix: Water

Parameters	Results	Units	Report Limit	DF	Prepared	Analyzed	CAS No.	Qual
8260C Volatile Organics	Analytical Method: EPA 8260C/5030C Pace Analytical Services - Melville							
Vinyl chloride	**<1.0**	ug/L	1.0	1		11/19/21 11:47	75-01-4	
Xylene (Total)	**<3.0**	ug/L	3.0	1		11/19/21 11:47	1330-20-7	
Surrogates								
1,2-Dichloroethane-d4 (S)	101	%	81-122	1		11/19/21 11:47	17060-07-0	
4-Bromofluorobenzene (S)	100	%	79-118	1		11/19/21 11:47	460-00-4	
Toluene-d8 (S)	97	%	82-122	1		11/19/21 11:47	2037-26-5	
TIC MSV Water	Analytical Method: EPA 8260 Pace Analytical Services - Melville							
TIC Search	**No Tics found**			1		12/03/21 10:56		

DRAFT

REPORT OF LABORATORY ANALYSIS

This report shall not be reproduced, except in full,
without the written consent of Pace Analytical Services, LLC.

Pace Analytical Services, LLC
575 Broad Hollow Road
Melville, NY 11747
(631)694-3040

ANALYTICAL RESULTS

Project: MONITORING WELL GROUP 11/17
Pace Project No.: 70195061

Sample: TRIP-2 **Lab ID: 70195061009** Collected: 11/16/21 15:20 Received: 11/17/21 15:50 Matrix: Water

Parameters	Results	Units	Report Limit	DF	Prepared	Analyzed	CAS No.	Qual
8260C Volatile Organics	Analytical Method: EPA 8260C/5030C Pace Analytical Services - Melville							
Acetone	**<5.0**	ug/L	5.0	1		11/19/21 12:06	67-64-1	
Benzene	**<1.0**	ug/L	1.0	1		11/19/21 12:06	71-43-2	
Bromodichloromethane	**<1.0**	ug/L	1.0	1		11/19/21 12:06	75-27-4	
Bromoform	**<1.0**	ug/L	1.0	1		11/19/21 12:06	75-25-2	
Bromomethane	**<1.0**	ug/L	1.0	1		11/19/21 12:06	74-83-9	v3
2-Butanone (MEK)	**<5.0**	ug/L	5.0	1		11/19/21 12:06	78-93-3	
Carbon disulfide	**<1.0**	ug/L	1.0	1		11/19/21 12:06	75-15-0	
Carbon tetrachloride	**<1.0**	ug/L	1.0	1		11/19/21 12:06	56-23-5	
Chlorobenzene	**<1.0**	ug/L	1.0	1		11/19/21 12:06	108-90-7	
Chloroethane	**<1.0**	ug/L	1.0	1		11/19/21 12:06	75-00-3	
Chloroform	**<1.0**	ug/L	1.0	1		11/19/21 12:06	67-66-3	
Chloromethane	**<1.0**	ug/L	1.0	1		11/19/21 12:06	74-87-3	v3
Cyclohexane	**<1.0**	ug/L	1.0	1		11/19/21 12:06	110-82-7	
1,2-Dibromo-3-chloropropane	**<1.0**	ug/L	1.0	1		11/19/21 12:06	96-12-8	
Dibromochloromethane	**<1.0**	ug/L	1.0	1		11/19/21 12:06	124-48-1	
1,2-Dibromoethane (EDB)	**<1.0**	ug/L	1.0	1		11/19/21 12:06	106-93-4	
1,2-Dichlorobenzene	**<1.0**	ug/L	1.0	1		11/19/21 12:06	95-50-1	
1,3-Dichlorobenzene	**<1.0**	ug/L	1.0	1		11/19/21 12:06	541-73-1	
1,4-Dichlorobenzene	**<1.0**	ug/L	1.0	1		11/19/21 12:06	106-46-7	
Dichlorodifluoromethane	**<1.0**	ug/L	1.0	1		11/19/21 12:06	75-71-8	v3
1,1-Dichloroethane	**<1.0**	ug/L	1.0	1		11/19/21 12:06	75-34-3	
1,2-Dichloroethane	**<1.0**	ug/L	1.0	1		11/19/21 12:06	107-06-2	
1,1-Dichloroethene	**<1.0**	ug/L	1.0	1		11/19/21 12:06	75-35-4	
cis-1,2-Dichloroethene	**<1.0**	ug/L	1.0	1		11/19/21 12:06	156-59-2	
trans-1,2-Dichloroethene	**<1.0**	ug/L	1.0	1		11/19/21 12:06	156-60-5	
1,2-Dichloropropane	**<1.0**	ug/L	1.0	1		11/19/21 12:06	78-87-5	
cis-1,3-Dichloropropene	**<1.0**	ug/L	1.0	1		11/19/21 12:06	10061-01-5	
trans-1,3-Dichloropropene	**<1.0**	ug/L	1.0	1		11/19/21 12:06	10061-02-6	
Ethylbenzene	**<1.0**	ug/L	1.0	1		11/19/21 12:06	100-41-4	
2-Hexanone	**<5.0**	ug/L	5.0	1		11/19/21 12:06	591-78-6	
Isopropylbenzene (Cumene)	**<1.0**	ug/L	1.0	1		11/19/21 12:06	98-82-8	
Methyl acetate	**<1.0**	ug/L	1.0	1		11/19/21 12:06	79-20-9	
Methylcyclohexane	**<1.0**	ug/L	1.0	1		11/19/21 12:06	108-87-2	
Methylene Chloride	**<1.0**	ug/L	1.0	1		11/19/21 12:06	75-09-2	
4-Methyl-2-pentanone (MIBK)	**<5.0**	ug/L	5.0	1		11/19/21 12:06	108-10-1	
Methyl-tert-butyl ether	**<1.0**	ug/L	1.0	1		11/19/21 12:06	1634-04-4	
Styrene	**<1.0**	ug/L	1.0	1		11/19/21 12:06	100-42-5	
1,1,2,2-Tetrachloroethane	**<1.0**	ug/L	1.0	1		11/19/21 12:06	79-34-5	
Tetrachloroethene	**<1.0**	ug/L	1.0	1		11/19/21 12:06	127-18-4	
Toluene	**<1.0**	ug/L	1.0	1		11/19/21 12:06	108-88-3	
1,2,4-Trichlorobenzene	**<1.0**	ug/L	1.0	1		11/19/21 12:06	120-82-1	
1,1,1-Trichloroethane	**<1.0**	ug/L	1.0	1		11/19/21 12:06	71-55-6	
1,1,2-Trichloroethane	**<1.0**	ug/L	1.0	1		11/19/21 12:06	79-00-5	
Trichloroethene	**<1.0**	ug/L	1.0	1		11/19/21 12:06	79-01-6	
Trichlorofluoromethane	**<1.0**	ug/L	1.0	1		11/19/21 12:06	75-69-4	
1,1,2-Trichlorotrifluoroethane	**<1.0**	ug/L	1.0	1		11/19/21 12:06	76-13-1	

DRAFT

REPORT OF LABORATORY ANALYSIS

This report shall not be reproduced, except in full,
without the written consent of Pace Analytical Services, LLC.

Pace Analytical Services, LLC
575 Broad Hollow Road
Melville, NY 11747
(631)694-3040

ANALYTICAL RESULTS

Project: MONITORING WELL GROUP 11/17
Pace Project No.: 70195061

Sample: TRIP-2 **Lab ID: 70195061009** Collected: 11/16/21 15:20 Received: 11/17/21 15:50 Matrix: Water

Parameters	Results	Units	Report Limit	DF	Prepared	Analyzed	CAS No.	Qual
8260C Volatile Organics	Analytical Method: EPA 8260C/5030C Pace Analytical Services - Melville							
Vinyl chloride	**<1.0**	ug/L	1.0	1		11/19/21 12:06	75-01-4	
Xylene (Total)	**<3.0**	ug/L	3.0	1		11/19/21 12:06	1330-20-7	
Surrogates								
1,2-Dichloroethane-d4 (S)	101	%	81-122	1		11/19/21 12:06	17060-07-0	
4-Bromofluorobenzene (S)	101	%	79-118	1		11/19/21 12:06	460-00-4	
Toluene-d8 (S)	99	%	82-122	1		11/19/21 12:06	2037-26-5	
TIC MSV Water	Analytical Method: EPA 8260 Pace Analytical Services - Melville							
TIC Search	**No Tics found**			1		12/03/21 10:56		

DRAFT

This report shall not be reproduced, except in full,
without the written consent of Pace Analytical Services, LLC.

Pace Analytical Services, LLC
575 Broad Hollow Road
Melville, NY 11747
(631)694-3040

ANALYTICAL RESULTS

Project: MONITORING WELL GROUP 11/17
Pace Project No.: 70195061

Sample: 11.17.21 MW-18S **Lab ID: 70195061010** Collected: 11/17/21 07:35 Received: 11/17/21 15:50 Matrix: Water

Parameters	Results	Units	Report Limit	DF	Prepared	Analyzed	CAS No.	Qual
8260C Volatile Organics	Analytical Method: EPA 8260C/5030C Pace Analytical Services - Melville							
Acetone	**<5.0**	ug/L	5.0	1		11/19/21 17:15	67-64-1	
Benzene	**<1.0**	ug/L	1.0	1		11/19/21 17:15	71-43-2	
Bromodichloromethane	**<1.0**	ug/L	1.0	1		11/19/21 17:15	75-27-4	
Bromoform	**<1.0**	ug/L	1.0	1		11/19/21 17:15	75-25-2	
Bromomethane	**<1.0**	ug/L	1.0	1		11/19/21 17:15	74-83-9	v3
2-Butanone (MEK)	**<5.0**	ug/L	5.0	1		11/19/21 17:15	78-93-3	
Carbon disulfide	**<1.0**	ug/L	1.0	1		11/19/21 17:15	75-15-0	
Carbon tetrachloride	**<1.0**	ug/L	1.0	1		11/19/21 17:15	56-23-5	
Chlorobenzene	**<1.0**	ug/L	1.0	1		11/19/21 17:15	108-90-7	
Chloroethane	**<1.0**	ug/L	1.0	1		11/19/21 17:15	75-00-3	
Chloroform	**<1.0**	ug/L	1.0	1		11/19/21 17:15	67-66-3	
Chloromethane	**<1.0**	ug/L	1.0	1		11/19/21 17:15	74-87-3	v3
Cyclohexane	**<1.0**	ug/L	1.0	1		11/19/21 17:15	110-82-7	
1,2-Dibromo-3-chloropropane	**<1.0**	ug/L	1.0	1		11/19/21 17:15	96-12-8	
Dibromochloromethane	**<1.0**	ug/L	1.0	1		11/19/21 17:15	124-48-1	
1,2-Dibromoethane (EDB)	**<1.0**	ug/L	1.0	1		11/19/21 17:15	106-93-4	
1,2-Dichlorobenzene	**<1.0**	ug/L	1.0	1		11/19/21 17:15	95-50-1	
1,3-Dichlorobenzene	**<1.0**	ug/L	1.0	1		11/19/21 17:15	541-73-1	
1,4-Dichlorobenzene	**<1.0**	ug/L	1.0	1		11/19/21 17:15	106-46-7	
Dichlorodifluoromethane	**<1.0**	ug/L	1.0	1		11/19/21 17:15	75-71-8	v3
1,1-Dichloroethane	**<1.0**	ug/L	1.0	1		11/19/21 17:15	75-34-3	
1,2-Dichloroethane	**<1.0**	ug/L	1.0	1		11/19/21 17:15	107-06-2	
1,1-Dichloroethene	**<1.0**	ug/L	1.0	1		11/19/21 17:15	75-35-4	
cis-1,2-Dichloroethene	**2.6**	ug/L	1.0	1		11/19/21 17:15	156-59-2	
trans-1,2-Dichloroethene	**<1.0**	ug/L	1.0	1		11/19/21 17:15	156-60-5	
1,2-Dichloropropane	**<1.0**	ug/L	1.0	1		11/19/21 17:15	78-87-5	
cis-1,3-Dichloropropene	**<1.0**	ug/L	1.0	1		11/19/21 17:15	10061-01-5	
trans-1,3-Dichloropropene	**<1.0**	ug/L	1.0	1		11/19/21 17:15	10061-02-6	
Ethylbenzene	**<1.0**	ug/L	1.0	1		11/19/21 17:15	100-41-4	
2-Hexanone	**<5.0**	ug/L	5.0	1		11/19/21 17:15	591-78-6	
Isopropylbenzene (Cumene)	**<1.0**	ug/L	1.0	1		11/19/21 17:15	98-82-8	
Methyl acetate	**<1.0**	ug/L	1.0	1		11/19/21 17:15	79-20-9	
Methylcyclohexane	**<1.0**	ug/L	1.0	1		11/19/21 17:15	108-87-2	
Methylene Chloride	**<1.0**	ug/L	1.0	1		11/19/21 17:15	75-09-2	
4-Methyl-2-pentanone (MIBK)	**<5.0**	ug/L	5.0	1		11/19/21 17:15	108-10-1	
Methyl-tert-butyl ether	**<1.0**	ug/L	1.0	1		11/19/21 17:15	1634-04-4	
Styrene	**<1.0**	ug/L	1.0	1		11/19/21 17:15	100-42-5	
1,1,2,2-Tetrachloroethane	**<1.0**	ug/L	1.0	1		11/19/21 17:15	79-34-5	
Tetrachloroethene	**27.8**	ug/L	1.0	1		11/19/21 17:15	127-18-4	
Toluene	**<1.0**	ug/L	1.0	1		11/19/21 17:15	108-88-3	
1,2,4-Trichlorobenzene	**<1.0**	ug/L	1.0	1		11/19/21 17:15	120-82-1	
1,1,1-Trichloroethane	**<1.0**	ug/L	1.0	1		11/19/21 17:15	71-55-6	
1,1,2-Trichloroethane	**<1.0**	ug/L	1.0	1		11/19/21 17:15	79-00-5	
Trichloroethene	**58.8**	ug/L	1.0	1		11/19/21 17:15	79-01-6	
Trichlorofluoromethane	**<1.0**	ug/L	1.0	1		11/19/21 17:15	75-69-4	
1,1,2-Trichlorotrifluoroethane	**<1.0**	ug/L	1.0	1		11/19/21 17:15	76-13-1	

DRAFT

REPORT OF LABORATORY ANALYSIS

This report shall not be reproduced, except in full,
without the written consent of Pace Analytical Services, LLC.

Pace Analytical Services, LLC
575 Broad Hollow Road
Melville, NY 11747
(631)694-3040

ANALYTICAL RESULTS

Project: MONITORING WELL GROUP 11/17
Pace Project No.: 70195061

Sample: 11.17.21 MW-18S **Lab ID: 70195061010** Collected: 11/17/21 07:35 Received: 11/17/21 15:50 Matrix: Water

Parameters	Results	Units	Report Limit	DF	Prepared	Analyzed	CAS No.	Qual
8260C Volatile Organics	Analytical Method: EPA 8260C/5030C Pace Analytical Services - Melville							
Vinyl chloride	**<1.0**	ug/L	1.0	1		11/19/21 17:15	75-01-4	
Xylene (Total)	**<3.0**	ug/L	3.0	1		11/19/21 17:15	1330-20-7	
Surrogates								
1,2-Dichloroethane-d4 (S)	98	%	81-122	1		11/19/21 17:15	17060-07-0	
4-Bromofluorobenzene (S)	99	%	79-118	1		11/19/21 17:15	460-00-4	
Toluene-d8 (S)	98	%	82-122	1		11/19/21 17:15	2037-26-5	
TIC MSV Water	Analytical Method: EPA 8260 Pace Analytical Services - Melville							
TIC Search	**No Tics found**			1		12/03/21 10:55		

DRAFT

REPORT OF LABORATORY ANALYSIS

This report shall not be reproduced, except in full,
without the written consent of Pace Analytical Services, LLC.

Pace Analytical Services, LLC
575 Broad Hollow Road
Melville, NY 11747
(631)694-3040

ANALYTICAL RESULTS

Project: MONITORING WELL GROUP 11/17
Pace Project No.: 70195061

Sample: 11.17.21 MW-18I **Lab ID: 70195061011** Collected: 11/17/21 08:35 Received: 11/17/21 15:50 Matrix: Water

Parameters	Results	Units	Report Limit	DF	Prepared	Analyzed	CAS No.	Qual
8260C Volatile Organics	Analytical Method: EPA 8260C/5030C Pace Analytical Services - Melville							
Acetone	**<5.0**	ug/L	5.0	1		11/22/21 10:43	67-64-1	
Benzene	**<1.0**	ug/L	1.0	1		11/22/21 10:43	71-43-2	
Bromodichloromethane	**<1.0**	ug/L	1.0	1		11/22/21 10:43	75-27-4	
Bromoform	**<1.0**	ug/L	1.0	1		11/22/21 10:43	75-25-2	
Bromomethane	**<1.0**	ug/L	1.0	1		11/22/21 10:43	74-83-9	v3
2-Butanone (MEK)	**<5.0**	ug/L	5.0	1		11/22/21 10:43	78-93-3	
Carbon disulfide	**<1.0**	ug/L	1.0	1		11/22/21 10:43	75-15-0	
Carbon tetrachloride	**<1.0**	ug/L	1.0	1		11/22/21 10:43	56-23-5	
Chlorobenzene	**<1.0**	ug/L	1.0	1		11/22/21 10:43	108-90-7	
Chloroethane	**<1.0**	ug/L	1.0	1		11/22/21 10:43	75-00-3	
Chloroform	**<1.0**	ug/L	1.0	1		11/22/21 10:43	67-66-3	
Chloromethane	**<1.0**	ug/L	1.0	1		11/22/21 10:43	74-87-3	v3
Cyclohexane	**<1.0**	ug/L	1.0	1		11/22/21 10:43	110-82-7	
1,2-Dibromo-3-chloropropane	**<1.0**	ug/L	1.0	1		11/22/21 10:43	96-12-8	
Dibromochloromethane	**<1.0**	ug/L	1.0	1		11/22/21 10:43	124-48-1	
1,2-Dibromoethane (EDB)	**<1.0**	ug/L	1.0	1		11/22/21 10:43	106-93-4	
1,2-Dichlorobenzene	**<1.0**	ug/L	1.0	1		11/22/21 10:43	95-50-1	
1,3-Dichlorobenzene	**<1.0**	ug/L	1.0	1		11/22/21 10:43	541-73-1	
1,4-Dichlorobenzene	**<1.0**	ug/L	1.0	1		11/22/21 10:43	106-46-7	
Dichlorodifluoromethane	**<1.0**	ug/L	1.0	1		11/22/21 10:43	75-71-8	
1,1-Dichloroethane	**<1.0**	ug/L	1.0	1		11/22/21 10:43	75-34-3	
1,2-Dichloroethane	**<1.0**	ug/L	1.0	1		11/22/21 10:43	107-06-2	
1,1-Dichloroethene	**<1.0**	ug/L	1.0	1		11/22/21 10:43	75-35-4	
cis-1,2-Dichloroethene	**<1.0**	ug/L	1.0	1		11/22/21 10:43	156-59-2	
trans-1,2-Dichloroethene	**<1.0**	ug/L	1.0	1		11/22/21 10:43	156-60-5	
1,2-Dichloropropane	**<1.0**	ug/L	1.0	1		11/22/21 10:43	78-87-5	
cis-1,3-Dichloropropene	**<1.0**	ug/L	1.0	1		11/22/21 10:43	10061-01-5	
trans-1,3-Dichloropropene	**<1.0**	ug/L	1.0	1		11/22/21 10:43	10061-02-6	
Ethylbenzene	**<1.0**	ug/L	1.0	1		11/22/21 10:43	100-41-4	
2-Hexanone	**<5.0**	ug/L	5.0	1		11/22/21 10:43	591-78-6	
Isopropylbenzene (Cumene)	**<1.0**	ug/L	1.0	1		11/22/21 10:43	98-82-8	
Methyl acetate	**<1.0**	ug/L	1.0	1		11/22/21 10:43	79-20-9	
Methylcyclohexane	**<1.0**	ug/L	1.0	1		11/22/21 10:43	108-87-2	
Methylene Chloride	**<1.0**	ug/L	1.0	1		11/22/21 10:43	75-09-2	
4-Methyl-2-pentanone (MIBK)	**<5.0**	ug/L	5.0	1		11/22/21 10:43	108-10-1	
Methyl-tert-butyl ether	**<1.0**	ug/L	1.0	1		11/22/21 10:43	1634-04-4	
Styrene	**<1.0**	ug/L	1.0	1		11/22/21 10:43	100-42-5	
1,1,2,2-Tetrachloroethane	**<1.0**	ug/L	1.0	1		11/22/21 10:43	79-34-5	
Tetrachloroethene	**7.8**	ug/L	1.0	1		11/22/21 10:43	127-18-4	
Toluene	**<1.0**	ug/L	1.0	1		11/22/21 10:43	108-88-3	
1,2,4-Trichlorobenzene	**<1.0**	ug/L	1.0	1		11/22/21 10:43	120-82-1	
1,1,1-Trichloroethane	**<1.0**	ug/L	1.0	1		11/22/21 10:43	71-55-6	
1,1,2-Trichloroethane	**<1.0**	ug/L	1.0	1		11/22/21 10:43	79-00-5	
Trichloroethene	**11.6**	ug/L	1.0	1		11/22/21 10:43	79-01-6	
Trichlorofluoromethane	**<1.0**	ug/L	1.0	1		11/22/21 10:43	75-69-4	
1,1,2-Trichlorotrifluoroethane	**<1.0**	ug/L	1.0	1		11/22/21 10:43	76-13-1	

DRAFT

REPORT OF LABORATORY ANALYSIS

This report shall not be reproduced, except in full,
without the written consent of Pace Analytical Services, LLC.

Pace Analytical Services, LLC
575 Broad Hollow Road
Melville, NY 11747
(631)694-3040

ANALYTICAL RESULTS

Project: MONITORING WELL GROUP 11/17
Pace Project No.: 70195061

Sample: 11.17.21 MW-18I **Lab ID: 70195061011** Collected: 11/17/21 08:35 Received: 11/17/21 15:50 Matrix: Water

Parameters	Results	Units	Report Limit	DF	Prepared	Analyzed	CAS No.	Qual
8260C Volatile Organics	Analytical Method: EPA 8260C/5030C Pace Analytical Services - Melville							
Vinyl chloride	**<1.0**	ug/L	1.0	1		11/22/21 10:43	75-01-4	
Xylene (Total)	**<3.0**	ug/L	3.0	1		11/22/21 10:43	1330-20-7	
Surrogates								
1,2-Dichloroethane-d4 (S)	95	%	81-122	1		11/22/21 10:43	17060-07-0	
4-Bromofluorobenzene (S)	101	%	79-118	1		11/22/21 10:43	460-00-4	
Toluene-d8 (S)	99	%	82-122	1		11/22/21 10:43	2037-26-5	
TIC MSV Water	Analytical Method: EPA 8260 Pace Analytical Services - Melville							
TIC Search	**No Tics found**			1		12/03/21 10:55		

DRAFT

REPORT OF LABORATORY ANALYSIS

This report shall not be reproduced, except in full,
without the written consent of Pace Analytical Services, LLC.

Pace Analytical Services, LLC
575 Broad Hollow Road
Melville, NY 11747
(631)694-3040

ANALYTICAL RESULTS

Project: MONITORING WELL GROUP 11/17
Pace Project No.: 70195061

Sample: DUP-1 **Lab ID: 70195061012** Collected: 11/17/21 00:00 Received: 11/17/21 15:50 Matrix: Water

Parameters	Results	Units	Report Limit	DF	Prepared	Analyzed	CAS No.	Qual
8260C Volatile Organics	Analytical Method: EPA 8260C/5030C Pace Analytical Services - Melville							
Acetone	**<5.0**	ug/L	5.0	1		11/22/21 11:02	67-64-1	IH,v1
Benzene	**<1.0**	ug/L	1.0	1		11/22/21 11:02	71-43-2	
Bromodichloromethane	**<1.0**	ug/L	1.0	1		11/22/21 11:02	75-27-4	
Bromoform	**<1.0**	ug/L	1.0	1		11/22/21 11:02	75-25-2	
Bromomethane	**<1.0**	ug/L	1.0	1		11/22/21 11:02	74-83-9	v3
2-Butanone (MEK)	**<5.0**	ug/L	5.0	1		11/22/21 11:02	78-93-3	
Carbon disulfide	**<1.0**	ug/L	1.0	1		11/22/21 11:02	75-15-0	
Carbon tetrachloride	**<1.0**	ug/L	1.0	1		11/22/21 11:02	56-23-5	
Chlorobenzene	**<1.0**	ug/L	1.0	1		11/22/21 11:02	108-90-7	
Chloroethane	**<1.0**	ug/L	1.0	1		11/22/21 11:02	75-00-3	
Chloroform	**<1.0**	ug/L	1.0	1		11/22/21 11:02	67-66-3	
Chloromethane	**<1.0**	ug/L	1.0	1		11/22/21 11:02	74-87-3	v3
Cyclohexane	**<1.0**	ug/L	1.0	1		11/22/21 11:02	110-82-7	
1,2-Dibromo-3-chloropropane	**<1.0**	ug/L	1.0	1		11/22/21 11:02	96-12-8	
Dibromochloromethane	**<1.0**	ug/L	1.0	1		11/22/21 11:02	124-48-1	
1,2-Dibromoethane (EDB)	**<1.0**	ug/L	1.0	1		11/22/21 11:02	106-93-4	
1,2-Dichlorobenzene	**<1.0**	ug/L	1.0	1		11/22/21 11:02	95-50-1	
1,3-Dichlorobenzene	**<1.0**	ug/L	1.0	1		11/22/21 11:02	541-73-1	
1,4-Dichlorobenzene	**<1.0**	ug/L	1.0	1		11/22/21 11:02	106-46-7	
Dichlorodifluoromethane	**<1.0**	ug/L	1.0	1		11/22/21 11:02	75-71-8	
1,1-Dichloroethane	**<1.0**	ug/L	1.0	1		11/22/21 11:02	75-34-3	
1,2-Dichloroethane	**<1.0**	ug/L	1.0	1		11/22/21 11:02	107-06-2	
1,1-Dichloroethene	**<1.0**	ug/L	1.0	1		11/22/21 11:02	75-35-4	v1
cis-1,2-Dichloroethene	**2.6**	ug/L	1.0	1		11/22/21 11:02	156-59-2	
trans-1,2-Dichloroethene	**<1.0**	ug/L	1.0	1		11/22/21 11:02	156-60-5	
1,2-Dichloropropane	**<1.0**	ug/L	1.0	1		11/22/21 11:02	78-87-5	
cis-1,3-Dichloropropene	**<1.0**	ug/L	1.0	1		11/22/21 11:02	10061-01-5	
trans-1,3-Dichloropropene	**<1.0**	ug/L	1.0	1		11/22/21 11:02	10061-02-6	
Ethylbenzene	**<1.0**	ug/L	1.0	1		11/22/21 11:02	100-41-4	
2-Hexanone	**<5.0**	ug/L	5.0	1		11/22/21 11:02	591-78-6	
Isopropylbenzene (Cumene)	**<1.0**	ug/L	1.0	1		11/22/21 11:02	98-82-8	
Methyl acetate	**<1.0**	ug/L	1.0	1		11/22/21 11:02	79-20-9	
Methylcyclohexane	**<1.0**	ug/L	1.0	1		11/22/21 11:02	108-87-2	
Methylene Chloride	**<1.0**	ug/L	1.0	1		11/22/21 11:02	75-09-2	
4-Methyl-2-pentanone (MIBK)	**<5.0**	ug/L	5.0	1		11/22/21 11:02	108-10-1	
Methyl-tert-butyl ether	**<1.0**	ug/L	1.0	1		11/22/21 11:02	1634-04-4	
Styrene	**<1.0**	ug/L	1.0	1		11/22/21 11:02	100-42-5	
1,1,2,2-Tetrachloroethane	**<1.0**	ug/L	1.0	1		11/22/21 11:02	79-34-5	
Tetrachloroethene	**31.1**	ug/L	1.0	1		11/22/21 11:02	127-18-4	
Toluene	**<1.0**	ug/L	1.0	1		11/22/21 11:02	108-88-3	
1,2,4-Trichlorobenzene	**<1.0**	ug/L	1.0	1		11/22/21 11:02	120-82-1	
1,1,1-Trichloroethane	**<1.0**	ug/L	1.0	1		11/22/21 11:02	71-55-6	
1,1,2-Trichloroethane	**<1.0**	ug/L	1.0	1		11/22/21 11:02	79-00-5	
Trichloroethene	**65.9**	ug/L	1.0	1		11/22/21 11:02	79-01-6	
Trichlorofluoromethane	**<1.0**	ug/L	1.0	1		11/22/21 11:02	75-69-4	
1,1,2-Trichlorotrifluoroethane	**<1.0**	ug/L	1.0	1		11/22/21 11:02	76-13-1	

DRAFT

REPORT OF LABORATORY ANALYSIS

This report shall not be reproduced, except in full,
without the written consent of Pace Analytical Services, LLC.

Pace Analytical Services, LLC
575 Broad Hollow Road
Melville, NY 11747
(631)694-3040

ANALYTICAL RESULTS

Project: MONITORING WELL GROUP 11/17
Pace Project No.: 70195061

Sample: DUP-1 **Lab ID: 70195061012** Collected: 11/17/21 00:00 Received: 11/17/21 15:50 Matrix: Water

Parameters	Results	Units	Report Limit	DF	Prepared	Analyzed	CAS No.	Qual
8260C Volatile Organics	Analytical Method: EPA 8260C/5030C Pace Analytical Services - Melville							
Vinyl chloride	**<1.0**	ug/L	1.0	1		11/22/21 11:02	75-01-4	
Xylene (Total)	**<3.0**	ug/L	3.0	1		11/22/21 11:02	1330-20-7	
Surrogates								
1,2-Dichloroethane-d4 (S)	94	%	81-122	1		11/22/21 11:02	17060-07-0	
4-Bromofluorobenzene (S)	102	%	79-118	1		11/22/21 11:02	460-00-4	
Toluene-d8 (S)	98	%	82-122	1		11/22/21 11:02	2037-26-5	
TIC MSV Water	Analytical Method: EPA 8260 Pace Analytical Services - Melville							
TIC Search	**No Tics found**			1		12/03/21 10:55		

DRAFT

This report shall not be reproduced, except in full,
without the written consent of Pace Analytical Services, LLC.

Pace Analytical Services, LLC
575 Broad Hollow Road
Melville, NY 11747
(631)694-3040

ANALYTICAL RESULTS

Project: MONITORING WELL GROUP 11/17
Pace Project No.: 70195061

Sample: 11.17.21 MW-17 **Lab ID: 70195061013** Collected: 11/17/21 11:56 Received: 11/17/21 15:50 Matrix: Water

Parameters	Results	Units	Report Limit	DF	Prepared	Analyzed	CAS No.	Qual
8260C Volatile Organics	Analytical Method: EPA 8260C/5030C Pace Analytical Services - Melville							
Acetone	**<5.0**	ug/L	5.0	1		11/22/21 11:21	67-64-1	
Benzene	**<1.0**	ug/L	1.0	1		11/22/21 11:21	71-43-2	
Bromodichloromethane	**<1.0**	ug/L	1.0	1		11/22/21 11:21	75-27-4	
Bromoform	**<1.0**	ug/L	1.0	1		11/22/21 11:21	75-25-2	
Bromomethane	**<1.0**	ug/L	1.0	1		11/22/21 11:21	74-83-9	v3
2-Butanone (MEK)	**<5.0**	ug/L	5.0	1		11/22/21 11:21	78-93-3	
Carbon disulfide	**<1.0**	ug/L	1.0	1		11/22/21 11:21	75-15-0	
Carbon tetrachloride	**<1.0**	ug/L	1.0	1		11/22/21 11:21	56-23-5	
Chlorobenzene	**<1.0**	ug/L	1.0	1		11/22/21 11:21	108-90-7	
Chloroethane	**<1.0**	ug/L	1.0	1		11/22/21 11:21	75-00-3	
Chloroform	**<1.0**	ug/L	1.0	1		11/22/21 11:21	67-66-3	
Chloromethane	**<1.0**	ug/L	1.0	1		11/22/21 11:21	74-87-3	v3
Cyclohexane	**<1.0**	ug/L	1.0	1		11/22/21 11:21	110-82-7	
1,2-Dibromo-3-chloropropane	**<1.0**	ug/L	1.0	1		11/22/21 11:21	96-12-8	
Dibromochloromethane	**<1.0**	ug/L	1.0	1		11/22/21 11:21	124-48-1	
1,2-Dibromoethane (EDB)	**<1.0**	ug/L	1.0	1		11/22/21 11:21	106-93-4	
1,2-Dichlorobenzene	**<1.0**	ug/L	1.0	1		11/22/21 11:21	95-50-1	
1,3-Dichlorobenzene	**<1.0**	ug/L	1.0	1		11/22/21 11:21	541-73-1	
1,4-Dichlorobenzene	**<1.0**	ug/L	1.0	1		11/22/21 11:21	106-46-7	
Dichlorodifluoromethane	**<1.0**	ug/L	1.0	1		11/22/21 11:21	75-71-8	
1,1-Dichloroethane	**<1.0**	ug/L	1.0	1		11/22/21 11:21	75-34-3	
1,2-Dichloroethane	**<1.0**	ug/L	1.0	1		11/22/21 11:21	107-06-2	
1,1-Dichloroethene	**<1.0**	ug/L	1.0	1		11/22/21 11:21	75-35-4	
cis-1,2-Dichloroethene	**1.0**	ug/L	1.0	1		11/22/21 11:21	156-59-2	
trans-1,2-Dichloroethene	**<1.0**	ug/L	1.0	1		11/22/21 11:21	156-60-5	
1,2-Dichloropropane	**<1.0**	ug/L	1.0	1		11/22/21 11:21	78-87-5	
cis-1,3-Dichloropropene	**<1.0**	ug/L	1.0	1		11/22/21 11:21	10061-01-5	
trans-1,3-Dichloropropene	**<1.0**	ug/L	1.0	1		11/22/21 11:21	10061-02-6	
Ethylbenzene	**<1.0**	ug/L	1.0	1		11/22/21 11:21	100-41-4	
2-Hexanone	**<5.0**	ug/L	5.0	1		11/22/21 11:21	591-78-6	
Isopropylbenzene (Cumene)	**<1.0**	ug/L	1.0	1		11/22/21 11:21	98-82-8	
Methyl acetate	**<1.0**	ug/L	1.0	1		11/22/21 11:21	79-20-9	
Methylcyclohexane	**<1.0**	ug/L	1.0	1		11/22/21 11:21	108-87-2	
Methylene Chloride	**<1.0**	ug/L	1.0	1		11/22/21 11:21	75-09-2	
4-Methyl-2-pentanone (MIBK)	**<5.0**	ug/L	5.0	1		11/22/21 11:21	108-10-1	
Methyl-tert-butyl ether	**<1.0**	ug/L	1.0	1		11/22/21 11:21	1634-04-4	
Styrene	**<1.0**	ug/L	1.0	1		11/22/21 11:21	100-42-5	
1,1,2,2-Tetrachloroethane	**<1.0**	ug/L	1.0	1		11/22/21 11:21	79-34-5	
Tetrachloroethene	**17.9**	ug/L	1.0	1		11/22/21 11:21	127-18-4	
Toluene	**<1.0**	ug/L	1.0	1		11/22/21 11:21	108-88-3	
1,2,4-Trichlorobenzene	**<1.0**	ug/L	1.0	1		11/22/21 11:21	120-82-1	
1,1,1-Trichloroethane	**<1.0**	ug/L	1.0	1		11/22/21 11:21	71-55-6	
1,1,2-Trichloroethane	**<1.0**	ug/L	1.0	1		11/22/21 11:21	79-00-5	
Trichloroethene	**22.3**	ug/L	1.0	1		11/22/21 11:21	79-01-6	
Trichlorofluoromethane	**<1.0**	ug/L	1.0	1		11/22/21 11:21	75-69-4	
1,1,2-Trichlorotrifluoroethane	**<1.0**	ug/L	1.0	1		11/22/21 11:21	76-13-1	

DRAFT

REPORT OF LABORATORY ANALYSIS

This report shall not be reproduced, except in full,
without the written consent of Pace Analytical Services, LLC.

Pace Analytical Services, LLC
575 Broad Hollow Road
Melville, NY 11747
(631)694-3040

ANALYTICAL RESULTS

Project: MONITORING WELL GROUP 11/17
Pace Project No.: 70195061

Sample: 11.17.21 MW-17 **Lab ID: 70195061013** Collected: 11/17/21 11:56 Received: 11/17/21 15:50 Matrix: Water

Parameters	Results	Units	Report Limit	DF	Prepared	Analyzed	CAS No.	Qual
8260C Volatile Organics	Analytical Method: EPA 8260C/5030C Pace Analytical Services - Melville							
Vinyl chloride	**<1.0**	ug/L	1.0	1		11/22/21 11:21	75-01-4	
Xylene (Total)	**<3.0**	ug/L	3.0	1		11/22/21 11:21	1330-20-7	
Surrogates								
1,2-Dichloroethane-d4 (S)	94	%	81-122	1		11/22/21 11:21	17060-07-0	
4-Bromofluorobenzene (S)	101	%	79-118	1		11/22/21 11:21	460-00-4	
Toluene-d8 (S)	97	%	82-122	1		11/22/21 11:21	2037-26-5	
TIC MSV Water	Analytical Method: EPA 8260 Pace Analytical Services - Melville							
TIC Search	**No Tics found**			1		12/03/21 10:55		

DRAFT

REPORT OF LABORATORY ANALYSIS

This report shall not be reproduced, except in full,
without the written consent of Pace Analytical Services, LLC.

Pace Analytical Services, LLC
575 Broad Hollow Road
Melville, NY 11747
(631)694-3040

ANALYTICAL RESULTS

Project: MONITORING WELL GROUP 11/17
Pace Project No.: 70195061

Sample: 11.17.21 MW-19 **Lab ID: 70195061014** Collected: 11/17/21 10:46 Received: 11/17/21 15:50 Matrix: Water

Parameters	Results	Units	Report Limit	DF	Prepared	Analyzed	CAS No.	Qual
8260C Volatile Organics	Analytical Method: EPA 8260C/5030C Pace Analytical Services - Melville							
Acetone	**<5.0**	ug/L	5.0	1		11/22/21 11:41	67-64-1	
Benzene	**<1.0**	ug/L	1.0	1		11/22/21 11:41	71-43-2	
Bromodichloromethane	**<1.0**	ug/L	1.0	1		11/22/21 11:41	75-27-4	
Bromoform	**<1.0**	ug/L	1.0	1		11/22/21 11:41	75-25-2	
Bromomethane	**<1.0**	ug/L	1.0	1		11/22/21 11:41	74-83-9	v3
2-Butanone (MEK)	**<5.0**	ug/L	5.0	1		11/22/21 11:41	78-93-3	
Carbon disulfide	**<1.0**	ug/L	1.0	1		11/22/21 11:41	75-15-0	
Carbon tetrachloride	**<1.0**	ug/L	1.0	1		11/22/21 11:41	56-23-5	
Chlorobenzene	**<1.0**	ug/L	1.0	1		11/22/21 11:41	108-90-7	
Chloroethane	**<1.0**	ug/L	1.0	1		11/22/21 11:41	75-00-3	
Chloroform	**<1.0**	ug/L	1.0	1		11/22/21 11:41	67-66-3	
Chloromethane	**<1.0**	ug/L	1.0	1		11/22/21 11:41	74-87-3	v3
Cyclohexane	**<1.0**	ug/L	1.0	1		11/22/21 11:41	110-82-7	
1,2-Dibromo-3-chloropropane	**<1.0**	ug/L	1.0	1		11/22/21 11:41	96-12-8	
Dibromochloromethane	**<1.0**	ug/L	1.0	1		11/22/21 11:41	124-48-1	
1,2-Dibromoethane (EDB)	**<1.0**	ug/L	1.0	1		11/22/21 11:41	106-93-4	
1,2-Dichlorobenzene	**<1.0**	ug/L	1.0	1		11/22/21 11:41	95-50-1	
1,3-Dichlorobenzene	**<1.0**	ug/L	1.0	1		11/22/21 11:41	541-73-1	
1,4-Dichlorobenzene	**<1.0**	ug/L	1.0	1		11/22/21 11:41	106-46-7	
Dichlorodifluoromethane	**<1.0**	ug/L	1.0	1		11/22/21 11:41	75-71-8	
1,1-Dichloroethane	**<1.0**	ug/L	1.0	1		11/22/21 11:41	75-34-3	
1,2-Dichloroethane	**<1.0**	ug/L	1.0	1		11/22/21 11:41	107-06-2	
1,1-Dichloroethene	**<1.0**	ug/L	1.0	1		11/22/21 11:41	75-35-4	
cis-1,2-Dichloroethene	**7.4**	ug/L	1.0	1		11/22/21 11:41	156-59-2	
trans-1,2-Dichloroethene	**1.8**	ug/L	1.0	1		11/22/21 11:41	156-60-5	
1,2-Dichloropropane	**<1.0**	ug/L	1.0	1		11/22/21 11:41	78-87-5	
cis-1,3-Dichloropropene	**<1.0**	ug/L	1.0	1		11/22/21 11:41	10061-01-5	
trans-1,3-Dichloropropene	**<1.0**	ug/L	1.0	1		11/22/21 11:41	10061-02-6	
Ethylbenzene	**<1.0**	ug/L	1.0	1		11/22/21 11:41	100-41-4	
2-Hexanone	**<5.0**	ug/L	5.0	1		11/22/21 11:41	591-78-6	
Isopropylbenzene (Cumene)	**<1.0**	ug/L	1.0	1		11/22/21 11:41	98-82-8	
Methyl acetate	**<1.0**	ug/L	1.0	1		11/22/21 11:41	79-20-9	
Methylcyclohexane	**<1.0**	ug/L	1.0	1		11/22/21 11:41	108-87-2	
Methylene Chloride	**<1.0**	ug/L	1.0	1		11/22/21 11:41	75-09-2	
4-Methyl-2-pentanone (MIBK)	**<5.0**	ug/L	5.0	1		11/22/21 11:41	108-10-1	
Methyl-tert-butyl ether	**<1.0**	ug/L	1.0	1		11/22/21 11:41	1634-04-4	
Styrene	**<1.0**	ug/L	1.0	1		11/22/21 11:41	100-42-5	
1,1,2,2-Tetrachloroethane	**<1.0**	ug/L	1.0	1		11/22/21 11:41	79-34-5	
Tetrachloroethene	**416**	ug/L	10.0	10		11/22/21 12:39	127-18-4	
Toluene	**<1.0**	ug/L	1.0	1		11/22/21 11:41	108-88-3	
1,2,4-Trichlorobenzene	**<1.0**	ug/L	1.0	1		11/22/21 11:41	120-82-1	
1,1,1-Trichloroethane	**<1.0**	ug/L	1.0	1		11/22/21 11:41	71-55-6	
1,1,2-Trichloroethane	**<1.0**	ug/L	1.0	1		11/22/21 11:41	79-00-5	
Trichloroethene	**429**	ug/L	10.0	10		11/22/21 12:39	79-01-6	
Trichlorofluoromethane	**<1.0**	ug/L	1.0	1		11/22/21 11:41	75-69-4	
1,1,2-Trichlorotrifluoroethane	**<1.0**	ug/L	1.0	1		11/22/21 11:41	76-13-1	

DRAFT

REPORT OF LABORATORY ANALYSIS

This report shall not be reproduced, except in full,
without the written consent of Pace Analytical Services, LLC.

Pace Analytical Services, LLC
575 Broad Hollow Road
Melville, NY 11747
(631)694-3040

ANALYTICAL RESULTS

Project: MONITORING WELL GROUP 11/17
Pace Project No.: 70195061

Sample: 11.17.21 MW-19 **Lab ID: 70195061014** Collected: 11/17/21 10:46 Received: 11/17/21 15:50 Matrix: Water

Parameters	Results	Units	Report Limit	DF	Prepared	Analyzed	CAS No.	Qual
8260C Volatile Organics	Analytical Method: EPA 8260C/5030C Pace Analytical Services - Melville							
Vinyl chloride	**<1.0**	ug/L	1.0	1		11/22/21 11:41	75-01-4	
Xylene (Total)	**<3.0**	ug/L	3.0	1		11/22/21 11:41	1330-20-7	
Surrogates								
1,2-Dichloroethane-d4 (S)	95	%	81-122	1		11/22/21 11:41	17060-07-0	
4-Bromofluorobenzene (S)	100	%	79-118	1		11/22/21 11:41	460-00-4	
Toluene-d8 (S)	97	%	82-122	1		11/22/21 11:41	2037-26-5	
TIC MSV Water	Analytical Method: EPA 8260 Pace Analytical Services - Melville							
TIC Search	**No Tics found**			1		12/03/21 10:55		

DRAFT

This report shall not be reproduced, except in full,
without the written consent of Pace Analytical Services, LLC.

Pace Analytical Services, LLC
575 Broad Hollow Road
Melville, NY 11747
(631)694-3040

QUALITY CONTROL DATA

Project: MONITORING WELL GROUP 11/17
Pace Project No.: 70195061

QC Batch: 234029 Analysis Method: EPA 8260C/5030C
QC Batch Method: EPA 8260C/5030C Analysis Description: 8260 MSV
Laboratory: Pace Analytical Services - Melville
Associated Lab Samples: 70195061001, 70195061002, 70195061003, 70195061004, 70195061005, 70195061006, 70195061007, 70195061008, 70195061009, 70195061010

METHOD BLANK: 1180590 Matrix: Water
Associated Lab Samples: 70195061001, 70195061002, 70195061003, 70195061004, 70195061005, 70195061006, 70195061007, 70195061008, 70195061009, 70195061010

Parameter	Units	Blank Result	Reporting Limit	Analyzed	Qualifiers
1,1,1-Trichloroethane	ug/L	<1.0	1.0	11/19/21 09:30	
1,1,2,2-Tetrachloroethane	ug/L	<1.0	1.0	11/19/21 09:30	
1,1,2-Trichloroethane	ug/L	<1.0	1.0	11/19/21 09:30	
1,1,2-Trichlorotrifluoroethane	ug/L	<1.0	1.0	11/19/21 09:30	
1,1-Dichloroethane	ug/L	<1.0	1.0	11/19/21 09:30	
1,1-Dichloroethene	ug/L	<1.0	1.0	11/19/21 09:30	
1,2,4-Trichlorobenzene	ug/L	<1.0	1.0	11/19/21 09:30	
1,2-Dibromo-3-chloropropane	ug/L	<1.0	1.0	11/19/21 09:30	
1,2-Dibromoethane (EDB)	ug/L	<1.0	1.0	11/19/21 09:30	
1,2-Dichlorobenzene	ug/L	<1.0	1.0	11/19/21 09:30	
1,2-Dichloroethane	ug/L	<1.0	1.0	11/19/21 09:30	
1,2-Dichloropropane	ug/L	<1.0	1.0	11/19/21 09:30	
1,3-Dichlorobenzene	ug/L	<1.0	1.0	11/19/21 09:30	
1,4-Dichlorobenzene	ug/L	<1.0	1.0	11/19/21 09:30	
2-Butanone (MEK)	ug/L	<5.0	5.0	11/19/21 09:30	
2-Hexanone	ug/L	<5.0	5.0	11/19/21 09:30	
4-Methyl-2-pentanone (MIBK)	ug/L	<5.0	5.0	11/19/21 09:30	
Acetone	ug/L	<5.0	5.0	11/19/21 09:30	
Benzene	ug/L	<1.0	1.0	11/19/21 09:30	
Bromodichloromethane	ug/L	<1.0	1.0	11/19/21 09:30	
Bromoform	ug/L	<1.0	1.0	11/19/21 09:30	
Bromomethane	ug/L	<1.0	1.0	11/19/21 09:30	v3
Carbon disulfide	ug/L	<1.0	1.0	11/19/21 09:30	
Carbon tetrachloride	ug/L	<1.0	1.0	11/19/21 09:30	
Chlorobenzene	ug/L	<1.0	1.0	11/19/21 09:30	
Chloroethane	ug/L	<1.0	1.0	11/19/21 09:30	
Chloroform	ug/L	<1.0	1.0	11/19/21 09:30	
Chloromethane	ug/L	<1.0	1.0	11/19/21 09:30	v3
cis-1,2-Dichloroethene	ug/L	<1.0	1.0	11/19/21 09:30	
cis-1,3-Dichloropropene	ug/L	<1.0	1.0	11/19/21 09:30	
Cyclohexane	ug/L	<1.0	1.0	11/19/21 09:30	
Dibromochloromethane	ug/L	<1.0	1.0	11/19/21 09:30	
Dichlorodifluoromethane	ug/L	<1.0	1.0	11/19/21 09:30	v3
Ethylbenzene	ug/L	<1.0	1.0	11/19/21 09:30	
Isopropylbenzene (Cumene)	ug/L	<1.0	1.0	11/19/21 09:30	
Methyl acetate	ug/L	<1.0	1.0	11/19/21 09:30	
Methyl-tert-butyl ether	ug/L	<1.0	1.0	11/19/21 09:30	
Methylcyclohexane	ug/L	<1.0	1.0	11/19/21 09:30	
Methylene Chloride	ug/L	<1.0	1.0	11/19/21 09:30	

Results presented on this page are in the units indicated by the "Units" column except where an alternate unit is presented to the right of the result.

DRAFT

REPORT OF LABORATORY ANALYSIS

This report shall not be reproduced, except in full,
without the written consent of Pace Analytical Services, LLC.

Pace Analytical Services, LLC
575 Broad Hollow Road
Melville, NY 11747
(631)694-3040

QUALITY CONTROL DATA

Project: MONITORING WELL GROUP 11/17
Pace Project No.: 70195061

METHOD BLANK: 1180590 Matrix: Water
Associated Lab Samples: 70195061001, 70195061002, 70195061003, 70195061004, 70195061005, 70195061006, 70195061007, 70195061008, 70195061009, 70195061010

Parameter	Units	Blank Result	Reporting Limit	Analyzed	Qualifiers
Styrene	ug/L	<1.0	1.0	11/19/21 09:30	
Tetrachloroethene	ug/L	<1.0	1.0	11/19/21 09:30	
Toluene	ug/L	<1.0	1.0	11/19/21 09:30	
trans-1,2-Dichloroethene	ug/L	<1.0	1.0	11/19/21 09:30	
trans-1,3-Dichloropropene	ug/L	<1.0	1.0	11/19/21 09:30	
Trichloroethene	ug/L	<1.0	1.0	11/19/21 09:30	
Trichlorofluoromethane	ug/L	<1.0	1.0	11/19/21 09:30	
Vinyl chloride	ug/L	<1.0	1.0	11/19/21 09:30	
Xylene (Total)	ug/L	<3.0	3.0	11/19/21 09:30	
1,2-Dichloroethane-d4 (S)	%	100	81-122	11/19/21 09:30	
4-Bromofluorobenzene (S)	%	93	79-118	11/19/21 09:30	
Toluene-d8 (S)	%	98	82-122	11/19/21 09:30	

LABORATORY CONTROL SAMPLE: 1180591

Parameter	Units	Spike Conc.	LCS Result	LCS % Rec	% Rec Limits	Qualifiers
1,1,1-Trichloroethane	ug/L	50	46.7	93	72-126	
1,1,2,2-Tetrachloroethane	ug/L	50	48.4	97	70-127	
1,1,2-Trichloroethane	ug/L	50	48.6	97	81-119	
1,1,2-Trichlorotrifluoroethane	ug/L	50	52.2	104	54-133	
1,1-Dichloroethane	ug/L	50	51.3	103	72-126	
1,1-Dichloroethene	ug/L	50	56.1	112	66-133	
1,2,4-Trichlorobenzene	ug/L	50	47.6	95	56-141	
1,2-Dibromo-3-chloropropane	ug/L	50	49.1	98	47-133	
1,2-Dibromoethane (EDB)	ug/L	50	52.2	104	81-123	
1,2-Dichlorobenzene	ug/L	50	47.0	94	80-117	
1,2-Dichloroethane	ug/L	50	50.7	101	69-134	
1,2-Dichloropropane	ug/L	50	51.8	104	75-125	
1,3-Dichlorobenzene	ug/L	50	47.9	96	82-116	
1,4-Dichlorobenzene	ug/L	50	48.3	97	80-117	
2-Butanone (MEK)	ug/L	50	45.2	90	33-165	
2-Hexanone	ug/L	50	40.9	82	50-128	
4-Methyl-2-pentanone (MIBK)	ug/L	50	47.3	95	62-131	
Acetone	ug/L	50	40.6	81	14-156	IH
Benzene	ug/L	50	52.7	105	78-117	
Bromodichloromethane	ug/L	50	51.7	103	80-123	
Bromoform	ug/L	50	44.4	89	49-138	
Bromomethane	ug/L	50	29.6	59	10-143	v3
Carbon disulfide	ug/L	50	49.5	99	66-133	
Carbon tetrachloride	ug/L	50	52.1	104	64-135	
Chlorobenzene	ug/L	50	46.4	93	79-117	
Chloroethane	ug/L	50	48.3	97	31-156	
Chloroform	ug/L	50	52.7	105	79-123	

Results presented on this page are in the units indicated by the "Units" column except where an alternate unit is presented to the right of the result.

DRAFT

REPORT OF LABORATORY ANALYSIS

This report shall not be reproduced, except in full,
without the written consent of Pace Analytical Services, LLC.

Pace Analytical Services, LLC
575 Broad Hollow Road
Melville, NY 11747
(631)694-3040

QUALITY CONTROL DATA

Project: MONITORING WELL GROUP 11/17
Pace Project No.: 70195061

LABORATORY CONTROL SAMPLE: 1180591

Parameter	Units	Spike Conc.	LCS Result	LCS % Rec	% Rec Limits	Qualifiers
Chloromethane	ug/L	50	34.3	69	39-116	v3
cis-1,2-Dichloroethene	ug/L	50	51.5	103	77-125	
cis-1,3-Dichloropropene	ug/L	50	55.2	110	78-131	
Cyclohexane	ug/L	50	44.6	89	53-130	
Dibromochloromethane	ug/L	50	46.2	92	65-123	
Dichlorodifluoromethane	ug/L	50	31.3	63	13-149	v3
Ethylbenzene	ug/L	50	44.8	90	79-115	
Isopropylbenzene (Cumene)	ug/L	50	47.3	95	74-118	
Methyl acetate	ug/L	50	46.5	93	10-214	
Methyl-tert-butyl ether	ug/L	50	48.1	96	69-118	
Methylcyclohexane	ug/L	50	43.2	86	63-124	
Methylene Chloride	ug/L	50	50.6	101	67-123	
Styrene	ug/L	50	47.7	95	82-121	
Tetrachloroethene	ug/L	50	41.9	84	65-120	
Toluene	ug/L	50	49.7	99	80-114	
trans-1,2-Dichloroethene	ug/L	50	50.3	101	74-123	
trans-1,3-Dichloropropene	ug/L	50	52.7	105	73-135	
Trichloroethene	ug/L	50	47.4	95	79-115	
Trichlorofluoromethane	ug/L	50	49.9	100	51-136	
Vinyl chloride	ug/L	50	44.2	88	49-118	
Xylene (Total)	ug/L	150	137	91	80-118	
1,2-Dichloroethane-d4 (S)	%			101	81-122	
4-Bromofluorobenzene (S)	%			96	79-118	
Toluene-d8 (S)	%			98	82-122	

MATRIX SPIKE SAMPLE: 1180851

Parameter	Units	70195060002 Result	Spike Conc.	MS Result	MS % Rec	% Rec Limits	Qualifiers
1,1,1-Trichloroethane	ug/L	<1.0	50	48.0	96	72-123	
1,1,2,2-Tetrachloroethane	ug/L	<1.0	50	48.6	97	64-133	
1,1,2-Trichloroethane	ug/L	<1.0	50	49.3	99	78-120	
1,1,2-Trichlorotrifluoroethane	ug/L	<1.0	50	51.2	102	56-136	
1,1-Dichloroethane	ug/L	<1.0	50	52.1	104	70-124	
1,1-Dichloroethene	ug/L	1.7	50	60.3	117	61-139	
1,2,4-Trichlorobenzene	ug/L	<1.0	50	45.8	92	53-138	
1,2-Dibromo-3-chloropropane	ug/L	<1.0	50	48.2	96	32-137	
1,2-Dibromoethane (EDB)	ug/L	<1.0	50	47.9	96	78-121	
1,2-Dichlorobenzene	ug/L	<1.0	50	45.6	91	75-120	
1,2-Dichloroethane	ug/L	<1.0	50	50.9	102	58-138	
1,2-Dichloropropane	ug/L	<1.0	50	48.5	97	74-122	
1,3-Dichlorobenzene	ug/L	<1.0	50	46.6	93	78-119	
1,4-Dichlorobenzene	ug/L	<1.0	50	45.9	92	76-118	
2-Butanone (MEK)	ug/L	<5.0	50	42.2	84	33-148	
2-Hexanone	ug/L	<5.0	50	38.3	77	49-124	
4-Methyl-2-pentanone (MIBK)	ug/L	<5.0	50	46.2	92	60-136	

Results presented on this page are in the units indicated by the "Units" column except where an alternate unit is presented to the right of the result.

DRAFT

REPORT OF LABORATORY ANALYSIS

This report shall not be reproduced, except in full,
without the written consent of Pace Analytical Services, LLC.

Pace Analytical Services, LLC
575 Broad Hollow Road
Melville, NY 11747
(631)694-3040

QUALITY CONTROL DATA

Project: MONITORING WELL GROUP 11/17
Pace Project No.: 70195061

MATRIX SPIKE SAMPLE: 1180851

Parameter	Units	70195060002 Result	Spike Conc.	MS Result	MS % Rec	% Rec Limits	Qualifiers
Acetone	ug/L	<5.0	50	41.4	83	35-112	IH
Benzene	ug/L	<1.0	50	52.4	105	70-130	
Bromodichloromethane	ug/L	<1.0	50	49.0	98	74-122	
Bromoform	ug/L	<1.0	50	44.9	90	39-139	
Bromomethane	ug/L	<1.0	50	20.8	42	10-130	v3
Carbon disulfide	ug/L	<1.0	50	47.3	95	60-129	
Carbon tetrachloride	ug/L	<1.0	50	54.0	108	56-143	
Chlorobenzene	ug/L	<1.0	50	46.9	94	74-122	
Chloroethane	ug/L	<1.0	50	42.2	84	35-146	
Chloroform	ug/L	<1.0	50	52.9	106	71-129	
Chloromethane	ug/L	<1.0	50	23.6	47	29-112	v3
cis-1,2-Dichloroethene	ug/L	1.2	50	56.4	110	73-129	
cis-1,3-Dichloropropene	ug/L	<1.0	50	49.6	99	67-130	
Cyclohexane	ug/L	<1.0	50	48.5	97	46-146	
Dibromochloromethane	ug/L	<1.0	50	42.8	86	55-126	
Dichlorodifluoromethane	ug/L	<1.0	50	16.3	33	10-123	v3
Ethylbenzene	ug/L	<1.0	50	46.8	94	70-126	
Isopropylbenzene (Cumene)	ug/L	<1.0	50	45.9	92	68-127	
Methyl acetate	ug/L	<1.0	50	46.4	93	10-260	
Methyl-tert-butyl ether	ug/L	<1.0	50	47.8	96	60-140	
Methylcyclohexane	ug/L	<1.0	50	49.2	98	66-135	
Methylene Chloride	ug/L	<1.0	50	48.4	97	69-117	
Styrene	ug/L	<1.0	50	49.1	98	79-123	
Tetrachloroethene	ug/L	9.0	50	53.7	89	64-124	
Toluene	ug/L	<1.0	50	49.4	99	76-123	
trans-1,2-Dichloroethene	ug/L	<1.0	50	52.1	104	69-127	
trans-1,3-Dichloropropene	ug/L	<1.0	50	47.5	95	61-130	
Trichloroethene	ug/L	3.4	50	51.8	97	73-125	
Trichlorofluoromethane	ug/L	<1.0	50	46.8	94	59-129	
Vinyl chloride	ug/L	<1.0	50	35.3	71	33-127	
Xylene (Total)	ug/L	<3.0	150	141	94	78-123	
1,2-Dichloroethane-d4 (S)	%				101	81-122	
4-Bromofluorobenzene (S)	%				103	79-118	
Toluene-d8 (S)	%				100	82-122	

SAMPLE DUPLICATE: 1180836

Parameter	Units	70195060005 Result	Dup Result	RPD	Qualifiers
1,1,1-Trichloroethane	ug/L	<1.0	<1.0		
1,1,2,2-Tetrachloroethane	ug/L	<1.0	<1.0		
1,1,2-Trichloroethane	ug/L	<1.0	<1.0		
1,1,2-Trichlorotrifluoroethane	ug/L	<1.0	<1.0		
1,1-Dichloroethane	ug/L	<1.0	<1.0		
1,1-Dichloroethene	ug/L	<1.0	<1.0		
1,2,4-Trichlorobenzene	ug/L	<1.0	<1.0		

Results presented on this page are in the units indicated by the "Units" column except where an alternate unit is presented to the right of the result.

DRAFT

REPORT OF LABORATORY ANALYSIS

This report shall not be reproduced, except in full,
without the written consent of Pace Analytical Services, LLC.

Pace Analytical Services, LLC
575 Broad Hollow Road
Melville, NY 11747
(631)694-3040

QUALITY CONTROL DATA

Project: MONITORING WELL GROUP 11/17
Pace Project No.: 70195061

SAMPLE DUPLICATE: 1180836

Parameter	Units	70195060005 Result	Dup Result	RPD	Qualifiers
1,2-Dibromo-3-chloropropane	ug/L	<1.0	<1.0		
1,2-Dibromoethane (EDB)	ug/L	<1.0	<1.0		
1,2-Dichlorobenzene	ug/L	<1.0	<1.0		
1,2-Dichloroethane	ug/L	<1.0	<1.0		
1,2-Dichloropropane	ug/L	<1.0	<1.0		
1,3-Dichlorobenzene	ug/L	<1.0	<1.0		
1,4-Dichlorobenzene	ug/L	<1.0	<1.0		
2-Butanone (MEK)	ug/L	<5.0	<5.0		
2-Hexanone	ug/L	<5.0	<5.0		
4-Methyl-2-pentanone (MIBK)	ug/L	<5.0	<5.0		
Acetone	ug/L	<5.0	<5.0		
Benzene	ug/L	<1.0	<1.0		
Bromodichloromethane	ug/L	<1.0	<1.0		
Bromoform	ug/L	<1.0	<1.0		
Bromomethane	ug/L	<1.0	<1.0		v3
Carbon disulfide	ug/L	<1.0	<1.0		
Carbon tetrachloride	ug/L	<1.0	<1.0		
Chlorobenzene	ug/L	<1.0	<1.0		
Chloroethane	ug/L	<1.0	<1.0		
Chloroform	ug/L	<1.0	<1.0		
Chloromethane	ug/L	<1.0	<1.0		v3
cis-1,2-Dichloroethene	ug/L	1.7	1.9	12	
cis-1,3-Dichloropropene	ug/L	<1.0	<1.0		
Cyclohexane	ug/L	<1.0	<1.0		
Dibromochloromethane	ug/L	<1.0	<1.0		
Dichlorodifluoromethane	ug/L	<1.0	<1.0		v3
Ethylbenzene	ug/L	<1.0	<1.0		
Isopropylbenzene (Cumene)	ug/L	<1.0	<1.0		
Methyl acetate	ug/L	<1.0	<1.0		
Methyl-tert-butyl ether	ug/L	<1.0	<1.0		
Methylcyclohexane	ug/L	<1.0	<1.0		
Methylene Chloride	ug/L	<1.0	<1.0		
Styrene	ug/L	<1.0	<1.0		
Tetrachloroethene	ug/L	<1.0	<1.0		
Toluene	ug/L	<1.0	<1.0		
trans-1,2-Dichloroethene	ug/L	<1.0	<1.0		
trans-1,3-Dichloropropene	ug/L	<1.0	<1.0		
Trichloroethene	ug/L	1.2	4.7	117	D6
Trichlorofluoromethane	ug/L	<1.0	<1.0		
Vinyl chloride	ug/L	<1.0	<1.0		
Xylene (Total)	ug/L	<3.0	<3.0		
1,2-Dichloroethane-d4 (S)	%	98	101		
4-Bromofluorobenzene (S)	%	101	99		
Toluene-d8 (S)	%	99	98		

DRAFT

Results presented on this page are in the units indicated by the "Units" column except where an alternate unit is presented to the right of the result.

REPORT OF LABORATORY ANALYSIS

This report shall not be reproduced, except in full,
without the written consent of Pace Analytical Services, LLC.

Pace Analytical Services, LLC
575 Broad Hollow Road
Melville, NY 11747
(631)694-3040

QUALITY CONTROL DATA

Project: MONITORING WELL GROUP 11/17
Pace Project No.: 70195061

QC Batch: 234397 | Analysis Method: EPA 8260C/5030C
QC Batch Method: EPA 8260C/5030C | Analysis Description: 8260 MSV
Laboratory: Pace Analytical Services - Melville
Associated Lab Samples: 70195061011, 70195061012, 70195061013, 70195061014

METHOD BLANK: 1182346 Matrix: Water
Associated Lab Samples: 70195061011, 70195061012, 70195061013, 70195061014

Parameter	Units	Blank Result	Reporting Limit	Analyzed	Qualifiers
1,1,1-Trichloroethane	ug/L	<1.0	1.0	11/22/21 08:20	
1,1,2,2-Tetrachloroethane	ug/L	<1.0	1.0	11/22/21 08:20	
1,1,2-Trichloroethane	ug/L	<1.0	1.0	11/22/21 08:20	
1,1,2-Trichlorotrifluoroethane	ug/L	<1.0	1.0	11/22/21 08:20	
1,1-Dichloroethane	ug/L	<1.0	1.0	11/22/21 08:20	
1,1-Dichloroethene	ug/L	<1.0	1.0	11/22/21 08:20	
1,2,4-Trichlorobenzene	ug/L	<1.0	1.0	11/22/21 08:20	
1,2-Dibromo-3-chloropropane	ug/L	<1.0	1.0	11/22/21 08:20	
1,2-Dibromoethane (EDB)	ug/L	<1.0	1.0	11/22/21 08:20	
1,2-Dichlorobenzene	ug/L	<1.0	1.0	11/22/21 08:20	
1,2-Dichloroethane	ug/L	<1.0	1.0	11/22/21 08:20	
1,2-Dichloropropane	ug/L	<1.0	1.0	11/22/21 08:20	
1,3-Dichlorobenzene	ug/L	<1.0	1.0	11/22/21 08:20	
1,4-Dichlorobenzene	ug/L	<1.0	1.0	11/22/21 08:20	
2-Butanone (MEK)	ug/L	<5.0	5.0	11/22/21 08:20	
2-Hexanone	ug/L	<5.0	5.0	11/22/21 08:20	
4-Methyl-2-pentanone (MIBK)	ug/L	<5.0	5.0	11/22/21 08:20	
Acetone	ug/L	<5.0	5.0	11/22/21 08:20	
Benzene	ug/L	<1.0	1.0	11/22/21 08:20	
Bromodichloromethane	ug/L	<1.0	1.0	11/22/21 08:20	
Bromoform	ug/L	<1.0	1.0	11/22/21 08:20	
Bromomethane	ug/L	<1.0	1.0	11/22/21 08:20	v3
Carbon disulfide	ug/L	<1.0	1.0	11/22/21 08:20	
Carbon tetrachloride	ug/L	<1.0	1.0	11/22/21 08:20	
Chlorobenzene	ug/L	<1.0	1.0	11/22/21 08:20	
Chloroethane	ug/L	<1.0	1.0	11/22/21 08:20	
Chloroform	ug/L	<1.0	1.0	11/22/21 08:20	
Chloromethane	ug/L	<1.0	1.0	11/22/21 08:20	v3
cis-1,2-Dichloroethene	ug/L	<1.0	1.0	11/22/21 08:20	
cis-1,3-Dichloropropene	ug/L	<1.0	1.0	11/22/21 08:20	
Cyclohexane	ug/L	<1.0	1.0	11/22/21 08:20	
Dibromochloromethane	ug/L	<1.0	1.0	11/22/21 08:20	
Dichlorodifluoromethane	ug/L	<1.0	1.0	11/22/21 08:20	
Ethylbenzene	ug/L	<1.0	1.0	11/22/21 08:20	
Isopropylbenzene (Cumene)	ug/L	<1.0	1.0	11/22/21 08:20	
Methyl acetate	ug/L	<1.0	1.0	11/22/21 08:20	
Methyl-tert-butyl ether	ug/L	<1.0	1.0	11/22/21 08:20	
Methylcyclohexane	ug/L	<1.0	1.0	11/22/21 08:20	
Methylene Chloride	ug/L	<1.0	1.0	11/22/21 08:20	
Styrene	ug/L	<1.0	1.0	11/22/21 08:20	

DRAFT

Results presented on this page are in the units indicated by the "Units" column except where an alternate unit is presented to the right of the result.

REPORT OF LABORATORY ANALYSIS

This report shall not be reproduced, except in full,
without the written consent of Pace Analytical Services, LLC.

Pace Analytical Services, LLC
575 Broad Hollow Road
Melville, NY 11747
(631)694-3040

QUALITY CONTROL DATA

Project: MONITORING WELL GROUP 11/17
Pace Project No.: 70195061

METHOD BLANK: 1182346 Matrix: Water
Associated Lab Samples: 70195061011, 70195061012, 70195061013, 70195061014

Parameter	Units	Blank Result	Reporting Limit	Analyzed	Qualifiers
Tetrachloroethene	ug/L	<1.0	1.0	11/22/21 08:20	
Toluene	ug/L	<1.0	1.0	11/22/21 08:20	
trans-1,2-Dichloroethene	ug/L	<1.0	1.0	11/22/21 08:20	
trans-1,3-Dichloropropene	ug/L	<1.0	1.0	11/22/21 08:20	
Trichloroethene	ug/L	<1.0	1.0	11/22/21 08:20	
Trichlorofluoromethane	ug/L	<1.0	1.0	11/22/21 08:20	
Vinyl chloride	ug/L	<1.0	1.0	11/22/21 08:20	
Xylene (Total)	ug/L	<3.0	3.0	11/22/21 08:20	
1,2-Dichloroethane-d4 (S)	%	96	81-122	11/22/21 08:20	
4-Bromofluorobenzene (S)	%	98	79-118	11/22/21 08:20	
Toluene-d8 (S)	%	97	82-122	11/22/21 08:20	

LABORATORY CONTROL SAMPLE: 1182347

Parameter	Units	Spike Conc.	LCS Result	LCS % Rec	% Rec Limits	Qualifiers
1,1,1-Trichloroethane	ug/L	50	50.7	101	72-126	
1,1,2,2-Tetrachloroethane	ug/L	50	50.4	101	70-127	
1,1,2-Trichloroethane	ug/L	50	53.3	107	81-119	
1,1,2-Trichlorotrifluoroethane	ug/L	50	57.9	116	54-133	
1,1-Dichloroethane	ug/L	50	54.6	109	72-126	
1,1-Dichloroethene	ug/L	50	63.8	128	66-133	v1
1,2,4-Trichlorobenzene	ug/L	50	54.3	109	56-141	
1,2-Dibromo-3-chloropropane	ug/L	50	46.7	93	47-133	
1,2-Dibromoethane (EDB)	ug/L	50	54.0	108	81-123	
1,2-Dichlorobenzene	ug/L	50	51.8	104	80-117	
1,2-Dichloroethane	ug/L	50	53.7	107	69-134	
1,2-Dichloropropane	ug/L	50	55.3	111	75-125	
1,3-Dichlorobenzene	ug/L	50	53.2	106	82-116	
1,4-Dichlorobenzene	ug/L	50	52.3	105	80-117	
2-Butanone (MEK)	ug/L	50	43.1	86	33-165	
2-Hexanone	ug/L	50	38.8	78	50-128	
4-Methyl-2-pentanone (MIBK)	ug/L	50	46.3	93	62-131	
Acetone	ug/L	50	40.9	82	14-156	IH,v1
Benzene	ug/L	50	58.6	117	78-117	
Bromodichloromethane	ug/L	50	54.4	109	80-123	
Bromoform	ug/L	50	50.0	100	49-138	
Bromomethane	ug/L	50	31.9	64	10-143	v3
Carbon disulfide	ug/L	50	55.7	111	66-133	
Carbon tetrachloride	ug/L	50	56.5	113	64-135	
Chlorobenzene	ug/L	50	53.7	107	79-117	
Chloroethane	ug/L	50	47.8	96	31-156	
Chloroform	ug/L	50	57.5	115	79-123	
Chloromethane	ug/L	50	35.6	71	39-116	v3
cis-1,2-Dichloroethene	ug/L	50	58.3	117	77-125	

Results presented on this page are in the units indicated by the "Units" column except where an alternate unit is presented to the right of the result.

DRAFT

REPORT OF LABORATORY ANALYSIS

This report shall not be reproduced, except in full,
without the written consent of Pace Analytical Services, LLC.

Pace Analytical Services, LLC
575 Broad Hollow Road
Melville, NY 11747
(631)694-3040

QUALITY CONTROL DATA

Project: MONITORING WELL GROUP 11/17
Pace Project No.: 70195061

LABORATORY CONTROL SAMPLE: 1182347

Parameter	Units	Spike Conc.	LCS Result	LCS % Rec	% Rec Limits	Qualifiers
cis-1,3-Dichloropropene	ug/L	50	56.4	113	78-131	
Cyclohexane	ug/L	50	51.6	103	53-130	
Dibromochloromethane	ug/L	50	51.4	103	65-123	
Dichlorodifluoromethane	ug/L	50	42.8	86	13-149	
Ethylbenzene	ug/L	50	52.3	105	79-115	
Isopropylbenzene (Cumene)	ug/L	50	52.1	104	74-118	
Methyl acetate	ug/L	50	49.7	99	10-214	
Methyl-tert-butyl ether	ug/L	50	48.0	96	69-118	
Methylcyclohexane	ug/L	50	54.9	110	63-124	
Methylene Chloride	ug/L	50	54.8	110	67-123	
Styrene	ug/L	50	54.3	109	82-121	
Tetrachloroethene	ug/L	50	50.7	101	65-120	
Toluene	ug/L	50	55.1	110	80-114	
trans-1,2-Dichloroethene	ug/L	50	57.2	114	74-123	
trans-1,3-Dichloropropene	ug/L	50	52.9	106	73-135	
Trichloroethene	ug/L	50	53.6	107	79-115	
Trichlorofluoromethane	ug/L	50	52.6	105	51-136	
Vinyl chloride	ug/L	50	47.9	96	49-118	
Xylene (Total)	ug/L	150	159	106	80-118	
1,2-Dichloroethane-d4 (S)	%			95	81-122	
4-Bromofluorobenzene (S)	%			101	79-118	
Toluene-d8 (S)	%			99	82-122	

MATRIX SPIKE SAMPLE: 1182348

Parameter	Units	70195061012 Result	Spike Conc.	MS Result	MS % Rec	% Rec Limits	Qualifiers
1,1,1-Trichloroethane	ug/L	<1.0	50	47.9	96	72-123	
1,1,2,2-Tetrachloroethane	ug/L	<1.0	50	46.3	93	64-133	
1,1,2-Trichloroethane	ug/L	<1.0	50	47.7	95	78-120	
1,1,2-Trichlorotrifluoroethane	ug/L	<1.0	50	62.2	124	56-136	
1,1-Dichloroethane	ug/L	<1.0	50	50.1	100	70-124	
1,1-Dichloroethene	ug/L	<1.0	50	68.9	138	61-139	v1
1,2,4-Trichlorobenzene	ug/L	<1.0	50	50.4	101	53-138	
1,2-Dibromo-3-chloropropane	ug/L	<1.0	50	41.2	82	32-137	
1,2-Dibromoethane (EDB)	ug/L	<1.0	50	49.0	98	78-121	
1,2-Dichlorobenzene	ug/L	<1.0	50	48.2	96	75-120	
1,2-Dichloroethane	ug/L	<1.0	50	48.1	96	58-138	
1,2-Dichloropropane	ug/L	<1.0	50	49.9	100	74-122	
1,3-Dichlorobenzene	ug/L	<1.0	50	49.8	100	78-119	
1,4-Dichlorobenzene	ug/L	<1.0	50	49.1	98	76-118	
2-Butanone (MEK)	ug/L	<5.0	50	37.7	75	33-148	
2-Hexanone	ug/L	<5.0	50	34.8	70	49-124	
4-Methyl-2-pentanone (MIBK)	ug/L	<5.0	50	40.5	81	60-136	
Acetone	ug/L	<5.0	50	33.7	67	35-112	IH,v1
Benzene	ug/L	<1.0	50	55.4	111	70-130	

Results presented on this page are in the units indicated by the "Units" column except where an alternate unit is presented to the right of the result.

DRAFT

REPORT OF LABORATORY ANALYSIS

This report shall not be reproduced, except in full,
without the written consent of Pace Analytical Services, LLC.

Pace Analytical Services, LLC
575 Broad Hollow Road
Melville, NY 11747
(631)694-3040

QUALITY CONTROL DATA

Project: MONITORING WELL GROUP 11/17
Pace Project No.: 70195061

MATRIX SPIKE SAMPLE: 1182348

Parameter	Units	70195061012 Result	Spike Conc.	MS Result	MS % Rec	% Rec Limits	Qualifiers
Bromodichloromethane	ug/L	<1.0	50	48.4	97	74-122	
Bromoform	ug/L	<1.0	50	46.0	92	39-139	
Bromomethane	ug/L	<1.0	50	27.0	54	10-130	v3
Carbon disulfide	ug/L	<1.0	50	51.8	104	60-129	
Carbon tetrachloride	ug/L	<1.0	50	54.9	110	56-143	
Chlorobenzene	ug/L	<1.0	50	49.8	100	74-122	
Chloroethane	ug/L	<1.0	50	50.2	100	35-146	
Chloroform	ug/L	<1.0	50	51.8	104	71-129	
Chloromethane	ug/L	<1.0	50	33.4	67	29-112	v3
cis-1,2-Dichloroethene	ug/L	2.6	50	54.9	105	73-129	
cis-1,3-Dichloropropene	ug/L	<1.0	50	49.9	100	67-130	
Cyclohexane	ug/L	<1.0	50	49.0	98	46-146	
Dibromochloromethane	ug/L	<1.0	50	46.7	93	55-126	
Dichlorodifluoromethane	ug/L	<1.0	50	39.8	80	10-123	
Ethylbenzene	ug/L	<1.0	50	49.6	99	70-126	
Isopropylbenzene (Cumene)	ug/L	<1.0	50	48.8	98	68-127	
Methyl acetate	ug/L	<1.0	50	42.5	85	10-260	
Methyl-tert-butyl ether	ug/L	<1.0	50	42.9	86	60-140	
Methylcyclohexane	ug/L	<1.0	50	53.1	106	66-135	
Methylene Chloride	ug/L	<1.0	50	49.1	98	69-117	
Styrene	ug/L	<1.0	50	51.9	104	79-123	
Tetrachloroethene	ug/L	31.1	50	81.9	102	64-124	
Toluene	ug/L	<1.0	50	51.8	104	76-123	
trans-1,2-Dichloroethene	ug/L	<1.0	50	53.1	106	69-127	
trans-1,3-Dichloropropene	ug/L	<1.0	50	46.9	94	61-130	
Trichloroethene	ug/L	65.9	50	116	100	73-125	
Trichlorofluoromethane	ug/L	<1.0	50	57.2	114	59-129	
Vinyl chloride	ug/L	<1.0	50	44.6	89	33-127	
Xylene (Total)	ug/L	<3.0	150	151	100	78-123	
1,2-Dichloroethane-d4 (S)	%				92	81-122	
4-Bromofluorobenzene (S)	%				103	79-118	
Toluene-d8 (S)	%				99	82-122	

SAMPLE DUPLICATE: 1182349

Parameter	Units	70195061013 Result	Dup Result	RPD	Qualifiers
1,1,1-Trichloroethane	ug/L	<1.0	<1.0		
1,1,2,2-Tetrachloroethane	ug/L	<1.0	<1.0		
1,1,2-Trichloroethane	ug/L	<1.0	<1.0		
1,1,2-Trichlorotrifluoroethane	ug/L	<1.0	<1.0		
1,1-Dichloroethane	ug/L	<1.0	<1.0		
1,1-Dichloroethene	ug/L	<1.0	<1.0		
1,2,4-Trichlorobenzene	ug/L	<1.0	<1.0		
1,2-Dibromo-3-chloropropane	ug/L	<1.0	<1.0		
1,2-Dibromoethane (EDB)	ug/L	<1.0	<1.0		

Results presented on this page are in the units indicated by the "Units" column except where an alternate unit is presented to the right of the result.

DRAFT

REPORT OF LABORATORY ANALYSIS

This report shall not be reproduced, except in full,
without the written consent of Pace Analytical Services, LLC.

Pace Analytical Services, LLC
575 Broad Hollow Road
Melville, NY 11747
(631)694-3040

QUALITY CONTROL DATA

Project: MONITORING WELL GROUP 11/17
Pace Project No.: 70195061

SAMPLE DUPLICATE: 1182349

Parameter	Units	70195061013 Result	Dup Result	RPD	Qualifiers
1,2-Dichlorobenzene	ug/L	<1.0	<1.0		
1,2-Dichloroethane	ug/L	<1.0	<1.0		
1,2-Dichloropropane	ug/L	<1.0	<1.0		
1,3-Dichlorobenzene	ug/L	<1.0	<1.0		
1,4-Dichlorobenzene	ug/L	<1.0	<1.0		
2-Butanone (MEK)	ug/L	<5.0	<5.0		
2-Hexanone	ug/L	<5.0	<5.0		
4-Methyl-2-pentanone (MIBK)	ug/L	<5.0	<5.0		
Acetone	ug/L	<5.0	<5.0		
Benzene	ug/L	<1.0	<1.0		
Bromodichloromethane	ug/L	<1.0	<1.0		
Bromoform	ug/L	<1.0	<1.0		
Bromomethane	ug/L	<1.0	<1.0		v3
Carbon disulfide	ug/L	<1.0	<1.0		
Carbon tetrachloride	ug/L	<1.0	<1.0		
Chlorobenzene	ug/L	<1.0	<1.0		
Chloroethane	ug/L	<1.0	<1.0		
Chloroform	ug/L	<1.0	<1.0		
Chloromethane	ug/L	<1.0	<1.0		v3
cis-1,2-Dichloroethene	ug/L	1.0	1.1	4	
cis-1,3-Dichloropropene	ug/L	<1.0	<1.0		
Cyclohexane	ug/L	<1.0	<1.0		
Dibromochloromethane	ug/L	<1.0	<1.0		
Dichlorodifluoromethane	ug/L	<1.0	<1.0		
Ethylbenzene	ug/L	<1.0	<1.0		
Isopropylbenzene (Cumene)	ug/L	<1.0	<1.0		
Methyl acetate	ug/L	<1.0	<1.0		
Methyl-tert-butyl ether	ug/L	<1.0	<1.0		
Methylcyclohexane	ug/L	<1.0	<1.0		
Methylene Chloride	ug/L	<1.0	<1.0		
Styrene	ug/L	<1.0	<1.0		
Tetrachloroethene	ug/L	17.9	17.5	2	
Toluene	ug/L	<1.0	<1.0		
trans-1,2-Dichloroethene	ug/L	<1.0	<1.0		
trans-1,3-Dichloropropene	ug/L	<1.0	<1.0		
Trichloroethene	ug/L	22.3	21.9	2	
Trichlorofluoromethane	ug/L	<1.0	<1.0		
Vinyl chloride	ug/L	<1.0	<1.0		
Xylene (Total)	ug/L	<3.0	<3.0		
1,2-Dichloroethane-d4 (S)	%	94	92		
4-Bromofluorobenzene (S)	%	101	102		
Toluene-d8 (S)	%	97	101		

DRAFT

Results presented on this page are in the units indicated by the "Units" column except where an alternate unit is presented to the right of the result.

REPORT OF LABORATORY ANALYSIS

This report shall not be reproduced, except in full,
without the written consent of Pace Analytical Services, LLC.

Pace Analytical Services, LLC
575 Broad Hollow Road
Melville, NY 11747
(631)694-3040

QUALIFIERS

Project: MONITORING WELL GROUP 11/17
Pace Project No.: 70195061

DEFINITIONS

DF - Dilution Factor, if reported, represents the factor applied to the reported data due to dilution of the sample aliquot.

ND - Not Detected at or above adjusted reporting limit.

TNTC - Too Numerous To Count

J - Estimated concentration above the adjusted method detection limit and below the adjusted reporting limit.

MDL - Adjusted Method Detection Limit.

PQL - Practical Quantitation Limit.

RL - Reporting Limit - The lowest concentration value that meets project requirements for quantitative data with known precision and bias for a specific analyte in a specific matrix.

S - Surrogate

1,2-Diphenylhydrazine decomposes to and cannot be separated from Azobenzene using Method 8270. The result for each analyte is a combined concentration.

Consistent with EPA guidelines, unrounded data are displayed and have been used to calculate % recovery and RPD values.

LCS(D) - Laboratory Control Sample (Duplicate)

MS(D) - Matrix Spike (Duplicate)

DUP - Sample Duplicate

RPD - Relative Percent Difference

NC - Not Calculable.

SG - Silica Gel - Clean-Up

U - Indicates the compound was analyzed for, but not detected.

N-Nitrosodiphenylamine decomposes and cannot be separated from Diphenylamine using Method 8270. The result reported for each analyte is a combined concentration.

Reported results are not rounded until the final step prior to reporting. Therefore, calculated parameters that are typically reported as "Total" may vary slightly from the sum of the reported component parameters.

Pace Analytical is TNI accredited. Contact your Pace PM for the current list of accredited analytes.

TNI - The NELAC Institute.

ANALYTE QUALIFIERS

D6	The precision between the sample and sample duplicate exceeded laboratory control limits.
IH	This analyte exceeded secondary source verification criteria high for the initial calibration. The reported results should be considered an estimated value.
v1	The continuing calibration verification was above the method acceptance limit. Any detection for the analyte in the associated samples may have a high bias.
v3	The continuing calibration verification was below the method acceptance limit. Any detection for the analyte in the associated samples may have a low bias.

DRAFT

This report shall not be reproduced, except in full,
without the written consent of Pace Analytical Services, LLC.

Pace Analytical Services, LLC
575 Broad Hollow Road
Melville, NY 11747
(631)694-3040

QUALITY CONTROL DATA CROSS REFERENCE TABLE

Project: MONITORING WELL GROUP 11/17
Pace Project No.: 70195061

Lab ID	Sample ID	QC Batch Method	QC Batch	Analytical Method	Analytical Batch
70195061001	**11.15.21 MW-16S**	EPA 8260C/5030C	234029		
70195061002	**11.15.21 MW-16I**	EPA 8260C/5030C	234029		
70195061003	**11.16.21 MW-15S**	EPA 8260C/5030C	234029		
70195061004	**11.16.21 MW-15I**	EPA 8260C/5030C	234029		
70195061005	**11.16.21 MW-15D**	EPA 8260C/5030C	234029		
70195061006	**11.16.21 EAR-MW-19S**	EPA 8260C/5030C	234029		
70195061007	**11.16.21 EAR-MW-19I**	EPA 8260C/5030C	234029		
70195061008	**FIELD BLANK-2**	EPA 8260C/5030C	234029		
70195061009	**TRIP-2**	EPA 8260C/5030C	234029		
70195061010	**11.17.21 MW-18S**	EPA 8260C/5030C	234029		
70195061011	**11.17.21 MW-18I**	EPA 8260C/5030C	234397		
70195061012	**DUP-1**	EPA 8260C/5030C	234397		
70195061013	**11.17.21 MW-17**	EPA 8260C/5030C	234397		
70195061014	**11.17.21 MW-19**	EPA 8260C/5030C	234397		
70195061001	**11.15.21 MW-16S**	EPA 8260			
70195061002	**11.15.21 MW-16I**	EPA 8260			
70195061003	**11.16.21 MW-15S**	EPA 8260	233151		
70195061004	**11.16.21 MW-15I**	EPA 8260	233151		
70195061005	**11.16.21 MW-15D**	EPA 8260	233151		
70195061006	**11.16.21 EAR-MW-19S**	EPA 8260	233151		
70195061007	**11.16.21 EAR-MW-19I**	EPA 8260	233151		
70195061008	**FIELD BLANK-2**	EPA 8260	233151		
70195061009	**TRIP-2**	EPA 8260	233151		
70195061010	**11.17.21 MW-18S**	EPA 8260	233151		
70195061011	**11.17.21 MW-18I**	EPA 8260	233151		
70195061012	**DUP-1**	EPA 8260	233151		
70195061013	**11.17.21 MW-17**	EPA 8260	233151		
70195061014	**11.17.21 MW-19**	EPA 8260	233151		

DRAFT

This report shall not be reproduced, except in full,
without the written consent of Pace Analytical Services, LLC.

CHAIN-OF-CUSTODY Analytical Request Document

Pace Analytical®

Chain-of-Custody is a LEGAL DOCUMENT - Complete all relevent fields

LAB USE ONLY- Affix Workorder/Login Label Here or List Pace Workorder Number or

WO# : 70195061

70195061

: ONLY

er: LSV

Company: HRP Associates, Inc.	Billing Information: NYSDEC, Steven Walsh steven.walsh@dec.ny.gov
Address: 1 Fairchild Square, Suite 110 Clifton Park, NY 12065	
Report To: Patrick Montuori	Email To: pmontuori@hrpassocisates.com
Copy To: David Stoll: david.stoll@hrpassociates.com	Site Collection Info/Address: SE Corner of Elton St & Wortman Ave
Customer Project Name/Number: Multi-Site P-Site Elton St/Linwood St	State: NY County/City: Kings/New York Time Zone Collected: [ ] PT [ ] MT [ ] CT [✓] ET
Phone: 845-531-9490 Email: pmontuori@hrpassocisates.com	Site/Facility ID #: 224250 & 224301
Collected By (print): John Gorman	Purchase Order #: Multi-SB Quote #:
Collected By (signature): John Gorman	Turnaround Date Required: Standard
Sample Disposal: [ ] Dispose as appropriate [ ] Return [ ] Archive: _____ [ ] Hold: _____	Rush: [ ] Same Day [ ] Next Day [ ] 2 Day [ ] 3 Day [ ] 4 Day [ ] 5 Day (Expedite Charges Apply)

Compliance Monitoring? [ ] Yes [✓] No

DW PWS ID #: DW Location Code:

Immediately Packed on Ice: [✓] Yes [ ] No

Field Filtered (if applicable): [ ] Yes [✓] No

Analysis: _____

3

Preservative Types: (1) nitric acid, (2) sulfuric acid, (3) hydrochloric acid, (4) sodium hydroxide, (5) zinc acetate, (6) methanol, (7) sodium bisulfate, (8) sodium thiosulfate, (9) hexane, (A) ascorbic acid, (B) ammonium sulfate, (C) ammonium hydroxide, (D) TSP, (U) Unpreserved, (O) Other _____

Matrix Codes (Insert in Matrix box below): Drinking Water (DW), Ground Water (GW), Wastewater (WW), Product (P), Soil/Solid (SL), Oil (OL), Wipe (WP), Air (AR), Tissue (TS), Bioassay (B), Vapor (V), Other (OT)

Customer Sample ID	Matrix *	Comp / Grab	Collected (or Composite Start) Date	Collected (or Composite Start) Time	Composite End Date	Composite End Time	Res Cl	# of Ctns	TCL VOCs (EPA 8260)
11.15.21 MW-16S	GW	G	11.15.21	1385	✓	✓		3	3
11.15.2 MW-16I	GW	G	11.15.21	1603	✓	✓		3	3
11-16-21 MW-15S	GW	G	11.16.21	1302	✓	✓		3	3
11.16.21 MW-15I	GW	G	11.16.21	919	✓	✓		3	3
11.16.21 MW-15D	GW	G	11.16.21	1234	✓	✓		3	3
11.16.21 EAR-MW-19S	GW	G	11.16.21	1437	✓	✓		3	3
11.16.21 EAR-MW-19I	GW	G	11.16.21	1644	✓	✓		3	3
Field Blank-2	FB	G	11.16.21	1515	✓	✓		3	3
Trip-2	TB	G	11.16.21	1520	✓	✓		2	2

Lab Profile/Line:

Lab Sample Receipt Checklist:

Custody Seals Present/Intact	Y	N	NA
Custody Signatures Present	Y	N	NA
Collector Signature Present	Y	N	NA
Bottles Intact	Y	N	NA
Correct Bottles	Y	N	NA
Sufficient Volume	Y	N	NA
Samples Received on Ice	Y	N	NA
VOA - Headspace Acceptable	Y	N	NA
USDA Regulated Soils	Y	N	NA
Samples in Holding Time	Y	N	NA
Residual Chlorine Present	Y	N	NA
Cl Strips: _____			
Sample pH Acceptable	Y	N	NA
pH Strips: _____			
Sulfide Present	Y	N	NA
Lead Acetate Strips: _____			

LAB USE ONLY:
Lab Sample # / Comments:

Customer Remarks / Special Conditions / Possible Hazards:
- Please how to add future Samples to SDG. "Monitoring well Group"

Type of Ice Used: Wet Blue Dry None

Packing Material Used:

Radchem sample(s) screened (<500 cpm): Y N NA

SHORT HOLDS PRESENT (<72 hours): Y N N/A

Lab Tracking #:

Samples received via: FEDEX UPS Client Courier Pace Courier

Lab Sample Temperature Info:
Temp Blank Received: Y N NA
Therm ID#: TH176
Cooler 1 Temp Upon Receipt: 3.8 oC
Cooler 1 Therm Corr. Factor: 0.1 oC
Cooler 1 Corrected Temp: 3.9 oC
Comments:

Relinquished by/Company: (Signature)	Date/Time:	Received by/Company: (Signature)	Date/Time:
John Gorman / HRP	11.17.2021 1145		11/17/21 11:44
	11/17/21 1550		11/17/21 1550

MTJL LAB USE ONLY
Table #:
Acctnum:
Template:
Prelogin:
PM:

Trip Blank Received: Y N NA
HCL MeOH TSP Other

Non Conformance(s):

Page: 1 of 2

Page 48 of 48

DRAFT

con-test®
A Pace Analytical® Laboratory

39 Spruce Street * East Longmeadow, MA 01028 * FAX 413/525-6405 * TEL. 413/525-2332

November 29, 2021

Steven Walsh
NYDEC_HRP Associates - Clifton Park, NY
1 Fairchild Square, Suite 110
Clifton Park, NY 12065

Project Location: New York, NY
Client Job Number:
Project Number: 224250
Laboratory Work Order Number: 21K1545

Enclosed are results of analyses for samples as received by the laboratory on November 22, 2021. If you have any questions concerning this report, please feel free to contact me.

Sincerely,

Kaitlyn A. Feliciano
Project Manager

DRAFT

Table of Contents

Sample Summary 3

Case Narrative 4

Sample Results 7

21K1545-01 7

21K1545-02 9

21K1545-03 11

21K1545-04 13

21K1545-05 15

Sample Preparation Information 17

QC Data 18

Volatile Organic Compounds by GC/MS 18

B295464 18

Flag/Qualifier Summary 24

Certifications 25

Chain of Custody/Sample Receipt 27

DRAFT

39 Spruce Street * East Longmeadow, MA 01028 * FAX 413/525-6405 * TEL. 413/525-2332

NYDEC_HRP Associates - Clifton Park, NY
1 Fairchild Square, Suite 110
Clifton Park, NY 12065
ATTN: Steven Walsh

REPORT DATE: 11/29/2021

PURCHASE ORDER NUMBER: 224250

PROJECT NUMBER: 224250

ANALYTICAL SUMMARY

WORK ORDER NUMBER: 21K1545

The results of analyses performed on the following samples submitted to CON-TEST, a Pace Analytical Laboratory, are found in this report.

PROJECT LOCATION: New York, NY

FIELD SAMPLE #	LAB ID:	MATRIX	SAMPLE DESCRIPTION	TEST	SUB LAB
GW-9	21K1545-01	Ground Water		SW-846 8260D	
GW-10	21K1545-02	Ground Water		SW-846 8260D	
GW-11	21K1545-03	Ground Water		SW-846 8260D	
GW-12	21K1545-04	Ground Water		SW-846 8260D	
DUP-2	21K1545-05	Ground Water		SW-846 8260D	

DRAFT

39 Spruce Street * East Longmeadow, MA 01028 * FAX 413/525-6405 * TEL. 413/525-2332

CASE NARRATIVE SUMMARY

All reported results are within defined laboratory quality control objectives unless listed below or otherwise qualified in this report.

DRAFT

con-test®
A Pace Analytical® Laboratory

39 Spruce Street * East Longmeadow, MA 01028 * FAX 413/525-6405 * TEL. 413/525-2332

SW-846 8260D

Qualifications:

DL-01

Elevated reporting limits for all volatile compounds due to foaming sample matrix.

Analyte & Samples(s) Qualified:

21K1545-02[GW-10], 21K1545-03[GW-11], 21K1545-05[DUP-2]

L-02

Laboratory fortified blank/laboratory control sample recovery and duplicate recoveries outside of control limits. Data validation is not affected since all results are "not detected" for associated samples in this batch and bias is on the high side.

Analyte & Samples(s) Qualified:

Bromomethane
B295464-BS1, B295464-BSD1, S065760-CCV1

L-04

Laboratory fortified blank/laboratory control sample recovery and duplicate recovery are outside of control limits. Reported value for this compound is likely to be biased on the low side.

Analyte & Samples(s) Qualified:

Chloromethane
21K1545-01[GW-9], 21K1545-02[GW-10], 21K1545-03[GW-11], 21K1545-04[GW-12], 21K1545-05[DUP-2], B295464-BLK1, B295464-BS1, B295464-BSD1, B295464-MS1, B295464-MSD1, S065760-CCV1
Methyl Acetate
21K1545-01[GW-9], 21K1545-02[GW-10], 21K1545-03[GW-11], 21K1545-04[GW-12], 21K1545-05[DUP-2], B295464-BLK1, B295464-BS1, B295464-BSD1, B295464-MS1, B295464-MSD1, S065760-CCV1

MS-09

Matrix spike recovery and/or matrix spike duplicate recovery outside of control limits. Possibility of sample matrix effects that lead to a low bias for reported result or non-homogeneous sample aliquots cannot be eliminated.

Analyte & Samples(s) Qualified:

Chloromethane
B295464-MS1, B295464-MSD1

Methyl Acetate
B295464-MS1, B295464-MSD1

MS-12

Matrix spike recovery and matrix spike duplicate recovery outside of control limits. Possibility of sample matrix effects that lead to a high bias for reported result or non-homogeneous sample aliquots cannot be eliminated.

Analyte & Samples(s) Qualified:

Bromomethane
B295464-MS1, B295464-MSD1

V-05

Continuing calibration verification (CCV) did not meet method specifications and was biased on the low side for this compound.

Analyte & Samples(s) Qualified:

2-Butanone (MEK)
21K1545-01[GW-9], 21K1545-02[GW-10], 21K1545-03[GW-11], 21K1545-04[GW-12], 21K1545-05[DUP-2], B295464-BLK1, B295464-BS1, B295464-BSD1, B295464-MS1, B295464-MSD1, S065760-CCV1
Acetone
21K1545-01[GW-9], 21K1545-02[GW-10], 21K1545-03[GW-11], 21K1545-04[GW-12], 21K1545-05[DUP-2], B295464-BLK1, B295464-BS1, B295464-BSD1, B295464-MS1, B295464-MSD1, S065760-CCV1
Chloromethane
21K1545-01[GW-9], 21K1545-02[GW-10], 21K1545-03[GW-11], 21K1545-04[GW-12], 21K1545-05[DUP-2], B295464-BLK1, B295464-BS1, B295464-BSD1, B295464-MS1, B295464-MSD1, S065760-CCV1
Methyl Acetate
21K1545-01[GW-9], 21K1545-02[GW-10], 21K1545-03[GW-11], 21K1545-04[GW-12], 21K1545-05[DUP-2], B295464-BLK1, B295464-BS1, B295464-BSD1, B295464-MS1, B295464-MSD1, S065760-CCV1

V-20

Continuing calibration verification (CCV) did not meet method specifications and was biased on the high side. Data validation is not affected since sample result was "not detected" for this compound.

Analyte & Samples(s) Qualified:

Bromomethane
B295464-BS1, B295464-BSD1, B295464-MS1, B295464-MSD1, S065760-CCV1

DRAFT

39 Spruce Street * East Longmeadow, MA 01028 * FAX 413/525-6405 * TEL. 413/525-2332

V-34

Initial calibration verification (ICV) did not meet method specifications and was biased on the low side for this compound. Reported result is estimated.

Analyte & Samples(s) Qualified:

Bromomethane

21K1545-01[GW-9], 21K1545-02[GW-10], 21K1545-03[GW-11], 21K1545-04[GW-12], 21K1545-05[DUP-2], B295464-BLK1, B295464-BS1, B295464-BSD1, B295464-MS1, B295464-MSD1, S065760-CCV1

Chloromethane

21K1545-01[GW-9], 21K1545-02[GW-10], 21K1545-03[GW-11], 21K1545-04[GW-12], 21K1545-05[DUP-2], B295464-BLK1, B295464-BS1, B295464-BSD1, B295464-MS1, B295464-MSD1, S065760-CCV1

DRAFT

The results of analyses reported only relate to samples submitted to Con-Test, a Pace Analytical Laboratory, for testing.
I certify that the analyses listed above, unless specifically listed as subcontracted, if any, were performed under my direction according to the approved methodologies listed in this document, and that based upon my inquiry of those individuals immediately responsible for obtaining the information, the material contained in this report is, to the best of my knowledge and belief, accurate and complete.



Lisa A. Worthington
Technical Representative

con-test®
A Pace Analytical® Laboratory

39 Spruce Street * East Longmeadow, MA 01028 * FAX 413/525-6405 * TEL. 413/525-2332

Project Location: New York, NY | Sample Description: | Work Order: 21K1545

Date Received: 11/22/2021

Field Sample #: GW-9 | Sampled: 11/17/2021 14:20

Sample ID: 21K1545-01

Sample Matrix: Ground Water

Volatile Organic Compounds by GC/MS

Analyte	Results	RL	DL	Units	Dilution	Flag/Qual	Method	Date Prepared	Date/Time Analyzed	Analyst
Acetone	ND	50	2.4	µg/L	1	V-05	SW-846 8260D	11/24/21	11/24/21 13:32	LBD
Benzene	ND	1.0	0.13	µg/L	1		SW-846 8260D	11/24/21	11/24/21 13:32	LBD
Bromochloromethane	ND	1.0	0.36	µg/L	1		SW-846 8260D	11/24/21	11/24/21 13:32	LBD
Bromodichloromethane	ND	0.50	0.14	µg/L	1		SW-846 8260D	11/24/21	11/24/21 13:32	LBD
Bromoform	ND	1.0	0.29	µg/L	1		SW-846 8260D	11/24/21	11/24/21 13:32	LBD
Bromomethane	ND	5.0	1.1	µg/L	1	V-34	SW-846 8260D	11/24/21	11/24/21 13:32	LBD
2-Butanone (MEK)	ND	20	1.9	µg/L	1	V-05	SW-846 8260D	11/24/21	11/24/21 13:32	LBD
Carbon Disulfide	ND	5.0	1.5	µg/L	1		SW-846 8260D	11/24/21	11/24/21 13:32	LBD
Carbon Tetrachloride	ND	5.0	0.17	µg/L	1		SW-846 8260D	11/24/21	11/24/21 13:32	LBD
Chlorobenzene	ND	1.0	0.080	µg/L	1		SW-846 8260D	11/24/21	11/24/21 13:32	LBD
Chlorodibromomethane	ND	0.50	0.16	µg/L	1		SW-846 8260D	11/24/21	11/24/21 13:32	LBD
Chloroethane	ND	2.0	0.37	µg/L	1		SW-846 8260D	11/24/21	11/24/21 13:32	LBD
Chloroform	ND	2.0	0.19	µg/L	1		SW-846 8260D	11/24/21	11/24/21 13:32	LBD
Chloromethane	ND	2.0	0.38	µg/L	1	L-04, V-05, V-34	SW-846 8260D	11/24/21	11/24/21 13:32	LBD
Cyclohexane	ND	5.0	1.5	µg/L	1		SW-846 8260D	11/24/21	11/24/21 13:32	LBD
1,2-Dibromo-3-chloropropane (DBCP)	ND	5.0	0.72	µg/L	1		SW-846 8260D	11/24/21	11/24/21 13:32	LBD
1,2-Dibromoethane (EDB)	ND	0.50	0.15	µg/L	1		SW-846 8260D	11/24/21	11/24/21 13:32	LBD
1,2-Dichlorobenzene	ND	1.0	0.10	µg/L	1		SW-846 8260D	11/24/21	11/24/21 13:32	LBD
1,3-Dichlorobenzene	ND	1.0	0.090	µg/L	1		SW-846 8260D	11/24/21	11/24/21 13:32	LBD
1,4-Dichlorobenzene	ND	1.0	0.11	µg/L	1		SW-846 8260D	11/24/21	11/24/21 13:32	LBD
Dichlorodifluoromethane (Freon 12)	ND	2.0	0.20	µg/L	1		SW-846 8260D	11/24/21	11/24/21 13:32	LBD
1,1-Dichloroethane	ND	1.0	0.16	µg/L	1		SW-846 8260D	11/24/21	11/24/21 13:32	LBD
1,2-Dichloroethane	ND	1.0	0.32	µg/L	1		SW-846 8260D	11/24/21	11/24/21 13:32	LBD
1,1-Dichloroethylene	ND	1.0	0.16	µg/L	1		SW-846 8260D	11/24/21	11/24/21 13:32	LBD
cis-1,2-Dichloroethylene	ND	1.0	0.15	µg/L	1		SW-846 8260D	11/24/21	11/24/21 13:32	LBD
trans-1,2-Dichloroethylene	ND	1.0	0.17	µg/L	1		SW-846 8260D	11/24/21	11/24/21 13:32	LBD
1,2-Dichloropropane	ND	1.0	0.18	µg/L	1		SW-846 8260D	11/24/21	11/24/21 13:32	LBD
cis-1,3-Dichloropropene	ND	0.50	0.12	µg/L	1		SW-846 8260D	11/24/21	11/24/21 13:32	LBD
trans-1,3-Dichloropropene	ND	0.50	0.15	µg/L	1		SW-846 8260D	11/24/21	11/24/21 13:32	LBD
1,4-Dioxane	ND	50	22	µg/L	1		SW-846 8260D	11/24/21	11/24/21 13:32	LBD
Ethylbenzene	ND	1.0	0.090	µg/L	1		SW-846 8260D	11/24/21	11/24/21 13:32	LBD
2-Hexanone (MBK)	ND	10	1.4	µg/L	1		SW-846 8260D	11/24/21	11/24/21 13:32	LBD
Isopropylbenzene (Cumene)	ND	1.0	0.10	µg/L	1		SW-846 8260D	11/24/21	11/24/21 13:32	LBD
Methyl Acetate	ND	1.0	0.39	µg/L	1	L-04, V-05	SW-846 8260D	11/24/21	11/24/21 13:32	LBD
Methyl tert-Butyl Ether (MTBE)	ND	1.0	0.17	µg/L	1		SW-846 8260D	11/24/21	11/24/21 13:32	LBD
Methyl Cyclohexane	ND	1.0	0.33	µg/L	1		SW-846 8260D	11/24/21	11/24/21 13:32	LBD
Methylene Chloride	ND	5.0	0.30	µg/L	1		SW-846 8260D	11/24/21	11/24/21 13:32	LBD
4-Methyl-2-pentanone (MIBK)	ND	10	1.6	µg/L	1		SW-846 8260D	11/24/21	11/24/21 13:32	LBD
Styrene	ND	1.0	0.080	µg/L	1		SW-846 8260D	11/24/21	11/24/21 13:32	LBD
1,1,2,2-Tetrachloroethane	ND	0.50	0.090	µg/L	1		SW-846 8260D	11/24/21	11/24/21 13:32	LBD
Tetrachloroethylene	ND	1.0	0.20	µg/L	1		SW-846 8260D	11/24/21	11/24/21 13:32	LBD
Toluene	ND	1.0	0.11	µg/L	1		SW-846 8260D	11/24/21	11/24/21 13:32	LBD
1,2,3-Trichlorobenzene	ND	5.0	0.14	µg/L	1		SW-846 8260D	11/24/21	11/24/21 13:32	LBD
1,2,4-Trichlorobenzene	ND	1.0	0.16	µg/L	1		SW-846 8260D	11/24/21	11/24/21 13:32	LBD

DRAFT

con-test®
A Pace Analytical® Laboratory

39 Spruce Street * East Longmeadow, MA 01028 * FAX 413/525-6405 * TEL. 413/525-2332

Project Location: New York, NY | Sample Description: | Work Order: 21K1545

Date Received: 11/22/2021

Field Sample #: GW-9 | Sampled: 11/17/2021 14:20

Sample ID: 21K1545-01

Sample Matrix: Ground Water

Volatile Organic Compounds by GC/MS

Analyte	Results	RL	DL	Units	Dilution	Flag/Qual	Method	Date Prepared	Date/Time Analyzed	Analyst
1,1,1-Trichloroethane	ND	1.0	0.17	µg/L	1		SW-846 8260D	11/24/21	11/24/21 13:32	LBD
1,1,2-Trichloroethane	ND	1.0	0.15	µg/L	1		SW-846 8260D	11/24/21	11/24/21 13:32	LBD
Trichloroethylene	ND	1.0	0.18	µg/L	1		SW-846 8260D	11/24/21	11/24/21 13:32	LBD
Trichlorofluoromethane (Freon 11)	ND	2.0	0.19	µg/L	1		SW-846 8260D	11/24/21	11/24/21 13:32	LBD
1,1,2-Trichloro-1,2,2-trifluoroethane (Freon 113)	ND	1.0	0.24	µg/L	1		SW-846 8260D	11/24/21	11/24/21 13:32	LBD
Vinyl Chloride	ND	2.0	0.20	µg/L	1		SW-846 8260D	11/24/21	11/24/21 13:32	LBD
m+p Xylene	ND	2.0	0.18	µg/L	1		SW-846 8260D	11/24/21	11/24/21 13:32	LBD
o-Xylene	ND	1.0	0.090	µg/L	1		SW-846 8260D	11/24/21	11/24/21 13:32	LBD

Surrogates	% Recovery	Recovery Limits	Flag/Qual	
1,2-Dichloroethane-d4	83.8	70-130		11/24/21 13:32
Toluene-d8	95.3	70-130		11/24/21 13:32
4-Bromofluorobenzene	96.3	70-130		11/24/21 13:32

DRAFT

con-test®
A Pace Analytical® Laboratory

39 Spruce Street * East Longmeadow, MA 01028 * FAX 413/525-6405 * TEL. 413/525-2332

Project Location: New York, NY | Sample Description: | Work Order: 21K1545

Date Received: 11/22/2021

Field Sample #: GW-10 | Sampled: 11/18/2021 08:45

Sample ID: 21K1545-02

Sample Matrix: Ground Water

Sample Flags: DL-01

Volatile Organic Compounds by GC/MS

Analyte	Results	RL	DL	Units	Dilution	Flag/Qual	Method	Date Prepared	Date/Time Analyzed	Analyst
Acetone	ND	100	4.7	µg/L	2	V-05	SW-846 8260D	11/24/21	11/24/21 14:24	LBD
Benzene	ND	2.0	0.26	µg/L	2		SW-846 8260D	11/24/21	11/24/21 14:24	LBD
Bromochloromethane	ND	2.0	0.72	µg/L	2		SW-846 8260D	11/24/21	11/24/21 14:24	LBD
Bromodichloromethane	ND	1.0	0.28	µg/L	2		SW-846 8260D	11/24/21	11/24/21 14:24	LBD
Bromoform	ND	2.0	0.58	µg/L	2		SW-846 8260D	11/24/21	11/24/21 14:24	LBD
Bromomethane	ND	10	2.1	µg/L	2	V-34	SW-846 8260D	11/24/21	11/24/21 14:24	LBD
2-Butanone (MEK)	ND	40	3.8	µg/L	2	V-05	SW-846 8260D	11/24/21	11/24/21 14:24	LBD
Carbon Disulfide	ND	10	3.0	µg/L	2		SW-846 8260D	11/24/21	11/24/21 14:24	LBD
Carbon Tetrachloride	ND	10	0.34	µg/L	2		SW-846 8260D	11/24/21	11/24/21 14:24	LBD
Chlorobenzene	ND	2.0	0.16	µg/L	2		SW-846 8260D	11/24/21	11/24/21 14:24	LBD
Chlorodibromomethane	ND	1.0	0.32	µg/L	2		SW-846 8260D	11/24/21	11/24/21 14:24	LBD
Chloroethane	ND	4.0	0.74	µg/L	2		SW-846 8260D	11/24/21	11/24/21 14:24	LBD
Chloroform	ND	4.0	0.38	µg/L	2		SW-846 8260D	11/24/21	11/24/21 14:24	LBD
Chloromethane	ND	4.0	0.76	µg/L	2	L-04, V-05, V-34	SW-846 8260D	11/24/21	11/24/21 14:24	LBD
Cyclohexane	ND	10	3.1	µg/L	2		SW-846 8260D	11/24/21	11/24/21 14:24	LBD
1,2-Dibromo-3-chloropropane (DBCP)	ND	10	1.4	µg/L	2		SW-846 8260D	11/24/21	11/24/21 14:24	LBD
1,2-Dibromoethane (EDB)	ND	1.0	0.30	µg/L	2		SW-846 8260D	11/24/21	11/24/21 14:24	LBD
1,2-Dichlorobenzene	ND	2.0	0.20	µg/L	2		SW-846 8260D	11/24/21	11/24/21 14:24	LBD
1,3-Dichlorobenzene	ND	2.0	0.18	µg/L	2		SW-846 8260D	11/24/21	11/24/21 14:24	LBD
1,4-Dichlorobenzene	ND	2.0	0.22	µg/L	2		SW-846 8260D	11/24/21	11/24/21 14:24	LBD
Dichlorodifluoromethane (Freon 12)	ND	4.0	0.40	µg/L	2		SW-846 8260D	11/24/21	11/24/21 14:24	LBD
1,1-Dichloroethane	ND	2.0	0.32	µg/L	2		SW-846 8260D	11/24/21	11/24/21 14:24	LBD
1,2-Dichloroethane	ND	2.0	0.64	µg/L	2		SW-846 8260D	11/24/21	11/24/21 14:24	LBD
1,1-Dichloroethylene	ND	2.0	0.32	µg/L	2		SW-846 8260D	11/24/21	11/24/21 14:24	LBD
cis-1,2-Dichloroethylene	0.46	2.0	0.30	µg/L	2	J	SW-846 8260D	11/24/21	11/24/21 14:24	LBD
trans-1,2-Dichloroethylene	ND	2.0	0.34	µg/L	2		SW-846 8260D	11/24/21	11/24/21 14:24	LBD
1,2-Dichloropropane	ND	2.0	0.36	µg/L	2		SW-846 8260D	11/24/21	11/24/21 14:24	LBD
cis-1,3-Dichloropropene	ND	1.0	0.24	µg/L	2		SW-846 8260D	11/24/21	11/24/21 14:24	LBD
trans-1,3-Dichloropropene	ND	1.0	0.30	µg/L	2		SW-846 8260D	11/24/21	11/24/21 14:24	LBD
1,4-Dioxane	ND	100	43	µg/L	2		SW-846 8260D	11/24/21	11/24/21 14:24	LBD
Ethylbenzene	ND	2.0	0.18	µg/L	2		SW-846 8260D	11/24/21	11/24/21 14:24	LBD
2-Hexanone (MBK)	ND	20	2.8	µg/L	2		SW-846 8260D	11/24/21	11/24/21 14:24	LBD
Isopropylbenzene (Cumene)	ND	2.0	0.20	µg/L	2		SW-846 8260D	11/24/21	11/24/21 14:24	LBD
Methyl Acetate	ND	2.0	0.78	µg/L	2	L-04, V-05	SW-846 8260D	11/24/21	11/24/21 14:24	LBD
Methyl tert-Butyl Ether (MTBE)	ND	2.0	0.34	µg/L	2		SW-846 8260D	11/24/21	11/24/21 14:24	LBD
Methyl Cyclohexane	ND	2.0	0.66	µg/L	2		SW-846 8260D	11/24/21	11/24/21 14:24	LBD
Methylene Chloride	ND	10	0.60	µg/L	2		SW-846 8260D	11/24/21	11/24/21 14:24	LBD
4-Methyl-2-pentanone (MIBK)	ND	20	3.2	µg/L	2		SW-846 8260D	11/24/21	11/24/21 14:24	LBD
Styrene	ND	2.0	0.16	µg/L	2		SW-846 8260D	11/24/21	11/24/21 14:24	LBD
1,1,2,2-Tetrachloroethane	ND	1.0	0.18	µg/L	2		SW-846 8260D	11/24/21	11/24/21 14:24	LBD
Tetrachloroethylene	ND	2.0	0.40	µg/L	2		SW-846 8260D	11/24/21	11/24/21 14:24	LBD
Toluene	ND	2.0	0.22	µg/L	2		SW-846 8260D	11/24/21	11/24/21 14:24	LBD
1,2,3-Trichlorobenzene	ND	10	0.28	µg/L	2		SW-846 8260D	11/24/21	11/24/21 14:24	LBD
1,2,4-Trichlorobenzene	ND	2.0	0.32	µg/L	2		SW-846 8260D	11/24/21	11/24/21 14:24	LBD

DRAFT

con-test®
A Pace Analytical® Laboratory

39 Spruce Street * East Longmeadow, MA 01028 * FAX 413/525-6405 * TEL. 413/525-2332

Project Location: New York, NY | Sample Description: | Work Order: 21K1545

Date Received: 11/22/2021

Field Sample #: GW-10 | Sampled: 11/18/2021 08:45

Sample ID: 21K1545-02

Sample Matrix: Ground Water

Sample Flags: DL-01

Volatile Organic Compounds by GC/MS

Analyte	Results	RL	DL	Units	Dilution	Flag/Qual	Method	Date Prepared	Date/Time Analyzed	Analyst
1,1,1-Trichloroethane	ND	2.0	0.34	µg/L	2		SW-846 8260D	11/24/21	11/24/21 14:24	LBD
1,1,2-Trichloroethane	ND	2.0	0.30	µg/L	2		SW-846 8260D	11/24/21	11/24/21 14:24	LBD
Trichloroethylene	ND	2.0	0.36	µg/L	2		SW-846 8260D	11/24/21	11/24/21 14:24	LBD
Trichlorofluoromethane (Freon 11)	ND	4.0	0.38	µg/L	2		SW-846 8260D	11/24/21	11/24/21 14:24	LBD
1,1,2-Trichloro-1,2,2-trifluoroethane (Freon 113)	ND	2.0	0.48	µg/L	2		SW-846 8260D	11/24/21	11/24/21 14:24	LBD
Vinyl Chloride	ND	4.0	0.40	µg/L	2		SW-846 8260D	11/24/21	11/24/21 14:24	LBD
m+p Xylene	ND	4.0	0.36	µg/L	2		SW-846 8260D	11/24/21	11/24/21 14:24	LBD
o-Xylene	ND	2.0	0.18	µg/L	2		SW-846 8260D	11/24/21	11/24/21 14:24	LBD

Surrogates	% Recovery	Recovery Limits	Flag/Qual	
1,2-Dichloroethane-d4	84.8	70-130		11/24/21 14:24
Toluene-d8	94.9	70-130		11/24/21 14:24
4-Bromofluorobenzene	96.8	70-130		11/24/21 14:24

DRAFT

con-test®
A Pace Analytical® Laboratory

39 Spruce Street * East Longmeadow, MA 01028 * FAX 413/525-6405 * TEL. 413/525-2332

Project Location: New York, NY | Sample Description: | Work Order: 21K1545

Date Received: 11/22/2021

Field Sample #: GW-11 | Sampled: 11/18/2021 10:40

Sample ID: 21K1545-03

Sample Matrix: Ground Water

Sample Flags: DL-01

Volatile Organic Compounds by GC/MS

Analyte	Results	RL	DL	Units	Dilution	Flag/Qual	Method	Date Prepared	Date/Time Analyzed	Analyst
Acetone	ND	100	4.7	µg/L	2	V-05	SW-846 8260D	11/24/21	11/24/21 15:16	LBD
Benzene	ND	2.0	0.26	µg/L	2		SW-846 8260D	11/24/21	11/24/21 15:16	LBD
Bromochloromethane	ND	2.0	0.72	µg/L	2		SW-846 8260D	11/24/21	11/24/21 15:16	LBD
Bromodichloromethane	ND	1.0	0.28	µg/L	2		SW-846 8260D	11/24/21	11/24/21 15:16	LBD
Bromoform	ND	2.0	0.58	µg/L	2		SW-846 8260D	11/24/21	11/24/21 15:16	LBD
Bromomethane	ND	10	2.1	µg/L	2	V-34	SW-846 8260D	11/24/21	11/24/21 15:16	LBD
2-Butanone (MEK)	ND	40	3.8	µg/L	2	V-05	SW-846 8260D	11/24/21	11/24/21 15:16	LBD
Carbon Disulfide	ND	10	3.0	µg/L	2		SW-846 8260D	11/24/21	11/24/21 15:16	LBD
Carbon Tetrachloride	ND	10	0.34	µg/L	2		SW-846 8260D	11/24/21	11/24/21 15:16	LBD
Chlorobenzene	ND	2.0	0.16	µg/L	2		SW-846 8260D	11/24/21	11/24/21 15:16	LBD
Chlorodibromomethane	ND	1.0	0.32	µg/L	2		SW-846 8260D	11/24/21	11/24/21 15:16	LBD
Chloroethane	ND	4.0	0.74	µg/L	2		SW-846 8260D	11/24/21	11/24/21 15:16	LBD
Chloroform	ND	4.0	0.38	µg/L	2		SW-846 8260D	11/24/21	11/24/21 15:16	LBD
Chloromethane	ND	4.0	0.76	µg/L	2	L-04, V-05, V-34	SW-846 8260D	11/24/21	11/24/21 15:16	LBD
Cyclohexane	ND	10	3.1	µg/L	2		SW-846 8260D	11/24/21	11/24/21 15:16	LBD
1,2-Dibromo-3-chloropropane (DBCP)	ND	10	1.4	µg/L	2		SW-846 8260D	11/24/21	11/24/21 15:16	LBD
1,2-Dibromoethane (EDB)	ND	1.0	0.30	µg/L	2		SW-846 8260D	11/24/21	11/24/21 15:16	LBD
1,2-Dichlorobenzene	ND	2.0	0.20	µg/L	2		SW-846 8260D	11/24/21	11/24/21 15:16	LBD
1,3-Dichlorobenzene	ND	2.0	0.18	µg/L	2		SW-846 8260D	11/24/21	11/24/21 15:16	LBD
1,4-Dichlorobenzene	ND	2.0	0.22	µg/L	2		SW-846 8260D	11/24/21	11/24/21 15:16	LBD
Dichlorodifluoromethane (Freon 12)	ND	4.0	0.40	µg/L	2		SW-846 8260D	11/24/21	11/24/21 15:16	LBD
1,1-Dichloroethane	ND	2.0	0.32	µg/L	2		SW-846 8260D	11/24/21	11/24/21 15:16	LBD
1,2-Dichloroethane	ND	2.0	0.64	µg/L	2		SW-846 8260D	11/24/21	11/24/21 15:16	LBD
1,1-Dichloroethylene	ND	2.0	0.32	µg/L	2		SW-846 8260D	11/24/21	11/24/21 15:16	LBD
cis-1,2-Dichloroethylene	ND	2.0	0.30	µg/L	2		SW-846 8260D	11/24/21	11/24/21 15:16	LBD
trans-1,2-Dichloroethylene	ND	2.0	0.34	µg/L	2		SW-846 8260D	11/24/21	11/24/21 15:16	LBD
1,2-Dichloropropane	ND	2.0	0.36	µg/L	2		SW-846 8260D	11/24/21	11/24/21 15:16	LBD
cis-1,3-Dichloropropene	ND	1.0	0.24	µg/L	2		SW-846 8260D	11/24/21	11/24/21 15:16	LBD
trans-1,3-Dichloropropene	ND	1.0	0.30	µg/L	2		SW-846 8260D	11/24/21	11/24/21 15:16	LBD
1,4-Dioxane	ND	100	43	µg/L	2		SW-846 8260D	11/24/21	11/24/21 15:16	LBD
Ethylbenzene	ND	2.0	0.18	µg/L	2		SW-846 8260D	11/24/21	11/24/21 15:16	LBD
2-Hexanone (MBK)	ND	20	2.8	µg/L	2		SW-846 8260D	11/24/21	11/24/21 15:16	LBD
Isopropylbenzene (Cumene)	ND	2.0	0.20	µg/L	2		SW-846 8260D	11/24/21	11/24/21 15:16	LBD
Methyl Acetate	ND	2.0	0.78	µg/L	2	L-04, V-05	SW-846 8260D	11/24/21	11/24/21 15:16	LBD
Methyl tert-Butyl Ether (MTBE)	ND	2.0	0.34	µg/L	2		SW-846 8260D	11/24/21	11/24/21 15:16	LBD
Methyl Cyclohexane	ND	2.0	0.66	µg/L	2		SW-846 8260D	11/24/21	11/24/21 15:16	LBD
Methylene Chloride	ND	10	0.60	µg/L	2		SW-846 8260D	11/24/21	11/24/21 15:16	LBD
4-Methyl-2-pentanone (MIBK)	ND	20	3.2	µg/L	2		SW-846 8260D	11/24/21	11/24/21 15:16	LBD
Styrene	ND	2.0	0.16	µg/L	2		SW-846 8260D	11/24/21	11/24/21 15:16	LBD
1,1,2,2-Tetrachloroethane	ND	1.0	0.18	µg/L	2		SW-846 8260D	11/24/21	11/24/21 15:16	LBD
Tetrachloroethylene	ND	2.0	0.40	µg/L	2		SW-846 8260D	11/24/21	11/24/21 15:16	LBD
Toluene	ND	2.0	0.22	µg/L	2		SW-846 8260D	11/24/21	11/24/21 15:16	LBD
1,2,3-Trichlorobenzene	ND	10	0.28	µg/L	2		SW-846 8260D	11/24/21	11/24/21 15:16	LBD
1,2,4-Trichlorobenzene	ND	2.0	0.32	µg/L	2		SW-846 8260D	11/24/21	11/24/21 15:16	LBD

DRAFT

con-test®
A Pace Analytical® Laboratory

39 Spruce Street * East Longmeadow, MA 01028 * FAX 413/525-6405 * TEL. 413/525-2332

Project Location: New York, NY | Sample Description: | Work Order: 21K1545

Date Received: 11/22/2021

Field Sample #: GW-11 | Sampled: 11/18/2021 10:40

Sample ID: 21K1545-03

Sample Matrix: Ground Water

Sample Flags: DL-01

Volatile Organic Compounds by GC/MS

Analyte	Results	RL	DL	Units	Dilution	Flag/Qual	Method	Date Prepared	Date/Time Analyzed	Analyst
1,1,1-Trichloroethane	ND	2.0	0.34	µg/L	2		SW-846 8260D	11/24/21	11/24/21 15:16	LBD
1,1,2-Trichloroethane	ND	2.0	0.30	µg/L	2		SW-846 8260D	11/24/21	11/24/21 15:16	LBD
Trichloroethylene	ND	2.0	0.36	µg/L	2		SW-846 8260D	11/24/21	11/24/21 15:16	LBD
Trichlorofluoromethane (Freon 11)	ND	4.0	0.38	µg/L	2		SW-846 8260D	11/24/21	11/24/21 15:16	LBD
1,1,2-Trichloro-1,2,2-trifluoroethane (Freon 113)	ND	2.0	0.48	µg/L	2		SW-846 8260D	11/24/21	11/24/21 15:16	LBD
Vinyl Chloride	ND	4.0	0.40	µg/L	2		SW-846 8260D	11/24/21	11/24/21 15:16	LBD
m+p Xylene	ND	4.0	0.36	µg/L	2		SW-846 8260D	11/24/21	11/24/21 15:16	LBD
o-Xylene	ND	2.0	0.18	µg/L	2		SW-846 8260D	11/24/21	11/24/21 15:16	LBD

Surrogates	% Recovery	Recovery Limits	Flag/Qual	
1,2-Dichloroethane-d4	83.6	70-130		11/24/21 15:16
Toluene-d8	95.4	70-130		11/24/21 15:16
4-Bromofluorobenzene	97.1	70-130		11/24/21 15:16

DRAFT

con-test®
A Pace Analytical® Laboratory

39 Spruce Street * East Longmeadow, MA 01028 * FAX 413/525-6405 * TEL. 413/525-2332

Project Location: New York, NY | Sample Description: | Work Order: 21K1545

Date Received: 11/22/2021

Field Sample #: GW-12 | Sampled: 11/18/2021 13:30

Sample ID: 21K1545-04

Sample Matrix: Ground Water

Volatile Organic Compounds by GC/MS

Analyte	Results	RL	DL	Units	Dilution	Flag/Qual	Method	Date Prepared	Date/Time Analyzed	Analyst
Acetone	ND	50	2.4	µg/L	1	V-05	SW-846 8260D	11/24/21	11/24/21 13:58	LBD
Benzene	ND	1.0	0.13	µg/L	1		SW-846 8260D	11/24/21	11/24/21 13:58	LBD
Bromochloromethane	ND	1.0	0.36	µg/L	1		SW-846 8260D	11/24/21	11/24/21 13:58	LBD
Bromodichloromethane	ND	0.50	0.14	µg/L	1		SW-846 8260D	11/24/21	11/24/21 13:58	LBD
Bromoform	ND	1.0	0.29	µg/L	1		SW-846 8260D	11/24/21	11/24/21 13:58	LBD
Bromomethane	ND	5.0	1.1	µg/L	1	V-34	SW-846 8260D	11/24/21	11/24/21 13:58	LBD
2-Butanone (MEK)	ND	20	1.9	µg/L	1	V-05	SW-846 8260D	11/24/21	11/24/21 13:58	LBD
Carbon Disulfide	ND	5.0	1.5	µg/L	1		SW-846 8260D	11/24/21	11/24/21 13:58	LBD
Carbon Tetrachloride	ND	5.0	0.17	µg/L	1		SW-846 8260D	11/24/21	11/24/21 13:58	LBD
Chlorobenzene	ND	1.0	0.080	µg/L	1		SW-846 8260D	11/24/21	11/24/21 13:58	LBD
Chlorodibromomethane	ND	0.50	0.16	µg/L	1		SW-846 8260D	11/24/21	11/24/21 13:58	LBD
Chloroethane	ND	2.0	0.37	µg/L	1		SW-846 8260D	11/24/21	11/24/21 13:58	LBD
Chloroform	ND	2.0	0.19	µg/L	1		SW-846 8260D	11/24/21	11/24/21 13:58	LBD
Chloromethane	ND	2.0	0.38	µg/L	1	L-04, V-05, V-34	SW-846 8260D	11/24/21	11/24/21 13:58	LBD
Cyclohexane	ND	5.0	1.5	µg/L	1		SW-846 8260D	11/24/21	11/24/21 13:58	LBD
1,2-Dibromo-3-chloropropane (DBCP)	ND	5.0	0.72	µg/L	1		SW-846 8260D	11/24/21	11/24/21 13:58	LBD
1,2-Dibromoethane (EDB)	ND	0.50	0.15	µg/L	1		SW-846 8260D	11/24/21	11/24/21 13:58	LBD
1,2-Dichlorobenzene	ND	1.0	0.10	µg/L	1		SW-846 8260D	11/24/21	11/24/21 13:58	LBD
1,3-Dichlorobenzene	ND	1.0	0.090	µg/L	1		SW-846 8260D	11/24/21	11/24/21 13:58	LBD
1,4-Dichlorobenzene	ND	1.0	0.11	µg/L	1		SW-846 8260D	11/24/21	11/24/21 13:58	LBD
Dichlorodifluoromethane (Freon 12)	ND	2.0	0.20	µg/L	1		SW-846 8260D	11/24/21	11/24/21 13:58	LBD
1,1-Dichloroethane	ND	1.0	0.16	µg/L	1		SW-846 8260D	11/24/21	11/24/21 13:58	LBD
1,2-Dichloroethane	ND	1.0	0.32	µg/L	1		SW-846 8260D	11/24/21	11/24/21 13:58	LBD
1,1-Dichloroethylene	ND	1.0	0.16	µg/L	1		SW-846 8260D	11/24/21	11/24/21 13:58	LBD
cis-1,2-Dichloroethylene	ND	1.0	0.15	µg/L	1		SW-846 8260D	11/24/21	11/24/21 13:58	LBD
trans-1,2-Dichloroethylene	ND	1.0	0.17	µg/L	1		SW-846 8260D	11/24/21	11/24/21 13:58	LBD
1,2-Dichloropropane	ND	1.0	0.18	µg/L	1		SW-846 8260D	11/24/21	11/24/21 13:58	LBD
cis-1,3-Dichloropropene	ND	0.50	0.12	µg/L	1		SW-846 8260D	11/24/21	11/24/21 13:58	LBD
trans-1,3-Dichloropropene	ND	0.50	0.15	µg/L	1		SW-846 8260D	11/24/21	11/24/21 13:58	LBD
1,4-Dioxane	ND	50	22	µg/L	1		SW-846 8260D	11/24/21	11/24/21 13:58	LBD
Ethylbenzene	ND	1.0	0.090	µg/L	1		SW-846 8260D	11/24/21	11/24/21 13:58	LBD
2-Hexanone (MBK)	ND	10	1.4	µg/L	1		SW-846 8260D	11/24/21	11/24/21 13:58	LBD
Isopropylbenzene (Cumene)	ND	1.0	0.10	µg/L	1		SW-846 8260D	11/24/21	11/24/21 13:58	LBD
Methyl Acetate	ND	1.0	0.39	µg/L	1	L-04, V-05	SW-846 8260D	11/24/21	11/24/21 13:58	LBD
Methyl tert-Butyl Ether (MTBE)	ND	1.0	0.17	µg/L	1		SW-846 8260D	11/24/21	11/24/21 13:58	LBD
Methyl Cyclohexane	ND	1.0	0.33	µg/L	1		SW-846 8260D	11/24/21	11/24/21 13:58	LBD
Methylene Chloride	ND	5.0	0.30	µg/L	1		SW-846 8260D	11/24/21	11/24/21 13:58	LBD
4-Methyl-2-pentanone (MIBK)	ND	10	1.6	µg/L	1		SW-846 8260D	11/24/21	11/24/21 13:58	LBD
Styrene	ND	1.0	0.080	µg/L	1		SW-846 8260D	11/24/21	11/24/21 13:58	LBD
1,1,2,2-Tetrachloroethane	ND	0.50	0.090	µg/L	1		SW-846 8260D	11/24/21	11/24/21 13:58	LBD
Tetrachloroethylene	ND	1.0	0.20	µg/L	1		SW-846 8260D	11/24/21	11/24/21 13:58	LBD
Toluene	ND	1.0	0.11	µg/L	1		SW-846 8260D	11/24/21	11/24/21 13:58	LBD
1,2,3-Trichlorobenzene	ND	5.0	0.14	µg/L	1		SW-846 8260D	11/24/21	11/24/21 13:58	LBD
1,2,4-Trichlorobenzene	ND	1.0	0.16	µg/L	1		SW-846 8260D	11/24/21	11/24/21 13:58	LBD

DRAFT

con-test®
A Pace Analytical® Laboratory

39 Spruce Street * East Longmeadow, MA 01028 * FAX 413/525-6405 * TEL. 413/525-2332

Project Location: New York, NY | Sample Description: | Work Order: 21K1545

Date Received: 11/22/2021

Field Sample #: GW-12 | Sampled: 11/18/2021 13:30

Sample ID: 21K1545-04

Sample Matrix: Ground Water

Volatile Organic Compounds by GC/MS

Analyte	Results	RL	DL	Units	Dilution	Flag/Qual	Method	Date Prepared	Date/Time Analyzed	Analyst
1,1,1-Trichloroethane	ND	1.0	0.17	µg/L	1		SW-846 8260D	11/24/21	11/24/21 13:58	LBD
1,1,2-Trichloroethane	ND	1.0	0.15	µg/L	1		SW-846 8260D	11/24/21	11/24/21 13:58	LBD
Trichloroethylene	ND	1.0	0.18	µg/L	1		SW-846 8260D	11/24/21	11/24/21 13:58	LBD
Trichlorofluoromethane (Freon 11)	ND	2.0	0.19	µg/L	1		SW-846 8260D	11/24/21	11/24/21 13:58	LBD
1,1,2-Trichloro-1,2,2-trifluoroethane (Freon 113)	ND	1.0	0.24	µg/L	1		SW-846 8260D	11/24/21	11/24/21 13:58	LBD
Vinyl Chloride	ND	2.0	0.20	µg/L	1		SW-846 8260D	11/24/21	11/24/21 13:58	LBD
m+p Xylene	ND	2.0	0.18	µg/L	1		SW-846 8260D	11/24/21	11/24/21 13:58	LBD
o-Xylene	ND	1.0	0.090	µg/L	1		SW-846 8260D	11/24/21	11/24/21 13:58	LBD

Surrogates	% Recovery	Recovery Limits	Flag/Qual	
1,2-Dichloroethane-d4	81.9	70-130		11/24/21 13:58
Toluene-d8	95.2	70-130		11/24/21 13:58
4-Bromofluorobenzene	97.2	70-130		11/24/21 13:58

DRAFT

con-test®
A Pace Analytical® Laboratory

39 Spruce Street * East Longmeadow, MA 01028 * FAX 413/525-6405 * TEL. 413/525-2332

Project Location: New York, NY | Sample Description: | Work Order: 21K1545

Date Received: 11/22/2021

Field Sample #: DUP-2 | Sampled: 11/18/2021 00:00

Sample ID: 21K1545-05

Sample Matrix: Ground Water

Sample Flags: DL-01

Volatile Organic Compounds by GC/MS

Analyte	Results	RL	DL	Units	Dilution	Flag/Qual	Method	Date Prepared	Date/Time Analyzed	Analyst
Acetone	ND	100	4.7	µg/L	2	V-05	SW-846 8260D	11/24/21	11/24/21 14:50	LBD
Benzene	ND	2.0	0.26	µg/L	2		SW-846 8260D	11/24/21	11/24/21 14:50	LBD
Bromochloromethane	ND	2.0	0.72	µg/L	2		SW-846 8260D	11/24/21	11/24/21 14:50	LBD
Bromodichloromethane	ND	1.0	0.28	µg/L	2		SW-846 8260D	11/24/21	11/24/21 14:50	LBD
Bromoform	ND	2.0	0.58	µg/L	2		SW-846 8260D	11/24/21	11/24/21 14:50	LBD
Bromomethane	ND	10	2.1	µg/L	2	V-34	SW-846 8260D	11/24/21	11/24/21 14:50	LBD
2-Butanone (MEK)	ND	40	3.8	µg/L	2	V-05	SW-846 8260D	11/24/21	11/24/21 14:50	LBD
Carbon Disulfide	ND	10	3.0	µg/L	2		SW-846 8260D	11/24/21	11/24/21 14:50	LBD
Carbon Tetrachloride	ND	10	0.34	µg/L	2		SW-846 8260D	11/24/21	11/24/21 14:50	LBD
Chlorobenzene	ND	2.0	0.16	µg/L	2		SW-846 8260D	11/24/21	11/24/21 14:50	LBD
Chlorodibromomethane	ND	1.0	0.32	µg/L	2		SW-846 8260D	11/24/21	11/24/21 14:50	LBD
Chloroethane	ND	4.0	0.74	µg/L	2		SW-846 8260D	11/24/21	11/24/21 14:50	LBD
Chloroform	ND	4.0	0.38	µg/L	2		SW-846 8260D	11/24/21	11/24/21 14:50	LBD
Chloromethane	ND	4.0	0.76	µg/L	2	L-04, V-05, V-34	SW-846 8260D	11/24/21	11/24/21 14:50	LBD
Cyclohexane	ND	10	3.1	µg/L	2		SW-846 8260D	11/24/21	11/24/21 14:50	LBD
1,2-Dibromo-3-chloropropane (DBCP)	ND	10	1.4	µg/L	2		SW-846 8260D	11/24/21	11/24/21 14:50	LBD
1,2-Dibromoethane (EDB)	ND	1.0	0.30	µg/L	2		SW-846 8260D	11/24/21	11/24/21 14:50	LBD
1,2-Dichlorobenzene	ND	2.0	0.20	µg/L	2		SW-846 8260D	11/24/21	11/24/21 14:50	LBD
1,3-Dichlorobenzene	ND	2.0	0.18	µg/L	2		SW-846 8260D	11/24/21	11/24/21 14:50	LBD
1,4-Dichlorobenzene	ND	2.0	0.22	µg/L	2		SW-846 8260D	11/24/21	11/24/21 14:50	LBD
Dichlorodifluoromethane (Freon 12)	ND	4.0	0.40	µg/L	2		SW-846 8260D	11/24/21	11/24/21 14:50	LBD
1,1-Dichloroethane	ND	2.0	0.32	µg/L	2		SW-846 8260D	11/24/21	11/24/21 14:50	LBD
1,2-Dichloroethane	ND	2.0	0.64	µg/L	2		SW-846 8260D	11/24/21	11/24/21 14:50	LBD
1,1-Dichloroethylene	ND	2.0	0.32	µg/L	2		SW-846 8260D	11/24/21	11/24/21 14:50	LBD
cis-1,2-Dichloroethylene	ND	2.0	0.30	µg/L	2		SW-846 8260D	11/24/21	11/24/21 14:50	LBD
trans-1,2-Dichloroethylene	ND	2.0	0.34	µg/L	2		SW-846 8260D	11/24/21	11/24/21 14:50	LBD
1,2-Dichloropropane	ND	2.0	0.36	µg/L	2		SW-846 8260D	11/24/21	11/24/21 14:50	LBD
cis-1,3-Dichloropropene	ND	1.0	0.24	µg/L	2		SW-846 8260D	11/24/21	11/24/21 14:50	LBD
trans-1,3-Dichloropropene	ND	1.0	0.30	µg/L	2		SW-846 8260D	11/24/21	11/24/21 14:50	LBD
1,4-Dioxane	ND	100	43	µg/L	2		SW-846 8260D	11/24/21	11/24/21 14:50	LBD
Ethylbenzene	ND	2.0	0.18	µg/L	2		SW-846 8260D	11/24/21	11/24/21 14:50	LBD
2-Hexanone (MBK)	ND	20	2.8	µg/L	2		SW-846 8260D	11/24/21	11/24/21 14:50	LBD
Isopropylbenzene (Cumene)	ND	2.0	0.20	µg/L	2		SW-846 8260D	11/24/21	11/24/21 14:50	LBD
Methyl Acetate	ND	2.0	0.78	µg/L	2	L-04, V-05	SW-846 8260D	11/24/21	11/24/21 14:50	LBD
Methyl tert-Butyl Ether (MTBE)	ND	2.0	0.34	µg/L	2		SW-846 8260D	11/24/21	11/24/21 14:50	LBD
Methyl Cyclohexane	ND	2.0	0.66	µg/L	2		SW-846 8260D	11/24/21	11/24/21 14:50	LBD
Methylene Chloride	ND	10	0.60	µg/L	2		SW-846 8260D	11/24/21	11/24/21 14:50	LBD
4-Methyl-2-pentanone (MIBK)	ND	20	3.2	µg/L	2		SW-846 8260D	11/24/21	11/24/21 14:50	LBD
Styrene	ND	2.0	0.16	µg/L	2		SW-846 8260D	11/24/21	11/24/21 14:50	LBD
1,1,2,2-Tetrachloroethane	ND	1.0	0.18	µg/L	2		SW-846 8260D	11/24/21	11/24/21 14:50	LBD
Tetrachloroethylene	ND	2.0	0.40	µg/L	2		SW-846 8260D	11/24/21	11/24/21 14:50	LBD
Toluene	ND	2.0	0.22	µg/L	2		SW-846 8260D	11/24/21	11/24/21 14:50	LBD
1,2,3-Trichlorobenzene	ND	10	0.28	µg/L	2		SW-846 8260D	11/24/21	11/24/21 14:50	LBD
1,2,4-Trichlorobenzene	ND	2.0	0.32	µg/L	2		SW-846 8260D	11/24/21	11/24/21 14:50	LBD

DRAFT

con-test®
A Pace Analytical® Laboratory

39 Spruce Street * East Longmeadow, MA 01028 * FAX 413/525-6405 * TEL. 413/525-2332

Project Location: New York, NY | Sample Description: | Work Order: 21K1545

Date Received: 11/22/2021

Field Sample #: DUP-2 | Sampled: 11/18/2021 00:00

Sample ID: 21K1545-05

Sample Matrix: Ground Water

Sample Flags: DL-01

Volatile Organic Compounds by GC/MS

Analyte	Results	RL	DL	Units	Dilution	Flag/Qual	Method	Date Prepared	Date/Time Analyzed	Analyst
1,1,1-Trichloroethane	ND	2.0	0.34	µg/L	2		SW-846 8260D	11/24/21	11/24/21 14:50	LBD
1,1,2-Trichloroethane	ND	2.0	0.30	µg/L	2		SW-846 8260D	11/24/21	11/24/21 14:50	LBD
Trichloroethylene	ND	2.0	0.36	µg/L	2		SW-846 8260D	11/24/21	11/24/21 14:50	LBD
Trichlorofluoromethane (Freon 11)	ND	4.0	0.38	µg/L	2		SW-846 8260D	11/24/21	11/24/21 14:50	LBD
1,1,2-Trichloro-1,2,2-trifluoroethane (Freon 113)	ND	2.0	0.48	µg/L	2		SW-846 8260D	11/24/21	11/24/21 14:50	LBD
Vinyl Chloride	ND	4.0	0.40	µg/L	2		SW-846 8260D	11/24/21	11/24/21 14:50	LBD
m+p Xylene	ND	4.0	0.36	µg/L	2		SW-846 8260D	11/24/21	11/24/21 14:50	LBD
o-Xylene	ND	2.0	0.18	µg/L	2		SW-846 8260D	11/24/21	11/24/21 14:50	LBD

Surrogates	% Recovery	Recovery Limits	Flag/Qual	
1,2-Dichloroethane-d4	84.4	70-130		11/24/21 14:50
Toluene-d8	95.6	70-130		11/24/21 14:50
4-Bromofluorobenzene	94.7	70-130		11/24/21 14:50

DRAFT

con-test®
A Pace Analytical® Laboratory

39 Spruce Street * East Longmeadow, MA 01028 * FAX 413/525-6405 * TEL. 413/525-2332

Sample Extraction Data

Prep Method: SW-846 5030B **Analytical Method: SW-846 8260D**

Lab Number [Field ID]	Batch	Initial [mL]	Final [mL]	Date
21K1545-01 [GW-9]	B295464	5	5.00	11/24/21
21K1545-02 [GW-10]	B295464	2.5	5.00	11/24/21
21K1545-03 [GW-11]	B295464	2.5	5.00	11/24/21
21K1545-04 [GW-12]	B295464	5	5.00	11/24/21
21K1545-05 [DUP-2]	B295464	2.5	5.00	11/24/21

DRAFT

con-test®
A Pace Analytical® Laboratory

39 Spruce Street * East Longmeadow, MA 01028 * FAX 413/525-6405 * TEL. 413/525-2332

QUALITY CONTROL

Volatile Organic Compounds by GC/MS - Quality Control

Analyte	Result	Reporting Limit	Units	Spike Level	Source Result	%REC	%REC Limits	RPD	RPD Limit	Notes
Batch B295464 - SW-846 5030B										
Blank (B295464-BLK1)				Prepared & Analyzed: 11/24/21						
Acetone	ND	50	µg/L							V-05
Benzene	ND	1.0	µg/L							
Bromochloromethane	ND	1.0	µg/L							
Bromodichloromethane	ND	0.50	µg/L							
Bromoform	ND	1.0	µg/L							
Bromomethane	ND	2.0	µg/L							V-34
2-Butanone (MEK)	ND	20	µg/L							V-05
Carbon Disulfide	ND	5.0	µg/L							
Carbon Tetrachloride	ND	5.0	µg/L							
Chlorobenzene	ND	1.0	µg/L							
Chlorodibromomethane	ND	0.50	µg/L							
Chloroethane	ND	2.0	µg/L							
Chloroform	ND	2.0	µg/L							
Chloromethane	ND	2.0	µg/L							L-04, V-05, V-34
Cyclohexane	ND	5.0	µg/L							
1,2-Dibromo-3-chloropropane (DBCP)	ND	5.0	µg/L							
1,2-Dibromoethane (EDB)	ND	0.50	µg/L							
1,2-Dichlorobenzene	ND	1.0	µg/L							
1,3-Dichlorobenzene	ND	1.0	µg/L							
1,4-Dichlorobenzene	ND	1.0	µg/L							
Dichlorodifluoromethane (Freon 12)	ND	2.0	µg/L							
1,1-Dichloroethane	ND	1.0	µg/L							
1,2-Dichloroethane	ND	1.0	µg/L							
1,1-Dichloroethylene	ND	1.0	µg/L							
cis-1,2-Dichloroethylene	ND	1.0	µg/L							
trans-1,2-Dichloroethylene	ND	1.0	µg/L							
1,2-Dichloropropane	ND	1.0	µg/L							
cis-1,3-Dichloropropene	ND	0.50	µg/L							
trans-1,3-Dichloropropene	ND	0.50	µg/L							
1,4-Dioxane	ND	50	µg/L							
Ethylbenzene	ND	1.0	µg/L							
2-Hexanone (MBK)	ND	10	µg/L							
Isopropylbenzene (Cumene)	ND	1.0	µg/L							
Methyl Acetate	ND	1.0	µg/L							L-04, V-05
Methyl tert-Butyl Ether (MTBE)	ND	1.0	µg/L							
Methyl Cyclohexane	ND	1.0	µg/L							
Methylene Chloride	ND	5.0	µg/L							
4-Methyl-2-pentanone (MIBK)	ND	10	µg/L							
Styrene	ND	1.0	µg/L							
1,1,2,2-Tetrachloroethane	ND	0.50	µg/L							
Tetrachloroethylene	ND	1.0	µg/L							
Toluene	ND	1.0	µg/L							
1,2,3-Trichlorobenzene	ND	5.0	µg/L							
1,2,4-Trichlorobenzene	ND	1.0	µg/L							
1,1,1-Trichloroethane	ND	1.0	µg/L							
1,1,2-Trichloroethane	ND	1.0	µg/L							
Trichloroethylene	ND	1.0	µg/L							
Trichlorofluoromethane (Freon 11)	ND	2.0	µg/L							
1,1,2-Trichloro-1,2,2-trifluoroethane (Freon 113)	ND	1.0	µg/L							
Vinyl Chloride	ND	2.0	µg/L							
m+p Xylene	ND	2.0	µg/L							

DRAFT

con-test®
A Pace Analytical® Laboratory

39 Spruce Street * East Longmeadow, MA 01028 * FAX 413/525-6405 * TEL. 413/525-2332

QUALITY CONTROL

Volatile Organic Compounds by GC/MS - Quality Control

Analyte	Result	Reporting Limit	Units	Spike Level	Source Result	%REC		%REC Limits	RPD	RPD Limit	Notes	
Batch B295464 - SW-846 5030B												
Blank (B295464-BLK1)				Prepared & Analyzed: 11/24/21								
o-Xylene	ND	1.0	µg/L									
Surrogate: 1,2-Dichloroethane-d4	*20.8*		µg/L	25.0		83.2		70-130				
Surrogate: Toluene-d8	*23.8*		µg/L	25.0		95.2		70-130				
Surrogate: 4-Bromofluorobenzene	*24.4*		µg/L	25.0		97.6		70-130				
LCS (B295464-BS1)				Prepared & Analyzed: 11/24/21								
Acetone	76.2	50	µg/L	100		76.2		70-160			V-05	†
Benzene	9.80	1.0	µg/L	10.0		98.0		70-130				
Bromochloromethane	11.7	1.0	µg/L	10.0		117		70-130				
Bromodichloromethane	10.6	0.50	µg/L	10.0		106		70-130				
Bromoform	10.5	1.0	µg/L	10.0		105		70-130				
Bromomethane	19.2	2.0	µg/L	10.0		**192**	*	40-160			L-02, V-20, V-34	†
2-Butanone (MEK)	76.4	20	µg/L	100		76.4		40-160			V-05	†
Carbon Disulfide	87.8	5.0	µg/L	100		87.8		70-130				
Carbon Tetrachloride	10.3	5.0	µg/L	10.0		103		70-130				
Chlorobenzene	11.5	1.0	µg/L	10.0		115		70-130				
Chlorodibromomethane	11.2	0.50	µg/L	10.0		112		70-130				
Chloroethane	9.62	2.0	µg/L	10.0		96.2		70-130				
Chloroform	9.35	2.0	µg/L	10.0		93.5		70-130				
Chloromethane	3.85	2.0	µg/L	10.0		**38.5**	*	40-160			L-04, V-05, V-34	†
Cyclohexane	9.70	5.0	µg/L	10.0		97.0		70-130				
1,2-Dibromo-3-chloropropane (DBCP)	8.72	5.0	µg/L	10.0		87.2		70-130				
1,2-Dibromoethane (EDB)	10.8	0.50	µg/L	10.0		108		70-130				
1,2-Dichlorobenzene	10.8	1.0	µg/L	10.0		108		70-130				
1,3-Dichlorobenzene	10.9	1.0	µg/L	10.0		109		70-130				
1,4-Dichlorobenzene	10.9	1.0	µg/L	10.0		109		70-130				
Dichlorodifluoromethane (Freon 12)	8.95	2.0	µg/L	10.0		89.5		40-160				†
1,1-Dichloroethane	9.47	1.0	µg/L	10.0		94.7		70-130				
1,2-Dichloroethane	10.3	1.0	µg/L	10.0		103		70-130				
1,1-Dichloroethylene	9.84	1.0	µg/L	10.0		98.4		70-130				
cis-1,2-Dichloroethylene	9.72	1.0	µg/L	10.0		97.2		70-130				
trans-1,2-Dichloroethylene	10.2	1.0	µg/L	10.0		102		70-130				
1,2-Dichloropropane	10.4	1.0	µg/L	10.0		104		70-130				
cis-1,3-Dichloropropene	10.4	0.50	µg/L	10.0		104		70-130				
trans-1,3-Dichloropropene	10.3	0.50	µg/L	10.0		103		70-130				
1,4-Dioxane	95.6	50	µg/L	100		95.6		40-130				†
Ethylbenzene	11.4	1.0	µg/L	10.0		114		70-130				
2-Hexanone (MBK)	83.2	10	µg/L	100		83.2		70-160				†
Isopropylbenzene (Cumene)	11.4	1.0	µg/L	10.0		114		70-130				
Methyl Acetate	6.75	1.0	µg/L	10.0		**67.5**	*	70-130			L-04, V-05	
Methyl tert-Butyl Ether (MTBE)	9.75	1.0	µg/L	10.0		97.5		70-130				
Methyl Cyclohexane	10.7	1.0	µg/L	10.0		107		70-130				
Methylene Chloride	8.66	5.0	µg/L	10.0		86.6		70-130				
4-Methyl-2-pentanone (MIBK)	89.7	10	µg/L	100		89.7		70-160				†
Styrene	11.5	1.0	µg/L	10.0		115		70-130				
1,1,2,2-Tetrachloroethane	10.2	0.50	µg/L	10.0		102		70-130				
Tetrachloroethylene	12.8	1.0	µg/L	10.0		128		70-130				
Toluene	11.3	1.0	µg/L	10.0		113		70-130				
1,2,3-Trichlorobenzene	9.75	5.0	µg/L	10.0		97.5		70-130				
1,2,4-Trichlorobenzene	10.6	1.0	µg/L	10.0		106		70-130				
1,1,1-Trichloroethane	9.83	1.0	µg/L	10.0		98.3		70-130				
1,1,2-Trichloroethane	10.7	1.0	µg/L	10.0		107		70-130				

DRAFT

con-test®
A Pace Analytical® Laboratory

39 Spruce Street * East Longmeadow, MA 01028 * FAX 413/525-6405 * TEL. 413/525-2332

QUALITY CONTROL

Volatile Organic Compounds by GC/MS - Quality Control

Analyte	Result	Reporting Limit	Units	Spike Level	Source Result	%REC		%REC Limits	RPD	RPD Limit	Notes	
Batch B295464 - SW-846 5030B												
LCS (B295464-BS1)				Prepared & Analyzed: 11/24/21								
Trichloroethylene	11.2	1.0	µg/L	10.0		112		70-130				
Trichlorofluoromethane (Freon 11)	8.90	2.0	µg/L	10.0		89.0		70-130				
1,1,2-Trichloro-1,2,2-trifluoroethane (Freon 113)	11.3	1.0	µg/L	10.0		113		70-130				
Vinyl Chloride	9.28	2.0	µg/L	10.0		92.8		40-160				†
m+p Xylene	23.4	2.0	µg/L	20.0		117		70-130				
o-Xylene	11.5	1.0	µg/L	10.0		115		70-130				
Surrogate: 1,2-Dichloroethane-d4	*20.3*		µg/L	25.0		81.2		70-130				
Surrogate: Toluene-d8	*24.2*		µg/L	25.0		96.8		70-130				
Surrogate: 4-Bromofluorobenzene	*24.3*		µg/L	25.0		97.4		70-130				
LCS Dup (B295464-BSD1)				Prepared & Analyzed: 11/24/21								
Acetone	76.0	50	µg/L	100		76.0		70-160	0.263	25	V-05	†
Benzene	9.52	1.0	µg/L	10.0		95.2		70-130	2.90	25		
Bromochloromethane	11.0	1.0	µg/L	10.0		110		70-130	6.01	25		
Bromodichloromethane	10.4	0.50	µg/L	10.0		104		70-130	2.10	25		
Bromoform	9.94	1.0	µg/L	10.0		99.4		70-130	5.19	25		
Bromomethane	18.9	2.0	µg/L	10.0		**189**	*	40-160	1.83	25	L-02, V-20, V-34	†
2-Butanone (MEK)	74.3	20	µg/L	100		74.3		40-160	2.81	25	V-05	†
Carbon Disulfide	84.9	5.0	µg/L	100		84.9		70-130	3.42	25		
Carbon Tetrachloride	10.1	5.0	µg/L	10.0		101		70-130	2.25	25		
Chlorobenzene	11.3	1.0	µg/L	10.0		113		70-130	1.76	25		
Chlorodibromomethane	10.8	0.50	µg/L	10.0		108		70-130	3.36	25		
Chloroethane	9.48	2.0	µg/L	10.0		94.8		70-130	1.47	25		
Chloroform	9.42	2.0	µg/L	10.0		94.2		70-130	0.746	25		
Chloromethane	3.82	2.0	µg/L	10.0		**38.2**	*	40-160	0.782	25	L-04, V-05, V-34	†
Cyclohexane	9.32	5.0	µg/L	10.0		93.2		70-130	4.00	25		
1,2-Dibromo-3-chloropropane (DBCP)	8.71	5.0	µg/L	10.0		87.1		70-130	0.115	25		
1,2-Dibromoethane (EDB)	10.4	0.50	µg/L	10.0		104		70-130	3.31	25		
1,2-Dichlorobenzene	10.8	1.0	µg/L	10.0		108		70-130	0.740	25		
1,3-Dichlorobenzene	10.9	1.0	µg/L	10.0		109		70-130	0.368	25		
1,4-Dichlorobenzene	10.8	1.0	µg/L	10.0		108		70-130	1.29	25		
Dichlorodifluoromethane (Freon 12)	8.64	2.0	µg/L	10.0		86.4		40-160	3.52	25		†
1,1-Dichloroethane	9.29	1.0	µg/L	10.0		92.9		70-130	1.92	25		
1,2-Dichloroethane	10.2	1.0	µg/L	10.0		102		70-130	1.66	25		
1,1-Dichloroethylene	9.93	1.0	µg/L	10.0		99.3		70-130	0.910	25		
cis-1,2-Dichloroethylene	9.52	1.0	µg/L	10.0		95.2		70-130	2.08	25		
trans-1,2-Dichloroethylene	9.89	1.0	µg/L	10.0		98.9		70-130	3.18	25		
1,2-Dichloropropane	9.96	1.0	µg/L	10.0		99.6		70-130	3.94	25		
cis-1,3-Dichloropropene	10.1	0.50	µg/L	10.0		101		70-130	3.02	25		
trans-1,3-Dichloropropene	10.0	0.50	µg/L	10.0		100		70-130	2.66	25		
1,4-Dioxane	95.9	50	µg/L	100		95.9		40-130	0.386	50		† ‡
Ethylbenzene	11.2	1.0	µg/L	10.0		112		70-130	2.13	25		
2-Hexanone (MBK)	83.1	10	µg/L	100		83.1		70-160	0.144	25		†
Isopropylbenzene (Cumene)	11.2	1.0	µg/L	10.0		112		70-130	1.77	25		
Methyl Acetate	6.73	1.0	µg/L	10.0		**67.3**	*	70-130	0.297	25	L-04, V-05	
Methyl tert-Butyl Ether (MTBE)	9.67	1.0	µg/L	10.0		96.7		70-130	0.824	25		
Methyl Cyclohexane	10.6	1.0	µg/L	10.0		106		70-130	1.22	25		
Methylene Chloride	8.55	5.0	µg/L	10.0		85.5		70-130	1.28	25		
4-Methyl-2-pentanone (MIBK)	88.5	10	µg/L	100		88.5		70-160	1.32	25		†
Styrene	11.2	1.0	µg/L	10.0		112		70-130	2.21	25		
1,1,2,2-Tetrachloroethane	9.82	0.50	µg/L	10.0		98.2		70-130	3.99	25		
Tetrachloroethylene	12.0	1.0	µg/L	10.0		120		70-130	5.89	25		

DRAFT

con-test®
A Pace Analytical® Laboratory

39 Spruce Street * East Longmeadow, MA 01028 * FAX 413/525-6405 * TEL. 413/525-2332

QUALITY CONTROL

Volatile Organic Compounds by GC/MS - Quality Control

Analyte	Result	Reporting Limit	Units	Spike Level	Source Result	%REC		%REC Limits	RPD	RPD Limit	Notes
Batch B295464 - SW-846 5030B											
LCS Dup (B295464-BSD1)				Prepared & Analyzed: 11/24/21							
Toluene	10.9	1.0	µg/L	10.0		109		70-130	3.25	25	
1,2,3-Trichlorobenzene	9.65	5.0	µg/L	10.0		96.5		70-130	1.03	25	
1,2,4-Trichlorobenzene	10.4	1.0	µg/L	10.0		104		70-130	2.48	25	
1,1,1-Trichloroethane	9.81	1.0	µg/L	10.0		98.1		70-130	0.204	25	
1,1,2-Trichloroethane	10.5	1.0	µg/L	10.0		105		70-130	2.36	25	
Trichloroethylene	11.0	1.0	µg/L	10.0		110		70-130	0.901	25	
Trichlorofluoromethane (Freon 11)	8.99	2.0	µg/L	10.0		89.9		70-130	1.01	25	
1,1,2-Trichloro-1,2,2-trifluoroethane (Freon 113)	10.7	1.0	µg/L	10.0		107		70-130	5.47	25	
Vinyl Chloride	8.93	2.0	µg/L	10.0		89.3		40-160	3.84	25	†
m+p Xylene	23.1	2.0	µg/L	20.0		116		70-130	1.16	25	
o-Xylene	11.2	1.0	µg/L	10.0		112		70-130	2.91	25	
Surrogate: 1,2-Dichloroethane-d4	*19.8*		µg/L	25.0		79.2		70-130			
Surrogate: Toluene-d8	*24.1*		µg/L	25.0		96.4		70-130			
Surrogate: 4-Bromofluorobenzene	*24.1*		µg/L	25.0		96.5		70-130			
Matrix Spike (B295464-MS1)	**Source: 21K1545-04**			Prepared & Analyzed: 11/24/21							
Acetone	79.6	50	µg/L	100	ND	79.6		70-130			V-05
Benzene	9.59	1.0	µg/L	10.0	ND	95.9		70-130			
Bromochloromethane	11.4	1.0	µg/L	10.0	ND	114		70-130			
Bromodichloromethane	10.2	0.50	µg/L	10.0	ND	102		70-130			
Bromoform	9.21	1.0	µg/L	10.0	ND	92.1		70-130			
Bromomethane	16.2	2.0	µg/L	10.0	ND	**162**	*	70-130			MS-12, V-20, V-34
2-Butanone (MEK)	77.3	20	µg/L	100	ND	77.3		70-130			V-05
Carbon Disulfide	81.7	5.0	µg/L	100	ND	81.7		70-130			
Carbon Tetrachloride	9.81	5.0	µg/L	10.0	ND	98.1		70-130			
Chlorobenzene	10.7	1.0	µg/L	10.0	ND	107		70-130			
Chlorodibromomethane	10.3	0.50	µg/L	10.0	ND	103		70-130			
Chloroethane	9.74	2.0	µg/L	10.0	ND	97.4		70-130			
Chloroform	9.62	2.0	µg/L	10.0	ND	96.2		70-130			
Chloromethane	3.99	2.0	µg/L	10.0	ND	**39.9**	*	70-130			L-04, MS-09, V-05, V-34
Cyclohexane	8.71	5.0	µg/L	10.0	ND	87.1		70-130			
1,2-Dibromo-3-chloropropane (DBCP)	8.12	5.0	µg/L	10.0	ND	81.2		70-130			
1,2-Dibromoethane (EDB)	10.2	0.50	µg/L	10.0	ND	102		70-130			
1,2-Dichlorobenzene	9.43	1.0	µg/L	10.0	ND	94.3		70-130			
1,3-Dichlorobenzene	9.33	1.0	µg/L	10.0	ND	93.3		70-130			
1,4-Dichlorobenzene	9.38	1.0	µg/L	10.0	ND	93.8		70-130			
Dichlorodifluoromethane (Freon 12)	8.08	2.0	µg/L	10.0	ND	80.8		70-130			
1,1-Dichloroethane	9.76	1.0	µg/L	10.0	ND	97.6		70-130			
1,2-Dichloroethane	10.4	1.0	µg/L	10.0	ND	104		70-130			
1,1-Dichloroethylene	9.63	1.0	µg/L	10.0	ND	96.3		70-130			
cis-1,2-Dichloroethylene	9.25	1.0	µg/L	10.0	ND	92.5		70-130			
trans-1,2-Dichloroethylene	10.2	1.0	µg/L	10.0	ND	102		70-130			
1,2-Dichloropropane	9.96	1.0	µg/L	10.0	ND	99.6		70-130			
cis-1,3-Dichloropropene	9.63	0.50	µg/L	10.0	ND	96.3		70-130			
trans-1,3-Dichloropropene	9.05	0.50	µg/L	10.0	ND	90.5		70-130			
1,4-Dioxane	97.6	50	µg/L	100	ND	97.6		70-130			
Ethylbenzene	10.6	1.0	µg/L	10.0	ND	106		70-130			
2-Hexanone (MBK)	85.3	10	µg/L	100	ND	85.3		70-130			
Isopropylbenzene (Cumene)	10.4	1.0	µg/L	10.0	ND	104		70-130			
Methyl Acetate	6.19	1.0	µg/L	10.0	ND	**61.9**	*	70-130			L-04, MS-09, V-05

DRAFT

con-test®
A Pace Analytical® Laboratory

39 Spruce Street * East Longmeadow, MA 01028 * FAX 413/525-6405 * TEL. 413/525-2332

QUALITY CONTROL

Volatile Organic Compounds by GC/MS - Quality Control

Analyte	Result	Reporting Limit	Units	Spike Level	Source Result	%REC		%REC Limits	RPD	RPD Limit	Notes
Batch B295464 - SW-846 5030B											
Matrix Spike (B295464-MS1)	**Source: 21K1545-04**			Prepared & Analyzed: 11/24/21							
Methyl tert-Butyl Ether (MTBE)	9.56	1.0	µg/L	10.0	ND	95.6		70-130			
Methyl Cyclohexane	8.91	1.0	µg/L	10.0	ND	89.1		70-130			
Methylene Chloride	8.59	5.0	µg/L	10.0	ND	85.9		70-130			
4-Methyl-2-pentanone (MIBK)	91.1	10	µg/L	100	ND	91.1		70-130			
Styrene	9.85	1.0	µg/L	10.0	ND	98.5		70-130			
1,1,2,2-Tetrachloroethane	9.89	0.50	µg/L	10.0	ND	98.9		70-130			
Tetrachloroethylene	11.5	1.0	µg/L	10.0	ND	115		70-130			
Toluene	10.4	1.0	µg/L	10.0	ND	104		70-130			
1,2,3-Trichlorobenzene	7.87	5.0	µg/L	10.0	ND	78.7		70-130			
1,2,4-Trichlorobenzene	8.00	1.0	µg/L	10.0	ND	80.0		70-130			
1,1,1-Trichloroethane	10.0	1.0	µg/L	10.0	ND	100		70-130			
1,1,2-Trichloroethane	10.3	1.0	µg/L	10.0	ND	103		70-130			
Trichloroethylene	11.0	1.0	µg/L	10.0	ND	110		70-130			
Trichlorofluoromethane (Freon 11)	9.59	2.0	µg/L	10.0	ND	95.9		70-130			
1,1,2-Trichloro-1,2,2-trifluoroethane (Freon 113)	10.1	1.0	µg/L	10.0	ND	101		70-130			
Vinyl Chloride	9.09	2.0	µg/L	10.0	ND	90.9		70-130			
m+p Xylene	21.3	2.0	µg/L	20.0	ND	106		70-130			
o-Xylene	10.4	1.0	µg/L	10.0	ND	104		70-130			
Surrogate: 1,2-Dichloroethane-d4	*20.3*		µg/L	25.0		81.2		70-130			
Surrogate: Toluene-d8	*24.0*		µg/L	25.0		95.9		70-130			
Surrogate: 4-Bromofluorobenzene	*24.1*		µg/L	25.0		96.5		70-130			
Matrix Spike Dup (B295464-MSD1)	**Source: 21K1545-04**			Prepared & Analyzed: 11/24/21							
Acetone	73.8	50	µg/L	100	ND	73.8		70-130	7.60	30	V-05
Benzene	9.29	1.0	µg/L	10.0	ND	92.9		70-130	3.18	30	
Bromochloromethane	11.1	1.0	µg/L	10.0	ND	111		70-130	2.76	30	
Bromodichloromethane	9.98	0.50	µg/L	10.0	ND	99.8		70-130	1.79	30	
Bromoform	9.49	1.0	µg/L	10.0	ND	94.9		70-130	2.99	30	
Bromomethane	16.0	2.0	µg/L	10.0	ND	**160**	*	70-130	1.68	30	MS-12, V-20, V-34
2-Butanone (MEK)	70.9	20	µg/L	100	ND	70.9		70-130	8.57	30	V-05
Carbon Disulfide	82.3	5.0	µg/L	100	ND	82.3		70-130	0.805	30	
Carbon Tetrachloride	9.91	5.0	µg/L	10.0	ND	99.1		70-130	1.01	30	
Chlorobenzene	11.0	1.0	µg/L	10.0	ND	110		70-130	2.68	30	
Chlorodibromomethane	10.3	0.50	µg/L	10.0	ND	103		70-130	0.194	30	
Chloroethane	9.55	2.0	µg/L	10.0	ND	95.5		70-130	1.97	30	
Chloroform	9.27	2.0	µg/L	10.0	ND	92.7		70-130	3.71	30	
Chloromethane	3.82	2.0	µg/L	10.0	ND	**38.2**	*	70-130	4.35	30	L-04, MS-09, V-05, V-34
Cyclohexane	9.19	5.0	µg/L	10.0	ND	91.9		70-130	5.36	30	
1,2-Dibromo-3-chloropropane (DBCP)	7.82	5.0	µg/L	10.0	ND	78.2		70-130	3.76	30	
1,2-Dibromoethane (EDB)	9.93	0.50	µg/L	10.0	ND	99.3		70-130	2.78	30	
1,2-Dichlorobenzene	9.99	1.0	µg/L	10.0	ND	99.9		70-130	5.77	30	
1,3-Dichlorobenzene	9.98	1.0	µg/L	10.0	ND	99.8		70-130	6.73	30	
1,4-Dichlorobenzene	10.1	1.0	µg/L	10.0	ND	101		70-130	7.19	30	
Dichlorodifluoromethane (Freon 12)	8.20	2.0	µg/L	10.0	ND	82.0		70-130	1.47	30	
1,1-Dichloroethane	9.13	1.0	µg/L	10.0	ND	91.3		70-130	6.67	30	
1,2-Dichloroethane	10.1	1.0	µg/L	10.0	ND	101		70-130	2.53	30	
1,1-Dichloroethylene	9.63	1.0	µg/L	10.0	ND	96.3		70-130	0.00	30	
cis-1,2-Dichloroethylene	9.12	1.0	µg/L	10.0	ND	91.2		70-130	1.42	30	
trans-1,2-Dichloroethylene	9.83	1.0	µg/L	10.0	ND	98.3		70-130	3.20	30	
1,2-Dichloropropane	9.66	1.0	µg/L	10.0	ND	96.6		70-130	3.06	30	

DRAFT

con-test®
A Pace Analytical® Laboratory

39 Spruce Street * East Longmeadow, MA 01028 * FAX 413/525-6405 * TEL. 413/525-2332

QUALITY CONTROL

Volatile Organic Compounds by GC/MS - Quality Control

Analyte	Result	Reporting Limit	Units	Spike Level	Source Result	%REC		%REC Limits	RPD	RPD Limit	Notes
Batch B295464 - SW-846 5030B											
Matrix Spike Dup (B295464-MSD1)		**Source: 21K1545-04**			Prepared & Analyzed: 11/24/21						
cis-1,3-Dichloropropene	9.13	0.50	µg/L	10.0	ND	91.3		70-130	5.33	30	
trans-1,3-Dichloropropene	9.04	0.50	µg/L	10.0	ND	90.4		70-130	0.111	30	
1,4-Dioxane	88.6	50	µg/L	100	ND	88.6		70-130	9.59	30	
Ethylbenzene	10.9	1.0	µg/L	10.0	ND	109		70-130	2.60	30	
2-Hexanone (MBK)	82.5	10	µg/L	100	ND	82.5		70-130	3.25	30	
Isopropylbenzene (Cumene)	11.0	1.0	µg/L	10.0	ND	110		70-130	6.17	30	
Methyl Acetate	5.91	1.0	µg/L	10.0	ND	**59.1**	*	70-130	4.63	30	L-04, MS-09, V-05
Methyl tert-Butyl Ether (MTBE)	9.01	1.0	µg/L	10.0	ND	90.1		70-130	5.92	30	
Methyl Cyclohexane	10.2	1.0	µg/L	10.0	ND	102		70-130	13.0	30	
Methylene Chloride	8.20	5.0	µg/L	10.0	ND	82.0		70-130	4.65	30	
4-Methyl-2-pentanone (MIBK)	86.7	10	µg/L	100	ND	86.7		70-130	4.94	30	
Styrene	10.5	1.0	µg/L	10.0	ND	105		70-130	6.10	30	
1,1,2,2-Tetrachloroethane	9.60	0.50	µg/L	10.0	ND	96.0		70-130	2.98	30	
Tetrachloroethylene	12.1	1.0	µg/L	10.0	ND	121		70-130	4.82	30	
Toluene	10.6	1.0	µg/L	10.0	ND	106		70-130	2.10	30	
1,2,3-Trichlorobenzene	8.81	5.0	µg/L	10.0	ND	88.1		70-130	11.3	30	
1,2,4-Trichlorobenzene	9.18	1.0	µg/L	10.0	ND	91.8		70-130	13.7	30	
1,1,1-Trichloroethane	9.67	1.0	µg/L	10.0	ND	96.7		70-130	3.46	30	
1,1,2-Trichloroethane	10.1	1.0	µg/L	10.0	ND	101		70-130	2.45	30	
Trichloroethylene	11.0	1.0	µg/L	10.0	ND	110		70-130	0.456	30	
Trichlorofluoromethane (Freon 11)	9.04	2.0	µg/L	10.0	ND	90.4		70-130	5.90	30	
1,1,2-Trichloro-1,2,2-trifluoroethane (Freon 113)	10.8	1.0	µg/L	10.0	ND	108		70-130	6.88	30	
Vinyl Chloride	8.90	2.0	µg/L	10.0	ND	89.0		70-130	2.11	30	
m+p Xylene	22.4	2.0	µg/L	20.0	ND	112		70-130	4.95	20	
o-Xylene	10.7	1.0	µg/L	10.0	ND	107		70-130	2.18	30	
Surrogate: 1,2-Dichloroethane-d4	*19.9*		µg/L	25.0		79.6		70-130			
Surrogate: Toluene-d8	*24.2*		µg/L	25.0		96.9		70-130			
Surrogate: 4-Bromofluorobenzene	*24.4*		µg/L	25.0		97.6		70-130			

DRAFT

39 Spruce Street * East Longmeadow, MA 01028 * FAX 413/525-6405 * TEL. 413/525-2332

FLAG/QUALIFIER SUMMARY

*	QC result is outside of established limits.
†	Wide recovery limits established for difficult compound.
‡	Wide RPD limits established for difficult compound.
#	Data exceeded client recommended or regulatory level
ND	Not Detected
RL	Reporting Limit is at the level of quantitation (LOQ)
DL	Detection Limit is the lower limit of detection determined by the MDL study
MCL	Maximum Contaminant Level
	Percent recoveries and relative percent differences (RPDs) are determined by the software using values in the calculation which have not been rounded.
	No results have been blank subtracted unless specified in the case narrative section.
DL-01	Elevated reporting limits for all volatile compounds due to foaming sample matrix.
J	Detected but below the Reporting Limit (lowest calibration standard); therefore, result is an estimated concentration (CLP J-Flag).
L-02	Laboratory fortified blank/laboratory control sample recovery and duplicate recoveries outside of control limits. Data validation is not affected since all results are "not detected" for associated samples in this batch and bias is on the high side.
L-04	Laboratory fortified blank/laboratory control sample recovery and duplicate recovery are outside of control limits. Reported value for this compound is likely to be biased on the low side.
MS-09	Matrix spike recovery and/or matrix spike duplicate recovery outside of control limits. Possibility of sample matrix effects that lead to a low bias for reported result or non-homogeneous sample aliquots cannot be eliminated.
MS-12	Matrix spike recovery and matrix spike duplicate recovery outside of control limits. Possibility of sample matrix effects that lead to a high bias for reported result or non-homogeneous sample aliquots cannot be eliminated.
V-05	Continuing calibration verification (CCV) did not meet method specifications and was biased on the low side for this compound.
V-20	Continuing calibration verification (CCV) did not meet method specifications and was biased on the high side. Data validation is not affected since sample result was "not detected" for this compound.
V-34	Initial calibration verification (ICV) did not meet method specifications and was biased on the low side for this compound. Reported result is estimated.

DRAFT

con-test®
A Pace Analytical® Laboratory

39 Spruce Street * East Longmeadow, MA 01028 * FAX 413/525-6405 * TEL. 413/525-2332

CERTIFICATIONS

Certified Analyses included in this Report

Analyte	Certifications
SW-846 8260D in Water	
Acetone	CT,ME,NH,VA,NY
Benzene	CT,ME,NH,VA,NY
Bromochloromethane	ME,NH,VA,NY
Bromodichloromethane	CT,ME,NH,VA,NY
Bromoform	CT,ME,NH,VA,NY
Bromomethane	CT,ME,NH,VA,NY
2-Butanone (MEK)	CT,ME,NH,VA,NY
Carbon Disulfide	CT,ME,NH,VA,NY
Carbon Tetrachloride	CT,ME,NH,VA,NY
Chlorobenzene	CT,ME,NH,VA,NY
Chlorodibromomethane	CT,ME,NH,VA,NY
Chloroethane	CT,ME,NH,VA,NY
Chloroform	CT,ME,NH,VA,NY
Chloromethane	CT,ME,NH,VA,NY
Cyclohexane	ME,NY
1,2-Dibromo-3-chloropropane (DBCP)	ME,NY
1,2-Dibromoethane (EDB)	ME,NY
1,2-Dichlorobenzene	CT,ME,NH,VA,NY
1,3-Dichlorobenzene	CT,ME,NH,VA,NY
1,4-Dichlorobenzene	CT,ME,NH,VA,NY
Dichlorodifluoromethane (Freon 12)	ME,NH,VA,NY
1,1-Dichloroethane	CT,ME,NH,VA,NY
1,2-Dichloroethane	CT,ME,NH,VA,NY
1,1-Dichloroethylene	CT,ME,NH,VA,NY
cis-1,2-Dichloroethylene	ME,NY
trans-1,2-Dichloroethylene	CT,ME,NH,VA,NY
1,2-Dichloropropane	CT,ME,NH,VA,NY
cis-1,3-Dichloropropene	CT,ME,NH,VA,NY
trans-1,3-Dichloropropene	CT,ME,NH,VA,NY
1,4-Dioxane	ME,NY
Ethylbenzene	CT,ME,NH,VA,NY
2-Hexanone (MBK)	CT,ME,NH,VA,NY
Isopropylbenzene (Cumene)	ME,VA,NY
Methyl Acetate	ME,NY
Methyl tert-Butyl Ether (MTBE)	CT,ME,NH,VA,NY
Methyl Cyclohexane	NY
Methylene Chloride	CT,ME,NH,VA,NY
4-Methyl-2-pentanone (MIBK)	CT,ME,NH,VA,NY
Styrene	CT,ME,NH,VA,NY
1,1,2,2-Tetrachloroethane	CT,ME,NH,VA,NY
Tetrachloroethylene	CT,ME,NH,VA,NY
Toluene	CT,ME,NH,VA,NY
1,2,3-Trichlorobenzene	ME,NH,VA,NY
1,2,4-Trichlorobenzene	CT,ME,NH,VA,NY
1,1,1-Trichloroethane	CT,ME,NH,VA,NY
1,1,2-Trichloroethane	CT,ME,NH,VA,NY
Trichloroethylene	CT,ME,NH,VA,NY

DRAFT

39 Spruce Street * East Longmeadow, MA 01028 * FAX 413/525-6405 * TEL. 413/525-2332

CERTIFICATIONS

Certified Analyses included in this Report

Analyte	Certifications
SW-846 8260D in Water	
Trichlorofluoromethane (Freon 11)	CT,ME,NH,VA,NY
1,1,2-Trichloro-1,2,2-trifluoroethane (Freon 113)	VA,NY
Vinyl Chloride	CT,ME,NH,VA,NY
m+p Xylene	CT,ME,NH,VA,NY
o-Xylene	CT,ME,NH,VA,NY

Con-Test, a Pace Environmental Laboratory, operates under the following certifications and accreditations:

Code	Description	Number	Expires
AIHA	AIHA-LAP, LLC - ISO17025:2017	100033	03/1/2022
MA	Massachusetts DEP	M-MA100	06/30/2022
CT	Connecticut Department of Publilc Health	PH-0165	12/31/2022
NY	New York State Department of Health	10899 NELAP	04/1/2022
NH-S	New Hampshire Environmental Lab	2516 NELAP	02/5/2022
RI	Rhode Island Department of Health	LAO00112	12/30/2021
NC	North Carolina Div. of Water Quality	652	12/31/2021
NJ	New Jersey DEP	MA007 NELAP	06/30/2022
FL	Florida Department of Health	E871027 NELAP	06/30/2022
VT	Vermont Department of Health Lead Laboratory	LL720741	07/30/2022
ME	State of Maine	MA00100	06/9/2023
VA	Commonwealth of Virginia	460217	12/14/2021
NH-P	New Hampshire Environmental Lab	2557 NELAP	09/6/2022
VT-DW	Vermont Department of Health Drinking Water	VT-255716	06/12/2022
NC-DW	North Carolina Department of Health	25703	07/31/2022
PA	Commonwealth of Pennsylvania DEP	68-05812	06/30/2022
MI	Dept. of Env, Great Lakes, and Energy	9100	09/6/2022

DRAFT

Pace Analytical®

CHAIN-OF-CUSTODY Analytical Request Document

Chain-of-Custody is a LEGAL DOCUMENT - Complete all relevent fields

LAB USE ONLY- Affix Workorder/Login Label Here or List Pace Workorder Number or MTJL Log-in Number Here

21K1545

ALL SHADED AREAS are for LAB USE ONLY

Company: HRP Associates, Inc.	Billing Information: NYSDEC, Steven Walsh steven.walsh@dec.ny.gov
Address: 1 Fairchild Square, Suite 110 Clifton Park, NY 12065	
Report To: Patrick Montuori	Email To: ~~patrick.~~ ~~pmontuori~~@hrpassocisates.com
Copy To: David Stoll: david.stoll@hrpassociates.com	Site Collection Info/Address: SE Corner of Elton St & Wortman Ave
Customer Project Name/Number: Multi-Site P-Site	State: NY County/City: Kings/New York Time Zone Collected: [ ] PT [ ] MT [ ] CT [✓] ET
Phone: 845-531-9490 Email: pmontuori@hrpassocisates.com	Site/Facility ID #: 224250 & 224301
Collected By (print): Patrick Montuori	Purchase Order #: Quote #: Multi-SB
Collected By (signature): Patrick Montuori	Turnaround Date Required: Standard
Sample Disposal: [ ] Dispose as appropriate [ ] Return [ ] Archive: _____ [ ] Hold: _____	Rush: [ ] Same Day [ ] Next Day [ ] 2 Day [ ] 3 Day [ ] 4 Day [ ] 5 Day (Expedite Charges Apply)
	Compliance Monitoring? [ ] Yes [ ] No
	DW PWS ID #: DW Location Code:
	Immediately Packed on Ice: [ ] Yes [ ] No
	Field Filtered (if applicable): [ ] Yes [ ] No
	Analysis: _____

Container Preservative Type **: 3

Lab Project Manager:

** Preservative Types: (1) nitric acid, (2) sulfuric acid, (3) hydrochloric acid, (4) sodium hydroxide, (5) zinc acetate, (6) methanol, (7) sodium bisulfate, (8) sodium thiosulfate, (9) hexane, (A) ascorbic acid, (B) ammonium sulfate, (C) ammonium hydroxide, (D) TSP, (U) Unpreserved, (O) Other _____

Matrix Codes (Insert in Matrix box below): Drinking Water (DW), Ground Water (GW), Wastewater (WW), Product (P), Soil/Solid (SL), Oil (OL), Wipe (WP), Air (AR), Tissue (TS), Bioassay (B), Vapor (V), Other (OT)

Customer Sample ID	Matrix *	Comp / Grab	Collected (or Composite Start) Date	Collected (or Composite Start) Time	Composite End Date	Composite End Time	Res Cl	# of Ctns	Analyses: TCL VOCs (EPA 8260)	Lab Profile/Line:
GW-9	GW	G	11-17	14:20			N	3	X	1
GW-10	"	"	11-18	8:45			"	3	X	2
GW-11	"	"	"	10:40			"	3	X	3
GW-12	"	"	"	13:30			"	9	X	4
DUP-2	"	"	"	X			"	3	X	5

Lab Sample Receipt Checklist:

Custody Seals Present/Intact	Y	N	NA
Custody Signatures Present	Y	N	NA
Collector Signature Present	Y	N	NA
Bottles Intact	Y	N	NA
Correct Bottles	Y	N	NA
Sufficient Volume	Y	N	NA
Samples Received on Ice	Y	N	NA
VOA - Headspace Acceptable	Y	N	NA
USDA Regulated Soils	Y	N	NA
Samples in Holding Time	Y	N	NA
Residual Chlorine Present	Y	N	NA
Cl Strips:			
Sample pH Acceptable	Y	N	NA
pH Strips:			
Sulfide Present	Y	N	NA
Lead Acetate Strips:			

LAB USE ONLY:
Lab Sample # / Comments:

Customer Remarks / Special Conditions / Possible Hazards:
Please add to SDG for "Grab Groundwater Group"
Perform MS/MSD on GW-12

Type of Ice Used: Wet Blue Dry None

Packing Material Used:

Radchem sample(s) screened (<500 cpm): Y N NA

SHORT HOLDS PRESENT (<72 hours): Y N N/A

Lab Tracking #:

Samples received via: FEDEX UPS Client Courier Pace Courier

Lab Sample Temperature Info:
Temp Blank Received: Y N NA
Therm ID#: 5
Cooler 1 Temp Upon Receipt: ____oC
Cooler 1 Therm Corr. Factor: ____oC
Cooler 1 Corrected Temp: ____oC
Comments: 2.0

Trip Blank Received: Y N NA
HCL MeOH TSP Other

Non Conformance(s):

Page: 1 of 1

Relinquished by/Company: (Signature)	Date/Time:	Received by/Company: (Signature)	Date/Time:
Patrick Montuori	11/22/2021		11-22-21 1045
	11.22.21 1530		11/22/21
			11/22/21 1700

MTJL LAB USE ONLY
Table #:
Acctnum:
Template:
Prelogin:
PM:

DRAFT

con-test®
A Pace Analytical® Laboratory

39 Spruce Street * East Longmeadow, MA 01028 * FAX 413/525-6405 * TEL. 413/525-2332

November 29, 2021

Steven Walsh
NYDEC_HRP Associates - Clifton Park, NY
1 Fairchild Square, Suite 110
Clifton Park, NY 12065

Project Location: New York, NY
Client Job Number:
Project Number: 224250
Laboratory Work Order Number: 21K1547

Enclosed are results of analyses for samples as received by the laboratory on November 22, 2021. If you have any questions concerning this report, please feel free to contact me.

Sincerely,



Kaitlyn A. Feliciano
Project Manager

DRAFT

Table of Contents

Sample Summary 4

Case Narrative 5

Sample Results 9

21K1547-01 9

21K1547-02 11

21K1547-03 13

21K1547-04 15

21K1547-05 17

21K1547-06 19

21K1547-07 21

21K1547-08 23

21K1547-09 25

21K1547-10 27

21K1547-11 29

21K1547-12 31

21K1547-13 33

21K1547-14 35

21K1547-15 37

21K1547-16 39

21K1547-17 41

21K1547-18 43

21K1547-19 45

Sample Preparation Information 47

QC Data 48

Volatile Organic Compounds by GC/MS 48

DRAFT

Table of Contents (continued)

B295464 48

B295465 53

B295663 59

Flag/Qualifier Summary 60

Certifications 61

Chain of Custody/Sample Receipt 63

DRAFT

con-test®
A Pace Analytical® Laboratory

39 Spruce Street * East Longmeadow, MA 01028 * FAX 413/525-6405 * TEL. 413/525-2332

NYDEC_HRP Associates - Clifton Park, NY
1 Fairchild Square, Suite 110
Clifton Park, NY 12065
ATTN: Steven Walsh

REPORT DATE: 11/29/2021

PURCHASE ORDER NUMBER: 224250

PROJECT NUMBER: 224250

ANALYTICAL SUMMARY

WORK ORDER NUMBER: 21K1547

The results of analyses performed on the following samples submitted to CON-TEST, a Pace Analytical Laboratory, are found in this report.

PROJECT LOCATION: New York, NY

FIELD SAMPLE #	LAB ID:	MATRIX	SAMPLE DESCRIPTION	TEST	SUB LAB
11-17-21 MW-16D	21K1547-01	Ground Water		SW-846 8260D	
11-17-21 EAR-MW-17S	21K1547-02	Ground Water		SW-846 8260D	
11-17-21 EAR-MW-17I	21K1547-03	Ground Water		SW-846 8260D	
11-18-21 MW-14S	21K1547-04	Ground Water		SW-846 8260D	
11-18-21 MW-14I	21K1547-05	Ground Water		SW-846 8260D	
11-18-21 MW-14D	21K1547-06	Ground Water		SW-846 8260D	
11-18-21 MW-13D	21K1547-07	Ground Water		SW-846 8260D	
11-19-21 EAR-MW-19D	21K1547-08	Ground Water		SW-846 8260D	
11-19-21 MW-12I	21K1547-09	Ground Water		SW-846 8260D	
11-19-21 MW-12S	21K1547-10	Ground Water		SW-846 8260D	
11-19-21 MW-12D	21K1547-11	Ground Water		SW-846 8260D	
Trip Blank-3	21K1547-12	Ground Water		SW-846 8260D	
11-19-21 MW-13S	21K1547-13	Ground Water		SW-846 8260D	
11-19-21 MW-13I	21K1547-14	Ground Water		SW-846 8260D	
DUP-3	21K1547-15	Ground Water		SW-846 8260D	
Field Blank 3	21K1547-16	Ground Water		SW-846 8260D	
11-19-21 EAR-MW-18D	21K1547-17	Ground Water		SW-846 8260D	
11-19-21 EAR-MW-18I	21K1547-18	Ground Water		SW-846 8260D	
11-19-21 EAR-MW-18S	21K1547-19	Ground Water		SW-846 8260D	

DRAFT

39 Spruce Street * East Longmeadow, MA 01028 * FAX 413/525-6405 * TEL. 413/525-2332

CASE NARRATIVE SUMMARY

All reported results are within defined laboratory quality control objectives unless listed below or otherwise qualified in this report.

DRAFT

39 Spruce Street * East Longmeadow, MA 01028 * FAX 413/525-6405 * TEL. 413/525-2332

SW-846 8260D

Qualifications:

L-02

Laboratory fortified blank/laboratory control sample recovery and duplicate recoveries outside of control limits. Data validation is not affected since all results are "not detected" for associated samples in this batch and bias is on the high side.

Analyte & Samples(s) Qualified:

Bromomethane

B295464-BS1, B295464-BSD1, B295465-BS1, B295465-BSD1, B295465-MS1, B295465-MSD1, S065760-CCV1, S065761-CCV1

L-04

Laboratory fortified blank/laboratory control sample recovery and duplicate recovery are outside of control limits. Reported value for this compound is likely to be biased on the low side.

Analyte & Samples(s) Qualified:

Chloromethane

21K1547-01[11-17-21 MW-16D], 21K1547-02[11-17-21 EAR-MW-17S], 21K1547-03[11-17-21 EAR-MW-17I], 21K1547-04[11-18-21 MW-14S], 21K1547-06[11-18-21 MW-14D], 21K1547-07[11-18-21 MW-13D], 21K1547-08[11-19-21 EAR-MW-19D], 21K1547-09[11-19-21 MW-12I], 21K1547-10[11-19-21 MW-12S], 21K1547-11[11-19-21 MW-12D], 21K1547-12[Trip Blank-3], 21K1547-13[11-19-21 MW-13S], 21K1547-14[11-19-21 MW-13I], B295464-BLK1, B295464-BS1, B295464-BSD1, B295464-MS2, B295464-MSD2, S065760-CCV1

Methyl Acetate

21K1547-01[11-17-21 MW-16D], 21K1547-02[11-17-21 EAR-MW-17S], 21K1547-03[11-17-21 EAR-MW-17I], 21K1547-04[11-18-21 MW-14S], 21K1547-06[11-18-21 MW-14D], 21K1547-07[11-18-21 MW-13D], 21K1547-08[11-19-21 EAR-MW-19D], 21K1547-09[11-19-21 MW-12I], 21K1547-10[11-19-21 MW-12S], 21K1547-11[11-19-21 MW-12D], 21K1547-12[Trip Blank-3], 21K1547-13[11-19-21 MW-13S], 21K1547-14[11-19-21 MW-13I], B295464-BLK1, B295464-BS1, B295464-BSD1, B295464-MS2, B295464-MSD2, S065760-CCV1

L-07

Either laboratory fortified blank/laboratory control sample or duplicate recovery is outside of control limits, but the other is within limits. RPD between the two LFB/LCS results is within method specified criteria.

Analyte & Samples(s) Qualified:

Chloromethane

B295465-BS1

MS-09

Matrix spike recovery and/or matrix spike duplicate recovery outside of control limits. Possibility of sample matrix effects that lead to a low bias for reported result or non-homogeneous sample aliquots cannot be eliminated.

Analyte & Samples(s) Qualified:

Chloromethane

B295464-MS2, B295464-MSD2, B295465-MS1, B295465-MSD1

Methyl Acetate

B295464-MS2, B295464-MSD2, B295465-MS1, B295465-MSD1

MS-12

Matrix spike recovery and matrix spike duplicate recovery outside of control limits. Possibility of sample matrix effects that lead to a high bias for reported result or non-homogeneous sample aliquots cannot be eliminated.

Analyte & Samples(s) Qualified:

Bromomethane

B295464-MS2, B295464-MSD2, B295465-MS1, B295465-MSD1

Tetrachloroethylene

B295465-MS1, B295465-MSD1

RL-11

Elevated reporting limit due to high concentration of target compounds.

Analyte & Samples(s) Qualified:

21K1547-02[11-17-21 EAR-MW-17S], 21K1547-03[11-17-21 EAR-MW-17I], 21K1547-08[11-19-21 EAR-MW-19D], 21K1547-09[11-19-21 MW-12I], 21K1547-13[11-19-21 MW-13S]

DRAFT

39 Spruce Street * East Longmeadow, MA 01028 * FAX 413/525-6405 * TEL. 413/525-2332

V-05

Continuing calibration verification (CCV) did not meet method specifications and was biased on the low side for this compound.

Analyte & Samples(s) Qualified:

2,2-Dichloropropane

S065761-CCV1

2-Butanone (MEK)

21K1547-01[11-17-21 MW-16D], 21K1547-02[11-17-21 EAR-MW-17S], 21K1547-03[11-17-21 EAR-MW-17I], 21K1547-04[11-18-21 MW-14S], 21K1547-05[11-18-21 MW-14I], 21K1547-06[11-18-21 MW-14D], 21K1547-07[11-18-21 MW-13D], 21K1547-08[11-19-21 EAR-MW-19D], 21K1547-09[11-19-21 MW-12I], 21K1547-10[11-19-21 MW-12S], 21K1547-11[11-19-21 MW-12D], 21K1547-12[Trip Blank-3], 21K1547-13[11-19-21 MW-13S], 21K1547-14[11-19-21 MW-13I], 21K1547-15[DUP-3], 21K1547-16[Field Blank 3], 21K1547-17[11-19-21 EAR-MW-18D], 21K1547-18[11-19-21 EAR-MW-18I], 21K1547-19[11-19-21 EAR-MW-18S], B295464-BLK1, B295464-BS1, B295464-BSD1, B295464-MS2, B295464-MSD2, B295465-BLK1, B295465-BS1, B295465-BSD1, B295465-MS1, B295465-MSD1, S065760-CCV1, S065761-CCV1

Acetone

21K1547-01[11-17-21 MW-16D], 21K1547-02[11-17-21 EAR-MW-17S], 21K1547-03[11-17-21 EAR-MW-17I], 21K1547-04[11-18-21 MW-14S], 21K1547-05[11-18-21 MW-14I], 21K1547-06[11-18-21 MW-14D], 21K1547-07[11-18-21 MW-13D], 21K1547-08[11-19-21 EAR-MW-19D], 21K1547-09[11-19-21 MW-12I], 21K1547-10[11-19-21 MW-12S], 21K1547-11[11-19-21 MW-12D], 21K1547-12[Trip Blank-3], 21K1547-13[11-19-21 MW-13S], 21K1547-14[11-19-21 MW-13I], 21K1547-15[DUP-3], 21K1547-16[Field Blank 3], 21K1547-17[11-19-21 EAR-MW-18D], 21K1547-18[11-19-21 EAR-MW-18I], 21K1547-19[11-19-21 EAR-MW-18S], B295464-BLK1, B295464-BS1, B295464-BSD1, B295464-MS2, B295464-MSD2, B295465-BLK1, B295465-BS1, B295465-BSD1, B295465-MS1, B295465-MSD1, S065760-CCV1, S065761-CCV1

Chloromethane

21K1547-01[11-17-21 MW-16D], 21K1547-02[11-17-21 EAR-MW-17S], 21K1547-03[11-17-21 EAR-MW-17I], 21K1547-04[11-18-21 MW-14S], 21K1547-05[11-18-21 MW-14I], 21K1547-06[11-18-21 MW-14D], 21K1547-07[11-18-21 MW-13D], 21K1547-08[11-19-21 EAR-MW-19D], 21K1547-09[11-19-21 MW-12I], 21K1547-10[11-19-21 MW-12S], 21K1547-11[11-19-21 MW-12D], 21K1547-12[Trip Blank-3], 21K1547-13[11-19-21 MW-13S], 21K1547-14[11-19-21 MW-13I], 21K1547-15[DUP-3], 21K1547-16[Field Blank 3], 21K1547-17[11-19-21 EAR-MW-18D], 21K1547-18[11-19-21 EAR-MW-18I], 21K1547-19[11-19-21 EAR-MW-18S], B295464-BLK1, B295464-BS1, B295464-BSD1, B295464-MS2, B295464-MSD2, B295465-BLK1, B295465-BS1, B295465-BSD1, B295465-MS1, B295465-MSD1, S065760-CCV1, S065761-CCV1

Methyl Acetate

21K1547-01[11-17-21 MW-16D], 21K1547-02[11-17-21 EAR-MW-17S], 21K1547-03[11-17-21 EAR-MW-17I], 21K1547-04[11-18-21 MW-14S], 21K1547-05[11-18-21 MW-14I], 21K1547-06[11-18-21 MW-14D], 21K1547-07[11-18-21 MW-13D], 21K1547-08[11-19-21 EAR-MW-19D], 21K1547-09[11-19-21 MW-12I], 21K1547-10[11-19-21 MW-12S], 21K1547-11[11-19-21 MW-12D], 21K1547-12[Trip Blank-3], 21K1547-13[11-19-21 MW-13S], 21K1547-14[11-19-21 MW-13I], 21K1547-15[DUP-3], 21K1547-16[Field Blank 3], 21K1547-17[11-19-21 EAR-MW-18D], 21K1547-18[11-19-21 EAR-MW-18I], 21K1547-19[11-19-21 EAR-MW-18S], B295464-BLK1, B295464-BS1, B295464-BSD1, B295464-MS2, B295464-MSD2, B295465-BLK1, B295465-BS1, B295465-BSD1, B295465-MS1, B295465-MSD1, S065760-CCV1, S065761-CCV1

tert-Butyl Alcohol (TBA)

S065761-CCV1

V-20

Continuing calibration verification (CCV) did not meet method specifications and was biased on the high side. Data validation is not affected since sample result was "not detected" for this compound.

Analyte & Samples(s) Qualified:

Bromochloromethane

B295465-BS1, B295465-BSD1, B295465-MS1, B295465-MSD1, S065761-CCV1

Bromomethane

B295464-BS1, B295464-BSD1, B295464-MS2, B295464-MSD2, B295465-BS1, B295465-BSD1, B295465-MS1, B295465-MSD1, S065760-CCV1, S065761-CCV1

V-34

Initial calibration verification (ICV) did not meet method specifications and was biased on the low side for this compound. Reported result is estimated.

Analyte & Samples(s) Qualified:

Bromomethane

21K1547-01[11-17-21 MW-16D], 21K1547-02[11-17-21 EAR-MW-17S], 21K1547-03[11-17-21 EAR-MW-17I], 21K1547-04[11-18-21 MW-14S], 21K1547-05[11-18-21 MW-14I], 21K1547-06[11-18-21 MW-14D], 21K1547-07[11-18-21 MW-13D], 21K1547-08[11-19-21 EAR-MW-19D], 21K1547-09[11-19-21 MW-12I], 21K1547-10[11-19-21 MW-12S], 21K1547-11[11-19-21 MW-12D], 21K1547-12[Trip Blank-3], 21K1547-13[11-19-21 MW-13S], 21K1547-14[11-19-21 MW-13I], 21K1547-15[DUP-3], 21K1547-16[Field Blank 3], 21K1547-17[11-19-21 EAR-MW-18D], 21K1547-18[11-19-21 EAR-MW-18I], 21K1547-19[11-19-21 EAR-MW-18S], B295464-BLK1, B295464-BS1, B295464-BSD1, B295464-MS2, B295464-MSD2, B295465-BLK1, B295465-BS1, B295465-BSD1, B295465-MS1, B295465-MSD1, S065760-CCV1, S065761-CCV1

Chloromethane

21K1547-01[11-17-21 MW-16D], 21K1547-02[11-17-21 EAR-MW-17S], 21K1547-03[11-17-21 EAR-MW-17I], 21K1547-04[11-18-21 MW-14S], 21K1547-05[11-18-21 MW-14I], 21K1547-06[11-18-21 MW-14D], 21K1547-07[11-18-21 MW-13D], 21K1547-08[11-19-21 EAR-MW-19D], 21K1547-09[11-19-21 MW-12I], 21K1547-10[11-19-21 MW-12S], 21K1547-11[11-19-21 MW-12D], 21K1547-12[Trip Blank-3], 21K1547-13[11-19-21 MW-13S], 21K1547-14[11-19-21 MW-13I], 21K1547-15[DUP-3], 21K1547-16[Field Blank 3], 21K1547-17[11-19-21 EAR-MW-18D], 21K1547-18[11-19-21 EAR-MW-18I], 21K1547-19[11-19-21 EAR-MW-18S], B295464-BLK1, B295464-BS1, B295464-BSD1, B295464-MS2, B295464-MSD2, B295465-BLK1, B295465-BS1, B295465-BSD1, B295465-MS1, B295465-MSD1, S065760-CCV1, S065761-CCV1

DRAFT

39 Spruce Street * East Longmeadow, MA 01028 * FAX 413/525-6405 * TEL. 413/525-2332

DRAFT

The results of analyses reported only relate to samples submitted to Con-Test, a Pace Analytical Laboratory, for testing.
I certify that the analyses listed above, unless specifically listed as subcontracted, if any, were performed under my direction according to the approved methodologies listed in this document, and that based upon my inquiry of those individuals immediately responsible for obtaining the information, the material contained in this report is, to the best of my knowledge and belief, accurate and complete.



Lisa A. Worthington
Technical Representative

con-test® A Pace Analytical® Laboratory

39 Spruce Street * East Longmeadow, MA 01028 * FAX 413/525-6405 * TEL. 413/525-2332

Project Location: New York, NY | Sample Description: | Work Order: 21K1547

Date Received: 11/22/2021

Field Sample #: 11-17-21 MW-16D | Sampled: 11/17/2021 17:18

Sample ID: 21K1547-01

Sample Matrix: Ground Water

Volatile Organic Compounds by GC/MS

Analyte	Results	RL	DL	Units	Dilution	Flag/Qual	Method	Date Prepared	Date/Time Analyzed	Analyst
Acetone	ND	50	2.4	µg/L	1	V-05	SW-846 8260D	11/24/21	11/24/21 15:42	LBD
Benzene	ND	1.0	0.13	µg/L	1		SW-846 8260D	11/24/21	11/24/21 15:42	LBD
Bromochloromethane	ND	1.0	0.36	µg/L	1		SW-846 8260D	11/24/21	11/24/21 15:42	LBD
Bromodichloromethane	ND	0.50	0.14	µg/L	1		SW-846 8260D	11/24/21	11/24/21 15:42	LBD
Bromoform	ND	1.0	0.29	µg/L	1		SW-846 8260D	11/24/21	11/24/21 15:42	LBD
Bromomethane	ND	5.0	1.1	µg/L	1	V-34	SW-846 8260D	11/24/21	11/24/21 15:42	LBD
2-Butanone (MEK)	ND	20	1.9	µg/L	1	V-05	SW-846 8260D	11/24/21	11/24/21 15:42	LBD
Carbon Disulfide	ND	5.0	1.5	µg/L	1		SW-846 8260D	11/24/21	11/24/21 15:42	LBD
Carbon Tetrachloride	ND	5.0	0.17	µg/L	1		SW-846 8260D	11/24/21	11/24/21 15:42	LBD
Chlorobenzene	0.13	1.0	0.080	µg/L	1	J	SW-846 8260D	11/24/21	11/24/21 15:42	LBD
Chlorodibromomethane	ND	0.50	0.16	µg/L	1		SW-846 8260D	11/24/21	11/24/21 15:42	LBD
Chloroethane	ND	2.0	0.37	µg/L	1		SW-846 8260D	11/24/21	11/24/21 15:42	LBD
Chloroform	ND	2.0	0.19	µg/L	1		SW-846 8260D	11/24/21	11/24/21 15:42	LBD
Chloromethane	ND	2.0	0.38	µg/L	1	L-04, V-05, V-34	SW-846 8260D	11/24/21	11/24/21 15:42	LBD
Cyclohexane	ND	5.0	1.5	µg/L	1		SW-846 8260D	11/24/21	11/24/21 15:42	LBD
1,2-Dibromo-3-chloropropane (DBCP)	ND	5.0	0.72	µg/L	1		SW-846 8260D	11/24/21	11/24/21 15:42	LBD
1,2-Dibromoethane (EDB)	ND	0.50	0.15	µg/L	1		SW-846 8260D	11/24/21	11/24/21 15:42	LBD
1,2-Dichlorobenzene	0.10	1.0	0.10	µg/L	1	J	SW-846 8260D	11/24/21	11/24/21 15:42	LBD
1,3-Dichlorobenzene	ND	1.0	0.090	µg/L	1		SW-846 8260D	11/24/21	11/24/21 15:42	LBD
1,4-Dichlorobenzene	ND	1.0	0.11	µg/L	1		SW-846 8260D	11/24/21	11/24/21 15:42	LBD
Dichlorodifluoromethane (Freon 12)	ND	2.0	0.20	µg/L	1		SW-846 8260D	11/24/21	11/24/21 15:42	LBD
1,1-Dichloroethane	ND	1.0	0.16	µg/L	1		SW-846 8260D	11/24/21	11/24/21 15:42	LBD
1,2-Dichloroethane	ND	1.0	0.32	µg/L	1		SW-846 8260D	11/24/21	11/24/21 15:42	LBD
1,1-Dichloroethylene	ND	1.0	0.16	µg/L	1		SW-846 8260D	11/24/21	11/24/21 15:42	LBD
cis-1,2-Dichloroethylene	0.18	1.0	0.15	µg/L	1	J	SW-846 8260D	11/24/21	11/24/21 15:42	LBD
trans-1,2-Dichloroethylene	ND	1.0	0.17	µg/L	1		SW-846 8260D	11/24/21	11/24/21 15:42	LBD
1,2-Dichloropropane	ND	1.0	0.18	µg/L	1		SW-846 8260D	11/24/21	11/24/21 15:42	LBD
cis-1,3-Dichloropropene	ND	0.50	0.12	µg/L	1		SW-846 8260D	11/24/21	11/24/21 15:42	LBD
trans-1,3-Dichloropropene	ND	0.50	0.15	µg/L	1		SW-846 8260D	11/24/21	11/24/21 15:42	LBD
1,4-Dioxane	ND	50	22	µg/L	1		SW-846 8260D	11/24/21	11/24/21 15:42	LBD
Ethylbenzene	ND	1.0	0.090	µg/L	1		SW-846 8260D	11/24/21	11/24/21 15:42	LBD
2-Hexanone (MBK)	ND	10	1.4	µg/L	1		SW-846 8260D	11/24/21	11/24/21 15:42	LBD
Isopropylbenzene (Cumene)	ND	1.0	0.10	µg/L	1		SW-846 8260D	11/24/21	11/24/21 15:42	LBD
Methyl Acetate	ND	1.0	0.39	µg/L	1	L-04, V-05	SW-846 8260D	11/24/21	11/24/21 15:42	LBD
Methyl tert-Butyl Ether (MTBE)	0.17	1.0	0.17	µg/L	1	J	SW-846 8260D	11/24/21	11/24/21 15:42	LBD
Methyl Cyclohexane	ND	1.0	0.33	µg/L	1		SW-846 8260D	11/24/21	11/24/21 15:42	LBD
Methylene Chloride	ND	5.0	0.30	µg/L	1		SW-846 8260D	11/24/21	11/24/21 15:42	LBD
4-Methyl-2-pentanone (MIBK)	ND	10	1.6	µg/L	1		SW-846 8260D	11/24/21	11/24/21 15:42	LBD
Styrene	ND	1.0	0.080	µg/L	1		SW-846 8260D	11/24/21	11/24/21 15:42	LBD
1,1,2,2-Tetrachloroethane	ND	0.50	0.090	µg/L	1		SW-846 8260D	11/24/21	11/24/21 15:42	LBD
Tetrachloroethylene	22	1.0	0.20	µg/L	1		SW-846 8260D	11/24/21	11/24/21 15:42	LBD
Toluene	ND	1.0	0.11	µg/L	1		SW-846 8260D	11/24/21	11/24/21 15:42	LBD
1,2,3-Trichlorobenzene	ND	5.0	0.14	µg/L	1		SW-846 8260D	11/24/21	11/24/21 15:42	LBD
1,2,4-Trichlorobenzene	ND	1.0	0.16	µg/L	1		SW-846 8260D	11/24/21	11/24/21 15:42	LBD

DRAFT

con-test®
A Pace Analytical® Laboratory

39 Spruce Street * East Longmeadow, MA 01028 * FAX 413/525-6405 * TEL. 413/525-2332

Project Location: New York, NY | Sample Description: | Work Order: 21K1547

Date Received: 11/22/2021

Field Sample #: 11-17-21 MW-16D | Sampled: 11/17/2021 17:18

Sample ID: 21K1547-01

Sample Matrix: Ground Water

Volatile Organic Compounds by GC/MS

Analyte	Results	RL	DL	Units	Dilution	Flag/Qual	Method	Date Prepared	Date/Time Analyzed	Analyst
1,1,1-Trichloroethane	ND	1.0	0.17	µg/L	1		SW-846 8260D	11/24/21	11/24/21 15:42	LBD
1,1,2-Trichloroethane	ND	1.0	0.15	µg/L	1		SW-846 8260D	11/24/21	11/24/21 15:42	LBD
Trichloroethylene	0.92	1.0	0.18	µg/L	1	J	SW-846 8260D	11/24/21	11/24/21 15:42	LBD
Trichlorofluoromethane (Freon 11)	ND	2.0	0.19	µg/L	1		SW-846 8260D	11/24/21	11/24/21 15:42	LBD
1,1,2-Trichloro-1,2,2-trifluoroethane (Freon 113)	ND	1.0	0.24	µg/L	1		SW-846 8260D	11/24/21	11/24/21 15:42	LBD
Vinyl Chloride	ND	2.0	0.20	µg/L	1		SW-846 8260D	11/24/21	11/24/21 15:42	LBD
m+p Xylene	ND	2.0	0.18	µg/L	1		SW-846 8260D	11/24/21	11/24/21 15:42	LBD
o-Xylene	ND	1.0	0.090	µg/L	1		SW-846 8260D	11/24/21	11/24/21 15:42	LBD

Surrogates	% Recovery	Recovery Limits	Flag/Qual	
1,2-Dichloroethane-d4	83.9	70-130		11/24/21 15:42
Toluene-d8	95.4	70-130		11/24/21 15:42
4-Bromofluorobenzene	94.9	70-130		11/24/21 15:42

DRAFT

con-test® A Pace Analytical® Laboratory

39 Spruce Street * East Longmeadow, MA 01028 * FAX 413/525-6405 * TEL. 413/525-2332

Project Location: New York, NY | Sample Description: | Work Order: 21K1547

Date Received: 11/22/2021

Field Sample #: 11-17-21 EAR-MW-17S | Sampled: 11/17/2021 13:17

Sample ID: 21K1547-02

Sample Matrix: Ground Water

Sample Flags: RL-11

Volatile Organic Compounds by GC/MS

Analyte	Results	RL	DL	Units	Dilution	Flag/Qual	Method	Date Prepared	Date/Time Analyzed	Analyst
Acetone	ND	1200	59	µg/L	25	V-05	SW-846 8260D	11/24/21	11/24/21 18:43	LBD
Benzene	ND	25	3.2	µg/L	25		SW-846 8260D	11/24/21	11/24/21 18:43	LBD
Bromochloromethane	ND	25	9.0	µg/L	25		SW-846 8260D	11/24/21	11/24/21 18:43	LBD
Bromodichloromethane	ND	12	3.5	µg/L	25		SW-846 8260D	11/24/21	11/24/21 18:43	LBD
Bromoform	ND	25	7.2	µg/L	25		SW-846 8260D	11/24/21	11/24/21 18:43	LBD
Bromomethane	ND	120	27	µg/L	25	V-34	SW-846 8260D	11/24/21	11/24/21 18:43	LBD
2-Butanone (MEK)	130	500	47	µg/L	25	V-05, J	SW-846 8260D	11/24/21	11/24/21 18:43	LBD
Carbon Disulfide	ND	120	38	µg/L	25		SW-846 8260D	11/24/21	11/24/21 18:43	LBD
Carbon Tetrachloride	ND	120	4.2	µg/L	25		SW-846 8260D	11/24/21	11/24/21 18:43	LBD
Chlorobenzene	ND	25	2.0	µg/L	25		SW-846 8260D	11/24/21	11/24/21 18:43	LBD
Chlorodibromomethane	ND	12	4.0	µg/L	25		SW-846 8260D	11/24/21	11/24/21 18:43	LBD
Chloroethane	ND	50	9.2	µg/L	25		SW-846 8260D	11/24/21	11/24/21 18:43	LBD
Chloroform	ND	50	4.8	µg/L	25		SW-846 8260D	11/24/21	11/24/21 18:43	LBD
Chloromethane	ND	50	9.5	µg/L	25	L-04, V-05, V-34	SW-846 8260D	11/24/21	11/24/21 18:43	LBD
Cyclohexane	ND	120	38	µg/L	25		SW-846 8260D	11/24/21	11/24/21 18:43	LBD
1,2-Dibromo-3-chloropropane (DBCP)	ND	120	18	µg/L	25		SW-846 8260D	11/24/21	11/24/21 18:43	LBD
1,2-Dibromoethane (EDB)	ND	12	3.8	µg/L	25		SW-846 8260D	11/24/21	11/24/21 18:43	LBD
1,2-Dichlorobenzene	ND	25	2.5	µg/L	25		SW-846 8260D	11/24/21	11/24/21 18:43	LBD
1,3-Dichlorobenzene	ND	25	2.2	µg/L	25		SW-846 8260D	11/24/21	11/24/21 18:43	LBD
1,4-Dichlorobenzene	ND	25	2.8	µg/L	25		SW-846 8260D	11/24/21	11/24/21 18:43	LBD
Dichlorodifluoromethane (Freon 12)	ND	50	5.0	µg/L	25		SW-846 8260D	11/24/21	11/24/21 18:43	LBD
1,1-Dichloroethane	28	25	4.0	µg/L	25		SW-846 8260D	11/24/21	11/24/21 18:43	LBD
1,2-Dichloroethane	ND	25	8.0	µg/L	25		SW-846 8260D	11/24/21	11/24/21 18:43	LBD
1,1-Dichloroethylene	49	25	4.0	µg/L	25		SW-846 8260D	11/24/21	11/24/21 18:43	LBD
cis-1,2-Dichloroethylene	720	25	3.8	µg/L	25		SW-846 8260D	11/24/21	11/24/21 18:43	LBD
trans-1,2-Dichloroethylene	ND	25	4.2	µg/L	25		SW-846 8260D	11/24/21	11/24/21 18:43	LBD
1,2-Dichloropropane	ND	25	4.5	µg/L	25		SW-846 8260D	11/24/21	11/24/21 18:43	LBD
cis-1,3-Dichloropropene	ND	12	3.0	µg/L	25		SW-846 8260D	11/24/21	11/24/21 18:43	LBD
trans-1,3-Dichloropropene	ND	12	3.8	µg/L	25		SW-846 8260D	11/24/21	11/24/21 18:43	LBD
1,4-Dioxane	ND	1200	540	µg/L	25		SW-846 8260D	11/24/21	11/24/21 18:43	LBD
Ethylbenzene	ND	25	2.2	µg/L	25		SW-846 8260D	11/24/21	11/24/21 18:43	LBD
2-Hexanone (MBK)	ND	250	35	µg/L	25		SW-846 8260D	11/24/21	11/24/21 18:43	LBD
Isopropylbenzene (Cumene)	ND	25	2.5	µg/L	25		SW-846 8260D	11/24/21	11/24/21 18:43	LBD
Methyl Acetate	24	25	9.8	µg/L	25	L-04, V-05, J	SW-846 8260D	11/24/21	11/24/21 18:43	LBD
Methyl tert-Butyl Ether (MTBE)	ND	25	4.2	µg/L	25		SW-846 8260D	11/24/21	11/24/21 18:43	LBD
Methyl Cyclohexane	ND	25	8.2	µg/L	25		SW-846 8260D	11/24/21	11/24/21 18:43	LBD
Methylene Chloride	ND	120	7.5	µg/L	25		SW-846 8260D	11/24/21	11/24/21 18:43	LBD
4-Methyl-2-pentanone (MIBK)	ND	250	40	µg/L	25		SW-846 8260D	11/24/21	11/24/21 18:43	LBD
Styrene	ND	25	2.0	µg/L	25		SW-846 8260D	11/24/21	11/24/21 18:43	LBD
1,1,2,2-Tetrachloroethane	ND	12	2.2	µg/L	25		SW-846 8260D	11/24/21	11/24/21 18:43	LBD
Tetrachloroethylene	73	25	5.0	µg/L	25		SW-846 8260D	11/24/21	11/24/21 18:43	LBD
Toluene	ND	25	2.8	µg/L	25		SW-846 8260D	11/24/21	11/24/21 18:43	LBD
1,2,3-Trichlorobenzene	ND	120	3.5	µg/L	25		SW-846 8260D	11/24/21	11/24/21 18:43	LBD
1,2,4-Trichlorobenzene	ND	25	4.0	µg/L	25		SW-846 8260D	11/24/21	11/24/21 18:43	LBD

DRAFT

con-test®
A Pace Analytical® Laboratory

39 Spruce Street * East Longmeadow, MA 01028 * FAX 413/525-6405 * TEL. 413/525-2332

Project Location: New York, NY | Sample Description: | Work Order: 21K1547

Date Received: 11/22/2021

Field Sample #: 11-17-21 EAR-MW-17S | Sampled: 11/17/2021 13:17

Sample ID: 21K1547-02

Sample Matrix: Ground Water

Sample Flags: RL-11

Volatile Organic Compounds by GC/MS

Analyte	Results	RL	DL	Units	Dilution	Flag/Qual	Method	Date Prepared	Date/Time Analyzed	Analyst
1,1,1-Trichloroethane	32	25	4.2	µg/L	25		SW-846 8260D	11/24/21	11/24/21 18:43	LBD
1,1,2-Trichloroethane	ND	25	3.8	µg/L	25		SW-846 8260D	11/24/21	11/24/21 18:43	LBD
Trichloroethylene	2600	25	4.5	µg/L	25		SW-846 8260D	11/24/21	11/24/21 18:43	LBD
Trichlorofluoromethane (Freon 11)	10	50	4.8	µg/L	25	J	SW-846 8260D	11/24/21	11/24/21 18:43	LBD
1,1,2-Trichloro-1,2,2-trifluoroethane (Freon 113)	ND	25	6.0	µg/L	25		SW-846 8260D	11/24/21	11/24/21 18:43	LBD
Vinyl Chloride	15	50	5.0	µg/L	25	J	SW-846 8260D	11/24/21	11/24/21 18:43	LBD
m+p Xylene	ND	50	4.5	µg/L	25		SW-846 8260D	11/24/21	11/24/21 18:43	LBD
o-Xylene	ND	25	2.2	µg/L	25		SW-846 8260D	11/24/21	11/24/21 18:43	LBD

Surrogates	% Recovery	Recovery Limits	Flag/Qual	
1,2-Dichloroethane-d4	84.0	70-130		11/24/21 18:43
Toluene-d8	95.6	70-130		11/24/21 18:43
4-Bromofluorobenzene	96.0	70-130		11/24/21 18:43

DRAFT

con-test® A Pace Analytical® Laboratory

39 Spruce Street * East Longmeadow, MA 01028 * FAX 413/525-6405 * TEL. 413/525-2332

Project Location: New York, NY | Sample Description: | Work Order: 21K1547

Date Received: 11/22/2021

Field Sample #: 11-17-21 EAR-MW-17I | Sampled: 11/17/2021 14:52

Sample ID: 21K1547-03

Sample Matrix: Ground Water

Sample Flags: RL-11

Volatile Organic Compounds by GC/MS

Analyte	Results	RL	DL	Units	Dilution	Flag/Qual	Method	Date Prepared	Date/Time Analyzed	Analyst
Acetone	ND	1000	47	µg/L	20	V-05	SW-846 8260D	11/24/21	11/24/21 19:35	LBD
Benzene	ND	20	2.6	µg/L	20		SW-846 8260D	11/24/21	11/24/21 19:35	LBD
Bromochloromethane	ND	20	7.2	µg/L	20		SW-846 8260D	11/24/21	11/24/21 19:35	LBD
Bromodichloromethane	ND	10	2.8	µg/L	20		SW-846 8260D	11/24/21	11/24/21 19:35	LBD
Bromoform	ND	20	5.8	µg/L	20		SW-846 8260D	11/24/21	11/24/21 19:35	LBD
Bromomethane	ND	100	21	µg/L	20	V-34	SW-846 8260D	11/24/21	11/24/21 19:35	LBD
2-Butanone (MEK)	ND	400	38	µg/L	20	V-05	SW-846 8260D	11/24/21	11/24/21 19:35	LBD
Carbon Disulfide	ND	100	30	µg/L	20		SW-846 8260D	11/24/21	11/24/21 19:35	LBD
Carbon Tetrachloride	ND	100	3.4	µg/L	20		SW-846 8260D	11/24/21	11/24/21 19:35	LBD
Chlorobenzene	ND	20	1.6	µg/L	20		SW-846 8260D	11/24/21	11/24/21 19:35	LBD
Chlorodibromomethane	ND	10	3.2	µg/L	20		SW-846 8260D	11/24/21	11/24/21 19:35	LBD
Chloroethane	ND	40	7.4	µg/L	20		SW-846 8260D	11/24/21	11/24/21 19:35	LBD
Chloroform	ND	40	3.8	µg/L	20		SW-846 8260D	11/24/21	11/24/21 19:35	LBD
Chloromethane	ND	40	7.6	µg/L	20	L-04, V-05, V-34	SW-846 8260D	11/24/21	11/24/21 19:35	LBD
Cyclohexane	ND	100	31	µg/L	20		SW-846 8260D	11/24/21	11/24/21 19:35	LBD
1,2-Dibromo-3-chloropropane (DBCP)	ND	100	14	µg/L	20		SW-846 8260D	11/24/21	11/24/21 19:35	LBD
1,2-Dibromoethane (EDB)	ND	10	3.0	µg/L	20		SW-846 8260D	11/24/21	11/24/21 19:35	LBD
1,2-Dichlorobenzene	ND	20	2.0	µg/L	20		SW-846 8260D	11/24/21	11/24/21 19:35	LBD
1,3-Dichlorobenzene	ND	20	1.8	µg/L	20		SW-846 8260D	11/24/21	11/24/21 19:35	LBD
1,4-Dichlorobenzene	ND	20	2.2	µg/L	20		SW-846 8260D	11/24/21	11/24/21 19:35	LBD
Dichlorodifluoromethane (Freon 12)	ND	40	4.0	µg/L	20		SW-846 8260D	11/24/21	11/24/21 19:35	LBD
1,1-Dichloroethane	15	20	3.2	µg/L	20	J	SW-846 8260D	11/24/21	11/24/21 19:35	LBD
1,2-Dichloroethane	ND	20	6.4	µg/L	20		SW-846 8260D	11/24/21	11/24/21 19:35	LBD
1,1-Dichloroethylene	28	20	3.2	µg/L	20		SW-846 8260D	11/24/21	11/24/21 19:35	LBD
cis-1,2-Dichloroethylene	410	20	3.0	µg/L	20		SW-846 8260D	11/24/21	11/24/21 19:35	LBD
trans-1,2-Dichloroethylene	ND	20	3.4	µg/L	20		SW-846 8260D	11/24/21	11/24/21 19:35	LBD
1,2-Dichloropropane	ND	20	3.6	µg/L	20		SW-846 8260D	11/24/21	11/24/21 19:35	LBD
cis-1,3-Dichloropropene	ND	10	2.4	µg/L	20		SW-846 8260D	11/24/21	11/24/21 19:35	LBD
trans-1,3-Dichloropropene	ND	10	3.0	µg/L	20		SW-846 8260D	11/24/21	11/24/21 19:35	LBD
1,4-Dioxane	ND	1000	430	µg/L	20		SW-846 8260D	11/24/21	11/24/21 19:35	LBD
Ethylbenzene	ND	20	1.8	µg/L	20		SW-846 8260D	11/24/21	11/24/21 19:35	LBD
2-Hexanone (MBK)	ND	200	28	µg/L	20		SW-846 8260D	11/24/21	11/24/21 19:35	LBD
Isopropylbenzene (Cumene)	ND	20	2.0	µg/L	20		SW-846 8260D	11/24/21	11/24/21 19:35	LBD
Methyl Acetate	ND	20	7.8	µg/L	20	L-04, V-05	SW-846 8260D	11/24/21	11/24/21 19:35	LBD
Methyl tert-Butyl Ether (MTBE)	ND	20	3.4	µg/L	20		SW-846 8260D	11/24/21	11/24/21 19:35	LBD
Methyl Cyclohexane	ND	20	6.6	µg/L	20		SW-846 8260D	11/24/21	11/24/21 19:35	LBD
Methylene Chloride	ND	100	6.0	µg/L	20		SW-846 8260D	11/24/21	11/24/21 19:35	LBD
4-Methyl-2-pentanone (MIBK)	ND	200	32	µg/L	20		SW-846 8260D	11/24/21	11/24/21 19:35	LBD
Styrene	ND	20	1.6	µg/L	20		SW-846 8260D	11/24/21	11/24/21 19:35	LBD
1,1,2,2-Tetrachloroethane	ND	10	1.8	µg/L	20		SW-846 8260D	11/24/21	11/24/21 19:35	LBD
Tetrachloroethylene	44	20	4.0	µg/L	20		SW-846 8260D	11/24/21	11/24/21 19:35	LBD
Toluene	ND	20	2.2	µg/L	20		SW-846 8260D	11/24/21	11/24/21 19:35	LBD
1,2,3-Trichlorobenzene	ND	100	2.8	µg/L	20		SW-846 8260D	11/24/21	11/24/21 19:35	LBD
1,2,4-Trichlorobenzene	ND	20	3.2	µg/L	20		SW-846 8260D	11/24/21	11/24/21 19:35	LBD

DRAFT

con-test®
A Pace Analytical® Laboratory

39 Spruce Street * East Longmeadow, MA 01028 * FAX 413/525-6405 * TEL. 413/525-2332

Project Location: New York, NY | Sample Description: | Work Order: 21K1547

Date Received: 11/22/2021

Field Sample #: 11-17-21 EAR-MW-17I | Sampled: 11/17/2021 14:52

Sample ID: 21K1547-03

Sample Matrix: Ground Water

Sample Flags: RL-11

Volatile Organic Compounds by GC/MS

Analyte	Results	RL	DL	Units	Dilution	Flag/Qual	Method	Date Prepared	Date/Time Analyzed	Analyst
1,1,1-Trichloroethane	42	20	3.4	µg/L	20		SW-846 8260D	11/24/21	11/24/21 19:35	LBD
1,1,2-Trichloroethane	ND	20	3.0	µg/L	20		SW-846 8260D	11/24/21	11/24/21 19:35	LBD
Trichloroethylene	1600	20	3.6	µg/L	20		SW-846 8260D	11/24/21	11/24/21 19:35	LBD
Trichlorofluoromethane (Freon 11)	6.8	40	3.8	µg/L	20	J	SW-846 8260D	11/24/21	11/24/21 19:35	LBD
1,1,2-Trichloro-1,2,2-trifluoroethane (Freon 113)	ND	20	4.8	µg/L	20		SW-846 8260D	11/24/21	11/24/21 19:35	LBD
Vinyl Chloride	ND	40	4.0	µg/L	20		SW-846 8260D	11/24/21	11/24/21 19:35	LBD
m+p Xylene	ND	40	3.6	µg/L	20		SW-846 8260D	11/24/21	11/24/21 19:35	LBD
o-Xylene	ND	20	1.8	µg/L	20		SW-846 8260D	11/24/21	11/24/21 19:35	LBD

Surrogates	% Recovery	Recovery Limits	Flag/Qual	
1,2-Dichloroethane-d4	83.7	70-130		11/24/21 19:35
Toluene-d8	96.0	70-130		11/24/21 19:35
4-Bromofluorobenzene	96.4	70-130		11/24/21 19:35

DRAFT

con-test® A Pace Analytical® Laboratory

39 Spruce Street * East Longmeadow, MA 01028 * FAX 413/525-6405 * TEL. 413/525-2332

Project Location: New York, NY | Sample Description: | Work Order: 21K1547

Date Received: 11/22/2021

Field Sample #: 11-18-21 MW-14S | Sampled: 11/18/2021 14:02

Sample ID: 21K1547-04

Sample Matrix: Ground Water

Volatile Organic Compounds by GC/MS

Analyte	Results	RL	DL	Units	Dilution	Flag/Qual	Method	Date Prepared	Date/Time Analyzed	Analyst
Acetone	ND	50	2.4	µg/L	1	V-05	SW-846 8260D	11/24/21	11/24/21 17:25	LBD
Benzene	ND	1.0	0.13	µg/L	1		SW-846 8260D	11/24/21	11/24/21 17:25	LBD
Bromochloromethane	ND	1.0	0.36	µg/L	1		SW-846 8260D	11/24/21	11/24/21 17:25	LBD
Bromodichloromethane	ND	0.50	0.14	µg/L	1		SW-846 8260D	11/24/21	11/24/21 17:25	LBD
Bromoform	ND	1.0	0.29	µg/L	1		SW-846 8260D	11/24/21	11/24/21 17:25	LBD
Bromomethane	ND	5.0	1.1	µg/L	1	V-34	SW-846 8260D	11/24/21	11/24/21 17:25	LBD
2-Butanone (MEK)	ND	20	1.9	µg/L	1	V-05	SW-846 8260D	11/24/21	11/24/21 17:25	LBD
Carbon Disulfide	ND	5.0	1.5	µg/L	1		SW-846 8260D	11/24/21	11/24/21 17:25	LBD
Carbon Tetrachloride	ND	5.0	0.17	µg/L	1		SW-846 8260D	11/24/21	11/24/21 17:25	LBD
Chlorobenzene	ND	1.0	0.080	µg/L	1		SW-846 8260D	11/24/21	11/24/21 17:25	LBD
Chlorodibromomethane	ND	0.50	0.16	µg/L	1		SW-846 8260D	11/24/21	11/24/21 17:25	LBD
Chloroethane	ND	2.0	0.37	µg/L	1		SW-846 8260D	11/24/21	11/24/21 17:25	LBD
Chloroform	ND	2.0	0.19	µg/L	1		SW-846 8260D	11/24/21	11/24/21 17:25	LBD
Chloromethane	ND	2.0	0.38	µg/L	1	L-04, V-05, V-34	SW-846 8260D	11/24/21	11/24/21 17:25	LBD
Cyclohexane	ND	5.0	1.5	µg/L	1		SW-846 8260D	11/24/21	11/24/21 17:25	LBD
1,2-Dibromo-3-chloropropane (DBCP)	ND	5.0	0.72	µg/L	1		SW-846 8260D	11/24/21	11/24/21 17:25	LBD
1,2-Dibromoethane (EDB)	ND	0.50	0.15	µg/L	1		SW-846 8260D	11/24/21	11/24/21 17:25	LBD
1,2-Dichlorobenzene	ND	1.0	0.10	µg/L	1		SW-846 8260D	11/24/21	11/24/21 17:25	LBD
1,3-Dichlorobenzene	ND	1.0	0.090	µg/L	1		SW-846 8260D	11/24/21	11/24/21 17:25	LBD
1,4-Dichlorobenzene	ND	1.0	0.11	µg/L	1		SW-846 8260D	11/24/21	11/24/21 17:25	LBD
Dichlorodifluoromethane (Freon 12)	ND	2.0	0.20	µg/L	1		SW-846 8260D	11/24/21	11/24/21 17:25	LBD
1,1-Dichloroethane	ND	1.0	0.16	µg/L	1		SW-846 8260D	11/24/21	11/24/21 17:25	LBD
1,2-Dichloroethane	ND	1.0	0.32	µg/L	1		SW-846 8260D	11/24/21	11/24/21 17:25	LBD
1,1-Dichloroethylene	ND	1.0	0.16	µg/L	1		SW-846 8260D	11/24/21	11/24/21 17:25	LBD
cis-1,2-Dichloroethylene	ND	1.0	0.15	µg/L	1		SW-846 8260D	11/24/21	11/24/21 17:25	LBD
trans-1,2-Dichloroethylene	ND	1.0	0.17	µg/L	1		SW-846 8260D	11/24/21	11/24/21 17:25	LBD
1,2-Dichloropropane	ND	1.0	0.18	µg/L	1		SW-846 8260D	11/24/21	11/24/21 17:25	LBD
cis-1,3-Dichloropropene	ND	0.50	0.12	µg/L	1		SW-846 8260D	11/24/21	11/24/21 17:25	LBD
trans-1,3-Dichloropropene	ND	0.50	0.15	µg/L	1		SW-846 8260D	11/24/21	11/24/21 17:25	LBD
1,4-Dioxane	ND	50	22	µg/L	1		SW-846 8260D	11/24/21	11/24/21 17:25	LBD
Ethylbenzene	ND	1.0	0.090	µg/L	1		SW-846 8260D	11/24/21	11/24/21 17:25	LBD
2-Hexanone (MBK)	ND	10	1.4	µg/L	1		SW-846 8260D	11/24/21	11/24/21 17:25	LBD
Isopropylbenzene (Cumene)	ND	1.0	0.10	µg/L	1		SW-846 8260D	11/24/21	11/24/21 17:25	LBD
Methyl Acetate	ND	1.0	0.39	µg/L	1	L-04, V-05	SW-846 8260D	11/24/21	11/24/21 17:25	LBD
Methyl tert-Butyl Ether (MTBE)	ND	1.0	0.17	µg/L	1		SW-846 8260D	11/24/21	11/24/21 17:25	LBD
Methyl Cyclohexane	ND	1.0	0.33	µg/L	1		SW-846 8260D	11/24/21	11/24/21 17:25	LBD
Methylene Chloride	ND	5.0	0.30	µg/L	1		SW-846 8260D	11/24/21	11/24/21 17:25	LBD
4-Methyl-2-pentanone (MIBK)	ND	10	1.6	µg/L	1		SW-846 8260D	11/24/21	11/24/21 17:25	LBD
Styrene	ND	1.0	0.080	µg/L	1		SW-846 8260D	11/24/21	11/24/21 17:25	LBD
1,1,2,2-Tetrachloroethane	ND	0.50	0.090	µg/L	1		SW-846 8260D	11/24/21	11/24/21 17:25	LBD
Tetrachloroethylene	0.47	1.0	0.20	µg/L	1	J	SW-846 8260D	11/24/21	11/24/21 17:25	LBD
Toluene	ND	1.0	0.11	µg/L	1		SW-846 8260D	11/24/21	11/24/21 17:25	LBD
1,2,3-Trichlorobenzene	ND	5.0	0.14	µg/L	1		SW-846 8260D	11/24/21	11/24/21 17:25	LBD
1,2,4-Trichlorobenzene	ND	1.0	0.16	µg/L	1		SW-846 8260D	11/24/21	11/24/21 17:25	LBD

DRAFT

con-test®
A Pace Analytical® Laboratory

39 Spruce Street * East Longmeadow, MA 01028 * FAX 413/525-6405 * TEL. 413/525-2332

Project Location: New York, NY | Sample Description: | Work Order: 21K1547

Date Received: 11/22/2021

Field Sample #: 11-18-21 MW-14S | Sampled: 11/18/2021 14:02

Sample ID: 21K1547-04

Sample Matrix: Ground Water

Volatile Organic Compounds by GC/MS

Analyte	Results	RL	DL	Units	Dilution	Flag/Qual	Method	Date Prepared	Date/Time Analyzed	Analyst
1,1,1-Trichloroethane	ND	1.0	0.17	µg/L	1		SW-846 8260D	11/24/21	11/24/21 17:25	LBD
1,1,2-Trichloroethane	ND	1.0	0.15	µg/L	1		SW-846 8260D	11/24/21	11/24/21 17:25	LBD
Trichloroethylene	0.34	1.0	0.18	µg/L	1	J	SW-846 8260D	11/24/21	11/24/21 17:25	LBD
Trichlorofluoromethane (Freon 11)	ND	2.0	0.19	µg/L	1		SW-846 8260D	11/24/21	11/24/21 17:25	LBD
1,1,2-Trichloro-1,2,2-trifluoroethane (Freon 113)	ND	1.0	0.24	µg/L	1		SW-846 8260D	11/24/21	11/24/21 17:25	LBD
Vinyl Chloride	ND	2.0	0.20	µg/L	1		SW-846 8260D	11/24/21	11/24/21 17:25	LBD
m+p Xylene	ND	2.0	0.18	µg/L	1		SW-846 8260D	11/24/21	11/24/21 17:25	LBD
o-Xylene	ND	1.0	0.090	µg/L	1		SW-846 8260D	11/24/21	11/24/21 17:25	LBD

Surrogates	% Recovery	Recovery Limits	Flag/Qual	
1,2-Dichloroethane-d4	82.2	70-130		11/24/21 17:25
Toluene-d8	94.9	70-130		11/24/21 17:25
4-Bromofluorobenzene	95.9	70-130		11/24/21 17:25

DRAFT

con-test® A Pace Analytical® Laboratory

39 Spruce Street * East Longmeadow, MA 01028 * FAX 413/525-6405 * TEL. 413/525-2332

Project Location: New York, NY | Sample Description: | Work Order: 21K1547

Date Received: 11/22/2021

Field Sample #: 11-18-21 MW-14I | Sampled: 11/18/2021 13:32

Sample ID: 21K1547-05

Sample Matrix: Ground Water

Volatile Organic Compounds by GC/MS

Analyte	Results	RL	DL	Units	Dilution	Flag/Qual	Method	Date Prepared	Date/Time Analyzed	Analyst
Acetone	ND	50	2.4	µg/L	1	V-05	SW-846 8260D	11/24/21	11/25/21 4:15	LBD
Benzene	ND	1.0	0.13	µg/L	1		SW-846 8260D	11/24/21	11/25/21 4:15	LBD
Bromochloromethane	ND	1.0	0.36	µg/L	1		SW-846 8260D	11/24/21	11/25/21 4:15	LBD
Bromodichloromethane	ND	0.50	0.14	µg/L	1		SW-846 8260D	11/24/21	11/25/21 4:15	LBD
Bromoform	ND	1.0	0.29	µg/L	1		SW-846 8260D	11/24/21	11/25/21 4:15	LBD
Bromomethane	ND	5.0	1.1	µg/L	1	V-34	SW-846 8260D	11/24/21	11/25/21 4:15	LBD
2-Butanone (MEK)	ND	20	1.9	µg/L	1	V-05	SW-846 8260D	11/24/21	11/25/21 4:15	LBD
Carbon Disulfide	ND	5.0	1.5	µg/L	1		SW-846 8260D	11/24/21	11/25/21 4:15	LBD
Carbon Tetrachloride	ND	5.0	0.17	µg/L	1		SW-846 8260D	11/24/21	11/25/21 4:15	LBD
Chlorobenzene	ND	1.0	0.080	µg/L	1		SW-846 8260D	11/24/21	11/25/21 4:15	LBD
Chlorodibromomethane	ND	0.50	0.16	µg/L	1		SW-846 8260D	11/24/21	11/25/21 4:15	LBD
Chloroethane	ND	2.0	0.37	µg/L	1		SW-846 8260D	11/24/21	11/25/21 4:15	LBD
Chloroform	ND	2.0	0.19	µg/L	1		SW-846 8260D	11/24/21	11/25/21 4:15	LBD
Chloromethane	ND	2.0	0.38	µg/L	1	V-05, V-34	SW-846 8260D	11/24/21	11/25/21 4:15	LBD
Cyclohexane	ND	5.0	1.5	µg/L	1		SW-846 8260D	11/24/21	11/25/21 4:15	LBD
1,2-Dibromo-3-chloropropane (DBCP)	ND	5.0	0.72	µg/L	1		SW-846 8260D	11/24/21	11/25/21 4:15	LBD
1,2-Dibromoethane (EDB)	ND	0.50	0.15	µg/L	1		SW-846 8260D	11/24/21	11/25/21 4:15	LBD
1,2-Dichlorobenzene	0.29	1.0	0.10	µg/L	1	J	SW-846 8260D	11/24/21	11/25/21 4:15	LBD
1,3-Dichlorobenzene	ND	1.0	0.090	µg/L	1		SW-846 8260D	11/24/21	11/25/21 4:15	LBD
1,4-Dichlorobenzene	ND	1.0	0.11	µg/L	1		SW-846 8260D	11/24/21	11/25/21 4:15	LBD
Dichlorodifluoromethane (Freon 12)	ND	2.0	0.20	µg/L	1		SW-846 8260D	11/24/21	11/25/21 4:15	LBD
1,1-Dichloroethane	ND	1.0	0.16	µg/L	1		SW-846 8260D	11/24/21	11/25/21 4:15	LBD
1,2-Dichloroethane	ND	1.0	0.32	µg/L	1		SW-846 8260D	11/24/21	11/25/21 4:15	LBD
1,1-Dichloroethylene	ND	1.0	0.16	µg/L	1		SW-846 8260D	11/24/21	11/25/21 4:15	LBD
cis-1,2-Dichloroethylene	1.2	1.0	0.15	µg/L	1		SW-846 8260D	11/24/21	11/25/21 4:15	LBD
trans-1,2-Dichloroethylene	ND	1.0	0.17	µg/L	1		SW-846 8260D	11/24/21	11/25/21 4:15	LBD
1,2-Dichloropropane	ND	1.0	0.18	µg/L	1		SW-846 8260D	11/24/21	11/25/21 4:15	LBD
cis-1,3-Dichloropropene	ND	0.50	0.12	µg/L	1		SW-846 8260D	11/24/21	11/25/21 4:15	LBD
trans-1,3-Dichloropropene	ND	0.50	0.15	µg/L	1		SW-846 8260D	11/24/21	11/25/21 4:15	LBD
1,4-Dioxane	ND	50	22	µg/L	1		SW-846 8260D	11/24/21	11/25/21 4:15	LBD
Ethylbenzene	ND	1.0	0.090	µg/L	1		SW-846 8260D	11/24/21	11/25/21 4:15	LBD
2-Hexanone (MBK)	ND	10	1.4	µg/L	1		SW-846 8260D	11/24/21	11/25/21 4:15	LBD
Isopropylbenzene (Cumene)	ND	1.0	0.10	µg/L	1		SW-846 8260D	11/24/21	11/25/21 4:15	LBD
Methyl Acetate	ND	1.0	0.39	µg/L	1	V-05	SW-846 8260D	11/24/21	11/25/21 4:15	LBD
Methyl tert-Butyl Ether (MTBE)	ND	1.0	0.17	µg/L	1		SW-846 8260D	11/24/21	11/25/21 4:15	LBD
Methyl Cyclohexane	ND	1.0	0.33	µg/L	1		SW-846 8260D	11/24/21	11/25/21 4:15	LBD
Methylene Chloride	ND	5.0	0.30	µg/L	1		SW-846 8260D	11/24/21	11/25/21 4:15	LBD
4-Methyl-2-pentanone (MIBK)	ND	10	1.6	µg/L	1		SW-846 8260D	11/24/21	11/25/21 4:15	LBD
Styrene	ND	1.0	0.080	µg/L	1		SW-846 8260D	11/24/21	11/25/21 4:15	LBD
1,1,2,2-Tetrachloroethane	ND	0.50	0.090	µg/L	1		SW-846 8260D	11/24/21	11/25/21 4:15	LBD
Tetrachloroethylene	98	1.0	0.20	µg/L	1		SW-846 8260D	11/24/21	11/25/21 4:15	LBD
Toluene	ND	1.0	0.11	µg/L	1		SW-846 8260D	11/24/21	11/25/21 4:15	LBD
1,2,3-Trichlorobenzene	ND	5.0	0.14	µg/L	1		SW-846 8260D	11/24/21	11/25/21 4:15	LBD
1,2,4-Trichlorobenzene	ND	1.0	0.16	µg/L	1		SW-846 8260D	11/24/21	11/25/21 4:15	LBD

DRAFT

con-test®
A Pace Analytical® Laboratory

39 Spruce Street * East Longmeadow, MA 01028 * FAX 413/525-6405 * TEL. 413/525-2332

Project Location: New York, NY | Sample Description: | Work Order: 21K1547

Date Received: 11/22/2021

Field Sample #: 11-18-21 MW-14I | Sampled: 11/18/2021 13:32

Sample ID: 21K1547-05

Sample Matrix: Ground Water

Volatile Organic Compounds by GC/MS

Analyte	Results	RL	DL	Units	Dilution	Flag/Qual	Method	Date Prepared	Date/Time Analyzed	Analyst
1,1,1-Trichloroethane	ND	1.0	0.17	µg/L	1		SW-846 8260D	11/24/21	11/25/21 4:15	LBD
1,1,2-Trichloroethane	ND	1.0	0.15	µg/L	1		SW-846 8260D	11/24/21	11/25/21 4:15	LBD
Trichloroethylene	58	1.0	0.18	µg/L	1		SW-846 8260D	11/24/21	11/25/21 4:15	LBD
Trichlorofluoromethane (Freon 11)	ND	2.0	0.19	µg/L	1		SW-846 8260D	11/24/21	11/25/21 4:15	LBD
1,1,2-Trichloro-1,2,2-trifluoroethane (Freon 113)	ND	1.0	0.24	µg/L	1		SW-846 8260D	11/24/21	11/25/21 4:15	LBD
Vinyl Chloride	ND	2.0	0.20	µg/L	1		SW-846 8260D	11/24/21	11/25/21 4:15	LBD
m+p Xylene	ND	2.0	0.18	µg/L	1		SW-846 8260D	11/24/21	11/25/21 4:15	LBD
o-Xylene	ND	1.0	0.090	µg/L	1		SW-846 8260D	11/24/21	11/25/21 4:15	LBD

Surrogates	% Recovery	Recovery Limits	Flag/Qual	
1,2-Dichloroethane-d4	81.6	70-130		11/25/21 4:15
Toluene-d8	95.7	70-130		11/25/21 4:15
4-Bromofluorobenzene	96.5	70-130		11/25/21 4:15

DRAFT

con-test® A Pace Analytical® Laboratory

39 Spruce Street * East Longmeadow, MA 01028 * FAX 413/525-6405 * TEL. 413/525-2332

Project Location: New York, NY | Sample Description: | Work Order: 21K1547

Date Received: 11/22/2021

Field Sample #: 11-18-21 MW-14D | Sampled: 11/18/2021 11:34

Sample ID: 21K1547-06

Sample Matrix: Ground Water

Volatile Organic Compounds by GC/MS

Analyte	Results	RL	DL	Units	Dilution	Flag/Qual	Method	Date Prepared	Date/Time Analyzed	Analyst
Acetone	ND	50	2.4	µg/L	1	V-05	SW-846 8260D	11/24/21	11/24/21 16:34	LBD
Benzene	ND	1.0	0.13	µg/L	1		SW-846 8260D	11/24/21	11/24/21 16:34	LBD
Bromochloromethane	ND	1.0	0.36	µg/L	1		SW-846 8260D	11/24/21	11/24/21 16:34	LBD
Bromodichloromethane	ND	0.50	0.14	µg/L	1		SW-846 8260D	11/24/21	11/24/21 16:34	LBD
Bromoform	ND	1.0	0.29	µg/L	1		SW-846 8260D	11/24/21	11/24/21 16:34	LBD
Bromomethane	ND	5.0	1.1	µg/L	1	V-34	SW-846 8260D	11/24/21	11/24/21 16:34	LBD
2-Butanone (MEK)	ND	20	1.9	µg/L	1	V-05	SW-846 8260D	11/24/21	11/24/21 16:34	LBD
Carbon Disulfide	ND	5.0	1.5	µg/L	1		SW-846 8260D	11/24/21	11/24/21 16:34	LBD
Carbon Tetrachloride	ND	5.0	0.17	µg/L	1		SW-846 8260D	11/24/21	11/24/21 16:34	LBD
Chlorobenzene	ND	1.0	0.080	µg/L	1		SW-846 8260D	11/24/21	11/24/21 16:34	LBD
Chlorodibromomethane	ND	0.50	0.16	µg/L	1		SW-846 8260D	11/24/21	11/24/21 16:34	LBD
Chloroethane	ND	2.0	0.37	µg/L	1		SW-846 8260D	11/24/21	11/24/21 16:34	LBD
Chloroform	ND	2.0	0.19	µg/L	1		SW-846 8260D	11/24/21	11/24/21 16:34	LBD
Chloromethane	ND	2.0	0.38	µg/L	1	L-04, V-05, V-34	SW-846 8260D	11/24/21	11/24/21 16:34	LBD
Cyclohexane	ND	5.0	1.5	µg/L	1		SW-846 8260D	11/24/21	11/24/21 16:34	LBD
1,2-Dibromo-3-chloropropane (DBCP)	ND	5.0	0.72	µg/L	1		SW-846 8260D	11/24/21	11/24/21 16:34	LBD
1,2-Dibromoethane (EDB)	ND	0.50	0.15	µg/L	1		SW-846 8260D	11/24/21	11/24/21 16:34	LBD
1,2-Dichlorobenzene	ND	1.0	0.10	µg/L	1		SW-846 8260D	11/24/21	11/24/21 16:34	LBD
1,3-Dichlorobenzene	ND	1.0	0.090	µg/L	1		SW-846 8260D	11/24/21	11/24/21 16:34	LBD
1,4-Dichlorobenzene	ND	1.0	0.11	µg/L	1		SW-846 8260D	11/24/21	11/24/21 16:34	LBD
Dichlorodifluoromethane (Freon 12)	ND	2.0	0.20	µg/L	1		SW-846 8260D	11/24/21	11/24/21 16:34	LBD
1,1-Dichloroethane	ND	1.0	0.16	µg/L	1		SW-846 8260D	11/24/21	11/24/21 16:34	LBD
1,2-Dichloroethane	ND	1.0	0.32	µg/L	1		SW-846 8260D	11/24/21	11/24/21 16:34	LBD
1,1-Dichloroethylene	ND	1.0	0.16	µg/L	1		SW-846 8260D	11/24/21	11/24/21 16:34	LBD
cis-1,2-Dichloroethylene	0.18	1.0	0.15	µg/L	1	J	SW-846 8260D	11/24/21	11/24/21 16:34	LBD
trans-1,2-Dichloroethylene	ND	1.0	0.17	µg/L	1		SW-846 8260D	11/24/21	11/24/21 16:34	LBD
1,2-Dichloropropane	ND	1.0	0.18	µg/L	1		SW-846 8260D	11/24/21	11/24/21 16:34	LBD
cis-1,3-Dichloropropene	ND	0.50	0.12	µg/L	1		SW-846 8260D	11/24/21	11/24/21 16:34	LBD
trans-1,3-Dichloropropene	ND	0.50	0.15	µg/L	1		SW-846 8260D	11/24/21	11/24/21 16:34	LBD
1,4-Dioxane	ND	50	22	µg/L	1		SW-846 8260D	11/24/21	11/24/21 16:34	LBD
Ethylbenzene	ND	1.0	0.090	µg/L	1		SW-846 8260D	11/24/21	11/24/21 16:34	LBD
2-Hexanone (MBK)	ND	10	1.4	µg/L	1		SW-846 8260D	11/24/21	11/24/21 16:34	LBD
Isopropylbenzene (Cumene)	ND	1.0	0.10	µg/L	1		SW-846 8260D	11/24/21	11/24/21 16:34	LBD
Methyl Acetate	ND	1.0	0.39	µg/L	1	L-04, V-05	SW-846 8260D	11/24/21	11/24/21 16:34	LBD
Methyl tert-Butyl Ether (MTBE)	0.19	1.0	0.17	µg/L	1	J	SW-846 8260D	11/24/21	11/24/21 16:34	LBD
Methyl Cyclohexane	ND	1.0	0.33	µg/L	1		SW-846 8260D	11/24/21	11/24/21 16:34	LBD
Methylene Chloride	ND	5.0	0.30	µg/L	1		SW-846 8260D	11/24/21	11/24/21 16:34	LBD
4-Methyl-2-pentanone (MIBK)	ND	10	1.6	µg/L	1		SW-846 8260D	11/24/21	11/24/21 16:34	LBD
Styrene	ND	1.0	0.080	µg/L	1		SW-846 8260D	11/24/21	11/24/21 16:34	LBD
1,1,2,2-Tetrachloroethane	ND	0.50	0.090	µg/L	1		SW-846 8260D	11/24/21	11/24/21 16:34	LBD
Tetrachloroethylene	13	1.0	0.20	µg/L	1		SW-846 8260D	11/24/21	11/24/21 16:34	LBD
Toluene	ND	1.0	0.11	µg/L	1		SW-846 8260D	11/24/21	11/24/21 16:34	LBD
1,2,3-Trichlorobenzene	ND	5.0	0.14	µg/L	1		SW-846 8260D	11/24/21	11/24/21 16:34	LBD
1,2,4-Trichlorobenzene	ND	1.0	0.16	µg/L	1		SW-846 8260D	11/24/21	11/24/21 16:34	LBD

DRAFT

con-test®
A Pace Analytical® Laboratory

39 Spruce Street * East Longmeadow, MA 01028 * FAX 413/525-6405 * TEL. 413/525-2332

Project Location: New York, NY | Sample Description: | Work Order: 21K1547

Date Received: 11/22/2021

Field Sample #: 11-18-21 MW-14D | Sampled: 11/18/2021 11:34

Sample ID: 21K1547-06

Sample Matrix: Ground Water

Volatile Organic Compounds by GC/MS

Analyte	Results	RL	DL	Units	Dilution	Flag/Qual	Method	Date Prepared	Date/Time Analyzed	Analyst
1,1,1-Trichloroethane	ND	1.0	0.17	µg/L	1		SW-846 8260D	11/24/21	11/24/21 16:34	LBD
1,1,2-Trichloroethane	ND	1.0	0.15	µg/L	1		SW-846 8260D	11/24/21	11/24/21 16:34	LBD
Trichloroethylene	2.6	1.0	0.18	µg/L	1		SW-846 8260D	11/24/21	11/24/21 16:34	LBD
Trichlorofluoromethane (Freon 11)	ND	2.0	0.19	µg/L	1		SW-846 8260D	11/24/21	11/24/21 16:34	LBD
1,1,2-Trichloro-1,2,2-trifluoroethane (Freon 113)	ND	1.0	0.24	µg/L	1		SW-846 8260D	11/24/21	11/24/21 16:34	LBD
Vinyl Chloride	ND	2.0	0.20	µg/L	1		SW-846 8260D	11/24/21	11/24/21 16:34	LBD
m+p Xylene	ND	2.0	0.18	µg/L	1		SW-846 8260D	11/24/21	11/24/21 16:34	LBD
o-Xylene	ND	1.0	0.090	µg/L	1		SW-846 8260D	11/24/21	11/24/21 16:34	LBD

Surrogates	% Recovery	Recovery Limits	Flag/Qual	
1,2-Dichloroethane-d4	82.5	70-130		11/24/21 16:34
Toluene-d8	96.3	70-130		11/24/21 16:34
4-Bromofluorobenzene	95.7	70-130		11/24/21 16:34

DRAFT

con-test® A Pace Analytical® Laboratory

39 Spruce Street * East Longmeadow, MA 01028 * FAX 413/525-6405 * TEL. 413/525-2332

Project Location: New York, NY | Sample Description: | Work Order: 21K1547

Date Received: 11/22/2021

Field Sample #: 11-18-21 MW-13D | Sampled: 11/18/2021 15:52

Sample ID: 21K1547-07

Sample Matrix: Ground Water

Volatile Organic Compounds by GC/MS

Analyte	Results	RL	DL	Units	Dilution	Flag/Qual	Method	Date Prepared	Date/Time Analyzed	Analyst
Acetone	ND	50	2.4	µg/L	1	V-05	SW-846 8260D	11/24/21	11/24/21 16:08	LBD
Benzene	ND	1.0	0.13	µg/L	1		SW-846 8260D	11/24/21	11/24/21 16:08	LBD
Bromochloromethane	ND	1.0	0.36	µg/L	1		SW-846 8260D	11/24/21	11/24/21 16:08	LBD
Bromodichloromethane	ND	0.50	0.14	µg/L	1		SW-846 8260D	11/24/21	11/24/21 16:08	LBD
Bromoform	ND	1.0	0.29	µg/L	1		SW-846 8260D	11/24/21	11/24/21 16:08	LBD
Bromomethane	ND	5.0	1.1	µg/L	1	V-34	SW-846 8260D	11/24/21	11/24/21 16:08	LBD
2-Butanone (MEK)	ND	20	1.9	µg/L	1	V-05	SW-846 8260D	11/24/21	11/24/21 16:08	LBD
Carbon Disulfide	ND	5.0	1.5	µg/L	1		SW-846 8260D	11/24/21	11/24/21 16:08	LBD
Carbon Tetrachloride	ND	5.0	0.17	µg/L	1		SW-846 8260D	11/24/21	11/24/21 16:08	LBD
Chlorobenzene	ND	1.0	0.080	µg/L	1		SW-846 8260D	11/24/21	11/24/21 16:08	LBD
Chlorodibromomethane	ND	0.50	0.16	µg/L	1		SW-846 8260D	11/24/21	11/24/21 16:08	LBD
Chloroethane	ND	2.0	0.37	µg/L	1		SW-846 8260D	11/24/21	11/24/21 16:08	LBD
Chloroform	ND	2.0	0.19	µg/L	1		SW-846 8260D	11/24/21	11/24/21 16:08	LBD
Chloromethane	ND	2.0	0.38	µg/L	1	V-34, L-04, V-05	SW-846 8260D	11/24/21	11/24/21 16:08	LBD
Cyclohexane	ND	5.0	1.5	µg/L	1		SW-846 8260D	11/24/21	11/24/21 16:08	LBD
1,2-Dibromo-3-chloropropane (DBCP)	ND	5.0	0.72	µg/L	1		SW-846 8260D	11/24/21	11/24/21 16:08	LBD
1,2-Dibromoethane (EDB)	ND	0.50	0.15	µg/L	1		SW-846 8260D	11/24/21	11/24/21 16:08	LBD
1,2-Dichlorobenzene	ND	1.0	0.10	µg/L	1		SW-846 8260D	11/24/21	11/24/21 16:08	LBD
1,3-Dichlorobenzene	ND	1.0	0.090	µg/L	1		SW-846 8260D	11/24/21	11/24/21 16:08	LBD
1,4-Dichlorobenzene	ND	1.0	0.11	µg/L	1		SW-846 8260D	11/24/21	11/24/21 16:08	LBD
Dichlorodifluoromethane (Freon 12)	ND	2.0	0.20	µg/L	1		SW-846 8260D	11/24/21	11/24/21 16:08	LBD
1,1-Dichloroethane	ND	1.0	0.16	µg/L	1		SW-846 8260D	11/24/21	11/24/21 16:08	LBD
1,2-Dichloroethane	ND	1.0	0.32	µg/L	1		SW-846 8260D	11/24/21	11/24/21 16:08	LBD
1,1-Dichloroethylene	ND	1.0	0.16	µg/L	1		SW-846 8260D	11/24/21	11/24/21 16:08	LBD
cis-1,2-Dichloroethylene	ND	1.0	0.15	µg/L	1		SW-846 8260D	11/24/21	11/24/21 16:08	LBD
trans-1,2-Dichloroethylene	ND	1.0	0.17	µg/L	1		SW-846 8260D	11/24/21	11/24/21 16:08	LBD
1,2-Dichloropropane	ND	1.0	0.18	µg/L	1		SW-846 8260D	11/24/21	11/24/21 16:08	LBD
cis-1,3-Dichloropropene	ND	0.50	0.12	µg/L	1		SW-846 8260D	11/24/21	11/24/21 16:08	LBD
trans-1,3-Dichloropropene	ND	0.50	0.15	µg/L	1		SW-846 8260D	11/24/21	11/24/21 16:08	LBD
1,4-Dioxane	ND	50	22	µg/L	1		SW-846 8260D	11/24/21	11/24/21 16:08	LBD
Ethylbenzene	ND	1.0	0.090	µg/L	1		SW-846 8260D	11/24/21	11/24/21 16:08	LBD
2-Hexanone (MBK)	ND	10	1.4	µg/L	1		SW-846 8260D	11/24/21	11/24/21 16:08	LBD
Isopropylbenzene (Cumene)	ND	1.0	0.10	µg/L	1		SW-846 8260D	11/24/21	11/24/21 16:08	LBD
Methyl Acetate	ND	1.0	0.39	µg/L	1	L-04, V-05	SW-846 8260D	11/24/21	11/24/21 16:08	LBD
Methyl tert-Butyl Ether (MTBE)	0.28	1.0	0.17	µg/L	1	J	SW-846 8260D	11/24/21	11/24/21 16:08	LBD
Methyl Cyclohexane	ND	1.0	0.33	µg/L	1		SW-846 8260D	11/24/21	11/24/21 16:08	LBD
Methylene Chloride	ND	5.0	0.30	µg/L	1		SW-846 8260D	11/24/21	11/24/21 16:08	LBD
4-Methyl-2-pentanone (MIBK)	ND	10	1.6	µg/L	1		SW-846 8260D	11/24/21	11/24/21 16:08	LBD
Styrene	ND	1.0	0.080	µg/L	1		SW-846 8260D	11/24/21	11/24/21 16:08	LBD
1,1,2,2-Tetrachloroethane	ND	0.50	0.090	µg/L	1		SW-846 8260D	11/24/21	11/24/21 16:08	LBD
Tetrachloroethylene	19	1.0	0.20	µg/L	1		SW-846 8260D	11/24/21	11/24/21 16:08	LBD
Toluene	ND	1.0	0.11	µg/L	1		SW-846 8260D	11/24/21	11/24/21 16:08	LBD
1,2,3-Trichlorobenzene	ND	5.0	0.14	µg/L	1		SW-846 8260D	11/24/21	11/24/21 16:08	LBD
1,2,4-Trichlorobenzene	ND	1.0	0.16	µg/L	1		SW-846 8260D	11/24/21	11/24/21 16:08	LBD

DRAFT

con-test®
A Pace Analytical® Laboratory

39 Spruce Street * East Longmeadow, MA 01028 * FAX 413/525-6405 * TEL. 413/525-2332

Project Location: New York, NY | Sample Description: | Work Order: 21K1547

Date Received: 11/22/2021

Field Sample #: 11-18-21 MW-13D | Sampled: 11/18/2021 15:52

Sample ID: 21K1547-07

Sample Matrix: Ground Water

Volatile Organic Compounds by GC/MS

Analyte	Results	RL	DL	Units	Dilution	Flag/Qual	Method	Date Prepared	Date/Time Analyzed	Analyst
1,1,1-Trichloroethane	ND	1.0	0.17	µg/L	1		SW-846 8260D	11/24/21	11/24/21 16:08	LBD
1,1,2-Trichloroethane	ND	1.0	0.15	µg/L	1		SW-846 8260D	11/24/21	11/24/21 16:08	LBD
Trichloroethylene	2.1	1.0	0.18	µg/L	1		SW-846 8260D	11/24/21	11/24/21 16:08	LBD
Trichlorofluoromethane (Freon 11)	ND	2.0	0.19	µg/L	1		SW-846 8260D	11/24/21	11/24/21 16:08	LBD
1,1,2-Trichloro-1,2,2-trifluoroethane (Freon 113)	ND	1.0	0.24	µg/L	1		SW-846 8260D	11/24/21	11/24/21 16:08	LBD
Vinyl Chloride	ND	2.0	0.20	µg/L	1		SW-846 8260D	11/24/21	11/24/21 16:08	LBD
m+p Xylene	ND	2.0	0.18	µg/L	1		SW-846 8260D	11/24/21	11/24/21 16:08	LBD
o-Xylene	ND	1.0	0.090	µg/L	1		SW-846 8260D	11/24/21	11/24/21 16:08	LBD

Surrogates	% Recovery	Recovery Limits	Flag/Qual	
1,2-Dichloroethane-d4	83.8	70-130		11/24/21 16:08
Toluene-d8	95.2	70-130		11/24/21 16:08
4-Bromofluorobenzene	94.9	70-130		11/24/21 16:08

DRAFT

con-test® A Pace Analytical® Laboratory

39 Spruce Street * East Longmeadow, MA 01028 * FAX 413/525-6405 * TEL. 413/525-2332

Project Location: New York, NY | Sample Description: | Work Order: 21K1547

Date Received: 11/22/2021

Field Sample #: 11-19-21 EAR-MW-19D | Sampled: 11/19/2021 13:18

Sample ID: 21K1547-08

Sample Matrix: Ground Water

Sample Flags: RL-11

Volatile Organic Compounds by GC/MS

Analyte	Results	RL	DL	Units	Dilution	Flag/Qual	Method	Date Prepared	Date/Time Analyzed	Analyst
Acetone	ND	100	4.7	µg/L	2	V-05	SW-846 8260D	11/24/21	11/24/21 19:09	LBD
Benzene	ND	2.0	0.26	µg/L	2		SW-846 8260D	11/24/21	11/24/21 19:09	LBD
Bromochloromethane	ND	2.0	0.72	µg/L	2		SW-846 8260D	11/24/21	11/24/21 19:09	LBD
Bromodichloromethane	ND	1.0	0.28	µg/L	2		SW-846 8260D	11/24/21	11/24/21 19:09	LBD
Bromoform	ND	2.0	0.58	µg/L	2		SW-846 8260D	11/24/21	11/24/21 19:09	LBD
Bromomethane	ND	10	2.1	µg/L	2	V-34	SW-846 8260D	11/24/21	11/24/21 19:09	LBD
2-Butanone (MEK)	ND	40	3.8	µg/L	2	V-05	SW-846 8260D	11/24/21	11/24/21 19:09	LBD
Carbon Disulfide	ND	10	3.0	µg/L	2		SW-846 8260D	11/24/21	11/24/21 19:09	LBD
Carbon Tetrachloride	ND	10	0.34	µg/L	2		SW-846 8260D	11/24/21	11/24/21 19:09	LBD
Chlorobenzene	ND	2.0	0.16	µg/L	2		SW-846 8260D	11/24/21	11/24/21 19:09	LBD
Chlorodibromomethane	ND	1.0	0.32	µg/L	2		SW-846 8260D	11/24/21	11/24/21 19:09	LBD
Chloroethane	ND	4.0	0.74	µg/L	2		SW-846 8260D	11/24/21	11/24/21 19:09	LBD
Chloroform	0.44	4.0	0.38	µg/L	2	J	SW-846 8260D	11/24/21	11/24/21 19:09	LBD
Chloromethane	ND	4.0	0.76	µg/L	2	L-04, V-05, V-34	SW-846 8260D	11/24/21	11/24/21 19:09	LBD
Cyclohexane	ND	10	3.1	µg/L	2		SW-846 8260D	11/24/21	11/24/21 19:09	LBD
1,2-Dibromo-3-chloropropane (DBCP)	ND	10	1.4	µg/L	2		SW-846 8260D	11/24/21	11/24/21 19:09	LBD
1,2-Dibromoethane (EDB)	ND	1.0	0.30	µg/L	2		SW-846 8260D	11/24/21	11/24/21 19:09	LBD
1,2-Dichlorobenzene	ND	2.0	0.20	µg/L	2		SW-846 8260D	11/24/21	11/24/21 19:09	LBD
1,3-Dichlorobenzene	ND	2.0	0.18	µg/L	2		SW-846 8260D	11/24/21	11/24/21 19:09	LBD
1,4-Dichlorobenzene	ND	2.0	0.22	µg/L	2		SW-846 8260D	11/24/21	11/24/21 19:09	LBD
Dichlorodifluoromethane (Freon 12)	ND	4.0	0.40	µg/L	2		SW-846 8260D	11/24/21	11/24/21 19:09	LBD
1,1-Dichloroethane	0.74	2.0	0.32	µg/L	2	J	SW-846 8260D	11/24/21	11/24/21 19:09	LBD
1,2-Dichloroethane	ND	2.0	0.64	µg/L	2		SW-846 8260D	11/24/21	11/24/21 19:09	LBD
1,1-Dichloroethylene	0.96	2.0	0.32	µg/L	2	J	SW-846 8260D	11/24/21	11/24/21 19:09	LBD
cis-1,2-Dichloroethylene	8.1	2.0	0.30	µg/L	2		SW-846 8260D	11/24/21	11/24/21 19:09	LBD
trans-1,2-Dichloroethylene	ND	2.0	0.34	µg/L	2		SW-846 8260D	11/24/21	11/24/21 19:09	LBD
1,2-Dichloropropane	ND	2.0	0.36	µg/L	2		SW-846 8260D	11/24/21	11/24/21 19:09	LBD
cis-1,3-Dichloropropene	ND	1.0	0.24	µg/L	2		SW-846 8260D	11/24/21	11/24/21 19:09	LBD
trans-1,3-Dichloropropene	ND	1.0	0.30	µg/L	2		SW-846 8260D	11/24/21	11/24/21 19:09	LBD
1,4-Dioxane	ND	100	43	µg/L	2		SW-846 8260D	11/24/21	11/24/21 19:09	LBD
Ethylbenzene	ND	2.0	0.18	µg/L	2		SW-846 8260D	11/24/21	11/24/21 19:09	LBD
2-Hexanone (MBK)	ND	20	2.8	µg/L	2		SW-846 8260D	11/24/21	11/24/21 19:09	LBD
Isopropylbenzene (Cumene)	ND	2.0	0.20	µg/L	2		SW-846 8260D	11/24/21	11/24/21 19:09	LBD
Methyl Acetate	ND	2.0	0.78	µg/L	2	L-04, V-05	SW-846 8260D	11/24/21	11/24/21 19:09	LBD
Methyl tert-Butyl Ether (MTBE)	ND	2.0	0.34	µg/L	2		SW-846 8260D	11/24/21	11/24/21 19:09	LBD
Methyl Cyclohexane	ND	2.0	0.66	µg/L	2		SW-846 8260D	11/24/21	11/24/21 19:09	LBD
Methylene Chloride	ND	10	0.60	µg/L	2		SW-846 8260D	11/24/21	11/24/21 19:09	LBD
4-Methyl-2-pentanone (MIBK)	ND	20	3.2	µg/L	2		SW-846 8260D	11/24/21	11/24/21 19:09	LBD
Styrene	ND	2.0	0.16	µg/L	2		SW-846 8260D	11/24/21	11/24/21 19:09	LBD
1,1,2,2-Tetrachloroethane	ND	1.0	0.18	µg/L	2		SW-846 8260D	11/24/21	11/24/21 19:09	LBD
Tetrachloroethylene	82	2.0	0.40	µg/L	2		SW-846 8260D	11/24/21	11/24/21 19:09	LBD
Toluene	ND	2.0	0.22	µg/L	2		SW-846 8260D	11/24/21	11/24/21 19:09	LBD
1,2,3-Trichlorobenzene	ND	10	0.28	µg/L	2		SW-846 8260D	11/24/21	11/24/21 19:09	LBD
1,2,4-Trichlorobenzene	ND	2.0	0.32	µg/L	2		SW-846 8260D	11/24/21	11/24/21 19:09	LBD

DRAFT

con-test®
A Pace Analytical® Laboratory

39 Spruce Street * East Longmeadow, MA 01028 * FAX 413/525-6405 * TEL. 413/525-2332

Project Location: New York, NY | Sample Description: | Work Order: 21K1547

Date Received: 11/22/2021

Field Sample #: 11-19-21 EAR-MW-19D | Sampled: 11/19/2021 13:18

Sample ID: 21K1547-08

Sample Matrix: Ground Water

Sample Flags: RL-11

Volatile Organic Compounds by GC/MS

Analyte	Results	RL	DL	Units	Dilution	Flag/Qual	Method	Date Prepared	Date/Time Analyzed	Analyst
1,1,1-Trichloroethane	ND	2.0	0.34	µg/L	2		SW-846 8260D	11/24/21	11/24/21 19:09	LBD
1,1,2-Trichloroethane	ND	2.0	0.30	µg/L	2		SW-846 8260D	11/24/21	11/24/21 19:09	LBD
Trichloroethylene	180	2.0	0.36	µg/L	2		SW-846 8260D	11/24/21	11/24/21 19:09	LBD
Trichlorofluoromethane (Freon 11)	ND	4.0	0.38	µg/L	2		SW-846 8260D	11/24/21	11/24/21 19:09	LBD
1,1,2-Trichloro-1,2,2-trifluoroethane (Freon 113)	ND	2.0	0.48	µg/L	2		SW-846 8260D	11/24/21	11/24/21 19:09	LBD
Vinyl Chloride	ND	4.0	0.40	µg/L	2		SW-846 8260D	11/24/21	11/24/21 19:09	LBD
m+p Xylene	ND	4.0	0.36	µg/L	2		SW-846 8260D	11/24/21	11/24/21 19:09	LBD
o-Xylene	ND	2.0	0.18	µg/L	2		SW-846 8260D	11/24/21	11/24/21 19:09	LBD

Surrogates	% Recovery	Recovery Limits	Flag/Qual	
1,2-Dichloroethane-d4	81.8	70-130		11/24/21 19:09
Toluene-d8	96.0	70-130		11/24/21 19:09
4-Bromofluorobenzene	96.5	70-130		11/24/21 19:09

DRAFT

con-test® A Pace Analytical® Laboratory

39 Spruce Street * East Longmeadow, MA 01028 * FAX 413/525-6405 * TEL. 413/525-2332

Project Location: New York, NY | Sample Description: | Work Order: 21K1547

Date Received: 11/22/2021

Field Sample #: 11-19-21 MW-12I | Sampled: 11/19/2021 12:36

Sample ID: 21K1547-09

Sample Matrix: Ground Water

Sample Flags: RL-11

Volatile Organic Compounds by GC/MS

Analyte	Results	RL	DL	Units	Dilution	Flag/Qual	Method	Date Prepared	Date/Time Analyzed	Analyst
Acetone	10	200	9.4	µg/L	4	V-05, J	SW-846 8260D	11/24/21	11/24/21 20:01	LBD
Benzene	ND	4.0	0.52	µg/L	4		SW-846 8260D	11/24/21	11/24/21 20:01	LBD
Bromochloromethane	ND	4.0	1.4	µg/L	4		SW-846 8260D	11/24/21	11/24/21 20:01	LBD
Bromodichloromethane	ND	2.0	0.56	µg/L	4		SW-846 8260D	11/24/21	11/24/21 20:01	LBD
Bromoform	ND	4.0	1.2	µg/L	4		SW-846 8260D	11/24/21	11/24/21 20:01	LBD
Bromomethane	ND	20	4.3	µg/L	4	V-34	SW-846 8260D	11/24/21	11/24/21 20:01	LBD
2-Butanone (MEK)	33	80	7.5	µg/L	4	V-05, J	SW-846 8260D	11/24/21	11/24/21 20:01	LBD
Carbon Disulfide	ND	20	6.1	µg/L	4		SW-846 8260D	11/24/21	11/24/21 20:01	LBD
Carbon Tetrachloride	ND	20	0.68	µg/L	4		SW-846 8260D	11/24/21	11/24/21 20:01	LBD
Chlorobenzene	ND	4.0	0.32	µg/L	4		SW-846 8260D	11/24/21	11/24/21 20:01	LBD
Chlorodibromomethane	ND	2.0	0.64	µg/L	4		SW-846 8260D	11/24/21	11/24/21 20:01	LBD
Chloroethane	ND	8.0	1.5	µg/L	4		SW-846 8260D	11/24/21	11/24/21 20:01	LBD
Chloroform	ND	8.0	0.76	µg/L	4		SW-846 8260D	11/24/21	11/24/21 20:01	LBD
Chloromethane	ND	8.0	1.5	µg/L	4	L-04, V-05, V-34	SW-846 8260D	11/24/21	11/24/21 20:01	LBD
Cyclohexane	ND	20	6.1	µg/L	4		SW-846 8260D	11/24/21	11/24/21 20:01	LBD
1,2-Dibromo-3-chloropropane (DBCP)	ND	20	2.9	µg/L	4		SW-846 8260D	11/24/21	11/24/21 20:01	LBD
1,2-Dibromoethane (EDB)	ND	2.0	0.60	µg/L	4		SW-846 8260D	11/24/21	11/24/21 20:01	LBD
1,2-Dichlorobenzene	ND	4.0	0.40	µg/L	4		SW-846 8260D	11/24/21	11/24/21 20:01	LBD
1,3-Dichlorobenzene	ND	4.0	0.36	µg/L	4		SW-846 8260D	11/24/21	11/24/21 20:01	LBD
1,4-Dichlorobenzene	ND	4.0	0.44	µg/L	4		SW-846 8260D	11/24/21	11/24/21 20:01	LBD
Dichlorodifluoromethane (Freon 12)	ND	8.0	0.80	µg/L	4		SW-846 8260D	11/24/21	11/24/21 20:01	LBD
1,1-Dichloroethane	6.1	4.0	0.64	µg/L	4		SW-846 8260D	11/24/21	11/24/21 20:01	LBD
1,2-Dichloroethane	ND	4.0	1.3	µg/L	4		SW-846 8260D	11/24/21	11/24/21 20:01	LBD
1,1-Dichloroethylene	3.1	4.0	0.64	µg/L	4	J	SW-846 8260D	11/24/21	11/24/21 20:01	LBD
cis-1,2-Dichloroethylene	26	4.0	0.60	µg/L	4		SW-846 8260D	11/24/21	11/24/21 20:01	LBD
trans-1,2-Dichloroethylene	ND	4.0	0.68	µg/L	4		SW-846 8260D	11/24/21	11/24/21 20:01	LBD
1,2-Dichloropropane	ND	4.0	0.72	µg/L	4		SW-846 8260D	11/24/21	11/24/21 20:01	LBD
cis-1,3-Dichloropropene	ND	2.0	0.48	µg/L	4		SW-846 8260D	11/24/21	11/24/21 20:01	LBD
trans-1,3-Dichloropropene	ND	2.0	0.60	µg/L	4		SW-846 8260D	11/24/21	11/24/21 20:01	LBD
1,4-Dioxane	ND	200	86	µg/L	4		SW-846 8260D	11/24/21	11/24/21 20:01	LBD
Ethylbenzene	ND	4.0	0.36	µg/L	4		SW-846 8260D	11/24/21	11/24/21 20:01	LBD
2-Hexanone (MBK)	ND	40	5.6	µg/L	4		SW-846 8260D	11/24/21	11/24/21 20:01	LBD
Isopropylbenzene (Cumene)	ND	4.0	0.40	µg/L	4		SW-846 8260D	11/24/21	11/24/21 20:01	LBD
Methyl Acetate	7.7	4.0	1.6	µg/L	4	L-04, V-05	SW-846 8260D	11/24/21	11/24/21 20:01	LBD
Methyl tert-Butyl Ether (MTBE)	ND	4.0	0.68	µg/L	4		SW-846 8260D	11/24/21	11/24/21 20:01	LBD
Methyl Cyclohexane	ND	4.0	1.3	µg/L	4		SW-846 8260D	11/24/21	11/24/21 20:01	LBD
Methylene Chloride	ND	20	1.2	µg/L	4		SW-846 8260D	11/24/21	11/24/21 20:01	LBD
4-Methyl-2-pentanone (MIBK)	ND	40	6.5	µg/L	4		SW-846 8260D	11/24/21	11/24/21 20:01	LBD
Styrene	ND	4.0	0.32	µg/L	4		SW-846 8260D	11/24/21	11/24/21 20:01	LBD
1,1,2,2-Tetrachloroethane	ND	2.0	0.36	µg/L	4		SW-846 8260D	11/24/21	11/24/21 20:01	LBD
Tetrachloroethylene	18	4.0	0.80	µg/L	4		SW-846 8260D	11/24/21	11/24/21 20:01	LBD
Toluene	ND	4.0	0.44	µg/L	4		SW-846 8260D	11/24/21	11/24/21 20:01	LBD
1,2,3-Trichlorobenzene	ND	20	0.56	µg/L	4		SW-846 8260D	11/24/21	11/24/21 20:01	LBD
1,2,4-Trichlorobenzene	ND	4.0	0.64	µg/L	4		SW-846 8260D	11/24/21	11/24/21 20:01	LBD

DRAFT

con-test®
A Pace Analytical® Laboratory

39 Spruce Street * East Longmeadow, MA 01028 * FAX 413/525-6405 * TEL. 413/525-2332

Project Location: New York, NY | Sample Description: | Work Order: 21K1547

Date Received: 11/22/2021

Field Sample #: 11-19-21 MW-12I | Sampled: 11/19/2021 12:36

Sample ID: 21K1547-09

Sample Matrix: Ground Water

Sample Flags: RL-11

Volatile Organic Compounds by GC/MS

Analyte	Results	RL	DL	Units	Dilution	Flag/Qual	Method	Date Prepared	Date/Time Analyzed	Analyst
1,1,1-Trichloroethane	7.9	4.0	0.68	µg/L	4		SW-846 8260D	11/24/21	11/24/21 20:01	LBD
1,1,2-Trichloroethane	ND	4.0	0.60	µg/L	4		SW-846 8260D	11/24/21	11/24/21 20:01	LBD
Trichloroethylene	370	4.0	0.72	µg/L	4		SW-846 8260D	11/24/21	11/24/21 20:01	LBD
Trichlorofluoromethane (Freon 11)	ND	8.0	0.76	µg/L	4		SW-846 8260D	11/24/21	11/24/21 20:01	LBD
1,1,2-Trichloro-1,2,2-trifluoroethane (Freon 113)	ND	4.0	0.96	µg/L	4		SW-846 8260D	11/24/21	11/24/21 20:01	LBD
Vinyl Chloride	ND	8.0	0.80	µg/L	4		SW-846 8260D	11/24/21	11/24/21 20:01	LBD
m+p Xylene	ND	8.0	0.72	µg/L	4		SW-846 8260D	11/24/21	11/24/21 20:01	LBD
o-Xylene	ND	4.0	0.36	µg/L	4		SW-846 8260D	11/24/21	11/24/21 20:01	LBD

Surrogates	% Recovery	Recovery Limits	Flag/Qual	
1,2-Dichloroethane-d4	80.3	70-130		11/24/21 20:01
Toluene-d8	95.7	70-130		11/24/21 20:01
4-Bromofluorobenzene	95.1	70-130		11/24/21 20:01

DRAFT

con-test® A Pace Analytical® Laboratory

39 Spruce Street * East Longmeadow, MA 01028 * FAX 413/525-6405 * TEL. 413/525-2332

Project Location: New York, NY | Sample Description: | Work Order: 21K1547

Date Received: 11/22/2021

Field Sample #: 11-19-21 MW-12S | Sampled: 11/19/2021 11:35

Sample ID: 21K1547-10

Sample Matrix: Ground Water

Volatile Organic Compounds by GC/MS

Analyte	Results	RL	DL	Units	Dilution	Flag/Qual	Method	Date Prepared	Date/Time Analyzed	Analyst
Acetone	ND	50	2.4	µg/L	1	V-05	SW-846 8260D	11/24/21	11/24/21 17:00	LBD
Benzene	ND	1.0	0.13	µg/L	1		SW-846 8260D	11/24/21	11/24/21 17:00	LBD
Bromochloromethane	ND	1.0	0.36	µg/L	1		SW-846 8260D	11/24/21	11/24/21 17:00	LBD
Bromodichloromethane	ND	0.50	0.14	µg/L	1		SW-846 8260D	11/24/21	11/24/21 17:00	LBD
Bromoform	ND	1.0	0.29	µg/L	1		SW-846 8260D	11/24/21	11/24/21 17:00	LBD
Bromomethane	ND	5.0	1.1	µg/L	1	V-34	SW-846 8260D	11/24/21	11/24/21 17:00	LBD
2-Butanone (MEK)	ND	20	1.9	µg/L	1	V-05	SW-846 8260D	11/24/21	11/24/21 17:00	LBD
Carbon Disulfide	ND	5.0	1.5	µg/L	1		SW-846 8260D	11/24/21	11/24/21 17:00	LBD
Carbon Tetrachloride	ND	5.0	0.17	µg/L	1		SW-846 8260D	11/24/21	11/24/21 17:00	LBD
Chlorobenzene	ND	1.0	0.080	µg/L	1		SW-846 8260D	11/24/21	11/24/21 17:00	LBD
Chlorodibromomethane	ND	0.50	0.16	µg/L	1		SW-846 8260D	11/24/21	11/24/21 17:00	LBD
Chloroethane	ND	2.0	0.37	µg/L	1		SW-846 8260D	11/24/21	11/24/21 17:00	LBD
Chloroform	0.37	2.0	0.19	µg/L	1	J	SW-846 8260D	11/24/21	11/24/21 17:00	LBD
Chloromethane	ND	2.0	0.38	µg/L	1	V-34, L-04, V-05	SW-846 8260D	11/24/21	11/24/21 17:00	LBD
Cyclohexane	ND	5.0	1.5	µg/L	1		SW-846 8260D	11/24/21	11/24/21 17:00	LBD
1,2-Dibromo-3-chloropropane (DBCP)	ND	5.0	0.72	µg/L	1		SW-846 8260D	11/24/21	11/24/21 17:00	LBD
1,2-Dibromoethane (EDB)	ND	0.50	0.15	µg/L	1		SW-846 8260D	11/24/21	11/24/21 17:00	LBD
1,2-Dichlorobenzene	ND	1.0	0.10	µg/L	1		SW-846 8260D	11/24/21	11/24/21 17:00	LBD
1,3-Dichlorobenzene	ND	1.0	0.090	µg/L	1		SW-846 8260D	11/24/21	11/24/21 17:00	LBD
1,4-Dichlorobenzene	ND	1.0	0.11	µg/L	1		SW-846 8260D	11/24/21	11/24/21 17:00	LBD
Dichlorodifluoromethane (Freon 12)	ND	2.0	0.20	µg/L	1		SW-846 8260D	11/24/21	11/24/21 17:00	LBD
1,1-Dichloroethane	0.34	1.0	0.16	µg/L	1	J	SW-846 8260D	11/24/21	11/24/21 17:00	LBD
1,2-Dichloroethane	ND	1.0	0.32	µg/L	1		SW-846 8260D	11/24/21	11/24/21 17:00	LBD
1,1-Dichloroethylene	0.61	1.0	0.16	µg/L	1	J	SW-846 8260D	11/24/21	11/24/21 17:00	LBD
cis-1,2-Dichloroethylene	4.4	1.0	0.15	µg/L	1		SW-846 8260D	11/24/21	11/24/21 17:00	LBD
trans-1,2-Dichloroethylene	ND	1.0	0.17	µg/L	1		SW-846 8260D	11/24/21	11/24/21 17:00	LBD
1,2-Dichloropropane	ND	1.0	0.18	µg/L	1		SW-846 8260D	11/24/21	11/24/21 17:00	LBD
cis-1,3-Dichloropropene	ND	0.50	0.12	µg/L	1		SW-846 8260D	11/24/21	11/24/21 17:00	LBD
trans-1,3-Dichloropropene	ND	0.50	0.15	µg/L	1		SW-846 8260D	11/24/21	11/24/21 17:00	LBD
1,4-Dioxane	ND	50	22	µg/L	1		SW-846 8260D	11/24/21	11/24/21 17:00	LBD
Ethylbenzene	ND	1.0	0.090	µg/L	1		SW-846 8260D	11/24/21	11/24/21 17:00	LBD
2-Hexanone (MBK)	ND	10	1.4	µg/L	1		SW-846 8260D	11/24/21	11/24/21 17:00	LBD
Isopropylbenzene (Cumene)	ND	1.0	0.10	µg/L	1		SW-846 8260D	11/24/21	11/24/21 17:00	LBD
Methyl Acetate	ND	1.0	0.39	µg/L	1	L-04, V-05	SW-846 8260D	11/24/21	11/24/21 17:00	LBD
Methyl tert-Butyl Ether (MTBE)	ND	1.0	0.17	µg/L	1		SW-846 8260D	11/24/21	11/24/21 17:00	LBD
Methyl Cyclohexane	ND	1.0	0.33	µg/L	1		SW-846 8260D	11/24/21	11/24/21 17:00	LBD
Methylene Chloride	ND	5.0	0.30	µg/L	1		SW-846 8260D	11/24/21	11/24/21 17:00	LBD
4-Methyl-2-pentanone (MIBK)	ND	10	1.6	µg/L	1		SW-846 8260D	11/24/21	11/24/21 17:00	LBD
Styrene	ND	1.0	0.080	µg/L	1		SW-846 8260D	11/24/21	11/24/21 17:00	LBD
1,1,2,2-Tetrachloroethane	ND	0.50	0.090	µg/L	1		SW-846 8260D	11/24/21	11/24/21 17:00	LBD
Tetrachloroethylene	0.95	1.0	0.20	µg/L	1	J	SW-846 8260D	11/24/21	11/24/21 17:00	LBD
Toluene	ND	1.0	0.11	µg/L	1		SW-846 8260D	11/24/21	11/24/21 17:00	LBD
1,2,3-Trichlorobenzene	ND	5.0	0.14	µg/L	1		SW-846 8260D	11/24/21	11/24/21 17:00	LBD
1,2,4-Trichlorobenzene	ND	1.0	0.16	µg/L	1		SW-846 8260D	11/24/21	11/24/21 17:00	LBD

DRAFT

con-test®
A Pace Analytical® Laboratory

39 Spruce Street * East Longmeadow, MA 01028 * FAX 413/525-6405 * TEL. 413/525-2332

Project Location: New York, NY | Sample Description: | Work Order: 21K1547

Date Received: 11/22/2021

Field Sample #: 11-19-21 MW-12S | Sampled: 11/19/2021 11:35

Sample ID: 21K1547-10

Sample Matrix: Ground Water

Volatile Organic Compounds by GC/MS

Analyte	Results	RL	DL	Units	Dilution	Flag/Qual	Method	Date Prepared	Date/Time Analyzed	Analyst
1,1,1-Trichloroethane	0.32	1.0	0.17	µg/L	1	J	SW-846 8260D	11/24/21	11/24/21 17:00	LBD
1,1,2-Trichloroethane	ND	1.0	0.15	µg/L	1		SW-846 8260D	11/24/21	11/24/21 17:00	LBD
Trichloroethylene	32	1.0	0.18	µg/L	1		SW-846 8260D	11/24/21	11/24/21 17:00	LBD
Trichlorofluoromethane (Freon 11)	ND	2.0	0.19	µg/L	1		SW-846 8260D	11/24/21	11/24/21 17:00	LBD
1,1,2-Trichloro-1,2,2-trifluoroethane (Freon 113)	ND	1.0	0.24	µg/L	1		SW-846 8260D	11/24/21	11/24/21 17:00	LBD
Vinyl Chloride	ND	2.0	0.20	µg/L	1		SW-846 8260D	11/24/21	11/24/21 17:00	LBD
m+p Xylene	ND	2.0	0.18	µg/L	1		SW-846 8260D	11/24/21	11/24/21 17:00	LBD
o-Xylene	ND	1.0	0.090	µg/L	1		SW-846 8260D	11/24/21	11/24/21 17:00	LBD

Surrogates	% Recovery	Recovery Limits	Flag/Qual	
1,2-Dichloroethane-d4	83.7	70-130		11/24/21 17:00
Toluene-d8	95.5	70-130		11/24/21 17:00
4-Bromofluorobenzene	96.1	70-130		11/24/21 17:00

DRAFT

con-test® A Pace Analytical® Laboratory

39 Spruce Street * East Longmeadow, MA 01028 * FAX 413/525-6405 * TEL. 413/525-2332

Project Location: New York, NY | Sample Description: | Work Order: 21K1547

Date Received: 11/22/2021

Field Sample #: 11-19-21 MW-12D | Sampled: 11/19/2021 10:57

Sample ID: 21K1547-11

Sample Matrix: Ground Water

Volatile Organic Compounds by GC/MS

Analyte	Results	RL	DL	Units	Dilution	Flag/Qual	Method	Date Prepared	Date/Time Analyzed	Analyst
Acetone	ND	50	2.4	µg/L	1	V-05	SW-846 8260D	11/24/21	11/24/21 17:52	LBD
Benzene	ND	1.0	0.13	µg/L	1		SW-846 8260D	11/24/21	11/24/21 17:52	LBD
Bromochloromethane	ND	1.0	0.36	µg/L	1		SW-846 8260D	11/24/21	11/24/21 17:52	LBD
Bromodichloromethane	ND	0.50	0.14	µg/L	1		SW-846 8260D	11/24/21	11/24/21 17:52	LBD
Bromoform	ND	1.0	0.29	µg/L	1		SW-846 8260D	11/24/21	11/24/21 17:52	LBD
Bromomethane	ND	5.0	1.1	µg/L	1	V-34	SW-846 8260D	11/24/21	11/24/21 17:52	LBD
2-Butanone (MEK)	ND	20	1.9	µg/L	1	V-05	SW-846 8260D	11/24/21	11/24/21 17:52	LBD
Carbon Disulfide	ND	5.0	1.5	µg/L	1		SW-846 8260D	11/24/21	11/24/21 17:52	LBD
Carbon Tetrachloride	ND	5.0	0.17	µg/L	1		SW-846 8260D	11/24/21	11/24/21 17:52	LBD
Chlorobenzene	ND	1.0	0.080	µg/L	1		SW-846 8260D	11/24/21	11/24/21 17:52	LBD
Chlorodibromomethane	ND	0.50	0.16	µg/L	1		SW-846 8260D	11/24/21	11/24/21 17:52	LBD
Chloroethane	ND	2.0	0.37	µg/L	1		SW-846 8260D	11/24/21	11/24/21 17:52	LBD
Chloroform	ND	2.0	0.19	µg/L	1		SW-846 8260D	11/24/21	11/24/21 17:52	LBD
Chloromethane	ND	2.0	0.38	µg/L	1	L-04, V-05, V-34	SW-846 8260D	11/24/21	11/24/21 17:52	LBD
Cyclohexane	ND	5.0	1.5	µg/L	1		SW-846 8260D	11/24/21	11/24/21 17:52	LBD
1,2-Dibromo-3-chloropropane (DBCP)	ND	5.0	0.72	µg/L	1		SW-846 8260D	11/24/21	11/24/21 17:52	LBD
1,2-Dibromoethane (EDB)	ND	0.50	0.15	µg/L	1		SW-846 8260D	11/24/21	11/24/21 17:52	LBD
1,2-Dichlorobenzene	ND	1.0	0.10	µg/L	1		SW-846 8260D	11/24/21	11/24/21 17:52	LBD
1,3-Dichlorobenzene	ND	1.0	0.090	µg/L	1		SW-846 8260D	11/24/21	11/24/21 17:52	LBD
1,4-Dichlorobenzene	ND	1.0	0.11	µg/L	1		SW-846 8260D	11/24/21	11/24/21 17:52	LBD
Dichlorodifluoromethane (Freon 12)	ND	2.0	0.20	µg/L	1		SW-846 8260D	11/24/21	11/24/21 17:52	LBD
1,1-Dichloroethane	0.16	1.0	0.16	µg/L	1	J	SW-846 8260D	11/24/21	11/24/21 17:52	LBD
1,2-Dichloroethane	ND	1.0	0.32	µg/L	1		SW-846 8260D	11/24/21	11/24/21 17:52	LBD
1,1-Dichloroethylene	0.18	1.0	0.16	µg/L	1	J	SW-846 8260D	11/24/21	11/24/21 17:52	LBD
cis-1,2-Dichloroethylene	0.85	1.0	0.15	µg/L	1	J	SW-846 8260D	11/24/21	11/24/21 17:52	LBD
trans-1,2-Dichloroethylene	ND	1.0	0.17	µg/L	1		SW-846 8260D	11/24/21	11/24/21 17:52	LBD
1,2-Dichloropropane	ND	1.0	0.18	µg/L	1		SW-846 8260D	11/24/21	11/24/21 17:52	LBD
cis-1,3-Dichloropropene	ND	0.50	0.12	µg/L	1		SW-846 8260D	11/24/21	11/24/21 17:52	LBD
trans-1,3-Dichloropropene	ND	0.50	0.15	µg/L	1		SW-846 8260D	11/24/21	11/24/21 17:52	LBD
1,4-Dioxane	ND	50	22	µg/L	1		SW-846 8260D	11/24/21	11/24/21 17:52	LBD
Ethylbenzene	ND	1.0	0.090	µg/L	1		SW-846 8260D	11/24/21	11/24/21 17:52	LBD
2-Hexanone (MBK)	ND	10	1.4	µg/L	1		SW-846 8260D	11/24/21	11/24/21 17:52	LBD
Isopropylbenzene (Cumene)	ND	1.0	0.10	µg/L	1		SW-846 8260D	11/24/21	11/24/21 17:52	LBD
Methyl Acetate	ND	1.0	0.39	µg/L	1	L-04, V-05	SW-846 8260D	11/24/21	11/24/21 17:52	LBD
Methyl tert-Butyl Ether (MTBE)	0.17	1.0	0.17	µg/L	1	J	SW-846 8260D	11/24/21	11/24/21 17:52	LBD
Methyl Cyclohexane	ND	1.0	0.33	µg/L	1		SW-846 8260D	11/24/21	11/24/21 17:52	LBD
Methylene Chloride	ND	5.0	0.30	µg/L	1		SW-846 8260D	11/24/21	11/24/21 17:52	LBD
4-Methyl-2-pentanone (MIBK)	ND	10	1.6	µg/L	1		SW-846 8260D	11/24/21	11/24/21 17:52	LBD
Styrene	ND	1.0	0.080	µg/L	1		SW-846 8260D	11/24/21	11/24/21 17:52	LBD
1,1,2,2-Tetrachloroethane	ND	0.50	0.090	µg/L	1		SW-846 8260D	11/24/21	11/24/21 17:52	LBD
Tetrachloroethylene	16	1.0	0.20	µg/L	1		SW-846 8260D	11/24/21	11/24/21 17:52	LBD
Toluene	ND	1.0	0.11	µg/L	1		SW-846 8260D	11/24/21	11/24/21 17:52	LBD
1,2,3-Trichlorobenzene	ND	5.0	0.14	µg/L	1		SW-846 8260D	11/24/21	11/24/21 17:52	LBD
1,2,4-Trichlorobenzene	ND	1.0	0.16	µg/L	1		SW-846 8260D	11/24/21	11/24/21 17:52	LBD

DRAFT

con-test®
A Pace Analytical® Laboratory

39 Spruce Street * East Longmeadow, MA 01028 * FAX 413/525-6405 * TEL. 413/525-2332

Project Location: New York, NY | Sample Description: | Work Order: 21K1547

Date Received: 11/22/2021

Field Sample #: 11-19-21 MW-12D | Sampled: 11/19/2021 10:57

Sample ID: 21K1547-11

Sample Matrix: Ground Water

Volatile Organic Compounds by GC/MS

Analyte	Results	RL	DL	Units	Dilution	Flag/Qual	Method	Date Prepared	Date/Time Analyzed	Analyst
1,1,1-Trichloroethane	0.45	1.0	0.17	µg/L	1	J	SW-846 8260D	11/24/21	11/24/21 17:52	LBD
1,1,2-Trichloroethane	ND	1.0	0.15	µg/L	1		SW-846 8260D	11/24/21	11/24/21 17:52	LBD
Trichloroethylene	24	1.0	0.18	µg/L	1		SW-846 8260D	11/24/21	11/24/21 17:52	LBD
Trichlorofluoromethane (Freon 11)	ND	2.0	0.19	µg/L	1		SW-846 8260D	11/24/21	11/24/21 17:52	LBD
1,1,2-Trichloro-1,2,2-trifluoroethane (Freon 113)	ND	1.0	0.24	µg/L	1		SW-846 8260D	11/24/21	11/24/21 17:52	LBD
Vinyl Chloride	ND	2.0	0.20	µg/L	1		SW-846 8260D	11/24/21	11/24/21 17:52	LBD
m+p Xylene	ND	2.0	0.18	µg/L	1		SW-846 8260D	11/24/21	11/24/21 17:52	LBD
o-Xylene	ND	1.0	0.090	µg/L	1		SW-846 8260D	11/24/21	11/24/21 17:52	LBD

Surrogates	% Recovery	Recovery Limits	Flag/Qual	
1,2-Dichloroethane-d4	82.9	70-130		11/24/21 17:52
Toluene-d8	95.1	70-130		11/24/21 17:52
4-Bromofluorobenzene	96.3	70-130		11/24/21 17:52

DRAFT

con-test®
A Pace Analytical® Laboratory

39 Spruce Street * East Longmeadow, MA 01028 * FAX 413/525-6405 * TEL. 413/525-2332

Project Location: New York, NY | Sample Description: | Work Order: 21K1547

Date Received: 11/22/2021

Field Sample #: Trip Blank-3 | Sampled: 11/19/2021 00:00

Sample ID: 21K1547-12

Sample Matrix: Ground Water

Volatile Organic Compounds by GC/MS

Analyte	Results	RL	DL	Units	Dilution	Flag/Qual	Method	Date Prepared	Date/Time Analyzed	Analyst
Acetone	2.5	50	2.4	µg/L	1	V-05, J	SW-846 8260D	11/24/21	11/24/21 13:06	LBD
Benzene	ND	1.0	0.13	µg/L	1		SW-846 8260D	11/24/21	11/24/21 13:06	LBD
Bromochloromethane	ND	1.0	0.36	µg/L	1		SW-846 8260D	11/24/21	11/24/21 13:06	LBD
Bromodichloromethane	ND	0.50	0.14	µg/L	1		SW-846 8260D	11/24/21	11/24/21 13:06	LBD
Bromoform	ND	1.0	0.29	µg/L	1		SW-846 8260D	11/24/21	11/24/21 13:06	LBD
Bromomethane	ND	5.0	1.1	µg/L	1	V-34	SW-846 8260D	11/24/21	11/24/21 13:06	LBD
2-Butanone (MEK)	ND	20	1.9	µg/L	1	V-05	SW-846 8260D	11/24/21	11/24/21 13:06	LBD
Carbon Disulfide	ND	5.0	1.5	µg/L	1		SW-846 8260D	11/24/21	11/24/21 13:06	LBD
Carbon Tetrachloride	ND	5.0	0.17	µg/L	1		SW-846 8260D	11/24/21	11/24/21 13:06	LBD
Chlorobenzene	ND	1.0	0.080	µg/L	1		SW-846 8260D	11/24/21	11/24/21 13:06	LBD
Chlorodibromomethane	ND	0.50	0.16	µg/L	1		SW-846 8260D	11/24/21	11/24/21 13:06	LBD
Chloroethane	ND	2.0	0.37	µg/L	1		SW-846 8260D	11/24/21	11/24/21 13:06	LBD
Chloroform	ND	2.0	0.19	µg/L	1		SW-846 8260D	11/24/21	11/24/21 13:06	LBD
Chloromethane	ND	2.0	0.38	µg/L	1	L-04, V-05, V-34	SW-846 8260D	11/24/21	11/24/21 13:06	LBD
Cyclohexane	ND	5.0	1.5	µg/L	1		SW-846 8260D	11/24/21	11/24/21 13:06	LBD
1,2-Dibromo-3-chloropropane (DBCP)	ND	5.0	0.72	µg/L	1		SW-846 8260D	11/24/21	11/24/21 13:06	LBD
1,2-Dibromoethane (EDB)	ND	0.50	0.15	µg/L	1		SW-846 8260D	11/24/21	11/24/21 13:06	LBD
1,2-Dichlorobenzene	ND	1.0	0.10	µg/L	1		SW-846 8260D	11/24/21	11/24/21 13:06	LBD
1,3-Dichlorobenzene	ND	1.0	0.090	µg/L	1		SW-846 8260D	11/24/21	11/24/21 13:06	LBD
1,4-Dichlorobenzene	ND	1.0	0.11	µg/L	1		SW-846 8260D	11/24/21	11/24/21 13:06	LBD
Dichlorodifluoromethane (Freon 12)	ND	2.0	0.20	µg/L	1		SW-846 8260D	11/24/21	11/24/21 13:06	LBD
1,1-Dichloroethane	ND	1.0	0.16	µg/L	1		SW-846 8260D	11/24/21	11/24/21 13:06	LBD
1,2-Dichloroethane	ND	1.0	0.32	µg/L	1		SW-846 8260D	11/24/21	11/24/21 13:06	LBD
1,1-Dichloroethylene	ND	1.0	0.16	µg/L	1		SW-846 8260D	11/24/21	11/24/21 13:06	LBD
cis-1,2-Dichloroethylene	ND	1.0	0.15	µg/L	1		SW-846 8260D	11/24/21	11/24/21 13:06	LBD
trans-1,2-Dichloroethylene	ND	1.0	0.17	µg/L	1		SW-846 8260D	11/24/21	11/24/21 13:06	LBD
1,2-Dichloropropane	ND	1.0	0.18	µg/L	1		SW-846 8260D	11/24/21	11/24/21 13:06	LBD
cis-1,3-Dichloropropene	ND	0.50	0.12	µg/L	1		SW-846 8260D	11/24/21	11/24/21 13:06	LBD
trans-1,3-Dichloropropene	ND	0.50	0.15	µg/L	1		SW-846 8260D	11/24/21	11/24/21 13:06	LBD
1,4-Dioxane	ND	50	22	µg/L	1		SW-846 8260D	11/24/21	11/24/21 13:06	LBD
Ethylbenzene	ND	1.0	0.090	µg/L	1		SW-846 8260D	11/24/21	11/24/21 13:06	LBD
2-Hexanone (MBK)	ND	10	1.4	µg/L	1		SW-846 8260D	11/24/21	11/24/21 13:06	LBD
Isopropylbenzene (Cumene)	ND	1.0	0.10	µg/L	1		SW-846 8260D	11/24/21	11/24/21 13:06	LBD
Methyl Acetate	ND	1.0	0.39	µg/L	1	L-04, V-05	SW-846 8260D	11/24/21	11/24/21 13:06	LBD
Methyl tert-Butyl Ether (MTBE)	ND	1.0	0.17	µg/L	1		SW-846 8260D	11/24/21	11/24/21 13:06	LBD
Methyl Cyclohexane	ND	1.0	0.33	µg/L	1		SW-846 8260D	11/24/21	11/24/21 13:06	LBD
Methylene Chloride	ND	5.0	0.30	µg/L	1		SW-846 8260D	11/24/21	11/24/21 13:06	LBD
4-Methyl-2-pentanone (MIBK)	ND	10	1.6	µg/L	1		SW-846 8260D	11/24/21	11/24/21 13:06	LBD
Styrene	ND	1.0	0.080	µg/L	1		SW-846 8260D	11/24/21	11/24/21 13:06	LBD
1,1,2,2-Tetrachloroethane	ND	0.50	0.090	µg/L	1		SW-846 8260D	11/24/21	11/24/21 13:06	LBD
Tetrachloroethylene	ND	1.0	0.20	µg/L	1		SW-846 8260D	11/24/21	11/24/21 13:06	LBD
Toluene	ND	1.0	0.11	µg/L	1		SW-846 8260D	11/24/21	11/24/21 13:06	LBD
1,2,3-Trichlorobenzene	ND	5.0	0.14	µg/L	1		SW-846 8260D	11/24/21	11/24/21 13:06	LBD
1,2,4-Trichlorobenzene	ND	1.0	0.16	µg/L	1		SW-846 8260D	11/24/21	11/24/21 13:06	LBD

DRAFT

con-test®
A Pace Analytical® Laboratory

39 Spruce Street * East Longmeadow, MA 01028 * FAX 413/525-6405 * TEL. 413/525-2332

Project Location: New York, NY | Sample Description: | Work Order: 21K1547

Date Received: 11/22/2021

Field Sample #: Trip Blank-3 | Sampled: 11/19/2021 00:00

Sample ID: 21K1547-12

Sample Matrix: Ground Water

Volatile Organic Compounds by GC/MS

Analyte	Results	RL	DL	Units	Dilution	Flag/Qual	Method	Date Prepared	Date/Time Analyzed	Analyst
1,1,1-Trichloroethane	ND	1.0	0.17	µg/L	1		SW-846 8260D	11/24/21	11/24/21 13:06	LBD
1,1,2-Trichloroethane	ND	1.0	0.15	µg/L	1		SW-846 8260D	11/24/21	11/24/21 13:06	LBD
Trichloroethylene	ND	1.0	0.18	µg/L	1		SW-846 8260D	11/24/21	11/24/21 13:06	LBD
Trichlorofluoromethane (Freon 11)	ND	2.0	0.19	µg/L	1		SW-846 8260D	11/24/21	11/24/21 13:06	LBD
1,1,2-Trichloro-1,2,2-trifluoroethane (Freon 113)	ND	1.0	0.24	µg/L	1		SW-846 8260D	11/24/21	11/24/21 13:06	LBD
Vinyl Chloride	ND	2.0	0.20	µg/L	1		SW-846 8260D	11/24/21	11/24/21 13:06	LBD
m+p Xylene	ND	2.0	0.18	µg/L	1		SW-846 8260D	11/24/21	11/24/21 13:06	LBD
o-Xylene	ND	1.0	0.090	µg/L	1		SW-846 8260D	11/24/21	11/24/21 13:06	LBD

Surrogates	% Recovery	Recovery Limits	Flag/Qual	
1,2-Dichloroethane-d4	83.8	70-130		11/24/21 13:06
Toluene-d8	95.4	70-130		11/24/21 13:06
4-Bromofluorobenzene	94.5	70-130		11/24/21 13:06

DRAFT

con-test® A Pace Analytical® Laboratory

39 Spruce Street * East Longmeadow, MA 01028 * FAX 413/525-6405 * TEL. 413/525-2332

Project Location: New York, NY | Sample Description: | Work Order: 21K1547

Date Received: 11/22/2021

Field Sample #: 11-19-21 MW-13S | Sampled: 11/19/2021 09:16

Sample ID: 21K1547-13

Sample Matrix: Ground Water

Sample Flags: RL-11

Volatile Organic Compounds by GC/MS

Analyte	Results	RL	DL	Units	Dilution	Flag/Qual	Method	Date Prepared	Date/Time Analyzed	Analyst
Acetone	ND	500	24	µg/L	10	V-05	SW-846 8260D	11/24/21	11/24/21 20:27	LBD
Benzene	ND	10	1.3	µg/L	10		SW-846 8260D	11/24/21	11/24/21 20:27	LBD
Bromochloromethane	ND	10	3.6	µg/L	10		SW-846 8260D	11/24/21	11/24/21 20:27	LBD
Bromodichloromethane	ND	5.0	1.4	µg/L	10		SW-846 8260D	11/24/21	11/24/21 20:27	LBD
Bromoform	ND	10	2.9	µg/L	10		SW-846 8260D	11/24/21	11/24/21 20:27	LBD
Bromomethane	ND	50	11	µg/L	10	V-34	SW-846 8260D	11/24/21	11/24/21 20:27	LBD
2-Butanone (MEK)	51	200	19	µg/L	10	V-05, J	SW-846 8260D	11/24/21	11/24/21 20:27	LBD
Carbon Disulfide	ND	50	15	µg/L	10		SW-846 8260D	11/24/21	11/24/21 20:27	LBD
Carbon Tetrachloride	ND	50	1.7	µg/L	10		SW-846 8260D	11/24/21	11/24/21 20:27	LBD
Chlorobenzene	ND	10	0.80	µg/L	10		SW-846 8260D	11/24/21	11/24/21 20:27	LBD
Chlorodibromomethane	ND	5.0	1.6	µg/L	10		SW-846 8260D	11/24/21	11/24/21 20:27	LBD
Chloroethane	ND	20	3.7	µg/L	10		SW-846 8260D	11/24/21	11/24/21 20:27	LBD
Chloroform	ND	20	1.9	µg/L	10		SW-846 8260D	11/24/21	11/24/21 20:27	LBD
Chloromethane	ND	20	3.8	µg/L	10	V-34, L-04, V-05	SW-846 8260D	11/24/21	11/24/21 20:27	LBD
Cyclohexane	ND	50	15	µg/L	10		SW-846 8260D	11/24/21	11/24/21 20:27	LBD
1,2-Dibromo-3-chloropropane (DBCP)	ND	50	7.2	µg/L	10		SW-846 8260D	11/24/21	11/24/21 20:27	LBD
1,2-Dibromoethane (EDB)	ND	5.0	1.5	µg/L	10		SW-846 8260D	11/24/21	11/24/21 20:27	LBD
1,2-Dichlorobenzene	ND	10	1.0	µg/L	10		SW-846 8260D	11/24/21	11/24/21 20:27	LBD
1,3-Dichlorobenzene	ND	10	0.90	µg/L	10		SW-846 8260D	11/24/21	11/24/21 20:27	LBD
1,4-Dichlorobenzene	ND	10	1.1	µg/L	10		SW-846 8260D	11/24/21	11/24/21 20:27	LBD
Dichlorodifluoromethane (Freon 12)	ND	20	2.0	µg/L	10		SW-846 8260D	11/24/21	11/24/21 20:27	LBD
1,1-Dichloroethane	2.6	10	1.6	µg/L	10	J	SW-846 8260D	11/24/21	11/24/21 20:27	LBD
1,2-Dichloroethane	ND	10	3.2	µg/L	10		SW-846 8260D	11/24/21	11/24/21 20:27	LBD
1,1-Dichloroethylene	4.0	10	1.6	µg/L	10	J	SW-846 8260D	11/24/21	11/24/21 20:27	LBD
cis-1,2-Dichloroethylene	36	10	1.5	µg/L	10		SW-846 8260D	11/24/21	11/24/21 20:27	LBD
trans-1,2-Dichloroethylene	ND	10	1.7	µg/L	10		SW-846 8260D	11/24/21	11/24/21 20:27	LBD
1,2-Dichloropropane	ND	10	1.8	µg/L	10		SW-846 8260D	11/24/21	11/24/21 20:27	LBD
cis-1,3-Dichloropropene	ND	5.0	1.2	µg/L	10		SW-846 8260D	11/24/21	11/24/21 20:27	LBD
trans-1,3-Dichloropropene	ND	5.0	1.5	µg/L	10		SW-846 8260D	11/24/21	11/24/21 20:27	LBD
1,4-Dioxane	ND	500	220	µg/L	10		SW-846 8260D	11/24/21	11/24/21 20:27	LBD
Ethylbenzene	ND	10	0.90	µg/L	10		SW-846 8260D	11/24/21	11/24/21 20:27	LBD
2-Hexanone (MBK)	ND	100	14	µg/L	10		SW-846 8260D	11/24/21	11/24/21 20:27	LBD
Isopropylbenzene (Cumene)	ND	10	1.0	µg/L	10		SW-846 8260D	11/24/21	11/24/21 20:27	LBD
Methyl Acetate	10	10	3.9	µg/L	10	L-04, V-05	SW-846 8260D	11/24/21	11/24/21 20:27	LBD
Methyl tert-Butyl Ether (MTBE)	ND	10	1.7	µg/L	10		SW-846 8260D	11/24/21	11/24/21 20:27	LBD
Methyl Cyclohexane	ND	10	3.3	µg/L	10		SW-846 8260D	11/24/21	11/24/21 20:27	LBD
Methylene Chloride	ND	50	3.0	µg/L	10		SW-846 8260D	11/24/21	11/24/21 20:27	LBD
4-Methyl-2-pentanone (MIBK)	ND	100	16	µg/L	10		SW-846 8260D	11/24/21	11/24/21 20:27	LBD
Styrene	ND	10	0.80	µg/L	10		SW-846 8260D	11/24/21	11/24/21 20:27	LBD
1,1,2,2-Tetrachloroethane	ND	5.0	0.90	µg/L	10		SW-846 8260D	11/24/21	11/24/21 20:27	LBD
Tetrachloroethylene	30	10	2.0	µg/L	10		SW-846 8260D	11/24/21	11/24/21 20:27	LBD
Toluene	ND	10	1.1	µg/L	10		SW-846 8260D	11/24/21	11/24/21 20:27	LBD
1,2,3-Trichlorobenzene	ND	50	1.4	µg/L	10		SW-846 8260D	11/24/21	11/24/21 20:27	LBD
1,2,4-Trichlorobenzene	ND	10	1.6	µg/L	10		SW-846 8260D	11/24/21	11/24/21 20:27	LBD

DRAFT

con-test®
A Pace Analytical® Laboratory

39 Spruce Street * East Longmeadow, MA 01028 * FAX 413/525-6405 * TEL. 413/525-2332

Project Location: New York, NY | Sample Description: | Work Order: 21K1547

Date Received: 11/22/2021

Field Sample #: 11-19-21 MW-13S | Sampled: 11/19/2021 09:16

Sample ID: 21K1547-13

Sample Matrix: Ground Water

Sample Flags: RL-11

Volatile Organic Compounds by GC/MS

Analyte	Results	RL	DL	Units	Dilution	Flag/Qual	Method	Date Prepared	Date/Time Analyzed	Analyst
1,1,1-Trichloroethane	ND	10	1.7	µg/L	10		SW-846 8260D	11/24/21	11/24/21 20:27	LBD
1,1,2-Trichloroethane	ND	10	1.5	µg/L	10		SW-846 8260D	11/24/21	11/24/21 20:27	LBD
Trichloroethylene	930	10	1.8	µg/L	10		SW-846 8260D	11/24/21	11/24/21 20:27	LBD
Trichlorofluoromethane (Freon 11)	ND	20	1.9	µg/L	10		SW-846 8260D	11/24/21	11/24/21 20:27	LBD
1,1,2-Trichloro-1,2,2-trifluoroethane (Freon 113)	ND	10	2.4	µg/L	10		SW-846 8260D	11/24/21	11/24/21 20:27	LBD
Vinyl Chloride	2.1	20	2.0	µg/L	10	J	SW-846 8260D	11/24/21	11/24/21 20:27	LBD
m+p Xylene	ND	20	1.8	µg/L	10		SW-846 8260D	11/24/21	11/24/21 20:27	LBD
o-Xylene	ND	10	0.90	µg/L	10		SW-846 8260D	11/24/21	11/24/21 20:27	LBD

Surrogates	% Recovery	Recovery Limits	Flag/Qual	
1,2-Dichloroethane-d4	83.0	70-130		11/24/21 20:27
Toluene-d8	95.3	70-130		11/24/21 20:27
4-Bromofluorobenzene	95.5	70-130		11/24/21 20:27

DRAFT

con-test® A Pace Analytical® Laboratory

39 Spruce Street * East Longmeadow, MA 01028 * FAX 413/525-6405 * TEL. 413/525-2332

Project Location: New York, NY | Sample Description: | Work Order: 21K1547

Date Received: 11/22/2021

Field Sample #: 11-19-21 MW-13I | Sampled: 11/19/2021 08:47

Sample ID: 21K1547-14

Sample Matrix: Ground Water

Volatile Organic Compounds by GC/MS

Analyte	Results	RL	DL	Units	Dilution	Flag/Qual	Method	Date Prepared	Date/Time Analyzed	Analyst
Acetone	ND	50	2.4	µg/L	1	V-05	SW-846 8260D	11/24/21	11/24/21 18:18	LBD
Benzene	ND	1.0	0.13	µg/L	1		SW-846 8260D	11/24/21	11/24/21 18:18	LBD
Bromochloromethane	ND	1.0	0.36	µg/L	1		SW-846 8260D	11/24/21	11/24/21 18:18	LBD
Bromodichloromethane	ND	0.50	0.14	µg/L	1		SW-846 8260D	11/24/21	11/24/21 18:18	LBD
Bromoform	ND	1.0	0.29	µg/L	1		SW-846 8260D	11/24/21	11/24/21 18:18	LBD
Bromomethane	ND	5.0	1.1	µg/L	1	V-34	SW-846 8260D	11/24/21	11/24/21 18:18	LBD
2-Butanone (MEK)	ND	20	1.9	µg/L	1	V-05	SW-846 8260D	11/24/21	11/24/21 18:18	LBD
Carbon Disulfide	ND	5.0	1.5	µg/L	1		SW-846 8260D	11/24/21	11/24/21 18:18	LBD
Carbon Tetrachloride	ND	5.0	0.17	µg/L	1		SW-846 8260D	11/24/21	11/24/21 18:18	LBD
Chlorobenzene	ND	1.0	0.080	µg/L	1		SW-846 8260D	11/24/21	11/24/21 18:18	LBD
Chlorodibromomethane	ND	0.50	0.16	µg/L	1		SW-846 8260D	11/24/21	11/24/21 18:18	LBD
Chloroethane	ND	2.0	0.37	µg/L	1		SW-846 8260D	11/24/21	11/24/21 18:18	LBD
Chloroform	ND	2.0	0.19	µg/L	1		SW-846 8260D	11/24/21	11/24/21 18:18	LBD
Chloromethane	ND	2.0	0.38	µg/L	1	L-04, V-05, V-34	SW-846 8260D	11/24/21	11/24/21 18:18	LBD
Cyclohexane	ND	5.0	1.5	µg/L	1		SW-846 8260D	11/24/21	11/24/21 18:18	LBD
1,2-Dibromo-3-chloropropane (DBCP)	ND	5.0	0.72	µg/L	1		SW-846 8260D	11/24/21	11/24/21 18:18	LBD
1,2-Dibromoethane (EDB)	ND	0.50	0.15	µg/L	1		SW-846 8260D	11/24/21	11/24/21 18:18	LBD
1,2-Dichlorobenzene	ND	1.0	0.10	µg/L	1		SW-846 8260D	11/24/21	11/24/21 18:18	LBD
1,3-Dichlorobenzene	ND	1.0	0.090	µg/L	1		SW-846 8260D	11/24/21	11/24/21 18:18	LBD
1,4-Dichlorobenzene	ND	1.0	0.11	µg/L	1		SW-846 8260D	11/24/21	11/24/21 18:18	LBD
Dichlorodifluoromethane (Freon 12)	ND	2.0	0.20	µg/L	1		SW-846 8260D	11/24/21	11/24/21 18:18	LBD
1,1-Dichloroethane	ND	1.0	0.16	µg/L	1		SW-846 8260D	11/24/21	11/24/21 18:18	LBD
1,2-Dichloroethane	ND	1.0	0.32	µg/L	1		SW-846 8260D	11/24/21	11/24/21 18:18	LBD
1,1-Dichloroethylene	0.18	1.0	0.16	µg/L	1	J	SW-846 8260D	11/24/21	11/24/21 18:18	LBD
cis-1,2-Dichloroethylene	1.5	1.0	0.15	µg/L	1		SW-846 8260D	11/24/21	11/24/21 18:18	LBD
trans-1,2-Dichloroethylene	ND	1.0	0.17	µg/L	1		SW-846 8260D	11/24/21	11/24/21 18:18	LBD
1,2-Dichloropropane	ND	1.0	0.18	µg/L	1		SW-846 8260D	11/24/21	11/24/21 18:18	LBD
cis-1,3-Dichloropropene	ND	0.50	0.12	µg/L	1		SW-846 8260D	11/24/21	11/24/21 18:18	LBD
trans-1,3-Dichloropropene	ND	0.50	0.15	µg/L	1		SW-846 8260D	11/24/21	11/24/21 18:18	LBD
1,4-Dioxane	ND	50	22	µg/L	1		SW-846 8260D	11/24/21	11/24/21 18:18	LBD
Ethylbenzene	ND	1.0	0.090	µg/L	1		SW-846 8260D	11/24/21	11/24/21 18:18	LBD
2-Hexanone (MBK)	ND	10	1.4	µg/L	1		SW-846 8260D	11/24/21	11/24/21 18:18	LBD
Isopropylbenzene (Cumene)	ND	1.0	0.10	µg/L	1		SW-846 8260D	11/24/21	11/24/21 18:18	LBD
Methyl Acetate	ND	1.0	0.39	µg/L	1	L-04, V-05	SW-846 8260D	11/24/21	11/24/21 18:18	LBD
Methyl tert-Butyl Ether (MTBE)	0.51	1.0	0.17	µg/L	1	J	SW-846 8260D	11/24/21	11/24/21 18:18	LBD
Methyl Cyclohexane	ND	1.0	0.33	µg/L	1		SW-846 8260D	11/24/21	11/24/21 18:18	LBD
Methylene Chloride	ND	5.0	0.30	µg/L	1		SW-846 8260D	11/24/21	11/24/21 18:18	LBD
4-Methyl-2-pentanone (MIBK)	ND	10	1.6	µg/L	1		SW-846 8260D	11/24/21	11/24/21 18:18	LBD
Styrene	ND	1.0	0.080	µg/L	1		SW-846 8260D	11/24/21	11/24/21 18:18	LBD
1,1,2,2-Tetrachloroethane	ND	0.50	0.090	µg/L	1		SW-846 8260D	11/24/21	11/24/21 18:18	LBD
Tetrachloroethylene	33	1.0	0.20	µg/L	1		SW-846 8260D	11/24/21	11/24/21 18:18	LBD
Toluene	ND	1.0	0.11	µg/L	1		SW-846 8260D	11/24/21	11/24/21 18:18	LBD
1,2,3-Trichlorobenzene	ND	5.0	0.14	µg/L	1		SW-846 8260D	11/24/21	11/24/21 18:18	LBD
1,2,4-Trichlorobenzene	ND	1.0	0.16	µg/L	1		SW-846 8260D	11/24/21	11/24/21 18:18	LBD

DRAFT

con-test®
A Pace Analytical® Laboratory

39 Spruce Street * East Longmeadow, MA 01028 * FAX 413/525-6405 * TEL. 413/525-2332

Project Location: New York, NY | Sample Description: | Work Order: 21K1547

Date Received: 11/22/2021

Field Sample #: 11-19-21 MW-13I | Sampled: 11/19/2021 08:47

Sample ID: 21K1547-14

Sample Matrix: Ground Water

Volatile Organic Compounds by GC/MS

Analyte	Results	RL	DL	Units	Dilution	Flag/Qual	Method	Date Prepared	Date/Time Analyzed	Analyst
1,1,1-Trichloroethane	ND	1.0	0.17	µg/L	1		SW-846 8260D	11/24/21	11/24/21 18:18	LBD
1,1,2-Trichloroethane	ND	1.0	0.15	µg/L	1		SW-846 8260D	11/24/21	11/24/21 18:18	LBD
Trichloroethylene	38	1.0	0.18	µg/L	1		SW-846 8260D	11/24/21	11/24/21 18:18	LBD
Trichlorofluoromethane (Freon 11)	ND	2.0	0.19	µg/L	1		SW-846 8260D	11/24/21	11/24/21 18:18	LBD
1,1,2-Trichloro-1,2,2-trifluoroethane (Freon 113)	ND	1.0	0.24	µg/L	1		SW-846 8260D	11/24/21	11/24/21 18:18	LBD
Vinyl Chloride	ND	2.0	0.20	µg/L	1		SW-846 8260D	11/24/21	11/24/21 18:18	LBD
m+p Xylene	ND	2.0	0.18	µg/L	1		SW-846 8260D	11/24/21	11/24/21 18:18	LBD
o-Xylene	ND	1.0	0.090	µg/L	1		SW-846 8260D	11/24/21	11/24/21 18:18	LBD

Surrogates	% Recovery	Recovery Limits	Flag/Qual	
1,2-Dichloroethane-d4	81.4	70-130		11/24/21 18:18
Toluene-d8	96.6	70-130		11/24/21 18:18
4-Bromofluorobenzene	96.9	70-130		11/24/21 18:18

DRAFT

con-test® A Pace Analytical® Laboratory

39 Spruce Street * East Longmeadow, MA 01028 * FAX 413/525-6405 * TEL. 413/525-2332

Project Location: New York, NY | Sample Description: | Work Order: 21K1547

Date Received: 11/22/2021

Field Sample #: DUP-3 | Sampled: 11/19/2021 00:00

Sample ID: 21K1547-15

Sample Matrix: Ground Water

Volatile Organic Compounds by GC/MS

Analyte	Results	RL	DL	Units	Dilution	Flag/Qual	Method	Date Prepared	Date/Time Analyzed	Analyst
Acetone	ND	50	2.4	µg/L	1	V-05	SW-846 8260D	11/24/21	11/25/21 8:35	LBD
Benzene	ND	1.0	0.13	µg/L	1		SW-846 8260D	11/24/21	11/25/21 8:35	LBD
Bromochloromethane	ND	1.0	0.36	µg/L	1		SW-846 8260D	11/24/21	11/25/21 8:35	LBD
Bromodichloromethane	ND	0.50	0.14	µg/L	1		SW-846 8260D	11/24/21	11/25/21 8:35	LBD
Bromoform	ND	1.0	0.29	µg/L	1		SW-846 8260D	11/24/21	11/25/21 8:35	LBD
Bromomethane	ND	5.0	1.1	µg/L	1	V-34	SW-846 8260D	11/24/21	11/25/21 8:35	LBD
2-Butanone (MEK)	ND	20	1.9	µg/L	1	V-05	SW-846 8260D	11/24/21	11/25/21 8:35	LBD
Carbon Disulfide	ND	5.0	1.5	µg/L	1		SW-846 8260D	11/24/21	11/25/21 8:35	LBD
Carbon Tetrachloride	ND	5.0	0.17	µg/L	1		SW-846 8260D	11/24/21	11/25/21 8:35	LBD
Chlorobenzene	ND	1.0	0.080	µg/L	1		SW-846 8260D	11/24/21	11/25/21 8:35	LBD
Chlorodibromomethane	ND	0.50	0.16	µg/L	1		SW-846 8260D	11/24/21	11/25/21 8:35	LBD
Chloroethane	ND	2.0	0.37	µg/L	1		SW-846 8260D	11/24/21	11/25/21 8:35	LBD
Chloroform	ND	2.0	0.19	µg/L	1		SW-846 8260D	11/24/21	11/25/21 8:35	LBD
Chloromethane	ND	2.0	0.38	µg/L	1	V-05, V-34	SW-846 8260D	11/24/21	11/25/21 8:35	LBD
Cyclohexane	ND	5.0	1.5	µg/L	1		SW-846 8260D	11/24/21	11/25/21 8:35	LBD
1,2-Dibromo-3-chloropropane (DBCP)	ND	5.0	0.72	µg/L	1		SW-846 8260D	11/24/21	11/25/21 8:35	LBD
1,2-Dibromoethane (EDB)	ND	0.50	0.15	µg/L	1		SW-846 8260D	11/24/21	11/25/21 8:35	LBD
1,2-Dichlorobenzene	ND	1.0	0.10	µg/L	1		SW-846 8260D	11/24/21	11/25/21 8:35	LBD
1,3-Dichlorobenzene	ND	1.0	0.090	µg/L	1		SW-846 8260D	11/24/21	11/25/21 8:35	LBD
1,4-Dichlorobenzene	ND	1.0	0.11	µg/L	1		SW-846 8260D	11/24/21	11/25/21 8:35	LBD
Dichlorodifluoromethane (Freon 12)	ND	2.0	0.20	µg/L	1		SW-846 8260D	11/24/21	11/25/21 8:35	LBD
1,1-Dichloroethane	ND	1.0	0.16	µg/L	1		SW-846 8260D	11/24/21	11/25/21 8:35	LBD
1,2-Dichloroethane	ND	1.0	0.32	µg/L	1		SW-846 8260D	11/24/21	11/25/21 8:35	LBD
1,1-Dichloroethylene	0.22	1.0	0.16	µg/L	1	J	SW-846 8260D	11/24/21	11/25/21 8:35	LBD
cis-1,2-Dichloroethylene	1.5	1.0	0.15	µg/L	1		SW-846 8260D	11/24/21	11/25/21 8:35	LBD
trans-1,2-Dichloroethylene	ND	1.0	0.17	µg/L	1		SW-846 8260D	11/24/21	11/25/21 8:35	LBD
1,2-Dichloropropane	ND	1.0	0.18	µg/L	1		SW-846 8260D	11/24/21	11/25/21 8:35	LBD
cis-1,3-Dichloropropene	ND	0.50	0.12	µg/L	1		SW-846 8260D	11/24/21	11/25/21 8:35	LBD
trans-1,3-Dichloropropene	ND	0.50	0.15	µg/L	1		SW-846 8260D	11/24/21	11/25/21 8:35	LBD
1,4-Dioxane	ND	50	22	µg/L	1		SW-846 8260D	11/24/21	11/25/21 8:35	LBD
Ethylbenzene	ND	1.0	0.090	µg/L	1		SW-846 8260D	11/24/21	11/25/21 8:35	LBD
2-Hexanone (MBK)	ND	10	1.4	µg/L	1		SW-846 8260D	11/24/21	11/25/21 8:35	LBD
Isopropylbenzene (Cumene)	ND	1.0	0.10	µg/L	1		SW-846 8260D	11/24/21	11/25/21 8:35	LBD
Methyl Acetate	ND	1.0	0.39	µg/L	1	V-05	SW-846 8260D	11/24/21	11/25/21 8:35	LBD
Methyl tert-Butyl Ether (MTBE)	0.52	1.0	0.17	µg/L	1	J	SW-846 8260D	11/24/21	11/25/21 8:35	LBD
Methyl Cyclohexane	ND	1.0	0.33	µg/L	1		SW-846 8260D	11/24/21	11/25/21 8:35	LBD
Methylene Chloride	ND	5.0	0.30	µg/L	1		SW-846 8260D	11/24/21	11/25/21 8:35	LBD
4-Methyl-2-pentanone (MIBK)	ND	10	1.6	µg/L	1		SW-846 8260D	11/24/21	11/25/21 8:35	LBD
Styrene	ND	1.0	0.080	µg/L	1		SW-846 8260D	11/24/21	11/25/21 8:35	LBD
1,1,2,2-Tetrachloroethane	ND	0.50	0.090	µg/L	1		SW-846 8260D	11/24/21	11/25/21 8:35	LBD
Tetrachloroethylene	32	1.0	0.20	µg/L	1		SW-846 8260D	11/24/21	11/25/21 8:35	LBD
Toluene	ND	1.0	0.11	µg/L	1		SW-846 8260D	11/24/21	11/25/21 8:35	LBD
1,2,3-Trichlorobenzene	ND	5.0	0.14	µg/L	1		SW-846 8260D	11/24/21	11/25/21 8:35	LBD
1,2,4-Trichlorobenzene	ND	1.0	0.16	µg/L	1		SW-846 8260D	11/24/21	11/25/21 8:35	LBD

DRAFT

con-test®
A Pace Analytical® Laboratory

39 Spruce Street * East Longmeadow, MA 01028 * FAX 413/525-6405 * TEL. 413/525-2332

Project Location: New York, NY | Sample Description: | Work Order: 21K1547

Date Received: 11/22/2021

Field Sample #: DUP-3 | Sampled: 11/19/2021 00:00

Sample ID: 21K1547-15

Sample Matrix: Ground Water

Volatile Organic Compounds by GC/MS

Analyte	Results	RL	DL	Units	Dilution	Flag/Qual	Method	Date Prepared	Date/Time Analyzed	Analyst
1,1,1-Trichloroethane	ND	1.0	0.17	µg/L	1		SW-846 8260D	11/24/21	11/25/21 8:35	LBD
1,1,2-Trichloroethane	ND	1.0	0.15	µg/L	1		SW-846 8260D	11/24/21	11/25/21 8:35	LBD
Trichloroethylene	38	1.0	0.18	µg/L	1		SW-846 8260D	11/24/21	11/25/21 8:35	LBD
Trichlorofluoromethane (Freon 11)	ND	2.0	0.19	µg/L	1		SW-846 8260D	11/24/21	11/25/21 8:35	LBD
1,1,2-Trichloro-1,2,2-trifluoroethane (Freon 113)	ND	1.0	0.24	µg/L	1		SW-846 8260D	11/24/21	11/25/21 8:35	LBD
Vinyl Chloride	ND	2.0	0.20	µg/L	1		SW-846 8260D	11/24/21	11/25/21 8:35	LBD
m+p Xylene	ND	2.0	0.18	µg/L	1		SW-846 8260D	11/24/21	11/25/21 8:35	LBD
o-Xylene	ND	1.0	0.090	µg/L	1		SW-846 8260D	11/24/21	11/25/21 8:35	LBD

Surrogates	% Recovery	Recovery Limits	Flag/Qual		
1,2-Dichloroethane-d4	83.5	70-130		11/25/21 8:35	
Toluene-d8	95.2	70-130		11/25/21 8:35	
4-Bromofluorobenzene	95.0	70-130		11/25/21 8:35	

DRAFT

con-test® A Pace Analytical® Laboratory

39 Spruce Street * East Longmeadow, MA 01028 * FAX 413/525-6405 * TEL. 413/525-2332

Project Location: New York, NY | Sample Description: | Work Order: 21K1547

Date Received: 11/22/2021

Field Sample #: Field Blank 3 | Sampled: 11/19/2021 00:00

Sample ID: 21K1547-16

Sample Matrix: Ground Water

Volatile Organic Compounds by GC/MS

Analyte	Results	RL	DL	Units	Dilution	Flag/Qual	Method	Date Prepared	Date/Time Analyzed	Analyst
Acetone	ND	50	2.4	µg/L	1	V-05	SW-846 8260D	11/24/21	11/25/21 2:05	LBD
Benzene	ND	1.0	0.13	µg/L	1		SW-846 8260D	11/24/21	11/25/21 2:05	LBD
Bromochloromethane	ND	1.0	0.36	µg/L	1		SW-846 8260D	11/24/21	11/25/21 2:05	LBD
Bromodichloromethane	ND	0.50	0.14	µg/L	1		SW-846 8260D	11/24/21	11/25/21 2:05	LBD
Bromoform	ND	1.0	0.29	µg/L	1		SW-846 8260D	11/24/21	11/25/21 2:05	LBD
Bromomethane	ND	5.0	1.1	µg/L	1	V-34	SW-846 8260D	11/24/21	11/25/21 2:05	LBD
2-Butanone (MEK)	ND	20	1.9	µg/L	1	V-05	SW-846 8260D	11/24/21	11/25/21 2:05	LBD
Carbon Disulfide	ND	5.0	1.5	µg/L	1		SW-846 8260D	11/24/21	11/25/21 2:05	LBD
Carbon Tetrachloride	ND	5.0	0.17	µg/L	1		SW-846 8260D	11/24/21	11/25/21 2:05	LBD
Chlorobenzene	ND	1.0	0.080	µg/L	1		SW-846 8260D	11/24/21	11/25/21 2:05	LBD
Chlorodibromomethane	ND	0.50	0.16	µg/L	1		SW-846 8260D	11/24/21	11/25/21 2:05	LBD
Chloroethane	ND	2.0	0.37	µg/L	1		SW-846 8260D	11/24/21	11/25/21 2:05	LBD
Chloroform	ND	2.0	0.19	µg/L	1		SW-846 8260D	11/24/21	11/25/21 2:05	LBD
Chloromethane	ND	2.0	0.38	µg/L	1	V-05, V-34	SW-846 8260D	11/24/21	11/25/21 2:05	LBD
Cyclohexane	ND	5.0	1.5	µg/L	1		SW-846 8260D	11/24/21	11/25/21 2:05	LBD
1,2-Dibromo-3-chloropropane (DBCP)	ND	5.0	0.72	µg/L	1		SW-846 8260D	11/24/21	11/25/21 2:05	LBD
1,2-Dibromoethane (EDB)	ND	0.50	0.15	µg/L	1		SW-846 8260D	11/24/21	11/25/21 2:05	LBD
1,2-Dichlorobenzene	ND	1.0	0.10	µg/L	1		SW-846 8260D	11/24/21	11/25/21 2:05	LBD
1,3-Dichlorobenzene	ND	1.0	0.090	µg/L	1		SW-846 8260D	11/24/21	11/25/21 2:05	LBD
1,4-Dichlorobenzene	ND	1.0	0.11	µg/L	1		SW-846 8260D	11/24/21	11/25/21 2:05	LBD
Dichlorodifluoromethane (Freon 12)	ND	2.0	0.20	µg/L	1		SW-846 8260D	11/24/21	11/25/21 2:05	LBD
1,1-Dichloroethane	ND	1.0	0.16	µg/L	1		SW-846 8260D	11/24/21	11/25/21 2:05	LBD
1,2-Dichloroethane	ND	1.0	0.32	µg/L	1		SW-846 8260D	11/24/21	11/25/21 2:05	LBD
1,1-Dichloroethylene	ND	1.0	0.16	µg/L	1		SW-846 8260D	11/24/21	11/25/21 2:05	LBD
cis-1,2-Dichloroethylene	ND	1.0	0.15	µg/L	1		SW-846 8260D	11/24/21	11/25/21 2:05	LBD
trans-1,2-Dichloroethylene	ND	1.0	0.17	µg/L	1		SW-846 8260D	11/24/21	11/25/21 2:05	LBD
1,2-Dichloropropane	ND	1.0	0.18	µg/L	1		SW-846 8260D	11/24/21	11/25/21 2:05	LBD
cis-1,3-Dichloropropene	ND	0.50	0.12	µg/L	1		SW-846 8260D	11/24/21	11/25/21 2:05	LBD
trans-1,3-Dichloropropene	ND	0.50	0.15	µg/L	1		SW-846 8260D	11/24/21	11/25/21 2:05	LBD
1,4-Dioxane	ND	50	22	µg/L	1		SW-846 8260D	11/24/21	11/25/21 2:05	LBD
Ethylbenzene	ND	1.0	0.090	µg/L	1		SW-846 8260D	11/24/21	11/25/21 2:05	LBD
2-Hexanone (MBK)	ND	10	1.4	µg/L	1		SW-846 8260D	11/24/21	11/25/21 2:05	LBD
Isopropylbenzene (Cumene)	ND	1.0	0.10	µg/L	1		SW-846 8260D	11/24/21	11/25/21 2:05	LBD
Methyl Acetate	ND	1.0	0.39	µg/L	1	V-05	SW-846 8260D	11/24/21	11/25/21 2:05	LBD
Methyl tert-Butyl Ether (MTBE)	ND	1.0	0.17	µg/L	1		SW-846 8260D	11/24/21	11/25/21 2:05	LBD
Methyl Cyclohexane	ND	1.0	0.33	µg/L	1		SW-846 8260D	11/24/21	11/25/21 2:05	LBD
Methylene Chloride	ND	5.0	0.30	µg/L	1		SW-846 8260D	11/24/21	11/25/21 2:05	LBD
4-Methyl-2-pentanone (MIBK)	ND	10	1.6	µg/L	1		SW-846 8260D	11/24/21	11/25/21 2:05	LBD
Styrene	ND	1.0	0.080	µg/L	1		SW-846 8260D	11/24/21	11/25/21 2:05	LBD
1,1,2,2-Tetrachloroethane	ND	0.50	0.090	µg/L	1		SW-846 8260D	11/24/21	11/25/21 2:05	LBD
Tetrachloroethylene	ND	1.0	0.20	µg/L	1		SW-846 8260D	11/24/21	11/25/21 2:05	LBD
Toluene	ND	1.0	0.11	µg/L	1		SW-846 8260D	11/24/21	11/25/21 2:05	LBD
1,2,3-Trichlorobenzene	ND	5.0	0.14	µg/L	1		SW-846 8260D	11/24/21	11/25/21 2:05	LBD
1,2,4-Trichlorobenzene	ND	1.0	0.16	µg/L	1		SW-846 8260D	11/24/21	11/25/21 2:05	LBD

DRAFT

con-test®
A Pace Analytical® Laboratory

39 Spruce Street * East Longmeadow, MA 01028 * FAX 413/525-6405 * TEL. 413/525-2332

Project Location: New York, NY | Sample Description: | Work Order: 21K1547

Date Received: 11/22/2021

Field Sample #: Field Blank 3 | Sampled: 11/19/2021 00:00

Sample ID: 21K1547-16

Sample Matrix: Ground Water

Volatile Organic Compounds by GC/MS

Analyte	Results	RL	DL	Units	Dilution	Flag/Qual	Method	Date Prepared	Date/Time Analyzed	Analyst
1,1,1-Trichloroethane	ND	1.0	0.17	µg/L	1		SW-846 8260D	11/24/21	11/25/21 2:05	LBD
1,1,2-Trichloroethane	ND	1.0	0.15	µg/L	1		SW-846 8260D	11/24/21	11/25/21 2:05	LBD
Trichloroethylene	ND	1.0	0.18	µg/L	1		SW-846 8260D	11/24/21	11/25/21 2:05	LBD
Trichlorofluoromethane (Freon 11)	ND	2.0	0.19	µg/L	1		SW-846 8260D	11/24/21	11/25/21 2:05	LBD
1,1,2-Trichloro-1,2,2-trifluoroethane (Freon 113)	ND	1.0	0.24	µg/L	1		SW-846 8260D	11/24/21	11/25/21 2:05	LBD
Vinyl Chloride	ND	2.0	0.20	µg/L	1		SW-846 8260D	11/24/21	11/25/21 2:05	LBD
m+p Xylene	ND	2.0	0.18	µg/L	1		SW-846 8260D	11/24/21	11/25/21 2:05	LBD
o-Xylene	ND	1.0	0.090	µg/L	1		SW-846 8260D	11/24/21	11/25/21 2:05	LBD

Surrogates	% Recovery	Recovery Limits	Flag/Qual		
1,2-Dichloroethane-d4	83.5	70-130		11/25/21 2:05	
Toluene-d8	95.0	70-130		11/25/21 2:05	
4-Bromofluorobenzene	95.8	70-130		11/25/21 2:05	

DRAFT

con-test® A Pace Analytical® Laboratory

39 Spruce Street * East Longmeadow, MA 01028 * FAX 413/525-6405 * TEL. 413/525-2332

Project Location: New York, NY | Sample Description: | Work Order: 21K1547

Date Received: 11/22/2021

Field Sample #: 11-19-21 EAR-MW-18D | Sampled: 11/19/2021 14:51

Sample ID: 21K1547-17

Sample Matrix: Ground Water

Volatile Organic Compounds by GC/MS

Analyte	Results	RL	DL	Units	Dilution	Flag/Qual	Method	Date Prepared	Date/Time Analyzed	Analyst
Acetone	ND	50	2.4	µg/L	1	V-05	SW-846 8260D	11/24/21	11/25/21 9:27	LBD
Benzene	ND	1.0	0.13	µg/L	1		SW-846 8260D	11/24/21	11/25/21 9:27	LBD
Bromochloromethane	ND	1.0	0.36	µg/L	1		SW-846 8260D	11/24/21	11/25/21 9:27	LBD
Bromodichloromethane	ND	0.50	0.14	µg/L	1		SW-846 8260D	11/24/21	11/25/21 9:27	LBD
Bromoform	ND	1.0	0.29	µg/L	1		SW-846 8260D	11/24/21	11/25/21 9:27	LBD
Bromomethane	ND	5.0	1.1	µg/L	1	V-34	SW-846 8260D	11/24/21	11/25/21 9:27	LBD
2-Butanone (MEK)	ND	20	1.9	µg/L	1	V-05	SW-846 8260D	11/24/21	11/25/21 9:27	LBD
Carbon Disulfide	ND	5.0	1.5	µg/L	1		SW-846 8260D	11/24/21	11/25/21 9:27	LBD
Carbon Tetrachloride	ND	5.0	0.17	µg/L	1		SW-846 8260D	11/24/21	11/25/21 9:27	LBD
Chlorobenzene	ND	1.0	0.080	µg/L	1		SW-846 8260D	11/24/21	11/25/21 9:27	LBD
Chlorodibromomethane	ND	0.50	0.16	µg/L	1		SW-846 8260D	11/24/21	11/25/21 9:27	LBD
Chloroethane	ND	2.0	0.37	µg/L	1		SW-846 8260D	11/24/21	11/25/21 9:27	LBD
Chloroform	ND	2.0	0.19	µg/L	1		SW-846 8260D	11/24/21	11/25/21 9:27	LBD
Chloromethane	ND	2.0	0.38	µg/L	1	V-05, V-34	SW-846 8260D	11/24/21	11/25/21 9:27	LBD
Cyclohexane	ND	5.0	1.5	µg/L	1		SW-846 8260D	11/24/21	11/25/21 9:27	LBD
1,2-Dibromo-3-chloropropane (DBCP)	ND	5.0	0.72	µg/L	1		SW-846 8260D	11/24/21	11/25/21 9:27	LBD
1,2-Dibromoethane (EDB)	ND	0.50	0.15	µg/L	1		SW-846 8260D	11/24/21	11/25/21 9:27	LBD
1,2-Dichlorobenzene	ND	1.0	0.10	µg/L	1		SW-846 8260D	11/24/21	11/25/21 9:27	LBD
1,3-Dichlorobenzene	ND	1.0	0.090	µg/L	1		SW-846 8260D	11/24/21	11/25/21 9:27	LBD
1,4-Dichlorobenzene	ND	1.0	0.11	µg/L	1		SW-846 8260D	11/24/21	11/25/21 9:27	LBD
Dichlorodifluoromethane (Freon 12)	ND	2.0	0.20	µg/L	1		SW-846 8260D	11/24/21	11/25/21 9:27	LBD
1,1-Dichloroethane	ND	1.0	0.16	µg/L	1		SW-846 8260D	11/24/21	11/25/21 9:27	LBD
1,2-Dichloroethane	ND	1.0	0.32	µg/L	1		SW-846 8260D	11/24/21	11/25/21 9:27	LBD
1,1-Dichloroethylene	0.19	1.0	0.16	µg/L	1	J	SW-846 8260D	11/24/21	11/25/21 9:27	LBD
cis-1,2-Dichloroethylene	0.32	1.0	0.15	µg/L	1	J	SW-846 8260D	11/24/21	11/25/21 9:27	LBD
trans-1,2-Dichloroethylene	ND	1.0	0.17	µg/L	1		SW-846 8260D	11/24/21	11/25/21 9:27	LBD
1,2-Dichloropropane	ND	1.0	0.18	µg/L	1		SW-846 8260D	11/24/21	11/25/21 9:27	LBD
cis-1,3-Dichloropropene	ND	0.50	0.12	µg/L	1		SW-846 8260D	11/24/21	11/25/21 9:27	LBD
trans-1,3-Dichloropropene	ND	0.50	0.15	µg/L	1		SW-846 8260D	11/24/21	11/25/21 9:27	LBD
1,4-Dioxane	ND	50	22	µg/L	1		SW-846 8260D	11/24/21	11/25/21 9:27	LBD
Ethylbenzene	ND	1.0	0.090	µg/L	1		SW-846 8260D	11/24/21	11/25/21 9:27	LBD
2-Hexanone (MBK)	ND	10	1.4	µg/L	1		SW-846 8260D	11/24/21	11/25/21 9:27	LBD
Isopropylbenzene (Cumene)	ND	1.0	0.10	µg/L	1		SW-846 8260D	11/24/21	11/25/21 9:27	LBD
Methyl Acetate	ND	1.0	0.39	µg/L	1	V-05	SW-846 8260D	11/24/21	11/25/21 9:27	LBD
Methyl tert-Butyl Ether (MTBE)	0.34	1.0	0.17	µg/L	1	J	SW-846 8260D	11/24/21	11/25/21 9:27	LBD
Methyl Cyclohexane	ND	1.0	0.33	µg/L	1		SW-846 8260D	11/24/21	11/25/21 9:27	LBD
Methylene Chloride	ND	5.0	0.30	µg/L	1		SW-846 8260D	11/24/21	11/25/21 9:27	LBD
4-Methyl-2-pentanone (MIBK)	ND	10	1.6	µg/L	1		SW-846 8260D	11/24/21	11/25/21 9:27	LBD
Styrene	ND	1.0	0.080	µg/L	1		SW-846 8260D	11/24/21	11/25/21 9:27	LBD
1,1,2,2-Tetrachloroethane	ND	0.50	0.090	µg/L	1		SW-846 8260D	11/24/21	11/25/21 9:27	LBD
Tetrachloroethylene	15	1.0	0.20	µg/L	1		SW-846 8260D	11/24/21	11/25/21 9:27	LBD
Toluene	ND	1.0	0.11	µg/L	1		SW-846 8260D	11/24/21	11/25/21 9:27	LBD
1,2,3-Trichlorobenzene	ND	5.0	0.14	µg/L	1		SW-846 8260D	11/24/21	11/25/21 9:27	LBD
1,2,4-Trichlorobenzene	ND	1.0	0.16	µg/L	1		SW-846 8260D	11/24/21	11/25/21 9:27	LBD

DRAFT

con-test®
A Pace Analytical® Laboratory

39 Spruce Street * East Longmeadow, MA 01028 * FAX 413/525-6405 * TEL. 413/525-2332

Project Location: New York, NY | Sample Description: | Work Order: 21K1547

Date Received: 11/22/2021

Field Sample #: 11-19-21 EAR-MW-18D | Sampled: 11/19/2021 14:51

Sample ID: 21K1547-17

Sample Matrix: Ground Water

Volatile Organic Compounds by GC/MS

Analyte	Results	RL	DL	Units	Dilution	Flag/Qual	Method	Date Prepared	Date/Time Analyzed	Analyst
1,1,1-Trichloroethane	ND	1.0	0.17	µg/L	1		SW-846 8260D	11/24/21	11/25/21 9:27	LBD
1,1,2-Trichloroethane	ND	1.0	0.15	µg/L	1		SW-846 8260D	11/24/21	11/25/21 9:27	LBD
Trichloroethylene	18	1.0	0.18	µg/L	1		SW-846 8260D	11/24/21	11/25/21 9:27	LBD
Trichlorofluoromethane (Freon 11)	ND	2.0	0.19	µg/L	1		SW-846 8260D	11/24/21	11/25/21 9:27	LBD
1,1,2-Trichloro-1,2,2-trifluoroethane (Freon 113)	ND	1.0	0.24	µg/L	1		SW-846 8260D	11/24/21	11/25/21 9:27	LBD
Vinyl Chloride	ND	2.0	0.20	µg/L	1		SW-846 8260D	11/24/21	11/25/21 9:27	LBD
m+p Xylene	ND	2.0	0.18	µg/L	1		SW-846 8260D	11/24/21	11/25/21 9:27	LBD
o-Xylene	ND	1.0	0.090	µg/L	1		SW-846 8260D	11/24/21	11/25/21 9:27	LBD

Surrogates	% Recovery	Recovery Limits	Flag/Qual	
1,2-Dichloroethane-d4	84.7	70-130		11/25/21 9:27
Toluene-d8	95.7	70-130		11/25/21 9:27
4-Bromofluorobenzene	96.3	70-130		11/25/21 9:27

DRAFT

con-test® A Pace Analytical® Laboratory

39 Spruce Street * East Longmeadow, MA 01028 * FAX 413/525-6405 * TEL. 413/525-2332

Project Location: New York, NY | Sample Description: | Work Order: 21K1547

Date Received: 11/22/2021

Field Sample #: 11-19-21 EAR-MW-18I | Sampled: 11/19/2021 15:55

Sample ID: 21K1547-18

Sample Matrix: Ground Water

Volatile Organic Compounds by GC/MS

Analyte	Results	RL	DL	Units	Dilution	Flag/Qual	Method	Date Prepared	Date/Time Analyzed	Analyst
Acetone	ND	50	2.4	µg/L	1	V-05	SW-846 8260D	11/24/21	11/25/21 10:19	LBD
Benzene	ND	1.0	0.13	µg/L	1		SW-846 8260D	11/24/21	11/25/21 10:19	LBD
Bromochloromethane	ND	1.0	0.36	µg/L	1		SW-846 8260D	11/24/21	11/25/21 10:19	LBD
Bromodichloromethane	ND	0.50	0.14	µg/L	1		SW-846 8260D	11/24/21	11/25/21 10:19	LBD
Bromoform	ND	1.0	0.29	µg/L	1		SW-846 8260D	11/24/21	11/25/21 10:19	LBD
Bromomethane	ND	5.0	1.1	µg/L	1	V-34	SW-846 8260D	11/24/21	11/25/21 10:19	LBD
2-Butanone (MEK)	ND	20	1.9	µg/L	1	V-05	SW-846 8260D	11/24/21	11/25/21 10:19	LBD
Carbon Disulfide	ND	5.0	1.5	µg/L	1		SW-846 8260D	11/24/21	11/25/21 10:19	LBD
Carbon Tetrachloride	ND	5.0	0.17	µg/L	1		SW-846 8260D	11/24/21	11/25/21 10:19	LBD
Chlorobenzene	ND	1.0	0.080	µg/L	1		SW-846 8260D	11/24/21	11/25/21 10:19	LBD
Chlorodibromomethane	ND	0.50	0.16	µg/L	1		SW-846 8260D	11/24/21	11/25/21 10:19	LBD
Chloroethane	ND	2.0	0.37	µg/L	1		SW-846 8260D	11/24/21	11/25/21 10:19	LBD
Chloroform	0.24	2.0	0.19	µg/L	1	J	SW-846 8260D	11/24/21	11/25/21 10:19	LBD
Chloromethane	ND	2.0	0.38	µg/L	1	V-05, V-34	SW-846 8260D	11/24/21	11/25/21 10:19	LBD
Cyclohexane	ND	5.0	1.5	µg/L	1		SW-846 8260D	11/24/21	11/25/21 10:19	LBD
1,2-Dibromo-3-chloropropane (DBCP)	ND	5.0	0.72	µg/L	1		SW-846 8260D	11/24/21	11/25/21 10:19	LBD
1,2-Dibromoethane (EDB)	ND	0.50	0.15	µg/L	1		SW-846 8260D	11/24/21	11/25/21 10:19	LBD
1,2-Dichlorobenzene	ND	1.0	0.10	µg/L	1		SW-846 8260D	11/24/21	11/25/21 10:19	LBD
1,3-Dichlorobenzene	ND	1.0	0.090	µg/L	1		SW-846 8260D	11/24/21	11/25/21 10:19	LBD
1,4-Dichlorobenzene	ND	1.0	0.11	µg/L	1		SW-846 8260D	11/24/21	11/25/21 10:19	LBD
Dichlorodifluoromethane (Freon 12)	ND	2.0	0.20	µg/L	1		SW-846 8260D	11/24/21	11/25/21 10:19	LBD
1,1-Dichloroethane	0.23	1.0	0.16	µg/L	1	J	SW-846 8260D	11/24/21	11/25/21 10:19	LBD
1,2-Dichloroethane	ND	1.0	0.32	µg/L	1		SW-846 8260D	11/24/21	11/25/21 10:19	LBD
1,1-Dichloroethylene	0.47	1.0	0.16	µg/L	1	J	SW-846 8260D	11/24/21	11/25/21 10:19	LBD
cis-1,2-Dichloroethylene	3.3	1.0	0.15	µg/L	1		SW-846 8260D	11/24/21	11/25/21 10:19	LBD
trans-1,2-Dichloroethylene	ND	1.0	0.17	µg/L	1		SW-846 8260D	11/24/21	11/25/21 10:19	LBD
1,2-Dichloropropane	ND	1.0	0.18	µg/L	1		SW-846 8260D	11/24/21	11/25/21 10:19	LBD
cis-1,3-Dichloropropene	ND	0.50	0.12	µg/L	1		SW-846 8260D	11/24/21	11/25/21 10:19	LBD
trans-1,3-Dichloropropene	ND	0.50	0.15	µg/L	1		SW-846 8260D	11/24/21	11/25/21 10:19	LBD
1,4-Dioxane	ND	50	22	µg/L	1		SW-846 8260D	11/24/21	11/25/21 10:19	LBD
Ethylbenzene	ND	1.0	0.090	µg/L	1		SW-846 8260D	11/24/21	11/25/21 10:19	LBD
2-Hexanone (MBK)	ND	10	1.4	µg/L	1		SW-846 8260D	11/24/21	11/25/21 10:19	LBD
Isopropylbenzene (Cumene)	ND	1.0	0.10	µg/L	1		SW-846 8260D	11/24/21	11/25/21 10:19	LBD
Methyl Acetate	ND	1.0	0.39	µg/L	1	V-05	SW-846 8260D	11/24/21	11/25/21 10:19	LBD
Methyl tert-Butyl Ether (MTBE)	0.19	1.0	0.17	µg/L	1	J	SW-846 8260D	11/24/21	11/25/21 10:19	LBD
Methyl Cyclohexane	ND	1.0	0.33	µg/L	1		SW-846 8260D	11/24/21	11/25/21 10:19	LBD
Methylene Chloride	ND	5.0	0.30	µg/L	1		SW-846 8260D	11/24/21	11/25/21 10:19	LBD
4-Methyl-2-pentanone (MIBK)	ND	10	1.6	µg/L	1		SW-846 8260D	11/24/21	11/25/21 10:19	LBD
Styrene	ND	1.0	0.080	µg/L	1		SW-846 8260D	11/24/21	11/25/21 10:19	LBD
1,1,2,2-Tetrachloroethane	ND	0.50	0.090	µg/L	1		SW-846 8260D	11/24/21	11/25/21 10:19	LBD
Tetrachloroethylene	26	1.0	0.20	µg/L	1		SW-846 8260D	11/24/21	11/25/21 10:19	LBD
Toluene	ND	1.0	0.11	µg/L	1		SW-846 8260D	11/24/21	11/25/21 10:19	LBD
1,2,3-Trichlorobenzene	ND	5.0	0.14	µg/L	1		SW-846 8260D	11/24/21	11/25/21 10:19	LBD
1,2,4-Trichlorobenzene	ND	1.0	0.16	µg/L	1		SW-846 8260D	11/24/21	11/25/21 10:19	LBD

DRAFT

con-test®
A Pace Analytical® Laboratory

39 Spruce Street * East Longmeadow, MA 01028 * FAX 413/525-6405 * TEL. 413/525-2332

Project Location: New York, NY | Sample Description: | Work Order: 21K1547

Date Received: 11/22/2021

Field Sample #: 11-19-21 EAR-MW-18I | Sampled: 11/19/2021 15:55

Sample ID: 21K1547-18

Sample Matrix: Ground Water

Volatile Organic Compounds by GC/MS

Analyte	Results	RL	DL	Units	Dilution	Flag/Qual	Method	Date Prepared	Date/Time Analyzed	Analyst
1,1,1-Trichloroethane	ND	1.0	0.17	µg/L	1		SW-846 8260D	11/24/21	11/25/21 10:19	LBD
1,1,2-Trichloroethane	ND	1.0	0.15	µg/L	1		SW-846 8260D	11/24/21	11/25/21 10:19	LBD
Trichloroethylene	100	1.0	0.18	µg/L	1		SW-846 8260D	11/24/21	11/25/21 10:19	LBD
Trichlorofluoromethane (Freon 11)	ND	2.0	0.19	µg/L	1		SW-846 8260D	11/24/21	11/25/21 10:19	LBD
1,1,2-Trichloro-1,2,2-trifluoroethane (Freon 113)	ND	1.0	0.24	µg/L	1		SW-846 8260D	11/24/21	11/25/21 10:19	LBD
Vinyl Chloride	ND	2.0	0.20	µg/L	1		SW-846 8260D	11/24/21	11/25/21 10:19	LBD
m+p Xylene	ND	2.0	0.18	µg/L	1		SW-846 8260D	11/24/21	11/25/21 10:19	LBD
o-Xylene	ND	1.0	0.090	µg/L	1		SW-846 8260D	11/24/21	11/25/21 10:19	LBD

Surrogates	% Recovery	Recovery Limits	Flag/Qual	
1,2-Dichloroethane-d4	85.0	70-130		11/25/21 10:19
Toluene-d8	94.5	70-130		11/25/21 10:19
4-Bromofluorobenzene	96.0	70-130		11/25/21 10:19

DRAFT

con-test® A Pace Analytical® Laboratory

39 Spruce Street * East Longmeadow, MA 01028 * FAX 413/525-6405 * TEL. 413/525-2332

Project Location: New York, NY | Sample Description: | Work Order: 21K1547

Date Received: 11/22/2021

Field Sample #: 11-19-21 EAR-MW-18S | Sampled: 11/19/2021 16:21

Sample ID: 21K1547-19

Sample Matrix: Ground Water

Volatile Organic Compounds by GC/MS

Analyte	Results	RL	DL	Units	Dilution	Flag/Qual	Method	Date Prepared	Date/Time Analyzed	Analyst
Acetone	ND	50	2.4	µg/L	1	V-05	SW-846 8260D	11/24/21	11/25/21 11:11	LBD
Benzene	0.27	1.0	0.13	µg/L	1	J	SW-846 8260D	11/24/21	11/25/21 11:11	LBD
Bromochloromethane	ND	1.0	0.36	µg/L	1		SW-846 8260D	11/24/21	11/25/21 11:11	LBD
Bromodichloromethane	ND	0.50	0.14	µg/L	1		SW-846 8260D	11/24/21	11/25/21 11:11	LBD
Bromoform	ND	1.0	0.29	µg/L	1		SW-846 8260D	11/24/21	11/25/21 11:11	LBD
Bromomethane	ND	5.0	1.1	µg/L	1	V-34	SW-846 8260D	11/24/21	11/25/21 11:11	LBD
2-Butanone (MEK)	ND	20	1.9	µg/L	1	V-05	SW-846 8260D	11/24/21	11/25/21 11:11	LBD
Carbon Disulfide	ND	5.0	1.5	µg/L	1		SW-846 8260D	11/24/21	11/25/21 11:11	LBD
Carbon Tetrachloride	ND	5.0	0.17	µg/L	1		SW-846 8260D	11/24/21	11/25/21 11:11	LBD
Chlorobenzene	ND	1.0	0.080	µg/L	1		SW-846 8260D	11/24/21	11/25/21 11:11	LBD
Chlorodibromomethane	ND	0.50	0.16	µg/L	1		SW-846 8260D	11/24/21	11/25/21 11:11	LBD
Chloroethane	ND	2.0	0.37	µg/L	1		SW-846 8260D	11/24/21	11/25/21 11:11	LBD
Chloroform	0.39	2.0	0.19	µg/L	1	J	SW-846 8260D	11/24/21	11/25/21 11:11	LBD
Chloromethane	ND	2.0	0.38	µg/L	1	V-05, V-34	SW-846 8260D	11/24/21	11/25/21 11:11	LBD
Cyclohexane	ND	5.0	1.5	µg/L	1		SW-846 8260D	11/24/21	11/25/21 11:11	LBD
1,2-Dibromo-3-chloropropane (DBCP)	ND	5.0	0.72	µg/L	1		SW-846 8260D	11/24/21	11/25/21 11:11	LBD
1,2-Dibromoethane (EDB)	ND	0.50	0.15	µg/L	1		SW-846 8260D	11/24/21	11/25/21 11:11	LBD
1,2-Dichlorobenzene	ND	1.0	0.10	µg/L	1		SW-846 8260D	11/24/21	11/25/21 11:11	LBD
1,3-Dichlorobenzene	ND	1.0	0.090	µg/L	1		SW-846 8260D	11/24/21	11/25/21 11:11	LBD
1,4-Dichlorobenzene	ND	1.0	0.11	µg/L	1		SW-846 8260D	11/24/21	11/25/21 11:11	LBD
Dichlorodifluoromethane (Freon 12)	ND	2.0	0.20	µg/L	1		SW-846 8260D	11/24/21	11/25/21 11:11	LBD
1,1-Dichloroethane	2.2	1.0	0.16	µg/L	1		SW-846 8260D	11/24/21	11/25/21 11:11	LBD
1,2-Dichloroethane	ND	1.0	0.32	µg/L	1		SW-846 8260D	11/24/21	11/25/21 11:11	LBD
1,1-Dichloroethylene	3.7	1.0	0.16	µg/L	1		SW-846 8260D	11/24/21	11/25/21 11:11	LBD
cis-1,2-Dichloroethylene	22	1.0	0.15	µg/L	1		SW-846 8260D	11/24/21	11/25/21 11:11	LBD
trans-1,2-Dichloroethylene	0.17	1.0	0.17	µg/L	1	J	SW-846 8260D	11/24/21	11/25/21 11:11	LBD
1,2-Dichloropropane	ND	1.0	0.18	µg/L	1		SW-846 8260D	11/24/21	11/25/21 11:11	LBD
cis-1,3-Dichloropropene	ND	0.50	0.12	µg/L	1		SW-846 8260D	11/24/21	11/25/21 11:11	LBD
trans-1,3-Dichloropropene	ND	0.50	0.15	µg/L	1		SW-846 8260D	11/24/21	11/25/21 11:11	LBD
1,4-Dioxane	ND	50	22	µg/L	1		SW-846 8260D	11/24/21	11/25/21 11:11	LBD
Ethylbenzene	ND	1.0	0.090	µg/L	1		SW-846 8260D	11/24/21	11/25/21 11:11	LBD
2-Hexanone (MBK)	ND	10	1.4	µg/L	1		SW-846 8260D	11/24/21	11/25/21 11:11	LBD
Isopropylbenzene (Cumene)	ND	1.0	0.10	µg/L	1		SW-846 8260D	11/24/21	11/25/21 11:11	LBD
Methyl Acetate	ND	1.0	0.39	µg/L	1	V-05	SW-846 8260D	11/24/21	11/25/21 11:11	LBD
Methyl tert-Butyl Ether (MTBE)	ND	1.0	0.17	µg/L	1		SW-846 8260D	11/24/21	11/25/21 11:11	LBD
Methyl Cyclohexane	ND	1.0	0.33	µg/L	1		SW-846 8260D	11/24/21	11/25/21 11:11	LBD
Methylene Chloride	ND	5.0	0.30	µg/L	1		SW-846 8260D	11/24/21	11/25/21 11:11	LBD
4-Methyl-2-pentanone (MIBK)	ND	10	1.6	µg/L	1		SW-846 8260D	11/24/21	11/25/21 11:11	LBD
Styrene	ND	1.0	0.080	µg/L	1		SW-846 8260D	11/24/21	11/25/21 11:11	LBD
1,1,2,2-Tetrachloroethane	ND	0.50	0.090	µg/L	1		SW-846 8260D	11/24/21	11/25/21 11:11	LBD
Tetrachloroethylene	14	1.0	0.20	µg/L	1		SW-846 8260D	11/24/21	11/25/21 11:11	LBD
Toluene	ND	1.0	0.11	µg/L	1		SW-846 8260D	11/24/21	11/25/21 11:11	LBD
1,2,3-Trichlorobenzene	ND	5.0	0.14	µg/L	1		SW-846 8260D	11/24/21	11/25/21 11:11	LBD
1,2,4-Trichlorobenzene	ND	1.0	0.16	µg/L	1		SW-846 8260D	11/24/21	11/25/21 11:11	LBD

DRAFT

con-test®
A Pace Analytical® Laboratory

39 Spruce Street * East Longmeadow, MA 01028 * FAX 413/525-6405 * TEL. 413/525-2332

Project Location: New York, NY | Sample Description: | Work Order: 21K1547

Date Received: 11/22/2021

Field Sample #: 11-19-21 EAR-MW-18S | Sampled: 11/19/2021 16:21

Sample ID: 21K1547-19

Sample Matrix: Ground Water

Volatile Organic Compounds by GC/MS

Analyte	Results	RL	DL	Units	Dilution	Flag/Qual	Method	Date Prepared	Date/Time Analyzed	Analyst
1,1,1-Trichloroethane	1.2	1.0	0.17	µg/L	1		SW-846 8260D	11/24/21	11/25/21 11:11	LBD
1,1,2-Trichloroethane	ND	1.0	0.15	µg/L	1		SW-846 8260D	11/24/21	11/25/21 11:11	LBD
Trichloroethylene	260	25	4.5	µg/L	25		SW-846 8260D	11/26/21	11/26/21 14:10	LBD
Trichlorofluoromethane (Freon 11)	0.79	2.0	0.19	µg/L	1	J	SW-846 8260D	11/24/21	11/25/21 11:11	LBD
1,1,2-Trichloro-1,2,2-trifluoroethane (Freon 113)	ND	1.0	0.24	µg/L	1		SW-846 8260D	11/24/21	11/25/21 11:11	LBD
Vinyl Chloride	0.59	2.0	0.20	µg/L	1	J	SW-846 8260D	11/24/21	11/25/21 11:11	LBD
m+p Xylene	ND	2.0	0.18	µg/L	1		SW-846 8260D	11/24/21	11/25/21 11:11	LBD
o-Xylene	ND	1.0	0.090	µg/L	1		SW-846 8260D	11/24/21	11/25/21 11:11	LBD

Surrogates	% Recovery	Recovery Limits	Flag/Qual	
1,2-Dichloroethane-d4	84.0	70-130		11/26/21 14:10
1,2-Dichloroethane-d4	83.6	70-130		11/25/21 11:11
Toluene-d8	95.5	70-130		11/25/21 11:11
Toluene-d8	96.9	70-130		11/26/21 14:10
4-Bromofluorobenzene	96.7	70-130		11/26/21 14:10
4-Bromofluorobenzene	96.6	70-130		11/25/21 11:11

DRAFT

con-test®
A Pace Analytical® Laboratory

39 Spruce Street * East Longmeadow, MA 01028 * FAX 413/525-6405 * TEL. 413/525-2332

Sample Extraction Data

Prep Method: SW-846 5030B **Analytical Method: SW-846 8260D**

Lab Number [Field ID]	Batch	Initial [mL]	Final [mL]	Date
21K1547-01 [11-17-21 MW-16D]	B295464	5	5.00	11/24/21
21K1547-02 [11-17-21 EAR-MW-17S]	B295464	0.2	5.00	11/24/21
21K1547-03 [11-17-21 EAR-MW-17I]	B295464	0.25	5.00	11/24/21
21K1547-04 [11-18-21 MW-14S]	B295464	5	5.00	11/24/21
21K1547-06 [11-18-21 MW-14D]	B295464	5	5.00	11/24/21
21K1547-07 [11-18-21 MW-13D]	B295464	5	5.00	11/24/21
21K1547-08 [11-19-21 EAR-MW-19D]	B295464	2.5	5.00	11/24/21
21K1547-09 [11-19-21 MW-12I]	B295464	1.25	5.00	11/24/21
21K1547-10 [11-19-21 MW-12S]	B295464	5	5.00	11/24/21
21K1547-11 [11-19-21 MW-12D]	B295464	5	5.00	11/24/21
21K1547-12 [Trip Blank-3]	B295464	5	5.00	11/24/21
21K1547-13 [11-19-21 MW-13S]	B295464	0.5	5.00	11/24/21
21K1547-14 [11-19-21 MW-13I]	B295464	5	5.00	11/24/21

Prep Method: SW-846 5030B **Analytical Method: SW-846 8260D**

Lab Number [Field ID]	Batch	Initial [mL]	Final [mL]	Date
21K1547-05 [11-18-21 MW-14I]	B295465	5	5.00	11/24/21
21K1547-15 [DUP-3]	B295465	5	5.00	11/24/21
21K1547-16 [Field Blank 3]	B295465	5	5.00	11/24/21
21K1547-17 [11-19-21 EAR-MW-18D]	B295465	5	5.00	11/24/21
21K1547-18 [11-19-21 EAR-MW-18I]	B295465	5	5.00	11/24/21
21K1547-19 [11-19-21 EAR-MW-18S]	B295465	5	5.00	11/24/21

Prep Method: SW-846 5030B **Analytical Method: SW-846 8260D**

Lab Number [Field ID]	Batch	Initial [mL]	Final [mL]	Date
21K1547-19RE1 [11-19-21 EAR-MW-18S]	B295663	0.2	5.00	11/26/21

DRAFT

con-test® A Pace Analytical® Laboratory

39 Spruce Street * East Longmeadow, MA 01028 * FAX 413/525-6405 * TEL. 413/525-2332

QUALITY CONTROL

Volatile Organic Compounds by GC/MS - Quality Control

Analyte	Result	Reporting Limit	Units	Spike Level	Source Result	%REC	%REC Limits	RPD	RPD Limit	Notes
Batch B295464 - SW-846 5030B										
Blank (B295464-BLK1)				Prepared & Analyzed: 11/24/21						
Acetone	ND	50	µg/L							V-05
Benzene	ND	1.0	µg/L							
Bromochloromethane	ND	1.0	µg/L							
Bromodichloromethane	ND	0.50	µg/L							
Bromoform	ND	1.0	µg/L							
Bromomethane	ND	2.0	µg/L							V-34
2-Butanone (MEK)	ND	20	µg/L							V-05
Carbon Disulfide	ND	5.0	µg/L							
Carbon Tetrachloride	ND	5.0	µg/L							
Chlorobenzene	ND	1.0	µg/L							
Chlorodibromomethane	ND	0.50	µg/L							
Chloroethane	ND	2.0	µg/L							
Chloroform	ND	2.0	µg/L							
Chloromethane	ND	2.0	µg/L							L-04, V-05, V-34
Cyclohexane	ND	5.0	µg/L							
1,2-Dibromo-3-chloropropane (DBCP)	ND	5.0	µg/L							
1,2-Dibromoethane (EDB)	ND	0.50	µg/L							
1,2-Dichlorobenzene	ND	1.0	µg/L							
1,3-Dichlorobenzene	ND	1.0	µg/L							
1,4-Dichlorobenzene	ND	1.0	µg/L							
Dichlorodifluoromethane (Freon 12)	ND	2.0	µg/L							
1,1-Dichloroethane	ND	1.0	µg/L							
1,2-Dichloroethane	ND	1.0	µg/L							
1,1-Dichloroethylene	ND	1.0	µg/L							
cis-1,2-Dichloroethylene	ND	1.0	µg/L							
trans-1,2-Dichloroethylene	ND	1.0	µg/L							
1,2-Dichloropropane	ND	1.0	µg/L							
cis-1,3-Dichloropropene	ND	0.50	µg/L							
trans-1,3-Dichloropropene	ND	0.50	µg/L							
1,4-Dioxane	ND	50	µg/L							
Ethylbenzene	ND	1.0	µg/L							
2-Hexanone (MBK)	ND	10	µg/L							
Isopropylbenzene (Cumene)	ND	1.0	µg/L							
Methyl Acetate	ND	1.0	µg/L							L-04, V-05
Methyl tert-Butyl Ether (MTBE)	ND	1.0	µg/L							
Methyl Cyclohexane	ND	1.0	µg/L							
Methylene Chloride	ND	5.0	µg/L							
4-Methyl-2-pentanone (MIBK)	ND	10	µg/L							
Styrene	ND	1.0	µg/L							
1,1,2,2-Tetrachloroethane	ND	0.50	µg/L							
Tetrachloroethylene	ND	1.0	µg/L							
Toluene	ND	1.0	µg/L							
1,2,3-Trichlorobenzene	ND	5.0	µg/L							
1,2,4-Trichlorobenzene	ND	1.0	µg/L							
1,1,1-Trichloroethane	ND	1.0	µg/L							
1,1,2-Trichloroethane	ND	1.0	µg/L							
Trichloroethylene	ND	1.0	µg/L							
Trichlorofluoromethane (Freon 11)	ND	2.0	µg/L							
1,1,2-Trichloro-1,2,2-trifluoroethane (Freon 113)	ND	1.0	µg/L							
Vinyl Chloride	ND	2.0	µg/L							
m+p Xylene	ND	2.0	µg/L							

DRAFT

con-test® A Pace Analytical® Laboratory

39 Spruce Street * East Longmeadow, MA 01028 * FAX 413/525-6405 * TEL. 413/525-2332

QUALITY CONTROL

Volatile Organic Compounds by GC/MS - Quality Control

Analyte	Result	Reporting Limit	Units	Spike Level	Source Result	%REC		%REC Limits	RPD	RPD Limit	Notes	
Batch B295464 - SW-846 5030B												
Blank (B295464-BLK1)				Prepared & Analyzed: 11/24/21								
o-Xylene	ND	1.0	µg/L									
Surrogate: 1,2-Dichloroethane-d4	*20.8*		µg/L	25.0		83.2		70-130				
Surrogate: Toluene-d8	*23.8*		µg/L	25.0		95.2		70-130				
Surrogate: 4-Bromofluorobenzene	*24.4*		µg/L	25.0		97.6		70-130				
LCS (B295464-BS1)				Prepared & Analyzed: 11/24/21								
Acetone	76.2	50	µg/L	100		76.2		70-160			V-05	†
Benzene	9.80	1.0	µg/L	10.0		98.0		70-130				
Bromochloromethane	11.7	1.0	µg/L	10.0		117		70-130				
Bromodichloromethane	10.6	0.50	µg/L	10.0		106		70-130				
Bromoform	10.5	1.0	µg/L	10.0		105		70-130				
Bromomethane	19.2	2.0	µg/L	10.0		**192**	*	40-160			L-02, V-20, V-34	†
2-Butanone (MEK)	76.4	20	µg/L	100		76.4		40-160			V-05	†
Carbon Disulfide	87.8	5.0	µg/L	100		87.8		70-130				
Carbon Tetrachloride	10.3	5.0	µg/L	10.0		103		70-130				
Chlorobenzene	11.5	1.0	µg/L	10.0		115		70-130				
Chlorodibromomethane	11.2	0.50	µg/L	10.0		112		70-130				
Chloroethane	9.62	2.0	µg/L	10.0		96.2		70-130				
Chloroform	9.35	2.0	µg/L	10.0		93.5		70-130				
Chloromethane	3.85	2.0	µg/L	10.0		**38.5**	*	40-160			L-04, V-05, V-34	†
Cyclohexane	9.70	5.0	µg/L	10.0		97.0		70-130				
1,2-Dibromo-3-chloropropane (DBCP)	8.72	5.0	µg/L	10.0		87.2		70-130				
1,2-Dibromoethane (EDB)	10.8	0.50	µg/L	10.0		108		70-130				
1,2-Dichlorobenzene	10.8	1.0	µg/L	10.0		108		70-130				
1,3-Dichlorobenzene	10.9	1.0	µg/L	10.0		109		70-130				
1,4-Dichlorobenzene	10.9	1.0	µg/L	10.0		109		70-130				
Dichlorodifluoromethane (Freon 12)	8.95	2.0	µg/L	10.0		89.5		40-160				†
1,1-Dichloroethane	9.47	1.0	µg/L	10.0		94.7		70-130				
1,2-Dichloroethane	10.3	1.0	µg/L	10.0		103		70-130				
1,1-Dichloroethylene	9.84	1.0	µg/L	10.0		98.4		70-130				
cis-1,2-Dichloroethylene	9.72	1.0	µg/L	10.0		97.2		70-130				
trans-1,2-Dichloroethylene	10.2	1.0	µg/L	10.0		102		70-130				
1,2-Dichloropropane	10.4	1.0	µg/L	10.0		104		70-130				
cis-1,3-Dichloropropene	10.4	0.50	µg/L	10.0		104		70-130				
trans-1,3-Dichloropropene	10.3	0.50	µg/L	10.0		103		70-130				
1,4-Dioxane	95.6	50	µg/L	100		95.6		40-130				†
Ethylbenzene	11.4	1.0	µg/L	10.0		114		70-130				
2-Hexanone (MBK)	83.2	10	µg/L	100		83.2		70-160				†
Isopropylbenzene (Cumene)	11.4	1.0	µg/L	10.0		114		70-130				
Methyl Acetate	6.75	1.0	µg/L	10.0		**67.5**	*	70-130			L-04, V-05	
Methyl tert-Butyl Ether (MTBE)	9.75	1.0	µg/L	10.0		97.5		70-130				
Methyl Cyclohexane	10.7	1.0	µg/L	10.0		107		70-130				
Methylene Chloride	8.66	5.0	µg/L	10.0		86.6		70-130				
4-Methyl-2-pentanone (MIBK)	89.7	10	µg/L	100		89.7		70-160				†
Styrene	11.5	1.0	µg/L	10.0		115		70-130				
1,1,2,2-Tetrachloroethane	10.2	0.50	µg/L	10.0		102		70-130				
Tetrachloroethylene	12.8	1.0	µg/L	10.0		128		70-130				
Toluene	11.3	1.0	µg/L	10.0		113		70-130				
1,2,3-Trichlorobenzene	9.75	5.0	µg/L	10.0		97.5		70-130				
1,2,4-Trichlorobenzene	10.6	1.0	µg/L	10.0		106		70-130				
1,1,1-Trichloroethane	9.83	1.0	µg/L	10.0		98.3		70-130				
1,1,2-Trichloroethane	10.7	1.0	µg/L	10.0		107		70-130				

DRAFT

con-test®
A Pace Analytical® Laboratory

39 Spruce Street * East Longmeadow, MA 01028 * FAX 413/525-6405 * TEL. 413/525-2332

QUALITY CONTROL

Volatile Organic Compounds by GC/MS - Quality Control

Analyte	Result	Reporting Limit	Units	Spike Level	Source Result	%REC		%REC Limits	RPD	RPD Limit	Notes	
Batch B295464 - SW-846 5030B												
LCS (B295464-BS1)				Prepared & Analyzed: 11/24/21								
Trichloroethylene	11.2	1.0	µg/L	10.0		112		70-130				
Trichlorofluoromethane (Freon 11)	8.90	2.0	µg/L	10.0		89.0		70-130				
1,1,2-Trichloro-1,2,2-trifluoroethane (Freon 113)	11.3	1.0	µg/L	10.0		113		70-130				
Vinyl Chloride	9.28	2.0	µg/L	10.0		92.8		40-160				†
m+p Xylene	23.4	2.0	µg/L	20.0		117		70-130				
o-Xylene	11.5	1.0	µg/L	10.0		115		70-130				
Surrogate: 1,2-Dichloroethane-d4	*20.3*		µg/L	25.0		81.2		70-130				
Surrogate: Toluene-d8	*24.2*		µg/L	25.0		96.8		70-130				
Surrogate: 4-Bromofluorobenzene	*24.3*		µg/L	25.0		97.4		70-130				
LCS Dup (B295464-BSD1)				Prepared & Analyzed: 11/24/21								
Acetone	76.0	50	µg/L	100		76.0		70-160	0.263	25	V-05	†
Benzene	9.52	1.0	µg/L	10.0		95.2		70-130	2.90	25		
Bromochloromethane	11.0	1.0	µg/L	10.0		110		70-130	6.01	25		
Bromodichloromethane	10.4	0.50	µg/L	10.0		104		70-130	2.10	25		
Bromoform	9.94	1.0	µg/L	10.0		99.4		70-130	5.19	25		
Bromomethane	18.9	2.0	µg/L	10.0		**189**	*	40-160	1.83	25	L-02, V-20, V-34	†
2-Butanone (MEK)	74.3	20	µg/L	100		74.3		40-160	2.81	25	V-05	†
Carbon Disulfide	84.9	5.0	µg/L	100		84.9		70-130	3.42	25		
Carbon Tetrachloride	10.1	5.0	µg/L	10.0		101		70-130	2.25	25		
Chlorobenzene	11.3	1.0	µg/L	10.0		113		70-130	1.76	25		
Chlorodibromomethane	10.8	0.50	µg/L	10.0		108		70-130	3.36	25		
Chloroethane	9.48	2.0	µg/L	10.0		94.8		70-130	1.47	25		
Chloroform	9.42	2.0	µg/L	10.0		94.2		70-130	0.746	25		
Chloromethane	3.82	2.0	µg/L	10.0		**38.2**	*	40-160	0.782	25	V-05, V-34, L-04	†
Cyclohexane	9.32	5.0	µg/L	10.0		93.2		70-130	4.00	25		
1,2-Dibromo-3-chloropropane (DBCP)	8.71	5.0	µg/L	10.0		87.1		70-130	0.115	25		
1,2-Dibromoethane (EDB)	10.4	0.50	µg/L	10.0		104		70-130	3.31	25		
1,2-Dichlorobenzene	10.8	1.0	µg/L	10.0		108		70-130	0.740	25		
1,3-Dichlorobenzene	10.9	1.0	µg/L	10.0		109		70-130	0.368	25		
1,4-Dichlorobenzene	10.8	1.0	µg/L	10.0		108		70-130	1.29	25		
Dichlorodifluoromethane (Freon 12)	8.64	2.0	µg/L	10.0		86.4		40-160	3.52	25		†
1,1-Dichloroethane	9.29	1.0	µg/L	10.0		92.9		70-130	1.92	25		
1,2-Dichloroethane	10.2	1.0	µg/L	10.0		102		70-130	1.66	25		
1,1-Dichloroethylene	9.93	1.0	µg/L	10.0		99.3		70-130	0.910	25		
cis-1,2-Dichloroethylene	9.52	1.0	µg/L	10.0		95.2		70-130	2.08	25		
trans-1,2-Dichloroethylene	9.89	1.0	µg/L	10.0		98.9		70-130	3.18	25		
1,2-Dichloropropane	9.96	1.0	µg/L	10.0		99.6		70-130	3.94	25		
cis-1,3-Dichloropropene	10.1	0.50	µg/L	10.0		101		70-130	3.02	25		
trans-1,3-Dichloropropene	10.0	0.50	µg/L	10.0		100		70-130	2.66	25		
1,4-Dioxane	95.9	50	µg/L	100		95.9		40-130	0.386	50		† ‡
Ethylbenzene	11.2	1.0	µg/L	10.0		112		70-130	2.13	25		
2-Hexanone (MBK)	83.1	10	µg/L	100		83.1		70-160	0.144	25		†
Isopropylbenzene (Cumene)	11.2	1.0	µg/L	10.0		112		70-130	1.77	25		
Methyl Acetate	6.73	1.0	µg/L	10.0		**67.3**	*	70-130	0.297	25	L-04, V-05	
Methyl tert-Butyl Ether (MTBE)	9.67	1.0	µg/L	10.0		96.7		70-130	0.824	25		
Methyl Cyclohexane	10.6	1.0	µg/L	10.0		106		70-130	1.22	25		
Methylene Chloride	8.55	5.0	µg/L	10.0		85.5		70-130	1.28	25		
4-Methyl-2-pentanone (MIBK)	88.5	10	µg/L	100		88.5		70-160	1.32	25		†
Styrene	11.2	1.0	µg/L	10.0		112		70-130	2.21	25		
1,1,2,2-Tetrachloroethane	9.82	0.50	µg/L	10.0		98.2		70-130	3.99	25		
Tetrachloroethylene	12.0	1.0	µg/L	10.0		120		70-130	5.89	25		

DRAFT

con-test® A Pace Analytical® Laboratory

39 Spruce Street * East Longmeadow, MA 01028 * FAX 413/525-6405 * TEL. 413/525-2332

QUALITY CONTROL

Volatile Organic Compounds by GC/MS - Quality Control

Analyte	Result	Reporting Limit	Units	Spike Level	Source Result	%REC		%REC Limits	RPD	RPD Limit	Notes
Batch B295464 - SW-846 5030B											
LCS Dup (B295464-BSD1)				Prepared & Analyzed: 11/24/21							
Toluene	10.9	1.0	µg/L	10.0		109		70-130	3.25	25	
1,2,3-Trichlorobenzene	9.65	5.0	µg/L	10.0		96.5		70-130	1.03	25	
1,2,4-Trichlorobenzene	10.4	1.0	µg/L	10.0		104		70-130	2.48	25	
1,1,1-Trichloroethane	9.81	1.0	µg/L	10.0		98.1		70-130	0.204	25	
1,1,2-Trichloroethane	10.5	1.0	µg/L	10.0		105		70-130	2.36	25	
Trichloroethylene	11.0	1.0	µg/L	10.0		110		70-130	0.901	25	
Trichlorofluoromethane (Freon 11)	8.99	2.0	µg/L	10.0		89.9		70-130	1.01	25	
1,1,2-Trichloro-1,2,2-trifluoroethane (Freon 113)	10.7	1.0	µg/L	10.0		107		70-130	5.47	25	
Vinyl Chloride	8.93	2.0	µg/L	10.0		89.3		40-160	3.84	25	†
m+p Xylene	23.1	2.0	µg/L	20.0		116		70-130	1.16	25	
o-Xylene	11.2	1.0	µg/L	10.0		112		70-130	2.91	25	
Surrogate: 1,2-Dichloroethane-d4	*19.8*		µg/L	25.0		79.2		70-130			
Surrogate: Toluene-d8	*24.1*		µg/L	25.0		96.4		70-130			
Surrogate: 4-Bromofluorobenzene	*24.1*		µg/L	25.0		96.5		70-130			
Matrix Spike (B295464-MS2)	**Source: 21K1547-02**			Prepared & Analyzed: 11/24/21							
Acetone	2000	1200	µg/L	2500	ND	79.8		70-130			V-05
Benzene	242	25	µg/L	250	ND	96.6		70-130			
Bromochloromethane	290	25	µg/L	250	ND	116		70-130			
Bromodichloromethane	264	12	µg/L	250	ND	106		70-130			
Bromoform	250	25	µg/L	250	ND	99.8		70-130			
Bromomethane	449	50	µg/L	250	ND	**180**	*	70-130			MS-12, V-20, V-34
2-Butanone (MEK)	1980	500	µg/L	2500	132	73.9		70-130			V-05
Carbon Disulfide	2080	120	µg/L	2500	ND	83.2		70-130			
Carbon Tetrachloride	258	120	µg/L	250	ND	103		70-130			
Chlorobenzene	286	25	µg/L	250	ND	115		70-130			
Chlorodibromomethane	272	12	µg/L	250	ND	109		70-130			
Chloroethane	240	50	µg/L	250	ND	95.9		70-130			
Chloroform	246	50	µg/L	250	ND	98.3		70-130			
Chloromethane	93.8	50	µg/L	250	ND	**37.5**	*	70-130			L-04, MS-09, V-05, V-34
Cyclohexane	233	120	µg/L	250	ND	93.2		70-130			
1,2-Dibromo-3-chloropropane (DBCP)	224	120	µg/L	250	ND	89.6		70-130			
1,2-Dibromoethane (EDB)	270	12	µg/L	250	ND	108		70-130			
1,2-Dichlorobenzene	267	25	µg/L	250	ND	107		70-130			
1,3-Dichlorobenzene	269	25	µg/L	250	ND	108		70-130			
1,4-Dichlorobenzene	265	25	µg/L	250	ND	106		70-130			
Dichlorodifluoromethane (Freon 12)	206	50	µg/L	250	ND	82.3		70-130			
1,1-Dichloroethane	268	25	µg/L	250	27.8	96.3		70-130			
1,2-Dichloroethane	258	25	µg/L	250	ND	103		70-130			
1,1-Dichloroethylene	296	25	µg/L	250	48.8	98.7		70-130			
cis-1,2-Dichloroethylene	945	25	µg/L	250	723	88.7		70-130			
trans-1,2-Dichloroethylene	254	25	µg/L	250	ND	102		70-130			
1,2-Dichloropropane	256	25	µg/L	250	ND	102		70-130			
cis-1,3-Dichloropropene	241	12	µg/L	250	ND	96.4		70-130			
trans-1,3-Dichloropropene	239	12	µg/L	250	ND	95.7		70-130			
1,4-Dioxane	2450	1200	µg/L	2500	ND	98.1		70-130			
Ethylbenzene	277	25	µg/L	250	ND	111		70-130			
2-Hexanone (MBK)	2190	250	µg/L	2500	ND	87.7		70-130			
Isopropylbenzene (Cumene)	283	25	µg/L	250	ND	113		70-130			
Methyl Acetate	172	25	µg/L	250	24.0	**59.2**	*	70-130			L-04, MS-09, V-05

DRAFT

con-test® A Pace Analytical® Laboratory

39 Spruce Street * East Longmeadow, MA 01028 * FAX 413/525-6405 * TEL. 413/525-2332

QUALITY CONTROL

Volatile Organic Compounds by GC/MS - Quality Control

Analyte	Result	Reporting Limit	Units	Spike Level	Source Result	%REC		%REC Limits	RPD	RPD Limit	Notes
Batch B295464 - SW-846 5030B											
Matrix Spike (B295464-MS2)	**Source: 21K1547-02**			Prepared & Analyzed: 11/24/21							
Methyl tert-Butyl Ether (MTBE)	244	25	µg/L	250	ND	97.4		70-130			
Methyl Cyclohexane	259	25	µg/L	250	ND	104		70-130			
Methylene Chloride	216	120	µg/L	250	ND	86.6		70-130			
4-Methyl-2-pentanone (MIBK)	2290	250	µg/L	2500	ND	91.8		70-130			
Styrene	289	25	µg/L	250	ND	116		70-130			
1,1,2,2-Tetrachloroethane	258	12	µg/L	250	ND	103		70-130			
Tetrachloroethylene	371	25	µg/L	250	73.2	119		70-130			
Toluene	270	25	µg/L	250	ND	108		70-130			
1,2,3-Trichlorobenzene	245	120	µg/L	250	ND	97.9		70-130			
1,2,4-Trichlorobenzene	256	25	µg/L	250	ND	102		70-130			
1,1,1-Trichloroethane	284	25	µg/L	250	32.0	101		70-130			
1,1,2-Trichloroethane	273	25	µg/L	250	ND	109		70-130			
Trichloroethylene	2850	25	µg/L	250	2600	98.3		70-130			
Trichlorofluoromethane (Freon 11)	232	50	µg/L	250	10.0	88.8		70-130			
1,1,2-Trichloro-1,2,2-trifluoroethane (Freon 113)	270	25	µg/L	250	ND	108		70-130			
Vinyl Chloride	240	50	µg/L	250	15.0	89.9		70-130			
m+p Xylene	570	50	µg/L	500	ND	114		70-130			
o-Xylene	282	25	µg/L	250	ND	113		70-130			
Surrogate: 1,2-Dichloroethane-d4	*21.0*		µg/L	25.0		84.1		70-130			
Surrogate: Toluene-d8	*24.0*		µg/L	25.0		95.8		70-130			
Surrogate: 4-Bromofluorobenzene	*24.2*		µg/L	25.0		96.8		70-130			
Matrix Spike Dup (B295464-MSD2)	**Source: 21K1547-02**			Prepared & Analyzed: 11/24/21							
Acetone	1910	1200	µg/L	2500	ND	76.5		70-130	4.20	30	V-05
Benzene	240	25	µg/L	250	ND	96.0		70-130	0.623	30	
Bromochloromethane	288	25	µg/L	250	ND	115		70-130	0.779	30	
Bromodichloromethane	256	12	µg/L	250	ND	102		70-130	2.98	30	
Bromoform	243	25	µg/L	250	ND	97.3		70-130	2.54	30	
Bromomethane	429	50	µg/L	250	ND	**172**	*	70-130	4.56	30	MS-12, V-20, V-34
2-Butanone (MEK)	1880	500	µg/L	2500	132	70.1		70-130	4.93	30	V-05
Carbon Disulfide	2060	120	µg/L	2500	ND	82.2		70-130	1.14	30	
Carbon Tetrachloride	246	120	µg/L	250	ND	98.4		70-130	4.57	30	
Chlorobenzene	280	25	µg/L	250	ND	112		70-130	2.47	30	
Chlorodibromomethane	263	12	µg/L	250	ND	105		70-130	3.36	30	
Chloroethane	238	50	µg/L	250	ND	95.4		70-130	0.523	30	
Chloroform	242	50	µg/L	250	ND	97.0		70-130	1.33	30	
Chloromethane	92.0	50	µg/L	250	ND	**36.8**	*	70-130	1.88	30	L-04, MS-09, V-05, V-34
Cyclohexane	231	120	µg/L	250	ND	92.4		70-130	0.862	30	
1,2-Dibromo-3-chloropropane (DBCP)	214	120	µg/L	250	ND	85.4		70-130	4.80	30	
1,2-Dibromoethane (EDB)	250	12	µg/L	250	ND	99.8		70-130	7.80	30	
1,2-Dichlorobenzene	262	25	µg/L	250	ND	105		70-130	1.79	30	
1,3-Dichlorobenzene	263	25	µg/L	250	ND	105		70-130	2.35	30	
1,4-Dichlorobenzene	260	25	µg/L	250	ND	104		70-130	1.81	30	
Dichlorodifluoromethane (Freon 12)	210	50	µg/L	250	ND	84.0		70-130	2.04	30	
1,1-Dichloroethane	266	25	µg/L	250	27.8	95.2		70-130	1.03	30	
1,2-Dichloroethane	251	25	µg/L	250	ND	100		70-130	2.56	30	
1,1-Dichloroethylene	294	25	µg/L	250	48.8	98.2		70-130	0.424	30	
cis-1,2-Dichloroethylene	960	25	µg/L	250	723	94.6		70-130	1.55	30	
trans-1,2-Dichloroethylene	248	25	µg/L	250	ND	99.4		70-130	2.39	30	
1,2-Dichloropropane	253	25	µg/L	250	ND	101		70-130	1.18	30	

DRAFT

con-test® A Pace Analytical® Laboratory

39 Spruce Street * East Longmeadow, MA 01028 * FAX 413/525-6405 * TEL. 413/525-2332

QUALITY CONTROL

Volatile Organic Compounds by GC/MS - Quality Control

Analyte	Result	Reporting Limit	Units	Spike Level	Source Result	%REC		%REC Limits	RPD	RPD Limit	Notes
Batch B295464 - SW-846 5030B											
Matrix Spike Dup (B295464-MSD2)	**Source: 21K1547-02**			Prepared & Analyzed: 11/24/21							
cis-1,3-Dichloropropene	235	12	µg/L	250	ND	94.1		70-130	2.41	30	
trans-1,3-Dichloropropene	231	12	µg/L	250	ND	92.5		70-130	3.40	30	
1,4-Dioxane	2310	1200	µg/L	2500	ND	92.5		70-130	5.83	30	
Ethylbenzene	274	25	µg/L	250	ND	110		70-130	1.18	30	
2-Hexanone (MBK)	2060	250	µg/L	2500	ND	82.4		70-130	6.18	30	
Isopropylbenzene (Cumene)	278	25	µg/L	250	ND	111		70-130	2.05	30	
Methyl Acetate	166	25	µg/L	250	24.0	**57.0**	*	70-130	3.25	30	L-04, MS-09, V-05
Methyl tert-Butyl Ether (MTBE)	233	25	µg/L	250	ND	93.1		70-130	4.51	30	
Methyl Cyclohexane	254	25	µg/L	250	ND	102		70-130	2.14	30	
Methylene Chloride	213	120	µg/L	250	ND	85.3		70-130	1.51	30	
4-Methyl-2-pentanone (MIBK)	2180	250	µg/L	2500	ND	87.3		70-130	4.98	30	
Styrene	272	25	µg/L	250	ND	109		70-130	6.07	30	
1,1,2,2-Tetrachloroethane	246	12	µg/L	250	ND	98.5		70-130	4.47	30	
Tetrachloroethylene	378	25	µg/L	250	73.2	122		70-130	1.67	30	
Toluene	268	25	µg/L	250	ND	107		70-130	0.558	30	
1,2,3-Trichlorobenzene	234	120	µg/L	250	ND	93.8		70-130	4.28	30	
1,2,4-Trichlorobenzene	244	25	µg/L	250	ND	97.7		70-130	4.80	30	
1,1,1-Trichloroethane	283	25	µg/L	250	32.0	100		70-130	0.0882	30	
1,1,2-Trichloroethane	258	25	µg/L	250	ND	103		70-130	5.55	30	
Trichloroethylene	2870	25	µg/L	250	2600	110		70-130	0.997	30	
Trichlorofluoromethane (Freon 11)	250	50	µg/L	250	10.0	95.9		70-130	7.37	30	
1,1,2-Trichloro-1,2,2-trifluoroethane (Freon 113)	261	25	µg/L	250	ND	104		70-130	3.20	30	
Vinyl Chloride	243	50	µg/L	250	15.0	91.1		70-130	1.24	30	
m+p Xylene	555	50	µg/L	500	ND	111		70-130	2.71	20	
o-Xylene	274	25	µg/L	250	ND	110		70-130	2.96	30	
Surrogate: 1,2-Dichloroethane-d4	*20.8*		µg/L	25.0		83.4		70-130			
Surrogate: Toluene-d8	*23.9*		µg/L	25.0		95.5		70-130			
Surrogate: 4-Bromofluorobenzene	*24.0*		µg/L	25.0		95.9		70-130			
Batch B295465 - SW-846 5030B											
Blank (B295465-BLK1)				Prepared: 11/24/21 Analyzed: 11/25/21							
Acetone	ND	50	µg/L								V-05
Benzene	ND	1.0	µg/L								
Bromochloromethane	ND	1.0	µg/L								
Bromodichloromethane	ND	0.50	µg/L								
Bromoform	ND	1.0	µg/L								
Bromomethane	ND	2.0	µg/L								V-34
2-Butanone (MEK)	ND	20	µg/L								V-05
Carbon Disulfide	ND	5.0	µg/L								
Carbon Tetrachloride	ND	5.0	µg/L								
Chlorobenzene	ND	1.0	µg/L								
Chlorodibromomethane	ND	0.50	µg/L								
Chloroethane	ND	2.0	µg/L								
Chloroform	ND	2.0	µg/L								
Chloromethane	ND	2.0	µg/L								V-05, V-34
Cyclohexane	ND	5.0	µg/L								
1,2-Dibromo-3-chloropropane (DBCP)	ND	5.0	µg/L								
1,2-Dibromoethane (EDB)	ND	0.50	µg/L								
1,2-Dichlorobenzene	ND	1.0	µg/L								
1,3-Dichlorobenzene	ND	1.0	µg/L								

DRAFT

con-test® A Pace Analytical® Laboratory

39 Spruce Street * East Longmeadow, MA 01028 * FAX 413/525-6405 * TEL. 413/525-2332

QUALITY CONTROL

Volatile Organic Compounds by GC/MS - Quality Control

Analyte	Result	Reporting Limit	Units	Spike Level	Source Result	%REC	%REC Limits	RPD	RPD Limit	Notes	
Batch B295465 - SW-846 5030B											
Blank (B295465-BLK1)				Prepared: 11/24/21 Analyzed: 11/25/21							
1,4-Dichlorobenzene	ND	1.0	µg/L								
Dichlorodifluoromethane (Freon 12)	ND	2.0	µg/L								
1,1-Dichloroethane	ND	1.0	µg/L								
1,2-Dichloroethane	ND	1.0	µg/L								
1,1-Dichloroethylene	ND	1.0	µg/L								
cis-1,2-Dichloroethylene	ND	1.0	µg/L								
trans-1,2-Dichloroethylene	ND	1.0	µg/L								
1,2-Dichloropropane	ND	1.0	µg/L								
cis-1,3-Dichloropropene	ND	0.50	µg/L								
trans-1,3-Dichloropropene	ND	0.50	µg/L								
1,4-Dioxane	ND	50	µg/L								
Ethylbenzene	ND	1.0	µg/L								
2-Hexanone (MBK)	ND	10	µg/L								
Isopropylbenzene (Cumene)	ND	1.0	µg/L								
Methyl Acetate	ND	1.0	µg/L							V-05	
Methyl tert-Butyl Ether (MTBE)	ND	1.0	µg/L								
Methyl Cyclohexane	ND	1.0	µg/L								
Methylene Chloride	ND	5.0	µg/L								
4-Methyl-2-pentanone (MIBK)	ND	10	µg/L								
Styrene	ND	1.0	µg/L								
1,1,2,2-Tetrachloroethane	ND	0.50	µg/L								
Tetrachloroethylene	ND	1.0	µg/L								
Toluene	ND	1.0	µg/L								
1,2,3-Trichlorobenzene	ND	5.0	µg/L								
1,2,4-Trichlorobenzene	ND	1.0	µg/L								
1,1,1-Trichloroethane	ND	1.0	µg/L								
1,1,2-Trichloroethane	ND	1.0	µg/L								
Trichloroethylene	ND	1.0	µg/L								
Trichlorofluoromethane (Freon 11)	ND	2.0	µg/L								
1,1,2-Trichloro-1,2,2-trifluoroethane (Freon 113)	ND	1.0	µg/L								
Vinyl Chloride	ND	2.0	µg/L								
m+p Xylene	ND	2.0	µg/L								
o-Xylene	ND	1.0	µg/L								
Surrogate: 1,2-Dichloroethane-d4	*20.6*		µg/L	25.0		82.2	70-130				
Surrogate: Toluene-d8	*23.7*		µg/L	25.0		94.8	70-130				
Surrogate: 4-Bromofluorobenzene	*24.0*		µg/L	25.0		95.8	70-130				
LCS (B295465-BS1)				Prepared: 11/24/21 Analyzed: 11/25/21							
Acetone	80.2	50	µg/L	100		80.2	70-160			V-05	†
Benzene	9.79	1.0	µg/L	10.0		97.9	70-130				
Bromochloromethane	11.9	1.0	µg/L	10.0		119	70-130			V-20	
Bromodichloromethane	10.9	0.50	µg/L	10.0		109	70-130				
Bromoform	10.2	1.0	µg/L	10.0		102	70-130				
Bromomethane	20.0	2.0	µg/L	10.0		**200**	* 40-160			L-02, V-20, V-34	†
2-Butanone (MEK)	79.9	20	µg/L	100		79.9	40-160			V-05	†
Carbon Disulfide	86.4	5.0	µg/L	100		86.4	70-130				
Carbon Tetrachloride	10.1	5.0	µg/L	10.0		101	70-130				
Chlorobenzene	11.6	1.0	µg/L	10.0		116	70-130				
Chlorodibromomethane	11.4	0.50	µg/L	10.0		114	70-130				
Chloroethane	9.81	2.0	µg/L	10.0		98.1	70-130				
Chloroform	9.89	2.0	µg/L	10.0		98.9	70-130				
Chloromethane	3.98	2.0	µg/L	10.0		**39.8**	* 40-160			L-07, V-05, V-34	†

DRAFT

con-test® A Pace Analytical® Laboratory

39 Spruce Street * East Longmeadow, MA 01028 * FAX 413/525-6405 * TEL. 413/525-2332

QUALITY CONTROL

Volatile Organic Compounds by GC/MS - Quality Control

Analyte	Result	Reporting Limit	Units	Spike Level	Source Result	%REC	%REC Limits	RPD	RPD Limit	Notes	
Batch B295465 - SW-846 5030B											
LCS (B295465-BS1)				Prepared: 11/24/21 Analyzed: 11/25/21							
Cyclohexane	9.65	5.0	µg/L	10.0		96.5	70-130				
1,2-Dibromo-3-chloropropane (DBCP)	9.24	5.0	µg/L	10.0		92.4	70-130				
1,2-Dibromoethane (EDB)	10.9	0.50	µg/L	10.0		109	70-130				
1,2-Dichlorobenzene	11.1	1.0	µg/L	10.0		111	70-130				
1,3-Dichlorobenzene	11.0	1.0	µg/L	10.0		110	70-130				
1,4-Dichlorobenzene	10.8	1.0	µg/L	10.0		108	70-130				
Dichlorodifluoromethane (Freon 12)	8.88	2.0	µg/L	10.0		88.8	40-160				†
1,1-Dichloroethane	9.36	1.0	µg/L	10.0		93.6	70-130				
1,2-Dichloroethane	10.7	1.0	µg/L	10.0		107	70-130				
1,1-Dichloroethylene	9.95	1.0	µg/L	10.0		99.5	70-130				
cis-1,2-Dichloroethylene	9.40	1.0	µg/L	10.0		94.0	70-130				
trans-1,2-Dichloroethylene	10.1	1.0	µg/L	10.0		101	70-130				
1,2-Dichloropropane	10.4	1.0	µg/L	10.0		104	70-130				
cis-1,3-Dichloropropene	10.3	0.50	µg/L	10.0		103	70-130				
trans-1,3-Dichloropropene	9.71	0.50	µg/L	10.0		97.1	70-130				
1,4-Dioxane	102	50	µg/L	100		102	40-130				†
Ethylbenzene	11.4	1.0	µg/L	10.0		114	70-130				
2-Hexanone (MBK)	89.9	10	µg/L	100		89.9	70-160				†
Isopropylbenzene (Cumene)	11.5	1.0	µg/L	10.0		115	70-130				
Methyl Acetate	7.17	1.0	µg/L	10.0		71.7	70-130			V-05	
Methyl tert-Butyl Ether (MTBE)	9.97	1.0	µg/L	10.0		99.7	70-130				
Methyl Cyclohexane	10.2	1.0	µg/L	10.0		102	70-130				
Methylene Chloride	8.94	5.0	µg/L	10.0		89.4	70-130				
4-Methyl-2-pentanone (MIBK)	95.1	10	µg/L	100		95.1	70-160				†
Styrene	11.6	1.0	µg/L	10.0		116	70-130				
1,1,2,2-Tetrachloroethane	10.7	0.50	µg/L	10.0		107	70-130				
Tetrachloroethylene	12.3	1.0	µg/L	10.0		123	70-130				
Toluene	11.2	1.0	µg/L	10.0		112	70-130				
1,2,3-Trichlorobenzene	9.82	5.0	µg/L	10.0		98.2	70-130				
1,2,4-Trichlorobenzene	10.1	1.0	µg/L	10.0		101	70-130				
1,1,1-Trichloroethane	10.3	1.0	µg/L	10.0		103	70-130				
1,1,2-Trichloroethane	11.2	1.0	µg/L	10.0		112	70-130				
Trichloroethylene	11.7	1.0	µg/L	10.0		117	70-130				
Trichlorofluoromethane (Freon 11)	9.76	2.0	µg/L	10.0		97.6	70-130				
1,1,2-Trichloro-1,2,2-trifluoroethane (Freon 113)	10.6	1.0	µg/L	10.0		106	70-130				
Vinyl Chloride	9.10	2.0	µg/L	10.0		91.0	40-160				†
m+p Xylene	23.3	2.0	µg/L	20.0		117	70-130				
o-Xylene	11.5	1.0	µg/L	10.0		115	70-130				
Surrogate: 1,2-Dichloroethane-d4	*20.4*		µg/L	25.0		81.4	70-130				
Surrogate: Toluene-d8	*24.3*		µg/L	25.0		97.3	70-130				
Surrogate: 4-Bromofluorobenzene	*24.1*		µg/L	25.0		96.4	70-130				
LCS Dup (B295465-BSD1)				Prepared: 11/24/21 Analyzed: 11/25/21							
Acetone	83.2	50	µg/L	100		83.2	70-160	3.67	25	V-05	†
Benzene	9.76	1.0	µg/L	10.0		97.6	70-130	0.307	25		
Bromochloromethane	12.4	1.0	µg/L	10.0		124	70-130	3.94	25	V-20	
Bromodichloromethane	10.6	0.50	µg/L	10.0		106	70-130	2.42	25		
Bromoform	10.3	1.0	µg/L	10.0		103	70-130	0.978	25		
Bromomethane	20.2	2.0	µg/L	10.0		**202** *	40-160	0.696	25	L-02, V-20, V-34	†
2-Butanone (MEK)	82.6	20	µg/L	100		82.6	40-160	3.31	25	V-05	†
Carbon Disulfide	86.8	5.0	µg/L	100		86.8	70-130	0.473	25		
Carbon Tetrachloride	10.1	5.0	µg/L	10.0		101	70-130	0.297	25		

DRAFT

con-test®
A Pace Analytical® Laboratory

39 Spruce Street * East Longmeadow, MA 01028 * FAX 413/525-6405 * TEL. 413/525-2332

QUALITY CONTROL

Volatile Organic Compounds by GC/MS - Quality Control

Analyte	Result	Reporting Limit	Units	Spike Level	Source Result	%REC	%REC Limits	RPD	RPD Limit	Notes	
Batch B295465 - SW-846 5030B											
LCS Dup (B295465-BSD1)				Prepared: 11/24/21 Analyzed: 11/25/21							
Chlorobenzene	11.6	1.0	µg/L	10.0		116	70-130	0.0861	25		
Chlorodibromomethane	11.4	0.50	µg/L	10.0		114	70-130	0.0876	25		
Chloroethane	9.84	2.0	µg/L	10.0		98.4	70-130	0.305	25		
Chloroform	9.77	2.0	µg/L	10.0		97.7	70-130	1.22	25		
Chloromethane	4.14	2.0	µg/L	10.0		41.4	40-160	3.94	25	V-05, V-34	†
Cyclohexane	9.48	5.0	µg/L	10.0		94.8	70-130	1.78	25		
1,2-Dibromo-3-chloropropane (DBCP)	9.30	5.0	µg/L	10.0		93.0	70-130	0.647	25		
1,2-Dibromoethane (EDB)	11.0	0.50	µg/L	10.0		110	70-130	1.46	25		
1,2-Dichlorobenzene	11.1	1.0	µg/L	10.0		111	70-130	0.451	25		
1,3-Dichlorobenzene	10.9	1.0	µg/L	10.0		109	70-130	0.732	25		
1,4-Dichlorobenzene	10.9	1.0	µg/L	10.0		109	70-130	0.276	25		
Dichlorodifluoromethane (Freon 12)	9.04	2.0	µg/L	10.0		90.4	40-160	1.79	25		†
1,1-Dichloroethane	9.58	1.0	µg/L	10.0		95.8	70-130	2.32	25		
1,2-Dichloroethane	10.9	1.0	µg/L	10.0		109	70-130	2.04	25		
1,1-Dichloroethylene	10.2	1.0	µg/L	10.0		102	70-130	2.29	25		
cis-1,2-Dichloroethylene	9.42	1.0	µg/L	10.0		94.2	70-130	0.213	25		
trans-1,2-Dichloroethylene	10.2	1.0	µg/L	10.0		102	70-130	1.08	25		
1,2-Dichloropropane	10.3	1.0	µg/L	10.0		103	70-130	1.16	25		
cis-1,3-Dichloropropene	10.1	0.50	µg/L	10.0		101	70-130	2.06	25		
trans-1,3-Dichloropropene	9.76	0.50	µg/L	10.0		97.6	70-130	0.514	25		
1,4-Dioxane	111	50	µg/L	100		111	40-130	8.50	50		† ‡
Ethylbenzene	11.2	1.0	µg/L	10.0		112	70-130	1.24	25		
2-Hexanone (MBK)	91.9	10	µg/L	100		91.9	70-160	2.19	25		†
Isopropylbenzene (Cumene)	11.4	1.0	µg/L	10.0		114	70-130	0.788	25		
Methyl Acetate	7.68	1.0	µg/L	10.0		76.8	70-130	6.87	25	V-05	
Methyl tert-Butyl Ether (MTBE)	10.0	1.0	µg/L	10.0		100	70-130	0.400	25		
Methyl Cyclohexane	10.5	1.0	µg/L	10.0		105	70-130	2.41	25		
Methylene Chloride	9.04	5.0	µg/L	10.0		90.4	70-130	1.11	25		
4-Methyl-2-pentanone (MIBK)	96.9	10	µg/L	100		96.9	70-160	1.86	25		†
Styrene	11.6	1.0	µg/L	10.0		116	70-130	0.431	25		
1,1,2,2-Tetrachloroethane	10.7	0.50	µg/L	10.0		107	70-130	0.748	25		
Tetrachloroethylene	12.0	1.0	µg/L	10.0		120	70-130	2.06	25		
Toluene	11.1	1.0	µg/L	10.0		111	70-130	0.987	25		
1,2,3-Trichlorobenzene	10.2	5.0	µg/L	10.0		102	70-130	4.09	25		
1,2,4-Trichlorobenzene	10.3	1.0	µg/L	10.0		103	70-130	1.57	25		
1,1,1-Trichloroethane	9.85	1.0	µg/L	10.0		98.5	70-130	4.17	25		
1,1,2-Trichloroethane	11.0	1.0	µg/L	10.0		110	70-130	1.80	25		
Trichloroethylene	11.3	1.0	µg/L	10.0		113	70-130	3.13	25		
Trichlorofluoromethane (Freon 11)	9.39	2.0	µg/L	10.0		93.9	70-130	3.86	25		
1,1,2-Trichloro-1,2,2-trifluoroethane (Freon 113)	10.6	1.0	µg/L	10.0		106	70-130	0.849	25		
Vinyl Chloride	9.29	2.0	µg/L	10.0		92.9	40-160	2.07	25		†
m+p Xylene	22.9	2.0	µg/L	20.0		114	70-130	1.90	25		
o-Xylene	11.4	1.0	µg/L	10.0		114	70-130	0.698	25		
Surrogate: 1,2-Dichloroethane-d4	*20.0*		µg/L	25.0		79.8	70-130				
Surrogate: Toluene-d8	*24.1*		µg/L	25.0		96.5	70-130				
Surrogate: 4-Bromofluorobenzene	*24.0*		µg/L	25.0		96.1	70-130				

DRAFT

con-test® A Pace Analytical® Laboratory

39 Spruce Street * East Longmeadow, MA 01028 * FAX 413/525-6405 * TEL. 413/525-2332

QUALITY CONTROL

Volatile Organic Compounds by GC/MS - Quality Control

Analyte	Result	Reporting Limit	Units	Spike Level	Source Result	%REC		%REC Limits	RPD	RPD Limit	Notes
Batch B295465 - SW-846 5030B											
Matrix Spike (B295465-MS1)	**Source: 21K1547-05**			Prepared: 11/24/21 Analyzed: 11/25/21							
Acetone	73.2	50	µg/L	100	ND	73.2		70-130			V-05
Benzene	9.26	1.0	µg/L	10.0	ND	92.6		70-130			
Bromochloromethane	11.2	1.0	µg/L	10.0	ND	112		70-130			V-20
Bromodichloromethane	10.1	0.50	µg/L	10.0	ND	101		70-130			
Bromoform	9.45	1.0	µg/L	10.0	ND	94.5		70-130			
Bromomethane	18.2	2.0	µg/L	10.0	ND	**182**	*	70-130			V-34, L-02, MS-12, V-20
2-Butanone (MEK)	72.2	20	µg/L	100	ND	72.2		70-130			V-05
Carbon Disulfide	82.1	5.0	µg/L	100	ND	82.1		70-130			
Carbon Tetrachloride	9.71	5.0	µg/L	10.0	ND	97.1		70-130			
Chlorobenzene	11.1	1.0	µg/L	10.0	ND	111		70-130			
Chlorodibromomethane	10.6	0.50	µg/L	10.0	ND	106		70-130			
Chloroethane	9.27	2.0	µg/L	10.0	ND	92.7		70-130			
Chloroform	9.26	2.0	µg/L	10.0	ND	92.6		70-130			
Chloromethane	3.82	2.0	µg/L	10.0	ND	**38.2**	*	70-130			MS-09, V-05, V-34
Cyclohexane	8.80	5.0	µg/L	10.0	ND	88.0		70-130			
1,2-Dibromo-3-chloropropane (DBCP)	8.21	5.0	µg/L	10.0	ND	82.1		70-130			
1,2-Dibromoethane (EDB)	10.1	0.50	µg/L	10.0	ND	101		70-130			
1,2-Dichlorobenzene	10.4	1.0	µg/L	10.0	0.290	101		70-130			
1,3-Dichlorobenzene	10.3	1.0	µg/L	10.0	ND	103		70-130			
1,4-Dichlorobenzene	10.2	1.0	µg/L	10.0	ND	102		70-130			
Dichlorodifluoromethane (Freon 12)	7.66	2.0	µg/L	10.0	ND	76.6		70-130			
1,1-Dichloroethane	9.18	1.0	µg/L	10.0	ND	91.8		70-130			
1,2-Dichloroethane	9.96	1.0	µg/L	10.0	ND	99.6		70-130			
1,1-Dichloroethylene	9.87	1.0	µg/L	10.0	ND	98.7		70-130			
cis-1,2-Dichloroethylene	10.1	1.0	µg/L	10.0	1.16	89.1		70-130			
trans-1,2-Dichloroethylene	10.1	1.0	µg/L	10.0	ND	101		70-130			
1,2-Dichloropropane	9.73	1.0	µg/L	10.0	ND	97.3		70-130			
cis-1,3-Dichloropropene	9.06	0.50	µg/L	10.0	ND	90.6		70-130			
trans-1,3-Dichloropropene	8.74	0.50	µg/L	10.0	ND	87.4		70-130			
1,4-Dioxane	91.6	50	µg/L	100	ND	91.6		70-130			
Ethylbenzene	10.9	1.0	µg/L	10.0	ND	109		70-130			
2-Hexanone (MBK)	81.7	10	µg/L	100	ND	81.7		70-130			
Isopropylbenzene (Cumene)	11.1	1.0	µg/L	10.0	ND	111		70-130			
Methyl Acetate	5.55	1.0	µg/L	10.0	ND	**55.5**	*	70-130			MS-09, V-05
Methyl tert-Butyl Ether (MTBE)	9.27	1.0	µg/L	10.0	ND	92.7		70-130			
Methyl Cyclohexane	9.66	1.0	µg/L	10.0	ND	96.6		70-130			
Methylene Chloride	8.28	5.0	µg/L	10.0	ND	82.8		70-130			
4-Methyl-2-pentanone (MIBK)	85.5	10	µg/L	100	ND	85.5		70-130			
Styrene	9.85	1.0	µg/L	10.0	ND	98.5		70-130			
1,1,2,2-Tetrachloroethane	9.65	0.50	µg/L	10.0	ND	96.5		70-130			
Tetrachloroethylene	113	1.0	µg/L	10.0	97.6	**153**	*	70-130			MS-12
Toluene	10.5	1.0	µg/L	10.0	ND	105		70-130			
1,2,3-Trichlorobenzene	8.99	5.0	µg/L	10.0	ND	89.9		70-130			
1,2,4-Trichlorobenzene	9.68	1.0	µg/L	10.0	ND	96.8		70-130			
1,1,1-Trichloroethane	9.92	1.0	µg/L	10.0	ND	99.2		70-130			
1,1,2-Trichloroethane	10.1	1.0	µg/L	10.0	ND	101		70-130			
Trichloroethylene	70.1	1.0	µg/L	10.0	57.7	124		70-130			
Trichlorofluoromethane (Freon 11)	8.83	2.0	µg/L	10.0	ND	88.3		70-130			
1,1,2-Trichloro-1,2,2-trifluoroethane (Freon 113)	10.0	1.0	µg/L	10.0	ND	100		70-130			
Vinyl Chloride	8.98	2.0	µg/L	10.0	ND	89.8		70-130			

DRAFT

con-test® A Pace Analytical® Laboratory

39 Spruce Street * East Longmeadow, MA 01028 * FAX 413/525-6405 * TEL. 413/525-2332

QUALITY CONTROL

Volatile Organic Compounds by GC/MS - Quality Control

Analyte	Result	Reporting Limit	Units	Spike Level	Source Result	%REC		%REC Limits	RPD	RPD Limit	Notes
Batch B295465 - SW-846 5030B											
Matrix Spike (B295465-MS1)	**Source: 21K1547-05**			Prepared: 11/24/21 Analyzed: 11/25/21							
m+p Xylene	22.1	2.0	µg/L	20.0	ND	110		70-130			
o-Xylene	10.8	1.0	µg/L	10.0	ND	108		70-130			
Surrogate: 1,2-Dichloroethane-d4	*20.4*		µg/L	25.0		81.5		70-130			
Surrogate: Toluene-d8	*24.3*		µg/L	25.0		97.2		70-130			
Surrogate: 4-Bromofluorobenzene	*24.5*		µg/L	25.0		98.2		70-130			
Matrix Spike Dup (B295465-MSD1)	**Source: 21K1547-05**			Prepared: 11/24/21 Analyzed: 11/25/21							
Acetone	72.8	50	µg/L	100	ND	72.8		70-130	0.438	30	V-05
Benzene	9.43	1.0	µg/L	10.0	ND	94.3		70-130	1.82	30	
Bromochloromethane	10.9	1.0	µg/L	10.0	ND	109		70-130	3.35	30	V-20
Bromodichloromethane	10.1	0.50	µg/L	10.0	ND	101		70-130	0.693	30	
Bromoform	9.30	1.0	µg/L	10.0	ND	93.0		70-130	1.60	30	
Bromomethane	18.2	2.0	µg/L	10.0	ND	**182**	*	70-130	0.110	30	L-02, MS-12, V-20, V-34
2-Butanone (MEK)	71.7	20	µg/L	100	ND	71.7		70-130	0.778	30	V-05
Carbon Disulfide	85.2	5.0	µg/L	100	ND	85.2		70-130	3.68	30	
Carbon Tetrachloride	10.2	5.0	µg/L	10.0	ND	102		70-130	4.92	30	
Chlorobenzene	11.2	1.0	µg/L	10.0	ND	112		70-130	0.628	30	
Chlorodibromomethane	10.4	0.50	µg/L	10.0	ND	104		70-130	1.90	30	
Chloroethane	9.89	2.0	µg/L	10.0	ND	98.9		70-130	6.47	30	
Chloroform	9.58	2.0	µg/L	10.0	ND	95.8		70-130	3.40	30	
Chloromethane	3.88	2.0	µg/L	10.0	ND	**38.8**	*	70-130	1.56	30	MS-09, V-05, V-34
Cyclohexane	9.40	5.0	µg/L	10.0	ND	94.0		70-130	6.59	30	
1,2-Dibromo-3-chloropropane (DBCP)	7.83	5.0	µg/L	10.0	ND	78.3		70-130	4.74	30	
1,2-Dibromoethane (EDB)	10.0	0.50	µg/L	10.0	ND	100		70-130	0.496	30	
1,2-Dichlorobenzene	10.9	1.0	µg/L	10.0	0.290	106		70-130	4.14	30	
1,3-Dichlorobenzene	10.7	1.0	µg/L	10.0	ND	107		70-130	3.91	30	
1,4-Dichlorobenzene	10.5	1.0	µg/L	10.0	ND	105		70-130	3.38	30	
Dichlorodifluoromethane (Freon 12)	8.52	2.0	µg/L	10.0	ND	85.2		70-130	10.6	30	
1,1-Dichloroethane	9.42	1.0	µg/L	10.0	ND	94.2		70-130	2.58	30	
1,2-Dichloroethane	9.96	1.0	µg/L	10.0	ND	99.6		70-130	0.00	30	
1,1-Dichloroethylene	10.2	1.0	µg/L	10.0	ND	102		70-130	2.80	30	
cis-1,2-Dichloroethylene	10.5	1.0	µg/L	10.0	1.16	93.3		70-130	4.09	30	
trans-1,2-Dichloroethylene	10.0	1.0	µg/L	10.0	ND	100		70-130	0.895	30	
1,2-Dichloropropane	10.0	1.0	µg/L	10.0	ND	100		70-130	2.74	30	
cis-1,3-Dichloropropene	8.80	0.50	µg/L	10.0	ND	88.0		70-130	2.91	30	
trans-1,3-Dichloropropene	8.88	0.50	µg/L	10.0	ND	88.8		70-130	1.59	30	
1,4-Dioxane	89.8	50	µg/L	100	ND	89.8		70-130	2.03	30	
Ethylbenzene	11.2	1.0	µg/L	10.0	ND	112		70-130	3.08	30	
2-Hexanone (MBK)	79.2	10	µg/L	100	ND	79.2		70-130	3.06	30	
Isopropylbenzene (Cumene)	11.3	1.0	µg/L	10.0	ND	113		70-130	2.24	30	
Methyl Acetate	5.74	1.0	µg/L	10.0	ND	**57.4**	*	70-130	3.37	30	MS-09, V-05
Methyl tert-Butyl Ether (MTBE)	9.43	1.0	µg/L	10.0	ND	94.3		70-130	1.71	30	
Methyl Cyclohexane	10.2	1.0	µg/L	10.0	ND	102		70-130	5.73	30	
Methylene Chloride	8.39	5.0	µg/L	10.0	ND	83.9		70-130	1.32	30	
4-Methyl-2-pentanone (MIBK)	82.7	10	µg/L	100	ND	82.7		70-130	3.38	30	
Styrene	10.2	1.0	µg/L	10.0	ND	102		70-130	3.39	30	
1,1,2,2-Tetrachloroethane	9.58	0.50	µg/L	10.0	ND	95.8		70-130	0.728	30	
Tetrachloroethylene	113	1.0	µg/L	10.0	97.6	**151**	*	70-130	0.204	30	MS-12
Toluene	10.6	1.0	µg/L	10.0	ND	106		70-130	1.13	30	
1,2,3-Trichlorobenzene	9.37	5.0	µg/L	10.0	ND	93.7		70-130	4.14	30	
1,2,4-Trichlorobenzene	9.81	1.0	µg/L	10.0	ND	98.1		70-130	1.33	30	

DRAFT

con-test® A Pace Analytical® Laboratory

39 Spruce Street * East Longmeadow, MA 01028 * FAX 413/525-6405 * TEL. 413/525-2332

QUALITY CONTROL

Volatile Organic Compounds by GC/MS - Quality Control

Analyte	Result	Reporting Limit	Units	Spike Level	Source Result	%REC	%REC Limits	RPD	RPD Limit	Notes
Batch B295465 - SW-846 5030B										
Matrix Spike Dup (B295465-MSD1)	**Source: 21K1547-05**			Prepared: 11/24/21 Analyzed: 11/25/21						
1,1,1-Trichloroethane	10.0	1.0	µg/L	10.0	ND	100	70-130	1.10	30	
1,1,2-Trichloroethane	10.2	1.0	µg/L	10.0	ND	102	70-130	0.986	30	
Trichloroethylene	70.4	1.0	µg/L	10.0	57.7	127	70-130	0.413	30	
Trichlorofluoromethane (Freon 11)	9.42	2.0	µg/L	10.0	ND	94.2	70-130	6.47	30	
1,1,2-Trichloro-1,2,2-trifluoroethane (Freon 113)	10.9	1.0	µg/L	10.0	ND	109	70-130	8.39	30	
Vinyl Chloride	9.17	2.0	µg/L	10.0	ND	91.7	70-130	2.09	30	
m+p Xylene	22.7	2.0	µg/L	20.0	ND	114	70-130	2.90	20	
o-Xylene	10.9	1.0	µg/L	10.0	ND	109	70-130	1.75	30	
Surrogate: 1,2-Dichloroethane-d4	*20.2*		µg/L	25.0		81.0	70-130			
Surrogate: Toluene-d8	*23.6*		µg/L	25.0		94.6	70-130			
Surrogate: 4-Bromofluorobenzene	*24.1*		µg/L	25.0		96.4	70-130			
Batch B295663 - SW-846 5030B										
Blank (B295663-BLK1)				Prepared & Analyzed: 11/26/21						
Trichloroethylene	ND	1.0	µg/L							
Surrogate: 1,2-Dichloroethane-d4	*21.5*		µg/L	25.0		86.1	70-130			
Surrogate: Toluene-d8	*23.9*		µg/L	25.0		95.7	70-130			
Surrogate: 4-Bromofluorobenzene	*24.1*		µg/L	25.0		96.5	70-130			
LCS (B295663-BS1)				Prepared & Analyzed: 11/26/21						
Trichloroethylene	9.91	1.0	µg/L	10.0		99.1	70-130			
Surrogate: 1,2-Dichloroethane-d4	*20.5*		µg/L	25.0		82.1	70-130			
Surrogate: Toluene-d8	*24.1*		µg/L	25.0		96.6	70-130			
Surrogate: 4-Bromofluorobenzene	*24.1*		µg/L	25.0		96.2	70-130			
LCS Dup (B295663-BSD1)				Prepared & Analyzed: 11/26/21						
Trichloroethylene	10.7	1.0	µg/L	10.0		107	70-130	7.95	25	
Surrogate: 1,2-Dichloroethane-d4	*20.7*		µg/L	25.0		82.8	70-130			
Surrogate: Toluene-d8	*24.1*		µg/L	25.0		96.4	70-130			
Surrogate: 4-Bromofluorobenzene	*24.2*		µg/L	25.0		96.6	70-130			

DRAFT

con-test®
A Pace Analytical® Laboratory

39 Spruce Street * East Longmeadow, MA 01028 * FAX 413/525-6405 * TEL. 413/525-2332

FLAG/QUALIFIER SUMMARY

*	QC result is outside of established limits.
†	Wide recovery limits established for difficult compound.
‡	Wide RPD limits established for difficult compound.
#	Data exceeded client recommended or regulatory level
ND	Not Detected
RL	Reporting Limit is at the level of quantitation (LOQ)
DL	Detection Limit is the lower limit of detection determined by the MDL study
MCL	Maximum Contaminant Level
	Percent recoveries and relative percent differences (RPDs) are determined by the software using values in the calculation which have not been rounded.
	No results have been blank subtracted unless specified in the case narrative section.

J	Detected but below the Reporting Limit (lowest calibration standard); therefore, result is an estimated concentration (CLP J-Flag).
L-02	Laboratory fortified blank/laboratory control sample recovery and duplicate recoveries outside of control limits. Data validation is not affected since all results are "not detected" for associated samples in this batch and bias is on the high side.
L-04	Laboratory fortified blank/laboratory control sample recovery and duplicate recovery are outside of control limits. Reported value for this compound is likely to be biased on the low side.
L-07	Either laboratory fortified blank/laboratory control sample or duplicate recovery is outside of control limits, but the other is within limits. RPD between the two LFB/LCS results is within method specified criteria.
MS-09	Matrix spike recovery and/or matrix spike duplicate recovery outside of control limits. Possibility of sample matrix effects that lead to a low bias for reported result or non-homogeneous sample aliquots cannot be eliminated.
MS-12	Matrix spike recovery and matrix spike duplicate recovery outside of control limits. Possibility of sample matrix effects that lead to a high bias for reported result or non-homogeneous sample aliquots cannot be eliminated.
RL-11	Elevated reporting limit due to high concentration of target compounds.
V-05	Continuing calibration verification (CCV) did not meet method specifications and was biased on the low side for this compound.
V-20	Continuing calibration verification (CCV) did not meet method specifications and was biased on the high side. Data validation is not affected since sample result was "not detected" for this compound.
V-34	Initial calibration verification (ICV) did not meet method specifications and was biased on the low side for this compound. Reported result is estimated.

DRAFT

con-test® A Pace Analytical® Laboratory

39 Spruce Street * East Longmeadow, MA 01028 * FAX 413/525-6405 * TEL. 413/525-2332

CERTIFICATIONS

Certified Analyses included in this Report

Analyte	Certifications
SW-846 8260D in Water	
Acetone	CT,ME,NH,VA,NY
Benzene	CT,ME,NH,VA,NY
Bromochloromethane	ME,NH,VA,NY
Bromodichloromethane	CT,ME,NH,VA,NY
Bromoform	CT,ME,NH,VA,NY
Bromomethane	CT,ME,NH,VA,NY
2-Butanone (MEK)	CT,ME,NH,VA,NY
Carbon Disulfide	CT,ME,NH,VA,NY
Carbon Tetrachloride	CT,ME,NH,VA,NY
Chlorobenzene	CT,ME,NH,VA,NY
Chlorodibromomethane	CT,ME,NH,VA,NY
Chloroethane	CT,ME,NH,VA,NY
Chloroform	CT,ME,NH,VA,NY
Chloromethane	CT,ME,NH,VA,NY
Cyclohexane	ME,NY
1,2-Dibromo-3-chloropropane (DBCP)	ME,NY
1,2-Dibromoethane (EDB)	ME,NY
1,2-Dichlorobenzene	CT,ME,NH,VA,NY
1,3-Dichlorobenzene	CT,ME,NH,VA,NY
1,4-Dichlorobenzene	CT,ME,NH,VA,NY
Dichlorodifluoromethane (Freon 12)	ME,NH,VA,NY
1,1-Dichloroethane	CT,ME,NH,VA,NY
1,2-Dichloroethane	CT,ME,NH,VA,NY
1,1-Dichloroethylene	CT,ME,NH,VA,NY
cis-1,2-Dichloroethylene	ME,NY
trans-1,2-Dichloroethylene	CT,ME,NH,VA,NY
1,2-Dichloropropane	CT,ME,NH,VA,NY
cis-1,3-Dichloropropene	CT,ME,NH,VA,NY
trans-1,3-Dichloropropene	CT,ME,NH,VA,NY
1,4-Dioxane	ME,NY
Ethylbenzene	CT,ME,NH,VA,NY
2-Hexanone (MBK)	CT,ME,NH,VA,NY
Isopropylbenzene (Cumene)	ME,VA,NY
Methyl Acetate	ME,NY
Methyl tert-Butyl Ether (MTBE)	CT,ME,NH,VA,NY
Methyl Cyclohexane	NY
Methylene Chloride	CT,ME,NH,VA,NY
4-Methyl-2-pentanone (MIBK)	CT,ME,NH,VA,NY
Styrene	CT,ME,NH,VA,NY
1,1,2,2-Tetrachloroethane	CT,ME,NH,VA,NY
Tetrachloroethylene	CT,ME,NH,VA,NY
Toluene	CT,ME,NH,VA,NY
1,2,3-Trichlorobenzene	ME,NH,VA,NY
1,2,4-Trichlorobenzene	CT,ME,NH,VA,NY
1,1,1-Trichloroethane	CT,ME,NH,VA,NY
1,1,2-Trichloroethane	CT,ME,NH,VA,NY
Trichloroethylene	CT,ME,NH,VA,NY

DRAFT

39 Spruce Street * East Longmeadow, MA 01028 * FAX 413/525-6405 * TEL. 413/525-2332

CERTIFICATIONS

Certified Analyses included in this Report

Analyte	Certifications
SW-846 8260D in Water	
Trichlorofluoromethane (Freon 11)	CT,ME,NH,VA,NY
1,1,2-Trichloro-1,2,2-trifluoroethane (Freon 113)	VA,NY
Vinyl Chloride	CT,ME,NH,VA,NY
m+p Xylene	CT,ME,NH,VA,NY
o-Xylene	CT,ME,NH,VA,NY

Con-Test, a Pace Environmental Laboratory, operates under the following certifications and accreditations:

Code	Description	Number	Expires
AIHA	AIHA-LAP, LLC - ISO17025:2017	100033	03/1/2022
MA	Massachusetts DEP	M-MA100	06/30/2022
CT	Connecticut Department of Publilc Health	PH-0165	12/31/2022
NY	New York State Department of Health	10899 NELAP	04/1/2022
NH-S	New Hampshire Environmental Lab	2516 NELAP	02/5/2022
RI	Rhode Island Department of Health	LAO00112	12/30/2021
NC	North Carolina Div. of Water Quality	652	12/31/2021
NJ	New Jersey DEP	MA007 NELAP	06/30/2022
FL	Florida Department of Health	E871027 NELAP	06/30/2022
VT	Vermont Department of Health Lead Laboratory	LL720741	07/30/2022
ME	State of Maine	MA00100	06/9/2023
VA	Commonwealth of Virginia	460217	12/14/2021
NH-P	New Hampshire Environmental Lab	2557 NELAP	09/6/2022
VT-DW	Vermont Department of Health Drinking Water	VT-255716	06/12/2022
NC-DW	North Carolina Department of Health	25703	07/31/2022
PA	Commonwealth of Pennsylvania DEP	68-05812	06/30/2022
MI	Dept. of Env, Great Lakes, and Energy	9100	09/6/2022

DRAFT

CHAIN-OF-CUSTODY Analytical Request Document

Pace Analytical®

Chain-of-Custody is a LEGAL DOCUMENT - Complete all relevent fields

LAB USE ONLY- Affix Workorder/Login Label Here or List Pace Workorder Number or MTJL Log-in Number Here: 21K1547

ALL SHADED AREAS are for LAB USE ONLY

Company: HRP Associates, Inc.	Billing Information: NYSDEC, Steven Walsh steven.walsh@dec.ny.gov
Address: 1 Fairchild Square, Suite 110 Clifton Park, NY 12065	Email To: Patrick.Montuori pmontuori@hrpassocisates.com
Report To: Patrick Montuori	Site Collection Info/Address: SE Corner of Elton St & Wortman Ave
Copy To: David Stoll: david.stoll@hrpassociates.com	State: NY County/City: Kings/New York Time Zone Collected: [ ] PT [ ] MT [ ] CT [✓] ET
Customer Project Name/Number: Multi-Site P-Site Elton St/Linwood St	
Phone: 845-531-9490 Email: pmontuori@hrpassocisates.com	Site/Facility ID #: 224250 & 224301
Collected By (print): John Geoghan	Purchase Order #: Multi S-B Quote #:
Collected By (signature): John Geoghan	Turnaround Date Required: Standard
Sample Disposal: [ ] Dispose as appropriate [ ] Return [ ] Archive: [ ] Hold:	Rush: [ ] Same Day [ ] Next Day [ ] 2 Day [ ] 3 Day [ ] 4 Day [ ] 5 Day (Expedite Charges Apply)
	Compliance Monitoring? [ ] Yes [✓] No
	DW PWS ID #: DW Location Code:
	Immediately Packed on Ice: [✓] Yes [ ] No
	Field Filtered (if applicable): [ ] Yes [✓] No
	Analysis:

Container Preservative Type **: (3)

Lab Project Manager:

** Preservative Types: (1) nitric acid, (2) sulfuric acid, (3) hydrochloric acid, (4) sodium hydroxide, (5) zinc acetate, (6) methanol, (7) sodium bisulfate, (8) sodium thiosulfate, (9) hexane, (A) ascorbic acid, (B) ammonium sulfate, (C) ammonium hydroxide, (D) TSP, (U) Unpreserved, (O) Other

Matrix Codes (Insert in Matrix box below): Drinking Water (DW), Ground Water (GW), Wastewater (WW), Product (P), Soil/Solid (SL), Oil (OL), Wipe (WP), Air (AR), Tissue (TS), Bioassay (B), Vapor (V), Other (OT)

Customer Sample ID	Matrix *	Comp / Grab	Collected (or Composite Start) Date	Collected (or Composite Start) Time	Composite End Date	Composite End Time	Res Cl	# of Ctns	Analyses: TCL VOCs (EPA 8260)	Lab Profile/Line:
11.17.21 MW-16D	GW	G	11.17.21	1718			N	3	3	1
11.17.21 EAR-MW-17S	GW	G	11.17.21	1317				~~3~~ 2	9	2
11.17.21 EAR-MW-17I	GW	G	11.17.21	1452				3	3	3
11.18.21 MW-14S	GW	G	11.18.21	14:02				3	3	4
11.18.21 MW-14I	GW	G	11.18.21	13:32				9	9	5
11.18.21 MW-14D	GW	G	11.18.21	1134				3	3	6
11.18.21 MW-13D	GW	G	11.18.21	1557				3	3	7
11.19.21 EAR-MW-19D	GW	G	11.19.21	1318				3	3	8
11.19.21 MW-12I	GW	G	11.19.21	1238				3	3	9
11.19.21 MW-12S	GW	G	11.19.21	1135				3	3	10

Lab Sample Receipt Checklist:

Custody Seals Present/Intact	Y N	NA
Custody Signatures Present	Y N	NA
Collector Signature Present	Y N	NA
Bottles Intact	Y N	NA
Correct Bottles	Y N	NA
Sufficient Volume	Y N	NA
Samples Received on Ice	Y N	NA
VOA - Headspace Acceptable	Y N	NA
USDA Regulated Soils	Y N	NA
Samples in Holding Time	Y N	NA
Residual Chlorine Present	Y N	NA
Cl Strips:		
Sample pH Acceptable	Y N	
pH Strips:		
Sulfide Present	Y N	
Lead Acetate Strips:		

LAB USE ONLY:
Lab Sample # / Comments:

Customer Remarks / Special Conditions / Possible Hazards:
Add to "Monitoring Well Group"
Perform MS/MSD on 11.18.21 MW-14I and 11.17.21 EAR-MW-17S

Type of Ice Used: (Wet) Blue Dry None

Packing Material Used:

Radchem sample(s) screened (<500 cpm): Y N NA

SHORT HOLDS PRESENT (<72 hours): Y (N) N/A

Lab Tracking #:

Samples received via: FEDEX UPS Client Courier (Pace Courier)

Lab Sample Temperature Info:
Temp Blank Received: Y N NA
Therm ID#: 5
Cooler 1 Temp Upon Receipt: ____oC
Cooler 1 Therm Corr. Factor:
Cooler 1 Corrected Temp:
Comments: 2.0

Trip Blank Received: (Y) N NA
(HCL) MeOH TSP Other

Relinquished by/Company: (Signature) John Geoghan HRP	Date/Time: 11/22/2021	Received by/Company: (Signature)	Date/Time: 11-22-21 10:45
Relinquished by/Company: (Signature)	Date/Time: 11-22-21 15:30	Received by/Company: (Signature)	Date/Time: 11/22/21 1830
Relinquished by/Company: (Signature)	Date/Time:	Received by/Company: (Signature)	Date/Time: 11/22/21 1700

MTJL LAB USE ONLY
Table #:
Acctnum:
Template:
Prelogin:
PM:

Non Conformance(s):

Page: 1 of 2

DRAFT

Table of Contents

CHAIN-OF-CUSTODY Analytical Request Document

Pace Analytical®

Chain-of-Custody is a LEGAL DOCUMENT - Complete all relevent fields

LAB USE ONLY- Affix Workorder/Login Label Here or List Pace Workorder Number or MTJL Log-in Number Here

ALL SHADED AREAS are for LAB USE ONLY

Company: HRP Associates, Inc.

Address: 1 Fairchild Square, Suite 110, Clifton Park, NY 12065

Report To: Patrick Montuori

Copy To: David Stoll: david.stoll@hrpassociates.com

Customer Project Name/Number: Multi-Site P-Site Elton St/Linwood St.

Phone: 845-531-9490

Email: ~~pmontuori~~@hrpassociates.com

Collected By (print): John Gorman

Collected By (signature): John Gorman

Sample Disposal: [ ] Dispose as appropriate [ ] Return [ ] Archive: _____ [ ] Hold: _____

Billing Information: NYSDEC, Steven Walsh steven.walsh@dec.ny.gov

Email To: Patrick.Montuori: pmontuori@hrpassocisates.com

Site Collection Info/Address: SE Corner of Elton St & Wortman Ave

State: NY County/City: Kings/New York Time Zone Collected: [ ] PT [ ] MT [ ] CT [✓] ET

Site/Facility ID #: 224250 & 224301

Purchase Order #: multi 5-B

Quote #:

Turnaround Date Required: Standard

Rush: [ ] Same Day [ ] Next Day [ ] 2 Day [ ] 3 Day [ ] 4 Day [ ] 5 Day (Expedite Charges Apply)

Compliance Monitoring? [ ] Yes [✓] No

DW PWS ID #:

DW Location Code:

Immediately Packed on Ice: [✓] Yes [ ] No

Field Filtered (if applicable): [ ] Yes [✓] No

Analysis: _____

Container Preservative Type ** (2)

Lab Project Manager:

** Preservative Types: (1) nitric acid, (2) sulfuric acid, (3) hydrochloric acid, (4) sodium hydroxide, (5) zinc acetate, (6) methanol, (7) sodium bisulfate, (8) sodium thiosulfate, (9) hexane, (A) ascorbic acid, (B) ammonium sulfate, (C) ammonium hydroxide, (D) TSP, (U) Unpreserved, (O) Other _____

Matrix Codes (Insert in Matrix box below): Drinking Water (DW), Ground Water (GW), Wastewater (WW), Product (P), Soil/Solid (SL), Oil (OL), Wipe (WP), Air (AR), Tissue (TS), Bioassay (B), Vapor (V), Other (OT)

Customer Sample ID	Matrix *	Comp / Grab	Collected (or Composite Start) Date	Collected (or Composite Start) Time	Composite End Date	Composite End Time	Res Cl	# of Ctns	Analyses: TCL VOCs (EPA 8260)	Lab Profile/Line:
~~11.19.21~~ (36)										
11.19.21 MW-12D	GW	G	11.19.21	1057	/	/	N	3	3	11
Trip Blank (35) -3	TB	-	11.19.21	-	-	-	-	2	2	12
11.19.21 MW-13S	GW	G	11.19.21	916	-	-	N	3	3	13
11.19.21 MW-13I	GW	G	11.19.21	847	-	-	N	3	3	14
DUP-3	GW	G	-	-	-	-	N	3	3	15
Field Blank 3	FB	-	11.19.21	-	-	-	N	3~~X~~	13	16
11.19.21 EAR-MW-18D	GW	G	11.19.21	1451	-	-	N	3	3	17
11.19.21 EAR-MW-18I	GW	G	11.19.21	1555	-	-	N	3	3	18
11.19.21 EAR-MW-18S	GW	G	11.19.21	1621	-	-	N	3	3	19
~~11.19.21 EAR-MW-19D~~	GW	G	11.19.21	1348	-	-	N	3	3 (36)	

Customer Remarks / Special Conditions / Possible Hazards: Add to "Monitoring Well Group"

(36)

Type of Ice Used: Wet Blue Dry None

Packing Material Used:

Radchem sample(s) screened (<500 cpm): Y N NA

SHORT HOLDS PRESENT (<72 hours): Y N N/A

Lab Tracking #:

Samples received via: FEDEX UPS Client Courier Pace Courier

Lab Sample Receipt Checklist:

Custody Seals Present/Intact	Y	N	NA (6)
Custody Signatures Present	Y	N	NA (6)
Collector Signature Present	Y	N	NA (2)
Bottles Intact	Y	N	NA (2)
Correct Bottles	Y	N	NA (2)
Sufficient Volume	Y	N	NA (2)
Samples Received on Ice	Y	N	NA (2)
VOA - Headspace Acceptable	Y	N	NA (2)
USDA Regulated Soils	Y	N	NA (2)
Samples in Holding Time	Y	N	NA (1)
Residual Chlorine Present	Y	N	NA (5)
Cl Strips:			
Sample pH Acceptable	Y	N	NA (4)
pH Strips:			
Sulfide Present	Y	N	NA (7)
Lead Acetate Strips:			

LAB USE ONLY:
Lab Sample # / Comments:

Lab Sample Temperature Info:
Temp Blank Received: Y N NA
Therm ID#:
Cooler 1 Temp Upon Receipt: ____ oC
Cooler 1 Therm Corr. Factor:
Cooler 1 Corrected Temp:
Comments:

Trip Blank Received: Y N NA
HCL MeOH TSP Other

Relinquished by/Company: (Signature)	Date/Time:	Received by/Company: (Signature)	Date/Time:
John Gorman HRP	11/22/2021	PACE	11-22-21 10:45
PACE	11/22/21 15:30	Madison Bordonaro	11/22/21 15:30

MTJL LAB USE ONLY
Table #:
Acctnum:
Template:
Prelogin:
PM:

Non Conformance(s): Page: 2 of 2

Page 64 of 64

Table of Contents

DRAFT

con-test®
A Pace Analytical® Laboratory

39 Spruce Street * East Longmeadow, MA 01028 * FAX 413/525-6405 * TEL. 413/525-2332

May 24, 2022

David Stoll
NYDEC_HRP Associates - Clifton Park, NY
1 Fairchild Square, Suite 110
Clifton Park, NY 12065

Project Location: Elton Street & Linwood Street
Client Job Number:
Project Number: DEC 1021.P2
Laboratory Work Order Number: 22E1045

Enclosed are results of analyses for samples as received by the laboratory on May 17, 2022. If you have any questions concerning this report, please feel free to contact me.

Sincerely,



Raymond J. McCarthy
Project Manager

DRAFT

Table of Contents

Sample Summary 3

Case Narrative 4

Sample Results 7

22E1045-01 7

22E1045-02 9

22E1045-03 11

22E1045-04 13

22E1045-05 15

22E1045-06 17

22E1045-07 19

Sample Preparation Information 21

QC Data 22

Volatile Organic Compounds by GC/MS 22

B308599 22

Flag/Qualifier Summary 27

Certifications 28

Chain of Custody/Sample Receipt 30

DRAFT

con-test®
A Pace Analytical® Laboratory

39 Spruce Street * East Longmeadow, MA 01028 * FAX 413/525-6405 * TEL. 413/525-2332

NYDEC_HRP Associates - Clifton Park, NY
1 Fairchild Square, Suite 110
Clifton Park, NY 12065
ATTN: David Stoll

REPORT DATE: 5/24/2022

PURCHASE ORDER NUMBER: 224250

PROJECT NUMBER: DEC 1021.P2

ANALYTICAL SUMMARY

WORK ORDER NUMBER: 22E1045

The results of analyses performed on the following samples submitted to CON-TEST, a Pace Analytical Laboratory, are found in this report.

PROJECT LOCATION: Elton Street & Linwood Street

FIELD SAMPLE #	LAB ID:	MATRIX	SAMPLE DESCRIPTION	TEST	SUB LAB
GW-13_5.12.22	22E1045-01	Ground Water		SW-846 8260D	
GW-14_5.12.22	22E1045-02	Ground Water		SW-846 8260D	
GW-15_5.12.22	22E1045-03	Ground Water		SW-846 8260D	
Field Blank_5.13.22	22E1045-04	Ground Water		SW-846 8260D	
GW-16_5.13.22	22E1045-05	Ground Water		SW-846 8260D	
GW-17_5.13.22	22E1045-06	Ground Water		SW-846 8260D	
GW-18_5.13.22	22E1045-07	Ground Water		SW-846 8260D	

DRAFT

con-test®
A Pace Analytical® Laboratory

39 Spruce Street * East Longmeadow, MA 01028 * FAX 413/525-6405 * TEL. 413/525-2332

CASE NARRATIVE SUMMARY

All reported results are within defined laboratory quality control objectives unless listed below or otherwise qualified in this report.

DRAFT

39 Spruce Street * East Longmeadow, MA 01028 * FAX 413/525-6405 * TEL. 413/525-2332

SW-846 8260D

Qualifications:

L-02

Laboratory fortified blank/laboratory control sample recovery and duplicate recoveries outside of control limits. Data validation is not affected since all results are "not detected" for associated samples in this batch and bias is on the high side.

Analyte & Samples(s) Qualified:

1,1,2-Trichloro-1,2,2-trifluoroethan
B308599-BS1, B308599-BSD1

Bromomethane
B308599-BS1, B308599-BSD1

PR-06

pH of sample (pH 3) is outside of method specified preservation criteria.

Analyte & Samples(s) Qualified:

22E1045-02[GW-14_5.12.22], 22E1045-07[GW-18_5.13.22]

PR-08

pH of sample (pH 5) is outside of method specified preservation criteria.

Analyte & Samples(s) Qualified:

22E1045-06[GW-17_5.13.22]

RL-11

Elevated reporting limit due to high concentration of target compounds.

Analyte & Samples(s) Qualified:

22E1045-01[GW-13_5.12.22]

V-05

Continuing calibration verification (CCV) did not meet method specifications and was biased on the low side for this compound.

Analyte & Samples(s) Qualified:

2-Butanone (MEK)
22E1045-01[GW-13_5.12.22], 22E1045-02[GW-14_5.12.22], 22E1045-03[GW-15_5.12.22], 22E1045-04[Field Blank_5.13.22], 22E1045-05[GW-16_5.13.22], 22E1045-06[GW-17_5.13.22], 22E1045-07[GW-18_5.13.22], B308599-BLK1, B308599-BS1, B308599-BSD1, S071824-CCV1

Chloromethane
22E1045-01[GW-13_5.12.22], 22E1045-02[GW-14_5.12.22], 22E1045-03[GW-15_5.12.22], 22E1045-04[Field Blank_5.13.22], 22E1045-05[GW-16_5.13.22], 22E1045-06[GW-17_5.13.22], 22E1045-07[GW-18_5.13.22], B308599-BLK1, B308599-BS1, B308599-BSD1, S071824-CCV1

V-06

Continuing calibration verification (CCV) did not meet method specifications and was biased on the high side for this compound.

Analyte & Samples(s) Qualified:

1,1-Dichloroethylene
22E1045-01[GW-13_5.12.22], 22E1045-06[GW-17_5.13.22], B308599-BS1, B308599-BSD1, S071824-CCV1

V-20

Continuing calibration verification (CCV) did not meet method specifications and was biased on the high side. Data validation is not affected since sample result was "not detected" for this compound.

Analyte & Samples(s) Qualified:

1,1,1,2-Tetrachloroethane
B308599-BS1, B308599-BSD1, S071824-CCV1

1,1,2-Trichloro-1,2,2-trifluoroethan
B308599-BS1, B308599-BSD1, S071824-CCV1

Bromochloromethane
B308599-BS1, B308599-BSD1, S071824-CCV1

Bromoform
B308599-BS1, B308599-BSD1, S071824-CCV1

Bromomethane
B308599-BS1, B308599-BSD1, S071824-CCV1

Chloroethane
B308599-BS1, B308599-BSD1, S071824-CCV1

Styrene
B308599-BS1, B308599-BSD1, S071824-CCV1

DRAFT

39 Spruce Street * East Longmeadow, MA 01028 * FAX 413/525-6405 * TEL. 413/525-2332

V-34

Initial calibration verification (ICV) did not meet method specifications and was biased on the low side for this compound. Reported result is estimated.

Analyte & Samples(s) Qualified:

Bromomethane

22E1045-01[GW-13_5.12.22], 22E1045-02[GW-14_5.12.22], 22E1045-03[GW-15_5.12.22], 22E1045-04[Field Blank_5.13.22], 22E1045-05[GW-16_5.13.22], 22E1045-06[GW-17_5.13.22], 22E1045-07[GW-18_5.13.22], B308599-BLK1, B308599-BS1, B308599-BSD1, S071824-CCV1

Chloromethane

22E1045-01[GW-13_5.12.22], 22E1045-02[GW-14_5.12.22], 22E1045-03[GW-15_5.12.22], 22E1045-04[Field Blank_5.13.22], 22E1045-05[GW-16_5.13.22], 22E1045-06[GW-17_5.13.22], 22E1045-07[GW-18_5.13.22], B308599-BLK1, B308599-BS1, B308599-BSD1, S071824-CCV1

Z-01

Sample transferred into a new vial prior to analysis due to the excessive amount of sediment present.

Analyte & Samples(s) Qualified:

22E1045-07[GW-18_5.13.22]

DRAFT

The results of analyses reported only relate to samples submitted to Con-Test, a Pace Analytical Laboratory, for testing.
I certify that the analyses listed above, unless specifically listed as subcontracted, if any, were performed under my direction according to the approved methodologies listed in this document, and that based upon my inquiry of those individuals immediately responsible for obtaining the information, the material contained in this report is, to the best of my knowledge and belief, accurate and complete.



Lisa A. Worthington
Technical Representative

con-test®
A Pace Analytical® Laboratory

39 Spruce Street * East Longmeadow, MA 01028 * FAX 413/525-6405 * TEL. 413/525-2332

Project Location: Elton Street & Linwood Street | Sample Description: | Work Order: 22E1045

Date Received: 5/17/2022

Field Sample #: GW-13_5.12.22 | Sampled: 5/12/2022 10:00

Sample ID: 22E1045-01

Sample Matrix: Ground Water

Sample Flags: RL-11

Volatile Organic Compounds by GC/MS

Analyte	Results	RL	DL	Units	Dilution	Flag/Qual	Method	Date Prepared	Date/Time Analyzed	Analyst
Acetone	14	200	8.1	µg/L	4	J	SW-846 8260D	5/17/22	5/18/22 18:05	MFF
Benzene	ND	4.0	0.80	µg/L	4		SW-846 8260D	5/17/22	5/18/22 18:05	MFF
Bromodichloromethane	ND	2.0	0.72	µg/L	4		SW-846 8260D	5/17/22	5/18/22 18:05	MFF
Bromoform	ND	4.0	1.5	µg/L	4		SW-846 8260D	5/17/22	5/18/22 18:05	MFF
Bromomethane	ND	20	6.2	µg/L	4	V-34	SW-846 8260D	5/17/22	5/18/22 18:05	MFF
2-Butanone (MEK)	17	80	6.5	µg/L	4	V-05, J	SW-846 8260D	5/17/22	5/18/22 18:05	MFF
Carbon Disulfide	ND	20	5.8	µg/L	4		SW-846 8260D	5/17/22	5/18/22 18:05	MFF
Carbon Tetrachloride	ND	20	0.66	µg/L	4		SW-846 8260D	5/17/22	5/18/22 18:05	MFF
Chlorobenzene	ND	4.0	0.42	µg/L	4		SW-846 8260D	5/17/22	5/18/22 18:05	MFF
Chlorodibromomethane	ND	2.0	0.89	µg/L	4		SW-846 8260D	5/17/22	5/18/22 18:05	MFF
Chloroethane	ND	8.0	1.3	µg/L	4		SW-846 8260D	5/17/22	5/18/22 18:05	MFF
Chloroform	ND	8.0	0.67	µg/L	4		SW-846 8260D	5/17/22	5/18/22 18:05	MFF
Chloromethane	ND	8.0	2.1	µg/L	4	V-05, V-34	SW-846 8260D	5/17/22	5/18/22 18:05	MFF
Cyclohexane	ND	20	7.0	µg/L	4		SW-846 8260D	5/17/22	5/18/22 18:05	MFF
1,2-Dibromo-3-chloropropane (DBCP)	ND	20	3.2	µg/L	4		SW-846 8260D	5/17/22	5/18/22 18:05	MFF
1,2-Dibromoethane (EDB)	ND	2.0	0.68	µg/L	4		SW-846 8260D	5/17/22	5/18/22 18:05	MFF
1,2-Dichlorobenzene	ND	4.0	0.49	µg/L	4		SW-846 8260D	5/17/22	5/18/22 18:05	MFF
1,3-Dichlorobenzene	ND	4.0	0.47	µg/L	4		SW-846 8260D	5/17/22	5/18/22 18:05	MFF
1,4-Dichlorobenzene	ND	4.0	0.52	µg/L	4		SW-846 8260D	5/17/22	5/18/22 18:05	MFF
Dichlorodifluoromethane (Freon 12)	ND	8.0	0.77	µg/L	4		SW-846 8260D	5/17/22	5/18/22 18:05	MFF
1,1-Dichloroethane	ND	4.0	0.57	µg/L	4		SW-846 8260D	5/17/22	5/18/22 18:05	MFF
1,2-Dichloroethane	ND	4.0	1.2	µg/L	4		SW-846 8260D	5/17/22	5/18/22 18:05	MFF
1,1-Dichloroethylene	0.84	4.0	0.57	µg/L	4	V-06, J	SW-846 8260D	5/17/22	5/18/22 18:05	MFF
cis-1,2-Dichloroethylene	24	4.0	0.59	µg/L	4		SW-846 8260D	5/17/22	5/18/22 18:05	MFF
trans-1,2-Dichloroethylene	ND	4.0	0.67	µg/L	4		SW-846 8260D	5/17/22	5/18/22 18:05	MFF
1,2-Dichloropropane	ND	4.0	0.72	µg/L	4		SW-846 8260D	5/17/22	5/18/22 18:05	MFF
cis-1,3-Dichloropropene	ND	2.0	0.63	µg/L	4		SW-846 8260D	5/17/22	5/18/22 18:05	MFF
trans-1,3-Dichloropropene	ND	2.0	0.67	µg/L	4		SW-846 8260D	5/17/22	5/18/22 18:05	MFF
Ethylbenzene	ND	4.0	0.86	µg/L	4		SW-846 8260D	5/17/22	5/18/22 18:05	MFF
2-Hexanone (MBK)	ND	40	4.5	µg/L	4		SW-846 8260D	5/17/22	5/18/22 18:05	MFF
Isopropylbenzene (Cumene)	ND	4.0	0.43	µg/L	4		SW-846 8260D	5/17/22	5/18/22 18:05	MFF
Methyl Acetate	ND	4.0	1.8	µg/L	4		SW-846 8260D	5/17/22	5/18/22 18:05	MFF
Methyl tert-Butyl Ether (MTBE)	ND	4.0	0.69	µg/L	4		SW-846 8260D	5/17/22	5/18/22 18:05	MFF
Methyl Cyclohexane	ND	4.0	0.98	µg/L	4		SW-846 8260D	5/17/22	5/18/22 18:05	MFF
Methylene Chloride	ND	20	0.94	µg/L	4		SW-846 8260D	5/17/22	5/18/22 18:05	MFF
4-Methyl-2-pentanone (MIBK)	ND	40	5.1	µg/L	4		SW-846 8260D	5/17/22	5/18/22 18:05	MFF
Styrene	ND	4.0	0.42	µg/L	4		SW-846 8260D	5/17/22	5/18/22 18:05	MFF
1,1,2,2-Tetrachloroethane	ND	2.0	0.51	µg/L	4		SW-846 8260D	5/17/22	5/18/22 18:05	MFF
Tetrachloroethylene	180	4.0	0.75	µg/L	4		SW-846 8260D	5/17/22	5/18/22 18:05	MFF
Toluene	ND	4.0	0.90	µg/L	4		SW-846 8260D	5/17/22	5/18/22 18:05	MFF
1,2,4-Trichlorobenzene	ND	4.0	0.99	µg/L	4		SW-846 8260D	5/17/22	5/18/22 18:05	MFF
1,1,1-Trichloroethane	ND	4.0	0.68	µg/L	4		SW-846 8260D	5/17/22	5/18/22 18:05	MFF
1,1,2-Trichloroethane	ND	4.0	0.73	µg/L	4		SW-846 8260D	5/17/22	5/18/22 18:05	MFF
Trichloroethylene	270	4.0	0.76	µg/L	4		SW-846 8260D	5/17/22	5/18/22 18:05	MFF

DRAFT

con-test®
A Pace Analytical® Laboratory

39 Spruce Street * East Longmeadow, MA 01028 * FAX 413/525-6405 * TEL. 413/525-2332

Project Location: Elton Street & Linwood Street | Sample Description: | Work Order: 22E1045

Date Received: 5/17/2022

Field Sample #: GW-13_5.12.22 | Sampled: 5/12/2022 10:00

Sample ID: 22E1045-01

Sample Matrix: Ground Water

Sample Flags: RL-11

Volatile Organic Compounds by GC/MS

Analyte	Results	RL	DL	Units	Dilution	Flag/Qual	Method	Date Prepared	Date/Time Analyzed	Analyst
Trichlorofluoromethane (Freon 11)	ND	8.0	0.70	µg/L	4		SW-846 8260D	5/17/22	5/18/22 18:05	MFF
1,1,2-Trichloro-1,2,2-trifluoroethane (Freon 113)	ND	4.0	0.91	µg/L	4		SW-846 8260D	5/17/22	5/18/22 18:05	MFF
Vinyl Chloride	1.8	8.0	0.83	µg/L	4	J	SW-846 8260D	5/17/22	5/18/22 18:05	MFF
m+p Xylene	ND	8.0	1.8	µg/L	4		SW-846 8260D	5/17/22	5/18/22 18:05	MFF
o-Xylene	ND	4.0	0.92	µg/L	4		SW-846 8260D	5/17/22	5/18/22 18:05	MFF
Xylenes (total)	0.0			µg/L	4		SW-846 8260D	5/17/22	5/18/22 18:05	MFF

Surrogates	% Recovery	Recovery Limits	Flag/Qual	
1,2-Dichloroethane-d4	85.7	70-130		5/18/22 18:05
Toluene-d8	97.9	70-130		5/18/22 18:05
4-Bromofluorobenzene	101	70-130		5/18/22 18:05

DRAFT

con-test®
A Pace Analytical® Laboratory

39 Spruce Street * East Longmeadow, MA 01028 * FAX 413/525-6405 * TEL. 413/525-2332

Project Location: Elton Street & Linwood Street | Sample Description: | Work Order: 22E1045

Date Received: 5/17/2022

Field Sample #: GW-14_5.12.22 | Sampled: 5/12/2022 11:50

Sample ID: 22E1045-02

Sample Matrix: Ground Water

Sample Flags: PR-06

Volatile Organic Compounds by GC/MS

Analyte	Results	RL	DL	Units	Dilution	Flag/Qual	Method	Date Prepared	Date/Time Analyzed	Analyst
Acetone	7.2	50	2.0	µg/L	1	J	SW-846 8260D	5/17/22	5/18/22 15:55	MFF
Benzene	ND	1.0	0.20	µg/L	1		SW-846 8260D	5/17/22	5/18/22 15:55	MFF
Bromodichloromethane	ND	0.50	0.18	µg/L	1		SW-846 8260D	5/17/22	5/18/22 15:55	MFF
Bromoform	ND	1.0	0.38	µg/L	1		SW-846 8260D	5/17/22	5/18/22 15:55	MFF
Bromomethane	ND	5.0	1.5	µg/L	1	V-34	SW-846 8260D	5/17/22	5/18/22 15:55	MFF
2-Butanone (MEK)	ND	20	1.6	µg/L	1	V-05	SW-846 8260D	5/17/22	5/18/22 15:55	MFF
Carbon Disulfide	ND	5.0	1.4	µg/L	1		SW-846 8260D	5/17/22	5/18/22 15:55	MFF
Carbon Tetrachloride	ND	5.0	0.16	µg/L	1		SW-846 8260D	5/17/22	5/18/22 15:55	MFF
Chlorobenzene	ND	1.0	0.11	µg/L	1		SW-846 8260D	5/17/22	5/18/22 15:55	MFF
Chlorodibromomethane	ND	0.50	0.22	µg/L	1		SW-846 8260D	5/17/22	5/18/22 15:55	MFF
Chloroethane	ND	2.0	0.32	µg/L	1		SW-846 8260D	5/17/22	5/18/22 15:55	MFF
Chloroform	ND	2.0	0.17	µg/L	1		SW-846 8260D	5/17/22	5/18/22 15:55	MFF
Chloromethane	ND	2.0	0.52	µg/L	1	V-05, V-34	SW-846 8260D	5/17/22	5/18/22 15:55	MFF
Cyclohexane	ND	5.0	1.8	µg/L	1		SW-846 8260D	5/17/22	5/18/22 15:55	MFF
1,2-Dibromo-3-chloropropane (DBCP)	ND	5.0	0.80	µg/L	1		SW-846 8260D	5/17/22	5/18/22 15:55	MFF
1,2-Dibromoethane (EDB)	ND	0.50	0.17	µg/L	1		SW-846 8260D	5/17/22	5/18/22 15:55	MFF
1,2-Dichlorobenzene	ND	1.0	0.12	µg/L	1		SW-846 8260D	5/17/22	5/18/22 15:55	MFF
1,3-Dichlorobenzene	ND	1.0	0.12	µg/L	1		SW-846 8260D	5/17/22	5/18/22 15:55	MFF
1,4-Dichlorobenzene	ND	1.0	0.13	µg/L	1		SW-846 8260D	5/17/22	5/18/22 15:55	MFF
Dichlorodifluoromethane (Freon 12)	ND	2.0	0.19	µg/L	1		SW-846 8260D	5/17/22	5/18/22 15:55	MFF
1,1-Dichloroethane	ND	1.0	0.14	µg/L	1		SW-846 8260D	5/17/22	5/18/22 15:55	MFF
1,2-Dichloroethane	ND	1.0	0.31	µg/L	1		SW-846 8260D	5/17/22	5/18/22 15:55	MFF
1,1-Dichloroethylene	ND	1.0	0.14	µg/L	1		SW-846 8260D	5/17/22	5/18/22 15:55	MFF
cis-1,2-Dichloroethylene	ND	1.0	0.15	µg/L	1		SW-846 8260D	5/17/22	5/18/22 15:55	MFF
trans-1,2-Dichloroethylene	ND	1.0	0.17	µg/L	1		SW-846 8260D	5/17/22	5/18/22 15:55	MFF
1,2-Dichloropropane	ND	1.0	0.18	µg/L	1		SW-846 8260D	5/17/22	5/18/22 15:55	MFF
cis-1,3-Dichloropropene	ND	0.50	0.16	µg/L	1		SW-846 8260D	5/17/22	5/18/22 15:55	MFF
trans-1,3-Dichloropropene	ND	0.50	0.17	µg/L	1		SW-846 8260D	5/17/22	5/18/22 15:55	MFF
Ethylbenzene	ND	1.0	0.21	µg/L	1		SW-846 8260D	5/17/22	5/18/22 15:55	MFF
2-Hexanone (MBK)	ND	10	1.1	µg/L	1		SW-846 8260D	5/17/22	5/18/22 15:55	MFF
Isopropylbenzene (Cumene)	ND	1.0	0.11	µg/L	1		SW-846 8260D	5/17/22	5/18/22 15:55	MFF
Methyl Acetate	ND	1.0	0.45	µg/L	1		SW-846 8260D	5/17/22	5/18/22 15:55	MFF
Methyl tert-Butyl Ether (MTBE)	ND	1.0	0.17	µg/L	1		SW-846 8260D	5/17/22	5/18/22 15:55	MFF
Methyl Cyclohexane	ND	1.0	0.24	µg/L	1		SW-846 8260D	5/17/22	5/18/22 15:55	MFF
Methylene Chloride	ND	5.0	0.23	µg/L	1		SW-846 8260D	5/17/22	5/18/22 15:55	MFF
4-Methyl-2-pentanone (MIBK)	ND	10	1.3	µg/L	1		SW-846 8260D	5/17/22	5/18/22 15:55	MFF
Styrene	ND	1.0	0.11	µg/L	1		SW-846 8260D	5/17/22	5/18/22 15:55	MFF
1,1,2,2-Tetrachloroethane	ND	0.50	0.13	µg/L	1		SW-846 8260D	5/17/22	5/18/22 15:55	MFF
Tetrachloroethylene	0.65	1.0	0.19	µg/L	1	J	SW-846 8260D	5/17/22	5/18/22 15:55	MFF
Toluene	ND	1.0	0.22	µg/L	1		SW-846 8260D	5/17/22	5/18/22 15:55	MFF
1,2,4-Trichlorobenzene	ND	1.0	0.25	µg/L	1		SW-846 8260D	5/17/22	5/18/22 15:55	MFF
1,1,1-Trichloroethane	ND	1.0	0.17	µg/L	1		SW-846 8260D	5/17/22	5/18/22 15:55	MFF
1,1,2-Trichloroethane	ND	1.0	0.18	µg/L	1		SW-846 8260D	5/17/22	5/18/22 15:55	MFF
Trichloroethylene	ND	1.0	0.19	µg/L	1		SW-846 8260D	5/17/22	5/18/22 15:55	MFF

DRAFT

con-test®
A Pace Analytical® Laboratory

39 Spruce Street * East Longmeadow, MA 01028 * FAX 413/525-6405 * TEL. 413/525-2332

Project Location: Elton Street & Linwood Street | Sample Description: | Work Order: 22E1045

Date Received: 5/17/2022

Field Sample #: GW-14_5.12.22 | Sampled: 5/12/2022 11:50

Sample ID: 22E1045-02

Sample Matrix: Ground Water

Sample Flags: PR-06

Volatile Organic Compounds by GC/MS

Analyte	Results	RL	DL	Units	Dilution	Flag/Qual	Method	Date Prepared	Date/Time Analyzed	Analyst
Trichlorofluoromethane (Freon 11)	ND	2.0	0.18	µg/L	1		SW-846 8260D	5/17/22	5/18/22 15:55	MFF
1,1,2-Trichloro-1,2,2-trifluoroethane (Freon 113)	ND	1.0	0.23	µg/L	1		SW-846 8260D	5/17/22	5/18/22 15:55	MFF
Vinyl Chloride	ND	2.0	0.21	µg/L	1		SW-846 8260D	5/17/22	5/18/22 15:55	MFF
m+p Xylene	ND	2.0	0.46	µg/L	1		SW-846 8260D	5/17/22	5/18/22 15:55	MFF
o-Xylene	ND	1.0	0.23	µg/L	1		SW-846 8260D	5/17/22	5/18/22 15:55	MFF
Xylenes (total)	0.0			µg/L	1		SW-846 8260D	5/17/22	5/18/22 15:55	MFF

Surrogates	% Recovery	Recovery Limits	Flag/Qual	
1,2-Dichloroethane-d4	88.2	70-130		5/18/22 15:55
Toluene-d8	96.4	70-130		5/18/22 15:55
4-Bromofluorobenzene	98.1	70-130		5/18/22 15:55

DRAFT

con-test®
A Pace Analytical® Laboratory

39 Spruce Street * East Longmeadow, MA 01028 * FAX 413/525-6405 * TEL. 413/525-2332

Project Location: Elton Street & Linwood Street | Sample Description: | Work Order: 22E1045

Date Received: 5/17/2022

Field Sample #: GW-15_5.12.22 | Sampled: 5/12/2022 13:45

Sample ID: 22E1045-03

Sample Matrix: Ground Water

Volatile Organic Compounds by GC/MS

Analyte	Results	RL	DL	Units	Dilution	Flag/Qual	Method	Date Prepared	Date/Time Analyzed	Analyst
Acetone	8.0	50	2.0	µg/L	1	J	SW-846 8260D	5/17/22	5/18/22 16:21	MFF
Benzene	ND	1.0	0.20	µg/L	1		SW-846 8260D	5/17/22	5/18/22 16:21	MFF
Bromodichloromethane	ND	0.50	0.18	µg/L	1		SW-846 8260D	5/17/22	5/18/22 16:21	MFF
Bromoform	ND	1.0	0.38	µg/L	1		SW-846 8260D	5/17/22	5/18/22 16:21	MFF
Bromomethane	ND	5.0	1.5	µg/L	1	V-34	SW-846 8260D	5/17/22	5/18/22 16:21	MFF
2-Butanone (MEK)	ND	20	1.6	µg/L	1	V-05	SW-846 8260D	5/17/22	5/18/22 16:21	MFF
Carbon Disulfide	ND	5.0	1.4	µg/L	1		SW-846 8260D	5/17/22	5/18/22 16:21	MFF
Carbon Tetrachloride	ND	5.0	0.16	µg/L	1		SW-846 8260D	5/17/22	5/18/22 16:21	MFF
Chlorobenzene	ND	1.0	0.11	µg/L	1		SW-846 8260D	5/17/22	5/18/22 16:21	MFF
Chlorodibromomethane	ND	0.50	0.22	µg/L	1		SW-846 8260D	5/17/22	5/18/22 16:21	MFF
Chloroethane	ND	2.0	0.32	µg/L	1		SW-846 8260D	5/17/22	5/18/22 16:21	MFF
Chloroform	ND	2.0	0.17	µg/L	1		SW-846 8260D	5/17/22	5/18/22 16:21	MFF
Chloromethane	ND	2.0	0.52	µg/L	1	V-05, V-34	SW-846 8260D	5/17/22	5/18/22 16:21	MFF
Cyclohexane	ND	5.0	1.8	µg/L	1		SW-846 8260D	5/17/22	5/18/22 16:21	MFF
1,2-Dibromo-3-chloropropane (DBCP)	ND	5.0	0.80	µg/L	1		SW-846 8260D	5/17/22	5/18/22 16:21	MFF
1,2-Dibromoethane (EDB)	ND	0.50	0.17	µg/L	1		SW-846 8260D	5/17/22	5/18/22 16:21	MFF
1,2-Dichlorobenzene	ND	1.0	0.12	µg/L	1		SW-846 8260D	5/17/22	5/18/22 16:21	MFF
1,3-Dichlorobenzene	ND	1.0	0.12	µg/L	1		SW-846 8260D	5/17/22	5/18/22 16:21	MFF
1,4-Dichlorobenzene	ND	1.0	0.13	µg/L	1		SW-846 8260D	5/17/22	5/18/22 16:21	MFF
Dichlorodifluoromethane (Freon 12)	ND	2.0	0.19	µg/L	1		SW-846 8260D	5/17/22	5/18/22 16:21	MFF
1,1-Dichloroethane	ND	1.0	0.14	µg/L	1		SW-846 8260D	5/17/22	5/18/22 16:21	MFF
1,2-Dichloroethane	ND	1.0	0.31	µg/L	1		SW-846 8260D	5/17/22	5/18/22 16:21	MFF
1,1-Dichloroethylene	ND	1.0	0.14	µg/L	1		SW-846 8260D	5/17/22	5/18/22 16:21	MFF
cis-1,2-Dichloroethylene	ND	1.0	0.15	µg/L	1		SW-846 8260D	5/17/22	5/18/22 16:21	MFF
trans-1,2-Dichloroethylene	ND	1.0	0.17	µg/L	1		SW-846 8260D	5/17/22	5/18/22 16:21	MFF
1,2-Dichloropropane	ND	1.0	0.18	µg/L	1		SW-846 8260D	5/17/22	5/18/22 16:21	MFF
cis-1,3-Dichloropropene	ND	0.50	0.16	µg/L	1		SW-846 8260D	5/17/22	5/18/22 16:21	MFF
trans-1,3-Dichloropropene	ND	0.50	0.17	µg/L	1		SW-846 8260D	5/17/22	5/18/22 16:21	MFF
Ethylbenzene	ND	1.0	0.21	µg/L	1		SW-846 8260D	5/17/22	5/18/22 16:21	MFF
2-Hexanone (MBK)	ND	10	1.1	µg/L	1		SW-846 8260D	5/17/22	5/18/22 16:21	MFF
Isopropylbenzene (Cumene)	ND	1.0	0.11	µg/L	1		SW-846 8260D	5/17/22	5/18/22 16:21	MFF
Methyl Acetate	ND	1.0	0.45	µg/L	1		SW-846 8260D	5/17/22	5/18/22 16:21	MFF
Methyl tert-Butyl Ether (MTBE)	ND	1.0	0.17	µg/L	1		SW-846 8260D	5/17/22	5/18/22 16:21	MFF
Methyl Cyclohexane	ND	1.0	0.24	µg/L	1		SW-846 8260D	5/17/22	5/18/22 16:21	MFF
Methylene Chloride	ND	5.0	0.23	µg/L	1		SW-846 8260D	5/17/22	5/18/22 16:21	MFF
4-Methyl-2-pentanone (MIBK)	ND	10	1.3	µg/L	1		SW-846 8260D	5/17/22	5/18/22 16:21	MFF
Styrene	ND	1.0	0.11	µg/L	1		SW-846 8260D	5/17/22	5/18/22 16:21	MFF
1,1,2,2-Tetrachloroethane	ND	0.50	0.13	µg/L	1		SW-846 8260D	5/17/22	5/18/22 16:21	MFF
Tetrachloroethylene	ND	1.0	0.19	µg/L	1		SW-846 8260D	5/17/22	5/18/22 16:21	MFF
Toluene	ND	1.0	0.22	µg/L	1		SW-846 8260D	5/17/22	5/18/22 16:21	MFF
1,2,4-Trichlorobenzene	ND	1.0	0.25	µg/L	1		SW-846 8260D	5/17/22	5/18/22 16:21	MFF
1,1,1-Trichloroethane	ND	1.0	0.17	µg/L	1		SW-846 8260D	5/17/22	5/18/22 16:21	MFF
1,1,2-Trichloroethane	ND	1.0	0.18	µg/L	1		SW-846 8260D	5/17/22	5/18/22 16:21	MFF
Trichloroethylene	ND	1.0	0.19	µg/L	1		SW-846 8260D	5/17/22	5/18/22 16:21	MFF

DRAFT

con-test® A Pace Analytical® Laboratory

39 Spruce Street * East Longmeadow, MA 01028 * FAX 413/525-6405 * TEL. 413/525-2332

Project Location: Elton Street & Linwood Street | Sample Description: | Work Order: 22E1045

Date Received: 5/17/2022

Field Sample #: GW-15_5.12.22 | Sampled: 5/12/2022 13:45

Sample ID: 22E1045-03

Sample Matrix: Ground Water

Volatile Organic Compounds by GC/MS

Analyte	Results	RL	DL	Units	Dilution	Flag/Qual	Method	Date Prepared	Date/Time Analyzed	Analyst
Trichlorofluoromethane (Freon 11)	ND	2.0	0.18	µg/L	1		SW-846 8260D	5/17/22	5/18/22 16:21	MFF
1,1,2-Trichloro-1,2,2-trifluoroethane (Freon 113)	ND	1.0	0.23	µg/L	1		SW-846 8260D	5/17/22	5/18/22 16:21	MFF
Vinyl Chloride	ND	2.0	0.21	µg/L	1		SW-846 8260D	5/17/22	5/18/22 16:21	MFF
m+p Xylene	ND	2.0	0.46	µg/L	1		SW-846 8260D	5/17/22	5/18/22 16:21	MFF
o-Xylene	ND	1.0	0.23	µg/L	1		SW-846 8260D	5/17/22	5/18/22 16:21	MFF
Xylenes (total)	0.0			µg/L	1		SW-846 8260D	5/17/22	5/18/22 16:21	MFF

Surrogates	% Recovery	Recovery Limits	Flag/Qual	
1,2-Dichloroethane-d4	90.4	70-130		5/18/22 16:21
Toluene-d8	95.7	70-130		5/18/22 16:21
4-Bromofluorobenzene	100	70-130		5/18/22 16:21

DRAFT

con-test® A Pace Analytical® Laboratory

39 Spruce Street * East Longmeadow, MA 01028 * FAX 413/525-6405 * TEL. 413/525-2332

Project Location: Elton Street & Linwood Street | Sample Description: | Work Order: 22E1045

Date Received: 5/17/2022

Field Sample #: Field Blank_5.13.22 | Sampled: 5/13/2022 07:30

Sample ID: 22E1045-04

Sample Matrix: Ground Water

Volatile Organic Compounds by GC/MS

Analyte	Results	RL	DL	Units	Dilution	Flag/Qual	Method	Date Prepared	Date/Time Analyzed	Analyst
Acetone	ND	50	2.0	µg/L	1		SW-846 8260D	5/17/22	5/18/22 12:27	MFF
Benzene	ND	1.0	0.20	µg/L	1		SW-846 8260D	5/17/22	5/18/22 12:27	MFF
Bromodichloromethane	ND	0.50	0.18	µg/L	1		SW-846 8260D	5/17/22	5/18/22 12:27	MFF
Bromoform	ND	1.0	0.38	µg/L	1		SW-846 8260D	5/17/22	5/18/22 12:27	MFF
Bromomethane	ND	5.0	1.5	µg/L	1	V-34	SW-846 8260D	5/17/22	5/18/22 12:27	MFF
2-Butanone (MEK)	ND	20	1.6	µg/L	1	V-05	SW-846 8260D	5/17/22	5/18/22 12:27	MFF
Carbon Disulfide	ND	5.0	1.4	µg/L	1		SW-846 8260D	5/17/22	5/18/22 12:27	MFF
Carbon Tetrachloride	ND	5.0	0.16	µg/L	1		SW-846 8260D	5/17/22	5/18/22 12:27	MFF
Chlorobenzene	ND	1.0	0.11	µg/L	1		SW-846 8260D	5/17/22	5/18/22 12:27	MFF
Chlorodibromomethane	ND	0.50	0.22	µg/L	1		SW-846 8260D	5/17/22	5/18/22 12:27	MFF
Chloroethane	ND	2.0	0.32	µg/L	1		SW-846 8260D	5/17/22	5/18/22 12:27	MFF
Chloroform	ND	2.0	0.17	µg/L	1		SW-846 8260D	5/17/22	5/18/22 12:27	MFF
Chloromethane	ND	2.0	0.52	µg/L	1	V-05, V-34	SW-846 8260D	5/17/22	5/18/22 12:27	MFF
Cyclohexane	ND	5.0	1.8	µg/L	1		SW-846 8260D	5/17/22	5/18/22 12:27	MFF
1,2-Dibromo-3-chloropropane (DBCP)	ND	5.0	0.80	µg/L	1		SW-846 8260D	5/17/22	5/18/22 12:27	MFF
1,2-Dibromoethane (EDB)	ND	0.50	0.17	µg/L	1		SW-846 8260D	5/17/22	5/18/22 12:27	MFF
1,2-Dichlorobenzene	ND	1.0	0.12	µg/L	1		SW-846 8260D	5/17/22	5/18/22 12:27	MFF
1,3-Dichlorobenzene	ND	1.0	0.12	µg/L	1		SW-846 8260D	5/17/22	5/18/22 12:27	MFF
1,4-Dichlorobenzene	ND	1.0	0.13	µg/L	1		SW-846 8260D	5/17/22	5/18/22 12:27	MFF
Dichlorodifluoromethane (Freon 12)	ND	2.0	0.19	µg/L	1		SW-846 8260D	5/17/22	5/18/22 12:27	MFF
1,1-Dichloroethane	ND	1.0	0.14	µg/L	1		SW-846 8260D	5/17/22	5/18/22 12:27	MFF
1,2-Dichloroethane	ND	1.0	0.31	µg/L	1		SW-846 8260D	5/17/22	5/18/22 12:27	MFF
1,1-Dichloroethylene	ND	1.0	0.14	µg/L	1		SW-846 8260D	5/17/22	5/18/22 12:27	MFF
cis-1,2-Dichloroethylene	ND	1.0	0.15	µg/L	1		SW-846 8260D	5/17/22	5/18/22 12:27	MFF
trans-1,2-Dichloroethylene	ND	1.0	0.17	µg/L	1		SW-846 8260D	5/17/22	5/18/22 12:27	MFF
1,2-Dichloropropane	ND	1.0	0.18	µg/L	1		SW-846 8260D	5/17/22	5/18/22 12:27	MFF
cis-1,3-Dichloropropene	ND	0.50	0.16	µg/L	1		SW-846 8260D	5/17/22	5/18/22 12:27	MFF
trans-1,3-Dichloropropene	ND	0.50	0.17	µg/L	1		SW-846 8260D	5/17/22	5/18/22 12:27	MFF
Ethylbenzene	ND	1.0	0.21	µg/L	1		SW-846 8260D	5/17/22	5/18/22 12:27	MFF
2-Hexanone (MBK)	ND	10	1.1	µg/L	1		SW-846 8260D	5/17/22	5/18/22 12:27	MFF
Isopropylbenzene (Cumene)	ND	1.0	0.11	µg/L	1		SW-846 8260D	5/17/22	5/18/22 12:27	MFF
Methyl Acetate	ND	1.0	0.45	µg/L	1		SW-846 8260D	5/17/22	5/18/22 12:27	MFF
Methyl tert-Butyl Ether (MTBE)	ND	1.0	0.17	µg/L	1		SW-846 8260D	5/17/22	5/18/22 12:27	MFF
Methyl Cyclohexane	ND	1.0	0.24	µg/L	1		SW-846 8260D	5/17/22	5/18/22 12:27	MFF
Methylene Chloride	ND	5.0	0.23	µg/L	1		SW-846 8260D	5/17/22	5/18/22 12:27	MFF
4-Methyl-2-pentanone (MIBK)	ND	10	1.3	µg/L	1		SW-846 8260D	5/17/22	5/18/22 12:27	MFF
Styrene	ND	1.0	0.11	µg/L	1		SW-846 8260D	5/17/22	5/18/22 12:27	MFF
1,1,2,2-Tetrachloroethane	ND	0.50	0.13	µg/L	1		SW-846 8260D	5/17/22	5/18/22 12:27	MFF
Tetrachloroethylene	ND	1.0	0.19	µg/L	1		SW-846 8260D	5/17/22	5/18/22 12:27	MFF
Toluene	ND	1.0	0.22	µg/L	1		SW-846 8260D	5/17/22	5/18/22 12:27	MFF
1,2,4-Trichlorobenzene	ND	1.0	0.25	µg/L	1		SW-846 8260D	5/17/22	5/18/22 12:27	MFF
1,1,1-Trichloroethane	ND	1.0	0.17	µg/L	1		SW-846 8260D	5/17/22	5/18/22 12:27	MFF
1,1,2-Trichloroethane	ND	1.0	0.18	µg/L	1		SW-846 8260D	5/17/22	5/18/22 12:27	MFF
Trichloroethylene	ND	1.0	0.19	µg/L	1		SW-846 8260D	5/17/22	5/18/22 12:27	MFF

DRAFT

con-test®
A Pace Analytical® Laboratory

39 Spruce Street * East Longmeadow, MA 01028 * FAX 413/525-6405 * TEL. 413/525-2332

Project Location: Elton Street & Linwood Street | Sample Description: | Work Order: 22E1045

Date Received: 5/17/2022

Field Sample #: Field Blank_5.13.22 | Sampled: 5/13/2022 07:30

Sample ID: 22E1045-04

Sample Matrix: Ground Water

Volatile Organic Compounds by GC/MS

Analyte	Results	RL	DL	Units	Dilution	Flag/Qual	Method	Date Prepared	Date/Time Analyzed	Analyst
Trichlorofluoromethane (Freon 11)	ND	2.0	0.18	µg/L	1		SW-846 8260D	5/17/22	5/18/22 12:27	MFF
1,1,2-Trichloro-1,2,2-trifluoroethane (Freon 113)	ND	1.0	0.23	µg/L	1		SW-846 8260D	5/17/22	5/18/22 12:27	MFF
Vinyl Chloride	ND	2.0	0.21	µg/L	1		SW-846 8260D	5/17/22	5/18/22 12:27	MFF
m+p Xylene	ND	2.0	0.46	µg/L	1		SW-846 8260D	5/17/22	5/18/22 12:27	MFF
o-Xylene	ND	1.0	0.23	µg/L	1		SW-846 8260D	5/17/22	5/18/22 12:27	MFF
Xylenes (total)	0.0			µg/L	1		SW-846 8260D	5/17/22	5/18/22 12:27	MFF

Surrogates	% Recovery	Recovery Limits	Flag/Qual	
1,2-Dichloroethane-d4	91.9	70-130		5/18/22 12:27
Toluene-d8	96.7	70-130		5/18/22 12:27
4-Bromofluorobenzene	97.6	70-130		5/18/22 12:27

DRAFT

con-test®
A Pace Analytical® Laboratory

39 Spruce Street * East Longmeadow, MA 01028 * FAX 413/525-6405 * TEL. 413/525-2332

Project Location: Elton Street & Linwood Street | Sample Description: | Work Order: 22E1045

Date Received: 5/17/2022

Field Sample #: GW-16_5.13.22 | Sampled: 5/13/2022 08:45

Sample ID: 22E1045-05

Sample Matrix: Ground Water

Volatile Organic Compounds by GC/MS

Analyte	Results	RL	DL	Units	Dilution	Flag/Qual	Method	Date Prepared	Date/Time Analyzed	Analyst
Acetone	7.2	50	2.0	µg/L	1	J	SW-846 8260D	5/17/22	5/18/22 16:47	MFF
Benzene	ND	1.0	0.20	µg/L	1		SW-846 8260D	5/17/22	5/18/22 16:47	MFF
Bromodichloromethane	ND	0.50	0.18	µg/L	1		SW-846 8260D	5/17/22	5/18/22 16:47	MFF
Bromoform	ND	1.0	0.38	µg/L	1		SW-846 8260D	5/17/22	5/18/22 16:47	MFF
Bromomethane	ND	5.0	1.5	µg/L	1	V-34	SW-846 8260D	5/17/22	5/18/22 16:47	MFF
2-Butanone (MEK)	ND	20	1.6	µg/L	1	V-05	SW-846 8260D	5/17/22	5/18/22 16:47	MFF
Carbon Disulfide	ND	5.0	1.4	µg/L	1		SW-846 8260D	5/17/22	5/18/22 16:47	MFF
Carbon Tetrachloride	ND	5.0	0.16	µg/L	1		SW-846 8260D	5/17/22	5/18/22 16:47	MFF
Chlorobenzene	ND	1.0	0.11	µg/L	1		SW-846 8260D	5/17/22	5/18/22 16:47	MFF
Chlorodibromomethane	ND	0.50	0.22	µg/L	1		SW-846 8260D	5/17/22	5/18/22 16:47	MFF
Chloroethane	ND	2.0	0.32	µg/L	1		SW-846 8260D	5/17/22	5/18/22 16:47	MFF
Chloroform	ND	2.0	0.17	µg/L	1		SW-846 8260D	5/17/22	5/18/22 16:47	MFF
Chloromethane	ND	2.0	0.52	µg/L	1	V-05, V-34	SW-846 8260D	5/17/22	5/18/22 16:47	MFF
Cyclohexane	ND	5.0	1.8	µg/L	1		SW-846 8260D	5/17/22	5/18/22 16:47	MFF
1,2-Dibromo-3-chloropropane (DBCP)	ND	5.0	0.80	µg/L	1		SW-846 8260D	5/17/22	5/18/22 16:47	MFF
1,2-Dibromoethane (EDB)	ND	0.50	0.17	µg/L	1		SW-846 8260D	5/17/22	5/18/22 16:47	MFF
1,2-Dichlorobenzene	ND	1.0	0.12	µg/L	1		SW-846 8260D	5/17/22	5/18/22 16:47	MFF
1,3-Dichlorobenzene	ND	1.0	0.12	µg/L	1		SW-846 8260D	5/17/22	5/18/22 16:47	MFF
1,4-Dichlorobenzene	ND	1.0	0.13	µg/L	1		SW-846 8260D	5/17/22	5/18/22 16:47	MFF
Dichlorodifluoromethane (Freon 12)	ND	2.0	0.19	µg/L	1		SW-846 8260D	5/17/22	5/18/22 16:47	MFF
1,1-Dichloroethane	ND	1.0	0.14	µg/L	1		SW-846 8260D	5/17/22	5/18/22 16:47	MFF
1,2-Dichloroethane	ND	1.0	0.31	µg/L	1		SW-846 8260D	5/17/22	5/18/22 16:47	MFF
1,1-Dichloroethylene	ND	1.0	0.14	µg/L	1		SW-846 8260D	5/17/22	5/18/22 16:47	MFF
cis-1,2-Dichloroethylene	ND	1.0	0.15	µg/L	1		SW-846 8260D	5/17/22	5/18/22 16:47	MFF
trans-1,2-Dichloroethylene	ND	1.0	0.17	µg/L	1		SW-846 8260D	5/17/22	5/18/22 16:47	MFF
1,2-Dichloropropane	ND	1.0	0.18	µg/L	1		SW-846 8260D	5/17/22	5/18/22 16:47	MFF
cis-1,3-Dichloropropene	ND	0.50	0.16	µg/L	1		SW-846 8260D	5/17/22	5/18/22 16:47	MFF
trans-1,3-Dichloropropene	ND	0.50	0.17	µg/L	1		SW-846 8260D	5/17/22	5/18/22 16:47	MFF
Ethylbenzene	ND	1.0	0.21	µg/L	1		SW-846 8260D	5/17/22	5/18/22 16:47	MFF
2-Hexanone (MBK)	ND	10	1.1	µg/L	1		SW-846 8260D	5/17/22	5/18/22 16:47	MFF
Isopropylbenzene (Cumene)	ND	1.0	0.11	µg/L	1		SW-846 8260D	5/17/22	5/18/22 16:47	MFF
Methyl Acetate	ND	1.0	0.45	µg/L	1		SW-846 8260D	5/17/22	5/18/22 16:47	MFF
Methyl tert-Butyl Ether (MTBE)	ND	1.0	0.17	µg/L	1		SW-846 8260D	5/17/22	5/18/22 16:47	MFF
Methyl Cyclohexane	ND	1.0	0.24	µg/L	1		SW-846 8260D	5/17/22	5/18/22 16:47	MFF
Methylene Chloride	ND	5.0	0.23	µg/L	1		SW-846 8260D	5/17/22	5/18/22 16:47	MFF
4-Methyl-2-pentanone (MIBK)	ND	10	1.3	µg/L	1		SW-846 8260D	5/17/22	5/18/22 16:47	MFF
Styrene	ND	1.0	0.11	µg/L	1		SW-846 8260D	5/17/22	5/18/22 16:47	MFF
1,1,2,2-Tetrachloroethane	ND	0.50	0.13	µg/L	1		SW-846 8260D	5/17/22	5/18/22 16:47	MFF
Tetrachloroethylene	ND	1.0	0.19	µg/L	1		SW-846 8260D	5/17/22	5/18/22 16:47	MFF
Toluene	ND	1.0	0.22	µg/L	1		SW-846 8260D	5/17/22	5/18/22 16:47	MFF
1,2,4-Trichlorobenzene	ND	1.0	0.25	µg/L	1		SW-846 8260D	5/17/22	5/18/22 16:47	MFF
1,1,1-Trichloroethane	ND	1.0	0.17	µg/L	1		SW-846 8260D	5/17/22	5/18/22 16:47	MFF
1,1,2-Trichloroethane	ND	1.0	0.18	µg/L	1		SW-846 8260D	5/17/22	5/18/22 16:47	MFF
Trichloroethylene	ND	1.0	0.19	µg/L	1		SW-846 8260D	5/17/22	5/18/22 16:47	MFF

DRAFT

con-test® A Pace Analytical® Laboratory

39 Spruce Street * East Longmeadow, MA 01028 * FAX 413/525-6405 * TEL. 413/525-2332

Project Location: Elton Street & Linwood Street | Sample Description: | Work Order: 22E1045

Date Received: 5/17/2022

Field Sample #: GW-16_5.13.22 | Sampled: 5/13/2022 08:45

Sample ID: 22E1045-05

Sample Matrix: Ground Water

Volatile Organic Compounds by GC/MS

Analyte	Results	RL	DL	Units	Dilution	Flag/Qual	Method	Date Prepared	Date/Time Analyzed	Analyst
Trichlorofluoromethane (Freon 11)	ND	2.0	0.18	µg/L	1		SW-846 8260D	5/17/22	5/18/22 16:47	MFF
1,1,2-Trichloro-1,2,2-trifluoroethane (Freon 113)	ND	1.0	0.23	µg/L	1		SW-846 8260D	5/17/22	5/18/22 16:47	MFF
Vinyl Chloride	ND	2.0	0.21	µg/L	1		SW-846 8260D	5/17/22	5/18/22 16:47	MFF
m+p Xylene	ND	2.0	0.46	µg/L	1		SW-846 8260D	5/17/22	5/18/22 16:47	MFF
o-Xylene	ND	1.0	0.23	µg/L	1		SW-846 8260D	5/17/22	5/18/22 16:47	MFF
Xylenes (total)	0.0			µg/L	1		SW-846 8260D	5/17/22	5/18/22 16:47	MFF

Surrogates	% Recovery	Recovery Limits	Flag/Qual	
1,2-Dichloroethane-d4	88.7	70-130		5/18/22 16:47
Toluene-d8	98.2	70-130		5/18/22 16:47
4-Bromofluorobenzene	99.3	70-130		5/18/22 16:47

DRAFT

con-test®
A Pace Analytical® Laboratory

39 Spruce Street * East Longmeadow, MA 01028 * FAX 413/525-6405 * TEL. 413/525-2332

Project Location: Elton Street & Linwood Street | Sample Description: | Work Order: 22E1045

Date Received: 5/17/2022

Field Sample #: GW-17_5.13.22 | Sampled: 5/13/2022 10:30

Sample ID: 22E1045-06

Sample Matrix: Ground Water

Sample Flags: PR-08

Volatile Organic Compounds by GC/MS

Analyte	Results	RL	DL	Units	Dilution	Flag/Qual	Method	Date Prepared	Date/Time Analyzed	Analyst
Acetone	6.5	50	2.0	µg/L	1	J	SW-846 8260D	5/17/22	5/18/22 17:13	MFF
Benzene	ND	1.0	0.20	µg/L	1		SW-846 8260D	5/17/22	5/18/22 17:13	MFF
Bromodichloromethane	ND	0.50	0.18	µg/L	1		SW-846 8260D	5/17/22	5/18/22 17:13	MFF
Bromoform	ND	1.0	0.38	µg/L	1		SW-846 8260D	5/17/22	5/18/22 17:13	MFF
Bromomethane	ND	5.0	1.5	µg/L	1	V-34	SW-846 8260D	5/17/22	5/18/22 17:13	MFF
2-Butanone (MEK)	ND	20	1.6	µg/L	1	V-05	SW-846 8260D	5/17/22	5/18/22 17:13	MFF
Carbon Disulfide	ND	5.0	1.4	µg/L	1		SW-846 8260D	5/17/22	5/18/22 17:13	MFF
Carbon Tetrachloride	ND	5.0	0.16	µg/L	1		SW-846 8260D	5/17/22	5/18/22 17:13	MFF
Chlorobenzene	ND	1.0	0.11	µg/L	1		SW-846 8260D	5/17/22	5/18/22 17:13	MFF
Chlorodibromomethane	ND	0.50	0.22	µg/L	1		SW-846 8260D	5/17/22	5/18/22 17:13	MFF
Chloroethane	ND	2.0	0.32	µg/L	1		SW-846 8260D	5/17/22	5/18/22 17:13	MFF
Chloroform	0.64	2.0	0.17	µg/L	1	J	SW-846 8260D	5/17/22	5/18/22 17:13	MFF
Chloromethane	ND	2.0	0.52	µg/L	1	V-05, V-34	SW-846 8260D	5/17/22	5/18/22 17:13	MFF
Cyclohexane	ND	5.0	1.8	µg/L	1		SW-846 8260D	5/17/22	5/18/22 17:13	MFF
1,2-Dibromo-3-chloropropane (DBCP)	ND	5.0	0.80	µg/L	1		SW-846 8260D	5/17/22	5/18/22 17:13	MFF
1,2-Dibromoethane (EDB)	ND	0.50	0.17	µg/L	1		SW-846 8260D	5/17/22	5/18/22 17:13	MFF
1,2-Dichlorobenzene	ND	1.0	0.12	µg/L	1		SW-846 8260D	5/17/22	5/18/22 17:13	MFF
1,3-Dichlorobenzene	ND	1.0	0.12	µg/L	1		SW-846 8260D	5/17/22	5/18/22 17:13	MFF
1,4-Dichlorobenzene	ND	1.0	0.13	µg/L	1		SW-846 8260D	5/17/22	5/18/22 17:13	MFF
Dichlorodifluoromethane (Freon 12)	ND	2.0	0.19	µg/L	1		SW-846 8260D	5/17/22	5/18/22 17:13	MFF
1,1-Dichloroethane	ND	1.0	0.14	µg/L	1		SW-846 8260D	5/17/22	5/18/22 17:13	MFF
1,2-Dichloroethane	ND	1.0	0.31	µg/L	1		SW-846 8260D	5/17/22	5/18/22 17:13	MFF
1,1-Dichloroethylene	0.35	1.0	0.14	µg/L	1	V-06, J	SW-846 8260D	5/17/22	5/18/22 17:13	MFF
cis-1,2-Dichloroethylene	ND	1.0	0.15	µg/L	1		SW-846 8260D	5/17/22	5/18/22 17:13	MFF
trans-1,2-Dichloroethylene	ND	1.0	0.17	µg/L	1		SW-846 8260D	5/17/22	5/18/22 17:13	MFF
1,2-Dichloropropane	ND	1.0	0.18	µg/L	1		SW-846 8260D	5/17/22	5/18/22 17:13	MFF
cis-1,3-Dichloropropene	ND	0.50	0.16	µg/L	1		SW-846 8260D	5/17/22	5/18/22 17:13	MFF
trans-1,3-Dichloropropene	ND	0.50	0.17	µg/L	1		SW-846 8260D	5/17/22	5/18/22 17:13	MFF
Ethylbenzene	ND	1.0	0.21	µg/L	1		SW-846 8260D	5/17/22	5/18/22 17:13	MFF
2-Hexanone (MBK)	ND	10	1.1	µg/L	1		SW-846 8260D	5/17/22	5/18/22 17:13	MFF
Isopropylbenzene (Cumene)	ND	1.0	0.11	µg/L	1		SW-846 8260D	5/17/22	5/18/22 17:13	MFF
Methyl Acetate	ND	1.0	0.45	µg/L	1		SW-846 8260D	5/17/22	5/18/22 17:13	MFF
Methyl tert-Butyl Ether (MTBE)	0.26	1.0	0.17	µg/L	1	J	SW-846 8260D	5/17/22	5/18/22 17:13	MFF
Methyl Cyclohexane	ND	1.0	0.24	µg/L	1		SW-846 8260D	5/17/22	5/18/22 17:13	MFF
Methylene Chloride	ND	5.0	0.23	µg/L	1		SW-846 8260D	5/17/22	5/18/22 17:13	MFF
4-Methyl-2-pentanone (MIBK)	ND	10	1.3	µg/L	1		SW-846 8260D	5/17/22	5/18/22 17:13	MFF
Styrene	ND	1.0	0.11	µg/L	1		SW-846 8260D	5/17/22	5/18/22 17:13	MFF
1,1,2,2-Tetrachloroethane	ND	0.50	0.13	µg/L	1		SW-846 8260D	5/17/22	5/18/22 17:13	MFF
Tetrachloroethylene	0.62	1.0	0.19	µg/L	1	J	SW-846 8260D	5/17/22	5/18/22 17:13	MFF
Toluene	ND	1.0	0.22	µg/L	1		SW-846 8260D	5/17/22	5/18/22 17:13	MFF
1,2,4-Trichlorobenzene	ND	1.0	0.25	µg/L	1		SW-846 8260D	5/17/22	5/18/22 17:13	MFF
1,1,1-Trichloroethane	ND	1.0	0.17	µg/L	1		SW-846 8260D	5/17/22	5/18/22 17:13	MFF
1,1,2-Trichloroethane	ND	1.0	0.18	µg/L	1		SW-846 8260D	5/17/22	5/18/22 17:13	MFF
Trichloroethylene	ND	1.0	0.19	µg/L	1		SW-846 8260D	5/17/22	5/18/22 17:13	MFF

DRAFT

con-test®
A Pace Analytical® Laboratory

39 Spruce Street * East Longmeadow, MA 01028 * FAX 413/525-6405 * TEL. 413/525-2332

Project Location: Elton Street & Linwood Street | Sample Description: | Work Order: 22E1045

Date Received: 5/17/2022

Field Sample #: GW-17_5.13.22 | Sampled: 5/13/2022 10:30

Sample ID: 22E1045-06

Sample Matrix: Ground Water

Sample Flags: PR-08

Volatile Organic Compounds by GC/MS

Analyte	Results	RL	DL	Units	Dilution	Flag/Qual	Method	Date Prepared	Date/Time Analyzed	Analyst
Trichlorofluoromethane (Freon 11)	ND	2.0	0.18	µg/L	1		SW-846 8260D	5/17/22	5/18/22 17:13	MFF
1,1,2-Trichloro-1,2,2-trifluoroethane (Freon 113)	ND	1.0	0.23	µg/L	1		SW-846 8260D	5/17/22	5/18/22 17:13	MFF
Vinyl Chloride	ND	2.0	0.21	µg/L	1		SW-846 8260D	5/17/22	5/18/22 17:13	MFF
m+p Xylene	ND	2.0	0.46	µg/L	1		SW-846 8260D	5/17/22	5/18/22 17:13	MFF
o-Xylene	ND	1.0	0.23	µg/L	1		SW-846 8260D	5/17/22	5/18/22 17:13	MFF
Xylenes (total)	0.0			µg/L	1		SW-846 8260D	5/17/22	5/18/22 17:13	MFF

Surrogates	% Recovery	Recovery Limits	Flag/Qual	
1,2-Dichloroethane-d4	89.6	70-130		5/18/22 17:13
Toluene-d8	96.8	70-130		5/18/22 17:13
4-Bromofluorobenzene	99.7	70-130		5/18/22 17:13

DRAFT

con-test® A Pace Analytical® Laboratory

39 Spruce Street * East Longmeadow, MA 01028 * FAX 413/525-6405 * TEL. 413/525-2332

Project Location: Elton Street & Linwood Street | Sample Description: | Work Order: 22E1045

Date Received: 5/17/2022

Field Sample #: GW-18_5.13.22 | Sampled: 5/13/2022 13:15

Sample ID: 22E1045-07

Sample Matrix: Ground Water

Sample Flags: PR-06, Z-01

Volatile Organic Compounds by GC/MS

Analyte	Results	RL	DL	Units	Dilution	Flag/Qual	Method	Date Prepared	Date/Time Analyzed	Analyst
Acetone	7.5	50	2.0	µg/L	1	J	SW-846 8260D	5/17/22	5/18/22 17:39	MFF
Benzene	ND	1.0	0.20	µg/L	1		SW-846 8260D	5/17/22	5/18/22 17:39	MFF
Bromodichloromethane	ND	0.50	0.18	µg/L	1		SW-846 8260D	5/17/22	5/18/22 17:39	MFF
Bromoform	ND	1.0	0.38	µg/L	1		SW-846 8260D	5/17/22	5/18/22 17:39	MFF
Bromomethane	ND	5.0	1.5	µg/L	1	V-34	SW-846 8260D	5/17/22	5/18/22 17:39	MFF
2-Butanone (MEK)	ND	20	1.6	µg/L	1	V-05	SW-846 8260D	5/17/22	5/18/22 17:39	MFF
Carbon Disulfide	ND	5.0	1.4	µg/L	1		SW-846 8260D	5/17/22	5/18/22 17:39	MFF
Carbon Tetrachloride	ND	5.0	0.16	µg/L	1		SW-846 8260D	5/17/22	5/18/22 17:39	MFF
Chlorobenzene	ND	1.0	0.11	µg/L	1		SW-846 8260D	5/17/22	5/18/22 17:39	MFF
Chlorodibromomethane	ND	0.50	0.22	µg/L	1		SW-846 8260D	5/17/22	5/18/22 17:39	MFF
Chloroethane	ND	2.0	0.32	µg/L	1		SW-846 8260D	5/17/22	5/18/22 17:39	MFF
Chloroform	0.51	2.0	0.17	µg/L	1	J	SW-846 8260D	5/17/22	5/18/22 17:39	MFF
Chloromethane	ND	2.0	0.52	µg/L	1	V-05, V-34	SW-846 8260D	5/17/22	5/18/22 17:39	MFF
Cyclohexane	ND	5.0	1.8	µg/L	1		SW-846 8260D	5/17/22	5/18/22 17:39	MFF
1,2-Dibromo-3-chloropropane (DBCP)	ND	5.0	0.80	µg/L	1		SW-846 8260D	5/17/22	5/18/22 17:39	MFF
1,2-Dibromoethane (EDB)	ND	0.50	0.17	µg/L	1		SW-846 8260D	5/17/22	5/18/22 17:39	MFF
1,2-Dichlorobenzene	ND	1.0	0.12	µg/L	1		SW-846 8260D	5/17/22	5/18/22 17:39	MFF
1,3-Dichlorobenzene	ND	1.0	0.12	µg/L	1		SW-846 8260D	5/17/22	5/18/22 17:39	MFF
1,4-Dichlorobenzene	ND	1.0	0.13	µg/L	1		SW-846 8260D	5/17/22	5/18/22 17:39	MFF
Dichlorodifluoromethane (Freon 12)	ND	2.0	0.19	µg/L	1		SW-846 8260D	5/17/22	5/18/22 17:39	MFF
1,1-Dichloroethane	ND	1.0	0.14	µg/L	1		SW-846 8260D	5/17/22	5/18/22 17:39	MFF
1,2-Dichloroethane	ND	1.0	0.31	µg/L	1		SW-846 8260D	5/17/22	5/18/22 17:39	MFF
1,1-Dichloroethylene	ND	1.0	0.14	µg/L	1		SW-846 8260D	5/17/22	5/18/22 17:39	MFF
cis-1,2-Dichloroethylene	ND	1.0	0.15	µg/L	1		SW-846 8260D	5/17/22	5/18/22 17:39	MFF
trans-1,2-Dichloroethylene	ND	1.0	0.17	µg/L	1		SW-846 8260D	5/17/22	5/18/22 17:39	MFF
1,2-Dichloropropane	ND	1.0	0.18	µg/L	1		SW-846 8260D	5/17/22	5/18/22 17:39	MFF
cis-1,3-Dichloropropene	ND	0.50	0.16	µg/L	1		SW-846 8260D	5/17/22	5/18/22 17:39	MFF
trans-1,3-Dichloropropene	ND	0.50	0.17	µg/L	1		SW-846 8260D	5/17/22	5/18/22 17:39	MFF
Ethylbenzene	ND	1.0	0.21	µg/L	1		SW-846 8260D	5/17/22	5/18/22 17:39	MFF
2-Hexanone (MBK)	ND	10	1.1	µg/L	1		SW-846 8260D	5/17/22	5/18/22 17:39	MFF
Isopropylbenzene (Cumene)	ND	1.0	0.11	µg/L	1		SW-846 8260D	5/17/22	5/18/22 17:39	MFF
Methyl Acetate	ND	1.0	0.45	µg/L	1		SW-846 8260D	5/17/22	5/18/22 17:39	MFF
Methyl tert-Butyl Ether (MTBE)	ND	1.0	0.17	µg/L	1		SW-846 8260D	5/17/22	5/18/22 17:39	MFF
Methyl Cyclohexane	ND	1.0	0.24	µg/L	1		SW-846 8260D	5/17/22	5/18/22 17:39	MFF
Methylene Chloride	ND	5.0	0.23	µg/L	1		SW-846 8260D	5/17/22	5/18/22 17:39	MFF
4-Methyl-2-pentanone (MIBK)	ND	10	1.3	µg/L	1		SW-846 8260D	5/17/22	5/18/22 17:39	MFF
Styrene	ND	1.0	0.11	µg/L	1		SW-846 8260D	5/17/22	5/18/22 17:39	MFF
1,1,2,2-Tetrachloroethane	ND	0.50	0.13	µg/L	1		SW-846 8260D	5/17/22	5/18/22 17:39	MFF
Tetrachloroethylene	0.85	1.0	0.19	µg/L	1	J	SW-846 8260D	5/17/22	5/18/22 17:39	MFF
Toluene	0.79	1.0	0.22	µg/L	1	J	SW-846 8260D	5/17/22	5/18/22 17:39	MFF
1,2,4-Trichlorobenzene	ND	1.0	0.25	µg/L	1		SW-846 8260D	5/17/22	5/18/22 17:39	MFF
1,1,1-Trichloroethane	ND	1.0	0.17	µg/L	1		SW-846 8260D	5/17/22	5/18/22 17:39	MFF
1,1,2-Trichloroethane	ND	1.0	0.18	µg/L	1		SW-846 8260D	5/17/22	5/18/22 17:39	MFF
Trichloroethylene	2.3	1.0	0.19	µg/L	1		SW-846 8260D	5/17/22	5/18/22 17:39	MFF

DRAFT

con-test®
A Pace Analytical® Laboratory

39 Spruce Street * East Longmeadow, MA 01028 * FAX 413/525-6405 * TEL. 413/525-2332

Project Location: Elton Street & Linwood Street | Sample Description: | Work Order: 22E1045

Date Received: 5/17/2022

Field Sample #: GW-18_5.13.22 | Sampled: 5/13/2022 13:15

Sample ID: 22E1045-07

Sample Matrix: Ground Water

Sample Flags: PR-06, Z-01

Volatile Organic Compounds by GC/MS

Analyte	Results	RL	DL	Units	Dilution	Flag/Qual	Method	Date Prepared	Date/Time Analyzed	Analyst
Trichlorofluoromethane (Freon 11)	ND	2.0	0.18	µg/L	1		SW-846 8260D	5/17/22	5/18/22 17:39	MFF
1,1,2-Trichloro-1,2,2-trifluoroethane (Freon 113)	ND	1.0	0.23	µg/L	1		SW-846 8260D	5/17/22	5/18/22 17:39	MFF
Vinyl Chloride	ND	2.0	0.21	µg/L	1		SW-846 8260D	5/17/22	5/18/22 17:39	MFF
m+p Xylene	ND	2.0	0.46	µg/L	1		SW-846 8260D	5/17/22	5/18/22 17:39	MFF
o-Xylene	ND	1.0	0.23	µg/L	1		SW-846 8260D	5/17/22	5/18/22 17:39	MFF
Xylenes (total)	0.0			µg/L	1		SW-846 8260D	5/17/22	5/18/22 17:39	MFF

Surrogates	% Recovery	Recovery Limits	Flag/Qual	
1,2-Dichloroethane-d4	88.8	70-130		5/18/22 17:39
Toluene-d8	98.4	70-130		5/18/22 17:39
4-Bromofluorobenzene	101	70-130		5/18/22 17:39

DRAFT

39 Spruce Street * East Longmeadow, MA 01028 * FAX 413/525-6405 * TEL. 413/525-2332

Sample Extraction Data

Prep Method: SW-846 5030B **Analytical Method: SW-846 8260D**

Lab Number [Field ID]	Batch	Initial [mL]	Final [mL]	Date
22E1045-01 [GW-13_5.12.22]	B308599	1.25	5.00	05/17/22
22E1045-02 [GW-14_5.12.22]	B308599	5	5.00	05/17/22
22E1045-03 [GW-15_5.12.22]	B308599	5	5.00	05/17/22
22E1045-04 [Field Blank_5.13.22]	B308599	5	5.00	05/17/22
22E1045-05 [GW-16_5.13.22]	B308599	5	5.00	05/17/22
22E1045-06 [GW-17_5.13.22]	B308599	5	5.00	05/17/22
22E1045-07 [GW-18_5.13.22]	B308599	5	5.00	05/17/22

DRAFT

con-test® A Pace Analytical® Laboratory

39 Spruce Street * East Longmeadow, MA 01028 * FAX 413/525-6405 * TEL. 413/525-2332

QUALITY CONTROL

Volatile Organic Compounds by GC/MS - Quality Control

Analyte	Result	Reporting Limit	Units	Spike Level	Source Result	%REC	%REC Limits	RPD	RPD Limit	Notes
Batch B308599 - SW-846 5030B										
Blank (B308599-BLK1)				Prepared: 05/17/22 Analyzed: 05/18/22						
Acetone	ND	50	µg/L							
Acrylonitrile	ND	5.0	µg/L							
tert-Amyl Methyl Ether (TAME)	ND	0.50	µg/L							
Benzene	ND	1.0	µg/L							
Bromobenzene	ND	1.0	µg/L							
Bromochloromethane	ND	1.0	µg/L							
Bromodichloromethane	ND	0.50	µg/L							
Bromoform	ND	1.0	µg/L							
Bromomethane	ND	2.0	µg/L							V-34
2-Butanone (MEK)	ND	20	µg/L							V-05
tert-Butyl Alcohol (TBA)	ND	20	µg/L							
n-Butylbenzene	ND	1.0	µg/L							
sec-Butylbenzene	ND	1.0	µg/L							
tert-Butylbenzene	ND	1.0	µg/L							
tert-Butyl Ethyl Ether (TBEE)	ND	0.50	µg/L							
Carbon Disulfide	ND	5.0	µg/L							
Carbon Tetrachloride	ND	5.0	µg/L							
Chlorobenzene	ND	1.0	µg/L							
Chlorodibromomethane	ND	0.50	µg/L							
Chloroethane	ND	2.0	µg/L							
Chloroform	ND	2.0	µg/L							
Chloromethane	ND	2.0	µg/L							V-05, V-34
2-Chlorotoluene	ND	1.0	µg/L							
4-Chlorotoluene	ND	1.0	µg/L							
1,2-Dibromo-3-chloropropane (DBCP)	ND	5.0	µg/L							
1,2-Dibromoethane (EDB)	ND	0.50	µg/L							
Dibromomethane	ND	1.0	µg/L							
1,2-Dichlorobenzene	ND	1.0	µg/L							
1,3-Dichlorobenzene	ND	1.0	µg/L							
1,4-Dichlorobenzene	ND	1.0	µg/L							
trans-1,4-Dichloro-2-butene	ND	2.0	µg/L							
Dichlorodifluoromethane (Freon 12)	ND	2.0	µg/L							
1,1-Dichloroethane	ND	1.0	µg/L							
1,2-Dichloroethane	ND	1.0	µg/L							
1,1-Dichloroethylene	ND	1.0	µg/L							
cis-1,2-Dichloroethylene	ND	1.0	µg/L							
trans-1,2-Dichloroethylene	ND	1.0	µg/L							
1,2-Dichloropropane	ND	1.0	µg/L							
1,3-Dichloropropane	ND	0.50	µg/L							
2,2-Dichloropropane	ND	1.0	µg/L							
1,1-Dichloropropene	ND	2.0	µg/L							
cis-1,3-Dichloropropene	ND	0.50	µg/L							
trans-1,3-Dichloropropene	ND	0.50	µg/L							
Diethyl Ether	ND	2.0	µg/L							
Diisopropyl Ether (DIPE)	ND	0.50	µg/L							
1,4-Dioxane	ND	50	µg/L							
Ethylbenzene	ND	1.0	µg/L							
Hexachlorobutadiene	ND	0.60	µg/L							
2-Hexanone (MBK)	ND	10	µg/L							
Isopropylbenzene (Cumene)	ND	1.0	µg/L							
p-Isopropyltoluene (p-Cymene)	ND	1.0	µg/L							
Methyl Acetate	ND	1.0	µg/L							

DRAFT

con-test® A Pace Analytical® Laboratory

39 Spruce Street * East Longmeadow, MA 01028 * FAX 413/525-6405 * TEL. 413/525-2332

QUALITY CONTROL

Volatile Organic Compounds by GC/MS - Quality Control

Analyte	Result	Reporting Limit	Units	Spike Level	Source Result	%REC		%REC Limits	RPD	RPD Limit	Notes	
Batch B308599 - SW-846 5030B												
Blank (B308599-BLK1)				Prepared: 05/17/22 Analyzed: 05/18/22								
Methyl tert-Butyl Ether (MTBE)	ND	1.0	µg/L									
Methyl Cyclohexane	ND	1.0	µg/L									
Methylene Chloride	ND	5.0	µg/L									
4-Methyl-2-pentanone (MIBK)	ND	10	µg/L									
Naphthalene	ND	2.0	µg/L									
n-Propylbenzene	ND	1.0	µg/L									
Styrene	ND	1.0	µg/L									
1,1,1,2-Tetrachloroethane	ND	1.0	µg/L									
1,1,2,2-Tetrachloroethane	ND	0.50	µg/L									
Tetrachloroethylene	ND	1.0	µg/L									
Tetrahydrofuran	ND	10	µg/L									
Toluene	ND	1.0	µg/L									
1,2,3-Trichlorobenzene	ND	5.0	µg/L									
1,2,4-Trichlorobenzene	ND	1.0	µg/L									
1,3,5-Trichlorobenzene	ND	1.0	µg/L									
1,1,1-Trichloroethane	ND	1.0	µg/L									
1,1,2-Trichloroethane	ND	1.0	µg/L									
Trichloroethylene	ND	1.0	µg/L									
Trichlorofluoromethane (Freon 11)	ND	2.0	µg/L									
1,2,3-Trichloropropane	ND	2.0	µg/L									
1,1,2-Trichloro-1,2,2-trifluoroethane (Freon 113)	ND	1.0	µg/L									
1,2,4-Trimethylbenzene	ND	1.0	µg/L									
1,3,5-Trimethylbenzene	ND	1.0	µg/L									
Vinyl Chloride	ND	2.0	µg/L									
m+p Xylene	ND	2.0	µg/L									
o-Xylene	ND	1.0	µg/L									
Xylenes (total)	0.0		µg/L									
Surrogate: 1,2-Dichloroethane-d4	*22.9*		µg/L	25.0		91.6		70-130				
Surrogate: Toluene-d8	*23.9*		µg/L	25.0		95.5		70-130				
Surrogate: 4-Bromofluorobenzene	*25.0*		µg/L	25.0		99.8		70-130				
LCS (B308599-BS1)				Prepared: 05/17/22 Analyzed: 05/18/22								
Acetone	92.8	50	µg/L	100		92.8		70-160				†
Acrylonitrile	9.81	5.0	µg/L	10.0		98.1		70-130				
tert-Amyl Methyl Ether (TAME)	10.1	0.50	µg/L	10.0		101		70-130				
Benzene	9.54	1.0	µg/L	10.0		95.4		70-130				
Bromobenzene	11.2	1.0	µg/L	10.0		112		70-130				
Bromochloromethane	12.2	1.0	µg/L	10.0		122		70-130			V-20	
Bromodichloromethane	9.79	0.50	µg/L	10.0		97.9		70-130				
Bromoform	12.3	1.0	µg/L	10.0		123		70-130			V-20	
Bromomethane	17.9	2.0	µg/L	10.0		**179**	*	40-160			L-02, V-20, V-34	†
2-Butanone (MEK)	75.4	20	µg/L	100		75.4		40-160			V-05	†
tert-Butyl Alcohol (TBA)	90.4	20	µg/L	100		90.4		40-160				†
n-Butylbenzene	8.92	1.0	µg/L	10.0		89.2		70-130				
sec-Butylbenzene	9.30	1.0	µg/L	10.0		93.0		70-130				
tert-Butylbenzene	10.0	1.0	µg/L	10.0		100		70-130				
tert-Butyl Ethyl Ether (TBEE)	9.37	0.50	µg/L	10.0		93.7		70-130				
Carbon Disulfide	85.9	5.0	µg/L	100		85.9		70-130				
Carbon Tetrachloride	10.2	5.0	µg/L	10.0		102		70-130				
Chlorobenzene	11.5	1.0	µg/L	10.0		115		70-130				
Chlorodibromomethane	11.3	0.50	µg/L	10.0		113		70-130				
Chloroethane	12.8	2.0	µg/L	10.0		128		70-130			V-20	

DRAFT

con-test® A Pace Analytical® Laboratory

39 Spruce Street * East Longmeadow, MA 01028 * FAX 413/525-6405 * TEL. 413/525-2332

QUALITY CONTROL

Volatile Organic Compounds by GC/MS - Quality Control

Analyte	Result	Reporting Limit	Units	Spike Level	Source Result	%REC	%REC Limits	RPD	RPD Limit	Notes	
Batch B308599 - SW-846 5030B											
LCS (B308599-BS1)				Prepared: 05/17/22 Analyzed: 05/18/22							
Chloroform	9.24	2.0	µg/L	10.0		92.4	70-130				
Chloromethane	4.15	2.0	µg/L	10.0		41.5	40-160			V-05, V-34	†
2-Chlorotoluene	10.6	1.0	µg/L	10.0		106	70-130				
4-Chlorotoluene	10.9	1.0	µg/L	10.0		109	70-130				
1,2-Dibromo-3-chloropropane (DBCP)	7.88	5.0	µg/L	10.0		78.8	70-130				
1,2-Dibromoethane (EDB)	10.5	0.50	µg/L	10.0		105	70-130				
Dibromomethane	10.8	1.0	µg/L	10.0		108	70-130				
1,2-Dichlorobenzene	10.4	1.0	µg/L	10.0		104	70-130				
1,3-Dichlorobenzene	10.2	1.0	µg/L	10.0		102	70-130				
1,4-Dichlorobenzene	10.3	1.0	µg/L	10.0		103	70-130				
trans-1,4-Dichloro-2-butene	11.3	2.0	µg/L	10.0		113	70-130				
Dichlorodifluoromethane (Freon 12)	7.92	2.0	µg/L	10.0		79.2	40-160				†
1,1-Dichloroethane	9.41	1.0	µg/L	10.0		94.1	70-130				
1,2-Dichloroethane	9.59	1.0	µg/L	10.0		95.9	70-130				
1,1-Dichloroethylene	12.4	1.0	µg/L	10.0		124	70-130			V-06	
cis-1,2-Dichloroethylene	9.68	1.0	µg/L	10.0		96.8	70-130				
trans-1,2-Dichloroethylene	10.0	1.0	µg/L	10.0		100	70-130				
1,2-Dichloropropane	10.1	1.0	µg/L	10.0		101	70-130				
1,3-Dichloropropane	10.1	0.50	µg/L	10.0		101	70-130				
2,2-Dichloropropane	9.78	1.0	µg/L	10.0		97.8	40-130				†
1,1-Dichloropropene	9.30	2.0	µg/L	10.0		93.0	70-130				
cis-1,3-Dichloropropene	9.24	0.50	µg/L	10.0		92.4	70-130				
trans-1,3-Dichloropropene	9.03	0.50	µg/L	10.0		90.3	70-130				
Diethyl Ether	11.2	2.0	µg/L	10.0		112	70-130				
Diisopropyl Ether (DIPE)	9.21	0.50	µg/L	10.0		92.1	70-130				
1,4-Dioxane	102	50	µg/L	100		102	40-130				†
Ethylbenzene	11.0	1.0	µg/L	10.0		110	70-130				
Hexachlorobutadiene	7.90	0.60	µg/L	10.0		79.0	70-130				
2-Hexanone (MBK)	83.5	10	µg/L	100		83.5	70-160				†
Isopropylbenzene (Cumene)	11.3	1.0	µg/L	10.0		113	70-130				
p-Isopropyltoluene (p-Cymene)	10.0	1.0	µg/L	10.0		100	70-130				
Methyl Acetate	9.63	1.0	µg/L	10.0		96.3	70-130				
Methyl tert-Butyl Ether (MTBE)	9.80	1.0	µg/L	10.0		98.0	70-130				
Methyl Cyclohexane	9.99	1.0	µg/L	10.0		99.9	70-130				
Methylene Chloride	9.20	5.0	µg/L	10.0		92.0	70-130				
4-Methyl-2-pentanone (MIBK)	88.1	10	µg/L	100		88.1	70-160				†
Naphthalene	8.13	2.0	µg/L	10.0		81.3	40-130				†
n-Propylbenzene	10.9	1.0	µg/L	10.0		109	70-130				
Styrene	11.9	1.0	µg/L	10.0		119	70-130			V-20	
1,1,1,2-Tetrachloroethane	12.2	1.0	µg/L	10.0		122	70-130			V-20	
1,1,2,2-Tetrachloroethane	11.2	0.50	µg/L	10.0		112	70-130				
Tetrachloroethylene	11.8	1.0	µg/L	10.0		118	70-130				
Tetrahydrofuran	9.54	10	µg/L	10.0		95.4	70-130			J	
Toluene	9.97	1.0	µg/L	10.0		99.7	70-130				
1,2,3-Trichlorobenzene	8.06	5.0	µg/L	10.0		80.6	70-130				
1,2,4-Trichlorobenzene	8.86	1.0	µg/L	10.0		88.6	70-130				
1,3,5-Trichlorobenzene	9.33	1.0	µg/L	10.0		93.3	70-130				
1,1,1-Trichloroethane	9.72	1.0	µg/L	10.0		97.2	70-130				
1,1,2-Trichloroethane	10.6	1.0	µg/L	10.0		106	70-130				
Trichloroethylene	10.4	1.0	µg/L	10.0		104	70-130				
Trichlorofluoromethane (Freon 11)	10.8	2.0	µg/L	10.0		108	70-130				
1,2,3-Trichloropropane	12.6	2.0	µg/L	10.0		126	70-130				

DRAFT

con-test®
A Pace Analytical® Laboratory

39 Spruce Street * East Longmeadow, MA 01028 * FAX 413/525-6405 * TEL. 413/525-2332

QUALITY CONTROL

Volatile Organic Compounds by GC/MS - Quality Control

Analyte	Result	Reporting Limit	Units	Spike Level	Source Result	%REC		%REC Limits	RPD	RPD Limit	Notes	
Batch B308599 - SW-846 5030B												
LCS (B308599-BS1)				Prepared: 05/17/22 Analyzed: 05/18/22								
1,1,2-Trichloro-1,2,2-trifluoroethane (Freon 113)	13.3	1.0	µg/L	10.0		**133**	*	70-130			L-02, V-20	
1,2,4-Trimethylbenzene	9.42	1.0	µg/L	10.0		94.2		70-130				
1,3,5-Trimethylbenzene	11.4	1.0	µg/L	10.0		114		70-130				
Vinyl Chloride	9.59	2.0	µg/L	10.0		95.9		40-160				†
m+p Xylene	22.0	2.0	µg/L	20.0		110		70-130				
o-Xylene	10.8	1.0	µg/L	10.0		108		70-130				
Xylenes (total)	32.8		µg/L	30.0		109		0-200				
Surrogate: 1,2-Dichloroethane-d4	*21.3*		µg/L	25.0		85.1		70-130				
Surrogate: Toluene-d8	*24.2*		µg/L	25.0		96.8		70-130				
Surrogate: 4-Bromofluorobenzene	*26.0*		µg/L	25.0		104		70-130				
LCS Dup (B308599-BSD1)				Prepared: 05/17/22 Analyzed: 05/18/22								
Acetone	95.9	50	µg/L	100		95.9		70-160	3.31	25		†
Acrylonitrile	10.0	5.0	µg/L	10.0		100		70-130	2.22	25		
tert-Amyl Methyl Ether (TAME)	9.96	0.50	µg/L	10.0		99.6		70-130	0.999	25		
Benzene	10.1	1.0	µg/L	10.0		101		70-130	5.41	25		
Bromobenzene	11.2	1.0	µg/L	10.0		112		70-130	0.268	25		
Bromochloromethane	12.4	1.0	µg/L	10.0		124		70-130	2.11	25	V-20	
Bromodichloromethane	9.99	0.50	µg/L	10.0		99.9		70-130	2.02	25		
Bromoform	12.9	1.0	µg/L	10.0		129		70-130	4.85	25	V-20	
Bromomethane	19.7	2.0	µg/L	10.0		**197**	*	40-160	9.78	25	L-02, V-20, V-34	†
2-Butanone (MEK)	78.5	20	µg/L	100		78.5		40-160	4.04	25	V-05	†
tert-Butyl Alcohol (TBA)	90.1	20	µg/L	100		90.1		40-160	0.310	25		†
n-Butylbenzene	8.95	1.0	µg/L	10.0		89.5		70-130	0.336	25		
sec-Butylbenzene	9.51	1.0	µg/L	10.0		95.1		70-130	2.23	25		
tert-Butylbenzene	10.4	1.0	µg/L	10.0		104		70-130	4.11	25		
tert-Butyl Ethyl Ether (TBEE)	9.44	0.50	µg/L	10.0		94.4		70-130	0.744	25		
Carbon Disulfide	88.6	5.0	µg/L	100		88.6		70-130	3.12	25		
Carbon Tetrachloride	10.4	5.0	µg/L	10.0		104		70-130	1.94	25		
Chlorobenzene	11.6	1.0	µg/L	10.0		116		70-130	0.433	25		
Chlorodibromomethane	11.7	0.50	µg/L	10.0		117		70-130	3.73	25		
Chloroethane	12.7	2.0	µg/L	10.0		127		70-130	0.706	25	V-20	
Chloroform	9.63	2.0	µg/L	10.0		96.3		70-130	4.13	25		
Chloromethane	4.08	2.0	µg/L	10.0		40.8		40-160	1.70	25	V-05, V-34	†
2-Chlorotoluene	10.9	1.0	µg/L	10.0		109		70-130	2.60	25		
4-Chlorotoluene	11.2	1.0	µg/L	10.0		112		70-130	2.72	25		
1,2-Dibromo-3-chloropropane (DBCP)	7.97	5.0	µg/L	10.0		79.7		70-130	1.14	25		
1,2-Dibromoethane (EDB)	10.2	0.50	µg/L	10.0		102		70-130	2.90	25		
Dibromomethane	11.0	1.0	µg/L	10.0		110		70-130	1.66	25		
1,2-Dichlorobenzene	10.3	1.0	µg/L	10.0		103		70-130	1.07	25		
1,3-Dichlorobenzene	10.5	1.0	µg/L	10.0		105		70-130	2.22	25		
1,4-Dichlorobenzene	10.6	1.0	µg/L	10.0		106		70-130	2.87	25		
trans-1,4-Dichloro-2-butene	11.9	2.0	µg/L	10.0		119		70-130	5.17	25		
Dichlorodifluoromethane (Freon 12)	8.37	2.0	µg/L	10.0		83.7		40-160	5.52	25		†
1,1-Dichloroethane	9.91	1.0	µg/L	10.0		99.1		70-130	5.18	25		
1,2-Dichloroethane	9.18	1.0	µg/L	10.0		91.8		70-130	4.37	25		
1,1-Dichloroethylene	12.5	1.0	µg/L	10.0		125		70-130	0.803	25	V-06	
cis-1,2-Dichloroethylene	9.83	1.0	µg/L	10.0		98.3		70-130	1.54	25		
trans-1,2-Dichloroethylene	10.3	1.0	µg/L	10.0		103		70-130	3.05	25		
1,2-Dichloropropane	10.0	1.0	µg/L	10.0		100		70-130	0.498	25		
1,3-Dichloropropane	9.72	0.50	µg/L	10.0		97.2		70-130	3.74	25		
2,2-Dichloropropane	10.2	1.0	µg/L	10.0		102		40-130	4.01	25		†

DRAFT

con-test® A Pace Analytical® Laboratory

39 Spruce Street * East Longmeadow, MA 01028 * FAX 413/525-6405 * TEL. 413/525-2332

QUALITY CONTROL

Volatile Organic Compounds by GC/MS - Quality Control

Analyte	Result	Reporting Limit	Units	Spike Level	Source Result	%REC		%REC Limits	RPD	RPD Limit	Notes	
Batch B308599 - SW-846 5030B												
LCS Dup (B308599-BSD1)				Prepared: 05/17/22 Analyzed: 05/18/22								
1,1-Dichloropropene	9.64	2.0	µg/L	10.0		96.4		70-130	3.59	25		
cis-1,3-Dichloropropene	9.08	0.50	µg/L	10.0		90.8		70-130	1.75	25		
trans-1,3-Dichloropropene	9.18	0.50	µg/L	10.0		91.8		70-130	1.65	25		
Diethyl Ether	11.6	2.0	µg/L	10.0		116		70-130	3.78	25		
Diisopropyl Ether (DIPE)	9.26	0.50	µg/L	10.0		92.6		70-130	0.541	25		
1,4-Dioxane	106	50	µg/L	100		106		40-130	3.61	50		† ‡
Ethylbenzene	11.1	1.0	µg/L	10.0		111		70-130	0.906	25		
Hexachlorobutadiene	8.06	0.60	µg/L	10.0		80.6		70-130	2.01	25		
2-Hexanone (MBK)	85.2	10	µg/L	100		85.2		70-160	1.94	25		†
Isopropylbenzene (Cumene)	11.6	1.0	µg/L	10.0		116		70-130	2.61	25		
p-Isopropyltoluene (p-Cymene)	10.1	1.0	µg/L	10.0		101		70-130	0.595	25		
Methyl Acetate	9.54	1.0	µg/L	10.0		95.4		70-130	0.939	25		
Methyl tert-Butyl Ether (MTBE)	9.95	1.0	µg/L	10.0		99.5		70-130	1.52	25		
Methyl Cyclohexane	9.81	1.0	µg/L	10.0		98.1		70-130	1.82	25		
Methylene Chloride	9.44	5.0	µg/L	10.0		94.4		70-130	2.58	25		
4-Methyl-2-pentanone (MIBK)	89.3	10	µg/L	100		89.3		70-160	1.35	25		†
Naphthalene	8.38	2.0	µg/L	10.0		83.8		40-130	3.03	25		†
n-Propylbenzene	11.2	1.0	µg/L	10.0		112		70-130	2.90	25		
Styrene	12.0	1.0	µg/L	10.0		120		70-130	1.26	25	V-20	
1,1,1,2-Tetrachloroethane	12.5	1.0	µg/L	10.0		125		70-130	2.02	25	V-20	
1,1,2,2-Tetrachloroethane	11.2	0.50	µg/L	10.0		112		70-130	0.00	25		
Tetrachloroethylene	12.0	1.0	µg/L	10.0		120		70-130	1.01	25		
Tetrahydrofuran	9.41	10	µg/L	10.0		94.1		70-130	1.37	25	J	
Toluene	10.2	1.0	µg/L	10.0		102		70-130	1.89	25		
1,2,3-Trichlorobenzene	8.03	5.0	µg/L	10.0		80.3		70-130	0.373	25		
1,2,4-Trichlorobenzene	8.85	1.0	µg/L	10.0		88.5		70-130	0.113	25		
1,3,5-Trichlorobenzene	9.43	1.0	µg/L	10.0		94.3		70-130	1.07	25		
1,1,1-Trichloroethane	10.0	1.0	µg/L	10.0		100		70-130	2.84	25		
1,1,2-Trichloroethane	10.5	1.0	µg/L	10.0		105		70-130	0.853	25		
Trichloroethylene	10.8	1.0	µg/L	10.0		108		70-130	3.11	25		
Trichlorofluoromethane (Freon 11)	11.0	2.0	µg/L	10.0		110		70-130	1.47	25		
1,2,3-Trichloropropane	12.7	2.0	µg/L	10.0		127		70-130	0.633	25		
1,1,2-Trichloro-1,2,2-trifluoroethane (Freon 113)	14.0	1.0	µg/L	10.0		**140**	*	70-130	5.18	25	L-02, V-20	
1,2,4-Trimethylbenzene	9.84	1.0	µg/L	10.0		98.4		70-130	4.36	25		
1,3,5-Trimethylbenzene	11.5	1.0	µg/L	10.0		115		70-130	0.697	25		
Vinyl Chloride	9.48	2.0	µg/L	10.0		94.8		40-160	1.15	25		†
m+p Xylene	22.1	2.0	µg/L	20.0		111		70-130	0.817	25		
o-Xylene	11.0	1.0	µg/L	10.0		110		70-130	1.83	25		
Xylenes (total)	33.2		µg/L	30.0		111		0-200	1.15			
Surrogate: 1,2-Dichloroethane-d4	*21.0*		µg/L	25.0		84.2		70-130				
Surrogate: Toluene-d8	*24.1*		µg/L	25.0		96.4		70-130				
Surrogate: 4-Bromofluorobenzene	*25.6*		µg/L	25.0		102		70-130				

DRAFT

39 Spruce Street * East Longmeadow, MA 01028 * FAX 413/525-6405 * TEL. 413/525-2332

FLAG/QUALIFIER SUMMARY

*	QC result is outside of established limits.
†	Wide recovery limits established for difficult compound.
‡	Wide RPD limits established for difficult compound.
#	Data exceeded client recommended or regulatory level
ND	Not Detected
RL	Reporting Limit is at the level of quantitation (LOQ)
DL	Detection Limit is the lower limit of detection determined by the MDL study
MCL	Maximum Contaminant Level
	Percent recoveries and relative percent differences (RPDs) are determined by the software using values in the calculation which have not been rounded.
	No results have been blank subtracted unless specified in the case narrative section.
J	Detected but below the Reporting Limit (lowest calibration standard); therefore, result is an estimated concentration (CLP J-Flag).
L-02	Laboratory fortified blank/laboratory control sample recovery and duplicate recoveries outside of control limits. Data validation is not affected since all results are "not detected" for associated samples in this batch and bias is on the high side.
PR-06	pH of sample (pH 3) is outside of method specified preservation criteria.
PR-08	pH of sample (pH 5) is outside of method specified preservation criteria.
RL-11	Elevated reporting limit due to high concentration of target compounds.
V-05	Continuing calibration verification (CCV) did not meet method specifications and was biased on the low side for this compound.
V-06	Continuing calibration verification (CCV) did not meet method specifications and was biased on the high side for this compound.
V-20	Continuing calibration verification (CCV) did not meet method specifications and was biased on the high side. Data validation is not affected since sample result was "not detected" for this compound.
V-34	Initial calibration verification (ICV) did not meet method specifications and was biased on the low side for this compound. Reported result is estimated.
Z-01	Sample transferred into a new vial prior to analysis due to the excessive amount of sediment present.

DRAFT

con-test® A Pace Analytical® Laboratory

39 Spruce Street * East Longmeadow, MA 01028 * FAX 413/525-6405 * TEL. 413/525-2332

CERTIFICATIONS

Certified Analyses included in this Report

Analyte	Certifications
SW-846 8260D in Water	
Acetone	CT,ME,NH,VA,NY
Benzene	CT,ME,NH,VA,NY
Bromodichloromethane	CT,ME,NH,VA,NY
Bromoform	CT,ME,NH,VA,NY
Bromomethane	CT,ME,NH,VA,NY
2-Butanone (MEK)	CT,ME,NH,VA,NY
Carbon Disulfide	CT,ME,NH,VA,NY
Carbon Tetrachloride	CT,ME,NH,VA,NY
Chlorobenzene	CT,ME,NH,VA,NY
Chlorodibromomethane	CT,ME,NH,VA,NY
Chloroethane	CT,ME,NH,VA,NY
Chloroform	CT,ME,NH,VA,NY
Chloromethane	CT,ME,NH,VA,NY
Cyclohexane	ME,NY
1,2-Dibromo-3-chloropropane (DBCP)	ME,NY
1,2-Dibromoethane (EDB)	ME,NY
1,2-Dichlorobenzene	CT,ME,NH,VA,NY
1,3-Dichlorobenzene	CT,ME,NH,VA,NY
1,4-Dichlorobenzene	CT,ME,NH,VA,NY
Dichlorodifluoromethane (Freon 12)	ME,NH,VA,NY
1,1-Dichloroethane	CT,ME,NH,VA,NY
1,2-Dichloroethane	CT,ME,NH,VA,NY
1,1-Dichloroethylene	CT,ME,NH,VA,NY
cis-1,2-Dichloroethylene	ME,NY
trans-1,2-Dichloroethylene	CT,ME,NH,VA,NY
1,2-Dichloropropane	CT,ME,NH,VA,NY
cis-1,3-Dichloropropene	CT,ME,NH,VA,NY
trans-1,3-Dichloropropene	CT,ME,NH,VA,NY
Ethylbenzene	CT,ME,NH,VA,NY
2-Hexanone (MBK)	CT,ME,NH,VA,NY
Isopropylbenzene (Cumene)	ME,VA,NY
Methyl Acetate	ME,NY
Methyl tert-Butyl Ether (MTBE)	CT,ME,NH,VA,NY
Methyl Cyclohexane	NY
Methylene Chloride	CT,ME,NH,VA,NY
4-Methyl-2-pentanone (MIBK)	CT,ME,NH,VA,NY
Styrene	CT,ME,NH,VA,NY
1,1,2,2-Tetrachloroethane	CT,ME,NH,VA,NY
Tetrachloroethylene	CT,ME,NH,VA,NY
Toluene	CT,ME,NH,VA,NY
1,2,4-Trichlorobenzene	CT,ME,NH,VA,NY
1,1,1-Trichloroethane	CT,ME,NH,VA,NY
1,1,2-Trichloroethane	CT,ME,NH,VA,NY
Trichloroethylene	CT,ME,NH,VA,NY
Trichlorofluoromethane (Freon 11)	CT,ME,NH,VA,NY
1,1,2-Trichloro-1,2,2-trifluoroethane (Freon 113)	VA,NY
Vinyl Chloride	CT,ME,NH,VA,NY

DRAFT

con-test®
A Pace Analytical® Laboratory

39 Spruce Street * East Longmeadow, MA 01028 * FAX 413/525-6405 * TEL. 413/525-2332

CERTIFICATIONS

Certified Analyses included in this Report

Analyte	Certifications
SW-846 8260D in Water	
m+p Xylene	CT,ME,NH,VA,NY
o-Xylene	CT,ME,NH,VA,NY
Xylenes (total)	ME,NY

Con-Test, a Pace Environmental Laboratory, operates under the following certifications and accreditations:

Code	Description	Number	Expires
AIHA	AIHA-LAP, LLC - ISO17025:2017	100033	03/1/2024
MA	Massachusetts DEP	M-MA100	06/30/2022
CT	Connecticut Department of Publilc Health	PH-0165	12/31/2022
NY	New York State Department of Health	10899 NELAP	04/1/2023
NH-S	New Hampshire Environmental Lab	2516 NELAP	02/5/2023
RI	Rhode Island Department of Health	LAO00373	12/30/2022
NC	North Carolina Div. of Water Quality	652	12/31/2022
NJ	New Jersey DEP	MA007 NELAP	06/30/2022
FL	Florida Department of Health	E871027 NELAP	06/30/2022
VT	Vermont Department of Health Lead Laboratory	LL720741	07/30/2022
ME	State of Maine	MA00100	06/9/2023
VA	Commonwealth of Virginia	460217	12/14/2022
NH-P	New Hampshire Environmental Lab	2557 NELAP	09/6/2022
VT-DW	Vermont Department of Health Drinking Water	VT-255716	06/12/2022
NC-DW	North Carolina Department of Health	25703	07/31/2022
PA	Commonwealth of Pennsylvania DEP	68-05812	06/30/2022
MI	Dept. of Env, Great Lakes, and Energy	9100	09/6/2022

DRAFT

22E1045

6-3

con-test ANALYTICAL LABORATORY

http://www.contestlabs.com

Doc # 380 Rev 1_03242017

Phone: 413-525-2332
Fax: 413-525-6405
Email: info@contestlabs.com

CHAIN OF CUSTODY RECORD (New York)

39 Spruce Street
East Longmeadow, MA 01028

Company Name:
Address: 1 Fairchild Square, Clifton Park, NY, 12065
Phone: 518-877-7101

Project Name:
Project Location: Elton Street and Linwood Street
Project Number: DEC1021.P2
Project Manager: Dave Stoll
Con-Test Quote Name/Number:
Invoice Recipient: David.Stoll@HRPAssociates.com ←
Sampled By: RL

Requested Turnaround Time
7-Day ☐ 10-Day ☐
Due Date:

Rush-Approval Required
1-Day ☐ 3-Day ☐
2-Day ☐ 4-Day ☐

Data Delivery
Format: PDF ☐ EXCEL ☐
Other: EQuIS
CLP Like Data Pkg Required: ☐
Email To:
Fax To #:

ANALYSIS REQUESTED

Con-Test Work Order#	Client Sample ID / Description	Beginning Date/Time	Ending Date/Time	Composite	Grab	[1]Matrix Code	Conc Code	# of Containers	[2] Preservation Code	[3] Container Code	VOCs by 8260B
1	GW-13_5.12.22	5/12/22	1000		X	GW	V	3	H	V	X
2	GW-14_5.12.22	↓	1150		X	GW	V	3	H	V	X
3	GW-15_5.12.22	5/12/22	1345		X	GW	V	3	H	V	X
4	Field Blank_5.13.22	5/13/22	0730		X	O	C	3	H	V	X
5	GW-16_5.13.22	↓	0845		X	GW	V	3	H	V	X
6	GW-17_5.13.22	↓	1030		X	GW	V	3	H	V	X
7	GW-18_5.13.22	5/13/22	1315		X	GW	V	3	H	V	X

Dissolved Metals Samples
☐ Field Filtered
☐ Lab to Filter

Orthophosphate Samples
☐ Field Filtered
☐ Lab to Filter

[1] Matrix Codes:
GW = Ground Water
WW = Waste Water
DW = Drinking Water
A = Air
S = Soil
SL = Sludge
SOL = Solid
O = Other (please define)
Lab Provided VOC Free Water

[2] Preservation Codes:
I = Iced
H = HCL
M = Methanol
N = Nitric Acid
S = Sulfuric Acid
B = Sodium Bisulfate
X = Sodium Hydroxide
T = Sodium Thiosulfate
O = Other (please define)

[3] Container Codes:
A = Amber Glass
G = Glass
P = Plastic
ST = Sterile
V = Vial
S = Summa Canister
T = Tedlar Bag
O = Other (please define)

Comments:
ASP CAT B needed

Please use the following codes to indicate possible sample concentration within the Conc Code column above:
H - High; M - Medium; L - Low; C - Clean; U - Unknown

	Date/Time:
Relinquished by: (signature)	5/13/22 1415
Received by: (signature)	5-13-22 1415
Relinquished by: (signature)	5/13/22
Received by: (signature)	5/14/22 1800
Relinquished by: (signature)	5/17 9:46
Received by: (signature)	Date/Time:

Program & Regulatory Information
☐ AWQ STDS ☐ NY TOGS
☐ NYC Sewer Discharge ☐ NY CP-51
☐ Part 360 GW (Landfill)
☐ NY Restricted Use
☐ NY Unrestricted Use
☐ NY Part 375

Deliverables
☐ Enhanced Data Package
☐ NYSDEC EQuIS EDD
☐ EQuIS (Standard) EDD
☐ NY Regulatory EDD
☐ NY Regs Hits-Only EDD

Other:

Other:

NELAC and AIHA-LAP, LLC Accredited

Project Entity
☐ Government ☐ Municipality ☐ MWRA ☐ WRTA
☐ Federal ☐ 21 J ☐ School
☐ City ☐ Brownfield ☐ MBTA

Other
☐ Chromatogram
☐ AIHA-LAP,LLC

PCB ONLY
☐ Soxhlet
☐ Non Soxhlet

DRAFT

Table of Contents

https://www.fedex.com/en-us/home.html

FedEx® Tracking

578925036000

ADD NICKNAME

Delivered
Tuesday, 5/17/2022 at 9:46 am

DELIVERED

Signed for by: R.PETRAITIS

GET STATUS UPDATES

OBTAIN PROOF OF DELIVERY

FROM	TO
MELVILLE, NY US	EAST LONGMEADOW, MA US

MANAGE DELIVERY

DRAFT

Travel History

TIME ZONE
Local Scan Time

Tuesday, May 17, 2022		
9:46 AM	EAST LONGMEADOW, MA	Delivered
8:03 AM	WINDSOR LOCKS, CT	On FedEx vehicle for delivery
7:53 AM	WINDSOR LOCKS, CT	At local FedEx facility
3:13 AM	NEWARK, NJ	Departed FedEx hub
Monday, May 16, 2022		
11:12 PM	NEWARK, NJ	Departed FedEx hub
11:11 PM	NEWARK, NJ	Arrived at FedEx hub

I Have Not Confirmed Sample Container Numbers With Lab Staff Before Relinquishing Over Samples_____

Pace

Pace

Doc# 277 Rev 5 2017

Login Sample Receipt Checklist - (Rejection Criteria Listing - Using Acceptance Policy) Any False Statement will be brought to the attention of the Client - State True or False

Client HRP

Received By MAP Date 5/17 Time 946

How were the samples received? In Cooler T No Cooler _____ On Ice T No Ice _____

Direct from Sampling _____ Ambient _____ Melted Ice _____

Were samples within Temperature? 2-6°C T By Gun # 3 Actual Temp - 4.4

By Blank # _____ Actual Temp - _____

Was Custody Seal Intact? NA Were Samples Tampered with? NA

Was COC Relinquished ? T Does Chain Agree With Samples? T

Are there broken/leaking/loose caps on any samples? F

Is COC in ink/ Legible? T Were samples received within holding time? T

Did COC include all pertinent Information? Client T Analysis T Sampler Name T

Project T ID's T Collection Dates/Times T

Are Sample labels filled out and legible? T

Are there Lab to Filters? F Who was notified? _____

Are there Rushes? F Who was notified? _____

Are there Short Holds? F Who was notified? _____

Is there enough Volume? T

Is there Headspace where applicable? F MS/MSD? F

Proper Media/Containers Used? T Is splitting samples required? F

Were trip blanks received? F On COC? F

Do all samples have the proper pH? NA Acid _____ Base _____

Vials	#	Containers:	#		#		#
Unp-		1 Liter Amb.		1 Liter Plastic		16 oz Amb.	
HCL-	21	500 mL Amb.		500 mL Plastic		8oz Amb/Clear	
Meoh-		250 mL Amb.		250 mL Plastic		4oz Amb/Clear	
Bisulfate-		Flashpoint		Col./Bacteria		2oz Amb/Clear	
DI-		Other Glass		Other Plastic		Encore	
Thiosulfate-		SOC Kit		Plastic Bag		Frozen:	
Sulfuric-		Perchlorate		Ziplock			

Unused Media

Vials	#	Containers:	#		#		#
Unp-		1 Liter Amb.		1 Liter Plastic		16 oz Amb.	
HCL-		500 mL Amb.		500 mL Plastic		8oz Amb/Clear	
Meoh-		250 mL Amb.		250 mL Plastic		4oz Amb/Clear	
Bisulfate-		Col./Bacteria		Flashpoint		2oz Amb/Clear	
DI-		Other Plastic		Other Glass		Encore	
Thiosulfate-		SOC Kit		Plastic Bag		Frozen:	
Sulfuric-		Perchlorate		Ziplock			

Comments:

DRAFT

con-test®
A Pace Analytical® Laboratory

39 Spruce Street * East Longmeadow, MA 01028 * FAX 413/525-6405 * TEL. 413/525-2332

May 24, 2022

David Stoll
NYDEC_HRP Associates - Clifton Park, NY
1 Fairchild Square, Suite 110
Clifton Park, NY 12065

Project Location: Elton St and Linwood St
Client Job Number:
Project Number: DEC1021.P2
Laboratory Work Order Number: 22E1261

Enclosed are results of analyses for samples as received by the laboratory on May 19, 2022. If you have any questions concerning this report, please feel free to contact me.

Sincerely,



Raymond J. McCarthy
Project Manager

DRAFT

Table of Contents

Sample Summary 3

Case Narrative 4

Sample Results 7

22E1261-01 7

Sample Preparation Information 9

QC Data 10

Volatile Organic Compounds by GC/MS 10

B308817 10

Flag/Qualifier Summary 18

Certifications 19

Chain of Custody/Sample Receipt 21

DRAFT

con-test®
A Pace Analytical® Laboratory

39 Spruce Street * East Longmeadow, MA 01028 * FAX 413/525-6405 * TEL. 413/525-2332

NYDEC_HRP Associates - Clifton Park, NY
1 Fairchild Square, Suite 110
Clifton Park, NY 12065
ATTN: David Stoll

REPORT DATE: 5/24/2022

PURCHASE ORDER NUMBER: 224250

PROJECT NUMBER: DEC1021.P2

ANALYTICAL SUMMARY

WORK ORDER NUMBER: 22E1261

The results of analyses performed on the following samples submitted to CON-TEST, a Pace Analytical Laboratory, are found in this report.

PROJECT LOCATION: Elton St and Linwood St

FIELD SAMPLE #	LAB ID:	MATRIX	SAMPLE DESCRIPTION	TEST	SUB LAB
GW-20_5.16.22	22E1261-01	Ground Water		SW-846 8260D	

DRAFT

con-test®
A Pace Analytical® Laboratory

39 Spruce Street * East Longmeadow, MA 01028 * FAX 413/525-6405 * TEL. 413/525-2332

CASE NARRATIVE SUMMARY

All reported results are within defined laboratory quality control objectives unless listed below or otherwise qualified in this report.

DRAFT

con-test® A Pace Analytical® Laboratory

39 Spruce Street * East Longmeadow, MA 01028 * FAX 413/525-6405 * TEL. 413/525-2332

SW-846 8260D

Qualifications:

L-07

Either laboratory fortified blank/laboratory control sample or duplicate recovery is outside of control limits, but the other is within limits. RPD between the two LFB/LCS results is within method specified criteria.

Analyte & Samples(s) Qualified:

Chloroethane
B308817-BS1

Methyl Acetate
B308817-BSD1

MS-07A

Matrix spike and spike duplicate recovery is outside of control limits. Analysis is in control based on laboratory fortified blank recovery. Possibility of matrix effects that lead to low bias or non-homogeneous sample aliquot cannot be eliminated.

Analyte & Samples(s) Qualified:

2-Butanone (MEK)
22E1261-01[GW-20_5.16.22], B308817-MS1, B308817-MSD1

Naphthalene
B308817-MS1, B308817-MSD1

MS-15

Matrix spike and matrix spike duplicate recoveries are outside of control limits. Data validation is not affected since results for this compound in this sample are "not detected", and recovery bias is on the high side.

Analyte & Samples(s) Qualified:

1,1,2-Trichloro-1,2,2-trifluoroethan
B308817-MS1, B308817-MSD1

Chloroethane
B308817-MS1, B308817-MSD1

MS-22

Either matrix spike or MS duplicate is outside of control limits, but the other is within limits. RPD between the two MS/MSD results is within method specified criteria.

Analyte & Samples(s) Qualified:

Methyl Acetate
B308817-MS1

MS-24

Either matrix spike or matrix spike duplicate is outside of control limits, but the other is within limits. Analysis is in control based on laboratory fortified blank recovery.

Analyte & Samples(s) Qualified:

Trichloroethylene
B308817-MSD1

RL-11

Elevated reporting limit due to high concentration of target compounds.

Analyte & Samples(s) Qualified:

22E1261-01[GW-20_5.16.22]

V-05

Continuing calibration verification (CCV) did not meet method specifications and was biased on the low side for this compound.

Analyte & Samples(s) Qualified:

2-Butanone (MEK)
22E1261-01[GW-20_5.16.22], B308817-BLK1, B308817-BS1, B308817-BSD1, B308817-MS1, B308817-MSD1, S071815-CCV1

Naphthalene
B308817-BLK1, B308817-BS1, B308817-BSD1, B308817-MS1, B308817-MSD1, S071815-CCV1

V-06

Continuing calibration verification (CCV) did not meet method specifications and was biased on the high side for this compound.

Analyte & Samples(s) Qualified:

Tetrachloroethylene
22E1261-01[GW-20_5.16.22], B308817-BS1, B308817-BSD1, B308817-MS1, B308817-MSD1, S071815-CCV1

DRAFT

39 Spruce Street * East Longmeadow, MA 01028 * FAX 413/525-6405 * TEL. 413/525-2332

V-20

Continuing calibration verification (CCV) did not meet method specifications and was biased on the high side. Data validation is not affected since sample result was "not detected" for this compound.

Analyte & Samples(s) Qualified:

1,1,2-Trichloro-1,2,2-trifluoroethan

B308817-BS1, B308817-BSD1, B308817-MS1, B308817-MSD1, S071815-CCV1

Chloroethane

B308817-BS1, B308817-BSD1, B308817-MS1, B308817-MSD1, S071815-CCV1

Hexachlorobutadiene

B308817-BS1, B308817-BSD1, B308817-MS1, B308817-MSD1, S071815-CCV1

Methyl Acetate

B308817-BS1, B308817-BSD1, B308817-MS1, B308817-MSD1, S071815-CCV1

DRAFT

The results of analyses reported only relate to samples submitted to Con-Test, a Pace Analytical Laboratory, for testing.
I certify that the analyses listed above, unless specifically listed as subcontracted, if any, were performed under my direction according to the approved methodologies listed in this document, and that based upon my inquiry of those individuals immediately responsible for obtaining the information, the material contained in this report is, to the best of my knowledge and belief, accurate and complete.



Lisa A. Worthington
Technical Representative

con-test® A Pace Analytical® Laboratory

39 Spruce Street * East Longmeadow, MA 01028 * FAX 413/525-6405 * TEL. 413/525-2332

Project Location: Elton St and Linwood St | Sample Description: | Work Order: 22E1261

Date Received: 5/19/2022

Field Sample #: GW-20_5.16.22 | Sampled: 5/16/2022 10:00

Sample ID: 22E1261-01

Sample Matrix: Ground Water

Sample Flags: RL-11

Volatile Organic Compounds by GC/MS

Analyte	Results	RL	DL	Units	Dilution	Flag/Qual	Method	Date Prepared	Date/Time Analyzed	Analyst
Acetone	ND	50000	2000	µg/L	1000		SW-846 8260D	5/19/22	5/19/22 20:34	MFF
Benzene	ND	1000	200	µg/L	1000		SW-846 8260D	5/19/22	5/19/22 20:34	MFF
Bromodichloromethane	ND	500	180	µg/L	1000		SW-846 8260D	5/19/22	5/19/22 20:34	MFF
Bromoform	ND	1000	380	µg/L	1000		SW-846 8260D	5/19/22	5/19/22 20:34	MFF
Bromomethane	ND	2000	1500	µg/L	1000		SW-846 8260D	5/19/22	5/19/22 20:34	MFF
2-Butanone (MEK)	ND	20000	1600	µg/L	1000	MS-07A, V-05	SW-846 8260D	5/19/22	5/19/22 20:34	MFF
Carbon Disulfide	ND	5000	1400	µg/L	1000		SW-846 8260D	5/19/22	5/19/22 20:34	MFF
Carbon Tetrachloride	ND	5000	160	µg/L	1000		SW-846 8260D	5/19/22	5/19/22 20:34	MFF
Chlorobenzene	ND	1000	110	µg/L	1000		SW-846 8260D	5/19/22	5/19/22 20:34	MFF
Chlorodibromomethane	ND	500	220	µg/L	1000		SW-846 8260D	5/19/22	5/19/22 20:34	MFF
Chloroethane	ND	2000	320	µg/L	1000		SW-846 8260D	5/19/22	5/19/22 20:34	MFF
Chloroform	ND	2000	170	µg/L	1000		SW-846 8260D	5/19/22	5/19/22 20:34	MFF
Chloromethane	ND	2000	520	µg/L	1000		SW-846 8260D	5/19/22	5/19/22 20:34	MFF
Cyclohexane	ND	5000	1800	µg/L	1000		SW-846 8260D	5/19/22	5/19/22 20:34	MFF
1,2-Dibromo-3-chloropropane (DBCP)	ND	5000	800	µg/L	1000		SW-846 8260D	5/19/22	5/19/22 20:34	MFF
1,2-Dibromoethane (EDB)	ND	500	170	µg/L	1000		SW-846 8260D	5/19/22	5/19/22 20:34	MFF
1,2-Dichlorobenzene	ND	1000	120	µg/L	1000		SW-846 8260D	5/19/22	5/19/22 20:34	MFF
1,3-Dichlorobenzene	ND	1000	120	µg/L	1000		SW-846 8260D	5/19/22	5/19/22 20:34	MFF
1,4-Dichlorobenzene	ND	1000	130	µg/L	1000		SW-846 8260D	5/19/22	5/19/22 20:34	MFF
Dichlorodifluoromethane (Freon 12)	ND	2000	190	µg/L	1000		SW-846 8260D	5/19/22	5/19/22 20:34	MFF
1,1-Dichloroethane	ND	1000	140	µg/L	1000		SW-846 8260D	5/19/22	5/19/22 20:34	MFF
1,2-Dichloroethane	ND	1000	310	µg/L	1000		SW-846 8260D	5/19/22	5/19/22 20:34	MFF
1,1-Dichloroethylene	ND	1000	140	µg/L	1000		SW-846 8260D	5/19/22	5/19/22 20:34	MFF
cis-1,2-Dichloroethylene	17000	1000	150	µg/L	1000		SW-846 8260D	5/19/22	5/19/22 20:34	MFF
trans-1,2-Dichloroethylene	ND	1000	170	µg/L	1000		SW-846 8260D	5/19/22	5/19/22 20:34	MFF
1,2-Dichloropropane	ND	1000	180	µg/L	1000		SW-846 8260D	5/19/22	5/19/22 20:34	MFF
cis-1,3-Dichloropropene	ND	500	160	µg/L	1000		SW-846 8260D	5/19/22	5/19/22 20:34	MFF
trans-1,3-Dichloropropene	ND	500	170	µg/L	1000		SW-846 8260D	5/19/22	5/19/22 20:34	MFF
Ethylbenzene	ND	1000	210	µg/L	1000		SW-846 8260D	5/19/22	5/19/22 20:34	MFF
2-Hexanone (MBK)	ND	10000	1100	µg/L	1000		SW-846 8260D	5/19/22	5/19/22 20:34	MFF
Isopropylbenzene (Cumene)	ND	1000	110	µg/L	1000		SW-846 8260D	5/19/22	5/19/22 20:34	MFF
Methyl Acetate	ND	1000	450	µg/L	1000		SW-846 8260D	5/19/22	5/19/22 20:34	MFF
Methyl tert-Butyl Ether (MTBE)	ND	1000	170	µg/L	1000		SW-846 8260D	5/19/22	5/19/22 20:34	MFF
Methyl Cyclohexane	ND	1000	240	µg/L	1000		SW-846 8260D	5/19/22	5/19/22 20:34	MFF
Methylene Chloride	ND	5000	230	µg/L	1000		SW-846 8260D	5/19/22	5/19/22 20:34	MFF
4-Methyl-2-pentanone (MIBK)	ND	10000	1300	µg/L	1000		SW-846 8260D	5/19/22	5/19/22 20:34	MFF
Styrene	ND	1000	110	µg/L	1000		SW-846 8260D	5/19/22	5/19/22 20:34	MFF
1,1,2,2-Tetrachloroethane	ND	500	130	µg/L	1000		SW-846 8260D	5/19/22	5/19/22 20:34	MFF
Tetrachloroethylene	3400	1000	190	µg/L	1000	V-06	SW-846 8260D	5/19/22	5/19/22 20:34	MFF
Toluene	700	1000	220	µg/L	1000	J	SW-846 8260D	5/19/22	5/19/22 20:34	MFF
1,2,4-Trichlorobenzene	ND	1000	250	µg/L	1000		SW-846 8260D	5/19/22	5/19/22 20:34	MFF
1,1,1-Trichloroethane	200	1000	170	µg/L	1000	J	SW-846 8260D	5/19/22	5/19/22 20:34	MFF
1,1,2-Trichloroethane	ND	1000	180	µg/L	1000		SW-846 8260D	5/19/22	5/19/22 20:34	MFF
Trichloroethylene	140000	1000	190	µg/L	1000		SW-846 8260D	5/19/22	5/19/22 20:34	MFF

DRAFT

con-test®
A Pace Analytical® Laboratory

39 Spruce Street * East Longmeadow, MA 01028 * FAX 413/525-6405 * TEL. 413/525-2332

Project Location: Elton St and Linwood St | Sample Description: | Work Order: 22E1261

Date Received: 5/19/2022

Field Sample #: GW-20_5.16.22 | Sampled: 5/16/2022 10:00

Sample ID: 22E1261-01

Sample Matrix: Ground Water

Sample Flags: RL-11

Volatile Organic Compounds by GC/MS

Analyte	Results	RL	DL	Units	Dilution	Flag/Qual	Method	Date Prepared	Date/Time Analyzed	Analyst
Trichlorofluoromethane (Freon 11)	ND	2000	180	µg/L	1000		SW-846 8260D	5/19/22	5/19/22 20:34	MFF
1,1,2-Trichloro-1,2,2-trifluoroethane (Freon 113)	ND	1000	230	µg/L	1000		SW-846 8260D	5/19/22	5/19/22 20:34	MFF
Vinyl Chloride	ND	2000	210	µg/L	1000		SW-846 8260D	5/19/22	5/19/22 20:34	MFF
m+p Xylene	ND	2000	460	µg/L	1000		SW-846 8260D	5/19/22	5/19/22 20:34	MFF
o-Xylene	ND	1000	230	µg/L	1000		SW-846 8260D	5/19/22	5/19/22 20:34	MFF
Xylenes (total)	0.0			µg/L	1000		SW-846 8260D	5/19/22	5/19/22 20:34	MFF

Surrogates	% Recovery	Recovery Limits	Flag/Qual	
1,2-Dichloroethane-d4	96.1	70-130		5/19/22 20:34
Toluene-d8	98.6	70-130		5/19/22 20:34
4-Bromofluorobenzene	97.6	70-130		5/19/22 20:34

DRAFT

39 Spruce Street * East Longmeadow, MA 01028 * FAX 413/525-6405 * TEL. 413/525-2332

Sample Extraction Data

Prep Method: SW-846 5030B **Analytical Method: SW-846 8260D**

Lab Number [Field ID]	Batch	Initial [mL]	Final [mL]	Date
22E1261-01 [GW-20_5.16.22]	B308817	0.005	5.00	05/19/22

DRAFT

con-test®
A Pace Analytical® Laboratory

39 Spruce Street * East Longmeadow, MA 01028 * FAX 413/525-6405 * TEL. 413/525-2332

QUALITY CONTROL

Volatile Organic Compounds by GC/MS - Quality Control

Analyte	Result	Reporting Limit	Units	Spike Level	Source Result	%REC	%REC Limits	RPD	RPD Limit	Notes
Batch B308817 - SW-846 5030B										
Blank (B308817-BLK1)				Prepared & Analyzed: 05/19/22						
Acetone	ND	50	µg/L							
Acrylonitrile	ND	5.0	µg/L							
tert-Amyl Methyl Ether (TAME)	ND	0.50	µg/L							
Benzene	ND	1.0	µg/L							
Bromobenzene	ND	1.0	µg/L							
Bromochloromethane	ND	1.0	µg/L							
Bromodichloromethane	ND	0.50	µg/L							
Bromoform	ND	1.0	µg/L							
Bromomethane	ND	2.0	µg/L							
2-Butanone (MEK)	ND	20	µg/L							V-05
tert-Butyl Alcohol (TBA)	ND	20	µg/L							
n-Butylbenzene	ND	1.0	µg/L							
sec-Butylbenzene	ND	1.0	µg/L							
tert-Butylbenzene	ND	1.0	µg/L							
tert-Butyl Ethyl Ether (TBEE)	ND	0.50	µg/L							
Carbon Disulfide	ND	5.0	µg/L							
Carbon Tetrachloride	ND	5.0	µg/L							
Chlorobenzene	ND	1.0	µg/L							
Chlorodibromomethane	ND	0.50	µg/L							
Chloroethane	ND	2.0	µg/L							
Chloroform	ND	2.0	µg/L							
Chloromethane	ND	2.0	µg/L							
2-Chlorotoluene	ND	1.0	µg/L							
4-Chlorotoluene	ND	1.0	µg/L							
1,2-Dibromo-3-chloropropane (DBCP)	ND	5.0	µg/L							
1,2-Dibromoethane (EDB)	ND	0.50	µg/L							
Dibromomethane	ND	1.0	µg/L							
1,2-Dichlorobenzene	ND	1.0	µg/L							
1,3-Dichlorobenzene	ND	1.0	µg/L							
1,4-Dichlorobenzene	ND	1.0	µg/L							
trans-1,4-Dichloro-2-butene	ND	2.0	µg/L							
Dichlorodifluoromethane (Freon 12)	ND	2.0	µg/L							
1,1-Dichloroethane	ND	1.0	µg/L							
1,2-Dichloroethane	ND	1.0	µg/L							
1,1-Dichloroethylene	ND	1.0	µg/L							
cis-1,2-Dichloroethylene	ND	1.0	µg/L							
trans-1,2-Dichloroethylene	ND	1.0	µg/L							
1,2-Dichloropropane	ND	1.0	µg/L							
1,3-Dichloropropane	ND	0.50	µg/L							
2,2-Dichloropropane	ND	1.0	µg/L							
1,1-Dichloropropene	ND	2.0	µg/L							
cis-1,3-Dichloropropene	ND	0.50	µg/L							
trans-1,3-Dichloropropene	ND	0.50	µg/L							
Diethyl Ether	ND	2.0	µg/L							
Diisopropyl Ether (DIPE)	ND	0.50	µg/L							
1,4-Dioxane	ND	50	µg/L							
Ethylbenzene	ND	1.0	µg/L							
Hexachlorobutadiene	ND	0.60	µg/L							
2-Hexanone (MBK)	ND	10	µg/L							
Isopropylbenzene (Cumene)	ND	1.0	µg/L							
p-Isopropyltoluene (p-Cymene)	ND	1.0	µg/L							
Methyl Acetate	ND	1.0	µg/L							

DRAFT

con-test® A Pace Analytical® Laboratory

39 Spruce Street * East Longmeadow, MA 01028 * FAX 413/525-6405 * TEL. 413/525-2332

QUALITY CONTROL

Volatile Organic Compounds by GC/MS - Quality Control

Analyte	Result	Reporting Limit	Units	Spike Level	Source Result	%REC	%REC Limits	RPD	RPD Limit	Notes	
Batch B308817 - SW-846 5030B											
Blank (B308817-BLK1)				Prepared & Analyzed: 05/19/22							
Methyl tert-Butyl Ether (MTBE)	ND	1.0	µg/L								
Methyl Cyclohexane	ND	1.0	µg/L								
Methylene Chloride	ND	5.0	µg/L								
4-Methyl-2-pentanone (MIBK)	ND	10	µg/L								
Naphthalene	ND	2.0	µg/L							V-05	
n-Propylbenzene	ND	1.0	µg/L								
Styrene	ND	1.0	µg/L								
1,1,1,2-Tetrachloroethane	ND	1.0	µg/L								
1,1,2,2-Tetrachloroethane	ND	0.50	µg/L								
Tetrachloroethylene	ND	1.0	µg/L								
Tetrahydrofuran	ND	10	µg/L								
Toluene	ND	1.0	µg/L								
1,2,3-Trichlorobenzene	ND	5.0	µg/L								
1,2,4-Trichlorobenzene	ND	1.0	µg/L								
1,3,5-Trichlorobenzene	ND	1.0	µg/L								
1,1,1-Trichloroethane	ND	1.0	µg/L								
1,1,2-Trichloroethane	ND	1.0	µg/L								
Trichloroethylene	ND	1.0	µg/L								
Trichlorofluoromethane (Freon 11)	ND	2.0	µg/L								
1,2,3-Trichloropropane	ND	2.0	µg/L								
1,1,2-Trichloro-1,2,2-trifluoroethane (Freon 113)	ND	1.0	µg/L								
1,2,4-Trimethylbenzene	ND	1.0	µg/L								
1,3,5-Trimethylbenzene	ND	1.0	µg/L								
Vinyl Chloride	ND	2.0	µg/L								
m+p Xylene	ND	2.0	µg/L								
o-Xylene	ND	1.0	µg/L								
Surrogate: 1,2-Dichloroethane-d4	*23.6*		µg/L	25.0		94.4	70-130				
Surrogate: Toluene-d8	*25.0*		µg/L	25.0		100	70-130				
Surrogate: 4-Bromofluorobenzene	*24.4*		µg/L	25.0		97.4	70-130				
LCS (B308817-BS1)				Prepared & Analyzed: 05/19/22							
Acetone	83.2	50	µg/L	100		83.2	70-160				†
Acrylonitrile	8.45	5.0	µg/L	10.0		84.5	70-130				
tert-Amyl Methyl Ether (TAME)	11.2	0.50	µg/L	10.0		112	70-130				
Benzene	10.1	1.0	µg/L	10.0		101	70-130				
Bromobenzene	10.6	1.0	µg/L	10.0		106	70-130				
Bromochloromethane	10.4	1.0	µg/L	10.0		104	70-130				
Bromodichloromethane	11.4	0.50	µg/L	10.0		114	70-130				
Bromoform	10.8	1.0	µg/L	10.0		108	70-130				
Bromomethane	10.6	2.0	µg/L	10.0		106	40-160				†
2-Butanone (MEK)	72.8	20	µg/L	100		72.8	40-160			V-05	†
tert-Butyl Alcohol (TBA)	86.2	20	µg/L	100		86.2	40-160				†
n-Butylbenzene	9.91	1.0	µg/L	10.0		99.1	70-130				
sec-Butylbenzene	10.8	1.0	µg/L	10.0		108	70-130				
tert-Butylbenzene	11.2	1.0	µg/L	10.0		112	70-130				
tert-Butyl Ethyl Ether (TBEE)	10.4	0.50	µg/L	10.0		104	70-130				
Carbon Disulfide	113	5.0	µg/L	100		113	70-130				
Carbon Tetrachloride	11.0	5.0	µg/L	10.0		110	70-130				
Chlorobenzene	11.6	1.0	µg/L	10.0		116	70-130				
Chlorodibromomethane	11.4	0.50	µg/L	10.0		114	70-130				
Chloroethane	13.3	2.0	µg/L	10.0		**133**	* 70-130			L-07, V-20	
Chloroform	10.7	2.0	µg/L	10.0		107	70-130				

DRAFT

con-test®
A Pace Analytical® Laboratory

39 Spruce Street * East Longmeadow, MA 01028 * FAX 413/525-6405 * TEL. 413/525-2332

QUALITY CONTROL

Volatile Organic Compounds by GC/MS - Quality Control

Analyte	Result	Reporting Limit	Units	Spike Level	Source Result	%REC	%REC Limits	RPD	RPD Limit	Notes	
Batch B308817 - SW-846 5030B											
LCS (B308817-BS1)				Prepared & Analyzed: 05/19/22							
Chloromethane	10.6	2.0	µg/L	10.0		106	40-160				†
2-Chlorotoluene	11.2	1.0	µg/L	10.0		112	70-130				
4-Chlorotoluene	11.0	1.0	µg/L	10.0		110	70-130				
1,2-Dibromo-3-chloropropane (DBCP)	9.27	5.0	µg/L	10.0		92.7	70-130				
1,2-Dibromoethane (EDB)	11.2	0.50	µg/L	10.0		112	70-130				
Dibromomethane	11.1	1.0	µg/L	10.0		111	70-130				
1,2-Dichlorobenzene	11.3	1.0	µg/L	10.0		113	70-130				
1,3-Dichlorobenzene	11.3	1.0	µg/L	10.0		113	70-130				
1,4-Dichlorobenzene	10.9	1.0	µg/L	10.0		109	70-130				
trans-1,4-Dichloro-2-butene	11.7	2.0	µg/L	10.0		117	70-130				
Dichlorodifluoromethane (Freon 12)	9.92	2.0	µg/L	10.0		99.2	40-160				†
1,1-Dichloroethane	9.90	1.0	µg/L	10.0		99.0	70-130				
1,2-Dichloroethane	11.1	1.0	µg/L	10.0		111	70-130				
1,1-Dichloroethylene	11.3	1.0	µg/L	10.0		113	70-130				
cis-1,2-Dichloroethylene	10.3	1.0	µg/L	10.0		103	70-130				
trans-1,2-Dichloroethylene	10.4	1.0	µg/L	10.0		104	70-130				
1,2-Dichloropropane	10.5	1.0	µg/L	10.0		105	70-130				
1,3-Dichloropropane	11.0	0.50	µg/L	10.0		110	70-130				
2,2-Dichloropropane	10.9	1.0	µg/L	10.0		109	40-130				†
1,1-Dichloropropene	10.6	2.0	µg/L	10.0		106	70-130				
cis-1,3-Dichloropropene	10.8	0.50	µg/L	10.0		108	70-130				
trans-1,3-Dichloropropene	10.3	0.50	µg/L	10.0		103	70-130				
Diethyl Ether	10.3	2.0	µg/L	10.0		103	70-130				
Diisopropyl Ether (DIPE)	9.41	0.50	µg/L	10.0		94.1	70-130				
1,4-Dioxane	82.9	50	µg/L	100		82.9	40-130				†
Ethylbenzene	11.2	1.0	µg/L	10.0		112	70-130				
Hexachlorobutadiene	11.6	0.60	µg/L	10.0		116	70-130			V-20	
2-Hexanone (MBK)	79.9	10	µg/L	100		79.9	70-160				†
Isopropylbenzene (Cumene)	11.6	1.0	µg/L	10.0		116	70-130				
p-Isopropyltoluene (p-Cymene)	10.9	1.0	µg/L	10.0		109	70-130				
Methyl Acetate	13.0	1.0	µg/L	10.0		130	70-130			V-20	
Methyl tert-Butyl Ether (MTBE)	11.0	1.0	µg/L	10.0		110	70-130				
Methyl Cyclohexane	10.6	1.0	µg/L	10.0		106	70-130				
Methylene Chloride	10.5	5.0	µg/L	10.0		105	70-130				
4-Methyl-2-pentanone (MIBK)	84.4	10	µg/L	100		84.4	70-160				†
Naphthalene	7.38	2.0	µg/L	10.0		73.8	40-130			V-05	†
n-Propylbenzene	11.0	1.0	µg/L	10.0		110	70-130				
Styrene	11.8	1.0	µg/L	10.0		118	70-130				
1,1,1,2-Tetrachloroethane	11.7	1.0	µg/L	10.0		117	70-130				
1,1,2,2-Tetrachloroethane	10.8	0.50	µg/L	10.0		108	70-130				
Tetrachloroethylene	12.5	1.0	µg/L	10.0		125	70-130			V-06	
Tetrahydrofuran	8.33	10	µg/L	10.0		83.3	70-130			J	
Toluene	11.4	1.0	µg/L	10.0		114	70-130				
1,2,3-Trichlorobenzene	8.73	5.0	µg/L	10.0		87.3	70-130				
1,2,4-Trichlorobenzene	8.92	1.0	µg/L	10.0		89.2	70-130				
1,3,5-Trichlorobenzene	10.5	1.0	µg/L	10.0		105	70-130				
1,1,1-Trichloroethane	11.2	1.0	µg/L	10.0		112	70-130				
1,1,2-Trichloroethane	11.3	1.0	µg/L	10.0		113	70-130				
Trichloroethylene	11.5	1.0	µg/L	10.0		115	70-130				
Trichlorofluoromethane (Freon 11)	11.2	2.0	µg/L	10.0		112	70-130				
1,2,3-Trichloropropane	9.28	2.0	µg/L	10.0		92.8	70-130				

DRAFT

con-test® A Pace Analytical® Laboratory

39 Spruce Street * East Longmeadow, MA 01028 * FAX 413/525-6405 * TEL. 413/525-2332

QUALITY CONTROL

Volatile Organic Compounds by GC/MS - Quality Control

Analyte	Result	Reporting Limit	Units	Spike Level	Source Result	%REC	%REC Limits	RPD	RPD Limit	Notes	
Batch B308817 - SW-846 5030B											
LCS (B308817-BS1)				Prepared & Analyzed: 05/19/22							
1,1,2-Trichloro-1,2,2-trifluoroethane (Freon 113)	12.7	1.0	µg/L	10.0		127	70-130			V-20	
1,2,4-Trimethylbenzene	10.7	1.0	µg/L	10.0		107	70-130				
1,3,5-Trimethylbenzene	11.2	1.0	µg/L	10.0		112	70-130				
Vinyl Chloride	10.4	2.0	µg/L	10.0		104	40-160				†
m+p Xylene	22.8	2.0	µg/L	20.0		114	70-130				
o-Xylene	11.8	1.0	µg/L	10.0		118	70-130				
Surrogate: 1,2-Dichloroethane-d4	*24.0*		µg/L	25.0		95.8	70-130				
Surrogate: Toluene-d8	*25.2*		µg/L	25.0		101	70-130				
Surrogate: 4-Bromofluorobenzene	*24.4*		µg/L	25.0		97.6	70-130				
LCS Dup (B308817-BSD1)				Prepared & Analyzed: 05/19/22							
Acetone	83.1	50	µg/L	100		83.1	70-160	0.144	25		†
Acrylonitrile	8.43	5.0	µg/L	10.0		84.3	70-130	0.237	25		
tert-Amyl Methyl Ether (TAME)	10.9	0.50	µg/L	10.0		109	70-130	2.89	25		
Benzene	10.1	1.0	µg/L	10.0		101	70-130	0.297	25		
Bromobenzene	10.5	1.0	µg/L	10.0		105	70-130	0.761	25		
Bromochloromethane	10.0	1.0	µg/L	10.0		100	70-130	3.82	25		
Bromodichloromethane	11.3	0.50	µg/L	10.0		113	70-130	1.15	25		
Bromoform	10.7	1.0	µg/L	10.0		107	70-130	1.21	25		
Bromomethane	11.4	2.0	µg/L	10.0		114	40-160	6.63	25		†
2-Butanone (MEK)	71.5	20	µg/L	100		71.5	40-160	1.83	25	V-05	†
tert-Butyl Alcohol (TBA)	86.3	20	µg/L	100		86.3	40-160	0.0696	25		†
n-Butylbenzene	9.80	1.0	µg/L	10.0		98.0	70-130	1.12	25		
sec-Butylbenzene	10.7	1.0	µg/L	10.0		107	70-130	0.742	25		
tert-Butylbenzene	11.2	1.0	µg/L	10.0		112	70-130	0.179	25		
tert-Butyl Ethyl Ether (TBEE)	10.3	0.50	µg/L	10.0		103	70-130	1.54	25		
Carbon Disulfide	111	5.0	µg/L	100		111	70-130	1.49	25		
Carbon Tetrachloride	10.8	5.0	µg/L	10.0		108	70-130	2.11	25		
Chlorobenzene	11.5	1.0	µg/L	10.0		115	70-130	0.519	25		
Chlorodibromomethane	11.0	0.50	µg/L	10.0		110	70-130	3.40	25		
Chloroethane	12.4	2.0	µg/L	10.0		124	70-130	6.53	25	V-20	
Chloroform	10.6	2.0	µg/L	10.0		106	70-130	1.04	25		
Chloromethane	9.90	2.0	µg/L	10.0		99.0	40-160	6.73	25		†
2-Chlorotoluene	10.9	1.0	µg/L	10.0		109	70-130	2.44	25		
4-Chlorotoluene	11.2	1.0	µg/L	10.0		112	70-130	1.62	25		
1,2-Dibromo-3-chloropropane (DBCP)	8.79	5.0	µg/L	10.0		87.9	70-130	5.32	25		
1,2-Dibromoethane (EDB)	10.6	0.50	µg/L	10.0		106	70-130	5.59	25		
Dibromomethane	11.0	1.0	µg/L	10.0		110	70-130	0.635	25		
1,2-Dichlorobenzene	11.2	1.0	µg/L	10.0		112	70-130	0.886	25		
1,3-Dichlorobenzene	11.2	1.0	µg/L	10.0		112	70-130	0.267	25		
1,4-Dichlorobenzene	10.9	1.0	µg/L	10.0		109	70-130	0.00	25		
trans-1,4-Dichloro-2-butene	10.1	2.0	µg/L	10.0		101	70-130	14.8	25		
Dichlorodifluoromethane (Freon 12)	9.69	2.0	µg/L	10.0		96.9	40-160	2.35	25		†
1,1-Dichloroethane	9.90	1.0	µg/L	10.0		99.0	70-130	0.00	25		
1,2-Dichloroethane	10.9	1.0	µg/L	10.0		109	70-130	1.27	25		
1,1-Dichloroethylene	11.1	1.0	µg/L	10.0		111	70-130	1.43	25		
cis-1,2-Dichloroethylene	10.2	1.0	µg/L	10.0		102	70-130	0.974	25		
trans-1,2-Dichloroethylene	10.0	1.0	µg/L	10.0		100	70-130	4.02	25		
1,2-Dichloropropane	10.5	1.0	µg/L	10.0		105	70-130	0.666	25		
1,3-Dichloropropane	10.5	0.50	µg/L	10.0		105	70-130	4.37	25		
2,2-Dichloropropane	10.5	1.0	µg/L	10.0		105	40-130	3.36	25		†
1,1-Dichloropropene	10.1	2.0	µg/L	10.0		101	70-130	5.03	25		

DRAFT

con-test® A Pace Analytical® Laboratory

39 Spruce Street * East Longmeadow, MA 01028 * FAX 413/525-6405 * TEL. 413/525-2332

QUALITY CONTROL

Volatile Organic Compounds by GC/MS - Quality Control

Analyte	Result	Reporting Limit	Units	Spike Level	Source Result	%REC		%REC Limits	RPD	RPD Limit	Notes	
Batch B308817 - SW-846 5030B												
LCS Dup (B308817-BSD1)				Prepared & Analyzed: 05/19/22								
cis-1,3-Dichloropropene	10.6	0.50	µg/L	10.0		106		70-130	1.95	25		
trans-1,3-Dichloropropene	10.1	0.50	µg/L	10.0		101		70-130	1.67	25		
Diethyl Ether	10.1	2.0	µg/L	10.0		101		70-130	2.35	25		
Diisopropyl Ether (DIPE)	9.36	0.50	µg/L	10.0		93.6		70-130	0.533	25		
1,4-Dioxane	84.7	50	µg/L	100		84.7		40-130	2.10	50		† ‡
Ethylbenzene	11.0	1.0	µg/L	10.0		110		70-130	1.08	25		
Hexachlorobutadiene	11.7	0.60	µg/L	10.0		117		70-130	1.20	25	V-20	
2-Hexanone (MBK)	80.1	10	µg/L	100		80.1		70-160	0.300	25		†
Isopropylbenzene (Cumene)	11.5	1.0	µg/L	10.0		115		70-130	1.12	25		
p-Isopropyltoluene (p-Cymene)	10.6	1.0	µg/L	10.0		106		70-130	2.04	25		
Methyl Acetate	13.3	1.0	µg/L	10.0		**133**	*	70-130	1.82	25	L-07, V-20	
Methyl tert-Butyl Ether (MTBE)	10.9	1.0	µg/L	10.0		109		70-130	1.28	25		
Methyl Cyclohexane	10.4	1.0	µg/L	10.0		104		70-130	2.76	25		
Methylene Chloride	10.4	5.0	µg/L	10.0		104		70-130	1.72	25		
4-Methyl-2-pentanone (MIBK)	83.3	10	µg/L	100		83.3		70-160	1.34	25		†
Naphthalene	7.16	2.0	µg/L	10.0		71.6		40-130	3.03	25	V-05	†
n-Propylbenzene	10.9	1.0	µg/L	10.0		109		70-130	0.730	25		
Styrene	11.6	1.0	µg/L	10.0		116		70-130	1.71	25		
1,1,1,2-Tetrachloroethane	11.4	1.0	µg/L	10.0		114		70-130	2.33	25		
1,1,2,2-Tetrachloroethane	10.5	0.50	µg/L	10.0		105		70-130	2.34	25		
Tetrachloroethylene	11.9	1.0	µg/L	10.0		119		70-130	4.76	25	V-06	
Tetrahydrofuran	8.34	10	µg/L	10.0		83.4		70-130	0.120	25	J	
Toluene	11.6	1.0	µg/L	10.0		116		70-130	1.22	25		
1,2,3-Trichlorobenzene	8.80	5.0	µg/L	10.0		88.0		70-130	0.799	25		
1,2,4-Trichlorobenzene	8.69	1.0	µg/L	10.0		86.9		70-130	2.61	25		
1,3,5-Trichlorobenzene	10.1	1.0	µg/L	10.0		101		70-130	3.70	25		
1,1,1-Trichloroethane	11.0	1.0	µg/L	10.0		110		70-130	2.08	25		
1,1,2-Trichloroethane	10.9	1.0	µg/L	10.0		109		70-130	2.97	25		
Trichloroethylene	11.3	1.0	µg/L	10.0		113		70-130	1.49	25		
Trichlorofluoromethane (Freon 11)	11.1	2.0	µg/L	10.0		111		70-130	1.17	25		
1,2,3-Trichloropropane	9.18	2.0	µg/L	10.0		91.8		70-130	1.08	25		
1,1,2-Trichloro-1,2,2-trifluoroethane (Freon 113)	12.3	1.0	µg/L	10.0		123		70-130	3.52	25	V-20	
1,2,4-Trimethylbenzene	10.6	1.0	µg/L	10.0		106		70-130	0.562	25		
1,3,5-Trimethylbenzene	11.1	1.0	µg/L	10.0		111		70-130	0.810	25		
Vinyl Chloride	10.3	2.0	µg/L	10.0		103		40-160	1.26	25		†
m+p Xylene	22.4	2.0	µg/L	20.0		112		70-130	1.90	25		
o-Xylene	11.6	1.0	µg/L	10.0		116		70-130	1.71	25		
Surrogate: 1,2-Dichloroethane-d4	*23.8*		µg/L	25.0		95.1		70-130				
Surrogate: Toluene-d8	*25.1*		µg/L	25.0		101		70-130				
Surrogate: 4-Bromofluorobenzene	*24.6*		µg/L	25.0		98.2		70-130				
Matrix Spike (B308817-MS1)		**Source: 22E1261-01**		Prepared & Analyzed: 05/19/22								
Acetone	75400	50000	µg/L	100000	ND	75.4		70-130				
Acrylonitrile	7940	5000	µg/L	10000	ND	79.4		70-130				
tert-Amyl Methyl Ether (TAME)	11000	500	µg/L	10000	ND	110		70-130				
Benzene	10700	1000	µg/L	10000	ND	107		70-130				
Bromobenzene	10600	1000	µg/L	10000	ND	106		70-130				
Bromochloromethane	10600	1000	µg/L	10000	ND	106		70-130				
Bromodichloromethane	11200	500	µg/L	10000	ND	112		70-130				
Bromoform	9580	1000	µg/L	10000	ND	95.8		70-130				
Bromomethane	10700	2000	µg/L	10000	ND	107		70-130				
2-Butanone (MEK)	67700	20000	µg/L	100000	ND	**67.7**	*	70-130			MS-07A, V-05	

DRAFT

con-test® A Pace Analytical® Laboratory

39 Spruce Street * East Longmeadow, MA 01028 * FAX 413/525-6405 * TEL. 413/525-2332

QUALITY CONTROL

Volatile Organic Compounds by GC/MS - Quality Control

Analyte	Result	Reporting Limit	Units	Spike Level	Source Result	%REC		%REC Limits	RPD	RPD Limit	Notes
Batch B308817 - SW-846 5030B											
Matrix Spike (B308817-MS1)		**Source: 22E1261-01**		Prepared & Analyzed: 05/19/22							
tert-Butyl Alcohol (TBA)	76400	20000	µg/L	100000	ND	76.4		70-130			
n-Butylbenzene	9800	1000	µg/L	10000	ND	98.0		70-130			
sec-Butylbenzene	11200	1000	µg/L	10000	ND	112		70-130			
tert-Butylbenzene	11600	1000	µg/L	10000	ND	116		70-130			
tert-Butyl Ethyl Ether (TBEE)	10300	500	µg/L	10000	ND	103		70-130			
Carbon Disulfide	127000	5000	µg/L	100000	ND	127		70-130			
Carbon Tetrachloride	11800	5000	µg/L	10000	ND	118		70-130			
Chlorobenzene	11800	1000	µg/L	10000	ND	118		70-130			
Chlorodibromomethane	10800	500	µg/L	10000	ND	108		70-130			
Chloroethane	13700	2000	µg/L	10000	ND	**137**	*	70-130			MS-15, V-20
Chloroform	11300	2000	µg/L	10000	ND	113		70-130			
Chloromethane	12800	2000	µg/L	10000	ND	128		70-130			
2-Chlorotoluene	11200	1000	µg/L	10000	ND	112		70-130			
4-Chlorotoluene	11100	1000	µg/L	10000	ND	111		70-130			
1,2-Dibromo-3-chloropropane (DBCP)	8140	5000	µg/L	10000	ND	81.4		70-130			
1,2-Dibromoethane (EDB)	10700	500	µg/L	10000	ND	107		70-130			
Dibromomethane	10900	1000	µg/L	10000	ND	109		70-130			
1,2-Dichlorobenzene	11100	1000	µg/L	10000	ND	111		70-130			
1,3-Dichlorobenzene	11100	1000	µg/L	10000	ND	111		70-130			
1,4-Dichlorobenzene	10700	1000	µg/L	10000	ND	107		70-130			
trans-1,4-Dichloro-2-butene	9370	2000	µg/L	10000	ND	93.7		70-130			
Dichlorodifluoromethane (Freon 12)	11600	2000	µg/L	10000	ND	116		70-130			
1,1-Dichloroethane	10500	1000	µg/L	10000	ND	105		70-130			
1,2-Dichloroethane	11000	1000	µg/L	10000	ND	110		70-130			
1,1-Dichloroethylene	12800	1000	µg/L	10000	ND	128		70-130			
cis-1,2-Dichloroethylene	27800	1000	µg/L	10000	17400	104		70-130			
trans-1,2-Dichloroethylene	11100	1000	µg/L	10000	ND	111		70-130			
1,2-Dichloropropane	10700	1000	µg/L	10000	ND	107		70-130			
1,3-Dichloropropane	10400	500	µg/L	10000	ND	104		70-130			
2,2-Dichloropropane	10300	1000	µg/L	10000	ND	103		70-130			
1,1-Dichloropropene	11300	2000	µg/L	10000	ND	113		70-130			
cis-1,3-Dichloropropene	10400	500	µg/L	10000	ND	104		70-130			
trans-1,3-Dichloropropene	9640	500	µg/L	10000	ND	96.4		70-130			
Diethyl Ether	10600	2000	µg/L	10000	ND	106		70-130			
Diisopropyl Ether (DIPE)	9520	500	µg/L	10000	ND	95.2		70-130			
1,4-Dioxane	78000	50000	µg/L	100000	ND	78.0		70-130			
Ethylbenzene	11700	1000	µg/L	10000	ND	117		70-130			
Hexachlorobutadiene	10700	600	µg/L	10000	ND	107		70-130			V-20
2-Hexanone (MBK)	70000	10000	µg/L	100000	ND	70.0		70-130			
Isopropylbenzene (Cumene)	12100	1000	µg/L	10000	ND	121		70-130			
p-Isopropyltoluene (p-Cymene)	10800	1000	µg/L	10000	ND	108		70-130			
Methyl Acetate	13200	1000	µg/L	10000	ND	**132**	*	70-130			MS-22, V-20
Methyl tert-Butyl Ether (MTBE)	10700	1000	µg/L	10000	ND	107		70-130			
Methyl Cyclohexane	11400	1000	µg/L	10000	ND	114		70-130			
Methylene Chloride	10800	5000	µg/L	10000	ND	108		70-130			
4-Methyl-2-pentanone (MIBK)	79500	10000	µg/L	100000	ND	79.5		70-130			
Naphthalene	5770	2000	µg/L	10000	ND	**57.7**	*	70-130			MS-07A, V-05
n-Propylbenzene	11400	1000	µg/L	10000	ND	114		70-130			
Styrene	11600	1000	µg/L	10000	ND	116		70-130			
1,1,1,2-Tetrachloroethane	11900	1000	µg/L	10000	ND	119		70-130			
1,1,2,2-Tetrachloroethane	10300	500	µg/L	10000	ND	103		70-130			
Tetrachloroethylene	16400	1000	µg/L	10000	3390	130		70-130			V-06

DRAFT

con-test® A Pace Analytical® Laboratory

39 Spruce Street * East Longmeadow, MA 01028 * FAX 413/525-6405 * TEL. 413/525-2332

QUALITY CONTROL

Volatile Organic Compounds by GC/MS - Quality Control

Analyte	Result	Reporting Limit	Units	Spike Level	Source Result	%REC		%REC Limits	RPD	RPD Limit	Notes
Batch B308817 - SW-846 5030B											
Matrix Spike (B308817-MS1)	**Source: 22E1261-01**			Prepared & Analyzed: 05/19/22							
Tetrahydrofuran	7950	10000	µg/L	10000	ND	79.5		70-130			J
Toluene	12500	1000	µg/L	10000	700	118		70-130			
1,2,3-Trichlorobenzene	7410	5000	µg/L	10000	ND	74.1		70-130			
1,2,4-Trichlorobenzene	7770	1000	µg/L	10000	ND	77.7		70-130			
1,3,5-Trichlorobenzene	9690	1000	µg/L	10000	ND	96.9		70-130			
1,1,1-Trichloroethane	12300	1000	µg/L	10000	200	121		70-130			
1,1,2-Trichloroethane	11000	1000	µg/L	10000	ND	110		70-130			
Trichloroethylene	152000	1000	µg/L	10000	142000	99.9		70-130			
Trichlorofluoromethane (Freon 11)	13000	2000	µg/L	10000	ND	130		70-130			
1,2,3-Trichloropropane	8940	2000	µg/L	10000	ND	89.4		70-130			
1,1,2-Trichloro-1,2,2-trifluoroethane (Freon 113)	13700	1000	µg/L	10000	ND	**137**	*	70-130			MS-15, V-20
1,2,4-Trimethylbenzene	11600	1000	µg/L	10000	600	110		70-130			
1,3,5-Trimethylbenzene	11700	1000	µg/L	10000	210	115		70-130			
Vinyl Chloride	11900	2000	µg/L	10000	ND	119		70-130			
m+p Xylene	23700	2000	µg/L	20000	ND	119		70-130			
o-Xylene	12100	1000	µg/L	10000	ND	121		70-130			
Surrogate: 1,2-Dichloroethane-d4	*23.6*		µg/L	25.0		94.6		70-130			
Surrogate: Toluene-d8	*25.2*		µg/L	25.0		101		70-130			
Surrogate: 4-Bromofluorobenzene	*24.6*		µg/L	25.0		98.4		70-130			
Matrix Spike Dup (B308817-MSD1)	**Source: 22E1261-01**			Prepared & Analyzed: 05/19/22							
Acetone	75000	50000	µg/L	100000	ND	75.0		70-130	0.426	30	
Acrylonitrile	7770	5000	µg/L	10000	ND	77.7		70-130	2.16	30	
tert-Amyl Methyl Ether (TAME)	10800	500	µg/L	10000	ND	108		70-130	1.83	30	
Benzene	10900	1000	µg/L	10000	ND	109		70-130	1.20	30	
Bromobenzene	10300	1000	µg/L	10000	ND	103		70-130	2.39	30	
Bromochloromethane	10300	1000	µg/L	10000	ND	103		70-130	2.86	30	
Bromodichloromethane	11300	500	µg/L	10000	ND	113		70-130	0.709	30	
Bromoform	10000	1000	µg/L	10000	ND	100		70-130	4.59	30	
Bromomethane	11300	2000	µg/L	10000	ND	113		70-130	5.65	30	
2-Butanone (MEK)	65900	20000	µg/L	100000	ND	**65.9**	*	70-130	2.70	30	MS-07A, V-05
tert-Butyl Alcohol (TBA)	70900	20000	µg/L	100000	ND	70.9		70-130	7.56	30	
n-Butylbenzene	9970	1000	µg/L	10000	ND	99.7		70-130	1.72	30	
sec-Butylbenzene	11100	1000	µg/L	10000	ND	111		70-130	0.359	30	
tert-Butylbenzene	11400	1000	µg/L	10000	ND	114		70-130	1.22	30	
tert-Butyl Ethyl Ether (TBEE)	10200	500	µg/L	10000	ND	102		70-130	0.972	30	
Carbon Disulfide	126000	5000	µg/L	100000	ND	126		70-130	0.814	30	
Carbon Tetrachloride	11800	5000	µg/L	10000	ND	118		70-130	0.255	30	
Chlorobenzene	11500	1000	µg/L	10000	ND	115		70-130	3.01	30	
Chlorodibromomethane	10800	500	µg/L	10000	ND	108		70-130	0.0924	30	
Chloroethane	13600	2000	µg/L	10000	ND	**136**	*	70-130	0.954	30	MS-15, V-20
Chloroform	11000	2000	µg/L	10000	ND	110		70-130	2.24	30	
Chloromethane	11500	2000	µg/L	10000	ND	115		70-130	11.1	30	
2-Chlorotoluene	11100	1000	µg/L	10000	ND	111		70-130	1.53	30	
4-Chlorotoluene	11000	1000	µg/L	10000	ND	110		70-130	0.998	30	
1,2-Dibromo-3-chloropropane (DBCP)	7960	5000	µg/L	10000	ND	79.6		70-130	2.24	30	
1,2-Dibromoethane (EDB)	10400	500	µg/L	10000	ND	104		70-130	3.04	30	
Dibromomethane	10600	1000	µg/L	10000	ND	106		70-130	2.98	30	
1,2-Dichlorobenzene	11000	1000	µg/L	10000	ND	110		70-130	0.994	30	
1,3-Dichlorobenzene	11200	1000	µg/L	10000	ND	112		70-130	1.25	30	
1,4-Dichlorobenzene	10700	1000	µg/L	10000	ND	107		70-130	0.281	30	
trans-1,4-Dichloro-2-butene	8760	2000	µg/L	10000	ND	87.6		70-130	6.73	30	

DRAFT

con-test®
A Pace Analytical® Laboratory

39 Spruce Street * East Longmeadow, MA 01028 * FAX 413/525-6405 * TEL. 413/525-2332

QUALITY CONTROL

Volatile Organic Compounds by GC/MS - Quality Control

Analyte	Result	Reporting Limit	Units	Spike Level	Source Result	%REC		%REC Limits	RPD	RPD Limit	Notes
Batch B308817 - SW-846 5030B											
Matrix Spike Dup (B308817-MSD1)	**Source: 22E1261-01**			Prepared & Analyzed: 05/19/22							
Dichlorodifluoromethane (Freon 12)	11100	2000	µg/L	10000	ND	111		70-130	4.59	30	
1,1-Dichloroethane	10600	1000	µg/L	10000	ND	106		70-130	0.569	30	
1,2-Dichloroethane	11000	1000	µg/L	10000	ND	110		70-130	0.363	30	
1,1-Dichloroethylene	12700	1000	µg/L	10000	ND	127		70-130	0.939	30	
cis-1,2-Dichloroethylene	27600	1000	µg/L	10000	17400	102		70-130	0.866	30	
trans-1,2-Dichloroethylene	10800	1000	µg/L	10000	ND	108		70-130	2.46	30	
1,2-Dichloropropane	10800	1000	µg/L	10000	ND	108		70-130	1.02	30	
1,3-Dichloropropane	10300	500	µg/L	10000	ND	103		70-130	0.675	30	
2,2-Dichloropropane	10200	1000	µg/L	10000	ND	102		70-130	1.17	30	
1,1-Dichloropropene	11200	2000	µg/L	10000	ND	112		70-130	0.444	30	
cis-1,3-Dichloropropene	10400	500	µg/L	10000	ND	104		70-130	0.385	30	
trans-1,3-Dichloropropene	9770	500	µg/L	10000	ND	97.7		70-130	1.34	30	
Diethyl Ether	10200	2000	µg/L	10000	ND	102		70-130	3.27	30	
Diisopropyl Ether (DIPE)	9460	500	µg/L	10000	ND	94.6		70-130	0.632	30	
1,4-Dioxane	71300	50000	µg/L	100000	ND	71.3		70-130	8.98	30	
Ethylbenzene	11400	1000	µg/L	10000	ND	114		70-130	2.08	30	
Hexachlorobutadiene	11500	600	µg/L	10000	ND	115		70-130	7.13	30	V-20
2-Hexanone (MBK)	70900	10000	µg/L	100000	ND	70.9		70-130	1.26	30	
Isopropylbenzene (Cumene)	11900	1000	µg/L	10000	ND	119		70-130	1.75	30	
p-Isopropyltoluene (p-Cymene)	10800	1000	µg/L	10000	ND	108		70-130	0.278	30	
Methyl Acetate	13000	1000	µg/L	10000	ND	130		70-130	2.14	30	V-20
Methyl tert-Butyl Ether (MTBE)	10600	1000	µg/L	10000	ND	106		70-130	0.935	30	
Methyl Cyclohexane	11100	1000	µg/L	10000	ND	111		70-130	2.58	30	
Methylene Chloride	10700	5000	µg/L	10000	ND	107		70-130	1.77	30	
4-Methyl-2-pentanone (MIBK)	76600	10000	µg/L	100000	ND	76.6		70-130	3.65	30	
Naphthalene	6310	2000	µg/L	10000	ND	**63.1**	*	70-130	8.94	30	MS-07A, V-05
n-Propylbenzene	11200	1000	µg/L	10000	ND	112		70-130	2.65	30	
Styrene	11500	1000	µg/L	10000	ND	115		70-130	0.691	30	
1,1,1,2-Tetrachloroethane	11600	1000	µg/L	10000	ND	116		70-130	3.24	30	
1,1,2,2-Tetrachloroethane	10000	500	µg/L	10000	ND	100		70-130	2.17	30	
Tetrachloroethylene	16100	1000	µg/L	10000	3390	127		70-130	1.97	30	V-06
Tetrahydrofuran	7420	10000	µg/L	10000	ND	74.2		70-130	6.90	30	J
Toluene	12400	1000	µg/L	10000	700	117		70-130	0.886	30	
1,2,3-Trichlorobenzene	7890	5000	µg/L	10000	ND	78.9		70-130	6.27	30	
1,2,4-Trichlorobenzene	8020	1000	µg/L	10000	ND	80.2		70-130	3.17	30	
1,3,5-Trichlorobenzene	9860	1000	µg/L	10000	ND	98.6		70-130	1.74	30	
1,1,1-Trichloroethane	12100	1000	µg/L	10000	200	119		70-130	2.21	30	
1,1,2-Trichloroethane	11000	1000	µg/L	10000	ND	110		70-130	0.273	30	
Trichloroethylene	147000	1000	µg/L	10000	142000	**42.3**	*	70-130	3.85	30	MS-24
Trichlorofluoromethane (Freon 11)	12800	2000	µg/L	10000	ND	128		70-130	2.33	30	
1,2,3-Trichloropropane	8980	2000	µg/L	10000	ND	89.8		70-130	0.446	30	
1,1,2-Trichloro-1,2,2-trifluoroethane (Freon 113)	13100	1000	µg/L	10000	ND	**131**	*	70-130	4.41	30	MS-15, V-20
1,2,4-Trimethylbenzene	11500	1000	µg/L	10000	600	109		70-130	0.519	30	
1,3,5-Trimethylbenzene	11600	1000	µg/L	10000	210	114		70-130	0.944	30	
Vinyl Chloride	11600	2000	µg/L	10000	ND	116		70-130	2.39	30	
m+p Xylene	23400	2000	µg/L	20000	ND	117		70-130	1.36	20	
o-Xylene	12000	1000	µg/L	10000	ND	120		70-130	1.08	30	
Surrogate: 1,2-Dichloroethane-d4	*23.9*		µg/L	25.0		95.4		70-130			
Surrogate: Toluene-d8	*25.1*		µg/L	25.0		101		70-130			
Surrogate: 4-Bromofluorobenzene	*24.2*		µg/L	25.0		96.8		70-130			

DRAFT

39 Spruce Street * East Longmeadow, MA 01028 * FAX 413/525-6405 * TEL. 413/525-2332

FLAG/QUALIFIER SUMMARY

*	QC result is outside of established limits.
†	Wide recovery limits established for difficult compound.
‡	Wide RPD limits established for difficult compound.
#	Data exceeded client recommended or regulatory level
ND	Not Detected
RL	Reporting Limit is at the level of quantitation (LOQ)
DL	Detection Limit is the lower limit of detection determined by the MDL study
MCL	Maximum Contaminant Level
	Percent recoveries and relative percent differences (RPDs) are determined by the software using values in the calculation which have not been rounded.
	No results have been blank subtracted unless specified in the case narrative section.
J	Detected but below the Reporting Limit (lowest calibration standard); therefore, result is an estimated concentration (CLP J-Flag).
L-07	Either laboratory fortified blank/laboratory control sample or duplicate recovery is outside of control limits, but the other is within limits. RPD between the two LFB/LCS results is within method specified criteria.
MS-07A	Matrix spike and spike duplicate recovery is outside of control limits. Analysis is in control based on laboratory fortified blank recovery. Possibility of matrix effects that lead to low bias or non-homogeneous sample aliquot cannot be eliminated.
MS-15	Matrix spike and matrix spike duplicate recoveries are outside of control limits. Data validation is not affected since results for this compound in this sample are "not detected", and recovery bias is on the high side.
MS-22	Either matrix spike or MS duplicate is outside of control limits, but the other is within limits. RPD between the two MS/MSD results is within method specified criteria.
MS-24	Either matrix spike or matrix spike duplicate is outside of control limits, but the other is within limits. Analysis is in control based on laboratory fortified blank recovery.
RL-11	Elevated reporting limit due to high concentration of target compounds.
V-05	Continuing calibration verification (CCV) did not meet method specifications and was biased on the low side for this compound.
V-06	Continuing calibration verification (CCV) did not meet method specifications and was biased on the high side for this compound.
V-20	Continuing calibration verification (CCV) did not meet method specifications and was biased on the high side. Data validation is not affected since sample result was "not detected" for this compound.

DRAFT

con-test® A Pace Analytical® Laboratory

39 Spruce Street * East Longmeadow, MA 01028 * FAX 413/525-6405 * TEL. 413/525-2332

CERTIFICATIONS

Certified Analyses included in this Report

Analyte	Certifications
SW-846 8260D in Water	
Acetone	CT,ME,NH,VA,NY
Benzene	CT,ME,NH,VA,NY
Bromodichloromethane	CT,ME,NH,VA,NY
Bromoform	CT,ME,NH,VA,NY
Bromomethane	CT,ME,NH,VA,NY
2-Butanone (MEK)	CT,ME,NH,VA,NY
Carbon Disulfide	CT,ME,NH,VA,NY
Carbon Tetrachloride	CT,ME,NH,VA,NY
Chlorobenzene	CT,ME,NH,VA,NY
Chlorodibromomethane	CT,ME,NH,VA,NY
Chloroethane	CT,ME,NH,VA,NY
Chloroform	CT,ME,NH,VA,NY
Chloromethane	CT,ME,NH,VA,NY
Cyclohexane	ME,NY
1,2-Dibromo-3-chloropropane (DBCP)	ME,NY
1,2-Dibromoethane (EDB)	ME,NY
1,2-Dichlorobenzene	CT,ME,NH,VA,NY
1,3-Dichlorobenzene	CT,ME,NH,VA,NY
1,4-Dichlorobenzene	CT,ME,NH,VA,NY
Dichlorodifluoromethane (Freon 12)	ME,NH,VA,NY
1,1-Dichloroethane	CT,ME,NH,VA,NY
1,2-Dichloroethane	CT,ME,NH,VA,NY
1,1-Dichloroethylene	CT,ME,NH,VA,NY
cis-1,2-Dichloroethylene	ME,NY
trans-1,2-Dichloroethylene	CT,ME,NH,VA,NY
1,2-Dichloropropane	CT,ME,NH,VA,NY
cis-1,3-Dichloropropene	CT,ME,NH,VA,NY
trans-1,3-Dichloropropene	CT,ME,NH,VA,NY
Ethylbenzene	CT,ME,NH,VA,NY
2-Hexanone (MBK)	CT,ME,NH,VA,NY
Isopropylbenzene (Cumene)	ME,VA,NY
Methyl Acetate	ME,NY
Methyl tert-Butyl Ether (MTBE)	CT,ME,NH,VA,NY
Methyl Cyclohexane	NY
Methylene Chloride	CT,ME,NH,VA,NY
4-Methyl-2-pentanone (MIBK)	CT,ME,NH,VA,NY
Styrene	CT,ME,NH,VA,NY
1,1,2,2-Tetrachloroethane	CT,ME,NH,VA,NY
Tetrachloroethylene	CT,ME,NH,VA,NY
Toluene	CT,ME,NH,VA,NY
1,2,4-Trichlorobenzene	CT,ME,NH,VA,NY
1,1,1-Trichloroethane	CT,ME,NH,VA,NY
1,1,2-Trichloroethane	CT,ME,NH,VA,NY
Trichloroethylene	CT,ME,NH,VA,NY
Trichlorofluoromethane (Freon 11)	CT,ME,NH,VA,NY
1,1,2-Trichloro-1,2,2-trifluoroethane (Freon 113)	VA,NY
Vinyl Chloride	CT,ME,NH,VA,NY

DRAFT

con-test®
A Pace Analytical® Laboratory

39 Spruce Street * East Longmeadow, MA 01028 * FAX 413/525-6405 * TEL. 413/525-2332

CERTIFICATIONS

Certified Analyses included in this Report

Analyte	Certifications
SW-846 8260D in Water	
m+p Xylene	CT,ME,NH,VA,NY
o-Xylene	CT,ME,NH,VA,NY
Xylenes (total)	ME,NY

Con-Test, a Pace Environmental Laboratory, operates under the following certifications and accreditations:

Code	Description	Number	Expires
AIHA	AIHA-LAP, LLC - ISO17025:2017	100033	03/1/2024
MA	Massachusetts DEP	M-MA100	06/30/2022
CT	Connecticut Department of Publilc Health	PH-0165	12/31/2022
NY	New York State Department of Health	10899 NELAP	04/1/2023
NH-S	New Hampshire Environmental Lab	2516 NELAP	02/5/2023
RI	Rhode Island Department of Health	LAO00373	12/30/2022
NC	North Carolina Div. of Water Quality	652	12/31/2022
NJ	New Jersey DEP	MA007 NELAP	06/30/2022
FL	Florida Department of Health	E871027 NELAP	06/30/2022
VT	Vermont Department of Health Lead Laboratory	LL720741	07/30/2022
ME	State of Maine	MA00100	06/9/2023
VA	Commonwealth of Virginia	460217	12/14/2022
NH-P	New Hampshire Environmental Lab	2557 NELAP	09/6/2022
VT-DW	Vermont Department of Health Drinking Water	VT-255716	06/12/2022
NC-DW	North Carolina Department of Health	25703	07/31/2022
PA	Commonwealth of Pennsylvania DEP	68-05812	06/30/2022
MI	Dept. of Env, Great Lakes, and Energy	9100	09/6/2022

DRAFT

22E1261 ~~22E1263~~

con-test ANALYTICAL LABORATORY

Phone: 413-525-2332
Fax: 413-525-6405
Email: info@contestlabs.com

http://www.contestlabs.com Doc # 380 Rev 1_03242017

CHAIN OF CUSTODY RECORD (New York)

39 Spruce Street
East Longmeadow, MA 01028

Company Name:
Address: 1 Fairchild Square, Clifton Park, NY, 12065
Phone: 518-877-7101

Project Name:
Project Location: Elton Street and Linwood Street
Project Number: DEC 1021. P2
Project Manager: Dave Stoll
Con-Test Quote Name/Number:
Invoice Recipient: David.Stoll@HRPAssociates.com
Sampled By:

Requested Turnaround Time
7-Day ☐ 10-Day ☐
Due Date:

Rush-Approval Required
1-Day ☐ 3-Day ☐
2-Day ☐ 4-Day ☐

Data Delivery
Format: PDF ☐ EXCEL ☐
Other: Equis
CLP Like Data Pkg Required: ☐
Email To:
Fax To #:

Con-Test Work Order#	Client Sample ID / Description	Beginning Date/Time	Ending Date/Time	Composite	Grab	Matrix Code	Conc Code	VOCs by 8260B	TCL VOCs + 10	# of Containers	Preservation Code	Container Code
MAP	GW-19_5.16.22	5/16/22	0840		x	GW	U	x		5	I	A
1 MAP 2	GW-20_5.16.22	↓	1000		x	↓	U	x				
3	GW-21_5.16.22	↓	1130		x		U	x				
MAP 4	GW-22_5.16.22	5/16/22	1345		x		U	x				
5	GW-23_5.17.22	5/17/22	0845		x	GW	U	x				
	SB-20_0-5 FT B6	5/16/22	1005		x	S	U		x			
	SB-20_5-10 FT B6	↓	1006		x	↓	U		x			
	SB-20_10-15 FT B6	↓	1007		x		U		x			
	SB-20_15-20 FT B6	5/16/22	1008		x		U		x			
	SB-23_0.5-2 FT B6	5/17/22	0850		x	S	U		x			

ANALYSIS REQUESTED

Dissolved Metals Samples
☐ Field Filtered
☐ Lab to Filter

Orthophosphate Samples
☐ Field Filtered
☐ Lab to Filter

[1] **Matrix Codes:**
GW = Ground Water
WW = Waste Water
DW = Drinking Water
A = Air
S = Soil
SL = Sludge
SOL = Solid
O = Other (please define)

[2] Preservation Codes:
I = Iced
H = HCL
M = Methanol
N = Nitric Acid
S = Sulfuric Acid
B = Sodium Bisulfate
X = Sodium Hydroxide
T = Sodium Thiosulfate
O = Other (please define)

[3] Container Codes:
A = Amber Glass
G = Glass
P = Plastic
ST = Sterile
V = Vial
S = Summa Canister
T = Tedlar Bag
O = Other (please define)

Comments: MS/MSD Collected at GW-20_5.16.22
ASP CAT B needed
★ Please Hold Soil Samples ★

Please use the following codes to indicate possible sample concentration within the Conc Code column above:
H - High; M - Medium; L - Low; C - Clean; U - Unknown

Relinquished by: (signature)	Date/Time:
	5/17/22 1143
Received by: (signature)	Date/Time:
	5-17-22 1143
Relinquished by: (signature)	Date/Time:
	5/17/22 1743
Received by: (signature)	Date/Time:
Relinquished by: (signature)	Date/Time:
	5/18/22 1800
Received by: (signature)	Date/Time:
	5/19 920

Program & Regulatory Information
☐ AWQ STDS ☐ NY TOGS
☐ NYC Sewer Discharge ☐ NY CP-51
☐ Part 360 GW (Landfill)
☐ NY Restricted Use
☐ NY Unrestricted Use
☐ NY Part 375
Other:

0.1

Deliverables
☐ Enhanced Data Package
☐ NYSDEC EQuIS EDD
☐ EQuIS (Standard) EDD
☐ NY Regulatory EDD
☐ NY Regs Hits-Only EDD
Other:

NELAC and AIHA-LAP, LLC Accredited


Project Entity
☐ Government ☐ Municipality ☐ MWRA ☐ WRTA
☐ Federal ☐ 21 J ☐ School
☐ City ☐ Brownfield ☐ MBTA

Other
☐ Chromatogram
☐ *AIHA-LAP,LLC*

PCB ONLY
☐ Soxhlet
☐ Non Soxhlet

DRAFT

Table of Contents

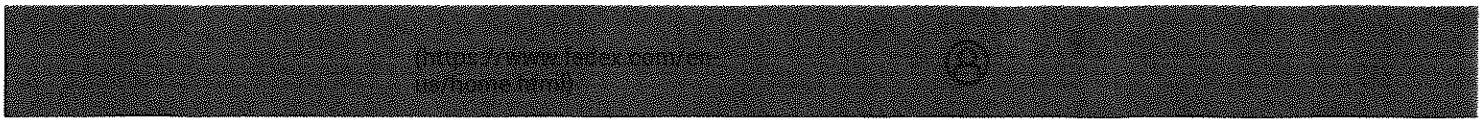

FedEx® Tracking

578925036537

ADD NICKNAME

Delivered
Thursday, 5/19/2022 at 9:29 am

DELIVERED

Signed for by: R.PETRAITIS

GET STATUS UPDATES

OBTAIN PROOF OF DELIVERY

FROM	TO
MELVILLE, NY US	EAST LONGMEADOW, MA US

MANAGE DELIVERY

DRAFT

Travel History

TIME ZONE
Local Scan Time

Thursday, May 19, 2022		
9:29 AM	EAST LONGMEADOW, MA	Delivered
7:56 AM	WINDSOR LOCKS, CT	On FedEx vehicle for delivery
7:48 AM	WINDSOR LOCKS, CT	At local FedEx facility
6:24 AM	EAST GRANBY, CT	At destination sort facility
3:21 AM	NEWARK, NJ	Departed FedEx hub
Wednesday, May 18, 2022		
10:12 PM	NEWARK, NJ	Departed FedEx hub

I Have Not Confirmed Sample Container Numbers With Lab Staff Before Relinquishing Over Samples_____

Pace

Pace

Doc# 277 Rev 5 2017

Login Sample Receipt Checklist - (Rejection Criteria Listing - Using Acceptance Policy) Any False Statement will be brought to the attention of the Client - State True or False

Client HRP

Received By MP Date 5/19 Time 929

How were the samples received? In Cooler T No Cooler _____ On Ice T No Ice _____

Direct from Sampling _____ Ambient _____ Melted Ice _____

Were samples within Temperature? 2-6°C T By Gun # 5 Actual Temp - 2.7

By Blank # _____ Actual Temp - _____

Was Custody Seal Intact? NA Were Samples Tampered with? NA

Was COC Relinquished ? T Does Chain Agree With Samples? T

Are there broken/leaking/loose caps on any samples? F

Is COC in ink/ Legible? T Were samples received within holding time? T

Did COC include all pertinent Information? Client T Analysis T Sampler Name T

Project T ID's T Collection Dates/Times T

Are Sample labels filled out and legible? T

Are there Lab to Filters? F Who was notified? _____

Are there Rushes? T Who was notified? Eric

Are there Short Holds? F Who was notified? _____

Is there enough Volume? T

Is there Headspace where applicable? F MS/MSD? T

Proper Media/Containers Used? T Is splitting samples required? F

Were trip blanks received? F On COC? F

Do all samples have the proper pH? NA Acid _____ Base _____

Vials	#	Containers:	#		#		#
Unp-		1 Liter Amb.		1 Liter Plastic		16 oz Amb.	
HCL-	6	500 mL Amb.		500 mL Plastic		8oz Amb/Clear	
Meoh-		250 mL Amb.		250 mL Plastic		4oz Amb/Clear	
Bisulfate-		Flashpoint		Col./Bacteria		2oz Amb/Clear	
DI-		Other Glass		Other Plastic		Encore	
Thiosulfate-		SOC Kit		Plastic Bag		Frozen:	
Sulfuric-		Perchlorate		Ziplock			

Unused Media

Vials	#	Containers:	#		#		#
Unp-		1 Liter Amb.		1 Liter Plastic		16 oz Amb.	
HCL-		500 mL Amb.		500 mL Plastic		8oz Amb/Clear	
Meoh-		250 mL Amb.		250 mL Plastic		4oz Amb/Clear	
Bisulfate-		Col./Bacteria		Flashpoint		2oz Amb/Clear	
DI-		Other Plastic		Other Glass		Encore	
Thiosulfate-		SOC Kit		Plastic Bag		Frozen:	
Sulfuric-		Perchlorate		Ziplock			

Comments:

DRAFT

con-test®
A Pace Analytical® Laboratory

39 Spruce Street * East Longmeadow, MA 01028 * FAX 413/525-6405 * TEL. 413/525-2332

May 31, 2022

David Stoll
NYDEC_HRP Associates - Clifton Park, NY
1 Fairchild Square, Suite 110
Clifton Park, NY 12065

Project Location: Elton St and Linwood St
Client Job Number:
Project Number: DEC1021.P2
Laboratory Work Order Number: 22E1253

Enclosed are results of analyses for samples as received by the laboratory on May 19, 2022. If you have any questions concerning this report, please feel free to contact me.

Sincerely,



Raymond J. McCarthy
Project Manager

DRAFT

Table of Contents

Sample Summary 3

Case Narrative 4

Sample Results 6

22E1253-01 6

22E1253-03 8

22E1253-04 10

22E1253-05 12

22E1253-06 14

Sample Preparation Information 16

QC Data 17

Volatile Organic Compounds by GC/MS 17

B308922 17

B309024 21

Flag/Qualifier Summary 27

Certifications 28

Chain of Custody/Sample Receipt 31

DRAFT

con-test®
A Pace Analytical® Laboratory

39 Spruce Street * East Longmeadow, MA 01028 * FAX 413/525-6405 * TEL. 413/525-2332

NYDEC_HRP Associates - Clifton Park, NY
1 Fairchild Square, Suite 110
Clifton Park, NY 12065
ATTN: David Stoll

REPORT DATE: 5/31/2022

PURCHASE ORDER NUMBER: 224250

PROJECT NUMBER: DEC1021.P2

ANALYTICAL SUMMARY

WORK ORDER NUMBER: 22E1253

The results of analyses performed on the following samples submitted to CON-TEST, a Pace Analytical Laboratory, are found in this report.

PROJECT LOCATION: Elton St and Linwood St

FIELD SAMPLE #	LAB ID:	MATRIX	SAMPLE DESCRIPTION	TEST	SUB LAB
GW-19_5.16.22	22E1253-01	Ground Water		SW-846 8260D	
GW-21_5.16.22	22E1253-03	Ground Water		SW-846 8260D	
GW-22_5.16.22	22E1253-04	Ground Water		SW-846 8260D	
GW-23_5.16.22	22E1253-05	Ground Water		SW-846 8260D	
DUP-1_5.16.22	22E1253-06	Ground Water		SW-846 8260D	

DRAFT

con-test®
A Pace Analytical® Laboratory

39 Spruce Street * East Longmeadow, MA 01028 * FAX 413/525-6405 * TEL. 413/525-2332

CASE NARRATIVE SUMMARY

All reported results are within defined laboratory quality control objectives unless listed below or otherwise qualified in this report.

SW-846 8260D

Qualifications:

L-02

Laboratory fortified blank/laboratory control sample recovery and duplicate recoveries outside of control limits. Data validation is not affected since all results are "not detected" for associated samples in this batch and bias is on the high side.

Analyte & Samples(s) Qualified:

Chloromethane
B309024-BS1, B309024-BSD1

L-07

Either laboratory fortified blank/laboratory control sample or duplicate recovery is outside of control limits, but the other is within limits. RPD between the two LFB/LCS results is within method specified criteria.

Analyte & Samples(s) Qualified:

Chloroethane
B308922-BS1

Methyl Acetate
B308922-BS1

RL-11

Elevated reporting limit due to high concentration of target compounds.

Analyte & Samples(s) Qualified:

22E1253-03[GW-21_5.16.22], 22E1253-06[DUP-1_5.16.22]

V-05

Continuing calibration verification (CCV) did not meet method specifications and was biased on the low side for this compound.

Analyte & Samples(s) Qualified:

2-Butanone (MEK)
22E1253-01[GW-19_5.16.22], 22E1253-03[GW-21_5.16.22], 22E1253-04[GW-22_5.16.22], 22E1253-05[GW-23_5.16.22], 22E1253-06[DUP-1_5.16.22], B308922-BLK1, B308922-BS1, B308922-BSD1, B309024-BLK1, B309024-BS1, B309024-BSD1, S071842-CCV1, S071991-CCV1

2-Hexanone (MBK)
22E1253-01[GW-19_5.16.22], 22E1253-03[GW-21_5.16.22], 22E1253-05[GW-23_5.16.22], 22E1253-06[DUP-1_5.16.22], B308922-BLK1, B308922-BS1, B308922-BSD1, S071842-CCV1

Acetone
22E1253-01[GW-19_5.16.22], 22E1253-03[GW-21_5.16.22], 22E1253-05[GW-23_5.16.22], 22E1253-06[DUP-1_5.16.22], B308922-BLK1, B308922-BS1, B308922-BSD1, S071842-CCV1

Naphthalene
22E1253-01[GW-19_5.16.22], 22E1253-03[GW-21_5.16.22], 22E1253-04[GW-22_5.16.22], 22E1253-05[GW-23_5.16.22], 22E1253-06[DUP-1_5.16.22], B308922-BLK1, B308922-BS1, B308922-BSD1, B309024-BLK1, B309024-BS1, B309024-BSD1, S071842-CCV1, S071991-CCV1

V-20

Continuing calibration verification (CCV) did not meet method specifications and was biased on the high side. Data validation is not affected since sample result was "not detected" for this compound.

Analyte & Samples(s) Qualified:

1,1,2-Trichloro-1,2,2-trifluoroethan
B308922-BS1, B308922-BSD1, B309024-BS1, B309024-BSD1, S071842-CCV1, S071991-CCV1

Chloroethane
B308922-BS1, B308922-BSD1, B309024-BS1, B309024-BSD1, S071842-CCV1, S071991-CCV1

Chloromethane
B309024-BS1, B309024-BSD1, S071991-CCV1

Methyl Acetate
B308922-BS1, B308922-BSD1, S071842-CCV1

DRAFT

39 Spruce Street * East Longmeadow, MA 01028 * FAX 413/525-6405 * TEL. 413/525-2332

DRAFT

The results of analyses reported only relate to samples submitted to Con-Test, a Pace Analytical Laboratory, for testing.
I certify that the analyses listed above, unless specifically listed as subcontracted, if any, were performed under my direction according to the approved methodologies listed in this document, and that based upon my inquiry of those individuals immediately responsible for obtaining the information, the material contained in this report is, to the best of my knowledge and belief, accurate and complete.



Lisa A. Worthington
Technical Representative

con-test® A Pace Analytical® Laboratory

39 Spruce Street * East Longmeadow, MA 01028 * FAX 413/525-6405 * TEL. 413/525-2332

Project Location: Elton St and Linwood St | Sample Description: | Work Order: 22E1253

Date Received: 5/19/2022

Field Sample #: GW-19_5.16.22 | Sampled: 5/16/2022 08:40

Sample ID: 22E1253-01

Sample Matrix: Ground Water

Volatile Organic Compounds by GC/MS

Analyte	Results	RL	DL	Units	Dilution	Flag/Qual	Method	Date Prepared	Date/Time Analyzed	Analyst
Acetone	ND	50	2.0	µg/L	1	V-05	SW-846 8260D	5/20/22	5/20/22 18:00	MFF
Acrylonitrile	ND	5.0	0.55	µg/L	1		SW-846 8260D	5/20/22	5/20/22 18:00	MFF
tert-Amyl Methyl Ether (TAME)	ND	0.50	0.14	µg/L	1		SW-846 8260D	5/20/22	5/20/22 18:00	MFF
Benzene	ND	1.0	0.20	µg/L	1		SW-846 8260D	5/20/22	5/20/22 18:00	MFF
Bromobenzene	ND	1.0	0.15	µg/L	1		SW-846 8260D	5/20/22	5/20/22 18:00	MFF
Bromochloromethane	ND	1.0	0.31	µg/L	1		SW-846 8260D	5/20/22	5/20/22 18:00	MFF
Bromodichloromethane	ND	0.50	0.18	µg/L	1		SW-846 8260D	5/20/22	5/20/22 18:00	MFF
Bromoform	ND	1.0	0.38	µg/L	1		SW-846 8260D	5/20/22	5/20/22 18:00	MFF
Bromomethane	ND	2.0	1.5	µg/L	1		SW-846 8260D	5/20/22	5/20/22 18:00	MFF
2-Butanone (MEK)	ND	20	1.6	µg/L	1	V-05	SW-846 8260D	5/20/22	5/20/22 18:00	MFF
tert-Butyl Alcohol (TBA)	ND	20	4.7	µg/L	1		SW-846 8260D	5/20/22	5/20/22 18:00	MFF
n-Butylbenzene	ND	1.0	0.15	µg/L	1		SW-846 8260D	5/20/22	5/20/22 18:00	MFF
sec-Butylbenzene	ND	1.0	0.11	µg/L	1		SW-846 8260D	5/20/22	5/20/22 18:00	MFF
tert-Butylbenzene	ND	1.0	0.13	µg/L	1		SW-846 8260D	5/20/22	5/20/22 18:00	MFF
tert-Butyl Ethyl Ether (TBEE)	ND	0.50	0.15	µg/L	1		SW-846 8260D	5/20/22	5/20/22 18:00	MFF
Carbon Disulfide	ND	5.0	1.4	µg/L	1		SW-846 8260D	5/20/22	5/20/22 18:00	MFF
Carbon Tetrachloride	ND	5.0	0.16	µg/L	1		SW-846 8260D	5/20/22	5/20/22 18:00	MFF
Chlorobenzene	ND	1.0	0.11	µg/L	1		SW-846 8260D	5/20/22	5/20/22 18:00	MFF
Chlorodibromomethane	ND	0.50	0.22	µg/L	1		SW-846 8260D	5/20/22	5/20/22 18:00	MFF
Chloroethane	ND	2.0	0.32	µg/L	1		SW-846 8260D	5/20/22	5/20/22 18:00	MFF
Chloroform	ND	2.0	0.17	µg/L	1		SW-846 8260D	5/20/22	5/20/22 18:00	MFF
Chloromethane	ND	2.0	0.52	µg/L	1		SW-846 8260D	5/20/22	5/20/22 18:00	MFF
2-Chlorotoluene	ND	1.0	0.11	µg/L	1		SW-846 8260D	5/20/22	5/20/22 18:00	MFF
4-Chlorotoluene	ND	1.0	0.12	µg/L	1		SW-846 8260D	5/20/22	5/20/22 18:00	MFF
1,2-Dibromo-3-chloropropane (DBCP)	ND	5.0	0.80	µg/L	1		SW-846 8260D	5/20/22	5/20/22 18:00	MFF
1,2-Dibromoethane (EDB)	ND	0.50	0.17	µg/L	1		SW-846 8260D	5/20/22	5/20/22 18:00	MFF
Dibromomethane	ND	1.0	0.35	µg/L	1		SW-846 8260D	5/20/22	5/20/22 18:00	MFF
1,2-Dichlorobenzene	ND	1.0	0.12	µg/L	1		SW-846 8260D	5/20/22	5/20/22 18:00	MFF
1,3-Dichlorobenzene	ND	1.0	0.12	µg/L	1		SW-846 8260D	5/20/22	5/20/22 18:00	MFF
1,4-Dichlorobenzene	ND	1.0	0.13	µg/L	1		SW-846 8260D	5/20/22	5/20/22 18:00	MFF
trans-1,4-Dichloro-2-butene	ND	2.0	1.6	µg/L	1		SW-846 8260D	5/20/22	5/20/22 18:00	MFF
Dichlorodifluoromethane (Freon 12)	ND	2.0	0.19	µg/L	1		SW-846 8260D	5/20/22	5/20/22 18:00	MFF
1,1-Dichloroethane	ND	1.0	0.14	µg/L	1		SW-846 8260D	5/20/22	5/20/22 18:00	MFF
1,2-Dichloroethane	ND	1.0	0.31	µg/L	1		SW-846 8260D	5/20/22	5/20/22 18:00	MFF
1,1-Dichloroethylene	ND	1.0	0.14	µg/L	1		SW-846 8260D	5/20/22	5/20/22 18:00	MFF
cis-1,2-Dichloroethylene	ND	1.0	0.15	µg/L	1		SW-846 8260D	5/20/22	5/20/22 18:00	MFF
trans-1,2-Dichloroethylene	ND	1.0	0.17	µg/L	1		SW-846 8260D	5/20/22	5/20/22 18:00	MFF
1,2-Dichloropropane	ND	1.0	0.18	µg/L	1		SW-846 8260D	5/20/22	5/20/22 18:00	MFF
1,3-Dichloropropane	ND	0.50	0.13	µg/L	1		SW-846 8260D	5/20/22	5/20/22 18:00	MFF
2,2-Dichloropropane	ND	1.0	0.33	µg/L	1		SW-846 8260D	5/20/22	5/20/22 18:00	MFF
1,1-Dichloropropene	ND	2.0	0.15	µg/L	1		SW-846 8260D	5/20/22	5/20/22 18:00	MFF
cis-1,3-Dichloropropene	ND	0.50	0.16	µg/L	1		SW-846 8260D	5/20/22	5/20/22 18:00	MFF
trans-1,3-Dichloropropene	ND	0.50	0.17	µg/L	1		SW-846 8260D	5/20/22	5/20/22 18:00	MFF
Diethyl Ether	ND	2.0	0.18	µg/L	1		SW-846 8260D	5/20/22	5/20/22 18:00	MFF

DRAFT

con-test® A Pace Analytical® Laboratory

39 Spruce Street * East Longmeadow, MA 01028 * FAX 413/525-6405 * TEL. 413/525-2332

Project Location: Elton St and Linwood St | Sample Description: | Work Order: 22E1253

Date Received: 5/19/2022

Field Sample #: GW-19_5.16.22 | Sampled: 5/16/2022 08:40

Sample ID: 22E1253-01

Sample Matrix: Ground Water

Volatile Organic Compounds by GC/MS

Analyte	Results	RL	DL	Units	Dilution	Flag/Qual	Method	Date Prepared	Date/Time Analyzed	Analyst
Diisopropyl Ether (DIPE)	ND	0.50	0.13	µg/L	1		SW-846 8260D	5/20/22	5/20/22 18:00	MFF
1,4-Dioxane	ND	50	21	µg/L	1		SW-846 8260D	5/20/22	5/20/22 18:00	MFF
Ethylbenzene	ND	1.0	0.21	µg/L	1		SW-846 8260D	5/20/22	5/20/22 18:00	MFF
Hexachlorobutadiene	ND	0.60	0.46	µg/L	1		SW-846 8260D	5/20/22	5/20/22 18:00	MFF
2-Hexanone (MBK)	ND	10	1.1	µg/L	1	V-05	SW-846 8260D	5/20/22	5/20/22 18:00	MFF
Isopropylbenzene (Cumene)	ND	1.0	0.11	µg/L	1		SW-846 8260D	5/20/22	5/20/22 18:00	MFF
p-Isopropyltoluene (p-Cymene)	ND	1.0	0.097	µg/L	1		SW-846 8260D	5/20/22	5/20/22 18:00	MFF
Methyl Acetate	ND	1.0	0.45	µg/L	1		SW-846 8260D	5/20/22	5/20/22 18:00	MFF
Methyl tert-Butyl Ether (MTBE)	ND	1.0	0.17	µg/L	1		SW-846 8260D	5/20/22	5/20/22 18:00	MFF
Methyl Cyclohexane	0.46	1.0	0.24	µg/L	1	J	SW-846 8260D	5/20/22	5/20/22 18:00	MFF
Methylene Chloride	ND	5.0	0.23	µg/L	1		SW-846 8260D	5/20/22	5/20/22 18:00	MFF
4-Methyl-2-pentanone (MIBK)	ND	10	1.3	µg/L	1		SW-846 8260D	5/20/22	5/20/22 18:00	MFF
Naphthalene	ND	2.0	0.24	µg/L	1	V-05	SW-846 8260D	5/20/22	5/20/22 18:00	MFF
n-Propylbenzene	ND	1.0	0.086	µg/L	1		SW-846 8260D	5/20/22	5/20/22 18:00	MFF
Styrene	ND	1.0	0.11	µg/L	1		SW-846 8260D	5/20/22	5/20/22 18:00	MFF
1,1,1,2-Tetrachloroethane	ND	1.0	0.18	µg/L	1		SW-846 8260D	5/20/22	5/20/22 18:00	MFF
1,1,2,2-Tetrachloroethane	ND	0.50	0.13	µg/L	1		SW-846 8260D	5/20/22	5/20/22 18:00	MFF
Tetrachloroethylene	ND	1.0	0.19	µg/L	1		SW-846 8260D	5/20/22	5/20/22 18:00	MFF
Tetrahydrofuran	ND	10	0.49	µg/L	1		SW-846 8260D	5/20/22	5/20/22 18:00	MFF
Toluene	ND	1.0	0.22	µg/L	1		SW-846 8260D	5/20/22	5/20/22 18:00	MFF
1,2,3-Trichlorobenzene	ND	5.0	0.30	µg/L	1		SW-846 8260D	5/20/22	5/20/22 18:00	MFF
1,2,4-Trichlorobenzene	ND	1.0	0.25	µg/L	1		SW-846 8260D	5/20/22	5/20/22 18:00	MFF
1,3,5-Trichlorobenzene	ND	1.0	0.21	µg/L	1		SW-846 8260D	5/20/22	5/20/22 18:00	MFF
1,1,1-Trichloroethane	ND	1.0	0.17	µg/L	1		SW-846 8260D	5/20/22	5/20/22 18:00	MFF
1,1,2-Trichloroethane	ND	1.0	0.18	µg/L	1		SW-846 8260D	5/20/22	5/20/22 18:00	MFF
Trichloroethylene	3.6	1.0	0.19	µg/L	1		SW-846 8260D	5/20/22	5/20/22 18:00	MFF
Trichlorofluoromethane (Freon 11)	ND	2.0	0.18	µg/L	1		SW-846 8260D	5/20/22	5/20/22 18:00	MFF
1,2,3-Trichloropropane	ND	2.0	0.28	µg/L	1		SW-846 8260D	5/20/22	5/20/22 18:00	MFF
1,1,2-Trichloro-1,2,2-trifluoroethane (Freon 113)	ND	1.0	0.23	µg/L	1		SW-846 8260D	5/20/22	5/20/22 18:00	MFF
1,2,4-Trimethylbenzene	ND	1.0	0.20	µg/L	1		SW-846 8260D	5/20/22	5/20/22 18:00	MFF
1,3,5-Trimethylbenzene	ND	1.0	0.11	µg/L	1		SW-846 8260D	5/20/22	5/20/22 18:00	MFF
Vinyl Chloride	ND	2.0	0.21	µg/L	1		SW-846 8260D	5/20/22	5/20/22 18:00	MFF
m+p Xylene	ND	2.0	0.46	µg/L	1		SW-846 8260D	5/20/22	5/20/22 18:00	MFF
o-Xylene	ND	1.0	0.23	µg/L	1		SW-846 8260D	5/20/22	5/20/22 18:00	MFF

Surrogates	% Recovery	Recovery Limits	Flag/Qual	
1,2-Dichloroethane-d4	97.9	70-130		5/20/22 18:00
Toluene-d8	99.4	70-130		5/20/22 18:00
4-Bromofluorobenzene	97.1	70-130		5/20/22 18:00

DRAFT

con-test® A Pace Analytical® Laboratory

39 Spruce Street * East Longmeadow, MA 01028 * FAX 413/525-6405 * TEL. 413/525-2332

Project Location: Elton St and Linwood St | Sample Description: | Work Order: 22E1253

Date Received: 5/19/2022

Field Sample #: GW-21_5.16.22 | Sampled: 5/16/2022 11:30

Sample ID: 22E1253-03

Sample Matrix: Ground Water

Sample Flags: RL-11

Volatile Organic Compounds by GC/MS

Analyte	Results	RL	DL	Units	Dilution	Flag/Qual	Method	Date Prepared	Date/Time Analyzed	Analyst
Acetone	ND	100	4.1	µg/L	2	V-05	SW-846 8260D	5/20/22	5/20/22 19:12	MFF
Acrylonitrile	ND	10	1.1	µg/L	2		SW-846 8260D	5/20/22	5/20/22 19:12	MFF
tert-Amyl Methyl Ether (TAME)	ND	1.0	0.29	µg/L	2		SW-846 8260D	5/20/22	5/20/22 19:12	MFF
Benzene	ND	2.0	0.40	µg/L	2		SW-846 8260D	5/20/22	5/20/22 19:12	MFF
Bromobenzene	ND	2.0	0.30	µg/L	2		SW-846 8260D	5/20/22	5/20/22 19:12	MFF
Bromochloromethane	ND	2.0	0.61	µg/L	2		SW-846 8260D	5/20/22	5/20/22 19:12	MFF
Bromodichloromethane	ND	1.0	0.36	µg/L	2		SW-846 8260D	5/20/22	5/20/22 19:12	MFF
Bromoform	ND	2.0	0.77	µg/L	2		SW-846 8260D	5/20/22	5/20/22 19:12	MFF
Bromomethane	ND	4.0	3.1	µg/L	2		SW-846 8260D	5/20/22	5/20/22 19:12	MFF
2-Butanone (MEK)	ND	40	3.2	µg/L	2	V-05	SW-846 8260D	5/20/22	5/20/22 19:12	MFF
tert-Butyl Alcohol (TBA)	ND	40	9.4	µg/L	2		SW-846 8260D	5/20/22	5/20/22 19:12	MFF
n-Butylbenzene	ND	2.0	0.30	µg/L	2		SW-846 8260D	5/20/22	5/20/22 19:12	MFF
sec-Butylbenzene	ND	2.0	0.22	µg/L	2		SW-846 8260D	5/20/22	5/20/22 19:12	MFF
tert-Butylbenzene	ND	2.0	0.26	µg/L	2		SW-846 8260D	5/20/22	5/20/22 19:12	MFF
tert-Butyl Ethyl Ether (TBEE)	ND	1.0	0.30	µg/L	2		SW-846 8260D	5/20/22	5/20/22 19:12	MFF
Carbon Disulfide	ND	10	2.9	µg/L	2		SW-846 8260D	5/20/22	5/20/22 19:12	MFF
Carbon Tetrachloride	ND	10	0.33	µg/L	2		SW-846 8260D	5/20/22	5/20/22 19:12	MFF
Chlorobenzene	ND	2.0	0.21	µg/L	2		SW-846 8260D	5/20/22	5/20/22 19:12	MFF
Chlorodibromomethane	ND	1.0	0.44	µg/L	2		SW-846 8260D	5/20/22	5/20/22 19:12	MFF
Chloroethane	ND	4.0	0.64	µg/L	2		SW-846 8260D	5/20/22	5/20/22 19:12	MFF
Chloroform	ND	4.0	0.34	µg/L	2		SW-846 8260D	5/20/22	5/20/22 19:12	MFF
Chloromethane	ND	4.0	1.0	µg/L	2		SW-846 8260D	5/20/22	5/20/22 19:12	MFF
2-Chlorotoluene	ND	2.0	0.23	µg/L	2		SW-846 8260D	5/20/22	5/20/22 19:12	MFF
4-Chlorotoluene	ND	2.0	0.24	µg/L	2		SW-846 8260D	5/20/22	5/20/22 19:12	MFF
1,2-Dibromo-3-chloropropane (DBCP)	ND	10	1.6	µg/L	2		SW-846 8260D	5/20/22	5/20/22 19:12	MFF
1,2-Dibromoethane (EDB)	ND	1.0	0.34	µg/L	2		SW-846 8260D	5/20/22	5/20/22 19:12	MFF
Dibromomethane	ND	2.0	0.71	µg/L	2		SW-846 8260D	5/20/22	5/20/22 19:12	MFF
1,2-Dichlorobenzene	ND	2.0	0.24	µg/L	2		SW-846 8260D	5/20/22	5/20/22 19:12	MFF
1,3-Dichlorobenzene	ND	2.0	0.24	µg/L	2		SW-846 8260D	5/20/22	5/20/22 19:12	MFF
1,4-Dichlorobenzene	ND	2.0	0.26	µg/L	2		SW-846 8260D	5/20/22	5/20/22 19:12	MFF
trans-1,4-Dichloro-2-butene	ND	4.0	3.2	µg/L	2		SW-846 8260D	5/20/22	5/20/22 19:12	MFF
Dichlorodifluoromethane (Freon 12)	ND	4.0	0.38	µg/L	2		SW-846 8260D	5/20/22	5/20/22 19:12	MFF
1,1-Dichloroethane	ND	2.0	0.28	µg/L	2		SW-846 8260D	5/20/22	5/20/22 19:12	MFF
1,2-Dichloroethane	ND	2.0	0.62	µg/L	2		SW-846 8260D	5/20/22	5/20/22 19:12	MFF
1,1-Dichloroethylene	ND	2.0	0.28	µg/L	2		SW-846 8260D	5/20/22	5/20/22 19:12	MFF
cis-1,2-Dichloroethylene	3.7	2.0	0.29	µg/L	2		SW-846 8260D	5/20/22	5/20/22 19:12	MFF
trans-1,2-Dichloroethylene	ND	2.0	0.34	µg/L	2		SW-846 8260D	5/20/22	5/20/22 19:12	MFF
1,2-Dichloropropane	ND	2.0	0.36	µg/L	2		SW-846 8260D	5/20/22	5/20/22 19:12	MFF
1,3-Dichloropropane	ND	1.0	0.26	µg/L	2		SW-846 8260D	5/20/22	5/20/22 19:12	MFF
2,2-Dichloropropane	ND	2.0	0.65	µg/L	2		SW-846 8260D	5/20/22	5/20/22 19:12	MFF
1,1-Dichloropropene	ND	4.0	0.30	µg/L	2		SW-846 8260D	5/20/22	5/20/22 19:12	MFF
cis-1,3-Dichloropropene	ND	1.0	0.32	µg/L	2		SW-846 8260D	5/20/22	5/20/22 19:12	MFF
trans-1,3-Dichloropropene	ND	1.0	0.34	µg/L	2		SW-846 8260D	5/20/22	5/20/22 19:12	MFF
Diethyl Ether	ND	4.0	0.36	µg/L	2		SW-846 8260D	5/20/22	5/20/22 19:12	MFF

DRAFT

con-test® A Pace Analytical® Laboratory

39 Spruce Street * East Longmeadow, MA 01028 * FAX 413/525-6405 * TEL. 413/525-2332

Project Location: Elton St and Linwood St | Sample Description: | Work Order: 22E1253

Date Received: 5/19/2022

Field Sample #: GW-21_5.16.22 | Sampled: 5/16/2022 11:30

Sample ID: 22E1253-03

Sample Matrix: Ground Water

Sample Flags: RL-11

Volatile Organic Compounds by GC/MS

Analyte	Results	RL	DL	Units	Dilution	Flag/Qual	Method	Date Prepared	Date/Time Analyzed	Analyst
Diisopropyl Ether (DIPE)	ND	1.0	0.26	µg/L	2		SW-846 8260D	5/20/22	5/20/22 19:12	MFF
1,4-Dioxane	ND	100	41	µg/L	2		SW-846 8260D	5/20/22	5/20/22 19:12	MFF
Ethylbenzene	ND	2.0	0.43	µg/L	2		SW-846 8260D	5/20/22	5/20/22 19:12	MFF
Hexachlorobutadiene	ND	1.2	0.91	µg/L	2		SW-846 8260D	5/20/22	5/20/22 19:12	MFF
2-Hexanone (MBK)	ND	20	2.2	µg/L	2	V-05	SW-846 8260D	5/20/22	5/20/22 19:12	MFF
Isopropylbenzene (Cumene)	ND	2.0	0.22	µg/L	2		SW-846 8260D	5/20/22	5/20/22 19:12	MFF
p-Isopropyltoluene (p-Cymene)	ND	2.0	0.19	µg/L	2		SW-846 8260D	5/20/22	5/20/22 19:12	MFF
Methyl Acetate	ND	2.0	0.91	µg/L	2		SW-846 8260D	5/20/22	5/20/22 19:12	MFF
Methyl tert-Butyl Ether (MTBE)	ND	2.0	0.34	µg/L	2		SW-846 8260D	5/20/22	5/20/22 19:12	MFF
Methyl Cyclohexane	ND	2.0	0.49	µg/L	2		SW-846 8260D	5/20/22	5/20/22 19:12	MFF
Methylene Chloride	ND	10	0.47	µg/L	2		SW-846 8260D	5/20/22	5/20/22 19:12	MFF
4-Methyl-2-pentanone (MIBK)	ND	20	2.6	µg/L	2		SW-846 8260D	5/20/22	5/20/22 19:12	MFF
Naphthalene	ND	4.0	0.49	µg/L	2	V-05	SW-846 8260D	5/20/22	5/20/22 19:12	MFF
n-Propylbenzene	0.18	2.0	0.17	µg/L	2	J	SW-846 8260D	5/20/22	5/20/22 19:12	MFF
Styrene	ND	2.0	0.21	µg/L	2		SW-846 8260D	5/20/22	5/20/22 19:12	MFF
1,1,1,2-Tetrachloroethane	ND	2.0	0.36	µg/L	2		SW-846 8260D	5/20/22	5/20/22 19:12	MFF
1,1,2,2-Tetrachloroethane	ND	1.0	0.25	µg/L	2		SW-846 8260D	5/20/22	5/20/22 19:12	MFF
Tetrachloroethylene	18	2.0	0.37	µg/L	2		SW-846 8260D	5/20/22	5/20/22 19:12	MFF
Tetrahydrofuran	ND	20	0.98	µg/L	2		SW-846 8260D	5/20/22	5/20/22 19:12	MFF
Toluene	1.2	2.0	0.45	µg/L	2	J	SW-846 8260D	5/20/22	5/20/22 19:12	MFF
1,2,3-Trichlorobenzene	ND	10	0.61	µg/L	2		SW-846 8260D	5/20/22	5/20/22 19:12	MFF
1,2,4-Trichlorobenzene	ND	2.0	0.50	µg/L	2		SW-846 8260D	5/20/22	5/20/22 19:12	MFF
1,3,5-Trichlorobenzene	ND	2.0	0.42	µg/L	2		SW-846 8260D	5/20/22	5/20/22 19:12	MFF
1,1,1-Trichloroethane	ND	2.0	0.34	µg/L	2		SW-846 8260D	5/20/22	5/20/22 19:12	MFF
1,1,2-Trichloroethane	ND	2.0	0.37	µg/L	2		SW-846 8260D	5/20/22	5/20/22 19:12	MFF
Trichloroethylene	180	2.0	0.38	µg/L	2		SW-846 8260D	5/20/22	5/20/22 19:12	MFF
Trichlorofluoromethane (Freon 11)	ND	4.0	0.35	µg/L	2		SW-846 8260D	5/20/22	5/20/22 19:12	MFF
1,2,3-Trichloropropane	ND	4.0	0.56	µg/L	2		SW-846 8260D	5/20/22	5/20/22 19:12	MFF
1,1,2-Trichloro-1,2,2-trifluoroethane (Freon 113)	ND	2.0	0.45	µg/L	2		SW-846 8260D	5/20/22	5/20/22 19:12	MFF
1,2,4-Trimethylbenzene	2.4	2.0	0.40	µg/L	2		SW-846 8260D	5/20/22	5/20/22 19:12	MFF
1,3,5-Trimethylbenzene	1.2	2.0	0.23	µg/L	2	J	SW-846 8260D	5/20/22	5/20/22 19:12	MFF
Vinyl Chloride	ND	4.0	0.42	µg/L	2		SW-846 8260D	5/20/22	5/20/22 19:12	MFF
m+p Xylene	1.6	4.0	0.92	µg/L	2	J	SW-846 8260D	5/20/22	5/20/22 19:12	MFF
o-Xylene	0.62	2.0	0.46	µg/L	2	J	SW-846 8260D	5/20/22	5/20/22 19:12	MFF

Surrogates	% Recovery	Recovery Limits	Flag/Qual	
1,2-Dichloroethane-d4	97.3	70-130		5/20/22 19:12
Toluene-d8	101	70-130		5/20/22 19:12
4-Bromofluorobenzene	96.7	70-130		5/20/22 19:12

DRAFT

con-test® A Pace Analytical® Laboratory

39 Spruce Street * East Longmeadow, MA 01028 * FAX 413/525-6405 * TEL. 413/525-2332

Project Location: Elton St and Linwood St | Sample Description: | Work Order: 22E1253

Date Received: 5/19/2022

Field Sample #: GW-22_5.16.22 | Sampled: 5/16/2022 13:45

Sample ID: 22E1253-04

Sample Matrix: Ground Water

Volatile Organic Compounds by GC/MS

Analyte	Results	RL	DL	Units	Dilution	Flag/Qual	Method	Date Prepared	Date/Time Analyzed	Analyst
Acetone	5.1	50	2.0	µg/L	1	J	SW-846 8260D	5/23/22	5/25/22 12:07	MFF
Acrylonitrile	ND	5.0	0.55	µg/L	1		SW-846 8260D	5/23/22	5/25/22 12:07	MFF
tert-Amyl Methyl Ether (TAME)	ND	0.50	0.14	µg/L	1		SW-846 8260D	5/23/22	5/25/22 12:07	MFF
Benzene	ND	1.0	0.20	µg/L	1		SW-846 8260D	5/23/22	5/25/22 12:07	MFF
Bromobenzene	ND	1.0	0.15	µg/L	1		SW-846 8260D	5/23/22	5/25/22 12:07	MFF
Bromochloromethane	ND	1.0	0.31	µg/L	1		SW-846 8260D	5/23/22	5/25/22 12:07	MFF
Bromodichloromethane	ND	0.50	0.18	µg/L	1		SW-846 8260D	5/23/22	5/25/22 12:07	MFF
Bromoform	ND	1.0	0.38	µg/L	1		SW-846 8260D	5/23/22	5/25/22 12:07	MFF
Bromomethane	ND	2.0	1.5	µg/L	1		SW-846 8260D	5/23/22	5/25/22 12:07	MFF
2-Butanone (MEK)	ND	20	1.6	µg/L	1	V-05	SW-846 8260D	5/23/22	5/25/22 12:07	MFF
tert-Butyl Alcohol (TBA)	ND	20	4.7	µg/L	1		SW-846 8260D	5/23/22	5/25/22 12:07	MFF
n-Butylbenzene	0.34	1.0	0.15	µg/L	1	J	SW-846 8260D	5/23/22	5/25/22 12:07	MFF
sec-Butylbenzene	0.26	1.0	0.11	µg/L	1	J	SW-846 8260D	5/23/22	5/25/22 12:07	MFF
tert-Butylbenzene	ND	1.0	0.13	µg/L	1		SW-846 8260D	5/23/22	5/25/22 12:07	MFF
tert-Butyl Ethyl Ether (TBEE)	ND	0.50	0.15	µg/L	1		SW-846 8260D	5/23/22	5/25/22 12:07	MFF
Carbon Disulfide	ND	5.0	1.4	µg/L	1		SW-846 8260D	5/23/22	5/25/22 12:07	MFF
Carbon Tetrachloride	ND	5.0	0.16	µg/L	1		SW-846 8260D	5/23/22	5/25/22 12:07	MFF
Chlorobenzene	ND	1.0	0.11	µg/L	1		SW-846 8260D	5/23/22	5/25/22 12:07	MFF
Chlorodibromomethane	ND	0.50	0.22	µg/L	1		SW-846 8260D	5/23/22	5/25/22 12:07	MFF
Chloroethane	ND	2.0	0.32	µg/L	1		SW-846 8260D	5/23/22	5/25/22 12:07	MFF
Chloroform	ND	2.0	0.17	µg/L	1		SW-846 8260D	5/23/22	5/25/22 12:07	MFF
Chloromethane	ND	2.0	0.52	µg/L	1		SW-846 8260D	5/23/22	5/25/22 12:07	MFF
2-Chlorotoluene	ND	1.0	0.11	µg/L	1		SW-846 8260D	5/23/22	5/25/22 12:07	MFF
4-Chlorotoluene	ND	1.0	0.12	µg/L	1		SW-846 8260D	5/23/22	5/25/22 12:07	MFF
1,2-Dibromo-3-chloropropane (DBCP)	ND	5.0	0.80	µg/L	1		SW-846 8260D	5/23/22	5/25/22 12:07	MFF
1,2-Dibromoethane (EDB)	ND	0.50	0.17	µg/L	1		SW-846 8260D	5/23/22	5/25/22 12:07	MFF
Dibromomethane	ND	1.0	0.35	µg/L	1		SW-846 8260D	5/23/22	5/25/22 12:07	MFF
1,2-Dichlorobenzene	ND	1.0	0.12	µg/L	1		SW-846 8260D	5/23/22	5/25/22 12:07	MFF
1,3-Dichlorobenzene	ND	1.0	0.12	µg/L	1		SW-846 8260D	5/23/22	5/25/22 12:07	MFF
1,4-Dichlorobenzene	ND	1.0	0.13	µg/L	1		SW-846 8260D	5/23/22	5/25/22 12:07	MFF
trans-1,4-Dichloro-2-butene	ND	2.0	1.6	µg/L	1		SW-846 8260D	5/23/22	5/25/22 12:07	MFF
Dichlorodifluoromethane (Freon 12)	ND	2.0	0.19	µg/L	1		SW-846 8260D	5/23/22	5/25/22 12:07	MFF
1,1-Dichloroethane	ND	1.0	0.14	µg/L	1		SW-846 8260D	5/23/22	5/25/22 12:07	MFF
1,2-Dichloroethane	ND	1.0	0.31	µg/L	1		SW-846 8260D	5/23/22	5/25/22 12:07	MFF
1,1-Dichloroethylene	ND	1.0	0.14	µg/L	1		SW-846 8260D	5/23/22	5/25/22 12:07	MFF
cis-1,2-Dichloroethylene	0.41	1.0	0.15	µg/L	1	J	SW-846 8260D	5/23/22	5/25/22 12:07	MFF
trans-1,2-Dichloroethylene	ND	1.0	0.17	µg/L	1		SW-846 8260D	5/23/22	5/25/22 12:07	MFF
1,2-Dichloropropane	ND	1.0	0.18	µg/L	1		SW-846 8260D	5/23/22	5/25/22 12:07	MFF
1,3-Dichloropropane	ND	0.50	0.13	µg/L	1		SW-846 8260D	5/23/22	5/25/22 12:07	MFF
2,2-Dichloropropane	ND	1.0	0.33	µg/L	1		SW-846 8260D	5/23/22	5/25/22 12:07	MFF
1,1-Dichloropropene	ND	2.0	0.15	µg/L	1		SW-846 8260D	5/23/22	5/25/22 12:07	MFF
cis-1,3-Dichloropropene	ND	0.50	0.16	µg/L	1		SW-846 8260D	5/23/22	5/25/22 12:07	MFF
trans-1,3-Dichloropropene	ND	0.50	0.17	µg/L	1		SW-846 8260D	5/23/22	5/25/22 12:07	MFF
Diethyl Ether	ND	2.0	0.18	µg/L	1		SW-846 8260D	5/23/22	5/25/22 12:07	MFF

DRAFT

con-test® A Pace Analytical® Laboratory

39 Spruce Street * East Longmeadow, MA 01028 * FAX 413/525-6405 * TEL. 413/525-2332

Project Location: Elton St and Linwood St | Sample Description: | Work Order: 22E1253

Date Received: 5/19/2022

Field Sample #: GW-22_5.16.22 | Sampled: 5/16/2022 13:45

Sample ID: 22E1253-04

Sample Matrix: Ground Water

Volatile Organic Compounds by GC/MS

Analyte	Results	RL	DL	Units	Dilution	Flag/Qual	Method	Date Prepared	Date/Time Analyzed	Analyst
Diisopropyl Ether (DIPE)	ND	0.50	0.13	µg/L	1		SW-846 8260D	5/23/22	5/25/22 12:07	MFF
1,4-Dioxane	ND	50	21	µg/L	1		SW-846 8260D	5/23/22	5/25/22 12:07	MFF
Ethylbenzene	0.31	1.0	0.21	µg/L	1	J	SW-846 8260D	5/23/22	5/25/22 12:07	MFF
Hexachlorobutadiene	ND	0.60	0.46	µg/L	1		SW-846 8260D	5/23/22	5/25/22 12:07	MFF
2-Hexanone (MBK)	ND	10	1.1	µg/L	1		SW-846 8260D	5/23/22	5/25/22 12:07	MFF
Isopropylbenzene (Cumene)	ND	1.0	0.11	µg/L	1		SW-846 8260D	5/23/22	5/25/22 12:07	MFF
p-Isopropyltoluene (p-Cymene)	0.36	1.0	0.097	µg/L	1	J	SW-846 8260D	5/23/22	5/25/22 12:07	MFF
Methyl Acetate	ND	1.0	0.45	µg/L	1		SW-846 8260D	5/23/22	5/25/22 12:07	MFF
Methyl tert-Butyl Ether (MTBE)	0.21	1.0	0.17	µg/L	1	J	SW-846 8260D	5/23/22	5/25/22 12:07	MFF
Methyl Cyclohexane	ND	1.0	0.24	µg/L	1		SW-846 8260D	5/23/22	5/25/22 12:07	MFF
Methylene Chloride	ND	5.0	0.23	µg/L	1		SW-846 8260D	5/23/22	5/25/22 12:07	MFF
4-Methyl-2-pentanone (MIBK)	ND	10	1.3	µg/L	1		SW-846 8260D	5/23/22	5/25/22 12:07	MFF
Naphthalene	ND	2.0	0.24	µg/L	1	V-05	SW-846 8260D	5/23/22	5/25/22 12:07	MFF
n-Propylbenzene	0.27	1.0	0.086	µg/L	1	J	SW-846 8260D	5/23/22	5/25/22 12:07	MFF
Styrene	ND	1.0	0.11	µg/L	1		SW-846 8260D	5/23/22	5/25/22 12:07	MFF
1,1,1,2-Tetrachloroethane	ND	1.0	0.18	µg/L	1		SW-846 8260D	5/23/22	5/25/22 12:07	MFF
1,1,2,2-Tetrachloroethane	ND	0.50	0.13	µg/L	1		SW-846 8260D	5/23/22	5/25/22 12:07	MFF
Tetrachloroethylene	14	1.0	0.19	µg/L	1		SW-846 8260D	5/23/22	5/25/22 12:07	MFF
Tetrahydrofuran	ND	10	0.49	µg/L	1		SW-846 8260D	5/23/22	5/25/22 12:07	MFF
Toluene	0.40	1.0	0.22	µg/L	1	J	SW-846 8260D	5/23/22	5/25/22 12:07	MFF
1,2,3-Trichlorobenzene	ND	5.0	0.30	µg/L	1		SW-846 8260D	5/23/22	5/25/22 12:07	MFF
1,2,4-Trichlorobenzene	ND	1.0	0.25	µg/L	1		SW-846 8260D	5/23/22	5/25/22 12:07	MFF
1,3,5-Trichlorobenzene	ND	1.0	0.21	µg/L	1		SW-846 8260D	5/23/22	5/25/22 12:07	MFF
1,1,1-Trichloroethane	ND	1.0	0.17	µg/L	1		SW-846 8260D	5/23/22	5/25/22 12:07	MFF
1,1,2-Trichloroethane	ND	1.0	0.18	µg/L	1		SW-846 8260D	5/23/22	5/25/22 12:07	MFF
Trichloroethylene	42	1.0	0.19	µg/L	1		SW-846 8260D	5/23/22	5/25/22 12:07	MFF
Trichlorofluoromethane (Freon 11)	ND	2.0	0.18	µg/L	1		SW-846 8260D	5/23/22	5/25/22 12:07	MFF
1,2,3-Trichloropropane	ND	2.0	0.28	µg/L	1		SW-846 8260D	5/23/22	5/25/22 12:07	MFF
1,1,2-Trichloro-1,2,2-trifluoroethane (Freon 113)	ND	1.0	0.23	µg/L	1		SW-846 8260D	5/23/22	5/25/22 12:07	MFF
1,2,4-Trimethylbenzene	4.7	1.0	0.20	µg/L	1		SW-846 8260D	5/23/22	5/25/22 12:07	MFF
1,3,5-Trimethylbenzene	1.7	1.0	0.11	µg/L	1		SW-846 8260D	5/23/22	5/25/22 12:07	MFF
Vinyl Chloride	ND	2.0	0.21	µg/L	1		SW-846 8260D	5/23/22	5/25/22 12:07	MFF
m+p Xylene	1.5	2.0	0.46	µg/L	1	J	SW-846 8260D	5/23/22	5/25/22 12:07	MFF
o-Xylene	0.55	1.0	0.23	µg/L	1	J	SW-846 8260D	5/23/22	5/25/22 12:07	MFF

Surrogates	% Recovery	Recovery Limits	Flag/Qual	
1,2-Dichloroethane-d4	99.0	70-130		5/25/22 12:07
Toluene-d8	100	70-130		5/25/22 12:07
4-Bromofluorobenzene	96.3	70-130		5/25/22 12:07

DRAFT

con-test® A Pace Analytical® Laboratory

39 Spruce Street * East Longmeadow, MA 01028 * FAX 413/525-6405 * TEL. 413/525-2332

Project Location: Elton St and Linwood St | Sample Description: | Work Order: 22E1253

Date Received: 5/19/2022

Field Sample #: GW-23_5.16.22 | Sampled: 5/17/2022 08:45

Sample ID: 22E1253-05

Sample Matrix: Ground Water

Volatile Organic Compounds by GC/MS

Analyte	Results	RL	DL	Units	Dilution	Flag/Qual	Method	Date Prepared	Date/Time Analyzed	Analyst
Acetone	3.1	50	2.0	µg/L	1	J, V-05	SW-846 8260D	5/20/22	5/20/22 18:24	MFF
Acrylonitrile	ND	5.0	0.55	µg/L	1		SW-846 8260D	5/20/22	5/20/22 18:24	MFF
tert-Amyl Methyl Ether (TAME)	ND	0.50	0.14	µg/L	1		SW-846 8260D	5/20/22	5/20/22 18:24	MFF
Benzene	ND	1.0	0.20	µg/L	1		SW-846 8260D	5/20/22	5/20/22 18:24	MFF
Bromobenzene	ND	1.0	0.15	µg/L	1		SW-846 8260D	5/20/22	5/20/22 18:24	MFF
Bromochloromethane	ND	1.0	0.31	µg/L	1		SW-846 8260D	5/20/22	5/20/22 18:24	MFF
Bromodichloromethane	ND	0.50	0.18	µg/L	1		SW-846 8260D	5/20/22	5/20/22 18:24	MFF
Bromoform	ND	1.0	0.38	µg/L	1		SW-846 8260D	5/20/22	5/20/22 18:24	MFF
Bromomethane	ND	2.0	1.5	µg/L	1		SW-846 8260D	5/20/22	5/20/22 18:24	MFF
2-Butanone (MEK)	ND	20	1.6	µg/L	1	V-05	SW-846 8260D	5/20/22	5/20/22 18:24	MFF
tert-Butyl Alcohol (TBA)	ND	20	4.7	µg/L	1		SW-846 8260D	5/20/22	5/20/22 18:24	MFF
n-Butylbenzene	ND	1.0	0.15	µg/L	1		SW-846 8260D	5/20/22	5/20/22 18:24	MFF
sec-Butylbenzene	ND	1.0	0.11	µg/L	1		SW-846 8260D	5/20/22	5/20/22 18:24	MFF
tert-Butylbenzene	ND	1.0	0.13	µg/L	1		SW-846 8260D	5/20/22	5/20/22 18:24	MFF
tert-Butyl Ethyl Ether (TBEE)	ND	0.50	0.15	µg/L	1		SW-846 8260D	5/20/22	5/20/22 18:24	MFF
Carbon Disulfide	ND	5.0	1.4	µg/L	1		SW-846 8260D	5/20/22	5/20/22 18:24	MFF
Carbon Tetrachloride	ND	5.0	0.16	µg/L	1		SW-846 8260D	5/20/22	5/20/22 18:24	MFF
Chlorobenzene	ND	1.0	0.11	µg/L	1		SW-846 8260D	5/20/22	5/20/22 18:24	MFF
Chlorodibromomethane	ND	0.50	0.22	µg/L	1		SW-846 8260D	5/20/22	5/20/22 18:24	MFF
Chloroethane	ND	2.0	0.32	µg/L	1		SW-846 8260D	5/20/22	5/20/22 18:24	MFF
Chloroform	0.37	2.0	0.17	µg/L	1	J	SW-846 8260D	5/20/22	5/20/22 18:24	MFF
Chloromethane	ND	2.0	0.52	µg/L	1		SW-846 8260D	5/20/22	5/20/22 18:24	MFF
2-Chlorotoluene	ND	1.0	0.11	µg/L	1		SW-846 8260D	5/20/22	5/20/22 18:24	MFF
4-Chlorotoluene	ND	1.0	0.12	µg/L	1		SW-846 8260D	5/20/22	5/20/22 18:24	MFF
1,2-Dibromo-3-chloropropane (DBCP)	ND	5.0	0.80	µg/L	1		SW-846 8260D	5/20/22	5/20/22 18:24	MFF
1,2-Dibromoethane (EDB)	ND	0.50	0.17	µg/L	1		SW-846 8260D	5/20/22	5/20/22 18:24	MFF
Dibromomethane	ND	1.0	0.35	µg/L	1		SW-846 8260D	5/20/22	5/20/22 18:24	MFF
1,2-Dichlorobenzene	ND	1.0	0.12	µg/L	1		SW-846 8260D	5/20/22	5/20/22 18:24	MFF
1,3-Dichlorobenzene	ND	1.0	0.12	µg/L	1		SW-846 8260D	5/20/22	5/20/22 18:24	MFF
1,4-Dichlorobenzene	ND	1.0	0.13	µg/L	1		SW-846 8260D	5/20/22	5/20/22 18:24	MFF
trans-1,4-Dichloro-2-butene	ND	2.0	1.6	µg/L	1		SW-846 8260D	5/20/22	5/20/22 18:24	MFF
Dichlorodifluoromethane (Freon 12)	ND	2.0	0.19	µg/L	1		SW-846 8260D	5/20/22	5/20/22 18:24	MFF
1,1-Dichloroethane	ND	1.0	0.14	µg/L	1		SW-846 8260D	5/20/22	5/20/22 18:24	MFF
1,2-Dichloroethane	ND	1.0	0.31	µg/L	1		SW-846 8260D	5/20/22	5/20/22 18:24	MFF
1,1-Dichloroethylene	ND	1.0	0.14	µg/L	1		SW-846 8260D	5/20/22	5/20/22 18:24	MFF
cis-1,2-Dichloroethylene	0.42	1.0	0.15	µg/L	1	J	SW-846 8260D	5/20/22	5/20/22 18:24	MFF
trans-1,2-Dichloroethylene	ND	1.0	0.17	µg/L	1		SW-846 8260D	5/20/22	5/20/22 18:24	MFF
1,2-Dichloropropane	ND	1.0	0.18	µg/L	1		SW-846 8260D	5/20/22	5/20/22 18:24	MFF
1,3-Dichloropropane	ND	0.50	0.13	µg/L	1		SW-846 8260D	5/20/22	5/20/22 18:24	MFF
2,2-Dichloropropane	ND	1.0	0.33	µg/L	1		SW-846 8260D	5/20/22	5/20/22 18:24	MFF
1,1-Dichloropropene	ND	2.0	0.15	µg/L	1		SW-846 8260D	5/20/22	5/20/22 18:24	MFF
cis-1,3-Dichloropropene	ND	0.50	0.16	µg/L	1		SW-846 8260D	5/20/22	5/20/22 18:24	MFF
trans-1,3-Dichloropropene	ND	0.50	0.17	µg/L	1		SW-846 8260D	5/20/22	5/20/22 18:24	MFF
Diethyl Ether	ND	2.0	0.18	µg/L	1		SW-846 8260D	5/20/22	5/20/22 18:24	MFF

DRAFT

con-test®
A Pace Analytical® Laboratory

39 Spruce Street * East Longmeadow, MA 01028 * FAX 413/525-6405 * TEL. 413/525-2332

Project Location: Elton St and Linwood St | Sample Description: | Work Order: 22E1253

Date Received: 5/19/2022

Field Sample #: GW-23_5.16.22 | Sampled: 5/17/2022 08:45

Sample ID: 22E1253-05

Sample Matrix: Ground Water

Volatile Organic Compounds by GC/MS

Analyte	Results	RL	DL	Units	Dilution	Flag/Qual	Method	Date Prepared	Date/Time Analyzed	Analyst
Diisopropyl Ether (DIPE)	ND	0.50	0.13	µg/L	1		SW-846 8260D	5/20/22	5/20/22 18:24	MFF
1,4-Dioxane	ND	50	21	µg/L	1		SW-846 8260D	5/20/22	5/20/22 18:24	MFF
Ethylbenzene	0.30	1.0	0.21	µg/L	1	J	SW-846 8260D	5/20/22	5/20/22 18:24	MFF
Hexachlorobutadiene	ND	0.60	0.46	µg/L	1		SW-846 8260D	5/20/22	5/20/22 18:24	MFF
2-Hexanone (MBK)	ND	10	1.1	µg/L	1	V-05	SW-846 8260D	5/20/22	5/20/22 18:24	MFF
Isopropylbenzene (Cumene)	ND	1.0	0.11	µg/L	1		SW-846 8260D	5/20/22	5/20/22 18:24	MFF
p-Isopropyltoluene (p-Cymene)	ND	1.0	0.097	µg/L	1		SW-846 8260D	5/20/22	5/20/22 18:24	MFF
Methyl Acetate	ND	1.0	0.45	µg/L	1		SW-846 8260D	5/20/22	5/20/22 18:24	MFF
Methyl tert-Butyl Ether (MTBE)	ND	1.0	0.17	µg/L	1		SW-846 8260D	5/20/22	5/20/22 18:24	MFF
Methyl Cyclohexane	ND	1.0	0.24	µg/L	1		SW-846 8260D	5/20/22	5/20/22 18:24	MFF
Methylene Chloride	ND	5.0	0.23	µg/L	1		SW-846 8260D	5/20/22	5/20/22 18:24	MFF
4-Methyl-2-pentanone (MIBK)	ND	10	1.3	µg/L	1		SW-846 8260D	5/20/22	5/20/22 18:24	MFF
Naphthalene	88	2.0	0.24	µg/L	1	V-05	SW-846 8260D	5/20/22	5/20/22 18:24	MFF
n-Propylbenzene	ND	1.0	0.086	µg/L	1		SW-846 8260D	5/20/22	5/20/22 18:24	MFF
Styrene	ND	1.0	0.11	µg/L	1		SW-846 8260D	5/20/22	5/20/22 18:24	MFF
1,1,1,2-Tetrachloroethane	ND	1.0	0.18	µg/L	1		SW-846 8260D	5/20/22	5/20/22 18:24	MFF
1,1,2,2-Tetrachloroethane	ND	0.50	0.13	µg/L	1		SW-846 8260D	5/20/22	5/20/22 18:24	MFF
Tetrachloroethylene	4.5	1.0	0.19	µg/L	1		SW-846 8260D	5/20/22	5/20/22 18:24	MFF
Tetrahydrofuran	ND	10	0.49	µg/L	1		SW-846 8260D	5/20/22	5/20/22 18:24	MFF
Toluene	0.31	1.0	0.22	µg/L	1	J	SW-846 8260D	5/20/22	5/20/22 18:24	MFF
1,2,3-Trichlorobenzene	ND	5.0	0.30	µg/L	1		SW-846 8260D	5/20/22	5/20/22 18:24	MFF
1,2,4-Trichlorobenzene	ND	1.0	0.25	µg/L	1		SW-846 8260D	5/20/22	5/20/22 18:24	MFF
1,3,5-Trichlorobenzene	ND	1.0	0.21	µg/L	1		SW-846 8260D	5/20/22	5/20/22 18:24	MFF
1,1,1-Trichloroethane	ND	1.0	0.17	µg/L	1		SW-846 8260D	5/20/22	5/20/22 18:24	MFF
1,1,2-Trichloroethane	ND	1.0	0.18	µg/L	1		SW-846 8260D	5/20/22	5/20/22 18:24	MFF
Trichloroethylene	3.3	1.0	0.19	µg/L	1		SW-846 8260D	5/20/22	5/20/22 18:24	MFF
Trichlorofluoromethane (Freon 11)	ND	2.0	0.18	µg/L	1		SW-846 8260D	5/20/22	5/20/22 18:24	MFF
1,2,3-Trichloropropane	ND	2.0	0.28	µg/L	1		SW-846 8260D	5/20/22	5/20/22 18:24	MFF
1,1,2-Trichloro-1,2,2-trifluoroethane (Freon 113)	ND	1.0	0.23	µg/L	1		SW-846 8260D	5/20/22	5/20/22 18:24	MFF
1,2,4-Trimethylbenzene	0.23	1.0	0.20	µg/L	1	J	SW-846 8260D	5/20/22	5/20/22 18:24	MFF
1,3,5-Trimethylbenzene	ND	1.0	0.11	µg/L	1		SW-846 8260D	5/20/22	5/20/22 18:24	MFF
Vinyl Chloride	ND	2.0	0.21	µg/L	1		SW-846 8260D	5/20/22	5/20/22 18:24	MFF
m+p Xylene	ND	2.0	0.46	µg/L	1		SW-846 8260D	5/20/22	5/20/22 18:24	MFF
o-Xylene	ND	1.0	0.23	µg/L	1		SW-846 8260D	5/20/22	5/20/22 18:24	MFF

Surrogates	% Recovery	Recovery Limits	Flag/Qual	
1,2-Dichloroethane-d4	97.0	70-130		5/20/22 18:24
Toluene-d8	100	70-130		5/20/22 18:24
4-Bromofluorobenzene	96.3	70-130		5/20/22 18:24

DRAFT

con-test® A Pace Analytical® Laboratory

39 Spruce Street * East Longmeadow, MA 01028 * FAX 413/525-6405 * TEL. 413/525-2332

Project Location: Elton St and Linwood St | Sample Description: | Work Order: 22E1253

Date Received: 5/19/2022

Field Sample #: DUP-1_5.16.22 | Sampled: 5/16/2022 00:00

Sample ID: 22E1253-06

Sample Matrix: Ground Water

Sample Flags: RL-11

Volatile Organic Compounds by GC/MS

Analyte	Results	RL	DL	Units	Dilution	Flag/Qual	Method	Date Prepared	Date/Time Analyzed	Analyst
Acetone	ND	50000	2000	µg/L	1000	V-05	SW-846 8260D	5/20/22	5/20/22 19:36	MFF
Acrylonitrile	ND	5000	550	µg/L	1000		SW-846 8260D	5/20/22	5/20/22 19:36	MFF
tert-Amyl Methyl Ether (TAME)	ND	500	140	µg/L	1000		SW-846 8260D	5/20/22	5/20/22 19:36	MFF
Benzene	ND	1000	200	µg/L	1000		SW-846 8260D	5/20/22	5/20/22 19:36	MFF
Bromobenzene	ND	1000	150	µg/L	1000		SW-846 8260D	5/20/22	5/20/22 19:36	MFF
Bromochloromethane	ND	1000	310	µg/L	1000		SW-846 8260D	5/20/22	5/20/22 19:36	MFF
Bromodichloromethane	ND	500	180	µg/L	1000		SW-846 8260D	5/20/22	5/20/22 19:36	MFF
Bromoform	ND	1000	380	µg/L	1000		SW-846 8260D	5/20/22	5/20/22 19:36	MFF
Bromomethane	ND	2000	1500	µg/L	1000		SW-846 8260D	5/20/22	5/20/22 19:36	MFF
2-Butanone (MEK)	ND	20000	1600	µg/L	1000	V-05	SW-846 8260D	5/20/22	5/20/22 19:36	MFF
tert-Butyl Alcohol (TBA)	ND	20000	4700	µg/L	1000		SW-846 8260D	5/20/22	5/20/22 19:36	MFF
n-Butylbenzene	ND	1000	150	µg/L	1000		SW-846 8260D	5/20/22	5/20/22 19:36	MFF
sec-Butylbenzene	ND	1000	110	µg/L	1000		SW-846 8260D	5/20/22	5/20/22 19:36	MFF
tert-Butylbenzene	ND	1000	130	µg/L	1000		SW-846 8260D	5/20/22	5/20/22 19:36	MFF
tert-Butyl Ethyl Ether (TBEE)	ND	500	150	µg/L	1000		SW-846 8260D	5/20/22	5/20/22 19:36	MFF
Carbon Disulfide	ND	5000	1400	µg/L	1000		SW-846 8260D	5/20/22	5/20/22 19:36	MFF
Carbon Tetrachloride	ND	5000	160	µg/L	1000		SW-846 8260D	5/20/22	5/20/22 19:36	MFF
Chlorobenzene	ND	1000	110	µg/L	1000		SW-846 8260D	5/20/22	5/20/22 19:36	MFF
Chlorodibromomethane	ND	500	220	µg/L	1000		SW-846 8260D	5/20/22	5/20/22 19:36	MFF
Chloroethane	ND	2000	320	µg/L	1000		SW-846 8260D	5/20/22	5/20/22 19:36	MFF
Chloroform	ND	2000	170	µg/L	1000		SW-846 8260D	5/20/22	5/20/22 19:36	MFF
Chloromethane	ND	2000	520	µg/L	1000		SW-846 8260D	5/20/22	5/20/22 19:36	MFF
2-Chlorotoluene	ND	1000	110	µg/L	1000		SW-846 8260D	5/20/22	5/20/22 19:36	MFF
4-Chlorotoluene	ND	1000	120	µg/L	1000		SW-846 8260D	5/20/22	5/20/22 19:36	MFF
1,2-Dibromo-3-chloropropane (DBCP)	ND	5000	800	µg/L	1000		SW-846 8260D	5/20/22	5/20/22 19:36	MFF
1,2-Dibromoethane (EDB)	ND	500	170	µg/L	1000		SW-846 8260D	5/20/22	5/20/22 19:36	MFF
Dibromomethane	ND	1000	350	µg/L	1000		SW-846 8260D	5/20/22	5/20/22 19:36	MFF
1,2-Dichlorobenzene	ND	1000	120	µg/L	1000		SW-846 8260D	5/20/22	5/20/22 19:36	MFF
1,3-Dichlorobenzene	ND	1000	120	µg/L	1000		SW-846 8260D	5/20/22	5/20/22 19:36	MFF
1,4-Dichlorobenzene	ND	1000	130	µg/L	1000		SW-846 8260D	5/20/22	5/20/22 19:36	MFF
trans-1,4-Dichloro-2-butene	ND	2000	1600	µg/L	1000		SW-846 8260D	5/20/22	5/20/22 19:36	MFF
Dichlorodifluoromethane (Freon 12)	ND	2000	190	µg/L	1000		SW-846 8260D	5/20/22	5/20/22 19:36	MFF
1,1-Dichloroethane	ND	1000	140	µg/L	1000		SW-846 8260D	5/20/22	5/20/22 19:36	MFF
1,2-Dichloroethane	ND	1000	310	µg/L	1000		SW-846 8260D	5/20/22	5/20/22 19:36	MFF
1,1-Dichloroethylene	ND	1000	140	µg/L	1000		SW-846 8260D	5/20/22	5/20/22 19:36	MFF
cis-1,2-Dichloroethylene	17000	1000	150	µg/L	1000		SW-846 8260D	5/20/22	5/20/22 19:36	MFF
trans-1,2-Dichloroethylene	ND	1000	170	µg/L	1000		SW-846 8260D	5/20/22	5/20/22 19:36	MFF
1,2-Dichloropropane	ND	1000	180	µg/L	1000		SW-846 8260D	5/20/22	5/20/22 19:36	MFF
1,3-Dichloropropane	ND	500	130	µg/L	1000		SW-846 8260D	5/20/22	5/20/22 19:36	MFF
2,2-Dichloropropane	ND	1000	330	µg/L	1000		SW-846 8260D	5/20/22	5/20/22 19:36	MFF
1,1-Dichloropropene	ND	2000	150	µg/L	1000		SW-846 8260D	5/20/22	5/20/22 19:36	MFF
cis-1,3-Dichloropropene	ND	500	160	µg/L	1000		SW-846 8260D	5/20/22	5/20/22 19:36	MFF
trans-1,3-Dichloropropene	ND	500	170	µg/L	1000		SW-846 8260D	5/20/22	5/20/22 19:36	MFF
Diethyl Ether	ND	2000	180	µg/L	1000		SW-846 8260D	5/20/22	5/20/22 19:36	MFF

DRAFT

con-test® A Pace Analytical® Laboratory

39 Spruce Street * East Longmeadow, MA 01028 * FAX 413/525-6405 * TEL. 413/525-2332

Project Location: Elton St and Linwood St | Sample Description: | Work Order: 22E1253

Date Received: 5/19/2022

Field Sample #: DUP-1_5.16.22 | Sampled: 5/16/2022 00:00

Sample ID: 22E1253-06

Sample Matrix: Ground Water

Sample Flags: RL-11

Volatile Organic Compounds by GC/MS

Analyte	Results	RL	DL	Units	Dilution	Flag/Qual	Method	Date Prepared	Date/Time Analyzed	Analyst
Diisopropyl Ether (DIPE)	ND	500	130	µg/L	1000		SW-846 8260D	5/20/22	5/20/22 19:36	MFF
1,4-Dioxane	ND	50000	21000	µg/L	1000		SW-846 8260D	5/20/22	5/20/22 19:36	MFF
Ethylbenzene	ND	1000	210	µg/L	1000		SW-846 8260D	5/20/22	5/20/22 19:36	MFF
Hexachlorobutadiene	ND	600	460	µg/L	1000		SW-846 8260D	5/20/22	5/20/22 19:36	MFF
2-Hexanone (MBK)	ND	10000	1100	µg/L	1000	V-05	SW-846 8260D	5/20/22	5/20/22 19:36	MFF
Isopropylbenzene (Cumene)	ND	1000	110	µg/L	1000		SW-846 8260D	5/20/22	5/20/22 19:36	MFF
p-Isopropyltoluene (p-Cymene)	ND	1000	97	µg/L	1000		SW-846 8260D	5/20/22	5/20/22 19:36	MFF
Methyl Acetate	ND	1000	450	µg/L	1000		SW-846 8260D	5/20/22	5/20/22 19:36	MFF
Methyl tert-Butyl Ether (MTBE)	ND	1000	170	µg/L	1000		SW-846 8260D	5/20/22	5/20/22 19:36	MFF
Methyl Cyclohexane	ND	1000	240	µg/L	1000		SW-846 8260D	5/20/22	5/20/22 19:36	MFF
Methylene Chloride	ND	5000	230	µg/L	1000		SW-846 8260D	5/20/22	5/20/22 19:36	MFF
4-Methyl-2-pentanone (MIBK)	ND	10000	1300	µg/L	1000		SW-846 8260D	5/20/22	5/20/22 19:36	MFF
Naphthalene	ND	2000	240	µg/L	1000	V-05	SW-846 8260D	5/20/22	5/20/22 19:36	MFF
n-Propylbenzene	ND	1000	86	µg/L	1000		SW-846 8260D	5/20/22	5/20/22 19:36	MFF
Styrene	ND	1000	110	µg/L	1000		SW-846 8260D	5/20/22	5/20/22 19:36	MFF
1,1,1,2-Tetrachloroethane	ND	1000	180	µg/L	1000		SW-846 8260D	5/20/22	5/20/22 19:36	MFF
1,1,2,2-Tetrachloroethane	ND	500	130	µg/L	1000		SW-846 8260D	5/20/22	5/20/22 19:36	MFF
Tetrachloroethylene	2400	1000	190	µg/L	1000		SW-846 8260D	5/20/22	5/20/22 19:36	MFF
Tetrahydrofuran	ND	10000	490	µg/L	1000		SW-846 8260D	5/20/22	5/20/22 19:36	MFF
Toluene	670	1000	220	µg/L	1000	J	SW-846 8260D	5/20/22	5/20/22 19:36	MFF
1,2,3-Trichlorobenzene	ND	5000	300	µg/L	1000		SW-846 8260D	5/20/22	5/20/22 19:36	MFF
1,2,4-Trichlorobenzene	ND	1000	250	µg/L	1000		SW-846 8260D	5/20/22	5/20/22 19:36	MFF
1,3,5-Trichlorobenzene	ND	1000	210	µg/L	1000		SW-846 8260D	5/20/22	5/20/22 19:36	MFF
1,1,1-Trichloroethane	ND	1000	170	µg/L	1000		SW-846 8260D	5/20/22	5/20/22 19:36	MFF
1,1,2-Trichloroethane	ND	1000	180	µg/L	1000		SW-846 8260D	5/20/22	5/20/22 19:36	MFF
Trichloroethylene	120000	1000	190	µg/L	1000		SW-846 8260D	5/20/22	5/20/22 19:36	MFF
Trichlorofluoromethane (Freon 11)	260	2000	180	µg/L	1000	J	SW-846 8260D	5/20/22	5/20/22 19:36	MFF
1,2,3-Trichloropropane	ND	2000	280	µg/L	1000		SW-846 8260D	5/20/22	5/20/22 19:36	MFF
1,1,2-Trichloro-1,2,2-trifluoroethane (Freon 113)	ND	1000	230	µg/L	1000		SW-846 8260D	5/20/22	5/20/22 19:36	MFF
1,2,4-Trimethylbenzene	420	1000	200	µg/L	1000	J	SW-846 8260D	5/20/22	5/20/22 19:36	MFF
1,3,5-Trimethylbenzene	140	1000	110	µg/L	1000	J	SW-846 8260D	5/20/22	5/20/22 19:36	MFF
Vinyl Chloride	ND	2000	210	µg/L	1000		SW-846 8260D	5/20/22	5/20/22 19:36	MFF
m+p Xylene	ND	2000	460	µg/L	1000		SW-846 8260D	5/20/22	5/20/22 19:36	MFF
o-Xylene	ND	1000	230	µg/L	1000		SW-846 8260D	5/20/22	5/20/22 19:36	MFF

Surrogates	% Recovery	Recovery Limits	Flag/Qual	
1,2-Dichloroethane-d4	98.5	70-130		5/20/22 19:36
Toluene-d8	101	70-130		5/20/22 19:36
4-Bromofluorobenzene	98.2	70-130		5/20/22 19:36

DRAFT

con-test® A Pace Analytical® Laboratory

39 Spruce Street * East Longmeadow, MA 01028 * FAX 413/525-6405 * TEL. 413/525-2332

Sample Extraction Data

Prep Method: SW-846 5030B **Analytical Method: SW-846 8260D**

Lab Number [Field ID]	Batch	Initial [mL]	Final [mL]	Date
22E1253-01 [GW-19_5.16.22]	B308922	5	5.00	05/20/22
22E1253-03 [GW-21_5.16.22]	B308922	2.5	5.00	05/20/22
22E1253-05 [GW-23_5.16.22]	B308922	5	5.00	05/20/22
22E1253-06 [DUP-1_5.16.22]	B308922	0.005	5.00	05/20/22

Prep Method: SW-846 5030B **Analytical Method: SW-846 8260D**

Lab Number [Field ID]	Batch	Initial [mL]	Final [mL]	Date
22E1253-04 [GW-22_5.16.22]	B309024	5	5.00	05/23/22

DRAFT

con-test® A Pace Analytical® Laboratory

39 Spruce Street * East Longmeadow, MA 01028 * FAX 413/525-6405 * TEL. 413/525-2332

QUALITY CONTROL

Volatile Organic Compounds by GC/MS - Quality Control

Analyte	Result	Reporting Limit	Units	Spike Level	Source Result	%REC	%REC Limits	RPD	RPD Limit	Notes
Batch B308922 - SW-846 5030B										
Blank (B308922-BLK1)				Prepared & Analyzed: 05/20/22						
Acetone	ND	50	µg/L							V-05
Acrylonitrile	ND	5.0	µg/L							
tert-Amyl Methyl Ether (TAME)	ND	0.50	µg/L							
Benzene	ND	1.0	µg/L							
Bromobenzene	ND	1.0	µg/L							
Bromochloromethane	ND	1.0	µg/L							
Bromodichloromethane	ND	0.50	µg/L							
Bromoform	ND	1.0	µg/L							
Bromomethane	ND	2.0	µg/L							
2-Butanone (MEK)	ND	20	µg/L							V-05
tert-Butyl Alcohol (TBA)	ND	20	µg/L							
n-Butylbenzene	ND	1.0	µg/L							
sec-Butylbenzene	ND	1.0	µg/L							
tert-Butylbenzene	ND	1.0	µg/L							
tert-Butyl Ethyl Ether (TBEE)	ND	0.50	µg/L							
Carbon Disulfide	ND	5.0	µg/L							
Carbon Tetrachloride	ND	5.0	µg/L							
Chlorobenzene	ND	1.0	µg/L							
Chlorodibromomethane	ND	0.50	µg/L							
Chloroethane	ND	2.0	µg/L							
Chloroform	ND	2.0	µg/L							
Chloromethane	ND	2.0	µg/L							
2-Chlorotoluene	ND	1.0	µg/L							
4-Chlorotoluene	ND	1.0	µg/L							
1,2-Dibromo-3-chloropropane (DBCP)	ND	5.0	µg/L							
1,2-Dibromoethane (EDB)	ND	0.50	µg/L							
Dibromomethane	ND	1.0	µg/L							
1,2-Dichlorobenzene	ND	1.0	µg/L							
1,3-Dichlorobenzene	ND	1.0	µg/L							
1,4-Dichlorobenzene	ND	1.0	µg/L							
trans-1,4-Dichloro-2-butene	ND	2.0	µg/L							
Dichlorodifluoromethane (Freon 12)	ND	2.0	µg/L							
1,1-Dichloroethane	ND	1.0	µg/L							
1,2-Dichloroethane	ND	1.0	µg/L							
1,1-Dichloroethylene	ND	1.0	µg/L							
cis-1,2-Dichloroethylene	ND	1.0	µg/L							
trans-1,2-Dichloroethylene	ND	1.0	µg/L							
1,2-Dichloropropane	ND	1.0	µg/L							
1,3-Dichloropropane	ND	0.50	µg/L							
2,2-Dichloropropane	ND	1.0	µg/L							
1,1-Dichloropropene	ND	2.0	µg/L							
cis-1,3-Dichloropropene	ND	0.50	µg/L							
trans-1,3-Dichloropropene	ND	0.50	µg/L							
Diethyl Ether	ND	2.0	µg/L							
Diisopropyl Ether (DIPE)	ND	0.50	µg/L							
1,4-Dioxane	ND	50	µg/L							
Ethylbenzene	ND	1.0	µg/L							
Hexachlorobutadiene	ND	0.60	µg/L							
2-Hexanone (MBK)	ND	10	µg/L							V-05
Isopropylbenzene (Cumene)	ND	1.0	µg/L							
p-Isopropyltoluene (p-Cymene)	ND	1.0	µg/L							
Methyl Acetate	ND	1.0	µg/L							

DRAFT

con-test® A Pace Analytical® Laboratory

39 Spruce Street * East Longmeadow, MA 01028 * FAX 413/525-6405 * TEL. 413/525-2332

QUALITY CONTROL

Volatile Organic Compounds by GC/MS - Quality Control

Analyte	Result	Reporting Limit	Units	Spike Level	Source Result	%REC		%REC Limits	RPD	RPD Limit	Notes	
Batch B308922 - SW-846 5030B												
Blank (B308922-BLK1)				Prepared & Analyzed: 05/20/22								
Methyl tert-Butyl Ether (MTBE)	ND	1.0	µg/L									
Methyl Cyclohexane	ND	1.0	µg/L									
Methylene Chloride	ND	5.0	µg/L									
4-Methyl-2-pentanone (MIBK)	ND	10	µg/L									
Naphthalene	ND	2.0	µg/L								V-05	
n-Propylbenzene	ND	1.0	µg/L									
Styrene	ND	1.0	µg/L									
1,1,1,2-Tetrachloroethane	ND	1.0	µg/L									
1,1,2,2-Tetrachloroethane	ND	0.50	µg/L									
Tetrachloroethylene	ND	1.0	µg/L									
Tetrahydrofuran	ND	10	µg/L									
Toluene	0.24	1.0	µg/L								J	
1,2,3-Trichlorobenzene	ND	5.0	µg/L									
1,2,4-Trichlorobenzene	ND	1.0	µg/L									
1,3,5-Trichlorobenzene	ND	1.0	µg/L									
1,1,1-Trichloroethane	ND	1.0	µg/L									
1,1,2-Trichloroethane	ND	1.0	µg/L									
Trichloroethylene	ND	1.0	µg/L									
Trichlorofluoromethane (Freon 11)	ND	2.0	µg/L									
1,2,3-Trichloropropane	ND	2.0	µg/L									
1,1,2-Trichloro-1,2,2-trifluoroethane (Freon 113)	ND	1.0	µg/L									
1,2,4-Trimethylbenzene	ND	1.0	µg/L									
1,3,5-Trimethylbenzene	ND	1.0	µg/L									
Vinyl Chloride	ND	2.0	µg/L									
m+p Xylene	ND	2.0	µg/L									
o-Xylene	ND	1.0	µg/L									
Surrogate: 1,2-Dichloroethane-d4	*24.0*		µg/L	25.0		95.8		70-130				
Surrogate: Toluene-d8	*25.1*		µg/L	25.0		100		70-130				
Surrogate: 4-Bromofluorobenzene	*23.2*		µg/L	25.0		92.8		70-130				
LCS (B308922-BS1)				Prepared & Analyzed: 05/20/22								
Acetone	80.1	50	µg/L	100		80.1		70-160			V-05	†
Acrylonitrile	8.46	5.0	µg/L	10.0		84.6		70-130				
tert-Amyl Methyl Ether (TAME)	11.2	0.50	µg/L	10.0		112		70-130				
Benzene	10.1	1.0	µg/L	10.0		101		70-130				
Bromobenzene	9.95	1.0	µg/L	10.0		99.5		70-130				
Bromochloromethane	10.4	1.0	µg/L	10.0		104		70-130				
Bromodichloromethane	11.1	0.50	µg/L	10.0		111		70-130				
Bromoform	10.4	1.0	µg/L	10.0		104		70-130				
Bromomethane	12.4	2.0	µg/L	10.0		124		40-160				†
2-Butanone (MEK)	71.7	20	µg/L	100		71.7		40-160			V-05	†
tert-Butyl Alcohol (TBA)	84.7	20	µg/L	100		84.7		40-160				†
n-Butylbenzene	9.70	1.0	µg/L	10.0		97.0		70-130				
sec-Butylbenzene	10.6	1.0	µg/L	10.0		106		70-130				
tert-Butylbenzene	11.0	1.0	µg/L	10.0		110		70-130				
tert-Butyl Ethyl Ether (TBEE)	10.2	0.50	µg/L	10.0		102		70-130				
Carbon Disulfide	117	5.0	µg/L	100		117		70-130				
Carbon Tetrachloride	11.0	5.0	µg/L	10.0		110		70-130				
Chlorobenzene	11.3	1.0	µg/L	10.0		113		70-130				
Chlorodibromomethane	10.8	0.50	µg/L	10.0		108		70-130				
Chloroethane	13.2	2.0	µg/L	10.0		**132**	*	70-130			L-07, V-20	
Chloroform	10.5	2.0	µg/L	10.0		105		70-130				

DRAFT

con-test® A Pace Analytical® Laboratory

39 Spruce Street * East Longmeadow, MA 01028 * FAX 413/525-6405 * TEL. 413/525-2332

QUALITY CONTROL

Volatile Organic Compounds by GC/MS - Quality Control

Analyte	Result	Reporting Limit	Units	Spike Level	Source Result	%REC		%REC Limits	RPD	RPD Limit	Notes	
Batch B308922 - SW-846 5030B												
LCS (B308922-BS1)				Prepared & Analyzed: 05/20/22								
Chloromethane	9.99	2.0	µg/L	10.0		99.9		40-160				†
2-Chlorotoluene	11.0	1.0	µg/L	10.0		110		70-130				
4-Chlorotoluene	10.8	1.0	µg/L	10.0		108		70-130				
1,2-Dibromo-3-chloropropane (DBCP)	8.63	5.0	µg/L	10.0		86.3		70-130				
1,2-Dibromoethane (EDB)	10.5	0.50	µg/L	10.0		105		70-130				
Dibromomethane	10.7	1.0	µg/L	10.0		107		70-130				
1,2-Dichlorobenzene	10.7	1.0	µg/L	10.0		107		70-130				
1,3-Dichlorobenzene	11.0	1.0	µg/L	10.0		110		70-130				
1,4-Dichlorobenzene	10.5	1.0	µg/L	10.0		105		70-130				
trans-1,4-Dichloro-2-butene	10.4	2.0	µg/L	10.0		104		70-130				
Dichlorodifluoromethane (Freon 12)	10.4	2.0	µg/L	10.0		104		40-160				†
1,1-Dichloroethane	9.95	1.0	µg/L	10.0		99.5		70-130				
1,2-Dichloroethane	10.9	1.0	µg/L	10.0		109		70-130				
1,1-Dichloroethylene	11.4	1.0	µg/L	10.0		114		70-130				
cis-1,2-Dichloroethylene	10.2	1.0	µg/L	10.0		102		70-130				
trans-1,2-Dichloroethylene	10.6	1.0	µg/L	10.0		106		70-130				
1,2-Dichloropropane	10.3	1.0	µg/L	10.0		103		70-130				
1,3-Dichloropropane	10.6	0.50	µg/L	10.0		106		70-130				
2,2-Dichloropropane	10.5	1.0	µg/L	10.0		105		40-130				†
1,1-Dichloropropene	10.5	2.0	µg/L	10.0		105		70-130				
cis-1,3-Dichloropropene	10.4	0.50	µg/L	10.0		104		70-130				
trans-1,3-Dichloropropene	9.85	0.50	µg/L	10.0		98.5		70-130				
Diethyl Ether	10.4	2.0	µg/L	10.0		104		70-130				
Diisopropyl Ether (DIPE)	9.29	0.50	µg/L	10.0		92.9		70-130				
1,4-Dioxane	83.4	50	µg/L	100		83.4		40-130				†
Ethylbenzene	10.7	1.0	µg/L	10.0		107		70-130				
Hexachlorobutadiene	11.5	0.60	µg/L	10.0		115		70-130				
2-Hexanone (MBK)	76.5	10	µg/L	100		76.5		70-160			V-05	†
Isopropylbenzene (Cumene)	11.5	1.0	µg/L	10.0		115		70-130				
p-Isopropyltoluene (p-Cymene)	10.5	1.0	µg/L	10.0		105		70-130				
Methyl Acetate	13.4	1.0	µg/L	10.0		**134**	*	70-130			L-07, V-20	
Methyl tert-Butyl Ether (MTBE)	11.0	1.0	µg/L	10.0		110		70-130				
Methyl Cyclohexane	10.5	1.0	µg/L	10.0		105		70-130				
Methylene Chloride	10.5	5.0	µg/L	10.0		105		70-130				
4-Methyl-2-pentanone (MIBK)	83.0	10	µg/L	100		83.0		70-160				†
Naphthalene	6.31	2.0	µg/L	10.0		63.1		40-130			V-05	†
n-Propylbenzene	10.7	1.0	µg/L	10.0		107		70-130				
Styrene	11.2	1.0	µg/L	10.0		112		70-130				
1,1,1,2-Tetrachloroethane	11.4	1.0	µg/L	10.0		114		70-130				
1,1,2,2-Tetrachloroethane	10.3	0.50	µg/L	10.0		103		70-130				
Tetrachloroethylene	11.9	1.0	µg/L	10.0		119		70-130				
Tetrahydrofuran	8.44	10	µg/L	10.0		84.4		70-130			J	
Toluene	11.2	1.0	µg/L	10.0		112		70-130				
1,2,3-Trichlorobenzene	8.20	5.0	µg/L	10.0		82.0		70-130				
1,2,4-Trichlorobenzene	8.47	1.0	µg/L	10.0		84.7		70-130				
1,3,5-Trichlorobenzene	9.61	1.0	µg/L	10.0		96.1		70-130				
1,1,1-Trichloroethane	11.1	1.0	µg/L	10.0		111		70-130				
1,1,2-Trichloroethane	11.0	1.0	µg/L	10.0		110		70-130				
Trichloroethylene	11.5	1.0	µg/L	10.0		115		70-130				
Trichlorofluoromethane (Freon 11)	11.5	2.0	µg/L	10.0		115		70-130				
1,2,3-Trichloropropane	8.93	2.0	µg/L	10.0		89.3		70-130				

DRAFT

con-test® A Pace Analytical® Laboratory

39 Spruce Street * East Longmeadow, MA 01028 * FAX 413/525-6405 * TEL. 413/525-2332

QUALITY CONTROL

Volatile Organic Compounds by GC/MS - Quality Control

Analyte	Result	Reporting Limit	Units	Spike Level	Source Result	%REC	%REC Limits	RPD	RPD Limit	Notes	
Batch B308922 - SW-846 5030B											
LCS (B308922-BS1)				Prepared & Analyzed: 05/20/22							
1,1,2-Trichloro-1,2,2-trifluoroethane (Freon 113)	12.8	1.0	µg/L	10.0		128	70-130			V-20	
1,2,4-Trimethylbenzene	10.5	1.0	µg/L	10.0		105	70-130				
1,3,5-Trimethylbenzene	10.9	1.0	µg/L	10.0		109	70-130				
Vinyl Chloride	10.8	2.0	µg/L	10.0		108	40-160				†
m+p Xylene	22.1	2.0	µg/L	20.0		111	70-130				
o-Xylene	11.3	1.0	µg/L	10.0		113	70-130				
Surrogate: 1,2-Dichloroethane-d4	*24.4*		µg/L	25.0		97.8	70-130				
Surrogate: Toluene-d8	*25.2*		µg/L	25.0		101	70-130				
Surrogate: 4-Bromofluorobenzene	*24.4*		µg/L	25.0		97.4	70-130				
LCS Dup (B308922-BSD1)				Prepared & Analyzed: 05/20/22							
Acetone	77.0	50	µg/L	100		77.0	70-160	3.96	25	V-05	†
Acrylonitrile	8.08	5.0	µg/L	10.0		80.8	70-130	4.59	25		
tert-Amyl Methyl Ether (TAME)	10.6	0.50	µg/L	10.0		106	70-130	5.86	25		
Benzene	9.69	1.0	µg/L	10.0		96.9	70-130	4.24	25		
Bromobenzene	9.92	1.0	µg/L	10.0		99.2	70-130	0.302	25		
Bromochloromethane	9.83	1.0	µg/L	10.0		98.3	70-130	5.73	25		
Bromodichloromethane	10.8	0.50	µg/L	10.0		108	70-130	2.56	25		
Bromoform	9.93	1.0	µg/L	10.0		99.3	70-130	4.91	25		
Bromomethane	11.7	2.0	µg/L	10.0		117	40-160	5.57	25		†
2-Butanone (MEK)	67.8	20	µg/L	100		67.8	40-160	5.62	25	V-05	†
tert-Butyl Alcohol (TBA)	78.2	20	µg/L	100		78.2	40-160	7.93	25		†
n-Butylbenzene	9.57	1.0	µg/L	10.0		95.7	70-130	1.35	25		
sec-Butylbenzene	10.4	1.0	µg/L	10.0		104	70-130	1.81	25		
tert-Butylbenzene	10.6	1.0	µg/L	10.0		106	70-130	3.71	25		
tert-Butyl Ethyl Ether (TBEE)	9.76	0.50	µg/L	10.0		97.6	70-130	4.90	25		
Carbon Disulfide	111	5.0	µg/L	100		111	70-130	4.46	25		
Carbon Tetrachloride	10.4	5.0	µg/L	10.0		104	70-130	5.41	25		
Chlorobenzene	11.0	1.0	µg/L	10.0		110	70-130	2.88	25		
Chlorodibromomethane	10.4	0.50	µg/L	10.0		104	70-130	3.39	25		
Chloroethane	12.3	2.0	µg/L	10.0		123	70-130	6.92	25	V-20	
Chloroform	10.2	2.0	µg/L	10.0		102	70-130	3.01	25		
Chloromethane	9.40	2.0	µg/L	10.0		94.0	40-160	6.09	25		†
2-Chlorotoluene	10.5	1.0	µg/L	10.0		105	70-130	4.65	25		
4-Chlorotoluene	10.5	1.0	µg/L	10.0		105	70-130	3.10	25		
1,2-Dibromo-3-chloropropane (DBCP)	8.34	5.0	µg/L	10.0		83.4	70-130	3.42	25		
1,2-Dibromoethane (EDB)	10.1	0.50	µg/L	10.0		101	70-130	3.59	25		
Dibromomethane	10.3	1.0	µg/L	10.0		103	70-130	3.61	25		
1,2-Dichlorobenzene	10.5	1.0	µg/L	10.0		105	70-130	1.32	25		
1,3-Dichlorobenzene	10.7	1.0	µg/L	10.0		107	70-130	3.05	25		
1,4-Dichlorobenzene	10.2	1.0	µg/L	10.0		102	70-130	2.69	25		
trans-1,4-Dichloro-2-butene	9.63	2.0	µg/L	10.0		96.3	70-130	7.40	25		
Dichlorodifluoromethane (Freon 12)	9.63	2.0	µg/L	10.0		96.3	40-160	8.17	25		†
1,1-Dichloroethane	9.57	1.0	µg/L	10.0		95.7	70-130	3.89	25		
1,2-Dichloroethane	10.6	1.0	µg/L	10.0		106	70-130	3.07	25		
1,1-Dichloroethylene	11.1	1.0	µg/L	10.0		111	70-130	2.40	25		
cis-1,2-Dichloroethylene	9.90	1.0	µg/L	10.0		99.0	70-130	2.89	25		
trans-1,2-Dichloroethylene	9.83	1.0	µg/L	10.0		98.3	70-130	8.01	25		
1,2-Dichloropropane	10.1	1.0	µg/L	10.0		101	70-130	1.37	25		
1,3-Dichloropropane	10.1	0.50	µg/L	10.0		101	70-130	4.85	25		
2,2-Dichloropropane	10.6	1.0	µg/L	10.0		106	40-130	0.284	25		†
1,1-Dichloropropene	10.2	2.0	µg/L	10.0		102	70-130	3.58	25		

DRAFT

con-test® A Pace Analytical® Laboratory

39 Spruce Street * East Longmeadow, MA 01028 * FAX 413/525-6405 * TEL. 413/525-2332

QUALITY CONTROL

Volatile Organic Compounds by GC/MS - Quality Control

Analyte	Result	Reporting Limit	Units	Spike Level	Source Result	%REC	%REC Limits	RPD	RPD Limit	Notes	
Batch B308922 - SW-846 5030B											
LCS Dup (B308922-BSD1)				Prepared & Analyzed: 05/20/22							
cis-1,3-Dichloropropene	10.2	0.50	µg/L	10.0		102	70-130	1.85	25		
trans-1,3-Dichloropropene	9.45	0.50	µg/L	10.0		94.5	70-130	4.15	25		
Diethyl Ether	9.83	2.0	µg/L	10.0		98.3	70-130	5.15	25		
Diisopropyl Ether (DIPE)	9.06	0.50	µg/L	10.0		90.6	70-130	2.51	25		
1,4-Dioxane	78.2	50	µg/L	100		78.2	40-130	6.44	50		† ‡
Ethylbenzene	10.6	1.0	µg/L	10.0		106	70-130	1.03	25		
Hexachlorobutadiene	11.4	0.60	µg/L	10.0		114	70-130	0.698	25		
2-Hexanone (MBK)	74.1	10	µg/L	100		74.1	70-160	3.17	25	V-05	†
Isopropylbenzene (Cumene)	11.1	1.0	µg/L	10.0		111	70-130	4.07	25		
p-Isopropyltoluene (p-Cymene)	10.3	1.0	µg/L	10.0		103	70-130	1.34	25		
Methyl Acetate	12.4	1.0	µg/L	10.0		124	70-130	7.91	25	V-20	
Methyl tert-Butyl Ether (MTBE)	10.3	1.0	µg/L	10.0		103	70-130	6.95	25		
Methyl Cyclohexane	10.0	1.0	µg/L	10.0		100	70-130	4.97	25		
Methylene Chloride	10.2	5.0	µg/L	10.0		102	70-130	3.48	25		
4-Methyl-2-pentanone (MIBK)	78.2	10	µg/L	100		78.2	70-160	5.89	25		†
Naphthalene	6.15	2.0	µg/L	10.0		61.5	40-130	2.57	25	V-05	†
n-Propylbenzene	10.5	1.0	µg/L	10.0		105	70-130	2.46	25		
Styrene	10.9	1.0	µg/L	10.0		109	70-130	3.08	25		
1,1,1,2-Tetrachloroethane	11.0	1.0	µg/L	10.0		110	70-130	4.01	25		
1,1,2,2-Tetrachloroethane	10.2	0.50	µg/L	10.0		102	70-130	0.979	25		
Tetrachloroethylene	11.4	1.0	µg/L	10.0		114	70-130	3.95	25		
Tetrahydrofuran	7.66	10	µg/L	10.0		76.6	70-130	9.69	25	J	
Toluene	11.1	1.0	µg/L	10.0		111	70-130	0.717	25		
1,2,3-Trichlorobenzene	7.87	5.0	µg/L	10.0		78.7	70-130	4.11	25		
1,2,4-Trichlorobenzene	8.07	1.0	µg/L	10.0		80.7	70-130	4.84	25		
1,3,5-Trichlorobenzene	9.80	1.0	µg/L	10.0		98.0	70-130	1.96	25		
1,1,1-Trichloroethane	10.4	1.0	µg/L	10.0		104	70-130	6.31	25		
1,1,2-Trichloroethane	10.5	1.0	µg/L	10.0		105	70-130	4.94	25		
Trichloroethylene	11.1	1.0	µg/L	10.0		111	70-130	3.81	25		
Trichlorofluoromethane (Freon 11)	11.1	2.0	µg/L	10.0		111	70-130	3.63	25		
1,2,3-Trichloropropane	9.02	2.0	µg/L	10.0		90.2	70-130	1.00	25		
1,1,2-Trichloro-1,2,2-trifluoroethane (Freon 113)	11.7	1.0	µg/L	10.0		117	70-130	8.59	25	V-20	
1,2,4-Trimethylbenzene	10.2	1.0	µg/L	10.0		102	70-130	3.29	25		
1,3,5-Trimethylbenzene	10.8	1.0	µg/L	10.0		108	70-130	0.553	25		
Vinyl Chloride	10.2	2.0	µg/L	10.0		102	40-160	5.89	25		†
m+p Xylene	22.1	2.0	µg/L	20.0		110	70-130	0.136	25		
o-Xylene	10.9	1.0	µg/L	10.0		109	70-130	3.59	25		
Surrogate: 1,2-Dichloroethane-d4	*23.8*		µg/L	25.0		95.1	70-130				
Surrogate: Toluene-d8	*25.1*		µg/L	25.0		100	70-130				
Surrogate: 4-Bromofluorobenzene	*24.8*		µg/L	25.0		99.0	70-130				
Batch B309024 - SW-846 5030B											
Blank (B309024-BLK1)				Prepared: 05/23/22 Analyzed: 05/25/22							
Acetone	ND	50	µg/L								
Acrylonitrile	ND	5.0	µg/L								
tert-Amyl Methyl Ether (TAME)	ND	0.50	µg/L								
Benzene	ND	1.0	µg/L								
Bromobenzene	ND	1.0	µg/L								
Bromochloromethane	ND	1.0	µg/L								
Bromodichloromethane	ND	0.50	µg/L								
Bromoform	ND	1.0	µg/L								

DRAFT

con-test® A Pace Analytical® Laboratory

39 Spruce Street * East Longmeadow, MA 01028 * FAX 413/525-6405 * TEL. 413/525-2332

QUALITY CONTROL

Volatile Organic Compounds by GC/MS - Quality Control

Analyte	Result	Reporting Limit	Units	Spike Level	Source Result	%REC	%REC Limits	RPD	RPD Limit	Notes
Batch B309024 - SW-846 5030B										
Blank (B309024-BLK1)				Prepared: 05/23/22 Analyzed: 05/25/22						
Bromomethane	ND	2.0	µg/L							
2-Butanone (MEK)	ND	20	µg/L							V-05
tert-Butyl Alcohol (TBA)	ND	20	µg/L							
n-Butylbenzene	ND	1.0	µg/L							
sec-Butylbenzene	ND	1.0	µg/L							
tert-Butylbenzene	ND	1.0	µg/L							
tert-Butyl Ethyl Ether (TBEE)	ND	0.50	µg/L							
Carbon Disulfide	ND	5.0	µg/L							
Carbon Tetrachloride	ND	5.0	µg/L							
Chlorobenzene	ND	1.0	µg/L							
Chlorodibromomethane	ND	0.50	µg/L							
Chloroethane	ND	2.0	µg/L							
Chloroform	ND	2.0	µg/L							
Chloromethane	ND	2.0	µg/L							
2-Chlorotoluene	ND	1.0	µg/L							
4-Chlorotoluene	ND	1.0	µg/L							
1,2-Dibromo-3-chloropropane (DBCP)	ND	5.0	µg/L							
1,2-Dibromoethane (EDB)	ND	0.50	µg/L							
Dibromomethane	ND	1.0	µg/L							
1,2-Dichlorobenzene	ND	1.0	µg/L							
1,3-Dichlorobenzene	ND	1.0	µg/L							
1,4-Dichlorobenzene	ND	1.0	µg/L							
trans-1,4-Dichloro-2-butene	ND	2.0	µg/L							
Dichlorodifluoromethane (Freon 12)	ND	2.0	µg/L							
1,1-Dichloroethane	ND	1.0	µg/L							
1,2-Dichloroethane	ND	1.0	µg/L							
1,1-Dichloroethylene	ND	1.0	µg/L							
cis-1,2-Dichloroethylene	ND	1.0	µg/L							
trans-1,2-Dichloroethylene	ND	1.0	µg/L							
1,2-Dichloropropane	ND	1.0	µg/L							
1,3-Dichloropropane	ND	0.50	µg/L							
2,2-Dichloropropane	ND	1.0	µg/L							
1,1-Dichloropropene	ND	2.0	µg/L							
cis-1,3-Dichloropropene	ND	0.50	µg/L							
trans-1,3-Dichloropropene	ND	0.50	µg/L							
Diethyl Ether	ND	2.0	µg/L							
Diisopropyl Ether (DIPE)	ND	0.50	µg/L							
1,4-Dioxane	ND	50	µg/L							
Ethylbenzene	ND	1.0	µg/L							
Hexachlorobutadiene	ND	0.60	µg/L							
2-Hexanone (MBK)	ND	10	µg/L							
Isopropylbenzene (Cumene)	ND	1.0	µg/L							
p-Isopropyltoluene (p-Cymene)	ND	1.0	µg/L							
Methyl Acetate	ND	1.0	µg/L							
Methyl tert-Butyl Ether (MTBE)	ND	1.0	µg/L							
Methyl Cyclohexane	ND	1.0	µg/L							
Methylene Chloride	ND	5.0	µg/L							
4-Methyl-2-pentanone (MIBK)	ND	10	µg/L							
Naphthalene	ND	2.0	µg/L							V-05
n-Propylbenzene	ND	1.0	µg/L							
Styrene	ND	1.0	µg/L							
1,1,1,2-Tetrachloroethane	ND	1.0	µg/L							

DRAFT

con-test® A Pace Analytical® Laboratory

39 Spruce Street * East Longmeadow, MA 01028 * FAX 413/525-6405 * TEL. 413/525-2332

QUALITY CONTROL

Volatile Organic Compounds by GC/MS - Quality Control

Analyte	Result	Reporting Limit	Units	Spike Level	Source Result	%REC	%REC Limits	RPD	RPD Limit	Notes	
Batch B309024 - SW-846 5030B											
Blank (B309024-BLK1)				Prepared: 05/23/22 Analyzed: 05/25/22							
1,1,2,2-Tetrachloroethane	ND	0.50	µg/L								
Tetrachloroethylene	ND	1.0	µg/L								
Tetrahydrofuran	ND	10	µg/L								
Toluene	ND	1.0	µg/L								
1,2,3-Trichlorobenzene	ND	5.0	µg/L								
1,2,4-Trichlorobenzene	ND	1.0	µg/L								
1,3,5-Trichlorobenzene	ND	1.0	µg/L								
1,1,1-Trichloroethane	ND	1.0	µg/L								
1,1,2-Trichloroethane	ND	1.0	µg/L								
Trichloroethylene	ND	1.0	µg/L								
Trichlorofluoromethane (Freon 11)	ND	2.0	µg/L								
1,2,3-Trichloropropane	ND	2.0	µg/L								
1,1,2-Trichloro-1,2,2-trifluoroethane (Freon 113)	ND	1.0	µg/L								
1,2,4-Trimethylbenzene	ND	1.0	µg/L								
1,3,5-Trimethylbenzene	ND	1.0	µg/L								
Vinyl Chloride	ND	2.0	µg/L								
m+p Xylene	ND	2.0	µg/L								
o-Xylene	ND	1.0	µg/L								
Surrogate: 1,2-Dichloroethane-d4	*24.5*		µg/L	25.0		97.9	70-130				
Surrogate: Toluene-d8	*25.0*		µg/L	25.0		100	70-130				
Surrogate: 4-Bromofluorobenzene	*24.2*		µg/L	25.0		96.9	70-130				
LCS (B309024-BS1)				Prepared: 05/23/22 Analyzed: 05/25/22							
Acetone	81.6	50	µg/L	100		81.6	70-160				†
Acrylonitrile	8.29	5.0	µg/L	10.0		82.9	70-130				
tert-Amyl Methyl Ether (TAME)	9.86	0.50	µg/L	10.0		98.6	70-130				
Benzene	9.80	1.0	µg/L	10.0		98.0	70-130				
Bromobenzene	10.1	1.0	µg/L	10.0		101	70-130				
Bromochloromethane	10.2	1.0	µg/L	10.0		102	70-130				
Bromodichloromethane	10.8	0.50	µg/L	10.0		108	70-130				
Bromoform	10.3	1.0	µg/L	10.0		103	70-130				
Bromomethane	10.3	2.0	µg/L	10.0		103	40-160				†
2-Butanone (MEK)	72.2	20	µg/L	100		72.2	40-160			V-05	†
tert-Butyl Alcohol (TBA)	79.5	20	µg/L	100		79.5	40-160				†
n-Butylbenzene	9.76	1.0	µg/L	10.0		97.6	70-130				
sec-Butylbenzene	10.5	1.0	µg/L	10.0		105	70-130				
tert-Butylbenzene	10.6	1.0	µg/L	10.0		106	70-130				
tert-Butyl Ethyl Ether (TBEE)	9.73	0.50	µg/L	10.0		97.3	70-130				
Carbon Disulfide	110	5.0	µg/L	100		110	70-130				
Carbon Tetrachloride	10.5	5.0	µg/L	10.0		105	70-130				
Chlorobenzene	11.0	1.0	µg/L	10.0		110	70-130				
Chlorodibromomethane	10.8	0.50	µg/L	10.0		108	70-130				
Chloroethane	11.9	2.0	µg/L	10.0		119	70-130			V-20	
Chloroform	10.4	2.0	µg/L	10.0		104	70-130				
Chloromethane	22.3	2.0	µg/L	10.0		**223**	* 40-160			L-02, V-20	†
2-Chlorotoluene	10.5	1.0	µg/L	10.0		105	70-130				
4-Chlorotoluene	10.7	1.0	µg/L	10.0		107	70-130				
1,2-Dibromo-3-chloropropane (DBCP)	8.42	5.0	µg/L	10.0		84.2	70-130				
1,2-Dibromoethane (EDB)	10.6	0.50	µg/L	10.0		106	70-130				
Dibromomethane	10.5	1.0	µg/L	10.0		105	70-130				
1,2-Dichlorobenzene	10.8	1.0	µg/L	10.0		108	70-130				
1,3-Dichlorobenzene	10.8	1.0	µg/L	10.0		108	70-130				

DRAFT

con-test® A Pace Analytical® Laboratory

39 Spruce Street * East Longmeadow, MA 01028 * FAX 413/525-6405 * TEL. 413/525-2332

QUALITY CONTROL

Volatile Organic Compounds by GC/MS - Quality Control

Analyte	Result	Reporting Limit	Units	Spike Level	Source Result	%REC	%REC Limits	RPD	RPD Limit	Notes	
Batch B309024 - SW-846 5030B											
LCS (B309024-BS1)				Prepared: 05/23/22 Analyzed: 05/25/22							
1,4-Dichlorobenzene	10.5	1.0	µg/L	10.0		105	70-130				
trans-1,4-Dichloro-2-butene	8.33	2.0	µg/L	10.0		83.3	70-130				
Dichlorodifluoromethane (Freon 12)	10.0	2.0	µg/L	10.0		100	40-160				†
1,1-Dichloroethane	9.95	1.0	µg/L	10.0		99.5	70-130				
1,2-Dichloroethane	10.9	1.0	µg/L	10.0		109	70-130				
1,1-Dichloroethylene	11.5	1.0	µg/L	10.0		115	70-130				
cis-1,2-Dichloroethylene	10.1	1.0	µg/L	10.0		101	70-130				
trans-1,2-Dichloroethylene	10.2	1.0	µg/L	10.0		102	70-130				
1,2-Dichloropropane	10.2	1.0	µg/L	10.0		102	70-130				
1,3-Dichloropropane	10.2	0.50	µg/L	10.0		102	70-130				
2,2-Dichloropropane	10.4	1.0	µg/L	10.0		104	40-130				†
1,1-Dichloropropene	10.4	2.0	µg/L	10.0		104	70-130				
cis-1,3-Dichloropropene	10.3	0.50	µg/L	10.0		103	70-130				
trans-1,3-Dichloropropene	9.66	0.50	µg/L	10.0		96.6	70-130				
Diethyl Ether	10.3	2.0	µg/L	10.0		103	70-130				
Diisopropyl Ether (DIPE)	9.32	0.50	µg/L	10.0		93.2	70-130				
1,4-Dioxane	79.0	50	µg/L	100		79.0	40-130				†
Ethylbenzene	10.8	1.0	µg/L	10.0		108	70-130				
Hexachlorobutadiene	11.1	0.60	µg/L	10.0		111	70-130				
2-Hexanone (MBK)	76.7	10	µg/L	100		76.7	70-160				†
Isopropylbenzene (Cumene)	11.2	1.0	µg/L	10.0		112	70-130				
p-Isopropyltoluene (p-Cymene)	10.2	1.0	µg/L	10.0		102	70-130				
Methyl Acetate	11.6	1.0	µg/L	10.0		116	70-130				
Methyl tert-Butyl Ether (MTBE)	10.6	1.0	µg/L	10.0		106	70-130				
Methyl Cyclohexane	10.5	1.0	µg/L	10.0		105	70-130				
Methylene Chloride	10.4	5.0	µg/L	10.0		104	70-130				
4-Methyl-2-pentanone (MIBK)	82.2	10	µg/L	100		82.2	70-160				†
Naphthalene	7.09	2.0	µg/L	10.0		70.9	40-130			V-05	†
n-Propylbenzene	10.7	1.0	µg/L	10.0		107	70-130				
Styrene	11.0	1.0	µg/L	10.0		110	70-130				
1,1,1,2-Tetrachloroethane	11.3	1.0	µg/L	10.0		113	70-130				
1,1,2,2-Tetrachloroethane	10.4	0.50	µg/L	10.0		104	70-130				
Tetrachloroethylene	11.8	1.0	µg/L	10.0		118	70-130				
Tetrahydrofuran	8.38	10	µg/L	10.0		83.8	70-130			J	
Toluene	11.2	1.0	µg/L	10.0		112	70-130				
1,2,3-Trichlorobenzene	8.50	5.0	µg/L	10.0		85.0	70-130				
1,2,4-Trichlorobenzene	8.82	1.0	µg/L	10.0		88.2	70-130				
1,3,5-Trichlorobenzene	9.74	1.0	µg/L	10.0		97.4	70-130				
1,1,1-Trichloroethane	11.0	1.0	µg/L	10.0		110	70-130				
1,1,2-Trichloroethane	11.0	1.0	µg/L	10.0		110	70-130				
Trichloroethylene	10.9	1.0	µg/L	10.0		109	70-130				
Trichlorofluoromethane (Freon 11)	11.4	2.0	µg/L	10.0		114	70-130				
1,2,3-Trichloropropane	11.4	2.0	µg/L	10.0		114	70-130				
1,1,2-Trichloro-1,2,2-trifluoroethane (Freon 113)	12.8	1.0	µg/L	10.0		128	70-130			V-20	
1,2,4-Trimethylbenzene	10.2	1.0	µg/L	10.0		102	70-130				
1,3,5-Trimethylbenzene	10.7	1.0	µg/L	10.0		107	70-130				
Vinyl Chloride	10.4	2.0	µg/L	10.0		104	40-160				†
m+p Xylene	21.6	2.0	µg/L	20.0		108	70-130				
o-Xylene	11.1	1.0	µg/L	10.0		111	70-130				
Surrogate: 1,2-Dichloroethane-d4	*24.1*		µg/L	25.0		96.3	70-130				
Surrogate: Toluene-d8	*25.4*		µg/L	25.0		102	70-130				

DRAFT

con-test®
A Pace Analytical® Laboratory

39 Spruce Street * East Longmeadow, MA 01028 * FAX 413/525-6405 * TEL. 413/525-2332

QUALITY CONTROL

Volatile Organic Compounds by GC/MS - Quality Control

Analyte	Result	Reporting Limit	Units	Spike Level	Source Result	%REC		%REC Limits	RPD	RPD Limit	Notes	
Batch B309024 - SW-846 5030B												
LCS (B309024-BS1)				Prepared: 05/23/22 Analyzed: 05/25/22								
Surrogate: 4-Bromofluorobenzene	*24.8*		µg/L	25.0		99.4		70-130				
LCS Dup (B309024-BSD1)				Prepared: 05/23/22 Analyzed: 05/25/22								
Acetone	85.5	50	µg/L	100		85.5		70-160	4.58	25		†
Acrylonitrile	8.27	5.0	µg/L	10.0		82.7		70-130	0.242	25		
tert-Amyl Methyl Ether (TAME)	10.2	0.50	µg/L	10.0		102		70-130	3.49	25		
Benzene	10.0	1.0	µg/L	10.0		100		70-130	2.32	25		
Bromobenzene	10.4	1.0	µg/L	10.0		104		70-130	2.74	25		
Bromochloromethane	10.2	1.0	µg/L	10.0		102		70-130	0.295	25		
Bromodichloromethane	11.0	0.50	µg/L	10.0		110		70-130	1.29	25		
Bromoform	10.7	1.0	µg/L	10.0		107		70-130	3.52	25		
Bromomethane	10.9	2.0	µg/L	10.0		109		40-160	6.05	25		†
2-Butanone (MEK)	72.7	20	µg/L	100		72.7		40-160	0.717	25	V-05	†
tert-Butyl Alcohol (TBA)	82.3	20	µg/L	100		82.3		40-160	3.46	25		†
n-Butylbenzene	9.68	1.0	µg/L	10.0		96.8		70-130	0.823	25		
sec-Butylbenzene	10.4	1.0	µg/L	10.0		104		70-130	1.34	25		
tert-Butylbenzene	10.7	1.0	µg/L	10.0		107		70-130	0.847	25		
tert-Butyl Ethyl Ether (TBEE)	9.73	0.50	µg/L	10.0		97.3		70-130	0.00	25		
Carbon Disulfide	112	5.0	µg/L	100		112		70-130	1.42	25		
Carbon Tetrachloride	11.0	5.0	µg/L	10.0		110		70-130	4.36	25		
Chlorobenzene	11.2	1.0	µg/L	10.0		112		70-130	1.26	25		
Chlorodibromomethane	10.8	0.50	µg/L	10.0		108		70-130	0.464	25		
Chloroethane	12.2	2.0	µg/L	10.0		122		70-130	1.99	25	V-20	
Chloroform	10.4	2.0	µg/L	10.0		104		70-130	0.674	25		
Chloromethane	20.1	2.0	µg/L	10.0		**201**	*	40-160	10.4	25	L-02, V-20	†
2-Chlorotoluene	10.7	1.0	µg/L	10.0		107		70-130	1.99	25		
4-Chlorotoluene	10.9	1.0	µg/L	10.0		109		70-130	1.57	25		
1,2-Dibromo-3-chloropropane (DBCP)	8.84	5.0	µg/L	10.0		88.4		70-130	4.87	25		
1,2-Dibromoethane (EDB)	10.3	0.50	µg/L	10.0		103		70-130	2.48	25		
Dibromomethane	10.5	1.0	µg/L	10.0		105		70-130	0.476	25		
1,2-Dichlorobenzene	10.5	1.0	µg/L	10.0		105		70-130	2.82	25		
1,3-Dichlorobenzene	10.8	1.0	µg/L	10.0		108		70-130	0.926	25		
1,4-Dichlorobenzene	10.3	1.0	µg/L	10.0		103		70-130	1.83	25		
trans-1,4-Dichloro-2-butene	7.89	2.0	µg/L	10.0		78.9		70-130	5.43	25		
Dichlorodifluoromethane (Freon 12)	9.91	2.0	µg/L	10.0		99.1		40-160	1.20	25		†
1,1-Dichloroethane	9.85	1.0	µg/L	10.0		98.5		70-130	1.01	25		
1,2-Dichloroethane	10.8	1.0	µg/L	10.0		108		70-130	0.827	25		
1,1-Dichloroethylene	11.5	1.0	µg/L	10.0		115		70-130	0.0871	25		
cis-1,2-Dichloroethylene	10.2	1.0	µg/L	10.0		102		70-130	0.989	25		
trans-1,2-Dichloroethylene	9.95	1.0	µg/L	10.0		99.5		70-130	2.09	25		
1,2-Dichloropropane	10.5	1.0	µg/L	10.0		105		70-130	3.38	25		
1,3-Dichloropropane	10.6	0.50	µg/L	10.0		106		70-130	3.76	25		
2,2-Dichloropropane	10.5	1.0	µg/L	10.0		105		40-130	0.670	25		†
1,1-Dichloropropene	10.7	2.0	µg/L	10.0		107		70-130	3.14	25		
cis-1,3-Dichloropropene	10.2	0.50	µg/L	10.0		102		70-130	1.85	25		
trans-1,3-Dichloropropene	9.85	0.50	µg/L	10.0		98.5		70-130	1.95	25		
Diethyl Ether	10.3	2.0	µg/L	10.0		103		70-130	0.0972	25		
Diisopropyl Ether (DIPE)	9.35	0.50	µg/L	10.0		93.5		70-130	0.321	25		
1,4-Dioxane	85.8	50	µg/L	100		85.8		40-130	8.29	50		† ‡
Ethylbenzene	10.8	1.0	µg/L	10.0		108		70-130	0.0930	25		
Hexachlorobutadiene	11.3	0.60	µg/L	10.0		113		70-130	1.52	25		
2-Hexanone (MBK)	78.5	10	µg/L	100		78.5		70-160	2.33	25		†

DRAFT

con-test® A Pace Analytical® Laboratory

39 Spruce Street * East Longmeadow, MA 01028 * FAX 413/525-6405 * TEL. 413/525-2332

QUALITY CONTROL

Volatile Organic Compounds by GC/MS - Quality Control

Analyte	Result	Reporting Limit	Units	Spike Level	Source Result	%REC	%REC Limits	RPD	RPD Limit	Notes	
Batch B309024 - SW-846 5030B											
LCS Dup (B309024-BSD1)				Prepared: 05/23/22 Analyzed: 05/25/22							
Isopropylbenzene (Cumene)	11.4	1.0	µg/L	10.0		114	70-130	0.973	25		
p-Isopropyltoluene (p-Cymene)	10.1	1.0	µg/L	10.0		101	70-130	0.786	25		
Methyl Acetate	11.6	1.0	µg/L	10.0		116	70-130	0.00	25		
Methyl tert-Butyl Ether (MTBE)	10.8	1.0	µg/L	10.0		108	70-130	1.22	25		
Methyl Cyclohexane	10.6	1.0	µg/L	10.0		106	70-130	1.42	25		
Methylene Chloride	10.5	5.0	µg/L	10.0		105	70-130	0.768	25		
4-Methyl-2-pentanone (MIBK)	83.2	10	µg/L	100		83.2	70-160	1.20	25		†
Naphthalene	6.87	2.0	µg/L	10.0		68.7	40-130	3.15	25	V-05	†
n-Propylbenzene	10.9	1.0	µg/L	10.0		109	70-130	2.03	25		
Styrene	11.1	1.0	µg/L	10.0		111	70-130	0.904	25		
1,1,1,2-Tetrachloroethane	11.2	1.0	µg/L	10.0		112	70-130	1.16	25		
1,1,2,2-Tetrachloroethane	10.4	0.50	µg/L	10.0		104	70-130	0.384	25		
Tetrachloroethylene	12.0	1.0	µg/L	10.0		120	70-130	1.52	25		
Tetrahydrofuran	8.18	10	µg/L	10.0		81.8	70-130	2.42	25	J	
Toluene	11.2	1.0	µg/L	10.0		112	70-130	0.00	25		
1,2,3-Trichlorobenzene	8.61	5.0	µg/L	10.0		86.1	70-130	1.29	25		
1,2,4-Trichlorobenzene	8.76	1.0	µg/L	10.0		87.6	70-130	0.683	25		
1,3,5-Trichlorobenzene	10.1	1.0	µg/L	10.0		101	70-130	3.43	25		
1,1,1-Trichloroethane	11.0	1.0	µg/L	10.0		110	70-130	0.727	25		
1,1,2-Trichloroethane	11.0	1.0	µg/L	10.0		110	70-130	0.546	25		
Trichloroethylene	11.3	1.0	µg/L	10.0		113	70-130	3.51	25		
Trichlorofluoromethane (Freon 11)	11.3	2.0	µg/L	10.0		113	70-130	0.704	25		
1,2,3-Trichloropropane	9.41	2.0	µg/L	10.0		94.1	70-130	19.0	25		
1,1,2-Trichloro-1,2,2-trifluoroethane (Freon 113)	12.8	1.0	µg/L	10.0		128	70-130	0.235	25	V-20	
1,2,4-Trimethylbenzene	10.1	1.0	µg/L	10.0		101	70-130	0.691	25		
1,3,5-Trimethylbenzene	10.8	1.0	µg/L	10.0		108	70-130	0.558	25		
Vinyl Chloride	10.4	2.0	µg/L	10.0		104	40-160	0.578	25		†
m+p Xylene	21.9	2.0	µg/L	20.0		110	70-130	1.19	25		
o-Xylene	11.1	1.0	µg/L	10.0		111	70-130	0.270	25		
Surrogate: 1,2-Dichloroethane-d4	*24.3*		µg/L	25.0		97.0	70-130				
Surrogate: Toluene-d8	*25.4*		µg/L	25.0		101	70-130				
Surrogate: 4-Bromofluorobenzene	*24.8*		µg/L	25.0		99.0	70-130				

DRAFT

con-test® A Pace Analytical® Laboratory

39 Spruce Street * East Longmeadow, MA 01028 * FAX 413/525-6405 * TEL. 413/525-2332

FLAG/QUALIFIER SUMMARY

*	QC result is outside of established limits.
†	Wide recovery limits established for difficult compound.
‡	Wide RPD limits established for difficult compound.
#	Data exceeded client recommended or regulatory level
ND	Not Detected
RL	Reporting Limit is at the level of quantitation (LOQ)
DL	Detection Limit is the lower limit of detection determined by the MDL study
MCL	Maximum Contaminant Level
	Percent recoveries and relative percent differences (RPDs) are determined by the software using values in the calculation which have not been rounded.
	No results have been blank subtracted unless specified in the case narrative section.
J	Detected but below the Reporting Limit (lowest calibration standard); therefore, result is an estimated concentration (CLP J-Flag).
L-02	Laboratory fortified blank/laboratory control sample recovery and duplicate recoveries outside of control limits. Data validation is not affected since all results are "not detected" for associated samples in this batch and bias is on the high side.
L-07	Either laboratory fortified blank/laboratory control sample or duplicate recovery is outside of control limits, but the other is within limits. RPD between the two LFB/LCS results is within method specified criteria.
RL-11	Elevated reporting limit due to high concentration of target compounds.
V-05	Continuing calibration verification (CCV) did not meet method specifications and was biased on the low side for this compound.
V-20	Continuing calibration verification (CCV) did not meet method specifications and was biased on the high side. Data validation is not affected since sample result was "not detected" for this compound.

DRAFT

con-test® A Pace Analytical® Laboratory

39 Spruce Street * East Longmeadow, MA 01028 * FAX 413/525-6405 * TEL. 413/525-2332

CERTIFICATIONS

Certified Analyses included in this Report

Analyte	Certifications
SW-846 8260D in Water	
Acetone	CT,ME,NH,VA,NY
Acrylonitrile	CT,ME,NH,VA,NY
tert-Amyl Methyl Ether (TAME)	ME,NH,VA,NY
Benzene	CT,ME,NH,VA,NY
Bromobenzene	ME,NY
Bromochloromethane	ME,NH,VA,NY
Bromodichloromethane	CT,ME,NH,VA,NY
Bromoform	CT,ME,NH,VA,NY
Bromomethane	CT,ME,NH,VA,NY
2-Butanone (MEK)	CT,ME,NH,VA,NY
tert-Butyl Alcohol (TBA)	ME,NH,VA,NY
n-Butylbenzene	ME,VA,NY
sec-Butylbenzene	ME,VA,NY
tert-Butylbenzene	ME,VA,NY
tert-Butyl Ethyl Ether (TBEE)	ME,NH,VA,NY
Carbon Disulfide	CT,ME,NH,VA,NY
Carbon Tetrachloride	CT,ME,NH,VA,NY
Chlorobenzene	CT,ME,NH,VA,NY
Chlorodibromomethane	CT,ME,NH,VA,NY
Chloroethane	CT,ME,NH,VA,NY
Chloroform	CT,ME,NH,VA,NY
Chloromethane	CT,ME,NH,VA,NY
2-Chlorotoluene	ME,NH,VA,NY
4-Chlorotoluene	ME,NH,VA,NY
1,2-Dibromo-3-chloropropane (DBCP)	ME,NY
1,2-Dibromoethane (EDB)	ME,NY
Dibromomethane	ME,NH,VA,NY
1,2-Dichlorobenzene	CT,ME,NH,VA,NY
1,3-Dichlorobenzene	CT,ME,NH,VA,NY
1,4-Dichlorobenzene	CT,ME,NH,VA,NY
trans-1,4-Dichloro-2-butene	ME,NH,VA,NY
Dichlorodifluoromethane (Freon 12)	ME,NH,VA,NY
1,1-Dichloroethane	CT,ME,NH,VA,NY
1,2-Dichloroethane	CT,ME,NH,VA,NY
1,1-Dichloroethylene	CT,ME,NH,VA,NY
cis-1,2-Dichloroethylene	ME,NY
trans-1,2-Dichloroethylene	CT,ME,NH,VA,NY
1,2-Dichloropropane	CT,ME,NH,VA,NY
1,3-Dichloropropane	ME,VA,NY
2,2-Dichloropropane	ME,NH,VA,NY
1,1-Dichloropropene	ME,NH,VA,NY
cis-1,3-Dichloropropene	CT,ME,NH,VA,NY
trans-1,3-Dichloropropene	CT,ME,NH,VA,NY
Diethyl Ether	ME,NY
Diisopropyl Ether (DIPE)	ME,NH,VA,NY
1,4-Dioxane	ME,NY
Ethylbenzene	CT,ME,NH,VA,NY

DRAFT

39 Spruce Street * East Longmeadow, MA 01028 * FAX 413/525-6405 * TEL. 413/525-2332

CERTIFICATIONS

Certified Analyses included in this Report

Analyte	Certifications
SW-846 8260D in Water	
Hexachlorobutadiene	CT,ME,NH,VA,NY
2-Hexanone (MBK)	CT,ME,NH,VA,NY
Isopropylbenzene (Cumene)	ME,VA,NY
p-Isopropyltoluene (p-Cymene)	CT,ME,NH,VA,NY
Methyl Acetate	ME,NY
Methyl tert-Butyl Ether (MTBE)	CT,ME,NH,VA,NY
Methyl Cyclohexane	NY
Methylene Chloride	CT,ME,NH,VA,NY
4-Methyl-2-pentanone (MIBK)	CT,ME,NH,VA,NY
Naphthalene	ME,NH,VA,NY
n-Propylbenzene	CT,ME,NH,VA,NY
Styrene	CT,ME,NH,VA,NY
1,1,1,2-Tetrachloroethane	CT,ME,NH,VA,NY
1,1,2,2-Tetrachloroethane	CT,ME,NH,VA,NY
Tetrachloroethylene	CT,ME,NH,VA,NY
Toluene	CT,ME,NH,VA,NY
1,2,3-Trichlorobenzene	ME,NH,VA,NY
1,2,4-Trichlorobenzene	CT,ME,NH,VA,NY
1,3,5-Trichlorobenzene	ME
1,1,1-Trichloroethane	CT,ME,NH,VA,NY
1,1,2-Trichloroethane	CT,ME,NH,VA,NY
Trichloroethylene	CT,ME,NH,VA,NY
Trichlorofluoromethane (Freon 11)	CT,ME,NH,VA,NY
1,2,3-Trichloropropane	ME,NH,VA,NY
1,1,2-Trichloro-1,2,2-trifluoroethane (Freon 113)	VA,NY
1,2,4-Trimethylbenzene	ME,VA,NY
1,3,5-Trimethylbenzene	ME,VA,NY
Vinyl Chloride	CT,ME,NH,VA,NY
m+p Xylene	CT,ME,NH,VA,NY
o-Xylene	CT,ME,NH,VA,NY

DRAFT

39 Spruce Street * East Longmeadow, MA 01028 * FAX 413/525-6405 * TEL. 413/525-2332

Con-Test, a Pace Environmental Laboratory, operates under the following certifications and accreditations:

Code	Description	Number	Expires
AIHA	AIHA-LAP, LLC - ISO17025:2017	100033	03/1/2024
MA	Massachusetts DEP	M-MA100	06/30/2022
CT	Connecticut Department of Publilc Health	PH-0165	12/31/2022
NY	New York State Department of Health	10899 NELAP	04/1/2023
NH-S	New Hampshire Environmental Lab	2516 NELAP	02/5/2023
RI	Rhode Island Department of Health	LAO00373	12/30/2022
NC	North Carolina Div. of Water Quality	652	12/31/2022
NJ	New Jersey DEP	MA007 NELAP	06/30/2022
FL	Florida Department of Health	E871027 NELAP	06/30/2022
VT	Vermont Department of Health Lead Laboratory	LL720741	07/30/2022
ME	State of Maine	MA00100	06/9/2023
VA	Commonwealth of Virginia	460217	12/14/2022
NH-P	New Hampshire Environmental Lab	2557 NELAP	09/6/2022
VT-DW	Vermont Department of Health Drinking Water	VT-255716	06/12/2022
NC-DW	North Carolina Department of Health	25703	07/31/2022
PA	Commonwealth of Pennsylvania DEP	68-05812	06/30/2022
MI	Dept. of Env, Great Lakes, and Energy	9100	09/6/2022

DRAFT

22E1253

con-test ANALYTICAL LABORATORY

Phone: 413-525-2332
Fax: 413-525-6405
Email: info@contestlabs.com

http://www.contestlabs.com Doc # 380 Rev 1_03242017

CHAIN OF CUSTODY RECORD (New York)

39 Spruce Street
East Longmeadow, MA 01028

Page 1 of 2

Company Name:
Address: 1 Fairchild Square, Clifton Park, NY, 12065
Phone: 518-877-7101
Project Name:
Project Location: Elton Street and Linwood Street
Project Number: DEC 1021. P2
Project Manager: Dave Stoll
Con-Test Quote Name/Number:
Invoice Recipient: David.Stoll@HRPAssociates.com
Sampled By:

Requested Turnaround Time
7-Day ☐ 10-Day ☐
Due Date:

Rush Approval Required
1-Day ☐ 3-Day ☐
2-Day ☐ 4-Day ☐

Data Delivery
Format: PDF ☐ EXCEL ☐
Other: EQuIS
CLP Like Data Pkg Required: ☐
Email To:
Fax To #:

ANALYSIS REQUESTED

Con-Test Work Order#	Client Sample ID / Description	Beginning Date/Time	Ending Date/Time	Composite	Grab	[1]Matrix Code	Conc Code	VOCs by 8260B	TCL VOCs + 10	# of Containers	[2] Preservation Code	[3] Container Code
1	GW-19_5.16.22	5/16/22	0840		x	GW	V	x		2	H	V
MS 2	GW-20_5.16.22		1000		x		V	x				
3	GW-21_5.16.22		1130		x		V	x				
4	GW-22_5.16.22	5/16/22	1345		x		V	x				
5	GW-23_5.17.22	5/17/22	0845		x	GW	V	x				
	SB-20_0-5 FT BG	5/16/22	1005		x	S	V		x			
	SB-20_5-10 FT BG		1006		x		V		x			
	SB-20_10-15 FT BG		1007		x		V		x			
	SB-20_15-20 FT BG	5/16/22	1008		x		V		x			
	SB-23_0.5-2 FT BG	5/17/22	0850		x	S	V		x			

Dissolved Metals Samples
☐ Field Filtered
☐ Lab to Filter

Orthophosphate Samples
☐ Field Filtered
☐ Lab to Filter

[1] **Matrix Codes:**
GW = Ground Water
WW = Waste Water
DW = Drinking Water
A = Air
S = Soil
SL = Sludge
SOL = Solid
O = Other (please define)

[2] Preservation Codes:
I = Iced
H = HCL
M = Methanol
N = Nitric Acid
S = Sulfuric Acid
B = Sodium Bisulfate
X = Sodium Hydroxide
T = Sodium Thiosulfate
O = Other (please define)

[3] Container Codes:
A = Amber Glass
G = Glass
P = Plastic
ST = Sterile
V = Vial
S = Summa Canister
T = Tedlar Bag
O = Other (please define)

Comments: MS/MSD Collected at GW-20_5.16.22
ASP CAT B needed
★ Please Hold Soil Samples ★

Please use the following codes to indicate possible sample concentration within the Conc Code column above:
H - High; M - Medium; L - Low; C - Clean; U - Unknown

	Relinquished by: (signature)	Date/Time:
1		5/17/22 1143
2	Received by: (signature)	Date/Time: 5-17-22 1143
3	Relinquished by: (signature)	Date/Time: 5/17/22 1745
4	Received by: (signature)	Date/Time:
5	Relinquished by: (signature)	Date/Time: 5/18/22 1800
6	Received by: (signature)	Date/Time: 5/19 920

Program & Regulatory Information
☐ AWQ STDS ☐ NY TOGS
☐ NYC Sewer Discharge ☐ NY CP-51
☐ Part 360 GW (Landfill)
☐ NY Restricted Use
☐ NY Unrestricted Use
☐ NY Part 375
Other:

0.1

Deliverables
☐ Enhanced Data Package
☐ NYSDEC EQuIS EDD
☐ EQuIS (Standard) EDD
☐ NY Regulatory EDD
☐ NY Regs Hits-Only EDD
Other

NELAC and AIHA-LAP, LLC Accredited

Project Entity
☐ Government ☐ Municipality ☐ MWRA ☐ WRTA
☐ Federal ☐ 21 J ☐ School
☐ City ☐ Brownfield ☐ MBTA

Other
☐ Chromatogram
☐ *AIHA-LAP,LLC*

PCB ONLY
☐ Soxhlet
☐ Non Soxhlet

DRAFT

Page 31 of 34

Table of Contents

22E1253

con-test ANALYTICAL LABORATORY

Phone: 413-525-2332
Fax: 413-525-6405
Email: info@contestlabs.com

http://www.contestlabs.com Doc # 380 Rev 1_03242017

CHAIN OF CUSTODY RECORD (New York)

39 Spruce Street
East Longmeadow, MA 01028

Page 2 of 2

Company Name:
Address: 1 Fairchild Square, Clifton Park, NY, 12065
Phone: 518-877-7101
Project Name:
Project Location: Elton Street and Linwood Street
Project Number: DEC1021.P2
Project Manager: Dave Stoll
Con-Test Quote Name/Number:
Invoice Recipient: David.Stoll@HRPAssociates.com
Sampled By:

Requested Turnaround Time
7-Day ☐ 10-Day ☐
Due Date:

Rush Approval Required
1-Day ☐ 3-Day ☐
2-Day ☐ 4-Day ☐

Data Delivery
Format: PDF ☐ EXCEL ☐
Other: Equis
CLP Like Data Pkg Required: ☐
Email To:
Fax To #:

ANALYSIS REQUESTED

Con-Test Work Order#	Client Sample ID / Description	Beginning Date/Time	Ending Date/Time	Composite	Grab	[1]Matrix Code	Conc Code	# of Containers	[2] Preservation Code	[3] Container Code	VOCs by 8260B
6	DUP-1_5.16.22	5/16/22	-		x	GW	V	3	H	V	x

Dissolved Metals Samples: ☐ Field Filtered ☐ Lab to Filter

Orthophosphate Samples: ☐ Field Filtered ☐ Lab to Filter

[1] **Matrix Codes:**
GW = Ground Water
WW = Waste Water
DW = Drinking Water
A = Air
S = Soil
SL = Sludge
SOL = Solid
O = Other (please define)

[2] Preservation Codes:
I = Iced
H = HCL
M = Methanol
N = Nitric Acid
S = Sulfuric Acid
B = Sodium Bisulfate
X = Sodium Hydroxide
T = Sodium Thiosulfate
O = Other (please define)

[3] Container Codes:
A = Amber Glass
G = Glass
P = Plastic
ST = Sterile
V = Vial
S = Summa Canister
T = Tedlar Bag
O = Other (please define)

Comments:

Please use the following codes to indicate possible sample concentration within the Conc Code column above:
H - High; M - Medium; L - Low; C - Clean; U - Unknown

	Date/Time
Relinquished by: (signature)	5/17/22 1143
Received by: (signature)	5-17-22 1143
Relinquished by: (signature)	5/17/22 1745
Received by: (signature)	5/19 9:20
Relinquished by: (signature)	Date/Time:
Received by: (signature)	Date/Time:

Program & Regulatory Information
☐ AWQ STDS ☐ NY TOGS
☐ NYC Sewer Discharge ☐ NY CP-51
☐ Part 360 GW (Landfill)
☐ NY Restricted Use
☐ NY Unrestricted Use
☐ NY Part 375
Other:

0.1

Deliverables
☐ Enhanced Data Package
☐ NYSDEC EQuIS EDD
☐ EQuIS (Standard) EDD
☐ NY Regulatory EDD
☐ NY Regs Hits-Only EDD
Other:

NELAC and AIHA-LAP, LLC Accredited

Project Entity
☐ Government ☐ Municipality ☐ MWRA ☐ WRTA
☐ Federal ☐ 21 J ☐ School
☐ City ☐ Brownfield ☐ MBTA

Other
☐ Chromatogram
☐ *AIHA-LAP,LLC*

PCB ONLY
☐ Soxhlet
☐ Non Soxhlet

DRAFT

Table of Contents

[redacted]

FedEx® Tracking

578925036537

ADD NICKNAME

Delivered
Thursday, 5/19/2022 at 9:29 am



DELIVERED

Signed for by: R.PETRAITIS

GET STATUS UPDATES

OBTAIN PROOF OF DELIVERY

FROM	TO
MELVILLE, NY US	EAST LONGMEADOW, MA US

MANAGE DELIVERY

DRAFT

Travel History

TIME ZONE
Local Scan Time

Thursday, May 19, 2022		
9:29 AM	EAST LONGMEADOW, MA	Delivered
7:56 AM	WINDSOR LOCKS, CT	On FedEx vehicle for delivery
7:48 AM	WINDSOR LOCKS, CT	At local FedEx facility
6:24 AM	EAST GRANBY, CT	At destination sort facility
3:21 AM	NEWARK, NJ	Departed FedEx hub
Wednesday, May 18, 2022		
10:12 PM	NEWARK, NJ	Departed FedEx hub

I Have Not Confirmed Sample Container Numbers With Lab Staff Before Relinquishing Over Samples_____

Pace

Pace

Doc# 277 Rev 5 2017

Login Sample Receipt Checklist - (Rejection Criteria Listing - Using Acceptance Policy) Any False Statement will be brought to the attention of the Client - State True or False

Client HRC

Received By LA Date 5/19/22 Time 929

How were the samples received? In Cooler T No Cooler _____ On Ice T No Ice _____

Direct from Sampling F Ambient _____ Melted Ice _____

Were samples within Temperature? 2-6°C T By Gun # 5 Actual Temp - 2.7

By Blank # _____ Actual Temp - _____

Was Custody Seal Intact? N/A Were Samples Tampered with? F

Was COC Relinquished ? T Does Chain Agree With Samples? T

Are there broken/leaking/loose caps on any samples? F

Is COC in ink/ Legible? T Were samples received within holding time? T

Did COC include all pertinent Information? Client T Analysis T Sampler Name F

Project T ID's T Collection Dates/Times T

Are Sample labels filled out and legible? T

Are there Lab to Filters? F Who was notified? _____

Are there Rushes? F Who was notified? _____

Are there Short Holds? F Who was notified? _____

Is there enough Volume? T

Is there Headspace where applicable? N/A MS/MSD? F

Proper Media/Containers Used? T Is splitting samples required? T

Were trip blanks received? F On COC? T

Do all samples have the proper pH? N/A Acid _____ Base _____

Vials	#	Containers:	#		#		#
Unp-		1 Liter Amb.		1 Liter Plastic		16 oz Amb.	
HCL-	~~3~~ 2	500 mL Amb.		500 mL Plastic		8oz Amb/Clear	
Meoh-		250 mL Amb.		250 mL Plastic		4oz Amb/Clear	
Bisulfate-		Flashpoint		Col./Bacteria		2oz Amb/Clear	
DI-		Other Glass		Other Plastic		Encore	
Thiosulfate-		SOC Kit		Plastic Bag		Frozen:	
Sulfuric-		Perchlorate		Ziplock			

Unused Media

Vials	#	Containers:	#		#		#
Unp-		1 Liter Amb.		1 Liter Plastic		16 oz Amb.	
HCL-		500 mL Amb.		500 mL Plastic		8oz Amb/Clear	
Meoh-		250 mL Amb.		250 mL Plastic		4oz Amb/Clear	
Bisulfate-		Col./Bacteria		Flashpoint		2oz Amb/Clear	
DI-		Other Plastic		Other Glass		Encore	
Thiosulfate-		SOC Kit		Plastic Bag		Frozen:	
Sulfuric-		Perchlorate		Ziplock			

Comments:

Sample # 2 put on diff. work order due to rush TAT.

DRAFT

con-test®
A Pace Analytical® Laboratory

39 Spruce Street * East Longmeadow, MA 01028 * FAX 413/525-6405 * TEL. 413/525-2332

June 2, 2022

David Stoll
NYDEC_HRP Associates - Clifton Park, NY
1 Fairchild Square, Suite 110
Clifton Park, NY 12065

Project Location: Elton St and Linwood St
Client Job Number:
Project Number: DEC1021.P2
Laboratory Work Order Number: 22E1254

Enclosed are results of analyses for samples as received by the laboratory on May 19, 2022. If you have any questions concerning this report, please feel free to contact me.

Sincerely,



Raymond J. McCarthy
Project Manager

DRAFT

Table of Contents

Sample Summary 3

Case Narrative 4

Sample Results 7

22E1254-02 7

22E1254-03 11

22E1254-04 15

Sample Preparation Information 19

QC Data 20

Volatile Organic Compounds by GC/MS 20

B309108 20

B309113 23

B309260 26

B309108 31

B309113 31

B309260 31

Flag/Qualifier Summary 32

Certifications 33

Chain of Custody/Sample Receipt 36

DRAFT

con-test®
A Pace Analytical® Laboratory

39 Spruce Street * East Longmeadow, MA 01028 * FAX 413/525-6405 * TEL. 413/525-2332

NYDEC_HRP Associates - Clifton Park, NY
1 Fairchild Square, Suite 110
Clifton Park, NY 12065
ATTN: David Stoll

REPORT DATE: 6/2/2022

PURCHASE ORDER NUMBER: 224250

PROJECT NUMBER: DEC1021.P2

ANALYTICAL SUMMARY

WORK ORDER NUMBER: 22E1254

The results of analyses performed on the following samples submitted to CON-TEST, a Pace Analytical Laboratory, are found in this report.

PROJECT LOCATION: Elton St and Linwood St

FIELD SAMPLE #	LAB ID:	MATRIX	SAMPLE DESCRIPTION	TEST	SUB LAB
SB-20_5-10 FT BG	22E1254-02	Soil		SM 2540G SW-846 8260D	
SB-20_10-15 FT BG	22E1254-03	Soil		SM 2540G SW-846 8260D	
SB-20_15-20 FT BG	22E1254-04	Soil		SM 2540G SW-846 8260D	

DRAFT

39 Spruce Street * East Longmeadow, MA 01028 * FAX 413/525-6405 * TEL. 413/525-2332

CASE NARRATIVE SUMMARY

All reported results are within defined laboratory quality control objectives unless listed below or otherwise qualified in this report.

DRAFT

39 Spruce Street * East Longmeadow, MA 01028 * FAX 413/525-6405 * TEL. 413/525-2332

SM 2540G

Qualifications:

H-06

Sample was extracted past the recommended holding time.

Analyte & Samples(s) Qualified:

% Solids

22E1254-02[SB-20_5-10 FT BG], 22E1254-03[SB-20_10-15 FT BG], 22E1254-04[SB-20_15-20 FT BG]

SW-846 8260D

Qualifications:

L-02

Laboratory fortified blank/laboratory control sample recovery and duplicate recoveries outside of control limits. Data validation is not affected since all results are "not detected" for associated samples in this batch and bias is on the high side.

Analyte & Samples(s) Qualified:

Bromoform

B309108-BS1, B309108-BSD1, B309260-BS1, B309260-BSD1, S071968-CCV1

Bromomethane

B309108-BS1, B309108-BSD1, B309260-BS1, B309260-BSD1, S071968-CCV1

PR-03

Sample preserved in the laboratory, not in the field as required by the method.

Analyte & Samples(s) Qualified:

22E1254-03[SB-20_10-15 FT BG], 22E1254-03RE1[SB-20_10-15 FT BG], 22E1254-04[SB-20_15-20 FT BG]

PR-15

According to the NY ELAP program, all voa results less than 0.2mg/Kg are estimated and biased low if not collected according to SW-846 5035-L/5035A-L.

Analyte & Samples(s) Qualified:

22E1254-02[SB-20_5-10 FT BG], 22E1254-03[SB-20_10-15 FT BG], 22E1254-04[SB-20_15-20 FT BG]

R-05

Laboratory fortified blank duplicate RPD is outside of control limits. Reduced precision is anticipated for any reported value for this compound.

Analyte & Samples(s) Qualified:

2-Butanone (MEK)

22E1254-04[SB-20_15-20 FT BG], B309260-BLK1, B309260-BS1, B309260-BSD1

RL-11

Elevated reporting limit due to high concentration of target compounds.

Analyte & Samples(s) Qualified:

22E1254-03[SB-20_10-15 FT BG], 22E1254-04[SB-20_15-20 FT BG]

V-20

Continuing calibration verification (CCV) did not meet method specifications and was biased on the high side. Data validation is not affected since sample result was "not detected" for this compound.

Analyte & Samples(s) Qualified:

Bromoform

B309108-BS1, B309108-BSD1, B309260-BS1, B309260-BSD1, S071968-CCV1, S072093-CCV1

Bromomethane

B309108-BS1, B309108-BSD1, B309260-BS1, B309260-BSD1, S071968-CCV1, S072093-CCV1

Chloroethane

B309108-BS1, B309108-BSD1, S071968-CCV1

DRAFT

39 Spruce Street * East Longmeadow, MA 01028 * FAX 413/525-6405 * TEL. 413/525-2332

V-35

Initial calibration verification (ICV) did not meet method specifications and was biased on the high side for this compound. Reported result is estimated.

Analyte & Samples(s) Qualified:

2-Butanone (MEK)

B309113-BS1, B309113-BSD1, S071932-CCV1

Acetone

B309113-BS1, B309113-BSD1, S071932-CCV1

Dichlorodifluoromethane (Freon 12

B309113-BS1, B309113-BSD1, S071932-CCV1

DRAFT

The results of analyses reported only relate to samples submitted to Con-Test, a Pace Analytical Laboratory, for testing.
I certify that the analyses listed above, unless specifically listed as subcontracted, if any, were performed under my direction according to the approved methodologies listed in this document, and that based upon my inquiry of those individuals immediately responsible for obtaining the information, the material contained in this report is, to the best of my knowledge and belief, accurate and complete.



Lisa A. Worthington
Technical Representative

con-test® A Pace Analytical® Laboratory

39 Spruce Street * East Longmeadow, MA 01028 * FAX 413/525-6405 * TEL. 413/525-2332

Project Location: Elton St and Linwood St | Sample Description: | Work Order: 22E1254

Date Received: 5/19/2022

Field Sample #: SB-20_5-10 FT BG | Sampled: 5/16/2022 10:06

Sample ID: 22E1254-02

Sample Matrix: Soil

Sample Flags: PR-15

Volatile Organic Compounds by GC/MS

Analyte	Results	RL	DL	Units	Dilution	Flag/Qual	Method	Date Prepared	Date/Time Analyzed	Analyst
Acetone	ND	0.12	0.011	mg/Kg dry	1		SW-846 8260D	5/24/22	5/24/22 7:56	MFF
Benzene	ND	0.0023	0.00063	mg/Kg dry	1		SW-846 8260D	5/24/22	5/24/22 7:56	MFF
Bromochloromethane	ND	0.0023	0.0010	mg/Kg dry	1		SW-846 8260D	5/24/22	5/24/22 7:56	MFF
Bromodichloromethane	ND	0.0023	0.00057	mg/Kg dry	1		SW-846 8260D	5/24/22	5/24/22 7:56	MFF
Bromoform	ND	0.0023	0.00071	mg/Kg dry	1		SW-846 8260D	5/24/22	5/24/22 7:56	MFF
Bromomethane	ND	0.012	0.0019	mg/Kg dry	1		SW-846 8260D	5/24/22	5/24/22 7:56	MFF
2-Butanone (MEK)	ND	0.046	0.0066	mg/Kg dry	1		SW-846 8260D	5/24/22	5/24/22 7:56	MFF
Carbon Disulfide	ND	0.012	0.0081	mg/Kg dry	1		SW-846 8260D	5/24/22	5/24/22 7:56	MFF
Carbon Tetrachloride	ND	0.0023	0.0010	mg/Kg dry	1		SW-846 8260D	5/24/22	5/24/22 7:56	MFF
Chlorobenzene	ND	0.0023	0.00068	mg/Kg dry	1		SW-846 8260D	5/24/22	5/24/22 7:56	MFF
Chlorodibromomethane	ND	0.0012	0.00066	mg/Kg dry	1		SW-846 8260D	5/24/22	5/24/22 7:56	MFF
Chloroethane	ND	0.023	0.0014	mg/Kg dry	1		SW-846 8260D	5/24/22	5/24/22 7:56	MFF
Chloroform	ND	0.0046	0.00068	mg/Kg dry	1		SW-846 8260D	5/24/22	5/24/22 7:56	MFF
Chloromethane	ND	0.012	0.0012	mg/Kg dry	1		SW-846 8260D	5/24/22	5/24/22 7:56	MFF
Cyclohexane	ND	0.012	0.0047	mg/Kg dry	1		SW-846 8260D	5/24/22	5/24/22 7:56	MFF
1,2-Dibromo-3-chloropropane (DBCP)	ND	0.0023	0.0010	mg/Kg dry	1		SW-846 8260D	5/24/22	5/24/22 7:56	MFF
1,2-Dibromoethane (EDB)	ND	0.0012	0.00077	mg/Kg dry	1		SW-846 8260D	5/24/22	5/24/22 7:56	MFF
1,2-Dichlorobenzene	ND	0.0023	0.00050	mg/Kg dry	1		SW-846 8260D	5/24/22	5/24/22 7:56	MFF
1,3-Dichlorobenzene	ND	0.0023	0.00057	mg/Kg dry	1		SW-846 8260D	5/24/22	5/24/22 7:56	MFF
1,4-Dichlorobenzene	ND	0.0023	0.00061	mg/Kg dry	1		SW-846 8260D	5/24/22	5/24/22 7:56	MFF
Dichlorodifluoromethane (Freon 12)	ND	0.023	0.0012	mg/Kg dry	1		SW-846 8260D	5/24/22	5/24/22 7:56	MFF
1,1-Dichloroethane	ND	0.0023	0.00080	mg/Kg dry	1		SW-846 8260D	5/24/22	5/24/22 7:56	MFF
1,2-Dichloroethane	ND	0.0023	0.00076	mg/Kg dry	1		SW-846 8260D	5/24/22	5/24/22 7:56	MFF
1,1-Dichloroethylene	ND	0.0046	0.00082	mg/Kg dry	1		SW-846 8260D	5/24/22	5/24/22 7:56	MFF
cis-1,2-Dichloroethylene	0.010	0.0023	0.00065	mg/Kg dry	1		SW-846 8260D	5/24/22	5/24/22 7:56	MFF
trans-1,2-Dichloroethylene	ND	0.0023	0.00077	mg/Kg dry	1		SW-846 8260D	5/24/22	5/24/22 7:56	MFF
1,2-Dichloropropane	ND	0.0023	0.00065	mg/Kg dry	1		SW-846 8260D	5/24/22	5/24/22 7:56	MFF
cis-1,3-Dichloropropene	ND	0.0012	0.00058	mg/Kg dry	1		SW-846 8260D	5/24/22	5/24/22 7:56	MFF
trans-1,3-Dichloropropene	ND	0.0012	0.00057	mg/Kg dry	1		SW-846 8260D	5/24/22	5/24/22 7:56	MFF
1,4-Dioxane	ND	0.12	0.041	mg/Kg dry	1		SW-846 8260D	5/24/22	5/24/22 7:56	MFF
Ethylbenzene	ND	0.0023	0.00062	mg/Kg dry	1		SW-846 8260D	5/24/22	5/24/22 7:56	MFF
2-Hexanone (MBK)	ND	0.023	0.0066	mg/Kg dry	1		SW-846 8260D	5/24/22	5/24/22 7:56	MFF
Isopropylbenzene (Cumene)	ND	0.0023	0.00082	mg/Kg dry	1		SW-846 8260D	5/24/22	5/24/22 7:56	MFF
Methyl Acetate	ND	0.0023	0.0017	mg/Kg dry	1		SW-846 8260D	5/24/22	5/24/22 7:56	MFF
Methyl tert-Butyl Ether (MTBE)	ND	0.0046	0.00041	mg/Kg dry	1		SW-846 8260D	5/24/22	5/24/22 7:56	MFF
Methyl Cyclohexane	ND	0.0023	0.00087	mg/Kg dry	1		SW-846 8260D	5/24/22	5/24/22 7:56	MFF
Methylene Chloride	ND	0.023	0.0017	mg/Kg dry	1		SW-846 8260D	5/24/22	5/24/22 7:56	MFF
4-Methyl-2-pentanone (MIBK)	ND	0.023	0.0048	mg/Kg dry	1		SW-846 8260D	5/24/22	5/24/22 7:56	MFF
Styrene	ND	0.0023	0.00048	mg/Kg dry	1		SW-846 8260D	5/24/22	5/24/22 7:56	MFF
1,1,2,2-Tetrachloroethane	ND	0.0012	0.00060	mg/Kg dry	1		SW-846 8260D	5/24/22	5/24/22 7:56	MFF
Tetrachloroethylene	0.0081	0.0023	0.00077	mg/Kg dry	1		SW-846 8260D	5/24/22	5/24/22 7:56	MFF
Toluene	ND	0.0023	0.00060	mg/Kg dry	1		SW-846 8260D	5/24/22	5/24/22 7:56	MFF
1,2,3-Trichlorobenzene	ND	0.0023	0.00062	mg/Kg dry	1		SW-846 8260D	5/24/22	5/24/22 7:56	MFF
1,2,4-Trichlorobenzene	ND	0.0023	0.00056	mg/Kg dry	1		SW-846 8260D	5/24/22	5/24/22 7:56	MFF

DRAFT

con-test®
A Pace Analytical® Laboratory

39 Spruce Street * East Longmeadow, MA 01028 * FAX 413/525-6405 * TEL. 413/525-2332

Project Location: Elton St and Linwood St | Sample Description: | Work Order: 22E1254

Date Received: 5/19/2022

Field Sample #: SB-20_5-10 FT BG | Sampled: 5/16/2022 10:06

Sample ID: 22E1254-02

Sample Matrix: Soil

Sample Flags: PR-15

Volatile Organic Compounds by GC/MS

Analyte	Results	RL	DL	Units	Dilution	Flag/Qual	Method	Date Prepared	Date/Time Analyzed	Analyst
1,1,1-Trichloroethane	ND	0.0023	0.00092	mg/Kg dry	1		SW-846 8260D	5/24/22	5/24/22 7:56	MFF
1,1,2-Trichloroethane	ND	0.0023	0.00053	mg/Kg dry	1		SW-846 8260D	5/24/22	5/24/22 7:56	MFF
Trichloroethylene	0.15	0.0023	0.00076	mg/Kg dry	1		SW-846 8260D	5/24/22	5/24/22 7:56	MFF
Trichlorofluoromethane (Freon 11)	ND	0.012	0.00055	mg/Kg dry	1		SW-846 8260D	5/24/22	5/24/22 7:56	MFF
1,1,2-Trichloro-1,2,2-trifluoroethane (Freon 113)	ND	0.012	0.00076	mg/Kg dry	1		SW-846 8260D	5/24/22	5/24/22 7:56	MFF
Vinyl Chloride	ND	0.012	0.00074	mg/Kg dry	1		SW-846 8260D	5/24/22	5/24/22 7:56	MFF
Xylenes (total)	ND	0.0023	0.0023	mg/Kg dry	1		SW-846 8260D	5/24/22	5/24/22 7:56	MFF

Surrogates	% Recovery	Recovery Limits	Flag/Qual		
1,2-Dichloroethane-d4	99.0	70-130		5/24/22	7:56
Toluene-d8	102	70-130		5/24/22	7:56
4-Bromofluorobenzene	105	70-130		5/24/22	7:56

DRAFT

39 Spruce Street * East Longmeadow, MA 01028 * FAX 413/525-6405 * TEL. 413/525-2332

Project Location: Elton St and Linwood St | Sample Description: | Work Order: 22E1254

Date Received: 5/19/2022

Field Sample #: SB-20_5-10 FT BG | Sampled: 5/16/2022 10:06

Sample ID: 22E1254-02

Sample Matrix: Soil

Tentatively Identified Compounds - Volatile Compounds (ESTIMATED VALUES REPORTED)

Analyte	Results	Units	Response	RT	DF	CAS #	Q#	Method	Date Prepared	Date/Time Analyzed	Analyst
No TICs Found	0.0	mg/Kg dry			1			SW-846 8260D	5/24/22	5/24/22 7:56	MFF

DRAFT

39 Spruce Street * East Longmeadow, MA 01028 * FAX 413/525-6405 * TEL. 413/525-2332

Project Location: Elton St and Linwood St | Sample Description: | Work Order: 22E1254

Date Received: 5/19/2022

Field Sample #: SB-20_5-10 FT BG | Sampled: 5/16/2022 10:06

Sample ID: 22E1254-02

Sample Matrix: Soil

Conventional Chemistry Parameters by EPA/APHA/SW-846 Methods (Total)

Analyte	Results	RL	Units	Dilution	Flag/Qual	Method	Date Prepared	Date/Time Analyzed	Analyst
% Solids	90.8		% Wt	1	H-06	SM 2540G	5/30/22	5/31/22 11:00	AM

DRAFT

con-test® A Pace Analytical® Laboratory

39 Spruce Street * East Longmeadow, MA 01028 * FAX 413/525-6405 * TEL. 413/525-2332

Project Location: Elton St and Linwood St | Sample Description: | Work Order: 22E1254

Date Received: 5/19/2022

Field Sample #: SB-20_10-15 FT BG | Sampled: 5/16/2022 10:07

Sample ID: 22E1254-03

Sample Matrix: Soil

Sample Flags: PR-03, PR-15, RL

Volatile Organic Compounds by GC/MS

Analyte	Results	RL	DL	Units	Dilution	Flag/Qual	Method	Date Prepared	Date/Time Analyzed	Analyst
Acetone	ND	5.5	0.22	mg/Kg dry	2		SW-846 8260D	5/24/22	5/25/22 9:33	EEH
Benzene	ND	0.11	0.022	mg/Kg dry	2		SW-846 8260D	5/24/22	5/25/22 9:33	EEH
Bromochloromethane	ND	0.11	0.033	mg/Kg dry	2		SW-846 8260D	5/24/22	5/25/22 9:33	EEH
Bromodichloromethane	ND	0.11	0.020	mg/Kg dry	2		SW-846 8260D	5/24/22	5/25/22 9:33	EEH
Bromoform	ND	0.11	0.042	mg/Kg dry	2		SW-846 8260D	5/24/22	5/25/22 9:33	EEH
Bromomethane	ND	0.22	0.17	mg/Kg dry	2		SW-846 8260D	5/24/22	5/25/22 9:33	EEH
2-Butanone (MEK)	ND	2.2	0.18	mg/Kg dry	2		SW-846 8260D	5/24/22	5/25/22 9:33	EEH
Carbon Disulfide	ND	0.55	0.16	mg/Kg dry	2		SW-846 8260D	5/24/22	5/25/22 9:33	EEH
Carbon Tetrachloride	ND	0.11	0.018	mg/Kg dry	2		SW-846 8260D	5/24/22	5/25/22 9:33	EEH
Chlorobenzene	ND	0.11	0.011	mg/Kg dry	2		SW-846 8260D	5/24/22	5/25/22 9:33	EEH
Chlorodibromomethane	ND	0.055	0.024	mg/Kg dry	2		SW-846 8260D	5/24/22	5/25/22 9:33	EEH
Chloroethane	ND	0.22	0.035	mg/Kg dry	2		SW-846 8260D	5/24/22	5/25/22 9:33	EEH
Chloroform	ND	0.22	0.018	mg/Kg dry	2		SW-846 8260D	5/24/22	5/25/22 9:33	EEH
Chloromethane	ND	0.22	0.057	mg/Kg dry	2		SW-846 8260D	5/24/22	5/25/22 9:33	EEH
Cyclohexane	ND	0.22	0.19	mg/Kg dry	2		SW-846 8260D	5/24/22	5/25/22 9:33	EEH
1,2-Dibromo-3-chloropropane (DBCP)	ND	0.55	0.088	mg/Kg dry	2		SW-846 8260D	5/24/22	5/25/22 9:33	EEH
1,2-Dibromoethane (EDB)	ND	0.055	0.019	mg/Kg dry	2		SW-846 8260D	5/24/22	5/25/22 9:33	EEH
1,2-Dichlorobenzene	0.016	0.11	0.013	mg/Kg dry	2	J	SW-846 8260D	5/24/22	5/25/22 9:33	EEH
1,3-Dichlorobenzene	ND	0.11	0.013	mg/Kg dry	2		SW-846 8260D	5/24/22	5/25/22 9:33	EEH
1,4-Dichlorobenzene	ND	0.11	0.014	mg/Kg dry	2		SW-846 8260D	5/24/22	5/25/22 9:33	EEH
Dichlorodifluoromethane (Freon 12)	ND	0.22	0.021	mg/Kg dry	2		SW-846 8260D	5/24/22	5/25/22 9:33	EEH
1,1-Dichloroethane	ND	0.11	0.015	mg/Kg dry	2		SW-846 8260D	5/24/22	5/25/22 9:33	EEH
1,2-Dichloroethane	ND	0.11	0.034	mg/Kg dry	2		SW-846 8260D	5/24/22	5/25/22 9:33	EEH
1,1-Dichloroethylene	ND	0.11	0.015	mg/Kg dry	2		SW-846 8260D	5/24/22	5/25/22 9:33	EEH
cis-1,2-Dichloroethylene	0.21	0.11	0.016	mg/Kg dry	2		SW-846 8260D	5/24/22	5/25/22 9:33	EEH
trans-1,2-Dichloroethylene	ND	0.11	0.018	mg/Kg dry	2		SW-846 8260D	5/24/22	5/25/22 9:33	EEH
1,2-Dichloropropane	ND	0.11	0.020	mg/Kg dry	2		SW-846 8260D	5/24/22	5/25/22 9:33	EEH
cis-1,3-Dichloropropene	ND	0.055	0.017	mg/Kg dry	2		SW-846 8260D	5/24/22	5/25/22 9:33	EEH
trans-1,3-Dichloropropene	ND	0.055	0.018	mg/Kg dry	2		SW-846 8260D	5/24/22	5/25/22 9:33	EEH
1,4-Dioxane	ND	5.5	2.2	mg/Kg dry	2		SW-846 8260D	5/24/22	5/25/22 9:33	EEH
Ethylbenzene	0.40	0.11	0.023	mg/Kg dry	2		SW-846 8260D	5/24/22	5/25/22 9:33	EEH
2-Hexanone (MBK)	ND	1.1	0.12	mg/Kg dry	2		SW-846 8260D	5/24/22	5/25/22 9:33	EEH
Isopropylbenzene (Cumene)	0.23	0.11	0.012	mg/Kg dry	2		SW-846 8260D	5/24/22	5/25/22 9:33	EEH
Methyl Acetate	ND	1.1	0.050	mg/Kg dry	2		SW-846 8260D	5/24/22	5/25/22 9:33	EEH
Methyl tert-Butyl Ether (MTBE)	ND	0.11	0.019	mg/Kg dry	2		SW-846 8260D	5/24/22	5/25/22 9:33	EEH
Methyl Cyclohexane	0.21	0.11	0.027	mg/Kg dry	2		SW-846 8260D	5/24/22	5/25/22 9:33	EEH
Methylene Chloride	ND	0.55	0.026	mg/Kg dry	2		SW-846 8260D	5/24/22	5/25/22 9:33	EEH
4-Methyl-2-pentanone (MIBK)	ND	1.1	0.14	mg/Kg dry	2		SW-846 8260D	5/24/22	5/25/22 9:33	EEH
Styrene	ND	0.11	0.012	mg/Kg dry	2		SW-846 8260D	5/24/22	5/25/22 9:33	EEH
1,1,2,2-Tetrachloroethane	ND	0.055	0.014	mg/Kg dry	2		SW-846 8260D	5/24/22	5/25/22 9:33	EEH
Tetrachloroethylene	15	0.11	0.020	mg/Kg dry	2		SW-846 8260D	5/24/22	5/25/22 9:33	EEH
Toluene	0.50	0.11	0.024	mg/Kg dry	2		SW-846 8260D	5/24/22	5/25/22 9:33	EEH
1,2,3-Trichlorobenzene	ND	0.55	0.033	mg/Kg dry	2		SW-846 8260D	5/24/22	5/25/22 9:33	EEH
1,2,4-Trichlorobenzene	ND	0.11	0.027	mg/Kg dry	2		SW-846 8260D	5/24/22	5/25/22 9:33	EEH

DRAFT

con-test® A Pace Analytical® Laboratory

39 Spruce Street * East Longmeadow, MA 01028 * FAX 413/525-6405 * TEL. 413/525-2332

Project Location: Elton St and Linwood St | Sample Description: | Work Order: 22E1254

Date Received: 5/19/2022

Field Sample #: SB-20_10-15 FT BG | Sampled: 5/16/2022 10:07

Sample ID: 22E1254-03

Sample Matrix: Soil

Sample Flags: PR-03, PR-15, RL

Volatile Organic Compounds by GC/MS

Analyte	Results	RL	DL	Units	Dilution	Flag/Qual	Method	Date Prepared	Date/Time Analyzed	Analyst
1,1,1-Trichloroethane	0.029	0.11	0.018	mg/Kg dry	2	J	SW-846 8260D	5/24/22	5/25/22 9:33	EEH
1,1,2-Trichloroethane	ND	0.11	0.020	mg/Kg dry	2		SW-846 8260D	5/24/22	5/25/22 9:33	EEH
Trichloroethylene	27	2.7	0.52	mg/Kg dry	50		SW-846 8260D	5/24/22	5/25/22 10:27	EEH
Trichlorofluoromethane (Freon 11)	ND	0.22	0.019	mg/Kg dry	2		SW-846 8260D	5/24/22	5/25/22 9:33	EEH
1,1,2-Trichloro-1,2,2-trifluoroethane (Freon 113)	ND	0.11	0.025	mg/Kg dry	2		SW-846 8260D	5/24/22	5/25/22 9:33	EEH
Vinyl Chloride	ND	0.22	0.023	mg/Kg dry	2		SW-846 8260D	5/24/22	5/25/22 9:33	EEH
Xylenes (total)	3.0			mg/Kg dry	2		SW-846 8260D	5/24/22	5/25/22 9:33	EEH

Surrogates	% Recovery	Recovery Limits	Flag/Qual	
1,2-Dichloroethane-d4	102	70-130		5/25/22 9:33
1,2-Dichloroethane-d4	99.3	70-130		5/25/22 10:27
Toluene-d8	99.5	70-130		5/25/22 9:33
Toluene-d8	99.5	70-130		5/25/22 10:27
4-Bromofluorobenzene	113	70-130		5/25/22 9:33
4-Bromofluorobenzene	102	70-130		5/25/22 10:27

DRAFT

con-test® A Pace Analytical® Laboratory

39 Spruce Street * East Longmeadow, MA 01028 * FAX 413/525-6405 * TEL. 413/525-2332

Project Location: Elton St and Linwood St | Sample Description: | Work Order: 22E1254

Date Received: 5/19/2022

Field Sample #: SB-20_10-15 FT BG | Sampled: 5/16/2022 10:07

Sample ID: 22E1254-03

Sample Matrix: Soil

Tentatively Identified Compounds - Volatile Compounds (ESTIMATED VALUES REPORTED)

Analyte	Results	Units	Response	RT	DF	CAS #	Q#	Method	Date Prepared	Date/Time Analyzed	Analyst
Benzene, 1-methyl-4-propyl-	1.4	mg/Kg dry	1671000	10.466	0.5	001074-55-1	92	SW-846 8260D	5/24/22	5/25/22 9:33	EEH
Decane	6.3	mg/Kg dry	7340530	9.694	0.5	000124-18-5	91	SW-846 8260D	5/24/22	5/25/22 9:33	EEH
Undecane	3.0	mg/Kg dry	3423800	10.857	0.5	001120-21-4	87	SW-846 8260D	5/24/22	5/25/22 9:33	EEH

DRAFT

39 Spruce Street * East Longmeadow, MA 01028 * FAX 413/525-6405 * TEL. 413/525-2332

Project Location: Elton St and Linwood St | Sample Description: | Work Order: 22E1254

Date Received: 5/19/2022

Field Sample #: SB-20_10-15 FT BG | Sampled: 5/16/2022 10:07

Sample ID: 22E1254-03

Sample Matrix: Soil

Conventional Chemistry Parameters by EPA/APHA/SW-846 Methods (Total)

Analyte	Results	RL	Units	Dilution	Flag/Qual	Method	Date Prepared	Date/Time Analyzed	Analyst
% Solids	82.8		% Wt	1	H-06	SM 2540G	5/30/22	5/31/22 11:00	AM

DRAFT

con-test® A Pace Analytical® Laboratory

39 Spruce Street * East Longmeadow, MA 01028 * FAX 413/525-6405 * TEL. 413/525-2332

Project Location: Elton St and Linwood St | Sample Description: | Work Order: 22E1254

Date Received: 5/19/2022

Field Sample #: SB-20_15-20 FT BG | Sampled: 5/16/2022 10:08

Sample ID: 22E1254-04

Sample Matrix: Soil

Sample Flags: PR-03, PR-15, RL

Volatile Organic Compounds by GC/MS

Analyte	Results	RL	DL	Units	Dilution	Flag/Qual	Method	Date Prepared	Date/Time Analyzed	Analyst
Acetone	ND	260	11	mg/Kg dry	80		SW-846 8260D	5/25/22	5/26/22 17:01	EEH
Benzene	ND	5.2	1.0	mg/Kg dry	80		SW-846 8260D	5/25/22	5/26/22 17:01	EEH
Bromochloromethane	ND	5.2	1.6	mg/Kg dry	80		SW-846 8260D	5/25/22	5/26/22 17:01	EEH
Bromodichloromethane	ND	5.2	0.94	mg/Kg dry	80		SW-846 8260D	5/25/22	5/26/22 17:01	EEH
Bromoform	ND	5.2	2.0	mg/Kg dry	80		SW-846 8260D	5/25/22	5/26/22 17:01	EEH
Bromomethane	ND	10	8.0	mg/Kg dry	80		SW-846 8260D	5/25/22	5/26/22 17:01	EEH
2-Butanone (MEK)	ND	100	8.5	mg/Kg dry	80	R-05	SW-846 8260D	5/25/22	5/26/22 17:01	EEH
Carbon Disulfide	ND	26	7.5	mg/Kg dry	80		SW-846 8260D	5/25/22	5/26/22 17:01	EEH
Carbon Tetrachloride	ND	5.2	0.86	mg/Kg dry	80		SW-846 8260D	5/25/22	5/26/22 17:01	EEH
Chlorobenzene	ND	5.2	0.55	mg/Kg dry	80		SW-846 8260D	5/25/22	5/26/22 17:01	EEH
Chlorodibromomethane	ND	2.6	1.2	mg/Kg dry	80		SW-846 8260D	5/25/22	5/26/22 17:01	EEH
Chloroethane	ND	10	1.7	mg/Kg dry	80		SW-846 8260D	5/25/22	5/26/22 17:01	EEH
Chloroform	ND	10	0.87	mg/Kg dry	80		SW-846 8260D	5/25/22	5/26/22 17:01	EEH
Chloromethane	ND	10	2.7	mg/Kg dry	80		SW-846 8260D	5/25/22	5/26/22 17:01	EEH
Cyclohexane	ND	10	9.1	mg/Kg dry	80		SW-846 8260D	5/25/22	5/26/22 17:01	EEH
1,2-Dibromo-3-chloropropane (DBCP)	ND	26	4.2	mg/Kg dry	80		SW-846 8260D	5/25/22	5/26/22 17:01	EEH
1,2-Dibromoethane (EDB)	ND	2.6	0.89	mg/Kg dry	80		SW-846 8260D	5/25/22	5/26/22 17:01	EEH
1,2-Dichlorobenzene	ND	5.2	0.64	mg/Kg dry	80		SW-846 8260D	5/25/22	5/26/22 17:01	EEH
1,3-Dichlorobenzene	ND	5.2	0.62	mg/Kg dry	80		SW-846 8260D	5/25/22	5/26/22 17:01	EEH
1,4-Dichlorobenzene	ND	5.2	0.68	mg/Kg dry	80		SW-846 8260D	5/25/22	5/26/22 17:01	EEH
Dichlorodifluoromethane (Freon 12)	ND	10	1.0	mg/Kg dry	80		SW-846 8260D	5/25/22	5/26/22 17:01	EEH
1,1-Dichloroethane	ND	5.2	0.74	mg/Kg dry	80		SW-846 8260D	5/25/22	5/26/22 17:01	EEH
1,2-Dichloroethane	ND	5.2	1.6	mg/Kg dry	80		SW-846 8260D	5/25/22	5/26/22 17:01	EEH
1,1-Dichloroethylene	ND	5.2	0.74	mg/Kg dry	80		SW-846 8260D	5/25/22	5/26/22 17:01	EEH
cis-1,2-Dichloroethylene	4.9	5.2	0.76	mg/Kg dry	80	J	SW-846 8260D	5/25/22	5/26/22 17:01	EEH
trans-1,2-Dichloroethylene	ND	5.2	0.88	mg/Kg dry	80		SW-846 8260D	5/25/22	5/26/22 17:01	EEH
1,2-Dichloropropane	ND	5.2	0.94	mg/Kg dry	80		SW-846 8260D	5/25/22	5/26/22 17:01	EEH
cis-1,3-Dichloropropene	ND	2.6	0.82	mg/Kg dry	80		SW-846 8260D	5/25/22	5/26/22 17:01	EEH
trans-1,3-Dichloropropene	ND	2.6	0.88	mg/Kg dry	80		SW-846 8260D	5/25/22	5/26/22 17:01	EEH
1,4-Dioxane	ND	260	110	mg/Kg dry	80		SW-846 8260D	5/25/22	5/26/22 17:01	EEH
Ethylbenzene	1.5	5.2	1.1	mg/Kg dry	80	J	SW-846 8260D	5/25/22	5/26/22 17:01	EEH
2-Hexanone (MBK)	ND	52	5.9	mg/Kg dry	80		SW-846 8260D	5/25/22	5/26/22 17:01	EEH
Isopropylbenzene (Cumene)	0.73	5.2	0.56	mg/Kg dry	80	J	SW-846 8260D	5/25/22	5/26/22 17:01	EEH
Methyl Acetate	ND	52	2.4	mg/Kg dry	80		SW-846 8260D	5/25/22	5/26/22 17:01	EEH
Methyl tert-Butyl Ether (MTBE)	ND	5.2	0.90	mg/Kg dry	80		SW-846 8260D	5/25/22	5/26/22 17:01	EEH
Methyl Cyclohexane	1.5	5.2	1.3	mg/Kg dry	80	J	SW-846 8260D	5/25/22	5/26/22 17:01	EEH
Methylene Chloride	ND	26	1.2	mg/Kg dry	80		SW-846 8260D	5/25/22	5/26/22 17:01	EEH
4-Methyl-2-pentanone (MIBK)	ND	52	6.7	mg/Kg dry	80		SW-846 8260D	5/25/22	5/26/22 17:01	EEH
Styrene	ND	5.2	0.55	mg/Kg dry	80		SW-846 8260D	5/25/22	5/26/22 17:01	EEH
1,1,2,2-Tetrachloroethane	ND	2.6	0.66	mg/Kg dry	80		SW-846 8260D	5/25/22	5/26/22 17:01	EEH
Tetrachloroethylene	75	5.2	0.98	mg/Kg dry	80		SW-846 8260D	5/25/22	5/26/22 17:01	EEH
Toluene	5.3	5.2	1.2	mg/Kg dry	80		SW-846 8260D	5/25/22	5/26/22 17:01	EEH
1,2,3-Trichlorobenzene	ND	26	1.6	mg/Kg dry	80		SW-846 8260D	5/25/22	5/26/22 17:01	EEH
1,2,4-Trichlorobenzene	ND	5.2	1.3	mg/Kg dry	80		SW-846 8260D	5/25/22	5/26/22 17:01	EEH

DRAFT

con-test® A Pace Analytical® Laboratory

39 Spruce Street * East Longmeadow, MA 01028 * FAX 413/525-6405 * TEL. 413/525-2332

Project Location: Elton St and Linwood St | Sample Description: | Work Order: 22E1254

Date Received: 5/19/2022

Field Sample #: SB-20_15-20 FT BG | Sampled: 5/16/2022 10:08

Sample ID: 22E1254-04

Sample Matrix: Soil

Sample Flags: PR-03, PR-15, RL

Volatile Organic Compounds by GC/MS

Analyte	Results	RL	DL	Units	Dilution	Flag/Qual	Method	Date Prepared	Date/Time Analyzed	Analyst
1,1,1-Trichloroethane	ND	5.2	0.88	mg/Kg dry	80		SW-846 8260D	5/25/22	5/26/22 17:01	EEH
1,1,2-Trichloroethane	ND	5.2	0.95	mg/Kg dry	80		SW-846 8260D	5/25/22	5/26/22 17:01	EEH
Trichloroethylene	420	5.2	0.99	mg/Kg dry	80		SW-846 8260D	5/25/22	5/26/22 17:01	EEH
Trichlorofluoromethane (Freon 11)	ND	10	0.92	mg/Kg dry	80		SW-846 8260D	5/25/22	5/26/22 17:01	EEH
1,1,2-Trichloro-1,2,2-trifluoroethane (Freon 113)	ND	5.2	1.2	mg/Kg dry	80		SW-846 8260D	5/25/22	5/26/22 17:01	EEH
Vinyl Chloride	ND	10	1.1	mg/Kg dry	80		SW-846 8260D	5/25/22	5/26/22 17:01	EEH
Xylenes (total)	10			mg/Kg dry	80		SW-846 8260D	5/25/22	5/26/22 17:01	EEH

Surrogates	% Recovery	Recovery Limits	Flag/Qual	
1,2-Dichloroethane-d4	98.6	70-130		5/26/22 17:01
Toluene-d8	99.6	70-130		5/26/22 17:01
4-Bromofluorobenzene	103	70-130		5/26/22 17:01

DRAFT

39 Spruce Street * East Longmeadow, MA 01028 * FAX 413/525-6405 * TEL. 413/525-2332

Project Location: Elton St and Linwood St | Sample Description: | Work Order: 22E1254

Date Received: 5/19/2022

Field Sample #: SB-20_15-20 FT BG | Sampled: 5/16/2022 10:08

Sample ID: 22E1254-04

Sample Matrix: Soil

Tentatively Identified Compounds - Volatile Compounds (ESTIMATED VALUES REPORTED)

Analyte	Results	Units	Response	RT	DF	CAS #	Q#	Method	Date Prepared	Date/Time Analyzed	Analyst
No TICs Found	0.0	mg/Kg dry			20			SW-846 8260D	5/25/22	5/26/22 17:01	EEH

DRAFT

con-test®
A Pace Analytical® Laboratory

39 Spruce Street * East Longmeadow, MA 01028 * FAX 413/525-6405 * TEL. 413/525-2332

Project Location: Elton St and Linwood St | Sample Description: | Work Order: 22E1254

Date Received: 5/19/2022

Field Sample #: SB-20_15-20 FT BG | Sampled: 5/16/2022 10:08

Sample ID: 22E1254-04

Sample Matrix: Soil

Conventional Chemistry Parameters by EPA/APHA/SW-846 Methods (Total)

Analyte	Results	RL	Units	Dilution	Flag/Qual	Method	Date Prepared	Date/Time Analyzed	Analyst
% Solids	81.6		% Wt	1	H-06	SM 2540G	5/30/22	5/31/22 11:00	AM

DRAFT

con-test®
A Pace Analytical® Laboratory

39 Spruce Street * East Longmeadow, MA 01028 * FAX 413/525-6405 * TEL. 413/525-2332

Sample Extraction Data

Prep Method: % Solids **Analytical Method: SM 2540G**

Lab Number [Field ID]	Batch	Date
22E1254-02 [SB-20_5-10 FT BG]	B309555	05/30/22
22E1254-03 [SB-20_10-15 FT BG]	B309555	05/30/22
22E1254-04 [SB-20_15-20 FT BG]	B309555	05/30/22

Prep Method: SW-846 5035 **Analytical Method: SW-846 8260D**

Lab Number [Field ID]	Batch	Sample Amount(g)	Methanol Volume(mL)	Methanol Aliquot(mL)	Final Volume(mL)	Date
22E1254-03 [SB-20_10-15 FT BG]	B309108	5.54	5.00	0.5	50	05/24/22
22E1254-03RE1 [SB-20_10-15 FT BG]	B309108	5.54	5.00	0.02	50	05/24/22

Prep Method: SW-846 5035 **Analytical Method: SW-846 8260D**

Lab Number [Field ID]	Batch	Initial [g]	Final [mL]	Date
22E1254-02 [SB-20_5-10 FT BG]	B309113	4.77	10.0	05/24/22

Prep Method: SW-846 5035 **Analytical Method: SW-846 8260D**

Lab Number [Field ID]	Batch	Sample Amount(g)	Methanol Volume(mL)	Methanol Aliquot(mL)	Final Volume(mL)	Date
22E1254-04 [SB-20_15-20 FT BG]	B309260	5.69	6.05	0.013	50	05/25/22

DRAFT

con-test®
A Pace Analytical® Laboratory

39 Spruce Street * East Longmeadow, MA 01028 * FAX 413/525-6405 * TEL. 413/525-2332

QUALITY CONTROL

Volatile Organic Compounds by GC/MS - Quality Control

Analyte	Result	Reporting Limit	Units	Spike Level	Source Result	%REC	%REC Limits	RPD	RPD Limit	Notes
Batch B309108 - SW-846 5035										
Blank (B309108-BLK1)				Prepared: 05/24/22 Analyzed: 05/25/22						
Acetone	ND	2.5	mg/Kg wet							
Benzene	ND	0.050	mg/Kg wet							
Bromochloromethane	ND	0.050	mg/Kg wet							
Bromodichloromethane	ND	0.050	mg/Kg wet							
Bromoform	ND	0.050	mg/Kg wet							
Bromomethane	ND	0.10	mg/Kg wet							
2-Butanone (MEK)	ND	1.0	mg/Kg wet							
Carbon Disulfide	ND	0.25	mg/Kg wet							
Carbon Tetrachloride	ND	0.050	mg/Kg wet							
Chlorobenzene	ND	0.050	mg/Kg wet							
Chlorodibromomethane	ND	0.025	mg/Kg wet							
Chloroethane	ND	0.10	mg/Kg wet							
Chloroform	ND	0.10	mg/Kg wet							
Chloromethane	ND	0.10	mg/Kg wet							
Cyclohexane	ND	0.10	mg/Kg wet							
1,2-Dibromo-3-chloropropane (DBCP)	ND	0.25	mg/Kg wet							
1,2-Dibromoethane (EDB)	ND	0.025	mg/Kg wet							
1,2-Dichlorobenzene	ND	0.050	mg/Kg wet							
1,3-Dichlorobenzene	ND	0.050	mg/Kg wet							
1,4-Dichlorobenzene	ND	0.050	mg/Kg wet							
Dichlorodifluoromethane (Freon 12)	ND	0.10	mg/Kg wet							
1,1-Dichloroethane	ND	0.050	mg/Kg wet							
1,2-Dichloroethane	ND	0.050	mg/Kg wet							
1,1-Dichloroethylene	ND	0.050	mg/Kg wet							
cis-1,2-Dichloroethylene	ND	0.050	mg/Kg wet							
trans-1,2-Dichloroethylene	ND	0.050	mg/Kg wet							
1,2-Dichloropropane	ND	0.050	mg/Kg wet							
cis-1,3-Dichloropropene	ND	0.025	mg/Kg wet							
trans-1,3-Dichloropropene	ND	0.025	mg/Kg wet							
1,4-Dioxane	ND	2.5	mg/Kg wet							
Ethylbenzene	ND	0.050	mg/Kg wet							
2-Hexanone (MBK)	ND	0.50	mg/Kg wet							
Isopropylbenzene (Cumene)	ND	0.050	mg/Kg wet							
Methyl Acetate	ND	0.50	mg/Kg wet							
Methyl tert-Butyl Ether (MTBE)	ND	0.050	mg/Kg wet							
Methyl Cyclohexane	ND	0.050	mg/Kg wet							
Methylene Chloride	ND	0.25	mg/Kg wet							
4-Methyl-2-pentanone (MIBK)	ND	0.50	mg/Kg wet							
Styrene	ND	0.050	mg/Kg wet							
1,1,2,2-Tetrachloroethane	ND	0.025	mg/Kg wet							
Tetrachloroethylene	ND	0.050	mg/Kg wet							
Toluene	ND	0.050	mg/Kg wet							
1,2,3-Trichlorobenzene	ND	0.25	mg/Kg wet							
1,2,4-Trichlorobenzene	ND	0.050	mg/Kg wet							
1,1,1-Trichloroethane	ND	0.050	mg/Kg wet							
1,1,2-Trichloroethane	ND	0.050	mg/Kg wet							
Trichloroethylene	ND	0.050	mg/Kg wet							
Trichlorofluoromethane (Freon 11)	ND	0.10	mg/Kg wet							
1,1,2-Trichloro-1,2,2-trifluoroethane (Freon 113)	ND	0.050	mg/Kg wet							
Vinyl Chloride	ND	0.10	mg/Kg wet							
m+p Xylene	ND	0.10	mg/Kg wet							

DRAFT

con-test® A Pace Analytical® Laboratory

39 Spruce Street * East Longmeadow, MA 01028 * FAX 413/525-6405 * TEL. 413/525-2332

QUALITY CONTROL

Volatile Organic Compounds by GC/MS - Quality Control

Analyte	Result	Reporting Limit	Units	Spike Level	Source Result	%REC		%REC Limits	RPD	RPD Limit	Notes	
Batch B309108 - SW-846 5035												
Blank (B309108-BLK1)				Prepared: 05/24/22 Analyzed: 05/25/22								
o-Xylene	ND	0.050	mg/Kg wet									
Xylenes (total)	0.0		mg/Kg wet									
Surrogate: 1,2-Dichloroethane-d4	*0.0247*		mg/Kg wet	0.0250		98.7		70-130				
Surrogate: Toluene-d8	*0.0250*		mg/Kg wet	0.0250		100		70-130				
Surrogate: 4-Bromofluorobenzene	*0.0253*		mg/Kg wet	0.0250		101		70-130				
LCS (B309108-BS1)				Prepared & Analyzed: 05/24/22								
Acetone	0.104	0.057	mg/Kg wet	0.113		91.8		70-160				†
Benzene	0.0106	0.0011	mg/Kg wet	0.0113		93.3		70-130				
Bromochloromethane	0.0115	0.0011	mg/Kg wet	0.0113		101		70-130				
Bromodichloromethane	0.0121	0.0011	mg/Kg wet	0.0113		107		70-130				
Bromoform	0.0148	0.0011	mg/Kg wet	0.0113		**131**	*	70-130			L-02, V-20	
Bromomethane	0.0191	0.0023	mg/Kg wet	0.0113		**169**	*	40-130			L-02, V-20	†
2-Butanone (MEK)	0.102	0.023	mg/Kg wet	0.113		90.0		70-160				†
Carbon Disulfide	0.124	0.0057	mg/Kg wet	0.113		109		70-130				
Carbon Tetrachloride	0.0128	0.0011	mg/Kg wet	0.0113		112		70-130				
Chlorobenzene	0.0127	0.0011	mg/Kg wet	0.0113		112		70-130				
Chlorodibromomethane	0.0127	0.00057	mg/Kg wet	0.0113		112		70-130				
Chloroethane	0.0143	0.0023	mg/Kg wet	0.0113		126		70-130			V-20	
Chloroform	0.0120	0.0023	mg/Kg wet	0.0113		106		70-130				
Chloromethane	0.0100	0.0023	mg/Kg wet	0.0113		88.6		70-130				
Cyclohexane	0.0102	0.0023	mg/Kg wet	0.0113		90.2		70-130				
1,2-Dibromo-3-chloropropane (DBCP)	0.0115	0.0057	mg/Kg wet	0.0113		101		70-130				
1,2-Dibromoethane (EDB)	0.0132	0.00057	mg/Kg wet	0.0113		116		70-130				
1,2-Dichlorobenzene	0.0122	0.0011	mg/Kg wet	0.0113		108		70-130				
1,3-Dichlorobenzene	0.0124	0.0011	mg/Kg wet	0.0113		109		70-130				
1,4-Dichlorobenzene	0.0121	0.0011	mg/Kg wet	0.0113		107		70-130				
Dichlorodifluoromethane (Freon 12)	0.0112	0.0023	mg/Kg wet	0.0113		99.0		40-160				†
1,1-Dichloroethane	0.0110	0.0011	mg/Kg wet	0.0113		97.3		70-130				
1,2-Dichloroethane	0.0115	0.0011	mg/Kg wet	0.0113		101		70-130				
1,1-Dichloroethylene	0.0118	0.0011	mg/Kg wet	0.0113		104		70-130				
cis-1,2-Dichloroethylene	0.0110	0.0011	mg/Kg wet	0.0113		97.2		70-130				
trans-1,2-Dichloroethylene	0.0109	0.0011	mg/Kg wet	0.0113		96.4		70-130				
1,2-Dichloropropane	0.0115	0.0011	mg/Kg wet	0.0113		102		70-130				
cis-1,3-Dichloropropene	0.0106	0.00057	mg/Kg wet	0.0113		93.9		70-130				
trans-1,3-Dichloropropene	0.0106	0.00057	mg/Kg wet	0.0113		93.7		70-130				
1,4-Dioxane	0.107	0.057	mg/Kg wet	0.113		94.0		40-160				†
Ethylbenzene	0.0121	0.0011	mg/Kg wet	0.0113		107		70-130				
2-Hexanone (MBK)	0.104	0.011	mg/Kg wet	0.113		92.0		70-160				†
Isopropylbenzene (Cumene)	0.0123	0.0011	mg/Kg wet	0.0113		109		70-130				
Methyl Acetate	0.0114	0.011	mg/Kg wet	0.0113		101		70-130				
Methyl tert-Butyl Ether (MTBE)	0.0112	0.0011	mg/Kg wet	0.0113		98.4		70-130				
Methyl Cyclohexane	0.0108	0.0011	mg/Kg wet	0.0113		95.5		70-130				
Methylene Chloride	0.0117	0.0057	mg/Kg wet	0.0113		104		40-160				†
4-Methyl-2-pentanone (MIBK)	0.105	0.011	mg/Kg wet	0.113		92.3		70-160				†
Styrene	0.0124	0.0011	mg/Kg wet	0.0113		109		70-130				
1,1,2,2-Tetrachloroethane	0.0132	0.00057	mg/Kg wet	0.0113		116		70-130				
Tetrachloroethylene	0.0127	0.0011	mg/Kg wet	0.0113		112		70-130				
Toluene	0.0120	0.0011	mg/Kg wet	0.0113		106		70-130				
1,2,3-Trichlorobenzene	0.0115	0.0057	mg/Kg wet	0.0113		102		70-130				
1,2,4-Trichlorobenzene	0.0112	0.0011	mg/Kg wet	0.0113		98.5		70-130				
1,1,1-Trichloroethane	0.0126	0.0011	mg/Kg wet	0.0113		111		70-130				

DRAFT

con-test® A Pace Analytical® Laboratory

39 Spruce Street * East Longmeadow, MA 01028 * FAX 413/525-6405 * TEL. 413/525-2332

QUALITY CONTROL

Volatile Organic Compounds by GC/MS - Quality Control

Analyte	Result	Reporting Limit	Units	Spike Level	Source Result	%REC		%REC Limits	RPD	RPD Limit	Notes	
Batch B309108 - SW-846 5035												
LCS (B309108-BS1)				Prepared & Analyzed: 05/24/22								
1,1,2-Trichloroethane	0.0130	0.0011	mg/Kg wet	0.0113		115		70-130				
Trichloroethylene	0.0123	0.0011	mg/Kg wet	0.0113		108		70-130				
Trichlorofluoromethane (Freon 11)	0.0127	0.0023	mg/Kg wet	0.0113		112		70-130				
1,1,2-Trichloro-1,2,2-trifluoroethane (Freon 113)	0.0124	0.0011	mg/Kg wet	0.0113		110		70-130				
Vinyl Chloride	0.0114	0.0023	mg/Kg wet	0.0113		100		40-130				†
m+p Xylene	0.0243	0.0023	mg/Kg wet	0.0227		107		70-130				
o-Xylene	0.0122	0.0011	mg/Kg wet	0.0113		108		70-130				
Surrogate: 1,2-Dichloroethane-d4	*0.0288*		mg/Kg wet	0.0283		102		70-130				
Surrogate: Toluene-d8	*0.0279*		mg/Kg wet	0.0283		98.3		70-130				
Surrogate: 4-Bromofluorobenzene	*0.0291*		mg/Kg wet	0.0283		103		70-130				
LCS Dup (B309108-BSD1)				Prepared: 05/24/22 Analyzed: 05/25/22								
Acetone	0.105	0.057	mg/Kg wet	0.113		92.5		70-160	0.770	25		†
Benzene	0.0107	0.0011	mg/Kg wet	0.0113		94.2		70-130	0.960	25		
Bromochloromethane	0.0114	0.0011	mg/Kg wet	0.0113		100		70-130	0.892	25		
Bromodichloromethane	0.0123	0.0011	mg/Kg wet	0.0113		108		70-130	1.58	25		
Bromoform	0.0148	0.0011	mg/Kg wet	0.0113		**131**	*	70-130	0.0765	25	L-02, V-20	
Bromomethane	0.0188	0.0023	mg/Kg wet	0.0113		**166**	*	40-130	2.03	25	L-02, V-20	†
2-Butanone (MEK)	0.0964	0.023	mg/Kg wet	0.113		85.1		70-160	5.61	25		†
Carbon Disulfide	0.125	0.0057	mg/Kg wet	0.113		111		70-130	1.11	25		
Carbon Tetrachloride	0.0127	0.0011	mg/Kg wet	0.0113		112		70-130	0.0889	25		
Chlorobenzene	0.0129	0.0011	mg/Kg wet	0.0113		114		70-130	1.06	25		
Chlorodibromomethane	0.0126	0.00057	mg/Kg wet	0.0113		111		70-130	0.716	25		
Chloroethane	0.0136	0.0023	mg/Kg wet	0.0113		120		70-130	4.95	25	V-20	
Chloroform	0.0120	0.0023	mg/Kg wet	0.0113		106		70-130	0.0944	25		
Chloromethane	0.0103	0.0023	mg/Kg wet	0.0113		91.3		70-130	3.00	25		
Cyclohexane	0.0103	0.0023	mg/Kg wet	0.0113		91.2		70-130	1.10	25		
1,2-Dibromo-3-chloropropane (DBCP)	0.0109	0.0057	mg/Kg wet	0.0113		96.1		70-130	5.07	25		
1,2-Dibromoethane (EDB)	0.0132	0.00057	mg/Kg wet	0.0113		117		70-130	0.172	25		
1,2-Dichlorobenzene	0.0124	0.0011	mg/Kg wet	0.0113		109		70-130	1.29	25		
1,3-Dichlorobenzene	0.0121	0.0011	mg/Kg wet	0.0113		107		70-130	2.23	25		
1,4-Dichlorobenzene	0.0122	0.0011	mg/Kg wet	0.0113		107		70-130	0.655	25		
Dichlorodifluoromethane (Freon 12)	0.0108	0.0023	mg/Kg wet	0.0113		94.9		40-160	4.23	25		†
1,1-Dichloroethane	0.0110	0.0011	mg/Kg wet	0.0113		96.9		70-130	0.412	25		
1,2-Dichloroethane	0.0115	0.0011	mg/Kg wet	0.0113		102		70-130	0.395	25		
1,1-Dichloroethylene	0.0118	0.0011	mg/Kg wet	0.0113		104		70-130	0.192	25		
cis-1,2-Dichloroethylene	0.0110	0.0011	mg/Kg wet	0.0113		97.0		70-130	0.206	25		
trans-1,2-Dichloroethylene	0.0109	0.0011	mg/Kg wet	0.0113		96.2		70-130	0.208	25		
1,2-Dichloropropane	0.0113	0.0011	mg/Kg wet	0.0113		99.6		70-130	1.89	25		
cis-1,3-Dichloropropene	0.0106	0.00057	mg/Kg wet	0.0113		93.7		70-130	0.213	25		
trans-1,3-Dichloropropene	0.0106	0.00057	mg/Kg wet	0.0113		93.6		70-130	0.107	25		
1,4-Dioxane	0.113	0.057	mg/Kg wet	0.113		99.7		40-160	5.88	50		† ‡
Ethylbenzene	0.0123	0.0011	mg/Kg wet	0.0113		108		70-130	1.39	25		
2-Hexanone (MBK)	0.105	0.011	mg/Kg wet	0.113		92.5		70-160	0.596	25		†
Isopropylbenzene (Cumene)	0.0123	0.0011	mg/Kg wet	0.0113		109		70-130	0.184	25		
Methyl Acetate	0.0107	0.011	mg/Kg wet	0.0113		94.7		70-130	6.34	25	J	
Methyl tert-Butyl Ether (MTBE)	0.0112	0.0011	mg/Kg wet	0.0113		98.9		70-130	0.507	25		
Methyl Cyclohexane	0.0108	0.0011	mg/Kg wet	0.0113		95.4		70-130	0.105	25		
Methylene Chloride	0.0117	0.0057	mg/Kg wet	0.0113		103		40-160	0.775	25		†
4-Methyl-2-pentanone (MIBK)	0.105	0.011	mg/Kg wet	0.113		92.7		70-160	0.497	25		†
Styrene	0.0123	0.0011	mg/Kg wet	0.0113		109		70-130	0.460	25		
1,1,2,2-Tetrachloroethane	0.0131	0.00057	mg/Kg wet	0.0113		116		70-130	0.172	25		

DRAFT

con-test® A Pace Analytical® Laboratory

39 Spruce Street * East Longmeadow, MA 01028 * FAX 413/525-6405 * TEL. 413/525-2332

QUALITY CONTROL

Volatile Organic Compounds by GC/MS - Quality Control

Analyte	Result	Reporting Limit	Units	Spike Level	Source Result	%REC	%REC Limits	RPD	RPD Limit	Notes
Batch B309108 - SW-846 5035										
LCS Dup (B309108-BSD1)				Prepared: 05/24/22 Analyzed: 05/25/22						
Tetrachloroethylene	0.0126	0.0011	mg/Kg wet	0.0113		111	70-130	0.983	25	
Toluene	0.0119	0.0011	mg/Kg wet	0.0113		105	70-130	0.284	25	
1,2,3-Trichlorobenzene	0.0122	0.0057	mg/Kg wet	0.0113		108	70-130	5.82	25	
1,2,4-Trichlorobenzene	0.0111	0.0011	mg/Kg wet	0.0113		98.0	70-130	0.509	25	
1,1,1-Trichloroethane	0.0125	0.0011	mg/Kg wet	0.0113		111	70-130	0.631	25	
1,1,2-Trichloroethane	0.0126	0.0011	mg/Kg wet	0.0113		111	70-130	3.63	25	
Trichloroethylene	0.0126	0.0011	mg/Kg wet	0.0113		111	70-130	2.73	25	
Trichlorofluoromethane (Freon 11)	0.0127	0.0023	mg/Kg wet	0.0113		112	70-130	0.357	25	
1,1,2-Trichloro-1,2,2-trifluoroethane (Freon 113)	0.0123	0.0011	mg/Kg wet	0.0113		109	70-130	0.916	25	
Vinyl Chloride	0.0112	0.0023	mg/Kg wet	0.0113		98.7	40-130	1.71	25	†
m+p Xylene	0.0245	0.0023	mg/Kg wet	0.0227		108	70-130	0.882	25	
o-Xylene	0.0123	0.0011	mg/Kg wet	0.0113		108	70-130	0.555	25	
Surrogate: 1,2-Dichloroethane-d4	*0.0289*		mg/Kg wet	0.0283		102	70-130			
Surrogate: Toluene-d8	*0.0283*		mg/Kg wet	0.0283		99.8	70-130			
Surrogate: 4-Bromofluorobenzene	*0.0289*		mg/Kg wet	0.0283		102	70-130			
Batch B309113 - SW-846 5035										
Blank (B309113-BLK1)				Prepared & Analyzed: 05/24/22						
Acetone	ND	0.10	mg/Kg wet							
Benzene	ND	0.0020	mg/Kg wet							
Bromochloromethane	ND	0.0020	mg/Kg wet							
Bromodichloromethane	ND	0.0020	mg/Kg wet							
Bromoform	ND	0.0020	mg/Kg wet							
Bromomethane	ND	0.010	mg/Kg wet							
2-Butanone (MEK)	ND	0.040	mg/Kg wet							
Carbon Disulfide	ND	0.010	mg/Kg wet							
Carbon Tetrachloride	ND	0.0020	mg/Kg wet							
Chlorobenzene	ND	0.0020	mg/Kg wet							
Chlorodibromomethane	ND	0.0010	mg/Kg wet							
Chloroethane	ND	0.020	mg/Kg wet							
Chloroform	ND	0.0040	mg/Kg wet							
Chloromethane	ND	0.010	mg/Kg wet							
Cyclohexane	ND	0.010	mg/Kg wet							
1,2-Dibromo-3-chloropropane (DBCP)	ND	0.0020	mg/Kg wet							
1,2-Dibromoethane (EDB)	ND	0.0010	mg/Kg wet							
1,2-Dichlorobenzene	ND	0.0020	mg/Kg wet							
1,3-Dichlorobenzene	ND	0.0020	mg/Kg wet							
1,4-Dichlorobenzene	ND	0.0020	mg/Kg wet							
Dichlorodifluoromethane (Freon 12)	ND	0.020	mg/Kg wet							
1,1-Dichloroethane	ND	0.0020	mg/Kg wet							
1,2-Dichloroethane	ND	0.0020	mg/Kg wet							
1,1-Dichloroethylene	ND	0.0040	mg/Kg wet							
cis-1,2-Dichloroethylene	ND	0.0020	mg/Kg wet							
trans-1,2-Dichloroethylene	ND	0.0020	mg/Kg wet							
1,2-Dichloropropane	ND	0.0020	mg/Kg wet							
cis-1,3-Dichloropropene	ND	0.0010	mg/Kg wet							
trans-1,3-Dichloropropene	ND	0.0010	mg/Kg wet							
1,4-Dioxane	ND	0.10	mg/Kg wet							
Ethylbenzene	ND	0.0020	mg/Kg wet							
2-Hexanone (MBK)	ND	0.020	mg/Kg wet							
Isopropylbenzene (Cumene)	ND	0.0020	mg/Kg wet							

DRAFT

con-test® A Pace Analytical® Laboratory

39 Spruce Street * East Longmeadow, MA 01028 * FAX 413/525-6405 * TEL. 413/525-2332

QUALITY CONTROL

Volatile Organic Compounds by GC/MS - Quality Control

Analyte	Result	Reporting Limit	Units	Spike Level	Source Result	%REC	%REC Limits	RPD	RPD Limit	Notes	
Batch B309113 - SW-846 5035											
Blank (B309113-BLK1)				Prepared & Analyzed: 05/24/22							
Methyl Acetate	ND	0.0020	mg/Kg wet								
Methyl tert-Butyl Ether (MTBE)	ND	0.0040	mg/Kg wet								
Methyl Cyclohexane	ND	0.0020	mg/Kg wet								
Methylene Chloride	ND	0.020	mg/Kg wet								
4-Methyl-2-pentanone (MIBK)	ND	0.020	mg/Kg wet								
Styrene	ND	0.0020	mg/Kg wet								
1,1,2,2-Tetrachloroethane	ND	0.0010	mg/Kg wet								
Tetrachloroethylene	ND	0.0020	mg/Kg wet								
Toluene	ND	0.0020	mg/Kg wet								
1,2,3-Trichlorobenzene	ND	0.0020	mg/Kg wet								
1,2,4-Trichlorobenzene	ND	0.0020	mg/Kg wet								
1,1,1-Trichloroethane	ND	0.0020	mg/Kg wet								
1,1,2-Trichloroethane	ND	0.0020	mg/Kg wet								
Trichloroethylene	ND	0.0020	mg/Kg wet								
Trichlorofluoromethane (Freon 11)	ND	0.010	mg/Kg wet								
1,1,2-Trichloro-1,2,2-trifluoroethane (Freon 113)	ND	0.010	mg/Kg wet								
Vinyl Chloride	ND	0.010	mg/Kg wet								
m+p Xylene	ND	0.0040	mg/Kg wet								
o-Xylene	ND	0.0020	mg/Kg wet								
Xylenes (total)	ND	0.0020	mg/Kg wet								
Surrogate: 1,2-Dichloroethane-d4	*0.0452*		mg/Kg wet	0.0500		90.5	70-130				
Surrogate: Toluene-d8	*0.0506*		mg/Kg wet	0.0500		101	70-130				
Surrogate: 4-Bromofluorobenzene	*0.0504*		mg/Kg wet	0.0500		101	70-130				
LCS (B309113-BS1)				Prepared & Analyzed: 05/24/22							
Acetone	0.203	0.10	mg/Kg wet	0.200		101	70-160			V-35	†
Benzene	0.0185	0.0020	mg/Kg wet	0.0200		92.5	70-130				
Bromochloromethane	0.0219	0.0020	mg/Kg wet	0.0200		109	70-130				
Bromodichloromethane	0.0210	0.0020	mg/Kg wet	0.0200		105	70-130				
Bromoform	0.0211	0.0020	mg/Kg wet	0.0200		106	70-130				
Bromomethane	0.0220	0.010	mg/Kg wet	0.0200		110	40-130				†
2-Butanone (MEK)	0.189	0.040	mg/Kg wet	0.200		94.6	70-160			V-35	†
Carbon Disulfide	0.194	0.010	mg/Kg wet	0.200		97.1	70-130				
Carbon Tetrachloride	0.0191	0.0020	mg/Kg wet	0.0200		95.3	70-130				
Chlorobenzene	0.0188	0.0020	mg/Kg wet	0.0200		93.8	70-130				
Chlorodibromomethane	0.0218	0.0010	mg/Kg wet	0.0200		109	70-130				
Chloroethane	0.0194	0.020	mg/Kg wet	0.0200		96.8	70-130			J	
Chloroform	0.0198	0.0040	mg/Kg wet	0.0200		99.0	70-130				
Chloromethane	0.0167	0.010	mg/Kg wet	0.0200		83.7	70-130				
Cyclohexane	0.0174	0.010	mg/Kg wet	0.0200		86.8	70-130				
1,2-Dibromo-3-chloropropane (DBCP)	0.0180	0.0020	mg/Kg wet	0.0200		90.0	70-130				
1,2-Dibromoethane (EDB)	0.0215	0.0010	mg/Kg wet	0.0200		107	70-130				
1,2-Dichlorobenzene	0.0183	0.0020	mg/Kg wet	0.0200		91.3	70-130				
1,3-Dichlorobenzene	0.0164	0.0020	mg/Kg wet	0.0200		82.1	70-130				
1,4-Dichlorobenzene	0.0181	0.0020	mg/Kg wet	0.0200		90.6	70-130				
Dichlorodifluoromethane (Freon 12)	0.0164	0.020	mg/Kg wet	0.0200		81.8	40-160			V-35, J	†
1,1-Dichloroethane	0.0189	0.0020	mg/Kg wet	0.0200		94.6	70-130				
1,2-Dichloroethane	0.0202	0.0020	mg/Kg wet	0.0200		101	70-130				
1,1-Dichloroethylene	0.0193	0.0040	mg/Kg wet	0.0200		96.5	70-130				
cis-1,2-Dichloroethylene	0.0190	0.0020	mg/Kg wet	0.0200		94.8	70-130				
trans-1,2-Dichloroethylene	0.0178	0.0020	mg/Kg wet	0.0200		88.8	70-130				
1,2-Dichloropropane	0.0197	0.0020	mg/Kg wet	0.0200		98.5	70-130				

DRAFT

con-test® A Pace Analytical® Laboratory

39 Spruce Street * East Longmeadow, MA 01028 * FAX 413/525-6405 * TEL. 413/525-2332

QUALITY CONTROL

Volatile Organic Compounds by GC/MS - Quality Control

Analyte	Result	Reporting Limit	Units	Spike Level	Source Result	%REC	%REC Limits	RPD	RPD Limit	Notes	
Batch B309113 - SW-846 5035											
LCS (B309113-BS1)				Prepared & Analyzed: 05/24/22							
cis-1,3-Dichloropropene	0.0209	0.0010	mg/Kg wet	0.0200		105	70-130				
trans-1,3-Dichloropropene	0.0215	0.0010	mg/Kg wet	0.0200		107	70-130				
1,4-Dioxane	0.202	0.10	mg/Kg wet	0.200		101	40-160				†
Ethylbenzene	0.0192	0.0020	mg/Kg wet	0.0200		95.8	70-130				
2-Hexanone (MBK)	0.210	0.020	mg/Kg wet	0.200		105	70-160				†
Isopropylbenzene (Cumene)	0.0187	0.0020	mg/Kg wet	0.0200		93.5	70-130				
Methyl Acetate	0.0193	0.0020	mg/Kg wet	0.0200		96.7	70-130				
Methyl tert-Butyl Ether (MTBE)	0.0195	0.0040	mg/Kg wet	0.0200		97.5	70-130				
Methyl Cyclohexane	0.0183	0.0020	mg/Kg wet	0.0200		91.7	70-130				
Methylene Chloride	0.0185	0.020	mg/Kg wet	0.0200		92.7	40-160			J	†
4-Methyl-2-pentanone (MIBK)	0.201	0.020	mg/Kg wet	0.200		101	70-160				†
Styrene	0.0197	0.0020	mg/Kg wet	0.0200		98.7	70-130				
1,1,2,2-Tetrachloroethane	0.0192	0.0010	mg/Kg wet	0.0200		96.0	70-130				
Tetrachloroethylene	0.0209	0.0020	mg/Kg wet	0.0200		105	70-130				
Toluene	0.0197	0.0020	mg/Kg wet	0.0200		98.4	70-130				
1,2,3-Trichlorobenzene	0.0161	0.0020	mg/Kg wet	0.0200		80.7	70-130				
1,2,4-Trichlorobenzene	0.0169	0.0020	mg/Kg wet	0.0200		84.5	70-130				
1,1,1-Trichloroethane	0.0197	0.0020	mg/Kg wet	0.0200		98.5	70-130				
1,1,2-Trichloroethane	0.0200	0.0020	mg/Kg wet	0.0200		100	70-130				
Trichloroethylene	0.0197	0.0020	mg/Kg wet	0.0200		98.7	70-130				
Trichlorofluoromethane (Freon 11)	0.0209	0.010	mg/Kg wet	0.0200		104	70-130				
1,1,2-Trichloro-1,2,2-trifluoroethane (Freon 113)	0.0201	0.010	mg/Kg wet	0.0200		101	70-130				
Vinyl Chloride	0.0176	0.010	mg/Kg wet	0.0200		88.2	40-130				†
m+p Xylene	0.0373	0.0040	mg/Kg wet	0.0400		93.2	70-130				
o-Xylene	0.0189	0.0020	mg/Kg wet	0.0200		94.3	70-130				
Surrogate: 1,2-Dichloroethane-d4	*0.0454*		mg/Kg wet	0.0500		90.8	70-130				
Surrogate: Toluene-d8	*0.0504*		mg/Kg wet	0.0500		101	70-130				
Surrogate: 4-Bromofluorobenzene	*0.0524*		mg/Kg wet	0.0500		105	70-130				
LCS Dup (B309113-BSD1)				Prepared & Analyzed: 05/24/22							
Acetone	0.199	0.10	mg/Kg wet	0.200		99.5	70-160	1.93	25	V-35	†
Benzene	0.0191	0.0020	mg/Kg wet	0.0200		95.5	70-130	3.19	25		
Bromochloromethane	0.0220	0.0020	mg/Kg wet	0.0200		110	70-130	0.456	25		
Bromodichloromethane	0.0212	0.0020	mg/Kg wet	0.0200		106	70-130	0.853	25		
Bromoform	0.0206	0.0020	mg/Kg wet	0.0200		103	70-130	2.40	25		
Bromomethane	0.0218	0.010	mg/Kg wet	0.0200		109	40-130	1.19	25		†
2-Butanone (MEK)	0.188	0.040	mg/Kg wet	0.200		93.8	70-160	0.849	25	V-35	†
Carbon Disulfide	0.191	0.010	mg/Kg wet	0.200		95.7	70-130	1.42	25		
Carbon Tetrachloride	0.0187	0.0020	mg/Kg wet	0.0200		93.6	70-130	1.80	25		
Chlorobenzene	0.0183	0.0020	mg/Kg wet	0.0200		91.6	70-130	2.37	25		
Chlorodibromomethane	0.0221	0.0010	mg/Kg wet	0.0200		111	70-130	1.46	25		
Chloroethane	0.0191	0.020	mg/Kg wet	0.0200		95.4	70-130	1.46	25	J	
Chloroform	0.0195	0.0040	mg/Kg wet	0.0200		97.4	70-130	1.63	25		
Chloromethane	0.0167	0.010	mg/Kg wet	0.0200		83.4	70-130	0.359	25		
Cyclohexane	0.0171	0.010	mg/Kg wet	0.0200		85.4	70-130	1.63	25		
1,2-Dibromo-3-chloropropane (DBCP)	0.0183	0.0020	mg/Kg wet	0.0200		91.7	70-130	1.87	25		
1,2-Dibromoethane (EDB)	0.0209	0.0010	mg/Kg wet	0.0200		104	70-130	2.83	25		
1,2-Dichlorobenzene	0.0173	0.0020	mg/Kg wet	0.0200		86.6	70-130	5.28	25		
1,3-Dichlorobenzene	0.0156	0.0020	mg/Kg wet	0.0200		78.0	70-130	5.12	25		
1,4-Dichlorobenzene	0.0173	0.0020	mg/Kg wet	0.0200		86.3	70-130	4.86	25		
Dichlorodifluoromethane (Freon 12)	0.0156	0.020	mg/Kg wet	0.0200		77.8	40-160	5.01	25	V-35, J	†
1,1-Dichloroethane	0.0155	0.0020	mg/Kg wet	0.0200		77.5	70-130	19.9	25		

DRAFT

con-test® A Pace Analytical® Laboratory

39 Spruce Street * East Longmeadow, MA 01028 * FAX 413/525-6405 * TEL. 413/525-2332

QUALITY CONTROL

Volatile Organic Compounds by GC/MS - Quality Control

Analyte	Result	Reporting Limit	Units	Spike Level	Source Result	%REC	%REC Limits	RPD	RPD Limit	Notes	
Batch B309113 - SW-846 5035											
LCS Dup (B309113-BSD1)				Prepared & Analyzed: 05/24/22							
1,2-Dichloroethane	0.0195	0.0020	mg/Kg wet	0.0200		97.6	70-130	3.32	25		
1,1-Dichloroethylene	0.0188	0.0040	mg/Kg wet	0.0200		94.2	70-130	2.41	25		
cis-1,2-Dichloroethylene	0.0181	0.0020	mg/Kg wet	0.0200		90.3	70-130	4.86	25		
trans-1,2-Dichloroethylene	0.0173	0.0020	mg/Kg wet	0.0200		86.7	70-130	2.39	25		
1,2-Dichloropropane	0.0193	0.0020	mg/Kg wet	0.0200		96.7	70-130	1.84	25		
cis-1,3-Dichloropropene	0.0203	0.0010	mg/Kg wet	0.0200		102	70-130	2.91	25		
trans-1,3-Dichloropropene	0.0201	0.0010	mg/Kg wet	0.0200		101	70-130	6.54	25		
1,4-Dioxane	0.202	0.10	mg/Kg wet	0.200		101	40-160	0.436	50		† ‡
Ethylbenzene	0.0184	0.0020	mg/Kg wet	0.0200		91.8	70-130	4.26	25		
2-Hexanone (MBK)	0.199	0.020	mg/Kg wet	0.200		99.5	70-160	5.42	25		†
Isopropylbenzene (Cumene)	0.0187	0.0020	mg/Kg wet	0.0200		93.5	70-130	0.00	25		
Methyl Acetate	0.0204	0.0020	mg/Kg wet	0.0200		102	70-130	5.33	25		
Methyl tert-Butyl Ether (MTBE)	0.0192	0.0040	mg/Kg wet	0.0200		96.0	70-130	1.55	25		
Methyl Cyclohexane	0.0181	0.0020	mg/Kg wet	0.0200		90.6	70-130	1.21	25		
Methylene Chloride	0.0188	0.020	mg/Kg wet	0.0200		94.0	40-160	1.39	25	J	†
4-Methyl-2-pentanone (MIBK)	0.194	0.020	mg/Kg wet	0.200		97.1	70-160	3.50	25		†
Styrene	0.0188	0.0020	mg/Kg wet	0.0200		94.2	70-130	4.67	25		
1,1,2,2-Tetrachloroethane	0.0188	0.0010	mg/Kg wet	0.0200		93.8	70-130	2.32	25		
Tetrachloroethylene	0.0200	0.0020	mg/Kg wet	0.0200		100	70-130	4.40	25		
Toluene	0.0193	0.0020	mg/Kg wet	0.0200		96.6	70-130	1.85	25		
1,2,3-Trichlorobenzene	0.0150	0.0020	mg/Kg wet	0.0200		75.2	70-130	7.06	25		
1,2,4-Trichlorobenzene	0.0158	0.0020	mg/Kg wet	0.0200		78.8	70-130	6.98	25		
1,1,1-Trichloroethane	0.0189	0.0020	mg/Kg wet	0.0200		94.6	70-130	4.04	25		
1,1,2-Trichloroethane	0.0208	0.0020	mg/Kg wet	0.0200		104	70-130	3.73	25		
Trichloroethylene	0.0193	0.0020	mg/Kg wet	0.0200		96.4	70-130	2.36	25		
Trichlorofluoromethane (Freon 11)	0.0195	0.010	mg/Kg wet	0.0200		97.6	70-130	6.83	25		
1,1,2-Trichloro-1,2,2-trifluoroethane (Freon 113)	0.0198	0.010	mg/Kg wet	0.0200		98.9	70-130	1.80	25		
Vinyl Chloride	0.0176	0.010	mg/Kg wet	0.0200		88.2	40-130	0.00	25		†
m+p Xylene	0.0357	0.0040	mg/Kg wet	0.0400		89.2	70-130	4.39	25		
o-Xylene	0.0188	0.0020	mg/Kg wet	0.0200		94.2	70-130	0.106	25		
Surrogate: 1,2-Dichloroethane-d4	*0.0448*		mg/Kg wet	0.0500		89.6	70-130				
Surrogate: Toluene-d8	*0.0506*		mg/Kg wet	0.0500		101	70-130				
Surrogate: 4-Bromofluorobenzene	*0.0522*		mg/Kg wet	0.0500		104	70-130				
Batch B309260 - SW-846 5035											
Blank (B309260-BLK1)				Prepared: 05/25/22 Analyzed: 05/26/22							
Acetone	ND	2.5	mg/Kg wet								
Benzene	ND	0.050	mg/Kg wet								
Bromochloromethane	ND	0.050	mg/Kg wet								
Bromodichloromethane	ND	0.050	mg/Kg wet								
Bromoform	ND	0.050	mg/Kg wet								
Bromomethane	ND	0.10	mg/Kg wet								
2-Butanone (MEK)	ND	1.0	mg/Kg wet							R-05	
Carbon Disulfide	ND	0.25	mg/Kg wet								
Carbon Tetrachloride	ND	0.050	mg/Kg wet								
Chlorobenzene	ND	0.050	mg/Kg wet								
Chlorodibromomethane	ND	0.025	mg/Kg wet								
Chloroethane	ND	0.10	mg/Kg wet								
Chloroform	ND	0.10	mg/Kg wet								
Chloromethane	ND	0.10	mg/Kg wet								
Cyclohexane	ND	0.10	mg/Kg wet								

DRAFT

con-test® A Pace Analytical® Laboratory

39 Spruce Street * East Longmeadow, MA 01028 * FAX 413/525-6405 * TEL. 413/525-2332

QUALITY CONTROL

Volatile Organic Compounds by GC/MS - Quality Control

Analyte	Result	Reporting Limit	Units	Spike Level	Source Result	%REC		%REC Limits	RPD	RPD Limit	Notes	
Batch B309260 - SW-846 5035												
Blank (B309260-BLK1)				Prepared: 05/25/22 Analyzed: 05/26/22								
1,2-Dibromo-3-chloropropane (DBCP)	ND	0.25	mg/Kg wet									
1,2-Dibromoethane (EDB)	ND	0.025	mg/Kg wet									
1,2-Dichlorobenzene	ND	0.050	mg/Kg wet									
1,3-Dichlorobenzene	ND	0.050	mg/Kg wet									
1,4-Dichlorobenzene	ND	0.050	mg/Kg wet									
Dichlorodifluoromethane (Freon 12)	ND	0.10	mg/Kg wet									
1,1-Dichloroethane	ND	0.050	mg/Kg wet									
1,2-Dichloroethane	ND	0.050	mg/Kg wet									
1,1-Dichloroethylene	ND	0.050	mg/Kg wet									
cis-1,2-Dichloroethylene	ND	0.050	mg/Kg wet									
trans-1,2-Dichloroethylene	ND	0.050	mg/Kg wet									
1,2-Dichloropropane	ND	0.050	mg/Kg wet									
cis-1,3-Dichloropropene	ND	0.025	mg/Kg wet									
trans-1,3-Dichloropropene	ND	0.025	mg/Kg wet									
1,4-Dioxane	ND	2.5	mg/Kg wet									
Ethylbenzene	ND	0.050	mg/Kg wet									
2-Hexanone (MBK)	ND	0.50	mg/Kg wet									
Isopropylbenzene (Cumene)	ND	0.050	mg/Kg wet									
Methyl Acetate	ND	0.50	mg/Kg wet									
Methyl tert-Butyl Ether (MTBE)	ND	0.050	mg/Kg wet									
Methyl Cyclohexane	ND	0.050	mg/Kg wet									
Methylene Chloride	ND	0.25	mg/Kg wet									
4-Methyl-2-pentanone (MIBK)	ND	0.50	mg/Kg wet									
Styrene	ND	0.050	mg/Kg wet									
1,1,2,2-Tetrachloroethane	ND	0.025	mg/Kg wet									
Tetrachloroethylene	ND	0.050	mg/Kg wet									
Toluene	ND	0.050	mg/Kg wet									
1,2,3-Trichlorobenzene	ND	0.25	mg/Kg wet									
1,2,4-Trichlorobenzene	ND	0.050	mg/Kg wet									
1,1,1-Trichloroethane	ND	0.050	mg/Kg wet									
1,1,2-Trichloroethane	ND	0.050	mg/Kg wet									
Trichloroethylene	ND	0.050	mg/Kg wet									
Trichlorofluoromethane (Freon 11)	ND	0.10	mg/Kg wet									
1,1,2-Trichloro-1,2,2-trifluoroethane (Freon 113)	ND	0.050	mg/Kg wet									
Vinyl Chloride	ND	0.10	mg/Kg wet									
m+p Xylene	ND	0.10	mg/Kg wet									
o-Xylene	ND	0.050	mg/Kg wet									
Xylenes (total)	0.0		mg/Kg wet									
Surrogate: 1,2-Dichloroethane-d4	*0.0249*		mg/Kg wet	0.0250		99.6		70-130				
Surrogate: Toluene-d8	*0.0247*		mg/Kg wet	0.0250		98.6		70-130				
Surrogate: 4-Bromofluorobenzene	*0.0255*		mg/Kg wet	0.0250		102		70-130				
LCS (B309260-BS1)				Prepared: 05/25/22 Analyzed: 05/26/22								
Acetone	0.112	0.057	mg/Kg wet	0.113		99.1		70-160				†
Benzene	0.0107	0.0011	mg/Kg wet	0.0113		94.2		70-130				
Bromochloromethane	0.0112	0.0011	mg/Kg wet	0.0113		99.2		70-130				
Bromodichloromethane	0.0119	0.0011	mg/Kg wet	0.0113		105		70-130				
Bromoform	0.0152	0.0011	mg/Kg wet	0.0113		**134**	*	70-130			L-02, V-20	
Bromomethane	0.0182	0.0023	mg/Kg wet	0.0113		**160**	*	40-130			L-02, V-20	†
2-Butanone (MEK)	0.136	0.023	mg/Kg wet	0.113		120		70-160			R-05	†
Carbon Disulfide	0.129	0.0057	mg/Kg wet	0.113		114		70-130				
Carbon Tetrachloride	0.0129	0.0011	mg/Kg wet	0.0113		113		70-130				

DRAFT

con-test® A Pace Analytical® Laboratory

39 Spruce Street * East Longmeadow, MA 01028 * FAX 413/525-6405 * TEL. 413/525-2332

QUALITY CONTROL

Volatile Organic Compounds by GC/MS - Quality Control

Analyte	Result	Reporting Limit	Units	Spike Level	Source Result	%REC	%REC Limits	RPD	RPD Limit	Notes
Batch B309260 - SW-846 5035										
LCS (B309260-BS1)				Prepared: 05/25/22 Analyzed: 05/26/22						
Chlorobenzene	0.0129	0.0011	mg/Kg wet	0.0113		114	70-130			
Chlorodibromomethane	0.0126	0.00057	mg/Kg wet	0.0113		112	70-130			
Chloroethane	0.0141	0.0023	mg/Kg wet	0.0113		125	70-130			
Chloroform	0.0119	0.0023	mg/Kg wet	0.0113		105	70-130			
Chloromethane	0.0105	0.0023	mg/Kg wet	0.0113		92.6	70-130			
Cyclohexane	0.0105	0.0023	mg/Kg wet	0.0113		93.0	70-130			
1,2-Dibromo-3-chloropropane (DBCP)	0.0115	0.0057	mg/Kg wet	0.0113		102	70-130			
1,2-Dibromoethane (EDB)	0.0136	0.00057	mg/Kg wet	0.0113		120	70-130			
1,2-Dichlorobenzene	0.0119	0.0011	mg/Kg wet	0.0113		105	70-130			
1,3-Dichlorobenzene	0.0122	0.0011	mg/Kg wet	0.0113		108	70-130			
1,4-Dichlorobenzene	0.0119	0.0011	mg/Kg wet	0.0113		105	70-130			
Dichlorodifluoromethane (Freon 12)	0.0110	0.0023	mg/Kg wet	0.0113		97.2	40-160			†
1,1-Dichloroethane	0.0112	0.0011	mg/Kg wet	0.0113		98.4	70-130			
1,2-Dichloroethane	0.0115	0.0011	mg/Kg wet	0.0113		101	70-130			
1,1-Dichloroethylene	0.0119	0.0011	mg/Kg wet	0.0113		105	70-130			
cis-1,2-Dichloroethylene	0.0110	0.0011	mg/Kg wet	0.0113		96.9	70-130			
trans-1,2-Dichloroethylene	0.0110	0.0011	mg/Kg wet	0.0113		97.1	70-130			
1,2-Dichloropropane	0.0113	0.0011	mg/Kg wet	0.0113		100	70-130			
cis-1,3-Dichloropropene	0.0109	0.00057	mg/Kg wet	0.0113		96.3	70-130			
trans-1,3-Dichloropropene	0.0112	0.00057	mg/Kg wet	0.0113		98.9	70-130			
1,4-Dioxane	0.117	0.057	mg/Kg wet	0.113		103	40-160			†
Ethylbenzene	0.0124	0.0011	mg/Kg wet	0.0113		109	70-130			
2-Hexanone (MBK)	0.111	0.011	mg/Kg wet	0.113		97.8	70-160			†
Isopropylbenzene (Cumene)	0.0127	0.0011	mg/Kg wet	0.0113		112	70-130			
Methyl Acetate	0.0118	0.011	mg/Kg wet	0.0113		104	70-130			
Methyl tert-Butyl Ether (MTBE)	0.0115	0.0011	mg/Kg wet	0.0113		101	70-130			
Methyl Cyclohexane	0.0117	0.0011	mg/Kg wet	0.0113		103	70-130			
Methylene Chloride	0.0117	0.0057	mg/Kg wet	0.0113		103	40-160			†
4-Methyl-2-pentanone (MIBK)	0.110	0.011	mg/Kg wet	0.113		97.4	70-160			†
Styrene	0.0125	0.0011	mg/Kg wet	0.0113		111	70-130			
1,1,2,2-Tetrachloroethane	0.0135	0.00057	mg/Kg wet	0.0113		119	70-130			
Tetrachloroethylene	0.0132	0.0011	mg/Kg wet	0.0113		116	70-130			
Toluene	0.0119	0.0011	mg/Kg wet	0.0113		105	70-130			
1,2,3-Trichlorobenzene	0.0117	0.0057	mg/Kg wet	0.0113		103	70-130			
1,2,4-Trichlorobenzene	0.0113	0.0011	mg/Kg wet	0.0113		99.7	70-130			
1,1,1-Trichloroethane	0.0128	0.0011	mg/Kg wet	0.0113		113	70-130			
1,1,2-Trichloroethane	0.0130	0.0011	mg/Kg wet	0.0113		115	70-130			
Trichloroethylene	0.0126	0.0011	mg/Kg wet	0.0113		111	70-130			
Trichlorofluoromethane (Freon 11)	0.0129	0.0023	mg/Kg wet	0.0113		114	70-130			
1,1,2-Trichloro-1,2,2-trifluoroethane (Freon 113)	0.0134	0.0011	mg/Kg wet	0.0113		118	70-130			
Vinyl Chloride	0.0112	0.0023	mg/Kg wet	0.0113		99.0	40-130			†
m+p Xylene	0.0249	0.0023	mg/Kg wet	0.0227		110	70-130			
o-Xylene	0.0123	0.0011	mg/Kg wet	0.0113		109	70-130			
Surrogate: 1,2-Dichloroethane-d4	*0.0283*		mg/Kg wet	0.0283		100	70-130			
Surrogate: Toluene-d8	*0.0278*		mg/Kg wet	0.0283		98.3	70-130			
Surrogate: 4-Bromofluorobenzene	*0.0297*		mg/Kg wet	0.0283		105	70-130			

DRAFT

con-test® A Pace Analytical® Laboratory

39 Spruce Street * East Longmeadow, MA 01028 * FAX 413/525-6405 * TEL. 413/525-2332

QUALITY CONTROL

Volatile Organic Compounds by GC/MS - Quality Control

Analyte	Result	Reporting Limit	Units	Spike Level	Source Result	%REC		%REC Limits	RPD		RPD Limit	Notes	
Batch B309260 - SW-846 5035													
LCS Dup (B309260-BSD1)				Prepared: 05/25/22 Analyzed: 05/26/22									
Acetone	0.107	0.057	mg/Kg wet	0.113		94.2		70-160	5.06		25		†
Benzene	0.0104	0.0011	mg/Kg wet	0.0113		91.5		70-130	2.91		25		
Bromochloromethane	0.0112	0.0011	mg/Kg wet	0.0113		99.1		70-130	0.101		25		
Bromodichloromethane	0.0118	0.0011	mg/Kg wet	0.0113		104		70-130	1.05		25		
Bromoform	0.0152	0.0011	mg/Kg wet	0.0113		**134**	*	70-130	0.373		25	L-02, V-20	
Bromomethane	0.0187	0.0023	mg/Kg wet	0.0113		**165**	*	40-130	2.65		25	L-02, V-20	†
2-Butanone (MEK)	0.104	0.023	mg/Kg wet	0.113		91.5		70-160	**27.0**	*	25	R-05	†
Carbon Disulfide	0.125	0.0057	mg/Kg wet	0.113		110		70-130	3.06		25		
Carbon Tetrachloride	0.0128	0.0011	mg/Kg wet	0.0113		113		70-130	0.177		25		
Chlorobenzene	0.0127	0.0011	mg/Kg wet	0.0113		112		70-130	2.04		25		
Chlorodibromomethane	0.0125	0.00057	mg/Kg wet	0.0113		110		70-130	1.35		25		
Chloroethane	0.0138	0.0023	mg/Kg wet	0.0113		122		70-130	2.11		25		
Chloroform	0.0119	0.0023	mg/Kg wet	0.0113		105		70-130	0.00		25		
Chloromethane	0.0101	0.0023	mg/Kg wet	0.0113		89.4		70-130	3.52		25		
Cyclohexane	0.0103	0.0023	mg/Kg wet	0.0113		90.5		70-130	2.72		25		
1,2-Dibromo-3-chloropropane (DBCP)	0.0106	0.0057	mg/Kg wet	0.0113		93.6		70-130	8.10		25		
1,2-Dibromoethane (EDB)	0.0134	0.00057	mg/Kg wet	0.0113		118		70-130	1.60		25		
1,2-Dichlorobenzene	0.0118	0.0011	mg/Kg wet	0.0113		104		70-130	1.15		25		
1,3-Dichlorobenzene	0.0120	0.0011	mg/Kg wet	0.0113		106		70-130	1.87		25		
1,4-Dichlorobenzene	0.0118	0.0011	mg/Kg wet	0.0113		104		70-130	0.574		25		
Dichlorodifluoromethane (Freon 12)	0.0106	0.0023	mg/Kg wet	0.0113		93.9		40-160	3.45		25		†
1,1-Dichloroethane	0.0110	0.0011	mg/Kg wet	0.0113		97.2		70-130	1.23		25		
1,2-Dichloroethane	0.0113	0.0011	mg/Kg wet	0.0113		99.8		70-130	1.39		25		
1,1-Dichloroethylene	0.0115	0.0011	mg/Kg wet	0.0113		101		70-130	4.07		25		
cis-1,2-Dichloroethylene	0.0106	0.0011	mg/Kg wet	0.0113		93.5		70-130	3.57		25		
trans-1,2-Dichloroethylene	0.0108	0.0011	mg/Kg wet	0.0113		95.4		70-130	1.77		25		
1,2-Dichloropropane	0.0112	0.0011	mg/Kg wet	0.0113		98.5		70-130	1.61		25		
cis-1,3-Dichloropropene	0.0108	0.00057	mg/Kg wet	0.0113		95.5		70-130	0.834		25		
trans-1,3-Dichloropropene	0.0111	0.00057	mg/Kg wet	0.0113		97.8		70-130	1.12		25		
1,4-Dioxane	0.109	0.057	mg/Kg wet	0.113		95.9		40-160	7.37		50		† ‡
Ethylbenzene	0.0121	0.0011	mg/Kg wet	0.0113		107		70-130	2.03		25		
2-Hexanone (MBK)	0.105	0.011	mg/Kg wet	0.113		93.0		70-160	5.00		25		†
Isopropylbenzene (Cumene)	0.0124	0.0011	mg/Kg wet	0.0113		110		70-130	2.44		25		
Methyl Acetate	0.0107	0.011	mg/Kg wet	0.0113		94.1		70-130	10.1		25	J	
Methyl tert-Butyl Ether (MTBE)	0.0112	0.0011	mg/Kg wet	0.0113		99.1		70-130	2.00		25		
Methyl Cyclohexane	0.0113	0.0011	mg/Kg wet	0.0113		99.8		70-130	3.45		25		
Methylene Chloride	0.0112	0.0057	mg/Kg wet	0.0113		98.4		40-160	4.47		25		†
4-Methyl-2-pentanone (MIBK)	0.106	0.011	mg/Kg wet	0.113		93.2		70-160	4.38		25		†
Styrene	0.0123	0.0011	mg/Kg wet	0.0113		108		70-130	2.38		25		
1,1,2,2-Tetrachloroethane	0.0134	0.00057	mg/Kg wet	0.0113		118		70-130	0.338		25		
Tetrachloroethylene	0.0132	0.0011	mg/Kg wet	0.0113		116		70-130	0.172		25		
Toluene	0.0117	0.0011	mg/Kg wet	0.0113		103		70-130	2.40		25		
1,2,3-Trichlorobenzene	0.0111	0.0057	mg/Kg wet	0.0113		98.2		70-130	5.06		25		
1,2,4-Trichlorobenzene	0.0111	0.0011	mg/Kg wet	0.0113		97.8		70-130	1.92		25		
1,1,1-Trichloroethane	0.0127	0.0011	mg/Kg wet	0.0113		112		70-130	0.979		25		
1,1,2-Trichloroethane	0.0129	0.0011	mg/Kg wet	0.0113		113		70-130	1.31		25		
Trichloroethylene	0.0126	0.0011	mg/Kg wet	0.0113		111		70-130	0.180		25		
Trichlorofluoromethane (Freon 11)	0.0126	0.0023	mg/Kg wet	0.0113		111		70-130	2.32		25		
1,1,2-Trichloro-1,2,2-trifluoroethane (Freon 113)	0.0130	0.0011	mg/Kg wet	0.0113		115		70-130	2.41		25		
Vinyl Chloride	0.0110	0.0023	mg/Kg wet	0.0113		96.7		40-130	2.35		25		†
m+p Xylene	0.0245	0.0023	mg/Kg wet	0.0227		108		70-130	1.47		25		

DRAFT

39 Spruce Street * East Longmeadow, MA 01028 * FAX 413/525-6405 * TEL. 413/525-2332

QUALITY CONTROL

Volatile Organic Compounds by GC/MS - Quality Control

Analyte	Result	Reporting Limit	Units	Spike Level	Source Result	%REC	%REC Limits	RPD	RPD Limit	Notes
Batch B309260 - SW-846 5035										
LCS Dup (B309260-BSD1)				Prepared: 05/25/22 Analyzed: 05/26/22						
o-Xylene	0.0124	0.0011	mg/Kg wet	0.0113		109	70-130	0.459	25	
Surrogate: 1,2-Dichloroethane-d4	*0.0284*		mg/Kg wet	0.0283		100	70-130			
Surrogate: Toluene-d8	*0.0278*		mg/Kg wet	0.0283		98.2	70-130			
Surrogate: 4-Bromofluorobenzene	*0.0298*		mg/Kg wet	0.0283		105	70-130			

DRAFT

con-test® A Pace Analytical® Laboratory

39 Spruce Street * East Longmeadow, MA 01028 * FAX 413/525-6405 * TEL. 413/525-2332

QUALITY CONTROL

Tentatively Identified Compounds - Volatile Compounds (ESTIMATED VALUES REPORTED) - Quality Control

Analyte	Result	Reporting Limit	Units	Spike Level	Source Result	%REC	%REC Limits	RPD	RPD Limit	Notes
Batch B309108 - SW-846 5035										
Blank (B309108-BLK1)				Prepared: 05/24/22 Analyzed: 05/25/22						
Tentatively Identified Compounds	0.0		mg/Kg wet							
No TICs Found	0.0		mg/Kg wet							
Batch B309113 - SW-846 5035										
Blank (B309113-BLK1)				Prepared & Analyzed: 05/24/22						
No TICs Found	0.0		mg/Kg wet							
Batch B309260 - SW-846 5035										
Blank (B309260-BLK1)				Prepared: 05/25/22 Analyzed: 05/26/22						
No TICs Found	0.0		mg/Kg wet							

DRAFT

con-test®
A Pace Analytical® Laboratory

39 Spruce Street * East Longmeadow, MA 01028 * FAX 413/525-6405 * TEL. 413/525-2332

FLAG/QUALIFIER SUMMARY

*	QC result is outside of established limits.
†	Wide recovery limits established for difficult compound.
‡	Wide RPD limits established for difficult compound.
#	Data exceeded client recommended or regulatory level
ND	Not Detected
RL	Reporting Limit is at the level of quantitation (LOQ)
DL	Detection Limit is the lower limit of detection determined by the MDL study
MCL	Maximum Contaminant Level
	Percent recoveries and relative percent differences (RPDs) are determined by the software using values in the calculation which have not been rounded.
	No results have been blank subtracted unless specified in the case narrative section.
H-06	Sample was extracted past the recommended holding time.
J	Detected but below the Reporting Limit (lowest calibration standard); therefore, result is an estimated concentration (CLP J-Flag).
L-02	Laboratory fortified blank/laboratory control sample recovery and duplicate recoveries outside of control limits. Data validation is not affected since all results are "not detected" for associated samples in this batch and bias is on the high side.
PR-03	Sample preserved in the laboratory, not in the field as required by the method.
PR-15	According to the NY ELAP program, all voa results less than 0.2mg/Kg are estimated and biased low if not collected according to SW-846 5035-L/5035A-L.
R-05	Laboratory fortified blank duplicate RPD is outside of control limits. Reduced precision is anticipated for any reported value for this compound.
RL-11	Elevated reporting limit due to high concentration of target compounds.
V-20	Continuing calibration verification (CCV) did not meet method specifications and was biased on the high side. Data validation is not affected since sample result was "not detected" for this compound.
V-35	Initial calibration verification (ICV) did not meet method specifications and was biased on the high side for this compound. Reported result is estimated.

DRAFT

con-test® A Pace Analytical® Laboratory

39 Spruce Street * East Longmeadow, MA 01028 * FAX 413/525-6405 * TEL. 413/525-2332

CERTIFICATIONS

Certified Analyses included in this Report

Analyte	Certifications
SW-846 8260D in Soil	
Acetone	CT,NH,NY,ME,VA
Acetone	CT,NH,NY,ME,VA
Benzene	CT,NH,NY,ME,VA
Benzene	CT,NH,NY,ME,VA
Bromochloromethane	NH,NY,ME,VA
Bromochloromethane	NH,NY,ME,VA
Bromodichloromethane	CT,NH,NY,ME,VA
Bromodichloromethane	CT,NH,NY,ME,VA
Bromoform	CT,NH,NY,ME,VA
Bromoform	CT,NH,NY,ME,VA
Bromomethane	CT,NH,NY,ME,VA
Bromomethane	CT,NH,NY,ME,VA
2-Butanone (MEK)	CT,NH,NY,ME,VA
2-Butanone (MEK)	CT,NH,NY,ME,VA
Carbon Disulfide	CT,NH,NY,ME,VA
Carbon Disulfide	CT,NH,NY,ME,VA
Carbon Tetrachloride	CT,NH,NY,ME,VA
Carbon Tetrachloride	CT,NH,NY,ME,VA
Chlorobenzene	CT,NH,NY,ME,VA
Chlorobenzene	CT,NH,NY,ME,VA
Chlorodibromomethane	CT,NH,NY,ME,VA
Chlorodibromomethane	CT,NH,NY,ME,VA
Chloroethane	CT,NH,NY,ME,VA
Chloroethane	CT,NH,NY,ME,VA
Chloroform	CT,NH,NY,ME,VA
Chloroform	CT,NH,NY,ME,VA
Chloromethane	CT,NH,NY,ME,VA
Chloromethane	CT,NH,NY,ME,VA
Cyclohexane	NY,ME
1,2-Dibromo-3-chloropropane (DBCP)	NY
1,2-Dibromo-3-chloropropane (DBCP)	NY,ME
1,2-Dibromoethane (EDB)	NH,NY
1,2-Dibromoethane (EDB)	NH,NY
1,2-Dichlorobenzene	CT,NH,NY,ME,VA
1,2-Dichlorobenzene	CT,NH,NY,ME,VA
1,3-Dichlorobenzene	CT,NH,NY,ME,VA
1,3-Dichlorobenzene	CT,NH,NY,ME,VA
1,4-Dichlorobenzene	CT,NH,NY,ME,VA
1,4-Dichlorobenzene	CT,NH,NY,ME,VA
Dichlorodifluoromethane (Freon 12)	NH,NY,ME,VA
Dichlorodifluoromethane (Freon 12)	NY,ME,VA
1,1-Dichloroethane	CT,NH,NY,ME,VA
1,1-Dichloroethane	CT,NH,NY,ME,VA
1,2-Dichloroethane	CT,NH,NY,ME,VA
1,2-Dichloroethane	CT,NH,NY,ME,VA
1,1-Dichloroethylene	CT,NH,NY,ME,VA
1,1-Dichloroethylene	CT,NH,NY,ME,VA

DRAFT

con-test®
A Pace Analytical® Laboratory

39 Spruce Street * East Longmeadow, MA 01028 * FAX 413/525-6405 * TEL. 413/525-2332

CERTIFICATIONS

Certified Analyses included in this Report

Analyte	Certifications
SW-846 8260D in Soil	
cis-1,2-Dichloroethylene	CT,NH,NY,ME,VA
cis-1,2-Dichloroethylene	CT,NH,NY,ME,VA
trans-1,2-Dichloroethylene	CT,NH,NY,ME,VA
trans-1,2-Dichloroethylene	CT,NH,NY,ME,VA
1,2-Dichloropropane	CT,NH,NY,ME,VA
1,2-Dichloropropane	CT,NH,NY,ME,VA
cis-1,3-Dichloropropene	CT,NH,NY,ME,VA
cis-1,3-Dichloropropene	CT,NH,NY,ME,VA
trans-1,3-Dichloropropene	CT,NH,NY,ME,VA
trans-1,3-Dichloropropene	CT,NH,NY,ME,VA
1,4-Dioxane	NY,ME
Ethylbenzene	CT,NH,NY,ME,VA
Ethylbenzene	CT,NH,NY,ME,VA
2-Hexanone (MBK)	CT,NH,NY,ME,VA
2-Hexanone (MBK)	CT,NH,NY,ME,VA
Isopropylbenzene (Cumene)	CT,NH,NY,ME,VA
Isopropylbenzene (Cumene)	CT,NH,NY,ME,VA
Methyl Acetate	NY,ME
Methyl tert-Butyl Ether (MTBE)	NY,VA
Methyl tert-Butyl Ether (MTBE)	NY,ME,VA
Methyl Cyclohexane	NY
Methylene Chloride	CT,NH,NY,ME,VA
Methylene Chloride	CT,NH,NY,ME,VA
4-Methyl-2-pentanone (MIBK)	CT,NH,NY,ME,VA
4-Methyl-2-pentanone (MIBK)	CT,NH,NY,VA
Styrene	CT,NH,NY,ME,VA
Styrene	CT,NH,NY,ME,VA
1,1,2,2-Tetrachloroethane	CT,NH,NY,ME,VA
1,1,2,2-Tetrachloroethane	CT,NH,NY,ME,VA
Tetrachloroethylene	CT,NH,NY,ME,VA
Tetrachloroethylene	CT,NH,NY,ME,VA
Toluene	CT,NH,NY,ME,VA
Toluene	CT,NH,NY,ME,VA
1,2,3-Trichlorobenzene	NY,ME
1,2,4-Trichlorobenzene	NH,NY,ME,VA
1,2,4-Trichlorobenzene	NH,NY,ME,VA
1,1,1-Trichloroethane	CT,NH,NY,ME,VA
1,1,1-Trichloroethane	CT,NH,NY,ME,VA
1,1,2-Trichloroethane	CT,NH,NY,ME,VA
1,1,2-Trichloroethane	CT,NH,NY,ME,VA
Trichloroethylene	CT,NH,NY,ME,VA
Trichloroethylene	CT,NH,NY,ME,VA
Trichlorofluoromethane (Freon 11)	CT,NH,NY,VA
Trichlorofluoromethane (Freon 11)	CT,NH,NY,ME,VA
Vinyl Chloride	CT,NH,NY,ME,VA
Vinyl Chloride	CT,NH,NY,ME,VA
Xylenes (total)	NH,NY,ME

DRAFT

39 Spruce Street * East Longmeadow, MA 01028 * FAX 413/525-6405 * TEL. 413/525-2332

Con-Test, a Pace Environmental Laboratory, operates under the following certifications and accreditations:

Code	Description	Number	Expires
AIHA	AIHA-LAP, LLC - ISO17025:2017	100033	03/1/2024
MA	Massachusetts DEP	M-MA100	06/30/2022
CT	Connecticut Department of Publilc Health	PH-0165	12/31/2022
NY	New York State Department of Health	10899 NELAP	04/1/2023
NH-S	New Hampshire Environmental Lab	2516 NELAP	02/5/2023
RI	Rhode Island Department of Health	LAO00373	12/30/2022
NC	North Carolina Div. of Water Quality	652	12/31/2022
NJ	New Jersey DEP	MA007 NELAP	06/30/2022
FL	Florida Department of Health	E871027 NELAP	06/30/2022
VT	Vermont Department of Health Lead Laboratory	LL720741	07/30/2022
ME	State of Maine	MA00100	06/9/2023
VA	Commonwealth of Virginia	460217	12/14/2022
NH-P	New Hampshire Environmental Lab	2557 NELAP	09/6/2022
VT-DW	Vermont Department of Health Drinking Water	VT-255716	06/12/2022
NC-DW	North Carolina Department of Health	25703	07/31/2022
PA	Commonwealth of Pennsylvania DEP	68-05812	06/30/2022
MI	Dept. of Env, Great Lakes, and Energy	9100	09/6/2022

DRAFT

22E1254

con-test ANALYTICAL LABORATORY

Phone: 413-525-2332
Fax: 413-525-6405
Email: info@contestlabs.com

http://www.contestlabs.com Doc # 380 Rev 1_03242017

CHAIN OF CUSTODY RECORD (New York)

39 Spruce Street
East Longmeadow, MA 01028

Page 1 of 2

Company Name:

Address: 1 Fairchild Square, Clifton Park, NY, 12065
Phone: 518-877-7109

Project Name:

Project Location: Elton street and Linwood Street
Project Number: DEC1021.P2
Project Manager: Dave Stoll
Con-Test Quote Name/Number:
Invoice Recipient: David.Stoll@HRPAssociates.com
Sampled By:

Requested Turnaround Time
7-Day ☐ 10-Day ☐
Due Date:

Rush-Approval Required
1-Day ☐ 3-Day ☐
2-Day ☐ 4-Day ☐

Data Delivery
Format: PDF ☐ EXCEL ☐
Other: Equis
CLP Like Data Pkg Required: ☐
Email To:
Fax To #:

ANALYSIS REQUESTED

Con-Test Work Order#	Client Sample ID / Description	Beginning Date/Time	Ending Date/Time	Composite	Grab	[1]Matrix Code	Conc Code	# of Containers	[2] Preservation Code	[3] Container Code	VOCs by 8260B	TCL VOCs + 10
	GW-19_5.16.22	5/16/22	0840		x	GW	U	2			x	
	GW-20_5.16.22		1000		x		U	x			x	
	GW-21_5.16.22		1130		x		U	x			x	
	GW-22_5.16.22	5/17/22	1345		x		U	x			x	
	GW-23_5.17.22	5/17/22	0845		x	GW	U	x			x	
1	SB-20_0-5 FT B6	5/16/22	1005		x	S	V		x		x	
2	SB-20_5-10 FT B6		1006		x		U		x		x	
3	SB-20_10-15 FT B6		1007		x		V		x		x	
4	SB-20_15-20 FT B6	5/16/22	1008		x		V		x		x	
5	SB-23_0.5-2 FT B6	5/17/22	0850		x	S	V		x		x	

Comments: MS/MSD Collected at GW-20_5.16.22
ASP CAT B needed
★ Please Hold Soil Samples ★

Dissolved Metals Samples
☐ Field Filtered
☐ Lab to Filter

Orthophosphate Samples
☐ Field Filtered
☐ Lab to Filter

[1] Matrix Codes:
GW = Ground Water
WW = Waste Water
DW = Drinking Water
A = Air
S = Soil
SL = Sludge
SOL = Solid
O = Other (please define)

[2] Preservation Codes:
I = Iced
H = HCL
M = Methanol
N = Nitric Acid
S = Sulfuric Acid
B = Sodium Bisulfate
X = Sodium Hydroxide
T = Sodium Thiosulfate
O = Other (please define)

[3] Container Codes:
A = Amber Glass
G = Glass
P = Plastic
ST = Sterile
V = Vial
S = Summa Canister
T = Tedlar Bag
O = Other (please define)

Please use the following codes to indicate possible sample concentration within the Conc Code column above:
H - High; M - Medium; L - Low; C - Clean; U - Unknown

Relinquished by: (signature)	Date/Time:	
Received by: (signature)	Date/Time:	
Relinquished by: (signature)	Date/Time:	
Received by: (signature)	Date/Time:	
Relinquished by: (signature)	Date/Time:	
Received by: (signature)	Date/Time:	

Program & Regulatory Information
☐ AWQ STDS ☐ NY TOGS
☐ NYC Sewer Discharge ☐ NY CP-51
☐ Part 360 GW (Landfill)
☐ NY Restricted Use
☐ NY Unrestricted Use
☐ NY Part 375

0.1

Deliverables
☐ Enhanced Data Package
☐ NYSDEC EQuIS EDD
☐ EQuIS (Standard) EDD
☐ NY Regulatory EDD
☐ NY Regs Hits-Only EDD

Other:
NELAC and AIHA-LAP, LLC Accredited

Other
Project Entity
☐ Government ☐ Municipality ☐ MWRA ☐ WRTA
☐ Federal ☐ 21 J ☐ School
☐ City ☐ Brownfield ☐ MBTA

Other
☐ Chromatogram
☐ AIHA-LAP,LLC

PCB ONLY
☐ Soxhlet
☐ Non Soxhlet

DRAFT

Page 36 of 39

Table of Contents

con-test ANALYTICAL LABORATORY
Phone: 413-525-2332
Fax: 413-525-6405
Email: info@contestlabs.com

http://www.contestlabs.com Doc # 380 Rev 1_03242017

CHAIN OF CUSTODY RECORD (New York)

39 Spruce Street
East Longmeadow, MA 01028

Company Name:
Address: 1 Fairchild Square, Clifton Park, NY, 12065
Phone: 518-877-7101

Project Name:
Project Location: Elton Street and Linwood Street
Project Number: DEC1021.P2
Project Manager: Dave Stoll
Con-Test Quote Name/Number:
Invoice Recipient: David.Stoll@HRPAssociates.com
Sampled By:

Requested Turnaround Time
7-Day ☐ 10-Day ☐
Due Date:

Rush Approval Required
1-Day ☐ 3-Day ☐
2-Day ☐ 4-Day ☐

Data Delivery
Format: PDF ☐ EXCEL ☐
Other: Equis
CLP Like Data Pkg Required: ☐
Email To:
Fax To #:

ANALYSIS REQUESTED

Con-Test Work Order#	Client Sample ID / Description	Beginning Date/Time	Ending Date/Time	Composite	Grab	Matrix Code	Conc Code	3	H	V	VOCs by 8260B	# of Containers
	DUP-1_5.16.22	5/16/22	-		x	GW	V				x	

# of Containers
[2] Preservation Code
[3] Container Code

Dissolved Metals Samples
☐ Field Filtered
☐ Lab to Filter

Orthophosphate Samples
☐ Field Filtered
☐ Lab to Filter

[1] Matrix Codes:
GW = Ground Water
WW = Waste Water
DW = Drinking Water
A = Air
S = Soil
SL = Sludge
SOL = Solid
O = Other (please define)

[2] Preservation Codes:
I = Iced
H = HCL
M = Methanol
N = Nitric Acid
S = Sulfuric Acid
B = Sodium Bisulfate
X = Sodium Hydroxide
T = Sodium Thiosulfate
O = Other (please define)

[3] Container Codes:
A = Amber Glass
G = Glass
P = Plastic
ST = Sterile
V = Vial
S = Summa Canister
T = Tedlar Bag
O = Other (please define)

Comments:

Please use the following codes to indicate possible sample concentration within the Conc Code column above:
H - High; M - Medium; L - Low; C - Clean; U - Unknown

	Relinquished by: (signature)	Date/Time:
1		5/17/22 1143
2		5-17-22 1442
3		5-17-22 1745
4		5/19
5		
6		

Program & Regulatory Information
☐ AWQ STDS ☐ NY TOGS
☐ NYC Sewer Discharge ☐ NY CP-51
☐ Part 360 GW (Landfill)
☐ NY Restricted Use
☐ NY Unrestricted Use
☐ NY Part 375
Other:

0.1

Deliverables
☐ Enhanced Data Package
☐ NYSDEC EQuIS EDD
☐ EQuIS (Standard) EDD
☐ NY Regulatory EDD
☐ NY Regs Hits-Only EDD
Other:

NELAC and AIHA-LAP, LLC Accredited


Project Entity
☐ Government ☐ Municipality ☐ MWRA ☐ WRTA
☐ Federal ☐ 21 J ☐ School
☐ City ☐ Brownfield ☐ MBTA

Other
☐ Chromatogram
☐ AIHA-LAP,LLC

PCB ONLY
☐ Soxhlet
☐ Non Soxhlet

DRAFT

Table of Contents

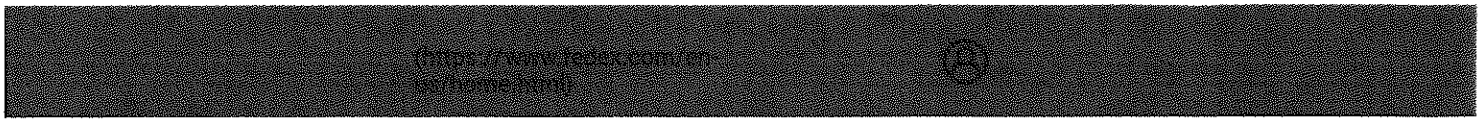

FedEx® Tracking

578925036537

ADD NICKNAME

Delivered
Thursday, 5/19/2022 at 9:29 am

DELIVERED

Signed for by: R.PETRAITIS

GET STATUS UPDATES

OBTAIN PROOF OF DELIVERY

FROM	TO
MELVILLE, NY US	EAST LONGMEADOW, MA US

MANAGE DELIVERY

DRAFT

Travel History

TIME ZONE
Local Scan Time

Thursday, May 19, 2022		
9:29 AM	EAST LONGMEADOW, MA	Delivered
7:56 AM	WINDSOR LOCKS, CT	On FedEx vehicle for delivery
7:48 AM	WINDSOR LOCKS, CT	At local FedEx facility
6:24 AM	EAST GRANBY, CT	At destination sort facility
3:21 AM	NEWARK, NJ	Departed FedEx hub
Wednesday, May 18, 2022		
10:12 PM	NEWARK, NJ	Departed FedEx hub

I Have Not Confirmed Sample Container Numbers With Lab Staff Before Relinquishing Over Samples_____

Pace

Pace

Doc# 277 Rev 5 2017

Login Sample Receipt Checklist - (Rejection Criteria Listing - Using Acceptance Policy) Any False Statement will be brought to the attention of the Client - State True or False

Client HRP

Received By LA Date 5/19/22 Time 929

How were the samples received? In Cooler T No Cooler _____ On Ice T No Ice _____

Direct from Sampling F Ambient _____ Melted Ice _____

Were samples within Temperature? 2-6°C T By Gun # S Actual Temp - 2.7

By Blank # _____ Actual Temp - _____

Was Custody Seal Intact? N/A Were Samples Tampered with? F

Was COC Relinquished ? T Does Chain Agree With Samples? T

Are there broken/leaking/loose caps on any samples? F

Is COC in ink/ Legible? T Were samples received within holding time? T

Did COC include all pertinent Information? Client T Project T Analysis ID's T T Sampler Name F Collection Dates/Times T

Are Sample labels filled out and legible? T

Are there Lab to Filters? F Who was notified? _____

Are there Rushes? F Who was notified? _____

Are there Short Holds? F Who was notified? _____

Is there enough Volume? T

Is there Headspace where applicable? N/A MS/MSD? F

Proper Media/Containers Used? T Is splitting samples required? T

Were trip blanks received? F On COC? T

Do all samples have the proper pH? N/A Acid _____ Base _____

Vials	#	Containers:	#		#		#
Unp-		1 Liter Amb.		1 Liter Plastic		16 oz Amb.	
HCL-		500 mL Amb.		500 mL Plastic		8oz Amb/Clear	
Meoh-		250 mL Amb.		250 mL Plastic		4oz Amb/Clear	5
Bisulfate-		Flashpoint		Col./Bacteria		2oz Amb/Clear	
DI-		Other Glass		Other Plastic		Encore	
Thiosulfate-		SOC Kit		Plastic Bag		Frozen:	
Sulfuric-		Perchlorate		Ziplock			

Unused Media

Vials	#	Containers:	#		#		#
Unp-		1 Liter Amb.		1 Liter Plastic		16 oz Amb.	
HCL-		500 mL Amb.		500 mL Plastic		8oz Amb/Clear	
Meoh-		250 mL Amb.		250 mL Plastic		4oz Amb/Clear	
Bisulfate-		Col./Bacteria		Flashpoint		2oz Amb/Clear	
DI-		Other Plastic		Other Glass		Encore	
Thiosulfate-		SOC Kit		Plastic Bag		Frozen:	
Sulfuric-		Perchlorate		Ziplock			

Comments:

DRAFT

con-test®
A Pace Analytical® Laboratory

39 Spruce Street * East Longmeadow, MA 01028 * FAX 413/525-6405 * TEL. 413/525-2332

August 10, 2022

Steven Walsh
NYDEC_HRP Associates - Clifton Park, NY
1 Fairchild Square, Suite 110
Clifton Park, NY 12065

Project Location: Elton St & Wortman Ave
Client Job Number:
Project Number: 224250
Laboratory Work Order Number: 22G1685

Enclosed are results of analyses for samples as received by the laboratory on July 29, 2022. If you have any questions concerning this report, please feel free to contact me.

Sincerely,



Raymond J. McCarthy
Project Manager

DRAFT

Table of Contents

Sample Summary 3

Case Narrative 4

Sample Results 5

22G1685-01 5

22G1685-02 8

QC Data 11

Volatile Organic Compounds by GC/MS 11

B314273 11

Flag/Qualifier Summary 15

Certifications 16

Chain of Custody/Sample Receipt 18

DRAFT

con-test®
A Pace Analytical® Laboratory

39 Spruce Street * East Longmeadow, MA 01028 * FAX 413/525-6405 * TEL. 413/525-2332

NYDEC_HRP Associates - Clifton Park, NY
1 Fairchild Square, Suite 110
Clifton Park, NY 12065
ATTN: Steven Walsh

REPORT DATE: 8/10/2022

PURCHASE ORDER NUMBER: 224250

PROJECT NUMBER: 224250

ANALYTICAL SUMMARY

WORK ORDER NUMBER: 22G1685

The results of analyses performed on the following samples submitted to CON-TEST, a Pace Analytical Laboratory, are found in this report.

PROJECT LOCATION: Elton St & Wortman Ave

FIELD SAMPLE #	LAB ID:	MATRIX	SAMPLE DESCRIPTION	TEST	SUB LAB
GW-20-25 FTBG	22G1685-01	Soil		SM 2540G SW-846 8260D	
GW-25-30 FTBG	22G1685-02	Soil		SM 2540G SW-846 8260D	

DRAFT

con-test®
A Pace Analytical® Laboratory

39 Spruce Street * East Longmeadow, MA 01028 * FAX 413/525-6405 * TEL. 413/525-2332

CASE NARRATIVE SUMMARY

All reported results are within defined laboratory quality control objectives unless listed below or otherwise qualified in this report.

SW-846 8260D

Qualifications:

PR-03a

Sample preserved in the laboratory, not in the field as required by the method and outside the 48 hour holding time.

Analyte & Samples(s) Qualified:

22G1685-01[GW-20-25 FTBG], 22G1685-02[GW-25-30 FTBG]

PR-15

According to the NY ELAP program, all voa results less than 0.2mg/Kg are estimated and biased low if not collected according to SW-846 5035-L/5035A-L.

Analyte & Samples(s) Qualified:

22G1685-01[GW-20-25 FTBG], 22G1685-02[GW-25-30 FTBG]

V-05

Continuing calibration verification (CCV) did not meet method specifications and was biased on the low side for this compound.

Analyte & Samples(s) Qualified:

Dichlorodifluoromethane (Freon 12
22G1685-01[GW-20-25 FTBG], 22G1685-02[GW-25-30 FTBG], B314273-BLK1, B314273-BS1, B314273-BSD1, S074666-CCV1

Vinyl Chloride
22G1685-01[GW-20-25 FTBG], 22G1685-02[GW-25-30 FTBG], B314273-BLK1, B314273-BS1, B314273-BSD1, S074666-CCV1

DRAFT

The results of analyses reported only relate to samples submitted to Con-Test, a Pace Analytical Laboratory, for testing.
I certify that the analyses listed above, unless specifically listed as subcontracted, if any, were performed under my direction according to the approved methodologies listed in this document, and that based upon my inquiry of those individuals immediately responsible for obtaining the information, the material contained in this report is, to the best of my knowledge and belief, accurate and complete.



Lisa A. Worthington
Technical Representative

con-test® A Pace Analytical® Laboratory

39 Spruce Street * East Longmeadow, MA 01028 * FAX 413/525-6405 * TEL. 413/525-2332

Project Location: Elton St & Wortman Ave | Sample Description: | Work Order: 22G1685

Date Received: 7/29/2022

Field Sample #: GW-20-25 FTBG | Sampled: 7/26/2022 08:00

Sample ID: 22G1685-01

Sample Matrix: Soil

Sample Flags: PR-03a, PR-15

Volatile Organic Compounds by GC/MS

Analyte	Results	RL	DL	Units	Dilution	Flag/Qual	Method	Date Prepared	Date/Time Analyzed	Analyst
Acetone	0.061	0.11	0.010	mg/Kg dry	1	J	SW-846 8260D	8/1/22	8/1/22 15:43	MFF
Benzene	ND	0.0022	0.00062	mg/Kg dry	1		SW-846 8260D	8/1/22	8/1/22 15:43	MFF
Bromochloromethane	ND	0.0022	0.00098	mg/Kg dry	1		SW-846 8260D	8/1/22	8/1/22 15:43	MFF
Bromodichloromethane	ND	0.0022	0.00055	mg/Kg dry	1		SW-846 8260D	8/1/22	8/1/22 15:43	MFF
Bromoform	ND	0.0022	0.00069	mg/Kg dry	1		SW-846 8260D	8/1/22	8/1/22 15:43	MFF
Bromomethane	ND	0.011	0.0018	mg/Kg dry	1		SW-846 8260D	8/1/22	8/1/22 15:43	MFF
2-Butanone (MEK)	ND	0.045	0.0064	mg/Kg dry	1		SW-846 8260D	8/1/22	8/1/22 15:43	MFF
Carbon Disulfide	ND	0.011	0.0079	mg/Kg dry	1		SW-846 8260D	8/1/22	8/1/22 15:43	MFF
Carbon Tetrachloride	ND	0.0022	0.00098	mg/Kg dry	1		SW-846 8260D	8/1/22	8/1/22 15:43	MFF
Chlorobenzene	ND	0.0022	0.00066	mg/Kg dry	1		SW-846 8260D	8/1/22	8/1/22 15:43	MFF
Chlorodibromomethane	ND	0.0011	0.00064	mg/Kg dry	1		SW-846 8260D	8/1/22	8/1/22 15:43	MFF
Chloroethane	ND	0.022	0.0014	mg/Kg dry	1		SW-846 8260D	8/1/22	8/1/22 15:43	MFF
Chloroform	ND	0.0045	0.00066	mg/Kg dry	1		SW-846 8260D	8/1/22	8/1/22 15:43	MFF
Chloromethane	ND	0.011	0.0011	mg/Kg dry	1		SW-846 8260D	8/1/22	8/1/22 15:43	MFF
Cyclohexane	ND	0.011	0.0046	mg/Kg dry	1		SW-846 8260D	8/1/22	8/1/22 15:43	MFF
1,2-Dibromo-3-chloropropane (DBCP)	ND	0.0022	0.00098	mg/Kg dry	1		SW-846 8260D	8/1/22	8/1/22 15:43	MFF
1,2-Dibromoethane (EDB)	ND	0.0011	0.00075	mg/Kg dry	1		SW-846 8260D	8/1/22	8/1/22 15:43	MFF
1,2-Dichlorobenzene	ND	0.0022	0.00049	mg/Kg dry	1		SW-846 8260D	8/1/22	8/1/22 15:43	MFF
1,3-Dichlorobenzene	ND	0.0022	0.00056	mg/Kg dry	1		SW-846 8260D	8/1/22	8/1/22 15:43	MFF
1,4-Dichlorobenzene	ND	0.0022	0.00059	mg/Kg dry	1		SW-846 8260D	8/1/22	8/1/22 15:43	MFF
Dichlorodifluoromethane (Freon 12)	ND	0.022	0.0012	mg/Kg dry	1	V-05	SW-846 8260D	8/1/22	8/1/22 15:43	MFF
1,1-Dichloroethane	ND	0.0022	0.00078	mg/Kg dry	1		SW-846 8260D	8/1/22	8/1/22 15:43	MFF
1,2-Dichloroethane	ND	0.0022	0.00073	mg/Kg dry	1		SW-846 8260D	8/1/22	8/1/22 15:43	MFF
1,1-Dichloroethylene	ND	0.0045	0.00080	mg/Kg dry	1		SW-846 8260D	8/1/22	8/1/22 15:43	MFF
cis-1,2-Dichloroethylene	0.0060	0.0022	0.00063	mg/Kg dry	1		SW-846 8260D	8/1/22	8/1/22 15:43	MFF
trans-1,2-Dichloroethylene	ND	0.0022	0.00075	mg/Kg dry	1		SW-846 8260D	8/1/22	8/1/22 15:43	MFF
1,2-Dichloropropane	ND	0.0022	0.00063	mg/Kg dry	1		SW-846 8260D	8/1/22	8/1/22 15:43	MFF
cis-1,3-Dichloropropene	ND	0.0011	0.00057	mg/Kg dry	1		SW-846 8260D	8/1/22	8/1/22 15:43	MFF
trans-1,3-Dichloropropene	ND	0.0011	0.00056	mg/Kg dry	1		SW-846 8260D	8/1/22	8/1/22 15:43	MFF
1,4-Dioxane	ND	0.11	0.040	mg/Kg dry	1		SW-846 8260D	8/1/22	8/1/22 15:43	MFF
Ethylbenzene	ND	0.0022	0.00060	mg/Kg dry	1		SW-846 8260D	8/1/22	8/1/22 15:43	MFF
2-Hexanone (MBK)	ND	0.022	0.0064	mg/Kg dry	1		SW-846 8260D	8/1/22	8/1/22 15:43	MFF
Isopropylbenzene (Cumene)	ND	0.0022	0.00079	mg/Kg dry	1		SW-846 8260D	8/1/22	8/1/22 15:43	MFF
Methyl Acetate	ND	0.0022	0.0017	mg/Kg dry	1		SW-846 8260D	8/1/22	8/1/22 15:43	MFF
Methyl tert-Butyl Ether (MTBE)	ND	0.0045	0.00040	mg/Kg dry	1		SW-846 8260D	8/1/22	8/1/22 15:43	MFF
Methyl Cyclohexane	ND	0.0022	0.00084	mg/Kg dry	1		SW-846 8260D	8/1/22	8/1/22 15:43	MFF
Methylene Chloride	0.0074	0.022	0.0017	mg/Kg dry	1	J	SW-846 8260D	8/1/22	8/1/22 15:43	MFF
4-Methyl-2-pentanone (MIBK)	ND	0.022	0.0047	mg/Kg dry	1		SW-846 8260D	8/1/22	8/1/22 15:43	MFF
Styrene	ND	0.0022	0.00046	mg/Kg dry	1		SW-846 8260D	8/1/22	8/1/22 15:43	MFF
1,1,2,2-Tetrachloroethane	ND	0.0011	0.00058	mg/Kg dry	1		SW-846 8260D	8/1/22	8/1/22 15:43	MFF
Tetrachloroethylene	ND	0.0022	0.00074	mg/Kg dry	1		SW-846 8260D	8/1/22	8/1/22 15:43	MFF
Toluene	ND	0.0022	0.00058	mg/Kg dry	1		SW-846 8260D	8/1/22	8/1/22 15:43	MFF
1,2,3-Trichlorobenzene	ND	0.0022	0.00060	mg/Kg dry	1		SW-846 8260D	8/1/22	8/1/22 15:43	MFF
1,2,4-Trichlorobenzene	ND	0.0022	0.00054	mg/Kg dry	1		SW-846 8260D	8/1/22	8/1/22 15:43	MFF

DRAFT

con-test®
A Pace Analytical® Laboratory

39 Spruce Street * East Longmeadow, MA 01028 * FAX 413/525-6405 * TEL. 413/525-2332

Project Location: Elton St & Wortman Ave | Sample Description: | Work Order: 22G1685

Date Received: 7/29/2022

Field Sample #: GW-20-25 FTBG | Sampled: 7/26/2022 08:00

Sample ID: 22G1685-01

Sample Matrix: Soil

Sample Flags: PR-03a, PR-15

Volatile Organic Compounds by GC/MS

Analyte	Results	RL	DL	Units	Dilution	Flag/Qual	Method	Date Prepared	Date/Time Analyzed	Analyst
1,1,1-Trichloroethane	ND	0.0022	0.00089	mg/Kg dry	1		SW-846 8260D	8/1/22	8/1/22 15:43	MFF
1,1,2-Trichloroethane	ND	0.0022	0.00051	mg/Kg dry	1		SW-846 8260D	8/1/22	8/1/22 15:43	MFF
Trichloroethylene	0.014	0.0022	0.00074	mg/Kg dry	1		SW-846 8260D	8/1/22	8/1/22 15:43	MFF
Trichlorofluoromethane (Freon 11)	ND	0.011	0.00054	mg/Kg dry	1		SW-846 8260D	8/1/22	8/1/22 15:43	MFF
1,1,2-Trichloro-1,2,2-trifluoroethane (Freon 113)	ND	0.011	0.00074	mg/Kg dry	1		SW-846 8260D	8/1/22	8/1/22 15:43	MFF
Vinyl Chloride	ND	0.011	0.00072	mg/Kg dry	1	V-05	SW-846 8260D	8/1/22	8/1/22 15:43	MFF
Xylenes (total)	ND	0.0022	0.0022	mg/Kg dry	1		SW-846 8260D	8/1/22	8/1/22 15:43	MFF

Surrogates	% Recovery	Recovery Limits	Flag/Qual	
1,2-Dichloroethane-d4	97.7	70-130		8/1/22 15:43
Toluene-d8	96.6	70-130		8/1/22 15:43
4-Bromofluorobenzene	99.2	70-130		8/1/22 15:43

DRAFT

con-test®
A Pace Analytical® Laboratory

39 Spruce Street * East Longmeadow, MA 01028 * FAX 413/525-6405 * TEL. 413/525-2332

Project Location: Elton St & Wortman Ave | Sample Description: | Work Order: 22G1685

Date Received: 7/29/2022

Field Sample #: GW-20-25 FTBG | Sampled: 7/26/2022 08:00

Sample ID: 22G1685-01

Sample Matrix: Soil

Conventional Chemistry Parameters by EPA/APHA/SW-846 Methods (Total)

Analyte	Results	RL	Units	Dilution	Flag/Qual	Method	Date Prepared	Date/Time Analyzed	Analyst
% Solids	84.1		% Wt	1		SM 2540G	8/1/22	8/2/22 10:08	RWS

DRAFT

con-test® A Pace Analytical® Laboratory

39 Spruce Street * East Longmeadow, MA 01028 * FAX 413/525-6405 * TEL. 413/525-2332

Project Location: Elton St & Wortman Ave | Sample Description: | Work Order: 22G1685

Date Received: 7/29/2022

Field Sample #: GW-25-30 FTBG | Sampled: 7/26/2022 08:05

Sample ID: 22G1685-02

Sample Matrix: Soil

Sample Flags: PR-03a, PR-15

Volatile Organic Compounds by GC/MS

Analyte	Results	RL	DL	Units	Dilution	Flag/Qual	Method	Date Prepared	Date/Time Analyzed	Analyst
Acetone	0.029	0.11	0.010	mg/Kg dry	1	J	SW-846 8260D	8/1/22	8/1/22 16:09	MFF
Benzene	ND	0.0022	0.00061	mg/Kg dry	1		SW-846 8260D	8/1/22	8/1/22 16:09	MFF
Bromochloromethane	ND	0.0022	0.00096	mg/Kg dry	1		SW-846 8260D	8/1/22	8/1/22 16:09	MFF
Bromodichloromethane	ND	0.0022	0.00054	mg/Kg dry	1		SW-846 8260D	8/1/22	8/1/22 16:09	MFF
Bromoform	ND	0.0022	0.00068	mg/Kg dry	1		SW-846 8260D	8/1/22	8/1/22 16:09	MFF
Bromomethane	ND	0.011	0.0018	mg/Kg dry	1		SW-846 8260D	8/1/22	8/1/22 16:09	MFF
2-Butanone (MEK)	ND	0.044	0.0063	mg/Kg dry	1		SW-846 8260D	8/1/22	8/1/22 16:09	MFF
Carbon Disulfide	ND	0.011	0.0078	mg/Kg dry	1		SW-846 8260D	8/1/22	8/1/22 16:09	MFF
Carbon Tetrachloride	ND	0.0022	0.00096	mg/Kg dry	1		SW-846 8260D	8/1/22	8/1/22 16:09	MFF
Chlorobenzene	ND	0.0022	0.00065	mg/Kg dry	1		SW-846 8260D	8/1/22	8/1/22 16:09	MFF
Chlorodibromomethane	ND	0.0011	0.00063	mg/Kg dry	1		SW-846 8260D	8/1/22	8/1/22 16:09	MFF
Chloroethane	ND	0.022	0.0014	mg/Kg dry	1		SW-846 8260D	8/1/22	8/1/22 16:09	MFF
Chloroform	ND	0.0044	0.00065	mg/Kg dry	1		SW-846 8260D	8/1/22	8/1/22 16:09	MFF
Chloromethane	ND	0.011	0.0011	mg/Kg dry	1		SW-846 8260D	8/1/22	8/1/22 16:09	MFF
Cyclohexane	ND	0.011	0.0045	mg/Kg dry	1		SW-846 8260D	8/1/22	8/1/22 16:09	MFF
1,2-Dibromo-3-chloropropane (DBCP)	ND	0.0022	0.00096	mg/Kg dry	1		SW-846 8260D	8/1/22	8/1/22 16:09	MFF
1,2-Dibromoethane (EDB)	ND	0.0011	0.00074	mg/Kg dry	1		SW-846 8260D	8/1/22	8/1/22 16:09	MFF
1,2-Dichlorobenzene	ND	0.0022	0.00048	mg/Kg dry	1		SW-846 8260D	8/1/22	8/1/22 16:09	MFF
1,3-Dichlorobenzene	ND	0.0022	0.00055	mg/Kg dry	1		SW-846 8260D	8/1/22	8/1/22 16:09	MFF
1,4-Dichlorobenzene	ND	0.0022	0.00059	mg/Kg dry	1		SW-846 8260D	8/1/22	8/1/22 16:09	MFF
Dichlorodifluoromethane (Freon 12)	ND	0.022	0.0012	mg/Kg dry	1	V-05	SW-846 8260D	8/1/22	8/1/22 16:09	MFF
1,1-Dichloroethane	ND	0.0022	0.00077	mg/Kg dry	1		SW-846 8260D	8/1/22	8/1/22 16:09	MFF
1,2-Dichloroethane	ND	0.0022	0.00073	mg/Kg dry	1		SW-846 8260D	8/1/22	8/1/22 16:09	MFF
1,1-Dichloroethylene	ND	0.0044	0.00079	mg/Kg dry	1		SW-846 8260D	8/1/22	8/1/22 16:09	MFF
cis-1,2-Dichloroethylene	ND	0.0022	0.00062	mg/Kg dry	1		SW-846 8260D	8/1/22	8/1/22 16:09	MFF
trans-1,2-Dichloroethylene	ND	0.0022	0.00074	mg/Kg dry	1		SW-846 8260D	8/1/22	8/1/22 16:09	MFF
1,2-Dichloropropane	ND	0.0022	0.00063	mg/Kg dry	1		SW-846 8260D	8/1/22	8/1/22 16:09	MFF
cis-1,3-Dichloropropene	ND	0.0011	0.00056	mg/Kg dry	1		SW-846 8260D	8/1/22	8/1/22 16:09	MFF
trans-1,3-Dichloropropene	ND	0.0011	0.00055	mg/Kg dry	1		SW-846 8260D	8/1/22	8/1/22 16:09	MFF
1,4-Dioxane	ND	0.11	0.039	mg/Kg dry	1		SW-846 8260D	8/1/22	8/1/22 16:09	MFF
Ethylbenzene	ND	0.0022	0.00060	mg/Kg dry	1		SW-846 8260D	8/1/22	8/1/22 16:09	MFF
2-Hexanone (MBK)	ND	0.022	0.0063	mg/Kg dry	1		SW-846 8260D	8/1/22	8/1/22 16:09	MFF
Isopropylbenzene (Cumene)	ND	0.0022	0.00078	mg/Kg dry	1		SW-846 8260D	8/1/22	8/1/22 16:09	MFF
Methyl Acetate	ND	0.0022	0.0016	mg/Kg dry	1		SW-846 8260D	8/1/22	8/1/22 16:09	MFF
Methyl tert-Butyl Ether (MTBE)	ND	0.0044	0.00040	mg/Kg dry	1		SW-846 8260D	8/1/22	8/1/22 16:09	MFF
Methyl Cyclohexane	ND	0.0022	0.00083	mg/Kg dry	1		SW-846 8260D	8/1/22	8/1/22 16:09	MFF
Methylene Chloride	0.0051	0.022	0.0016	mg/Kg dry	1	J	SW-846 8260D	8/1/22	8/1/22 16:09	MFF
4-Methyl-2-pentanone (MIBK)	ND	0.022	0.0046	mg/Kg dry	1		SW-846 8260D	8/1/22	8/1/22 16:09	MFF
Styrene	ND	0.0022	0.00046	mg/Kg dry	1		SW-846 8260D	8/1/22	8/1/22 16:09	MFF
1,1,2,2-Tetrachloroethane	ND	0.0011	0.00057	mg/Kg dry	1		SW-846 8260D	8/1/22	8/1/22 16:09	MFF
Tetrachloroethylene	ND	0.0022	0.00074	mg/Kg dry	1		SW-846 8260D	8/1/22	8/1/22 16:09	MFF
Toluene	ND	0.0022	0.00057	mg/Kg dry	1		SW-846 8260D	8/1/22	8/1/22 16:09	MFF
1,2,3-Trichlorobenzene	ND	0.0022	0.00060	mg/Kg dry	1		SW-846 8260D	8/1/22	8/1/22 16:09	MFF
1,2,4-Trichlorobenzene	ND	0.0022	0.00053	mg/Kg dry	1		SW-846 8260D	8/1/22	8/1/22 16:09	MFF

DRAFT

con-test®
A Pace Analytical® Laboratory

39 Spruce Street * East Longmeadow, MA 01028 * FAX 413/525-6405 * TEL. 413/525-2332

Project Location: Elton St & Wortman Ave | Sample Description: | Work Order: 22G1685

Date Received: 7/29/2022

Field Sample #: GW-25-30 FTBG | Sampled: 7/26/2022 08:05

Sample ID: 22G1685-02

Sample Matrix: Soil

Sample Flags: PR-03a, PR-15

Volatile Organic Compounds by GC/MS

Analyte	Results	RL	DL	Units	Dilution	Flag/Qual	Method	Date Prepared	Date/Time Analyzed	Analyst
1,1,1-Trichloroethane	ND	0.0022	0.00088	mg/Kg dry	1		SW-846 8260D	8/1/22	8/1/22 16:09	MFF
1,1,2-Trichloroethane	ND	0.0022	0.00051	mg/Kg dry	1		SW-846 8260D	8/1/22	8/1/22 16:09	MFF
Trichloroethylene	0.00086	0.0022	0.00073	mg/Kg dry	1	J	SW-846 8260D	8/1/22	8/1/22 16:09	MFF
Trichlorofluoromethane (Freon 11)	ND	0.011	0.00053	mg/Kg dry	1		SW-846 8260D	8/1/22	8/1/22 16:09	MFF
1,1,2-Trichloro-1,2,2-trifluoroethane (Freon 113)	ND	0.011	0.00073	mg/Kg dry	1		SW-846 8260D	8/1/22	8/1/22 16:09	MFF
Vinyl Chloride	ND	0.011	0.00071	mg/Kg dry	1	V-05	SW-846 8260D	8/1/22	8/1/22 16:09	MFF
Xylenes (total)	ND	0.0022	0.0022	mg/Kg dry	1		SW-846 8260D	8/1/22	8/1/22 16:09	MFF

Surrogates	% Recovery	Recovery Limits	Flag/Qual	
1,2-Dichloroethane-d4	98.4	70-130		8/1/22 16:09
Toluene-d8	98.4	70-130		8/1/22 16:09
4-Bromofluorobenzene	96.9	70-130		8/1/22 16:09

DRAFT

39 Spruce Street * East Longmeadow, MA 01028 * FAX 413/525-6405 * TEL. 413/525-2332

Project Location: Elton St & Wortman Ave | Sample Description: | Work Order: 22G1685

Date Received: 7/29/2022

Field Sample #: GW-25-30 FTBG | Sampled: 7/26/2022 08:05

Sample ID: 22G1685-02

Sample Matrix: Soil

Conventional Chemistry Parameters by EPA/APHA/SW-846 Methods (Total)

Analyte	Results	RL	Units	Dilution	Flag/Qual	Method	Date Prepared	Date/Time Analyzed	Analyst
% Solids	85.4		% Wt	1		SM 2540G	8/1/22	8/2/22 10:08	RWS

DRAFT

con-test® A Pace Analytical® Laboratory

39 Spruce Street * East Longmeadow, MA 01028 * FAX 413/525-6405 * TEL. 413/525-2332

QUALITY CONTROL

Volatile Organic Compounds by GC/MS - Quality Control

Analyte	Result	Reporting Limit	Units	Spike Level	Source Result	%REC	%REC Limits	RPD	RPD Limit	Notes
Batch B314273 - SW-846 5035										
Blank (B314273-BLK1)				Prepared & Analyzed: 08/01/22						
Acetone	ND	0.10	mg/Kg wet							
Benzene	ND	0.0020	mg/Kg wet							
Bromochloromethane	ND	0.0020	mg/Kg wet							
Bromodichloromethane	ND	0.0020	mg/Kg wet							
Bromoform	ND	0.0020	mg/Kg wet							
Bromomethane	ND	0.010	mg/Kg wet							
2-Butanone (MEK)	ND	0.040	mg/Kg wet							
Carbon Disulfide	ND	0.010	mg/Kg wet							
Carbon Tetrachloride	ND	0.0020	mg/Kg wet							
Chlorobenzene	ND	0.0020	mg/Kg wet							
Chlorodibromomethane	ND	0.0010	mg/Kg wet							
Chloroethane	ND	0.020	mg/Kg wet							
Chloroform	ND	0.0040	mg/Kg wet							
Chloromethane	ND	0.010	mg/Kg wet							
Cyclohexane	ND	0.010	mg/Kg wet							
1,2-Dibromo-3-chloropropane (DBCP)	ND	0.0020	mg/Kg wet							
1,2-Dibromoethane (EDB)	ND	0.0010	mg/Kg wet							
1,2-Dichlorobenzene	ND	0.0020	mg/Kg wet							
1,3-Dichlorobenzene	ND	0.0020	mg/Kg wet							
1,4-Dichlorobenzene	ND	0.0020	mg/Kg wet							
Dichlorodifluoromethane (Freon 12)	ND	0.020	mg/Kg wet							V-05
1,1-Dichloroethane	ND	0.0020	mg/Kg wet							
1,2-Dichloroethane	ND	0.0020	mg/Kg wet							
1,1-Dichloroethylene	ND	0.0040	mg/Kg wet							
cis-1,2-Dichloroethylene	ND	0.0020	mg/Kg wet							
trans-1,2-Dichloroethylene	ND	0.0020	mg/Kg wet							
1,2-Dichloropropane	ND	0.0020	mg/Kg wet							
cis-1,3-Dichloropropene	ND	0.0010	mg/Kg wet							
trans-1,3-Dichloropropene	ND	0.0010	mg/Kg wet							
1,4-Dioxane	ND	0.10	mg/Kg wet							
Ethylbenzene	ND	0.0020	mg/Kg wet							
2-Hexanone (MBK)	ND	0.020	mg/Kg wet							
Isopropylbenzene (Cumene)	ND	0.0020	mg/Kg wet							
Methyl Acetate	ND	0.0020	mg/Kg wet							
Methyl tert-Butyl Ether (MTBE)	ND	0.0040	mg/Kg wet							
Methyl Cyclohexane	ND	0.0020	mg/Kg wet							
Methylene Chloride	ND	0.020	mg/Kg wet							
4-Methyl-2-pentanone (MIBK)	ND	0.020	mg/Kg wet							
Styrene	ND	0.0020	mg/Kg wet							
1,1,2,2-Tetrachloroethane	ND	0.0010	mg/Kg wet							
Tetrachloroethylene	ND	0.0020	mg/Kg wet							
Toluene	ND	0.0020	mg/Kg wet							
1,2,3-Trichlorobenzene	ND	0.0020	mg/Kg wet							
1,2,4-Trichlorobenzene	ND	0.0020	mg/Kg wet							
1,1,1-Trichloroethane	ND	0.0020	mg/Kg wet							
1,1,2-Trichloroethane	ND	0.0020	mg/Kg wet							
Trichloroethylene	ND	0.0020	mg/Kg wet							
Trichlorofluoromethane (Freon 11)	ND	0.010	mg/Kg wet							
1,1,2-Trichloro-1,2,2-trifluoroethane (Freon 113)	ND	0.010	mg/Kg wet							
Vinyl Chloride	ND	0.010	mg/Kg wet							V-05
m+p Xylene	ND	0.0040	mg/Kg wet							

DRAFT

con-test® A Pace Analytical® Laboratory

39 Spruce Street * East Longmeadow, MA 01028 * FAX 413/525-6405 * TEL. 413/525-2332

QUALITY CONTROL

Volatile Organic Compounds by GC/MS - Quality Control

Analyte	Result	Reporting Limit	Units	Spike Level	Source Result	%REC	%REC Limits	RPD	RPD Limit	Notes	
Batch B314273 - SW-846 5035											
Blank (B314273-BLK1)				Prepared & Analyzed: 08/01/22							
o-Xylene	ND	0.0020	mg/Kg wet								
Xylenes (total)	ND	0.0020	mg/Kg wet								
Surrogate: 1,2-Dichloroethane-d4	*0.0496*		mg/Kg wet	0.0500		99.1	70-130				
Surrogate: Toluene-d8	*0.0493*		mg/Kg wet	0.0500		98.6	70-130				
Surrogate: 4-Bromofluorobenzene	*0.0486*		mg/Kg wet	0.0500		97.2	70-130				
LCS (B314273-BS1)				Prepared & Analyzed: 08/01/22							
Acetone	0.170	0.10	mg/Kg wet	0.200		85.2	70-160				†
Benzene	0.0172	0.0020	mg/Kg wet	0.0200		86.0	70-130				
Bromochloromethane	0.0213	0.0020	mg/Kg wet	0.0200		107	70-130				
Bromodichloromethane	0.0222	0.0020	mg/Kg wet	0.0200		111	70-130				
Bromoform	0.0203	0.0020	mg/Kg wet	0.0200		102	70-130				
Bromomethane	0.0211	0.010	mg/Kg wet	0.0200		106	40-130				†
2-Butanone (MEK)	0.177	0.040	mg/Kg wet	0.200		88.5	70-160				†
Carbon Disulfide	0.172	0.010	mg/Kg wet	0.200		86.0	70-130				
Carbon Tetrachloride	0.0196	0.0020	mg/Kg wet	0.0200		98.2	70-130				
Chlorobenzene	0.0197	0.0020	mg/Kg wet	0.0200		98.3	70-130				
Chlorodibromomethane	0.0227	0.0010	mg/Kg wet	0.0200		113	70-130				
Chloroethane	0.0168	0.020	mg/Kg wet	0.0200		83.9	70-130			J	
Chloroform	0.0198	0.0040	mg/Kg wet	0.0200		98.9	70-130				
Chloromethane	0.0154	0.010	mg/Kg wet	0.0200		76.9	70-130				
Cyclohexane	0.0184	0.010	mg/Kg wet	0.0200		92.1	70-130				
1,2-Dibromo-3-chloropropane (DBCP)	0.0200	0.0020	mg/Kg wet	0.0200		100	70-130				
1,2-Dibromoethane (EDB)	0.0220	0.0010	mg/Kg wet	0.0200		110	70-130				
1,2-Dichlorobenzene	0.0190	0.0020	mg/Kg wet	0.0200		94.8	70-130				
1,3-Dichlorobenzene	0.0194	0.0020	mg/Kg wet	0.0200		96.8	70-130				
1,4-Dichlorobenzene	0.0179	0.0020	mg/Kg wet	0.0200		89.4	70-130				
Dichlorodifluoromethane (Freon 12)	0.0158	0.020	mg/Kg wet	0.0200		79.2	40-160			V-05, J	†
1,1-Dichloroethane	0.0195	0.0020	mg/Kg wet	0.0200		97.5	70-130				
1,2-Dichloroethane	0.0215	0.0020	mg/Kg wet	0.0200		108	70-130				
1,1-Dichloroethylene	0.0178	0.0040	mg/Kg wet	0.0200		89.1	70-130				
cis-1,2-Dichloroethylene	0.0188	0.0020	mg/Kg wet	0.0200		94.1	70-130				
trans-1,2-Dichloroethylene	0.0178	0.0020	mg/Kg wet	0.0200		88.8	70-130				
1,2-Dichloropropane	0.0217	0.0020	mg/Kg wet	0.0200		108	70-130				
cis-1,3-Dichloropropene	0.0217	0.0010	mg/Kg wet	0.0200		108	70-130				
trans-1,3-Dichloropropene	0.0226	0.0010	mg/Kg wet	0.0200		113	70-130				
1,4-Dioxane	0.164	0.10	mg/Kg wet	0.200		82.0	40-160				†
Ethylbenzene	0.0191	0.0020	mg/Kg wet	0.0200		95.7	70-130				
2-Hexanone (MBK)	0.203	0.020	mg/Kg wet	0.200		102	70-160				†
Isopropylbenzene (Cumene)	0.0185	0.0020	mg/Kg wet	0.0200		92.5	70-130				
Methyl Acetate	0.0183	0.0020	mg/Kg wet	0.0200		91.4	70-130				
Methyl tert-Butyl Ether (MTBE)	0.0208	0.0040	mg/Kg wet	0.0200		104	70-130				
Methyl Cyclohexane	0.0201	0.0020	mg/Kg wet	0.0200		100	70-130				
Methylene Chloride	0.0174	0.020	mg/Kg wet	0.0200		86.8	40-160			J	†
4-Methyl-2-pentanone (MIBK)	0.201	0.020	mg/Kg wet	0.200		101	70-160				†
Styrene	0.0203	0.0020	mg/Kg wet	0.0200		101	70-130				
1,1,2,2-Tetrachloroethane	0.0210	0.0010	mg/Kg wet	0.0200		105	70-130				
Tetrachloroethylene	0.0204	0.0020	mg/Kg wet	0.0200		102	70-130				
Toluene	0.0194	0.0020	mg/Kg wet	0.0200		97.0	70-130				
1,2,3-Trichlorobenzene	0.0187	0.0020	mg/Kg wet	0.0200		93.3	70-130				
1,2,4-Trichlorobenzene	0.0188	0.0020	mg/Kg wet	0.0200		94.2	70-130				
1,1,1-Trichloroethane	0.0194	0.0020	mg/Kg wet	0.0200		96.9	70-130				

DRAFT

con-test®
A Pace Analytical® Laboratory

39 Spruce Street * East Longmeadow, MA 01028 * FAX 413/525-6405 * TEL. 413/525-2332

QUALITY CONTROL

Volatile Organic Compounds by GC/MS - Quality Control

Analyte	Result	Reporting Limit	Units	Spike Level	Source Result	%REC	%REC Limits	RPD	RPD Limit	Notes	
Batch B314273 - SW-846 5035											
LCS (B314273-BS1)				Prepared & Analyzed: 08/01/22							
1,1,2-Trichloroethane	0.0234	0.0020	mg/Kg wet	0.0200		117	70-130				
Trichloroethylene	0.0207	0.0020	mg/Kg wet	0.0200		103	70-130				
Trichlorofluoromethane (Freon 11)	0.0191	0.010	mg/Kg wet	0.0200		95.5	70-130				
1,1,2-Trichloro-1,2,2-trifluoroethane (Freon 113)	0.0181	0.010	mg/Kg wet	0.0200		90.6	70-130				
Vinyl Chloride	0.0155	0.010	mg/Kg wet	0.0200		77.6	40-130			V-05	†
m+p Xylene	0.0389	0.0040	mg/Kg wet	0.0400		97.3	70-130				
o-Xylene	0.0189	0.0020	mg/Kg wet	0.0200		94.4	70-130				
Surrogate: 1,2-Dichloroethane-d4	*0.0493*		mg/Kg wet	0.0500		98.5	70-130				
Surrogate: Toluene-d8	*0.0490*		mg/Kg wet	0.0500		98.0	70-130				
Surrogate: 4-Bromofluorobenzene	*0.0492*		mg/Kg wet	0.0500		98.4	70-130				
LCS Dup (B314273-BSD1)				Prepared & Analyzed: 08/01/22							
Acetone	0.162	0.10	mg/Kg wet	0.200		80.9	70-160	5.22	25		†
Benzene	0.0168	0.0020	mg/Kg wet	0.0200		83.8	70-130	2.59	25		
Bromochloromethane	0.0200	0.0020	mg/Kg wet	0.0200		100	70-130	6.28	25		
Bromodichloromethane	0.0219	0.0020	mg/Kg wet	0.0200		110	70-130	1.45	25		
Bromoform	0.0205	0.0020	mg/Kg wet	0.0200		103	70-130	1.08	25		
Bromomethane	0.0210	0.010	mg/Kg wet	0.0200		105	40-130	0.474	25		†
2-Butanone (MEK)	0.168	0.040	mg/Kg wet	0.200		83.9	70-160	5.24	25		†
Carbon Disulfide	0.165	0.010	mg/Kg wet	0.200		82.6	70-130	4.05	25		
Carbon Tetrachloride	0.0179	0.0020	mg/Kg wet	0.0200		89.5	70-130	9.27	25		
Chlorobenzene	0.0192	0.0020	mg/Kg wet	0.0200		96.1	70-130	2.26	25		
Chlorodibromomethane	0.0216	0.0010	mg/Kg wet	0.0200		108	70-130	4.79	25		
Chloroethane	0.0163	0.020	mg/Kg wet	0.0200		81.3	70-130	3.15	25	J	
Chloroform	0.0190	0.0040	mg/Kg wet	0.0200		95.1	70-130	3.92	25		
Chloromethane	0.0149	0.010	mg/Kg wet	0.0200		74.4	70-130	3.30	25		
Cyclohexane	0.0175	0.010	mg/Kg wet	0.0200		87.4	70-130	5.24	25		
1,2-Dibromo-3-chloropropane (DBCP)	0.0202	0.0020	mg/Kg wet	0.0200		101	70-130	0.795	25		
1,2-Dibromoethane (EDB)	0.0218	0.0010	mg/Kg wet	0.0200		109	70-130	1.09	25		
1,2-Dichlorobenzene	0.0181	0.0020	mg/Kg wet	0.0200		90.5	70-130	4.64	25		
1,3-Dichlorobenzene	0.0184	0.0020	mg/Kg wet	0.0200		92.0	70-130	5.08	25		
1,4-Dichlorobenzene	0.0168	0.0020	mg/Kg wet	0.0200		83.9	70-130	6.35	25		
Dichlorodifluoromethane (Freon 12)	0.0145	0.020	mg/Kg wet	0.0200		72.7	40-160	8.56	25	V-05, J	†
1,1-Dichloroethane	0.0182	0.0020	mg/Kg wet	0.0200		91.2	70-130	6.68	25		
1,2-Dichloroethane	0.0212	0.0020	mg/Kg wet	0.0200		106	70-130	1.31	25		
1,1-Dichloroethylene	0.0168	0.0040	mg/Kg wet	0.0200		84.1	70-130	5.77	25		
cis-1,2-Dichloroethylene	0.0177	0.0020	mg/Kg wet	0.0200		88.7	70-130	5.91	25		
trans-1,2-Dichloroethylene	0.0169	0.0020	mg/Kg wet	0.0200		84.7	70-130	4.73	25		
1,2-Dichloropropane	0.0214	0.0020	mg/Kg wet	0.0200		107	70-130	1.30	25		
cis-1,3-Dichloropropene	0.0212	0.0010	mg/Kg wet	0.0200		106	70-130	2.24	25		
trans-1,3-Dichloropropene	0.0219	0.0010	mg/Kg wet	0.0200		110	70-130	2.79	25		
1,4-Dioxane	0.196	0.10	mg/Kg wet	0.200		97.8	40-160	17.5	50		† ‡
Ethylbenzene	0.0186	0.0020	mg/Kg wet	0.0200		93.1	70-130	2.75	25		
2-Hexanone (MBK)	0.196	0.020	mg/Kg wet	0.200		98.0	70-160	3.62	25		†
Isopropylbenzene (Cumene)	0.0178	0.0020	mg/Kg wet	0.0200		88.8	70-130	4.08	25		
Methyl Acetate	0.0174	0.0020	mg/Kg wet	0.0200		86.9	70-130	5.05	25		
Methyl tert-Butyl Ether (MTBE)	0.0200	0.0040	mg/Kg wet	0.0200		99.8	70-130	4.03	25		
Methyl Cyclohexane	0.0200	0.0020	mg/Kg wet	0.0200		99.8	70-130	0.699	25		
Methylene Chloride	0.0168	0.020	mg/Kg wet	0.0200		83.8	40-160	3.52	25	J	†
4-Methyl-2-pentanone (MIBK)	0.196	0.020	mg/Kg wet	0.200		97.9	70-160	2.83	25		†
Styrene	0.0193	0.0020	mg/Kg wet	0.0200		96.4	70-130	5.06	25		
1,1,2,2-Tetrachloroethane	0.0205	0.0010	mg/Kg wet	0.0200		102	70-130	2.70	25		

DRAFT

con-test® A Pace Analytical® Laboratory

39 Spruce Street * East Longmeadow, MA 01028 * FAX 413/525-6405 * TEL. 413/525-2332

QUALITY CONTROL

Volatile Organic Compounds by GC/MS - Quality Control

Analyte	Result	Reporting Limit	Units	Spike Level	Source Result	%REC	%REC Limits	RPD	RPD Limit	Notes
Batch B314273 - SW-846 5035										
LCS Dup (B314273-BSD1)				Prepared & Analyzed: 08/01/22						
Tetrachloroethylene	0.0194	0.0020	mg/Kg wet	0.0200		97.1	70-130	4.82	25	
Toluene	0.0187	0.0020	mg/Kg wet	0.0200		93.7	70-130	3.46	25	
1,2,3-Trichlorobenzene	0.0188	0.0020	mg/Kg wet	0.0200		93.9	70-130	0.641	25	
1,2,4-Trichlorobenzene	0.0180	0.0020	mg/Kg wet	0.0200		90.2	70-130	4.34	25	
1,1,1-Trichloroethane	0.0187	0.0020	mg/Kg wet	0.0200		93.6	70-130	3.46	25	
1,1,2-Trichloroethane	0.0222	0.0020	mg/Kg wet	0.0200		111	70-130	5.53	25	
Trichloroethylene	0.0197	0.0020	mg/Kg wet	0.0200		98.6	70-130	4.75	25	
Trichlorofluoromethane (Freon 11)	0.0183	0.010	mg/Kg wet	0.0200		91.4	70-130	4.39	25	
1,1,2-Trichloro-1,2,2-trifluoroethane (Freon 113)	0.0177	0.010	mg/Kg wet	0.0200		88.3	70-130	2.57	25	
Vinyl Chloride	0.0142	0.010	mg/Kg wet	0.0200		71.2	40-130	8.60	25	V-05 †
m+p Xylene	0.0373	0.0040	mg/Kg wet	0.0400		93.4	70-130	4.14	25	
o-Xylene	0.0183	0.0020	mg/Kg wet	0.0200		91.5	70-130	3.12	25	
Surrogate: 1,2-Dichloroethane-d4	*0.0487*		mg/Kg wet	0.0500		97.3	70-130			
Surrogate: Toluene-d8	*0.0498*		mg/Kg wet	0.0500		99.6	70-130			
Surrogate: 4-Bromofluorobenzene	*0.0494*		mg/Kg wet	0.0500		98.7	70-130			

DRAFT

39 Spruce Street * East Longmeadow, MA 01028 * FAX 413/525-6405 * TEL. 413/525-2332

FLAG/QUALIFIER SUMMARY

*	QC result is outside of established limits.
†	Wide recovery limits established for difficult compound.
‡	Wide RPD limits established for difficult compound.
#	Data exceeded client recommended or regulatory level
ND	Not Detected
RL	Reporting Limit is at the level of quantitation (LOQ)
DL	Detection Limit is the lower limit of detection determined by the MDL study
MCL	Maximum Contaminant Level
	Percent recoveries and relative percent differences (RPDs) are determined by the software using values in the calculation which have not been rounded.
	No results have been blank subtracted unless specified in the case narrative section.
J	Detected but below the Reporting Limit (lowest calibration standard); therefore, result is an estimated concentration (CLP J-Flag).
PR-03a	Sample preserved in the laboratory, not in the field as required by the method and outside the 48 hour holding time.
PR-15	According to the NY ELAP program, all voa results less than 0.2mg/Kg are estimated and biased low if not collected according to SW-846 5035-L/5035A-L.
V-05	Continuing calibration verification (CCV) did not meet method specifications and was biased on the low side for this compound.

DRAFT

con-test® A Pace Analytical® Laboratory

39 Spruce Street * East Longmeadow, MA 01028 * FAX 413/525-6405 * TEL. 413/525-2332

CERTIFICATIONS

Certified Analyses included in this Report

Analyte	Certifications
SW-846 8260D in Soil	
Acetone	CT,NH,NY,ME,VA
Benzene	CT,NH,NY,ME,VA
Bromochloromethane	NH,NY,ME,VA
Bromodichloromethane	CT,NH,NY,ME,VA
Bromoform	CT,NH,NY,ME,VA
Bromomethane	CT,NH,NY,ME,VA
2-Butanone (MEK)	CT,NH,NY,ME,VA
Carbon Disulfide	CT,NH,NY,ME,VA
Carbon Tetrachloride	CT,NH,NY,ME,VA
Chlorobenzene	CT,NH,NY,ME,VA
Chlorodibromomethane	CT,NH,NY,ME,VA
Chloroethane	CT,NH,NY,ME,VA
Chloroform	CT,NH,NY,ME,VA
Chloromethane	CT,NH,NY,ME,VA
Cyclohexane	NY,ME
1,2-Dibromo-3-chloropropane (DBCP)	NY,ME
1,2-Dibromoethane (EDB)	NH,NY
1,2-Dichlorobenzene	CT,NH,NY,ME,VA
1,3-Dichlorobenzene	CT,NH,NY,ME,VA
1,4-Dichlorobenzene	CT,NH,NY,ME,VA
Dichlorodifluoromethane (Freon 12)	NH,NY,ME,VA
1,1-Dichloroethane	CT,NH,NY,ME,VA
1,2-Dichloroethane	CT,NH,NY,ME,VA
1,1-Dichloroethylene	CT,NH,NY,ME,VA
cis-1,2-Dichloroethylene	CT,NH,NY,ME,VA
trans-1,2-Dichloroethylene	CT,NH,NY,ME,VA
1,2-Dichloropropane	CT,NH,NY,ME,VA
cis-1,3-Dichloropropene	CT,NH,NY,ME,VA
trans-1,3-Dichloropropene	CT,NH,NY,ME,VA
1,4-Dioxane	NY,ME
Ethylbenzene	CT,NH,NY,ME,VA
2-Hexanone (MBK)	CT,NH,NY,ME,VA
Isopropylbenzene (Cumene)	CT,NH,NY,ME,VA
Methyl Acetate	NY,ME
Methyl tert-Butyl Ether (MTBE)	NY,ME,VA
Methyl Cyclohexane	NY
Methylene Chloride	CT,NH,NY,ME,VA
4-Methyl-2-pentanone (MIBK)	CT,NH,NY,ME,VA
Styrene	CT,NH,NY,ME,VA
1,1,2,2-Tetrachloroethane	CT,NH,NY,ME,VA
Tetrachloroethylene	CT,NH,NY,ME,VA
Toluene	CT,NH,NY,ME,VA
1,2,3-Trichlorobenzene	NY,ME
1,2,4-Trichlorobenzene	NH,NY,ME,VA
1,1,1-Trichloroethane	CT,NH,NY,ME,VA
1,1,2-Trichloroethane	CT,NH,NY,ME,VA
Trichloroethylene	CT,NH,NY,ME,VA

DRAFT

con-test®
A Pace Analytical® Laboratory

39 Spruce Street * East Longmeadow, MA 01028 * FAX 413/525-6405 * TEL. 413/525-2332

CERTIFICATIONS

Certified Analyses included in this Report

Analyte	Certifications
SW-846 8260D in Soil	
Trichlorofluoromethane (Freon 11)	CT,NH,NY,ME,VA
Vinyl Chloride	CT,NH,NY,ME,VA
Xylenes (total)	NH,NY,ME

Con-Test, a Pace Environmental Laboratory, operates under the following certifications and accreditations:

Code	Description	Number	Expires
AIHA	AIHA-LAP, LLC - ISO 17025:2017	100033	03/1/2024
MA	Massachusetts DEP	M-MA100	06/30/2023
CT	Connecticut Department of Public Health	PH-0165	12/31/2022
NY	New York State Department of Health	10899 NELAP	04/1/2023
NH	New Hampshire Environmental Lab	2516 NELAP	02/5/2023
RI	Rhode Island Department of Health	LAO00373	12/30/2022
NC	North Carolina Div. of Water Quality	652	12/31/2022
NJ	New Jersey DEP	MA007 NELAP	06/30/2023
FL	Florida Department of Health	E871027 NELAP	06/30/2023
VT	Vermont Department of Health Lead Laboratory	LL720741	07/30/2023
VT-DW	Vermont Department of Health Drinking Water	VT-255716	06/12/2023
ME	State of Maine	MA00100	06/9/2023
VA	Commonwealth of Virginia	460217	12/14/2022
NH-P	New Hampshire Environmental Lab	2557 NELAP	09/6/2022
NC-DW	North Carolina Department of Health and Human Services	25703	07/31/2023
PA	Commonwealth of Pennsylvania DEP	68-05812	06/30/2023
MI	Dept. of Env, Great Lakes, and Energy	9100	09/6/2022

DRAFT

CHAIN-OF-CUSTODY Analytical Request Document

Pace Analytical®

Chain-of-Custody is a LEGAL DOCUMENT - Complete all relevent fields

LAB USE ONLY- Affix Workorder/Login Label Here or List Pace Workorder Number or MTJL Log-in Number Here

22L1685

ALL SHADED AREAS are for LAB USE ONLY

Company: HRP Associates, Inc.

Billing Information: NYSDEC, Steven Walsh steven.walsh@dec.ny.gov

Address: 1 Fairchild Square, Suite 110 Clifton Park, NY 12065

Report To: Patrick Montuori

Email To: pmontuori@hrpassociates.com

Copy To: David Stoll: david.stoll@hrpassociates.com

Site Collection Info/Address: SE Corner of Elton St & Wortman Ave PL

Customer Project Name/Number: Multi-Site P-Site

State: NY County/City: Kings/New York Time Zone Collected: [ ] PT [ ] MT [ ] CT [✓] ET

Phone: 845-531-9490

Email: pmontuori@hrpassociates.com

Site/Facility ID #: 224250 & 224301

Compliance Monitoring? [ ] Yes [ ] No

Collected By (print): PL

Purchase Order #:

Quote #:

DW PWS ID #:

DW Location Code:

Collected By (signature):

Turnaround Date Required:

Immediately Packed on Ice: [ ] Yes [ ] No

Sample Disposal: [ ] Dispose as appropriate [ ] Return [ ] Archive: [ ] Hold:

Rush: [ ] Same Day [ ] Next Day [ ] 2 Day [ ] 3 Day [ ] 4 Day [ ] 5 Day (Expedite Charges Apply)

Field Filtered (if applicable): [ ] Yes [ ] No

Analysis:

Matrix Codes (Insert in Matrix box below): Drinking Water (DW), Ground Water (GW), Wastewater (WW), Product (P), Soil/Solid (SL), Oil (OL), Wipe (WP), Air (AR), Tissue (TS), Bioassay (B), Vapor (V), Other (OT)

Customer Sample ID	Matrix *	Comp / Grab	Collected (or Composite Start) Date	Collected (or Composite Start) Time	Composite End Date	Composite End Time	Res Cl	# of Ctns	7 x TCL VOCs (EPA 8260)	Lab Profile/Line:
~~SB~~GW-20_20-25 FT BG	SL	G	7/26/22	0800				1	X	1
GW-20_25-30 FT BG	SL	G	7/26/22	0805				1	X	2

Lab Sample Receipt Checklist:

Custody Seals Present/Intact	Y	N (NA)
Custody Signatures Present	Y	N (NA)
Collector Signature Present	(Y)	N NA
Bottles Intact	(Y)	N NA
Correct Bottles	(Y)	N NA
Sufficient Volume	(Y)	N NA
Samples Received on Ice	(Y)	N NA
VOA - Headspace Acceptable	Y	N (NA)
USDA Regulated Soils	Y	N (NA)
Samples in Holding Time	(Y)	N NA
Residual Chlorine Present	Y	N (NA)
Cl Strips:		
Sample pH Acceptable	Y	N (NA)
pH Strips:		
Sulfide Present	Y	N (NA)
Lead Acetate Strips:		

LAB USE ONLY: Lab Sample # / Comments:

Container Preservative Type **: 3

Lab Project Manager:

** Preservative Types: (1) nitric acid, (2) sulfuric acid, (3) hydrochloric acid, (4) sodium hydroxide, (5) zinc acetate, (6) methanol, (7) sodium bisulfate, (8) sodium thiosulfate, (9) hexane, (A) ascorbic acid, (B) ammonium sulfate, (C) ammonium hydroxide, (D) TSP, (U) Unpreserved, (O) Other

Customer Remarks / Special Conditions / Possible Hazards:

Type of Ice Used: (Wet) Blue Dry None

Packing Material Used:

Radchem sample(s) screened (<500 cpm): Y N NA

SHORT HOLDS PRESENT (<72 hours): Y (N) N/A

Lab Tracking #:

Samples received via: FEDEX UPS Client Courier Pace Courier

Lab Sample Temperature Info:
Temp Blank Received: Y N NA
Therm ID#:
Cooler 1 Temp Upon Receipt: oC
Cooler 1 Therm Corr. Factor:
Cooler 1 Corrected Temp:
Comments: 2 1

Trip Blank Received: Y N NA
HCL MeOH TSP Other

Non Conformance(s): Page:


Relinquished by/Company: (Signature)	Date/Time:	Received by/Company: (Signature)	Date/Time:
(HRP)	7/28/22 1115		7-28-22 1115
	7-28-22 1605		7/29 953

MTJL LAB USE ONLY

Table #:
Acctnum:
Template:
Prelogin:
PM:

DRAFT

Table of Contents

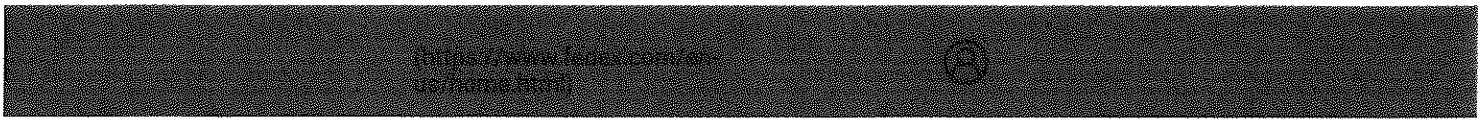

FedEx® Tracking

DELIVERED

Friday

7/29/2022 at 9:53 am

Signed for by: R.PETRAITIS

Obtain Proof of delivery

How was your delivery?

DELIVERY STATUS

Delivered

Shipment is 1 of 7 pieces

Get Status Updates

TRACKING ID

593270770292

FROM
MELVILLE, NY US

Label Created
7/28/2022 16:13

PACKAGE RECEIVED BY FEDEX
MELVILLE, NY
7/28/2022 17:55

IN TRANSIT
WINDSOR LOCKS, CT
7/29/2022 07:29

OUT FOR DELIVERY
WINDSOR LOCKS, CT
7/29/2022 07:38

DELIVERED
EAST LONGMEADOW, MA US

DELIVERED
7/29/2022 at 9:53 AM

View travel history

Manage Delivery

DRAFT

con-test®
A Pace Analytical® Laboratory

39 Spruce Street * East Longmeadow, MA 01028 * FAX 413/525-6405 * TEL. 413/525-2332

August 15, 2022

David Stoll
NYDEC_HRP Associates - Clifton Park, NY
1 Fairchild Square, Suite 110
Clifton Park, NY 12065

Project Location: Elton Street & Lindwood Street, Brooklyn, NY
Client Job Number:
Project Number: 224250
Laboratory Work Order Number: 22H0564

Enclosed are results of analyses for samples as received by the laboratory on August 10, 2022. If you have any questions concerning this report, please feel free to contact me.

Sincerely,



Raymond J. McCarthy
Project Manager

DRAFT

Table of Contents

Sample Summary 3

Case Narrative 4

Sample Results 7

22H0564-01 7

22H0564-02 9

22H0564-03 11

22H0564-04 13

22H0564-05 15

22H0564-06 17

22H0564-07 19

22H0564-08 21

22H0564-09 23

22H0564-10 25

22H0564-11 27

22H0564-12 29

QC Data 31

Volatile Organic Compounds by GC/MS 31

B314930 31

B315025 39

Flag/Qualifier Summary 44

Certifications 45

Chain of Custody/Sample Receipt 48

DRAFT

con-test®
A Pace Analytical® Laboratory

39 Spruce Street * East Longmeadow, MA 01028 * FAX 413/525-6405 * TEL. 413/525-2332

NYDEC_HRP Associates - Clifton Park, NY
1 Fairchild Square, Suite 110
Clifton Park, NY 12065
ATTN: David Stoll

REPORT DATE: 8/15/2022

PURCHASE ORDER NUMBER: 224250

PROJECT NUMBER: 224250

ANALYTICAL SUMMARY

WORK ORDER NUMBER: 22H0564

The results of analyses performed on the following samples submitted to CON-TEST, a Pace Analytical Laboratory, are found in this report.

PROJECT LOCATION: Elton Street & Lindwood Street, Brooklyn, NY

FIELD SAMPLE #	LAB ID:	MATRIX	SAMPLE DESCRIPTION	TEST	SUB LAB
HRP-MW-23S_8.9.22	22H0564-01	Ground Water		SW-846 8260D	
HRP-MW-21D_8.9.22	22H0564-02	Ground Water		SW-846 8260D	
HRP-MW-22S_8.9.22	22H0564-03	Ground Water		SW-846 8260D	
HRP-MW-21I_8.9.22	22H0564-04	Ground Water		SW-846 8260D	
HRP-MW-22I_8.9.22	22H0564-05	Ground Water		SW-846 8260D	
HRP-MW-21S_8.9.22	22H0564-06	Ground Water		SW-846 8260D	
HRP-MW-22D_8.9.22	22H0564-07	Ground Water		SW-846 8260D	
HRP-MW-20D_8.9.22	22H0564-08	Ground Water		SW-846 8260D	
HRP-MW-20I_8.9.22	22H0564-09	Ground Water		SW-846 8260D	
HRP-MW-20S_8.9.22	22H0564-10	Ground Water		SW-846 8260D	
Field Blank_8.9.22	22H0564-11	Ground Water		SW-846 8260D	
DUP-1_8.9.22	22H0564-12	Ground Water		SW-846 8260D	

DRAFT

con-test®
A Pace Analytical® Laboratory

39 Spruce Street * East Longmeadow, MA 01028 * FAX 413/525-6405 * TEL. 413/525-2332

CASE NARRATIVE SUMMARY

All reported results are within defined laboratory quality control objectives unless listed below or otherwise qualified in this report.

DRAFT

con-test® A Pace Analytical® Laboratory

39 Spruce Street * East Longmeadow, MA 01028 * FAX 413/525-6405 * TEL. 413/525-2332

SW-846 8260D

Qualifications:

L-02

Laboratory fortified blank/laboratory control sample recovery and duplicate recoveries outside of control limits. Data validation is not affected since all results are "not detected" for associated samples in this batch and bias is on the high side.

Analyte & Samples(s) Qualified:

Vinyl Chloride

B315025-BS1, B315025-BSD1

L-06

Laboratory fortified blank/laboratory control sample recovery and/or duplicate recovery are outside of control limits. Reported value for this compound is likely to be biased on the high side.

Analyte & Samples(s) Qualified:

Vinyl Chloride

B314930-BS1, B314930-BSD1, B314930-MS1, B314930-MSD1, S075201-CCV1

L-07

Either laboratory fortified blank/laboratory control sample or duplicate recovery is outside of control limits, but the other is within limits. RPD between the two LFB/LCS results is within method specified criteria.

Analyte & Samples(s) Qualified:

Carbon Disulfide

B314930-BS1, B315025-BSD1

L-07A

Either laboratory fortified blank/laboratory control sample or duplicate recovery is outside of control limits, but the other is within limits. RPD outside of control limits. Reduced precision anticipated for any reported result for this compound.

Analyte & Samples(s) Qualified:

Acrylonitrile

B315025-BS1

MS-15

Matrix spike and matrix spike duplicate recoveries are outside of control limits. Data validation is not affected since results for this compound in this sample are "not detected", and recovery bias is on the high side.

Analyte & Samples(s) Qualified:

Carbon Disulfide

B314930-MS1, B314930-MSD1

Vinyl Chloride

B314930-MS1, B314930-MSD1

MS-24

Either matrix spike or matrix spike duplicate is outside of control limits, but the other is within limits. Analysis is in control based on laboratory fortified blank recovery.

Analyte & Samples(s) Qualified:

Methyl Acetate

B314930-MS1

Tetrachloroethylene

B314930-MS1

R-05

Laboratory fortified blank duplicate RPD is outside of control limits. Reduced precision is anticipated for any reported value for this compound.

Analyte & Samples(s) Qualified:

Acrylonitrile

22H0564-04[HRP-MW-21I_8.9.22], 22H0564-10[HRP-MW-20S_8.9.22], B315025-BLK1, B315025-BS1, B315025-BSD1

R-06

Matrix spike duplicate RPD is outside of control limits. Reduced precision is anticipated for reported result for this compound in this sample.

Analyte & Samples(s) Qualified:

Chloromethane

22H0564-03[HRP-MW-22S_8.9.22], B314930-MS1, B314930-MSD1

RL-11

Elevated reporting limit due to high concentration of target compounds.

Analyte & Samples(s) Qualified:

22H0564-03[HRP-MW-22S_8.9.22], 22H0564-10[HRP-MW-20S_8.9.22], 22H0564-12[DUP-1_8.9.22]

DRAFT

39 Spruce Street * East Longmeadow, MA 01028 * FAX 413/525-6405 * TEL. 413/525-2332

V-05

Continuing calibration verification (CCV) did not meet method specifications and was biased on the low side for this compound.

Analyte & Samples(s) Qualified:

1,2-Dibromo-3-chloropropane (DB
22H0564-01[HRP-MW-23S_8.9.22], 22H0564-02[HRP-MW-21D_8.9.22], 22H0564-03[HRP-MW-22S_8.9.22], 22H0564-05[HRP-MW-22I_8.9.22], 22H0564-06[HRP-MW-21S_8.9.22], 22H0564-07[HRP-MW-22D_8.9.22], 22H0564-08[HRP-MW-20D_8.9.22], 22H0564-09[HRP-MW-20I_8.9.22], 22H0564- 11[Field Blank_8.9.22], 22H0564-12[DUP-1_8.9.22], B314930-BLK1, B314930-BS1, B314930-BSD1, B314930-MS1, B314930-MSD1, S075201-CCV1

tert-Butyl Alcohol (TBA)
22H0564-01[HRP-MW-23S_8.9.22], 22H0564-02[HRP-MW-21D_8.9.22], 22H0564-03[HRP-MW-22S_8.9.22], 22H0564-05[HRP-MW-22I_8.9.22], 22H0564-06[HRP-MW-21S_8.9.22], 22H0564-07[HRP-MW-22D_8.9.22], 22H0564-08[HRP-MW-20D_8.9.22], 22H0564-09[HRP-MW-20I_8.9.22], 22H0564- 11[Field Blank_8.9.22], 22H0564-12[DUP-1_8.9.22], B314930-BLK1, B314930-BS1, B314930-BSD1, B314930-MS1, B314930-MSD1, S075201-CCV1

V-06

Continuing calibration verification (CCV) did not meet method specifications and was biased on the high side for this compound.

Analyte & Samples(s) Qualified:

Vinyl Chloride
B314930-BS1, B314930-BSD1, B314930-MS1, B314930-MSD1, S075201-CCV1

V-20

Continuing calibration verification (CCV) did not meet method specifications and was biased on the high side. Data validation is not affected since sample result was "not detected" for this compound.

Analyte & Samples(s) Qualified:

Carbon Disulfide
B315025-BS1, B315025-BSD1, S075292-CCV1

Vinyl Chloride
B315025-BS1, B315025-BSD1, S075292-CCV1

DRAFT

The results of analyses reported only relate to samples submitted to Con-Test, a Pace Analytical Laboratory, for testing.
I certify that the analyses listed above, unless specifically listed as subcontracted, if any, were performed under my direction according to the approved methodologies listed in this document, and that based upon my inquiry of those individuals immediately responsible for obtaining the information, the material contained in this report is, to the best of my knowledge and belief, accurate and complete.



Lisa A. Worthington
Technical Representative

con-test®
A Pace Analytical® Laboratory

39 Spruce Street * East Longmeadow, MA 01028 * FAX 413/525-6405 * TEL. 413/525-2332

Project Location: Elton Street & Lindwood Street, B Sample Description: Work Order: 22H0564

Date Received: 8/10/2022

Field Sample #: HRP-MW-23S_8.9.22 Sampled: 8/9/2022 08:22

Sample ID: 22H0564-01

Sample Matrix: Ground Water

Volatile Organic Compounds by GC/MS

Analyte	Results	RL	DL	Units	Dilution	Flag/Qual	Method	Date Prepared	Date/Time Analyzed	Analyst
Acetone	ND	50	2.0	µg/L	1		SW-846 8260D	8/11/22	8/11/22 14:41	EEH
Acrylonitrile	ND	5.0	0.55	µg/L	1		SW-846 8260D	8/11/22	8/11/22 14:41	EEH
tert-Amyl Methyl Ether (TAME)	ND	0.50	0.14	µg/L	1		SW-846 8260D	8/11/22	8/11/22 14:41	EEH
Benzene	ND	1.0	0.20	µg/L	1		SW-846 8260D	8/11/22	8/11/22 14:41	EEH
Bromobenzene	ND	1.0	0.15	µg/L	1		SW-846 8260D	8/11/22	8/11/22 14:41	EEH
Bromochloromethane	ND	1.0	0.31	µg/L	1		SW-846 8260D	8/11/22	8/11/22 14:41	EEH
Bromodichloromethane	ND	0.50	0.18	µg/L	1		SW-846 8260D	8/11/22	8/11/22 14:41	EEH
Bromoform	ND	2.0	0.38	µg/L	1		SW-846 8260D	8/11/22	8/11/22 14:41	EEH
Bromomethane	ND	2.0	1.5	µg/L	1		SW-846 8260D	8/11/22	8/11/22 14:41	EEH
2-Butanone (MEK)	ND	20	1.6	µg/L	1		SW-846 8260D	8/11/22	8/11/22 14:41	EEH
tert-Butyl Alcohol (TBA)	ND	20	4.7	µg/L	1	V-05	SW-846 8260D	8/11/22	8/11/22 14:41	EEH
n-Butylbenzene	ND	1.0	0.15	µg/L	1		SW-846 8260D	8/11/22	8/11/22 14:41	EEH
sec-Butylbenzene	ND	1.0	0.11	µg/L	1		SW-846 8260D	8/11/22	8/11/22 14:41	EEH
tert-Butylbenzene	ND	1.0	0.13	µg/L	1		SW-846 8260D	8/11/22	8/11/22 14:41	EEH
tert-Butyl Ethyl Ether (TBEE)	ND	0.50	0.15	µg/L	1		SW-846 8260D	8/11/22	8/11/22 14:41	EEH
Carbon Disulfide	ND	5.0	1.4	µg/L	1		SW-846 8260D	8/11/22	8/11/22 14:41	EEH
Carbon Tetrachloride	ND	5.0	0.16	µg/L	1		SW-846 8260D	8/11/22	8/11/22 14:41	EEH
Chlorobenzene	ND	1.0	0.11	µg/L	1		SW-846 8260D	8/11/22	8/11/22 14:41	EEH
Chlorodibromomethane	ND	0.50	0.22	µg/L	1		SW-846 8260D	8/11/22	8/11/22 14:41	EEH
Chloroethane	ND	2.0	0.32	µg/L	1		SW-846 8260D	8/11/22	8/11/22 14:41	EEH
Chloroform	ND	2.0	0.17	µg/L	1		SW-846 8260D	8/11/22	8/11/22 14:41	EEH
Chloromethane	ND	2.0	0.52	µg/L	1		SW-846 8260D	8/11/22	8/11/22 14:41	EEH
2-Chlorotoluene	ND	1.0	0.11	µg/L	1		SW-846 8260D	8/11/22	8/11/22 14:41	EEH
4-Chlorotoluene	ND	1.0	0.12	µg/L	1		SW-846 8260D	8/11/22	8/11/22 14:41	EEH
1,2-Dibromo-3-chloropropane (DBCP)	ND	5.0	0.80	µg/L	1	V-05	SW-846 8260D	8/11/22	8/11/22 14:41	EEH
1,2-Dibromoethane (EDB)	ND	0.50	0.17	µg/L	1		SW-846 8260D	8/11/22	8/11/22 14:41	EEH
Dibromomethane	ND	1.0	0.35	µg/L	1		SW-846 8260D	8/11/22	8/11/22 14:41	EEH
1,2-Dichlorobenzene	ND	1.0	0.12	µg/L	1		SW-846 8260D	8/11/22	8/11/22 14:41	EEH
1,3-Dichlorobenzene	ND	1.0	0.12	µg/L	1		SW-846 8260D	8/11/22	8/11/22 14:41	EEH
1,4-Dichlorobenzene	ND	1.0	0.13	µg/L	1		SW-846 8260D	8/11/22	8/11/22 14:41	EEH
trans-1,4-Dichloro-2-butene	ND	2.0	1.6	µg/L	1		SW-846 8260D	8/11/22	8/11/22 14:41	EEH
Dichlorodifluoromethane (Freon 12)	ND	2.0	0.19	µg/L	1		SW-846 8260D	8/11/22	8/11/22 14:41	EEH
1,1-Dichloroethane	ND	1.0	0.14	µg/L	1		SW-846 8260D	8/11/22	8/11/22 14:41	EEH
1,2-Dichloroethane	ND	1.0	0.31	µg/L	1		SW-846 8260D	8/11/22	8/11/22 14:41	EEH
1,1-Dichloroethylene	ND	1.0	0.14	µg/L	1		SW-846 8260D	8/11/22	8/11/22 14:41	EEH
cis-1,2-Dichloroethylene	ND	1.0	0.15	µg/L	1		SW-846 8260D	8/11/22	8/11/22 14:41	EEH
trans-1,2-Dichloroethylene	ND	1.0	0.17	µg/L	1		SW-846 8260D	8/11/22	8/11/22 14:41	EEH
1,2-Dichloropropane	ND	1.0	0.18	µg/L	1		SW-846 8260D	8/11/22	8/11/22 14:41	EEH
1,3-Dichloropropane	ND	0.50	0.13	µg/L	1		SW-846 8260D	8/11/22	8/11/22 14:41	EEH
2,2-Dichloropropane	ND	1.0	0.33	µg/L	1		SW-846 8260D	8/11/22	8/11/22 14:41	EEH
1,1-Dichloropropene	ND	2.0	0.15	µg/L	1		SW-846 8260D	8/11/22	8/11/22 14:41	EEH
cis-1,3-Dichloropropene	ND	0.50	0.16	µg/L	1		SW-846 8260D	8/11/22	8/11/22 14:41	EEH
trans-1,3-Dichloropropene	ND	0.50	0.17	µg/L	1		SW-846 8260D	8/11/22	8/11/22 14:41	EEH
Diethyl Ether	ND	2.0	0.18	µg/L	1		SW-846 8260D	8/11/22	8/11/22 14:41	EEH

DRAFT

con-test®
A Pace Analytical® Laboratory

39 Spruce Street * East Longmeadow, MA 01028 * FAX 413/525-6405 * TEL. 413/525-2332

Project Location: Elton Street & Lindwood Street, B Sample Description: Work Order: 22H0564

Date Received: 8/10/2022

Field Sample #: HRP-MW-23S_8.9.22 Sampled: 8/9/2022 08:22

Sample ID: 22H0564-01

Sample Matrix: Ground Water

Volatile Organic Compounds by GC/MS

Analyte	Results	RL	DL	Units	Dilution	Flag/Qual	Method	Date Prepared	Date/Time Analyzed	Analyst
Diisopropyl Ether (DIPE)	ND	0.50	0.13	µg/L	1		SW-846 8260D	8/11/22	8/11/22 14:41	EEH
1,4-Dioxane	ND	50	21	µg/L	1		SW-846 8260D	8/11/22	8/11/22 14:41	EEH
Ethylbenzene	ND	1.0	0.21	µg/L	1		SW-846 8260D	8/11/22	8/11/22 14:41	EEH
Hexachlorobutadiene	ND	0.60	0.46	µg/L	1		SW-846 8260D	8/11/22	8/11/22 14:41	EEH
2-Hexanone (MBK)	ND	10	1.1	µg/L	1		SW-846 8260D	8/11/22	8/11/22 14:41	EEH
Isopropylbenzene (Cumene)	ND	1.0	0.11	µg/L	1		SW-846 8260D	8/11/22	8/11/22 14:41	EEH
p-Isopropyltoluene (p-Cymene)	ND	1.0	0.097	µg/L	1		SW-846 8260D	8/11/22	8/11/22 14:41	EEH
Methyl Acetate	ND	1.0	0.45	µg/L	1		SW-846 8260D	8/11/22	8/11/22 14:41	EEH
Methyl tert-Butyl Ether (MTBE)	ND	1.0	0.17	µg/L	1		SW-846 8260D	8/11/22	8/11/22 14:41	EEH
Methyl Cyclohexane	ND	1.0	0.24	µg/L	1		SW-846 8260D	8/11/22	8/11/22 14:41	EEH
Methylene Chloride	ND	5.0	0.23	µg/L	1		SW-846 8260D	8/11/22	8/11/22 14:41	EEH
4-Methyl-2-pentanone (MIBK)	ND	10	1.3	µg/L	1		SW-846 8260D	8/11/22	8/11/22 14:41	EEH
Naphthalene	ND	2.0	0.24	µg/L	1		SW-846 8260D	8/11/22	8/11/22 14:41	EEH
n-Propylbenzene	ND	1.0	0.086	µg/L	1		SW-846 8260D	8/11/22	8/11/22 14:41	EEH
Styrene	ND	1.0	0.11	µg/L	1		SW-846 8260D	8/11/22	8/11/22 14:41	EEH
1,1,1,2-Tetrachloroethane	ND	1.0	0.18	µg/L	1		SW-846 8260D	8/11/22	8/11/22 14:41	EEH
1,1,2,2-Tetrachloroethane	ND	0.50	0.13	µg/L	1		SW-846 8260D	8/11/22	8/11/22 14:41	EEH
Tetrachloroethylene	0.64	1.0	0.19	µg/L	1	J	SW-846 8260D	8/11/22	8/11/22 14:41	EEH
Tetrahydrofuran	ND	10	0.49	µg/L	1		SW-846 8260D	8/11/22	8/11/22 14:41	EEH
Toluene	ND	1.0	0.22	µg/L	1		SW-846 8260D	8/11/22	8/11/22 14:41	EEH
1,2,3-Trichlorobenzene	ND	5.0	0.30	µg/L	1		SW-846 8260D	8/11/22	8/11/22 14:41	EEH
1,2,4-Trichlorobenzene	ND	1.0	0.25	µg/L	1		SW-846 8260D	8/11/22	8/11/22 14:41	EEH
1,3,5-Trichlorobenzene	ND	1.0	0.21	µg/L	1		SW-846 8260D	8/11/22	8/11/22 14:41	EEH
1,1,1-Trichloroethane	ND	1.0	0.17	µg/L	1		SW-846 8260D	8/11/22	8/11/22 14:41	EEH
1,1,2-Trichloroethane	ND	1.0	0.18	µg/L	1		SW-846 8260D	8/11/22	8/11/22 14:41	EEH
Trichloroethylene	ND	1.0	0.19	µg/L	1		SW-846 8260D	8/11/22	8/11/22 14:41	EEH
Trichlorofluoromethane (Freon 11)	ND	2.0	0.18	µg/L	1		SW-846 8260D	8/11/22	8/11/22 14:41	EEH
1,2,3-Trichloropropane	ND	2.0	0.28	µg/L	1		SW-846 8260D	8/11/22	8/11/22 14:41	EEH
1,1,2-Trichloro-1,2,2-trifluoroethane (Freon 113)	ND	2.0	0.23	µg/L	1		SW-846 8260D	8/11/22	8/11/22 14:41	EEH
1,2,4-Trimethylbenzene	ND	1.0	0.20	µg/L	1		SW-846 8260D	8/11/22	8/11/22 14:41	EEH
1,3,5-Trimethylbenzene	ND	1.0	0.11	µg/L	1		SW-846 8260D	8/11/22	8/11/22 14:41	EEH
Vinyl Chloride	ND	2.0	0.21	µg/L	1		SW-846 8260D	8/11/22	8/11/22 14:41	EEH
m+p Xylene	ND	2.0	0.46	µg/L	1		SW-846 8260D	8/11/22	8/11/22 14:41	EEH
o-Xylene	ND	1.0	0.23	µg/L	1		SW-846 8260D	8/11/22	8/11/22 14:41	EEH

Surrogates	% Recovery	Recovery Limits	Flag/Qual	
1,2-Dichloroethane-d4	93.0	70-130		8/11/22 14:41
Toluene-d8	97.1	70-130		8/11/22 14:41
4-Bromofluorobenzene	102	70-130		8/11/22 14:41

DRAFT

con-test® A Pace Analytical® Laboratory

39 Spruce Street * East Longmeadow, MA 01028 * FAX 413/525-6405 * TEL. 413/525-2332

Project Location: Elton Street & Lindwood Street, B Sample Description: Work Order: 22H0564

Date Received: 8/10/2022

Field Sample #: HRP-MW-21D_8.9.22 Sampled: 8/9/2022 09:20

Sample ID: 22H0564-02

Sample Matrix: Ground Water

Volatile Organic Compounds by GC/MS

Analyte	Results	RL	DL	Units	Dilution	Flag/Qual	Method	Date Prepared	Date/Time Analyzed	Analyst
Acetone	ND	50	2.0	µg/L	1		SW-846 8260D	8/11/22	8/11/22 15:09	EEH
Acrylonitrile	ND	5.0	0.55	µg/L	1		SW-846 8260D	8/11/22	8/11/22 15:09	EEH
tert-Amyl Methyl Ether (TAME)	ND	0.50	0.14	µg/L	1		SW-846 8260D	8/11/22	8/11/22 15:09	EEH
Benzene	ND	1.0	0.20	µg/L	1		SW-846 8260D	8/11/22	8/11/22 15:09	EEH
Bromobenzene	ND	1.0	0.15	µg/L	1		SW-846 8260D	8/11/22	8/11/22 15:09	EEH
Bromochloromethane	ND	1.0	0.31	µg/L	1		SW-846 8260D	8/11/22	8/11/22 15:09	EEH
Bromodichloromethane	ND	0.50	0.18	µg/L	1		SW-846 8260D	8/11/22	8/11/22 15:09	EEH
Bromoform	ND	2.0	0.38	µg/L	1		SW-846 8260D	8/11/22	8/11/22 15:09	EEH
Bromomethane	ND	2.0	1.5	µg/L	1		SW-846 8260D	8/11/22	8/11/22 15:09	EEH
2-Butanone (MEK)	ND	20	1.6	µg/L	1		SW-846 8260D	8/11/22	8/11/22 15:09	EEH
tert-Butyl Alcohol (TBA)	ND	20	4.7	µg/L	1	V-05	SW-846 8260D	8/11/22	8/11/22 15:09	EEH
n-Butylbenzene	ND	1.0	0.15	µg/L	1		SW-846 8260D	8/11/22	8/11/22 15:09	EEH
sec-Butylbenzene	ND	1.0	0.11	µg/L	1		SW-846 8260D	8/11/22	8/11/22 15:09	EEH
tert-Butylbenzene	ND	1.0	0.13	µg/L	1		SW-846 8260D	8/11/22	8/11/22 15:09	EEH
tert-Butyl Ethyl Ether (TBEE)	ND	0.50	0.15	µg/L	1		SW-846 8260D	8/11/22	8/11/22 15:09	EEH
Carbon Disulfide	ND	5.0	1.4	µg/L	1		SW-846 8260D	8/11/22	8/11/22 15:09	EEH
Carbon Tetrachloride	ND	5.0	0.16	µg/L	1		SW-846 8260D	8/11/22	8/11/22 15:09	EEH
Chlorobenzene	ND	1.0	0.11	µg/L	1		SW-846 8260D	8/11/22	8/11/22 15:09	EEH
Chlorodibromomethane	ND	0.50	0.22	µg/L	1		SW-846 8260D	8/11/22	8/11/22 15:09	EEH
Chloroethane	ND	2.0	0.32	µg/L	1		SW-846 8260D	8/11/22	8/11/22 15:09	EEH
Chloroform	0.51	2.0	0.17	µg/L	1	J	SW-846 8260D	8/11/22	8/11/22 15:09	EEH
Chloromethane	ND	2.0	0.52	µg/L	1		SW-846 8260D	8/11/22	8/11/22 15:09	EEH
2-Chlorotoluene	ND	1.0	0.11	µg/L	1		SW-846 8260D	8/11/22	8/11/22 15:09	EEH
4-Chlorotoluene	ND	1.0	0.12	µg/L	1		SW-846 8260D	8/11/22	8/11/22 15:09	EEH
1,2-Dibromo-3-chloropropane (DBCP)	ND	5.0	0.80	µg/L	1	V-05	SW-846 8260D	8/11/22	8/11/22 15:09	EEH
1,2-Dibromoethane (EDB)	ND	0.50	0.17	µg/L	1		SW-846 8260D	8/11/22	8/11/22 15:09	EEH
Dibromomethane	ND	1.0	0.35	µg/L	1		SW-846 8260D	8/11/22	8/11/22 15:09	EEH
1,2-Dichlorobenzene	ND	1.0	0.12	µg/L	1		SW-846 8260D	8/11/22	8/11/22 15:09	EEH
1,3-Dichlorobenzene	ND	1.0	0.12	µg/L	1		SW-846 8260D	8/11/22	8/11/22 15:09	EEH
1,4-Dichlorobenzene	ND	1.0	0.13	µg/L	1		SW-846 8260D	8/11/22	8/11/22 15:09	EEH
trans-1,4-Dichloro-2-butene	ND	2.0	1.6	µg/L	1		SW-846 8260D	8/11/22	8/11/22 15:09	EEH
Dichlorodifluoromethane (Freon 12)	ND	2.0	0.19	µg/L	1		SW-846 8260D	8/11/22	8/11/22 15:09	EEH
1,1-Dichloroethane	ND	1.0	0.14	µg/L	1		SW-846 8260D	8/11/22	8/11/22 15:09	EEH
1,2-Dichloroethane	ND	1.0	0.31	µg/L	1		SW-846 8260D	8/11/22	8/11/22 15:09	EEH
1,1-Dichloroethylene	ND	1.0	0.14	µg/L	1		SW-846 8260D	8/11/22	8/11/22 15:09	EEH
cis-1,2-Dichloroethylene	0.24	1.0	0.15	µg/L	1	J	SW-846 8260D	8/11/22	8/11/22 15:09	EEH
trans-1,2-Dichloroethylene	ND	1.0	0.17	µg/L	1		SW-846 8260D	8/11/22	8/11/22 15:09	EEH
1,2-Dichloropropane	ND	1.0	0.18	µg/L	1		SW-846 8260D	8/11/22	8/11/22 15:09	EEH
1,3-Dichloropropane	ND	0.50	0.13	µg/L	1		SW-846 8260D	8/11/22	8/11/22 15:09	EEH
2,2-Dichloropropane	ND	1.0	0.33	µg/L	1		SW-846 8260D	8/11/22	8/11/22 15:09	EEH
1,1-Dichloropropene	ND	2.0	0.15	µg/L	1		SW-846 8260D	8/11/22	8/11/22 15:09	EEH
cis-1,3-Dichloropropene	ND	0.50	0.16	µg/L	1		SW-846 8260D	8/11/22	8/11/22 15:09	EEH
trans-1,3-Dichloropropene	ND	0.50	0.17	µg/L	1		SW-846 8260D	8/11/22	8/11/22 15:09	EEH
Diethyl Ether	ND	2.0	0.18	µg/L	1		SW-846 8260D	8/11/22	8/11/22 15:09	EEH

DRAFT

con-test® A Pace Analytical® Laboratory

39 Spruce Street * East Longmeadow, MA 01028 * FAX 413/525-6405 * TEL. 413/525-2332

Project Location: Elton Street & Lindwood Street, B Sample Description: Work Order: 22H0564

Date Received: 8/10/2022

Field Sample #: HRP-MW-21D_8.9.22 Sampled: 8/9/2022 09:20

Sample ID: 22H0564-02

Sample Matrix: Ground Water

Volatile Organic Compounds by GC/MS

Analyte	Results	RL	DL	Units	Dilution	Flag/Qual	Method	Date Prepared	Date/Time Analyzed	Analyst
Diisopropyl Ether (DIPE)	ND	0.50	0.13	µg/L	1		SW-846 8260D	8/11/22	8/11/22 15:09	EEH
1,4-Dioxane	ND	50	21	µg/L	1		SW-846 8260D	8/11/22	8/11/22 15:09	EEH
Ethylbenzene	ND	1.0	0.21	µg/L	1		SW-846 8260D	8/11/22	8/11/22 15:09	EEH
Hexachlorobutadiene	ND	0.60	0.46	µg/L	1		SW-846 8260D	8/11/22	8/11/22 15:09	EEH
2-Hexanone (MBK)	ND	10	1.1	µg/L	1		SW-846 8260D	8/11/22	8/11/22 15:09	EEH
Isopropylbenzene (Cumene)	ND	1.0	0.11	µg/L	1		SW-846 8260D	8/11/22	8/11/22 15:09	EEH
p-Isopropyltoluene (p-Cymene)	ND	1.0	0.097	µg/L	1		SW-846 8260D	8/11/22	8/11/22 15:09	EEH
Methyl Acetate	ND	1.0	0.45	µg/L	1		SW-846 8260D	8/11/22	8/11/22 15:09	EEH
Methyl tert-Butyl Ether (MTBE)	ND	1.0	0.17	µg/L	1		SW-846 8260D	8/11/22	8/11/22 15:09	EEH
Methyl Cyclohexane	ND	1.0	0.24	µg/L	1		SW-846 8260D	8/11/22	8/11/22 15:09	EEH
Methylene Chloride	ND	5.0	0.23	µg/L	1		SW-846 8260D	8/11/22	8/11/22 15:09	EEH
4-Methyl-2-pentanone (MIBK)	ND	10	1.3	µg/L	1		SW-846 8260D	8/11/22	8/11/22 15:09	EEH
Naphthalene	ND	2.0	0.24	µg/L	1		SW-846 8260D	8/11/22	8/11/22 15:09	EEH
n-Propylbenzene	ND	1.0	0.086	µg/L	1		SW-846 8260D	8/11/22	8/11/22 15:09	EEH
Styrene	ND	1.0	0.11	µg/L	1		SW-846 8260D	8/11/22	8/11/22 15:09	EEH
1,1,1,2-Tetrachloroethane	ND	1.0	0.18	µg/L	1		SW-846 8260D	8/11/22	8/11/22 15:09	EEH
1,1,2,2-Tetrachloroethane	ND	0.50	0.13	µg/L	1		SW-846 8260D	8/11/22	8/11/22 15:09	EEH
Tetrachloroethylene	31	1.0	0.19	µg/L	1		SW-846 8260D	8/11/22	8/11/22 15:09	EEH
Tetrahydrofuran	ND	10	0.49	µg/L	1		SW-846 8260D	8/11/22	8/11/22 15:09	EEH
Toluene	ND	1.0	0.22	µg/L	1		SW-846 8260D	8/11/22	8/11/22 15:09	EEH
1,2,3-Trichlorobenzene	ND	5.0	0.30	µg/L	1		SW-846 8260D	8/11/22	8/11/22 15:09	EEH
1,2,4-Trichlorobenzene	ND	1.0	0.25	µg/L	1		SW-846 8260D	8/11/22	8/11/22 15:09	EEH
1,3,5-Trichlorobenzene	ND	1.0	0.21	µg/L	1		SW-846 8260D	8/11/22	8/11/22 15:09	EEH
1,1,1-Trichloroethane	ND	1.0	0.17	µg/L	1		SW-846 8260D	8/11/22	8/11/22 15:09	EEH
1,1,2-Trichloroethane	ND	1.0	0.18	µg/L	1		SW-846 8260D	8/11/22	8/11/22 15:09	EEH
Trichloroethylene	1.0	1.0	0.19	µg/L	1		SW-846 8260D	8/11/22	8/11/22 15:09	EEH
Trichlorofluoromethane (Freon 11)	ND	2.0	0.18	µg/L	1		SW-846 8260D	8/11/22	8/11/22 15:09	EEH
1,2,3-Trichloropropane	ND	2.0	0.28	µg/L	1		SW-846 8260D	8/11/22	8/11/22 15:09	EEH
1,1,2-Trichloro-1,2,2-trifluoroethane (Freon 113)	ND	2.0	0.23	µg/L	1		SW-846 8260D	8/11/22	8/11/22 15:09	EEH
1,2,4-Trimethylbenzene	ND	1.0	0.20	µg/L	1		SW-846 8260D	8/11/22	8/11/22 15:09	EEH
1,3,5-Trimethylbenzene	ND	1.0	0.11	µg/L	1		SW-846 8260D	8/11/22	8/11/22 15:09	EEH
Vinyl Chloride	ND	2.0	0.21	µg/L	1		SW-846 8260D	8/11/22	8/11/22 15:09	EEH
m+p Xylene	ND	2.0	0.46	µg/L	1		SW-846 8260D	8/11/22	8/11/22 15:09	EEH
o-Xylene	ND	1.0	0.23	µg/L	1		SW-846 8260D	8/11/22	8/11/22 15:09	EEH

Surrogates	% Recovery	Recovery Limits	Flag/Qual	
1,2-Dichloroethane-d4	93.1	70-130		8/11/22 15:09
Toluene-d8	97.6	70-130		8/11/22 15:09
4-Bromofluorobenzene	100	70-130		8/11/22 15:09

DRAFT

con-test®
A Pace Analytical® Laboratory

39 Spruce Street * East Longmeadow, MA 01028 * FAX 413/525-6405 * TEL. 413/525-2332

Project Location: Elton Street & Lindwood Street, B Sample Description: Work Order: 22H0564

Date Received: 8/10/2022

Field Sample #: HRP-MW-22S_8.9.22 Sampled: 8/9/2022 09:27

Sample ID: 22H0564-03

Sample Matrix: Ground Water

Sample Flags: RL-11

Volatile Organic Compounds by GC/MS

Analyte	Results	RL	DL	Units	Dilution	Flag/Qual	Method	Date Prepared	Date/Time Analyzed	Analyst
Acetone	ND	25000	1000	µg/L	500		SW-846 8260D	8/11/22	8/11/22 17:52	EEH
Acrylonitrile	ND	2500	270	µg/L	500		SW-846 8260D	8/11/22	8/11/22 17:52	EEH
tert-Amyl Methyl Ether (TAME)	ND	250	71	µg/L	500		SW-846 8260D	8/11/22	8/11/22 17:52	EEH
Benzene	100	500	100	µg/L	500	J	SW-846 8260D	8/11/22	8/11/22 17:52	EEH
Bromobenzene	ND	500	75	µg/L	500		SW-846 8260D	8/11/22	8/11/22 17:52	EEH
Bromochloromethane	ND	500	150	µg/L	500		SW-846 8260D	8/11/22	8/11/22 17:52	EEH
Bromodichloromethane	ND	250	90	µg/L	500		SW-846 8260D	8/11/22	8/11/22 17:52	EEH
Bromoform	ND	1000	190	µg/L	500		SW-846 8260D	8/11/22	8/11/22 17:52	EEH
Bromomethane	ND	1000	770	µg/L	500		SW-846 8260D	8/11/22	8/11/22 17:52	EEH
2-Butanone (MEK)	ND	10000	810	µg/L	500		SW-846 8260D	8/11/22	8/11/22 17:52	EEH
tert-Butyl Alcohol (TBA)	ND	10000	2300	µg/L	500	V-05	SW-846 8260D	8/11/22	8/11/22 17:52	EEH
n-Butylbenzene	ND	500	76	µg/L	500		SW-846 8260D	8/11/22	8/11/22 17:52	EEH
sec-Butylbenzene	ND	500	55	µg/L	500		SW-846 8260D	8/11/22	8/11/22 17:52	EEH
tert-Butylbenzene	ND	500	64	µg/L	500		SW-846 8260D	8/11/22	8/11/22 17:52	EEH
tert-Butyl Ethyl Ether (TBEE)	ND	250	74	µg/L	500		SW-846 8260D	8/11/22	8/11/22 17:52	EEH
Carbon Disulfide	ND	2500	720	µg/L	500		SW-846 8260D	8/11/22	8/11/22 17:52	EEH
Carbon Tetrachloride	ND	2500	82	µg/L	500		SW-846 8260D	8/11/22	8/11/22 17:52	EEH
Chlorobenzene	ND	500	53	µg/L	500		SW-846 8260D	8/11/22	8/11/22 17:52	EEH
Chlorodibromomethane	ND	250	110	µg/L	500		SW-846 8260D	8/11/22	8/11/22 17:52	EEH
Chloroethane	ND	1000	160	µg/L	500		SW-846 8260D	8/11/22	8/11/22 17:52	EEH
Chloroform	ND	1000	84	µg/L	500		SW-846 8260D	8/11/22	8/11/22 17:52	EEH
Chloromethane	ND	1000	260	µg/L	500	R-06	SW-846 8260D	8/11/22	8/11/22 17:52	EEH
2-Chlorotoluene	ND	500	57	µg/L	500		SW-846 8260D	8/11/22	8/11/22 17:52	EEH
4-Chlorotoluene	ND	500	59	µg/L	500		SW-846 8260D	8/11/22	8/11/22 17:52	EEH
1,2-Dibromo-3-chloropropane (DBCP)	ND	2500	400	µg/L	500	V-05	SW-846 8260D	8/11/22	8/11/22 17:52	EEH
1,2-Dibromoethane (EDB)	ND	250	85	µg/L	500		SW-846 8260D	8/11/22	8/11/22 17:52	EEH
Dibromomethane	ND	500	180	µg/L	500		SW-846 8260D	8/11/22	8/11/22 17:52	EEH
1,2-Dichlorobenzene	ND	500	61	µg/L	500		SW-846 8260D	8/11/22	8/11/22 17:52	EEH
1,3-Dichlorobenzene	ND	500	59	µg/L	500		SW-846 8260D	8/11/22	8/11/22 17:52	EEH
1,4-Dichlorobenzene	ND	500	65	µg/L	500		SW-846 8260D	8/11/22	8/11/22 17:52	EEH
trans-1,4-Dichloro-2-butene	ND	1000	810	µg/L	500		SW-846 8260D	8/11/22	8/11/22 17:52	EEH
Dichlorodifluoromethane (Freon 12)	ND	1000	96	µg/L	500		SW-846 8260D	8/11/22	8/11/22 17:52	EEH
1,1-Dichloroethane	ND	500	71	µg/L	500		SW-846 8260D	8/11/22	8/11/22 17:52	EEH
1,2-Dichloroethane	ND	500	150	µg/L	500		SW-846 8260D	8/11/22	8/11/22 17:52	EEH
1,1-Dichloroethylene	190	500	71	µg/L	500	J	SW-846 8260D	8/11/22	8/11/22 17:52	EEH
cis-1,2-Dichloroethylene	51000	500	73	µg/L	500		SW-846 8260D	8/11/22	8/11/22 17:52	EEH
trans-1,2-Dichloroethylene	ND	500	84	µg/L	500		SW-846 8260D	8/11/22	8/11/22 17:52	EEH
1,2-Dichloropropane	ND	500	91	µg/L	500		SW-846 8260D	8/11/22	8/11/22 17:52	EEH
1,3-Dichloropropane	ND	250	65	µg/L	500		SW-846 8260D	8/11/22	8/11/22 17:52	EEH
2,2-Dichloropropane	ND	500	160	µg/L	500		SW-846 8260D	8/11/22	8/11/22 17:52	EEH
1,1-Dichloropropene	ND	1000	75	µg/L	500		SW-846 8260D	8/11/22	8/11/22 17:52	EEH
cis-1,3-Dichloropropene	ND	250	79	µg/L	500		SW-846 8260D	8/11/22	8/11/22 17:52	EEH
trans-1,3-Dichloropropene	ND	250	84	µg/L	500		SW-846 8260D	8/11/22	8/11/22 17:52	EEH
Diethyl Ether	ND	1000	91	µg/L	500		SW-846 8260D	8/11/22	8/11/22 17:52	EEH

DRAFT

con-test® A Pace Analytical® Laboratory

39 Spruce Street * East Longmeadow, MA 01028 * FAX 413/525-6405 * TEL. 413/525-2332

Project Location: Elton Street & Lindwood Street, B Sample Description: Work Order: 22H0564

Date Received: 8/10/2022

Field Sample #: HRP-MW-22S_8.9.22 Sampled: 8/9/2022 09:27

Sample ID: 22H0564-03

Sample Matrix: Ground Water

Sample Flags: RL-11

Volatile Organic Compounds by GC/MS

Analyte	Results	RL	DL	Units	Dilution	Flag/Qual	Method	Date Prepared	Date/Time Analyzed	Analyst
Diisopropyl Ether (DIPE)	ND	250	64	µg/L	500		SW-846 8260D	8/11/22	8/11/22 17:52	EEH
1,4-Dioxane	ND	25000	10000	µg/L	500		SW-846 8260D	8/11/22	8/11/22 17:52	EEH
Ethylbenzene	ND	500	110	µg/L	500		SW-846 8260D	8/11/22	8/11/22 17:52	EEH
Hexachlorobutadiene	ND	300	230	µg/L	500		SW-846 8260D	8/11/22	8/11/22 17:52	EEH
2-Hexanone (MBK)	ND	5000	560	µg/L	500		SW-846 8260D	8/11/22	8/11/22 17:52	EEH
Isopropylbenzene (Cumene)	ND	500	54	µg/L	500		SW-846 8260D	8/11/22	8/11/22 17:52	EEH
p-Isopropyltoluene (p-Cymene)	ND	500	49	µg/L	500		SW-846 8260D	8/11/22	8/11/22 17:52	EEH
Methyl Acetate	ND	500	230	µg/L	500		SW-846 8260D	8/11/22	8/11/22 17:52	EEH
Methyl tert-Butyl Ether (MTBE)	ND	500	86	µg/L	500		SW-846 8260D	8/11/22	8/11/22 17:52	EEH
Methyl Cyclohexane	ND	500	120	µg/L	500		SW-846 8260D	8/11/22	8/11/22 17:52	EEH
Methylene Chloride	ND	2500	120	µg/L	500		SW-846 8260D	8/11/22	8/11/22 17:52	EEH
4-Methyl-2-pentanone (MIBK)	ND	5000	640	µg/L	500		SW-846 8260D	8/11/22	8/11/22 17:52	EEH
Naphthalene	ND	1000	120	µg/L	500		SW-846 8260D	8/11/22	8/11/22 17:52	EEH
n-Propylbenzene	ND	500	43	µg/L	500		SW-846 8260D	8/11/22	8/11/22 17:52	EEH
Styrene	ND	500	53	µg/L	500		SW-846 8260D	8/11/22	8/11/22 17:52	EEH
1,1,1,2-Tetrachloroethane	ND	500	89	µg/L	500		SW-846 8260D	8/11/22	8/11/22 17:52	EEH
1,1,2,2-Tetrachloroethane	ND	250	63	µg/L	500		SW-846 8260D	8/11/22	8/11/22 17:52	EEH
Tetrachloroethylene	1700	500	94	µg/L	500		SW-846 8260D	8/11/22	8/11/22 17:52	EEH
Tetrahydrofuran	ND	5000	250	µg/L	500		SW-846 8260D	8/11/22	8/11/22 17:52	EEH
Toluene	ND	500	110	µg/L	500		SW-846 8260D	8/11/22	8/11/22 17:52	EEH
1,2,3-Trichlorobenzene	ND	2500	150	µg/L	500		SW-846 8260D	8/11/22	8/11/22 17:52	EEH
1,2,4-Trichlorobenzene	ND	500	120	µg/L	500		SW-846 8260D	8/11/22	8/11/22 17:52	EEH
1,3,5-Trichlorobenzene	ND	500	110	µg/L	500		SW-846 8260D	8/11/22	8/11/22 17:52	EEH
1,1,1-Trichloroethane	ND	500	84	µg/L	500		SW-846 8260D	8/11/22	8/11/22 17:52	EEH
1,1,2-Trichloroethane	ND	500	91	µg/L	500		SW-846 8260D	8/11/22	8/11/22 17:52	EEH
Trichloroethylene	63000	500	95	µg/L	500		SW-846 8260D	8/11/22	8/11/22 17:52	EEH
Trichlorofluoromethane (Freon 11)	120	1000	88	µg/L	500	J	SW-846 8260D	8/11/22	8/11/22 17:52	EEH
1,2,3-Trichloropropane	ND	1000	140	µg/L	500		SW-846 8260D	8/11/22	8/11/22 17:52	EEH
1,1,2-Trichloro-1,2,2-trifluoroethane (Freon 113)	ND	1000	110	µg/L	500		SW-846 8260D	8/11/22	8/11/22 17:52	EEH
1,2,4-Trimethylbenzene	ND	500	99	µg/L	500		SW-846 8260D	8/11/22	8/11/22 17:52	EEH
1,3,5-Trimethylbenzene	ND	500	57	µg/L	500		SW-846 8260D	8/11/22	8/11/22 17:52	EEH
Vinyl Chloride	ND	1000	100	µg/L	500		SW-846 8260D	8/11/22	8/11/22 17:52	EEH
m+p Xylene	ND	1000	230	µg/L	500		SW-846 8260D	8/11/22	8/11/22 17:52	EEH
o-Xylene	ND	500	110	µg/L	500		SW-846 8260D	8/11/22	8/11/22 17:52	EEH

Surrogates	% Recovery	Recovery Limits	Flag/Qual	
1,2-Dichloroethane-d4	93.7	70-130		8/11/22 17:52
Toluene-d8	95.8	70-130		8/11/22 17:52
4-Bromofluorobenzene	99.4	70-130		8/11/22 17:52

DRAFT

con-test®
A Pace Analytical® Laboratory

39 Spruce Street * East Longmeadow, MA 01028 * FAX 413/525-6405 * TEL. 413/525-2332

Project Location: Elton Street & Lindwood Street, B Sample Description: Work Order: 22H0564

Date Received: 8/10/2022

Field Sample #: HRP-MW-21I_8.9.22 Sampled: 8/9/2022 10:15

Sample ID: 22H0564-04

Sample Matrix: Ground Water

Volatile Organic Compounds by GC/MS

Analyte	Results	RL	DL	Units	Dilution	Flag/Qual	Method	Date Prepared	Date/Time Analyzed	Analyst
Acetone	ND	50	2.0	µg/L	1		SW-846 8260D	8/11/22	8/12/22 18:00	EEH
Acrylonitrile	ND	5.0	0.55	µg/L	1	R-05	SW-846 8260D	8/11/22	8/12/22 18:00	EEH
tert-Amyl Methyl Ether (TAME)	ND	0.50	0.14	µg/L	1		SW-846 8260D	8/11/22	8/12/22 18:00	EEH
Benzene	ND	1.0	0.20	µg/L	1		SW-846 8260D	8/11/22	8/12/22 18:00	EEH
Bromobenzene	ND	1.0	0.15	µg/L	1		SW-846 8260D	8/11/22	8/12/22 18:00	EEH
Bromochloromethane	ND	1.0	0.31	µg/L	1		SW-846 8260D	8/11/22	8/12/22 18:00	EEH
Bromodichloromethane	ND	0.50	0.18	µg/L	1		SW-846 8260D	8/11/22	8/12/22 18:00	EEH
Bromoform	ND	2.0	0.38	µg/L	1		SW-846 8260D	8/11/22	8/12/22 18:00	EEH
Bromomethane	ND	2.0	1.5	µg/L	1		SW-846 8260D	8/11/22	8/12/22 18:00	EEH
2-Butanone (MEK)	ND	20	1.6	µg/L	1		SW-846 8260D	8/11/22	8/12/22 18:00	EEH
tert-Butyl Alcohol (TBA)	ND	20	4.7	µg/L	1		SW-846 8260D	8/11/22	8/12/22 18:00	EEH
n-Butylbenzene	ND	1.0	0.15	µg/L	1		SW-846 8260D	8/11/22	8/12/22 18:00	EEH
sec-Butylbenzene	ND	1.0	0.11	µg/L	1		SW-846 8260D	8/11/22	8/12/22 18:00	EEH
tert-Butylbenzene	ND	1.0	0.13	µg/L	1		SW-846 8260D	8/11/22	8/12/22 18:00	EEH
tert-Butyl Ethyl Ether (TBEE)	ND	0.50	0.15	µg/L	1		SW-846 8260D	8/11/22	8/12/22 18:00	EEH
Carbon Disulfide	ND	5.0	1.4	µg/L	1		SW-846 8260D	8/11/22	8/12/22 18:00	EEH
Carbon Tetrachloride	ND	5.0	0.16	µg/L	1		SW-846 8260D	8/11/22	8/12/22 18:00	EEH
Chlorobenzene	ND	1.0	0.11	µg/L	1		SW-846 8260D	8/11/22	8/12/22 18:00	EEH
Chlorodibromomethane	ND	0.50	0.22	µg/L	1		SW-846 8260D	8/11/22	8/12/22 18:00	EEH
Chloroethane	ND	2.0	0.32	µg/L	1		SW-846 8260D	8/11/22	8/12/22 18:00	EEH
Chloroform	ND	2.0	0.17	µg/L	1		SW-846 8260D	8/11/22	8/12/22 18:00	EEH
Chloromethane	ND	2.0	0.52	µg/L	1		SW-846 8260D	8/11/22	8/12/22 18:00	EEH
2-Chlorotoluene	ND	1.0	0.11	µg/L	1		SW-846 8260D	8/11/22	8/12/22 18:00	EEH
4-Chlorotoluene	ND	1.0	0.12	µg/L	1		SW-846 8260D	8/11/22	8/12/22 18:00	EEH
1,2-Dibromo-3-chloropropane (DBCP)	ND	5.0	0.80	µg/L	1		SW-846 8260D	8/11/22	8/12/22 18:00	EEH
1,2-Dibromoethane (EDB)	ND	0.50	0.17	µg/L	1		SW-846 8260D	8/11/22	8/12/22 18:00	EEH
Dibromomethane	ND	1.0	0.35	µg/L	1		SW-846 8260D	8/11/22	8/12/22 18:00	EEH
1,2-Dichlorobenzene	ND	1.0	0.12	µg/L	1		SW-846 8260D	8/11/22	8/12/22 18:00	EEH
1,3-Dichlorobenzene	ND	1.0	0.12	µg/L	1		SW-846 8260D	8/11/22	8/12/22 18:00	EEH
1,4-Dichlorobenzene	ND	1.0	0.13	µg/L	1		SW-846 8260D	8/11/22	8/12/22 18:00	EEH
trans-1,4-Dichloro-2-butene	ND	2.0	1.6	µg/L	1		SW-846 8260D	8/11/22	8/12/22 18:00	EEH
Dichlorodifluoromethane (Freon 12)	ND	2.0	0.19	µg/L	1		SW-846 8260D	8/11/22	8/12/22 18:00	EEH
1,1-Dichloroethane	ND	1.0	0.14	µg/L	1		SW-846 8260D	8/11/22	8/12/22 18:00	EEH
1,2-Dichloroethane	ND	1.0	0.31	µg/L	1		SW-846 8260D	8/11/22	8/12/22 18:00	EEH
1,1-Dichloroethylene	ND	1.0	0.14	µg/L	1		SW-846 8260D	8/11/22	8/12/22 18:00	EEH
cis-1,2-Dichloroethylene	0.29	1.0	0.15	µg/L	1	J	SW-846 8260D	8/11/22	8/12/22 18:00	EEH
trans-1,2-Dichloroethylene	ND	1.0	0.17	µg/L	1		SW-846 8260D	8/11/22	8/12/22 18:00	EEH
1,2-Dichloropropane	ND	1.0	0.18	µg/L	1		SW-846 8260D	8/11/22	8/12/22 18:00	EEH
1,3-Dichloropropane	ND	0.50	0.13	µg/L	1		SW-846 8260D	8/11/22	8/12/22 18:00	EEH
2,2-Dichloropropane	ND	1.0	0.33	µg/L	1		SW-846 8260D	8/11/22	8/12/22 18:00	EEH
1,1-Dichloropropene	ND	2.0	0.15	µg/L	1		SW-846 8260D	8/11/22	8/12/22 18:00	EEH
cis-1,3-Dichloropropene	ND	0.50	0.16	µg/L	1		SW-846 8260D	8/11/22	8/12/22 18:00	EEH
trans-1,3-Dichloropropene	ND	0.50	0.17	µg/L	1		SW-846 8260D	8/11/22	8/12/22 18:00	EEH
Diethyl Ether	ND	2.0	0.18	µg/L	1		SW-846 8260D	8/11/22	8/12/22 18:00	EEH

DRAFT

con-test®
A Pace Analytical® Laboratory

39 Spruce Street * East Longmeadow, MA 01028 * FAX 413/525-6405 * TEL. 413/525-2332

Project Location: Elton Street & Lindwood Street, B Sample Description: Work Order: 22H0564

Date Received: 8/10/2022

Field Sample #: HRP-MW-21I_8.9.22 Sampled: 8/9/2022 10:15

Sample ID: 22H0564-04

Sample Matrix: Ground Water

Volatile Organic Compounds by GC/MS

Analyte	Results	RL	DL	Units	Dilution	Flag/Qual	Method	Date Prepared	Date/Time Analyzed	Analyst
Diisopropyl Ether (DIPE)	ND	0.50	0.13	µg/L	1		SW-846 8260D	8/11/22	8/12/22 18:00	EEH
1,4-Dioxane	ND	50	21	µg/L	1		SW-846 8260D	8/11/22	8/12/22 18:00	EEH
Ethylbenzene	ND	1.0	0.21	µg/L	1		SW-846 8260D	8/11/22	8/12/22 18:00	EEH
Hexachlorobutadiene	ND	1.0	0.46	µg/L	1		SW-846 8260D	8/11/22	8/12/22 18:00	EEH
2-Hexanone (MBK)	ND	10	1.1	µg/L	1		SW-846 8260D	8/11/22	8/12/22 18:00	EEH
Isopropylbenzene (Cumene)	ND	1.0	0.11	µg/L	1		SW-846 8260D	8/11/22	8/12/22 18:00	EEH
p-Isopropyltoluene (p-Cymene)	ND	1.0	0.097	µg/L	1		SW-846 8260D	8/11/22	8/12/22 18:00	EEH
Methyl Acetate	ND	1.0	0.45	µg/L	1		SW-846 8260D	8/11/22	8/12/22 18:00	EEH
Methyl tert-Butyl Ether (MTBE)	ND	1.0	0.17	µg/L	1		SW-846 8260D	8/11/22	8/12/22 18:00	EEH
Methyl Cyclohexane	ND	1.0	0.24	µg/L	1		SW-846 8260D	8/11/22	8/12/22 18:00	EEH
Methylene Chloride	ND	5.0	0.23	µg/L	1		SW-846 8260D	8/11/22	8/12/22 18:00	EEH
4-Methyl-2-pentanone (MIBK)	ND	10	1.3	µg/L	1		SW-846 8260D	8/11/22	8/12/22 18:00	EEH
Naphthalene	ND	2.0	0.24	µg/L	1		SW-846 8260D	8/11/22	8/12/22 18:00	EEH
n-Propylbenzene	ND	1.0	0.086	µg/L	1		SW-846 8260D	8/11/22	8/12/22 18:00	EEH
Styrene	ND	1.0	0.11	µg/L	1		SW-846 8260D	8/11/22	8/12/22 18:00	EEH
1,1,1,2-Tetrachloroethane	ND	1.0	0.18	µg/L	1		SW-846 8260D	8/11/22	8/12/22 18:00	EEH
1,1,2,2-Tetrachloroethane	ND	0.50	0.13	µg/L	1		SW-846 8260D	8/11/22	8/12/22 18:00	EEH
Tetrachloroethylene	7.9	1.0	0.19	µg/L	1		SW-846 8260D	8/11/22	8/12/22 18:00	EEH
Tetrahydrofuran	ND	10	0.49	µg/L	1		SW-846 8260D	8/11/22	8/12/22 18:00	EEH
Toluene	ND	1.0	0.22	µg/L	1		SW-846 8260D	8/11/22	8/12/22 18:00	EEH
1,2,3-Trichlorobenzene	ND	5.0	0.30	µg/L	1		SW-846 8260D	8/11/22	8/12/22 18:00	EEH
1,2,4-Trichlorobenzene	ND	1.0	0.25	µg/L	1		SW-846 8260D	8/11/22	8/12/22 18:00	EEH
1,3,5-Trichlorobenzene	ND	1.0	0.21	µg/L	1		SW-846 8260D	8/11/22	8/12/22 18:00	EEH
1,1,1-Trichloroethane	ND	1.0	0.17	µg/L	1		SW-846 8260D	8/11/22	8/12/22 18:00	EEH
1,1,2-Trichloroethane	ND	1.0	0.18	µg/L	1		SW-846 8260D	8/11/22	8/12/22 18:00	EEH
Trichloroethylene	0.39	1.0	0.19	µg/L	1	J	SW-846 8260D	8/11/22	8/12/22 18:00	EEH
Trichlorofluoromethane (Freon 11)	ND	2.0	0.18	µg/L	1		SW-846 8260D	8/11/22	8/12/22 18:00	EEH
1,2,3-Trichloropropane	ND	2.0	0.28	µg/L	1		SW-846 8260D	8/11/22	8/12/22 18:00	EEH
1,1,2-Trichloro-1,2,2-trifluoroethane (Freon 113)	ND	2.0	0.23	µg/L	1		SW-846 8260D	8/11/22	8/12/22 18:00	EEH
1,2,4-Trimethylbenzene	ND	1.0	0.20	µg/L	1		SW-846 8260D	8/11/22	8/12/22 18:00	EEH
1,3,5-Trimethylbenzene	ND	1.0	0.11	µg/L	1		SW-846 8260D	8/11/22	8/12/22 18:00	EEH
Vinyl Chloride	ND	2.0	0.21	µg/L	1		SW-846 8260D	8/11/22	8/12/22 18:00	EEH
m+p Xylene	ND	2.0	0.46	µg/L	1		SW-846 8260D	8/11/22	8/12/22 18:00	EEH
o-Xylene	ND	1.0	0.23	µg/L	1		SW-846 8260D	8/11/22	8/12/22 18:00	EEH

Surrogates	% Recovery	Recovery Limits	Flag/Qual	
1,2-Dichloroethane-d4	93.3	70-130		8/12/22 18:00
Toluene-d8	96.8	70-130		8/12/22 18:00
4-Bromofluorobenzene	102	70-130		8/12/22 18:00

DRAFT

con-test® A Pace Analytical® Laboratory

39 Spruce Street * East Longmeadow, MA 01028 * FAX 413/525-6405 * TEL. 413/525-2332

Project Location: Elton Street & Lindwood Street, B Sample Description: Work Order: 22H0564

Date Received: 8/10/2022

Field Sample #: HRP-MW-22I_8.9.22 Sampled: 8/9/2022 10:37

Sample ID: 22H0564-05

Sample Matrix: Ground Water

Volatile Organic Compounds by GC/MS

Analyte	Results	RL	DL	Units	Dilution	Flag/Qual	Method	Date Prepared	Date/Time Analyzed	Analyst
Acetone	ND	50	2.0	µg/L	1		SW-846 8260D	8/11/22	8/11/22 15:36	EEH
Acrylonitrile	ND	5.0	0.55	µg/L	1		SW-846 8260D	8/11/22	8/11/22 15:36	EEH
tert-Amyl Methyl Ether (TAME)	ND	0.50	0.14	µg/L	1		SW-846 8260D	8/11/22	8/11/22 15:36	EEH
Benzene	ND	1.0	0.20	µg/L	1		SW-846 8260D	8/11/22	8/11/22 15:36	EEH
Bromobenzene	ND	1.0	0.15	µg/L	1		SW-846 8260D	8/11/22	8/11/22 15:36	EEH
Bromochloromethane	ND	1.0	0.31	µg/L	1		SW-846 8260D	8/11/22	8/11/22 15:36	EEH
Bromodichloromethane	ND	0.50	0.18	µg/L	1		SW-846 8260D	8/11/22	8/11/22 15:36	EEH
Bromoform	ND	2.0	0.38	µg/L	1		SW-846 8260D	8/11/22	8/11/22 15:36	EEH
Bromomethane	ND	2.0	1.5	µg/L	1		SW-846 8260D	8/11/22	8/11/22 15:36	EEH
2-Butanone (MEK)	ND	20	1.6	µg/L	1		SW-846 8260D	8/11/22	8/11/22 15:36	EEH
tert-Butyl Alcohol (TBA)	ND	20	4.7	µg/L	1	V-05	SW-846 8260D	8/11/22	8/11/22 15:36	EEH
n-Butylbenzene	ND	1.0	0.15	µg/L	1		SW-846 8260D	8/11/22	8/11/22 15:36	EEH
sec-Butylbenzene	ND	1.0	0.11	µg/L	1		SW-846 8260D	8/11/22	8/11/22 15:36	EEH
tert-Butylbenzene	ND	1.0	0.13	µg/L	1		SW-846 8260D	8/11/22	8/11/22 15:36	EEH
tert-Butyl Ethyl Ether (TBEE)	ND	0.50	0.15	µg/L	1		SW-846 8260D	8/11/22	8/11/22 15:36	EEH
Carbon Disulfide	ND	5.0	1.4	µg/L	1		SW-846 8260D	8/11/22	8/11/22 15:36	EEH
Carbon Tetrachloride	ND	5.0	0.16	µg/L	1		SW-846 8260D	8/11/22	8/11/22 15:36	EEH
Chlorobenzene	ND	1.0	0.11	µg/L	1		SW-846 8260D	8/11/22	8/11/22 15:36	EEH
Chlorodibromomethane	ND	0.50	0.22	µg/L	1		SW-846 8260D	8/11/22	8/11/22 15:36	EEH
Chloroethane	ND	2.0	0.32	µg/L	1		SW-846 8260D	8/11/22	8/11/22 15:36	EEH
Chloroform	0.18	2.0	0.17	µg/L	1	J	SW-846 8260D	8/11/22	8/11/22 15:36	EEH
Chloromethane	ND	2.0	0.52	µg/L	1		SW-846 8260D	8/11/22	8/11/22 15:36	EEH
2-Chlorotoluene	ND	1.0	0.11	µg/L	1		SW-846 8260D	8/11/22	8/11/22 15:36	EEH
4-Chlorotoluene	ND	1.0	0.12	µg/L	1		SW-846 8260D	8/11/22	8/11/22 15:36	EEH
1,2-Dibromo-3-chloropropane (DBCP)	ND	5.0	0.80	µg/L	1	V-05	SW-846 8260D	8/11/22	8/11/22 15:36	EEH
1,2-Dibromoethane (EDB)	ND	0.50	0.17	µg/L	1		SW-846 8260D	8/11/22	8/11/22 15:36	EEH
Dibromomethane	ND	1.0	0.35	µg/L	1		SW-846 8260D	8/11/22	8/11/22 15:36	EEH
1,2-Dichlorobenzene	ND	1.0	0.12	µg/L	1		SW-846 8260D	8/11/22	8/11/22 15:36	EEH
1,3-Dichlorobenzene	ND	1.0	0.12	µg/L	1		SW-846 8260D	8/11/22	8/11/22 15:36	EEH
1,4-Dichlorobenzene	ND	1.0	0.13	µg/L	1		SW-846 8260D	8/11/22	8/11/22 15:36	EEH
trans-1,4-Dichloro-2-butene	ND	2.0	1.6	µg/L	1		SW-846 8260D	8/11/22	8/11/22 15:36	EEH
Dichlorodifluoromethane (Freon 12)	ND	2.0	0.19	µg/L	1		SW-846 8260D	8/11/22	8/11/22 15:36	EEH
1,1-Dichloroethane	ND	1.0	0.14	µg/L	1		SW-846 8260D	8/11/22	8/11/22 15:36	EEH
1,2-Dichloroethane	ND	1.0	0.31	µg/L	1		SW-846 8260D	8/11/22	8/11/22 15:36	EEH
1,1-Dichloroethylene	ND	1.0	0.14	µg/L	1		SW-846 8260D	8/11/22	8/11/22 15:36	EEH
cis-1,2-Dichloroethylene	1.0	1.0	0.15	µg/L	1		SW-846 8260D	8/11/22	8/11/22 15:36	EEH
trans-1,2-Dichloroethylene	ND	1.0	0.17	µg/L	1		SW-846 8260D	8/11/22	8/11/22 15:36	EEH
1,2-Dichloropropane	ND	1.0	0.18	µg/L	1		SW-846 8260D	8/11/22	8/11/22 15:36	EEH
1,3-Dichloropropane	ND	0.50	0.13	µg/L	1		SW-846 8260D	8/11/22	8/11/22 15:36	EEH
2,2-Dichloropropane	ND	1.0	0.33	µg/L	1		SW-846 8260D	8/11/22	8/11/22 15:36	EEH
1,1-Dichloropropene	ND	2.0	0.15	µg/L	1		SW-846 8260D	8/11/22	8/11/22 15:36	EEH
cis-1,3-Dichloropropene	ND	0.50	0.16	µg/L	1		SW-846 8260D	8/11/22	8/11/22 15:36	EEH
trans-1,3-Dichloropropene	ND	0.50	0.17	µg/L	1		SW-846 8260D	8/11/22	8/11/22 15:36	EEH
Diethyl Ether	ND	2.0	0.18	µg/L	1		SW-846 8260D	8/11/22	8/11/22 15:36	EEH

DRAFT

con-test®
A Pace Analytical® Laboratory

39 Spruce Street * East Longmeadow, MA 01028 * FAX 413/525-6405 * TEL. 413/525-2332

Project Location: Elton Street & Lindwood Street, B Sample Description: Work Order: 22H0564

Date Received: 8/10/2022

Field Sample #: HRP-MW-22I_8.9.22 Sampled: 8/9/2022 10:37

Sample ID: 22H0564-05

Sample Matrix: Ground Water

Volatile Organic Compounds by GC/MS

Analyte	Results	RL	DL	Units	Dilution	Flag/Qual	Method	Date Prepared	Date/Time Analyzed	Analyst
Diisopropyl Ether (DIPE)	ND	0.50	0.13	µg/L	1		SW-846 8260D	8/11/22	8/11/22 15:36	EEH
1,4-Dioxane	ND	50	21	µg/L	1		SW-846 8260D	8/11/22	8/11/22 15:36	EEH
Ethylbenzene	ND	1.0	0.21	µg/L	1		SW-846 8260D	8/11/22	8/11/22 15:36	EEH
Hexachlorobutadiene	ND	0.60	0.46	µg/L	1		SW-846 8260D	8/11/22	8/11/22 15:36	EEH
2-Hexanone (MBK)	ND	10	1.1	µg/L	1		SW-846 8260D	8/11/22	8/11/22 15:36	EEH
Isopropylbenzene (Cumene)	ND	1.0	0.11	µg/L	1		SW-846 8260D	8/11/22	8/11/22 15:36	EEH
p-Isopropyltoluene (p-Cymene)	ND	1.0	0.097	µg/L	1		SW-846 8260D	8/11/22	8/11/22 15:36	EEH
Methyl Acetate	ND	1.0	0.45	µg/L	1		SW-846 8260D	8/11/22	8/11/22 15:36	EEH
Methyl tert-Butyl Ether (MTBE)	ND	1.0	0.17	µg/L	1		SW-846 8260D	8/11/22	8/11/22 15:36	EEH
Methyl Cyclohexane	ND	1.0	0.24	µg/L	1		SW-846 8260D	8/11/22	8/11/22 15:36	EEH
Methylene Chloride	ND	5.0	0.23	µg/L	1		SW-846 8260D	8/11/22	8/11/22 15:36	EEH
4-Methyl-2-pentanone (MIBK)	ND	10	1.3	µg/L	1		SW-846 8260D	8/11/22	8/11/22 15:36	EEH
Naphthalene	ND	2.0	0.24	µg/L	1		SW-846 8260D	8/11/22	8/11/22 15:36	EEH
n-Propylbenzene	ND	1.0	0.086	µg/L	1		SW-846 8260D	8/11/22	8/11/22 15:36	EEH
Styrene	ND	1.0	0.11	µg/L	1		SW-846 8260D	8/11/22	8/11/22 15:36	EEH
1,1,1,2-Tetrachloroethane	ND	1.0	0.18	µg/L	1		SW-846 8260D	8/11/22	8/11/22 15:36	EEH
1,1,2,2-Tetrachloroethane	ND	0.50	0.13	µg/L	1		SW-846 8260D	8/11/22	8/11/22 15:36	EEH
Tetrachloroethylene	6.8	1.0	0.19	µg/L	1		SW-846 8260D	8/11/22	8/11/22 15:36	EEH
Tetrahydrofuran	ND	10	0.49	µg/L	1		SW-846 8260D	8/11/22	8/11/22 15:36	EEH
Toluene	ND	1.0	0.22	µg/L	1		SW-846 8260D	8/11/22	8/11/22 15:36	EEH
1,2,3-Trichlorobenzene	ND	5.0	0.30	µg/L	1		SW-846 8260D	8/11/22	8/11/22 15:36	EEH
1,2,4-Trichlorobenzene	ND	1.0	0.25	µg/L	1		SW-846 8260D	8/11/22	8/11/22 15:36	EEH
1,3,5-Trichlorobenzene	ND	1.0	0.21	µg/L	1		SW-846 8260D	8/11/22	8/11/22 15:36	EEH
1,1,1-Trichloroethane	ND	1.0	0.17	µg/L	1		SW-846 8260D	8/11/22	8/11/22 15:36	EEH
1,1,2-Trichloroethane	ND	1.0	0.18	µg/L	1		SW-846 8260D	8/11/22	8/11/22 15:36	EEH
Trichloroethylene	12	1.0	0.19	µg/L	1		SW-846 8260D	8/11/22	8/11/22 15:36	EEH
Trichlorofluoromethane (Freon 11)	ND	2.0	0.18	µg/L	1		SW-846 8260D	8/11/22	8/11/22 15:36	EEH
1,2,3-Trichloropropane	ND	2.0	0.28	µg/L	1		SW-846 8260D	8/11/22	8/11/22 15:36	EEH
1,1,2-Trichloro-1,2,2-trifluoroethane (Freon 113)	ND	2.0	0.23	µg/L	1		SW-846 8260D	8/11/22	8/11/22 15:36	EEH
1,2,4-Trimethylbenzene	ND	1.0	0.20	µg/L	1		SW-846 8260D	8/11/22	8/11/22 15:36	EEH
1,3,5-Trimethylbenzene	ND	1.0	0.11	µg/L	1		SW-846 8260D	8/11/22	8/11/22 15:36	EEH
Vinyl Chloride	ND	2.0	0.21	µg/L	1		SW-846 8260D	8/11/22	8/11/22 15:36	EEH
m+p Xylene	ND	2.0	0.46	µg/L	1		SW-846 8260D	8/11/22	8/11/22 15:36	EEH
o-Xylene	ND	1.0	0.23	µg/L	1		SW-846 8260D	8/11/22	8/11/22 15:36	EEH

Surrogates	% Recovery	Recovery Limits	Flag/Qual	
1,2-Dichloroethane-d4	93.6	70-130		8/11/22 15:36
Toluene-d8	96.6	70-130		8/11/22 15:36
4-Bromofluorobenzene	99.8	70-130		8/11/22 15:36

DRAFT

con-test® A Pace Analytical® Laboratory

39 Spruce Street * East Longmeadow, MA 01028 * FAX 413/525-6405 * TEL. 413/525-2332

Project Location: Elton Street & Lindwood Street, B Sample Description: Work Order: 22H0564

Date Received: 8/10/2022

Field Sample #: HRP-MW-21S_8.9.22 Sampled: 8/9/2022 11:25

Sample ID: 22H0564-06

Sample Matrix: Ground Water

Volatile Organic Compounds by GC/MS

Analyte	Results	RL	DL	Units	Dilution	Flag/Qual	Method	Date Prepared	Date/Time Analyzed	Analyst
Acetone	ND	50	2.0	µg/L	1		SW-846 8260D	8/11/22	8/11/22 16:03	EEH
Acrylonitrile	ND	5.0	0.55	µg/L	1		SW-846 8260D	8/11/22	8/11/22 16:03	EEH
tert-Amyl Methyl Ether (TAME)	ND	0.50	0.14	µg/L	1		SW-846 8260D	8/11/22	8/11/22 16:03	EEH
Benzene	ND	1.0	0.20	µg/L	1		SW-846 8260D	8/11/22	8/11/22 16:03	EEH
Bromobenzene	ND	1.0	0.15	µg/L	1		SW-846 8260D	8/11/22	8/11/22 16:03	EEH
Bromochloromethane	ND	1.0	0.31	µg/L	1		SW-846 8260D	8/11/22	8/11/22 16:03	EEH
Bromodichloromethane	ND	0.50	0.18	µg/L	1		SW-846 8260D	8/11/22	8/11/22 16:03	EEH
Bromoform	ND	2.0	0.38	µg/L	1		SW-846 8260D	8/11/22	8/11/22 16:03	EEH
Bromomethane	ND	2.0	1.5	µg/L	1		SW-846 8260D	8/11/22	8/11/22 16:03	EEH
2-Butanone (MEK)	ND	20	1.6	µg/L	1		SW-846 8260D	8/11/22	8/11/22 16:03	EEH
tert-Butyl Alcohol (TBA)	ND	20	4.7	µg/L	1	V-05	SW-846 8260D	8/11/22	8/11/22 16:03	EEH
n-Butylbenzene	ND	1.0	0.15	µg/L	1		SW-846 8260D	8/11/22	8/11/22 16:03	EEH
sec-Butylbenzene	ND	1.0	0.11	µg/L	1		SW-846 8260D	8/11/22	8/11/22 16:03	EEH
tert-Butylbenzene	ND	1.0	0.13	µg/L	1		SW-846 8260D	8/11/22	8/11/22 16:03	EEH
tert-Butyl Ethyl Ether (TBEE)	ND	0.50	0.15	µg/L	1		SW-846 8260D	8/11/22	8/11/22 16:03	EEH
Carbon Disulfide	ND	5.0	1.4	µg/L	1		SW-846 8260D	8/11/22	8/11/22 16:03	EEH
Carbon Tetrachloride	ND	5.0	0.16	µg/L	1		SW-846 8260D	8/11/22	8/11/22 16:03	EEH
Chlorobenzene	ND	1.0	0.11	µg/L	1		SW-846 8260D	8/11/22	8/11/22 16:03	EEH
Chlorodibromomethane	ND	0.50	0.22	µg/L	1		SW-846 8260D	8/11/22	8/11/22 16:03	EEH
Chloroethane	ND	2.0	0.32	µg/L	1		SW-846 8260D	8/11/22	8/11/22 16:03	EEH
Chloroform	ND	2.0	0.17	µg/L	1		SW-846 8260D	8/11/22	8/11/22 16:03	EEH
Chloromethane	ND	2.0	0.52	µg/L	1		SW-846 8260D	8/11/22	8/11/22 16:03	EEH
2-Chlorotoluene	ND	1.0	0.11	µg/L	1		SW-846 8260D	8/11/22	8/11/22 16:03	EEH
4-Chlorotoluene	ND	1.0	0.12	µg/L	1		SW-846 8260D	8/11/22	8/11/22 16:03	EEH
1,2-Dibromo-3-chloropropane (DBCP)	ND	5.0	0.80	µg/L	1	V-05	SW-846 8260D	8/11/22	8/11/22 16:03	EEH
1,2-Dibromoethane (EDB)	ND	0.50	0.17	µg/L	1		SW-846 8260D	8/11/22	8/11/22 16:03	EEH
Dibromomethane	ND	1.0	0.35	µg/L	1		SW-846 8260D	8/11/22	8/11/22 16:03	EEH
1,2-Dichlorobenzene	ND	1.0	0.12	µg/L	1		SW-846 8260D	8/11/22	8/11/22 16:03	EEH
1,3-Dichlorobenzene	ND	1.0	0.12	µg/L	1		SW-846 8260D	8/11/22	8/11/22 16:03	EEH
1,4-Dichlorobenzene	ND	1.0	0.13	µg/L	1		SW-846 8260D	8/11/22	8/11/22 16:03	EEH
trans-1,4-Dichloro-2-butene	ND	2.0	1.6	µg/L	1		SW-846 8260D	8/11/22	8/11/22 16:03	EEH
Dichlorodifluoromethane (Freon 12)	ND	2.0	0.19	µg/L	1		SW-846 8260D	8/11/22	8/11/22 16:03	EEH
1,1-Dichloroethane	ND	1.0	0.14	µg/L	1		SW-846 8260D	8/11/22	8/11/22 16:03	EEH
1,2-Dichloroethane	ND	1.0	0.31	µg/L	1		SW-846 8260D	8/11/22	8/11/22 16:03	EEH
1,1-Dichloroethylene	ND	1.0	0.14	µg/L	1		SW-846 8260D	8/11/22	8/11/22 16:03	EEH
cis-1,2-Dichloroethylene	ND	1.0	0.15	µg/L	1		SW-846 8260D	8/11/22	8/11/22 16:03	EEH
trans-1,2-Dichloroethylene	ND	1.0	0.17	µg/L	1		SW-846 8260D	8/11/22	8/11/22 16:03	EEH
1,2-Dichloropropane	ND	1.0	0.18	µg/L	1		SW-846 8260D	8/11/22	8/11/22 16:03	EEH
1,3-Dichloropropane	ND	0.50	0.13	µg/L	1		SW-846 8260D	8/11/22	8/11/22 16:03	EEH
2,2-Dichloropropane	ND	1.0	0.33	µg/L	1		SW-846 8260D	8/11/22	8/11/22 16:03	EEH
1,1-Dichloropropene	ND	2.0	0.15	µg/L	1		SW-846 8260D	8/11/22	8/11/22 16:03	EEH
cis-1,3-Dichloropropene	ND	0.50	0.16	µg/L	1		SW-846 8260D	8/11/22	8/11/22 16:03	EEH
trans-1,3-Dichloropropene	ND	0.50	0.17	µg/L	1		SW-846 8260D	8/11/22	8/11/22 16:03	EEH
Diethyl Ether	ND	2.0	0.18	µg/L	1		SW-846 8260D	8/11/22	8/11/22 16:03	EEH

DRAFT

con-test®
A Pace Analytical® Laboratory

39 Spruce Street * East Longmeadow, MA 01028 * FAX 413/525-6405 * TEL. 413/525-2332

Project Location: Elton Street & Lindwood Street, B Sample Description: Work Order: 22H0564

Date Received: 8/10/2022

Field Sample #: HRP-MW-21S_8.9.22 Sampled: 8/9/2022 11:25

Sample ID: 22H0564-06

Sample Matrix: Ground Water

Volatile Organic Compounds by GC/MS

Analyte	Results	RL	DL	Units	Dilution	Flag/Qual	Method	Date Prepared	Date/Time Analyzed	Analyst
Diisopropyl Ether (DIPE)	ND	0.50	0.13	µg/L	1		SW-846 8260D	8/11/22	8/11/22 16:03	EEH
1,4-Dioxane	ND	50	21	µg/L	1		SW-846 8260D	8/11/22	8/11/22 16:03	EEH
Ethylbenzene	ND	1.0	0.21	µg/L	1		SW-846 8260D	8/11/22	8/11/22 16:03	EEH
Hexachlorobutadiene	ND	0.60	0.46	µg/L	1		SW-846 8260D	8/11/22	8/11/22 16:03	EEH
2-Hexanone (MBK)	ND	10	1.1	µg/L	1		SW-846 8260D	8/11/22	8/11/22 16:03	EEH
Isopropylbenzene (Cumene)	ND	1.0	0.11	µg/L	1		SW-846 8260D	8/11/22	8/11/22 16:03	EEH
p-Isopropyltoluene (p-Cymene)	ND	1.0	0.097	µg/L	1		SW-846 8260D	8/11/22	8/11/22 16:03	EEH
Methyl Acetate	ND	1.0	0.45	µg/L	1		SW-846 8260D	8/11/22	8/11/22 16:03	EEH
Methyl tert-Butyl Ether (MTBE)	ND	1.0	0.17	µg/L	1		SW-846 8260D	8/11/22	8/11/22 16:03	EEH
Methyl Cyclohexane	ND	1.0	0.24	µg/L	1		SW-846 8260D	8/11/22	8/11/22 16:03	EEH
Methylene Chloride	ND	5.0	0.23	µg/L	1		SW-846 8260D	8/11/22	8/11/22 16:03	EEH
4-Methyl-2-pentanone (MIBK)	ND	10	1.3	µg/L	1		SW-846 8260D	8/11/22	8/11/22 16:03	EEH
Naphthalene	ND	2.0	0.24	µg/L	1		SW-846 8260D	8/11/22	8/11/22 16:03	EEH
n-Propylbenzene	ND	1.0	0.086	µg/L	1		SW-846 8260D	8/11/22	8/11/22 16:03	EEH
Styrene	ND	1.0	0.11	µg/L	1		SW-846 8260D	8/11/22	8/11/22 16:03	EEH
1,1,1,2-Tetrachloroethane	ND	1.0	0.18	µg/L	1		SW-846 8260D	8/11/22	8/11/22 16:03	EEH
1,1,2,2-Tetrachloroethane	ND	0.50	0.13	µg/L	1		SW-846 8260D	8/11/22	8/11/22 16:03	EEH
Tetrachloroethylene	0.79	1.0	0.19	µg/L	1	J	SW-846 8260D	8/11/22	8/11/22 16:03	EEH
Tetrahydrofuran	ND	10	0.49	µg/L	1		SW-846 8260D	8/11/22	8/11/22 16:03	EEH
Toluene	ND	1.0	0.22	µg/L	1		SW-846 8260D	8/11/22	8/11/22 16:03	EEH
1,2,3-Trichlorobenzene	ND	5.0	0.30	µg/L	1		SW-846 8260D	8/11/22	8/11/22 16:03	EEH
1,2,4-Trichlorobenzene	ND	1.0	0.25	µg/L	1		SW-846 8260D	8/11/22	8/11/22 16:03	EEH
1,3,5-Trichlorobenzene	ND	1.0	0.21	µg/L	1		SW-846 8260D	8/11/22	8/11/22 16:03	EEH
1,1,1-Trichloroethane	ND	1.0	0.17	µg/L	1		SW-846 8260D	8/11/22	8/11/22 16:03	EEH
1,1,2-Trichloroethane	ND	1.0	0.18	µg/L	1		SW-846 8260D	8/11/22	8/11/22 16:03	EEH
Trichloroethylene	0.28	1.0	0.19	µg/L	1	J	SW-846 8260D	8/11/22	8/11/22 16:03	EEH
Trichlorofluoromethane (Freon 11)	ND	2.0	0.18	µg/L	1		SW-846 8260D	8/11/22	8/11/22 16:03	EEH
1,2,3-Trichloropropane	ND	2.0	0.28	µg/L	1		SW-846 8260D	8/11/22	8/11/22 16:03	EEH
1,1,2-Trichloro-1,2,2-trifluoroethane (Freon 113)	ND	2.0	0.23	µg/L	1		SW-846 8260D	8/11/22	8/11/22 16:03	EEH
1,2,4-Trimethylbenzene	ND	1.0	0.20	µg/L	1		SW-846 8260D	8/11/22	8/11/22 16:03	EEH
1,3,5-Trimethylbenzene	ND	1.0	0.11	µg/L	1		SW-846 8260D	8/11/22	8/11/22 16:03	EEH
Vinyl Chloride	ND	2.0	0.21	µg/L	1		SW-846 8260D	8/11/22	8/11/22 16:03	EEH
m+p Xylene	ND	2.0	0.46	µg/L	1		SW-846 8260D	8/11/22	8/11/22 16:03	EEH
o-Xylene	ND	1.0	0.23	µg/L	1		SW-846 8260D	8/11/22	8/11/22 16:03	EEH

Surrogates	% Recovery	Recovery Limits	Flag/Qual	
1,2-Dichloroethane-d4	93.2	70-130		8/11/22 16:03
Toluene-d8	97.2	70-130		8/11/22 16:03
4-Bromofluorobenzene	99.8	70-130		8/11/22 16:03

DRAFT

con-test®
A Pace Analytical® Laboratory

39 Spruce Street * East Longmeadow, MA 01028 * FAX 413/525-6405 * TEL. 413/525-2332

Project Location: Elton Street & Lindwood Street, B Sample Description: Work Order: 22H0564

Date Received: 8/10/2022

Field Sample #: HRP-MW-22D_8.9.22 Sampled: 8/9/2022 12:04

Sample ID: 22H0564-07

Sample Matrix: Ground Water

Volatile Organic Compounds by GC/MS

Analyte	Results	RL	DL	Units	Dilution	Flag/Qual	Method	Date Prepared	Date/Time Analyzed	Analyst
Acetone	ND	50	2.0	µg/L	1		SW-846 8260D	8/11/22	8/11/22 16:57	EEH
Acrylonitrile	ND	5.0	0.55	µg/L	1		SW-846 8260D	8/11/22	8/11/22 16:57	EEH
tert-Amyl Methyl Ether (TAME)	ND	0.50	0.14	µg/L	1		SW-846 8260D	8/11/22	8/11/22 16:57	EEH
Benzene	ND	1.0	0.20	µg/L	1		SW-846 8260D	8/11/22	8/11/22 16:57	EEH
Bromobenzene	ND	1.0	0.15	µg/L	1		SW-846 8260D	8/11/22	8/11/22 16:57	EEH
Bromochloromethane	ND	1.0	0.31	µg/L	1		SW-846 8260D	8/11/22	8/11/22 16:57	EEH
Bromodichloromethane	ND	0.50	0.18	µg/L	1		SW-846 8260D	8/11/22	8/11/22 16:57	EEH
Bromoform	ND	2.0	0.38	µg/L	1		SW-846 8260D	8/11/22	8/11/22 16:57	EEH
Bromomethane	ND	2.0	1.5	µg/L	1		SW-846 8260D	8/11/22	8/11/22 16:57	EEH
2-Butanone (MEK)	ND	20	1.6	µg/L	1		SW-846 8260D	8/11/22	8/11/22 16:57	EEH
tert-Butyl Alcohol (TBA)	ND	20	4.7	µg/L	1	V-05	SW-846 8260D	8/11/22	8/11/22 16:57	EEH
n-Butylbenzene	ND	1.0	0.15	µg/L	1		SW-846 8260D	8/11/22	8/11/22 16:57	EEH
sec-Butylbenzene	ND	1.0	0.11	µg/L	1		SW-846 8260D	8/11/22	8/11/22 16:57	EEH
tert-Butylbenzene	ND	1.0	0.13	µg/L	1		SW-846 8260D	8/11/22	8/11/22 16:57	EEH
tert-Butyl Ethyl Ether (TBEE)	ND	0.50	0.15	µg/L	1		SW-846 8260D	8/11/22	8/11/22 16:57	EEH
Carbon Disulfide	ND	5.0	1.4	µg/L	1		SW-846 8260D	8/11/22	8/11/22 16:57	EEH
Carbon Tetrachloride	ND	5.0	0.16	µg/L	1		SW-846 8260D	8/11/22	8/11/22 16:57	EEH
Chlorobenzene	ND	1.0	0.11	µg/L	1		SW-846 8260D	8/11/22	8/11/22 16:57	EEH
Chlorodibromomethane	ND	0.50	0.22	µg/L	1		SW-846 8260D	8/11/22	8/11/22 16:57	EEH
Chloroethane	ND	2.0	0.32	µg/L	1		SW-846 8260D	8/11/22	8/11/22 16:57	EEH
Chloroform	1.2	2.0	0.17	µg/L	1	J	SW-846 8260D	8/11/22	8/11/22 16:57	EEH
Chloromethane	ND	2.0	0.52	µg/L	1		SW-846 8260D	8/11/22	8/11/22 16:57	EEH
2-Chlorotoluene	ND	1.0	0.11	µg/L	1		SW-846 8260D	8/11/22	8/11/22 16:57	EEH
4-Chlorotoluene	ND	1.0	0.12	µg/L	1		SW-846 8260D	8/11/22	8/11/22 16:57	EEH
1,2-Dibromo-3-chloropropane (DBCP)	ND	5.0	0.80	µg/L	1	V-05	SW-846 8260D	8/11/22	8/11/22 16:57	EEH
1,2-Dibromoethane (EDB)	ND	0.50	0.17	µg/L	1		SW-846 8260D	8/11/22	8/11/22 16:57	EEH
Dibromomethane	ND	1.0	0.35	µg/L	1		SW-846 8260D	8/11/22	8/11/22 16:57	EEH
1,2-Dichlorobenzene	ND	1.0	0.12	µg/L	1		SW-846 8260D	8/11/22	8/11/22 16:57	EEH
1,3-Dichlorobenzene	ND	1.0	0.12	µg/L	1		SW-846 8260D	8/11/22	8/11/22 16:57	EEH
1,4-Dichlorobenzene	ND	1.0	0.13	µg/L	1		SW-846 8260D	8/11/22	8/11/22 16:57	EEH
trans-1,4-Dichloro-2-butene	ND	2.0	1.6	µg/L	1		SW-846 8260D	8/11/22	8/11/22 16:57	EEH
Dichlorodifluoromethane (Freon 12)	ND	2.0	0.19	µg/L	1		SW-846 8260D	8/11/22	8/11/22 16:57	EEH
1,1-Dichloroethane	ND	1.0	0.14	µg/L	1		SW-846 8260D	8/11/22	8/11/22 16:57	EEH
1,2-Dichloroethane	ND	1.0	0.31	µg/L	1		SW-846 8260D	8/11/22	8/11/22 16:57	EEH
1,1-Dichloroethylene	ND	1.0	0.14	µg/L	1		SW-846 8260D	8/11/22	8/11/22 16:57	EEH
cis-1,2-Dichloroethylene	1.8	1.0	0.15	µg/L	1		SW-846 8260D	8/11/22	8/11/22 16:57	EEH
trans-1,2-Dichloroethylene	ND	1.0	0.17	µg/L	1		SW-846 8260D	8/11/22	8/11/22 16:57	EEH
1,2-Dichloropropane	ND	1.0	0.18	µg/L	1		SW-846 8260D	8/11/22	8/11/22 16:57	EEH
1,3-Dichloropropane	ND	0.50	0.13	µg/L	1		SW-846 8260D	8/11/22	8/11/22 16:57	EEH
2,2-Dichloropropane	ND	1.0	0.33	µg/L	1		SW-846 8260D	8/11/22	8/11/22 16:57	EEH
1,1-Dichloropropene	ND	2.0	0.15	µg/L	1		SW-846 8260D	8/11/22	8/11/22 16:57	EEH
cis-1,3-Dichloropropene	ND	0.50	0.16	µg/L	1		SW-846 8260D	8/11/22	8/11/22 16:57	EEH
trans-1,3-Dichloropropene	ND	0.50	0.17	µg/L	1		SW-846 8260D	8/11/22	8/11/22 16:57	EEH
Diethyl Ether	ND	2.0	0.18	µg/L	1		SW-846 8260D	8/11/22	8/11/22 16:57	EEH

DRAFT

con-test® A Pace Analytical® Laboratory

39 Spruce Street * East Longmeadow, MA 01028 * FAX 413/525-6405 * TEL. 413/525-2332

Project Location: Elton Street & Lindwood Street, B Sample Description: Work Order: 22H0564

Date Received: 8/10/2022

Field Sample #: HRP-MW-22D_8.9.22 Sampled: 8/9/2022 12:04

Sample ID: 22H0564-07

Sample Matrix: Ground Water

Volatile Organic Compounds by GC/MS

Analyte	Results	RL	DL	Units	Dilution	Flag/Qual	Method	Date Prepared	Date/Time Analyzed	Analyst
Diisopropyl Ether (DIPE)	ND	0.50	0.13	µg/L	1		SW-846 8260D	8/11/22	8/11/22 16:57	EEH
1,4-Dioxane	ND	50	21	µg/L	1		SW-846 8260D	8/11/22	8/11/22 16:57	EEH
Ethylbenzene	ND	1.0	0.21	µg/L	1		SW-846 8260D	8/11/22	8/11/22 16:57	EEH
Hexachlorobutadiene	ND	0.60	0.46	µg/L	1		SW-846 8260D	8/11/22	8/11/22 16:57	EEH
2-Hexanone (MBK)	ND	10	1.1	µg/L	1		SW-846 8260D	8/11/22	8/11/22 16:57	EEH
Isopropylbenzene (Cumene)	ND	1.0	0.11	µg/L	1		SW-846 8260D	8/11/22	8/11/22 16:57	EEH
p-Isopropyltoluene (p-Cymene)	ND	1.0	0.097	µg/L	1		SW-846 8260D	8/11/22	8/11/22 16:57	EEH
Methyl Acetate	ND	1.0	0.45	µg/L	1		SW-846 8260D	8/11/22	8/11/22 16:57	EEH
Methyl tert-Butyl Ether (MTBE)	ND	1.0	0.17	µg/L	1		SW-846 8260D	8/11/22	8/11/22 16:57	EEH
Methyl Cyclohexane	ND	1.0	0.24	µg/L	1		SW-846 8260D	8/11/22	8/11/22 16:57	EEH
Methylene Chloride	ND	5.0	0.23	µg/L	1		SW-846 8260D	8/11/22	8/11/22 16:57	EEH
4-Methyl-2-pentanone (MIBK)	ND	10	1.3	µg/L	1		SW-846 8260D	8/11/22	8/11/22 16:57	EEH
Naphthalene	ND	2.0	0.24	µg/L	1		SW-846 8260D	8/11/22	8/11/22 16:57	EEH
n-Propylbenzene	ND	1.0	0.086	µg/L	1		SW-846 8260D	8/11/22	8/11/22 16:57	EEH
Styrene	ND	1.0	0.11	µg/L	1		SW-846 8260D	8/11/22	8/11/22 16:57	EEH
1,1,1,2-Tetrachloroethane	ND	1.0	0.18	µg/L	1		SW-846 8260D	8/11/22	8/11/22 16:57	EEH
1,1,2,2-Tetrachloroethane	ND	0.50	0.13	µg/L	1		SW-846 8260D	8/11/22	8/11/22 16:57	EEH
Tetrachloroethylene	34	1.0	0.19	µg/L	1		SW-846 8260D	8/11/22	8/11/22 16:57	EEH
Tetrahydrofuran	ND	10	0.49	µg/L	1		SW-846 8260D	8/11/22	8/11/22 16:57	EEH
Toluene	ND	1.0	0.22	µg/L	1		SW-846 8260D	8/11/22	8/11/22 16:57	EEH
1,2,3-Trichlorobenzene	ND	5.0	0.30	µg/L	1		SW-846 8260D	8/11/22	8/11/22 16:57	EEH
1,2,4-Trichlorobenzene	ND	1.0	0.25	µg/L	1		SW-846 8260D	8/11/22	8/11/22 16:57	EEH
1,3,5-Trichlorobenzene	ND	1.0	0.21	µg/L	1		SW-846 8260D	8/11/22	8/11/22 16:57	EEH
1,1,1-Trichloroethane	ND	1.0	0.17	µg/L	1		SW-846 8260D	8/11/22	8/11/22 16:57	EEH
1,1,2-Trichloroethane	ND	1.0	0.18	µg/L	1		SW-846 8260D	8/11/22	8/11/22 16:57	EEH
Trichloroethylene	36	1.0	0.19	µg/L	1		SW-846 8260D	8/11/22	8/11/22 16:57	EEH
Trichlorofluoromethane (Freon 11)	ND	2.0	0.18	µg/L	1		SW-846 8260D	8/11/22	8/11/22 16:57	EEH
1,2,3-Trichloropropane	ND	2.0	0.28	µg/L	1		SW-846 8260D	8/11/22	8/11/22 16:57	EEH
1,1,2-Trichloro-1,2,2-trifluoroethane (Freon 113)	ND	2.0	0.23	µg/L	1		SW-846 8260D	8/11/22	8/11/22 16:57	EEH
1,2,4-Trimethylbenzene	ND	1.0	0.20	µg/L	1		SW-846 8260D	8/11/22	8/11/22 16:57	EEH
1,3,5-Trimethylbenzene	ND	1.0	0.11	µg/L	1		SW-846 8260D	8/11/22	8/11/22 16:57	EEH
Vinyl Chloride	ND	2.0	0.21	µg/L	1		SW-846 8260D	8/11/22	8/11/22 16:57	EEH
m+p Xylene	ND	2.0	0.46	µg/L	1		SW-846 8260D	8/11/22	8/11/22 16:57	EEH
o-Xylene	ND	1.0	0.23	µg/L	1		SW-846 8260D	8/11/22	8/11/22 16:57	EEH

Surrogates	% Recovery	Recovery Limits	Flag/Qual	
1,2-Dichloroethane-d4	95.8	70-130		8/11/22 16:57
Toluene-d8	96.8	70-130		8/11/22 16:57
4-Bromofluorobenzene	100	70-130		8/11/22 16:57

DRAFT

con-test® A Pace Analytical® Laboratory

39 Spruce Street * East Longmeadow, MA 01028 * FAX 413/525-6405 * TEL. 413/525-2332

Project Location: Elton Street & Lindwood Street, B Sample Description: Work Order: 22H0564

Date Received: 8/10/2022

Field Sample #: HRP-MW-20D_8.9.22 Sampled: 8/9/2022 13:05

Sample ID: 22H0564-08

Sample Matrix: Ground Water

Volatile Organic Compounds by GC/MS

Analyte	Results	RL	DL	Units	Dilution	Flag/Qual	Method	Date Prepared	Date/Time Analyzed	Analyst
Acetone	ND	50	2.0	µg/L	1		SW-846 8260D	8/11/22	8/11/22 17:24	EEH
Acrylonitrile	ND	5.0	0.55	µg/L	1		SW-846 8260D	8/11/22	8/11/22 17:24	EEH
tert-Amyl Methyl Ether (TAME)	ND	0.50	0.14	µg/L	1		SW-846 8260D	8/11/22	8/11/22 17:24	EEH
Benzene	ND	1.0	0.20	µg/L	1		SW-846 8260D	8/11/22	8/11/22 17:24	EEH
Bromobenzene	ND	1.0	0.15	µg/L	1		SW-846 8260D	8/11/22	8/11/22 17:24	EEH
Bromochloromethane	ND	1.0	0.31	µg/L	1		SW-846 8260D	8/11/22	8/11/22 17:24	EEH
Bromodichloromethane	ND	0.50	0.18	µg/L	1		SW-846 8260D	8/11/22	8/11/22 17:24	EEH
Bromoform	ND	2.0	0.38	µg/L	1		SW-846 8260D	8/11/22	8/11/22 17:24	EEH
Bromomethane	ND	2.0	1.5	µg/L	1		SW-846 8260D	8/11/22	8/11/22 17:24	EEH
2-Butanone (MEK)	ND	20	1.6	µg/L	1		SW-846 8260D	8/11/22	8/11/22 17:24	EEH
tert-Butyl Alcohol (TBA)	ND	20	4.7	µg/L	1	V-05	SW-846 8260D	8/11/22	8/11/22 17:24	EEH
n-Butylbenzene	ND	1.0	0.15	µg/L	1		SW-846 8260D	8/11/22	8/11/22 17:24	EEH
sec-Butylbenzene	ND	1.0	0.11	µg/L	1		SW-846 8260D	8/11/22	8/11/22 17:24	EEH
tert-Butylbenzene	ND	1.0	0.13	µg/L	1		SW-846 8260D	8/11/22	8/11/22 17:24	EEH
tert-Butyl Ethyl Ether (TBEE)	ND	0.50	0.15	µg/L	1		SW-846 8260D	8/11/22	8/11/22 17:24	EEH
Carbon Disulfide	ND	5.0	1.4	µg/L	1		SW-846 8260D	8/11/22	8/11/22 17:24	EEH
Carbon Tetrachloride	ND	5.0	0.16	µg/L	1		SW-846 8260D	8/11/22	8/11/22 17:24	EEH
Chlorobenzene	ND	1.0	0.11	µg/L	1		SW-846 8260D	8/11/22	8/11/22 17:24	EEH
Chlorodibromomethane	ND	0.50	0.22	µg/L	1		SW-846 8260D	8/11/22	8/11/22 17:24	EEH
Chloroethane	ND	2.0	0.32	µg/L	1		SW-846 8260D	8/11/22	8/11/22 17:24	EEH
Chloroform	0.28	2.0	0.17	µg/L	1	J	SW-846 8260D	8/11/22	8/11/22 17:24	EEH
Chloromethane	ND	2.0	0.52	µg/L	1		SW-846 8260D	8/11/22	8/11/22 17:24	EEH
2-Chlorotoluene	ND	1.0	0.11	µg/L	1		SW-846 8260D	8/11/22	8/11/22 17:24	EEH
4-Chlorotoluene	ND	1.0	0.12	µg/L	1		SW-846 8260D	8/11/22	8/11/22 17:24	EEH
1,2-Dibromo-3-chloropropane (DBCP)	ND	5.0	0.80	µg/L	1	V-05	SW-846 8260D	8/11/22	8/11/22 17:24	EEH
1,2-Dibromoethane (EDB)	ND	0.50	0.17	µg/L	1		SW-846 8260D	8/11/22	8/11/22 17:24	EEH
Dibromomethane	ND	1.0	0.35	µg/L	1		SW-846 8260D	8/11/22	8/11/22 17:24	EEH
1,2-Dichlorobenzene	ND	1.0	0.12	µg/L	1		SW-846 8260D	8/11/22	8/11/22 17:24	EEH
1,3-Dichlorobenzene	ND	1.0	0.12	µg/L	1		SW-846 8260D	8/11/22	8/11/22 17:24	EEH
1,4-Dichlorobenzene	ND	1.0	0.13	µg/L	1		SW-846 8260D	8/11/22	8/11/22 17:24	EEH
trans-1,4-Dichloro-2-butene	ND	2.0	1.6	µg/L	1		SW-846 8260D	8/11/22	8/11/22 17:24	EEH
Dichlorodifluoromethane (Freon 12)	ND	2.0	0.19	µg/L	1		SW-846 8260D	8/11/22	8/11/22 17:24	EEH
1,1-Dichloroethane	ND	1.0	0.14	µg/L	1		SW-846 8260D	8/11/22	8/11/22 17:24	EEH
1,2-Dichloroethane	ND	1.0	0.31	µg/L	1		SW-846 8260D	8/11/22	8/11/22 17:24	EEH
1,1-Dichloroethylene	ND	1.0	0.14	µg/L	1		SW-846 8260D	8/11/22	8/11/22 17:24	EEH
cis-1,2-Dichloroethylene	ND	1.0	0.15	µg/L	1		SW-846 8260D	8/11/22	8/11/22 17:24	EEH
trans-1,2-Dichloroethylene	ND	1.0	0.17	µg/L	1		SW-846 8260D	8/11/22	8/11/22 17:24	EEH
1,2-Dichloropropane	ND	1.0	0.18	µg/L	1		SW-846 8260D	8/11/22	8/11/22 17:24	EEH
1,3-Dichloropropane	ND	0.50	0.13	µg/L	1		SW-846 8260D	8/11/22	8/11/22 17:24	EEH
2,2-Dichloropropane	ND	1.0	0.33	µg/L	1		SW-846 8260D	8/11/22	8/11/22 17:24	EEH
1,1-Dichloropropene	ND	2.0	0.15	µg/L	1		SW-846 8260D	8/11/22	8/11/22 17:24	EEH
cis-1,3-Dichloropropene	ND	0.50	0.16	µg/L	1		SW-846 8260D	8/11/22	8/11/22 17:24	EEH
trans-1,3-Dichloropropene	ND	0.50	0.17	µg/L	1		SW-846 8260D	8/11/22	8/11/22 17:24	EEH
Diethyl Ether	ND	2.0	0.18	µg/L	1		SW-846 8260D	8/11/22	8/11/22 17:24	EEH

DRAFT

con-test® A Pace Analytical® Laboratory

39 Spruce Street * East Longmeadow, MA 01028 * FAX 413/525-6405 * TEL. 413/525-2332

Project Location: Elton Street & Lindwood Street, B Sample Description: Work Order: 22H0564

Date Received: 8/10/2022

Field Sample #: HRP-MW-20D_8.9.22 Sampled: 8/9/2022 13:05

Sample ID: 22H0564-08

Sample Matrix: Ground Water

Volatile Organic Compounds by GC/MS

Analyte	Results	RL	DL	Units	Dilution	Flag/Qual	Method	Date Prepared	Date/Time Analyzed	Analyst
Diisopropyl Ether (DIPE)	ND	0.50	0.13	µg/L	1		SW-846 8260D	8/11/22	8/11/22 17:24	EEH
1,4-Dioxane	ND	50	21	µg/L	1		SW-846 8260D	8/11/22	8/11/22 17:24	EEH
Ethylbenzene	ND	1.0	0.21	µg/L	1		SW-846 8260D	8/11/22	8/11/22 17:24	EEH
Hexachlorobutadiene	ND	0.60	0.46	µg/L	1		SW-846 8260D	8/11/22	8/11/22 17:24	EEH
2-Hexanone (MBK)	ND	10	1.1	µg/L	1		SW-846 8260D	8/11/22	8/11/22 17:24	EEH
Isopropylbenzene (Cumene)	ND	1.0	0.11	µg/L	1		SW-846 8260D	8/11/22	8/11/22 17:24	EEH
p-Isopropyltoluene (p-Cymene)	ND	1.0	0.097	µg/L	1		SW-846 8260D	8/11/22	8/11/22 17:24	EEH
Methyl Acetate	ND	1.0	0.45	µg/L	1		SW-846 8260D	8/11/22	8/11/22 17:24	EEH
Methyl tert-Butyl Ether (MTBE)	ND	1.0	0.17	µg/L	1		SW-846 8260D	8/11/22	8/11/22 17:24	EEH
Methyl Cyclohexane	ND	1.0	0.24	µg/L	1		SW-846 8260D	8/11/22	8/11/22 17:24	EEH
Methylene Chloride	ND	5.0	0.23	µg/L	1		SW-846 8260D	8/11/22	8/11/22 17:24	EEH
4-Methyl-2-pentanone (MIBK)	ND	10	1.3	µg/L	1		SW-846 8260D	8/11/22	8/11/22 17:24	EEH
Naphthalene	ND	2.0	0.24	µg/L	1		SW-846 8260D	8/11/22	8/11/22 17:24	EEH
n-Propylbenzene	ND	1.0	0.086	µg/L	1		SW-846 8260D	8/11/22	8/11/22 17:24	EEH
Styrene	ND	1.0	0.11	µg/L	1		SW-846 8260D	8/11/22	8/11/22 17:24	EEH
1,1,1,2-Tetrachloroethane	ND	1.0	0.18	µg/L	1		SW-846 8260D	8/11/22	8/11/22 17:24	EEH
1,1,2,2-Tetrachloroethane	ND	0.50	0.13	µg/L	1		SW-846 8260D	8/11/22	8/11/22 17:24	EEH
Tetrachloroethylene	29	1.0	0.19	µg/L	1		SW-846 8260D	8/11/22	8/11/22 17:24	EEH
Tetrahydrofuran	ND	10	0.49	µg/L	1		SW-846 8260D	8/11/22	8/11/22 17:24	EEH
Toluene	ND	1.0	0.22	µg/L	1		SW-846 8260D	8/11/22	8/11/22 17:24	EEH
1,2,3-Trichlorobenzene	ND	5.0	0.30	µg/L	1		SW-846 8260D	8/11/22	8/11/22 17:24	EEH
1,2,4-Trichlorobenzene	ND	1.0	0.25	µg/L	1		SW-846 8260D	8/11/22	8/11/22 17:24	EEH
1,3,5-Trichlorobenzene	ND	1.0	0.21	µg/L	1		SW-846 8260D	8/11/22	8/11/22 17:24	EEH
1,1,1-Trichloroethane	ND	1.0	0.17	µg/L	1		SW-846 8260D	8/11/22	8/11/22 17:24	EEH
1,1,2-Trichloroethane	ND	1.0	0.18	µg/L	1		SW-846 8260D	8/11/22	8/11/22 17:24	EEH
Trichloroethylene	1.2	1.0	0.19	µg/L	1		SW-846 8260D	8/11/22	8/11/22 17:24	EEH
Trichlorofluoromethane (Freon 11)	ND	2.0	0.18	µg/L	1		SW-846 8260D	8/11/22	8/11/22 17:24	EEH
1,2,3-Trichloropropane	ND	2.0	0.28	µg/L	1		SW-846 8260D	8/11/22	8/11/22 17:24	EEH
1,1,2-Trichloro-1,2,2-trifluoroethane (Freon 113)	ND	2.0	0.23	µg/L	1		SW-846 8260D	8/11/22	8/11/22 17:24	EEH
1,2,4-Trimethylbenzene	ND	1.0	0.20	µg/L	1		SW-846 8260D	8/11/22	8/11/22 17:24	EEH
1,3,5-Trimethylbenzene	ND	1.0	0.11	µg/L	1		SW-846 8260D	8/11/22	8/11/22 17:24	EEH
Vinyl Chloride	ND	2.0	0.21	µg/L	1		SW-846 8260D	8/11/22	8/11/22 17:24	EEH
m+p Xylene	ND	2.0	0.46	µg/L	1		SW-846 8260D	8/11/22	8/11/22 17:24	EEH
o-Xylene	ND	1.0	0.23	µg/L	1		SW-846 8260D	8/11/22	8/11/22 17:24	EEH

Surrogates	% Recovery	Recovery Limits	Flag/Qual	
1,2-Dichloroethane-d4	92.8	70-130		8/11/22 17:24
Toluene-d8	98.6	70-130		8/11/22 17:24
4-Bromofluorobenzene	99.6	70-130		8/11/22 17:24

DRAFT

con-test®
A Pace Analytical® Laboratory

39 Spruce Street * East Longmeadow, MA 01028 * FAX 413/525-6405 * TEL. 413/525-2332

Project Location: Elton Street & Lindwood Street, B Sample Description: Work Order: 22H0564

Date Received: 8/10/2022

Field Sample #: HRP-MW-20I_8.9.22 Sampled: 8/9/2022 13:42

Sample ID: 22H0564-09

Sample Matrix: Ground Water

Volatile Organic Compounds by GC/MS

Analyte	Results	RL	DL	Units	Dilution	Flag/Qual	Method	Date Prepared	Date/Time Analyzed	Analyst
Acetone	ND	50	2.0	µg/L	1		SW-846 8260D	8/11/22	8/11/22 16:30	EEH
Acrylonitrile	ND	5.0	0.55	µg/L	1		SW-846 8260D	8/11/22	8/11/22 16:30	EEH
tert-Amyl Methyl Ether (TAME)	ND	0.50	0.14	µg/L	1		SW-846 8260D	8/11/22	8/11/22 16:30	EEH
Benzene	ND	1.0	0.20	µg/L	1		SW-846 8260D	8/11/22	8/11/22 16:30	EEH
Bromobenzene	ND	1.0	0.15	µg/L	1		SW-846 8260D	8/11/22	8/11/22 16:30	EEH
Bromochloromethane	ND	1.0	0.31	µg/L	1		SW-846 8260D	8/11/22	8/11/22 16:30	EEH
Bromodichloromethane	ND	0.50	0.18	µg/L	1		SW-846 8260D	8/11/22	8/11/22 16:30	EEH
Bromoform	ND	2.0	0.38	µg/L	1		SW-846 8260D	8/11/22	8/11/22 16:30	EEH
Bromomethane	ND	2.0	1.5	µg/L	1		SW-846 8260D	8/11/22	8/11/22 16:30	EEH
2-Butanone (MEK)	ND	20	1.6	µg/L	1		SW-846 8260D	8/11/22	8/11/22 16:30	EEH
tert-Butyl Alcohol (TBA)	ND	20	4.7	µg/L	1	V-05	SW-846 8260D	8/11/22	8/11/22 16:30	EEH
n-Butylbenzene	ND	1.0	0.15	µg/L	1		SW-846 8260D	8/11/22	8/11/22 16:30	EEH
sec-Butylbenzene	ND	1.0	0.11	µg/L	1		SW-846 8260D	8/11/22	8/11/22 16:30	EEH
tert-Butylbenzene	ND	1.0	0.13	µg/L	1		SW-846 8260D	8/11/22	8/11/22 16:30	EEH
tert-Butyl Ethyl Ether (TBEE)	ND	0.50	0.15	µg/L	1		SW-846 8260D	8/11/22	8/11/22 16:30	EEH
Carbon Disulfide	ND	5.0	1.4	µg/L	1		SW-846 8260D	8/11/22	8/11/22 16:30	EEH
Carbon Tetrachloride	ND	5.0	0.16	µg/L	1		SW-846 8260D	8/11/22	8/11/22 16:30	EEH
Chlorobenzene	ND	1.0	0.11	µg/L	1		SW-846 8260D	8/11/22	8/11/22 16:30	EEH
Chlorodibromomethane	ND	0.50	0.22	µg/L	1		SW-846 8260D	8/11/22	8/11/22 16:30	EEH
Chloroethane	ND	2.0	0.32	µg/L	1		SW-846 8260D	8/11/22	8/11/22 16:30	EEH
Chloroform	ND	2.0	0.17	µg/L	1		SW-846 8260D	8/11/22	8/11/22 16:30	EEH
Chloromethane	ND	2.0	0.52	µg/L	1		SW-846 8260D	8/11/22	8/11/22 16:30	EEH
2-Chlorotoluene	ND	1.0	0.11	µg/L	1		SW-846 8260D	8/11/22	8/11/22 16:30	EEH
4-Chlorotoluene	ND	1.0	0.12	µg/L	1		SW-846 8260D	8/11/22	8/11/22 16:30	EEH
1,2-Dibromo-3-chloropropane (DBCP)	ND	5.0	0.80	µg/L	1	V-05	SW-846 8260D	8/11/22	8/11/22 16:30	EEH
1,2-Dibromoethane (EDB)	ND	0.50	0.17	µg/L	1		SW-846 8260D	8/11/22	8/11/22 16:30	EEH
Dibromomethane	ND	1.0	0.35	µg/L	1		SW-846 8260D	8/11/22	8/11/22 16:30	EEH
1,2-Dichlorobenzene	ND	1.0	0.12	µg/L	1		SW-846 8260D	8/11/22	8/11/22 16:30	EEH
1,3-Dichlorobenzene	ND	1.0	0.12	µg/L	1		SW-846 8260D	8/11/22	8/11/22 16:30	EEH
1,4-Dichlorobenzene	ND	1.0	0.13	µg/L	1		SW-846 8260D	8/11/22	8/11/22 16:30	EEH
trans-1,4-Dichloro-2-butene	ND	2.0	1.6	µg/L	1		SW-846 8260D	8/11/22	8/11/22 16:30	EEH
Dichlorodifluoromethane (Freon 12)	ND	2.0	0.19	µg/L	1		SW-846 8260D	8/11/22	8/11/22 16:30	EEH
1,1-Dichloroethane	ND	1.0	0.14	µg/L	1		SW-846 8260D	8/11/22	8/11/22 16:30	EEH
1,2-Dichloroethane	ND	1.0	0.31	µg/L	1		SW-846 8260D	8/11/22	8/11/22 16:30	EEH
1,1-Dichloroethylene	ND	1.0	0.14	µg/L	1		SW-846 8260D	8/11/22	8/11/22 16:30	EEH
cis-1,2-Dichloroethylene	ND	1.0	0.15	µg/L	1		SW-846 8260D	8/11/22	8/11/22 16:30	EEH
trans-1,2-Dichloroethylene	ND	1.0	0.17	µg/L	1		SW-846 8260D	8/11/22	8/11/22 16:30	EEH
1,2-Dichloropropane	ND	1.0	0.18	µg/L	1		SW-846 8260D	8/11/22	8/11/22 16:30	EEH
1,3-Dichloropropane	ND	0.50	0.13	µg/L	1		SW-846 8260D	8/11/22	8/11/22 16:30	EEH
2,2-Dichloropropane	ND	1.0	0.33	µg/L	1		SW-846 8260D	8/11/22	8/11/22 16:30	EEH
1,1-Dichloropropene	ND	2.0	0.15	µg/L	1		SW-846 8260D	8/11/22	8/11/22 16:30	EEH
cis-1,3-Dichloropropene	ND	0.50	0.16	µg/L	1		SW-846 8260D	8/11/22	8/11/22 16:30	EEH
trans-1,3-Dichloropropene	ND	0.50	0.17	µg/L	1		SW-846 8260D	8/11/22	8/11/22 16:30	EEH
Diethyl Ether	ND	2.0	0.18	µg/L	1		SW-846 8260D	8/11/22	8/11/22 16:30	EEH

DRAFT

con-test® A Pace Analytical® Laboratory

39 Spruce Street * East Longmeadow, MA 01028 * FAX 413/525-6405 * TEL. 413/525-2332

Project Location: Elton Street & Lindwood Street, B Sample Description: Work Order: 22H0564

Date Received: 8/10/2022

Field Sample #: HRP-MW-20I_8.9.22 Sampled: 8/9/2022 13:42

Sample ID: 22H0564-09

Sample Matrix: Ground Water

Volatile Organic Compounds by GC/MS

Analyte	Results	RL	DL	Units	Dilution	Flag/Qual	Method	Date Prepared	Date/Time Analyzed	Analyst
Diisopropyl Ether (DIPE)	ND	0.50	0.13	µg/L	1		SW-846 8260D	8/11/22	8/11/22 16:30	EEH
1,4-Dioxane	ND	50	21	µg/L	1		SW-846 8260D	8/11/22	8/11/22 16:30	EEH
Ethylbenzene	ND	1.0	0.21	µg/L	1		SW-846 8260D	8/11/22	8/11/22 16:30	EEH
Hexachlorobutadiene	ND	0.60	0.46	µg/L	1		SW-846 8260D	8/11/22	8/11/22 16:30	EEH
2-Hexanone (MBK)	ND	10	1.1	µg/L	1		SW-846 8260D	8/11/22	8/11/22 16:30	EEH
Isopropylbenzene (Cumene)	ND	1.0	0.11	µg/L	1		SW-846 8260D	8/11/22	8/11/22 16:30	EEH
p-Isopropyltoluene (p-Cymene)	ND	1.0	0.097	µg/L	1		SW-846 8260D	8/11/22	8/11/22 16:30	EEH
Methyl Acetate	ND	1.0	0.45	µg/L	1		SW-846 8260D	8/11/22	8/11/22 16:30	EEH
Methyl tert-Butyl Ether (MTBE)	ND	1.0	0.17	µg/L	1		SW-846 8260D	8/11/22	8/11/22 16:30	EEH
Methyl Cyclohexane	ND	1.0	0.24	µg/L	1		SW-846 8260D	8/11/22	8/11/22 16:30	EEH
Methylene Chloride	ND	5.0	0.23	µg/L	1		SW-846 8260D	8/11/22	8/11/22 16:30	EEH
4-Methyl-2-pentanone (MIBK)	ND	10	1.3	µg/L	1		SW-846 8260D	8/11/22	8/11/22 16:30	EEH
Naphthalene	ND	2.0	0.24	µg/L	1		SW-846 8260D	8/11/22	8/11/22 16:30	EEH
n-Propylbenzene	ND	1.0	0.086	µg/L	1		SW-846 8260D	8/11/22	8/11/22 16:30	EEH
Styrene	ND	1.0	0.11	µg/L	1		SW-846 8260D	8/11/22	8/11/22 16:30	EEH
1,1,1,2-Tetrachloroethane	ND	1.0	0.18	µg/L	1		SW-846 8260D	8/11/22	8/11/22 16:30	EEH
1,1,2,2-Tetrachloroethane	ND	0.50	0.13	µg/L	1		SW-846 8260D	8/11/22	8/11/22 16:30	EEH
Tetrachloroethylene	15	1.0	0.19	µg/L	1		SW-846 8260D	8/11/22	8/11/22 16:30	EEH
Tetrahydrofuran	ND	10	0.49	µg/L	1		SW-846 8260D	8/11/22	8/11/22 16:30	EEH
Toluene	ND	1.0	0.22	µg/L	1		SW-846 8260D	8/11/22	8/11/22 16:30	EEH
1,2,3-Trichlorobenzene	ND	5.0	0.30	µg/L	1		SW-846 8260D	8/11/22	8/11/22 16:30	EEH
1,2,4-Trichlorobenzene	ND	1.0	0.25	µg/L	1		SW-846 8260D	8/11/22	8/11/22 16:30	EEH
1,3,5-Trichlorobenzene	ND	1.0	0.21	µg/L	1		SW-846 8260D	8/11/22	8/11/22 16:30	EEH
1,1,1-Trichloroethane	ND	1.0	0.17	µg/L	1		SW-846 8260D	8/11/22	8/11/22 16:30	EEH
1,1,2-Trichloroethane	ND	1.0	0.18	µg/L	1		SW-846 8260D	8/11/22	8/11/22 16:30	EEH
Trichloroethylene	1.1	1.0	0.19	µg/L	1		SW-846 8260D	8/11/22	8/11/22 16:30	EEH
Trichlorofluoromethane (Freon 11)	ND	2.0	0.18	µg/L	1		SW-846 8260D	8/11/22	8/11/22 16:30	EEH
1,2,3-Trichloropropane	ND	2.0	0.28	µg/L	1		SW-846 8260D	8/11/22	8/11/22 16:30	EEH
1,1,2-Trichloro-1,2,2-trifluoroethane (Freon 113)	ND	2.0	0.23	µg/L	1		SW-846 8260D	8/11/22	8/11/22 16:30	EEH
1,2,4-Trimethylbenzene	ND	1.0	0.20	µg/L	1		SW-846 8260D	8/11/22	8/11/22 16:30	EEH
1,3,5-Trimethylbenzene	ND	1.0	0.11	µg/L	1		SW-846 8260D	8/11/22	8/11/22 16:30	EEH
Vinyl Chloride	ND	2.0	0.21	µg/L	1		SW-846 8260D	8/11/22	8/11/22 16:30	EEH
m+p Xylene	ND	2.0	0.46	µg/L	1		SW-846 8260D	8/11/22	8/11/22 16:30	EEH
o-Xylene	ND	1.0	0.23	µg/L	1		SW-846 8260D	8/11/22	8/11/22 16:30	EEH

Surrogates	% Recovery	Recovery Limits	Flag/Qual	
1,2-Dichloroethane-d4	93.3	70-130		8/11/22 16:30
Toluene-d8	96.8	70-130		8/11/22 16:30
4-Bromofluorobenzene	100	70-130		8/11/22 16:30

DRAFT

con-test® A Pace Analytical® Laboratory

39 Spruce Street * East Longmeadow, MA 01028 * FAX 413/525-6405 * TEL. 413/525-2332

Project Location: Elton Street & Lindwood Street, B Sample Description: Work Order: 22H0564

Date Received: 8/10/2022

Field Sample #: HRP-MW-20S_8.9.22 Sampled: 8/9/2022 14:28

Sample ID: 22H0564-10

Sample Matrix: Ground Water

Sample Flags: RL-11

Volatile Organic Compounds by GC/MS

Analyte	Results	RL	DL	Units	Dilution	Flag/Qual	Method	Date Prepared	Date/Time Analyzed	Analyst
Acetone	ND	5000	200	µg/L	100		SW-846 8260D	8/11/22	8/12/22 18:27	EEH
Acrylonitrile	ND	500	55	µg/L	100	R-05	SW-846 8260D	8/11/22	8/12/22 18:27	EEH
tert-Amyl Methyl Ether (TAME)	ND	50	14	µg/L	100		SW-846 8260D	8/11/22	8/12/22 18:27	EEH
Benzene	ND	100	20	µg/L	100		SW-846 8260D	8/11/22	8/12/22 18:27	EEH
Bromobenzene	ND	100	15	µg/L	100		SW-846 8260D	8/11/22	8/12/22 18:27	EEH
Bromochloromethane	ND	100	31	µg/L	100		SW-846 8260D	8/11/22	8/12/22 18:27	EEH
Bromodichloromethane	ND	50	18	µg/L	100		SW-846 8260D	8/11/22	8/12/22 18:27	EEH
Bromoform	ND	200	38	µg/L	100		SW-846 8260D	8/11/22	8/12/22 18:27	EEH
Bromomethane	ND	200	150	µg/L	100		SW-846 8260D	8/11/22	8/12/22 18:27	EEH
2-Butanone (MEK)	ND	2000	160	µg/L	100		SW-846 8260D	8/11/22	8/12/22 18:27	EEH
tert-Butyl Alcohol (TBA)	ND	2000	470	µg/L	100		SW-846 8260D	8/11/22	8/12/22 18:27	EEH
n-Butylbenzene	ND	100	15	µg/L	100		SW-846 8260D	8/11/22	8/12/22 18:27	EEH
sec-Butylbenzene	ND	100	11	µg/L	100		SW-846 8260D	8/11/22	8/12/22 18:27	EEH
tert-Butylbenzene	ND	100	13	µg/L	100		SW-846 8260D	8/11/22	8/12/22 18:27	EEH
tert-Butyl Ethyl Ether (TBEE)	ND	50	15	µg/L	100		SW-846 8260D	8/11/22	8/12/22 18:27	EEH
Carbon Disulfide	ND	500	140	µg/L	100		SW-846 8260D	8/11/22	8/12/22 18:27	EEH
Carbon Tetrachloride	ND	500	16	µg/L	100		SW-846 8260D	8/11/22	8/12/22 18:27	EEH
Chlorobenzene	ND	100	11	µg/L	100		SW-846 8260D	8/11/22	8/12/22 18:27	EEH
Chlorodibromomethane	ND	50	22	µg/L	100		SW-846 8260D	8/11/22	8/12/22 18:27	EEH
Chloroethane	ND	200	32	µg/L	100		SW-846 8260D	8/11/22	8/12/22 18:27	EEH
Chloroform	29	200	17	µg/L	100	J	SW-846 8260D	8/11/22	8/12/22 18:27	EEH
Chloromethane	ND	200	52	µg/L	100		SW-846 8260D	8/11/22	8/12/22 18:27	EEH
2-Chlorotoluene	ND	100	11	µg/L	100		SW-846 8260D	8/11/22	8/12/22 18:27	EEH
4-Chlorotoluene	ND	100	12	µg/L	100		SW-846 8260D	8/11/22	8/12/22 18:27	EEH
1,2-Dibromo-3-chloropropane (DBCP)	ND	500	80	µg/L	100		SW-846 8260D	8/11/22	8/12/22 18:27	EEH
1,2-Dibromoethane (EDB)	ND	50	17	µg/L	100		SW-846 8260D	8/11/22	8/12/22 18:27	EEH
Dibromomethane	ND	100	35	µg/L	100		SW-846 8260D	8/11/22	8/12/22 18:27	EEH
1,2-Dichlorobenzene	ND	100	12	µg/L	100		SW-846 8260D	8/11/22	8/12/22 18:27	EEH
1,3-Dichlorobenzene	ND	100	12	µg/L	100		SW-846 8260D	8/11/22	8/12/22 18:27	EEH
1,4-Dichlorobenzene	ND	100	13	µg/L	100		SW-846 8260D	8/11/22	8/12/22 18:27	EEH
trans-1,4-Dichloro-2-butene	ND	200	160	µg/L	100		SW-846 8260D	8/11/22	8/12/22 18:27	EEH
Dichlorodifluoromethane (Freon 12)	ND	200	19	µg/L	100		SW-846 8260D	8/11/22	8/12/22 18:27	EEH
1,1-Dichloroethane	ND	100	14	µg/L	100		SW-846 8260D	8/11/22	8/12/22 18:27	EEH
1,2-Dichloroethane	ND	100	31	µg/L	100		SW-846 8260D	8/11/22	8/12/22 18:27	EEH
1,1-Dichloroethylene	ND	100	14	µg/L	100		SW-846 8260D	8/11/22	8/12/22 18:27	EEH
cis-1,2-Dichloroethylene	500	100	15	µg/L	100		SW-846 8260D	8/11/22	8/12/22 18:27	EEH
trans-1,2-Dichloroethylene	ND	100	17	µg/L	100		SW-846 8260D	8/11/22	8/12/22 18:27	EEH
1,2-Dichloropropane	ND	100	18	µg/L	100		SW-846 8260D	8/11/22	8/12/22 18:27	EEH
1,3-Dichloropropane	ND	50	13	µg/L	100		SW-846 8260D	8/11/22	8/12/22 18:27	EEH
2,2-Dichloropropane	ND	100	33	µg/L	100		SW-846 8260D	8/11/22	8/12/22 18:27	EEH
1,1-Dichloropropene	ND	200	15	µg/L	100		SW-846 8260D	8/11/22	8/12/22 18:27	EEH
cis-1,3-Dichloropropene	ND	50	16	µg/L	100		SW-846 8260D	8/11/22	8/12/22 18:27	EEH
trans-1,3-Dichloropropene	ND	50	17	µg/L	100		SW-846 8260D	8/11/22	8/12/22 18:27	EEH
Diethyl Ether	ND	200	18	µg/L	100		SW-846 8260D	8/11/22	8/12/22 18:27	EEH

DRAFT

con-test® A Pace Analytical® Laboratory

39 Spruce Street * East Longmeadow, MA 01028 * FAX 413/525-6405 * TEL. 413/525-2332

Project Location: Elton Street & Lindwood Street, B Sample Description: Work Order: 22H0564

Date Received: 8/10/2022

Field Sample #: HRP-MW-20S_8.9.22 Sampled: 8/9/2022 14:28

Sample ID: 22H0564-10

Sample Matrix: Ground Water

Sample Flags: RL-11

Volatile Organic Compounds by GC/MS

Analyte	Results	RL	DL	Units	Dilution	Flag/Qual	Method	Date Prepared	Date/Time Analyzed	Analyst
Diisopropyl Ether (DIPE)	ND	50	13	µg/L	100		SW-846 8260D	8/11/22	8/12/22 18:27	EEH
1,4-Dioxane	ND	5000	2100	µg/L	100		SW-846 8260D	8/11/22	8/12/22 18:27	EEH
Ethylbenzene	ND	100	21	µg/L	100		SW-846 8260D	8/11/22	8/12/22 18:27	EEH
Hexachlorobutadiene	ND	100	46	µg/L	100		SW-846 8260D	8/11/22	8/12/22 18:27	EEH
2-Hexanone (MBK)	ND	1000	110	µg/L	100		SW-846 8260D	8/11/22	8/12/22 18:27	EEH
Isopropylbenzene (Cumene)	ND	100	11	µg/L	100		SW-846 8260D	8/11/22	8/12/22 18:27	EEH
p-Isopropyltoluene (p-Cymene)	ND	100	9.7	µg/L	100		SW-846 8260D	8/11/22	8/12/22 18:27	EEH
Methyl Acetate	ND	100	45	µg/L	100		SW-846 8260D	8/11/22	8/12/22 18:27	EEH
Methyl tert-Butyl Ether (MTBE)	ND	100	17	µg/L	100		SW-846 8260D	8/11/22	8/12/22 18:27	EEH
Methyl Cyclohexane	ND	100	24	µg/L	100		SW-846 8260D	8/11/22	8/12/22 18:27	EEH
Methylene Chloride	ND	500	23	µg/L	100		SW-846 8260D	8/11/22	8/12/22 18:27	EEH
4-Methyl-2-pentanone (MIBK)	ND	1000	130	µg/L	100		SW-846 8260D	8/11/22	8/12/22 18:27	EEH
Naphthalene	ND	200	24	µg/L	100		SW-846 8260D	8/11/22	8/12/22 18:27	EEH
n-Propylbenzene	ND	100	8.6	µg/L	100		SW-846 8260D	8/11/22	8/12/22 18:27	EEH
Styrene	ND	100	11	µg/L	100		SW-846 8260D	8/11/22	8/12/22 18:27	EEH
1,1,1,2-Tetrachloroethane	ND	100	18	µg/L	100		SW-846 8260D	8/11/22	8/12/22 18:27	EEH
1,1,2,2-Tetrachloroethane	ND	50	13	µg/L	100		SW-846 8260D	8/11/22	8/12/22 18:27	EEH
Tetrachloroethylene	110	100	19	µg/L	100		SW-846 8260D	8/11/22	8/12/22 18:27	EEH
Tetrahydrofuran	ND	1000	49	µg/L	100		SW-846 8260D	8/11/22	8/12/22 18:27	EEH
Toluene	ND	100	22	µg/L	100		SW-846 8260D	8/11/22	8/12/22 18:27	EEH
1,2,3-Trichlorobenzene	ND	500	30	µg/L	100		SW-846 8260D	8/11/22	8/12/22 18:27	EEH
1,2,4-Trichlorobenzene	ND	100	25	µg/L	100		SW-846 8260D	8/11/22	8/12/22 18:27	EEH
1,3,5-Trichlorobenzene	ND	100	21	µg/L	100		SW-846 8260D	8/11/22	8/12/22 18:27	EEH
1,1,1-Trichloroethane	ND	100	17	µg/L	100		SW-846 8260D	8/11/22	8/12/22 18:27	EEH
1,1,2-Trichloroethane	ND	100	18	µg/L	100		SW-846 8260D	8/11/22	8/12/22 18:27	EEH
Trichloroethylene	4900	100	19	µg/L	100		SW-846 8260D	8/11/22	8/12/22 18:27	EEH
Trichlorofluoromethane (Freon 11)	ND	200	18	µg/L	100		SW-846 8260D	8/11/22	8/12/22 18:27	EEH
1,2,3-Trichloropropane	ND	200	28	µg/L	100		SW-846 8260D	8/11/22	8/12/22 18:27	EEH
1,1,2-Trichloro-1,2,2-trifluoroethane (Freon 113)	ND	200	23	µg/L	100		SW-846 8260D	8/11/22	8/12/22 18:27	EEH
1,2,4-Trimethylbenzene	ND	100	20	µg/L	100		SW-846 8260D	8/11/22	8/12/22 18:27	EEH
1,3,5-Trimethylbenzene	ND	100	11	µg/L	100		SW-846 8260D	8/11/22	8/12/22 18:27	EEH
Vinyl Chloride	ND	200	21	µg/L	100		SW-846 8260D	8/11/22	8/12/22 18:27	EEH
m+p Xylene	ND	200	46	µg/L	100		SW-846 8260D	8/11/22	8/12/22 18:27	EEH
o-Xylene	ND	100	23	µg/L	100		SW-846 8260D	8/11/22	8/12/22 18:27	EEH

Surrogates	% Recovery	Recovery Limits	Flag/Qual	
1,2-Dichloroethane-d4	93.7	70-130		8/12/22 18:27
Toluene-d8	97.3	70-130		8/12/22 18:27
4-Bromofluorobenzene	100	70-130		8/12/22 18:27

DRAFT

con-test®
A Pace Analytical® Laboratory

39 Spruce Street * East Longmeadow, MA 01028 * FAX 413/525-6405 * TEL. 413/525-2332

Project Location: Elton Street & Lindwood Street, B Sample Description: Work Order: 22H0564

Date Received: 8/10/2022

Field Sample #: Field Blank_8.9.22 Sampled: 8/9/2022 13:30

Sample ID: 22H0564-11

Sample Matrix: Ground Water

Volatile Organic Compounds by GC/MS

Analyte	Results	RL	DL	Units	Dilution	Flag/Qual	Method	Date Prepared	Date/Time Analyzed	Analyst
Acetone	ND	50	2.0	µg/L	1		SW-846 8260D	8/11/22	8/11/22 12:24	EEH
Acrylonitrile	ND	5.0	0.55	µg/L	1		SW-846 8260D	8/11/22	8/11/22 12:24	EEH
tert-Amyl Methyl Ether (TAME)	ND	0.50	0.14	µg/L	1		SW-846 8260D	8/11/22	8/11/22 12:24	EEH
Benzene	ND	1.0	0.20	µg/L	1		SW-846 8260D	8/11/22	8/11/22 12:24	EEH
Bromobenzene	ND	1.0	0.15	µg/L	1		SW-846 8260D	8/11/22	8/11/22 12:24	EEH
Bromochloromethane	ND	1.0	0.31	µg/L	1		SW-846 8260D	8/11/22	8/11/22 12:24	EEH
Bromodichloromethane	ND	0.50	0.18	µg/L	1		SW-846 8260D	8/11/22	8/11/22 12:24	EEH
Bromoform	ND	2.0	0.38	µg/L	1		SW-846 8260D	8/11/22	8/11/22 12:24	EEH
Bromomethane	ND	2.0	1.5	µg/L	1		SW-846 8260D	8/11/22	8/11/22 12:24	EEH
2-Butanone (MEK)	ND	20	1.6	µg/L	1		SW-846 8260D	8/11/22	8/11/22 12:24	EEH
tert-Butyl Alcohol (TBA)	ND	20	4.7	µg/L	1	V-05	SW-846 8260D	8/11/22	8/11/22 12:24	EEH
n-Butylbenzene	ND	1.0	0.15	µg/L	1		SW-846 8260D	8/11/22	8/11/22 12:24	EEH
sec-Butylbenzene	ND	1.0	0.11	µg/L	1		SW-846 8260D	8/11/22	8/11/22 12:24	EEH
tert-Butylbenzene	ND	1.0	0.13	µg/L	1		SW-846 8260D	8/11/22	8/11/22 12:24	EEH
tert-Butyl Ethyl Ether (TBEE)	ND	0.50	0.15	µg/L	1		SW-846 8260D	8/11/22	8/11/22 12:24	EEH
Carbon Disulfide	ND	5.0	1.4	µg/L	1		SW-846 8260D	8/11/22	8/11/22 12:24	EEH
Carbon Tetrachloride	ND	5.0	0.16	µg/L	1		SW-846 8260D	8/11/22	8/11/22 12:24	EEH
Chlorobenzene	ND	1.0	0.11	µg/L	1		SW-846 8260D	8/11/22	8/11/22 12:24	EEH
Chlorodibromomethane	ND	0.50	0.22	µg/L	1		SW-846 8260D	8/11/22	8/11/22 12:24	EEH
Chloroethane	ND	2.0	0.32	µg/L	1		SW-846 8260D	8/11/22	8/11/22 12:24	EEH
Chloroform	ND	2.0	0.17	µg/L	1		SW-846 8260D	8/11/22	8/11/22 12:24	EEH
Chloromethane	ND	2.0	0.52	µg/L	1		SW-846 8260D	8/11/22	8/11/22 12:24	EEH
2-Chlorotoluene	ND	1.0	0.11	µg/L	1		SW-846 8260D	8/11/22	8/11/22 12:24	EEH
4-Chlorotoluene	ND	1.0	0.12	µg/L	1		SW-846 8260D	8/11/22	8/11/22 12:24	EEH
1,2-Dibromo-3-chloropropane (DBCP)	ND	5.0	0.80	µg/L	1	V-05	SW-846 8260D	8/11/22	8/11/22 12:24	EEH
1,2-Dibromoethane (EDB)	ND	0.50	0.17	µg/L	1		SW-846 8260D	8/11/22	8/11/22 12:24	EEH
Dibromomethane	ND	1.0	0.35	µg/L	1		SW-846 8260D	8/11/22	8/11/22 12:24	EEH
1,2-Dichlorobenzene	ND	1.0	0.12	µg/L	1		SW-846 8260D	8/11/22	8/11/22 12:24	EEH
1,3-Dichlorobenzene	ND	1.0	0.12	µg/L	1		SW-846 8260D	8/11/22	8/11/22 12:24	EEH
1,4-Dichlorobenzene	ND	1.0	0.13	µg/L	1		SW-846 8260D	8/11/22	8/11/22 12:24	EEH
trans-1,4-Dichloro-2-butene	ND	2.0	1.6	µg/L	1		SW-846 8260D	8/11/22	8/11/22 12:24	EEH
Dichlorodifluoromethane (Freon 12)	ND	2.0	0.19	µg/L	1		SW-846 8260D	8/11/22	8/11/22 12:24	EEH
1,1-Dichloroethane	ND	1.0	0.14	µg/L	1		SW-846 8260D	8/11/22	8/11/22 12:24	EEH
1,2-Dichloroethane	ND	1.0	0.31	µg/L	1		SW-846 8260D	8/11/22	8/11/22 12:24	EEH
1,1-Dichloroethylene	ND	1.0	0.14	µg/L	1		SW-846 8260D	8/11/22	8/11/22 12:24	EEH
cis-1,2-Dichloroethylene	ND	1.0	0.15	µg/L	1		SW-846 8260D	8/11/22	8/11/22 12:24	EEH
trans-1,2-Dichloroethylene	ND	1.0	0.17	µg/L	1		SW-846 8260D	8/11/22	8/11/22 12:24	EEH
1,2-Dichloropropane	ND	1.0	0.18	µg/L	1		SW-846 8260D	8/11/22	8/11/22 12:24	EEH
1,3-Dichloropropane	ND	0.50	0.13	µg/L	1		SW-846 8260D	8/11/22	8/11/22 12:24	EEH
2,2-Dichloropropane	ND	1.0	0.33	µg/L	1		SW-846 8260D	8/11/22	8/11/22 12:24	EEH
1,1-Dichloropropene	ND	2.0	0.15	µg/L	1		SW-846 8260D	8/11/22	8/11/22 12:24	EEH
cis-1,3-Dichloropropene	ND	0.50	0.16	µg/L	1		SW-846 8260D	8/11/22	8/11/22 12:24	EEH
trans-1,3-Dichloropropene	ND	0.50	0.17	µg/L	1		SW-846 8260D	8/11/22	8/11/22 12:24	EEH
Diethyl Ether	ND	2.0	0.18	µg/L	1		SW-846 8260D	8/11/22	8/11/22 12:24	EEH

DRAFT

con-test® A Pace Analytical® Laboratory

39 Spruce Street * East Longmeadow, MA 01028 * FAX 413/525-6405 * TEL. 413/525-2332

Project Location: Elton Street & Lindwood Street, B Sample Description: Work Order: 22H0564

Date Received: 8/10/2022

Field Sample #: Field Blank_8.9.22 Sampled: 8/9/2022 13:30

Sample ID: 22H0564-11

Sample Matrix: Ground Water

Volatile Organic Compounds by GC/MS

Analyte	Results	RL	DL	Units	Dilution	Flag/Qual	Method	Date Prepared	Date/Time Analyzed	Analyst
Diisopropyl Ether (DIPE)	ND	0.50	0.13	µg/L	1		SW-846 8260D	8/11/22	8/11/22 12:24	EEH
1,4-Dioxane	ND	50	21	µg/L	1		SW-846 8260D	8/11/22	8/11/22 12:24	EEH
Ethylbenzene	ND	1.0	0.21	µg/L	1		SW-846 8260D	8/11/22	8/11/22 12:24	EEH
Hexachlorobutadiene	ND	0.60	0.46	µg/L	1		SW-846 8260D	8/11/22	8/11/22 12:24	EEH
2-Hexanone (MBK)	ND	10	1.1	µg/L	1		SW-846 8260D	8/11/22	8/11/22 12:24	EEH
Isopropylbenzene (Cumene)	ND	1.0	0.11	µg/L	1		SW-846 8260D	8/11/22	8/11/22 12:24	EEH
p-Isopropyltoluene (p-Cymene)	ND	1.0	0.097	µg/L	1		SW-846 8260D	8/11/22	8/11/22 12:24	EEH
Methyl Acetate	ND	1.0	0.45	µg/L	1		SW-846 8260D	8/11/22	8/11/22 12:24	EEH
Methyl tert-Butyl Ether (MTBE)	ND	1.0	0.17	µg/L	1		SW-846 8260D	8/11/22	8/11/22 12:24	EEH
Methyl Cyclohexane	ND	1.0	0.24	µg/L	1		SW-846 8260D	8/11/22	8/11/22 12:24	EEH
Methylene Chloride	ND	5.0	0.23	µg/L	1		SW-846 8260D	8/11/22	8/11/22 12:24	EEH
4-Methyl-2-pentanone (MIBK)	ND	10	1.3	µg/L	1		SW-846 8260D	8/11/22	8/11/22 12:24	EEH
Naphthalene	ND	2.0	0.24	µg/L	1		SW-846 8260D	8/11/22	8/11/22 12:24	EEH
n-Propylbenzene	ND	1.0	0.086	µg/L	1		SW-846 8260D	8/11/22	8/11/22 12:24	EEH
Styrene	ND	1.0	0.11	µg/L	1		SW-846 8260D	8/11/22	8/11/22 12:24	EEH
1,1,1,2-Tetrachloroethane	ND	1.0	0.18	µg/L	1		SW-846 8260D	8/11/22	8/11/22 12:24	EEH
1,1,2,2-Tetrachloroethane	ND	0.50	0.13	µg/L	1		SW-846 8260D	8/11/22	8/11/22 12:24	EEH
Tetrachloroethylene	ND	1.0	0.19	µg/L	1		SW-846 8260D	8/11/22	8/11/22 12:24	EEH
Tetrahydrofuran	ND	10	0.49	µg/L	1		SW-846 8260D	8/11/22	8/11/22 12:24	EEH
Toluene	ND	1.0	0.22	µg/L	1		SW-846 8260D	8/11/22	8/11/22 12:24	EEH
1,2,3-Trichlorobenzene	ND	5.0	0.30	µg/L	1		SW-846 8260D	8/11/22	8/11/22 12:24	EEH
1,2,4-Trichlorobenzene	ND	1.0	0.25	µg/L	1		SW-846 8260D	8/11/22	8/11/22 12:24	EEH
1,3,5-Trichlorobenzene	ND	1.0	0.21	µg/L	1		SW-846 8260D	8/11/22	8/11/22 12:24	EEH
1,1,1-Trichloroethane	ND	1.0	0.17	µg/L	1		SW-846 8260D	8/11/22	8/11/22 12:24	EEH
1,1,2-Trichloroethane	ND	1.0	0.18	µg/L	1		SW-846 8260D	8/11/22	8/11/22 12:24	EEH
Trichloroethylene	ND	1.0	0.19	µg/L	1		SW-846 8260D	8/11/22	8/11/22 12:24	EEH
Trichlorofluoromethane (Freon 11)	ND	2.0	0.18	µg/L	1		SW-846 8260D	8/11/22	8/11/22 12:24	EEH
1,2,3-Trichloropropane	ND	2.0	0.28	µg/L	1		SW-846 8260D	8/11/22	8/11/22 12:24	EEH
1,1,2-Trichloro-1,2,2-trifluoroethane (Freon 113)	ND	2.0	0.23	µg/L	1		SW-846 8260D	8/11/22	8/11/22 12:24	EEH
1,2,4-Trimethylbenzene	ND	1.0	0.20	µg/L	1		SW-846 8260D	8/11/22	8/11/22 12:24	EEH
1,3,5-Trimethylbenzene	ND	1.0	0.11	µg/L	1		SW-846 8260D	8/11/22	8/11/22 12:24	EEH
Vinyl Chloride	ND	2.0	0.21	µg/L	1		SW-846 8260D	8/11/22	8/11/22 12:24	EEH
m+p Xylene	ND	2.0	0.46	µg/L	1		SW-846 8260D	8/11/22	8/11/22 12:24	EEH
o-Xylene	ND	1.0	0.23	µg/L	1		SW-846 8260D	8/11/22	8/11/22 12:24	EEH

Surrogates	% Recovery	Recovery Limits	Flag/Qual	
1,2-Dichloroethane-d4	93.9	70-130		8/11/22 12:24
Toluene-d8	99.1	70-130		8/11/22 12:24
4-Bromofluorobenzene	101	70-130		8/11/22 12:24

DRAFT

con-test®
A Pace Analytical® Laboratory

39 Spruce Street * East Longmeadow, MA 01028 * FAX 413/525-6405 * TEL. 413/525-2332

Project Location: Elton Street & Lindwood Street, B Sample Description: Work Order: 22H0564

Date Received: 8/10/2022

Field Sample #: DUP-1_8.9.22 Sampled: 8/9/2022 00:00

Sample ID: 22H0564-12

Sample Matrix: Ground Water

Sample Flags: RL-11

Volatile Organic Compounds by GC/MS

Analyte	Results	RL	DL	Units	Dilution	Flag/Qual	Method	Date Prepared	Date/Time Analyzed	Analyst
Acetone	ND	25000	1000	µg/L	500		SW-846 8260D	8/11/22	8/11/22 18:19	EEH
Acrylonitrile	ND	2500	270	µg/L	500		SW-846 8260D	8/11/22	8/11/22 18:19	EEH
tert-Amyl Methyl Ether (TAME)	ND	250	71	µg/L	500		SW-846 8260D	8/11/22	8/11/22 18:19	EEH
Benzene	100	500	100	µg/L	500	J	SW-846 8260D	8/11/22	8/11/22 18:19	EEH
Bromobenzene	ND	500	75	µg/L	500		SW-846 8260D	8/11/22	8/11/22 18:19	EEH
Bromochloromethane	ND	500	150	µg/L	500		SW-846 8260D	8/11/22	8/11/22 18:19	EEH
Bromodichloromethane	ND	250	90	µg/L	500		SW-846 8260D	8/11/22	8/11/22 18:19	EEH
Bromoform	ND	1000	190	µg/L	500		SW-846 8260D	8/11/22	8/11/22 18:19	EEH
Bromomethane	ND	1000	770	µg/L	500		SW-846 8260D	8/11/22	8/11/22 18:19	EEH
2-Butanone (MEK)	ND	10000	810	µg/L	500		SW-846 8260D	8/11/22	8/11/22 18:19	EEH
tert-Butyl Alcohol (TBA)	ND	10000	2300	µg/L	500	V-05	SW-846 8260D	8/11/22	8/11/22 18:19	EEH
n-Butylbenzene	ND	500	76	µg/L	500		SW-846 8260D	8/11/22	8/11/22 18:19	EEH
sec-Butylbenzene	ND	500	55	µg/L	500		SW-846 8260D	8/11/22	8/11/22 18:19	EEH
tert-Butylbenzene	ND	500	64	µg/L	500		SW-846 8260D	8/11/22	8/11/22 18:19	EEH
tert-Butyl Ethyl Ether (TBEE)	ND	250	74	µg/L	500		SW-846 8260D	8/11/22	8/11/22 18:19	EEH
Carbon Disulfide	ND	2500	720	µg/L	500		SW-846 8260D	8/11/22	8/11/22 18:19	EEH
Carbon Tetrachloride	ND	2500	82	µg/L	500		SW-846 8260D	8/11/22	8/11/22 18:19	EEH
Chlorobenzene	ND	500	53	µg/L	500		SW-846 8260D	8/11/22	8/11/22 18:19	EEH
Chlorodibromomethane	ND	250	110	µg/L	500		SW-846 8260D	8/11/22	8/11/22 18:19	EEH
Chloroethane	ND	1000	160	µg/L	500		SW-846 8260D	8/11/22	8/11/22 18:19	EEH
Chloroform	ND	1000	84	µg/L	500		SW-846 8260D	8/11/22	8/11/22 18:19	EEH
Chloromethane	ND	1000	260	µg/L	500		SW-846 8260D	8/11/22	8/11/22 18:19	EEH
2-Chlorotoluene	ND	500	57	µg/L	500		SW-846 8260D	8/11/22	8/11/22 18:19	EEH
4-Chlorotoluene	ND	500	59	µg/L	500		SW-846 8260D	8/11/22	8/11/22 18:19	EEH
1,2-Dibromo-3-chloropropane (DBCP)	ND	2500	400	µg/L	500	V-05	SW-846 8260D	8/11/22	8/11/22 18:19	EEH
1,2-Dibromoethane (EDB)	ND	250	85	µg/L	500		SW-846 8260D	8/11/22	8/11/22 18:19	EEH
Dibromomethane	ND	500	180	µg/L	500		SW-846 8260D	8/11/22	8/11/22 18:19	EEH
1,2-Dichlorobenzene	ND	500	61	µg/L	500		SW-846 8260D	8/11/22	8/11/22 18:19	EEH
1,3-Dichlorobenzene	ND	500	59	µg/L	500		SW-846 8260D	8/11/22	8/11/22 18:19	EEH
1,4-Dichlorobenzene	ND	500	65	µg/L	500		SW-846 8260D	8/11/22	8/11/22 18:19	EEH
trans-1,4-Dichloro-2-butene	ND	1000	810	µg/L	500		SW-846 8260D	8/11/22	8/11/22 18:19	EEH
Dichlorodifluoromethane (Freon 12)	ND	1000	96	µg/L	500		SW-846 8260D	8/11/22	8/11/22 18:19	EEH
1,1-Dichloroethane	ND	500	71	µg/L	500		SW-846 8260D	8/11/22	8/11/22 18:19	EEH
1,2-Dichloroethane	ND	500	150	µg/L	500		SW-846 8260D	8/11/22	8/11/22 18:19	EEH
1,1-Dichloroethylene	180	500	71	µg/L	500	J	SW-846 8260D	8/11/22	8/11/22 18:19	EEH
cis-1,2-Dichloroethylene	48000	500	73	µg/L	500		SW-846 8260D	8/11/22	8/11/22 18:19	EEH
trans-1,2-Dichloroethylene	ND	500	84	µg/L	500		SW-846 8260D	8/11/22	8/11/22 18:19	EEH
1,2-Dichloropropane	ND	500	91	µg/L	500		SW-846 8260D	8/11/22	8/11/22 18:19	EEH
1,3-Dichloropropane	ND	250	65	µg/L	500		SW-846 8260D	8/11/22	8/11/22 18:19	EEH
2,2-Dichloropropane	ND	500	160	µg/L	500		SW-846 8260D	8/11/22	8/11/22 18:19	EEH
1,1-Dichloropropene	ND	1000	75	µg/L	500		SW-846 8260D	8/11/22	8/11/22 18:19	EEH
cis-1,3-Dichloropropene	ND	250	79	µg/L	500		SW-846 8260D	8/11/22	8/11/22 18:19	EEH
trans-1,3-Dichloropropene	ND	250	84	µg/L	500		SW-846 8260D	8/11/22	8/11/22 18:19	EEH
Diethyl Ether	ND	1000	91	µg/L	500		SW-846 8260D	8/11/22	8/11/22 18:19	EEH

DRAFT

con-test® A Pace Analytical® Laboratory

39 Spruce Street * East Longmeadow, MA 01028 * FAX 413/525-6405 * TEL. 413/525-2332

Project Location: Elton Street & Lindwood Street, B Sample Description: Work Order: 22H0564

Date Received: 8/10/2022

Field Sample #: DUP-1_8.9.22 Sampled: 8/9/2022 00:00

Sample ID: 22H0564-12

Sample Matrix: Ground Water

Sample Flags: RL-11

Volatile Organic Compounds by GC/MS

Analyte	Results	RL	DL	Units	Dilution	Flag/Qual	Method	Date Prepared	Date/Time Analyzed	Analyst
Diisopropyl Ether (DIPE)	ND	250	64	µg/L	500		SW-846 8260D	8/11/22	8/11/22 18:19	EEH
1,4-Dioxane	ND	25000	10000	µg/L	500		SW-846 8260D	8/11/22	8/11/22 18:19	EEH
Ethylbenzene	ND	500	110	µg/L	500		SW-846 8260D	8/11/22	8/11/22 18:19	EEH
Hexachlorobutadiene	ND	300	230	µg/L	500		SW-846 8260D	8/11/22	8/11/22 18:19	EEH
2-Hexanone (MBK)	ND	5000	560	µg/L	500		SW-846 8260D	8/11/22	8/11/22 18:19	EEH
Isopropylbenzene (Cumene)	ND	500	54	µg/L	500		SW-846 8260D	8/11/22	8/11/22 18:19	EEH
p-Isopropyltoluene (p-Cymene)	ND	500	49	µg/L	500		SW-846 8260D	8/11/22	8/11/22 18:19	EEH
Methyl Acetate	ND	500	230	µg/L	500		SW-846 8260D	8/11/22	8/11/22 18:19	EEH
Methyl tert-Butyl Ether (MTBE)	ND	500	86	µg/L	500		SW-846 8260D	8/11/22	8/11/22 18:19	EEH
Methyl Cyclohexane	ND	500	120	µg/L	500		SW-846 8260D	8/11/22	8/11/22 18:19	EEH
Methylene Chloride	ND	2500	120	µg/L	500		SW-846 8260D	8/11/22	8/11/22 18:19	EEH
4-Methyl-2-pentanone (MIBK)	ND	5000	640	µg/L	500		SW-846 8260D	8/11/22	8/11/22 18:19	EEH
Naphthalene	ND	1000	120	µg/L	500		SW-846 8260D	8/11/22	8/11/22 18:19	EEH
n-Propylbenzene	ND	500	43	µg/L	500		SW-846 8260D	8/11/22	8/11/22 18:19	EEH
Styrene	ND	500	53	µg/L	500		SW-846 8260D	8/11/22	8/11/22 18:19	EEH
1,1,1,2-Tetrachloroethane	ND	500	89	µg/L	500		SW-846 8260D	8/11/22	8/11/22 18:19	EEH
1,1,2,2-Tetrachloroethane	ND	250	63	µg/L	500		SW-846 8260D	8/11/22	8/11/22 18:19	EEH
Tetrachloroethylene	1600	500	94	µg/L	500		SW-846 8260D	8/11/22	8/11/22 18:19	EEH
Tetrahydrofuran	ND	5000	250	µg/L	500		SW-846 8260D	8/11/22	8/11/22 18:19	EEH
Toluene	ND	500	110	µg/L	500		SW-846 8260D	8/11/22	8/11/22 18:19	EEH
1,2,3-Trichlorobenzene	ND	2500	150	µg/L	500		SW-846 8260D	8/11/22	8/11/22 18:19	EEH
1,2,4-Trichlorobenzene	ND	500	120	µg/L	500		SW-846 8260D	8/11/22	8/11/22 18:19	EEH
1,3,5-Trichlorobenzene	ND	500	110	µg/L	500		SW-846 8260D	8/11/22	8/11/22 18:19	EEH
1,1,1-Trichloroethane	ND	500	84	µg/L	500		SW-846 8260D	8/11/22	8/11/22 18:19	EEH
1,1,2-Trichloroethane	ND	500	91	µg/L	500		SW-846 8260D	8/11/22	8/11/22 18:19	EEH
Trichloroethylene	62000	500	95	µg/L	500		SW-846 8260D	8/11/22	8/11/22 18:19	EEH
Trichlorofluoromethane (Freon 11)	110	1000	88	µg/L	500	J	SW-846 8260D	8/11/22	8/11/22 18:19	EEH
1,2,3-Trichloropropane	ND	1000	140	µg/L	500		SW-846 8260D	8/11/22	8/11/22 18:19	EEH
1,1,2-Trichloro-1,2,2-trifluoroethane (Freon 113)	ND	1000	110	µg/L	500		SW-846 8260D	8/11/22	8/11/22 18:19	EEH
1,2,4-Trimethylbenzene	ND	500	99	µg/L	500		SW-846 8260D	8/11/22	8/11/22 18:19	EEH
1,3,5-Trimethylbenzene	ND	500	57	µg/L	500		SW-846 8260D	8/11/22	8/11/22 18:19	EEH
Vinyl Chloride	ND	1000	100	µg/L	500		SW-846 8260D	8/11/22	8/11/22 18:19	EEH
m+p Xylene	ND	1000	230	µg/L	500		SW-846 8260D	8/11/22	8/11/22 18:19	EEH
o-Xylene	ND	500	110	µg/L	500		SW-846 8260D	8/11/22	8/11/22 18:19	EEH

Surrogates	% Recovery	Recovery Limits	Flag/Qual	
1,2-Dichloroethane-d4	92.5	70-130		8/11/22 18:19
Toluene-d8	98.0	70-130		8/11/22 18:19
4-Bromofluorobenzene	102	70-130		8/11/22 18:19

DRAFT

con-test® A Pace Analytical® Laboratory

39 Spruce Street * East Longmeadow, MA 01028 * FAX 413/525-6405 * TEL. 413/525-2332

QUALITY CONTROL

Volatile Organic Compounds by GC/MS - Quality Control

Analyte	Result	Reporting Limit	Units	Spike Level	Source Result	%REC	%REC Limits	RPD	RPD Limit	Notes
Batch B314930 - SW-846 5030B										
Blank (B314930-BLK1)				Prepared & Analyzed: 08/11/22						
Acetone	ND	50	µg/L							
Acrylonitrile	ND	5.0	µg/L							
tert-Amyl Methyl Ether (TAME)	ND	0.50	µg/L							
Benzene	ND	1.0	µg/L							
Bromobenzene	ND	1.0	µg/L							
Bromochloromethane	ND	1.0	µg/L							
Bromodichloromethane	ND	0.50	µg/L							
Bromoform	ND	1.0	µg/L							
Bromomethane	ND	2.0	µg/L							
2-Butanone (MEK)	ND	20	µg/L							
tert-Butyl Alcohol (TBA)	ND	20	µg/L							V-05
n-Butylbenzene	ND	1.0	µg/L							
sec-Butylbenzene	ND	1.0	µg/L							
tert-Butylbenzene	ND	1.0	µg/L							
tert-Butyl Ethyl Ether (TBEE)	ND	0.50	µg/L							
Carbon Disulfide	ND	5.0	µg/L							
Carbon Tetrachloride	ND	5.0	µg/L							
Chlorobenzene	ND	1.0	µg/L							
Chlorodibromomethane	ND	0.50	µg/L							
Chloroethane	ND	2.0	µg/L							
Chloroform	ND	2.0	µg/L							
Chloromethane	ND	2.0	µg/L							
2-Chlorotoluene	ND	1.0	µg/L							
4-Chlorotoluene	ND	1.0	µg/L							
1,2-Dibromo-3-chloropropane (DBCP)	ND	5.0	µg/L							V-05
1,2-Dibromoethane (EDB)	ND	0.50	µg/L							
Dibromomethane	ND	1.0	µg/L							
1,2-Dichlorobenzene	ND	1.0	µg/L							
1,3-Dichlorobenzene	ND	1.0	µg/L							
1,4-Dichlorobenzene	ND	1.0	µg/L							
trans-1,4-Dichloro-2-butene	ND	2.0	µg/L							
Dichlorodifluoromethane (Freon 12)	ND	2.0	µg/L							
1,1-Dichloroethane	ND	1.0	µg/L							
1,2-Dichloroethane	ND	1.0	µg/L							
1,1-Dichloroethylene	ND	1.0	µg/L							
cis-1,2-Dichloroethylene	ND	1.0	µg/L							
trans-1,2-Dichloroethylene	ND	1.0	µg/L							
1,2-Dichloropropane	ND	1.0	µg/L							
1,3-Dichloropropane	ND	0.50	µg/L							
2,2-Dichloropropane	ND	1.0	µg/L							
1,1-Dichloropropene	ND	2.0	µg/L							
cis-1,3-Dichloropropene	ND	0.50	µg/L							
trans-1,3-Dichloropropene	ND	0.50	µg/L							
Diethyl Ether	ND	2.0	µg/L							
Diisopropyl Ether (DIPE)	ND	0.50	µg/L							
1,4-Dioxane	ND	50	µg/L							
Ethylbenzene	ND	1.0	µg/L							
Hexachlorobutadiene	ND	0.60	µg/L							
2-Hexanone (MBK)	ND	10	µg/L							
Isopropylbenzene (Cumene)	ND	1.0	µg/L							
p-Isopropyltoluene (p-Cymene)	ND	1.0	µg/L							
Methyl Acetate	ND	1.0	µg/L							

DRAFT

con-test® A Pace Analytical® Laboratory

39 Spruce Street * East Longmeadow, MA 01028 * FAX 413/525-6405 * TEL. 413/525-2332

QUALITY CONTROL

Volatile Organic Compounds by GC/MS - Quality Control

Analyte	Result	Reporting Limit	Units	Spike Level	Source Result	%REC		%REC Limits	RPD	RPD Limit	Notes	
Batch B314930 - SW-846 5030B												
Blank (B314930-BLK1)				Prepared & Analyzed: 08/11/22								
Methyl tert-Butyl Ether (MTBE)	ND	1.0	µg/L									
Methyl Cyclohexane	ND	1.0	µg/L									
Methylene Chloride	ND	5.0	µg/L									
4-Methyl-2-pentanone (MIBK)	ND	10	µg/L									
Naphthalene	ND	2.0	µg/L									
n-Propylbenzene	ND	1.0	µg/L									
Styrene	ND	1.0	µg/L									
1,1,1,2-Tetrachloroethane	ND	1.0	µg/L									
1,1,2,2-Tetrachloroethane	ND	0.50	µg/L									
Tetrachloroethylene	ND	1.0	µg/L									
Tetrahydrofuran	ND	10	µg/L									
Toluene	ND	1.0	µg/L									
1,2,3-Trichlorobenzene	ND	5.0	µg/L									
1,2,4-Trichlorobenzene	ND	1.0	µg/L									
1,3,5-Trichlorobenzene	ND	1.0	µg/L									
1,1,1-Trichloroethane	ND	1.0	µg/L									
1,1,2-Trichloroethane	ND	1.0	µg/L									
Trichloroethylene	ND	1.0	µg/L									
Trichlorofluoromethane (Freon 11)	ND	2.0	µg/L									
1,2,3-Trichloropropane	ND	2.0	µg/L									
1,1,2-Trichloro-1,2,2-trifluoroethane (Freon 113)	ND	1.0	µg/L									
1,2,4-Trimethylbenzene	ND	1.0	µg/L									
1,3,5-Trimethylbenzene	ND	1.0	µg/L									
Vinyl Chloride	ND	2.0	µg/L									
m+p Xylene	ND	2.0	µg/L									
o-Xylene	ND	1.0	µg/L									
Surrogate: 1,2-Dichloroethane-d4	*23.3*		µg/L	25.0		93.1		70-130				
Surrogate: Toluene-d8	*24.1*		µg/L	25.0		96.4		70-130				
Surrogate: 4-Bromofluorobenzene	*25.5*		µg/L	25.0		102		70-130				
LCS (B314930-BS1)				Prepared & Analyzed: 08/11/22								
Acetone	86.2	50	µg/L	100		86.2		70-160				†
Acrylonitrile	8.95	5.0	µg/L	10.0		89.5		70-130				
tert-Amyl Methyl Ether (TAME)	9.81	0.50	µg/L	10.0		98.1		70-130				
Benzene	9.94	1.0	µg/L	10.0		99.4		70-130				
Bromobenzene	12.1	1.0	µg/L	10.0		121		70-130				
Bromochloromethane	10.8	1.0	µg/L	10.0		108		70-130				
Bromodichloromethane	11.1	0.50	µg/L	10.0		111		70-130				
Bromoform	10.9	1.0	µg/L	10.0		109		70-130				
Bromomethane	10.3	2.0	µg/L	10.0		103		40-160				†
2-Butanone (MEK)	94.8	20	µg/L	100		94.8		40-160				†
tert-Butyl Alcohol (TBA)	85.0	20	µg/L	100		85.0		40-160			V-05	†
n-Butylbenzene	11.0	1.0	µg/L	10.0		110		70-130				
sec-Butylbenzene	11.0	1.0	µg/L	10.0		110		70-130				
tert-Butylbenzene	11.3	1.0	µg/L	10.0		113		70-130				
tert-Butyl Ethyl Ether (TBEE)	10.2	0.50	µg/L	10.0		102		70-130				
Carbon Disulfide	134	5.0	µg/L	100		**134**	*	70-130			L-07	
Carbon Tetrachloride	11.2	5.0	µg/L	10.0		112		70-130				
Chlorobenzene	11.2	1.0	µg/L	10.0		112		70-130				
Chlorodibromomethane	11.5	0.50	µg/L	10.0		115		70-130				
Chloroethane	11.2	2.0	µg/L	10.0		112		70-130				
Chloroform	10.5	2.0	µg/L	10.0		105		70-130				

DRAFT

con-test® A Pace Analytical® Laboratory

39 Spruce Street * East Longmeadow, MA 01028 * FAX 413/525-6405 * TEL. 413/525-2332

QUALITY CONTROL

Volatile Organic Compounds by GC/MS - Quality Control

Analyte	Result	Reporting Limit	Units	Spike Level	Source Result	%REC	%REC Limits	RPD	RPD Limit	Notes
Batch B314930 - SW-846 5030B										
LCS (B314930-BS1)				Prepared & Analyzed: 08/11/22						
Chloromethane	10.8	2.0	µg/L	10.0		108	40-160			†
2-Chlorotoluene	11.2	1.0	µg/L	10.0		112	70-130			
4-Chlorotoluene	11.9	1.0	µg/L	10.0		119	70-130			
1,2-Dibromo-3-chloropropane (DBCP)	9.46	5.0	µg/L	10.0		94.6	70-130			V-05
1,2-Dibromoethane (EDB)	10.7	0.50	µg/L	10.0		107	70-130			
Dibromomethane	11.0	1.0	µg/L	10.0		110	70-130			
1,2-Dichlorobenzene	11.2	1.0	µg/L	10.0		112	70-130			
1,3-Dichlorobenzene	11.2	1.0	µg/L	10.0		112	70-130			
1,4-Dichlorobenzene	10.8	1.0	µg/L	10.0		108	70-130			
trans-1,4-Dichloro-2-butene	9.45	2.0	µg/L	10.0		94.5	70-130			
Dichlorodifluoromethane (Freon 12)	9.70	2.0	µg/L	10.0		97.0	40-160			†
1,1-Dichloroethane	10.6	1.0	µg/L	10.0		106	70-130			
1,2-Dichloroethane	10.1	1.0	µg/L	10.0		101	70-130			
1,1-Dichloroethylene	9.83	1.0	µg/L	10.0		98.3	70-130			
cis-1,2-Dichloroethylene	10.8	1.0	µg/L	10.0		108	70-130			
trans-1,2-Dichloroethylene	9.91	1.0	µg/L	10.0		99.1	70-130			
1,2-Dichloropropane	11.5	1.0	µg/L	10.0		115	70-130			
1,3-Dichloropropane	11.2	0.50	µg/L	10.0		112	70-130			
2,2-Dichloropropane	10.7	1.0	µg/L	10.0		107	40-130			†
1,1-Dichloropropene	10.9	2.0	µg/L	10.0		109	70-130			
cis-1,3-Dichloropropene	11.0	0.50	µg/L	10.0		110	70-130			
trans-1,3-Dichloropropene	11.0	0.50	µg/L	10.0		110	70-130			
Diethyl Ether	9.87	2.0	µg/L	10.0		98.7	70-130			
Diisopropyl Ether (DIPE)	10.7	0.50	µg/L	10.0		107	70-130			
1,4-Dioxane	93.1	50	µg/L	100		93.1	40-130			†
Ethylbenzene	11.9	1.0	µg/L	10.0		119	70-130			
Hexachlorobutadiene	12.6	0.60	µg/L	10.0		126	70-130			
2-Hexanone (MBK)	104	10	µg/L	100		104	70-160			†
Isopropylbenzene (Cumene)	11.8	1.0	µg/L	10.0		118	70-130			
p-Isopropyltoluene (p-Cymene)	11.0	1.0	µg/L	10.0		110	70-130			
Methyl Acetate	12.5	1.0	µg/L	10.0		125	70-130			
Methyl tert-Butyl Ether (MTBE)	10.1	1.0	µg/L	10.0		101	70-130			
Methyl Cyclohexane	11.9	1.0	µg/L	10.0		119	70-130			
Methylene Chloride	10.4	5.0	µg/L	10.0		104	70-130			
4-Methyl-2-pentanone (MIBK)	105	10	µg/L	100		105	70-160			†
Naphthalene	9.93	2.0	µg/L	10.0		99.3	40-130			†
n-Propylbenzene	11.7	1.0	µg/L	10.0		117	70-130			
Styrene	11.5	1.0	µg/L	10.0		115	70-130			
1,1,1,2-Tetrachloroethane	12.0	1.0	µg/L	10.0		120	70-130			
1,1,2,2-Tetrachloroethane	11.1	0.50	µg/L	10.0		111	70-130			
Tetrachloroethylene	12.4	1.0	µg/L	10.0		124	70-130			
Tetrahydrofuran	9.77	10	µg/L	10.0		97.7	70-130			J
Toluene	10.8	1.0	µg/L	10.0		108	70-130			
1,2,3-Trichlorobenzene	11.9	5.0	µg/L	10.0		119	70-130			
1,2,4-Trichlorobenzene	11.5	1.0	µg/L	10.0		115	70-130			
1,3,5-Trichlorobenzene	11.5	1.0	µg/L	10.0		115	70-130			
1,1,1-Trichloroethane	10.9	1.0	µg/L	10.0		109	70-130			
1,1,2-Trichloroethane	11.4	1.0	µg/L	10.0		114	70-130			
Trichloroethylene	11.2	1.0	µg/L	10.0		112	70-130			
Trichlorofluoromethane (Freon 11)	9.81	2.0	µg/L	10.0		98.1	70-130			
1,2,3-Trichloropropane	11.0	2.0	µg/L	10.0		110	70-130			

DRAFT

con-test® A Pace Analytical® Laboratory

39 Spruce Street * East Longmeadow, MA 01028 * FAX 413/525-6405 * TEL. 413/525-2332

QUALITY CONTROL

Volatile Organic Compounds by GC/MS - Quality Control

Analyte	Result	Reporting Limit	Units	Spike Level	Source Result	%REC		%REC Limits	RPD	RPD Limit	Notes	
Batch B314930 - SW-846 5030B												
LCS (B314930-BS1)				Prepared & Analyzed: 08/11/22								
1,1,2-Trichloro-1,2,2-trifluoroethane (Freon 113)	11.5	1.0	µg/L	10.0		115		70-130				
1,2,4-Trimethylbenzene	10.7	1.0	µg/L	10.0		107		70-130				
1,3,5-Trimethylbenzene	11.8	1.0	µg/L	10.0		118		70-130				
Vinyl Chloride	33.0	2.0	µg/L	10.0		**330**	*	40-160			L-06, V-06	†
m+p Xylene	23.5	2.0	µg/L	20.0		118		70-130				
o-Xylene	11.9	1.0	µg/L	10.0		119		70-130				
Surrogate: 1,2-Dichloroethane-d4	*23.4*		µg/L	25.0		93.8		70-130				
Surrogate: Toluene-d8	*24.2*		µg/L	25.0		96.8		70-130				
Surrogate: 4-Bromofluorobenzene	*26.7*		µg/L	25.0		107		70-130				
LCS Dup (B314930-BSD1)				Prepared & Analyzed: 08/11/22								
Acetone	73.9	50	µg/L	100		73.9		70-160	15.3	25		†
Acrylonitrile	9.11	5.0	µg/L	10.0		91.1		70-130	1.77	25		
tert-Amyl Methyl Ether (TAME)	9.82	0.50	µg/L	10.0		98.2		70-130	0.102	25		
Benzene	9.67	1.0	µg/L	10.0		96.7		70-130	2.75	25		
Bromobenzene	11.9	1.0	µg/L	10.0		119		70-130	1.67	25		
Bromochloromethane	11.1	1.0	µg/L	10.0		111		70-130	2.73	25		
Bromodichloromethane	10.6	0.50	µg/L	10.0		106		70-130	3.96	25		
Bromoform	12.0	1.0	µg/L	10.0		120		70-130	9.17	25		
Bromomethane	10.4	2.0	µg/L	10.0		104		40-160	0.869	25		†
2-Butanone (MEK)	91.4	20	µg/L	100		91.4		40-160	3.60	25		†
tert-Butyl Alcohol (TBA)	85.1	20	µg/L	100		85.1		40-160	0.153	25	V-05	†
n-Butylbenzene	10.3	1.0	µg/L	10.0		103		70-130	6.78	25		
sec-Butylbenzene	10.4	1.0	µg/L	10.0		104		70-130	5.24	25		
tert-Butylbenzene	10.8	1.0	µg/L	10.0		108		70-130	4.98	25		
tert-Butyl Ethyl Ether (TBEE)	10.2	0.50	µg/L	10.0		102		70-130	0.196	25		
Carbon Disulfide	128	5.0	µg/L	100		128		70-130	4.18	25		
Carbon Tetrachloride	11.1	5.0	µg/L	10.0		111		70-130	0.539	25		
Chlorobenzene	11.0	1.0	µg/L	10.0		110		70-130	2.26	25		
Chlorodibromomethane	11.1	0.50	µg/L	10.0		111		70-130	3.10	25		
Chloroethane	10.6	2.0	µg/L	10.0		106		70-130	5.34	25		
Chloroform	10.4	2.0	µg/L	10.0		104		70-130	1.53	25		
Chloromethane	11.8	2.0	µg/L	10.0		118		40-160	8.89	25		†
2-Chlorotoluene	10.3	1.0	µg/L	10.0		103		70-130	8.26	25		
4-Chlorotoluene	11.3	1.0	µg/L	10.0		113		70-130	5.16	25		
1,2-Dibromo-3-chloropropane (DBCP)	9.58	5.0	µg/L	10.0		95.8		70-130	1.26	25	V-05	
1,2-Dibromoethane (EDB)	10.8	0.50	µg/L	10.0		108		70-130	0.743	25		
Dibromomethane	11.0	1.0	µg/L	10.0		110		70-130	0.0906	25		
1,2-Dichlorobenzene	10.9	1.0	µg/L	10.0		109		70-130	2.89	25		
1,3-Dichlorobenzene	10.8	1.0	µg/L	10.0		108		70-130	3.28	25		
1,4-Dichlorobenzene	10.6	1.0	µg/L	10.0		106		70-130	1.59	25		
trans-1,4-Dichloro-2-butene	10.1	2.0	µg/L	10.0		101		70-130	6.25	25		
Dichlorodifluoromethane (Freon 12)	9.29	2.0	µg/L	10.0		92.9		40-160	4.32	25		†
1,1-Dichloroethane	10.2	1.0	µg/L	10.0		102		70-130	3.47	25		
1,2-Dichloroethane	9.90	1.0	µg/L	10.0		99.0		70-130	1.80	25		
1,1-Dichloroethylene	8.70	1.0	µg/L	10.0		87.0		70-130	12.2	25		
cis-1,2-Dichloroethylene	10.3	1.0	µg/L	10.0		103		70-130	4.26	25		
trans-1,2-Dichloroethylene	9.51	1.0	µg/L	10.0		95.1		70-130	4.12	25		
1,2-Dichloropropane	11.2	1.0	µg/L	10.0		112		70-130	2.46	25		
1,3-Dichloropropane	10.8	0.50	µg/L	10.0		108		70-130	3.62	25		
2,2-Dichloropropane	10.6	1.0	µg/L	10.0		106		40-130	0.753	25		†
1,1-Dichloropropene	10.3	2.0	µg/L	10.0		103		70-130	5.93	25		

DRAFT

con-test® A Pace Analytical® Laboratory

39 Spruce Street * East Longmeadow, MA 01028 * FAX 413/525-6405 * TEL. 413/525-2332

QUALITY CONTROL

Volatile Organic Compounds by GC/MS - Quality Control

Analyte	Result	Reporting Limit	Units	Spike Level	Source Result	%REC		%REC Limits	RPD	RPD Limit	Notes	
Batch B314930 - SW-846 5030B												
LCS Dup (B314930-BSD1)				Prepared & Analyzed: 08/11/22								
cis-1,3-Dichloropropene	10.6	0.50	µg/L	10.0		106		70-130	3.33	25		
trans-1,3-Dichloropropene	10.7	0.50	µg/L	10.0		107		70-130	3.32	25		
Diethyl Ether	8.36	2.0	µg/L	10.0		83.6		70-130	16.6	25		
Diisopropyl Ether (DIPE)	10.3	0.50	µg/L	10.0		103		70-130	3.43	25		
1,4-Dioxane	89.6	50	µg/L	100		89.6		40-130	3.80	50		† ‡
Ethylbenzene	11.3	1.0	µg/L	10.0		113		70-130	4.66	25		
Hexachlorobutadiene	11.0	0.60	µg/L	10.0		110		70-130	13.1	25		
2-Hexanone (MBK)	103	10	µg/L	100		103		70-160	0.762	25		†
Isopropylbenzene (Cumene)	11.2	1.0	µg/L	10.0		112		70-130	5.74	25		
p-Isopropyltoluene (p-Cymene)	10.3	1.0	µg/L	10.0		103		70-130	7.23	25		
Methyl Acetate	12.8	1.0	µg/L	10.0		128		70-130	2.69	25		
Methyl tert-Butyl Ether (MTBE)	9.99	1.0	µg/L	10.0		99.9		70-130	1.19	25		
Methyl Cyclohexane	11.2	1.0	µg/L	10.0		112		70-130	6.68	25		
Methylene Chloride	10.3	5.0	µg/L	10.0		103		70-130	1.64	25		
4-Methyl-2-pentanone (MIBK)	105	10	µg/L	100		105		70-160	0.0191	25		†
Naphthalene	9.90	2.0	µg/L	10.0		99.0		40-130	0.303	25		†
n-Propylbenzene	11.2	1.0	µg/L	10.0		112		70-130	4.44	25		
Styrene	11.0	1.0	µg/L	10.0		110		70-130	4.55	25		
1,1,1,2-Tetrachloroethane	11.9	1.0	µg/L	10.0		119		70-130	0.586	25		
1,1,2,2-Tetrachloroethane	11.1	0.50	µg/L	10.0		111		70-130	0.360	25		
Tetrachloroethylene	11.7	1.0	µg/L	10.0		117		70-130	5.23	25		
Tetrahydrofuran	9.79	10	µg/L	10.0		97.9		70-130	0.204	25	J	
Toluene	10.4	1.0	µg/L	10.0		104		70-130	3.11	25		
1,2,3-Trichlorobenzene	11.7	5.0	µg/L	10.0		117		70-130	1.69	25		
1,2,4-Trichlorobenzene	10.8	1.0	µg/L	10.0		108		70-130	6.38	25		
1,3,5-Trichlorobenzene	10.7	1.0	µg/L	10.0		107		70-130	6.85	25		
1,1,1-Trichloroethane	10.7	1.0	µg/L	10.0		107		70-130	1.48	25		
1,1,2-Trichloroethane	11.5	1.0	µg/L	10.0		115		70-130	0.964	25		
Trichloroethylene	11.1	1.0	µg/L	10.0		111		70-130	1.07	25		
Trichlorofluoromethane (Freon 11)	8.65	2.0	µg/L	10.0		86.5		70-130	12.6	25		
1,2,3-Trichloropropane	10.8	2.0	µg/L	10.0		108		70-130	1.19	25		
1,1,2-Trichloro-1,2,2-trifluoroethane (Freon 113)	11.1	1.0	µg/L	10.0		111		70-130	3.71	25		
1,2,4-Trimethylbenzene	10.2	1.0	µg/L	10.0		102		70-130	5.16	25		
1,3,5-Trimethylbenzene	11.4	1.0	µg/L	10.0		114		70-130	3.96	25		
Vinyl Chloride	30.6	2.0	µg/L	10.0		**306**	*	40-160	7.57	25	L-06, V-06	†
m+p Xylene	22.8	2.0	µg/L	20.0		114		70-130	3.11	25		
o-Xylene	11.6	1.0	µg/L	10.0		116		70-130	2.30	25		
Surrogate: 1,2-Dichloroethane-d4	*23.3*		µg/L	25.0		93.2		70-130				
Surrogate: Toluene-d8	*24.1*		µg/L	25.0		96.2		70-130				
Surrogate: 4-Bromofluorobenzene	*26.5*		µg/L	25.0		106		70-130				
Matrix Spike (B314930-MS1)		**Source: 22H0564-03**		Prepared & Analyzed: 08/11/22								
Acetone	41800	25000	µg/L	50000	ND	83.6		70-130				
Acrylonitrile	4440	2500	µg/L	5000	ND	88.9		70-130				
tert-Amyl Methyl Ether (TAME)	4960	250	µg/L	5000	ND	99.2		70-130				
Benzene	5380	500	µg/L	5000	100	106		70-130				
Bromobenzene	6380	500	µg/L	5000	ND	128		70-130				
Bromochloromethane	6060	500	µg/L	5000	ND	121		70-130				
Bromodichloromethane	5810	250	µg/L	5000	ND	116		70-130				
Bromoform	5640	500	µg/L	5000	ND	113		70-130				
Bromomethane	4720	1000	µg/L	5000	ND	94.4		70-130				
2-Butanone (MEK)	47600	10000	µg/L	50000	ND	95.1		70-130				

DRAFT

con-test® A Pace Analytical® Laboratory

39 Spruce Street * East Longmeadow, MA 01028 * FAX 413/525-6405 * TEL. 413/525-2332

QUALITY CONTROL

Volatile Organic Compounds by GC/MS - Quality Control

Analyte	Result	Reporting Limit	Units	Spike Level	Source Result	%REC		%REC Limits	RPD	RPD Limit	Notes
Batch B314930 - SW-846 5030B											
Matrix Spike (B314930-MS1)		**Source: 22H0564-03**		Prepared & Analyzed: 08/11/22							
tert-Butyl Alcohol (TBA)	40500	10000	µg/L	50000	ND	80.9		70-130			V-05
n-Butylbenzene	5490	500	µg/L	5000	ND	110		70-130			
sec-Butylbenzene	5690	500	µg/L	5000	ND	114		70-130			
tert-Butylbenzene	5810	500	µg/L	5000	ND	116		70-130			
tert-Butyl Ethyl Ether (TBEE)	5260	250	µg/L	5000	ND	105		70-130			
Carbon Disulfide	70900	2500	µg/L	50000	ND	**142**	*	70-130			MS-15
Carbon Tetrachloride	5920	2500	µg/L	5000	ND	118		70-130			
Chlorobenzene	6160	500	µg/L	5000	ND	123		70-130			
Chlorodibromomethane	5700	250	µg/L	5000	ND	114		70-130			
Chloroethane	6400	1000	µg/L	5000	ND	128		70-130			
Chloroform	5620	1000	µg/L	5000	ND	112		70-130			
Chloromethane	3940	1000	µg/L	5000	ND	78.9		70-130			R-06
2-Chlorotoluene	5930	500	µg/L	5000	ND	119		70-130			
4-Chlorotoluene	6140	500	µg/L	5000	ND	123		70-130			
1,2-Dibromo-3-chloropropane (DBCP)	3890	2500	µg/L	5000	ND	77.8		70-130			V-05
1,2-Dibromoethane (EDB)	5600	250	µg/L	5000	ND	112		70-130			
Dibromomethane	5760	500	µg/L	5000	ND	115		70-130			
1,2-Dichlorobenzene	5640	500	µg/L	5000	ND	113		70-130			
1,3-Dichlorobenzene	5850	500	µg/L	5000	ND	117		70-130			
1,4-Dichlorobenzene	5630	500	µg/L	5000	ND	113		70-130			
trans-1,4-Dichloro-2-butene	4680	1000	µg/L	5000	ND	93.5		70-130			
Dichlorodifluoromethane (Freon 12)	4860	1000	µg/L	5000	ND	97.3		70-130			
1,1-Dichloroethane	5780	500	µg/L	5000	ND	116		70-130			
1,2-Dichloroethane	5420	500	µg/L	5000	ND	108		70-130			
1,1-Dichloroethylene	5680	500	µg/L	5000	190	110		70-130			
cis-1,2-Dichloroethylene	55400	500	µg/L	5000	50500	98.3		70-130			
trans-1,2-Dichloroethylene	5300	500	µg/L	5000	ND	106		70-130			
1,2-Dichloropropane	6040	500	µg/L	5000	ND	121		70-130			
1,3-Dichloropropane	6020	250	µg/L	5000	ND	120		70-130			
2,2-Dichloropropane	4660	500	µg/L	5000	ND	93.1		70-130			
1,1-Dichloropropene	5820	1000	µg/L	5000	ND	116		70-130			
cis-1,3-Dichloropropene	5480	250	µg/L	5000	ND	110		70-130			
trans-1,3-Dichloropropene	5110	250	µg/L	5000	ND	102		70-130			
Diethyl Ether	5230	1000	µg/L	5000	ND	105		70-130			
Diisopropyl Ether (DIPE)	5720	250	µg/L	5000	ND	114		70-130			
1,4-Dioxane	44000	25000	µg/L	50000	ND	87.9		70-130			
Ethylbenzene	6230	500	µg/L	5000	ND	125		70-130			
Hexachlorobutadiene	5610	300	µg/L	5000	ND	112		70-130			
2-Hexanone (MBK)	51500	5000	µg/L	50000	ND	103		70-130			
Isopropylbenzene (Cumene)	6280	500	µg/L	5000	ND	126		70-130			
p-Isopropyltoluene (p-Cymene)	5660	500	µg/L	5000	ND	113		70-130			
Methyl Acetate	6530	500	µg/L	5000	ND	**131**	*	70-130			MS-24
Methyl tert-Butyl Ether (MTBE)	5020	500	µg/L	5000	ND	100		70-130			
Methyl Cyclohexane	6180	500	µg/L	5000	ND	124		70-130			
Methylene Chloride	5600	2500	µg/L	5000	ND	112		70-130			
4-Methyl-2-pentanone (MIBK)	52600	5000	µg/L	50000	ND	105		70-130			
Naphthalene	4090	1000	µg/L	5000	ND	81.8		70-130			
n-Propylbenzene	6280	500	µg/L	5000	ND	126		70-130			
Styrene	6110	500	µg/L	5000	ND	122		70-130			
1,1,1,2-Tetrachloroethane	6320	500	µg/L	5000	ND	126		70-130			
1,1,2,2-Tetrachloroethane	5570	250	µg/L	5000	ND	111		70-130			
Tetrachloroethylene	8280	500	µg/L	5000	1710	**131**	*	70-130			MS-24

DRAFT

con-test® A Pace Analytical® Laboratory

39 Spruce Street * East Longmeadow, MA 01028 * FAX 413/525-6405 * TEL. 413/525-2332

QUALITY CONTROL

Volatile Organic Compounds by GC/MS - Quality Control

Analyte	Result	Reporting Limit	Units	Spike Level	Source Result	%REC		%REC Limits	RPD		RPD Limit	Notes
Batch B314930 - SW-846 5030B												
Matrix Spike (B314930-MS1)	**Source: 22H0564-03**			Prepared & Analyzed: 08/11/22								
Tetrahydrofuran	4760	5000	µg/L	5000	ND	95.3		70-130				J
Toluene	5920	500	µg/L	5000	ND	118		70-130				
1,2,3-Trichlorobenzene	4460	2500	µg/L	5000	ND	89.1		70-130				
1,2,4-Trichlorobenzene	5180	500	µg/L	5000	ND	104		70-130				
1,3,5-Trichlorobenzene	5640	500	µg/L	5000	ND	113		70-130				
1,1,1-Trichloroethane	5920	500	µg/L	5000	ND	118		70-130				
1,1,2-Trichloroethane	5920	500	µg/L	5000	ND	118		70-130				
Trichloroethylene	68400	500	µg/L	5000	63100	104		70-130				
Trichlorofluoromethane (Freon 11)	5480	1000	µg/L	5000	115	107		70-130				
1,2,3-Trichloropropane	5540	1000	µg/L	5000	ND	111		70-130				
1,1,2-Trichloro-1,2,2-trifluoroethane (Freon 113)	6110	500	µg/L	5000	ND	122		70-130				
1,2,4-Trimethylbenzene	5450	500	µg/L	5000	ND	109		70-130				
1,3,5-Trimethylbenzene	6260	500	µg/L	5000	ND	125		70-130				
Vinyl Chloride	17100	1000	µg/L	5000	ND	**342**	*	70-130				L-06, MS-15, V-06
m+p Xylene	12600	1000	µg/L	10000	ND	126		70-130				
o-Xylene	6440	500	µg/L	5000	ND	129		70-130				
Surrogate: 1,2-Dichloroethane-d4	*22.8*		µg/L	25.0		91.4		70-130				
Surrogate: Toluene-d8	*24.0*		µg/L	25.0		95.8		70-130				
Surrogate: 4-Bromofluorobenzene	*26.4*		µg/L	25.0		106		70-130				
Matrix Spike Dup (B314930-MSD1)	**Source: 22H0564-03**			Prepared & Analyzed: 08/11/22								
Acetone	41400	25000	µg/L	50000	ND	82.8		70-130	0.961		30	
Acrylonitrile	4140	2500	µg/L	5000	ND	82.9		70-130	6.98		30	
tert-Amyl Methyl Ether (TAME)	4760	250	µg/L	5000	ND	95.1		70-130	4.22		30	
Benzene	5140	500	µg/L	5000	100	101		70-130	4.56		30	
Bromobenzene	5980	500	µg/L	5000	ND	120		70-130	6.48		30	
Bromochloromethane	5600	500	µg/L	5000	ND	112		70-130	7.88		30	
Bromodichloromethane	5380	250	µg/L	5000	ND	108		70-130	7.78		30	
Bromoform	5250	500	µg/L	5000	ND	105		70-130	7.07		30	
Bromomethane	5560	1000	µg/L	5000	ND	111		70-130	16.4		30	
2-Butanone (MEK)	46500	10000	µg/L	50000	ND	93.0		70-130	2.18		30	
tert-Butyl Alcohol (TBA)	39800	10000	µg/L	50000	ND	79.6		70-130	1.73		30	V-05
n-Butylbenzene	5280	500	µg/L	5000	ND	106		70-130	3.81		30	
sec-Butylbenzene	5500	500	µg/L	5000	ND	110		70-130	3.49		30	
tert-Butylbenzene	5660	500	µg/L	5000	ND	113		70-130	2.62		30	
tert-Butyl Ethyl Ether (TBEE)	5060	250	µg/L	5000	ND	101		70-130	3.68		30	
Carbon Disulfide	69400	2500	µg/L	50000	ND	**139**	*	70-130	2.24		30	MS-15
Carbon Tetrachloride	5600	2500	µg/L	5000	ND	112		70-130	5.56		30	
Chlorobenzene	5760	500	µg/L	5000	ND	115		70-130	6.54		30	
Chlorodibromomethane	5320	250	µg/L	5000	ND	106		70-130	6.98		30	
Chloroethane	5940	1000	µg/L	5000	ND	119		70-130	7.29		30	
Chloroform	5350	1000	µg/L	5000	ND	107		70-130	5.01		30	
Chloromethane	5360	1000	µg/L	5000	ND	107		70-130	**30.5**	*	30	R-06
2-Chlorotoluene	5510	500	µg/L	5000	ND	110		70-130	7.34		30	
4-Chlorotoluene	5760	500	µg/L	5000	ND	115		70-130	6.39		30	
1,2-Dibromo-3-chloropropane (DBCP)	4250	2500	µg/L	5000	ND	85.0		70-130	8.85		30	V-05
1,2-Dibromoethane (EDB)	5160	250	µg/L	5000	ND	103		70-130	8.28		30	
Dibromomethane	5340	500	µg/L	5000	ND	107		70-130	7.56		30	
1,2-Dichlorobenzene	5480	500	µg/L	5000	ND	110		70-130	3.06		30	
1,3-Dichlorobenzene	5590	500	µg/L	5000	ND	112		70-130	4.55		30	
1,4-Dichlorobenzene	5500	500	µg/L	5000	ND	110		70-130	2.43		30	

DRAFT

con-test® A Pace Analytical® Laboratory

39 Spruce Street * East Longmeadow, MA 01028 * FAX 413/525-6405 * TEL. 413/525-2332

QUALITY CONTROL

Volatile Organic Compounds by GC/MS - Quality Control

Analyte	Result	Reporting Limit	Units	Spike Level	Source Result	%REC		%REC Limits	RPD	RPD Limit	Notes
Batch B314930 - SW-846 5030B											
Matrix Spike Dup (B314930-MSD1)	**Source: 22H0564-03**			Prepared & Analyzed: 08/11/22							
trans-1,4-Dichloro-2-butene	4520	1000	µg/L	5000	ND	90.4		70-130	3.37	30	
Dichlorodifluoromethane (Freon 12)	4940	1000	µg/L	5000	ND	98.8		70-130	1.53	30	
1,1-Dichloroethane	5480	500	µg/L	5000	ND	110		70-130	5.15	30	
1,2-Dichloroethane	4920	500	µg/L	5000	ND	98.5		70-130	9.48	30	
1,1-Dichloroethylene	5390	500	µg/L	5000	190	104		70-130	5.15	30	
cis-1,2-Dichloroethylene	56200	500	µg/L	5000	50500	114		70-130	1.45	30	
trans-1,2-Dichloroethylene	5120	500	µg/L	5000	ND	102		70-130	3.65	30	
1,2-Dichloropropane	5450	500	µg/L	5000	ND	109		70-130	10.3	30	
1,3-Dichloropropane	5480	250	µg/L	5000	ND	110		70-130	9.47	30	
2,2-Dichloropropane	4340	500	µg/L	5000	ND	86.7		70-130	7.12	30	
1,1-Dichloropropene	5620	1000	µg/L	5000	ND	112		70-130	3.67	30	
cis-1,3-Dichloropropene	5150	250	µg/L	5000	ND	103		70-130	6.30	30	
trans-1,3-Dichloropropene	4920	250	µg/L	5000	ND	98.4		70-130	3.79	30	
Diethyl Ether	5000	1000	µg/L	5000	ND	100		70-130	4.40	30	
Diisopropyl Ether (DIPE)	5430	250	µg/L	5000	ND	109		70-130	5.29	30	
1,4-Dioxane	44200	25000	µg/L	50000	ND	88.4		70-130	0.556	30	
Ethylbenzene	5920	500	µg/L	5000	ND	118		70-130	5.02	30	
Hexachlorobutadiene	5940	300	µg/L	5000	ND	119		70-130	5.80	30	
2-Hexanone (MBK)	47800	5000	µg/L	50000	ND	95.6		70-130	7.52	30	
Isopropylbenzene (Cumene)	5930	500	µg/L	5000	ND	119		70-130	5.81	30	
p-Isopropyltoluene (p-Cymene)	5360	500	µg/L	5000	ND	107		70-130	5.35	30	
Methyl Acetate	6090	500	µg/L	5000	ND	122		70-130	6.97	30	
Methyl tert-Butyl Ether (MTBE)	4740	500	µg/L	5000	ND	94.7		70-130	5.74	30	
Methyl Cyclohexane	5880	500	µg/L	5000	ND	118		70-130	4.81	30	
Methylene Chloride	5330	2500	µg/L	5000	ND	107		70-130	5.03	30	
4-Methyl-2-pentanone (MIBK)	48500	5000	µg/L	50000	ND	97.1		70-130	8.01	30	
Naphthalene	4960	1000	µg/L	5000	ND	99.1		70-130	19.1	30	
n-Propylbenzene	5880	500	µg/L	5000	ND	118		70-130	6.74	30	
Styrene	5640	500	µg/L	5000	ND	113		70-130	8.09	30	
1,1,1,2-Tetrachloroethane	5980	500	µg/L	5000	ND	120		70-130	5.45	30	
1,1,2,2-Tetrachloroethane	5400	250	µg/L	5000	ND	108		70-130	3.19	30	
Tetrachloroethylene	7760	500	µg/L	5000	1710	121		70-130	6.49	30	
Tetrahydrofuran	4300	5000	µg/L	5000	ND	86.1		70-130	10.1	30	J
Toluene	5460	500	µg/L	5000	ND	109		70-130	8.26	30	
1,2,3-Trichlorobenzene	5470	2500	µg/L	5000	ND	109		70-130	20.5	30	
1,2,4-Trichlorobenzene	5640	500	µg/L	5000	ND	113		70-130	8.60	30	
1,3,5-Trichlorobenzene	5560	500	µg/L	5000	ND	111		70-130	1.34	30	
1,1,1-Trichloroethane	5660	500	µg/L	5000	ND	113		70-130	4.41	30	
1,1,2-Trichloroethane	5560	500	µg/L	5000	ND	111		70-130	6.36	30	
Trichloroethylene	69000	500	µg/L	5000	63100	117		70-130	0.917	30	
Trichlorofluoromethane (Freon 11)	5320	1000	µg/L	5000	115	104		70-130	3.15	30	
1,2,3-Trichloropropane	5200	1000	µg/L	5000	ND	104		70-130	6.33	30	
1,1,2-Trichloro-1,2,2-trifluoroethane (Freon 113)	5920	500	µg/L	5000	ND	118		70-130	3.07	30	
1,2,4-Trimethylbenzene	5300	500	µg/L	5000	ND	106		70-130	2.79	30	
1,3,5-Trimethylbenzene	5900	500	µg/L	5000	ND	118		70-130	6.01	30	
Vinyl Chloride	17200	1000	µg/L	5000	ND	**345**	*	70-130	0.990	30	L-06, MS-15, V-06
m+p Xylene	11700	1000	µg/L	10000	ND	117		70-130	7.22	20	
o-Xylene	5920	500	µg/L	5000	ND	118		70-130	8.50	30	
Surrogate: 1,2-Dichloroethane-d4	*22.9*		µg/L	25.0		91.7		70-130			
Surrogate: Toluene-d8	*23.7*		µg/L	25.0		94.7		70-130			
Surrogate: 4-Bromofluorobenzene	*26.2*		µg/L	25.0		105		70-130			

DRAFT

con-test® A Pace Analytical® Laboratory

39 Spruce Street * East Longmeadow, MA 01028 * FAX 413/525-6405 * TEL. 413/525-2332

QUALITY CONTROL

Volatile Organic Compounds by GC/MS - Quality Control

Analyte	Result	Reporting Limit	Units	Spike Level	Source Result	%REC	%REC Limits	RPD	RPD Limit	Notes
Batch B314930 - SW-846 5030B										
Batch B315025 - SW-846 5030B										
Blank (B315025-BLK1)				Prepared & Analyzed: 08/12/22						
Acetone	ND	50	µg/L							
Acrylonitrile	ND	5.0	µg/L							R-05
tert-Amyl Methyl Ether (TAME)	ND	0.50	µg/L							
Benzene	ND	1.0	µg/L							
Bromobenzene	ND	1.0	µg/L							
Bromochloromethane	ND	1.0	µg/L							
Bromodichloromethane	ND	0.50	µg/L							
Bromoform	ND	1.0	µg/L							
Bromomethane	ND	2.0	µg/L							
2-Butanone (MEK)	ND	20	µg/L							
tert-Butyl Alcohol (TBA)	ND	20	µg/L							
n-Butylbenzene	ND	1.0	µg/L							
sec-Butylbenzene	ND	1.0	µg/L							
tert-Butylbenzene	ND	1.0	µg/L							
tert-Butyl Ethyl Ether (TBEE)	ND	0.50	µg/L							
Carbon Disulfide	ND	5.0	µg/L							
Carbon Tetrachloride	ND	5.0	µg/L							
Chlorobenzene	ND	1.0	µg/L							
Chlorodibromomethane	ND	0.50	µg/L							
Chloroethane	ND	2.0	µg/L							
Chloroform	ND	2.0	µg/L							
Chloromethane	ND	2.0	µg/L							
2-Chlorotoluene	ND	1.0	µg/L							
4-Chlorotoluene	ND	1.0	µg/L							
1,2-Dibromo-3-chloropropane (DBCP)	ND	5.0	µg/L							
1,2-Dibromoethane (EDB)	ND	0.50	µg/L							
Dibromomethane	ND	1.0	µg/L							
1,2-Dichlorobenzene	ND	1.0	µg/L							
1,3-Dichlorobenzene	ND	1.0	µg/L							
1,4-Dichlorobenzene	ND	1.0	µg/L							
trans-1,4-Dichloro-2-butene	ND	2.0	µg/L							
Dichlorodifluoromethane (Freon 12)	ND	2.0	µg/L							
1,1-Dichloroethane	ND	1.0	µg/L							
1,2-Dichloroethane	ND	1.0	µg/L							
1,1-Dichloroethylene	ND	1.0	µg/L							
cis-1,2-Dichloroethylene	ND	1.0	µg/L							
trans-1,2-Dichloroethylene	ND	1.0	µg/L							
1,2-Dichloropropane	ND	1.0	µg/L							
1,3-Dichloropropane	ND	0.50	µg/L							
2,2-Dichloropropane	ND	1.0	µg/L							
1,1-Dichloropropene	ND	2.0	µg/L							
cis-1,3-Dichloropropene	ND	0.50	µg/L							
trans-1,3-Dichloropropene	ND	0.50	µg/L							
Diethyl Ether	ND	2.0	µg/L							
Diisopropyl Ether (DIPE)	ND	0.50	µg/L							
1,4-Dioxane	ND	50	µg/L							
Ethylbenzene	ND	1.0	µg/L							
Hexachlorobutadiene	ND	1.0	µg/L							
2-Hexanone (MBK)	ND	10	µg/L							
Isopropylbenzene (Cumene)	ND	1.0	µg/L							

DRAFT

con-test® A Pace Analytical® Laboratory

39 Spruce Street * East Longmeadow, MA 01028 * FAX 413/525-6405 * TEL. 413/525-2332

QUALITY CONTROL

Volatile Organic Compounds by GC/MS - Quality Control

Analyte	Result	Reporting Limit	Units	Spike Level	Source Result	%REC		%REC Limits	RPD	RPD Limit	Notes	
Batch B315025 - SW-846 5030B												
Blank (B315025-BLK1)				Prepared & Analyzed: 08/12/22								
p-Isopropyltoluene (p-Cymene)	ND	1.0	µg/L									
Methyl Acetate	ND	1.0	µg/L									
Methyl tert-Butyl Ether (MTBE)	ND	1.0	µg/L									
Methyl Cyclohexane	ND	1.0	µg/L									
Methylene Chloride	ND	5.0	µg/L									
4-Methyl-2-pentanone (MIBK)	ND	10	µg/L									
Naphthalene	ND	2.0	µg/L									
n-Propylbenzene	ND	1.0	µg/L									
Styrene	ND	1.0	µg/L									
1,1,1,2-Tetrachloroethane	ND	1.0	µg/L									
1,1,2,2-Tetrachloroethane	ND	0.50	µg/L									
Tetrachloroethylene	ND	1.0	µg/L									
Tetrahydrofuran	ND	10	µg/L									
Toluene	ND	1.0	µg/L									
1,2,3-Trichlorobenzene	ND	5.0	µg/L									
1,2,4-Trichlorobenzene	ND	1.0	µg/L									
1,3,5-Trichlorobenzene	ND	1.0	µg/L									
1,1,1-Trichloroethane	ND	1.0	µg/L									
1,1,2-Trichloroethane	ND	1.0	µg/L									
Trichloroethylene	ND	1.0	µg/L									
Trichlorofluoromethane (Freon 11)	ND	2.0	µg/L									
1,2,3-Trichloropropane	ND	2.0	µg/L									
1,1,2-Trichloro-1,2,2-trifluoroethane (Freon 113)	ND	1.0	µg/L									
1,2,4-Trimethylbenzene	ND	1.0	µg/L									
1,3,5-Trimethylbenzene	ND	1.0	µg/L									
Vinyl Chloride	ND	2.0	µg/L									
m+p Xylene	ND	2.0	µg/L									
o-Xylene	ND	1.0	µg/L									
Surrogate: 1,2-Dichloroethane-d4	*23.3*		µg/L	25.0		93.3		70-130				
Surrogate: Toluene-d8	*24.0*		µg/L	25.0		96.2		70-130				
Surrogate: 4-Bromofluorobenzene	*25.1*		µg/L	25.0		100		70-130				
LCS (B315025-BS1)				Prepared & Analyzed: 08/12/22								
Acetone	80.8	50	µg/L	100		80.8		70-160				†
Acrylonitrile	6.62	5.0	µg/L	10.0		**66.2**	*	70-130			L-07A, R-05	
tert-Amyl Methyl Ether (TAME)	9.65	0.50	µg/L	10.0		96.5		70-130				
Benzene	9.94	1.0	µg/L	10.0		99.4		70-130				
Bromobenzene	11.9	1.0	µg/L	10.0		119		70-130				
Bromochloromethane	11.1	1.0	µg/L	10.0		111		70-130				
Bromodichloromethane	10.9	0.50	µg/L	10.0		109		70-130				
Bromoform	10.7	1.0	µg/L	10.0		107		70-130				
Bromomethane	9.97	2.0	µg/L	10.0		99.7		40-160				†
2-Butanone (MEK)	95.4	20	µg/L	100		95.4		40-160				†
tert-Butyl Alcohol (TBA)	63.6	20	µg/L	100		63.6		40-160				†
n-Butylbenzene	10.4	1.0	µg/L	10.0		104		70-130				
sec-Butylbenzene	10.6	1.0	µg/L	10.0		106		70-130				
tert-Butylbenzene	10.8	1.0	µg/L	10.0		108		70-130				
tert-Butyl Ethyl Ether (TBEE)	10.2	0.50	µg/L	10.0		102		70-130				
Carbon Disulfide	118	5.0	µg/L	100		118		70-130			V-20	
Carbon Tetrachloride	11.0	5.0	µg/L	10.0		110		70-130				
Chlorobenzene	11.4	1.0	µg/L	10.0		114		70-130				
Chlorodibromomethane	10.7	0.50	µg/L	10.0		107		70-130				

DRAFT

con-test® A Pace Analytical® Laboratory

39 Spruce Street * East Longmeadow, MA 01028 * FAX 413/525-6405 * TEL. 413/525-2332

QUALITY CONTROL

Volatile Organic Compounds by GC/MS - Quality Control

Analyte	Result	Reporting Limit	Units	Spike Level	Source Result	%REC	%REC Limits	RPD	RPD Limit	Notes
Batch B315025 - SW-846 5030B										
LCS (B315025-BS1)				Prepared & Analyzed: 08/12/22						
Chloroethane	11.6	2.0	µg/L	10.0		116	70-130			
Chloroform	10.5	2.0	µg/L	10.0		105	70-130			
Chloromethane	9.65	2.0	µg/L	10.0		96.5	40-160			†
2-Chlorotoluene	10.7	1.0	µg/L	10.0		107	70-130			
4-Chlorotoluene	11.3	1.0	µg/L	10.0		113	70-130			
1,2-Dibromo-3-chloropropane (DBCP)	8.54	5.0	µg/L	10.0		85.4	70-130			
1,2-Dibromoethane (EDB)	10.8	0.50	µg/L	10.0		108	70-130			
Dibromomethane	10.8	1.0	µg/L	10.0		108	70-130			
1,2-Dichlorobenzene	10.8	1.0	µg/L	10.0		108	70-130			
1,3-Dichlorobenzene	11.0	1.0	µg/L	10.0		110	70-130			
1,4-Dichlorobenzene	10.6	1.0	µg/L	10.0		106	70-130			
trans-1,4-Dichloro-2-butene	9.33	2.0	µg/L	10.0		93.3	70-130			
Dichlorodifluoromethane (Freon 12)	10.6	2.0	µg/L	10.0		106	40-160			†
1,1-Dichloroethane	10.8	1.0	µg/L	10.0		108	70-130			
1,2-Dichloroethane	10.2	1.0	µg/L	10.0		102	70-130			
1,1-Dichloroethylene	8.55	1.0	µg/L	10.0		85.5	70-130			
cis-1,2-Dichloroethylene	10.6	1.0	µg/L	10.0		106	70-130			
trans-1,2-Dichloroethylene	10.5	1.0	µg/L	10.0		105	70-130			
1,2-Dichloropropane	11.3	1.0	µg/L	10.0		113	70-130			
1,3-Dichloropropane	11.1	0.50	µg/L	10.0		111	70-130			
2,2-Dichloropropane	10.2	1.0	µg/L	10.0		102	40-130			†
1,1-Dichloropropene	11.0	2.0	µg/L	10.0		110	70-130			
cis-1,3-Dichloropropene	10.8	0.50	µg/L	10.0		108	70-130			
trans-1,3-Dichloropropene	10.3	0.50	µg/L	10.0		103	70-130			
Diethyl Ether	8.95	2.0	µg/L	10.0		89.5	70-130			
Diisopropyl Ether (DIPE)	10.8	0.50	µg/L	10.0		108	70-130			
1,4-Dioxane	92.6	50	µg/L	100		92.6	40-130			†
Ethylbenzene	11.3	1.0	µg/L	10.0		113	70-130			
Hexachlorobutadiene	11.0	1.0	µg/L	10.0		110	70-130			
2-Hexanone (MBK)	99.0	10	µg/L	100		99.0	70-160			†
Isopropylbenzene (Cumene)	11.4	1.0	µg/L	10.0		114	70-130			
p-Isopropyltoluene (p-Cymene)	11.0	1.0	µg/L	10.0		110	70-130			
Methyl Acetate	10.2	1.0	µg/L	10.0		102	70-130			
Methyl tert-Butyl Ether (MTBE)	10.2	1.0	µg/L	10.0		102	70-130			
Methyl Cyclohexane	11.6	1.0	µg/L	10.0		116	70-130			
Methylene Chloride	8.67	5.0	µg/L	10.0		86.7	70-130			
4-Methyl-2-pentanone (MIBK)	102	10	µg/L	100		102	70-160			†
Naphthalene	9.54	2.0	µg/L	10.0		95.4	40-130			†
n-Propylbenzene	11.3	1.0	µg/L	10.0		113	70-130			
Styrene	11.2	1.0	µg/L	10.0		112	70-130			
1,1,1,2-Tetrachloroethane	11.6	1.0	µg/L	10.0		116	70-130			
1,1,2,2-Tetrachloroethane	10.9	0.50	µg/L	10.0		109	70-130			
Tetrachloroethylene	12.2	1.0	µg/L	10.0		122	70-130			
Tetrahydrofuran	9.54	10	µg/L	10.0		95.4	70-130			J
Toluene	10.6	1.0	µg/L	10.0		106	70-130			
1,2,3-Trichlorobenzene	11.2	5.0	µg/L	10.0		112	70-130			
1,2,4-Trichlorobenzene	10.5	1.0	µg/L	10.0		105	70-130			
1,3,5-Trichlorobenzene	10.8	1.0	µg/L	10.0		108	70-130			
1,1,1-Trichloroethane	10.8	1.0	µg/L	10.0		108	70-130			
1,1,2-Trichloroethane	11.2	1.0	µg/L	10.0		112	70-130			
Trichloroethylene	11.6	1.0	µg/L	10.0		116	70-130			
Trichlorofluoromethane (Freon 11)	9.81	2.0	µg/L	10.0		98.1	70-130			

DRAFT

con-test® A Pace Analytical® Laboratory

39 Spruce Street * East Longmeadow, MA 01028 * FAX 413/525-6405 * TEL. 413/525-2332

QUALITY CONTROL

Volatile Organic Compounds by GC/MS - Quality Control

Analyte	Result	Reporting Limit	Units	Spike Level	Source Result	%REC		%REC Limits	RPD		RPD Limit	Notes	
Batch B315025 - SW-846 5030B													
LCS (B315025-BS1)				Prepared & Analyzed: 08/12/22									
1,2,3-Trichloropropane	10.9	2.0	µg/L	10.0		109		70-130					
1,1,2-Trichloro-1,2,2-trifluoroethane (Freon 113)	9.88	1.0	µg/L	10.0		98.8		70-130					
1,2,4-Trimethylbenzene	10.3	1.0	µg/L	10.0		103		70-130					
1,3,5-Trimethylbenzene	11.4	1.0	µg/L	10.0		114		70-130					
Vinyl Chloride	32.6	2.0	µg/L	10.0		**326**	*	40-160				L-02, V-20	†
m+p Xylene	22.7	2.0	µg/L	20.0		113		70-130					
o-Xylene	11.6	1.0	µg/L	10.0		116		70-130					
Surrogate: 1,2-Dichloroethane-d4	*23.1*		µg/L	25.0		92.4		70-130					
Surrogate: Toluene-d8	*24.2*		µg/L	25.0		96.8		70-130					
Surrogate: 4-Bromofluorobenzene	*26.4*		µg/L	25.0		106		70-130					
LCS Dup (B315025-BSD1)				Prepared & Analyzed: 08/12/22									
Acetone	83.5	50	µg/L	100		83.5		70-160	3.31		25		†
Acrylonitrile	8.58	5.0	µg/L	10.0		85.8		70-130	**25.8**	*	25	R-05	
tert-Amyl Methyl Ether (TAME)	9.62	0.50	µg/L	10.0		96.2		70-130	0.311		25		
Benzene	9.94	1.0	µg/L	10.0		99.4		70-130	0.00		25		
Bromobenzene	11.9	1.0	µg/L	10.0		119		70-130	0.252		25		
Bromochloromethane	11.4	1.0	µg/L	10.0		114		70-130	2.76		25		
Bromodichloromethane	11.3	0.50	µg/L	10.0		113		70-130	3.24		25		
Bromoform	10.8	1.0	µg/L	10.0		108		70-130	0.835		25		
Bromomethane	11.7	2.0	µg/L	10.0		117		40-160	15.9		25		†
2-Butanone (MEK)	95.0	20	µg/L	100		95.0		40-160	0.462		25		†
tert-Butyl Alcohol (TBA)	79.1	20	µg/L	100		79.1		40-160	21.8		25		†
n-Butylbenzene	10.6	1.0	µg/L	10.0		106		70-130	2.28		25		
sec-Butylbenzene	10.7	1.0	µg/L	10.0		107		70-130	1.78		25		
tert-Butylbenzene	10.8	1.0	µg/L	10.0		108		70-130	0.741		25		
tert-Butyl Ethyl Ether (TBEE)	10.2	0.50	µg/L	10.0		102		70-130	0.197		25		
Carbon Disulfide	141	5.0	µg/L	100		**141**	*	70-130	17.3		25	L-07, V-20	
Carbon Tetrachloride	11.1	5.0	µg/L	10.0		111		70-130	0.724		25		
Chlorobenzene	11.3	1.0	µg/L	10.0		113		70-130	1.50		25		
Chlorodibromomethane	11.3	0.50	µg/L	10.0		113		70-130	5.54		25		
Chloroethane	12.2	2.0	µg/L	10.0		122		70-130	5.21		25		
Chloroform	10.8	2.0	µg/L	10.0		108		70-130	3.28		25		
Chloromethane	12.4	2.0	µg/L	10.0		124		40-160	24.7		25		†
2-Chlorotoluene	10.4	1.0	µg/L	10.0		104		70-130	2.74		25		
4-Chlorotoluene	11.4	1.0	µg/L	10.0		114		70-130	1.23		25		
1,2-Dibromo-3-chloropropane (DBCP)	9.23	5.0	µg/L	10.0		92.3		70-130	7.77		25		
1,2-Dibromoethane (EDB)	10.8	0.50	µg/L	10.0		108		70-130	0.186		25		
Dibromomethane	11.4	1.0	µg/L	10.0		114		70-130	4.87		25		
1,2-Dichlorobenzene	11.3	1.0	µg/L	10.0		113		70-130	4.43		25		
1,3-Dichlorobenzene	11.4	1.0	µg/L	10.0		114		70-130	3.74		25		
1,4-Dichlorobenzene	11.0	1.0	µg/L	10.0		110		70-130	3.43		25		
trans-1,4-Dichloro-2-butene	9.13	2.0	µg/L	10.0		91.3		70-130	2.17		25		
Dichlorodifluoromethane (Freon 12)	10.4	2.0	µg/L	10.0		104		40-160	1.81		25		†
1,1-Dichloroethane	10.7	1.0	µg/L	10.0		107		70-130	0.650		25		
1,2-Dichloroethane	10.4	1.0	µg/L	10.0		104		70-130	2.42		25		
1,1-Dichloroethylene	9.93	1.0	µg/L	10.0		99.3		70-130	14.9		25		
cis-1,2-Dichloroethylene	11.0	1.0	µg/L	10.0		110		70-130	3.78		25		
trans-1,2-Dichloroethylene	9.96	1.0	µg/L	10.0		99.6		70-130	5.56		25		
1,2-Dichloropropane	11.2	1.0	µg/L	10.0		112		70-130	1.25		25		
1,3-Dichloropropane	11.3	0.50	µg/L	10.0		113		70-130	1.61		25		
2,2-Dichloropropane	10.1	1.0	µg/L	10.0		101		40-130	0.987		25		†

DRAFT

con-test® A Pace Analytical® Laboratory

39 Spruce Street * East Longmeadow, MA 01028 * FAX 413/525-6405 * TEL. 413/525-2332

QUALITY CONTROL

Volatile Organic Compounds by GC/MS - Quality Control

Analyte	Result	Reporting Limit	Units	Spike Level	Source Result	%REC		%REC Limits	RPD	RPD Limit	Notes	
Batch B315025 - SW-846 5030B												
LCS Dup (B315025-BSD1)				Prepared & Analyzed: 08/12/22								
1,1-Dichloropropene	10.7	2.0	µg/L	10.0		107		70-130	2.78	25		
cis-1,3-Dichloropropene	10.9	0.50	µg/L	10.0		109		70-130	0.924	25		
trans-1,3-Dichloropropene	10.4	0.50	µg/L	10.0		104		70-130	0.776	25		
Diethyl Ether	10.3	2.0	µg/L	10.0		103		70-130	13.9	25		
Diisopropyl Ether (DIPE)	10.9	0.50	µg/L	10.0		109		70-130	1.29	25		
1,4-Dioxane	88.3	50	µg/L	100		88.3		40-130	4.74	50		† ‡
Ethylbenzene	11.2	1.0	µg/L	10.0		112		70-130	1.42	25		
Hexachlorobutadiene	11.7	1.0	µg/L	10.0		117		70-130	6.33	25		
2-Hexanone (MBK)	97.9	10	µg/L	100		97.9		70-160	1.10	25		†
Isopropylbenzene (Cumene)	11.3	1.0	µg/L	10.0		113		70-130	0.615	25		
p-Isopropyltoluene (p-Cymene)	11.0	1.0	µg/L	10.0		110		70-130	0.00	25		
Methyl Acetate	12.3	1.0	µg/L	10.0		123		70-130	19.1	25		
Methyl tert-Butyl Ether (MTBE)	10.2	1.0	µg/L	10.0		102		70-130	0.196	25		
Methyl Cyclohexane	11.4	1.0	µg/L	10.0		114		70-130	1.48	25		
Methylene Chloride	11.0	5.0	µg/L	10.0		110		70-130	23.4	25		
4-Methyl-2-pentanone (MIBK)	102	10	µg/L	100		102		70-160	0.157	25		†
Naphthalene	9.84	2.0	µg/L	10.0		98.4		40-130	3.10	25		†
n-Propylbenzene	11.5	1.0	µg/L	10.0		115		70-130	2.02	25		
Styrene	11.4	1.0	µg/L	10.0		114		70-130	1.85	25		
1,1,1,2-Tetrachloroethane	11.8	1.0	µg/L	10.0		118		70-130	1.03	25		
1,1,2,2-Tetrachloroethane	10.8	0.50	µg/L	10.0		108		70-130	1.29	25		
Tetrachloroethylene	12.0	1.0	µg/L	10.0		120		70-130	1.49	25		
Tetrahydrofuran	9.55	10	µg/L	10.0		95.5		70-130	0.105	25	J	
Toluene	10.5	1.0	µg/L	10.0		105		70-130	0.473	25		
1,2,3-Trichlorobenzene	11.6	5.0	µg/L	10.0		116		70-130	3.34	25		
1,2,4-Trichlorobenzene	11.4	1.0	µg/L	10.0		114		70-130	7.75	25		
1,3,5-Trichlorobenzene	11.1	1.0	µg/L	10.0		111		70-130	2.64	25		
1,1,1-Trichloroethane	10.8	1.0	µg/L	10.0		108		70-130	0.370	25		
1,1,2-Trichloroethane	11.6	1.0	µg/L	10.0		116		70-130	3.94	25		
Trichloroethylene	11.3	1.0	µg/L	10.0		113		70-130	2.70	25		
Trichlorofluoromethane (Freon 11)	9.75	2.0	µg/L	10.0		97.5		70-130	0.614	25		
1,2,3-Trichloropropane	10.4	2.0	µg/L	10.0		104		70-130	5.17	25		
1,1,2-Trichloro-1,2,2-trifluoroethane (Freon 113)	11.8	1.0	µg/L	10.0		118		70-130	18.1	25		
1,2,4-Trimethylbenzene	10.3	1.0	µg/L	10.0		103		70-130	0.485	25		
1,3,5-Trimethylbenzene	11.3	1.0	µg/L	10.0		113		70-130	0.615	25		
Vinyl Chloride	32.2	2.0	µg/L	10.0		**322**	*	40-160	1.17	25	L-02, V-20	†
m+p Xylene	22.6	2.0	µg/L	20.0		113		70-130	0.221	25		
o-Xylene	11.6	1.0	µg/L	10.0		116		70-130	0.00	25		
Surrogate: 1,2-Dichloroethane-d4	*23.2*		µg/L	25.0		92.6		70-130				
Surrogate: Toluene-d8	*24.1*		µg/L	25.0		96.4		70-130				
Surrogate: 4-Bromofluorobenzene	*26.3*		µg/L	25.0		105		70-130				

DRAFT

39 Spruce Street * East Longmeadow, MA 01028 * FAX 413/525-6405 * TEL. 413/525-2332

FLAG/QUALIFIER SUMMARY

*	QC result is outside of established limits.
†	Wide recovery limits established for difficult compound.
‡	Wide RPD limits established for difficult compound.
#	Data exceeded client recommended or regulatory level
ND	Not Detected
RL	Reporting Limit is at the level of quantitation (LOQ)
DL	Detection Limit is the lower limit of detection determined by the MDL study
MCL	Maximum Contaminant Level
	Percent recoveries and relative percent differences (RPDs) are determined by the software using values in the calculation which have not been rounded.
	No results have been blank subtracted unless specified in the case narrative section.

J	Detected but below the Reporting Limit (lowest calibration standard); therefore, result is an estimated concentration (CLP J-Flag).
L-02	Laboratory fortified blank/laboratory control sample recovery and duplicate recoveries outside of control limits. Data validation is not affected since all results are "not detected" for associated samples in this batch and bias is on the high side.
L-06	Laboratory fortified blank/laboratory control sample recovery and/or duplicate recovery are outside of control limits. Reported value for this compound is likely to be biased on the high side.
L-07	Either laboratory fortified blank/laboratory control sample or duplicate recovery is outside of control limits, but the other is within limits. RPD between the two LFB/LCS results is within method specified criteria.
L-07A	Either laboratory fortified blank/laboratory control sample or duplicate recovery is outside of control limits, but the other is within limits. RPD outside of control limits. Reduced precision anticipated for any reported result for this compound.
MS-15	Matrix spike and matrix spike duplicate recoveries are outside of control limits. Data validation is not affected since results for this compound in this sample are "not detected", and recovery bias is on the high side.
MS-24	Either matrix spike or matrix spike duplicate is outside of control limits, but the other is within limits. Analysis is in control based on laboratory fortified blank recovery.
R-05	Laboratory fortified blank duplicate RPD is outside of control limits. Reduced precision is anticipated for any reported value for this compound.
R-06	Matrix spike duplicate RPD is outside of control limits. Reduced precision is anticipated for reported result for this compound in this sample.
RL-11	Elevated reporting limit due to high concentration of target compounds.
V-05	Continuing calibration verification (CCV) did not meet method specifications and was biased on the low side for this compound.
V-06	Continuing calibration verification (CCV) did not meet method specifications and was biased on the high side for this compound.
V-20	Continuing calibration verification (CCV) did not meet method specifications and was biased on the high side. Data validation is not affected since sample result was "not detected" for this compound.

DRAFT

con-test® A Pace Analytical® Laboratory

39 Spruce Street * East Longmeadow, MA 01028 * FAX 413/525-6405 * TEL. 413/525-2332

CERTIFICATIONS

Certified Analyses included in this Report

Analyte	Certifications
SW-846 8260D in Water	
Acetone	CT,ME,NH,VA,NY
Acrylonitrile	CT,ME,NH,VA,NY
tert-Amyl Methyl Ether (TAME)	ME,NH,VA,NY
Benzene	CT,ME,NH,VA,NY
Bromobenzene	ME,NY
Bromochloromethane	ME,NH,VA,NY
Bromodichloromethane	CT,ME,NH,VA,NY
Bromoform	CT,ME,NH,VA,NY
Bromomethane	CT,ME,NH,VA,NY
2-Butanone (MEK)	CT,ME,NH,VA,NY
tert-Butyl Alcohol (TBA)	ME,NH,VA,NY
n-Butylbenzene	ME,VA,NY
sec-Butylbenzene	ME,VA,NY
tert-Butylbenzene	ME,VA,NY
tert-Butyl Ethyl Ether (TBEE)	ME,NH,VA,NY
Carbon Disulfide	CT,ME,NH,VA,NY
Carbon Tetrachloride	CT,ME,NH,VA,NY
Chlorobenzene	CT,ME,NH,VA,NY
Chlorodibromomethane	CT,ME,NH,VA,NY
Chloroethane	CT,ME,NH,VA,NY
Chloroform	CT,ME,NH,VA,NY
Chloromethane	CT,ME,NH,VA,NY
2-Chlorotoluene	ME,NH,VA,NY
4-Chlorotoluene	ME,NH,VA,NY
1,2-Dibromo-3-chloropropane (DBCP)	ME,NY
1,2-Dibromoethane (EDB)	ME,NY
Dibromomethane	ME,NH,VA,NY
1,2-Dichlorobenzene	CT,ME,NH,VA,NY
1,3-Dichlorobenzene	CT,ME,NH,VA,NY
1,4-Dichlorobenzene	CT,ME,NH,VA,NY
trans-1,4-Dichloro-2-butene	ME,NH,VA,NY
Dichlorodifluoromethane (Freon 12)	ME,NH,VA,NY
1,1-Dichloroethane	CT,ME,NH,VA,NY
1,2-Dichloroethane	CT,ME,NH,VA,NY
1,1-Dichloroethylene	CT,ME,NH,VA,NY
cis-1,2-Dichloroethylene	ME,NY
trans-1,2-Dichloroethylene	CT,ME,NH,VA,NY
1,2-Dichloropropane	CT,ME,NH,VA,NY
1,3-Dichloropropane	ME,VA,NY
2,2-Dichloropropane	ME,NH,VA,NY
1,1-Dichloropropene	ME,NH,VA,NY
cis-1,3-Dichloropropene	CT,ME,NH,VA,NY
trans-1,3-Dichloropropene	CT,ME,NH,VA,NY
Diethyl Ether	ME,NY
Diisopropyl Ether (DIPE)	ME,NH,VA,NY
1,4-Dioxane	ME,NY
Ethylbenzene	CT,ME,NH,VA,NY

DRAFT

39 Spruce Street * East Longmeadow, MA 01028 * FAX 413/525-6405 * TEL. 413/525-2332

CERTIFICATIONS

Certified Analyses included in this Report

Analyte	Certifications
SW-846 8260D in Water	
Hexachlorobutadiene	CT,ME,NH,VA,NY
2-Hexanone (MBK)	CT,ME,NH,VA,NY
Isopropylbenzene (Cumene)	ME,VA,NY
p-Isopropyltoluene (p-Cymene)	CT,ME,NH,VA,NY
Methyl Acetate	ME,NY
Methyl tert-Butyl Ether (MTBE)	CT,ME,NH,VA,NY
Methyl Cyclohexane	NY
Methylene Chloride	CT,ME,NH,VA,NY
4-Methyl-2-pentanone (MIBK)	CT,ME,NH,VA,NY
Naphthalene	ME,NH,VA,NY
n-Propylbenzene	CT,ME,NH,VA,NY
Styrene	CT,ME,NH,VA,NY
1,1,1,2-Tetrachloroethane	CT,ME,NH,VA,NY
1,1,2,2-Tetrachloroethane	CT,ME,NH,VA,NY
Tetrachloroethylene	CT,ME,NH,VA,NY
Toluene	CT,ME,NH,VA,NY
1,2,3-Trichlorobenzene	ME,NH,VA,NY
1,2,4-Trichlorobenzene	CT,ME,NH,VA,NY
1,3,5-Trichlorobenzene	ME
1,1,1-Trichloroethane	CT,ME,NH,VA,NY
1,1,2-Trichloroethane	CT,ME,NH,VA,NY
Trichloroethylene	CT,ME,NH,VA,NY
Trichlorofluoromethane (Freon 11)	CT,ME,NH,VA,NY
1,2,3-Trichloropropane	ME,NH,VA,NY
1,1,2-Trichloro-1,2,2-trifluoroethane (Freon 113)	VA,NY
1,2,4-Trimethylbenzene	ME,VA,NY
1,3,5-Trimethylbenzene	ME,VA,NY
Vinyl Chloride	CT,ME,NH,VA,NY
m+p Xylene	CT,ME,NH,VA,NY
o-Xylene	CT,ME,NH,VA,NY

DRAFT

39 Spruce Street * East Longmeadow, MA 01028 * FAX 413/525-6405 * TEL. 413/525-2332

Con-Test, a Pace Environmental Laboratory, operates under the following certifications and accreditations:

Code	Description	Number	Expires
AIHA	AIHA-LAP, LLC - ISO 17025:2017	100033	03/1/2024
MA	Massachusetts DEP	M-MA100	06/30/2023
CT	Connecticut Department of Public Health	PH-0165	12/31/2022
NY	New York State Department of Health	10899 NELAP	04/1/2023
NH	New Hampshire Environmental Lab	2516 NELAP	02/5/2023
RI	Rhode Island Department of Health	LAO00373	12/30/2022
NC	North Carolina Div. of Water Quality	652	12/31/2022
NJ	New Jersey DEP	MA007 NELAP	06/30/2023
FL	Florida Department of Health	E871027 NELAP	06/30/2023
VT	Vermont Department of Health Lead Laboratory	LL720741	07/30/2023
VT-DW	Vermont Department of Health Drinking Water	VT-255716	06/12/2023
ME	State of Maine	MA00100	06/9/2023
VA	Commonwealth of Virginia	460217	12/14/2022
NH-P	New Hampshire Environmental Lab	2557 NELAP	09/6/2022
NC-DW	North Carolina Department of Health and Human Services	25703	07/31/2023
PA	Commonwealth of Pennsylvania DEP	68-05812	06/30/2023
MI	Dept. of Env, Great Lakes, and Energy	9100	09/6/2022

DRAFT

Pace Analytical®

Phone: 612-607-6400
Fax: 612-607-6344

https://www.pacelabs.com/

Doc # 380 Rev 1_03242017

1800 Elm Street SE
Minneapolis, MN 55414

Page 1 of 2

22H0564

CHAIN OF CUSTODY RECORD (New York)

Contact: https://www.pacelabs.com/contact-us/contact-environmental-sciences/

Company Name: HRP
Address: 1 Fairchild Square, Clifton Park, NY
Phone: 518-877-7101
Project Name: Elton St - Linwood St GW
Project Location: Elton - Linwood St, Brooklyn, NY
Project Number: DEC 1021. P2
Project Manager: David Stoll
Pace Analytical Quote Name/Number
Invoice Recipient: Patrick.Montuori@HRPAssociates.com
Sampled By: RL, SD

Requested Turnaround Time
7-Day ☒ 10-Day ☐
Due Date:

Rush Approval Required
1-Day ☐ 3-Day ☐
2-Day ☐ 4-Day ☐

Data Delivery
Format: PDF ☐ EXCEL ☒
Other: EQuIS
CLP Like Data Pkg Required: ☐
Email To:
Fax To #:

Pace Analytical Work Order#	Client Sample ID / Description	Beginning Date/Time	Ending Date/Time	Composite	Grab	Matrix Code	Conc Code	VOCs by 8260	# of Containers	Preservation Code	Container Code
1	HRP-MW-22S_8.9.22	8/9/22	0822		X	GW	U	X	3	H	V
2	HRP-MW-21D_8.9.22	"	0920		X	"	"	X	"	"	"
3	HRP-MW-22S_8.9.22	"	0927		X	"	"	X	"	"	"
4	HRP-MW-21I_8.9.22	"	1015		X	"	"	X	"	"	"
5	HRP-MW-22I_8.9.22	"	1037		X	"	"	X	"	"	"
6	HRP-MW-21S_8.9.22	"	1125		X	"	"	X	"	"	"
7	HRP-MW-22D_8.9.22	"	1204		X	"	"	X	"	"	"
8	HRP-MW-20D_8.9.22	"	1305		X	"	"	X	"	"	"
9	HRP-MW-20I_8.9.22	"	1342		X	"	"	X	"	"	"
10	HRP-MW-20S_8.9.22	8/9/22	1428		X	GW	U	X	"	"	"

ANALYSIS REQUESTED

Dissolved Metals Samples
☐ Field Filtered
☐ Lab to Filter

Orthophosphate Samples
☐ Field Filtered
☐ Lab to Filter

[1] Matrix Codes:
GW = Ground Water
WW = Waste Water
DW = Drinking Water
A = Air
S = Soil
SL = Sludge
SOL = Solid
O = Other (please define)

[2] Preservation Codes:
I = Iced
H = HCL
M = Methanol
N = Nitric Acid
S = Sulfuric Acid
B = Sodium Bisulfate
X = Sodium Hydroxide
T = Sodium Thiosulfate
O = Other (please define)

[3] Container Codes:
A = Amber Glass
G = Glass
P = Plastic
ST = Sterile
V = Vial
S = Summa Canister
T = Tedlar Bag
O = Other (please define)

Comments: Please Provide a Cat B Report
MS/MSD Collected at HRP-MW-22S_8.9.22

Please use the following codes to indicate possible sample concentration within the Conc Code column above:
H - High; M - Medium; L - Low; C - Clean; U - Unknown

	Date/Time
Relinquished by: (signature)	8/10/22 11:10
Received by: (signature) PADS	8/10/22 11:10
Relinquished by: (signature)	8/10/22 1430
Received by: (signature)	8-10-22 1430
Relinquished by: (signature)	8-10-22 15:40
Received by: (signature)	8/10/22 15:40

Program & Regulatory Information
☐ AWQ STDS ☐ NY TOGS
☐ NYC Sewer Discharge ☐ NY CP-51
☐ Part 360 GW (Landfill)
☐ NY Restricted Use
☐ NY Unrestricted Use
☐ NY Part 375
Other:

Deliverables
☐ Enhanced Data Package
☒ NYSDEC EQuIS EDD
☐ EQuIS (Standard) EDD
☐ NY Regulatory EDD
☐ NY Regs Hits-Only EDD
Other:

NELAC and AIHA-LAP, LLC Accredited

Project Entity
☐ Government ☐ Municipality ☐ MWRA ☐ WRTA
☐ Federal ☐ 21 J ☐ School
☐ City ☐ Brownfield ☐ MBTA

Other
☐ Chromatogram
☐ AIHA-LAP,LLC

PCB ONLY
☐ Soxhlet
☐ Non Soxhlet

DRAFT

Page 48 of 50

Table of Contents

Pace Analytical

Phone: 612-607-6400
Fax: 612-607-6344

https://www.pacelabs.com/

Doc # 380 Rev 1_03242017

1800 Elm Street SE
Minneapolis, MN 55414

22H0564

CHAIN OF CUSTODY RECORD (New York)

Contact: https://www.pacelabs.com/contact-us/contact-environmental-sciences/

Company Name: HRP
Address: 1 Fairchild Square, Clifton Park, NY
Phone: 518-877-7101
Project Name: Elton St - Linwood St GW
Project Location: Elton St/Linwood St, Brooklyn, NY
Project Number: DEC 1021, P2
Project Manager: David Stoll
Pace Analytical Quote Name/Number
Invoice Recipient: Patrick.Montuori@HRPAssociates.com
Sampled By: RL, SD

Requested Turnaround Time
7-Day [x] 10-Day [ ]
Due Date:

Rush Approval Required
1-Day [ ] 3-Day [ ]
2-Day [ ] 4-Day [ ]

Data Delivery
Format: PDF [x] EXCEL [x]
Other: EQuIS
CLP Like Data Pkg Required: [ ]
Email To:
Fax To #:

Pace Analytical Work Order#	Client Sample ID / Description	Beginning Date/Time	Ending Date/Time	Composite	Grab	Matrix Code	Conc Code	6 H V VOCs by 8260	# of Containers	Preservation Code	Container Code
11	Field Blank_8.9.22	8/9/22	1330		x	DW	U	x			
12	DUP-1_8.9.22	8/9/22	—		x	DW	U	x			

ANALYSIS REQUESTED

Dissolved Metals Samples
[ ] Field Filtered
[ ] Lab to Filter

Orthophosphate Samples
[ ] Field Filtered
[ ] Lab to Filter

[1] Matrix Codes:
GW = Ground Water
WW = Waste Water
DW = Drinking Water
A = Air
S = Soil
SL = Sludge
SOL = Solid
O = Other (please define) DI water

[2] Preservation Codes:
I = Iced
H = HCL
M = Methanol
N = Nitric Acid
S = Sulfuric Acid
B = Sodium Bisulfate
X = Sodium Hydroxide
T = Sodium Thiosulfate
O = Other (please define)

[3] Container Codes:
A = Amber Glass
G = Glass
P = Plastic
ST = Sterile
V = Vial
S = Summa Canister
T = Tedlar Bag
O = Other (please define)

Comments:

Please use the following codes to indicate possible sample concentration within the **Conc Code** column above:
H - High; M - Medium; L - Low; C - Clean; U - Unknown

Relinquished by: (signature)	Date/Time: 8/10/22 11:10	
Received by: (signature)	Date/Time: 8/10/22 11:10	
Relinquished by: (signature)	Date/Time: 8/10/22 1430	
Received by: (signature)	Date/Time: 8.10.22/1430	
Relinquished by: (signature)	Date/Time: 8.10.22 1540	
Received by: (signature)	Date/Time: 8/10/22 1540	

Program & Regulatory Information
[ ] AWQ STDS [ ] NY TOGS
[ ] NYC Sewer Discharge [ ] NY CP-51
[ ] Part 360 GW (Landfill)
[ ] NY Restricted Use
[ ] NY Unrestricted Use
[ ] NY Part 375
Other:

Deliverables
[ ] Enhanced Data Package
[ ] NYSDEC EQuIS EDD
[ ] EQuIS (Standard) EDD
[ ] NY Regulatory EDD
[ ] NY Regs Hits-Only EDD
Other:

NELAC and AIHA-LAP, LLC Accredited

Project Entity
[ ] Government [ ] Municipality [ ] MWRA [ ] WRTA
[ ] Federal [ ] 21 J [ ] School
[ ] City [ ] Brownfield [ ] MBTA

Other
[ ] Chromatogram
[ ] AIHA-LAP,LLC

PCB ONLY
[ ] Soxhlet
[ ] Non Soxhlet

DRAFT

Table of Contents

39 Spruce St.
East Longmeadow, MA. 01028
P: 413-525-2332
F: 413-525-6405
www.pacelabs.com

Pace PEOPLE ADVANCING SCIENCE

Doc# 277 Rev 6 July 2022

Login Sample Receipt Checklist - (Rejection Criteria Listing - Using Acceptance Policy) Any False Statement will be brought to the attention of the Client - State True or False

Client: HRP

Received By: JRW Date: 03/10/22 Time: 1720

How were the samples received? In Cooler: T No Cooler: On Ice: T No Ice:

Direct From Sample: Ambient: Melted Ice:

Were samples within Tempurature? Within 2-6°C: T By Gun #: 5 Actual Temp - 4.4

By Blank #: Actual Temp -

Was Custody Seal In tact? N/A Were Samples Tampered with? N/A

Was COC Relinquished ? T Does Chain Agree With Samples? T

Are there broken/leaking/loose caps on any samples? F

Is COC in ink/ Legible? T Were samples received within holding time? T

Did COC include all pertinent Information? Client? T Analysis? T Sampler Name? T

Project? T ID's? T Collection Dates/Times? T

Are Sample labels filled out and legible? T

Are there Lab to Filters? F Who was notified?

Are there Rushes? F Who was notified?

Are there Short Holds? F Who was notified?

Samples are received within holding time? T Is there enough Volume? T

Is there Headspace where applicable? T MS/MSD? F

Proper Media/Containers Used? T splitting samples required F

Were trip blanks receive T On COC? F

Do All Samples Have the proper pH? Acid N/A Base N/A

Vials	#	Containers:	#		#		#
Unp-		1 Liter Amb.		1 Liter Plastic		16 oz Amb.	
HCL-	44	500 mL Amb.		500 mL Plastic		8oz Amb/Clear	
Meoh-		250 mL Amb.		250 mL Plastic		4oz Amb/Clear	
Bisulfate-		Col./Bacteria		Flashpoint		2oz Amb/Clear	
DI-		Other Plastic		Other Glass		Encore	
Thiosulfate-		SOC Kit		Plastic Bag		Frozen:	
Sulfuric-		Perchlorate		Ziplock			

Unused Media

Vials	#	Containers:	#		#		#
Unp-		1 Liter Amb.		1 Liter Plastic		16 oz Amb.	
HCL-		500 mL Amb.		500 mL Plastic		8oz Amb/Clear	
Meoh-		250 mL Amb.		250 mL Plastic		4oz Amb/Clear	
Bisulfate-		Col./Bacteria		Flashpoint		2oz Amb/Clear	
DI-		Other Plastic		Other Glass		Encore	
Thiosulfate-		SOC Kit		Plastic Bag		Frozen:	
Sulfuric-		Perchlorate		Ziplock			

Comments:

Trip Blanks not on COC

DRAFT

DRAFT

APPENDIX M
Data Usability Summary Reports (DUSRs)

PO Box 21987
Albuquerque, NM 87154
1-888-678-5447
www.aqainc.net

Data Usability Summary Report
(DUSR)
Elton St./Linwood St. Site #224250 & #224301
New York City, New York

DRAFT

Data Validation Report Number:	70195060_DUSR
Data Validation Report Revision Number:	0
Job Number:	70195060
Sample Collection Date:	11/15/2021, 11/16/2021, 11/17/2021
Sample Matrix:	Ground Water
Laboratory Name:	Pace Analytical Services, LLC, Melville, NY
Analyses:	VOCs
Subcontractor Name:	Analytical Quality Associates, Inc.
Data Validator:	Jeanne Peterson
Validation Level:	Category B
Validation Completion Date:	02/28/2022

INTRODUCTION/OVERALL ASSESSMENT

Category B data validation was performed on the data for 10 ground water samples prepared and analyzed with approved procedures using SW846 method 8260D (volatile organic compounds [VOCs]). Data were reported for all requested analyses.

Validation was performed on Revision 0 of the data package. Any items reviewed in subsequent revisions are noted on the validation worksheets.

The analytical data were evaluated in accordance with the New York State Department of Environmental Conservation (NYSDEC) Analytical Services Protocol (ASP) (2015), the *Generic Quality Assurance Project Plan for Work Assignments* (August 2019) (project QAPP); and the applicable methods. Qualifiers were applied in accordance with latest EPA Region 2 standard operating procedures (SOPs) for data validation.

In general, the analytical results reported in this data package are valid and acceptable as reported with the exception of the data qualified R. *Data qualified R should be considered unusable.* Results qualified J or UJ are usable, with caution, as estimated concentrations. Data validation qualifiers were applied to the data as specified in the Data Qualifiers section below.

See attached data validation spreadsheets for supporting documentation on the data review and validation.

DRAFT

SAMPLE IDENTIFICATION

The samples included in this validation are listed below.

Sample ID	Laboratory ID	Matrix	Analysis	Validation Level
GW-1	70195060001	Ground Water	VOCs	Category B
GW-2	70195060002	Ground Water	VOCs	Category B
GW-3	70195060003	Ground Water	VOCs	Category B
GW-4	70195060004	Ground Water	VOCs	Category B
GW-5	70195060005	Ground Water	VOCs	Category B
GW-6	70195060006	Ground Water	VOCs	Category B
Field Blank-1	70195060007	Ground Water	VOCs	Category B
Trip-1	70195060008	Ground Water	VOCs	Category B

Sample ID	Laboratory ID	Matrix	Analysis	Validation Level
GW-7	70195060009	Ground Water	VOCs	Category B
GW-8	70195060010	Ground Water	VOCs	Category B

DATA QUALIFIERS (see following sections for detailed explanations)

Sample ID	Method	Analyte	Qualifier	Reason for Qualification
GW-1	8260D	1,4-Dioxane	*R*	*Low relative response factor*
		Bromomethane	UJ	High calibration verification negative bias
GW-2	8260D	1,4-Dioxane	*R*	*Low relative response factor*
		Bromomethane	UJ	High calibration verification negative bias
GW-3	8260D	1,4-Dioxane	*R*	*Low relative response factor*
		Bromomethane	UJ	High calibration verification negative bias
GW-4	8260D	1,4-Dioxane	*R*	*Low relative response factor*
		Bromomethane	UJ	High calibration verification negative bias
GW-5	8260D	1,4-Dioxane	*R*	*Low relative response factor*
		Bromomethane	UJ	High calibration verification negative bias
GW-6	8260D	1,4-Dioxane	*R*	*Low relative response factor*
		Bromomethane	UJ	High calibration verification negative bias
Field Blank-1	8260D	1,4-Dioxane	*R*	*Low relative response factor*
		Bromomethane	UJ	High calibration verification negative bias
Trip-1	8260D	1,4-Dioxane	*R*	*Low relative response factor*
		Bromomethane	UJ	High calibration verification negative bias
GW-7	8260D	1,4-Dioxane	*R*	*Low relative response factor*
		Bromomethane	UJ	High calibration verification negative bias
GW-8	8260D	1,4-Dioxane	*R*	*Low relative response factor*
		Bromomethane	UJ	High calibration verification negative bias

DRAFT

DISCUSSION

Sample Shipping/Receiving

All chain of custody (COC), analysis request, and sample receipt documentation was complete and correct.

Holding Times and Preservation

The samples were properly preserved and analyzed within the prescribed holding times.

Instrument Tune

All instrument tune requirements were met.

Calibration

All initial and continuing calibration acceptance criteria were met with the following exceptions.

The initial calibration (ICAL), initial calibration verification (ICV), and continuing calibration verification (CCV) relative response factors (RRFs) associated with all batches were < the minimum RRF for 1,4-dioxane. The associated sample results were non-detects and, therefore, were **qualified R**.

The ICAL, ICV, and CCV RRFs associated with all batches were < the ASP minimum RRF but > the EPA Region II minimum RRF for trichloroethene. A different internal standard was used to calculate the trichloroethene RRFs than specified by the method. When the specified internal standard was used, the RRFs met the minimum criteria for ASP, method, and EPA Region II with similar relative standard deviations (RSDs) and percent differences (%Ds) (see attached calculations). Therefore, no sample results were qualified based on professional judgment.

The ICV percent difference (%D) associated with all analytical batches was > the upper acceptance limit with positive bias for acetone. The associated sample results were non-detects and not affected by the high bias and, therefore, were not qualified based on professional judgment.

The CCV %Ds associated with all analytical batches were > the upper acceptance limit with negative bias for bromomethane. The associated sample results were non-detects and, therefore, were **qualified UJ**.

DRAFT

The CCV %D associated with analytical batch 234029 was > the upper acceptance limit with positive bias for trans-1,4-dichloro-2-butene. The associated sample results were non-detects and not affected by the high bias and, therefore, were not qualified based on professional judgment.

The CCV %D associated with analytical batch 234385 was > the upper acceptance limit with positive bias for 1,1-dichloroethene. The associated sample results were non-detects and not affected by the high bias and, therefore, were not qualified based on professional judgment.

Blanks

No target analytes were detected in the method blanks, field blank, or trip blank.

Surrogates

All surrogate recoveries met QC acceptance criteria.

Internal Standards

All internal standard responses met QC acceptance criteria.

Laboratory Control Sample (LCS)

The LCS analyses met all QC acceptance criteria.

Matrix Spike (MS)/Matrix Spike Duplicate (MSD)

The MS analysis was performed on sample GW-2 and met all QC acceptance criteria.

Laboratory Duplicate

The duplicate analysis was performed on sample GW-5 and met all QC acceptance criteria with the following exception.

The duplicate relative percent difference (RPD) was > the acceptance limit for trichloroethene. The trichloroethene result for parent sample GW-5 was a detect and, therefore, was **qualified J**. The remaining associated sample results were not qualified based on professional judgment.

Field Duplicate

A field duplicate was not collected with the samples in this data package.

DRAFT

Reporting Limits (RLs)

All reporting limits (RLs) were properly reported. Sample GW-4 was diluted 250X for cis-1,2-dichloroethene and trichloroethene. RLs were adjusted accordingly and may not have met the project-specified RLs and/or project quantitation limit goals.

Other QC

No other specific issues that affect data quality were identified.

DRAFT

DATA VALIDATION QUALIFIER DEFINITIONS

U	=	The analyte was analyzed for, but was not detected above the level of the reported sample quantitation limit.
J	=	The result is an estimated quantity. The associated numerical value is the approximate concentration of the analyte in the sample.
J+	=	The result is an estimated quantity; however, the result may be biased high.
J-	=	The result is an estimated quantity; however, the result may be biased low.
NJ	=	The analysis indicates the presence of an analyte that has been "tentatively identified" and the associated numerical value represents its approximate concentration.
UJ	=	The analyte was analyzed for, but was not detected. The reported quantitation limit is approximate and may be inaccurate or imprecise.
R	=	The data are unusable. The sample results are rejected due to serious deficiencies in meeting Quality Control (QC) criteria. The analyte may or may not be present in the sample.

DRAFT

Attachment 1

Supporting Documentation

DRAFT

70195060HRP Associates, Inc. NYSDEC ASP Data Validation Summary Worksheet

Job#: 70195060	Laboratory: Pace	Validator: Jeanne Peterson	Validation Start Date: 02/02/2022
Site: Elton St/Linwood St	COC#: None (1 page)		Validation Category: ☐ A ☒ B
Matrix: Ground Water	# of Samples: 10	Tracking docs present: See sample receipt and log-in documentation	
COCs present: Yes	COCs signed: Yes	COCs dated: Yes	Sample Container Integrity: OK

Analyses:
☒ VOCs ☐ SVOCs ☐ PAHs ☐ GRO ☐ DRO ☐ Pests ☐ PCBs ☐ Herbs ☐ Metals ☐ Mercury ☐ Gen Chem ☐ Rad
☐ Other:

Requested Analyses Not Reported

Client Sample ID	Lab Sample ID	Analysis	Comments
None			

Hold Time/Preservation Outliers

Client Sample ID	Lab Sample ID	Analysis	Pres.	Collection Date	Preparation Date	Analysis Date	Preparation >HT	Analysis >HT
None								

DRAFT

Comments: Samples collected 11/15, 11/16, 11/17/2021; no shipping documents in data package; sent by Pace courier. Sample receipt checklist on COC completed. Cooler temps OK and documented on COC.

DV performed on Rev 0 of the laboratory report except where noted.

HRP Associates, Inc. NYSDEC ASP GCMS Worksheet (VOCs)

Job#: 70195060	Method: 8260D	Matrix: Ground Water	Lab Sample IDs: 70195060001 thru -010
Batch #s: 234029, 234385, 233151			

Tuning: ☒ Pass ☐ Fail TICs Required? ☐ Yes ☒ No *(lab-derived limits) ASP limits[1](lab-derived limits) ASP limits[1]*

Analyte (outliers)	Calibration *(ASP Table 10 limits[1])*				Method Blank *<CRQL[2]*	2X Method Blank	LCS %R	LCSD %R	LCS/D RPD	MS %R	MSD %R	Dup RPD	TB	FB
	RF	RSD/r²	ICV %D	CCV %D										
234029										*-02*		*-05*	*-08*	*-07*
Trichloroethene	0.259*	✓	✓	✓	✓	NA	✓	NA	NA	✓	NA	117	✓	✓
Acetone	✓	✓	57.4	✓	✓	NA	✓	NA	NA	✓	NA	✓	✓	✓
Bromomethane	✓	✓	✓	-34.8	✓	NA	✓	NA	NA	✓	NA	✓	✓	✓
trans-1,4-Dichloro-2-butene	✓	✓	✓	23.4	✓	NA	✓	NA	NA	✓	NA	✓	✓	✓
1,4-Dioxane	0.00159	✓	✓	✓	✓	NA	✓	NA	NA	✓	NA	✓	✓	✓
234385/233151														
Trichloroethene	0.259*	✓	✓	✓	✓	NA	✓	NA	NA	NA	NA	NA	NA	NA
Acetone	✓	✓	57.4	✓	✓	NA	✓	NA	NA	NA	NA	NA	NA	NA
Bromomethane	✓	✓	✓	-37.4	✓	NA	✓	NA	NA	NA	NA	NA	NA	NA
1,1-Dichloroethene	✓	✓	✓	32.3	✓	NA	✓	NA	NA	NA	NA	NA	NA	NA
1,4-Dioxane	0.00159	✓	✓	✓	✓	NA	✓	NA	NA	NA	NA	NA	NA	NA

Surrogate Recovery Outliers *(lab-derived limits)*

Sample ID	1,2-DCA-d4	4-BFB	Tol-d8		Sample ID	1,2-DCA-d4	4-BFB	Tol-d8	
None									

IS Outliers *(-50% to +100% and within ±30s of ICAL midpoint or associated CCV)*

Sample ID	FB	RT	CBNZ-d5	RT	DCB-d4	RT	Sample ID	FB	RT	CBNZ-d5	RT	DCB-d4	RT
None													

DRAFT

Comments: HTs OK. pH <2 per note on run logs.

234029: MB, LCS, -001 thru -005, -007 thru -010

234385: MB, LCS, -006

233151: MB, LCS, -004 250X (cis-1,2-DCE and TCE only)

ICAL 70MSV8 06/09/2021: Acetone linear; TCE minimum RRF 0.300 in ASP, but 0.200 in Region II SOP; qualify NDs UJ instead of R based on professional judgment.

Tune summary (Form V) missing from data package for 11/23 analysis; sample -004 250X missing from surr summary (Form II) and IS summary (Form IV) for 11/23 analysis; raw data checked for validation; *see Rev1 pages 56, 42, and 58*

TICs reported for samples but not required.

*TCE RRFs based on a different IS than the method used; if correct IS used, RRF would be ≥0.500; no data qualified based on professional judgment.

Sample -004 diluted 250X for cis-1,2-DCE and TCE

Rev1 reviewed for target analytes missing from Rev0 (bromochloromethane; 1,2-dibromo-3-chloropropane; 1,4-dioxane; and 1,2,3-trichlorobenzene).

[1]If no limits in ASP, use method limits then lab-derived limits; [2]<2.5X CRQL for MeCl2 and cyclohexane and <5X CRQL for acetone and 2-butanone Revised 08/2021

NOTE: ASP tables are found in ASP Exhibit E.

Table 6

VOLATILE INTERNAL STANDARDS WITH CORRESPONDING ANALYTES ASSIGNED FOR QUANTITATION

FLUOROBENZENE	CHLOROBENZENE-d_5	1,4-DICHLOROBENZENE-d_4
Acetone	Benzene	p-Bromofluorobenzene
Acrylonitrile	Bromodichloromethane	(surrogate)
Bromochloromethane	Carbon tetrachloride	Bromoform
Bromomethane	Chlorobenzene	*n*-Butylbenzene
2-Butanone	Cyclohexane	*sec*-Butylbenzene
Carbon disulfide	Dibromochloromethane	*t*-Butylbenzene
Chloroethane	1,2-Dibromoethane (EDB, Ethylene dibromide)	1,2-Dibromo-3-chloropropane
Chloroform	1,2-Dichloropropane	1,2-Dichlorobenzene
Chloromethane	*cis*-1,3-Dichloropropene	1,3-Dichlorobenzene
Dichlorodifluoromethane	*trans*-1,3-Dichloropropene	1,4-Dichlorobenzene
1,1-Dichloroethane	Ethylbenzene	1,2-Dichlorobenzene-d_4 (surrogate)
1,2-Dichloroethane	2-Hexanone	Hexachlorobutadiene
1,2-Dichloroethane-d_4 (surrogate)	Methyl cyclohexane	Isopropylbenzene
1,1-Dichloroethene (Vinylidene chloride)	4-Methyl-2-pentanone	Isopropyltoluene
cis-1,2-Dichloroethene	Styrene	Naphthalene
trans-1,2-Dichloroethene	1,1,1,2-Tetrachloroethane	*n*-Propylbenzene
1,4-Difluorobenzene (surrogate)	1,1,2,2-Tetrachloroethane	1,2,3-Trichloropropane
Freon 113	Tetrachloroethene	1,2,4-Trimethylbenzene
Methyl acetate	1,1,1-Trichloroethane	1,3,5-Trimethylbenzene
Methylene chloride	1,1,2-Trichloroethane	1,2,3-Trichlorobenzene
Methyl-*t*-butyl ether (MTBE)	Trichloroethene (Trichloroethylene)	1,2,4-Trichlorobenzene
Trichlorofluoromethane	Toluene	
Vinyl chloride	Toluene-d_8 (surrogate)	
	m- + *p*-Xylene	
	o-Xylene	

DRAFT

Please note that this list is not exhaustive of all compounds found in the table in Sec 1.1 and are suggested IS associations only.

Method 8260 Water Calculations for SDG 70195060

Calibration: 70MSV8 06/09/2021

Average RF **Int. Std. =** 50 59 59

				Trichloroethene		Trichloroethene			
Conc.	**1,4-F2Benzene**	**ClBenzene-d5**		**Area**	**RRF**	**Area**	**RRF**	**Area**	**RRF**
0.4	608284	308388							
1	606180	302087		2984	0.24613	2984	0.49390		
4	603581	301707		13609	0.28184	13609	0.56383		
10	596699	301281		30016	0.25152	30016	0.49814		
20	598479	300657		61438	0.25664	61438	0.51086		
50	597502	301366		155970	0.26104	155970	0.51754		
100	606556	302509		311006	0.25637	311006	0.51404		
200	601815	310512		630117	0.262	630117	0.507		
200				0.25933		0.51509			
RSD				4.3589		4.4819			

	ICV 6/9/2021 19:14		**CCV 11/19/2021 08:21**		**CCV 11/23/2021 06:56**	
	TCE	**TCE**	**TCE**	**TCE**	**TCE**	**TCE**
Internal Standard	**1,4-F2Benzene**	**ClBenzene-d5**	**1,4-F2Benzene**	**ClBenzene-d5**	**1,4-F2Benzene**	**ClBenzene-d5**
Int. Std. Response	609603	309988	662535	334143	658277	348330
Analyte Response	145136	145136	170907	170907	174424	174424
Analyte Concentration	50	50	50	50	50	50
Int. Std. Concentration	50	50	50	50	50	50
CCRF	0.23808	0.46820	0.25796	0.51148	0.26497	0.50074
Ave RF	0.25933	0.51509	0.25933	0.51509	0.25933	0.51509
CCV %D	-8.1923	-9.1038	-0.5277	-0.7015	2.1760	-2.7856

DRAFT

PO Box 21987
Albuquerque, NM 87154
1-888-678-5447
www.aqainc.net

Data Usability Summary Report
(DUSR)
Elton St./Linwood St. Site #224250 & #224301
New York City, New York

DRAFT

Data Validation Report Number:	70195061_DUSR
Data Validation Report Revision Number:	0
Job Number:	70195061
Sample Collection Date:	11/15/2021, 11/16/2021, 11/17/2021
Sample Matrix:	Ground Water
Laboratory Name:	Pace Analytical Services, LLC, Melville, NY
Analyses:	VOCs
Subcontractor Name:	Analytical Quality Associates, Inc.
Data Validator:	Jeanne Peterson
Validation Level:	Category B
Validation Completion Date:	02/28/2022

INTRODUCTION/OVERALL ASSESSMENT

Category B data validation was performed on the data for 14 ground water samples prepared and analyzed with approved procedures using SW846 method 8260D (volatile organic compounds [VOCs]). Data were reported for all requested analyses.

Validation was performed on Revision 0 of the data package. Any items reviewed in subsequent revisions are noted on the validation worksheets.

The analytical data were evaluated in accordance with the New York State Department of Environmental Conservation (NYSDEC) Analytical Services Protocol (ASP) (2015), the *Generic Quality Assurance Project Plan for Work Assignments* (August 2019) (project QAPP); and the applicable methods. Qualifiers were applied in accordance with latest EPA Region 2 standard operating procedures (SOPs) for data validation.

In general, the analytical results reported in this data package are valid and acceptable as reported with the exception of the data qualified R. *Data qualified R should be considered unusable.* Results qualified J or UJ are usable, with caution, as estimated concentrations. Data validation qualifiers were applied to the data as specified in the Data Qualifiers section below.

See attached data validation spreadsheets for supporting documentation on the data review and validation.

DRAFT

SAMPLE IDENTIFICATION

The samples included in this validation are listed below.

Sample ID	Laboratory ID	Matrix	Analysis	Validation Level
11.15.21 MW-16S	70195061001	Ground Water	VOCs	Category B
11.15.21 MW-16I	70195061002	Ground Water	VOCs	Category B
11.16.21 MW-16S	70195061003	Ground Water	VOCs	Category B
11.16.21 MW-15I	70195061004	Ground Water	VOCs	Category B
11.16.21 MW-15D	70195061005	Ground Water	VOCs	Category B
11.16.21 EAR-MW-19S	70195061006	Ground Water	VOCs	Category B
11.16.21 EAR-MW-19I	70195061007	Ground Water	VOCs	Category B
FIELD BLANK-2	70195061008	Ground Water	VOCs	Category B

Sample ID	Laboratory ID	Matrix	Analysis	Validation Level
TRIP-2	70195061009	Ground Water	VOCs	Category B
11.17.21 MW-18S	70195061010	Ground Water	VOCs	Category B
11.17.21 MW-18I	70195061011	Ground Water	VOCs	Category B
DUP-1	70195061012	Ground Water	VOCs	Category B
11.17.21 MW-17	70195061013	Ground Water	VOCs	Category B
11.17.21 MW-19	70195061014	Ground Water	VOCs	Category B

DATA QUALIFIERS (see following sections for detailed explanations)

Sample ID	Method	Analyte	Qualifier	Reason for Qualification
11.15.21 MW-16S	8260D	1,4-Dioxane	*R*	*Low relative response factor*
		Bromomethane	UJ	High calibration verification negative bias
11.15.21 MW-16I	8260D	1,4-Dioxane	*R*	*Low relative response factor*
		Bromomethane	UJ	High calibration verification negative bias
11.16.21 MW-16S	8260D	1,4-Dioxane	*R*	*Low relative response factor*
		Bromomethane	UJ	High calibration verification negative bias
11.16.21 MW-15I	8260D	1,4-Dioxane	*R*	*Low relative response factor*
		Bromomethane	UJ	High calibration verification negative bias
11.16.21 MW-15D	8260D	1,4-Dioxane	*R*	*Low relative response factor*
		Bromomethane	UJ	High calibration verification negative bias
11.16.21 EAR-MW-19S	8260D	1,4-Dioxane	*R*	*Low relative response factor*
		Bromomethane	UJ	High calibration verification negative bias
11.16.21 EAR-MW-19I	8260D	1,4-Dioxane	*R*	*Low relative response factor*
		Bromomethane	UJ	High calibration verification negative bias

DRAFT

Sample ID	Method	Analyte	Qualifier	Reason for Qualification
FIELD BLANK-2	8260D	1,4-Dioxane	*R*	*Low relative response factor*
		Bromomethane	UJ	High calibration verification negative bias
TRIP-2	8260D	1,4-Dioxane	*R*	*Low relative response factor*
		Bromomethane	UJ	High calibration verification negative bias
11.17.21 MW-18S	8260D	1,4-Dioxane	*R*	*Low relative response factor*
		Bromomethane	UJ	High calibration verification negative bias
11.17.21 MW-18I	8260D	1,4-Dioxane	*R*	*Low relative response factor*
		Bromomethane	UJ	High calibration verification negative bias
DUP-1	8260D	1,4-Dioxane	*R*	*Low relative response factor*
		Bromomethane	UJ	High calibration verification negative bias
11.17.21 MW-17	8260D	1,4-Dioxane	*R*	*Low relative response factor*
		Bromomethane	UJ	High calibration verification negative bias
11.17.21 MW-19	8260D	1,4-Dioxane	*R*	*Low relative response factor*
		Bromomethane	UJ	High calibration verification negative bias

DRAFT

DISCUSSION

Sample Shipping/Receiving

All chain of custody (COC), analysis request, and sample receipt documentation was complete and correct with the following exceptions.

There was no time of collection documented for sample DUP-1. The sample was logged in with a collection time of 00:00.

Holding Times and Preservation

The samples were properly preserved and analyzed within the prescribed holding times.

It should be noted that one of three containers for sample 11-17-21 MW-18I arrived at the laboratory broken. The remaining two containers were intact.

Instrument Tune

All instrument tune requirements were met.

Calibration

All initial and continuing calibration acceptance criteria were met with the following exceptions.

The initial calibration (ICAL), initial calibration verification (ICV), and continuing calibration verification (CCV) relative response factors (RRFs) associated with all batches were < the minimum RRF for 1,4-dioxane. The associated sample results were non-detects and, therefore, were **qualified R**.

The ICAL, ICV, and CCV RRFs associated with all batches were < the ASP minimum RRF but > the EPA Region II minimum RRF for trichloroethene. A different internal standard was used to calculate the trichloroethene RRFs than specified by the method. When the specified internal standard was used, the RRFs met the minimum criteria for ASP, method, and EPA Region II with similar relative standard deviations (RSDs) and percent differences (%Ds) (see attached calculations). Therefore, no sample results were qualified based on professional judgment.

The ICV %D associated with all analytical batches was > the upper acceptance limit with positive bias for acetone. The associated sample results were non-detects and not affected by the high bias and, therefore, were not qualified based on professional judgment.

The CCV %Ds associated with all analytical batches were > the upper acceptance limit with negative bias for bromomethane. The associated sample results were non-detects and, therefore, were **qualified UJ**.

The CCV %D associated with analytical batch 234397 was > the upper acceptance limit with positive bias for 1,1-dichloroethene. The associated sample results were non-detects and not affected by the high bias and, therefore, were not qualified based on professional judgment.

Blanks

No target analytes were detected in the method blanks, field blank, or trip blank.

Surrogates

All surrogate recoveries met QC acceptance criteria.

DRAFT

Internal Standards

All internal standard responses met QC acceptance criteria.

Laboratory Control Sample (LCS)

The LCS analyses met all QC acceptance criteria.

Matrix Spike (MS)/Matrix Spike Duplicate (MSD)

The MS analysis was performed on sample DUP-1 and met all QC acceptance criteria.

It should be noted that an MS was also performed on a project sample from another data package and met all QC acceptance criteria.

Laboratory Duplicate

The duplicate analysis was performed on sample 11.17.21 MW-17 and met all QC acceptance criteria with the following exception.

It should be noted that an MS was also performed on a project sample from another data package and did not meet all QC acceptance criteria. No sample results from this data package were qualified based on professional judgment.

Field Duplicate

Sample 11.17.21 MW-18S (70195061010) was collected and analyzed in duplicate (sample DUP-1 [70195061013]). The RPDs between the sample and duplicate results are listed in the table below. Analytes not listed were non-detects for both sample and duplicate. Sample results were not qualified for outliers.

	11.17.21 MW-18S		DUP-1			
Analyte	**Result**	**RL**	**Result**	**RL**	**RPD**	**>50%/2XRL**
cis-1,2-Dichloroethene	2.6	1	1	1	88.9	Yes
Tetrachloroethene	27.8	1	17	1	48.2	
Trichloroethene	58.8	1	22.3	1	90.0	Yes
Xylenes, total						

*At least one of the results is < the RL; the absolute value of the difference between the two results is compared to 2X the LOQ.

**One result is > the MDL and one result is a non-detect (ND); RPD not evaluated.

DRAFT

Reporting Limits (RLs)

All reporting limits (RLs) were properly reported. Sample 11.17.21 MW-19 was diluted 10X for tetrachloroethene and trichloroethene. RLs were adjusted accordingly and may not have met the project-specified RLs and/or project quantitation limit goals.

Other QC

The surrogate recoveries for sample 11.17.21 MW-19 10X were not reported on the surrogate summary form. The case narrative stated that all surrogate recoveries were within acceptance limits. The recoveries were calculated for validation and are listed on the data validation worksheet.

The four compounds missing from the forms in Rev0 of the data package were added to the summaries in Rev1; however, the Form Is in the QC Raw Data section only had one of the four compounds added.

No other specific issues that affect data quality were identified.

DRAFT

DATA VALIDATION QUALIFIER DEFINITIONS

U	=	The analyte was analyzed for, but was not detected above the level of the reported sample quantitation limit.
J	=	The result is an estimated quantity. The associated numerical value is the approximate concentration of the analyte in the sample.
J+	=	The result is an estimated quantity; however, the result may be biased high.
J-	=	The result is an estimated quantity; however, the result may be biased low.
NJ	=	The analysis indicates the presence of an analyte that has been "tentatively identified" and the associated numerical value represents its approximate concentration.
UJ	=	The analyte was analyzed for, but was not detected. The reported quantitation limit is approximate and may be inaccurate or imprecise.
R	=	The data are unusable. The sample results are rejected due to serious deficiencies in meeting Quality Control (QC) criteria. The analyte may or may not be present in the sample.

DRAFT

Attachment 1

Supporting Documentation

DRAFT

70195060HRP Associates, Inc. NYSDEC ASP Data Validation Summary Worksheet

Job#: 70195060	Laboratory: Pace	Validator: Jeanne Peterson	Validation Start Date: 02/02/2022
Site: Elton St/Linwood St	COC#: None (1 page)		Validation Category: ☐ A ☒ B
Matrix: Ground Water	# of Samples: 10	Tracking docs present: See sample receipt and log-in documentation	
COCs present: Yes	COCs signed: Yes	COCs dated: Yes	Sample Container Integrity: OK

Analyses:
☒ VOCs ☐ SVOCs ☐ PAHs ☐ GRO ☐ DRO ☐ Pests ☐ PCBs ☐ Herbs ☐ Metals ☐ Mercury ☐ Gen Chem ☐ Rad
☐ Other:

Requested Analyses Not Reported

Client Sample ID	Lab Sample ID	Analysis	Comments
None			

Hold Time/Preservation Outliers

Client Sample ID	Lab Sample ID	Analysis	Pres.	Collection Date	Preparation Date	Analysis Date	Preparation >HT	Analysis >HT
None								

DRAFT

Comments: Samples collected 11/15, 11/16, 11/17/2021; no shipping documents in data package; sent by Pace courier. Sample receipt checklist on COC completed. Cooler temps OK and documented on COC.

DV performed on Rev 0 of the laboratory report except where noted.

HRP Associates, Inc. NYSDEC ASP GCMS Worksheet (VOCs)

Job#: 70195060	Method: 8260D	Matrix: Ground Water	Lab Sample IDs: 70195060001 thru -010
Batch #s: 234029, 234385, 233151			

Tuning: ☒ Pass ☐ Fail TICs Required? ☐ Yes ☒ No *(lab-derived limits) ASP limits[1](lab-derived limits) ASP limits[1]*

Analyte (outliers)	Calibration *(ASP Table 10 limits[1])*				Method Blank *<CRQL[2]*	2X Method Blank	LCS %R	LCSD %R	LCS/D RPD	MS %R	MSD %R	Dup RPD	TB	FB
	RF	RSD/r²	ICV %D	CCV %D										
234029										*-02*		*-05*	*-08*	*-07*
Trichloroethene	0.259*	✓	✓	✓	✓	NA	✓	NA	NA	✓	NA	117	✓	✓
Acetone	✓	✓	57.4	✓	✓	NA	✓	NA	NA	✓	NA	✓	✓	✓
Bromomethane	✓	✓	✓	-34.8	✓	NA	✓	NA	NA	✓	NA	✓	✓	✓
trans-1,4-Dichloro-2-butene	✓	✓	✓	23.4	✓	NA	✓	NA	NA	✓	NA	✓	✓	✓
1,4-Dioxane	0.00159	✓	✓	✓	✓	NA	✓	NA	NA	✓	NA	✓	✓	✓
234385/233151														
Trichloroethene	0.259*	✓	✓	✓	✓	NA	✓	NA	NA	NA	NA	NA	NA	NA
Acetone	✓	✓	57.4	✓	✓	NA	✓	NA	NA	NA	NA	NA	NA	NA
Bromomethane	✓	✓	✓	-37.4	✓	NA	✓	NA	NA	NA	NA	NA	NA	NA
1,1-Dichloroethene	✓	✓	✓	32.3	✓	NA	✓	NA	NA	NA	NA	NA	NA	NA
1,4-Dioxane	0.00159	✓	✓	✓	✓	NA	✓	NA	NA	NA	NA	NA	NA	NA

Surrogate Recovery Outliers *(lab-derived limits)*

Sample ID	1,2-DCA-d4	4-BFB	Tol-d8		Sample ID	1,2-DCA-d4	4-BFB	Tol-d8	
None									

IS Outliers *(-50% to +100% and within ±30s of ICAL midpoint or associated CCV)*

Sample ID	FB	RT	CBNZ-d5	RT	DCB-d4	RT	Sample ID	FB	RT	CBNZ-d5	RT	DCB-d4	RT
None													

DRAFT

Comments: HTs OK. pH <2 per note on run logs.

234029: MB, LCS, -001 thru -005, -007 thru -010

234385: MB, LCS, -006

233151: MB, LCS, -004 250X (cis-1,2-DCE and TCE only)

ICAL 70MSV8 06/09/2021: Acetone linear; TCE minimum RRF 0.300 in ASP, but 0.200 in Region II SOP; qualify NDs UJ instead of R based on professional judgment.

Tune summary (Form V) missing from data package for 11/23 analysis; sample -004 250X missing from surr summary (Form II) and IS summary (Form IV) for 11/23 analysis; raw data checked for validation; *see Rev1 pages 56, 42, and 58*

TICs reported for samples but not required.

*TCE RRFs based on a different IS than the method used; if correct IS used, RRF would be ≥0.500; no data qualified based on professional judgment.

Sample -004 diluted 250X for cis-1,2-DCE and TCE

Rev1 reviewed for target analytes missing from Rev0 (bromochloromethane; 1,2-dibromo-3-chloropropane; 1,4-dioxane; and 1,2,3-trichlorobenzene).

[1]If no limits in ASP, use method limits then lab-derived limits; [2]<2.5X CRQL for MeCl2 and cyclohexane and <5X CRQL for acetone and 2-butanone Revised 08/2021

NOTE: ASP tables are found in ASP Exhibit E.

Table 6

VOLATILE INTERNAL STANDARDS WITH CORRESPONDING ANALYTES ASSIGNED FOR QUANTITATION

FLUOROBENZENE	CHLOROBENZENE-d_5	1,4-DICHLOROBENZENE-d_4
Acetone	Benzene	p-Bromofluorobenzene
Acrylonitrile	Bromodichloromethane	(surrogate)
Bromochloromethane	Carbon tetrachloride	Bromoform
Bromomethane	Chlorobenzene	*n*-Butylbenzene
2-Butanone	Cyclohexane	*sec*-Butylbenzene
Carbon disulfide	Dibromochloromethane	*t*-Butylbenzene
Chloroethane	1,2-Dibromoethane (EDB, Ethylene dibromide)	1,2-Dibromo-3-chloropropane
Chloroform	1,2-Dichloropropane	1,2-Dichlorobenzene
Chloromethane	*cis*-1,3-Dichloropropene	1,3-Dichlorobenzene
Dichlorodifluoromethane	*trans*-1,3-Dichloropropene	1,4-Dichlorobenzene
1,1-Dichloroethane	Ethylbenzene	1,2-Dichlorobenzene-d_4 (surrogate)
1,2-Dichloroethane	2-Hexanone	Hexachlorobutadiene
1,2-Dichloroethane-d_4 (surrogate)	Methyl cyclohexane	Isopropylbenzene
1,1-Dichloroethene (Vinylidene chloride)	4-Methyl-2-pentanone	Isopropyltoluene
cis-1,2-Dichloroethene	Styrene	Naphthalene
trans-1,2-Dichloroethene	1,1,1,2-Tetrachloroethane	*n*-Propylbenzene
1,4-Difluorobenzene (surrogate)	1,1,2,2-Tetrachloroethane	1,2,3-Trichloropropane
Freon 113	Tetrachloroethene	1,2,4-Trimethylbenzene
Methyl acetate	1,1,1-Trichloroethane	1,3,5-Trimethylbenzene
Methylene chloride	1,1,2-Trichloroethane	1,2,3-Trichlorobenzene
Methyl-*t*-butyl ether (MTBE)	Trichloroethene (Trichloroethylene)	1,2,4-Trichlorobenzene
Trichlorofluoromethane	Toluene	
Vinyl chloride	Toluene-d_8 (surrogate)	
	m- + *p*-Xylene	
	o-Xylene	

DRAFT

Please note that this list is not exhaustive of all compounds found in the table in Sec 1.1 and are suggested IS associations only.

Method 8260 Water Calculations for SDG 70195061

Calibration: 70MSV8 06/09/2021

Average RF		Int. Std. =	50		59		59		
				Trichloroethene		Trichloroethene			
Conc.	1,4-F2Benzene	ClBenzene-d5		Area	RRF	Area	RRF	Area	RRF
0.4	608284	308388							
1	606180	302087		2984	0.24613	2984	0.49390		
4	603581	301707		13609	0.28184	13609	0.56383		
10	596699	301281		30016	0.25152	30016	0.49814		
20	598479	300657		61438	0.25664	61438	0.51086		
50	597502	301366		155970	0.26104	155970	0.51754		
100	606556	302509		311006	0.25637	311006	0.51404		
200	601815	310512		630117	0.262	630117	0.507		
200				0.25933		0.51509			
RSD				4.3589		4.4819			

	ICV 6/9/2021 19:14		CCV 11/19/2021 08:21		CCV 11/22/2021 07:01	
	TCE	TCE	TCE	TCE	TCE	TCE
Internal Standard	1,4-F2Benzene	ClBenzene-d5	1,4-F2Benzene	ClBenzene-d5	1,4-F2Benzene	ClBenzene-d5
Int. Std. Response	609603	309988	662535	334143	668264	349712
Analyte Response	145136	145136	170907	170907	184549	184549
Analyte Concentration	50	50	50	50	50	50
Int. Std. Concentration	50	50	50	50	50	50
CCRF	0.23808	0.46820	0.25796	0.51148	0.27616	0.52772
Ave RF	0.25933	0.51509	0.25933	0.51509	0.25933	0.51509
CCV %D	-8.1923	-9.1038	-0.5277	-0.7015	6.4915	2.4510

DRAFT

PO Box 21987
Albuquerque, NM 87154
1-888-678-5447
www.aqainc.net

Data Usability Summary Report
(DUSR)
Elton St./Linwood St. Site #224250 & #224301
New York City, New York

DRAFT

Data Validation Report Number:	21K1545_DUSR
Data Validation Report Revision Number:	0
Job Number:	21K1545
Sample Collection Date:	11/15/2021, 11/16/2021, 11/17/2021
Sample Matrix:	Ground Water
Laboratory Name:	Con-Test/Pace, East Longmeadow, MA
Analyses:	VOCs
Subcontractor Name:	Analytical Quality Associates, Inc.
Data Validator:	Jeanne Peterson
Validation Level:	Category B
Validation Completion Date:	02/28/2022

INTRODUCTION/OVERALL ASSESSMENT

Category B data validation was performed on the data for four ground water samples prepared and analyzed with approved procedures using SW846 method 8260D (volatile organic compounds [VOCs]). Data were reported for all requested analyses.

Validation was performed on Revision 0 of the data package. Any items reviewed in subsequent revisions are noted on the validation worksheets.

The analytical data were evaluated in accordance with the New York State Department of Environmental Conservation (NYSDEC) Analytical Services Protocol (ASP) (2015), the *Generic Quality Assurance Project Plan for Work Assignments* (August 2019) (project QAPP); and the applicable methods. Qualifiers were applied in accordance with latest EPA Region 2 standard operating procedures (SOPs) for data validation.

In general, the analytical results reported in this data package are valid and acceptable as reported with the exception of the data qualified R. *Data qualified R should be considered unusable.* Results qualified J or UJ are usable, with caution, as estimated concentrations. Data validation qualifiers were applied to the data as specified in the Data Qualifiers section below.

See attached data validation spreadsheets for supporting documentation on the data review and validation.

DRAFT

SAMPLE IDENTIFICATION

The samples included in this validation are listed below.

Sample ID	Laboratory ID	Matrix	Analysis	Validation Level
GW-9	21K1545-01	Ground Water	VOCs	Category B
GW-10	21K1545-02	Ground Water	VOCs	Category B
GW-11	21K1545-03	Ground Water	VOCs	Category B
GW-12	21K1545-04	Ground Water	VOCs	Category B
DUP-2	21K1545-05	Ground Water	VOCs	Category B

DATA QUALIFIERS (see following sections for detailed explanations)

Sample ID	Method	Analyte	Qualifier	Reason for Qualification
GW-9	8260D	1,4-Dioxane	*R*	*Low relative response factor*
		Bromomethane	UJ	High calibration verification negative bias
		Chloromethane	UJ	High calibration verification negative bias, low laboratory control sample recovery, and low matrix spike recovery
		Methyl acetate	UJ	Low laboratory control sample recovery and low matrix spike recovery
GW-10	8260D	1,4-Dioxane	*R*	*Low relative response factor*
		Bromomethane	UJ	High calibration verification negative bias
		Chloromethane	UJ	High calibration verification negative bias, low laboratory control sample recovery, and low matrix spike recovery
		Methyl acetate	UJ	Low laboratory control sample recovery and low matrix spike recovery
GW-11	8260D	1,4-Dioxane	*R*	*Low relative response factor*
		Bromomethane	UJ	High calibration verification negative bias
		Chloromethane	UJ	High calibration verification negative bias, low laboratory control sample recovery, and low matrix spike recovery
		Methyl acetate	UJ	Low laboratory control sample recovery and low matrix spike recovery
GW-12	8260D	1,4-Dioxane	*R*	*Low relative response factor*
		Bromomethane	UJ	High calibration verification negative bias
		Chloromethane	UJ	High calibration verification negative bias, low laboratory control sample recovery, and low matrix spike recovery
		Methyl acetate	UJ	Low laboratory control sample recovery and low matrix spike recovery

DRAFT

Sample ID	Method	Analyte	Qualifier	Reason for Qualification
DUP-2	8260D	1,4-Dioxane	*R*	*Low relative response factor*
		Bromomethane	UJ	High calibration verification negative bias
		Chloromethane	UJ	High calibration verification negative bias, low laboratory control sample recovery, and low matrix spike recovery
		Methyl acetate	UJ	Low laboratory control sample recovery and low matrix spike recovery

DRAFT

DISCUSSION

Sample Shipping/Receiving

All chain of custody (COC), analysis request, and sample receipt documentation was complete and correct with the following exceptions.

There was no time of collection documented for sample DUP-2. The sample was logged in with a collection time of 00:00.

There were three received by signatures and only two relinquished by signatures. Chain of custody could not be confirmed.

The second receiver did not document the time of receipt.

Holding Times and Preservation

The samples were properly preserved and analyzed within the prescribed holding times.

Instrument Tune

All instrument tune requirements were met. It should be noted that Form V (Instrument Performance Check) was not submitted in the data package for the tune associated with the initial calibration (ICAL). The raw data were reviewed for validation.

Calibration

All initial and continuing calibration acceptance criteria were met with the following exceptions.

The ICAL, initial calibration verification (ICV), and continuing calibration verification (CCV) relative response factors (RRFs) were < the minimum RRF for 1,4-dioxane. The associated sample results were non-detects and, therefore, were **qualified R**.

The ICAL, ICV, and CCV RRFs associated with all batches were < the ASP minimum RRF but > the EPA Region II minimum RRF for trichloroethene. A different internal standard was used to calculate the trichloroethene RRFs than specified by the method. When the specified internal standard was used, the RRFs met the minimum criteria for ASP, method, and EPA Region II with similar relative standard deviations (RSDs) and percent differences (%Ds) (see attached calculations). Therefore, no sample results were qualified based on professional judgment.

The ICAL relative standard deviation (RSD) for bromomethane was > the acceptance limit, the ICV percent difference (%D) was > the acceptance limit with negative bias, and the CCV %D was > the acceptance limit with positive bias. The associated sample results were non-detects and, therefore, were **qualified UJ**.

The ICV and CCV %Ds were > the upper acceptance limit with negative bias for chloromethane. The associated sample results were non-detects and, therefore, were **qualified UJ**.

Blanks

No target analytes were detected in the method blank. Field blanks were not collected with the samples in this data package.

Surrogates

All surrogate recoveries met QC acceptance criteria.

Internal Standards

All internal standard responses met QC acceptance criteria.

Laboratory Control Sample (LCS)

The LCS analyses met all QC acceptance criteria with the following exceptions.

The LCS/LCSD recoveries were < the lower acceptance limit but ≥20% for chloromethane and methyl acetate. The chloromethane and methyl acetate results for all associated samples were non-detects and, therefore, were **qualified UJ** based on professional judgment.

DRAFT

The LCS/LCSD recoveries were > the upper acceptance limit for bromomethane. The associated sample results were non-detects and, therefore, were not qualified based on professional judgment.

Matrix Spike (MS)/Matrix Spike Duplicate (MSD)

The MS analysis was performed on sample GW-12 and met all QC acceptance criteria with the following exceptions.

The MS/MSD recoveries were < the lower acceptance limit but ≥20% for chloromethane and methyl acetate. The chloromethane and methyl acetate results for all associated samples were non-detects and, therefore, were **qualified UJ** based on professional judgment.

The MS/MSD recoveries were > the upper acceptance limit for bromomethane. The associated sample results were non-detects and, therefore, were not qualified based on professional judgment.

Laboratory Duplicate

The duplicate analyses (LCS/LCSD and MS/MSD) met all QC acceptance criteria.

Field Duplicate

Sample GW-11 (21K1545-03) was collected and analyzed in duplicate (sample DUP-2 [21K1545-05]). The sample and duplicate results were all non-detects.

Reporting Limits (RLs)

All reporting limits (RLs) were properly reported. Samples GW-10, GW-11, and DUP-2 were diluted 2X for all target analytes. RLs were adjusted accordingly and may not have met the project-specified RLs and/or project quantitation limit goals.

Other QC

No other specific issues that affect data quality were identified.

DRAFT

DATA VALIDATION QUALIFIER DEFINITIONS

U	=	The analyte was analyzed for, but was not detected above the level of the reported sample quantitation limit.
J	=	The result is an estimated quantity. The associated numerical value is the approximate concentration of the analyte in the sample.
J+	=	The result is an estimated quantity; however, the result may be biased high.
J-	=	The result is an estimated quantity; however, the result may be biased low.
NJ	=	The analysis indicates the presence of an analyte that has been "tentatively identified" and the associated numerical value represents its approximate concentration.
UJ	=	The analyte was analyzed for, but was not detected. The reported quantitation limit is approximate and may be inaccurate or imprecise.
R	=	The data are unusable. The sample results are rejected due to serious deficiencies in meeting Quality Control (QC) criteria. The analyte may or may not be present in the sample.

DRAFT

Attachment 1

Supporting Documentation

DRAFT

HRP Associates, Inc. NYSDEC ASP Data Validation Summary Worksheet

Job#: 21K1545	Laboratory: Con-Test/Pace	Validator: Jeanne Peterson	Validation Start Date: 02/01/2022
Site: Elton St/Linwood St	COC#: None (1 page)		Validation Category: ☐ A ☒ B
Matrix: Ground Water	# of Samples: 5	Tracking docs present: See sample receipt and log-in documentation	
COCs present: Yes	COCs signed: Yes	COCs dated: Yes	Sample Container Integrity: OK

Analyses:
☒ VOCs ☐ SVOCs ☐ PAHs ☐ GRO ☐ DRO ☐ Pests ☐ PCBs ☐ Herbs ☐ Metals ☐ Mercury ☐ Gen Chem ☐ Rad
☐ Other:

Requested Analyses Not Reported

Client Sample ID	Lab Sample ID	Analysis	Comments
None			

Hold Time/Preservation Outliers

Client Sample ID	Lab Sample ID	Analysis	Pres.	Collection Date	Preparation Date	Analysis Date	Preparation >HT	Analysis >HT
None								

DRAFT

Comments: Samples collected 11/17, 11/18/2021; no shipping documents in data package; sent by Pace courier. Sample receipt checklist on COC completed.
Cooler temps OK and documented in case narrative.
No collection time on COC for DUP-2, logged in as 00:00
There are three received by signatures and only 2 relinquished by signatures; second receiver did not document time of receipt.
DV performed on Rev 0 of the laboratory report except where noted.

HRP Associates, Inc. NYSDEC ASP GCMS Worksheet (VOCs)

Job#: 21K1545	Method: 8260D	Matrix: Ground Water	Lab Sample IDs: 21K1545-01 thru -05
Batch #s: B295464			

Tuning: ☒ Pass ☐ Fail TICs Required? ☐ Yes ☒ No *(lab-derived limits) ASP limits[1] (lab-derived limits) ASP limits[1]*

Analyte (outliers)	Calibration *(ASP Table 10 limits[1])*				Method Blank *<CRQL[2]*	2X Method Blank	LCS %R	LCSD %R	LCS/D RPD	MS %R	MSD %R	MS/D RPD		
	RF	RSD/r²	ICV %D	CCV %D										
B295464										*-04*	*-04*	*-04*		
1,4-Dioxane	0.0038	✓	✓	✓	✓	NA	✓	✓	✓	✓	✓	✓		
Trichloroethylene (ICAL only)	0.2913*	✓	✓		✓	NA	✓	✓	✓	✓	✓	✓		
Chloromethane	✓	✓	-54.5	-61.4	✓	NA	38.5	38.2	✓	39.9	38.2	✓		
Bromomethane	✓	23.4	-37.4	74.0	✓	NA	192	189	✓	162	160	✓		
Methyl acetate	✓	✓	✓	✓	✓	NA	67.5	67.3	✓	61.9	59.1	✓		

Surrogate Recovery Outliers *(lab-derived limits)*

Sample ID	1,2-DCA-d4	4-BFB	Tol-d8		Sample ID	1,2-DCA-d4	4-BFB	Tol-d8	
None									

IS Outliers *(-50% to +100% and within ±30s of ICAL midpoint or associated CCV)*

Sample ID	FB	RT	CBNZ-d5	RT	DCB-d4	RT	Sample ID	FB	RT	CBNZ-d5	RT	DCB-d4	RT
None													

DRAFT

Comments: HTs OK. pH <2 per note on run log.
B295464: MB, LCS/LCSD, -01, -02, -03, -04, -4 MS1/MSD1, -05
ICAL 2000186 GCMSVOA2: bromoform linear; TCE minimum RRF 0.300 in ASP, but 0.200 in Region II SOP; qualify NDs UJ instead of R based on professional judgment.
Samples -02, -03, and -05 diluted 2X for all target compounds
No tune summary for ICAL tune; tune raw data included with ICAL data.
*TCE RRFs based on a different IS than the method used; if correct IS used, RRF would be ≥0.500; no data qualified based on professional judgment.

[1]If no limits in ASP, use method limits then lab-derived limits; [2]<2.5X CRQL for MeCl2 and cyclohexane and <5X CRQL for acetone and 2-butanone

NOTE: ASP tables are found in ASP Exhibit E.

Table 6

VOLATILE INTERNAL STANDARDS WITH CORRESPONDING ANALYTES ASSIGNED FOR QUANTITATION

FLUOROBENZENE	CHLOROBENZENE-d_5	1,4-DICHLOROBENZENE-d_4
Acetone	Benzene	p-Bromofluorobenzene
Acrylonitrile	Bromodichloromethane	(surrogate)
Bromochloromethane	Carbon tetrachloride	Bromoform
Bromomethane	Chlorobenzene	*n*-Butylbenzene
2-Butanone	Cyclohexane	*sec*-Butylbenzene
Carbon disulfide	Dibromochloromethane	*t*-Butylbenzene
Chloroethane	1,2-Dibromoethane (EDB, Ethylene dibromide)	1,2-Dibromo-3-chloropropane
Chloroform	1,2-Dichloropropane	1,2-Dichlorobenzene
Chloromethane	*cis*-1,3-Dichloropropene	1,3-Dichlorobenzene
Dichlorodifluoromethane	*trans*-1,3-Dichloropropene	1,4-Dichlorobenzene
1,1-Dichloroethane	Ethylbenzene	1,2-Dichlorobenzene-d_4 (surrogate)
1,2-Dichloroethane	2-Hexanone	Hexachlorobutadiene
1,2-Dichloroethane-d_4 (surrogate)	Methyl cyclohexane	Isopropylbenzene
1,1-Dichloroethene (Vinylidene chloride)	4-Methyl-2-pentanone	Isopropyltoluene
cis-1,2-Dichloroethene	Styrene	Naphthalene
trans-1,2-Dichloroethene	1,1,1,2-Tetrachloroethane	*n*-Propylbenzene
1,4-Difluorobenzene (surrogate)	1,1,2,2-Tetrachloroethane	1,2,3-Trichloropropane
Freon 113	Tetrachloroethene	1,2,4-Trimethylbenzene
Methyl acetate	1,1,1-Trichloroethane	1,3,5-Trimethylbenzene
Methylene chloride	1,1,2-Trichloroethane	1,2,3-Trichlorobenzene
Methyl-*t*-butyl ether (MTBE)	Trichloroethene (Trichloroethylene)	1,2,4-Trichlorobenzene
Trichlorofluoromethane	Toluene	
Vinyl chloride	Toluene-d_8 (surrogate)	
	m- + *p*-Xylene	
	o-Xylene	

DRAFT

Please note that this list is not exhaustive of all compounds found in the table in Sec 1.1 and are suggested IS associations only.

Method 8260 Water Calculations for SDG 21K1545

Calibration: 2000186 GCMSVOA2 6/9/2020

Average RF		Int. Std. =	30			47		47	
				Trichloroethene		Trichloroethene			
Conc.	1,4-F2Benzene	ClBenzene-d5		Area	RRF	Area	RRF	Area	RRF
0.4	155391	85609		481	0.23216	481	0.42139		
0.5	152118	83458		769	0.30332	769	0.55285		
1	153151	83588		1426	0.27933	1426	0.51180		
2	151045	83438		3100	0.30786	3100	0.55730		
5	151197	84276		7809	0.30989	7809	0.55596		
10	150857	83074		15311	0.30448	15311	0.55292		
20	151730	83714		30787	0.30436	30787	0.55165		
50	154828	85242		75119	0.29111	75119	0.52875		
100	155390	86242		157861	0.30477	157861	0.54913		
200	156707	89706		287618	0.275	287618	0.481		
200				0.29126		0.52627			
RSD				8.24		8.43			

	ICV 6/9/2020 04:18		CCV 11/24/20221 10:56	
	TCE	TCE	TCE	TCE
Internal Standard	1,4-F2Benzene	ClBenzene-d5	1,4-F2Benzene	ClBenzene-d5
Int. Std. Response	155217	85099	171520	92811
Analyte Response	15675	15675	17403	17403
Analyte Concentration	10	10	10	10
Int. Std. Concentration	30	30	30	30
CCRF	0.30296	0.55259	0.30439	0.56253
Ave RF	0.29126	0.52627	0.29126	0.52627
CCV %D	4.02	5.00	4.51	6.89

DRAFT

PO Box 21987
Albuquerque, NM 87154
1-888-678-5447
www.aqainc.net

Data Usability Summary Report
(DUSR)
Elton St./Linwood St. Site #224250 & #224301
New York City, New York

DRAFT

Data Validation Report Number:	21K1547_DUSR
Data Validation Report Revision Number:	0
Job Number:	21K1547
Sample Collection Date:	11/17/2021, 11/18/2021, 11/19/2021
Sample Matrix:	Ground Water
Laboratory Name:	Con-Test/Pace, East Longmeadow, MA
Analyses:	VOCs
Subcontractor Name:	Analytical Quality Associates, Inc.
Data Validator:	Jeanne Peterson
Validation Level:	Category B
Validation Completion Date:	02/28/2022

INTRODUCTION/OVERALL ASSESSMENT

Category B data validation was performed on the data for 19 ground water samples prepared and analyzed with approved procedures using SW846 method 8260D (volatile organic compounds [VOCs]). Data were reported for all requested analyses.

Validation was performed on Revision 0 of the data package. Any items reviewed in subsequent revisions are noted on the validation worksheets.

The analytical data were evaluated in accordance with the New York State Department of Environmental Conservation (NYSDEC) Analytical Services Protocol (ASP) (2015), the *Generic Quality Assurance Project Plan for Work Assignments* (August 2019) (project QAPP); and the applicable methods. Qualifiers were applied in accordance with latest EPA Region 2 standard operating procedures (SOPs) for data validation.

In general, the analytical results reported in this data package are valid and acceptable as reported with the exception of the data qualified R. *Data qualified R should be considered unusable.* Results qualified J or UJ are usable, with caution, as estimated concentrations. Data validation qualifiers were applied to the data as specified in the Data Qualifiers section below.

See attached data validation spreadsheets for supporting documentation on the data review and validation.

DRAFT

SAMPLE IDENTIFICATION

The samples included in this validation are listed below.

Sample ID	Laboratory ID	Matrix	Analysis	Validation Level
11-17-21 MW-16D	21K1547-01	Ground Water	VOCs	Category B
11-17-21 EAR-MW-17S	21K1547-02	Ground Water	VOCs	Category B
11-17-21 EAR-MW-17I	21K1547-03	Ground Water	VOCs	Category B
11-18-21 MW-14S	21K1547-04	Ground Water	VOCs	Category B
11-18-21 MW-14I	21K1547-05	Ground Water	VOCs	Category B
11-18-21 MW-14D	21K1547-06	Ground Water	VOCs	Category B
11-18-21 MW-13D	21K1547-07	Ground Water	VOCs	Category B
11-19-21 EAR-MW-19D	21K1547-08	Ground Water	VOCs	Category B

Sample ID	Laboratory ID	Matrix	Analysis	Validation Level
11-19-21 MW-12I	21K1547-09	Ground Water	VOCs	Category B
11-19-21 MW-12S	21K1547-10	Ground Water	VOCs	Category B
11-19-21 MW-12D	21K1547-11	Ground Water	VOCs	Category B
Trip Blank-3	21K1547-12	Ground Water	VOCs	Category B
11-19-21 MW-13S	21K1547-13	Ground Water	VOCs	Category B
11-19-21 MW-13I	21K1547-14	Ground Water	VOCs	Category B
DUP-3	21K1547-15	Ground Water	VOCs	Category B
Field Blank 3	21K1547-16	Ground Water	VOCs	Category B
11-19-21 EAR-MW-18D	21K1547-17	Ground Water	VOCs	Category B
11-19-21 EAR-MW-18I	21K1547-18	Ground Water	VOCs	Category B
11-19-21 EAR-MW-18S	21K1547-19	Ground Water	VOCs	Category B

DATA QUALIFIERS (see following sections for detailed explanations)

Sample ID	Method	Analyte	Qualifier	Reason for Qualification
11-17-21 MW-16D	8260D	1,4-Dioxane	*R*	*Low relative response factor*
		Bromomethane	UJ	High calibration verification negative bias
		Chloromethane	UJ	High calibration verification negative bias, low laboratory control sample recovery, and low matrix spike recovery
		Methyl acetate	UJ	Low laboratory control sample recovery and low matrix spike recovery

DRAFT

Sample ID	Method	Analyte	Qualifier	Reason for Qualification
11-17-21 EAR-MW-17S	8260D	1,4-Dioxane	*R*	*Low relative response factor*
		Bromomethane	UJ	High calibration verification negative bias
		Chloromethane	UJ	High calibration verification negative bias, low laboratory control sample recovery, and low matrix spike recovery
		Methyl acetate	J	Low laboratory control sample recovery and low matrix spike recovery
11-17-21 EAR-MW-17I	8260D	1,4-Dioxane	*R*	*Low relative response factor*
		Bromomethane	UJ	High calibration verification negative bias
		Chloromethane	UJ	High calibration verification negative bias, low laboratory control sample recovery, and low matrix spike recovery
		Methyl acetate	UJ	Low laboratory control sample recovery and low matrix spike recovery
11-18-21 MW-14S	8260D	1,4-Dioxane	*R*	*Low relative response factor*
		Bromomethane	UJ	High calibration verification negative bias
		Chloromethane	UJ	High calibration verification negative bias, low laboratory control sample recovery, and low matrix spike recovery
		Methyl acetate	UJ	Low laboratory control sample recovery and low matrix spike recovery
11-18-21 MW-14I	8260D	1,4-Dioxane	*R*	*Low relative response factor*
		Bromomethane	UJ	High calibration verification negative bias
		Chloromethane	UJ	High calibration verification negative bias, low laboratory control sample recovery, and low matrix spike recovery
		Methyl acetate	UJ	Low matrix spike recovery

DRAFT

Sample ID	Method	Analyte	Qualifier	Reason for Qualification
11-18-21 MW-14D	8260D	1,4-Dioxane	*R*	*Low relative response factor*
		Bromomethane	UJ	High calibration verification negative bias
		Chloromethane	UJ	High calibration verification negative bias, low laboratory control sample recovery, and low matrix spike recovery
		Methyl acetate	UJ	Low laboratory control sample recovery and low matrix spike recovery
11-18-21 MW-13D	8260D	1,4-Dioxane	*R*	*Low relative response factor*
		Bromomethane	UJ	High calibration verification negative bias
		Chloromethane	UJ	High calibration verification negative bias, low laboratory control sample recovery, and low matrix spike recovery
		Methyl acetate	UJ	Low laboratory control sample recovery and low matrix spike recovery
11-19-21 EAR-MW-19D	8260D	1,4-Dioxane	*R*	*Low relative response factor*
		Bromomethane	UJ	High calibration verification negative bias
		Chloromethane	UJ	High calibration verification negative bias, low laboratory control sample recovery, and low matrix spike recovery
		Methyl acetate	UJ	Low laboratory control sample recovery and low matrix spike recovery
11-19-21 MW-12I	8260D	1,4-Dioxane	*R*	*Low relative response factor*
		Bromomethane	UJ	High calibration verification negative bias
		Acetone	200U	Blank contamination
		Chloromethane	UJ	High calibration verification negative bias, low laboratory control sample recovery, and low matrix spike recovery
		Methyl acetate	J	Low laboratory control sample recovery and low matrix spike recovery

DRAFT

Sample ID	Method	Analyte	Qualifier	Reason for Qualification
11-19-21 MW-12S	8260D	1,4-Dioxane	*R*	*Low relative response factor*
		Bromomethane	UJ	High calibration verification negative bias
		Chloromethane	UJ	High calibration verification negative bias, low laboratory control sample recovery, and low matrix spike recovery
		Methyl acetate	UJ	Low laboratory control sample recovery and low matrix spike recovery
11-19-21 MW-12D	8260D	1,4-Dioxane	*R*	*Low relative response factor*
		Bromomethane	UJ	High calibration verification negative bias
		Chloromethane	UJ	High calibration verification negative bias, low laboratory control sample recovery, and low matrix spike recovery
		Methyl acetate	UJ	Low laboratory control sample recovery and low matrix spike recovery
Trip Blank-3	8260D	1,4-Dioxane	*R*	*Low relative response factor*
		Bromomethane	UJ	High calibration verification negative bias
		Chloromethane	UJ	High calibration verification negative bias, low laboratory control sample recovery, and low matrix spike recovery
		Methyl acetate	UJ	Low laboratory control sample recovery and low matrix spike recovery
11-19-21 MW-13S	8260D	1,4-Dioxane	*R*	*Low relative response factor*
		Bromomethane	UJ	High calibration verification negative bias
		Chloromethane	UJ	High calibration verification negative bias, low laboratory control sample recovery, and low matrix spike recovery
		Methyl acetate	J	Low laboratory control sample recovery and low matrix spike recovery

DRAFT

Sample ID	Method	Analyte	Qualifier	Reason for Qualification
11-19-21 MW-13I	8260D	1,4-Dioxane	*R*	*Low relative response factor*
		Bromomethane	UJ	High calibration verification negative bias
		Chloromethane	UJ	High calibration verification negative bias, low laboratory control sample recovery, and low matrix spike recovery
		Methyl acetate	UJ	Low laboratory control sample recovery and low matrix spike recovery
DUP-3	8260D	1,4-Dioxane	*R*	*Low relative response factor*
		Bromomethane	UJ	High calibration verification negative bias
		Chloromethane	UJ	High calibration verification negative bias, low laboratory control sample recovery, and low matrix spike recovery
		Methyl acetate	UJ	Low matrix spike recovery
Field Blank 3	8260D	1,4-Dioxane	*R*	*Low relative response factor*
		Bromomethane	UJ	High calibration verification negative bias
		Chloromethane	UJ	High calibration verification negative bias, low laboratory control sample recovery, and low matrix spike recovery
		Methyl acetate	UJ	Low matrix spike recovery
11-19-21 EAR-MW-18D	8260D	1,4-Dioxane	*R*	*Low relative response factor*
		Bromomethane	UJ	High calibration verification negative bias
		Chloromethane	UJ	High calibration verification negative bias, low laboratory control sample recovery, and low matrix spike recovery
		Methyl acetate	UJ	Low matrix spike recovery

DRAFT

Sample ID	Method	Analyte	Qualifier	Reason for Qualification
11-19-21 EAR-MW-18I	8260D	1,4-Dioxane	*R*	*Low relative response factor*
		Bromomethane	UJ	High calibration verification negative bias
		Chloromethane	UJ	High calibration verification negative bias, low laboratory control sample recovery, and low matrix spike recovery
		Methyl acetate	UJ	Low matrix spike recovery
11-19-21 EAR-MW-18S	8260D	1,4-Dioxane	*R*	*Low relative response factor*
		Bromomethane	UJ	High calibration verification negative bias
		Chloromethane	UJ	High calibration verification negative bias, low laboratory control sample recovery, and low matrix spike recovery
		Methyl acetate	UJ	Low matrix spike recovery

DRAFT

DISCUSSION

Sample Shipping/Receiving

All chain of custody (COC), analysis request, and sample receipt documentation was complete and correct with the following exceptions.

There was no date/time of collection documented for sample DUP-3. The sample was logged in with a collection date/time of 11/19/2021 00:00.

There were three received by signatures and only two relinquished by signatures on COC page 1 of 2 and two of each on page 2 of 2. Chain of custody could not be confirmed.

The first relinquisher did not document the time samples were relinquished.

Holding Times and Preservation

The samples were properly preserved and analyzed within the prescribed holding times.

Instrument Tune

All instrument tune requirements were met. It should be noted that Form V (Instrument Performance Check) was not submitted in the data package for the tune associated with the initial calibration (ICAL). The raw data were reviewed for validation.

Calibration

All initial and continuing calibration acceptance criteria were met with the following exceptions.

The ICAL, initial calibration verification (ICV), and continuing calibration verification (CCV) relative response factors (RRFs) were < the minimum RRF for 1,4-dioxane. The associated sample results were non-detects and, therefore, were **qualified R**.

The ICAL, ICV, and CCV RRFs associated with all batches were < the ASP minimum RRF but > the EPA Region II minimum RRF for trichloroethene. A different internal standard was used to calculate the trichloroethene RRFs than specified by the method. When the specified internal standard was used, the RRFs met the minimum criteria for ASP, method, and EPA Region II with similar relative standard deviations (RSDs) and percent differences (%Ds) (see attached calculations). Therefore, no sample results were qualified based on professional judgment.

The ICAL relative standard deviation (RSD) for bromomethane was > the acceptance limit, the ICV percent difference (%D) was > the acceptance limit with negative bias, and the CCV %D was > the acceptance limit with positive bias. The associated sample results were non-detects and, therefore, were **qualified UJ**.

The ICV and CCV %Ds associated with all analytical batches were > the upper acceptance limit with negative bias for chloromethane. The associated sample results were non-detects and, therefore, were **qualified UJ**.

The CCV %D associated with analytical batch B295465 was > the upper acceptance limit with positive bias for bromochloromethane. The associated sample results were non-detects and not affected by the high bias and, therefore, were not qualified based on professional judgment.

Blanks

Acetone was detected in the Trip Blank-3. The acetone result for sample 11-19-21 MW-12I was a detect < the reporting limit (RL) and, therefore, was **qualified 200U** (U at the RL). The remaining associated sample results were non-detects and, therefore, were not qualified.

No target analytes were detected in the method blanks or field blanks.

DRAFT

Surrogates

All surrogate recoveries met QC acceptance criteria.

Internal Standards

All internal standard responses met QC acceptance criteria.

Laboratory Control Sample (LCS)

The LCS analyses met all QC acceptance criteria with the following exceptions.

The LCS/LCSD recoveries associated with analytical batch B295464 were < the lower acceptance limit but ≥20% for chloromethane and methyl acetate. The methyl acetate results for samples 11-17-21 EAR-MW-17S, 11-19-21 MW-12I, and 11-19-21 MW-13S were detects and, therefore, were **qualified J**. The chloromethane and methyl acetate results for the remaining associated samples were non-detects and, therefore, were **qualified UJ** based on professional judgment.

The LCS recovery associated with analytical batch B295465 was < the lower acceptance limit but ≥20% for chloromethane. The chloromethane results for all associated samples were non-detects and, therefore, were **qualified UJ** based on professional judgment.

The LCS/LCSD recoveries associated with all analytical batches were > the upper acceptance limit for bromomethane. The associated sample results were non-detects and, therefore, were not qualified based on professional judgment.

Matrix Spike (MS)/Matrix Spike Duplicate (MSD)

The MS analyses were performed on samples 11-17-21 EAR-MW-17S and 11-18-21 MW-14I and met all QC acceptance criteria with the following exceptions.

The MS/MSD recoveries associated with both parent samples were < the lower acceptance limit but ≥20% for chloromethane and methyl acetate. The methyl acetate results for samples 11-17-21 EAR-MW-17S, 11-19-21 MW-12I, and 11-19-21 MW-13S were detects and, therefore, were **qualified J**. The chloromethane and methyl acetate results for the remaining associated samples were non-detects and, therefore, were **qualified UJ** based on professional judgment.

The MS/MSD recoveries associated with both parent samples were > the upper acceptance limit for bromomethane. The associated sample results were non-detects and, therefore, were not qualified based on professional judgment.

DRAFT

The MS/MSD recoveries associated with parent sample 11-18-21 MW-14I were > the upper acceptance limit for tetrachloroethylene. The parent sample concentration was >4X the spike amount; therefore, no sample results were qualified based on professional judgment.

Laboratory Duplicate

The duplicate analyses (LCS/LCSD and MS/MSD) met all QC acceptance criteria.

Field Duplicate

Sample 11-19-21 MW-13S (21K1547-13) was collected and analyzed in duplicate (sample DUP-3 [21K1547-15]). The RPDs between the sample and duplicate results are listed in the table below. Analytes not listed were non-detects for both sample and duplicate. Sample results were not qualified for outliers.

	11-19-21 MW-13S		DUP-3			
Analyte	**Result**	**RL**	**Result**	**RL**	**RPD**	**>50%/2XRL**
2-Butanone	51	200	ND	20	**	
1,1-Dichloroethane	2.6	10	ND	1	**	
1,1-Dichloroethylene	4	10	0.2	1	*	
cis-1,2-Dichloroethylene	36	10	1.5	1	184.0	Yes
Methyl acetate	10	10	ND	1	**	
Methyl tert-butyl ether	ND	10	0.52	1		
Tetrachloroethylene	30	10	32	1	6.5	
Trichloroethylene	930	10	38	1	184.3	Yes
Vinyl chloride	2.1	20	ND	2	**	

*At least one of the results is < the LOQ; the absolute value of the difference between the two results is compared to 2X the LOQ.

**One result is > the MDL and one result is a non-detect (ND); RPD not evaluated.

Reporting Limits (RLs)

All reporting limits (RLs) were properly reported. Sample 11-17-21 EAR-MW-17S diluted 25X, sample 11-17-21 EAR-MW-17I diluted 20X, sample 11-19-21 EAR-MW-19D diluted 2X, sample 11-19-21 MW-12I diluted 4X, and sample 11-19-21 MW-13S diluted 10X for all target compounds. RLs were adjusted accordingly and may not have met the project-specified RLs and/or project quantitation limit goals.

Other QC

No other specific issues that affect data quality were identified.

DRAFT

DATA VALIDATION QUALIFIER DEFINITIONS

U	=	The analyte was analyzed for, but was not detected above the level of the reported sample quantitation limit.
J	=	The result is an estimated quantity. The associated numerical value is the approximate concentration of the analyte in the sample.
J+	=	The result is an estimated quantity; however, the result may be biased high.
J-	=	The result is an estimated quantity; however, the result may be biased low.
NJ	=	The analysis indicates the presence of an analyte that has been "tentatively identified" and the associated numerical value represents its approximate concentration.
UJ	=	The analyte was analyzed for, but was not detected. The reported quantitation limit is approximate and may be inaccurate or imprecise.
R	=	The data are unusable. The sample results are rejected due to serious deficiencies in meeting Quality Control (QC) criteria. The analyte may or may not be present in the sample.

DRAFT

Attachment 1

Supporting Documentation

DRAFT

HRP Associates, Inc. NYSDEC ASP Data Validation Summary Worksheet

Job#: 21K1547	Laboratory: con-test/Pace	Validator: Jeanne Peterson	Validation Start Date: 02/01/2022
Site: Elton St/Linwood St	COC#: None (2 pages)		Validation Category: ☐ A ☒ B
Matrix: Ground Water	# of Samples: 19	Tracking docs present: See sample receipt and log-in documentation	
COCs present: Yes	COCs signed: Yes	COCs dated: Yes	Sample Container Integrity: OK

Analyses:
☒ VOCs ☐ SVOCs ☐ PAHs ☐ GRO ☐ DRO ☐ Pests ☐ PCBs ☐ Herbs ☐ Metals ☐ Mercury ☐ Gen Chem ☐ Rad
☐ Other:

Requested Analyses Not Reported

Client Sample ID	Lab Sample ID	Analysis	Comments
None			

Hold Time/Preservation Outliers

Client Sample ID	Lab Sample ID	Analysis	Pres.	Collection Date	Preparation Date	Analysis Date	Preparation >HT	Analysis >HT
None								

DRAFT

Comments: Samples collected 11/17, 11/18, 11/19/2021; no shipping documents in data package; sent by Pace courier. Sample receipt checklist on COC completed.
Cooler temps OK and documented on COC and in case narrative.
No collection date/time on COC for DUP-3 and no collection time for Trip Blank 3 or Field Blank 3
There are three received by signatures and only 2 relinquished by signatures; first relinquisher did not document time relinquished.
Second page of COC not signed/dated by lab personnel
DV performed on Rev 0 of the laboratory report except where noted.

HRP Associates, Inc. NYSDEC ASP GCMS Worksheet (VOCs)

Job#: 21K1547	Method: 8260D	Matrix: Ground Water	Lab Sample IDs: 21K1547-01 thru -19
Batch #s: B295464, B295465, B295663			

Tuning: ☒ Pass ☐ Fail TICs Required? ☐ Yes ☒ No *(lab-derived limits) ASP limits[1](lab-derived limits) ASP limits[1]*

Analyte (outliers)	Calibration *(ASP Table 10 limits[1])*				Method Blank *<CRQL[2]*	2X Method Blank	LCS %R	LCSD %R	LCS/D RPD	MS %R	MSD %R	MS/D RPD	TB	FB
	RF	RSD/r²	ICV %D	CCV %D										
B295464										*-02*	*-02*	*-02*	*-12*	
1,4-Dioxane	0.0038	✓	✓	✓	✓	NA	✓	✓	✓	✓	✓	✓	✓	NA
Trichloroethylene	0.2913*	✓	✓	✓	✓	NA	✓	✓	✓	✓	✓	✓	✓	NA
Chloromethane	✓	✓	-54.5	-61.4	✓	NA	38.5	38.2	✓	37.5	36.8	✓	✓	NA
Bromomethane	✓	23.4	-37.4	74.0	✓	NA	192	189	✓	180	172	✓	✓	NA
Methyl acetate	✓	✓	✓	✓	✓	NA	67.5	67.3	✓	59.2	57.0	✓	✓	NA
Acetone	✓	✓	✓	✓	✓	NA	✓	✓	✓	✓	✓	✓	2.5	NA
B295465										*-05*	*-05*	*-05*		*-16*
1,4-Dioxane	0.0038	✓	✓	✓	✓	NA	✓	✓	✓	✓	✓	✓	NA	✓
Trichloroethylene	0.2913*	✓	✓	✓	✓	NA	✓	✓	✓	✓	✓	✓	NA	✓
Chloromethane	✓	✓	-54.5	-60.8	✓	NA	39.8	✓	✓	38.2	38.8	✓	NA	✓
Bromomethane	✓	23.4	-37.4	84.7	✓	NA	200	202	✓	182	182	✓	NA	✓
Bromochloromethane	✓	✓	✓	26.0	✓	NA	✓	✓	✓	✓	✓	✓	NA	✓
Tetrachloroethylene	✓	✓	✓	✓	✓	NA	✓	✓	✓	153**	151**	✓	NA	✓
Methyl acetate	✓	✓	✓	✓	✓	NA	✓	✓	✓	55.5	57.4	✓	NA	✓
B295663 (TCE only)														
Trichloroethylene	0.2913*	✓	✓	✓	✓	NA	✓	✓	✓	NA	NA	NA	NA	NA

Surrogate Recovery Outliers *(lab-derived limits)*

Sample ID	DBFM	1,2-DCA-d4	Tol-d8	4-BFB	Sample ID	DBFM	1,2-DCA-d4	Tol-d8	4-BFB
None	NA					NA			

IS Outliers *(-50% to +100% and within ±30s of ICAL midpoint or associated CCV)*

Sample ID	FB	RT	CBNZ-d5	RT	DCB-d4	RT	Sample ID	FB	RT	CBNZ-d5	RT	DCB-d4	RT
None													

DRAFT

HRP Associates, Inc. NYSDEC ASP GCMS Worksheet (VOCs) (cont)

Job#: 21K1547	Method: 8260D	Matrix: Ground Water	Lab Sample IDs: 21K1547-01 thru -19
Batch #s: B295464, B295465, B295663			

Comments: HTs OK. pH <2 per note on run logs.
B295464: MB, LCS/LCSD, -01, -02, -02 MS2/MSD2, -03, -04, -06 thru -14
B295465: MB, LCS/LCSD, -05, -05 MS1/MSD1, -15 thru -19
B295663: MB, LCS/LCSD, -19 RE1 TCE only
ICAL 2000186 GCMSVOA2: bromoform linear
TB: Sample -09 acetone <RL; qualified U at RL
*TCE RRFs based on a different IS than the method used; if correct IS used, RRF would be ≥0.500; no data qualified based on professional judgment.
**Parent sample concentration >4X spike amount.
No tune summary for ICAL tune; tune raw data included with ICAL data.
Sample -02 diluted 25X, sample -03 diluted 20X, sample -08 diluted 2X, sample -09 diluted 4X, and sample -13 diluted 10X for all target compounds.

[1]If no limits in ASP, use method limits then lab-derived limits; [2]<2.5X CRQL for MeCl2 and cyclohexane and <5X CRQL for acetone and 2-butanone Revised 08/2021
NOTE: ASP tables are found in ASP Exhibit E.

DRAFT

Table 6

VOLATILE INTERNAL STANDARDS WITH CORRESPONDING ANALYTES ASSIGNED FOR QUANTITATION

FLUOROBENZENE	CHLOROBENZENE-d_5	1,4-DICHLOROBENZENE-d_4
Acetone	Benzene	p-Bromofluorobenzene
Acrylonitrile	Bromodichloromethane	(surrogate)
Bromochloromethane	Carbon tetrachloride	Bromoform
Bromomethane	Chlorobenzene	*n*-Butylbenzene
2-Butanone	Cyclohexane	*sec*-Butylbenzene
Carbon disulfide	Dibromochloromethane	*t*-Butylbenzene
Chloroethane	1,2-Dibromoethane (EDB, Ethylene dibromide)	1,2-Dibromo-3-chloropropane
Chloroform	1,2-Dichloropropane	1,2-Dichlorobenzene
Chloromethane	*cis*-1,3-Dichloropropene	1,3-Dichlorobenzene
Dichlorodifluoromethane	*trans*-1,3-Dichloropropene	1,4-Dichlorobenzene
1,1-Dichloroethane	Ethylbenzene	1,2-Dichlorobenzene-d_4 (surrogate)
1,2-Dichloroethane	2-Hexanone	Hexachlorobutadiene
1,2-Dichloroethane-d_4 (surrogate)	Methyl cyclohexane	Isopropylbenzene
1,1-Dichloroethene (Vinylidene chloride)	4-Methyl-2-pentanone	Isopropyltoluene
cis-1,2-Dichloroethene	Styrene	Naphthalene
trans-1,2-Dichloroethene	1,1,1,2-Tetrachloroethane	*n*-Propylbenzene
1,4-Difluorobenzene (surrogate)	1,1,2,2-Tetrachloroethane	1,2,3-Trichloropropane
Freon 113	Tetrachloroethene	1,2,4-Trimethylbenzene
Methyl acetate	1,1,1-Trichloroethane	1,3,5-Trimethylbenzene
Methylene chloride	1,1,2-Trichloroethane	1,2,3-Trichlorobenzene
Methyl-*t*-butyl ether (MTBE)	Trichloroethene (Trichloroethylene)	1,2,4-Trichlorobenzene
Trichlorofluoromethane	Toluene	
Vinyl chloride	Toluene-d_8 (surrogate)	
	m- + *p*-Xylene	
	o-Xylene	

DRAFT

Please note that this list is not exhaustive of all compounds found in the table in Sec 1.1 and are suggested IS associations only.

Method 8260 Water Calculations for SDG 21K1547

Calibration: 2000186 GCMSVOA2 6/9/2020

Average RF		Int. Std. =	30		47		47	
				Trichloroethene		Trichloroethene		
Conc.	1,4-F2Benzene	ClBenzene-d5		Area	RRF	Area	RRF	Area	RRF
0.4	155391	85609		481	0.23216	481	0.42139		
0.5	152118	83458		769	0.30332	769	0.55285		
1	153151	83588		1426	0.27933	1426	0.51180		
2	151045	83438		3100	0.30786	3100	0.55730		
5	151197	84276		7809	0.30989	7809	0.55596		
10	150857	83074		15311	0.30448	15311	0.55292		
20	151730	83714		30787	0.30436	30787	0.55165		
50	154828	85242		75119	0.29111	75119	0.52875		
100	155390	86242		157861	0.30477	157861	0.54913		
200	156707	89706		287618	0.275	287618	0.481		
200				0.29126		0.52627			
RSD				8.24		8.43			

	ICV 6/9/2020 04:18		CCV 11/24/20221 10:56		CCV 11/24/20221 23:55		CCV 11/26/20221 08:05	
	TCE	TCE	TCE	TCE	TCE	TCE	TCE	TCE
Internal Standard	1,4-F2Benzene	ClBenzene-d5	1,4-F2Benzene	ClBenzene-d5	1,4-F2Benzene	ClBenzene-d5	1,4-F2Benzene	ClBenzene-d5
Int. Std. Response	155217	85099	171520	92811	173809	94665	174025	94318
Analyte Response	15675	15675	17403	17403	18882	18882	18929	18929
Analyte Concentration	10	10	10	10	10	10	10	10
Int. Std. Concentration	30	30	30	30	30	30	30	30
CCRF	0.30296	0.55259	0.30439	0.56253	0.32591	0.59838	0.32632	0.60208
Ave RF	0.29126	0.52627	0.29126	0.52627	0.29126	0.52627	0.29126	0.52627
CCV %D	4.02	5.00	4.51	6.89	11.90	13.70	12.04	14.41

DRAFT

PO Box 21987
Albuquerque, NM 87154
1-888-678-5447
www.aqainc.net

Data Usability Summary Report
(DUSR)
Elton St./Linwood St. Site #224250 & #224301
New York City, New York

DRAFT

Data Validation Report Number:	22E1045_DUSR
Data Validation Report Revision Number:	0
Job Number:	22E1045
Sample Collection Date:	05/12/2022, 05/13/2022
Sample Matrix:	Ground Water
Laboratory Name:	Con-Test/Pace, East Longmeadow, MA
Analyses:	VOCs
Subcontractor Name:	Analytical Quality Associates, Inc.
Data Validator:	Jeanne Peterson
Validation Level:	Category B
Validation Completion Date:	09/28/2022

INTRODUCTION/OVERALL ASSESSMENT

Category B data validation was performed on the data for seven ground water samples prepared and analyzed with approved procedures using SW846 method 8260D (volatile organic compounds [VOCs]). Data were reported for all requested analyses.

Validation was performed on the data package dated May 24, 2022. Any items reviewed in subsequent revisions are noted on the validation worksheets.

The analytical data were evaluated in accordance with the New York State Department of Environmental Conservation (NYSDEC) Analytical Services Protocol (ASP) (2015), the *Generic Quality Assurance Project Plan for Work Assignments* (August 2019) (project QAPP); and the applicable methods. Qualifiers were applied in accordance with the latest EPA Region 2 standard operating procedures (SOPs) for data validation.

In general, the analytical results reported in this data package are valid and acceptable. No data were qualified R. Results qualified J or UJ are usable, with caution, as estimated concentrations. Data validation qualifiers were applied to the data as specified in the Data Qualifiers section below.

See attached data validation spreadsheets for supporting documentation on the data review and validation.

DRAFT

SAMPLE IDENTIFICATION

The samples included in this validation are listed below.

Sample ID	Laboratory ID	Matrix	Analysis	Validation Level
GW-13_5.12.22	22E1045-01	Ground Water	VOCs	Category B
GW-14_5.12.22	22E1045-02	Ground Water	VOCs	Category B
GW-15_5.12.22	22E1045-03	Ground Water	VOCs	Category B
Field Blank_5.13.22	22E1045-04	Ground Water	VOCs	Category B
GW-16_5.13.22	22E1045-05	Ground Water	VOCs	Category B
GW-17_5.13.22	22E1045-06	Ground Water	VOCs	Category B
GW-18_5.13.22	22E1045-07	Ground Water	VOCs	Category B

DATA QUALIFIERS (see following sections for detailed explanations)

Sample ID	Method	Analyte	Qualifier	Reason for Qualification
GW-13_5.12.22	8260D	Chloromethane Bromomethane	UJ	High calibration verification negative bias
		Trichloroethylene	J	High calibration verification positive bias
GW-14_5.12.22	8260D	Chloromethane Bromomethane	UJ	High calibration verification negative bias
GW-15_5.12.22	8260D	Chloromethane Bromomethane	UJ	High calibration verification negative bias
Field Blank_5.13.22	8260D	Chloromethane Bromomethane	UJ	High calibration verification negative bias
GW-16_5.13.22	8260D	Chloromethane Bromomethane	UJ	High calibration verification negative bias
GW-17_5.13.22	8260D	Chloromethane Bromomethane	UJ	High calibration verification negative bias
GW-18_5.13.22	8260D	Chloromethane Bromomethane	UJ	High calibration verification negative bias
		Trichloroethylene	J	High calibration verification positive bias

DRAFT

DISCUSSION

Sample Shipping/Receiving

All chain of custody (COC), analysis request, and sample receipt documentation was complete and correct with the following exceptions.

There were three relinquished received by signatures and only two received by signatures on the COC. Maintenance of sample custody was confirmed using the FedEx documentation provided in the data package.

Holding Times and Preservation

The samples were properly preserved and analyzed within the prescribed holding times with the following exceptions.

The pH was >2 for samples GW-14_5.12.22, GW-17_5.13.22, and GW-18_5.13.22 at the time of analysis. The samples were analyzed within the holding time for unpreserved samples; therefore, no sample results were qualified.

Instrument Tune

All instrument tune requirements were met. It should be noted that Form V (Instrument Performance Check) was not submitted in the data package for the tune associated with the initial calibration (ICAL). The raw data were reviewed for validation.

Calibration

All initial and continuing calibration acceptance criteria were met with the following exceptions.

The initial calibration (ICAL), initial calibration verification (ICV), and continuing calibration verification (CCV) relative response factors (RRFs) associated with all batches were < the ASP minimum RRF but > the EPA Region II minimum RRF for trichloroethene. A different internal standard was used to calculate the trichloroethene RRFs than specified by ASP. When the specified internal standard was used, the RRFs met the minimum criteria for ASP, method, and EPA Region II with similar results (see attached calculations). Therefore, no sample results were qualified based on professional judgment.

The ICV and CCV percent differences (%Ds) were > the upper acceptance limit with negative bias for chloromethane. The associated sample results were non-detects and, therefore, were **qualified UJ**.

The ICV %D was > the upper acceptance limit with negative bias for bromomethane. The associated sample results were non-detects and, therefore, were **qualified UJ**.

The CCV %Ds were > the upper acceptance limit with positive bias for trichloroethylene; bromomethane; and 1,1,2-trichloro-1,2,2-trifluoroethane. The trichloroethylene results for samples GW-13_5.12.22 and GW-18_5.13.22 were detects and, therefore, were **qualified J**. The remaining associated sample results were non-detects and not affected by the high bias and, therefore, were not qualified based on professional judgment.

Blanks

No target compounds were detected in the method blank or field blank.

Surrogates

All surrogate recoveries met QC acceptance criteria.

Internal Standards

All internal standard responses met QC acceptance criteria.

DRAFT

Laboratory Control Sample (LCS)/Laboratory Control Sample Duplicate (LCSD)

The LCS/LCSD analyses met all QC acceptance criteria with the following exceptions.

The LCS/LCSD recoveries associated with all analytical batches were > the upper acceptance limit for bromomethane and 1,1,2-trichloro-1,2,2-trifluoroethane. The associated sample results were non-detects and, therefore, were not qualified based on professional judgment.

Matrix Spike (MS)/Matrix Spike Duplicate (MSD)

MS/MSD analyses were not performed with the samples in this SDG; therefore, matrix-specific accuracy data were not available. LCS/LCSD analyses were performed to provide precision data.

Field Duplicate

A field duplicate was not collected with the samples in this SDG.

Reporting Limits (RLs)

All reporting limits (RLs) were properly reported. Sample GW-13_5.12.22 was diluted 4X for all target compounds. RLs were adjusted accordingly and may not have met the project-specified RLs and/or project quantitation limit goals.

Other QC

No other specific issues that affect data quality were identified.

DRAFT

DATA VALIDATION QUALIFIER DEFINITIONS

U	=	The analyte was analyzed for, but was not detected above the level of the reported sample quantitation limit.
J	=	The result is an estimated quantity. The associated numerical value is the approximate concentration of the analyte in the sample.
J+	=	The result is an estimated quantity; however, the result may be biased high.
J-	=	The result is an estimated quantity; however, the result may be biased low.
NJ	=	The analysis indicates the presence of an analyte that has been "tentatively identified" and the associated numerical value represents its approximate concentration.
UJ	=	The analyte was analyzed for, but was not detected. The reported quantitation limit is approximate and may be inaccurate or imprecise.
R	=	The data are unusable. The sample results are rejected due to serious deficiencies in meeting Quality Control (QC) criteria. The analyte may or may not be present in the sample.

DRAFT

Attachment 1
Supporting Documentation

DRAFT

HRP Associates, Inc. NYSDEC ASP Data Validation Summary Worksheet

Job#: 22E1045	Laboratory: Con-test/Pace	Validator: Jeanne Peterson	Validation Start Date: 07/15/2022
Site: Elton St/Linwood St	COC#: None (1 page)		Validation Category: ☐ A ☒ B
Matrix: Groundwater	# of Samples: 7	Tracking docs present: See sample receipt and log-in documentation	
COCs present: Yes	COCs signed: Yes	COCs dated: Yes	Sample Container Integrity: OK

Analyses:
☒ VOCs ☐ SVOCs ☐ PAHs ☐ GRO ☐ DRO ☐ Pests ☐ PCBs ☐ Herbs ☐ Metals ☐ Mercury ☐ Gen Chem ☐ Rad
☐ Other:

Requested Analyses Not Reported

Client Sample ID	Lab Sample ID	Analysis	Comments
None			

Hold Time/Preservation Outliers

Client Sample ID	Lab Sample ID	Analysis	Pres.	Collection Date	Preparation Date	Analysis Date	Preparation >HT	Analysis >HT
GW-1_5.12.22	22E1045-02	VOCs	4°C, pH 3	05/12/2022	05/17/2022	05/18/2022	No	No
GW-17_5.13.22	22E1045-06	VOCs	4°C, pH 5	05/13/2022	05/17/2022	05/18/2022	No	No
GW-18_5.13.22	22E1045-07	VOCs	4°C, pH 3	05/13/2022	05/17/2022	05/18/2022	No	No

DRAFT

Comments: Samples collected 05/12, 05/13/2022; FedEx tracking status in data package.
Cooler temp OK and documented on COC and in case narrative.
Second receiver did not sign in the third relinquished by block; third received signed in that block instead (determined using FedEx tracking documentation).

DV performed on laboratory report dated May 24, 2022 except where noted. Revised data package dated 09/07/2022.

HRP Associates, Inc. NYSDEC ASP GCMS Worksheet (VOCs)

Job#: 22E1045	Method: 8260D	Matrix: Ground Water	Lab Sample IDs: 22E1045-01 thru -07
Batch #s: B308599			

Tuning: ☒ Pass ☐ Fail TICs Required? ☐ Yes ☒ No *(lab-derived limits) ASP limits[1] (lab-derived limits) ASP limits[1]*

Analyte (outliers)	Calibration *(ASP Table 10 limits[1])*				Method Blank *<CRQL[2]*	2X Method Blank	LCS %R	LCSD %R	LCS/D RPD	MS %R	MSD %R	MS/D RPD	TB	FB
	RF	RSD/r²	ICV %D	CCV %D										
B308599														*-04*
Trichloroethylene	0.2913*	✓	✓	25.6	✓	NA	✓	✓	✓	NA	NA	NA	NA	✓
Chloromethane	✓	✓	-54.5	-58.4	✓	NA	✓	✓	✓	NA	NA	NA	NA	✓
Bromomethane	✓	✓	-37.4	62.5	✓	NA	179	197	✓	NA	NA	NA	NA	✓
1,1,2-Trichloro-1,2,2-trifluoroethane	✓	✓	✓	43.6	✓	NA	133	140	✓	NA	NA	NA	NA	✓

Surrogate Recovery Outliers *(lab-derived limits)*

Sample ID	DBFM	1,2-DCA-d4	Tol-d8	4-BFB	Sample ID	DBFM	1,2-DCA-d4	Tol-d8	4-BFB
None	NA					NA			

IS Outliers *(-50% to +100% and within ±30s of ICAL midpoint or associated CCV)*

Sample ID	FB	RT	CBNZ-d5	RT	DCB-d4	RT	Sample ID	FB	RT	CBNZ-d5	RT	DCB-d4	RT
None													

DRAFT

Comments: HTs OK. pH <2 except samples -02, -06, and -07 per note on run logs; samples analyzed within HT of unpreserved samples; OK
B308599: MB, LCS/LCSD, -01 thru -07
ICAL 2000186 GCMSVOA2 06/09/2020: bromomethane linear
Cyclohexane not reported for ICV and CCV; raw data reviewed; 109% and 99.3% recovery; OK; see revised data package pages 253-257, 264-267, 268-274 for corrected data.
Cyclohexane not reported for MB, LCS/LCSD; raw data reviewed; MB ND; LCS 95.9% recovery and LCSD 99.1% recovery; see revised data package pages 23-27, 114-118, 278-297 for corrected data.
TB: Sample -09 acetone <RL; qualified U at RL
**TCE RRFs based on a different IS than ASP specified; if same IS used, RRF would be ≥0.500; no data qualified based on professional judgment.*
No tune summary for ICAL tune; tune raw data included with ICAL data; see revised data package page 120 for corrected summary.
Sample -01 diluted 4X for all target compounds.

[1]If no limits in ASP, use method limits then lab-derived limits; [2]<2.5X CRQL for MeCl2 and cyclohexane and <5X CRQL for acetone and 2-butanone Revised 08/2021
NOTE: ASP tables are found in ASP Exhibit E.

PO Box 21987
Albuquerque, NM 87154
1-888-678-5447
www.aqainc.net

Data Usability Summary Report
(DUSR)
Elton St./Linwood St. Site #224250 & #224301
New York City, New York

DRAFT

Data Validation Report Number:	22E1253_DUSR
Data Validation Report Revision Number:	0
Job Number:	22E1253
Sample Collection Date:	05/16/2022, 05/17/2022
Sample Matrix:	Ground Water
Laboratory Name:	Con-Test/Pace, East Longmeadow, MA
Analyses:	VOCs
Subcontractor Name:	Analytical Quality Associates, Inc.
Data Validator:	Jeanne Peterson
Validation Level:	Category B
Validation Completion Date:	09/28/2022

INTRODUCTION/OVERALL ASSESSMENT

Category B data validation was performed on the data for five ground water samples prepared and analyzed with approved procedures using SW846 method 8260D (volatile organic compounds [VOCs]). Data were reported for all requested analyses.

Validation was performed on the data package dated May 24, 2022. Any items reviewed in subsequent revisions are noted on the validation worksheets.

The analytical data were evaluated in accordance with the New York State Department of Environmental Conservation (NYSDEC) Analytical Services Protocol (ASP) (2015), the *Generic Quality Assurance Project Plan for Work Assignments* (August 2019) (project QAPP); and the applicable methods. Qualifiers were applied in accordance with the latest EPA Region 2 standard operating procedures (SOPs) for data validation.

In general, the analytical results reported in this data package are valid and acceptable. No data were qualified R. Results qualified J or UJ are usable, with caution, as estimated concentrations. Data validation qualifiers were applied to the data as specified in the Data Qualifiers section below.

See attached data validation spreadsheets for supporting documentation on the data review and validation.

DRAFT

SAMPLE IDENTIFICATION

The samples included in this validation are listed below.

Sample ID	Laboratory ID	Matrix	Analysis	Validation Level
GW-19_5.16.22	22E1253-01	Ground Water	VOCs	Category B
GW-21_5.16.22	22E1253-03	Ground Water	VOCs	Category B
GW-22_5.16.22	22E1253-04	Ground Water	VOCs	Category B
GW-23_5.16.22	22E1253-05	Ground Water	VOCs	Category B
DUP-1_5.16.22	22E1253-06	Ground Water	VOCs	Category B

DATA QUALIFIERS (see following sections for detailed explanations)

Sample ID	Method	Analyte	Qualifier	Reason for Qualification
GW-19_5.16.22	8260D	Naphthalene	UJ	High calibration verification negative bias
GW-21_5.16.22	8260D	Naphthalene	UJ	High calibration verification negative bias
		Toluene	2U	Blank contamination
GW-22_5.16.22	8260D	Naphthalene	UJ	High calibration verification negative bias
GW-23_5.16.22	8260D	Naphthalene	J	High calibration verification negative bias
		Toluene	1U	Blank contamination
DUP-1_5.16.22	8260D	Naphthalene	UJ	High calibration verification negative bias
		Toluene	1000U	Blank contamination

DRAFT

DISCUSSION

Sample Shipping/Receiving

All chain of custody (COC), analysis request, and sample receipt documentation was complete and correct with the following exceptions.

There were three relinquished received by signatures and only two received by signatures on COC page 1 of 2, and the signatures/date/times on COC page 2 of 2 did not correspond to those on COC page 1 of 2. Maintenance of sample custody could not be confirmed.

The headspace question on the Login Sample Receipt Checklist was marked NA. No discrepancies were noted in the case narrative; therefore, no sample results were qualified.

Holding Times and Preservation

The samples were properly preserved and analyzed within the prescribed holding times with the following exceptions.

The pH was not documented in the data package for all samples *except* sample GW-22_5.16.22. The samples were analyzed within the holding time for unpreserved samples; therefore, no sample results were qualified.

Instrument Tune

All instrument tune requirements were met. It should be noted that Form V (Instrument Performance Check) was not submitted in the data package for the tune associated with the initial calibration (ICAL). The raw data were reviewed for validation.

Calibration

All initial and continuing calibration acceptance criteria were met with the following exceptions.

The initial calibration (ICAL), initial calibration verification (ICV), and continuing calibration verification (CCV) relative response factors (RRFs) associated with all batches were < the ASP minimum RRF but > the EPA Region II minimum RRF for trichloroethene. A different internal standard was used to calculate the trichloroethene RRFs than specified by ASP. When the specified internal standard was used, the RRFs met the minimum criteria for ASP, method, and EPA Region II with similar results (see attached calculations). Therefore, no sample results were qualified based on professional judgment.

The CCV percent differences (%Ds) were > the upper acceptance limit with negative bias for naphthalene. The naphthalene result for sample GW-23_5.16.22 was a detect and, therefore, was **qualified J**. The remaining associated sample results were non-detects and, therefore, were **qualified UJ**.

The CCV %D associated with batch B309024 was > the upper acceptance limit with positive bias for chloromethane. The associated sample results were non-detects and not affected by the high bias and, therefore, were not qualified based on professional judgment.

DRAFT

Blanks

Toluene was detected in the method blank associated with batch B308922. The toluene results for samples GW-21_5.16.22, GW-23_5.16.22, and DUP-1_5.16.22 were detects < the RL and, therefore, were **qualified U** at the RL. The remaining associated sample result was a non-detect and, therefore, was not qualified.

A field blank was not collected with the samples in this SDG.

Surrogates

All surrogate recoveries met QC acceptance criteria.

Internal Standards

All internal standard responses met QC acceptance criteria.

Laboratory Control Sample (LCS)/Laboratory Control Sample Duplicate (LCSD)

The LCS/LCSD analyses met all QC acceptance criteria with the following exceptions.

The LCS recoveries associated with batch B308922 were > the upper acceptance limit for chloroethane and methyl acetate. The associated sample results were non-detects and, therefore, were not qualified based on professional judgment.

The LCS/LCSD recoveries associated with batch B309024 were > the upper acceptance limit for chloromethane. The associated sample result was a non-detect and, therefore, was not qualified based on professional judgment.

Matrix Spike (MS)/Matrix Spike Duplicate (MSD)

MS/MSD analyses were not performed with the samples in this SDG; therefore, matrix-specific accuracy data were not available. LCS/LCSD analyses were performed to provide precision data.

Field Duplicate

Sample GW-20_5.16.22 (22E1261-01) was collected and analyzed in duplicate (sample DUP-1 [22E1253-06]). The RPDs between the sample and duplicate results are listed in the table below. Analytes not listed were non-detects for both sample and duplicate. Sample results were not qualified for outliers.

DRAFT

	GW-20_5.16.22		DUP-1_5.16.22			
Analyte	Result	RL	Result	RL	RPD	>50%/2XRL
cis-1,2-Dichloroethene	17000	1000	17000	1000	0.00	
Tetrachloroethene	3400	1000	2400	1000	34.48	
Toluene	700	1000	670	1000	*	
1,1,1-Trichloroethane	200	1000	ND	1000	**	
Trichloroethene	140000	1000	120000	1000	15.38	
Trichlorofluoromethane	ND	2000	260	2000	**	
1,2,4-Trimethylbenzene	600	1000	420	1000	*	
1,3,5-Trimethylbenzene	210	1000	140	1000	*	

*At least one of the results is < the LOQ; the absolute value of the difference between the two results is compared to 2X the LOQ.

**One result is > the MDL and one result is a non-detect (ND); RPD not evaluated.

Reporting Limits (RLs)

All reporting limits (RLs) were properly reported. Sample GW-21_5.16.22 was diluted 2X and sample DUP-1_5.16.22 was diluted 1000X for all target compounds. RLs were adjusted accordingly and may not have met the project-specified RLs and/or project quantitation limit goals.

Other QC

No other specific issues that affect data quality were identified.

DRAFT

DATA VALIDATION QUALIFIER DEFINITIONS

U	=	The analyte was analyzed for, but was not detected above the level of the reported sample quantitation limit.
J	=	The result is an estimated quantity. The associated numerical value is the approximate concentration of the analyte in the sample.
J+	=	The result is an estimated quantity; however, the result may be biased high.
J-	=	The result is an estimated quantity; however, the result may be biased low.
NJ	=	The analysis indicates the presence of an analyte that has been "tentatively identified" and the associated numerical value represents its approximate concentration.
UJ	=	The analyte was analyzed for, but was not detected. The reported quantitation limit is approximate and may be inaccurate or imprecise.
R	=	The data are unusable. The sample results are rejected due to serious deficiencies in meeting Quality Control (QC) criteria. The analyte may or may not be present in the sample.

DRAFT

Attachment 1
Supporting Documentation

DRAFT

HRP Associates, Inc. NYSDEC ASP Data Validation Summary Worksheet

Job#: 22E1253	Laboratory: Con-test/Pace	Validator: Jeanne Peterson	Validation Start Date: 07/15/2022
Site: Elton St/Linwood St	COC#: None (2 pages)		Validation Category: ☐ A ☒ B
Matrix: Groundwater	# of Samples: 5*	Tracking docs present: See sample receipt and log-in documentation	
COCs present: Yes	COCs signed: Yes	COCs dated: Yes	Sample Container Integrity: OK

Analyses:
☒ VOCs ☐ SVOCs ☐ PAHs ☐ GRO ☐ DRO ☐ Pests ☐ PCBs ☐ Herbs ☐ Metals ☐ Mercury ☐ Gen Chem ☐ Rad
☐ Other:

Requested Analyses Not Reported

Client Sample ID	Lab Sample ID	Analysis	Comments
GW-20_5.16.22	22E1261-01	VOCs	Analyzed and reported in SDG 22E1261

Hold Time/Preservation Outliers

Client Sample ID	Lab Sample ID	Analysis	Pres.	Collection Date	Preparation Date	Analysis Date	Preparation >HT	Analysis >HT
None								

DRAFT

Comments: Samples collected 05/16, 05/17/2022; FedEx tracking status in data package.
Cooler temp OK and documented on COC and in case narrative.
Second receiver did not sign/date on COC page 1 of 2; Signatures/dates on COC page 2 of 2 do not correspond to the signatures/dates on the first page.
*Soil samples on the COC not reported in this SDG.
No collection time documented on COC for FD.
Headspace question on Login Sample Receipt Checklist marked NA.
DV performed on laboratory report dated May 24, 2022 except where noted. Revised data package dated 09/07/2022.

HRP Associates, Inc. NYSDEC ASP GCMS Worksheet (VOCs)

Job#: 22E1253	Method: 8260D	Matrix: Ground Water	Lab Sample IDs: 22E1253-01, -03 thru -06
Batch #s: B308922, B309024			

Tuning: ☒ Pass ☐ Fail TICs Required? ☐ Yes ☒ No *(lab-derived limits) ASP limits[1] (lab-derived limits) ASP limits[1]*

Analyte (outliers)	Calibration *(ASP Table 10 limits[1])*				Method Blank *<CRQL[2]*	2X Method Blank	LCS %R	LCSD %R	LCS/D RPD	MS %R	MSD %R	MS/D RPD	TB	FB
	RF	RSD/r²	ICV %D	CCV %D										
B308922														
Trichloroethylene	0.264*	✓	✓	✓	✓	NA	✓	✓	✓	NA	NA	NA	NA	NA
Naphthalene	✓	✓	✓	-35.9	✓	NA	✓	✓	✓	NA	NA	NA	NA	NA
Toluene	✓	✓	✓	✓	0.24J	0.48	✓	✓	✓	NA	NA	NA	NA	NA
Chloroethane	✓	✓	✓	✓	✓	NA	132	✓	✓	NA	NA	NA	NA	NA
Methyl acetate	✓	✓	✓	✓	✓	NA	134	✓	✓	NA	NA	NA	NA	NA
B309024														
Trichloroethylene	0.264*	✓	✓	✓	✓	NA	✓	✓	✓	NA	NA	NA	NA	NA
Chloromethane	✓	✓	✓	173	✓	NA	223	201	✓	NA	NA	NA	NA	NA
Naphthalene	✓	✓	✓	-21.9	✓	NA	✓	✓	✓	NA	NA	NA	NA	NA

Surrogate Recovery Outliers *(lab-derived limits)*

Sample ID	DBFM	1,2-DCA-d4	Tol-d8	4-BFB	Sample ID	DBFM	1,2-DCA-d4	Tol-d8	4-BFB
None	NA					NA			

IS Outliers *(-50% to +100% and within ±30s of ICAL midpoint or associated CCV)*

Sample ID	FB	RT	CBNZ-d5	RT	DCB-d4	RT	Sample ID	FB	RT	CBNZ-d5	RT	DCB-d4	RT
None													

DRAFT

Comments: HTs OK. pH <unknown for all samples except sample -04; analyzed within HT for unpreserved samples; OK; sample -04 pH<2 recorded on run log; OK
B308922: MB, LCS/LCSD, -01, -03, -05, -06
B309024: MB, LCS/LCSD, -04
ICAL 1900192 GCMSVOA3 5/16/2019: All avg RRFs; *Cyclohexane missing from CCV summaries; see revised data package pages 218-232 for corrected data.*
**TCE RRFs based on a different IS than ASP specified; if same IS used, RRF would be ≥0.300; no data qualified based on professional judgment.*
No tune summary for ICAL tune; tune raw data included with ICAL data; see revised data package page 128 for corrected data.
Sample -03 diluted 2X and sample -06 diluted 1000X for all target compounds.
Cyclohexane missing from Form Is; see revised data package pages 8-17, 19-28 for corrected data.

[1]If no limits in ASP, use method limits then lab-derived limits; [2]<2.5X CRQL for MeCl2 and cyclohexane and <5X CRQL for acetone and 2-butanone Revised 08/2021
NOTE: ASP tables are found in ASP Exhibit E.

PO Box 21987
Albuquerque, NM 87154
1-888-678-5447
www.aqainc.net

Data Usability Summary Report
(DUSR)
Elton St./Linwood St. Site #224250 & #224301
New York City, New York

DRAFT

Data Validation Report Number:	22E1254_DUSR
Data Validation Report Revision Number:	0
Job Number:	22E1254
Sample Collection Date:	05/16/2022, 05/17/2022
Sample Matrix:	Soil
Laboratory Name:	Con-Test/Pace, East Longmeadow, MA
Analyses:	VOCs
Subcontractor Name:	Analytical Quality Associates, Inc.
Data Validator:	Jeanne Peterson
Validation Level:	Category B
Validation Completion Date:	09/28/2022

INTRODUCTION/OVERALL ASSESSMENT

Category B data validation was performed on the data for three soil samples prepared and analyzed with approved procedures using SW846 method 8260D (volatile organic compounds [VOCs]). Data were reported for all requested analyses.

Validation was performed on the data package dated June 2, 2022. Any items reviewed in subsequent revisions are noted on the validation worksheets.

The analytical data were evaluated in accordance with the New York State Department of Environmental Conservation (NYSDEC) Analytical Services Protocol (ASP) (2015), the *Generic Quality Assurance Project Plan for Work Assignments* (August 2019) (project QAPP); and the applicable methods. Qualifiers were applied in accordance with the latest EPA Region 2 standard operating procedures (SOPs) for data validation.

In general, the analytical results reported in this data package are valid and acceptable as reported with the exception of the data qualified R. *Data qualified R should be considered unusable.* Results qualified J or UJ are usable, with caution, as estimated concentrations. Data validation qualifiers were applied to the data as specified in the Data Qualifiers section below.

See attached data validation spreadsheets for supporting documentation on the data review and validation.

DRAFT

SAMPLE IDENTIFICATION

The samples included in this validation are listed below.

Sample ID	Laboratory ID	Matrix	Analysis	Validation Level
SB-20_5-10 FT BG	22E1254-02	Soil	VOCs	Category B
SB-20_10-15 FT BG	22E1254-03	Soil	VOCs	Category B
SB-20_15-20 FT BG	22E1254-04	Soil	VOCs	Category B

DATA QUALIFIERS (see following sections for detailed explanations)

Sample ID	Method	Analyte	Qualifier	Reason for Qualification
SB-20_10-15 FT BG	8260D	1,4-Dioxane	R	Low response factors
SB-20_15-20 FT BG	8260D	1,4-Dioxane	R	Low response factors

DISCUSSION

Sample Shipping/Receiving

All chain of custody (COC), analysis request, and sample receipt documentation was complete and correct with the following exceptions.

There were three relinquished received by signatures and only two received by signatures on COC page 1 of 2, and the signatures/date/times on COC page 2 of 2 did not correspond to those on COC page 1 of 2. Maintenance of sample custody could not be confirmed.

The headspace question on the Login Sample Receipt Checklist was marked NA. No discrepancies were noted in the case narrative; therefore, no sample results were qualified.

Holding Times and Preservation

The samples were properly preserved and analyzed within the method-specified holding times.

Instrument Tune

All instrument tune requirements were met. It should be noted that Form V (Instrument Performance Check) was not submitted in the data package for the tune associated with the initial calibration (ICAL). The raw data were reviewed for validation.

Calibration

All initial and continuing calibration acceptance criteria were met with the following exceptions.

The initial calibration (ICAL), initial calibration verification (ICV), and continuing calibration verification (CCV) relative response factors (RRFs) associated with all batches were < the ASP minimum RRF but > the EPA Region II minimum RRF for trichloroethene. A different internal standard was used to calculate the trichloroethene RRFs than specified by ASP. When the specified internal standard was used, the RRFs met the minimum criteria for ASP, method, and EPA Region II with similar results (see attached calculations). Therefore, no sample results were qualified based on professional judgment.

The ICAL, ICV, and CCV RRFs associated with batches B309108 and B309260 were < acceptance limit for 1,4-dioxane. The associated sample results were non-detects and, therefore, were **qualified R**.

DRAFT

The ICV percent differences (%Ds) associated with batch B309113 was > the upper acceptance limit with positive bias for acetone. The associated sample results were non-detects and not affected by the high bias and, therefore, were not qualified based on professional judgment.

The CCV %Ds associated with batches B309108 and B309260 were > the upper acceptance limit with positive bias for bromoform and bromomethane. The associated sample results were non-detects and not affected by the high bias and, therefore, were not qualified based on professional judgment.

Blanks

No target compounds were detected in the method blanks. A field blank was not collected with the samples in this SDG.

Surrogates

All surrogate recoveries met QC acceptance criteria.

Internal Standards

All internal standard responses met QC acceptance criteria.

Laboratory Control Sample (LCS)/Laboratory Control Sample Duplicate (LCSD)

The LCS/LCSD analyses met all QC acceptance criteria with the following exceptions.

The LCS/LCSD recoveries associated with batches B309108 and B309260 were > the upper acceptance limit for bromoform and bromomethane. The associated sample results were non-detects and, therefore, were not qualified based on professional judgment.

The LCS/LCSD relative percent difference (RPD) associated with batch B309260 was > the laboratory acceptance limit for 2-butanone. The associated sample results were non-detects and, therefore, were not qualified based on professional judgment.

Matrix Spike (MS)/Matrix Spike Duplicate (MSD)

MS/MSD analyses were not performed with the samples in this SDG; therefore, matrix-specific accuracy data were not available. LCS/LCSD analyses were performed to provide precision data.

Field Duplicate

A field duplicate was not collected with the samples in this SDG.

DRAFT

Reporting Limits (RLs)

All reporting limits (RLs) were properly reported. Sample SB-20_10-15 FT BG was diluted 50X for trichloroethylene and 2X for all remaining target compounds, and sample SB-20_15-20 FT BG was diluted 80X for all target compounds. RLs were adjusted accordingly and may not have met the project-specified RLs and/or project quantitation limit goals.

Other QC

No other specific issues that affect data quality were identified.

DRAFT

DATA VALIDATION QUALIFIER DEFINITIONS

U	=	The analyte was analyzed for, but was not detected above the level of the reported sample quantitation limit.
J	=	The result is an estimated quantity. The associated numerical value is the approximate concentration of the analyte in the sample.
J+	=	The result is an estimated quantity; however, the result may be biased high.
J-	=	The result is an estimated quantity; however, the result may be biased low.
NJ	=	The analysis indicates the presence of an analyte that has been "tentatively identified" and the associated numerical value represents its approximate concentration.
UJ	=	The analyte was analyzed for, but was not detected. The reported quantitation limit is approximate and may be inaccurate or imprecise.
R	=	The data are unusable. The sample results are rejected due to serious deficiencies in meeting Quality Control (QC) criteria. The analyte may or may not be present in the sample.

DRAFT

Attachment 1
Supporting Documentation

DRAFT

HRP Associates, Inc. NYSDEC ASP Data Validation Summary Worksheet

Job#: 22E1254	Laboratory: Con-test/Pace	Validator: Jeanne Peterson	Validation Start Date: 07/15/2022
Site: Elton St/Linwood St	COC#: None (2 pages)		Validation Category: ☐ A ☒ B
Matrix: Soil	# of Samples: 3*	Tracking docs present: See sample receipt and log-in documentation	
COCs present: Yes	COCs signed: Yes	COCs dated: Yes	Sample Container Integrity: OK

Analyses:
☒ VOCs ☐ SVOCs ☐ PAHs ☐ GRO ☐ DRO ☐ Pests ☐ PCBs ☐ Herbs ☐ Metals ☐ Mercury ☐ Gen Chem ☐ Rad
☐ Other:

Requested Analyses Not Reported

Client Sample ID	Lab Sample ID	Analysis	Comments
SB-20_0-5 FT BG	22E1254-01	VOCs	Collected but put on hold
SB-23_0.5-2 FT BG	22E1254-05	VOCs	Collected but put on hold

Hold Time/Preservation Outliers

Client Sample ID	Lab Sample ID	Analysis	Pres.	Collection Date	Preparation Date	Analysis Date	Preparation >HT	Analysis >HT
None								

DRAFT

Comments: Samples collected 05/16, 05/17/2022; FedEx tracking status in data package.
Cooler temp OK and documented on COC and in case narrative.
Second receiver did not sign/date on COC page 1 of 2; Signatures/dates on COC page 2 of 2 do not correspond to the signatures/dates on the first page.
*Groundwater samples on the COC not reported in this SDG.
Headspace question on Login Sample Receipt Checklist marked NA.
DV performed on laboratory report dated 06/02/2022 except where noted. Revised data package also dated 06/02/2022; however, corrections were made to it (file name has _091922 as suffix)..

HRP Associates, Inc. NYSDEC ASP GCMS Worksheet (VOCs)

Job#: 22E1254	Method: 8260D	Matrix: Ground Water	Lab Sample IDs: 22E1254-02, -03, -04
Batch #s: B309113, B309108, B309260			

Tuning: ☒ Pass ☐ Fail TICs Required? ☐ Yes ☒ No

Analyte (outliers)	Calibration *(ASP Table 10 limits[1])*				Method Blank *<CRQL[2]*	2X Method Blank	LCS %R *(lab-derived limits)*	LCSD %R *(lab-derived limits)*	LCS/D RPD *ASP limits[1]*	MS %R *(lab-derived limits)*	MSD %R *(lab-derived limits)*	MS/D RPD *ASP limits[1]*	TB	FB
	RF	RSD/r²	ICV %D	CCV %D										
B309113														
Trichloroethylene	0.226*	✓	✓	✓	✓	NA	✓	✓	✓	NA	NA	NA	NA	NA
1,4-Dioxane	0.0024^	✓	✓	✓	✓	NA	✓	✓	✓	NA	NA	NA	NA	NA
Acetone	✓	✓	97.1	✓	✓	NA	✓	✓	✓	NA	NA	NA	NA	NA
B309108														
Trichloroethylene	0.202*	✓	✓	✓	✓	NA	✓	✓	✓	NA	NA	NA	NA	NA
1,4-Dioxane	0.0021	✓	✓	✓	✓	NA	✓	✓	✓	NA	NA	NA	NA	NA
Bromoform	✓	✓	✓	30.7	✓	NA	131	131	✓	NA	NA	NA	NA	NA
Bromomethane	✓	✓	✓	54.3	✓	NA	169	166	✓	NA	NA	NA	NA	NA
B309260														
Trichloroethylene	0.202*	✓	✓	✓	✓	NA	✓	✓	✓	NA	NA	NA	NA	NA
1,4-Dioxane	0.0021	✓	✓	✓	✓	NA	✓	✓	✓	NA	NA	NA	NA	NA
Bromoform	✓	✓	✓	30.4	✓	NA	131	131	✓	NA	NA	NA	NA	NA
Bromomethane	✓	✓	✓	52.7	✓	NA	160	165	✓	NA	NA	NA	NA	NA
2-Butanone	✓	✓	✓	✓	✓	✓	✓	✓	27.0	NA	NA	NA	NA	NA

Surrogate Recovery Outliers *(lab-derived limits)*

Sample ID	DBFM	1,2-DCA-d4	Tol-d8	4-BFB	Sample ID	DBFM	1,2-DCA-d4	Tol-d8	4-BFB
None	NA								

IS Outliers *(-50% to +100% and within ±30s of ICAL midpoint or associated CCV)*

Sample ID	FB	RT	CBNZ-d5	RT	DCB-d4	RT	Sample ID	FB	RT	CBNZ-d5	RT	DCB-d4	RT
None													

DRAFT

Comments: HTs OK.
B309113 (4): MB, LCS/LCSD, -02
B309108 (5): MB, LCS/LCSD, -03, -03 RE1
B309260 (5): MB, LCS/LCSD, -04
ICAL:2200231 GCMSVOA4 05/03/2022; linear used for 1,4-dioxane
ICAL 2200004 GCMSVOA5; All avg RRFs 1/04/2022
**TCE RRFs based on a different IS than ASP specified; if same IS used, RRF would be ≥0.300; no data qualified based on professional judgment.*
^Linear curve used; RRF not applicable
No tune summary for ICAL tune; tune raw data included with ICAL data; see revised data package page 140 for corrected Form I.
In addition to the medium level prep (50X), sample -03 diluted 50X for TCE and 2X for all remaining target compounds, and sample -04 diluted 80X for all target compounds per Form 1s; *however, run log has different dilution factor for sample -04; see revised data package pages 98-99 for corrected Form I.*

[1]If no limits in ASP, use method limits then lab-derived limits; [2]<2.5X CRQL for MeCl2 and cyclohexane and <5X CRQL for acetone and 2-butanone

NOTE: ASP tables are found in ASP Exhibit E.

PO Box 21987
Albuquerque, NM 87154
1-888-678-5447
www.aqainc.net

Data Usability Summary Report
(DUSR)
Elton St./Linwood St. Site #224250 & #224301
New York City, New York

DRAFT

Data Validation Report Number:	22E1261_DUSR
Data Validation Report Revision Number:	0
Job Number:	22E1261
Sample Collection Date:	05/16/2022
Sample Matrix:	Ground Water
Laboratory Name:	Con-Test/Pace, East Longmeadow, MA
Analyses:	VOCs
Subcontractor Name:	Analytical Quality Associates, Inc.
Data Validator:	Jeanne Peterson
Validation Level:	Category B
Validation Completion Date:	09/28/2022

INTRODUCTION/OVERALL ASSESSMENT

Category B data validation was performed on the data for one ground water sample prepared and analyzed with approved procedures using SW846 method 8260D (volatile organic compounds [VOCs]). Data were reported for all requested analyses.

Validation was performed on the data package dated May 24, 2022. Any items reviewed in subsequent revisions are noted on the validation worksheets.

The analytical data were evaluated in accordance with the New York State Department of Environmental Conservation (NYSDEC) Analytical Services Protocol (ASP) (2015), the *Generic Quality Assurance Project Plan for Work Assignments* (August 2019) (project QAPP); and the applicable methods. Qualifiers were applied in accordance with the latest EPA Region 2 standard operating procedures (SOPs) for data validation.

In general, the analytical results reported in this data package are valid and acceptable. No data were qualified R. Results qualified J or UJ are usable, with caution, as estimated concentrations. Data validation qualifiers were applied to the data as specified in the Data Qualifiers section below.

See attached data validation spreadsheets for supporting documentation on the data review and validation.

DRAFT

SAMPLE IDENTIFICATION

The sample included in this validation is listed below.

Sample ID	Laboratory ID	Matrix	Analysis	Validation Level
GW-20_5.16.22	22E1261-01	Ground Water	VOCs	Category B

DATA QUALIFIERS (see following sections for detailed explanations)

Sample ID	Method	Analyte	Qualifier	Reason for Qualification
GW-20_5.16.22	8260D	Naphthalene	UJ	High calibration verification negative bias and low matrix spike recovery
		Tetrachloroethylene	J	High calibration verification positive bias
		2-Butanone	UJ	Low matrix spike recovery

DISCUSSION

Sample Shipping/Receiving

All chain of custody (COC), analysis request, and sample receipt documentation was complete and correct with the following exceptions.

There were three relinquished received by signatures and only two received by signatures on COC page 1 of 2. COC page 2 of 2 was not included in the data package. Maintenance of sample custody could not be confirmed.

Holding Times and Preservation

The samples were properly preserved and analyzed within the prescribed holding times with the following exceptions.

The pH was not documented in the data package for the sample. The sample was analyzed within the holding time for unpreserved samples; therefore, no sample results were qualified.

Instrument Tune

All instrument tune requirements were met.

Calibration

All initial and continuing calibration acceptance criteria were met with the following exceptions.

The initial calibration (ICAL) and initial calibration verification (ICV) relative response factors (RRFs) associated with all batches were < the ASP minimum RRF but > the EPA Region II minimum RRF for trichloroethene. A different internal standard was used to calculate the trichloroethene RRFs than specified by ASP. When the specified internal standard was used, the RRFs met the minimum criteria for ASP, method, and EPA Region II with similar results (see attached calculations). Therefore, no sample results were qualified based on professional judgment.

The continuing calibration verification (CCV) percent difference (%D) was > the upper acceptance limit with negative bias for naphthalene. The naphthalene result for sample GW-20_5.16.22 was a non-detect and, therefore, was **qualified UJ**.

The CCV %Ds were > the upper acceptance limit with positive bias for hexachlorobutadiene and tetrachloroethylene. The tetrachloroethylene result for sample GW-20_5.16.22 was a detect and, therefore, was **qualified J**. The hexachlorobutadiene result for sample GW-20_5.16.22 was a

DRAFT

non-detect and not affected by the high bias and, therefore, was not qualified based on professional judgment.

Blanks

No target compounds were detected in the method blank. A field blank was not collected with the sample in this SDG.

Surrogates

All surrogate recoveries met QC acceptance criteria.

Internal Standards

All internal standard responses met QC acceptance criteria.

Laboratory Control Sample (LCS)/Laboratory Control Sample Duplicate (LCSD)

The LCS/LCSD analyses met all QC acceptance criteria with the following exceptions.

The LCS recovery was > the upper acceptance limit for chloroethane. The associated sample result was a non-detect and, therefore, was not qualified based on professional judgment.

The LCSD recovery was > the upper acceptance limit for methyl acetate. The associated sample result was a non-detect and, therefore, was not qualified based on professional judgment.

Matrix Spike (MS)/Matrix Spike Duplicate (MSD)

The MS/MSD analyses met all QC acceptance criteria with the following exceptions.

The MS and/or MSD recoveries were > the upper acceptance limit for chloroethane; methyl acetate; and 1,1,2-trichloro-1,2,2-trifluoroethane. The associated sample results were non-detects and, therefore, were not qualified based on professional judgment.

The MS/MSD recoveries were < the lower acceptance limit for naphthalene and 2-butanone. The associated sample results were non-detects and, therefore, were **qualified UJ** based on professional judgment.

The MSD recovery was < the lower acceptance limit for trichloroethylene. The parent sample concentration was >4X the spike amount; therefore, no sample results were qualified based on professional judgment.

DRAFT

Field Duplicate

Sample GW-20_5.16.22 (22E1261-01) was collected and analyzed in duplicate (sample DUP-1 [22E1253-06]). The RPDs between the sample and duplicate results are listed in the table below. Analytes not listed were non-detects for both sample and duplicate. Sample results were not qualified for outliers.

	GW-20_5.16.22		DUP-1_5.16.22			
Analyte	**Result**	**RL**	**Result**	**RL**	**RPD**	**>50%/2XRL**
cis-1,2-Dichloroethene	17000	1000	17000	1000	0.00	
Tetrachloroethene	3400	1000	2400	1000	34.48	
Toluene	700	1000	670	1000	*	
1,1,1-Trichloroethane	200	1000	ND	1000	**	
Trichloroethene	140000	1000	120000	1000	15.38	
Trichlorofluoromethane	ND	2000	260	2000	**	
1,2,4-Trimethylbenzene	600	1000	420	1000	*	
1,3,5-Trimethylbenzene	210	1000	140	1000	*	

*At least one of the results is < the LOQ; the absolute value of the difference between the two results is compared to 2X the LOQ.

**One result is > the MDL and one result is a non-detect (ND); RPD not evaluated.

Reporting Limits (RLs)

All reporting limits (RLs) were properly reported. Sample GW-20_5.16.22 was diluted 1000X for all target compounds. RLs were adjusted accordingly and may not have met the project-specified RLs and/or project quantitation limit goals.

Other QC

No other specific issues that affect data quality were identified.

DRAFT

DATA VALIDATION QUALIFIER DEFINITIONS

U	=	The analyte was analyzed for, but was not detected above the level of the reported sample quantitation limit.
J	=	The result is an estimated quantity. The associated numerical value is the approximate concentration of the analyte in the sample.
J+	=	The result is an estimated quantity; however, the result may be biased high.
J-	=	The result is an estimated quantity; however, the result may be biased low.
NJ	=	The analysis indicates the presence of an analyte that has been "tentatively identified" and the associated numerical value represents its approximate concentration.
UJ	=	The analyte was analyzed for, but was not detected. The reported quantitation limit is approximate and may be inaccurate or imprecise.
R	=	The data are unusable. The sample results are rejected due to serious deficiencies in meeting Quality Control (QC) criteria. The analyte may or may not be present in the sample.

DRAFT

Attachment 1
Supporting Documentation

DRAFT

HRP Associates, Inc. NYSDEC ASP Data Validation Summary Worksheet

Job#: 22E1261	Laboratory: Con-test/Pace	Validator: Jeanne Peterson	Validation Start Date: 07/15/2022
Site: Elton St/Linwood St	COC#: None (2 pages)		Validation Category: ☐ A ☒ B
Matrix: Groundwater	# of Samples: 1*	Tracking docs present: See sample receipt and log-in documentation	
COCs present: Yes	COCs signed: Yes	COCs dated: Yes	Sample Container Integrity: OK

Analyses:
☒ VOCs ☐ SVOCs ☐ PAHs ☐ GRO ☐ DRO ☐ Pests ☐ PCBs ☐ Herbs ☐ Metals ☐ Mercury ☐ Gen Chem ☐ Rad
☐ Other:

Requested Analyses Not Reported

Client Sample ID	Lab Sample ID	Analysis	Comments
GW-19_5.16.22	22E1253-01	VOCs	Analyzed and reported in SDG 22E1253.
GW-21_5.16.22	22E1253-03	VOCs	Analyzed and reported in SDG 22E1253.
GW-22_5.16.22	22E1253-04	VOCs	Analyzed and reported in SDG 22E1253.
GW-23_5.16.22	22E1253-05	VOCs	Analyzed and reported in SDG 22E1253.
DUP-1_5.16.22	22E1253-06	VOCs	Analyzed and reported in SDG 22E1253.

Hold Time/Preservation Outliers

Client Sample ID	Lab Sample ID	Analysis	Pres.	Collection Date	Preparation Date	Analysis Date	Preparation >HT	Analysis >HT
None								

Comments: Samples collected 05/16; FedEx tracking status in data package.
Cooler temp OK and documented on COC and in case narrative.
Second receiver did not sign/date on COC page 1 of 2; COC page 2 of 2 not included in data package.
*Soil samples on the COC not reported in this SDG.
DV performed on laboratory report dated May 24, 2022 except where noted.

Revised 08/2021

DRAFT

HRP Associates, Inc. NYSDEC ASP GCMS Worksheet (VOCs)

Job#: 22E1261	Method: 8260D	Matrix: Ground Water	Lab Sample IDs: 22E1261-01
Batch #s: B308817			

Tuning: ☒ Pass ☐ Fail TICs Required? ☐ Yes ☒ No

Analyte (outliers)	Calibration *(ASP Table 10 limits[1])*				Method Blank *<CRQL[2]*	2X Method Blank	LCS %R *(lab-derived limits)*	LCSD %R *(lab-derived limits)*	LCS/D RPD *ASP limits[1]*	MS %R *(lab-derived limits)*	MSD %R *(lab-derived limits)*	MS/D RPD *ASP limits[1]*	TB	FB
	RF	RSD/r²	ICV %D	CCV %D										
B308817														
Trichloroethylene	0.264*	✓	✓	✓	✓	NA	✓	✓	✓	✓	42.3#	✓	NA	NA
Hexachlorobutadiene	✓	✓	✓	27.0	✓	NA	✓	✓	✓	✓	✓	✓	NA	NA
Naphthalene	✓	✓	✓	-22.6	✓	✓	✓	✓	✓	57.7	63.1	✓	NA	NA
Tetrachloroethylene	✓	✓	✓	22.1	✓	NA	✓	✓	✓	✓	✓	✓	NA	NA
Chloroethane	✓	✓	✓	✓	✓	NA	133	✓	✓	137	136	✓	NA	NA
Methyl acetate	✓	✓	✓	✓	✓	NA	✓	133	✓	132	✓	✓	NA	NA
2-Butanone	✓	✓	✓	✓	✓	NA	✓	✓	✓	67.7	65.9	✓	NA	NA
112Cl3-122F3ethane	✓	✓	✓	✓	✓	NA	✓	✓	✓	137	131	✓	NA	NA

Surrogate Recovery Outliers *(lab-derived limits)*

Sample ID	DBFM	1,2-DCA-d4	Tol-d8	4-BFB	Sample ID	DBFM	1,2-DCA-d4	Tol-d8	4-BFB
None	NA					NA			

IS Outliers *(-50% to +100% and within ±30s of ICAL midpoint or associated CCV)*

Sample ID	FB	RT	CBNZ-d5	RT	DCB-d4	RT	Sample ID	FB	RT	CBNZ-d5	RT	DCB-d4	RT
None													

DRAFT

Comments: HTs OK. pH <unknown for sample; analyzed within HT for unpreserved samples; OK

B308817: MB, LCS/LCSD, -01, -01 MS/MSD

ICAL 1900192 GCMSVOA3 5/16/2019: All avg RRFs

Cyclohexane not reported for CCV; raw data reviewed; 103% recovery; OK; see revised data package pages 145-147 for corrected data.

Cyclohexane not reported for MB, LCS/LCSD, MS/MSD; raw data reviewed; MB ND; LCS 104% and LCSD 101% recovery; MS 112% and MSD 112% recovery; see revised data package pages 11-19, 45-55, and 155-188 for corrected data.

**TCE RRFs based on a different IS than ASP specified; if same IS used, RRF would be ≥0.300; no data qualified based on professional judgment.*

No tune summary for ICAL tune; tune raw data included with ICAL data; see revised data package page 57 for corrected data.

#Parent sample concentration >4X spike amount

Sample -01 diluted 1000X for all target compounds

Target list not complete; see revised data package pages 8-9, 11-19, 45-55 for corrected data.

[1]If no limits in ASP, use method limits then lab-derived limits; [2]<2.5X CRQL for MeCl2 and cyclohexane and <5X CRQL for acetone and 2-butanone

Revised 08/2021

NOTE: ASP tables are found in ASP Exhibit E.

PO Box 21987
Albuquerque, NM 87154
1-888-678-5447
www.aqainc.net

Data Usability Summary Report
(DUSR)
Elton St./Linwood St. Site #224250 & #224301
New York City, New York

DRAFT

Data Validation Report Number:	22H0564_DUSR
Data Validation Report Revision Number:	0
Job Number:	22H0564
Sample Collection Date:	08/09/2022
Sample Matrix:	Groundwater
Laboratory Name:	Con-Test/Pace, East Longmeadow, MA
Analyses:	VOCs
Subcontractor Name:	Analytical Quality Associates, Inc.
Data Validator:	Jeanne Peterson
Validation Level:	Category B
Validation Completion Date:	11/13/2022

INTRODUCTION/OVERALL ASSESSMENT

Category B data validation was performed on the data for 12 groundwater samples prepared and analyzed with approved procedures using SW846 method 8260D (volatile organic compounds [VOCs]). Data were reported for all requested analyses.

Validation was performed on the data package dated August 15, 2022. Any items reviewed in subsequent revisions are noted on the validation worksheets.

The analytical data were evaluated in accordance with the New York State Department of Environmental Conservation (NYSDEC) Analytical Services Protocol (ASP) (2015), the *Generic Quality Assurance Project Plan for Work Assignments* (August 2019) (project QAPP); and the applicable methods. Qualifiers were applied in accordance with the latest EPA Region 2 standard operating procedures (SOPs) for data validation.

In general, the analytical results reported in this data package are valid and acceptable. No results were qualified R. Results qualified J or UJ are usable, with caution, as estimated concentrations. Data validation qualifiers were applied to the data as specified in the Data Qualifiers section below.

See attached data validation spreadsheets for supporting documentation on the data review and validation.

DRAFT

SAMPLE IDENTIFICATION

The samples included in this validation are listed below.

Sample ID	Laboratory ID	Matrix	Analysis	Validation Level
HRP-MW-23S_8.9.22	22H0564-01	Groundwater	VOCs	Category B
HRP-MW-21D_8.9.22	22H0564-02	Groundwater	VOCs	Category B
HRP-MW-22S_8.9.22	22H0564-03	Groundwater	VOCs	Category B
HRP-MW-21I_8.9.22	22H0564-04	Groundwater	VOCs	Category B
HRP-MW-22I_8.9.22	22H0564-05	Groundwater	VOCs	Category B
HRP-MW-21S_8.9.22	22H0564-06	Groundwater	VOCs	Category B
HRP-MW-22D_8.9.22	22H0564-07	Groundwater	VOCs	Category B
HRP-MW-20D_8.9.22	22H0564-08	Groundwater	VOCs	Category B

Sample ID	Laboratory ID	Matrix	Analysis	Validation Level
HRP-MW-20I_8.9.22	22H0564-09	Groundwater	VOCs	Category B
HRP-MW-20S_8.9.22	22H0564-10	Groundwater	VOCs	Category B
Field Blank_8.9.22	22H0564-11	Groundwater	VOCs	Category B
DUP-1_8.9.22	22H0564-12	Groundwater	VOCs	Category B

DATA QUALIFIERS (see following sections for detailed explanations)

Sample ID	Method	Analyte	Qualifier	Reason for Qualification
HRP-MW-23S_8.9.22 (-01)	8260D	tert-Butyl alcohol	UJ	High calibration verification negative bias
HRP-MW-21D_8.9.22 (-02)	8260D	tert-Butyl alcohol	UJ	High calibration verification negative bias
HRP-MW-22S_8.9.22 (-03)	8260D	tert-Butyl alcohol	UJ	High calibration verification negative bias
		Tetrachloroethylene	J	High matrix spike recovery
HRP-MW-21I_8.9.22 (-04)	8260D	Acrylonitrile	UJ	Low laboratory control sample recovery
HRP-MW-22I_8.9.22 (-05)	8260D	tert-Butyl alcohol	UJ	High calibration verification negative bias
HRP-MW-21S_8.9.22 (-06)	8260D	tert-Butyl alcohol	UJ	High calibration verification negative bias
HRP-MW-22D_8.9.22 (-07)	8260D	tert-Butyl alcohol	UJ	High calibration verification negative bias
HRP-MW-20D_8.9.22 (-08)	8260D	tert-Butyl alcohol	UJ	High calibration verification negative bias
HRP-MW-20I_8.9.22 (-09)	8260D	tert-Butyl alcohol	UJ	High calibration verification negative bias
HRP-MW-20S_8.9.22 (-10)	8260D	Acrylonitrile	UJ	Low laboratory control sample recovery
Field Blank_8.9.22 (-11)	8260D	tert-Butyl alcohol	UJ	High calibration verification negative bias
DUP-1_8.9.22 (-12)	8260D	tert-Butyl alcohol	UJ	High calibration verification negative bias

DRAFT

DISCUSSION

Sample Shipping/Receiving

All chain of custody (COC), analysis request, and sample receipt documentation was complete and correct with the following exceptions.

The time of receipt on the Login Sample Receipt Checklist did not match the time of receipt documented on the COC.

The Login Sample Receipt Checklist indicates that trip blanks were received but were not included on the COC. The trip blanks were not analyzed and reported with the samples.

Holding Times and Preservation

The samples were properly preserved and analyzed within the prescribed holding times.

Instrument Tune

All instrument tune requirements were met.

Calibration

All initial and continuing calibration acceptance criteria were met with the following exceptions.

The initial calibration (ICAL), initial calibration verification (ICV), and continuing calibration verification (CCV) relative response factors (RRFs) associated with all batches were < the ASP minimum RRF but > the EPA Region II minimum RRF for trichloroethene. A different internal standard was used to calculate the trichloroethene RRFs than specified by ASP. When the specified internal standard was used, the RRFs met the minimum criteria for ASP, method, and EPA Region II with similar results (see attached calculations). Therefore, no sample results were qualified based on professional judgment.

The CCV percent differences (%Ds) associated with both batches were > the upper acceptance limit for vinyl chloride. The associated sample results were non-detects and not affected by the high bias and, therefore, were not qualified.

The CCV %D associated with batch B314930 was < the lower acceptance limit for tert-butyl alcohol. The associated sample results were non-detects and, therefore, were **qualified UJ**.

DRAFT

Blanks

No target compounds were detected in the method blanks or field blank.

Surrogates

All surrogate recoveries met QC acceptance criteria.

Internal Standards

All internal standard responses met QC acceptance criteria.

Laboratory Control Sample (LCS)/Laboratory Control Sample Duplicate (LCSD)

The LCS/LCSD analyses met all QC acceptance criteria with the following exceptions.

The LCS and/or LCSD recoveries associated with both batches were > the upper acceptance limit for vinyl chloride and carbon disulfide. The associated sample results were non-detects and not affected by the high bias and, therefore, were not qualified based on professional judgment.

The LCS recovery associated with batches B315025 was < the lower acceptance limit but ≥20% for acrylonitrile, and the corresponding LCS/LCSD relative percent difference (RPD) was > the acceptance limit. The associated sample results were non-detects and, therefore, were **qualified UJ** due to low laboratory control sample recovery based on professional judgment.

Matrix Spike (MS)/Matrix Spike Duplicate (MSD)

MS/MSD analyses were performed on sample HRP-MW-22S_8.9.22 and met all QC acceptance criteria with the following exceptions.

The MS and/or MSD recoveries were > the upper acceptance limit for vinyl chloride, carbon disulfide, methyl acetate, and tetrachloroethylene. The tetrachloroethylene result for parent sample HRP-MW-22S_8.9.22 was a detect and, therefore, was **qualified J**. The remaining associated sample results were non-detects and not affected by the high bias and, therefore, were not qualified based on professional judgment.

The MS/MSD RPD was > the acceptance limit for chloromethane. The chloromethane result for parent sample HRP-MW-22S_8.9.22 was a non-detect and, therefore, was not qualified based on professional judgment.

DRAFT

Field Duplicate

Sample HRP-MW-22S_8.9.22 (22H0564-03) was collected and analyzed in duplicate (sample DUP-1_8.9.22 [22H0564-12]). The RPDs between the sample and duplicate results are listed in the table below. Analytes not listed were non-detects for both sample and duplicate. Sample results were not qualified for outliers.

	HRP-MW-22S_8.9.22		DUP-1_8.9.22			
Analyte	**Result**	**RL**	**Result**	**RL**	**RPD**	**>50%/2XRL**
Benzene	100	500	100	500	*	
1,1-Trichloroethylene	190	500	180	500	*	
cis-1,2-Dichloroethylene	51000	500	48000	500	6.06	
Tetrachloroethylene	1700	500	1600	500	6.06	
Trichloroethylene	63000	500	62000	1000	1.60	
Trichlorofluoromethane	120	1000	110	1000	*	

*At least one of the results is < the LOQ; the absolute value of the difference between the two results is compared to 2X the LOQ.

**One result is > the MDL and one result is a non-detect (ND); RPD not evaluated.

Reporting Limits (RLs)

All reporting limits (RLs) were properly reported. It should be noted that the acetone RL was > the CRQL provided on the ASP target compound list.

Samples HRP-MW-22S_8.9.22 and DUP-1_8.9.22 were diluted 500X and sample HRP-MW-20S_8.9.22 was diluted 100X for all target compounds. RLs were adjusted accordingly and may not have met the project-specified RLs and/or project quantitation limit goals.

Other QC

It should be noted that cyclohexane was not reported for the samples, although several compounds that were not on the ASP target compound list were reported.

No other specific issues that affect data quality were identified.

DRAFT

DATA VALIDATION QUALIFIER DEFINITIONS

U	=	The analyte was analyzed for, but was not detected above the level of the reported sample quantitation limit.
J	=	The result is an estimated quantity. The associated numerical value is the approximate concentration of the analyte in the sample.
J+	=	The result is an estimated quantity; however, the result may be biased high.
J-	=	The result is an estimated quantity; however, the result may be biased low.
NJ	=	The analysis indicates the presence of an analyte that has been "tentatively identified" and the associated numerical value represents its approximate concentration.
UJ	=	The analyte was analyzed for, but was not detected. The reported quantitation limit is approximate and may be inaccurate or imprecise.
R	=	The data are unusable. The sample results are rejected due to serious deficiencies in meeting Quality Control (QC) criteria. The analyte may or may not be present in the sample.

DRAFT

Attachment 1
Supporting Documentation

DRAFT

HRP Associates, Inc. NYSDEC ASP Data Validation Summary Worksheet

Job#: 22H0564	Laboratory: Con-test/Pace	Validator: Jeanne Peterson	Validation Start Date: 11/10/2022
Site: Elton St/Linwood St	COC#: None (2 pages)		Validation Category: ☐ A ☒ B
Matrix: Groundwater	# of Samples: 12	Tracking docs present: See sample receipt and log-in documentation	
COCs present: Yes	COCs signed: Yes	COCs dated: Yes	Sample Container Integrity: OK

Analyses:
☒ VOCs ☐ SVOCs ☐ PAHs ☐ GRO ☐ DRO ☐ Pests ☐ PCBs ☐ Herbs ☐ Metals ☐ Mercury ☐ Gen Chem ☐ Rad
☐ Other:

Requested Analyses Not Reported

Client Sample ID	Lab Sample ID	Analysis	Comments
None			

Hold Time/Preservation Outliers

Client Sample ID	Lab Sample ID	Analysis	Pres.	Collection Date	Preparation Date	Analysis Date	Preparation >HT	Analysis >HT
None								

DRAFT

Comments: Samples collected 08/09/2022; No FedEx tracking status in data package; Time of receipt on sample receipt form doesn't match time of receipt on COC. Cooler temp OK and documented on COC and in case narrative.
Trip blanks were not on the COC and were not analyzed and reported.

DV performed on laboratory report dated August 15, 2022.

HRP Associates, Inc. NYSDEC ASP GCMS Worksheet (VOCs)

Job#: 22H0564	Method: 8260D	Matrix: Groundwater	Lab Sample IDs: 22H0564-01 thru -12
Batch #s: B314930, B315025			

Tuning: ☒ Pass ☐ Fail TICs Required? ☐ Yes ☒ No *(lab-derived limits) ASP limits[1] (lab-derived limits) ASP limits[1]*

Analyte (outliers)	Calibration *(ASP Table 10 limits[1])*				Method Blank *<CRQL[2]*	2X Method Blank	LCS %R	LCSD %R	LCS/D RPD	MS %R	MSD %R	MS/D RPD	TB	FB
	RF	RSD/r²	ICV %D	CCV %D										
B314930/S075201														*-04*
Trichloroethylene	0.186*	✓	✓		✓	NA	✓	✓	✓	✓	✓	✓	NA	NA
tert-Butyl alcohol	✓	✓	✓	-26.1	✓	NA	✓	✓	✓	✓	✓	✓	NA	NA
Vinyl chloride	✓	✓	✓	203	✓	NA	330	306	✓	342	345	✓	NA	NA
Carbon disulfide	✓	✓	✓	✓	✓	NA	134	✓	✓	142	139	✓	NA	NA
Methyl acetate	✓	✓	✓	✓	✓	NA	✓	✓	✓	131	✓	✓	NA	NA
Tetrachloroethylene	✓	✓	✓	✓	✓	NA	✓	✓	✓	131	✓	✓	NA	NA
Chloromethane	✓	✓	✓	✓	✓	NA	✓	✓	✓	✓	✓	30.5	NA	NA
B315025/S075292														
Vinyl chloride	✓	✓	✓	200	✓	NA	326	322	✓	NA	NA	NA	NA	NA
Acrylonitrile	✓	✓	✓	✓	✓	NA	66.2	✓	25.8	NA	NA	NA	NA	NA
Carbon disulfide	✓	✓	✓	✓	✓	NA	✓	141	✓	NA	NA	NA	NA	NA

Surrogate Recovery Outliers *(lab-derived limits)*

Sample ID	DBFM	1,2-DCA-d4	Tol-d8	4-BFB	Sample ID	DBFM	1,2-DCA-d4	Tol-d8	4-BFB
None	NA					NA			

IS Outliers *(-50% to +100% and within ±30s of ICAL midpoint or associated CCV)*

Sample ID	FB	RT	CBNZ-d5	RT	DCB-d4	RT	Sample ID	FB	RT	CBNZ-d5	RT	DCB-d4	RT
None													

Comments: HTs OK. pH <2 per note on run logs; samples analyzed within HT of unpreserved samples; OK
B314930/S075201: MB1, LCS/LCSD (BS1/BSD1), -01, -02, -03, -03 MS/MSD, -05, -06, -07, -08, -09, -11, -12
B315025/S075292: MB, LCS/LCSD (BS1/BSD1), -04, -10 (unknown QC)
ICAL 22003876 GCMSVOA5 07/07/2020: Vinyl chloride linear; OK
**TCE RRFs based on a different IS than ASP specified; if same IS used, RRF would be ≥0.500; no data qualified based on professional judgment.*
Samples -03 and -12 diluted 500X and sample -10 diluted 100X for all target compounds.
RL for acetone does not meet the CRQL in ASP. Cyclohexane not reported although on ASP TCL; several extra compounds reported that weren't on ASP TCL.

[1]If no limits in ASP, use method limits then lab-derived limits; [2]<2.5X CRQL for MeCl2 and cyclohexane and <5X CRQL for acetone and 2-butanone Revised 08/2021
NOTE: ASP tables are found in ASP Exhibit E.

DRAFT

Method 8260 TCE Calculations for SDG 22H0564

Calibration: 2200387 GCMSVOA5 07/07/2022

Average RF		Int. Std. =	30		53		53		
				Trichloroethene		Trichloroethene			
Conc.	1,4-F2Benzene	ClBenzene-d5		Area	RRF	Area	RRF	Area	RRF
0.4		177994				920	0.38765		
0.5		175474				1055	0.36074		
1		174619				1887	0.32419		
2		171667				5235	0.45743		
5		178484				11090	0.37281		
10		177175				27249	0.46139		
20		184622				50909	0.41362		
50		190003				139126	0.43934		
100		206700				274681	0.39867		
200		198682				587854	0.444		
200						0.40596			
RSD						11.18			

	ICV 7/08/2022 06:17		CCV 08/11/2022 09:41		CCV 08/12/2022 09:53			
	TCE	TCE	TCE	TCE	TCE	TCE	TCE	TCE
Internal Standard	1,4-F2Benzene	ClBenzene-d5	1,4-F2Benzene	ClBenzene-d5	1,4-F2Benzene	ClBenzene-d5	1,4-F2Benzene	ClBenzene-d5
Int. Std. Response	436294	194477	373020	167327	360705	161522		
Analyte Response	25161	25161	24622	24622	24514	24514		
Analyte Concentration	10	10	10	10	10	10	10	10
Int. Std. Concentration	30	30	30	30	30	30	30	30
CCRF	0.17301	0.38813	0.19802	0.44145	0.20388	0.45531		
Ave RF	0.18644	0.40596	0.18644	0.40596	0.18644	0.40596		0.40596
CCV %D	-7.20	-4.39	6.21	8.74	9.36	12.15		

DRAFT