Engineering Report

Remedial Action
Ley Creek PCB Dredgings Site
Syracuse, New York

Remediation and Liability Management Company, Inc.

September 2001



O'BRIEN & GERE
ENGINEERS, INC.

4966/24346

Engineering Report

Remedial Action
Ley Creek PCB Dredgings Site
Syracuse, New York

Remediation and Liability Management Company, Inc.



James R. Heckathorne, P.E.
Vice President

September 2001

O'BRIEN & GERE
ENGINEERS, INC.

Contents

1. Introduction 1
1.1. Site description 1
1.2. Site history 1
1.3. Remedial objectives/ROD requirements 5
1.4. Remedial Design documents 6
1.5. Remedial Design/Remedial Action summary 8
1.6. RD/RA chronology of events 10
1.7. Document summary 12

2. Remedial Action 15
2.1. Site clearing and grubbing 15
2.2. Former drainage swale evaluation – test pitting sampling investigation 16
2.3. Well abandonment 17
2.4. Excavation of hot spots 17
2.4.1. Excavation and staging of former drainage swale area and hot spot material/soil 17
2.4.2. Confirmatory sampling and analysis 18
2.4.3. Disposal of excavated material/soil contaminated with PCBs ≥ 50 mg/kg 19
2.5. Dredged material/soil consolidation 20
2.5.1. On-site dredged materials/soil 20
2.5.2. Northern area dredged material/soil 20
2.6. Access road 21
2.7. Vegetative cover system 21
2.8. Sanitary sewer manhole modification 22
2.9. Monitoring well modifications 22
2.10. Wetland mitigation 23
2.11. Surface water control 23
2.12. Site security 24
2.13. Deed restriction 25
2.14. Health and safety procedures 25

3. Construction quality assurance/construction quality control 27
3.1. Excavation of hot spots 27
3.2. Material consolidation 28
3.2.1. On-site materials/soils 28
3.2.2. Northern area dredged material/soil 28
3.3. Vegetative cover system 28
3.3.1. Non-woven geotextile 28

List of Tables

RD/RA chronology of events 10 - 12

Tables located at end report

2-1 Drainage swale evaluation data summary
2-2 Field screening data summary
2-3 Verification sample data summary
2-4 DUSR data summary

List of Figures

1-1 Site location plan
1-2 Site plan
2-1 Test pit #3 cross-section
2-2 Test pit #4 cross-section
2-3 Test pit #5 cross-section
2-4 Test pit #6 cross-section

List of Appendices

A Record Drawings
B Data usability summary report

List of Exhibits

A Property legal description
B Pre-disposal characterization data
C Manifests and disposal certificates
D Embankment material borrow source data
E Vegetative cover material compaction results
F Vegetative cover material testing results
G Soil amendment certification and seed mixture certification
H As-builts

1. Introduction

This engineering report documents the Remedial Construction at the Ley Creek PCB Dredgings Site (Site). Remedial Construction is also referred to as Remedial Action within the contents of this report. This report has been prepared in accordance with the requirements set forth in the Remedial Design/Remedial Action Order on Consent (Index # D-7-0008-97-06) between Remediation and Liability Management Company, Inc. (REALM) and the New York State Department of Environmental Conservation (NYSDEC). The United States Environmental Protection Agency's (USEPA) guidance document titled, *Close Out Procedures for National Priorities List Sites (EPA, 2000)* was followed in the preparation of this report. This report covers the period from the effective date of the Order on Consent to the Final Inspection conducted on August 30, 2001.

1.1. Site description

The Ley Creek PCB Dredgings Site is a Class 2 site in the New York State Registry of Inactive Hazardous Waste Disposal Sites. The Site is located in the Town of Salina, Onondaga County, New York, and is bounded by Factory Avenue on the south and Ley Creek to the north. The eastern limit of the Site is Townline Road, and the western limit is approximately 4,300 ft downstream. A Site location map is presented as Figure 1-1 and a Site plan is presented as Figure 1-2. A property legal description for the Site is presented in Exhibit A. The Site is approximately 19 acres in size.

1.2. Site history

Operation background. Prior to the early 1970's, the combination of poor channel conditions and large areas of low permeability in the Ley Creek watershed caused extensive flooding, some of the worst of which was near the General Motors Corporation (GM) former Inland Fisher Guide (IFG) facility in 1969 (Calocerinos and Spina, 1969). The formation of the Ley Creek Drainage District and clearing and dredging of the channel occurred after the 1969 flooding event. The Onondaga County Department of Drainage and Sanitation performed the dredging of Ley Creek. In 1970, the section of the creek between Seventh North Street and Route 11 was dredged. Portions of the creek between Seventh North Street and Onondaga Lake were dredged in 1971. Ley Creek was dredged from Townline Road to Onondaga Lake in 1975. In 1983, the section of the creek between Townline Road and Route 11 was dredged. Dredged material generated during these activities was placed along the

south bank of the creek or used for land restoration projects (EDI, 1985b).

Regulatory background. A hydrogeologic investigation performed by EDI Engineering and Science (EDI) on behalf of GM pursuant to a SPDES Consent Order (NYSDEC, 1985) indicated the presence of polychlorinated biphenyls (PCBs) in the dredged material at the Site. Material previously used in hydraulic equipment for die casting operations at the GM facility (EDI, 1985a) is believed to be one of the sources of the detected PCBs.

Subsequent to the completion of the EDI hydrogeologic investigation, NYSDEC requested that GM perform a more detailed study of the area between Factory Avenue and Ley Creek. Pursuant to an Order on Consent dated August 12, 1985 between NYSDEC and GM, GM completed an investigation of dredged material/soil and ground water in the area between Factory Avenue and Ley Creek. Ground water flow was determined to be generally north towards Ley Creek. PCBs were detected in dredged material/soil and ground water samples (O'Brien & Gere, 1987).

As a result of the 1987 investigation, NYSDEC required a more comprehensive evaluation of the Ley Creek dredged material/soil to define the extent of PCBs along the north and south banks of Ley Creek and evaluate the impacts to public health and the environment. O'Brien & Gere, on behalf of GM, completed a field investigation of the Site in 1989, which included the sampling and analysis of ground water, dredged material/soil, sediment, and surface water (O'Brien & Gere, 1989). Ground water samples collected from the Site during two sampling events exhibited concentrations of PCBs in excess of the NYS Class GA ground water standard of 0.1 µg/L. The maximum concentration of PCBs detected during the two sampling events was 21 µg/L in MW-9. PCBs were detected in the dredged material/soil samples ranging in concentrations from non-detect to 180 mg/kg. Sediment samples collected from locations in Ley Creek, north of the Site, exhibited PCB concentrations from 1.9 mg/kg to 8.9 mg/kg. The surface water sample results ranged in PCB concentrations from non-detect to 1.4µg/L.

Analysis of the exposure conditions at the Site indicated that none of the contaminant transport and exposure routes (air, soil/sediment, surface water, or ground water) were functional for humans under the site conditions at the time of the investigation. It was concluded that the exposure to PCBs experienced by humans at the Site did not represent an unacceptable risk. The Field Investigation Report was submitted to NYSDEC in July 1989.

In its comments on the Field Investigation Report, NYSDEC requested that additional investigatory work be performed at the Site to complete the characterization of the areal and vertical extent of contamination and to conduct a habitat based assessment (Kelly, 1989). GM and NYSDEC signed an Administrative Order on Consent for performance of a

Remedial Investigation/Feasibility Study (RI/FS) at the Site, effective May 23, 1991 (NYSDEC, 1991). Based on NYSDEC's Field Investigation Report comments and on several meetings between GM and NYSDEC, a Work Plan was developed for an RI/FS for the Site (O'Brien & Gere, 1992) and approved by NYSDEC on June 3, 1992 (Schick, 1992).

Investigatory activities conducted during the RI included installation of two deep monitoring wells and ground water sampling of new and existing wells, surface and subsurface soil sampling, sediment sampling, fish sampling, and storm event sampling of the Outfall 003 discharge water and sediment. A risk assessment and fish and wildlife impact analysis were also completed as part of the RI. RI sampling activities commenced in July 1992, and the RI was completed in accordance with the RI/FS Work Plan.

The initial RI Report was submitted to the NYSDEC in February 1993. In September 1993, the revised RI Report (O'Brien & Gere, 1993) was submitted to NYSDEC which incorporated revisions approved by NYSDEC on August 25, 1993 (Schick, 1993) to the February 1993 initial RI Report.

An FS Report was submitted to NYSDEC on November 24, 1993. NYSDEC provided comments on the FS Report in letters dated January 14, 1994 (Schick, 1994a) and April 21, 1994 (Schick, 1994b). Responses were prepared and provided in an Addendum to the FS report and submitted to NYSDEC as the revised FS Report on May 20, 1994 (Kochem, 1994, and O'Brien & Gere, 1994). Based on further NYSDEC comments (Little, 1994) and Onondaga County concerns as a property owner (Pirro, 1994), a revised FS Report was submitted to NYSDEC on October 9, 1996. NYSDEC approved the FS Report (O'Brien & Gere, 1996) in a letter dated January 23, 1997 (Davies, 1997).

In March 1997, following a period of public comment, NYSDEC issued its Record of Decision (ROD) for the Site (NYSDEC, 1997). The USEPA concurred in the selection of NYSDEC's remedial alternative in the ROD by its letter dated February 9, 1998 to NYSDEC Commissioner John Cahill (Fox, 1998). Since that time, NYSDEC and USEPA designated the Site as a subsite of the Onondaga Lake National Priorities List (NPL) site. A description of the selected remedial alternative follows in Section 1.3.

A Remedial Design Report was submitted for review to NYSDEC and USEPA on June 19, 1998. On February 19, 1999 (O'Brien & Gere, 1999a), the final Remedial Design Report (O'Brien & Gere, 1999b), Contract Drawings (O'Brien & Gere, 1999c), Technical Specifications and Special Provisions (O'Brien & Gere, 1999d), and Hydraulic Analysis and Floodplain Assessment Report (O'Brien & Gere, 1999e) were resubmitted to incorporate comments from NYSDEC's and USEPA's letters dated July 20, 1998 (Mizerak, 1998a), July 29, 1998 (Mizerak 1998b), July 30, 1998 (Hess, 1998a), and October 27, 1998 (Hess, 1998b).

Revised pages to the Remedial Design Report, Technical Specifications, and Special Provisions were submitted to NYSDEC on March 22, 1999 (O'Brien & Gere, 1999f) to incorporate comments from NYSDEC's and USEPA's letters dated March 10, 1999 (Mizerak, 1999) and March 5, 1999 (Nunes, 1999), as well as verbal comments received on February 23, 1999 and March 16, 1999.

The Remedial Design, consisting of the documents specified in the March 30, 1999 (O'Brien & Gere, 1999g) letter to NYSDEC, was approved by NYSDEC subject to the requirements listed in the June 30, 1999 approval letter (Schick, 1999).

The Remedial Design/Remedial Action Order on Consent (RD/RA Order) (Index # D-7-0008-97-06) (NYSDEC, 1999) between REALM and NYSDEC became effective upon the signature of NYSDEC on July 15, 1999.

Property acquisition. At the time of the ROD issuance, property at the Site was owned by four parties: Onondaga County (County), The Pfaltzgraff Co. (Pfaltzgraff), Niagara Mohawk Power Corporation (NMPC), and the New York State Thruway Authority. REALM has either acquired, or is in the process of acquiring, property within the boundaries of the Site from these parties.

On March 16, 1999, the County conveyed its parcel of land located within the Site to REALM via a quit claim deed. REALM conveyed to the County an easement so that the County could access the 4-foot diameter sanitary sewer that runs in an east-west direction along the southern portion of the Site. The sewer continues to be owned by the County. REALM recorded a Declaration of Covenants and Restrictions for the property acquired from the County on August 9, 1999.

A quit claim deed was recorded on November 23, 1999 for the Pfaltzgraff land parcel located within the limits of the Site. REALM recorded a Declaration of Covenants and Restrictions for the property acquired from Pfaltzgraff on December 29, 1999.

Two quit claim deeds were recorded on August 2, 2001 for the NMPC land parcels located within the limits of the Site. REALM continues to work with the New York State Thruway Authority to acquire the remaining property at the Site.

Following conveyance of the New York State Thruway Authority property, a deed restriction will be recorded for the Site as a whole.

1.3. Remedial objectives/ROD requirements

The following were the remediation goals identified by NYSDEC in its March 1997 ROD (the "remedial objectives"):

- Reduce, control, or eliminate the PCB contamination present within the dredged material/soil on-site
- Eliminate the threat to surface waters and sediments by eliminating future contaminated surface runoff from the contaminated dredged material/soil on-site
- Eliminate a source of PCBs for uptake by fish and other organisms in Ley Creek
- Eliminate the potential for direct human or animal contact with the contaminated dredged material/soil on-site
- Prevent, to the extent possible, migration of contaminants into the groundwater.

The description of the selected remedy in the ROD consisted of the following:

- Identification and characterization of any PCB contamination which may be associated with known or suspected drainage swale(s) that historically conveyed runoff from the former IFG facility
- Excavation and removal of dredged material/soil that contain PCBs at concentrations at or exceeding 50 mg/kg to a permitted hazardous waste landfill
- Consolidation and covering of the remaining PCB contaminated dredged material/soil where concentrations are less than 50 mg/kg but exceed the remedial levels of 1 mg/kg at the surface and 10 mg/kg for subsurface areas. The dredged material/soil will be removed, at a minimum, from the first 25 ft of the floodway area to restore this area to appropriate elevation. After restoration to floodway elevations, remaining materials above the remedial level remaining in the floodway will be covered with a geotextile or clay and then 12 inches of soil or the gravel access road. In areas to be addressed outside of the floodway the dredged material/soil will be graded and covered with a vegetated soil cover which will consist of 12 inches of soil, with a permeability equal to or less than the material to be covered.
- A hydraulic analysis and floodplain assessment, in accordance with Executive Order 11988, will be completed to insure that the material to be left in the floodplain and floodway will not result in any

significant change in flood elevations and to ensure that there will be no adverse impact to the remedy from a 100 yr or 500 yr flood. Erosion control measures will be implemented, as necessary, to minimize the potential for cover materials to wash into Ley Creek during 100 yr and 500 yr floods.

- To provide Onondaga County crews access to maintain Ley Creek as a part of the existing drainage district, a gravel access road will be provided adjacent to the southern bank of the creek to allow for future maintenance and/or dredging. The five existing drainage swales, which begin at the northern edge of Factory Avenue and end at the southern edge of Ley Creek, will be hard piped. Access pads and pathways will be provided to allow access for maintenance of the County sewer line, which is also located in the area to be covered, without coming into contact with potentially contaminated soil. Gates will be installed in the fence to provide direct access to the maintenance locations and avoid travel over the covered area.

- Deed restrictions will be used to preclude activities that could potentially expose contaminated materials and to insure that the integrity of the cover is maintained.

- Since the remedy will result in dredged material/soil with elevated levels of PCBs remaining, but covered at the Site, a long term monitoring program will be instituted. In addition, reviews will be conducted to allow the effectiveness of the selected remedy to be evaluated and to determine whether the remedy continues to be protective of human health and the environment.

- REALM currently has no plans for future use of the Site other than managing the completed remedy in accordance with the NYSDEC-approved OM&M manual.

1.4. Remedial Design documents

The Remedial Design prepared to implement the remedial alternative as selected in the ROD comprised the following documents:

- February 1999 Remedial Design Report (O'Brien & Gere, 1999b) updated to include the following documents:

  - Revised pages submitted under cover of O'Brien & Gere's letter to NYSDEC dated March 22, 1999 (O'Brien & Gere, 1999f)
  - O'Brien & Gere's letter to NYSDEC dated April 21, 1998 (O'Brien & Gere, 1998b), including enclosures regarding New York State Office of Parks, Recreation, and Historic Preservation correspondence
  - REALM letter to NYSDEC dated February 5, 1999 (Hartnett, 1999a), regarding proposed wetland mitigation plan.

- Contract Drawings updated to incorporate the revised sheets submitted to NYSDEC under cover of O'Brien & Gere's letter dated March 22, 1999 (O'Brien & Gere, 1999f). Subsequent revisions were made to the Contract Drawings and submitted under cover of O'Brien & Gere transmittals dated April 24, 2000 (O'Brien & Gere, 2000b), May 31, 2000 (O'Brien & Gere, 2000d), and July 6, 2000 (O'Brien & Gere, 2000e). These revisions were approved by NYSDEC in letters dated April 27, 2000 (Cruden, 2000b), June 9, 2000 (Cruden, 2000c), and July 14, 2000 (Cruden, 2000e), respectively.

- Technical Specifications and Special Provisions updated to incorporate the revised pages submitted to NYSDEC under cover of O'Brien & Gere's letter dated March 22, 1999 (O'Brien & Gere, 1999f)

- Hydraulic Analysis and Floodplain Assessment Report (O'Brien & Gere, 1999e)

- Wetland Delineation Report (O'Brien & Gere, 1998a)

- Wetland Assessment Report (O'Brien & Gere, 1998c)

- Revised Former Drainage Swale Evaluation (O'Brien & Gere, 1998d)

- May 14, 1998 letter from NYSDEC's Wildlife Resources Center, regarding endangered species

- May 18, 1998 letter from the United States Department of Interior, regarding endangered species

- August 28, 1998 (McDannell, 1998) letter from the United States Army Corps of Engineers, authorizing the implementation of the NYSDEC-approved remedial alternative set forth in the ROD under Nationwide Permit #38

- REALM letter dated September 15, 2000 (Hartnett, 2000d) to Wayne Mizerak (NYSDEC) regarding revised wetland mitigation approach, which supercedes the previously listed REALM letter dated February 5, 1999.

The Remedial Design was approved by NYSDEC in the June 30, 1999 (Schick, 1999) letter from Robert W. Schick (NYSDEC) to James F. Hartnett (GM).

1.5. Remedial Design/Remedial Action summary

The Remedial Design for the Site included the following major components:

- Excavation and transportation of dredged material/soil containing PCBs ≥ 50 mg/kg for disposal off-site
- Relocation of dredged material/soil within the limits of the vegetative cover
- Installation of 12 inch vegetative cover over designated areas of the Site
- Vertical extension of ground water monitoring wells located within the limits of the vegetative cover
- Vertical extension of sanitary manholes located within the limits of the vegetative cover
- Construction of access pathways to the sanitary manholes
- Installation of vegetative cover with an erosion control and revegetation matrix between Ley Creek and the access road
- Installation of drainage culverts and catch basins
- Installation of overflow spillways
- Installation of chain link fence around the vegetative cover area to limit access
- Installation of non-woven geotextile visual indicator between the southern edge of Ley Creek and the access road
- Geotextile visual indicator between the southern edge of Ley Creek and a few feet south of the start of the slope increase south of the access road
- Installation of gravel access road along Ley Creek
- Seeding of vegetative cover.

The Remedial Construction was competitively bid, with a contract for construction awarded to Royal Environmental, Inc. (Royal). O'Brien & Gere served as the design engineering firm and provided engineering field observation throughout the implementation of the Remedial Design.

As required by the February 1999 Technical Specifications, the following construction plans were submitted for review to NYSDEC on July 21, 1999 (O'Brien & Gere, 1999i) and July 23, 1999 (O'Brien & Gere, 1999j): Health and Safety Plan (Royal 1999a), Construction Water Management Plan (Royal, 1999b), Perimeter Air Monitoring and Dust Control Plan (Royal, 1999c), Materials Handling Plan (Royal, 1999e), Construction Quality Control Plan (Royal, 1999d), and Storm Water Pollution Prevention Plan (O'Brien & Gere, 1999h).

A tentative schedule for remedial construction was also submitted for review by NYSDEC, as required by the RD/RA Order, under cover of the letter dated July 23, 1999 (O'Brien & Gere, 1999j).

Revised pages to the above-mentioned plans were submitted to the NYSDEC on August 30, 1999 (O'Brien & Gere, 1999k) to incorporate comments from NYSDEC's letter dated August 6, 1999 (Cruden, 1999a).

The revised construction plans, as required by the February 1999 Technical Specifications, were approved by NYSDEC, USEPA, and New York State Department of Health (NYSDOH) in the September 21, 1999 approval letter (Cruden, 1999b).

Updated text to the Materials Handling Plan, specifically pertaining to the handling of soils on the north side of Ley Creek, and an updated project schedule were submitted to NYSDEC under cover of REALM's letter dated August 16, 2000 (Hartnett, 2000c). Approvals of the revised text and revised project schedule were granted in NYSDEC's August 23, 2000 approval letter (Cruden, 2000f).

The site clearing component of the Remedial Construction commenced in October 1999. Remedial Construction proceeded though 1999 with substantial completion of the project on November 8, 2000 after the Substantial Project Completion Inspection attended by O'Brien & Gere, Royal, and NYSDEC.

On February 15, 2001 (Hartnett, 2001a), the draft Remedial Action Engineering Report (O'Brien & Gere, 2001a) and draft Operation, Maintenance, and Monitoring Manual (O'Brien & Gere 2001b) were submitted to NYSDEC for review. Responses were submitted to NYSDEC for review on June 25, 2001 (Hartnett, 2001b) to address comments received in the March 20, 2001 (Cruden, 2001a) NYSDEC letter pertaining to the abovementioned reports.

A Final Inspection was conducted on August 30, 2001. The Final Inspection was attended by representatives of REALM, O'Brien & Gere, Royal, and NYSDEC.

This Remedial Action Engineering Report reflects the incorporation of the comments received from NYSDEC on March 20, 2001 and July 17, 2001 (Cruden, 2001b), and reflects work performed by Royal to address

the substantial completion inspection punch list items during May, June, and July 2001.

1.6. RD/RA chronology of events

The following table includes a chronology of events that occurred as part of the RD/RA of the Site, starting with the issuance of the ROD and ending with the Final Inspection:

Table 1-1 RD/RA *chronology of events*

Date	*Event*
March 28,1997	Record of Decision (ROD)
February 9, 1998	USEPA concurred with NYSDEC's remedial alternative in the ROD
June 19, 1998	Remedial Design report submitted to NYSDEC and USEPA for review
August 28, 1998	United States Army Corps of Engineers' letter authorizing the implementation of the NYSDEC-approved remedial alternative set forth in the ROD under Nationwide Permit #38
February 19, 1999	Final Remedial Design report and supporting documents submitted to NYSDEC and USEPA after being revised to incorporate comments from both parties
March 22, 1999	Revised pages to the Remedial Design documents submitted to NYSDEC to incorporate comments received from NYSDEC
March 30, 1999	O'Brien & Gere letter to NYSDEC summarizing the documents comprising the Remedial Design
June 30, 1999	NYSDEC approved Remedial Design
July 15, 1999	Effective date of Remedial Design/Remedial Action Order of Consent between REALM and NYSDEC
July 21, 1999	Health and Safety Plan, Construction Water Management Plan, and Perimeter Air Monitoring and Dust Control Plan submitted to NYSDEC for review
July 23, 1999	Materials Handling Plan, Construction Quality Control Plan, Storm Water Pollution Prevention Plan, and tentative project schedule submitted to NYSDEC for review
September 21, 1999	NYSDEC, USEPA, and NYSDOH approved revised construction plans
October 15 , 1999	Site clearing commenced
November 18, 1999	Swale evaluation work commenced

Table 1-1 RD/RA *chronology of events*

Date	Event
December 13, 1999	Pre-construction meeting with NYSDEC; well abandonment modification approved
December 17, 1999	NYSDEC approved work plan for former drainage swale removal as part of the PCB hot spot removal work
December 20, 1999	Hot spot excavation and subsequent confirmatory sampling commenced
December 29, 1999	Off-site disposal of hot spot material to Model City, NY commenced
February 22, 2000	NYSDEC approved the modified B-122.5B hot spot removal approach
March 31, 2000	NYSDEC approved the modification to relocate non-woven geotextile beneath the vegetative cover material at a total of 12 inches under grade
April 27, 2000	NYSDEC approved the relocation of the eastern access road point of entry off of Factory Avenue.
April 28, 2000	County DOT approved the relocation of the eastern access road point of entry off of Factory Avenue.
May 12, 2000	NYSDEC approved the deletion of the requirement of TCLP testing for stone materials (crushed stone, rip-rap, gravel, etc.)
May 23, 2000	NYSDEC approved procedures to abandon OBG-9D
May 26, 2000	County approved revised manhole detail
June 9, 2000	NYSDEC approved revised manhole detail and proposal to install one 12 inch layer of material instead of two 6 inch layers of vegetative material and topsoil
June 22, 2000	NYSDEC approved elimination of requirement for leakage testing of the culverts
July 14, 2000	NYSDEC approved modification to construct spillways adjacent to culverts
July 20, 2000	County approved modification to construct spillways adjacent to culverts
August 23, 2000	NYSDEC approved proposed soil amendments to promote growth for the proposed vegetative cover material
August 30, 2000	Revised construction plans submitted to NYSDEC for review
September 13, 2000	USF&W approved substituting Lancer Flat Pea for the specified Lancer Perennial Pea
September 15, 2000	Revised Wetland Mitigation Plan (seeding of at least 1.4 acres with Reed Canary Grass) submitted to NYSDEC and USEPA for review
September 25, 2000	NYSDEC letter that provided comments pertaining to rutting of the vegetative cover resulting in cross

Table 1-1 RD/RA *chronology of events*

Date	*Event*
	contamination with underlying materials
September 28, 2000	NYSDEC approved the installation of 5' fence fabric instead of 6' fence fabric. NYSDEC was informed that additional non-woven geotextile was placed over the rutted areas on site and an additional 12 inches of vegetative cover material was placed over the non-woven geotextile
October 6, 2000	NYSDEC and USEPA approved revised Wetland Mitigation Plan
November 8, 2000	Substantial project completion inspection. NYSDEC approved rip-rap installation in access road and additional crushed stone to address soft soil conditions.
November 16, 2001	Certification letter sent to United States Army Corps of Engineers as required by the Nationwide Permit No. 38, under General Condition 14, that the Remedial Constriction was substantially complete
February 15, 2001	Draft Remedial Action Engineering Report and draft Operation, Maintenance, and Monitoring Manual submitted to NYSDEC and USEPA for review
July 17, 2001	NYSDEC accepted responses to March 20, 2001 NYSDEC comment letter pertaining to the draft Remedial Action Engineering Report and draft Operation, Maintenance, and Monitoring Manual
August 9, 2001	NYSDEC and USEPA approved overseeding of site with a seed mixture containing clover, trefoil, and timothy grass. Fertilizer and soil conditioner were also approved by NYSDEC and USEPA to be applied to the site with the seed mixture. The seed mixture, fertilizer, and soil conditioner will be applied as part of the OM&M phase. NYSDEC approved installation of rip-rap in CB-4/003 spillway to address erosion of vegetative cover.
August 30, 2001	Final Inspection completed.

Source: O'Brien & Gere

1.7. Document summary

Section 1 of this report presents general information and a project description. Section 2 presents a description of Remedial Construction that took place at the Site. Section 3 describes construction quality assurance/construction quality control (CQA/CQC) activities. Section 4 describes the result of NYSDEC's Substantial Project Completion Inspection Final Inspection. Section 5 identifies the Record Drawings/as-builts. Section 6 describes a summary of project costs. Section 7 describes observations and lessons learned as a result of the Remedial Construction. Section 8 lists the remedial action contact

information. Section 9 identifies the Operation and Maintenance (O&M) Manual associated with the Site. Section 10 is the certification section. Appendices and exhibits have been included to provide detailed support for information presented in Sections 2 and 3.

2. Remedial Action

The Remedial Action consisted of the following major remedial activities:

- Site clearing and grubbing
- Former drainage swale evaluation – test pitting/sampling investigation
- Well abandonment
- Excavation of hot spots
- Dredged material/soil consolidation
- Access road
- Vegetative cover system
- Sanitary sewer manhole modification
- Wetland mitigation
- Surface water control
- Site security

Details associated with each of the above listed major remedial activities are discussed below.

2.1. Site clearing and grubbing

Partial clearing and grubbing of the Site was performed prior to excavation of dredged material/soil with PCBs $\geq$ 50 mg/kg. Clearing and grubbing of the Site continued as construction work progressed throughout the Site. The trees were chipped, and the stumps and root systems were buried on-site with a minimum of 4 ft of cover using on-site soil. NYSDEC approval for the chips to be transported off-site was granted during the March 23, 2000 (O'Brien & Gere, 2000a) progress meeting held at the former IFG Facility and documented in the meeting minutes. The chips were transported off-site by White Fox Trucking and Grinding Inc. of Central Square, New York for processing at the Lyons Falls paper facility.

The majority of the Niagara Mohawk power poles that remained on-site after their deactivation were transported off-site by Royal for use by another party in construction of a pole barn. Poles deemed unusable for off-site use were buried on-site with a minimum of 4 ft of cover using on-site soil.

2.2. Former drainage swale evaluation – test pitting sampling investigation

This work was completed to satisfy the first element of the selected remedy, that is, completion of the identification and characterization of any PCB contamination that may be associated with the former drainage swale.

A total of four test pits were excavated to evaluate the potential presence of PCBs ≥ 50 mg/kg in a former drainage swale believed to be present at the Site, in accordance with the Remedial Design. The test pits are referred to as Test Pit #3, #4, #5, and #6 (See Record Drawing G-6). Test Pits #1 and #2, as described in the Remedial Design Report, were not excavated due to the close proximity of the test pits to Factory Avenue and the visual identification of the former drainage swale in Test Pit #3.

Each test pit was at least 35 ft long. The swale depth was based on visual identification of the swale material, or in the absence of visual identification, based on the estimated depths at which the swale material would have been present. The estimated depths were based on historical topographic information, as discussed in the June 18, 1998 revised former drainage swale evaluation submittal (O'Brien & Gere, 1998d).

Test pits were excavated approximately perpendicular to the estimated location of the former drainage swale. Test Pits #3, #4, and #6 provided visual identification of where the swale was located, and three grab samples were collected from each test pit and analyzed for PCBs (EPA Method 8082) at O'Brien & Gere Laboratories. One sample was collected from visually-identified former drainage swale material; a second was collected approximately one foot above the first sample; and a third was collected approximately one foot below the first sample. The former drainage swale was not visually identified in Test Pit #5 and therefore an alternative sampling approach was utilized. For Test Pit #5, grab samples were collected in the estimated middle of the swale and extended laterally outward approximately every 10 ft (*i.e.*, the test pit was 45 ft long, there were five lateral sampling locations). At each of the lateral sampling locations, grab samples were collected at three depths, dividing the depth of the test pit into three sections. The samples collected were analyzed for PCBs (EPA Method 8082) at O'Brien & Gere Laboratories. The objective of the alternative sampling procedure was to evaluate the limits of the drainage swale.

Cross-sections summarizing the field observations approximate test pit lengths, and approximate sampling locations are attached as Figures 2-1, 2-2, 2-3, and 2-4. Data from the test pitting were submitted to NYSDEC in a letter from O'Brien & Gere dated December 14, 1999 (O'Brien & Gere, 1999m) and are listed in Table 2-1.

Only one of the samples collected from these test pits, the sample from the visually identified swale material in Test Pit #3 (TP3-2 at 8 ft depth), exhibited PCB concentrations at or greater than 50 mg/kg. The visually

identified swale material consisted of an area approximately 25 ft in width and 1 to 3 inches in thickness, consisting of silty black soils with a petroleum odor (swale layer). The sample collected 1 ft above the swale layer in this test pit had 8.9 mg/kg PCBs, and the sample collected 1 ft below the swale layer in this test pit had no detectable PCBs.

Based on the results of the swale investigation, no modifications to the selected remedial alternative in the ROD were necessary. The work allowed for a more complete identification of the presence of the former drainage swale at the Site. Areas associated with the former drainage swale found to be visually impacted by the presence of PCBs were remediated in accordance with the December 14, 1999 NYSDEC-approved work plan.

2.3. Well abandonment

Monitoring wells OBG-3, OBG-4, OBG-5, OBG-6, OBG-7A, and OBG-7B were abandoned because of their location in areas designated for hot spot excavation as designated in the February 1999 O'Brien & Gere Remedial Design Report. These wells were abandoned in accordance with the NYSDEC-approved modified procedures (O'Brien & Gere, 1999l).

Monitoring well OBG-9D was to be modified to an elevation that was flush with the final grade as described in the February 1999 O'Brien & Gere Remedial Design Report. During Remedial Construction, it was observed that OBG-9D exhibited artesian conditions with water flowing from the top of the casing onto the Site. Based on these observations, it was speculated that this flowing water would likely erode the vegetative cover; therefore OBG-9D was proposed to be abandoned in the May 22, 2000 (Hartnett, 2000b) letter to NYSDEC. OBG-9D was abandoned prior to the placement of the vegetative cover in accordance with the NYSDEC-approved procedures (Hartnett, 2000b).

2.4. Excavation of hot spots

Two of the remedial objectives established by the ROD were to reduce, control, or eliminate the PCB contamination present within the dredged material/soil on the Site, and to eliminate a source of PCBs for potential uptake by fish and other organisms in Ley Creek. Excavation of areas of detectable PCBs $\geq$ 50 mg/kg was conducted to help achieve these remedial objectives.

2.4.1. Excavation and staging of former drainage swale area and hot spot material/soil

Excavation and staging of dredged material/soil that contained PCBs $\geq$ 50 mg/kg were conducted between December 1999 and August 2000, in

manifests and certificates of disposal for material/soil disposed of at the CWM facility are presented in Exhibit C.

2.5. Dredged material/soil consolidation

Two of the remedial objectives established by the ROD were to eliminate the threat to surface waters and sediments by eliminating future contaminated surface runoff from the contaminated dredged material/soil on-site, and to eliminate the potential for direct human or animal contact with the contaminated dredged material/soil on-site. Material consolidation of areas of detectable PCBs ≤ 50 mg/kg was conducted to achieve these remedial objectives.

2.5.1. On-site dredged materials/soil

On-site dredged material/soil was consolidated on-site, but outside of the area within 25 ft north and 25 ft south of the sanitary sewer line, after being removed from the following areas:

- The portion of the Site bounded by Factory Avenue to the south, the existing Site fence to the north, and Townline Road to the east. Dredged material/soil was removed to a minimum depth of 1 ft from this area.

- As part of the drainage swale conversion to pipe culverts, dredged material/soil was removed to a depth appropriate to construct the pipe culverts

- Other portions of the Site which required dredged material/soil removal to establish final grades.

2.5.2. Northern area dredged material/soil

Dredged material/soil in the vicinity of boring B-19, located in the northern area on the north bank of Ley Creek (see Record Drawing G-1) was excavated from an area of approximately 6,200 square ft (0.14 acres) to a depth of 4 ft. The total volume of dredged material/soil excavated was approximately 920 cy. The excavated dredged material/soil was transported to the Site using dump trucks via the New York State Thruway. The dredged material/soil was consolidated on-site, outside of the area within 25 ft north and south of the sanitary sewer line. Clean fill was brought to the northern area from off-site and used as backfill. This area was backfilled in accordance with the Contract Documents and seeded with Reed Canary Grass (*Phalaris arundinacea).* The original intent of seeding with Reed Canary Grass was to include this area as part of the wetland mitigation program. This area will not be maintained as part of the wetland mitigation program because the 1.4 acres needed to satisfy the wetland mitigation program was met with on-site seeding of 1.5 acres. This is further discussed in Section 2.10.

2.6. Access road

A gravel access road was constructed at the Site to provide Onondaga County a means to access Ley Creek for future maintenance. The access road is located along the southern side of Ley Creek with curb tie-ins to Factory Avenue (see Record Drawings G-2 through G-6 for access road location). The eastern most curb tie-in location was modified and approved by NYSDEC in a letter dated April 27, 2000 (Cruden, 2000b). O'Brien & Gere received verbal approval (O'Brien & Gere, 2000c) to the modification from the Onondaga County Department of Transportation on April 28, 2000.

The gravel access road was constructed using 12 inches of crusher run (NYSDOT 203.2, 4 inch minus) underlain by woven geotextile stabilization fabric. An approximate 1220 ft section of the road between CB-3 and CB-4 received an additional 12 inches of crusher run (NYSDOT 203.2, 4 inch minus) underlain with woven geotextile stabilization fabric between May and July 2001, due to soft soil conditions encountered during construction. Locations of the modified access road are depicted in G-4 through G-6 of the Record Drawings.

An approximate 100 ft section of the stone access road between CB-3 and CB-4 received approximately 24 inches of fine rip-rap and gabion baskets filled with fine rip-rap. Both the rip-rap and gabion baskets were underlain with geogrid. This section of the access road was modified to allow water to drain through the access road. The locations of these modifications to the access road are depicted on Sheet G-5 of the Record Drawings.

2.7. Vegetative cover system

A vegetative cover system was installed over the consolidated dredged material/soils to address the following remedial objectives established in the ROD: eliminate the threat to surface waters and sediments by eliminating future contaminated surface runoff from the contaminated dredged material/soil on-site; prevent, to the extent possible, migration of contaminants into ground water; and eliminate the potential for direct human or animal contact with the contaminated dredged material/soil on-site.

A 12 inch vegetative soil cover system was installed as approved in the NYSDEC letter dated June 9, 2000 (Cruden, 2000d). The vegetative soil cover was underlain with non-woven geotextile, as approved in the NYSDEC letter dated March 31, 2000 (Cruden 2000a), between the southern edge of Ley Creek to a few feet south of the start of the slope increase south of the access road, and along the bottom of the overflow

spillway to a few feet beyond the start of the side slope of the overflow spillways (see Record Drawings G-2 through G-6).

An erosion control and revegetation matrix was placed on top of the vegetative soil layer from the southern top of the bank of Ley Creek to the northern edge of the access road, and along the bottom and at least 2 ft up the side slope of the overflow spillways (see Record Drawings G-2 through G-6), as an added protection against erosion.

The vegetative cover system was hydroseeded and fertilized to establish vegetation. The seed mixture was modified and verbally approved by the United States Fish & Wildlife Service (USFWS) on September 6, 2000 (O'Brien & Gere, 2000g). With the exception of areas identified for Wetland Mitigation, as discussed in Section 2.10, and the area in the vicinity of boring B-19, located in the northern area on the north bank of Ley Creek, Lancer Flat Pea was substituted for Lancer Perennial Pea due to the unavailability of Lancer Perennial Pea seed. Soil amendments were added during hydroseeding as approved by the NYSDEC letter dated August 23, 2000 (Cruden, 2000f). Due to the late season application of the seed mixture, winter rye seed was added to establish temporary vegetation before the onset of winter.

Details of the vegetative cover system are shown on Record Drawing G-8.

2.8. Sanitary sewer manhole modification

The eleven sanitary sewer manholes on the Site (see Record Drawings G-2 through G-6 for locations) were modified as approved by NYSDEC and the County in letters dated June 9, 2000 (Cruden, 2000c) and April 26, 2000 (Coburn, 2000a). The on-site sanitary sewer manholes were extended to the final grade and crowned for drainage purposes. Record Drawing G-9 shows a detail of the manhole modification.

Access to each sanitary sewer manhole from Factory Avenue will be provided to allow for County maintenance. The sanitary sewer manhole access pathways were constructed of bituminous concrete pavement (see detail on Record Drawing G-9). The length of each sanitary sewer access area varied depending on the distance from the manhole to Factory Avenue (see Record Drawings G-2 through G-6 for details).

2.9. Monitoring well modifications

The six monitoring wells (OBG-1, OBG-2, OBG-3D, MW-8, MW-12, and MW-13) designated in the February 1999 O'Brien & Gere Remedial Design Report, which did not need to be removed to accommodate construction efforts, were modified to an elevation flush with the final grade of the vegetative cover. A detail of the monitoring well

modification is presented on Record Drawing G-9. A seventh well, OBG-9D, was abandoned as previously discussed in Section 2.3.

Three monitoring wells (OBG-7C, MW-9, and MW-10) which were not decommissioned to accommodate hot spot excavations were not relocated after completion of Remedial Construction at the Site. REALM plans to evaluate the need for replacement of these wells and the other decommissioned wells concurrent with considerations for long term ground water monitoring as part of the Supplemental Feasibility Study process for the Former IFG Facility and Ley Creek Deferred Media under the SRI/FS Order on Consent (Index # D-7-0001-97-06) between NYSDEC and GM.

2.10. Wetland mitigation

Wetland mitigation was completed in accordance with a NYSDEC and USEPA approved plan (Hartnett, 2000d) in terms of the Order. The on-site mitigation program consisted of planting of Reed Canary Grass (*Phalaris arundinacea)* in approximately 1.5 acres of the Site (see Record Drawings G-2 through G-6). The wetlands were constructed to replace those wetlands identified in the O'Brien & Gere 1998 Wetland Assessment report which were eliminated during Remedial Construction.

The area on the north bank of Ley Creek was originally included as a portion of the mitigation program to be seeded with Reed Canary Grass. Since 1.5 acres on-site were seeded with Reed Canary Grass, which meets the needed 1.4 acres of restored wetlands, the area north of Ley Creek that was seeded with Reed Canary Grass will not be maintained by REALM during the OM&M phase of the Remedial Action.

A certification letter to the U.S. Army Corps of Engineers sent on November 16, 2001 (Hartnett, 2000e). The letter certified that the Remedial Construction was substantially completed and the required wetland mitigation was completed in accordance the Corps authorization letter dated August 28, 1998.

2.11. Surface water control

Surface water control addresses a remedial objective identified in the ROD by eliminating the threat to surface waters and sediments by directing surface water away from dredged material/soil that is potentially contaminated with PCBs. Also, the remediation goal of preventing, to the extent possible, migration of contaminants into the groundwater is addressed through surface water control.

Surface water control at the Site has been accomplished by the following:

- Installation of five new catch basins and five new culverts to convey storm water to Ley Creek. Relief from the required leakage testing of the culverts was granted by NYSDEC as documented in the progress meeting minutes dated June 22, 2000 (O'Brien & Gere, 2000e)

- Construction of overflow spillways adjacent to the culverts to provide a controlled path for storm water to flow to Ley Creek in the event that the flow to the catch basins is restricted by debris. This was approved by the NYSDEC and County in letters dated July 14, 2000 (Cruden, 2000e) and July 20, 2000 (Coburn, 2000b)

- Installation of twelve new culverts within the drainage ditch between Factory Avenue and the Site fence to convey storm water runoff beneath the access road at the eastern and western entrance/exit locations and the sanitary sewer manhole access pathways

- Grading of the drainage ditch between Factory Avenue and the Site fence to promote storm water runoff drainage to the catch basins

- Grading of the Site to promote drainage in a northerly direction to Ley Creek or a southerly direction to the drainage ditch between Factory Avenue and the Site fence.

Locations and invert elevations of the catch basins and the culvert pipes are shown on Record Drawings G-2 through G-6. Details of the catch basin, culvert pipe bedding, and culvert pipe end sections are shown or Record Drawing G-9.

2.12. Site security

As part of the Site remediation, a new 5 ft chain link fence, as approved by NYSDEC (O'Brien & Gere, 2000h), was installed around the eastern and western limits of the soil cover system and off-set from Factory Avenue on the southern side, in lieu of the 6 ft fence shown in the Remedial Design (see Record Drawings G-2 through G-6 for location and G-8 for details). The bottom of the fence is 6 inches above the ground surface to allow passage of small wildlife.

As part of the Remedial Construction, two double swing security gates were installed at both entrance/exit points along Factory Avenue (see Record Drawings G-2 and G-6 for locations). A detail of the 15 ft wide security gates is shown on Record Drawing G-8.

Perimeter warning signs were placed at 250 ft intervals on the fence and on the access gates to discourage potential trespassers. The perimeter warning signs on the access gates list the number for local police. Informational signs were also placed at the access gates to inform personnel entering the Site of the procedures needed to be taken to perform work on-site.

2.13. Deed restriction

The ROD indicates that "deed restrictions will be used to preclude activities which could potentially expose contaminated materials and to insure the integrity of the cover is maintained." A draft deed restriction was provided to NYSDEC for review and approval (Kogut, 2001). REALM intends to record the final NYSDEC-approved form of the deed restriction after it has obtained title to the remaining parcels within the Site from the New York State Thruway Authority.

2.14. Health and safety procedures

Royal prepared and implemented a health and safety plan (HASP) during the Remedial Construction.

3. Construction quality assurance/construction quality control

O'Brien & Gere provided daily construction field observation during the Remedial Construction. The construction field observation included observation of Royal's activities and field verification of Royal's conformance with the design documents. Daily field observation reports were prepared by an O'Brien & Gere representative that identified daily remedial activities, work progress, encountered conditions, and provided notification of changed conditions, or field alternatives to the original design.

O'Brien & Gere provided review of shop drawings submitted for the project. O'Brien & Gere's review of the shop drawings was for general compliance with the Remedial Design only and was not a complete check on the method of assembly, erection or construction.

3.1. Excavation of hot spots

Dredged material/soil that contained PCBs ≥ 50 mg/kg was excavated, as shown on Record Drawings G-2 through G-6, and was disposed of off-site at a TSCA-permitted disposal facility. O'Brien & Gere performed confirmation sampling of the excavations as discussed in Section 2.4.2. When confirmatory samples indicated PCB concentrations greater than 50 mg/kg, excavation progressed in accordance with the NYSDEC-approved Remedial Design. As discussed in Section 2.4.3., approximately 3750 cy of dredged material/soil that contained ≥ 50 mg/kg were disposed of off-site. Copies of the waste manifests and certificates of disposal for dredged material/soil disposed of at the TSCA-permitted disposal facility are presented in Exhibit C.

Following excavation activities, the excavations were backfilled with on-site material/soil or clean embankment material in accordance with the Technical Specifications. Backfilling of the excavations was conducted by placing on-site material/soil or clean embankment material in lifts not greater than 8 inches. Each lift was compacted using a vibratory drum roller with a minimum effort of six passes, at speeds up to 12 ft per second (fps) on no more than the first 2 passes, and all subsequent passes at speeds of 6 fps or less. Prior to placement of the embankment material, the borrow source was qualified in accordance with the Technical Specifications. Off-site embankment material borrow source data are presented in Exhibit D.

3.2. Material consolidation

3.2.1. On-site materials/soils

On-site material/soil was consolidated on-site, outside of the area within 25 ft north and south of the sanitary sewer line, in accordance with the Technical Specifications. Field compaction of this material was verified by performance monitoring. Test results, included in Exhibit E, were in accordance with the specified criteria.

3.2.2. Northern area dredged material/soil

Dredged material/soil taken from the vicinity of boring B-19, located on the north bank of Ley Creek (see Record Drawing G-1), was consolidated on-site, outside of the area within 25 ft north and south of the sanitary sewer line, in accordance with the Technical Specifications. Field compaction of this material was verified by performance monitoring. Test results, included in Exhibit E, were in accordance with the specified criteria.

Following excavation activities, the excavation was filled with clean embankment material in accordance with the Technical Specifications. Prior to placement of the embankment material, the borrow source was qualified in accordance with the Technical Specifications. Off-site embankment material borrow source data are presented in Exhibit D.

3.3. Vegetative cover system

3.3.1. Non-woven geotextile

Non-woven geotextile was placed over the consolidated materials on-site between the southern edge of Ley Creek to a few feet south of the start of the slope increase south of the access road, and along the bottom of the overflow spillways and at least 2 ft up the side slope of the overflow spillways (see Record Drawings G-2 through G-6). The ground surface was visually inspected before the installation of the non-woven geotextile to confirm it was free of sharp objects and other miscellaneous debris. Approximately 31,500 sy of geotextile material was placed.

3.3.2. Vegetative cover material

Vegetative cover material was placed over the consolidated materials on-site between the southern edge of Ley Creek and the northern road shoulder of Factory Avenue. The vegetative cover material extended to the western property boundary and eastward to the western shoulder of Townline Road (See Record Drawings G-2 through G-6).

Prior to construction, Royal conducted tests on samples of the vegetative cover material from the borrow source in accordance with the Technical Specifications. Test results are included in Exhibit F.

The material delivered to the Site was visually monitored by O'Brien & Gere to verify that the approved materials were used during construction. O'Brien & Gere conducted test pits to verify cover material thickness throughout the Site (see Drawings G-2 through G-6). Approximately 30,500 cy of vegetative soil cover material was placed.

3.3.3. Erosion control and revegetation matrix

Erosion control and revegetation matrix (ECRM) was placed on top of the vegetative soil layer from the top of the southern bank of Ley Creek to the northern edge of the access road and along the bottom and at least 2 ft up the side slope of the overflow spillways in accordance with the Technical Specifications.

Prior to installation of the ECRM, the surface of the vegetative cover material was visually inspected to confirm that it was free of irregularities, protrusions, or any abrupt changes in grade that could damage the ECRM.

During placement of the ECRM, the methods of installation were observed for conformance with the manufacturer's installation guide and Technical Specifications. The ECRM was visually inspected for defects, rips, holes, flaws, deterioration, and damage during installation. Approximately 4400 sy of ECRM material was placed.

3.3.4. Seeding

Prior to the application of the seed mixture and soil amendments, O'Brien & Gere visually inspected the vegetative soil layer for irregularities with respect to thickness and finish grades. Noted irregularities were corrected before being hydroseeded.

The vegetative cover system was hydroseeded and soil amendments added in accordance with the Technical Specifications and the USFWS and NYSDEC-approved modifications. Soil amendment certifications and seed mixture certifications are presented in Exhibit G.

3.4. Access road

The access road consists of woven geotextile stabilization fabric and 12 inches of crusher run (NYSDOT 203.2, 4 inch minus). The woven geotextile stabilization fabric was visually inspected for defects, rips, holes, flaws, deterioration, and damage during installation.

An approximate 1220 ft section of the road between CB-3 and CB-4 received an additional 12 inches of crusher run (NYSDOT 203.2, 4 inch minus), due to soft soil conditions encountered during construction. The additional 12 inches of crusher run will be underlain by woven geotextile stabilization fabric (see Record Drawing G-4 through G-6).

An approximate 100 ft section of the stone access road between CB-3 and CB-4 received approximately 24 inches of fine rip-rap and gabion baskets filled with fine rip-rap. Both the rip-rap and gabion baskets were underlain with geogrid. This section of the access road was modified to allow water to drain through the access road. Locations of the modified access road are depicted in Sheet G-4 through G-6 of the Record Drawings.

3.5. Piping and appurtenances

Piping and appurtenances were installed in accordance with the Technical Specifications and Contract Drawings. O'Brien & Gere observed and documented the installations. Leak testing was not performed on the drainage swale culverts as approved by NYSDEC.

3.6. Bituminous concrete pavements

Prior to the installation of the bituminous concrete pavement around the sanitary sewer manholes, the subgrade and subbase were prepared in accordance with the Technical Specifications. The bituminous material, 3 inches of bituminous base course topped with 1 inch of wear course, was then placed in accordance with the Technical Specifications. After the application of the wear course, the surface was visually inspected for depressions that would retain water and variations of grade exceeding ¼ inch.

4. Inspections

Substantial Project Completion Inspection: A substantial project completion inspection was conducted on November 8, 2000. The inspection included the following parties:

Bradley A. Kubiak – O'Brien & Gere Engineers (Engineer)
Lyle Grant – Royal Environmental Inc. (Contractor)
Michael J. Cruden, P.E. -NYSDEC Project Manager

The substantial project completion inspection resulted in the NYSDEC's concurrence with O'Brien & Gere and Royal that the project was substantially complete. A punch list was generated as a result of this inspection and consisted of the following items:

1. Fencing installation completion, including access gate installation
2. Installation of the second layer of stone for the access road between CB-3 and CB-4
3. Locks for the well plugs
4. ID flags for the monitoring wells
5. Restoration of the ditch adjacent to Factory Avenue at the western end of the Site
6. Attempt to relocate monitoring wells OBG-7C, MW-9, and MW-10
7. Rip-rap installation to allow ponding water to drain through the access road in an approximate 50 ft area between CB-3 and CB-4.

Items 1, 5, and 6 were completed during the 2000 construction season. The remaining items were addressed in May, June, and July 2001.

Final Completion Inspection: A final inspection of the completed Remedial Construction at the Ley Creek PCB Dredgings Site was conducted on August 30, 2001. The inspection included the following parties:

James F. Hartnett – REALM Project Manager
Bradley A. Kubiak – O'Brien & Gere Engineers (Engineer)
Lyle Grant – Royal Environmental Inc. (Contractor)
Michael J. Cruden, P.E. -NYSDEC Project Manager

The punch list items identified during the substantial project completion inspection, conducted on November 8, 2000, were completed prior to the final completion inspection.

During routine inspections throughout the year and during the final completion inspection it was observed that in several areas the vegetative cover had not yet been sufficiently established. To address this, Royal

proposed a three-year maintenance program to be incorporated into the Operation, Maintenance, and Monitoring (OM&M) Manual for the Site.

5. Record Drawings/as-builts

Following completion of the construction , Record Drawings and as-builts were compiled. The Record Drawings show the areas where hot spots were excavated, vegetative cover test pit locations, miscellaneous details, and the Site. The as-builts show the final grading plan for the vegetative cover system and the details of the work completed on-site. The Record Drawings are presented in Appendix A and the as-builts are provided in Exhibit H.

6. Summary of project costs

The estimated direct capital costs included in the ROD were $3,620,550. The estimated annual O&M costs included in the ROD were $90,671.

The original construction contract amount was $1,116,545.

The final construction cost to complete the project was $1,987,519. This cost included the additional hot spot excavation and off-site disposal, overflow spillway construction and access road construction work.

The estimated annual OM&M costs for the first year are $23,700. The estimated annual OM&M costs for the second and third year are $18,800. The estimated annual OM&M costs thereafter are $6600.

7. Observations and lessons learned

During the Remedial Construction at the Site, observations and lessons learned consisted of the following:

- The progress of the project lagged behind schedule due to the following major issues:
    - The extent and time needed to perform the hot spot excavations was substantially greater than anticipated.
    - The soils in certain areas of the Site became saturated during rain events, which in turn limited site work until conditions improved. This proved to be a problem when doing work along the south bank of Ley Creek and when the delivery of embankment materials to the Site was required.
- ENSYS Inc. PCB RISc ® Soil Test Kits (ES), EPA SW-846 Method 4020 were used to perform field screening of soil samples to confirm PCB concentrations in excavated hot spot areas were less than 50 mg/kg. A limited number of soil samples were submitted to O'Brien & Gere Laboratories to confirm the accuracy of the field screening results. During this process, it became evident that the field screening results often conflicted with the laboratory results. This conflict was generally a false positive field screening result. The false positive field screening result indicated that the soil sample had a PCB concentration greater than 50 mg/kg, but the laboratory result indicated a PCB concentration less than 50 mg/kg. Therefore, due to the schedule of the hot spot excavation activities, the field screening of samples was no longer utilized because of the false positive field screening results. The remaining soil samples generated from hot spot excavation were submitted for laboratory analysis.

  The conflicting results were discussed with Strategic Diagnostics, Inc (SDI), the supplier of the kits. SDI ran a study to investigate the high incidence of false positive field screening results at the action level of 50 mg/kg. SDI verified several occurrences of low methanol fill volumes in the 5 ppm dilution ampules. SDI ran six samples from the Ley Creek PCB Dredgings Site, previously analyzed by the laboratory, using the ES PCB test kits.

  SDI's results were mixed. A portion of the SDI results (four out of six samples) correlated well with the lab results. Therefore, SDI concluded that there may have been a cross-reacting analyte present in the matrix and there may have been a problem with the 5 ppm ampule fill volumes.

- During the installation of CB-4/003, the Site experienced a significant rainfall event. It was observed that the catch basin at times could not handle the flow and the water level began to rise up towards the outlet of the metal half-round pipe that discharges water from under Factory Avenue. Based on this observation, it was determined that overflow spillways would be an effective addition to the Remedial Design. The overflow spillways were constructed to allow water to reach Ley Creek in times of significant flows and to allow for an outlet for water if the catch basin grates were to become clogged with debris.

- When the O'Brien & Gere on-site representative was inspecting the monitoring wells that were to be flush-mounted, three of the monitoring wells were presumed covered during the installation of the vegetative cover. Assuming that the wells were covered during the installation of the vegetative cover, it would have been advantageous if the wells were more easily identified by installing temporary flags to warn equipment operators of the presence of the wells.

  The need for replacement of these wells will be evaluated as part of the ground water component of the SRI/FS for the Former IFG Facility and Ley Creek Deferred Media.

8. Remedial Action contact information

The Project Manager for REALM was:

James F. Hartnett
Remediation and Liability Management Company, Inc.
c/o GM Remediation Project Office
1 General Motors Drive
Syracuse, New York 13206
Cell phone (313) 510-5134

The Project Manager for the Design Engineering firm and Construction Observation firm was:

Douglas M. Crawford, P.E.
O'Brien & Gere Engineers, Inc.
PO Box 4873
5000 Brittonfield Parkway
Syracuse, New York 13221
(315) 437-6100

The Project Manager for the Remedial Contractor used by REALM was:

David Woodruff
Royal Environmental, Inc.
PO Box 15719
Rochester, New York 14615
(716) 254-1840

The NYSDEC Project Manager was:

Michael J. Cruden, P.E.
Bureau of Construction Services
Division of Environmental Remediation
New York State Department of Environmental Conservation
625 Broadway 12th Floor
Albany, New York 12233-7013
(518) 402-9812

The USEPA Project Manager was:

Robert Nunes
Onondaga Lake Project Manager
U.S. Environmental Protection Agency, Region II
290 Broadway, 20th Floor
New York, New York 10007-1866
(212) 637-4254

9. Operation, maintenance and monitoring

An Operation, Maintenance and Monitoring (OM&M) Manual has been developed for the Site under separate cover. The OM&M Manual addresses the following items:

- Vegetative cover, including three-year program for establishment of vegetation
- Access road
- Surface water drainage
- Ground water monitoring wells
- Sanitary sewer manhole access paths
- Wetlands
- Physical security
- Recordkeeping and reporting
- Long term ground water monitoring
- Contingency plan
- Management Plan for County Maintenance Work

10. Certification

Based on field observations made during the implementation of the NYSDEC-approved Remedial Design, O'Brien & Gere hereby certifies, as required by the Order on Consent (#D7-0008-97-06), that the Remedial Design was implemented and Remedial Construction were completed in accordance with the NYSDEC-approved Remedial Design and NYSDEC-approved modifications to the design as noted in this Report.

This report certifies that the remedial alternative selected in the ROD is operational and functional in accordance with the Order and the Remedial Design documents.

References

Calocerinos & Spina Engineers, P.C. *Ley Creek Drainage Basin Study. Part I. Report on District Formation.* 1969.

Coburn, David. 2000a. Letter to Maureen S. Markert, P.E. (O'Brien & Gere). April 26, 2000.

Coburn, David. 2000b. Letter to Maureen S. Markert, P.E. (O'Brien & Gere). July 20, 2000.

Cruden, P.E., Michael J. (NYSDEC). 1999a. Letter to Maureen S. Markert, P.E. (O'Brien & Gere). August 9, 1999.

Cruden, P.E., Michael J. (NYSDEC). 1999b. Letter to Maureen S. Markert, P.E. (O'Brien & Gere). September 21, 1999.

Cruden, P.E., Michael J. (NYSDEC). 2000a. Letter to James F. Hartnett (GM). March 31, 2000.

Cruden, P.E., Michael J. (NYSDEC). 2000b. Letter to Bradley A. Kubiak (O'Brien & Gere). April 27, 2000.

Cruden, P.E., Michael J. (NYSDEC). 2000c. Letter to Maureen S. Markert, P.E. (O'Brien & Gere). June 9, 2000.

Cruden, P.E., Michael J. (NYSDEC). 2000d. Letter to James F. Hartnett (GM). June 9, 2000.

Cruden, P.E., Michael J. (NYSDEC). 2000e. Letter to Maureen S. Markert, P.E. (O'Brien & Gere). July 14, 2000.

Cruden, P.E., Michael J. (NYSDEC). 2000f. Letter to James F. Hartnett (GM). August 23, 2000.

Cruden, P.E., Michael J. (NYSDEC). 2001a. Letter to James F. Hartnett (GM). March 20, 2001.

Cruden, P.E., Michael J. (NYSDEC). 2001b. Letter to James F. Hartnett (GM). July 17, 2001.

Davies, Robert K (NYSDEC). Letter to Barry R. Kogut, Esq. (Bond, Schoeneck & King). January 23, 1997.

EDI Engineering & Science. 1985a. *Hydrogeological Investigation.* 1985.

EDI Engineering & Science. 1985b. *Oil and PCB Sampling and Analyses of Portions of Ley Creek, Onondaga County, New York.* 1985.

Fox, Jeanne (USEPA). 1998. Letter to John Cahill (NYSDEC) regarding EPA concurrence on the ROD. February 9, 1998 (William Muszynski signed on behalf of Ms. Fox).

Hartnett, James F. (GM). 1999a. Letter to Wayne Mizerak (NYSDEC). February 5, 1999.

Hartnett, James F. (GM). 2000a. Letter to Michael J. Cruden P.E. (NYSDEC). February 17, 2000.

Hartnett, James F. (GM). 2000b. Letter to Michael J. Cruden P.E. (NYSDEC). May 22, 2000.

Hartnett, James F. (GM). 2000c. Letter to Michael J. Cruden P.E. (NYSDEC). August 16, 2000.

Hartnett, James F. (GM). 2000d. Letter to Wayne Mizerak (NYSDEC). September 15, 2000.

Hartnett, James F. (GM). 2000. Letter to Gary E. McDannell (Corps). Novemer 16, 2000.

Hartnett, James F. (GM). 2001a. Letter to George Harris (NYSDEC). February 15, 2001.

Hartnett, James F. (GM). 2001b. Letter to Michael J. Cruden, P.E. (NYSDEC).June 25, 2001.

Hess, Allison A. (USEPA). 1998a. Letter to Wayne Mizerak (NYSDEC). July 30, 1998.

Hess, Allison A. (USEPA). 1998b. Letter to Wayne Mizerak (NYSDEC). October 27, 1998.

Kelly, Kevin (NYSDEC). Letter to James P. Walle (GM) and Barry R. Kogut (Bond, Schoeneck & King). October 13, 1989.

Kochem, William E. (GM). Letter to Robert W. Schick (NYSDEC). May 20, 1994.

Kogut, Esq., Barry R. (Bond, Schoeneck, & King, LLP). Letter to Carol Conyers, Esq. (NYSDEC). August 15, 2001.

Little, William, G. (NYSDEC). Letter to William Kochem (GM). June 9, 1994.

McDannell, Gary E. (Corps). Letter to James F. Hartnett (GM). August 28, 1998.

Mizerak, Wayne (NYSDEC). 1998a. Letter to James F. Hartnett (GM). July 20, 1998.

Mizerak, Wayne (NYSDEC). 1998b. Letter to James F. Hartnett (GM). July 29, 1998.

Mizerak, Wayne (NYSDEC). 1999. Letter to James F. Hartnett (GM). March 10, 1999.

Nunes, Robert (USEPA). Letter to James F. Hartnett (GM). March 5, 1999.

NYSDEC. *SPDES Order on Consent, Case # 7-0383.* August 12, 1985.

NYSDEC. *Remedial Investigation/Feasibility Study Administrative Order on Consent, Index # A7-0239-90-07,* May 23, 1991.

NYSDEC. *Record of Decision - Ley Creek PCB Dredgings Site, Town of Salina (T), Onondaga County, Site Number 7-34-044.* March 28, 1997.

NYSDEC. *Remedial Design/Remedial Action Order on Consent, Index # D-7-0008-97-06.* July 15, 1999.

O'Brien & Gere. *Hydrogeologic Investigation of Fill Area along Ley Creek.* April 1987.

O'Brien & Gere. *Field Investigation; Ley Creek Dredged Material Area.* July 1989.

O'Brien & Gere. *Work Plan; Remedial Investigation/Feasibility Study; Ley Creek Dredged Material Area.* February 1992.

O'Brien & Gere. *Remedial Investigation; Ley Creek Dredged Material Area.* September 1993.

O'Brien & Gere. *Addendum to FS Report; Ley Creek PCB Dredgings Feasibility Study Comments.* May 1994.

O'Brien & Gere. *Feasibility Study; Ley Creek Dredged Material Area.* March 1996.

O'Brien & Gere. 1998a. *Wetland Delineation Report.* January 6, 1998.

O'Brien & Gere. 1998b. Letter to Wayne Mizerak (NYSDEC). April 28, 1998.

O'Brien & Gere. 1998c. *Wetland Assessment Report.* May 1998.

O'Brien & Gere. 1998d. *Revised Former Drainage Swale Evaluation.* June 18, 1998.

O'Brien & Gere. 1999a. Letter to Robert Schick, P.E. (NYSDEC). February 19, 1999.

O'Brien & Gere. 1999b. *Ley Creek PCB Dredgings Site Remedial Design Report.* February 1999.

O'Brien & Gere. 1999c. *Ley Creek PCB Dredgings Site Contract Drawings.* February 1999.

O'Brien & Gere. 1999d. *Ley Creek PCB Dredgings Site Technical Specifications and Special Provisions.* February 1999.

O'Brien & Gere. 1999e. *Hydraulic Analysis and Floodplain Assessment Report.* February 1999.

O'Brien & Gere,. 1999f. Letter to Robert Schick, P.E. (NYSDEC). March 22, 1999.

O'Brien & Gere. 1999g. Letter to Wayne Mizerak. (NYSDEC). March 30, 1999.

O'Brien & Gere. 1999h. *Storm Water Pollution Prevention Plan.* July 1999.

O'Brien & Gere. 1999i. Letter to George Harris. (NYSDEC). July 21, 1999.

O'Brien & Gere. 1999j. Letter to George Harris. (NYSDEC). July 23, 1999.

O'Brien & Gere. 1999k. Letter to George Harris. (NYSDEC). August 30, 1999.

O'Brien & Gere. 1999l. Ley Creek PCB Dredgings Site meeting minutes. December 13, 1999.

O'Brien & Gere. 1999m. Letter to George Harris (NYSDEC). December 14, 1999.

O'Brien & Gere. 2000a. Ley Creek PCB Dredgings Site meeting minutes. March 23, 2000.

O'Brien & Gere. 2000b. Transmittal from Bradley A. Kubiak (O'Brien & Gere) to Mike Cruden, P.E. (NYSDEC). April 24, 2000.

O'Brien & Gere. 2000c. Record of Telephone Conversation with Anthony DeStefano (Onondaga County DOT). April 28, 2000.

O'Brien & Gere. 2000d. Transmittal from Maureen S. Markert, P.E. (O'Brien & Gere) to Mike Cruden, P.E. (NYSDEC). May 31, 2000.

O'Brien & Gere. 2000e, Ley Creek PCB Dredgings Site meeting minutes. June 22, 2000.

O'Brien & Gere. 2000f. Transmittal from David T. Farber, P.E. (O'Brien & Gere) to Mike Cruden, P.E. (NYSDEC). July 6, 2000.

O'Brien & Gere. 2000g. Record of Telephone Conversation with Carl Schwartz (USF&WS). September 13, 2000.

O'Brien & Gere. 2000h. Record of Telephone Conversation with Michael J. Cruden, P.E. (NYSDEC). September 13, 2000.

O'Brien & Gere. 2000i. Record of Telephone Conversation with Michael J. Cruden, P.E. (NYSDEC). December 14, 2000.

O'Brien & Gere. 2001a. *Draft Remedial Action Engineering Report.* February 2001.

O'Brien & Gere. 2001a. *Draft Operation, Maintenance, and Monitoring Manual.* February 2001.

Pirro, Nicholas J. (Onondaga County). Letter to William Little (NYSDEC). June 28, 1994.

Royal Environmental, Inc. (Royal). 1999a. *Site Specific Health and Safety Plan.* July 1999.

Royal Environmental, Inc. (Royal). 1999b *Construction Water Management Plan.* July 1999.

Royal Environmental, Inc. (Royal). 1999c. *Perimeter Air Monitoring and Dust Control Plan.* July 1999.

Royal Environmental, Inc. (Royal). 1999d. *Construction Quality Control Plan.* July 1999.

Royal Environmental, Inc. (Royal). 1999e. *Material Handling Plan.* July 1999.

Schick, Robert W. (NYSDEC). Letter to William Kochem (GM). June 3, 1992.

Schick, Robert W. (NYSDEC). Letter to William Kochem (GM). August 25, 1993.

Schick, Robert W. (NYSDEC). 1994a. Letter to William Kochem (GM). January 14, 1994.

Schick, Robert W. (NYSDEC). 1994b. Letter to William Kochem (GM). April 21, 1994.

Schick, Robert W. (NYSDEC). 1999. Letter to James F. Hartnett (GM). June 30, 1999.

United States Environmental Protection Agency. (USEPA). 2000. *Close Out Procedures for National Priorities List Sites.* EPA 540-R-98-016. OSWER Directive 9320.2-09A-P. January 2000.

Table 2-1 *Drainage swale evaluation data summary.*

Sample location / Date collected	TP3-1 11/18/99	TP3-2 11/18/99	TP3-3 11/18/99	TP4-1 11/18/99	TP4-2 11/18/99	TP4-3 11/18/99	TP5-1 11/18/99	TP5-2 11/18/99	TP5-3 11/18/99	TP5-4 11/18/99
Aroclor-1016	< 2.9	< 16	<0.63	<0.58	<3.1	<0.62	<0.65	<0.64	<0.65	<0.59
Aroclor-1221	< 2.9	< 16	<0.63	<0.58	<3.1	<0.62	<0.65	<0.64	<0.65	<0.59
Aroclor-1232	< 2.9	< 16	<0.63	<0.58	<3.1	<0.62	<0.65	<0.64	<0.65	<0.59
Aroclor-1242	8.6*	110*	<0.63	<0.58	12*	<0.62	<0.65	<0.64	<0.65	<0.59
Aroclor-1248	< 2.9	< 16	<0.63	<0.58	<3.1	<0.62	<0.65	<0.64	<0.65	<0.59
Aroclor-1254	< 2.9	< 16	<0.63	<0.58	<3.1	<0.62	<0.65	<0.64	<0.65	<0.59
Aroclor-1260	< 2.9	< 16	<0.63	<0.58	<3.1	<0.62	<0.65	<0.64	<0.65	<0.59

Notes:
* Altered Aroclor
Concentrations in mg/kg

Sample location / Date collected	TP5-5 11/18/99	TP5-6 11/18/99	TP5-7 11/18/99	TP5-8 11/18/99	TP5-9 11/18/99	TP5-10 11/18/99	TP5-11 11/18/99	TP5-12 11/18/99	TP5-13 11/18/99	TP5-14 11/18/99
Aroclor-1016	<0.62	<0.64	<6.1	<3.2	<0.66	<1.2	<0.63	<0.67	<0.58	<0.60
Aroclor-1221	<0.62	<0.64	<6.1	<3.2	<0.66	<1.2	<0.63	<0.67	<0.58	<0.60
Aroclor-1232	<0.62	<0.64	<6.1	<3.2	<0.66	<1.2	<0.63	<0.67	<0.58	<0.60
Aroclor-1242	<0.62	<0.64	<6.1	<3.2	<0.66	<1.2	<0.63	<0.67	<0.58	<0.60
Aroclor-1248	<0.62	<0.64	27*	10*	<0.66	8.1*	<0.63	1.6*	0.83	<0.60
Aroclor-1254	<0.62	<0.64	<6.1	<3.2	<0.66	<1.2	<0.63	<0.67	<0.58	<0.60
Aroclor-1260	<0.62	<0.64	<6.1	<3.2	<0.66	<1.2	<0.63	<0.67	<0.58	<0.60

Notes:
* Altered Aroclor
Concentrations in mg/kg

Sample location / Date collected	TP5-15 11/18/99	TP6-1 11/18/99	TP6-2 11/18/99	TP6-3 11/18/99	TP6-4 11/18/99
Aroclor-1016	<0.64	<0.69	<6.5	<0.65	<0.53
Aroclor-1221	<0.64	<0.69	<6.5	<0.65	<0.53
Aroclor-1232	<0.64	<0.69	<6.5	<0.65	<0.53
Aroclor-1242	<0.64	<0.69	<6.5	<0.65	<0.53
Aroclor-1248	<0.64	<0.69	29	<0.65	<0.53
Aroclor-1254	<0.64	<0.69	<6.5	<0.65	<0.53
Aroclor-1260	<0.64	<0.69	<6.5	<0.65	<0.53

Notes:
* Altered Aroclor
Concentrations in mg/kg

Table 2-2 *Field screening data summary.*

Sample Identification	Standard	Sample Reading	Interpretation
B-127B-N	-0.02	0.53	PCBs<50mg/kg
B-127B-S	-0.02	0.6	PCBs<50mg/kg
B-127B-E	-0.02	-0.03	PCBs>50mg/kg
B-127B-W	-0.02	0.11	PCBs<50mg/kg
B-127B-F	-0.02	0.38	PCBs<50mg/kg
B-127A-N	-0.01	0.49	PCBs<50mg/kg
B-127A-S	-0.01	0.62	PCBs<50mg/kg
B-127A-E	-0.01	1.39	PCBs<50mg/kg
B-127A-W	-0.01	1.11	PCBs<50mg/kg
B-127A-F	-0.01	0.75	PCBs<50mg/kg
OBG-3-N	-0.03	0.15	PCBs<50mg/kg
OBG-3-S	-0.03	-0.21	PCBs>50mg/kg
OBG-3-E	-0.03	0.2	PCBs<50mg/kg
OBG-3-W	-0.03	0.26	PCBs<50mg/kg
OBG-3-F	-0.03	-0.24	PCBs>50mg/kg
B-37-B	-0.01	0.49	PCBs<50mg/kg
B-37-N	-0.16	0.65	PCBs<50mg/kg
B-37-E	-0.16	0.64	PCBs<50mg/kg
B-37-W	-0.16	0.46	PCBs<50mg/kg
B-37-F	-0.16	0.59	PCBs<50mg/kg
OBG-5-N	-0.08	-0.36	PCBs>50mg/kg
OBG-5-S	-0.08	-0.36	PCBs>50mg/kg
OBG-5-E	-0.08	0.36	PCBs<50mg/kg
OBG-5-W	-0.08	-0.39	PCBs>50mg/kg
OBG-5-F	-0.08	-0.09	PCBs>50mg/kg
OBG-5-B	-0.14	0.22	PCBs<50mg/kg
B-122.5B-N	-0.15	-0.42	PCBs>50mg/kg
B-122.5B-S	-0.15	-0.43	PCBs>50mg/kg
B-122.5B-E	-0.15	-0.12	PCBs>50mg/kg
B-122.5B-W	-0.15	-0.45	PCBs>50mg/kg
B-122.5B-F	-0.15	-0.47	PCBs>50mg/kg
OBG-7B-N	-0.05	-0.01	PCBs>50mg/kg
OBG-7B-S	-0.05	0.062	PCBs<50mg/kg
OBG-7B-E	-0.05	1.11	PCBs<50mg/kg
OBG-7B-W	-0.05	0.92	PCBs<50mg/kg
OBG-7B-F	-0.05	1.14	PCBs<50mg/kg
OBG-7B-B	-0.14	0.38	PCBs<50mg/kg
OBG-7A-N	-0.01	-0.04	PCBs>50mg/kg
OBG-7A-S	-0.01	0.31	PCBs<50mg/kg
OBG-7A-E	-0.01	-0.32	PCBs>50mg/kg
OBG-7A-W	-0.01	-0.29	PCBs>50mg/kg
OBG-7A-F	-0.01	0.95	PCBs<50mg/kg
OBG-7A-B	-0.14	0.06	PCBs<50mg/kg
OBG-4-N	-0.04	0.17	PCBs<50mg/kg
OBG-4-S	-0.04	-0.32	PCBs>50mg/kg

Table 2-2 *Field screening data summary.*

Sample Identification	Standard	Sample Reading	Interpretation
OBG-4-E	-0.04	-0.13	PCBs>50mg/kg
OBG-4-W	-0.04	-0.40	PCBs>50mg/kg
OBG-4-B	-0.14	-0.20	PCBs>50mg/kg
OBG-4-F	-0.04	0.85	PCBs<50mg/kg
OBG-6-N	0.00	-0.34	PCBs>50mg/kg
OBG-6-S	0.00	0.40	PCBs<50mg/kg
OBG-6-E	0.00	-0.30	PCBs>50mg/kg
OBG-6-W	0.00	-0.17	PCBs>50mg/kg
OBG-6-F	0.00	0.98	PCBs<50mg/kg
B-6-N	-0.17	0.23	PCBs<50mg/kg
B-6-S	-0.17	-0.10	PCBs>50mg/kg
B-6-W	-0.17	-0.21	PCBs>50mg/kg
B-6-E	-0.17	-0.21	PCBs>50mg/kg
B-6-F	-0.17	-0.16	PCBs>50mg/kg
B-122.5A-N	-0.02	-0.31	PCBs>50mg/kg
B-122.5A-S	-0.02	-0.34	PCBs>50mg/kg
B-122.5A-W	-0.02	-0.34	PCBs>50mg/kg
B-122.5A-E	-0.02	-0.33	PCBs>50mg/kg
B-122.5A-F	-0.02	-0.21	PCBs>50mg/kg
B-1-N	-0.16	-0.52	PCBs>50mg/kg
B-1-S	-0.16	-0.51	PCBs>50mg/kg
B-1-W	-0.16	-0.53	PCBs>50mg/kg
B-1-E	-0.16	-0.54	PCBs>50mg/kg
B-1-F	-0.16	-0.55	PCBs>50mg/kg
B-1-B	-0.14	0.02	PCBs<50mg/kg
B-118B-N	-0.02	-0.41	PCBs>50mg/kg
B-118B-S	-0.02	-0.41	PCBs>50mg/kg
B-118B-W	-0.02	-0.39	PCBs>50mg/kg
B-118B-E	-0.02	-0.39	PCBs>50mg/kg
B-118B-F	-0.02	0.55	PCBs<50mg/kg

Sample key:

N = north wall of hot spot excavation
S = south wall of hot spot excavation
E = east wall of hot spot excavation
W = west wall of hot spot excavation
F = floor of hot spot excavation
B = excavated soil to be used as backfill

Table 2-3 *Verification sample data summary.*

Sample location Date collected	OBG-3-F 12/20/99	OBG-3S 12/20/99	B-127-A-E 12/20/99	B-127-B-E 12/20/99	B-37-N 12/27/99	OBG-5-F 1/7/00	OBG-5-N 1/7/00	OBG-5-S 1/7/00	OBG-5-W 1/7/00	B-122.5B-F 1/7/00
Aroclor-1016	<0.58	<0.60	<0.70	<0.62	<0.61	<0.61	<0.60	<6.0	<6.1	<7.7
Aroclor-1221	<0.58	<0.60	<0.70	<0.62	<0.61	<0.61	<0.60	<6.0	<6.1	<7.7
Aroclor-1232	<0.58	<0.60	<0.70	<0.62	<0.61	<0.61	<0.60	<6.0	<6.1	<7.7
Aroclor-1242	<0.58	<0.60	<0.70	<0.62	<0.61	<0.61	<0.60	<6.0	<6.1	38
Aroclor-1248	<0.58	3.1*	<0.70	1.1*	<0.61	3.7	2	26	17	<7.7
Aroclor-1254	<0.58	<0.60	<0.70	<0.62	<0.61	<0.61	<0.60	<6.0	<6.1	<7.7
Aroclor-1260	<0.58	<0.60	<0.70	<0.62	<0.61	<0.61	<0.60	<6.0	<6.1	<7.7

Notes:
* Altered Aroclor
Concentrations in mg/kg
For detections ≥50 mg/kg, excavations continued in accordance with the Remedial Design.

Sample location Date collected	B-122.5B-N 1/7/00	B-122.5B-S 1/7/00	B-122.5B-W 1/7/00	B-122.5B-E 1/7/00	OBG-7B-N 1/7/00	OBG-7A-N 1/7/00	OBG-7A-E 1/7/00	OBG-7A-W 1/7/00	B-1-N 1/7/00	B-1-S 1/7/00
Aroclor-1016	<64	<30	<89	<6.0	<.64	<.58	<6.3	<6.2	<0.66	<3.4
Aroclor-1221	<64	<30	<89	<6.0	<.64	<.58	<6.3	<6.2	<0.66	<3.4
Aroclor-1232	<64	<30	<89	<6.0	<.64	<.58	<6.3	<6.2	<0.66	<3.4
Aroclor-1242	<64	<30	330	<6.0	<.64	<.58	<6.3	<6.2	<0.66	<3.4
Aroclor-1248	160	63	<89	43	1	0.87	28	12	4.9*	19
Aroclor-1254	<64	<30	<89	<6.0	<.64	<.58	<6.3	<6.2	<0.66	<3.4
Aroclor-1260	<64	<30	<89	<6.0	<.64	<.58	<6.3	<6.2	<0.66	<3.4

Notes:
* Altered Aroclor
Concentrations in mg/kg
For detections ≥50 mg/kg, excavations continued in accordance with the Remedial Design.

Sample location Date collected	B-1-E 1/7/00	B-1-W 1/7/00	B-1-F 1/7/00	B-118-B-N 1/10/00	B-118-B-S 1/10/00	B-118-B-E 1/10/00	B-118-B-W 1/10/00	OBG-4-S 1/7/00	OBG-4-W 1/7/00	OBG-4-E 1/7/00
Aroclor-1016	<3.2	<3.3	<3.3	<4.3	<6.2	<3.8	<3.9	<6.8	<6.4	<3.1
Aroclor-1221	<3.2	<3.3	<3.3	<4.3	<6.2	<3.8	<3.9	<6.8	<6.4	<3.1
Aroclor-1232	<3.2	<3.3	<3.3	<4.3	<6.2	<3.8	<3.9	<6.8	<6.4	<3.1
Aroclor-1242	<3.2	<3.3	<3.3	5.7	<6.2	<3.8	6.0*	<6.8	<6.4	<3.1
Aroclor-1248	8.5	9.3	6.8	<4.3	35	17	<3.9	18	17	9.3
Aroclor-1254	<3.2	<3.3	<3.3	<4.3	<6.2	<3.8	<3.9	<6.8	<6.4	<3.1
Aroclor-1260	<3.2	<3.3	<3.3	<4.3	<6.2	<3.8	<3.9	<6.8	<6.4	<3.1

Notes:
* Altered Aroclor
Concentrations in mg/kg
For detections ≥50 mg/kg, excavations continued in accordance with the Remedial Design.

Table 2-3 *Verification sample data summary.*

Sample location Date collected	OBG-6-N 1/10/00	OBG-6-E 1/10/00	OBG-6-W 1/10/00	B-118A-N 1/11/00	B-118A-S 1/11/00	B-118A-W 1/11/00	B-118A-E 1/11/00	B-118A-F 1/11/00	B-6-S 1/11/00	B-6-F 1/11/00
Aroclor-1016	<7.0	<3.3	<0.79	<6	<31	<6.2	<6.4	<31	<3.2	<7.3
Aroclor-1221	<7.0	<3.3	<0.79	<6	<31	<6.2	<6.4	<31	<3.2	<7.3
Aroclor-1232	<7.0	<3.3	<0.79	<6	<31	<6.2	<6.4	<31	<3.2	<7.3
Aroclor-1242	48*	12*	4.2	<6	<31	<6.2	<6.4	<31	<3.2	<7.3
Aroclor-1248	<7.0	<3.3	<0.79	19	49	21	27	39	9.1	39
Aroclor-1254	<7.0	<3.3	<0.79	<6	<31	<6.2	<6.4	<31	<3.2	<7.3
Aroclor-1260	<7.0	<3.3	<0.79	<6	<31	<6.2	<6.4	<31	<3.2	<7.3

Notes:
* Altered Aroclor
Concentrations in mg/kg
For detections ≥50 mg/kg, excavations continued in accordance with the Remedial Design.

Sample location Date collected	B-6-W 1/11/00	B-6-E 1/11/00	OBG-4-B 1/7/00	B-122.5A-N 1/11/00	B-122.5A-S 1/11/00	B-122.5A-W 1/11/00	B-122.5A-E 1/11/00	B-122.5A-F 1/11/00	B-122.5B-N-2 1/20/00	B-122.5B-W-2 1/20/00
Aroclor-1016	<7.1	<36	<6.2	<58	<66	<61	<63	<5.4	<130	<85
Aroclor-1221	<7.1	<36	<6.2	<58	<66	<61	<63	<5.4	<130	<85
Aroclor-1232	<7.1	<36	<6.2	<58	<66	<61	<63	<5.4	<130	<85
Aroclor-1242	<7.1	<36	<6.2	<58	<66	<61	<63	<5.4	<130	<85
Aroclor-1248	23	49	19	59	220	93	150	9.5	720	650*
Aroclor-1254	<7.1	<36	<6.2	<58	<66	<61	<63	<5.4	<130	<85
Aroclor-1260	<7.1	<36	<6.2	<58	<66	<61	<63	<5.4	<130	<85

Notes:
* Altered Aroclor
Concentrations in mg/kg
For detections ≥50 mg/kg, excavations continued in accordance with the Remedial Design.

Sample location Date collected	B-122.5A-S-2 1/20/00	B-122.5A-W-2 1/20/00	B-122.5A-E-2 1/20/00	B-122.5B-N-2A 1/25/00	B-122.5B-N-2B 1/25/00	B-122.5B-W-2A 1/25/00	B-122.5B-W-2B 1/25/00	B-122.5B-S-2 1/31/00	B-122.5B-N-3A 1/31/00	B-122.5B-N-3B 1/31/00
Aroclor-1016	<.54	<.54	<.57	<130	<35	<54	<57	<.53	<8.3	<77
Aroclor-1221	<.54	<.54	<.57	<130	<35	<54	<57	<.53	<8.3	<77
Aroclor-1232	<.54	<.54	<.57	<130	<35	<54	<57	<.53	<8.3	<77
Aroclor-1242	<.54	<.54	<.57	<130	<35	<54	<57	0.75*	27*	150*
Aroclor-1248	1.8*	<.54	<.57	320*	290*	510*	1400*	<.53	<8.3	<77
Aroclor-1254	<.54	<.54	<.57	<130	<35	<54	<57	<.53	<8.3	<77
Aroclor-1260	<.54	<.54	<.57	<130	<35	<54	<57	<.53	<8.3	<77

Notes:
* Altered Aroclor
Concentrations in mg/kg
For detections ≥50 mg/kg, excavations continued in accordance with the Remedial Design.

Table 2-3 *Verification sample data summary.*

Sample location / Date collected	B-122.5B-W-3A 1/31/00	B-122.5B-W-3B 1/31/00	B-122.5B-N-TA* 2/7/00	B-122.5B-N-TB 2/7/00	B-122.5B-W-TA 2/7/00	B-122.5B-W-TB 2/7/00	B-122.5B-S-3A 3/6/00	B-122.5B-S-3B 3/6/00	B-122.5B-S-3AA 3/6/00	B-122.5B-S-3BB 3/6/00
Aroclor-1016	<350	<360	<.60	<71	<36	<81	< 13	<.54	< 32	< 5.6
Aroclor-1221	<350	<360	<.60	<71	<36	<81	< 13	<.54	< 32	< 5.6
Aroclor-1232	<350	<360	<.60	<71	<36	<81	< 13	<.54	< 32	< 5.6
Aroclor-1242	680*	990*	<.60	570*	75*	530*	< 13	<.54	< 32	< 5.6
Aroclor-1248	<350	<360	2.1*	<71	<36	<81	110*	<.54	140*	23*
Aroclor-1254	<350	<360	<.60	<71	<36	<81	< 13	<.54	< 32	< 5.6
Aroclor-1260	<350	<360	<.60	<71	<36	<81	< 13	<.54	< 32	< 5.6

Notes:
* Altered Aroclor
Concentrations in mg/kg
For detections ≥50 mg/kg, excavations continued in accordance with the Remedial Design.

Sample location / Date collected	B-122.5B-E-2 3/6/00	A-1 3/6/00	A-2 3/6/00	B-122.5B-W-4AA 3/7/00	B-122.5B-W-4B 3/7/00	B-122.5B-W-4AAA 3/7/00	B-122.5B-W-4BB 3/7/00	B-122.5B-S-3 3/7/00	B-122.5B-N-4A 3/8/00	B-122.5B-N-4B 3/9/00
Aroclor-1016	< .59	< 6.5	< 6.2	< 6.8	< 77	< 5.9	< 53	< .83	< 5.9	< 340
Aroclor-1221	< .59	< 6.5	< 6.2	< 6.8	< 77	< 5.9	< 53	< .83	< 5.9	< 340
Aroclor-1232	< .59	< 6.5	< 6.2	< 6.8	< 77	< 5.9	< 53	< .83	< 5.9	< 340
Aroclor-1242	< .59	< 6.5	< 6.2	< 6.8	< 77	< 5.9	< 53	< .83	< 5.9	< 340
Aroclor-1248	1.7*	35	32	68*	560*	44*	430*	.84*	22	2200
Aroclor-1254	< .59	< 6.5	< 6.2	< 6.8	< 77	< 5.9	< 53	< .83	< 5.9	< 340
Aroclor-1260	< .59	< 6.5	< 6.2	< 6.8	< 77	< 5.9	< 53	< .83	< 5.9	< 340

Notes:
* Altered Aroclor
A-1 and A-2 are overburden soil pile samples
Concentrations in mg/kg
For detections ≥50 mg/kg, excavations continued in accordance with the Remedial Design.

Sample location / Date collected	B-122.5B-N-4AA 3/9/00	B-122.5B-N-4BB 3/9/00	B-122.5B-E-4 3/9/00	B-122.5B-E-2A 3/15/00	B-122.5B-E-2B 3/15/00	B-122.5B-E-2AA 3/15/00	B-122.5B-E-2BB 3/15/00	B-122.5B-F-5 3/15/00	A-3 3/22/00	A-4 3/22/00
Aroclor-1016	< .60	< 34	< .76	< 61	< 76	< 6.5	< 43	< .79	< 6.1	<.61
Aroclor-1221	< .60	< 34	< .76	< 61	< 76	< 6.5	< 43	< .79	< 6.1	<.61
Aroclor-1232	< .60	< 34	< .76	< 61	< 76	< 6.5	< 43	< .79	< 6.1	<.61
Aroclor-1242	< .60	< 34	< .76	< 61	< 76	< 6.5	< 43	< .79	< 6.1	<.61
Aroclor-1248	< .60	220	1.5	340*	610*	15*	180*	1.3	28*	4.8*
Aroclor-1254	< .60	< 34	< .76	< 61	< 76	< 6.5	< 43	< .79	< 6.1	<.61
Aroclor-1260	< .60	< 34	< .76	< 61	< 76	< 6.5	< 43	< .79	< 6.1	<.61

Notes:
* Altered Aroclor
A-3 and A-4 are overburden soil pile samples
Concentrations in mg/kg
For detections ≥50 mg/kg, excavations continued in accordance with the Remedial Design.

Table 2-3 *Verification sample data summary.*

Sample location Date collected	B-122.5B-N-T 3/22/00	A-4 4/18/00	A-5 4/18/00	B-122.5B-F6 4/25/00	B-122.5B-F7 4/25/00	B-122.5B-F8 4/25/00	B-122.5B-W-5A 4/25/00	B-122.5B-W-5B 4/25/00	B-122.5B-W-5AA 4/25/00	B-122.5B-W-5BB 4/25/00
Aroclor-1016	<.85	< 6.2	< 3.1	<0.66	<0.84	<0.59	<0.60	<6.4	<0.59	<7.8
Aroclor-1221	<.85	< 6.2	< 3.1	<0.66	<0.84	<0.59	<0.60	<6.4	<0.59	<7.8
Aroclor-1232	<.85	< 6.2	< 3.1	<0.66	<0.84	<0.59	<0.60	<6.4	<0.59	<7.8
Aroclor-1242	<.85	< 6.2	< 3.1	<0.66	<0.84	<0.59	<0.60	<6.4	<0.59	<7.8
Aroclor-1248	2.0*	22	8.0	<0.66	<0.84	<0.59	<0.60	41*	<0.59	20*
Aroclor-1254	<.85	< 6.2	< 3.1	<0.66	<0.84	<0.59	<0.60	<6.4	<0.59	<7.8
Aroclor-1260	<.85	< 6.2	< 3.1	<0.66	<0.84	<0.59	<0.60	<6.4	<0.59	<7.8

Notes:
* Altered Aroclor
A-4 and A-5 are overburden soil pile samples
Concentrations in mg/kg
For detections ≥50 mg/kg, excavations continued in accordance with the Remedial Design.

Sample location Date collected	B-122.5B-F9 4/26/00	B-122.5B-F10 4/26/00	B-122.5B-F-S4A 4/26/00	B-122.5B-S4B 4/26/00	B-122.5B-S4AA-1 4/26/00	B-122.5B-S4BB-1 4/26/00	B-122.5B-S4AAA 4/26/00	B-122.5B-S4BBB 4/26/00	B-122.5B-W6A 4/26/00	B-122.5B-W6B 4/26/00
Aroclor-1016	<26.0	<5.3	<32.0	<11.0	<31.0	<60.0	<32.0	<69.0	<6.5	<14.0
Aroclor-1221	<26.0	<5.3	<32.0	<11.0	<31.0	<60.0	<32.0	<69.0	<6.5	<14.0
Aroclor-1232	<26.0	<5.3	<32.0	<11.0	<31.0	<60.0	<32.0	<69.0	<6.5	<14.0
Aroclor-1242	<26.0	<5.3	<32.0	<11.0	<31.0	<60.0	<32.0	<69.0	<6.5	<14.0
Aroclor-1248	150	19*	120*	88*	190*	340*	180*	*500	59*	120*
Aroclor-1254	<26.0	<5.3	<32.0	<11.0	<31.0	<60.0	<32.0	<69.0	<6.5	<14.0
Aroclor-1260	<26.0	<5.3	<32.0	<11.0	<31.0	<60.0	<32.0	<69.0	<6.5	<14.0

Notes:
* Altered Aroclor
Concentrations in mg/kg
For detections ≥50 mg/kg, excavations continued in accordance with the Remedial Design.

Sample location Date collected	B-122.5B-W-TP 4/26/00	B-122.5B-F11 5/3/00	B-122.5B-S-6A 5/3/00	B-122.5B-S-6B 5/3/00	B-122.5B-S-6A 5/3/00	B-122.5B-S-6B 5/3/00	B-122.5B-F12 5/3/00	B-122.5B-S-7A 5/3/00	B-122.5B-S-7B 5/3/00	B-122.5B-S-8A 5/3/00
Aroclor-1016	<8.1	<0.53	<0.54	<0.56	<0.53	<0.55	<0.53	<0.56	<0.66	<0.52
Aroclor-1221	<8.1	<0.53	<0.54	<0.56	<0.53	<0.55	<0.53	<0.56	<0.66	<0.52
Aroclor-1232	<8.1	<0.53	<0.54	<0.56	<0.53	<0.55	<0.53	<0.56	<0.66	<0.52
Aroclor-1242	<8.1	<0.53	<0.54	<0.56	<0.53	<0.55	<0.53	<0.56	<0.66	<0.52
Aroclor-1248	41*	<0.53	2.2	4.3	<0.53	0.98	0.8	1.3	0.79	<0.52
Aroclor-1254	<8.1	<0.53	<0.54	<0.56	<0.53	<0.55	<0.53	<0.56	<0.66	<0.52
Aroclor-1260	<8.1	<0.53	<0.54	<0.56	<0.53	<0.55	<0.53	<0.56	<0.66	<0.52

Notes:
* Altered Aroclor
Concentrations in mg/kg
For detections ≥50 mg/kg, excavations continued in accordance with the Remedial Design.

Table 2-3 *Verification sample data summary.*

Sample location Date collected	B-122.5B-S-8B 5/3/00	B-122.5B-S-9A 5/3/00	B-122.5B-S-9B 5/3/00	B-122.5B-S-10A 5/3/00	B-122.5B-S-10B 5/3/00	B-122.5B-F13 5/3/00	B-122.5B-F14 5/3/00	A-6 5/3/00	B-122.5B-N-5 5/5-5/11/00	B-122.5B-S-11B 5/11/00
Aroclor-1016	<0.62	<0.54	<0.62	<0.54	<0.67	<0.60	<0.53	<0.58	<13.	<0.58
Aroclor-1221	<0.62	<0.54	<0.62	<0.54	<0.67	<0.60	<0.53	<0.58	<13.	<0.58
Aroclor-1232	<0.62	<0.54	<0.62	<0.54	<0.67	<0.60	<0.53	<0.58	<13.	<0.58
Aroclor-1242	<0.62	<0.54	<0.62	<0.54	<0.67	<0.60	<0.53	<0.58	<13.	<0.58
Aroclor-1248	1.2	0.77	1.3	3.1	4.3	<0.60	<0.53	<0.58	100 *	<0.58
Aroclor-1254	<0.62	<0.54	<0.62	<0.54	<0.67	<0.60	<0.53	<0.58	<13.	<0.58
Aroclor-1260	<0.62	<0.54	<0.62	<0.54	<0.67	<0.60	<0.53	<0.58	<13.	<0.58

Notes:
* Altered Aroclor
A-6 is overburden soil pile sample
Concentrations in mg/kg
For detections ≥50 mg/kg, excavations continued in accordance with the Remedial Design.

Sample location Date collected	B-122.5B-E-4 5/11/00	B-122.5B-S11A 5/11/00	B-122.5B-S-12 5/11/00	B-122.5B-S-13 5/11/00	B-122.5B-F-15 5/11/00	B-122.5B-F-16 5/11/00	B-122.5B-W-7 5/11/00	B-122.5B-W-8 5/11/00	B-122.5B-N-6 5/15/00	B-122.5B-N-7A 5/15/00
Aroclor-1016	<0.59	<0.6	<0.62	<0.53	<0.6	<0.62	<0.61	<0.58	<0.6	<0.72
Aroclor-1221	<0.59	<0.6	<0.62	<0.53	<0.6	<0.62	<0.61	<0.58	<0.6	<0.72
Aroclor-1232	<0.59	<0.6	<0.62	<0.53	<0.6	<0.62	<0.61	<0.58	<0.6	<0.72
Aroclor-1242	<0.59	<0.6	<0.62	<0.53	<0.6	<0.62	<0.61	<0.58	<0.6	<0.72
Aroclor-1248	<0.59	<0.6	3	<0.53	<0.6	5.6 *	1.3 *	<0.58	<0.6	<0.72
Aroclor-1254	<0.59	<0.6	<0.62	<0.53	<0.6	<0.62	<0.61	<0.58	<0.6	<0.72
Aroclor-1260	<0.59	<0.6	<0.62	<0.53	<0.6	<0.62	<0.61	<0.58	<0.6	<0.72

Notes:
* Altered Aroclor
Concentrations in mg/kg
For detections ≥50 mg/kg, excavations continued in accordance with the Remedial Design.

Sample location Date collected	B-122.5B-N-7B 5/15/00	B-122.5B-N-8A 5/15/00	B-122.5B-N-8B 5/15/00	B-122.5B-F-17 5/15/00	B-122.5B-F-18 5/15/00	B-127A-W-1A 5/16/00	B-127A-E-1A 5/16/00	B-127A-F2 5/15/00	A-7 5/24/00	B-122.5B-N-9 5/24/00
Aroclor-1016	<0.61	<0.6	<0.69	<0.58	<0.62	<0.61	<0.61	<0.62	<0.52	<0.58
Aroclor-1221	<0.61	<0.6	<0.69	<0.58	<0.62	<0.61	<0.61	<0.62	<0.52	<0.58
Aroclor-1232	<0.61	<0.6	<0.69	<0.58	<0.62	<0.61	<0.61	<0.62	<0.52	<0.58
Aroclor-1242	<0.61	<0.6	<0.69	<0.58	<0.62	<0.61	<0.61	<0.62	<0.52	<0.58
Aroclor-1248	<0.61	<0.6	<0.69	<0.58	<0.62	<0.61	<0.61	<0.62	1.9 *	<0.58
Aroclor-1254	<0.61	<0.6	<0.69	<0.58	<0.62	<0.61	<0.61	<0.62	<0.52	<0.58
Aroclor-1260	<0.61	<0.6	<0.69	<0.58	<0.62	<0.61	<0.61	<0.62	<0.52	<0.58

Notes:
* Altered Aroclor
A-7 is overburden soil pile sample
Concentrations in mg/kg
For detections ≥50 mg/kg, excavations continued in accordance with the Remedial Design.

Table 2-3 *Verification sample data summary.*

Sample location/ Date collected	B-122.5B-N-10 5/24/00	B-122.5B-N-11 5/24/00	B-122.5B-N-12 5/24/00	B-122.5B-N-13 5/24/00	B-122.5B-F-19 5/24/00	B-122.5B-F-20 5/24/00	B-122.5B-F-21 5/24/00	B-122.5B-N-14 5/24/00	B-122.5B-F-22 5/25/00	B-122.5B-F-23 5/25/00
Aroclor-1016	<0.53	<1.2	<0.55	<0.55	<0.53	<0.54	<0.52	<0.52	<0.56	<0.60
Aroclor-1221	<0.53	<1.2	<0.55	<0.55	<0.53	<0.54	<0.52	<0.52	<0.56	<0.60
Aroclor-1232	<0.53	<1.2	<0.55	<0.55	<0.53	<0.54	<0.52	<0.52	<0.56	<0.60
Aroclor-1242	<0.53	<1.2	<0.55	<0.55	<0.53	<0.54	<0.52	<0.52	<0.56	<0.60
Aroclor-1248	<0.53	7.9 *	<0.55	<0.55	<0.53	<0.54	1.8 *	2.1 *	<0.56	<0.60
Aroclor-1254	<0.53	<1.2	<0.55	<0.55	<0.53	<0.54	<0.52	<0.52	<0.56	<0.60
Aroclor-1260	<0.53	<1.2	<0.55	<0.55	<0.53	<0.54	<0.52	<0.52	<0.56	<0.60

Notes:
* Altered Aroclor
Concentrations in mg/kg
For detections ≥50 mg/kg, excavations continued in accordance with the Remedial Design.


Sample location/ Date collected	B-122.5B-F-5 5/25/00	B-122.5B-F-6 5/25/00	B-122.5B-F-7 5/25/00	B-122.5B-S-14 5/25/00	LC-1 5/18/00
Aroclor-1016	<0.58	<0.58	<0.59	<0.56	<3.4
Aroclor-1221	<0.58	<0.58	<0.59	<0.56	<3.4
Aroclor-1232	<0.58	<0.58	<0.59	<0.56	<3.4
Aroclor-1242	<0.58	<0.58	<0.59	<0.56	<3.4
Aroclor-1248	<0.58	<0.58	<0.59	<0.56	6.2
Aroclor-1254	<0.58	<0.58	<0.59	<0.56	<3.4
Aroclor-1260	<0.58	<0.58	<0.59	<0.56	<3.4

Notes:
* Altered Aroclor
LC-1 is stained soil sample collected during material consolidation activities.
Concentrations in mg/kg
For detections ≥50 mg/kg, excavations continued in accordance with the Remedial Design.

Table 2-4. *DUSR data summary.*

Date Collected	Field Sample Identification	Laboratory Identification
1/7/00	OBG-5-F	N7771
	OBG-7B-N	N7780
1/10/00	B-118B-N	N7854
	OBG-4-E	N7859
	OBG-6-W	N7863
1/11/00	B-118A-W	N8111
	B-122.5A-F	N8123
3/6/00	B-122.5B-S-3B	Q0328
	B-122.5B-F-2	Q0331
3/15/00	B-122.5B-F-5	Q0715
4/25/00	B-122.5B-F6	Q3569
	B-122.5B-W-5A	Q3572
5/3/00	B-122.5B-S-5A	Q4097
	B-122.5B-F12	Q4101
	B-122.5B-S-9A	Q4106
	B-122.5B-F14	Q4111
5/11/01	B-122.5B-E-4	Q4513
	B-122.5B-W-8	Q4520
5/15/00	B-122.5B-N-8A	Q4674
5/24/00	B-122.5B-N-11	Q5226
	B-122.5B-F20	Q5230
5/25/00	B-122.5B-S-14	Q5364

FIGURE 1-1

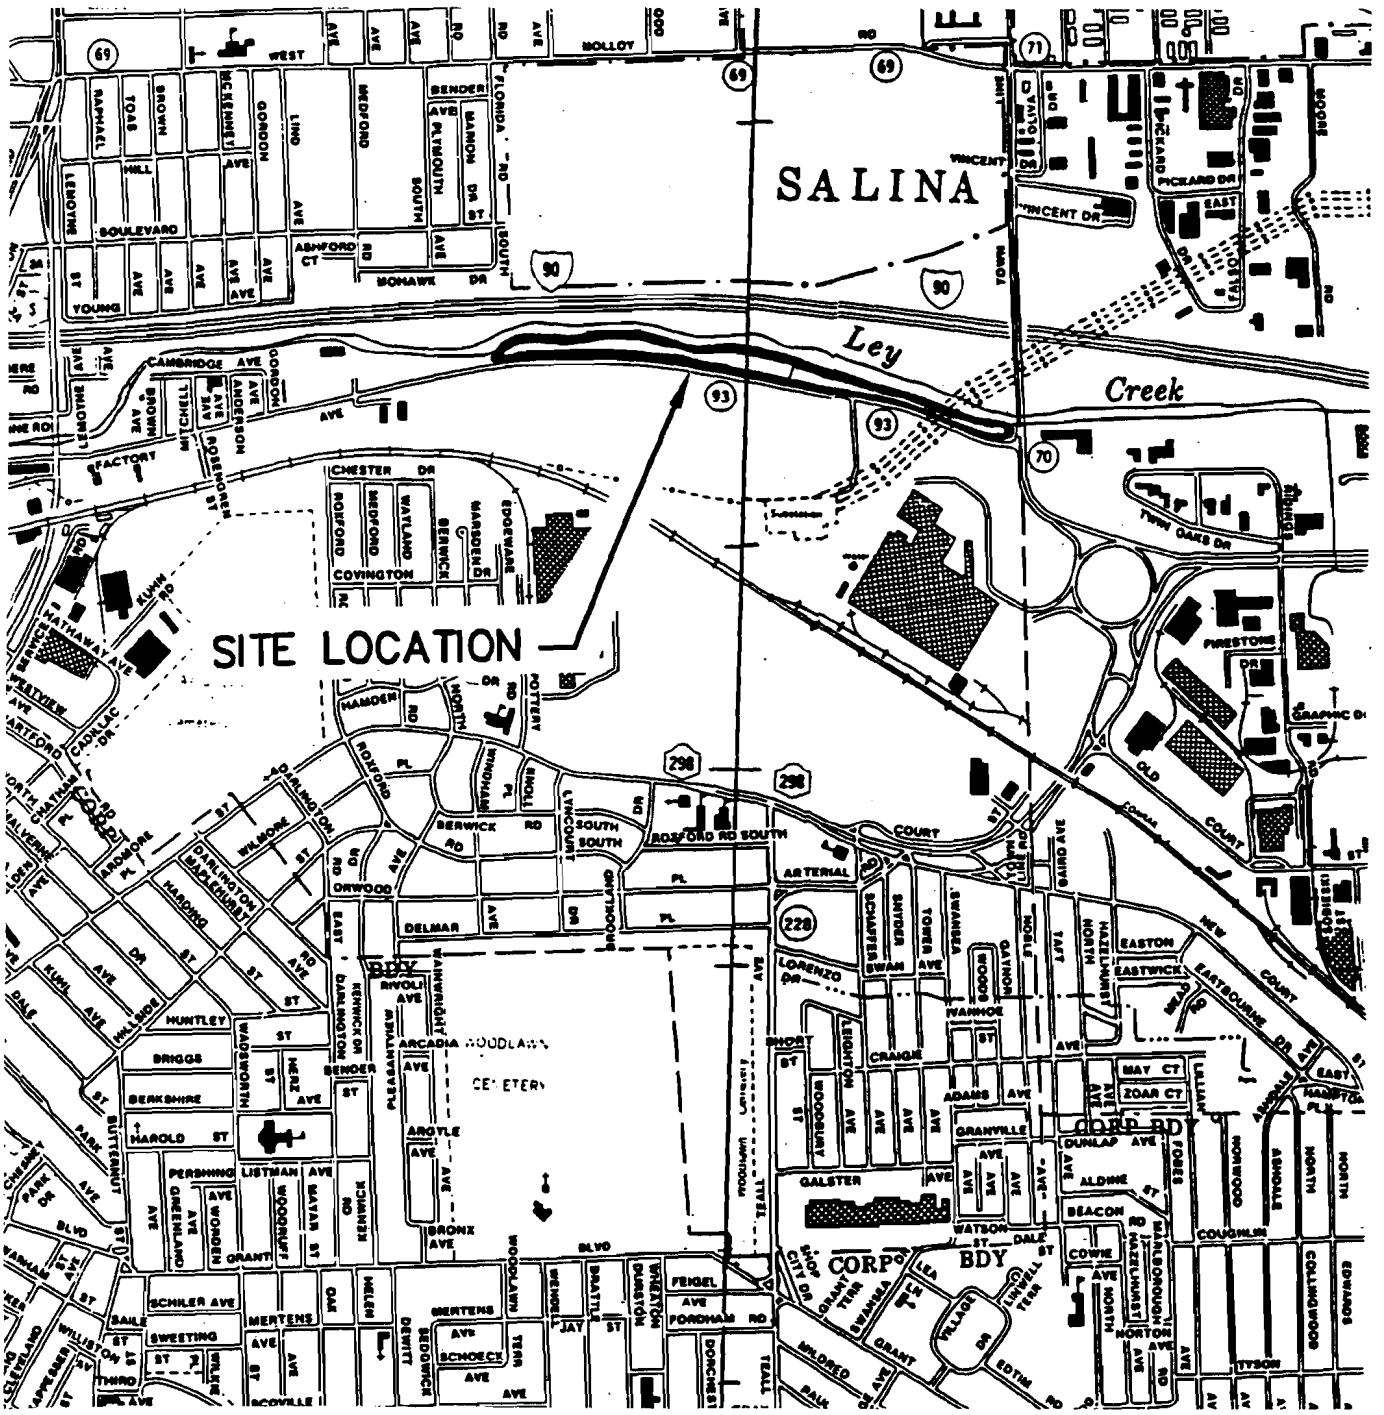



STATE LOCATION MAP

LEY CREEK PCB DREDGINGS SITE
SYRACUSE, NEW YORK
REMEDIATION AND LIABILITY
MANAGEMENT COMPANY, INC.

SITE LOCATION PLAN

NOT TO SCALE

FILE NO. 4966.24346.022
DATE: FEBRUARY 2001


O'BRIEN & GERE ENGINEERS INC.


I:\DIV71\PROJECTS\4966\24346\DWG\71\REPORT\022.DWG SF:1

PLOT DATE: 02/ , MTW

MWH I:\DV71\PROJECTS\4966\24346\DWG\SURVEY\LEY.DWG SF:400

FIGURE 1–2

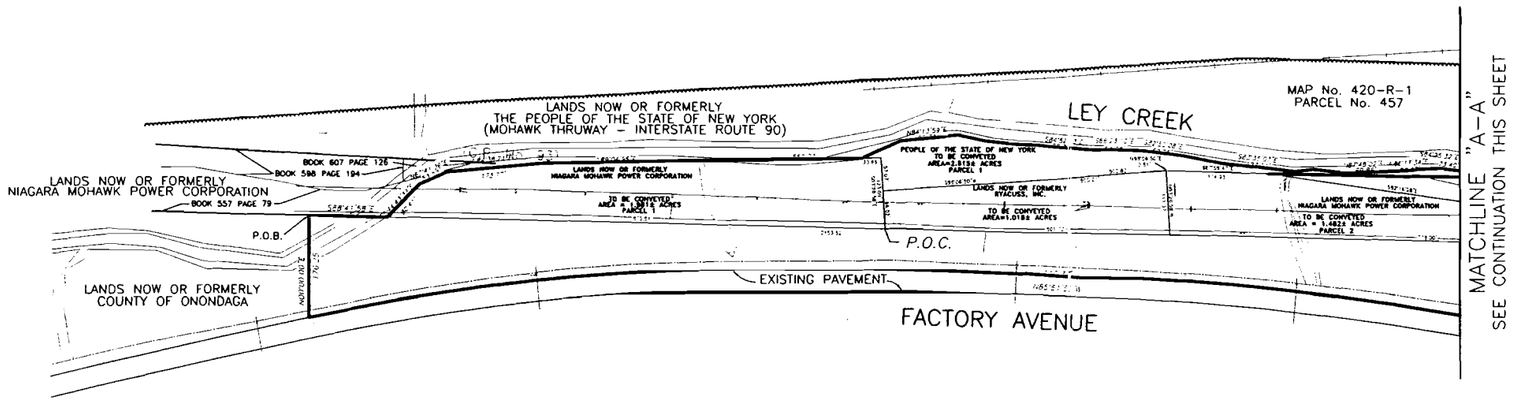

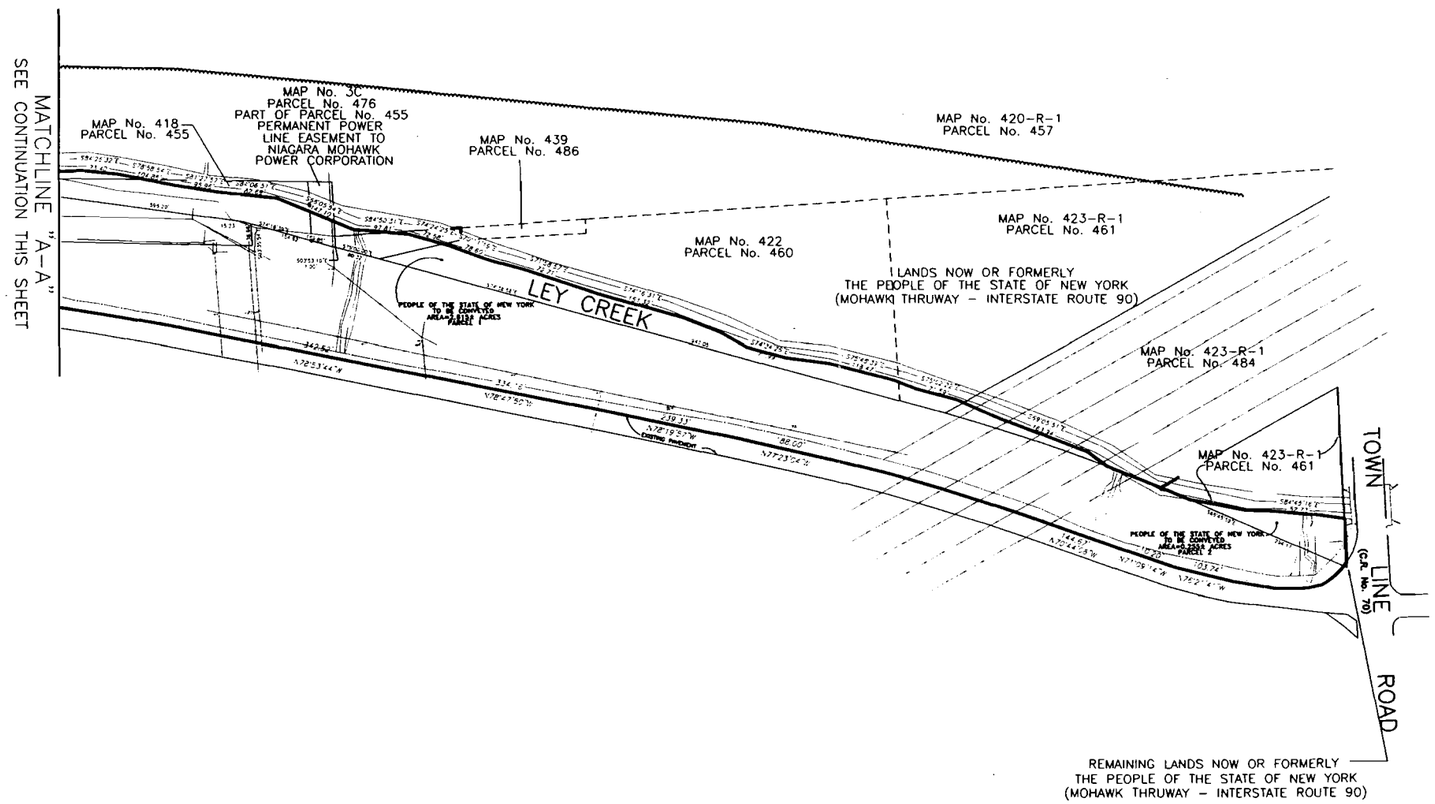

REV DATE: 9/26/01

LEGEND

–OH–	OVERHEAD WIRES
– ? –	CHAINLINK FENCE
———	PROPERTY LINE
	EDGE OF WOODS
	TOP OF BANK
	UTILITY POLE
	GUY WIRE
SMH	SANITARY MANHOLE
–o–o–	GATE IN FENCE
P.O.B.	POINT OF BEGINNING
– – – –	LINE EASEMENT

LEY CREEK PCB DREDGINGS SITE
TOWN OF SALINA, NEW YORK

SITE PLAN

1"=400' 400 0 400

DATE: SEPTEMBER 2001

FILE NO. 4966.24346.014

O'BRIEN & GERE ENGINEERS, INC.


PLOT DATE: 9/26/01 NMJ

DWG PATH: I:\DIV71\PROJECTS\4966\24346\DWG\71\PROFILES\010.F2-2.DWG SF:1

FIGURE 2-1

LEGEND

1. REWORKED BROWN SILTS/MEDIUM TO FINE
2. BLACK SILTS/MEDIUM TO FINE WITH PETROLEUM ODOR
3. NATIVE BROWN SILTS/MEDIUM TO FINE WITH INTERMITTENT CLAY SEAMS

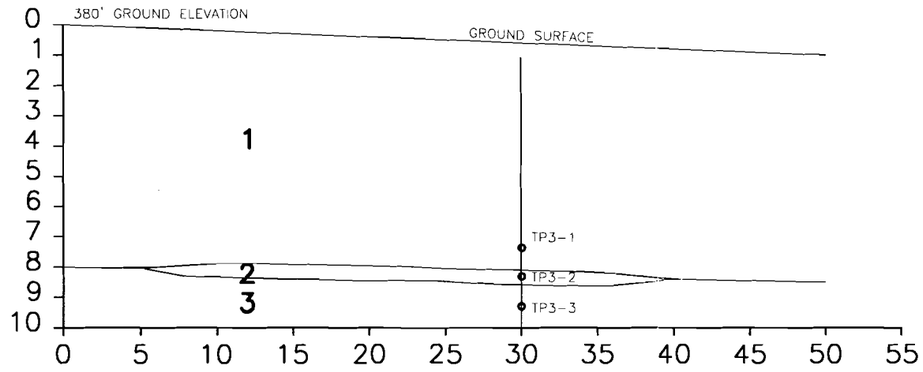

TEST PIT #3

HORIZ. SCALE: 1"=5'
VERTC. SCALE: 1"=2'

LEGEND

∘ – SAMPLE LOCATION

LEY CREEK
PCB DREDGINGS SITE
SYRACUSE, NEW YORK

TEST PIT #3
CROSS-SECTION

FILE NO. 4966.24346-010
FEBRUARY 2001


O'BRIEN & GERE
ENGINEERS INC.

PLOT DATE: 02/09/01 MTW

FIGURE 2-2

LEGEND

1. REWORKED BROWN SILTS/MEDIUM TO FINE
2. BLACK SILTS/MEDIUM TO FINE WITH PETROLEUM ODOR
3. NATIVE BROWN SILTS/MEDIUM TO FINE WITH INTERMITTENT CLAY SEAMS

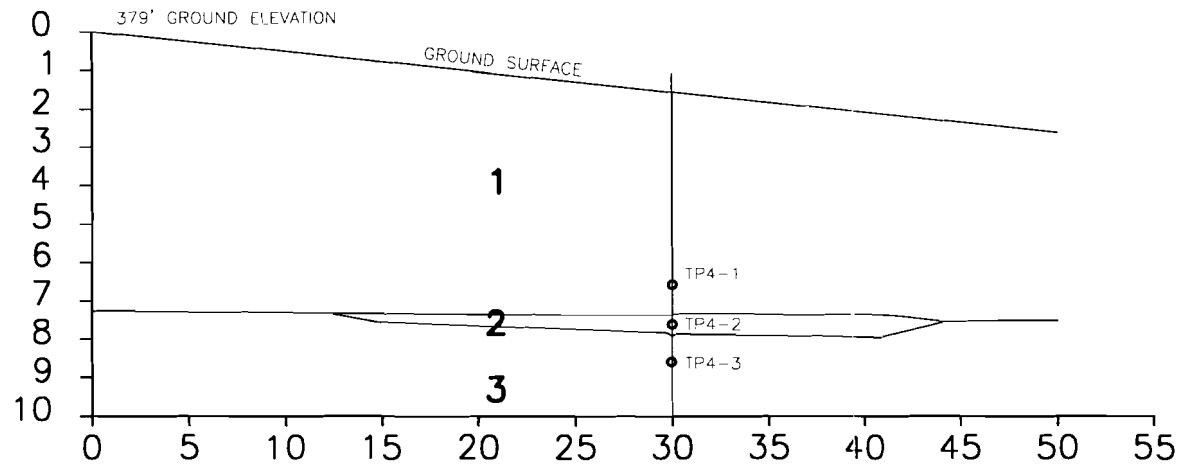

TEST PIT #4

HORIZ. SCALE: 1"=5'
VERTC. SCALE: 1"=2'

LEGEND

∘ – SAMPLE LOCATION

LEY CREEK
PCB DREDGINGS SITE
SYRACUSE, NEW YORK

TEST PIT #4
CROSS-SECTION

FILE NO. 4966.21535-011
FEBRUARY 2001

O'BRIEN & GERE
ENGINEERS INC.

DWG PATH: I:\DIV71\PROJECTS\4966\24346\DWG\PROFILES\010.F2-2.DWG SF:1


PLOT DATE: 02/09/01 MTW

DWG PATH: I:\DIV71\PROJECTS\4966\24346\DWG\PROFILES\010.F2-2.DWG SF:1

FIGURE 2-3

LEGEND

1. GOLDEN YELLOW SANDS FINE TO MEDIUM MIXED WITH BROWN SILTS/FINE TO MEDIUM
2. REWORKED BROWN SILTS/MEDIUM TO FINE
3. NATIVE BROWN SILTS/MEDIUM TO FINE WITH INTERMITTENT CLAY SEAMS (SATURATED)

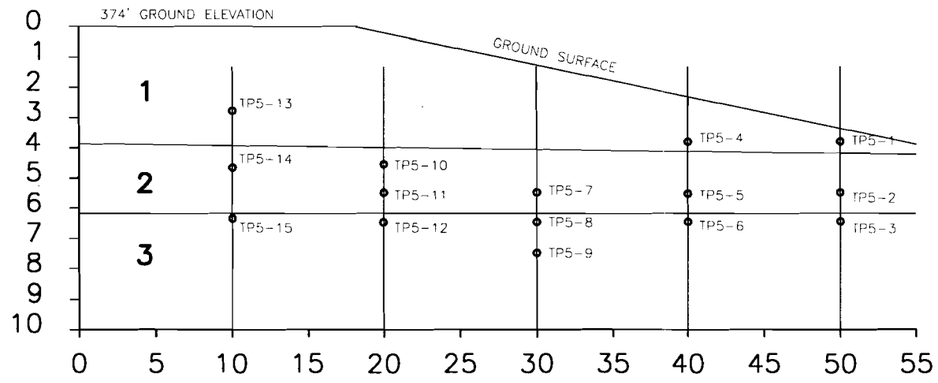

TEST PIT #5

HORIZ. SCALE: 1"=5'
VERTC. SCALE: 1"=2'

LEGEND

∘ – SAMPLE LOCATION

LEY CREEK
PCB DREDGINGS SITE
SYRACUSE, NEW YORK

TEST PIT #5
CROSS-SECTION

FILE NO. 4966.24346-012
FEBRUARY 2001


O'BRIEN & GERE
ENGINEERS INC.

PLOT DATE: 02/09/01 MTW

FIGURE 2–4

LEGEND

1. BROWN SILTS/TOPSOIL FINE TO MEDIUM (SATURATED)
2. BLACK SILTS FINE TO MEDIUM WITH PETROLEUM ODOR (SATURATED)
3. NATIVE BROWN SILTS FINE TO MEDIUM WITH INTERMITTED CLAY SEAMS (SATURATED)

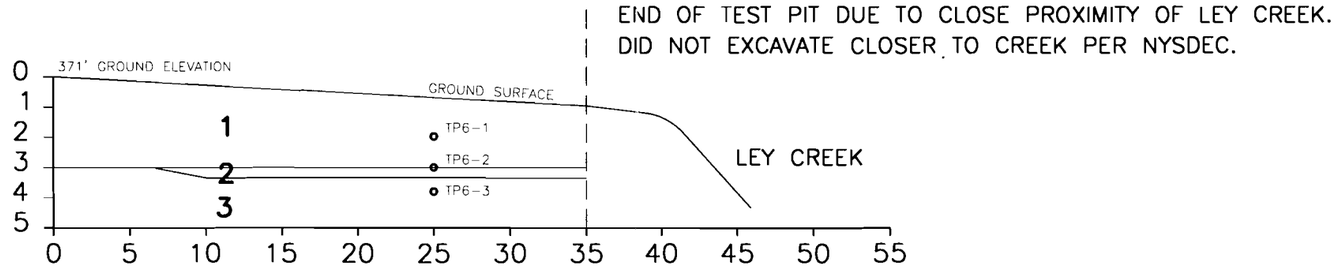

TEST PIT #6

HORIZ. SCALE: 1"=5'
VERTC. SCALE: 1"=2'

LEGEND

∘ – SAMPLE LOCATION

LEY CREEK
PCB DREDGINGS SITE
SYRACUSE, NEW YORK


TEST PIT #6
CROSS–SECTION

FILE NO. 4966.24346–013
FEBRUARY 2001

O'BRIEN & GERE
ENGINEERS INC.

DWG PATH: I:\DIV71\PROJECTS\4966\24346\DWG\PROFILES\010.F2–2.DWG SF:1
PLOT DATE: 02/09/01 MTW

DWG PATH: I:\DIV7\PROJECTS\4966\24346\RECORD\115.DWG 9/1

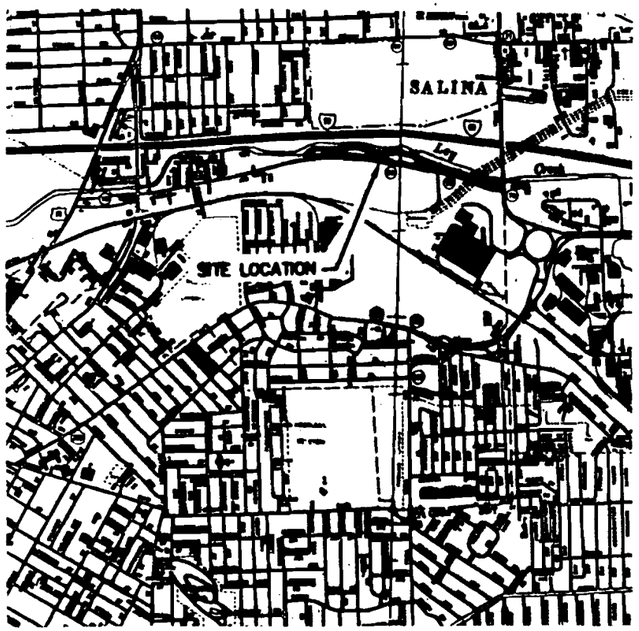

LOCATION PLAN
NOT TO SCALE

RECORD DRAWINGS

LEY CREEK PCB DREDGINGS SITE SYRACUSE, NEW YORK

SITE REMEDIATION PROJECT

REMEDIATION AND LIABILITY MANAGEMENT COMPANY, INC.
FEBRUARY 2001

O'BRIEN & GERE
ENGINEERS INC.

STATE OF NEW YORK
JAMES M. HEGGARTY
59659
LICENSED PROFESSIONAL ENGINEER

IT IS A VIOLATION OF LAW FOR ANY PERSON UNLESS ACTING UNDER THE DIRECTION OF A LICENSED PROFESSIONAL ENGINEER TO ALTER THIS DOCUMENT.


INDEX TO DRAWINGS

TITLE SHEET

G-1	EXISTING SITE PLAN / INDEX TO PARTIAL GRADING PLANS
G-2	PARTIAL GRADING PLAN
G-3	PARTIAL GRADING PLAN
G-4	PARTIAL GRADING PLAN
G-5	PARTIAL GRADING PLAN
G-6	PARTIAL GRADING PLAN
G-7	MISCELLANEOUS DETAILS
G-8	MISCELLANEOUS DETAILS


4966.24346.015

PLOT DATE: 02/12/01 MTW

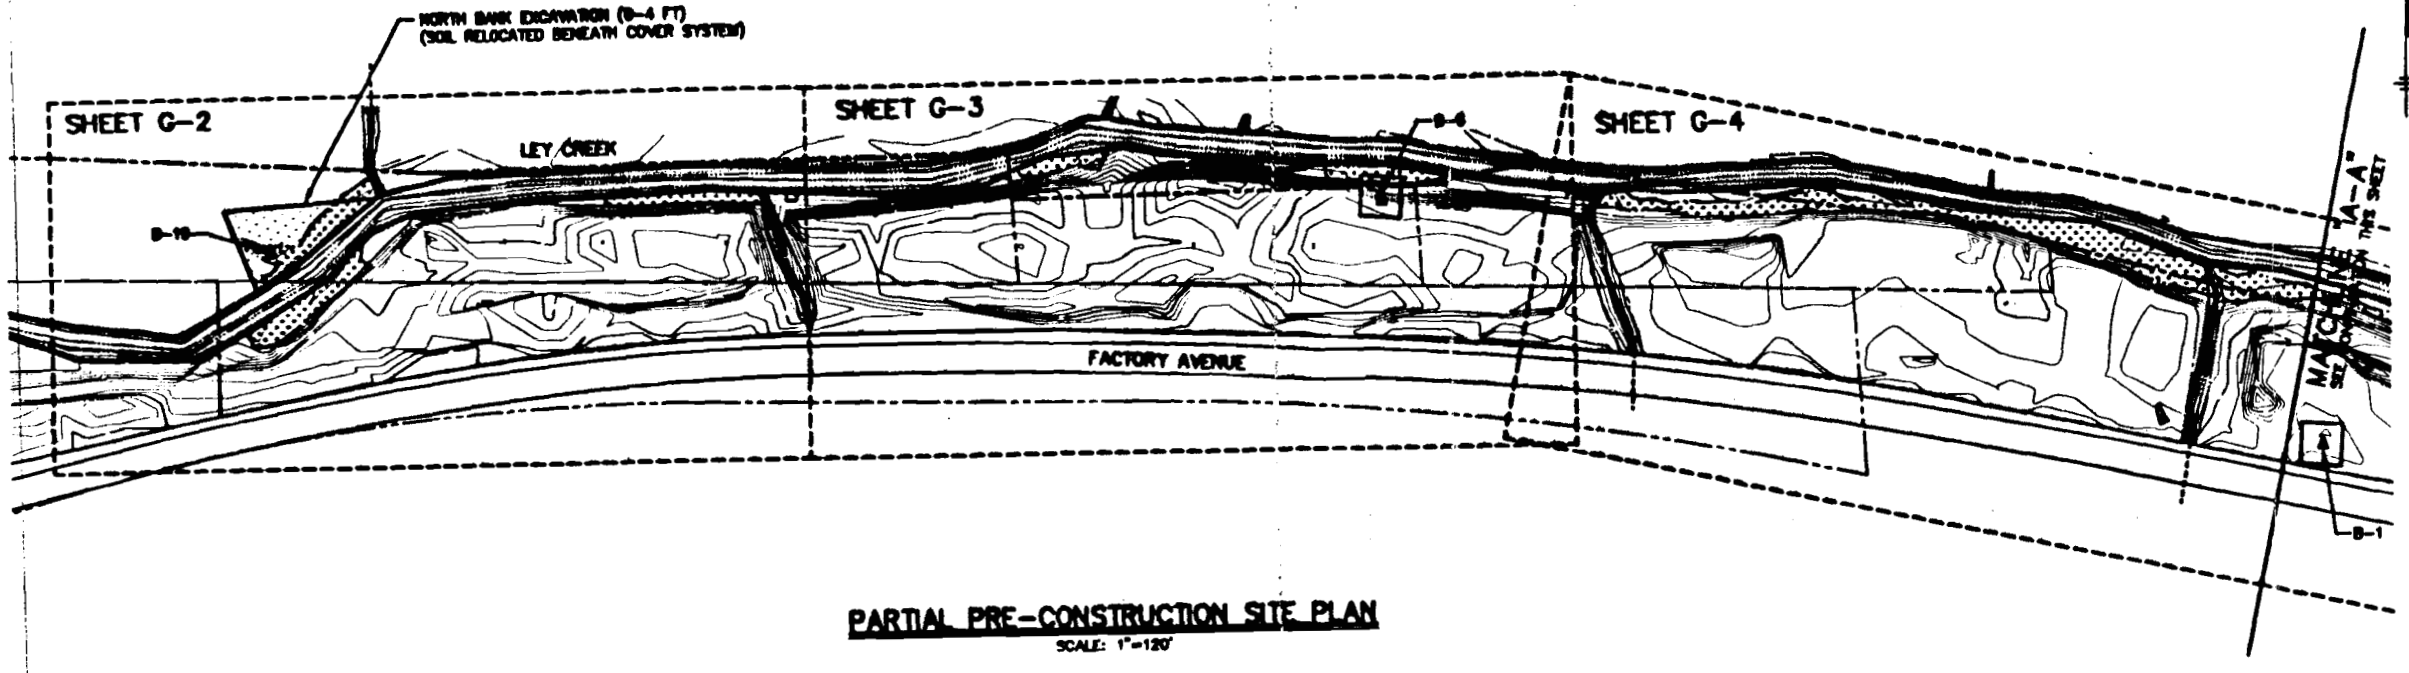

PARTIAL PRE-CONSTRUCTION SITE PLAN

SCALE: 1"=120'

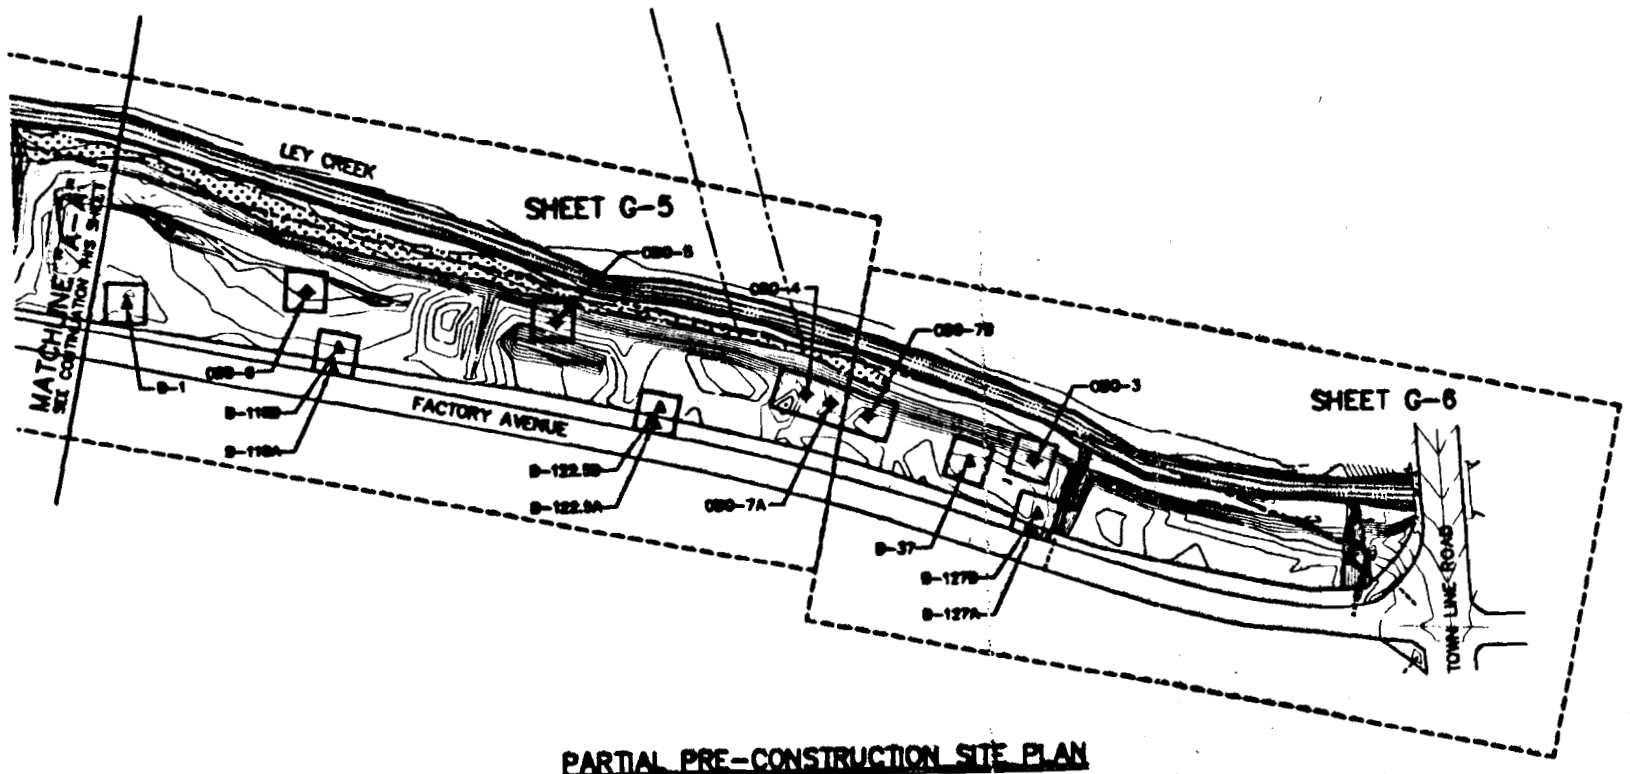

PARTIAL PRE-CONSTRUCTION SITE PLAN

SCALE: 1"=120'

SURVEY NOTES:

1. SURVEY MAPPING ADOPTED FROM TOPOGRAPHIC SURVEY MAP PREPARED BY C.T. MALE ASSOCIATES, P.C., 300 GATEWAY PARK DRIVE, P.O. BOX 3246, SYRACUSE, NY 13220.
2. NORTH ORIENTATION AND COORDINATE DATUM ARE BASED ON THE CENTRAL ZONE OF NEW YORK STATE PLANE COORDINATE SYSTEM AS ESTABLISHED BY DIFFERENTIAL G.P.S. METHODS.
3. VERTICAL DATUM IS BASED ON N.G.V.D. 1929.

DRAWING NOTES:

1. THE LIMITS OF SOIL EXCAVATION FOR OFF-SITE DISPOSAL SHOWN HERE ARE NOT NECESSARILY REPRESENTATIVE OF THE ACTUAL AREA OF EXCAVATION. THE ACTUAL LIMITS WERE DETERMINED DURING CONSTRUCTION BASED ON THE TECHNICAL SPECIFICATIONS AND ARE SHOWN IN THE FOLLOWING SHEETS.
2. OFF-SITE DISPOSAL ZONE DEPTHS ALL LISTED BELOW OR DEPICTED ON THE FOLLOWING SHEETS.

SOIL EXCAVATION & OFF-SITE DISPOSAL TABLE

LOCATION	NORTHING	EASTING	APPROX. REMOVAL/OFF-SITE DISPOSAL ZONE DEPTH
B-6	1126734.72	943075.84	0-8 FT
B-1	1126817.46	943233.53	4-8 FT
OBG-8	1126828.15	943464.29	2-10 FT
OBG-5	1126782.19	943773.62	0-2 FT
OBG-4	1126885.25	944081.91	4-8 FT
OBG-7A	1126873.38	944113.14	2-4 FT
OBG-7B	1126858.77	944156.07	6-8 FT
B-37	1126564.82	944263.37	4-8 FT
OBG-3	1126585.07	944365.99	0-4 FT
B-127A	1126516.03	944358.46	DRAWING NOTE 2
B-127B	1126529.74	944373.53	DRAWING NOTE 2
B-122.5A	1126638.73	943972.76	DRAWING NOTE 2
B-122.5B	1126655.46	943978.86	DRAWING NOTE 2
B-118A	1126736.57	943486.80	0-1 FT
B-118B	1126774.27	943492.60	0-5 FT

LEGEND

- PROPERTY BOUNDARY
- LANDS NOW OR FORMERLY THE PEOPLE OF THE STATE OF NEW YORK
- TOP OF BANK, BOTTOM OF BANK, FLOW LINE
- WETLANDS EXISTING PRIOR TO CONSTRUCTION
- PRE-CONSTRUCTION ELEVATION CONTOUR
- MONITORING WELL
- SOIL BORING
- AREAS OF SOIL DISPOSED OF OFF-SITE (SEE DRAWING NOTE 1)

RECORD DRAWINGS

TO THE BEST OF OUR KNOWLEDGE, INFORMATION AND BELIEF, THESE RECORD DRAWINGS SUBSTANTIALLY REPRESENT THE PROJECT AS CONSTRUCTED.

O'BRIEN & GERE ENGINEERS, INC.
By:

THIS DRAWING WAS PREPARED AT THE SCALE INDICATED IN THE TITLE BLOCK. DIMENSIONS IN THE STATED SCALE MAY BE INTRODUCED WHEN DRAWINGS ARE REPRODUCED BY ANY MEANS. USE THE GRAPHIC SCALE BAR IN THE TITLE BLOCK TO DETERMINE THE ACTUAL SCALE OF THIS DRAWING.

IT IS A VIOLATION OF LAW FOR ANY PERSON, UNLESS ACTING UNDER THE DIRECTION OF A LICENSED ENGINEER, TO ALTER THIS DOCUMENT.

NO.	DATE	REVISION	INT.
4	02/12/01	RECORD DRAWINGS	
3	3/28/99	NYSDEC COMMENTS INCORPORATED	
2	2/19/99	NYSDEC COMMENTS INCORPORATED	
1	7/17/98	AS-BID	
0	6/19/98	ISSUED FOR NYSDEC REVIEW	

1"=120' 120 0 120 240

O'BRIEN & GERE ENGINEERS INC.

LEY CREEK PCB DREDGINGS SITE
SYRACUSE, NEW YORK
SITE REMEDIATION PROJECT

GENERAL


EXISTING SITE PLAN / INDEX TO PARTIAL GRADING PLANS

IN CHARGE OF
DESIGNED BY DTF CHECKED BY
DRAWN BY

FILE NO. 4966.24348.014
DATE FEBRUARY 2001

G-1

M:\GN71\PROJECTS\4966\24348\DWG\RECORD\014.DWG 3F:1 2/19/99
PLOT DATE: 02/12/01 MTW

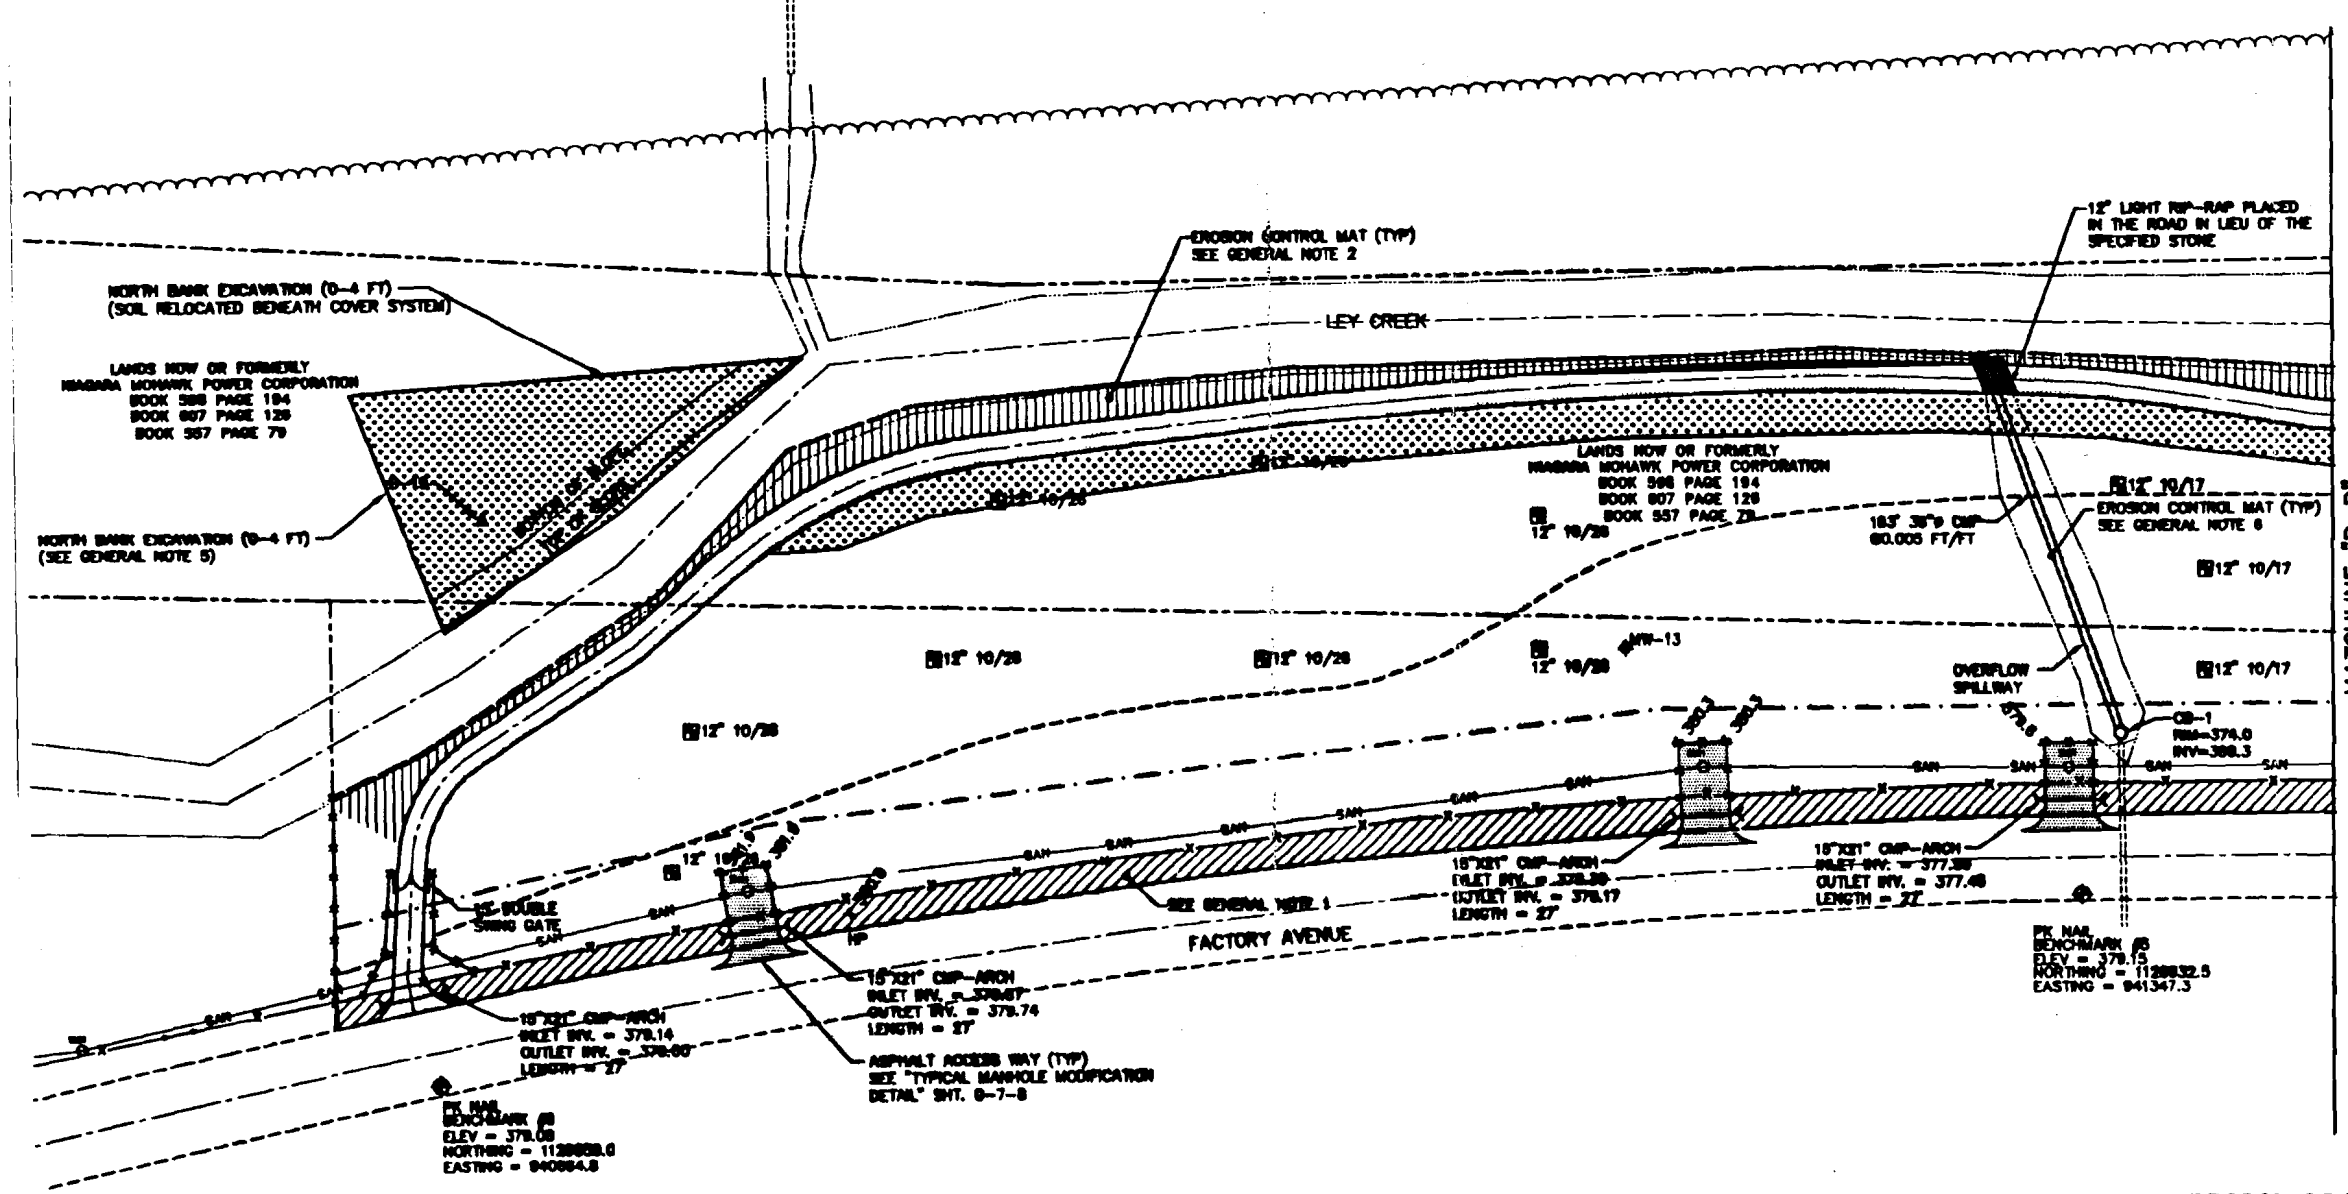

LEGEND

- SEEDED WITH CANARY GRASS
- OVERHEAD WIRES
- PROPERTY BOUNDARY
- EDGE OF WOODS
- TOP OF BANK
- UTILITY POLE
- GUY WIRE
- SANITARY SEWER
- SANITARY MANHOLE
- CATCH BASIN
- EXISTING ELEVATION CONTOUR
- ELEVATION CONTOUR
- SPOT ELEVATION
- HIGH POINT
- SECURITY FENCE (SEE GENERAL NOTE 4)
- PAVEMENT
- GRAVEL ACCESS ROAD
- LIMITS OF SOIL LOCATED ALONG FACTORY AVENUE RELOCATED BENEATH COVER SYSTEM
- CATCH BASIN
- MW-08K17C — MODIFIED MONITORING WELL
- MONITORING WELL PRESUMED DESTROYED
- ABANDONED MONITORING WELL
- NEW MONITORING WELL
- LIMITS OF EROSION CONTROL MAT
- LIMITS OF COVER SYSTEM
- 25 FT. SANITARY OFFSET
- LIMITS OF NON-WOVEN GEOTEXTILE (SEE "STONE ACCESS ROAD/ VEGETATIVE SOIL COVER SYSTEM DETAIL" SHT. G-7
- 12" 10/17 — VEGETATIVE COVER THICKNESS TEST PIT

-PLAN HERE SUPERSEDED
-REFER TO ROYAL ENVIRONMENTAL, INC.
"AS-BUILT TOPOGRAPHICAL SURVEY"
PREPARED BY CT MALE ASSOCIATES, P.C.,
SHEETS 1 OF 3, 2 OF 3, AND 3 OF 3.
DATED: 12/22/00
REVISED: 12/29/00 REV. 1
02/07/01 REV. 2
08/06/01 REV. 3

RECORD DRAWINGS

TO THE BEST OF OUR KNOWLEDGE, INFORMATION AND BELIEF, THESE RECORD DRAWINGS SUBSTANTIALLY REPRESENT THE PROJECT AS CONSTRUCTED.

O'BRIEN & GERE ENGINEERS, INC.
By: Bradley W. Kuhrt

GENERAL NOTES - ALL DRAWINGS

1. THE CONTRACTOR REMOVED (1) FOOT OF SOIL LOCATED BETWEEN THE EXISTING FENCE AND FACTORY AVENUE AND RELOCATED IT TO WITHIN THE LIMITS OF COVER SYSTEM. SEE "DITCH RESTORATION DETAIL" SHT. G-7
2. EROSION CONTROL MAT WAS INSTALLED BETWEEN THE SOUTHERN LIMITS OF LEY CREEK AND THE NORTHERN LIMITS OF THE STONE ACCESS ROAD. SEE "STONE ACCESS ROAD / VEGETATIVE SOIL COVER SYSTEM DETAIL" SHT. G-7
3. RIP-RAP WAS PLACED AROUND ALL CATCH BASINS AND PIPE OUTLETS. RIP-RAP SIZE AND PLACEMENT WAS IN ACCORDANCE WITH THE SPECIFICATION.
4. ALL EXISTING FENCE WITHIN THE LIMITS OF THE COVER SYSTEM WAS REMOVED AND REPLACED WITH NEW FENCE IN ACCORDANCE WITH THE CONTRACT DOCUMENTS.
5. THE CONTRACTOR EXCAVATED FROM THE TOP OF BANK AT A (1) VERTICAL TO (3) HORIZONTAL SLOPE TO A DEPTH OF 4 FEET FROM THE BOTTOM OF THE SLOPE. THE CONTRACTOR EXCAVATED TO THE LIMITS SHOWN AT A DEPTH OF 4 FEET.
6. THE CONTRACTOR INSTALLED THE EROSION CONTROL MAT SPECIFIED IN THE CONTRACT DOCUMENTS ALONG THE BOTTOM AND AT LEAST 3 FEET UP THE SIDE SLOPE OF THE OVERFLOW SPILLWAYS. THE EROSION CONTROL MAT WAS INSTALLED IN ACCORDANCE WITH THE MANUFACTURER'S RECOMMENDATIONS.

THIS DRAWING WAS PREPARED AT THE SCALE INDICATED IN THE TITLE BLOCK. INACCURACIES IN THE STATED SCALE MAY BE INTRODUCED WHEN DRAWINGS ARE REPRODUCED BY ANY MEANS. USE THE GRAPHIC SCALE BAR IN THE TITLE BLOCK TO DETERMINE THE ACTUAL SCALE OF THIS DRAWING.

IT IS A VIOLATION OF LAW FOR ANY PERSON, UNLESS ACTING UNDER THE DIRECTION OF A LICENSED ENGINEER, TO ALTER THIS DOCUMENT.

STATE OF NEW YORK — LICENSED PROFESSIONAL ENGINEER

NO.	DATE	REVISION	INIT.
5	9/24/01	NYSDEC COMMENTS INCORPORATED	
4	02/12/01	RECORD DRAWINGS	
3	7/08/00	MODIFICATION #2	
2	2/18/99	NYSDEC COMMENTS INCORPORATED	
1	7/17/98	AS-BID	
0	6/15/98	ISSUED FOR NYSDEC REVIEW	

1"=40' 40 0 40 80

O'BRIEN & GERE ENGINEERS INC.

LEY CREEK PCB DREDGINGS SITE
SYRACUSE, NEW YORK
SITE REMEDIATION PROJECT


GENERAL

PARTIAL GRADING PLAN

IN CHARGE OF
DESIGNED BY BAK CHECKED BY DFF
DRAWN BY NMJ
FILE NO. 4966.24346.009
DATE FEBRUARY 2001

G-2

PLOT DATE: 9/24/01
MWH K:\DW71\PROJECTS\4966\24346\DWG\RECORD\G06.DWG SF:1

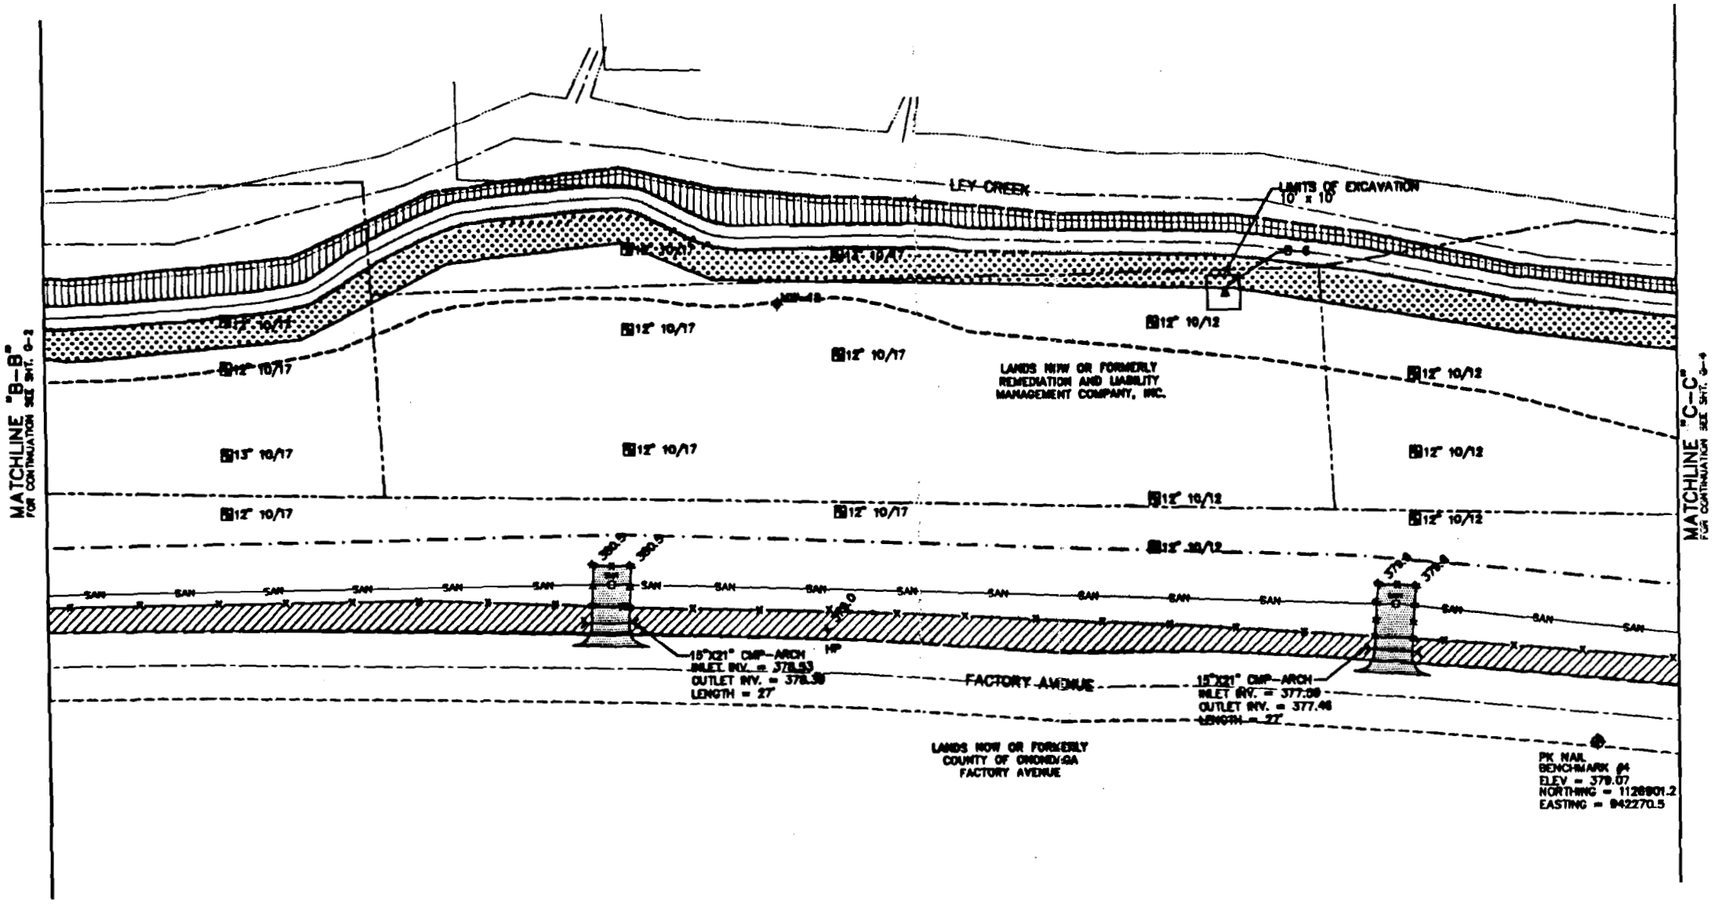

LEGEND

- SEEDED WITH CANARY GRASS
- OHW — OVERHEAD WIRES
- PROPERTY BOUNDARY
- EDGE OF WOODS
- TOP OF BANK
- UTILITY POLE
- GUY WIRE
- SAN — SANITARY SEWER
- SANITARY MANHOLE
- CATCH BASIN
- 380 EXISTING ELEVATION CONTOUR
- 385 ELEVATION CONTOUR
- X 379.0 SPOT ELEVATION
- HP HIGH POINT
- SECURITY FENCE (SEE GENERAL NOTE 4)
- PAVEMENT
- GRAVEL ACCESS ROAD
- LIMITS OF SOIL LOCATED ALONG FACTORY AVENUE RELOCATED BENEATH COVER SYSTEM
- CATCH BASIN
- MW-08G7C MODIFIED MONITORING WELL
- MONITORING WELL PRESUMED DESTROYED
- ABANDONED MONITORING WELL
- NEW MONITORING WELL
- LIMITS OF EROSION CONTROL MAT
- LIMITS OF COVER SYSTEM
- 25 FT. SANITARY OFFSET
- LIMITS OF NON-WOVEN GEOTEXTILE (SEE "STONE ACCESS ROAD / VEGETATIVE SOIL COVER SYSTEM DETAIL" SHT. G-7
- 12" 10/17 VEGETATIVE COVER THICKNESS TEST PIT

-PLAN HERE SUPERSEDED
-REFER TO ROYAL ENVIRONMENTAL, INC.
"AS-BUILT TOPOGRAPHICAL SURVEY"
PREPARED BY CT MALE ASSOCIATES, P.C.,
SHEETS 1 OF 3, 2 OF 3, AND 3 OF 3.
DATED: 12/22/00
REVISED: 12/29/00 REV. 1
02/07/01 REV. 2
08/08/01 REV. 3

RECORD DRAWINGS

TO THE BEST OF OUR KNOWLEDGE, INFORMATION AND BELIEF, THESE RECORD DRAWINGS SUBSTANTIALLY REPRESENT THE PROJECT AS CONSTRUCTED.

O'BRIEN & GERE ENGINEERS, INC.
By:

THIS DRAWING WAS PREPARED AT THE SCALE INDICATED IN THE TITLE BLOCK. DIMENSIONS IN THE STATED SCALE MAY BE INTRODUCED WHEN DRAWINGS ARE REPRODUCED BY ANY MEANS. USE THE GRAPHIC SCALE BAR IN THE TITLE BLOCK TO DETERMINE THE ACTUAL SCALE OF THIS DRAWING.

IT IS A VIOLATION OF LAW FOR ANY PERSON, UNLESS ACTING UNDER THE DIRECTION OF A LICENSED ENGINEER, TO ALTER THIS DOCUMENT.

NO.	DATE	REVISION	INIT.
4	9/24/01	NYSDEC COMMENTS INCORPORATED	
3	02/12/01	RECORD DRAWINGS	
2	2/19/99	NYSDEC COMMENTS INCORPORATED	
1	7/17/98	AS-BID	
0	6/19/98	ISSUED FOR NYSDEC REVIEW	

1"=40' 40 0 40 80

O'BRIEN & GERE ENGINEERS INC.

LEY CREEK PCB DREDGINGS SITE
SYRACUSE, NEW YORK
SITE REMEDIATION PROJECT

GENERAL


PARTIAL GRADING PLAN

IN CHARGE OF
DESIGNED BY CHECKED BY
DRAWN BY

FILE NO. 4933.24346.010
DATE FEBRUARY 2001

G-3

MMH L:\DWG\1\PROJECTS\4956\24346\DWG\RECORD\GDB.DWG SF:1
PLOT DATE:9/24/01 MMJ

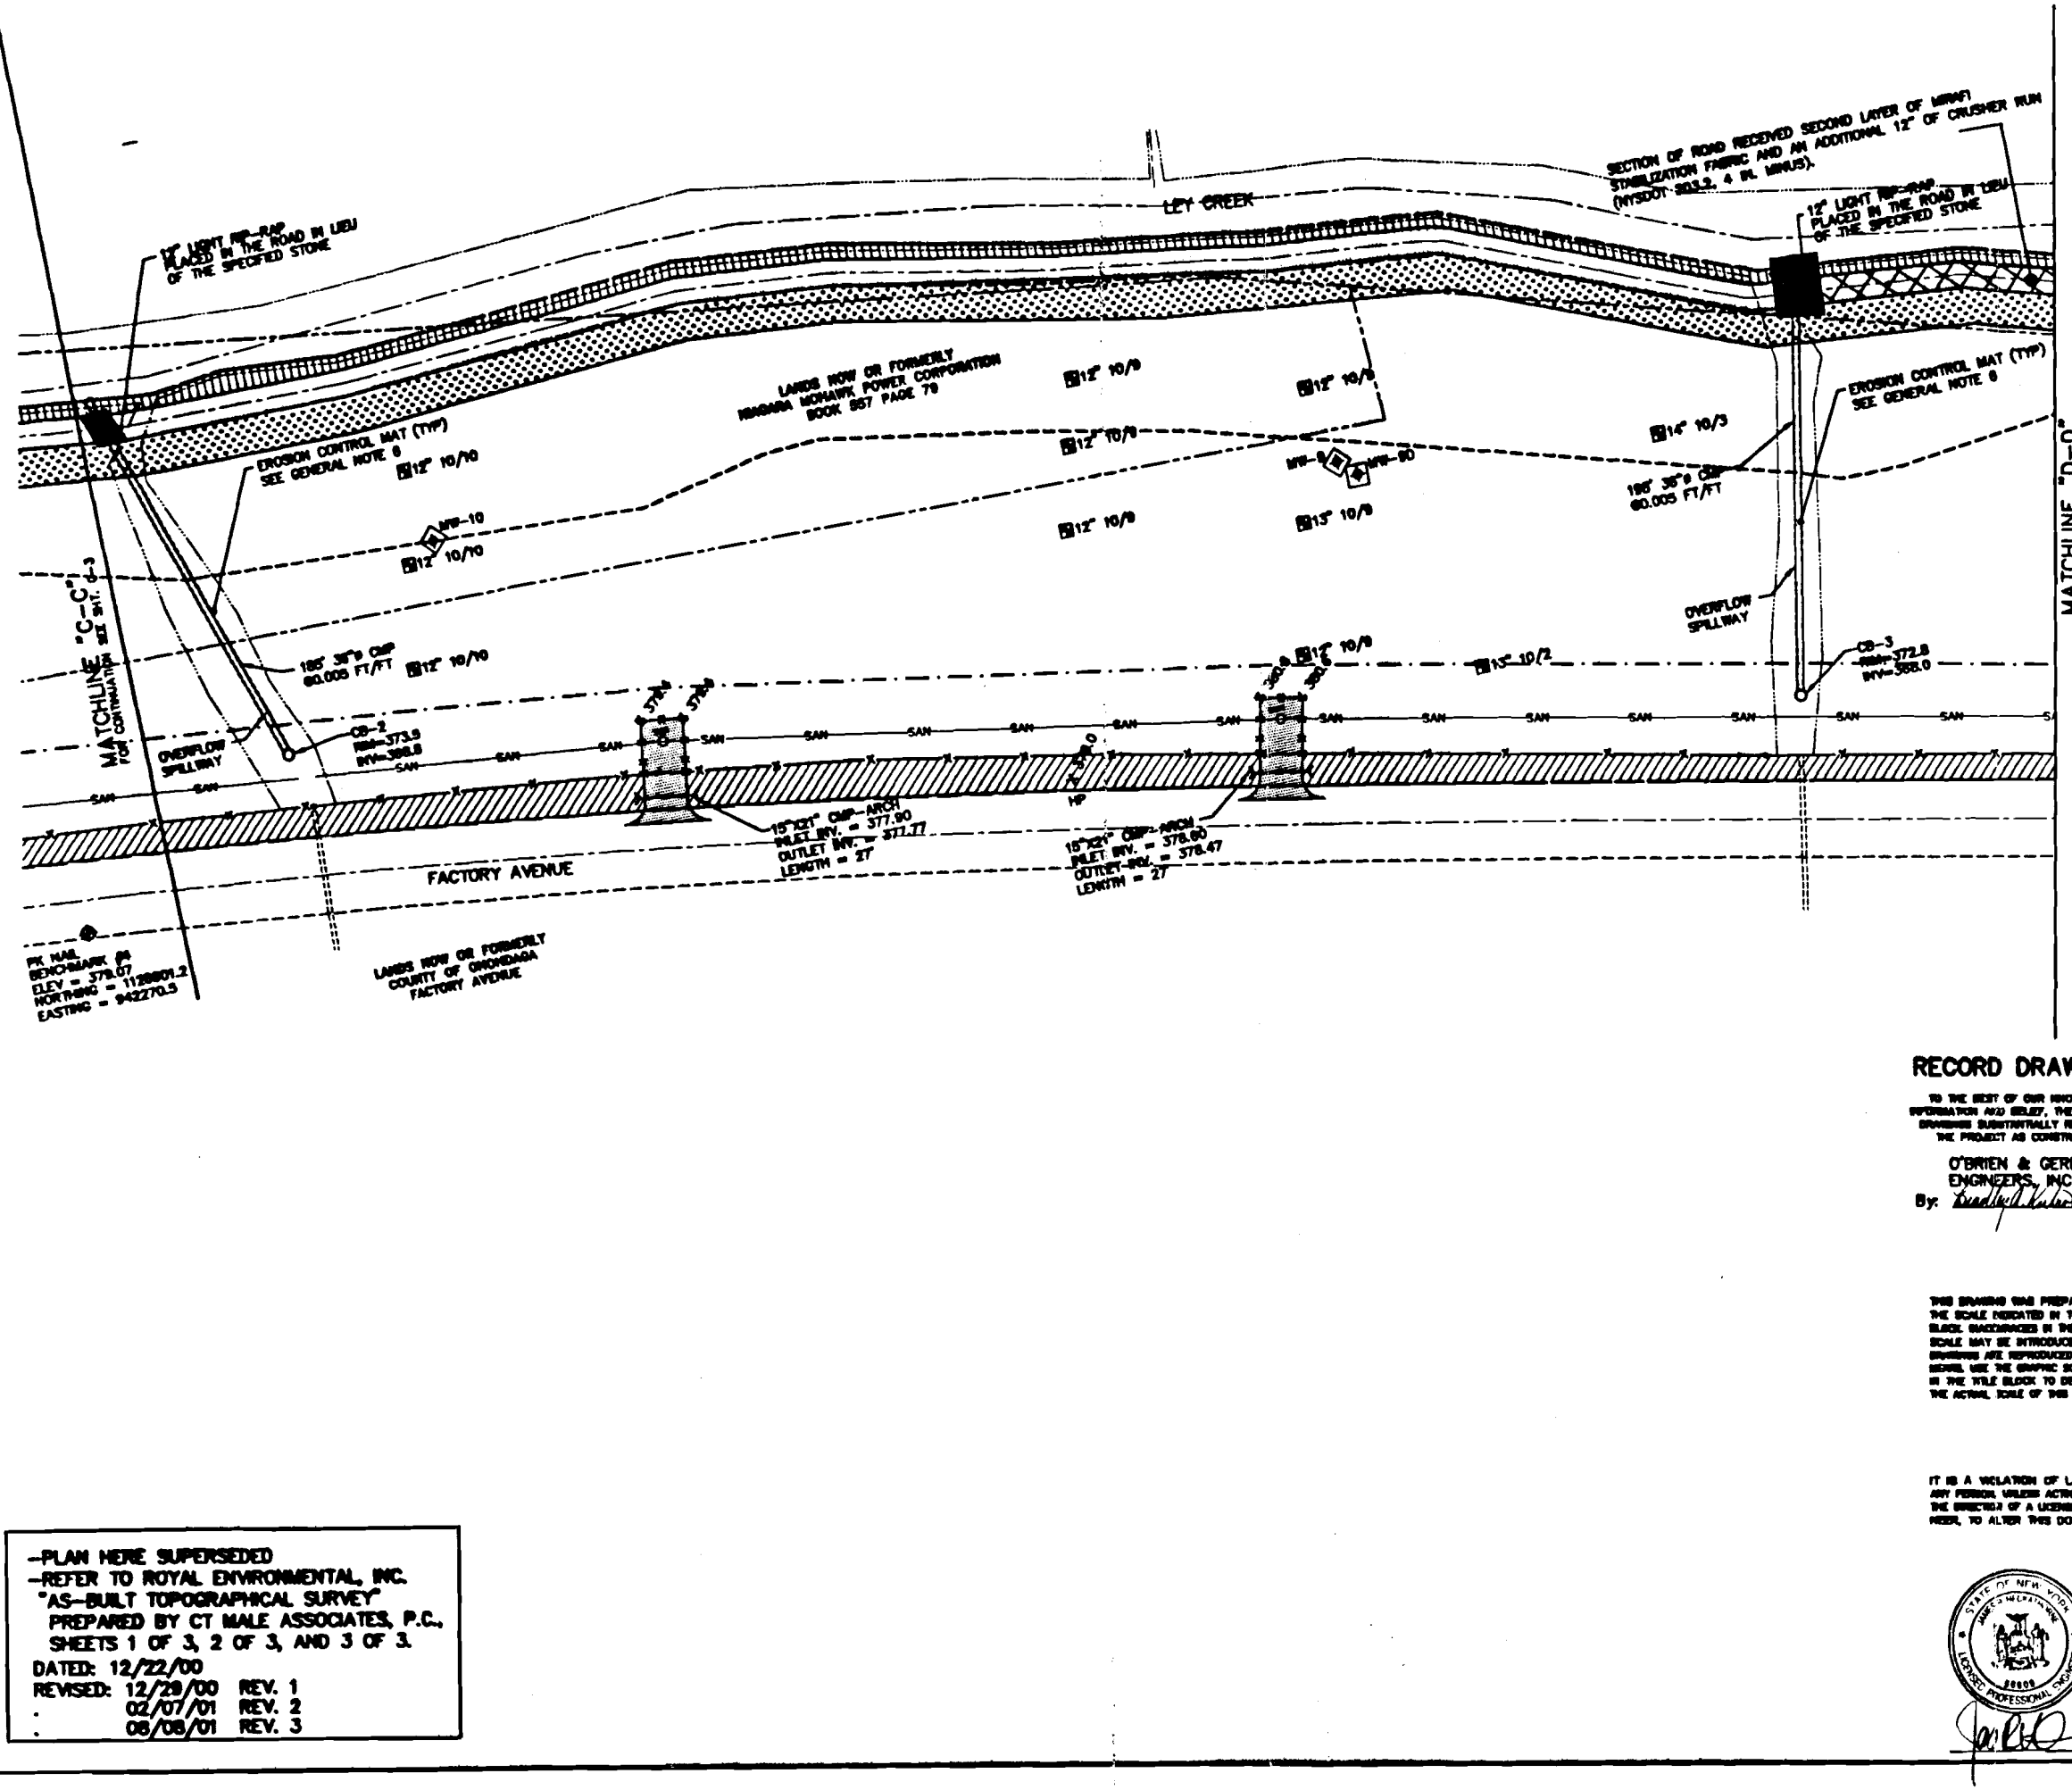

LEGEND

- SEEDED WITH CANARY GRASS
- OHW — OVERHEAD WIRES
- PROPERTY BOUNDARY
- EDGE OF WOODS
- TOP OF BANK
- UTILITY POLE
- GUY WIRE
- SAN — SANITARY SEWER
- SANMH — SANITARY MANHOLE
- CATCH BASIN
- 380 — EXISTING ELEVATION CONTOUR
- 380 — ELEVATION CONTOUR
- x 379.0 — SPOT ELEVATION
- HP — HIGH POINT
- SECURITY FENCE (SEE GENERAL NOTE 4)
- PAVEMENT
- GRAVEL ACCESS ROAD
- LIMITS OF SOIL LOCATED ALONG FACTORY AVENUE RELOCATED BENEATH COVER SYSTEM
- CATCH BASIN
- MW-OBG7C — MODIFIED MONITORING WELL
- MONITORING WELL PRESUMED DESTROYED
- ABANDONED MONITORING WELL
- NEW MONITORING WELL
- LIMITS OF EROSION CONTROL MAT
- LIMITS OF COVER SYSTEM
- 25 FT. SANITARY OFFSET
- LIMITS OF NON-WOVEN GEOTEXTILE (SEE "STONE ACCESS ROAD/ VEGETATIVE SOIL COVER SYSTEM DETAIL" SHT. G-7
- 12" 10/17 — VEGETATIVE COVER THICKNESS TEST PIT

-PLAN HERE SUPERSEDED
-REFER TO ROYAL ENVIRONMENTAL, INC. "AS-BUILT TOPOGRAPHICAL SURVEY" PREPARED BY CT MALE ASSOCIATES, P.C., SHEETS 1 OF 3, 2 OF 3, AND 3 OF 3.
DATED: 12/22/00
REVISED: 12/29/00 REV. 1
02/07/01 REV. 2
08/08/01 REV. 3

RECORD DRAWINGS

TO THE BEST OF OUR KNOWLEDGE, INFORMATION AND BELIEF, THESE RECORD DRAWINGS SUBSTANTIALLY REPRESENT THE PROJECT AS CONSTRUCTED.

O'BRIEN & GERE ENGINEERS, INC.
By:

THIS DRAWING WAS PREPARED AT THE SCALE INDICATED IN THE TITLE BLOCK. DISCREPANCIES IN THE STATED SCALE MAY BE INTRODUCED WHEN DRAWINGS ARE REPRODUCED BY ANY MEANS. USE THE GRAPHIC SCALE BAR IN THE TITLE BLOCK TO DETERMINE THE ACTUAL SCALE OF THIS DRAWING.

IT IS A VIOLATION OF LAW FOR ANY PERSON, UNLESS ACTING UNDER THE DIRECTION OF A LICENSED ENGINEER, TO ALTER THIS DOCUMENT.

STATE OF NEW YORK — JAMES S. MCCLYMONDS — LICENSED PROFESSIONAL ENGINEER — 60609

NO.	DATE	REVISION	INIT.
5	9/24/01	NYSDEC COMMENTS INCORPORATED	
4	02/12/01	RECORD DRAWINGS	
3	7/06/00	MODIFICATION #2	
2	2/10/99	NYSDEC COMMENTS INCORPORATED	
1	7/17/98	AS-BID	
0	6/19/98	ISSUED FOR NYSDEC REVIEW	

1"=40' 40 0 40 80

O'BRIEN & GERE ENGINEERS INC.

LEY CREEK PCB DREDGINGS SITE
SYRACUSE, NEW YORK
SITE REMEDIATION PROJECT


GENERAL


PARTIAL GRADING PLAN

IN CHARGE OF
DESIGNED BY CHECKED BY
DRAWN BY
FILE NO. 4986.24346.011
DATE FEBRUARY 2001

G-4

MWH I:\DIV71\PROJECTS\4986\24346\DWG\RECORD\009.dwg SF:1 (DVIEW 344.56)
PLOT DATE: 9/24/01 MWH

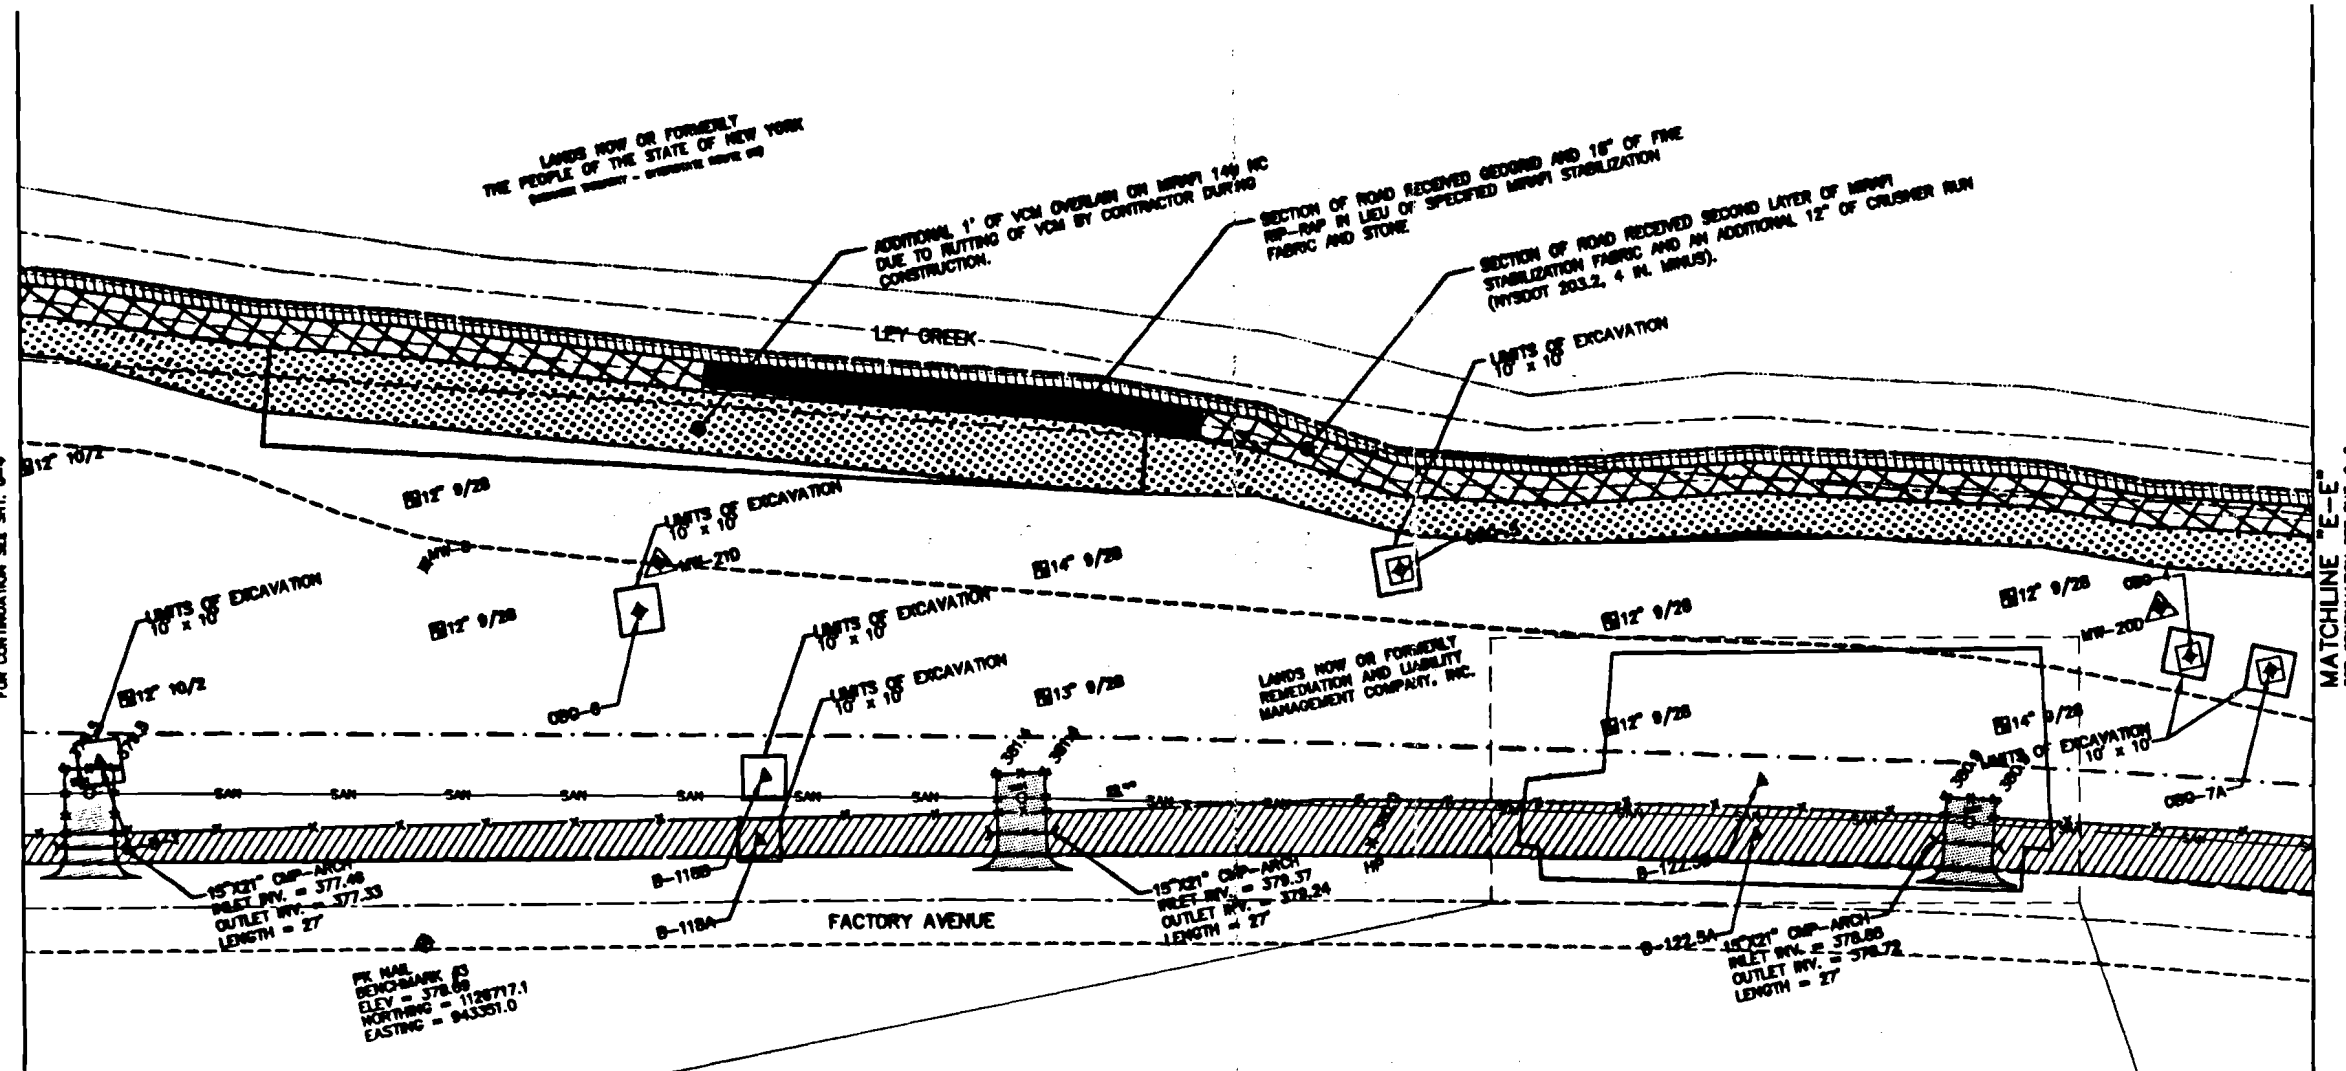

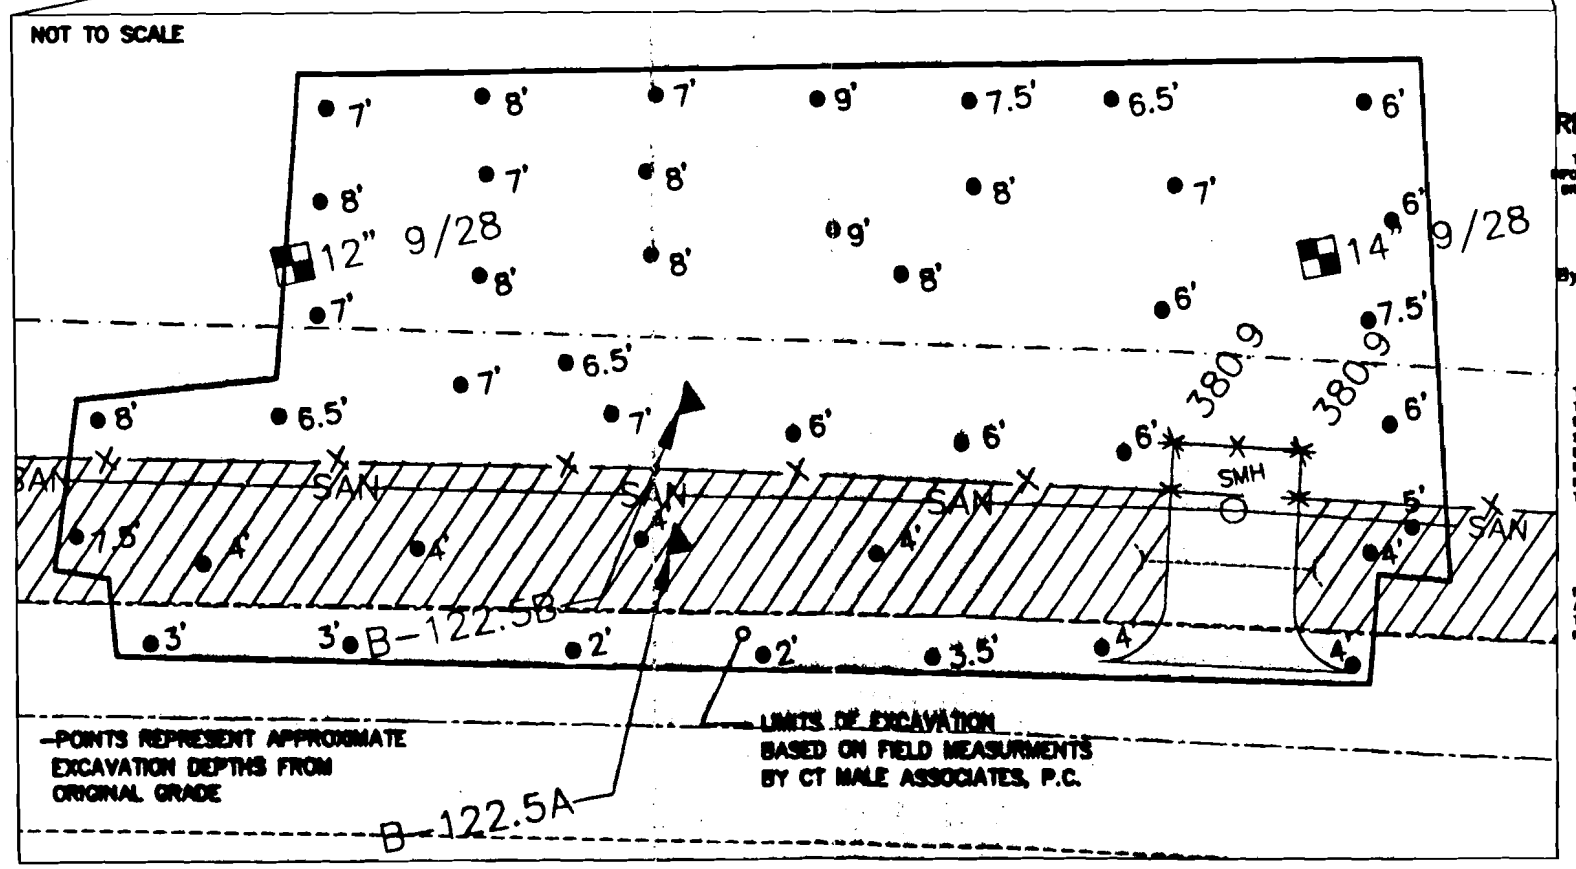

LEGEND

- SEEDED WITH CANARY GRASS
- OVERHEAD WIRES
- PROPERTY BOUNDARY
- EDGE OF WOODS
- TOP OF BANK
- UTILITY POLE
- GUY WIRE
- SANITARY SEWER
- SANITARY MANHOLE
- CATCH BASIN
- EXISTING ELEVATION CONTOUR
- ELEVATION CONTOUR
- SPOT ELEVATION
- HIGH POINT
- SECURITY FENCE (SEE GENERAL NOTE 4)
- PAVEMENT
- GRAVEL ACCESS ROAD
- LIMITS OF SOIL LOCATED ALONG FACTORY AVENUE RELOCATED BENEATH COVER SYSTEM
- CATCH BASIN
- MODIFIED MONITORING WELL
- MONITORING WELL PRESUMED DESTROYED
- ABANDONED MONITORING WELL
- NEW MONITORING WELL
- LIMITS OF EROSION CONTROL MAT
- LIMITS OF COVER SYSTEM
- 25 FT. SANITARY OFFSET
- LIMITS OF NON-WOVEN GEOTEXTILE (SEE "STONE ACCESS ROAD/ VEGETATIVE SOIL COVER SYSTEM DETAIL" SHT. G-7
- 12" 10/17 VEGETATIVE COVER THICKNESS TEST PIT

-PLAN HERE SUPERSEDED
-REFER TO ROYAL ENVIRONMENTAL, INC. "AS-BUILT TOPOGRAPHICAL SURVEY" PREPARED BY CT MALE ASSOCIATES, P.C., SHEETS 1 OF 3, 2 OF 3, AND 3 OF 3.
DATED: 12/22/00
REVISED: 12/28/00 REV. 1
02/07/01 REV. 2
08/06/01 REV. 3

RECORD DRAWINGS

TO THE BEST OF OUR KNOWLEDGE, INFORMATION AND BELIEF, THESE RECORD DRAWINGS SUBSTANTIALLY REPRESENT THE PROJECT AS CONSTRUCTED.

O'BRIEN & GERE ENGINEERS, INC.
By:

THIS DRAWING WAS PREPARED AT THE SCALE INDICATED IN THE TITLE BLOCK. ENLARGEMENTS IN THE STATED SCALE MAY BE INTRODUCED WHEN DRAWINGS ARE REPRODUCED BY ANY MEANS. USE THE GRAPHIC SCALE BAR IN THE TITLE BLOCK TO DETERMINE THE ACTUAL SCALE OF THIS DRAWING.

IT IS A VIOLATION OF LAW FOR ANY PERSON, UNLESS ACTING UNDER THE DIRECTION OF A LICENSED ENGINEER, TO ALTER THIS DOCUMENT.

STATE OF NEW YORK — LICENSED PROFESSIONAL ENGINEER

NO.	DATE	REVISION	INIT.
4	9/24/01	NYSDEC COMMENTS INCORPORATED	
3	02/12/01	RECORD DRAWINGS	
2	2/19/99	NYSDEC COMMENTS INCORPORATED	
1	7/17/98	AS-BID	
0	6/19/98	ISSUED FOR NYSDEC REVIEW	

1"=40' 40 0 40 80

O'BRIEN & GERE ENGINEERS INC.

LEY CREEK PCB DREDGINGS SITE
SYRACUSE, NEW YORK
SITE REMEDIATION PROJECT


GENERAL


PARTIAL GRADING PLAN

IN CHARGE OF
DESIGNED BY CHECKED BY
DRAWN BY
FILE NO. 4966.24346.012
DATE FEBRUARY 2001

G-5

PLOT DATE: 9/24/01

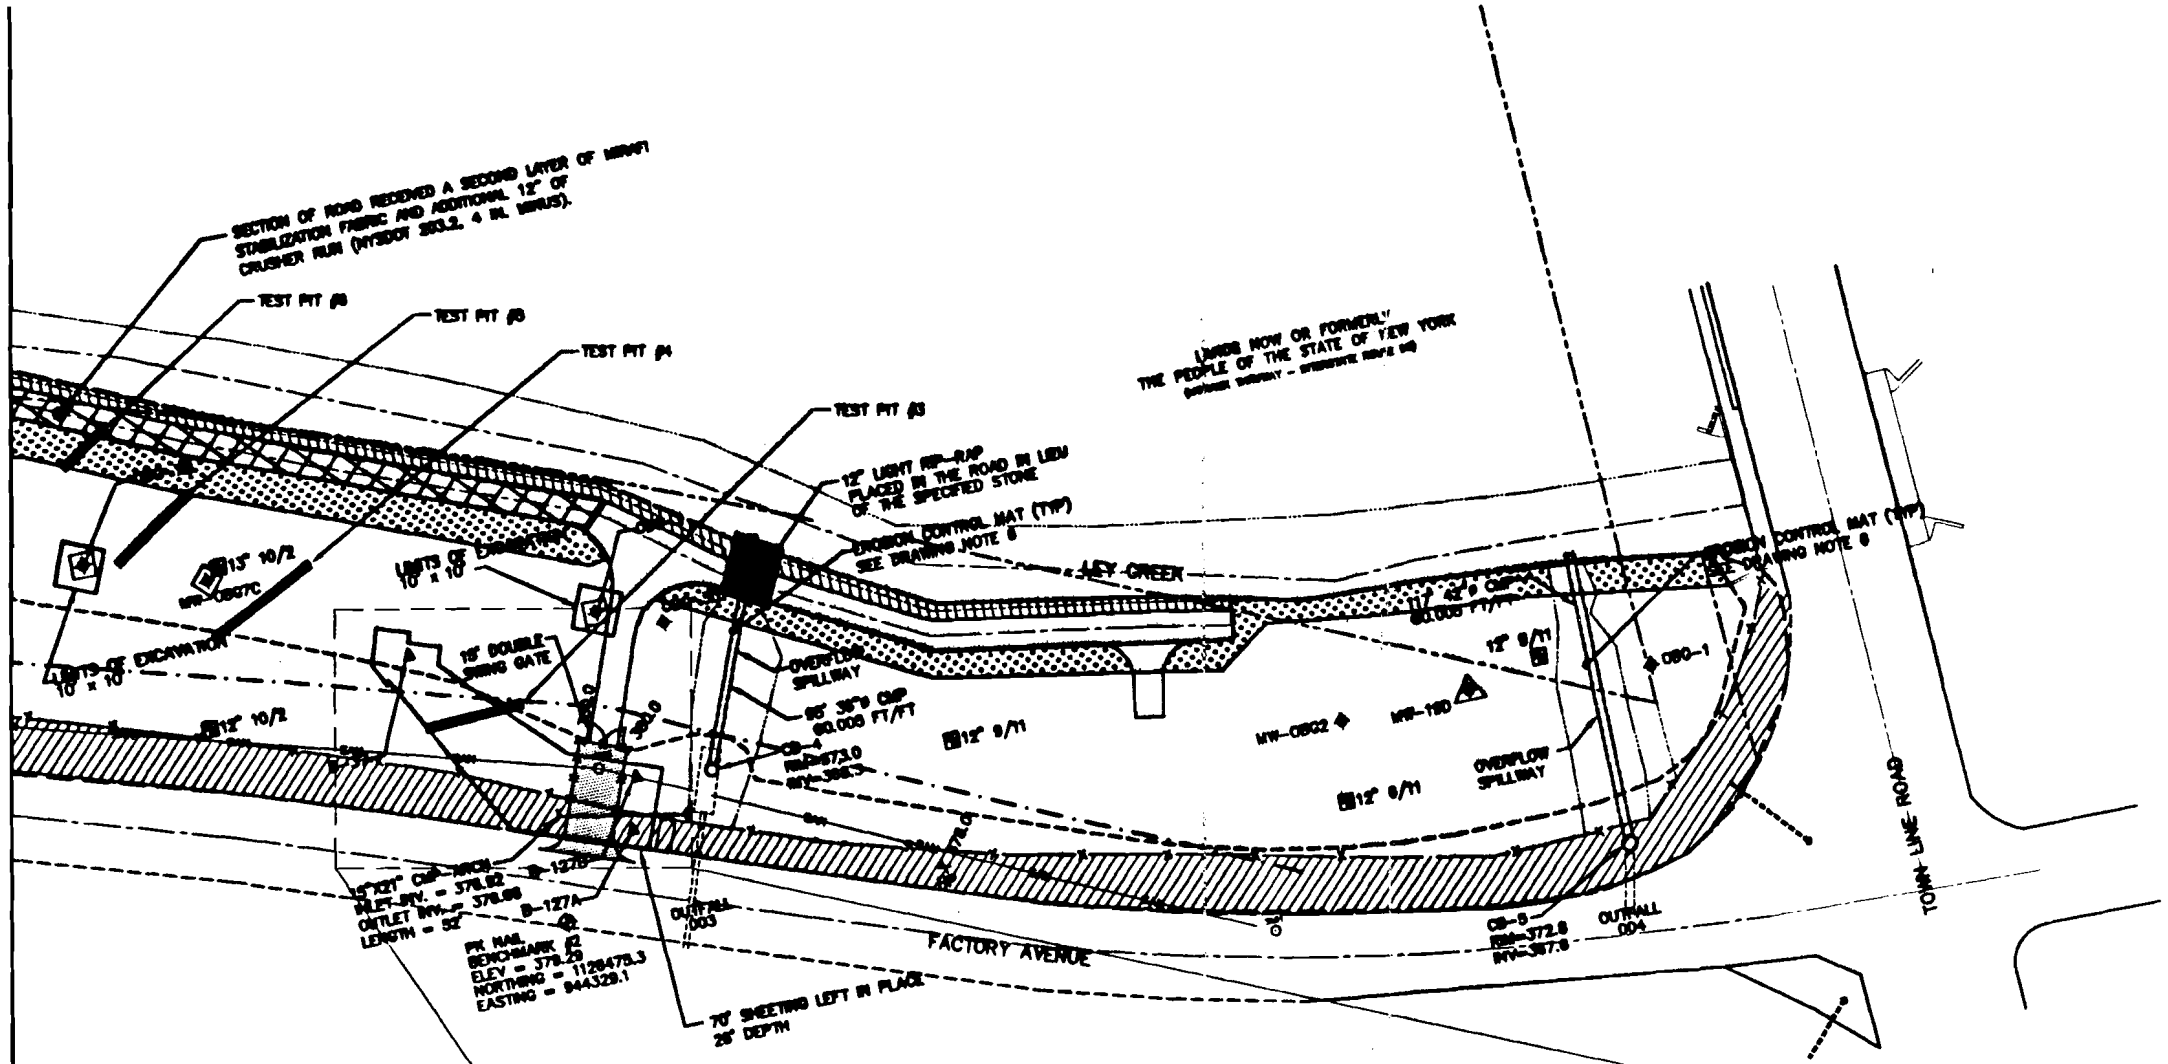

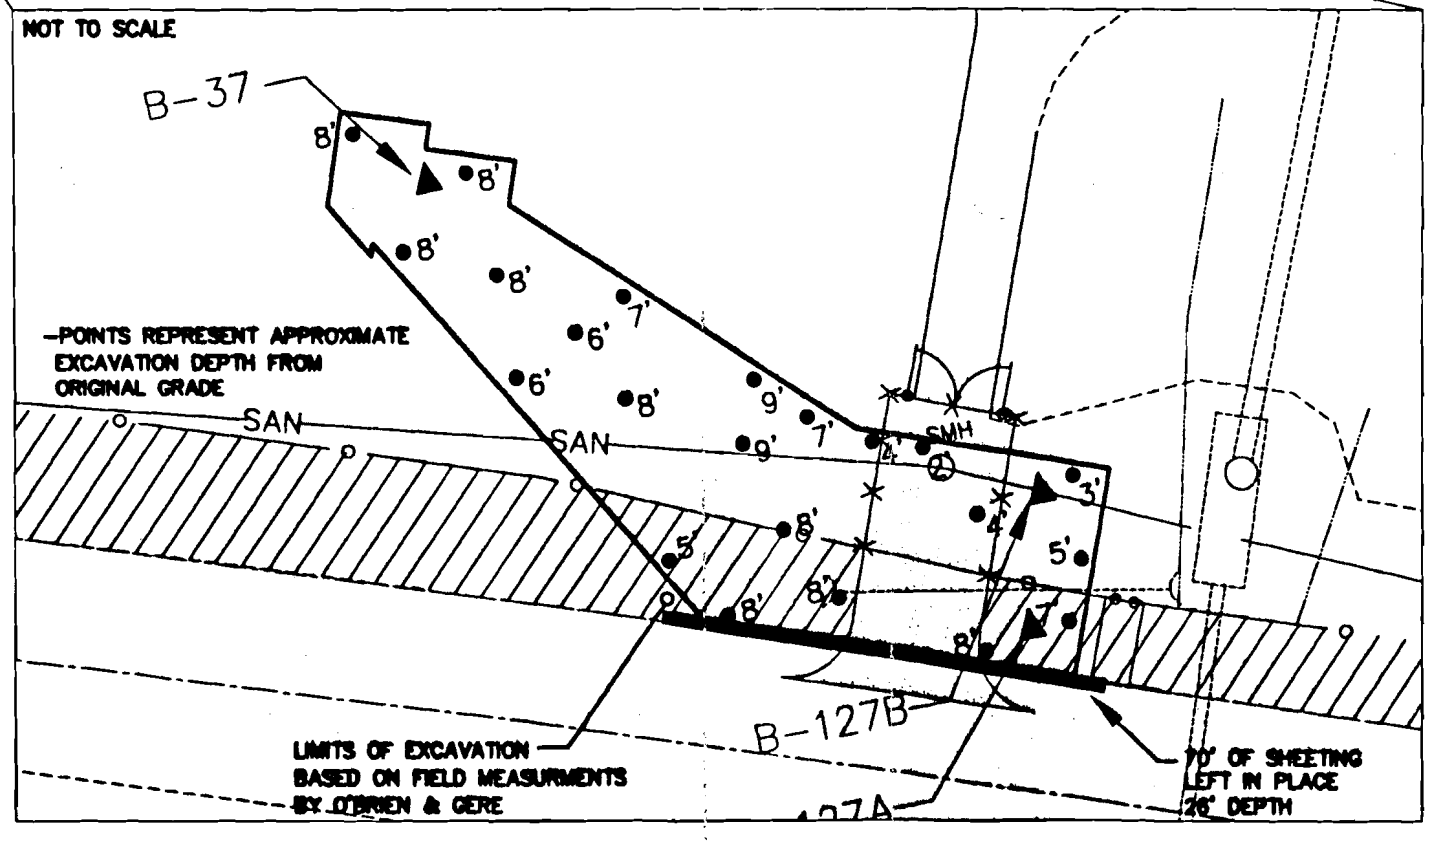

-PLAN HERE SUPERSEDED
-REFER TO ROYAL ENVIRONMENTAL, INC. "AS-BUILT TOPOGRAPHICAL SURVEY" PREPARED BY CT MALE ASSOCIATES, P.C., SHEETS 1 OF 3, 2 OF 3, AND 3 OF 3.
DATED: 12/22/00
REVISED: 12/29/00 REV. 1
02/07/01 REV. 2
08/08/01 REV. 3

LEGEND

- SEEDED WITH CANARY GRASS
- OHW — OVERHEAD WIRES
- PROPERTY BOUNDARY
- EDGE OF WOODS
- TOP OF BANK
- UTILITY POLE
- GUY WIRE
- SAN — SANITARY SEWER
- SANITARY MANHOLE
- CATCH BASIN
- 380 EXISTING ELEVATION CONTOUR
- 380 ELEVATION CONTOUR
- x 379.0 SPOT ELEVATION
- HP HIGH POINT
- SECURITY FENCE (SEE GENERAL NOTE 4)
- PAVEMENT
- GRAVEL ACCESS ROAD
- LIMITS OF SOIL LOCATED ALONG FACTORY AVENUE RELOCATED BENEATH COVER SYSTEM
- CATCH BASIN
- MW-05G7C MODIFIED MONITORING WELL
- MONITORING WELL PRESUMED DESTROYED
- ABANDONED MONITORING WELL
- NEW MONITORING WELL
- LIMITS OF EROSION CONTROL MAT
- LIMITS OF COVER SYSTEM
- 25 FT. SANITARY OFFSET
- LIMITS OF NON-WOVEN GEOTEXTILE (SEE "STONE ACCESS ROAD/ VEGETATIVE SOIL COVER SYSTEM DETAIL" SHT. C-7
- 12" 10/17 VEGETATIVE COVER THICKNESS TEST PIT

RECORD DRAWINGS

TO THE BEST OF OUR KNOWLEDGE, INFORMATION AND BELIEF, THESE RECORD DRAWINGS SUBSTANTIALLY REPRESENT THE PROJECT AS CONSTRUCTED.

O'BRIEN & GERE ENGINEERS, INC.
By: Bradley M. Kelsch

THIS DRAWING WAS PREPARED AT THE SCALE INDICATED IN THE TITLE BLOCK. INACCURACIES IN THE STATED SCALE MAY BE INTRODUCED WHEN DRAWINGS ARE REPRODUCED BY ANY MEANS. USE THE GRAPHIC SCALE BAR IN THE TITLE BLOCK TO DETERMINE THE ACTUAL SCALE OF THIS DRAWING.

IT IS A VIOLATION OF LAW FOR ANY PERSON, UNLESS ACTING UNDER THE DIRECTION OF A LICENSED ENGINEER, TO ALTER THIS DOCUMENT.

STATE OF NEW YORK — MARTIN MICHAEL KELSCH — 069084 — LICENSED PROFESSIONAL ENGINEER

NO.	DATE	REVISION	INIT.
6	9/24/01	NYSDEC COMMENTS INCORPORATED	MK
5	02/12/01	RECORD DRAWINGS	
4	7/06/00	MODIFICATION #2	
3	4/21/00	MODIFICATION #1	
2	2/19/99	NYSDEC COMMENTS INCORPORATED	
1	7/17/98	AS-BID	
0	6/19/98	ISSUED FOR NYSDEC REVIEW	

1"=40' 40 0 40 80

O'BRIEN & GERE ENGINEERS INC.

LEY CREEK PCB DREDGINGS SITE
SYRACUSE, NEW YORK
SITE REMEDIATION PROJECT


GENERAL

PARTIAL GRADING PLAN

IN CHARGE OF Douglas M. Campbell
DESIGNED BY BAB CHECKED BY DMC
DRAWN BY TMS
FILE NO. 4966.24346.013
DATE FEBRUARY 2001

G-6

PLOT DATE: 9/24/01
MWH L:\DAT\1\PROJECTS\4966\24346\DWG\RECORD\DR... 1" = 40' (D/VIEW 346.59)

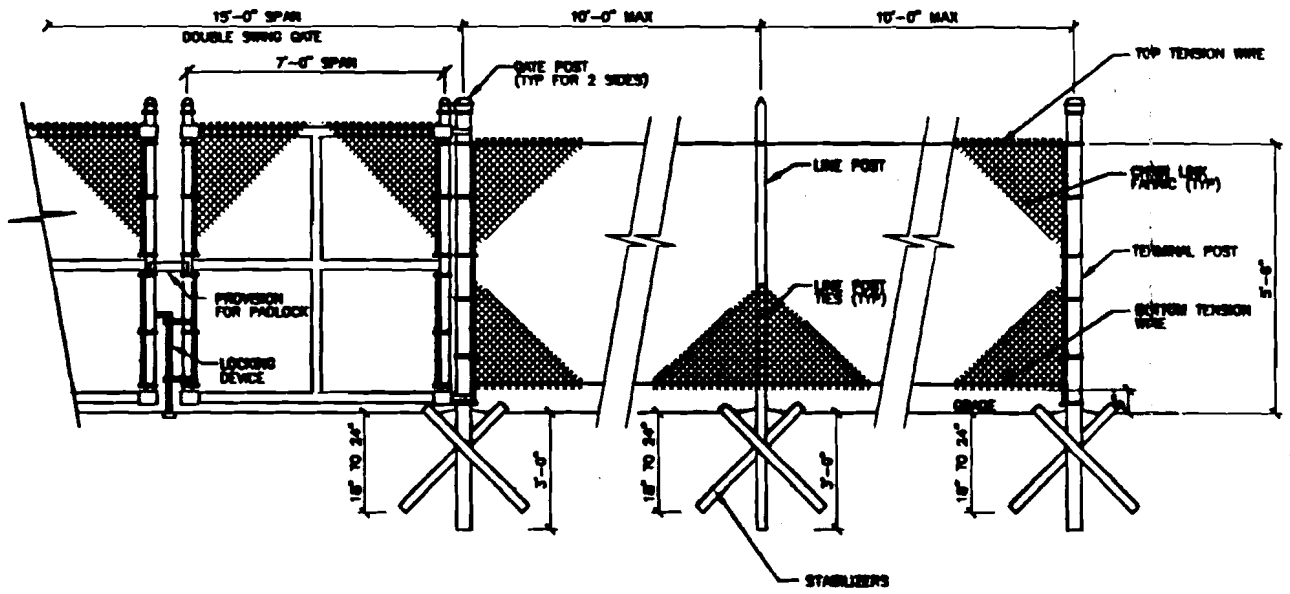


CHAIN LINK FENCE & GATE DETAIL

NOT TO SCALE


DETAIL NOTES:

1. PROVIDED TERMINAL POST AT EACH TERMINATION AND CHANGE IN HORIZONTAL OR VERTICAL DIRECTION OF 30° OR MORE. TERMINAL POSTS ARE PLUMB WITH TOPS PROPERLY ALIGNED.
2. ALL GATES SIZES, TYPES AND LOCATIONS ARE AS SPECIFIED ON DWG. C-2 THROUGH C-5.
3. ALL CHAIN LINK FENCING AND GATES WERE INSTALLED PER THE MANUFACTURER'S RECOMMENDATIONS.
4. ASSORTED SECURITY AND LOCKING DEVICES WERE: KLEIN-161018 (MASTER STOCK NO.161151) WERE PROVIDED. ALL LOCKS ARE KEYED ALIKE AT ALL GATES, TWO (2) EXTRA LOCK SETS, KEYED THE SAME AS THE OTHERS, HAVE BEEN PROVIDED.
5. GATES ARE DOUBLE LOCKED TO PROVIDE SOITH REALM AND ONONDAGA COUNTY ACCESS AT ALL TIMES.

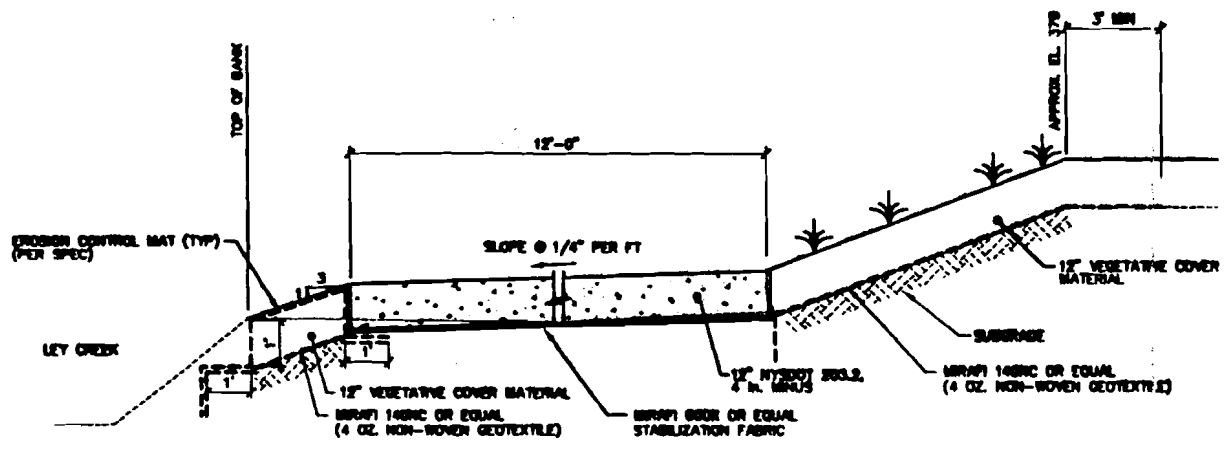

STONE ACCESS ROAD / VEGETATIVE SOIL COVER SYSTEM DETAIL

NOT TO SCALE

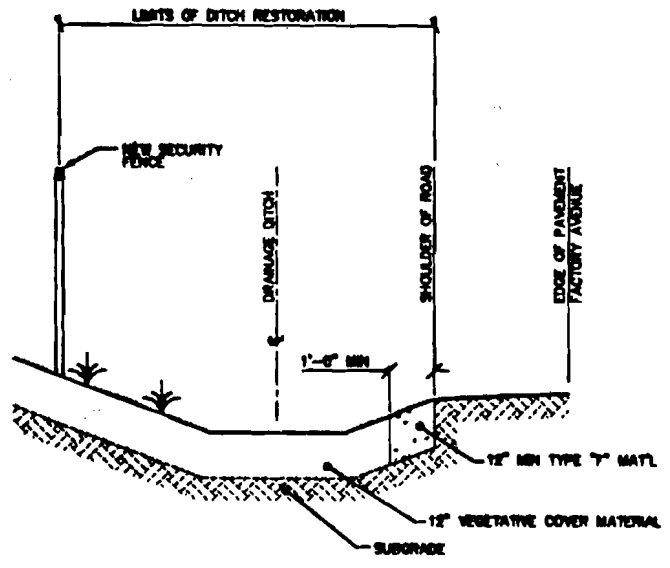

DITCH RESTORATION DETAIL

NOT TO SCALE

RECORD DRAWINGS

TO THE BEST OF OUR KNOWLEDGE, INFORMATION AND BELIEF, THESE RECORD DRAWINGS SUBSTANTIALLY REPRESENT THE PROJECT AS CONSTRUCTED.

O'BRIEN & GERE ENGINEERS, INC.
By:

THIS DRAWING WAS PREPARED AT THE SCALE INDICATED IN THE TITLE BLOCK. MEASUREMENTS IN THE STATED SCALE MAY BE INTRODUCED WHEN DRAWINGS ARE REPRODUCED BY ANY MEANS. USE THE GRAPHIC SCALE BAR IN THE TITLE BLOCK TO DETERMINE THE ACTUAL SCALE OF THIS DRAWING.

IT IS A VIOLATION OF LAW FOR ANY PERSON, UNLESS ACTING UNDER THE DIRECTION OF A LICENSED ENGINEER, TO ALTER THIS DOCUMENT.

NO.	DATE	REVISION	INIT.
4	02/12/01	RECORD DRAWINGS	
3	3/29/00	NYSDEC COMMENTS INCORPORATED	
2	2/15/00	NYSDEC COMMENTS INCORPORATED	
1	7/17/99	AS-BID	
0	6/15/99	ISSUED FOR NYSDEC REVIEW	

NOT TO SCALE

O'BRIEN & GERE ENGINEERS INC.

LEY CREEK PCB DREDGINGS SITE
SYRACUSE, NEW YORK
SITE REMEDIATION PROJECT

GENERAL

MISCELLANEOUS DETAILS


IN CHARGE OF
DESIGNED BY DJF CHECKED BY
DRAWN BY

FILE NO. 4966.24346.016
DATE FEBRUARY 2001

G-7

PLOT DATE: 02/12/01 MW

MRH N:\DW71\PROJECTS\4966\24346\DWG\RECORD\016.DWG 5F:24 3/26/98

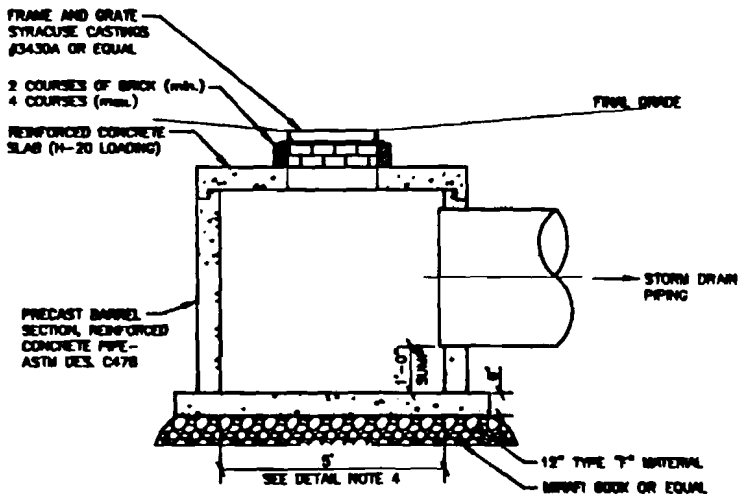


TYPICAL CATCH BASIN DETAIL

NOT TO SCALE

DETAIL NOTES:

1. REFER TO "CT MALE ASSOCIATES AS-BUILTS TOPOGRAPHICAL SURVEY" FOR INVERT ELEVATIONS ASSOCIATED WITH CATCH BASINS.
2. ALL CATCH BASINS DESIGNED FOR H20 LOADING
3. MANHOLE STEPS (NOT SHOWN HERE) PROVIDED AS PER SPEC.
4. 6" DIAMETER CATCH BASIN PROVIDED FOR CB-8

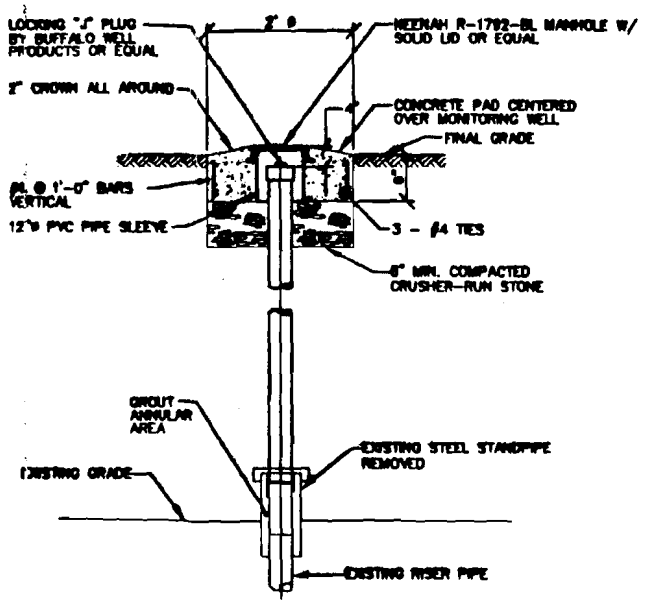


MONITORING WELL MODIFICATION DETAIL

NOT TO SCALE

DETAIL NOTES:

1. DETAIL SHOWN HERE DEPICTS MONITORING WELL EXTENSION.
2. EXISTING MONITORING WELLS DESIGNED TO BE CUT WERE INSTALLED AS SHOWN MINUS THE RISER EXTENSION AND WATERTIGHT COUPLER.
3. MONITORING WELLS GRB-3, GRB-4, GRB-5, GRB-6, GRB-7A, GRB-7B, AND GRB-8D WERE ABANDONED IN ACCORDANCE WITH THE NYSDEC-APPROVED PROCEDURES.
4. MONITORING WELLS GRB-1, GRB-2, GRB-7B, MW-8, MW-12, AND MW-13 WERE MODIFIED IN ACCORDANCE WITH THE ABOVE MONITORING WELL MODIFICATION DETAIL.
5. MONITORING WELLS GRB-7C, MW-9, AND MW-10 WERE NOT RELOCATED AFTER COMPLETION OF CONSTRUCTION ACTIVITIES.
6. REPLACEMENT OF WELLS IN NOTES 3 AND 5 WILL BE EVALUATED.

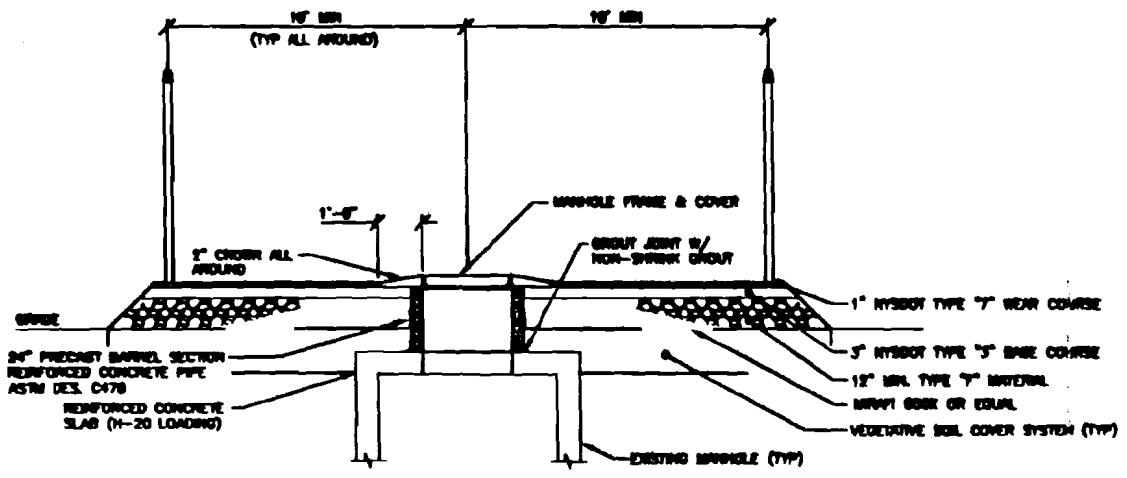


TYPICAL MANHOLE MODIFICATION DETAIL

NOT TO SCALE


DETAIL NOTE:

1. CONTRACTOR EXTENDED EXISTING MANHOLES BY ADDING A PRECAST BARREL SECTION, REINFORCED CONCRETE PIPE ASTM DES. C478.
2. CONTRACTOR FINE ADJUSTED THE PRECAST PIPE RISER HEIGHT BY ADDING COURSES OF BRICK NOT EXCEEDING 4 IN TOTAL HEIGHT.

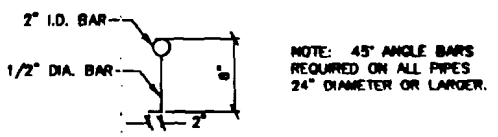


NOTE: 45° ANGLE BARS REQUIRED ON ALL PIPES 24" DIAMETER OR LARGER.

EYE ANCHOR DETAIL

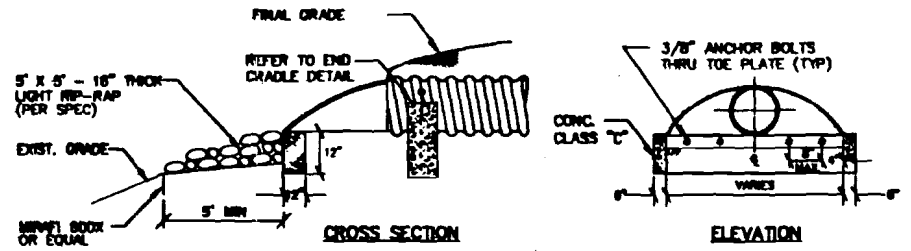

CROSS SECTION — ELEVATION

FLARED END SECTION

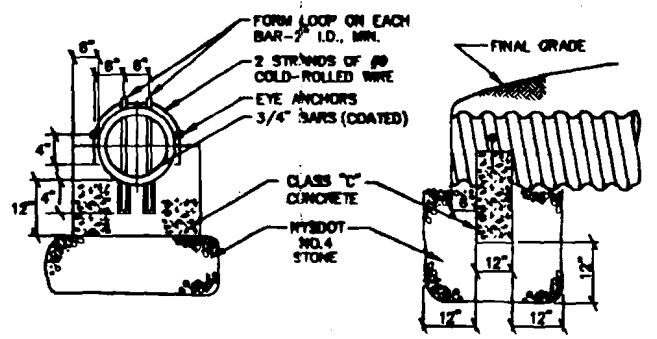

END VIEW — SIDE VIEW

END CRADLE

FLARED END SECTION & CRADLE DETAIL

NOT TO SCALE

RECORD DRAWINGS

TO THE BEST OF OUR KNOWLEDGE, INFORMATION AND BELIEF, THESE RECORD DRAWINGS SUBSTANTIALLY REPRESENT THE PROJECT AS CONSTRUCTED.

O'BRIEN & GERE ENGINEERS, INC.
By:

THIS DRAWING WAS PREPARED AT THE SCALE INDICATED IN THE TITLE BLOCK. DIMENSIONS IN THE STATED SCALE MAY BE INTRODUCED WHEN DRAWINGS ARE REPRODUCED BY ANY MEANS. USE THE GRAPHIC SCALE BAR IN THE TITLE BLOCK TO DETERMINE THE ACTUAL SCALE OF THIS DRAWING.

IT IS A VIOLATION OF LAW FOR ANY PERSON, UNLESS ACTING UNDER THE DIRECTION OF A LICENSED ENGINEER, TO ALTER THIS DOCUMENT.

STATE OF NEW YORK — JOSEPH M. KOSTA — LICENSED PROFESSIONAL ENGINEER

NO.	DATE	REVISION	INIT.
4	02/12/01	RECORD DRAWINGS	MTW
3	5/26/00	MODIFICATION #2	
2	2/19/99	NYSDEC COMMENTS INCORPORATED	
1	7/17/98	AS-BID	
0	6/19/98	ISSUED FOR NYSDEC REVIEW	

NOT TO SCALE

O'BRIEN & GERE ENGINEERS INC.

LEY CREEK PCB DREDGINGS SITE
SYRACUSE, NEW YORK
SITE REMEDIATION PROJECT

GENERAL

MISCELLANEOUS DETAILS

IN CHARGE OF Douglas A. Cornish
DESIGNED BY JTF CHECKED BY MSM
DRAWN BY MTW

FILE NO. 4966.24346.018
DATE FEBRUARY 2001

G-8

WMM I:\DW71\PROJECTS\4966\24346\DWG\RECORD\018.DWG SF
PLOT DATE: 02/12/01 MTW

Appendix B

Data usability summary report

From: Melissa Listman
Re: Ley Creek DUSR
File: 4966/24346 #2
Date: September 25, 2001

cc: DM Crawford
BA Kubiak
MS Markert

A usability review of analytical data was performed for approximately 20% of the polychlorinated biphenyl (PCB) analyses that were performed for the Ley Creek PCB Dredging Site. The samples chosen for review are summarized in Table 1-1 by date collected. The samples were analyzed for PCBs following United States Environmental Protection Agency (USEPA) method 8082 *(Test Methods for Evaluating Solid Waste Physical/Chemical Methods (SW-846), 3rd Edition,* Washington, D.C., 1986 as updated through December 1996).

O'Brien & Gere Laboratories performed the analyses and provided the laboratory data package, which contained summary forms for quality control analysis only. Partial validation was performed on the limited data package. A review of the laboratory data package was conducted using the following document as guidance:

- USEPA. 1999. *USEPA Contract Laboratory Program National Functional Guidelines for Organic Data Review,* EPA-540/R-99-008. Washington D.C.

The data usability review included checking the following control parameters:

- Chain-of-custody
- Holding times
- Blank analysis
- Surrogate recoveries
- Laboratory control samples (LCS) and LCS duplicate analyses

The quantity and types of samples that were submitted for data validation are presented in Table 1-1 below.

Table 1-1. Sample summary table

Date Collected	Field Sample Identification	Laboratory Identification
1/7/00	OBG-5-F	N7771
	OBG-7B-N	N7780
1/10/00	B-118B-N	N7854
	OBG-4-E	N7859
	OBG-6-W	N7863
1/11/00	B-118A-W	N8111
	B-122.5A-F	N8123
3/6/00	B-122.5B-S-3B	Q0328
	B-122.5B-F-2	Q0331
3/15/00	B-122.5B-F-5	Q0715
4/25/00	B-122.5B-F6	Q3569
	B-122.5B-W-5A	Q3572
5/3/00	B-122.5B-S-5A	Q4097
	B-122.5B-F12	Q4101
	B-122.5B-S-9A	Q4106
	B-122.5B-F14	Q4111
5/11/01	B-122.5B-E-4	Q4513
	B-122.5B-W-8	Q4520
'15/00	B-122.5B-N-8A	Q4674
5/24/00	B-122.5B-N-11	Q5226
	B-122.5B-F20	Q5230
5/25/00	B-122.5B-S-14	Q5364

The following sections of this memorandum presents the results of the comparison of the analytical data to the QA/QC criteria specified in USEPA Method 8082B, and the qualifiers assigned to the data when the QA/QC criteria were not met. Samples that required qualifiers are described in the following sections, and the validated analytical results are included as a separate Appendix.

The following observations were made during the data usability review process.

- Chain of custody records were accurate and complete.
- Holding time and sample preservation requirements were met.
- Surrogate recoveries were within laboratory established control limits for the two surrogate compounds specified.
- PCB target compounds were not detected in laboratory method blanks.
- LCSs were spiked with PCB Aroclors 1016 and 1260 at concentrations recommended by USEPA Method 8082. As required, LCSs were extracted with each batch of samples. Additionally, to obtain precision data, the laboratory extracted the LCSs in duplicate. Percent recoveries and relative percent differences were within established laboratory control limits.

Based on the review performed, PCB data were found to be useable for qualitative and quantitative purposes. It should be noted that the laboratory did indicate in several instances, that "altered" PCB Aroclor patterns were observed. This observation is commonly seen with PCBs due to weathering of the Aroclors in the environment and qualification of the data is not required.

Exhibit A

Property legal description

REMEDIATION AND LIABILITY MANAGEMENT COMPANY, INC.
LEGAL DESCRIPTION

Ley Creek PCB Dredgings Site
Registry Site # 734044

ALL THAT CERTAIN TRACT OR PARCEL OF LAND, situate in the Town of Salina, County of Onondaga, and State of New York, being a part of Military Lot 19 and being more particularly bounded and described as follows:

Commencing at a point said point being on the division line between the lands now or formerly of Ryacuss, Inc. on the east as described in Book 2461 of Deeds at page 215, the lands now or formerly of Niagara Mohawk Power Corporation on the west as described in Book 557 of Deeds at page 79, and the lands now or formerly of the County of Onondaga on the south, thence North 88 deg. 41 mm. 58 sec. West 1011.74 ft. to the Point of Beginning of the premises herein conveyed; thence South 88 deg. 41 mm. 58 sec. East along said division line between the said lands now or formerly of Niagara Mohawk Power Corporation on the north, and the said lands now or formerly of Ryacuss, Inc., in part by each, on the north and said lands now or formerly of the County of Onondaga on the south, 138.93 ft. to a point; thence through the said lands now or formerly of Niagara Mohawk Power Corporation the following three (3) courses: 1) North 44 deg. 43 mm. 32 sec. East 80.41 ft. to a point; thence 2) North 67 deg. 41 mm. 06 sec. East 53.22 ft. to a point; and 3) North 84 deg. 38 mm. 21 sec. East 173.77 ft. to a point on the division line between the said lands now or formerly of Niagara Mohawk Power Corporation on the south and the lands now or formerly of the People of the State of New York (Mohawk Thruway -Interstate 90) on the north; thence North 89 deg. 04 mm. 25 sec. East along said division line, 552.77 ft. to a point; thence through the said lands now or formerly of the People of the State of New York (Mohawk Thruway -Interstate 90) the following thirty six (36) courses and distances: 1) North 66 deg. 19 mm. 01 sec. East 74.55 ft. to a point; thence 2) North 84 deg. 13 mm. 59 sec. East 99.71 ft. to a point; thence 3) South 78 deg. 31 mm. 42 sec. East 50.48 ft. to a point; thence 4) South 84 deg. 21 mm. 17 sec. East 59.24 ft. to a point; thence 5) South 88 deg. 27 mm. 04 sec. East 29.92 ft. to a point; thence 6) South 84 deg. 52 mm. 13 sec. East 92.90 ft. to a point; thence 7) South 88 deg. 23 mm. 10 sec. East 94.66 ft. to a point; thence 8) South 82 deg. 50 mm. 08 sec. East 69.25 ft. to a point; thence 9) South 78 deg. 57 mm. 30 sec. East 74.32 ft. to a point; thence 10) South 83 deg. 35 mm 07 sec. East 127.11 ft. to a point; thence 11) North 82 deg. 41 mm. 20 sec. East 32.06 ft. to a point; thence 12) South 84 deg. 06 mm. 07 sec. East 56.05 ft. to a point; thence 13) North 87 deg. 48 mm. 02 sec. East 69.86 ft. to a point; thence 14) North 86 deg. 17 mm. 34 sec. East 92.47 ft. to a point; thence 15) South 84 deg. 25 mm. 32 sec. East 73.40 ft. to a point; thence 16) South 78 deg. 58 mm. 54 sec. East 104.85 ft. to a point; thence 17) South 81 deg. 27 mm. 57 sec. East 95.96 ft. to a point; thence 18) South 84 deg. 06 mm. 51 sec. East 82.69 ft. to a point; thence 19) South 68 deg. 05 mm. 54 sec. East 147.10 ft. to a point; thence 20) South 84 deg. 50 mm. 31 sec. East 97.81 ft. to a point; thence 21) South 74 deg. 24 mm. 25 sec. East 72.58 ft. to a point; thence 22) South 70 deg. 11 mm. 19 sec. East 78.60 ft. to a point; thence 23) South 74 deg. 23 mm. 40 sec. East 57.62 ft. to a point; thence 24) South 71 deg. 58 mm. 57 sec. East 72.71 ft. to a point; thence 25) South 71 deg. 47 mm. 47 sec. East 68.66 ft. to a point; thence 26) South 74 deg. 16 mm. 31 sec. East 151.32 ft. to a point; thence 27) South 68 deg. 37 mm. 25 sec. East 68.45 ft. to a point; thence 28) South 60 deg. 33 mm. 44 sec. East 53.98 ft. to a

point; thence 29) South 74 deg. 34 mm. 26 sec. East 71.99 ft. to a point; thence 30) South 82 deg. 20 mm. 49 sec. East 75.63 ft. to a point; thence 31) South 75 deg. 45 mm. 39 sec. East 118.47 ft. to a point; thence 32) South 68 deg. 26 mm. 57 sec. East 44.40 ft. to a point; thence 33) South 75 deg. 02 mm. 22 sec. East 71.59 ft. to a point; thence 34) South 66 deg. 13 mm. 05 sec. East 84.02 ft. to a point; thence 35) South 69 deg. 05 mm. 51 sec. East 163.94 ft. to a point; and 36) South 53 deg. 19 mm. 26 sec. East 41.63 ft. to a point on the division line between the lands now or formerly of the County of Onondaga on the south and the lands now or formerly of the People of The State of New York (Mohawk Thruway-Interstate 90) on the north; thence along the division line between the lands now or formerly of the County of Onondaga on the south and the lands now or formerly of the People of the State of New York (Mohawk Thruway-Interstate 90) on the north the following two (2) courses: 1) along the arc of a non-tangent curve to the right having a radius of 3,368.16 ft., a length of 140.70 ft. and a chord bearing South 68 deg. 00 mm. 32 sec. East 140.69 ft. to a point; and 2) South 66 deg. 45 mm. 59 sec. East 16.75 ft. to the Point of Beginning; thence through the said lands now or formerly of The People of the State of New York (Mohawk Thruway-Interstate 90) the following five (5) courses: 1) South 81 deg. 01 mm. 17 sec. East 35.07 ft. to a point; thence 2) South 79 deg. 02 mm. 20 sec. East 63.22 ft. to a point; thence 3) South 87 deg. 59 mm. 04 sec. East 49.76 ft. to a point; 4) South 84 deg. 45 mm. 16 sec. East 82.73 ft. to a point and 5) South 81 deg. 44 mm. 13 sec. East 43.03 ft. to a point on the westerly margin of Town Line Road; thence South 03 deg. 07 mm. 16 sec. East along said margin, 76.14 ft. to a point on the division line between the lands now or formerly of the County of Onondaga on the south and the lands now or formerly of the People of the State of New York (Mohawk Thruway-Interstate 90) on the north; thence through the said lands now or formerly of the County of Onondaga the following twenty one (21) courses and distances: 1) along the arc of a non tangent curve to the right having a radius of 136.44 ft., an arc length of 58.74 ft., a chord bearing of South 47 deg. 04 mm. 14 sec. West and a chord distance of 58.29 ft. to a point of compound curvature; thence 2) along the arc of a non tangent curve to the right having a radius of 213.90 ft., an arc length of 107.20 ft., a chord bearing of South 88 deg. 50 mm. 00 sec. West, and a chord distance of 106.08 ft. to a point; thence 3) North 80 deg 33 mm. 34 sec. West 53.35 ft. to a point; thence 4) North 76 deg. 21 mm. 41 sec. West 103.74 ft. to a point; thence 5) North 71 deg. 09 mm. 14 sec. West 110.20 ft. to a point; thence 6) North 70 deg. 44 mm. 08 sec. West 144.67 ft. to a point; thence 7) North 71 deg. 16 mm. 26 sec. West 89.71 ft. to a point; thence 8) North 72 deg. 47 mm. 34 sec. West 90.15 ft. to a point; thence 9) North 74 deg. 01 mm. 17 sec. West 90.85 ft. to a point; thence 10) North 75 deg. 58 mm. 23 sec. West 93.53 ft. to a point; thence 11) North 77 deg. 23 mm. 04 sec. West 188.00 ft. to a point; thence 12) North 78 deg. 19 mm. 57 sec. West 239.33 ft. to a point; thence 13) North 78 deg. 47 mm. 50 sec. West 334.16 ft. to a point; thence 14) North 78 deg. 53 mm. 44 sec. West 342.52 ft. to a point of curvature; thence 15) along the arc of a non tangent curve to the left having a radius of 6042.48 ft., an arc length of 453.67 ft., a chord bearing of North 80 deg. 55 mm. 53 sec. West and a chord distance of 453.57 ft. to a point of compound curvature; thence 16) along the arc of a non tangent curve to the left having a radius of 5062.11 ft., an arc length of 340.69 ft., a chord bearing of North 84 deg. 55 mm. 49 sec. West 340.62 ft. to a point; thence 17) South 89 deg. 54 mm. 50 sec. West 79.82 ft. to a point; thence 18) North 85 deg. 51 mm. 50 sec. West 110.37 ft. to a point of curvature; thence 19) along the arc of a non tangent curve to the left having a radius of 9081.78 ft., an arc distance of 558.32 ft., a chord bearing of North 89 deg. 11 mm. 44 sec. West and a chord distance of 558.23 ft. to a point of compound curvature; thence 20) along the arc of a non tangent curve to the left having a radius of 3880.39 ft., an arc distance of 709.26 ft., a chord

bearing of South 83 deg. 16 mm. 27 sec. West and a chord distance of 708.27 ft. to a point; thence 21) North 00 deg. 00 mm. 00 sec. East 176.25 ft. to the point or place of beginning. Containing 19.058 acres of land more or less.

Exhibit B

Pre-disposal characterization data

O'Brien & Gere Laboratories,Inc.

Analytical Results Method: TCLP 8240

Client: General Motors Corporation
Project: Ley Creek PCB Dredging Site
Proj. Desc: Syracuse, NY

Job No.: 5858.010.517
Certification NY No.: 10155

Sample: J2747
Samp. Description: B122.5B
Instrument: HP5970 GC/MS#2
Units: mg/L
Number of analytes: 13

Collected: 07/28/98
Received: 07/28/98
Prepared: 08/03/98

Matrix: Leachate
QC Batch: 080498W1
%Solids:
Purge volume: 5 ml

Parameter	Result	Surrog Limits	Dilution	Analyzed	Notes
Vinyl chloride	<.10		10	08/04/98	
1,1-Dichloroethene	<.050		10	08/04/98	
Chlorobenzene	<.050		10	08/04/98	
1,2-Dichloroethane	<.050		10	08/04/98	
Chloroform	<.050		10	08/04/98	
Benzene	<.050		10	08/04/98	
Trichloroethene	<.050		10	08/04/98	
2-Butanone	<.10		10	08/04/98	
Tetrachloroethene	<.050		10	08/04/98	
Carbon tetrachloride	<.050		10	08/04/98	
Dibromofluoromethane (surrogate)	102.%	80-127	10	08/04/98	
Toluene-d8 (surrogate)	98.%	92-120	10	08/04/98	
Bromofluorobenzene (surrogate)	101.%	77-117	10	08/04/98	

Notes:

- Outside control limits J-Estimated value

Authorized: Thomas Alexander
Date: August 4, 1998

5000 Brittonfield Parkway / Suite 300, Box 4942 / Syracuse, NY 13221 / (315) 437-0200

O'Brien & Gere Laboratories, Inc.

Analytical Results Method: TCLP 8270

Client: General Motors Corporation
Project: Ley Creek PCB Dredging Site
Proj. Desc: Syracuse, NY

Job No.: 5858.010.517
Certification NY No.: 10155

Sample: J2746
Samp. Description: OBG3,B122.5B,B127B
Instrument: HP5972A GCMS#5
Units: mg/L
Number of analytes: 18

Collected: 07/28/98
Received: 07/28/98
Prepared: 07/29/98

Matrix: Leachate
QC Batch: 072798W4
%Solids:
Sample Size: .1 L

Parameter	Result	Surrog Limits	Dilution	Analyzed	Notes
Pyridine	<.50		1	08/04/98	
1,4-Dichlorobenzene	<.10		1	08/04/98	
2-Methylphenol	<.10		1	08/04/98	
(3+4)-Methylphenol	<.10		1	08/04/98	
Hexachloroethane	<.10		1	08/04/98	
Nitrobenzene	<.10		1	08/04/98	
Hexachlorobutadiene	<.10		1	08/04/98	
2,4,6-Trichlorophenol	<.10		1	08/04/98	
2,4,5-Trichlorophenol	<.50		1	08/04/98	
2,4-Dinitrotoluene	<.10		1	08/04/98	
Hexachlorobenzene	<.10		1	08/04/98	
Pentachlorophenol	<.50		1	08/04/98	
2-Fluorophenol (surrogate)	100.%	50-111	1	08/04/98	
Phenol-d5 (surrogate)	102.%	42-126	1	08/04/98	
2,4,6-Tribromophenol (surrogate)	121.%	# 72-106	1	08/04/98	
Nitrobenzene-d5 (surrogate)	104.%	55-123	1	08/04/98	
2-Fluorobiphenyl (surrogate)	104.%	53-113	1	08/04/98	
Terphenyl-d14 (surrogate)	129.%	21-150	1	08/04/98	

Notes:

Date leachate created: 07/28/98

- Outside control limits J-Estimated value

Authorized: Thomas Alexander
Date: August 4,1998

5000 Brittonfield Parkway / Suite 300, Box 4942 / Syracuse, NY 13221 / (315) 437-0200

O'Brien & Gere Laboratories,Inc.

Analytical Results Trace Metals

Client: General Motors Corporation
Project: Ley Creek PCB Dredging Site
Proj. Desc: Syracuse, NY

Job No.: 5858.010.517
Certification NY No.: 10155

Sample: J2746
Samp. Description: OBG3,B122.5B,B127B
Units: mg/L

Collected: 07/28/98
Received: 07/28/98

Matrix: Leachate
%Solids:
Number of analytes: 8

Parameter	Result	Method	Prepared	Analyzed	QC Batch	Dilut.	Note
TCLP Arsenic	<.5	1311/6010	07/28/98	07/31/98	072998W2	6	
TCLP Barium	.7	1311/6010	07/28/98	07/31/98	072998W2	6	
TCLP Cadmium	<.1	1311/6010	07/28/98	07/31/98	072998W2	6	
TCLP Chromium	<.5	1311/6010	07/28/98	07/31/98	072998W2	6	
TCLP Lead	<.5	1311/6010	07/28/98	07/31/98	072998W2	6	
TCLP Mercury	<.0005	1311/7470	07/30/98	07/30/98	072998W1	1	
TCLP Selenium	<.1	1311/6010	07/28/98	07/31/98	072998W2	6	
TCLP Silver	<.5	1311/6010	07/28/98	07/31/98	072998W2	6	

Notes:

Date leachate created: 07/28/98

Estimated value

Authorized: Thomas Alexander
Date: August 4,1998

5000 Brittonfield Parkway / Suite 300, Box 4942 / Syracuse, NY 13221 / (315) 437-0200

O'Brien & Gere Laboratories,Inc.

Analytical Results Wet Chemistry

Client: General Motors Corporation
Project: Ley Creek PCB Dredging Site
Proj. Desc: Syracuse, NY

Job No.: 5858.010.517
Certification NY No.: 10155

Sample: J2746
Samp. Description: OBG3,B122.5B,B127B

Collected: 07/28/98
Received: 07/28/98 11:05

Matrix: Solid

Parameter	Result	Units	Method	Prepared	Analyzed	QC Batch	Note
Flashpoint	>60.	deg. C	EPA 1010		08/04/98	080498S20	
Total releasable H2S	<5.0	mg/Kg Orig. wt.	EPA 9030		08/04/98	080398S25	
Total releasable HCN	<.25	mg/Kg Orig. wt.	EPA 9010A	08/03/98	08/03/98	080398S25	
pH	7.0	STD units	EPA 9045C		08/04/98	080498S11	

Notes:

pH analyzed outside 15 minute holding time

imated value

Authorized: /Thomas Alexander/
Date: August 5,1998 Thomas Alexander

O'Brien & Gere Laboratories, Inc.

5000 Brittonfield Parkway
East Syracuse, New York 13057
(315) 437-0200

Chain of Custody

8610

Client: REALM

Project: Ley Creek PCB Dredgings Site

Sampled by: Jim Moore / Matt Millias

Client Contact: Jim Hartnett Phone #

Sample Description

Sample Location	Date Collected	Time Collected	Sample Matrix	Comp. or Grab	No. of Containers	Analysis/Method: TCLP Metals, SVOCs, ICR	Analysis/Method: TCLP VOCs	Comments
OBG 3, B122.5B, B127B	7/28/98	10:00	Soil	Comp	1	X		
B122.5B	7/28/98	10:00	soil	grab	1		X	

Relinquished by: Matthew D Millias	Date: 7/28/98	Time: 11:05	Received by:	Date:	Time:
Relinquished by:	Date:	Time:	Received by:	Date:	Time:
Relinquished by:	Date:	Time:	Received by Lab: Maria F. Jackson	Date: 7/28/98	Time: 11:05
Shipment Method:			Airbill Number:		

Turnaround Time Required:
Routine
Rush (Specify) 1-week

Comments: Roger M. Millias analyze TCLP SVOAs
TAT 7-28-98

Cooler Temperature: 16°C

Original-Laboratory Copy-Client

Appendix B

Record drawings/as-builts

Exhibit C

Manifests and disposal certificates

NYB9267147

STATE OF NEW YORK
DEPARTMENT OF ENVIRONMENTAL CONSERVATION
DIVISION OF SOLID & HAZARDOUS MATERIALS

HAZARDOUS WASTE MANIFEST

P.O. Box 12820, Albany, New York 12212

Please type or print. Do not staple.

(Hazardous Waste Manifest 4/97)

UNIFORM HAZARDOUS WASTE MANIFEST

1. Generator's US EPA No. | Manifest Doc. No. 001110 | 2. Page 1 of 1 | Information within heavy bold line is not required by Federal Law.

3. Generator's Name and Mailing Address
INLAND FISHER GUIDE, GM
GENERAL MOTORS LK
STANDISH MI 48658-0000

4. Generator's Telephone Number ( )

A. NYB9267147

B. Generator's ID NAME

5. Transporter 1 (Company Name) Buffalo Fuel Corp.

6. US EPA ID Number NYR000045724

C. State Transporter's ID 6931K-NY

D. Transporter's Telephone 800 266-96

7. Transporter 2 (Company Name)

8. US EPA ID Number

E. State Transporter's ID

F. Transporter's Telephone ( )

9. Designated Facility Name and Site Address
CWM CHEMICAL SERVICES, L.L.C.
1550 BALTIC RD.
MODEL CITY NY 14107

10. US EPA ID Number NYD049836679

G. State Facility ID

H. Facility Telephone ( ) 716 754 4231

11. US DOT Description (Including Proper Shipping Name, Hazard Class and ID Number)	12. Containers Number	Type	13. Total Quantity	14. Unit Wt/Vol	I. Waste No.
a. NA, PETROLEUM DISTILLATE MIXTURE, 9, NA3175, III	001	DT	19990	K	EPA STATE
b.					EPA STATE
c.					EPA STATE
d.					EPA STATE

J. Additional Descriptions for Materials listed Above
a. [illegible] SOIL
b.

K. Handling Codes for Wastes Listed Above
a. L c.
b. d.

15. Special Handling Instructions and Additional Information
a. PO# [illegible] 12 20 99 SERVICE REQUEST 532528
EMERGENCY RESPONSE NUMBER (800) 424-9300 WHI CHEMTREC
815214470

16. **GENERATOR'S CERTIFICATION:** I hereby declare that the contents of this consignment are fully and accurately described above by proper shipping name and are classified, packed, marked and labeled, and are in all respects in proper condition for transport by highway according to applicable international and national government regulations and state laws and regulations.
If I am a large quantity generator, I certify that I have a program in place to reduce the volume and toxicity of waste generated to the degree I have determined to be economically practicable and that I have selected the practicable method of treatment, storage, or disposal currently available to me which minimizes the present and future threat to human health and the environment; OR if I am a small generator, I have made a good faith effort to minimize my waste and select the best waste management method that is available to me and that I can afford.

GENERATOR

Printed/Typed Name	Signature	Mo.	Day	Year
Bradley Kubiak for James F. Hartnett	Bradley Kubiak for James F. Hartnett	12	29	99

17. Transporter 1 Acknowledgement of Receipt of Materials

Printed/Typed Name	Signature	Mo.	Day	Year
Gerald Wells	[signature]	12	29	99

18. Transporter 2 Acknowledgement of Receipt of Materials

Printed/Typed Name	Signature	Mo.	Day	Year

TRANSPORTER

19. Discrepancy Indication Space
actual recvd 22961K cust. lost. gen. resolved

20. Facility Owner or Operator: Certification of receipt of hazardous materials covered by this manifest except as noted in Item 19.

Printed/Typed Name	Signature	Mo.	Day	Year
Eileen Carter	Eileen Carter	12	29	99

FACILITY

COPY 5—Generator—Mailed by TSD Facility

In case of emergency or spill immediately call the National Response Center (800) 424-8802 and the NYS Department of Environmental Conservation (518) 457-7362

WASTE MANAGEMENT, INC.
CWM Chemical Services, L.L.C.
1550 Balmer Rd.
P.O. Box 200
Model City, N.Y. 14107
716/754-8231

Federal EPA ID: NYD049836679

INLAND FISHER GUIDE, GM
ATTN: ENVIRONMENTAL COMPLIANCE
NYD002239440
1 GENERAL MOTORS DRIVE
SYRACUSE NY 13206-0486

CERTIFICATE OF DISPOSAL

CWM CHEMICAL SERVICES, L.L.C. has received waste material from INLAND FISHER GUIDE, GM on 12/29/99 as described on Hazardous Waste Manifest number NYB9267147 Sequence number 01. CWM CHEMICAL SERVICES, L.L.C. hereby certifies that the above described material was landfilled in accordance with the 40 CFR part 761 as it pertains to the land disposal of polychlorinated biphenyl contaminated materials.

Profile Number: CP2002
CWM Tracking ID: 8152147001
CWM Unit #: 1*0
Disposal Date: 12/29/99

Under civil and criminal penalties of law for the making or submission of false or fraudulent statements or representations (18 U.S.C 1001 and 15 U.S.C. 2615) I certify that the information contained in or accompanying this document is true accurate and complete. As to the identified section(s) of this document for which I cannot personally verify truth and accuracy, I certify as the company official having supervisory responsibility for the persons who, acting under my direct instructions, made the verification that this information is true accurate and complete.

Donna Ames-Cassick

DONNA AMES-CASSICK
COMPLIANCE MANAGER
Certificate # 169748
12/30/99

For questions please call our Customer Service Dept. at (800) 843-3604

NYB9267156

STATE OF NEW YORK
DEPARTMENT OF ENVIRONMENTAL CONSERVATION
DIVISION OF SOLID & HAZARDOUS MATERIALS

HAZARDOUS WASTE MANIFEST

P.O. Box 12820, Albany, New York 12212

Please type or print. Do not staple.

(Hazardous Waste Manifest 4/97)

UNIFORM HAZARDOUS WASTE MANIFEST

1. Generator's US EPA No. | Manifest Doc. No. 00111 | 2. Page 1 of 1 | Information within heavy bold line is not required by Federal Law.

3. Generator's Name and Mailing Address
~~WILLIAM LIPPMAN & SONS INC.~~ INLAND FISHERGUIDE, GM
1 GENERAL MOTORS DR
SYRACUSE NY 13206-0986
4. Generator's Telephone Number 432-5314

A. NYB9267156
B. Generator's ID SAME
C. State Transporter's ID 3551 (NY)
D. Transporter's Telephone (800 ETHYL)
E. State Transporter's ID
F. Transporter's Telephone ( )
G. State Facility ID
H. Facility Telephone ( ) 716 694 4411

5. Transporter 1 (Company Name): Buffalo Fuel Corp
6. US EPA ID Number: NYR000045724
7. Transporter 2 (Company Name)
8. US EPA ID Number

9. Designated Facility Name and Site Address
CWM CHEMICAL SERVICES, L.L.C.
1550 BALMER RD.
MODEL CITY NY 14107
10. US EPA ID Number

11. US DOT Description (Including Proper Shipping Name, Hazard Class and ID Number)	12. Containers Number	Type	13. Total Quantity	14. Unit Wt/Vol	I. Waste No.
a. NA, POLYCHLORINATED BIPHENYL MIXTURE, 9, UN2315, III			22700	K	EPA STATE NJA7
b.					EPA STATE
c.					EPA STATE
d.					EPA STATE

J. Additional Descriptions for Materials listed Above
a. CP2000 - 5011.
b.

K. Handling Codes for Wastes Listed Above
a. L c.
b. d.

15. Special Handling Instructions and Additional Information
Date of Service Intake: 12 20 99 SERVICE REQUEST# 533528
CHEMTREC Emergency Response Number 1-800-424-9300 WHI Control #
81521476

16. **GENERATOR'S CERTIFICATION:** I hereby declare that the contents of this consignment are fully and accurately described above by proper shipping name and are classified, packed, marked and labeled, and are in all respects in proper condition for transport by highway according to applicable international and national government regulations and state laws and regulations.
If I am a large quantity generator, I certify that I have a program in place to reduce the volume and toxicity of waste generated to the degree I have determined to be economically practicable and that I have selected the practicable method of treatment, storage, or disposal currently available to me which minimizes the present and future threat to human health and the environment; OR if I am a small generator, I have made a good faith effort to minimize my waste and select the best waste management method that is available to me and that I can afford.

Printed/Typed Name: BRADLEY KUBIAK for JAMES F. HARTNETT | Signature: Brad Kubiak for James F. Hartnett | Mo. 12 Day 29 Year 99

TRANSPORTER

17. Transporter 1 Acknowledgement of Receipt of Materials
Printed/Typed Name: JOHN S. PODLASEK | Signature: John S. Podlasek | Mo. 12 Day 29 Year 99

18. Transporter 2 Acknowledgement of Receipt of Materials
Printed/Typed Name | Signature | Mo. Day Year

FACILITY

19. Discrepancy Indication Space
actual Recd 21056K ~~22700K~~

20. Facility Owner or Operator: Certification of receipt of hazardous materials covered by this manifest except as noted in Item 19.
Printed/Typed Name: EILEEN CARTER | Signature: Eileen Carter | Mo. 12 Day 30 Year 99

COPY 5—Generator Mailed by TSD Facility

In case of emergency or spill immediately call the National Response Center (8[illegible]24-8802 and the NYS Department of Environmental Conservation (518) 457-7362

WASTE MANAGEMENT, INC.
CWM Chemical Services, L.L.C.
1550 Balmer Rd.
P.O. Box 200
Model City, N.Y. 14107
716/754-8231

Federal EPA ID: NYD049836679

INLAND FISHER GUIDE, GM
ATTN: ENVIRONMENTAL COMPLIANCE
NYD002239440
1 GENERAL MOTORS DRIVE
SYRACUSE NY 13206-0486

CERTIFICATE OF DISPOSAL

CWM CHEMICAL SERVICES, L.L.C. has received waste material from INLAND FISHER GUIDE, GM on 12/30/99 as described on Hazardous Waste Manifest number NYB9267156 Sequence number 01. CWM CHEMICAL SERVICES, L.L.C. hereby certifies that the above described material was landfilled in accordance with the 40 CFR part 761 as it pertains to the land disposal of polychlorinated biphenyl contaminated materials.

Profile Number: CP2002
CWM Tracking ID: 8152147601
CWM Unit #: 1*0
Disposal Date: 12/30/99

Under civil and criminal penalties of law for the making or submission of false or fraudulent statements or representations (18 U.S.C 1001 and 15 U.S.C. 2615) I certify that the information contained in or accompanying this document is true accurate and complete. As to the identified section(s) of this document for which I cannot personally verify truth and accuracy, I certify as the company official having supervisory responsibility for the persons who, acting under my direct instructions, made the verification that this information is true accurate and complete.

Donna Ames-Cassick

DONNA AMES-CASSICK
COMPLIANCE MANAGER
Certificate # 169767
01/03/00

For questions please call our Customer Service Dept. at (800) 843-3604

NYB9267165

STATE OF NEW YORK
DEPARTMENT OF ENVIRONMENTAL CONSERVATION
DIVISION OF SOLID & HAZARDOUS MATERIALS

HAZARDOUS WASTE MANIFEST

P.O. Box 12820, Albany, New York 12212

Please type or print. Do not staple.

(Hazardous Waste Manifest 4/97)

UNIFORM HAZARDOUS WASTE MANIFEST

1. Generator's US EPA No. | Manifest Doc. No. 00112 | 2. Page 1 of 1 | Information within heavy bold line is not required by Federal Law.

3. Generator's Name and Mailing Address
INLAND FISHER GUIDE CO

A. NYB9267165

B. Generator's ID
DRM

4. Generator's Telephone Number

5. Transporter 1 (Company Name)
Buffalo Fuel Corp.

6. US EPA ID Number
NYD000045724

C. State Transporter's ID
18143H NY

D. Transporter's Telephone
800677-2002

7. Transporter 2 (Company Name)

8. US EPA ID Number

E. State Transporter's ID

F. Transporter's Telephone ( )

9. Designated Facility Name and Site Address

10. US EPA ID Number

G. State Facility ID

H. Facility Telephone ( )

11. US DOT Description (Including Proper Shipping Name, Hazard Class and ID Number)	12. Containers Number	Type	13. Total Quantity	14. Unit Wt/Vol	I. Waste No.
a.			EST. 2,750	K	EPA STATE
b.					EPA STATE
c.					EPA STATE
d.					EPA STATE

J. Additional Descriptions for Materials listed Above
a
c
b
d

K. Handling Codes for Wastes Listed Above
a: L
c:
b:
d:

15. Special Handling Instructions and Additional Information
12-20-99
ERG 131

16. **GENERATOR'S CERTIFICATION:** I hereby declare that the contents of this consignment are fully and accurately described above by proper shipping name and are classified, packed, marked and labeled, and are in all respects in proper condition for transport by highway according to applicable international and national government regulations and state laws and regulations.

If I am a large quantity generator, I certify that I have a program in place to reduce the volume and toxicity of waste generated to the degree I have determined to be economically practicable and that I have selected the practicable method of treatment, storage, or disposal currently available to me which minimizes the present and future threat to human health and the environment; OR if I am a small generator, I have made a good faith effort to minimize my waste and select the best waste management method that is available to me and that I can afford.

Printed/Typed Name	Signature	Mo.	Day	Year
Brad Kubiak for James F. Hartnett		12	21	99

17. Transporter 1 Acknowledgement of Receipt of Materials

Printed/Typed Name	Signature	Mo.	Day	Year
Kevin M. Henry		12	21	99

18. Transporter 2 Acknowledgement of Receipt of Materials

Printed/Typed Name	Signature	Mo.	Day	Year

19. Discrepancy Indication Space
actual pound 3148 0K

20. Facility Owner or Operator Certification of receipt of hazardous materials covered by this manifest except as noted in Item 19.

Printed/Typed Name	Signature	Mo.	Day	Year
Eileen Carton		12	30	99

GENERATOR

TRANSPORTER

FACI

In case of emergency or spill immediately call the National Response Center (8[illegible]24-8802 and the NYS Department of Environmental Conservation (518) 457-7362

COPY 5—Generator—Mailed by TSD Facility

WASTE MANAGEMENT, INC.
CWM Chemical Services, L.L.C.
1550 Balmer Rd.
P.O. Box 200
Model City, N.Y. 14107
716/754-8231

Federal EPA ID: NYD049836679

INLAND FISHER GUIDE, GM
ATTN: ENVIRONMENTAL COMPLIANCE
NYD002239440
1 GENERAL MOTORS DRIVE
SYRACUSE NY 13206-0486

CERTIFICATE OF DISPOSAL

CWM CHEMICAL SERVICES, L.L.C. has received waste material from INLAND FISHER GUIDE, GM on 12/30/99 as described on Hazardous Waste Manifest number NYB9267165 Sequence number 01. CWM CHEMICAL SERVICES, L.L.C. hereby certifies that the above described material was landfilled in accordance with the 40 CFR part 761 as it pertains to the land disposal of polychlorinated biphenyl contaminated materials.

Profile Number: CP2002
CWM Tracking ID: 8152147201
CWM Unit #: 1*0
Disposal Date: 12/30/99

Under civil and criminal penalties of law for the making or submission of false or fraudulent statements or representations (18 U.S.C 1001 and 15 U.S.C. 2615) I certify that the information contained in or accompanying this document is true accurate and complete. As to the identified section(s) of this document for which I cannot personally verify truth and accuracy, I certify as the company official having supervisory responsibility for the persons who, acting under my direct instructions, made the verification that this information is true accurate and complete.

Donna Ames-Cassick

DONNA AMES-CASSICK
COMPLIANCE MANAGER
Certificate # 169764
01/03/00

For questions please call our Customer Service Dept. at (800) 843-3604

NYB9267174

STATE OF NEW YORK
DEPARTMENT OF ENVIRONMENTAL CONSERVATION
DIVISION OF SOLID & HAZARDOUS MATERIALS

HAZARDOUS WASTE MANIFEST

P.O. Box 12820, Albany, New York 12212

Please type or print. Do not staple.

(Hazardous Waste Manifest 4/97)

UNIFORM HAZARDOUS WASTE MANIFEST

1. Generator's US EPA No. | Manifest Doc. No. 001 13

2. Page 1 of

Information within heavy bold line is not required by Federal Law.

3. Generator's Name and Mailing Address
INLAND FISHER GUIDE, GM

4. Generator's Telephone Number

A. NYB9267174

B. Generator's ID

5. Transporter 1 (Company Name)
Frank's Vacuum Truck Service

6. US EPA ID Number
NYD982792814

C. State Transporter's ID R0 26 (illegible)

D. Transporter's Telephone (800) 445-180

7. Transporter 2 (Company Name)

8. US EPA ID Number

E. State Transporter's ID

F. Transporter's Telephone ( )

9. Designated Facility Name and Site Address

10. US EPA ID Number

G. State Facility ID

H. Facility Telephone ( )

11. US DOT Description (Including Proper Shipping Name, Hazard Class and ID Number)	12. Containers Number	Type	13. Total Quantity	14. Unit Wt/Vol	I. Waste No.
a. NA, Petroleum Contaminated Material, 9, UN2315, III	001	DT	EST 22100	K	EPA / STATE
b.					EPA / STATE
c.					EPA / STATE
d.					EPA / STATE

J. Additional Descriptions for Materials listed Above

a | c

b | d

K. Handling Codes for Wastes Listed Above

a: 4 | c:

b: | d:

15. Special Handling Instructions and Additional Information
12 20 99. SERVICE REQUEST# 533528
8152482

16. **GENERATOR'S CERTIFICATION:** I hereby declare that the contents of this consignment are fully and accurately described above by proper shipping name and are classified, packed, marked and labeled, and are in all respects in proper condition for transport by highway according to applicable international and national government regulations and state laws and regulations.

If I am a large quantity generator, I certify that I have a program in place to reduce the volume and toxicity of waste generated to the degree I have determined to be economically practicable and that I have selected the practicable method of treatment, storage, or disposal currently available to me which minimizes the present and future threat to human health and the environment; OR if I am a small generator, I have made a good faith effort to minimize my waste and select the best waste management method that is available to me and that I can afford.

Printed/Typed Name	Signature	Mo.	Day	Year
BRAD KUBIAK FOR JAMES F. HARTNETT	Brad Kubiak for James F. Hartnett	12	29	99

TRANSPORTER

17. Transporter 1 Acknowledgement of Receipt of Materials

Printed/Typed Name	Signature	Mo.	Day	Year
Lonnie Blakeslee	Lonnie Blakeslee	12	29	99

18. Transporter 2 Acknowledgement of Receipt of Materials

Printed/Typed Name	Signature	Mo.	Day	Year

FACILITY

19. Discrepancy Indication Space
actual pound 27379K

20. Facility Owner or Operator: Certification of receipt of hazardous materials covered by this manifest except as noted in Item 19.

Printed/Typed Name	Signature	Mo.	Day	Year
Eileen Carter	Eileen Carter	12	30	99

COPY 5--Generator--Mailed by TSD Facility

In case of emergency or spill immediately call the National Response Center (800) 424-8802 and the NYS Department of Environmental Conservation (518) 457-7362

GENERATOR

WASTE MANAGEMENT, INC.
CWM Chemical Services, L.L.C.
1550 Balmer Rd.
P.O. Box 200
Model City, N.Y. 14107
716/754-8231

Federal EPA ID: NYD049836679

INLAND FISHER GUIDE, GM
ATTN: ENVIRONMENTAL COMPLIANCE
NYD002239440
1 GENERAL MOTORS DRIVE
SYRACUSE NY 13206-0486

CERTIFICATE OF DISPOSAL

CWM CHEMICAL SERVICES, L.L.C. has received waste material from INLAND FISHER GUIDE, GM on 12/30/99 as described on Hazardous Waste Manifest number NYB9267174 Sequence number 01. CWM CHEMICAL SERVICES, L.L.C. hereby certifies that the above described material was landfilled in accordance with the 40 CFR part 761 as it pertains to the land disposal of polychlorinated biphenyl contaminated materials.

Profile Number: CP2002
CWM Tracking ID: 8152148201
CWM Unit #: 1*0
Disposal Date: 12/30/99

Under civil and criminal penalties of law for the making or submission of false or fraudulent statements or representations (18 U.S.C 1001 and 15 U.S.C. 2615) I certify that the information contained in or accompanying this document is true accurate and complete. As to the identified section(s) of this document for which I cannot personally verify truth and accuracy, I certify as the company official having supervisory responsibility for the persons who, acting under my direct instructions, made the verification that this information is true accurate and complete.

Donna Ames-Cassick

DONNA AMES-CASSICK
COMPLIANCE MANAGER
Certificate # 169772
01/03/00

For questions please call our Customer Service Dept. at (800) 843-3604

NYB9267183

STATE OF NEW YORK
DEPARTMENT OF ENVIRONMENTAL CONSERVATION
DIVISION OF SOLID & HAZARDOUS MATERIALS

HAZARDOUS WASTE MANIFEST

P.O. Box 12820, Albany, New York 12212

Please type or print. Do not staple.

(Hazardous Waste Manifest 4/97)

UNIFORM HAZARDOUS WASTE MANIFEST

1. Generator's US EPA No. | Manifest Doc. No. 001114 | 2. Page 1 of | Information within heavy bold line is not required by Federal Law.

3. Generator's Name and Mailing Address
[redacted] INLAND FISHER GUIDE, GM
[redacted] NY [redacted]

4. Generator's Telephone Number ( ) [redacted]

A. NYB9267183

B. Generator's ID [redacted]

5. Transporter 1 (Company Name) [redacted]

6. US EPA ID Number [redacted]

C. State Transporter's ID [redacted]

D. Transporter's Telephone ( ) [redacted]

7. Transporter 2 (Company Name)

8. US EPA ID Number

E. State Transporter's ID

F. Transporter's Telephone ( )

9. Designated Facility Name and Site Address
[redacted]

10. US EPA ID Number [redacted]

G. State Facility ID

H. Facility Telephone ( ) [redacted]

11. US DOT Description (Including Proper Shipping Name, Hazard Class and ID Number)	12. Containers Number	Type	13. Total Quantity	14. Unit Wt/Vol	I. Waste No.
a. [redacted]	[redacted]	[redacted]	20000	K	EPA STATE [redacted]
b.					EPA STATE
c.					EPA STATE
d.					EPA STATE

J. Additional Descriptions for Materials listed Above
a [redacted] c
b d

K. Handling Codes for Wastes Listed Above
a [H] c [ ]
b [ ] d [ ]

15. Special Handling Instructions and Additional Information
[redacted] 12 20 99 [redacted] 533661
8152513

16. **GENERATOR'S CERTIFICATION:** I hereby declare that the contents of this consignment are fully and accurately described above by proper shipping name and are classified, packed, marked and labeled, and are in all respects in proper condition for transport by highway according to applicable international and national government regulations and state laws and regulations.

If I am a large quantity generator, I certify that I have a program in place to reduce the volume and toxicity of waste generated to the degree I have determined to be economically practicable and that I have selected the practicable method of treatment, storage, or disposal currently available to me which minimizes the present and future threat to human health and the environment; OR if I am a small generator, I have made a good faith effort to minimize my waste and select the best waste management method that is available to me and that I can afford.

Printed/Typed Name	Signature	Mo.	Day	Year
Brad J Kubiak / For James F Hartnett	Brad J Kubiak / For James F Hartnett	12	30	99

17. Transporter 1 Acknowledgement of Receipt of Materials

Printed/Typed Name	Signature	Mo.	Day	Year
[redacted]	[redacted]			

18. Transporter 2 Acknowledgement of Receipt of Materials

Printed/Typed Name	Signature	Mo.	Day	Year

19. Discrepancy Indication Space
actual recvd 22084 K

20. Facility Owner or Operator: Certification of receipt of hazardous materials covered by this manifest except as noted in Item 19.

Printed/Typed Name	Signature	Mo.	Day	Year
Eileen Carton	Eileen Carton	12	30	99

GENERATOR

TRANSPORTER

FACILITY

In case of emergency or spill immediately call the National Response Center (800) 424-8802 and the NYS Department of Environmental Conservation (518) 457-7362

COPY 5—Generator—Mailed by TSD Facility

WASTE MANAGEMENT, INC.
CWM Chemical Services, L.L.C.
1550 Balmer Rd.
P.O. Box 200
Model City, N.Y. 14107
716/754-8231

Federal EPA ID: NYD049836679

INLAND FISHER GUIDE, GM
ATTN: ENVIRONMENTAL COMPLIANCE
NYD002239440
1 GENERAL MOTORS DRIVE
SYRACUSE NY 13206-0486

CERTIFICATE OF DISPOSAL

CWM CHEMICAL SERVICES, L.L.C. has received waste material from INLAND FISHER GUIDE, GM on 12/30/99 as described on Hazardous Waste Manifest number NYB9267183 Sequence number 01. CWM CHEMICAL SERVICES, L.L.C. hereby certifies that the above described material was landfilled in accordance with the 40 CFR part 761 as it pertains to the land disposal of polychlorinated biphenyl contaminated materials.

Profile Number: CP2002
CWM Tracking ID: 8152151301
CWM Unit #: 1*0
Disposal Date: 12/30/99

Under civil and criminal penalties of law for the making or submission of false or fraudulent statements or representations (18 U.S.C 1001 and 15 U.S.C. 2615) I certify that the information contained in or accompanying this document is true accurate and complete. As to the identified section(s) of this document for which I cannot personally verify truth and accuracy, I certify as the company official having supervisory responsibility for the persons who, acting under my direct instructions, made the verification that this information is true accurate and complete.

Donna Ames-Cassick

DONNA AMES-CASSICK
COMPLIANCE MANAGER
Certificate # 169792
01/03/00

For questions please call our Customer Service Dept. at (800) 843-3604

NYB9267192

STATE OF NEW YORK
DEPARTMENT OF ENVIRONMENTAL CONSERVATION
DIVISION OF SOLID & HAZARDOUS MATERIALS

HAZARDOUS WASTE MANIFEST

P.O. Box 12820, Albany, New York 12212

Please type or print. Do not staple.

(Hazardous Waste Manifest 4/97)

UNIFORM HAZARDOUS WASTE MANIFEST

1. Generator's US EPA No. | Manifest Doc. No. 00115 | 2. Page 1 of | Information within heavy bold line is not required by Federal Law.

3. Generator's Name and Mailing Address
INLAND FISHER GUIDE, GM
1 CENTRAL AVENUE
STRAUSS NY 11206-0486

4. Generator's Telephone Number

A. NYB9267192

B. Generator's ID
NAMI

5. Transporter 1 (Company Name)
BUFFALO FUEL CORP

6. US EPA ID Number
NYR000045724

C. State Transporter's ID 98834PM

D. Transporter's Telephone (

7. Transporter 2 (Company Name)

8. US EPA ID Number

E. State Transporter's ID

F. Transporter's Telephone ( )

9. Designated Facility Name and Site Address
CWM CHEMICAL SERVICES, L.L.C.
1550 BALMER RD.
MODEL CITY NY 14107

10. US EPA ID Number

G. State Facility ID

H. Facility Telephone ( )

11. US DOT Description (Including Proper Shipping Name, Hazard Class and ID Number)	12. Containers Number	Type	13. Total Quantity	14. Unit Wt/Vol	I. Waste No.
a. NA, POLYCHLORINATED BIPHENYL MIXTURE, 9, UN2315, III	001	DT	EST. 22700	K	EPA STATE NJA7
b.					EPA STATE
c.					EPA STATE
d.					EPA STATE

J. Additional Descriptions for Materials listed Above
a.
b.

K. Handling Codes for Wastes Listed Above
a. L c.
b. d.

15. Special Handling Instructions and Additional Information
12 20 99. SERVICE REQUEST#533661-2
8152575

16. **GENERATOR'S CERTIFICATION:** I hereby declare that the contents of this consignment are fully and accurately described above by proper shipping name and are classified, packed, marked and labeled, and are in all respects in proper condition for transport by highway according to applicable international and national government regulations and state laws and regulations.

If I am a large quantity generator, I certify that I have a program in place to reduce the volume and toxicity of waste generated to the degree I have determined to be economically practicable and that I have selected the practicable method of treatment, storage, or disposal currently available to me which minimizes the present and future threat to human health and the environment; OR if I am a small generator, I have made a good faith effort to minimize my waste and select the best waste management method that is available to me and that I can afford.

Printed/Typed Name	Signature	Mo.	Day	Year
BRADLEY KRAUK/JAMES F. HARTNETT	Bradley K. Krauk/James F. Hartnett	12	30	99

TRANSPORTER

17. Transporter 1 Acknowledgement of Receipt of Materials

Printed/Typed Name	Signature	Mo.	Day	Year
JAMES C MAZUROCK	James C Mazurock	12	30	99

18. Transporter 2 Acknowledgement of Receipt of Materials

Printed/Typed Name	Signature	Mo.	Day	Year

FACILITY

19. Discrepancy Indication Space
actual recvd 23614K

20. Facility Owner or Operator: Certification of receipt of hazardous materials covered by this manifest except as noted in Item 19.

Printed/Typed Name	Signature	Mo.	Day	Year
EILEEN CARTER	Eileen Carter	12	30	99

COPY 5—Generator—Mailed by TSD Facility

In case of emergency or spill immediately call the National Response Center (800) 424-8802 and the NYS Department of Environmental Conservation (518) 457-7362

WASTE MANAGEMENT, INC.
CWM Chemical Services, L.L.C.
1550 Balmer Rd.
P.O. Box 200
Model City, N.Y. 14107
716/754-8231

Federal EPA ID: NYD049836679

INLAND FISHER GUIDE, GM
ATTN: ENVIRONMENTAL COMPLIANCE
NYD002239440
1 GENERAL MOTORS DRIVE
SYRACUSE NY 13206-0486

CERTIFICATE OF DISPOSAL

CWM CHEMICAL SERVICES, L.L.C. has received waste material from INLAND FISHER GUIDE, GM on 12/30/99 as described on Hazardous Waste Manifest number NYB9267192 Sequence number 01. CWM CHEMICAL SERVICES, L.L.C. hereby certifies that the above described material was landfilled in accordance with the 40 CFR part 761 as it pertains to the land disposal of polychlorinated biphenyl contaminated materials.

Profile Number: CP2002
CWM Tracking ID: 8152151501
CWM Unit #: 1*0
Disposal Date: 12/30/99

Under civil and criminal penalties of law for the making or submission of false or fraudulent statements or representations (18 U.S.C 1001 and 15 U.S.C. 2615) I certify that the information contained in or accompanying this document is true accurate and complete. As to the identified section(s) of this document for which I cannot personally verify truth and accuracy, I certify as the company official having supervisory responsibility for the persons who, acting under my direct instructions, made the verification that this information is true accurate and complete.

Donna Ames-Cassick

DONNA AMES-CASSICK
COMPLIANCE MANAGER
Certificate # 169794
01/03/00

For questions please call our Customer Service Dept. at (800) 843-3604

NYB9267201

STATE OF NEW YORK
DEPARTMENT OF ENVIRONMENTAL CONSERVATION
DIVISION OF SOLID & HAZARDOUS MATERIALS

HAZARDOUS WASTE MANIFEST

P.O. Box 12820, Albany, New York 12212

Please type or print. Do not staple.

(Hazardous Waste Manifest 4/97)

UNIFORM HAZARDOUS WASTE MANIFEST

1. Generator's US EPA No. | Manifest Doc. No. 00116
2. Page 1 of 1

Information within heavy bold line is not required by Federal Law.

3. Generator's Name and Mailing Address
~~[illegible]~~ INLAND FISHER GUIDE, GM
~~[illegible]~~
SYRACUSE NY 13206-0486
4. Generator's Telephone Number (315) 432-3114

A. NYB9267201
B. Generator's ID [illegible]

5. Transporter 1 (Company Name) US BULK TRANSPORT INC
6. US EPA ID Number PAD987347515
C. State Transporter's ID [illegible]
D. Transporter's Telephone [illegible]
7. Transporter 2 (Company Name)
8. US EPA ID Number
E. State Transporter's ID
F. Transporter's Telephone ( )

9. Designated Facility Name and Site Address
CWM CHEMICAL SERVICES, L.L.C.
[illegible] MAIN RD.
MODEL CITY NY 14107
10. US EPA ID Number [illegible]
G. State Facility ID
H. Facility Telephone ( ) [illegible]

11. US DOT Description (Including Proper Shipping Name, Hazard Class and ID Number)	12. Containers Number	Type	13. Total Quantity	14. Unit Wt/Vol	I. Waste No.
a. NA, [illegible]	[illegible]	[illegible]	EST 22500	K	EPA STATE [illegible]
b.					EPA STATE
c.					EPA STATE
d.					EPA STATE

J. Additional Descriptions for Materials listed Above
a [illegible] c
b d

K. Handling Codes for Wastes Listed Above
a [1] c [ ]
b [ ] d [ ]

15. Special Handling Instructions and Additional Information
[illegible] Profile out of Service Until 12 2099. SERVICE ORDER #533664-3
EMERGENCY Emergency Response Number (800) 434-9300 WMI Contract
81521516

16. **GENERATOR'S CERTIFICATION:** I hereby declare that the contents of this consignment are fully and accurately described above by proper shipping name and are classified, packed, marked and labeled, and are in all respects in proper condition for transport by highway according to applicable international and national government regulations and state laws and regulations.

If I am a large quantity generator, I certify that I have a program in place to reduce the volume and toxicity of waste generated to the degree I have determined to be economically practicable and that I have selected the practicable method of treatment, storage, or disposal currently available to me which minimizes the present and future threat to human health and the environment; OR if I am a small generator, I have made a good faith effort to minimize my waste and select the best waste management method that is available to me and that I can afford.

Printed/Typed Name	Signature	Mo.	Day	Year
Brady Kubik for James F. Hartnett	Brady Kubik for James F. Hartnett	12	30	99

TRANSPORTER

17. Transporter 1 Acknowledgement of Receipt of Materials

Printed/Typed Name	Signature	Mo.	Day	Year
Fred J. Facey	Fred J. Facey	12	30	99

18. Transporter 2 Acknowledgement of Receipt of Materials

Printed/Typed Name	Signature	Mo.	Day	Year

FACILITY

19. Discrepancy Indication Space
actual recvd 24313K

20. Facility Owner or Operator: Certification of receipt of hazardous materials covered by this manifest except as noted in Item 19.

Printed/Typed Name	Signature	Mo.	Day	Year
Ellen Carter	Ellen Carter	12	30	99

COPY 5—Generator—Mailed by TSD Facility

In case of emergency or spill immediately call the National Response Center (800) 424-8802 and the NYS Department of Environmental Conservation (518) 457-7362

WASTE MANAGEMENT, INC.
CWM Chemical Services, L.L.C.
1550 Balmer Rd.
P.O. Box 200
Model City, N.Y. 14107
716/754-8231

Federal EPA ID: NYD049836679

INLAND FISHER GUIDE, GM
ATTN: ENVIRONMENTAL COMPLIANCE
NYD002239440
1 GENERAL MOTORS DRIVE
SYRACUSE NY 13206-0486

CERTIFICATE OF DISPOSAL

CWM CHEMICAL SERVICES, L.L.C. has received waste material from INLAND FISHER GUIDE, GM on 12/30/99 as described on Hazardous Waste Manifest number NYB9267201 Sequence number 01. CWM CHEMICAL SERVICES, L.L.C. hereby certifies that the above described material was landfilled in accordance with the 40 CFR part 761 as it pertains to the land disposal of polychlorinated biphenyl contaminated materials.

Profile Number: CP2002
CWM Tracking ID: 8152151601
CWM Unit #: 1*0
Disposal Date: 12/30/99

Under civil and criminal penalties of law for the making or submission of false or fraudulent statements or representations (18 U.S.C 1001 and 15 U.S.C. 2615) I certify that the information contained in or accompanying this document is true accurate and complete. As to the identified section(s) of this document for which I cannot personally verify truth and accuracy, I certify as the company official having supervisory responsibility for the persons who, acting under my direct instructions, made the verification that this information is true accurate and complete.

Donna Ames-Cassick

DONNA AMES-CASSICK
COMPLIANCE MANAGER
Certificate # 169795
01/03/00

For questions please call
our Customer Service Dept.
at (800) 843-3604

NYB9267219

STATE OF NEW YORK
DEPARTMENT OF ENVIRONMENTAL CONSERVATION
DIVISION OF SOLID & HAZARDOUS MATERIALS

HAZARDOUS WASTE MANIFEST

P.O. Box 12820, Albany, New York 12212

Please type or print. Do not staple.

(Hazardous Waste Manifest 4/97)

UNIFORM HAZARDOUS WASTE MANIFEST

1. Generator's US EPA No. | Manifest Doc. No. 00117
2. Page 1 of

Information within heavy bold line is not required by Federal Law.

3. Generator's Name and Mailing Address
INLAND FISHEL GUIDE, GM
[redacted]
[redacted]

A. NYB9267219

B. Generator's ID
GMF

4. Generator's Telephone Number ( ) [redacted]

5. Transporter 1 (Company Name)
Buffalo Fuel Corp

6. US EPA ID Number
NYR000095224

C. State Transporter's ID 98987EN

D. Transporter's Telephone (800) 677-2663

7. Transporter 2 (Company Name)

8. US EPA ID Number

E. State Transporter's ID

F. Transporter's Telephone ( )

9. Designated Facility Name and Site Address
[redacted]

10. US EPA ID Number

G. State Facility ID

H. Facility Telephone ( )

11. US DOT Description (Including Proper Shipping Name, Hazard Class and ID Number)	12. Containers Number	Type	13. Total Quantity	14. Unit Wt/Vol	I. Waste No.
a. [illegible]			EST 2270	K	EPA STATE
b.					EPA STATE
c.					EPA STATE
d.					EPA STATE

J. Additional Descriptions for Materials listed Above
a. [illegible]

K. Handling Codes for Wastes Listed Above
a. L c.
b. d.

15. Special Handling Instructions and Additional Information
[illegible] 12 20 99 [illegible] 533661-4
[illegible]
8152520

16. **GENERATOR'S CERTIFICATION:** I hereby declare that the contents of this consignment are fully and accurately described above by proper shipping name and are classified, packed, marked and labeled, and are in all respects in proper condition for transport by highway according to applicable international and national government regulations and state laws and regulations.

If I am a large quantity generator, I certify that I have a program in place to reduce the volume and toxicity of waste generated to the degree I have determined to be economically practicable and that I have selected the practicable method of treatment, storage, or disposal currently available to me which minimizes the present and future threat to human health and the environment; OR if I am a small generator, I have made a good faith effort to minimize my waste and select the best waste management method that is available to me and that I can afford.

Printed/Typed Name	Signature	Mo.	Day	Year
Bradley Kuhn / For James F. Hartnett	Bradley A. Kuhn / For James F. Hartnett	12	22	99

GENERATOR

17. Transporter 1 Acknowledgement of Receipt of Materials

Printed/Typed Name	Signature	Mo.	Day	Year
Robert Adams	Robert L. Adams	12	22	99

18. Transporter 2 Acknowledgement of Receipt of Materials

Printed/Typed Name	Signature	Mo.	Day	Year

TRANSPORTER

19. Discrepancy Indication Space
actual received 21682K

20. Facility Owner or Operator: Certification of receipt of hazardous materials covered by this manifest except as noted in Item 19.

Printed/Typed Name	Signature	Mo.	Day	Year
Eileen Carton	Eileen Carton	12	30	99

FACILITY

COPY 5—Generator—Mailed by TSD Facility

In case of emergency or spill immediately call the National Response Center (800) 424-8802 and the NYS Department of Environmental Conservation (518) 457-7362

WASTE MANAGEMENT, INC.
CWM Chemical Services, L.L.C.
1550 Balmer Rd.
P.O. Box 200
Model City, N.Y. 14107
716/754-8231

Federal EPA ID: NYD049836679

INLAND FISHER GUIDE, GM
ATTN: ENVIRONMENTAL COMPLIANCE
NYD002239440
1 GENERAL MOTORS DRIVE
SYRACUSE NY 13206-0486

CERTIFICATE OF DISPOSAL

CWM CHEMICAL SERVICES, L.L.C. has received waste material from INLAND FISHER GUIDE, GM on 12/30/99 as described on Hazardous Waste Manifest number NYB9267219 Sequence number 01. CWM CHEMICAL SERVICES, L.L.C. hereby certifies that the above described material was landfilled in accordance with the 40 CFR part 761 as it pertains to the land disposal of polychlorinated biphenyl contaminated materials.

Profile Number: CP2002
CWM Tracking ID: 8152152001
CWM Unit #: 1*0
Disposal Date: 12/30/99

Under civil and criminal penalties of law for the making or submission of false or fraudulent statements or representations (18 U.S.C 1001 and 15 U.S.C. 2615) I certify that the information contained in or accompanying this document is true accurate and complete. As to the identified section(s) of this document for which I cannot personally verify truth and accuracy, I certify as the company official having supervisory responsibility for the persons who, acting under my direct instructions, made the verification that this information is true accurate and complete.

Donna Ames-Cassick

DONNA AMES-CASSICK
COMPLIANCE MANAGER
Certificate # 169798
01/03/00

For questions please call our Customer Service Dept. at (800) 843-3604

NYB9267228

STATE OF NEW YORK
DEPARTMENT OF ENVIRONMENTAL CONSERVATION
DIVISION OF SOLID & HAZARDOUS MATERIALS

HAZARDOUS WASTE MANIFEST

P.O. Box 12820, Albany, New York 12212

Please type or print. Do not staple.

(Hazardous Waste Manifest 4/97)

UNIFORM HAZARDOUS WASTE MANIFEST

1. Generator's US EPA No. | Manifest Doc. No. 001118 | 2. Page 1 of | Information within heavy bold line is not required by Federal Law.

3. Generator's Name and Mailing Address
INLAND FISHER GUIDE, GM INC

4. Generator's Telephone Number

A. NYB9267228

B. Generator's ID SAME

5. Transporter 1 (Company Name) Franks Vacuum Truck Svs KM

6. US EPA ID Number NYD982792814

C. State Transporter's ID 90362Y(KM) 12/30

D. Transporter's Telephone ( ) 716 284 2482

7. Transporter 2 (Company Name)

8. US EPA ID Number

E. State Transporter's ID

F. Transporter's Telephone ( )

9. Designated Facility Name and Site Address

10. US EPA ID Number

G. State Facility ID

H. Facility Telephone ( )

11. US DOT Description (Including Proper Shipping Name, Hazard Class and ID Number)	12. Containers Number	Type	13. Total Quantity	14. Unit Wt/Vol	I. Waste No.
a.			EST 13,000	K	EPA STATE
b.					EPA STATE
c.					EPA STATE
d.					EPA STATE

J. Additional Descriptions for Materials listed Above

a. c.

b. d.

K. Handling Codes for Wastes Listed Above

a. L c.

b. d.

15. Special Handling Instructions and Additional Information

12-2099 533661-5

8152152

16. **GENERATOR'S CERTIFICATION:** I hereby declare that the contents of this consignment are fully and accurately described above by proper shipping name and are classified, packed, marked and labeled, and are in all respects in proper condition for transport by highway according to applicable international and national government regulations and state laws and regulations.

If I am a large quantity generator, I certify that I have a program in place to reduce the volume and toxicity of waste generated to the degree I have determined to be economically practicable and that I have selected the practicable method of treatment, storage, or disposal currently available to me which minimizes the present and future threat to human health and the environment; OR if I am a small generator, I have made a good faith effort to minimize my waste and select the best waste management method that is available to me and that I can afford.

Printed/Typed Name	Signature	Mo.	Day	Year
Bradley Kaul / James F Hartnett	Bradley Kaul / James F Hartnett	12	30	99

TRANSPORTER

17. Transporter 1 Acknowledgement of Receipt of Materials

Printed/Typed Name	Signature	Mo.	Day	Year
Leonard Moon		12	30	99

18. Transporter 2 Acknowledgement of Receipt of Materials

Printed/Typed Name	Signature	Mo.	Day	Year

FACILITY

19. Discrepancy Indication Space

actual recvd 21473K

20. Facility Owner or Operator: Certification of receipt of hazardous materials covered by this manifest except as noted in Item 19.

Printed/Typed Name	Signature	Mo.	Day	Year
Elton Carson		12	30	99

COPY 5—Generator—Mailed by TSD Facility

In case of emergency or spill immediately call the National Response Center (800) 424-8802 and the NYS Department of Environmental Conservation (518) 457-7362

WASTE MANAGEMENT, INC.
CWM Chemical Services, L.L.C.
1550 Balmer Rd.
P.O. Box 200
Model City, N.Y. 14107
716/754-8231

Federal EPA ID: NYD049836679

INLAND FISHER GUIDE, GM
ATTN: ENVIRONMENTAL COMPLIANCE
NYD002239440
1 GENERAL MOTORS DRIVE
SYRACUSE NY 13206-0486

CERTIFICATE OF DISPOSAL

CWM CHEMICAL SERVICES, L.L.C. has received waste material from INLAND FISHER GUIDE, GM on 12/30/99 as described on Hazardous Waste Manifest number NYB9267228 Sequence number 01. CWM CHEMICAL SERVICES, L.L.C. hereby certifies that the above described material was landfilled in accordance with the 40 CFR part 761 as it pertains to the land disposal of polychlorinated biphenyl contaminated materials.

Profile Number: CP2002
CWM Tracking ID: 8152152101
CWM Unit #: 1*0
Disposal Date: 12/30/99

Under civil and criminal penalties of law for the making or submission of false or fraudulent statements or representations (18 U.S.C 1001 and 15 U.S.C. 2615) I certify that the information contained in or accompanying this document is true accurate and complete. As to the identified section(s) of this document for which I cannot personally verify truth and accuracy, I certify as the company official having supervisory responsibility for the persons who, acting under my direct instructions, made the verification that this information is true accurate and complete.

Donna Ames-Cassick

DONNA AMES-CASSICK
COMPLIANCE MANAGER
Certificate # 169799
01/03/00

For questions please call our Customer Service Dept. at (800) 843-3604

NYB9267237

STATE OF NEW YORK
DEPARTMENT OF ENVIRONMENTAL CONSERVATION
DIVISION OF SOLID & HAZARDOUS MATERIALS

HAZARDOUS WASTE MANIFEST

P.O. Box 12820, Albany, New York 12212

Please type or print. Do not staple.

(Hazardous Waste Manifest 4/97)

In case of emergency or spill immediately call the National Response Center (518) 457-7362 and the NYS Department of Environmental Conservation 424-8802

UNIFORM HAZARDOUS WASTE MANIFEST

1. Generator's US EPA No. | Manifest Doc. No. 001 19

2. Page 1 of

Information within heavy bold line is not required by Federal Law.

A. NYB9267237

3. Generator's Name and Mailing Address
INLAND FISHER GUIDE
GM
BAE

4. Generator's Telephone Number

B. Generator's ID

C. State Transporter's ID

D. Transporter's Telephone ( )

E. State Transporter's ID

F. Transporter's Telephone ( )

5. Transporter 1 (Company Name): Franks Vacuum Truck Service | 6. US EPA ID Number: NYD 9 4 2 7 9 2 4 1 4

7. Transporter 2 (Company Name) | 8. US EPA ID Number

9. Designated Facility Name and Site Address
CWM CHEMICAL SERVICES, L.L.C.
1550 BALMAN RD.
MODEL CITY NY 14107

10. US EPA ID Number

G. State Facility ID

H. Facility Telephone ( )

11. US DOT Description (Including Proper Shipping Name, Hazard Class and ID Number)	12. Containers Number	Type	13. Total Quantity	14. Unit Wt/Vol	I. Waste No.
a. RQ, POLYCHLORINATED BIPHENYL MIXTURE, 9, UN2315, III	001	DT	20000	K	EPA STATE
b.					EPA STATE
c.					EPA STATE
d.					EPA STATE

J. Additional Descriptions for Materials listed Above
a. PCB WASTE
c.
b.
d.

K. Handling Codes for Wastes Listed Above
a. L | c.
b. | d.

15. Special Handling Instructions and Additional Information
12 20 99. SERVICE REQUEST# 533661-6
8152152 4

16. **GENERATOR'S CERTIFICATION:** I hereby declare that the contents of this consignment are fully and accurately described above by proper shipping name and are classified, packed, marked and labeled, and are in all respects in proper condition for transport by highway according to applicable international and national government regulations and state laws and regulations.

If I am a large quantity generator, I certify that I have a program in place to reduce the volume and toxicity of waste generated to the degree I have determined to be economically practicable and that I have selected the practicable method of treatment, storage, or disposal currently available to me which minimizes the present and future threat to human health and the environment; OR if I am a small generator, I have made a good faith effort to minimize my waste and select the best waste management method that is available to me and that I can afford.

Printed/Typed Name: Bradley Kuehl / FOR James F Hartnett | Signature: Bradley P. Kuehl / James F. Hartnett | Mo. 12 | Day 29 | Year 99

TRANSPORTER

17. Transporter 1 Acknowledgement of Receipt of Materials

Printed/Typed Name: James W. Hoffman | Signature: James W. Hoffman | Mo. 12 | Day 30 | Year 99

18. Transporter 2 Acknowledgement of Receipt of Materials

Printed/Typed Name | Signature | Mo. | Day | Year

FACILITY

19. Discrepancy Indication Space
actual recvd 21147K

20. Facility Owner or Operator: Certification of receipt of hazardous materials covered by this manifest except as noted in Item 19.

Printed/Typed Name: Ellen Carter | Signature: Ellen Carter | Mo. 12 | Day 30 | Year 99

COPY 5—Generator—Mailed by TSD Facility

WASTE MANAGEMENT, INC.
CWM Chemical Services, L.L.C.
1550 Balmer Rd.
P.O. Box 200
Model City, N.Y. 14107
716/754-8231

Federal EPA ID: NYD049836679

INLAND FISHER GUIDE, GM
ATTN: ENVIRONMENTAL COMPLIANCE
NYD002239440
1 GENERAL MOTORS DRIVE
SYRACUSE NY 13206-0486

CERTIFICATE OF DISPOSAL

CWM CHEMICAL SERVICES, L.L.C. has received waste material from INLAND FISHER GUIDE, GM on 12/30/99 as described on Hazardous Waste Manifest number NYB9267237 Sequence number 01. CWM CHEMICAL SERVICES, L.L.C. hereby certifies that the above described material was landfilled in accordance with the 40 CFR part 761 as it pertains to the land disposal of polychlorinated biphenyl contaminated materials.

Profile Number: CP2002
CWM Tracking ID: 8152152401
CWM Unit #: 1*0
Disposal Date: 12/30/99

Under civil and criminal penalties of law for the making or submission of false or fraudulent statements or representations (18 U.S.C 1001 and 15 U.S.C. 2615) I certify that the information contained in or accompanying this document is true accurate and complete. As to the identified section(s) of this document for which I cannot personally verify truth and accuracy, I certify as the company official having supervisory responsibility for the persons who, acting under my direct instructions, made the verification that this information is true accurate and complete.

Donna Ames-Cassick

DONNA AMES-CASSICK
COMPLIANCE MANAGER
Certificate # 169801
01/03/00

For questions please call
our Customer Service Dept.
at (800) 843-3604

NYB9267246

STATE OF NEW YORK
DEPARTMENT OF ENVIRONMENTAL CONSERVATION
DIVISION OF SOLID & HAZARDOUS MATERIALS

HAZARDOUS WASTE MANIFEST

P.O. Box 12820, Albany, New York 12212

Please type or print. Do not staple.

(Hazardous Waste Manifest 4/87)

UNIFORM HAZARDOUS WASTE MANIFEST

1. Generator's US EPA No. | Manifest Doc. No. 601120 | 2. Page 1 of | Information within heavy bold line is not required by Federal Law.

3. Generator's Name and Mailing Address
INLAND FISHER GUIDE, GM
[illegible] MOTORS INC
[illegible] NY [illegible]

4. Generator's Telephone Number [illegible]

A. NYB9267246

B. Generator's ID [illegible]

5. Transporter 1 (Company Name) BUFFALO FUEL CORP

6. US EPA ID Number MAY000004724

C. State Transporter's ID 98834FNY

D. Transporter's Telephone (716) 8737190

7. Transporter 2 (Company Name)

8. US EPA ID Number

E. State Transporter's ID

F. Transporter's Telephone ( )

9. Designated Facility Name and Site Address
CWM CHEMICAL SERVICES, L.L.C.
[illegible] PALMER RD.
MODEL CITY NY [illegible]

10. US EPA ID Number [illegible]

G. State Facility ID

H. Facility Telephone ( )
716 754 8231

11. US DOT Description (Including Proper Shipping Name, Hazard Class and ID Number)	12. Containers Number	Type	13. Total Quantity	14. Unit Wt/Vol	I. Waste No.
a. RQ, POLYCHLORINATED BIPHENYLS, LIQUID, [illegible]	[illegible]	[illegible]	EST. 22700	K	EPA STATE [illegible]
b.					EPA STATE
c.					EPA STATE
d.					EPA STATE

J. Additional Descriptions for Materials listed Above
a [illegible] c
b d

K. Handling Codes for Wastes Listed Above
a L c
b d

15. Special Handling Instructions and Additional Information
[illegible] 12.20.95 SERVICE REQUEST 33750-1
[illegible]
8152154

16. **GENERATOR'S CERTIFICATION:** I hereby declare that the contents of this consignment are fully and accurately described above by proper shipping name and are classified, packed, marked and labeled, and are in all respects in proper condition for transport by highway according to applicable international and national government regulations and state laws and regulations.

If I am a large quantity generator, I certify that I have a program in place to reduce the volume and toxicity of waste generated to the degree I have determined to be economically practicable and that I have selected the practicable method of treatment, storage, or disposal currently available to me which minimizes the present and future threat to human health and the environment; OR if I am a small generator, I have made a good faith effort to minimize my waste and select the best waste management method that is available to me and that I can afford.

Printed/Typed Name	Signature	Mo.	Day	Year
BRAD KUBIAK / FOR JAMES F. HARNETT	Brad Kubiak / For James F. Harnett	01	03	00

17. Transporter 1 Acknowledgement of Receipt of Materials

Printed/Typed Name	Signature	Mo.	Day	Year
JAMES MATZINGER	James E Matzinger	01	03	00

18. Transporter 2 Acknowledgement of Receipt of Materials

Printed/Typed Name	Signature	Mo.	Day	Year

19. Discrepancy Indication Space
actual load 23968K

20. Facility Owner or Operator: Certification of receipt of hazardous materials covered by this manifest except as noted in Item 19.

Printed/Typed Name	Signature
Dilbur Cahan	Dilbur Cahan

COPY 5—Generator—Mailed by TSD Facility

GENERATOR

TRANSPORTER

FACIL.

In case of emergency or spill immediately call the National Response Center (800) 424-8802 and the NYS Department of Environmental Conservation (518) 457-7362

WASTE MANAGEMENT, INC.
CWM Chemical Services, L.L.C.
1550 Balmer Rd.
P.O. Box 200
Model City, N.Y. 14107
716/754-8231

Federal EPA ID: NYD049836679

INLAND FISHER GUIDE, GM
ATTN: ENVIRONMENTAL COMPLIANCE
NYD002239440
1 GENERAL MOTORS DRIVE
SYRACUSE NY 13206-0486

CERTIFICATE OF DISPOSAL

CWM CHEMICAL SERVICES, L.L.C. has received waste material from INLAND FISHER GUIDE, GM on 01/04/00 as described on Hazardous Waste Manifest number NYB9267246 Sequence number 01. CWM CHEMICAL SERVICES, L.L.C. hereby certifies that the above described material was landfilled in accordance with the 40 CFR part 761 as it pertains to the land disposal of polychlorinated biphenyl contaminated materials.

Profile Number: CP2002
CWM Tracking ID: 8152154401
CWM Unit #: 1*0
Disposal Date: 01/04/00

Under civil and criminal penalties of law for the making or submission of false or fraudulent statements or representations (18 U.S.C 1001 and 15 U.S.C. 2615) I certify that the information contained in or accompanying this document is true accurate and complete. As to the identified section(s) of this document for which I cannot personally verify truth and accuracy, I certify as the company official having supervisory responsibility for the persons who, acting under my direct instructions, made the verification that this information is true accurate and complete.

Donna Ames-Cassick

DONNA AMES-CASSICK
COMPLIANCE MANAGER
Certificate # 169954
01/05/00

For questions please call our Customer Service Dept. at (800) 843-3604

NYB9267255

STATE OF NEW YORK
DEPARTMENT OF ENVIRONMENTAL CONSERVATION
DIVISION OF SOLID & HAZARDOUS MATERIALS

HAZARDOUS WASTE MANIFEST

P.O. Box 12820, Albany, New York 12212

Please type or print. Do not staple.

(Hazardous Waste Manifest 4/97)

UNIFORM HAZARDOUS WASTE MANIFEST

1. Generator's US EPA No. | Manifest Doc. No. 001211

2. Page 1 of | Information within heavy bold line is not required by Federal Law.

3. Generator's Name and Mailing Address
~~[illegible]~~ INLAND FISHER GUIDE, LM
1 GENERAL MOTORS INC
SYRACUSE NY 13206-4890

A. NYB9267255

B. Generator's ID
6AH

4. Generator's Telephone Number (315) 431-4114

5. Transporter 1 (Company Name)
Buffalo Fuel Corp

6. US EPA ID Number
NYR000064224

C. State Transporter's ID 95987 NY

D. Transporter's Telephone (800) 677-8466

7. Transporter 2 (Company Name)

8. US EPA ID Number

E. State Transporter's ID

F. Transporter's Telephone ( )

9. Designated Facility Name and Site Address
CWM CHEMICAL SERVICES, L.L.C.
1550 BALMER RD.
MODEL CITY NY 14107

10. US EPA ID Number
NYD049836619

G. State Facility ID

H. Facility Telephone ( )
716 754 8811

11. US DOT Description (Including Proper Shipping Name, Hazard Class and ID Number)	12. Containers Number	Type	13. Total Quantity	14. Unit Wt/Vol	I. Waste No.
a. NA, POLYCHLORINATED BIPHENYL MIXTURE, 9, UN2315, III	001	DT	21000	K	EPA STATE NJ7
b.					EPA STATE
c.					EPA STATE
d.					EPA STATE

J. Additional Descriptions for Materials listed Above
a. PCB Spill
b.
c.
d.

K. Handling Codes for Wastes Listed Above
a. D
b.
c.
d.

15. Special Handling Instructions and Additional Information
a. PCB Out of Service Date: 12-20-99. Service Number: 533790-2
CHEMTREC Emergency Response Number (800) 424-9300 Will Contact
8152749

16. **GENERATOR'S CERTIFICATION:** I hereby declare that the contents of this consignment are fully and accurately described above by proper shipping name and are classified, packed, marked and labeled, and are in all respects in proper condition for transport by highway according to applicable international and national government regulations and state laws and regulations.

If I am a large quantity generator, I certify that I have a program in place to reduce the volume and toxicity of waste generated to the degree I have determined to be economically practicable and that I have selected the practicable method of treatment, storage, or disposal currently available to me which minimizes the present and future threat to human health and the environment; OR if I am a small generator, I have made a good faith effort to minimize my waste and select the best waste management method that is available to me and that I can afford.

Printed/Typed Name	Signature	Mo.	Day	Year
Brad Kubek / For James F. Hartnett	Brad Kubek / For James F Hartnett	01	03	00

17. Transporter 1 Acknowledgement of Receipt of Materials

Printed/Typed Name	Signature	Mo.	Day	Year
Robert Adams	Robert L Adams	01	03	00

18. Transporter 2 Acknowledgement of Receipt of Materials

Printed/Typed Name	Signature	Mo.	Day	Year

19. Discrepancy Indication Space
actual recvd 20085K

20. Facility Owner or Operator: Certification of receipt of hazardous materials covered by this manifest except as noted in Item 19.

Printed/Typed Name	Signature	Mo.	Day	Year
Eileen Carter	Eileen Carter	01	04	00

COPY 5—Generator—Mailed by TSD Facility

GENERATOR

TRANSPORTER

FACIL

In case of emergency or spill immediately call the National Response Center (800) 424-8802 and the NYS Department of Environmental Conservation (518) 457-7362

WASTE MANAGEMENT, INC.
CWM Chemical Services, L.L.C.
1550 Balmer Rd.
P.O. Box 200
Model City, N.Y. 14107
716/754-8231

Federal EPA ID: NYD049836679

INLAND FISHER GUIDE, GM
ATTN: ENVIRONMENTAL COMPLIANCE
NYD002239440
1 GENERAL MOTORS DRIVE
SYRACUSE NY 13206-0486

CERTIFICATE OF DISPOSAL

CWM CHEMICAL SERVICES, L.L.C. has received waste material from INLAND FISHER GUIDE, GM on 01/04/00 as described on Hazardous Waste Manifest number NYB9267255 Sequence number 01. CWM CHEMICAL SERVICES, L.L.C. hereby certifies that the above described material was landfilled in accordance with the 40 CFR part 761 as it pertains to the land disposal of polychlorinated biphenyl contaminated materials.

Profile Number: CP2002
CWM Tracking ID: 8152154901
CWM Unit #: 1*0
Disposal Date: 01/04/00

Under civil and criminal penalties of law for the making or submission of false or fraudulent statements or representations (18 U.S.C 1001 and 15 U.S.C. 2615) I certify that the information contained in or accompanying this document is true accurate and complete. As to the identified section(s) of this document for which I cannot personally verify truth and accuracy, I certify as the company official having supervisory responsibility for the persons who, acting under my direct instructions, made the verification that this information is true accurate and complete.

Donna Ames-Cassick

DONNA AMES-CASSICK
COMPLIANCE MANAGER
Certificate # 169958
01/05/00

For questions please call our Customer Service Dept. at (800) 843-3604

NYB9267264

STATE OF NEW YORK
DEPARTMENT OF ENVIRONMENTAL CONSERVATION
DIVISION OF SOLID & HAZARDOUS MATERIALS

HAZARDOUS WASTE MANIFEST

P.O. Box 12820, Albany, New York 12212

Please type or print. Do not staple.

(Hazardous Waste Manifest 4/97)

UNIFORM HAZARDOUS WASTE MANIFEST

1. Generator's US EPA No. | Manifest Doc. No. 0 0 2 1 2 | 2. Page 1 of | Information within heavy bold line is not required by Federal Law.

3. Generator's Name and Mailing Address
INLAND FISHER GUIDE, GM

4. Generator's Telephone Number

A. NYB9267264

B. Generator's ID
SAM

5. Transporter 1 (Company Name)
Buffalo Fuel Corp.

6. US EPA ID Number
NYD980045724

C. State Transporter's ID 9529 ENY

D. Transporter's Telephone (800) 462-9069

7. Transporter 2 (Company Name)

8. US EPA ID Number

E. State Transporter's ID

F. Transporter's Telephone ( )

9. Designated Facility Name and Site Address

10. US EPA ID Number

G. State Facility ID

H. Facility Telephone ( )

11. US DOT Description (Including Proper Shipping Name, Hazard Class and ID Number)	12. Containers Number	Type	13. Total Quantity	14. Unit Wt/Vol	I. Waste No.
a.	001	DT	EST 2770	K	EPA STATE
b.					EPA STATE
c.					EPA STATE
d.					EPA STATE

J. Additional Descriptions for Materials listed Above
a. SOIL
b.
c.
d.

K. Handling Codes for Wastes Listed Above
a. 1 c.
b. d.

15. Special Handling Instructions and Additional Information
12-20-99 SERVICE REQUEST 533790-3
8152547

16. **GENERATOR'S CERTIFICATION:** I hereby declare that the contents of this consignment are fully and accurately described above by proper shipping name and are classified, packed, marked and labeled, and are in all respects in proper condition for transport by highway according to applicable international and national government regulations and state laws and regulations.

If I am a large quantity generator, I certify that I have a program in place to reduce the volume and toxicity of waste generated to the degree I have determined to be economically practicable and that I have selected the practicable method of treatment, storage, or disposal currently available to me which minimizes the present and future threat to human health and the environment; OR if I am a small generator, I have made a good faith effort to minimize my waste and select the best waste management method that is available to me and that I can afford.

Printed/Typed Name	Signature	Mo.	Day	Year
BROOKS BUK FOR JAMES F. HARTNETT	Brooks Buk for James F Hartnett	01	03	00

17. Transporter 1 Acknowledgement of Receipt of Materials

Printed/Typed Name	Signature	Mo.	Day	Year
Michael Negrovi Jr.	Michael Negrovi Jr	01	03	00

18. Transporter 2 Acknowledgement of Receipt of Materials

Printed/Typed Name	Signature	Mo.	Day	Year

19. Discrepancy Indication Space
actual pkup 21600K

20. Facility Owner or Operator: Certification of receipt of hazardous materials covered by this manifest except as noted in Item 19.

Printed/Typed Name	Signature	Mo.	Day	Year
Eileen Carter	Eileen Carter	01	04	00

COPY 5—Generator—Mailed by TSD Facility

GENERATOR

TRANSPORTER

FACIL

In case of emergency or spill immediately call the National Response Center (1-800-424-8802 and the NYS Department of Environmental Conservation (518) 457-7362

WASTE MANAGEMENT, INC.
CWM Chemical Services, L.L.C.
1550 Balmer Rd.
P.O. Box 200
Model City, N.Y. 14107
716/754-8231

Federal EPA ID: NYD049836679

INLAND FISHER GUIDE, GM
ATTN: ENVIRONMENTAL COMPLIANCE
NYD002239440
1 GENERAL MOTORS DRIVE
SYRACUSE NY 13206-0486

CERTIFICATE OF DISPOSAL

CWM CHEMICAL SERVICES, L.L.C. has received waste material from INLAND FISHER GUIDE, GM on 01/04/00 as described on Hazardous Waste Manifest number NYB9267264 Sequence number 01. CWM CHEMICAL SERVICES, L.L.C. hereby certifies that the above described material was landfilled in accordance with the 40 CFR part 761 as it pertains to the land disposal of polychlorinated biphenyl contaminated materials.

Profile Number: CP2002
CWM Tracking ID: 8152154701
CWM Unit #: 1*0
Disposal Date: 01/04/00

Under civil and criminal penalties of law for the making or submission of false or fraudulent statements or representations (18 U.S.C 1001 and 15 U.S.C. 2615) I certify that the information contained in or accompanying this document is true accurate and complete. As to the identified section(s) of this document for which I cannot personally verify truth and accuracy, I certify as the company official having supervisory responsibility for the persons who, acting under my direct instructions, made the verification that this information is true accurate and complete.

Donna Ames-Cassick

DONNA AMES-CASSICK
COMPLIANCE MANAGER
Certificate # 169957
01/05/00

For questions please call our Customer Service Dept. at (800) 843-3604

NYB9267273

STATE OF NEW YORK
DEPARTMENT OF ENVIRONMENTAL CONSERVATION
DIVISION OF SOLID & HAZARDOUS MATERIALS

HAZARDOUS WASTE MANIFEST

P.O. Box 12820, Albany, New York 12212

Please type or print. Do not staple.

(Hazardous Waste Manifest 4/97)

UNIFORM HAZARDOUS WASTE MANIFEST

1. Generator's US EPA No. | Manifest Doc. No. 00123
2. Page 1 of 1

Information within heavy bold line is not required by Federal Law.

3. Generator's Name and Mailing Address
[redacted] INLAND FISHER GUIDE, GM
[redacted]
[redacted] NY [redacted]

4. Generator's Telephone Number [redacted]

A. NYB9267273

B. Generator's ID [redacted]

5. Transporter 1 (Company Name) Buffalo Fuel Corp

6. US EPA ID Number NYR000045724

C. State Transporter's ID 4143H NY

D. Transporter's Telephone (716) 677-8002

7. Transporter 2 (Company Name)

8. US EPA ID Number

E. State Transporter's ID

F. Transporter's Telephone ( )

9. Designated Facility Name and Site Address
[redacted]
[redacted]
[redacted]

10. US EPA ID Number

G. State Facility ID

H. Facility Telephone ( )

11. US DOT Description (Including Proper Shipping Name, Hazard Class and ID Number)	12. Containers Number	Type	13. Total Quantity	14. Unit Wt/Vol	I. Waste No.
a. [redacted]	[redacted]	[redacted]	EST 27300	K	EPA [redacted] STATE [redacted]
b.					EPA STATE
c.					EPA STATE
d.					EPA STATE

J. Additional Descriptions for Materials listed Above
a [redacted] c
b d

K. Handling Codes for Wastes Listed Above
a L c
b d

15. Special Handling Instructions and Additional Information
[redacted] 12 20 99. [redacted] 533790-4
[redacted]
8152534

16. **GENERATOR'S CERTIFICATION:** I hereby declare that the contents of this consignment are fully and accurately described above by proper shipping name and are classified, packed, marked and labeled, and are in all respects in proper condition for transport by highway according to applicable international and national government regulations and state laws and regulations.

If I am a large quantity generator, I certify that I have a program in place to reduce the volume and toxicity of waste generated to the degree I have determined to be economically practicable and that I have selected the practicable method of treatment, storage, or disposal currently available to me which minimizes the present and future threat to human health and the environment; OR if I am a small generator, I have made a good faith effort to minimize my waste and select the best waste management method that is available to me and that I can afford.

Printed/Typed Name	Signature	Mo.	Day	Year
Brad Kubus / For James F. Hartnett	Brad Kubus / For James F. Hartnett	01	03	00

TRANSPORTER

17. Transporter 1 Acknowledgement of Receipt of Materials

Printed/Typed Name	Signature	Mo.	Day	Year
Kevin M. Henry	Kevin M. Henry	01	03	00

18. Transporter 2 Acknowledgement of Receipt of Materials

Printed/Typed Name	Signature	Mo.	Day	Year

FACILITY

19. Discrepancy Indication Space
actual recd 30318K

20. Facility Owner or Operator: Certification of receipt of hazardous materials covered by this manifest except as noted in Item 19.

Printed/Typed Name	Signature	Mo.	Day	Year
Ellen Carson	Ellen Carson	01	04	00

COPY 5—Generator—Mailed by TSD Facility

In case of emergency or spill immediately call the National Response Center (800) 424-8802 and the NYS Department of Environmental Conservation (518) 457-7362

WASTE MANAGEMENT, INC.
CWM Chemical Services, L.L.C.
1550 Balmer Rd.
P.O. Box 200
Model City, N.Y. 14107
716/754-8231

Federal EPA ID: NYD049836679

INLAND FISHER GUIDE, GM
ATTN: ENVIRONMENTAL COMPLIANCE
NYD002239440
1 GENERAL MOTORS DRIVE
SYRACUSE NY 13206-0486

CERTIFICATE OF DISPOSAL

CWM CHEMICAL SERVICES, L.L.C. has received waste material from INLAND FISHER GUIDE, GM on 01/04/00 as described on Hazardous Waste Manifest number NYB9267273 Sequence number 01. CWM CHEMICAL SERVICES, L.L.C. hereby certifies that the above described material was landfilled in accordance with the 40 CFR part 761 as it pertains to the land disposal of polychlorinated biphenyl contaminated materials.

Profile Number: CP2002
CWM Tracking ID: 8152153401
CWM Unit #: 1*0
Disposal Date: 01/04/00

Under civil and criminal penalties of law for the making or submission of false or fraudulent statements or representations (18 U.S.C 1001 and 15 U.S.C. 2615) I certify that the information contained in or accompanying this document is true accurate and complete. As to the identified section(s) of this document for which I cannot personally verify truth and accuracy, I certify as the company official having supervisory responsibility for the persons who, acting under my direct instructions, made the verification that this information is true accurate and complete.

Donna Ames-Cassick

DONNA AMES-CASSICK
COMPLIANCE MANAGER
Certificate # 169945
01/05/00

For questions please call our Customer Service Dept. at (800) 843-3604

NYB9267291

STATE OF NEW YORK
DEPARTMENT OF ENVIRONMENTAL CONSERVATION
DIVISION OF SOLID & HAZARDOUS MATERIALS

HAZARDOUS WASTE MANIFEST

P.O. Box 12820, Albany, New York 12212

Please type or print. Do not staple.

(Hazardous Waste Manifest 4/97)

UNIFORM HAZARDOUS WASTE MANIFEST

1. Generator's US EPA No. | Manifest Doc. No. 00129
2. Page 1 of | Information within heavy bold line is not required by Federal Law.

3. Generator's Name and Mailing Address
~~[illegible]~~ INLAND FISHER GUIDE, GM
GENERAL MOTORS INC
SYRACUSE NY [illegible]

4. Generator's Telephone Number [illegible]

A. NYB9267291

B. Generator's ID [illegible]

5. Transporter 1 (Company Name) Age EC INC
6. US EPA ID Number NYD986969947
C. State Transporter's ID 6413YN NY
D. Transporter's Telephone (8002465[illegible]

7. Transporter 2 (Company Name)
8. US EPA ID Number
E. State Transporter's ID
F. Transporter's Telephone ( )

9. Designated Facility Name and Site Address
CWM CHEMICAL SERVICES, L.L.C.
1550 BALMER RD.
MODEL CITY NY 14107
10. US EPA ID Number [illegible]
G. State Facility ID
H. Facility Telephone ( ) [illegible]

11. US DOT Description (Including Proper Shipping Name, Hazard Class and ID Number)	12. Containers Number	Type	13. Total Quantity	14. Unit Wt/Vol	I. Waste No.
a. RQ, HALOGENATED HYDROCARBONS, MIXTURE, UN2922, III	[illegible]	[illegible]	EST 290	W K	EPA STATE [illegible]
b.					EPA STATE
c.					EPA STATE
d.					EPA STATE

J. Additional Descriptions for Materials listed Above
a [illegible] - [illegible]
b
c
d

K. Handling Codes for Wastes Listed Above
a. K c.
b. d.

15. Special Handling Instructions and Additional Information
[illegible] 12 20 99. SERVICE REQUEST# 533790-5
[illegible]
8152553

16. **GENERATOR'S CERTIFICATION:** I hereby declare that the contents of this consignment are fully and accurately described above by proper shipping name and are classified, packed, marked and labeled, and are in all respects in proper condition for transport by highway according to applicable international and national government regulations and state laws and regulations.
If I am a large quantity generator, I certify that I have a program in place to reduce the volume and toxicity of waste generated to the degree I have determined to be economically practicable and that I have selected the practicable method of treatment, storage, or disposal currently available to me which minimizes the present and future threat to human health and the environment; OR if I am a small generator, I have made a good faith effort to minimize my waste and select the best waste management method that is available to me and that I can afford.

Printed/Typed Name: Brad Kubik/FJ James F. Hartnett
Signature: Brad Kubik/FJ James F Hartnett
Mo. 01 Day 13 Year 00

TRANSPORTER

17. Transporter 1 Acknowledgement of Receipt of Materials
Printed/Typed Name: John Tyler
Signature: [signature]
Mo. 01 Day 23 Year 00

18. Transporter 2 Acknowledgement of Receipt of Materials
Printed/Typed Name:
Signature:
Mo. Day Year

FACILITY

19. Discrepancy Indication Space
actual recvd 2790SK

20. Facility Owner or Operator: Certification of receipt of hazardous materials covered by this manifest except as noted in Item 19.
Printed/Typed Name: Eileen Carter
Signature: Eileen Carter
Mo. 01 Day 04 Year 00

COPY 5—Generator—Mailed by TSD Facility

GENERATOR

In case of emergency or spill immediately call the National Response Center (800) 424-8802 and the NYS Department of Environmental Conservation (518) 457-7362

WASTE MANAGEMENT, INC.
CWM Chemical Services, L.L.C.
1550 Balmer Rd.
P.O. Box 200
Model City, N.Y. 14107
716/754-8231

Federal EPA ID: NYD049836679

INLAND FISHER GUIDE, GM
ATTN: ENVIRONMENTAL COMPLIANCE
NYD002239440
1 GENERAL MOTORS DRIVE
SYRACUSE NY 13206-0486

CERTIFICATE OF DISPOSAL

CWM CHEMICAL SERVICES, L.L.C. has received waste material from INLAND FISHER GUIDE, GM on 01/04/00 as described on Hazardous Waste Manifest number NYB9267291 Sequence number 01. CWM CHEMICAL SERVICES, L.L.C. hereby certifies that the above described material was landfilled in accordance with the 40 CFR part 761 as it pertains to the land disposal of polychlorinated biphenyl contaminated materials.

Profile Number: CP2002
CWM Tracking ID: 8152155301
CWM Unit #: 1*0
Disposal Date: 01/04/00

Under civil and criminal penalties of law for the making or submission of false or fraudulent statements or representations (18 U.S.C 1001 and 15 U.S.C. 2615) I certify that the information contained in or accompanying this document is true accurate and complete. As to the identified section(s) of this document for which I cannot personally verify truth and accuracy, I certify as the company official having supervisory responsibility for the persons who, acting under my direct instructions, made the verification that this information is true accurate and complete.

Donna Ames-Cassick

DONNA AMES-CASSICK
COMPLIANCE MANAGER
Certificate # 169962
01/05/00

For questions please call our Customer Service Dept. at (800) 843-3604

NYB9267309

STATE OF NEW YORK
DEPARTMENT OF ENVIRONMENTAL CONSERVATION
DIVISION OF SOLID & HAZARDOUS MATERIALS

HAZARDOUS WASTE MANIFEST

P.O. Box 12820, Albany, New York 12212

Please type or print. Do not staple.

(Hazardous Waste Manifest 4/97)

UNIFORM HAZARDOUS WASTE MANIFEST

1. Generator's US EPA No. | Manifest Doc. No. 001215

2. Page 1 of

Information within heavy bold line is not required by Federal Law.

3. Generator's Name and Mailing Address
[illegible] INLAND FISHER GUIDE
[illegible]
SYRACUSE NY [illegible] GM

A. NYB9267309

B. Generator's ID
[illegible]

4. Generator's Telephone Number [illegible]

5. Transporter 1 (Company Name)
PALETTI INC.

6. US EPA ID Number
NJD986967943

C. State Transporter's ID 73367 NJ

D. Transporter's Telephone ( ) 800 242-1[illegible]

7. Transporter 2 (Company Name)

8. US EPA ID Number

E. State Transporter's ID

F. Transporter's Telephone ( )

9. Designated Facility Name and Site Address
CWM CHEMICAL SERVICES, L.L.C.
[illegible] HAIMER RD.
MODEL CITY NY [illegible]

10. US EPA ID Number
NYD[illegible]

G. State Facility ID

H. Facility Telephone ( )
716 [illegible]

11. US DOT Description (Including Proper Shipping Name, Hazard Class and ID Number)	12. Containers Number	Type	13. Total Quantity	14. Unit Wt/Vol	I. Waste No.
a. NA, HAZARDOUS WASTE SOLID, N.O.S., [illegible], III	[illegible]	[illegible]	EST 29100	K	EPA STATE [illegible]
b.					EPA STATE
c.					EPA STATE
d.					EPA STATE

J. Additional Descriptions for Materials listed Above
a [illegible] c
b d

K. Handling Codes for Wastes Listed Above
a L c
b d

15. Special Handling Instructions and Additional Information
[illegible] 12 20 99 [illegible] 533790-6
[illegible] 8152562

16. **GENERATOR'S CERTIFICATION:** I hereby declare that the contents of this consignment are fully and accurately described above by proper shipping name and are classified, packed, marked and labeled, and are in all respects in proper condition for transport by highway according to applicable international and national government regulations and state laws and regulations.

If I am a large quantity generator, I certify that I have a program in place to reduce the volume and toxicity of waste generated to the degree I have determined to be economically practicable and that I have selected the practicable method of treatment, storage, or disposal currently available to me which minimizes the present and future threat to human health and the environment; OR if I am a small generator, I have made a good faith effort to minimize my waste and select the best waste management method that is available to me and that I can afford.

GENERATOR

Printed/Typed Name: Brad Kubiak for James F. Hartnett
Signature: Brad Kubiak for James F. Hartnett
Mo. Day Year: 01 03 00

TRANSPORTER

17. Transporter 1 Acknowledgement of Receipt of Materials
Printed/Typed Name: Brett Hampton
Signature: Brett Hampton
Mo. Day Year: 01 03 00

18. Transporter 2 Acknowledgement of Receipt of Materials
Printed/Typed Name:
Signature:
Mo. Day Year:

FACIL.

19. Discrepancy Indication Space
Actual Received 26372 K

20. Facility Owner or Operator: Certification of receipt of hazardous materials covered by this manifest except as noted in Item 19.
Printed/Typed Name: Eileen Castle
Signature: Eileen Castle
Mo. Day Year: 01 04 00

COPY 5—Generator—Mailed by TSD Facility

In case of emergency or spill immediately call the National Response Center (800) 424-8802 and the NYS Department of Environmental Conservation (518) 457-7362

WASTE MANAGEMENT, INC.
CWM Chemical Services, L.L.C.
1550 Balmer Rd.
P.O. Box 200
Model City, N.Y. 14107
716/754-8231

Federal EPA ID: NYD049836679

INLAND FISHER GUIDE, GM
ATTN: ENVIRONMENTAL COMPLIANCE
NYD002239440
1 GENERAL MOTORS DRIVE
SYRACUSE NY 13206-0486

CERTIFICATE OF DISPOSAL

CWM CHEMICAL SERVICES, L.L.C. has received waste material from INLAND FISHER GUIDE, GM on 01/04/00 as described on Hazardous Waste Manifest number NYB9267309 Sequence number 01. CWM CHEMICAL SERVICES, L.L.C. hereby certifies that the above described material was landfilled in accordance with the 40 CFR part 761 as it pertains to the land disposal of polychlorinated biphenyl contaminated materials.

Profile Number: CP2002
CWM Tracking ID: 8152156201
CWM Unit #: 1*0
Disposal Date: 01/04/00

Under civil and criminal penalties of law for the making or submission of false or fraudulent statements or representations (18 U.S.C 1001 and 15 U.S.C. 2615) I certify that the information contained in or accompanying this document is true accurate and complete. As to the identified section(s) of this document for which I cannot personally verify truth and accuracy, I certify as the company official having supervisory responsibility for the persons who, acting under my direct instructions, made the verification that this information is true accurate and complete.

Donna Ames-Cassick

DONNA AMES-CASSICK
COMPLIANCE MANAGER
Certificate # 169969
01/05/00

For questions please call our Customer Service Dept. at (800) 843-3604

NYB9267318

STATE OF NEW YORK
DEPARTMENT OF ENVIRONMENTAL CONSERVATION
DIVISION OF SOLID & HAZARDOUS MATERIALS

HAZARDOUS WASTE MANIFEST

P.O. Box 12820, Albany, New York 12212

Please type or print. Do not staple.

(Hazardous Waste Manifest 4/97)

UNIFORM HAZARDOUS WASTE MANIFEST

1. Generator's US EPA No. | Manifest Doc. No. 00126
2. Page 1 of | Information within heavy bold line is not required by Federal Law.

3. Generator's Name and Mailing Address
~~[illegible]~~ INLAND FISHER GUIDE
~~[illegible]~~
~~[illegible]~~ NY [illegible]
4. Generator's Telephone Number [illegible]

A. NYB9267318
B. Generator's ID [illegible]

5. Transporter 1 (Company Name) PAGE ETC TRK
6. US EPA ID Number NYD986985947
C. State Transporter's ID [illegible]
D. Transporter's Telephone ( ) [illegible]

7. Transporter 2 (Company Name)
8. US EPA ID Number
E. State Transporter's ID
F. Transporter's Telephone ( )

9. Designated Facility Name and Site Address
CWM CHEMICAL SERVICES, L.L.C.
[illegible]
[illegible]
10. US EPA ID Number [illegible]
G. State Facility ID
H. Facility Telephone ( ) [illegible]

11. US DOT Description (Including Proper Shipping Name, Hazard Class and ID Number)	12. Containers Number	Type	13. Total Quantity	14. Unit Wt/Vol	I. Waste No.
a. [illegible]	[illegible]	[illegible]	BT 29000	K	EPA STATE [illegible]
b.					EPA STATE
c.					EPA STATE
d.					EPA STATE

J. Additional Descriptions for Materials listed Above
a [illegible] SOIL c
b d

K. Handling Codes for Wastes Listed Above
a [L] c [ ]
b [ ] d [ ]

15. Special Handling Instructions and Additional Information
[illegible] 12 20 99 [illegible] 533790-7
[illegible]
8152156 4

16. **GENERATOR'S CERTIFICATION:** I hereby declare that the contents of this consignment are fully and accurately described above by proper shipping name and are classified, packed, marked and labeled, and are in all respects in proper condition for transport by highway according to applicable international and national government regulations and state laws and regulations.

If I am a large quantity generator, I certify that I have a program in place to reduce the volume and toxicity of waste generated to the degree I have determined to be economically practicable and that I have selected the practicable method of treatment, storage, or disposal currently available to me which minimizes the present and future threat to human health and the environment; OR if I am a small generator, I have made a good faith effort to minimize my waste and select the best waste management method that is available to me and that I can afford.

Printed/Typed Name: Bob Kubian For James F. Hartnett
Signature: Bob Kubian For James F. Hartnett
Mo. Day Year: 01 03 00

TRANSPORTER

17. Transporter 1 Acknowledgement of Receipt of Materials
Printed/Typed Name: Scott Ford
Signature: Scott Ford
Mo. Day Year: 01 03 00

18. Transporter 2 Acknowledgement of Receipt of Materials
Printed/Typed Name:
Signature:
Mo. Day Year:

FACILITY

19. Discrepancy Indication Space
actual recvd 32015K

20. Facility Owner or Operator: Certification of receipt of hazardous materials covered by this manifest except as noted in Item 19.
Printed/Typed Name: Eileen Carton
Signature: Eileen Carton
Mo. Day Year: 01 04 00

COPY 5—Generator—Mailed by TSD Facility

GENERATOR

In case of emergency or spill immediately call the National Response Center (800) 424-8802 and the NYS Department of Environmental Conservation (518) 457-7362

WASTE MANAGEMENT, INC.
CWM Chemical Services, L.L.C.
1550 Balmer Rd.
P.O. Box 200
Model City, N.Y. 14107
716/754-8231

Federal EPA ID: NYD049836679

INLAND FISHER GUIDE, GM
ATTN: ENVIRONMENTAL COMPLIANCE
NYD002239440
1 GENERAL MOTORS DRIVE
SYRACUSE NY 13206-0486

CERTIFICATE OF DISPOSAL

CWM CHEMICAL SERVICES, L.L.C. has received waste material from INLAND FISHER GUIDE, GM on 01/04/00 as described on Hazardous Waste Manifest number NYB9267318 Sequence number 01. CWM CHEMICAL SERVICES, L.L.C. hereby certifies that the above described material was landfilled in accordance with the 40 CFR part 761 as it pertains to the land disposal of polychlorinated biphenyl contaminated materials.

Profile Number: CP2002
CWM Tracking ID: 8152156401
CWM Unit #: 1*0
Disposal Date: 01/04/00

Under civil and criminal penalties of law for the making or submission of false or fraudulent statements or representations (18 U.S.C 1001 and 15 U.S.C. 2615) I certify that the information contained in or accompanying this document is true accurate and complete. As to the identified section(s) of this document for which I cannot personally verify truth and accuracy, I certify as the company official having supervisory responsibility for the persons who, acting under my direct instructions, made the verification that this information is true accurate and complete.

Donna Ames-Cassick

DONNA AMES-CASSICK
COMPLIANCE MANAGER
Certificate # 169971
01/05/00

For questions please call our Customer Service Dept. at (800) 843-3604

NYB9267327

STATE OF NEW YORK
DEPARTMENT OF ENVIRONMENTAL CONSERVATION
DIVISION OF SOLID & HAZARDOUS MATERIALS

HAZARDOUS WASTE MANIFEST

P.O. Box 12820, Albany, New York 12212

Please type or print. Do not staple.

(Hazardous Waste Manifest 4/97)

UNIFORM HAZARDOUS WASTE MANIFEST

1. Generator's US EPA No. | Manifest Doc. No. 00127 | 2. Page 1 of | Information within heavy bold line is not required by Federal Law.

3. Generator's Name and Mailing Address
INLAND FISHER GUIDE, GM

4. Generator's Telephone Number

A. NYB9267327

B. Generator's ID

5. Transporter 1 (Company Name) PAGE ETC INC.

6. US EPA ID Number NYD986999947

C. State Transporter's ID 20889N NY

D. Transporter's Telephone

7. Transporter 2 (Company Name)

8. US EPA ID Number

E. State Transporter's ID

F. Transporter's Telephone ( )

9. Designated Facility Name and Site Address
CWM CHEMICAL SERVICES, L.L.C.
1550 BALMER RD.
MODEL CITY NY 14107

10. US EPA ID Number

G. State Facility ID

H. Facility Telephone ( )

11. US DOT Description (Including Proper Shipping Name, Hazard Class and ID Number)	12. Containers Number	Type	13. Total Quantity	14. Unit Wt/Vol	I. Waste No.
a. NA, NON-CHLORINATED MINERAL MIXTURE, UN2319, III			EST. 29,000	K	EPA STATE MAT.
b.					EPA STATE
c.					EPA STATE
d.					EPA STATE

J. Additional Descriptions for Materials listed Above
a
b c d

K. Handling Codes for Wastes Listed Above
a [G] c [ ]
b [ ] d [ ]

15. Special Handling Instructions and Additional Information
12 2099 SERVICE REQUEST 533790-B
8152563

16. **GENERATOR'S CERTIFICATION:** I hereby declare that the contents of this consignment are fully and accurately described above by proper shipping name and are classified, packed, marked and labeled, and are in all respects in proper condition for transport by highway according to applicable international and national government regulations and state laws and regulations.

If I am a large quantity generator, I certify that I have a program in place to reduce the volume and toxicity of waste generated to the degree I have determined to be economically practicable and that I have selected the practicable method of treatment, storage, or disposal currently available to me which minimizes the present and future threat to human health and the environment; OR if I am a small generator, I have made a good faith effort to minimize my waste and select the best waste management method that is available to me and that I can afford.

GENERATOR

Printed/Typed Name: Bob Kubiak for James F. Hartnett | Signature | Mo. 01 Day 03 Year 00

TRANSPORTER

17. Transporter 1 Acknowledgement of Receipt of Materials

Printed/Typed Name: WRIGHT HAMPTON | Signature | Mo. 01 Day 03 Year 00

18. Transporter 2 Acknowledgement of Receipt of Materials

Printed/Typed Name | Signature | Mo. Day Year

FACIL.

19. Discrepancy Indication Space
actual pkgd 31344K

20. Facility Owner or Operator: Certification of receipt of hazardous materials covered by this manifest except as noted in Item 19.

Printed/Typed Name: ELLEN CARTER | Signature | Mo. 01 Day 04 Year 00

COPY 5—Generator—Mailed by TSD Facility

In case of emergency or spill immediately call the National Response Center (800) 424-8802 and the NYS Department of Environmental Conservation (518) 457-7362

WASTE MANAGEMENT, INC.
CWM Chemical Services, L.L.C.
1550 Balmer Rd.
P.O. Box 200
Model City, N.Y. 14107
716/754-8231

Federal EPA ID: NYD049836679

INLAND FISHER GUIDE, GM
ATTN: ENVIRONMENTAL COMPLIANCE
NYD002239440
1 GENERAL MOTORS DRIVE
SYRACUSE NY 13206-0486

CERTIFICATE OF DISPOSAL

CWM CHEMICAL SERVICES, L.L.C. has received waste material from INLAND FISHER GUIDE, GM on 01/04/00 as described on Hazardous Waste Manifest number NYB9267327 Sequence number 01. CWM CHEMICAL SERVICES, L.L.C. hereby certifies that the above described material was landfilled in accordance with the 40 CFR part 761 as it pertains to the land disposal of polychlorinated biphenyl contaminated materials.

Profile Number: CP2002
CWM Tracking ID: 8152156301
CWM Unit #: 1*0
Disposal Date: 01/04/00

Under civil and criminal penalties of law for the making or submission of false or fraudulent statements or representations (18 U.S.C 1001 and 15 U.S.C. 2615) I certify that the information contained in or accompanying this document is true accurate and complete. As to the identified section(s) of this document for which I cannot personally verify truth and accuracy, I certify as the company official having supervisory responsibility for the persons who, acting under my direct instructions, made the verification that this information is true accurate and complete.

Donna Ames-Cassick

DONNA AMES-CASSICK
COMPLIANCE MANAGER
Certificate # 169970
01/05/00

For questions please call our Customer Service Dept. at (800) 843-3604

NYB9268083

STATE OF NEW YORK
DEPARTMENT OF ENVIRONMENTAL CONSERVATION
DIVISION OF SOLID & HAZARDOUS MATERIALS

HAZARDOUS WASTE MANIFEST

P.O. Box 12820, Albany, New York 12212

Please type or print. Do not staple.

(Hazardous Waste Manifest 4/97)

UNIFORM HAZARDOUS WASTE MANIFEST

1. Generator's US EPA No. | Manifest Doc. No. 00128
2. Page 1 of

Information within heavy bold line is not required by Federal Law.

3. Generator's Name and Mailing Address
[illegible]
4. Generator's Telephone Number [illegible]

A. NYB9268083
B. Generator's ID [illegible]

5. Transporter 1 (Company Name): U.S. Bulk Transport Inc
6. US EPA ID Number: NJ0987347515
C. State Transporter's ID: 4499RNJ
D. Transporter's Telephone: 800 642 8[illegible]

7. Transporter 2 (Company Name)
8. US EPA ID Number
E. State Transporter's ID
F. Transporter's Telephone ( )

9. Designated Facility Name and Site Address
[illegible]
10. US EPA ID Number
G. State Facility ID
H. Facility Telephone ( )

11. US DOT Description (Including Proper Shipping Name, Hazard Class and ID Number)	12. Containers Number	Type	13. Total Quantity	14. Unit Wt/Vol	I. Waste No.
a. [illegible]	[illegible]	[illegible]	21000	[illegible]	EPA / STATE [illegible]
b.					EPA / STATE
c.					EPA / STATE
d.					EPA / STATE

J. Additional Descriptions for Materials listed Above
a [illegible] c
b d

K. Handling Codes for Wastes Listed Above
a L c
b d

15. Special Handling Instructions and Additional Information
[illegible] 12 20 99 [illegible] #533790-9
8152542

16. **GENERATOR'S CERTIFICATION:** I hereby declare that the contents of this consignment are fully and accurately described above by proper shipping name and are classified, packed, marked and labeled, and are in all respects in proper condition for transport by highway according to applicable international and national government regulations and state laws and regulations.

If I am a large quantity generator, I certify that I have a program in place to reduce the volume and toxicity of waste generated to the degree I have determined to be economically practicable and that I have selected the practicable method of treatment, storage, or disposal currently available to me which minimizes the present and future threat to human health and the environment; OR if I am a small generator, I have made a good faith effort to minimize my waste and select the best waste management method that is available to me and that I can afford.

Printed/Typed Name	Signature	Mo.	Day	Year
Brad Kraus / For James F. Hartnett	Brad Kraus / James F. Hartnett	01	03	00

17. Transporter 1 Acknowledgement of Receipt of Materials

Printed/Typed Name	Signature	Mo.	Day	Year
Fred J. Facey	Fred J. Facey	01	03	00

18. Transporter 2 Acknowledgement of Receipt of Materials

Printed/Typed Name	Signature	Mo.	Day	Year

19. Discrepancy Indication Space
actual pound 20085K

20. Facility Owner or Operator: Certification of receipt of hazardous materials covered by this manifest except as noted in Item 19.

Printed/Typed Name	Signature	Mo.	Day	Year
Eileen Carton	Eileen Carton	01	04	00

COPY 5—Generator—Mailed by TSD Facility

GENERATOR

TRANSPORTER

FACIL.

In case of emergency or spill immediately call the National Response Center (8[illegible]24-8802 and the NYS Department of Environmental Conservation (518) 457-7362

WASTE MANAGEMENT, INC.
CWM Chemical Services, L.L.C.
1550 Balmer Rd.
P.O. Box 200
Model City, N.Y. 14107
716/754-8231

Federal EPA ID: NYD049836679

INLAND FISHER GUIDE, GM
ATTN: ENVIRONMENTAL COMPLIANCE
NYD002239440
1 GENERAL MOTORS DRIVE
SYRACUSE NY 13206-0486

CERTIFICATE OF DISPOSAL

CWM CHEMICAL SERVICES, L.L.C. has received waste material from INLAND FISHER GUIDE, GM on 01/04/00 as described on Hazardous Waste Manifest number NYB9268083 Sequence number 01. CWM CHEMICAL SERVICES, L.L.C. hereby certifies that the above described material was landfilled in accordance with the 40 CFR part 761 as it pertains to the land disposal of polychlorinated biphenyl contaminated materials.

Profile Number: CP2002
CWM Tracking ID: 8152154201
CWM Unit #: 1*0
Disposal Date: 01/04/00

Under civil and criminal penalties of law for the making or submission of false or fraudulent statements or representations (18 U.S.C 1001 and 15 U.S.C. 2615) I certify that the information contained in or accompanying this document is true accurate and complete. As to the identified section(s) of this document for which I cannot personally verify truth and accuracy, I certify as the company official having supervisory responsibility for the persons who, acting under my direct instructions, made the verification that this information is true accurate and complete.

Donna Ames-Cassick

DONNA AMES-CASSICK
COMPLIANCE MANAGER
Certificate # 169952
01/05/00

For questions please call our Customer Service Dept. at (800) 843-3604

NYB9268092

STATE OF NEW YORK
DEPARTMENT OF ENVIRONMENTAL CONSERVATION
DIVISION OF SOLID & HAZARDOUS MATERIALS

HAZARDOUS WASTE MANIFEST

P.O. Box 12820, Albany, New York 12212

Please type or print. Do not staple.

(Hazardous Waste Manifest 4/97)

UNIFORM HAZARDOUS WASTE MANIFEST	1. Generator's US EPA No.	Manifest Doc. No. 100129	2. Page 1 of	Information within heavy bold line is not required by Federal Law.

3. Generator's Name and Mailing Address
INLAND FISHER GUIDE CO
A GENERAL MOTORS INC
SYRACUSE NY 13201-0900

4. Generator's Telephone Number ( )

A. NYB9268092

B. Generator's ID

5. Transporter 1 (Company Name): U.S. Bulk Transport Inc.

6. US EPA ID Number: PAD987347515

C. State Transporter's ID: NJ4223 F

D. Transporter's Telephone: 2016455910

7. Transporter 2 (Company Name)

8. US EPA ID Number

E. State Transporter's ID

F. Transporter's Telephone ( )

9. Designated Facility Name and Site Address
CWM CHEMICAL SERVICES, L.L.C.
1550 MAIN KP.
MODEL CITY NY 14107

10. US EPA ID Number

G. State Facility ID

H. Facility Telephone ( )

11. US DOT Description (Including Proper Shipping Name, Hazard Class and ID Number)	12. Containers Number	Type	13. Total Quantity	14. Unit Wt/Vol	I. Waste No.
a. NA, POLYCHLORINATED BIPHENYLS MIXTURE, 9, UN3151, III			21000	K	EPA STATE
b.					EPA STATE
c.					EPA STATE
d.					EPA STATE

J. Additional Descriptions for Materials listed Above
a
c
b
d

K. Handling Codes for Wastes Listed Above
a: L
c:
b:
d:

15. Special Handling Instructions and Additional Information
12 20 99 SERVICE REQUEST # 533790-10
EMERGENCY RESPONSE NUMBER (800) 424-9300 UN1 CONTACT
8152557

16. **GENERATOR'S CERTIFICATION:** I hereby declare that the contents of this consignment are fully and accurately described above by proper shipping name and are classified, packed, marked and labeled, and are in all respects in proper condition for transport by highway according to applicable international and national government regulations and state laws and regulations.

If I am a large quantity generator, I certify that I have a program in place to reduce the volume and toxicity of waste generated to the degree I have determined to be economically practicable and that I have selected the practicable method of treatment, storage, or disposal currently available to me which minimizes the present and future threat to human health and the environment; OR if I am a small generator, I have made a good faith effort to minimize my waste and select the best waste management method that is available to me and that I can afford.

Printed/Typed Name	Signature	Mo.	Day	Year
BRAD KUHN / FOR JAMES F. HARTNETT	Brad Kuhn / FOR James F. Hartnett	01	03	00

TRANSPORTER

17. Transporter 1 Acknowledgement of Receipt of Materials

Printed/Typed Name	Signature	Mo.	Day	Year
Eric St. John	Eric St. John	01	04	00

18. Transporter 2 Acknowledgement of Receipt of Materials

Printed/Typed Name	Signature	Mo.	Day	Year

FACIL...

19. Discrepancy Indication Space
actual pound 19650K

20. Facility Owner or Operator: Certification of receipt of hazardous materials covered by this manifest except as noted in Item 19.

Printed/Typed Name	Signature	Mo.	Day	Year
SUSAN M ABRAHAM	Susan M Abraham	01	04	00

COPY 5—Generator—Mailed by TSD Facility

GENERATOR

In case of emergency or spill immediately call the National Response Center (800) 424-8802 and the NYS Department of Environmental Conservation (518) 457-7362

WASTE MANAGEMENT, INC.
CWM Chemical Services, L.L.C.
1550 Balmer Rd.
P.O. Box 200
Model City, N.Y. 14107
716/754-8231

Federal EPA ID: NYD049836679

INLAND FISHER GUIDE, GM
ATTN: ENVIRONMENTAL COMPLIANCE
NYD002239440
1 GENERAL MOTORS DRIVE
SYRACUSE NY 13206-0486

CERTIFICATE OF DISPOSAL

CWM CHEMICAL SERVICES, L.L.C. has received waste material from INLAND FISHER GUIDE, GM on 01/04/00 as described on Hazardous Waste Manifest number NYB9268092 Sequence number 01. CWM CHEMICAL SERVICES, L.L.C. hereby certifies that the above described material was landfilled in accordance with the 40 CFR part 761 as it pertains to the land disposal of polychlorinated biphenyl contaminated materials.

Profile Number: CP2002
CWM Tracking ID: 8152155701
CWM Unit #: 1*0
Disposal Date: 01/04/00

Under civil and criminal penalties of law for the making or submission of false or fraudulent statements or representations (18 U.S.C 1001 and 15 U.S.C. 2615) I certify that the information contained in or accompanying this document is true accurate and complete. As to the identified section(s) of this document for which I cannot personally verify truth and accuracy, I certify as the company official having supervisory responsibility for the persons who, acting under my direct instructions, made the verification that this information is true accurate and complete.

Donna Ames-Cassick

DONNA AMES-CASSICK
COMPLIANCE MANAGER
Certificate # 169966
01/05/00

For questions please call our Customer Service Dept. at (800) 843-3604

NYB9268101

STATE OF NEW YORK
DEPARTMENT OF ENVIRONMENTAL CONSERVATION
DIVISION OF SOLID & HAZARDOUS MATERIALS

HAZARDOUS WASTE MANIFEST

P.O. Box 12820, Albany, New York 12212

Please type or print. Do not staple.

(Hazardous Waste Manifest 4/97)

UNIFORM HAZARDOUS WASTE MANIFEST

1. Generator's US EPA No. | Manifest Doc. No. 00136 | 2. Page 1 of 1 | Information within heavy bold line is not required by Federal Law.

3. Generator's Name and Mailing Address
[illegible]
4. Generator's Telephone Number [illegible]

A. NYB9268101

B. Generator's ID [illegible]

5. Transporter 1 (Company Name) US Bulk Transport Inc | 6. US EPA ID Number PAD987347515

C. State Transporter's ID [illegible]

D. Transporter's Telephone [illegible]

7. Transporter 2 (Company Name) | 8. US EPA ID Number

E. State Transporter's ID

F. Transporter's Telephone ( )

9. Designated Facility Name and Site Address
CWM CHEMICAL SERVICES, L.L.C.
[illegible]
MODEL CITY NY 14107

10. US EPA ID Number [illegible]

G. State Facility ID

H. Facility Telephone ( )

11. US DOT Description (Including Proper Shipping Name, Hazard Class and ID Number)	12. Containers Number	Type	13. Total Quantity	14. Unit Wt/Vol	I. Waste No.
a. RQ, POLYCHLORINATED BIPHENYL MIXTURE, [illegible]	[illegible]	[illegible]	21000	K	EPA [illegible] STATE [illegible]
b.					EPA STATE
c.					EPA STATE
d.					EPA STATE

J. Additional Descriptions for Materials listed Above
a [illegible] soil
b

K. Handling Codes for Wastes Listed Above
a [illegible] c
b d

15. Special Handling Instructions and Additional Information
[illegible] Call out Service Dates 12-20-99 SERVICE REQUEST #533710-11
CHEMTREC Emergency Response Phone [illegible] CWM Contract
8152171

16. **GENERATOR'S CERTIFICATION:** I hereby declare that the contents of this consignment are fully and accurately described above by proper shipping name and are classified, packed, marked and labeled, and are in all respects in proper condition for transport by highway according to applicable international and national government regulations and state laws and regulations.

If I am a large quantity generator, I certify that I have a program in place to reduce the volume and toxicity of waste generated to the degree I have determined to be economically practicable and that I have selected the practicable method of treatment, storage, or disposal currently available to me which minimizes the present and future threat to human health and the environment; OR if I am a small generator, I have made a good faith effort to minimize my waste and select the best waste management method that is available to me and that I can afford.

Printed/Typed Name	Signature	Mo.	Day	Year
Brad Kraig for James F. Hatch	Brad Kraig / James F. Hatch	11	03	99

17. Transporter 1 Acknowledgement of Receipt of Materials

Printed/Typed Name	Signature	Mo.	Day	Year
William H. Fry	William H. Fry	11	03	99

18. Transporter 2 Acknowledgement of Receipt of Materials

Printed/Typed Name	Signature	Mo.	Day	Year

19. Discrepancy Indication Space
actual recvd 22099K

20. Facility Owner or Operator: Certification of receipt of hazardous materials covered by this manifest except as noted in Item 19.

Printed/Typed Name	Signature	Mo.	Day	Year
Eileen Carton	Eileen Carton	01	04	00

GENERATOR

TRANSPORTER

FACIL

In case of emergency or spill immediately call the National Response Center (8[illegible]24-6802 and the NYS Department of Environmental Conservation (518) 457-7362

COPY 5—Generator—Mailed by TSD Facility

WASTE MANAGEMENT, INC.
CWM Chemical Services, L.L.C.
1550 Balmer Rd.
P.O. Box 200
Model City, N.Y. 14107
716/754-8231

Federal EPA ID: NYD049836679

INLAND FISHER GUIDE, GM
ATTN: ENVIRONMENTAL COMPLIANCE
NYD002239440
1 GENERAL MOTORS DRIVE
SYRACUSE NY 13206-0486

CERTIFICATE OF DISPOSAL

CWM CHEMICAL SERVICES, L.L.C. has received waste material from INLAND FISHER GUIDE, GM on 01/04/00 as described on Hazardous Waste Manifest number NYB9268101 Sequence number 01. CWM CHEMICAL SERVICES, L.L.C. hereby certifies that the above described material was landfilled in accordance with the 40 CFR part 761 as it pertains to the land disposal of polychlorinated biphenyl contaminated materials.

Profile Number: CP2002
CWM Tracking ID: 8152157101
CWM Unit #: 1*0
Disposal Date: 01/04/00

Under civil and criminal penalties of law for the making or submission of false or fraudulent statements or representations (18 U.S.C 1001 and 15 U.S.C. 2615) I certify that the information contained in or accompanying this document is true accurate and complete. As to the identified section(s) of this document for which I cannot personally verify truth and accuracy, I certify as the company official having supervisory responsibility for the persons who, acting under my direct instructions, made the verification that this information is true accurate and complete.

Donna Ames-Cassick

DONNA AMES-CASSICK
COMPLIANCE MANAGER
Certificate # 169978
01/05/00

For questions please call our Customer Service Dept. at (800) 843-3604

NYB9268119

STATE OF NEW YORK
DEPARTMENT OF ENVIRONMENTAL CONSERVATION
DIVISION OF SOLID & HAZARDOUS MATERIALS

HAZARDOUS WASTE MANIFEST

P.O. Box 12820, Albany, New York 12212

Please type or print. Do not staple.

(Hazardous Waste Manifest 4/97)

UNIFORM HAZARDOUS WASTE MANIFEST

1. Generator's US EPA No. | Manifest Doc. No. 100131 | 2. Page 1 of | Information within heavy bold line is not required by Federal Law.

3. Generator's Name and Mailing Address
[illegible]

4. Generator's Telephone Number [illegible]

A. NYB9268119

B. Generator's ID [illegible]

5. Transporter 1 (Company Name) US BULK TRANSPORT INC | 6. US EPA ID Number FAD 073347515

C. State Transporter's ID 4256 SIGMA E

D. Transporter's Telephone (800 442-8[illegible]

7. Transporter 2 (Company Name) | 8. US EPA ID Number

E. State Transporter's ID

F. Transporter's Telephone ( )

9. Designated Facility Name and Site Address
CWM CHEMICAL SERVICES, L.L.C.
[illegible] BALMER RD.
[illegible]

10. US EPA ID Number [illegible]

G. State Facility ID

H. Facility Telephone ( )

11. US DOT Description (Including Proper Shipping Name, Hazard Class and ID Number)	12. Containers Number	Type	13. Total Quantity	14. Unit Wt/Vol	I. Waste No.
a. [illegible]	[illegible]	[illegible]	EST 21000	K	EPA / STATE [illegible]
b.					EPA / STATE
c.					EPA / STATE
d.					EPA / STATE

J. Additional Descriptions for Materials listed Above
a. [illegible] SOIL
b. | c. | d.

K. Handling Codes for Wastes Listed Above
a. L | b. | c. | d.

15. Special Handling Instructions and Additional Information
[illegible] 12 20 99. [illegible] #533710-12
[illegible]
81521558

16. **GENERATOR'S CERTIFICATION:** I hereby declare that the contents of this consignment are fully and accurately described above by proper shipping name and are classified, packed, marked and labeled, and are in all respects in proper condition for transport by highway according to applicable international and national government regulations and state laws and regulations.

If I am a large quantity generator, I certify that I have a program in place to reduce the volume and toxicity of waste generated to the degree I have determined to be economically practicable and that I have selected the practicable method of treatment, storage, or disposal currently available to me which minimizes the present and future threat to human health and the environment; OR if I am a small generator, I have made a good faith effort to minimize my waste and select the best waste management method that is available to me and that I can afford.

Printed/Typed Name	Signature	Mo.	Day	Year
Brad Kubiak / James F. Hartnett	Brad Kubiak / James F. Hartnett	01	03	00

TRANSPORTER

17. Transporter 1 Acknowledgement of Receipt of Materials

Printed/Typed Name	Signature	Mo.	Day	Year
Lawrence Merrill	[signature]	01	03	00

18. Transporter 2 Acknowledgement of Receipt of Materials

Printed/Typed Name	Signature	Mo.	Day	Year

19. Discrepancy Indication Space
actual pound 23487K

FAC

20. Facility Owner or Operator: Certification of receipt of hazardous materials covered by this manifest except as noted in Item 19.

Printed/Typed Name	Signature	Mo.	Day	Year
Susan M Abraham	Susan M Abraham	01	04	00

GENERATOR

In case of emergency or spill immediately call the National Response Center (800) 424-8802 and the NYS Department of Environmental Conservation (518) 457-7362

COPY 5—Generator—Mailed by TSD Facility

WASTE MANAGEMENT, INC.
CWM Chemical Services, L.L.C.
1550 Balmer Rd.
P.O. Box 200
Model City, N.Y. 14107
716/754-8231

Federal EPA ID: NYD049836679

INLAND FISHER GUIDE, GM
ATTN: ENVIRONMENTAL COMPLIANCE
NYD002239440
1 GENERAL MOTORS DRIVE
SYRACUSE NY 13206-0486

CERTIFICATE OF DISPOSAL

CWM CHEMICAL SERVICES, L.L.C. has received waste material from INLAND FISHER GUIDE, GM on 01/04/00 as described on Hazardous Waste Manifest number NYB9268119 Sequence number 01. CWM CHEMICAL SERVICES, L.L.C. hereby certifies that the above described material was landfilled in accordance with the 40 CFR part 761 as it pertains to the land disposal of polychlorinated biphenyl contaminated materials.

Profile Number: CP2002
CWM Tracking ID: 8152155801
CWM Unit #: 1*0
Disposal Date: 01/04/00

Under civil and criminal penalties of law for the making or submission of false or fraudulent statements or representations (18 U.S.C 1001 and 15 U.S.C. 2615) I certify that the information contained in or accompanying this document is true accurate and complete. As to the identified section(s) of this document for which I cannot personally verify truth and accuracy, I certify as the company official having supervisory responsibility for the persons who, acting under my direct instructions, made the verification that this information is true accurate and complete.

Donna Ames-Cassick

DONNA AMES-CASSICK
COMPLIANCE MANAGER
Certificate # 169967
01/05/00

For questions please call our Customer Service Dept. at (800) 843-3604

NYB9268128

STATE OF NEW YORK
DEPARTMENT OF ENVIRONMENTAL CONSERVATION
DIVISION OF SOLID & HAZARDOUS MATERIALS

HAZARDOUS WASTE MANIFEST

P.O. Box 12820, Albany, New York 12212

Please type or print. Do not staple.

(Hazardous Waste Manifest 4/97)

In case of emergency or spill immediately call the National Response Center (800) 424-8802 and the NYS Department of Environmental Conservation (518) 457-7362

UNIFORM HAZARDOUS WASTE MANIFEST

1. Generator's US EPA No. | Manifest Doc. No. 010132
2. Page 1 of | Information within heavy bold line is not required by Federal Law.

3. Generator's Name and Mailing Address
[illegible]
4. Generator's Telephone Number [illegible]

A. NYB9268128
B. Generator's ID [illegible]

5. Transporter 1 (Company Name): U.S. Bulk Transport Inc
6. US EPA ID Number: NJD982234751
C. State Transporter's ID 40990R NY
D. Transporter's Telephone ( ) 8006428[illegible]

7. Transporter 2 (Company Name)
8. US EPA ID Number
E. State Transporter's ID
F. Transporter's Telephone ( )

9. Designated Facility Name and Site Address
[illegible]
10. US EPA ID Number
G. State Facility ID
H. Facility Telephone ( )

11. US DOT Description (Including Proper Shipping Name, Hazard Class and ID Number)	12. Containers Number	Type	13. Total Quantity	14. Unit Wt/Vol	I. Waste No.
a. NA, Polychlorinated biphenyl mixture, [illegible]	[illegible]	[illegible]	22700	K	EPA / STATE [illegible]
b.					EPA / STATE
c.					EPA / STATE
d.					EPA / STATE

J. Additional Descriptions for Materials listed Above
a. [illegible] oil
b.

K. Handling Codes for Wastes Listed Above
a. [illegible] c.
b. d.

15. Special Handling Instructions and Additional Information
[illegible] 12 20 99 SERVICE REQUEST #534290-1
[illegible] 815217113

16. **GENERATOR'S CERTIFICATION:** I hereby declare that the contents of this consignment are fully and accurately described above by proper shipping name and are classified, packed, marked and labeled, and are in all respects in proper condition for transport by highway according to applicable international and national government regulations and state laws and regulations.

If I am a large quantity generator, I certify that I have a program in place to reduce the volume and toxicity of waste generated to the degree I have determined to be economically practicable and that I have selected the practicable method of treatment, storage, or disposal currently available to me which minimizes the present and future threat to human health and the environment; OR if I am a small generator, I have made a good faith effort to minimize my waste and select the best waste management method that is available to me and that I can afford.

GENERATOR

Printed/Typed Name	Signature	Mo.	Day	Year
Brad Krum For James F. Hartnett	Brad Krum/James F Hartnett	01	06	00

17. Transporter 1 Acknowledgement of Receipt of Materials

TRANSPORTER

Printed/Typed Name	Signature	Mo.	Day	Year
Fred J. Faery	Fred J. Faery	01	06	00

18. Transporter 2 Acknowledgement of Receipt of Materials

Printed/Typed Name	Signature	Mo.	Day	Year

19. Discrepancy Indication Space
Actual load 22263 K

20. Facility Owner or Operator: Certification of receipt of hazardous materials covered by this manifest except as noted in Item 19.

Printed/Typed Name	Signature	Mo.	Day	Year
Susan M Abraham	Susan M Abraham	01	06	00

COPY 5—Generator—Mailed by TSD Facility

WASTE MANAGEMENT, INC.
CWM Chemical Services, L.L.C.
1550 Balmer Rd.
P.O. Box 200
Model City, N.Y. 14107
716/754-8231

Federal EPA ID: NYD049836679

INLAND FISHER GUIDE, GM
ATTN: ENVIRONMENTAL COMPLIANCE
NYD002239440
1 GENERAL MOTORS DRIVE
SYRACUSE NY 13206-0486

CERTIFICATE OF DISPOSAL

CWM CHEMICAL SERVICES, L.L.C. has received waste material from INLAND FISHER GUIDE, GM on 01/06/00 as described on Hazardous Waste Manifest number NYB9268128 Sequence number 01. CWM CHEMICAL SERVICES, L.L.C. hereby certifies that the above described material was landfilled in accordance with the 40 CFR part 761 as it pertains to the land disposal of polychlorinated biphenyl contaminated materials.

Profile Number: CP2002
CWM Tracking ID: 8152174301
CWM Unit #: 1*0
Disposal Date: 01/06/00

Under civil and criminal penalties of law for the making or submission of false or fraudulent statements or representations (18 U.S.C 1001 and 15 U.S.C. 2615) I certify that the information contained in or accompanying this document is true accurate and complete. As to the identified section(s) of this document for which I cannot personally verify truth and accuracy, I certify as the company official having supervisory responsibility for the persons who, acting under my direct instructions, made the verification that this information is true accurate and complete.

Donna Ames-Cassick

DONNA AMES-CASSICK
COMPLIANCE MANAGER
Certificate # 170349
01/07/00

For questions please call our Customer Service Dept. at (800) 843-3604

NYB9268155

STATE OF NEW YORK
DEPARTMENT OF ENVIRONMENTAL CONSERVATION
DIVISION OF SOLID & HAZARDOUS MATERIALS

HAZARDOUS WASTE MANIFEST

P.O. Box 12820, Albany, New York 12212

Please type or print. Do not staple.

(Hazardous Waste Manifest 4/87)

UNIFORM HAZARDOUS WASTE MANIFEST

1. Generator's US EPA No. | Manifest Doc. No. 00133
2. Page 1 of

Information within heavy bold line is not required by Federal Law.

3. Generator's Name and Mailing Address
INLAND FISHER GUIDE CO
1 GENERAL MOTORS LN
SYRACUSE NY 13206-0486

4. Generator's Telephone Number (315) 432-3114

A. NYB9268155

B. Generator's ID
SAM

5. Transporter 1 (Company Name) Buffalo Fuel Corp
6. US EPA ID Number NYR000045724
C. State Transporter's ID 22869-HAU
D. Transporter's Telephone (800) 209-7867

7. Transporter 2 (Company Name)
8. US EPA ID Number
E. State Transporter's ID
F. Transporter's Telephone ( )

9. Designated Facility Name and Site Address
CWM CHEMICAL SERVICES, L.L.C.
1550 BALMER RD.
MODEL CITY NY 14107
10. US EPA ID Number NYD049836679
G. State Facility ID
H. Facility Telephone ( )

11. US DOT Description (Including Proper Shipping Name, Hazard Class and ID Number)	12. Containers Number	Type	13. Total Quantity	14. Unit Wt/Vol	I. Waste No.
a. RQ, ENVIRONMENTALLY HAZARDOUS SUBSTANCE, SOLID, N.O.S., 9, UN3077, III	001	DT	22700	K	EPA STATE NOO1
b.					EPA STATE
c.					EPA STATE
d.					EPA STATE

J. Additional Descriptions for Materials listed Above
a. CRUDE OIL SPILL
b.

K. Handling Codes for Wastes Listed Above
a. [ ] c. [ ]
b. [ ] d. [ ]

15. Special Handling Instructions and Additional Information
12 20 99 SERVICE REQUEST #534290-2
CHEMTREC Emergency Response Number (800) 424-9300 UN1 Container
815217 45

16. **GENERATOR'S CERTIFICATION:** I hereby declare that the contents of this consignment are fully and accurately described above by proper shipping name and are classified, packed, marked and labeled, and are in all respects in proper condition for transport by highway according to applicable international and national government regulations and state laws and regulations.

If I am a large quantity generator, I certify that I have a program in place to reduce the volume and toxicity of waste generated to the degree I have determined to be economically practicable and that I have selected the practicable method of treatment, storage, or disposal currently available to me which minimizes the present and future threat to human health and the environment; OR if I am a small generator, I have made a good faith effort to minimize my waste and select the best waste management method that is available to me and that I can afford.

Printed/Typed Name	Signature	Mo.	Day	Year
BRAD KUBIAK FOR JAMES F. HARTNETT	Brad Kubiak for James F. Hartnett	01	06	00

TRANSPORTER

17. Transporter 1 Acknowledgement of Receipt of Materials

Printed/Typed Name	Signature	Mo.	Day	Year
Dave Barber	Dave Barber	01	06	00

18. Transporter 2 Acknowledgement of Receipt of Materials

Printed/Typed Name	Signature	Mo.	Day	Year

FACIL

19. Discrepancy Indication Space
actual recd 21615K

20. Facility Owner or Operator: Certification of receipt of hazardous materials covered by this manifest except as noted in Item 19.

Printed/Typed Name	Signature	Mo.	Day	Year
Susan M. Abraham	Susan M. Abraham	01	06	00

COPY 5—Generator—Mailed by TSD Facility

GENERATOR

In case of emergency or spill immediately call the National Response Center (800) 424-8802 and the NYS Department of Environmental Conservation (518) 457-7362

WASTE MANAGEMENT, INC.
CWM Chemical Services, L.L.C.
1550 Balmer Rd.
P.O. Box 200
Model City, N.Y. 14107
716/754-8231

Federal EPA ID: NYD049836679

INLAND FISHER GUIDE, GM
ATTN: ENVIRONMENTAL COMPLIANCE
NYD002239440
1 GENERAL MOTORS DRIVE
SYRACUSE NY 13206-0486

CERTIFICATE OF DISPOSAL

CWM CHEMICAL SERVICES, L.L.C. has received waste material from INLAND FISHER GUIDE, GM on 01/06/00 as described on Hazardous Waste Manifest number NYB9268155 Sequence number 01. CWM CHEMICAL SERVICES, L.L.C. hereby certifies that the above described material was landfilled in accordance with the 40 CFR part 761 as it pertains to the land disposal of polychlorinated biphenyl contaminated materials.

Profile Number: CP2002
CWM Tracking ID: 8152174501
CWM Unit #: 1*0
Disposal Date: 01/06/00

Under civil and criminal penalties of law for the making or submission of false or fraudulent statements or representations (18 U.S.C 1001 and 15 U.S.C. 2615) I certify that the information contained in or accompanying this document is true accurate and complete. As to the identified section(s) of this document for which I cannot personally verify truth and accuracy, I certify as the company official having supervisory responsibility for the persons who, acting under my direct instructions, made the verification that this information is true accurate and complete.

Donna Ames-Cassick

DONNA AMES-CASSICK
COMPLIANCE MANAGER
Certificate # 170351
01/07/00

For questions please call our Customer Service Dept. at (800) 843-3604

NYB9268146

STATE OF NEW YORK
DEPARTMENT OF ENVIRONMENTAL CONSERVATION
DIVISION OF SOLID & HAZARDOUS MATERIALS

HAZARDOUS WASTE MANIFEST

P.O. Box 12820, Albany, New York 12212

Please type or print. Do not staple.

(Hazardous Waste Manifest 4/97)

UNIFORM HAZARDOUS WASTE MANIFEST

1. Generator's US EPA No. | Manifest Doc. No. 001139 | 2. Page 1 of | Information within heavy bold line is not required by Federal Law.

3. Generator's Name and Mailing Address
[illegible]
4. Generator's Telephone Number ( )

A. NYB9268146
B. Generator ID
C. State Transporter's ID
D. Transporter's Telephone ( )
E. State Transporter's ID
F. Transporter's Telephone ( )
G. State Facility ID
H. Facility Telephone ( )

5. Transporter 1 (Company Name): Buffalo Fuel Corp
6. US EPA ID Number: NYR000045724
7. Transporter 2 (Company Name)
8. US EPA ID Number

9. Designated Facility Name and Site Address
[illegible]
10. US EPA ID Number

11. US DOT Description (Including Proper Shipping Name, Hazard Class and ID Number)	12. Containers Number	Type	13. Total Quantity	14. Unit Wt/Vol	I. Waste No.
a. [illegible]	[illegible]	[illegible]	EST 29,000	K	EPA / STATE
b.					EPA / STATE
c.					EPA / STATE
d.					EPA / STATE

J. Additional Descriptions for Materials listed Above
a [illegible] c
b d

K. Handling Codes for Wastes Listed Above
a c
b d

15. Special Handling Instructions and Additional Information
[illegible] 12 20 99 [illegible] 539290-3 [illegible] WNI Contract
81<21744

16. **GENERATOR'S CERTIFICATION:** I hereby declare that the contents of this consignment are fully and accurately described above by proper shipping name and are classified, packed, marked and labeled, and are in all respects in proper condition for transport by highway according to applicable international and national government regulations and state laws and regulations.

If I am a large quantity generator, I certify that I have a program in place to reduce the volume and toxicity of waste generated to the degree I have determined to be economically practicable and that I have selected the practicable method of treatment, storage, or disposal currently available to me which minimizes the present and future threat to human health and the environment; OR if I am a small generator, I have made a good faith effort to minimize my waste and select the best waste management method that is available to me and that I can afford.

GENERATOR

Printed/Typed Name	Signature	Mo.	Day	Year
Brian K Kirk / Thomas F Hartnett	Brian K Kirk / Thomas F Hartnett	01	06	00

17. Transporter 1 Acknowledgement of Receipt of Materials

Printed/Typed Name	Signature	Mo.	Day	Year
Randall WARD	Randall Ward	01	06	00

TRANSPORTER

18. Transporter 2 Acknowledgement of Receipt of Materials

Printed/Typed Name	Signature	Mo.	Day	Year

19. Discrepancy Indication Space
actual bid 27470 R

FACIL

20. Facility Owner or Operator: Certification of receipt of hazardous materials covered by this manifest except as noted in Item 19.

Printed/Typed Name	Signature	Mo.	Day	Year
Susan M Abraham	Susan M Abraham	01	06	00

COPY 5—Generator—Mailed by TSD Facility

In case of emergency or spill immediately call the National Response Center (8[illegible]24-8802 and the NYS Department of Environmental Conservation (518) 457-7362

WASTE MANAGEMENT, INC.
CWM Chemical Services, L.L.C.
1550 Balmer Rd.
P.O. Box 200
Model City, N.Y. 14107
716/754-8231

Federal EPA ID: NYD049836679

INLAND FISHER GUIDE, GM
ATTN: ENVIRONMENTAL COMPLIANCE
NYD002239440
1 GENERAL MOTORS DRIVE
SYRACUSE NY 13206-0486

CERTIFICATE OF DISPOSAL

CWM CHEMICAL SERVICES, L.L.C. has received waste material from INLAND FISHER GUIDE, GM on 01/06/00 as described on Hazardous Waste Manifest number NYB9268146 Sequence number 01. CWM CHEMICAL SERVICES, L.L.C. hereby certifies that the above described material was landfilled in accordance with the 40 CFR part 761 as it pertains to the land disposal of polychlorinated biphenyl contaminated materials.

Profile Number: CP2002
CWM Tracking ID: 8152174401
CWM Unit #: 1*0
Disposal Date: 01/06/00

Under civil and criminal penalties of law for the making or submission of false or fraudulent statements or representations (18 U.S.C 1001 and 15 U.S.C. 2615) I certify that the information contained in or accompanying this document is true accurate and complete. As to the identified section(s) of this document for which I cannot personally verify truth and accuracy, I certify as the company official having supervisory responsibility for the persons who, acting under my direct instructions, made the verification that this information is true accurate and complete.

Donna Ames-Cassick

DONNA AMES-CASSICK
COMPLIANCE MANAGER
Certificate # 170350
01/07/00

For questions please call our Customer Service Dept. at (800) 843-3604

NYB9268137

STATE OF NEW YORK
DEPARTMENT OF ENVIRONMENTAL CONSERVATION
DIVISION OF SOLID & HAZARDOUS MATERIALS

HAZARDOUS WASTE MANIFEST

P.O. Box 12820, Albany, New York 12212

Please type or print. Do not staple.

(Hazardous Waste Manifest 4/97)

UNIFORM HAZARDOUS WASTE MANIFEST

1. Generator's US EPA No. | Manifest Doc. No. 00135 | 2. Page 1 of 1

Information within heavy bold line is not required by Federal Law.

3. Generator's Name and Mailing Address

4. Generator's Telephone Number

A. NYB9268137

B. Generator's ID SAME

5. Transporter 1 (Company Name) U.S. Ecology Inc. | 6. US EPA ID Number PAD987347515

C. State Transporter's ID TA-03460

D. Transporter's Telephone (40) 682-0110

7. Transporter 2 (Company Name) | 8. US EPA ID Number

E. State Transporter's ID

F. Transporter's Telephone ( )

9. Designated Facility Name and Site Address

10. US EPA ID Number

G. State Facility ID

H. Facility Telephone ( )

11. US DOT Description (Including Proper Shipping Name, Hazard Class and ID Number)	12. Containers Number	Type	13. Total Quantity	14. Unit Wt/Vol	I. Waste No.
a. NA, POLYCHLORINATED BIPHENYL MIXTURE, 9, UN2315, III	001		2150	K	EPA STATE
b.					EPA STATE
c.					EPA STATE
d.					EPA STATE

J. Additional Descriptions for Materials listed Above

a

b

c

d

K. Handling Codes for Wastes Listed Above

a | c | b | d

15. Special Handling Instructions and Additional Information

12 20 99, SERVICE REQUEST #534290-4

8158 1755

16. **GENERATOR'S CERTIFICATION:** I hereby declare that the contents of this consignment are fully and accurately described above by proper shipping name and are classified, packed, marked and labeled, and are in all respects in proper condition for transport by highway according to applicable international and national government regulations and state laws and regulations.

If I am a large quantity generator, I certify that I have a program in place to reduce the volume and toxicity of waste generated to the degree I have determined to be economically practicable and that I have selected the practicable method of treatment, storage, or disposal currently available to me which minimizes the present and future threat to human health and the environment; OR if I am a small generator, I have made a good faith effort to minimize my waste and select the best waste management method that is available to me and that I can afford.

Printed/Typed Name	Signature	Mo.	Day	Year
BOB KUBIK / FOR JOHN F. HARTNETT	Bob Kubik / FOR John F Hartnett	01	06	00

TRANSPORTER

17. Transporter 1 Acknowledgement of Receipt of Materials

Printed/Typed Name	Signature	Mo.	Day	Year
Robert T Ryman	Robert T Ryman	01	06	00

18. Transporter 2 Acknowledgement of Receipt of Materials

Printed/Typed Name	Signature	Mo.	Day	Year

FACILITY

19. Discrepancy Indication Space

actual pkgd 22163K

20. Facility Owner or Operator: Certification of receipt of hazardous materials covered by this manifest except as noted in Item 19.

Printed/Typed Name	Signature	Mo.	Day	Year
EILEEN CARTON	Eileen Carton	01	07	00

COPY 5—Generator—Mailed by TSD Facility

GENERATOR

In case of emergency or spill immediately call the National Response Center (8 124-8802 and the NYS Department of Environmental Conservation (518) 457-7362

WASTE MANAGEMENT, INC.
CWM Chemical Services, L.L.C.
1550 Balmer Rd.
P.O. Box 200
Model City, N.Y. 14107
716/754-8231

Federal EPA ID: NYD049836679

INLAND FISHER GUIDE, GM
ATTN: ENVIRONMENTAL COMPLIANCE
NYD002239440
1 GENERAL MOTORS DRIVE
SYRACUSE NY 13206-0486

CERTIFICATE OF DISPOSAL

CWM CHEMICAL SERVICES, L.L.C. has received waste material from INLAND FISHER GUIDE, GM on 01/07/00 as described on Hazardous Waste Manifest number NYB9268137 Sequence number 01. CWM CHEMICAL SERVICES, L.L.C. hereby certifies that the above described material was landfilled in accordance with the 40 CFR part 761 as it pertains to the land disposal of polychlorinated biphenyl contaminated materials.

Profile Number: CP2002
CWM Tracking ID: 8152175501
CWM Unit #: 1*0
Disposal Date: 01/07/00

Under civil and criminal penalties of law for the making or submission of false or fraudulent statements or representations (18 U.S.C 1001 and 15 U.S.C. 2615) I certify that the information contained in or accompanying this document is true accurate and complete. As to the identified section(s) of this document for which I cannot personally verify truth and accuracy, I certify as the company official having supervisory responsibility for the persons who, acting under my direct instructions, made the verification that this information is true accurate and complete.

Donna Ames-Cassick

DONNA AMES-CASSICK
COMPLIANCE MANAGER
Certificate # 170415
01/10/00

For questions please call our Customer Service Dept. at (800) 843-3604

NYB9268164

STATE OF NEW YORK
DEPARTMENT OF ENVIRONMENTAL CONSERVATION
DIVISION OF SOLID & HAZARDOUS MATERIALS

HAZARDOUS WASTE MANIFEST

P.O. Box 12820, Albany, New York 12212

Please type or print. Do not staple.

(Hazardous Waste Manifest 4/97)

UNIFORM HAZARDOUS WASTE MANIFEST

1. Generator's US EPA No. | Manifest Doc. No. 00136

2. Page 1 of

Information within heavy bold line is not required by Federal Law.

3. Generator's Name and Mailing Address

4. Generator's Telephone Number ( )

A. NYB9268164

B. Generator's ID

5. Transporter 1 (Company Name) US BULK TRANSPORT INC

6. US EPA ID Number

7. Transporter 2 (Company Name)

8. US EPA ID Number

C. State Transporter's ID

D. Transporter's Telephone ( )

E. State Transporter's ID

F. Transporter's Telephone ( )

9. Designated Facility Name and Site Address

10. US EPA ID Number

G. State Facility ID

H. Facility Telephone ( )

11. US DOT Description (Including Proper Shipping Name, Hazard Class and ID Number)	12. Containers Number	Type	13. Total Quantity	14. Unit Wt/Vol	I. Waste No.
a.			20000	K	EPA / STATE
b.					EPA / STATE
c.					EPA / STATE
d.					EPA / STATE

J. Additional Descriptions for Materials listed Above

a c

b d

K. Handling Codes for Wastes Listed Above

a c

b d

15. Special Handling Instructions and Additional Information

12-22-99

8152805

16. **GENERATOR'S CERTIFICATION:** I hereby declare that the contents of this consignment are fully and accurately described above by proper shipping name and are classified, packed, marked and labeled, and are in all respects in proper condition for transport by highway according to applicable international and national government regulations and state laws and regulations.

If I am a large quantity generator, I certify that I have a program in place to reduce the volume and toxicity of waste generated to the degree I have determined to be economically practicable and that I have selected the practicable method of treatment, storage, or disposal currently available to me which minimizes the present and future threat to human health and the environment; OR if I am a small generator, I have made a good faith effort to minimize my waste and select the best waste management method that is available to me and that I can afford.

Printed/Typed Name	Signature	Mo. Day Year
BRAD KLEIN / FOR JAMES F. HARTNETT	Brad Klein / For James F. Hartnett	01 07 00

17. Transporter 1 Acknowledgement of Receipt of Materials

Printed/Typed Name	Signature	Mo. Day Year
JEFFREY LEYDECKER		1 7 00

18. Transporter 2 Acknowledgement of Receipt of Materials

Printed/Typed Name	Signature	Mo. Day Year

19. Discrepancy Indication Space

actual pound 19106K

20. Facility Owner or Operator: Certification of receipt of hazardous materials covered by this manifest except as noted in Item 19.

Printed/Typed Name	Signature	Mo. Day Year
Ellen Carter	Ellen Carter	01 07 00

COPY 5—Generator—Mailed by TSD Facility

GENERATOR

TRANSPORTER

FACIL

In case of emergency or spill immediately call the National Response Center (1-800-424-8802 and the NYS Department of Environmental Conservation (518) 457-7362

WASTE MANAGEMENT, INC.
CWM Chemical Services, L.L.C.
1550 Balmer Rd.
P.O. Box 200
Model City, N.Y. 14107
716/754-8231

Federal EPA ID: NYD049836679

INLAND FISHER GUIDE, GM
ATTN: ENVIRONMENTAL COMPLIANCE
NYD002239440
1 GENERAL MOTORS DRIVE
SYRACUSE NY 13206-0486

CERTIFICATE OF DISPOSAL

CWM CHEMICAL SERVICES, L.L.C. has received waste material from INLAND FISHER GUIDE, GM on 01/07/00 as described on Hazardous Waste Manifest number NYB9268164 Sequence number 01. CWM CHEMICAL SERVICES, L.L.C. hereby certifies that the above described material was landfilled in accordance with the 40 CFR part 761 as it pertains to the land disposal of polychlorinated biphenyl contaminated materials.

Profile Number: CP2002
CWM Tracking ID: 8152180501
CWM Unit #: 1*0
Disposal Date: 01/07/00

Under civil and criminal penalties of law for the making or submission of false or fraudulent statements or representations (18 U.S.C 1001 and 15 U.S.C. 2615) I certify that the information contained in or accompanying this document is true accurate and complete. As to the identified section(s) of this document for which I cannot personally verify truth and accuracy, I certify as the company official having supervisory responsibility for the persons who, acting under my direct instructions, made the verification that this information is true accurate and complete.

Donna Ames-Cassick

DONNA AMES-CASSICK
COMPLIANCE MANAGER
Certificate # 170454
01/10/00

For questions please call our Customer Service Dept. at (800) 843-3604

NYB9268173

STATE OF NEW YORK
DEPARTMENT OF ENVIRONMENTAL CONSERVATION
DIVISION OF SOLID & HAZARDOUS MATERIALS

HAZARDOUS WASTE MANIFEST

P.O. Box 12820, Albany, New York 12211

Please type or print. Do not staple.

(Hazardous Waste Manifest 4/97)

UNIFORM HAZARDOUS WASTE MANIFEST

1. Generator's US EPA No. | Manifest Doc. No. 00137 | 2. Page 1 of | Information within heavy bold line is not required by Federal Law.

3. Generator's Name and Mailing Address
[illegible]
SYRACUSE NY [illegible]

4. Generator's Telephone Number [illegible]

A. NYB9268173

B. Generator's ID [illegible]

5. Transporter 1 (Company Name) US Bulk Transport | 6. US EPA ID Number PAD987347515

C. State Transporter's ID PAYF37958

D. Transporter's Telephone ( ) 900 6425110

7. Transporter 2 (Company Name) | 8. US EPA ID Number

E. State Transporter's ID

F. Transporter's Telephone ( )

9. Designated Facility Name and Site Address
CWM CHEMICAL SERVICES, L.L.C.
[illegible] PALMER RD.
[illegible]

10. US EPA ID Number [illegible]

G. State Facility ID

H. Facility Telephone ( ) [illegible]

11. US DOT Description (Including Proper Shipping Name, Hazard Class and ID Number)	12. Containers Number	Type	13. Total Quantity	14. Unit Wt/Vol	I. Waste No.
a. NA, POLYCHLORINATED BIPHENYL MIXTURE, 9, UN3151, III	[illegible]	[illegible]	EST 22500	K	EPA STATE [illegible]
b.					EPA STATE
c.					EPA STATE
d.					EPA STATE

J. Additional Descriptions for Materials listed Above
a [illegible] c

K. Handling Codes for Wastes Listed Above
a [illegible] c

b d

15. Special Handling Instructions and Additional Information
[illegible] 12 22 98. [illegible] #534475-2
[illegible] 8152806

16. **GENERATOR'S CERTIFICATION:** I hereby declare that the contents of this consignment are fully and accurately described above by proper shipping name and are classified, packed, marked and labeled, and are in all respects in proper condition for transport by highway according to applicable international and national government regulations and state laws and regulations.

If I am a large quantity generator, I certify that I have a program in place to reduce the volume and toxicity of waste generated to the degree I have determined to be economically practicable and that I have selected the practicable method of treatment, storage, or disposal currently available to me which minimizes the present and future threat to human health and the environment; OR if I am a small generator, I have made a good faith effort to minimize my waste and select the best waste management method that is available to me and that I can afford.

Printed/Typed Name	Signature	Mo.	Day	Year
BRAD KUBIK / JAMES F. HARTNETT	Brad Kubik / James F. Hartnett	01	07	00

TRANSPORTER

17. Transporter 1 Acknowledgement of Receipt of Materials

Printed/Typed Name	Signature	Mo.	Day	Year
Gene Lyon	Gene Lyon	01	07	00

18. Transporter 2 Acknowledgement of Receipt of Materials

Printed/Typed Name	Signature	Mo.	Day	Year

FACILITY

19. Discrepancy Indication Space
actual pound 1955K

20. Facility Owner or Operator: Certification of receipt of hazardous materials covered by this manifest except as noted in Item 19.

Printed/Typed Name	Signature	Mo.	Day	Year
EILEEN CARTON	Eileen Carton	01	07	00

COPY 5—Generator—Mailed by TSD Facility

In case of emergency or spill immediately call the National Response Center (800) 424-8802 and the NYS Department of Environmental Conservation (518) 457-7362

WASTE MANAGEMENT, INC.
CWM Chemical Services, L.L.C.
1550 Balmer Rd.
P.O. Box 200
Model City, N.Y. 14107
716/754-8231

Federal EPA ID: NYD049836679

INLAND FISHER GUIDE, GM
ATTN: ENVIRONMENTAL COMPLIANCE
NYD002239440
1 GENERAL MOTORS DRIVE
SYRACUSE NY 13206-0486

CERTIFICATE OF DISPOSAL

CWM CHEMICAL SERVICES, L.L.C. has received waste material from INLAND FISHER GUIDE, GM on 01/07/00 as described on Hazardous Waste Manifest number NYB9268173 Sequence number 01. CWM CHEMICAL SERVICES, L.L.C. hereby certifies that the above described material was landfilled in accordance with the 40 CFR part 761 as it pertains to the land disposal of polychlorinated biphenyl contaminated materials.

Profile Number: CP2002
CWM Tracking ID: 8152180601
CWM Unit #: 1*0
Disposal Date: 01/07/00

Under civil and criminal penalties of law for the making or submission of false or fraudulent statements or representations (18 U.S.C 1001 and 15 U.S.C. 2615) I certify that the information contained in or accompanying this document is true accurate and complete. As to the identified section(s) of this document for which I cannot personally verify truth and accuracy, I certify as the company official having supervisory responsibility for the persons who, acting under my direct instructions, made the verification that this information is true accurate and complete.

Donna Ames-Cassick

DONNA AMES-CASSICK
COMPLIANCE MANAGER
Certificate # 170455
01/10/00

For questions please call our Customer Service Dept. at (800) 843-3604

NYB9268182

STATE OF NEW YORK
DEPARTMENT OF ENVIRONMENTAL CONSERVATION
DIVISION OF SOLID & HAZARDOUS MATERIALS

HAZARDOUS WASTE MANIFEST

P.O. Box 12820, Albany, New York 12212

Please type or print. Do not staple.

(Hazardous Waste Manifest 4/87)

UNIFORM HAZARDOUS WASTE MANIFEST

1. Generator's US EPA No. | Manifest Doc. No. 00136

2. Page 1 of | Information within heavy bold line is not required by Federal Law.

3. Generator's Name and Mailing Address
[illegible]
[illegible]
[illegible]

4. Generator's Telephone Number [illegible]

A. NYB9268182

B. Generator's ID [illegible]

5. Transporter 1 (Company Name) Buffalo Fuel Corp.

6. US EPA ID Number NY 8000045724

C. State Transporter's ID N.Y.6934K

D. Transporter's Telephone ( ) 800 2049[illegible]

7. Transporter 2 (Company Name)

8. US EPA ID Number

E. State Transporter's ID

F. Transporter's Telephone ( )

9. Designated Facility Name and Site Address
CWM CHEMICAL SERVICES, L.L.C.
[illegible] DAIMLER RD.
[illegible]

10. US EPA ID Number [illegible]

G. State Facility ID

H. Facility Telephone ( )
716 [illegible]

11. US DOT Description (Including Proper Shipping Name, Hazard Class and ID Number)	12. Containers Number	Type	13. Total Quantity	14. Unit Wt/Vol	I. Waste No.
a. NA, POLYCHLORINATED BIPHENYL MIXTURE, [illegible]	[illegible]	[illegible]	EST 20000	K	EPA STATE [illegible]
b.					EPA STATE
c.					EPA STATE
d.					EPA STATE

J. Additional Descriptions for Materials listed Above
a [illegible] c
b d

K. Handling Codes for Wastes Listed Above
a [illegible] c
b d

15. Special Handling Instructions and Additional Information
[illegible] 12 22 99. SERVICE REQUEST #534475-3 [illegible]
$1521824

16. **GENERATOR'S CERTIFICATION:** I hereby declare that the contents of this consignment are fully and accurately described above by proper shipping name and are classified, packed, marked and labeled, and are in all respects in proper condition for transport by highway according to applicable international and national government regulations and state laws and regulations.

If I am a large quantity generator, I certify that I have a program in place to reduce the volume and toxicity of waste generated to the degree I have determined to be economically practicable and that I have selected the practicable method of treatment, storage, or disposal currently available to me which minimizes the present and future threat to human health and the environment; OR if I am a small generator, I have made a good faith effort to minimize my waste and select the best waste management method that is available to me and that I can afford.

GENERATOR

Printed/Typed Name	Signature	Mo.	Day	Year
Brad K[illegible] for James F Hartnett	Brad K[illegible] for James F Hartnett	01	07	00

TRANSPORTER

17. Transporter 1 Acknowledgement of Receipt of Materials

Printed/Typed Name	Signature	Mo.	Day	Year
Gerald Wells	Gerald Wells	01	07	00

18. Transporter 2 Acknowledgement of Receipt of Materials

Printed/Typed Name	Signature	Mo.	Day	Year

FACILITY

19. Discrepancy Indication Space
actual pound 18797K

20. Facility Owner or Operator Certification of receipt of hazardous materials covered by this manifest except as noted in Item 19.

Printed/Typed Name	Signature	Mo.	Day	Year
Eileen Carter	Eileen Carter	01	10	00

COPY 5—Generator—Mailed by TSD Facility

In case of emergency or spill immediately call the National Response Center (800) 424-8802 and the NYS Department of Environmental Conservation (518) 457-7362

WASTE MANAGEMENT, INC.
CWM Chemical Services, L.L.C.
1550 Balmer Rd.
P.O. Box 200
Model City, N.Y. 14107
716/754-8231

Federal EPA ID: NYD049836679

INLAND FISHER GUIDE, GM
ATTN: ENVIRONMENTAL COMPLIANCE
NYD002239440
1 GENERAL MOTORS DRIVE
SYRACUSE NY 13206-0486

CERTIFICATE OF DISPOSAL

CWM CHEMICAL SERVICES, L.L.C. has received waste material from INLAND FISHER GUIDE, GM on 01/10/00 as described on Hazardous Waste Manifest number NYB9268182 Sequence number 01. CWM CHEMICAL SERVICES, L.L.C. hereby certifies that the above described material was landfilled in accordance with the 40 CFR part 761 as it pertains to the land disposal of polychlorinated biphenyl contaminated materials.

Profile Number: CP2002
CWM Tracking ID: 8152182401
CWM Unit #: 1*0
Disposal Date: 01/10/00

Under civil and criminal penalties of law for the making or submission of false or fraudulent statements or representations (18 U.S.C 1001 and 15 U.S.C. 2615) I certify that the information contained in or accompanying this document is true accurate and complete. As to the identified section(s) of this document for which I cannot personally verify truth and accuracy, I certify as the company official having supervisory responsibility for the persons who, acting under my direct instructions, made the verification that this information is true accurate and complete.

Donna Ames-Cassick

DONNA AMES-CASSICK
COMPLIANCE MANAGER
Certificate # 170582
01/11/00

For questions please call our Customer Service Dept. at (800) 843-3604

NYB9268191

STATE OF NEW YORK
DEPARTMENT OF ENVIRONMENTAL CONSERVATION
DIVISION OF SOLID & HAZARDOUS MATERIALS

HAZARDOUS WASTE MANIFEST

P.O. Box 12820, Albany, New York 12212

Please type or print. Do not staple.

(Hazardous Waste Manifest 4/97)

UNIFORM HAZARDOUS WASTE MANIFEST

1. Generator's US EPA No. | Manifest Doc. No. 10139 | 2. Page 1 of | Information within heavy bold line is not required by Federal Law.

3. Generator's Name and Mailing Address
ISLAND FALLS CHEM DIV
C/O GENERAL MOTORS CP
SYRACUSE NY 13206-0966

4. Generator's Telephone Number (315) 488-1414

A. NYB9268191

B. Generator's ID NAMI

5. Transporter 1 (Company Name) Bulk Tank Corp | 6. US EPA ID Number NYR000045724 | C. State Transporter's ID 6126NY | D. Transporter's Telephone (315) 207-7001

7. Transporter 2 (Company Name) | 8. US EPA ID Number | E. State Transporter's ID | F. Transporter's Telephone ( )

9. Designated Facility Name and Site Address
CWM CHEMICAL SERVICES, L.L.C.
1550 BALTIC RD.
MODEL CITY NY 14107

10. US EPA ID Number NYD049836679

G. State Facility ID /

H. Facility Telephone (/) 716 754-8231

11. US DOT Description (Including Proper Shipping Name, Hazard Class and ID Number)	12. Containers Number	Type	13. Total Quantity	14. Unit Wt/Vol	I. Waste No.
a. RQ, HALOGENATED NITRATE MIXTURE, 9, UN3151, III	001	DT	20,000	K	EPA STATE
b.					EPA STATE
c.					EPA STATE
d.					EPA STATE

J. Additional Descriptions for Materials listed Above
a [illegible] c

b d

K. Handling Codes for Wastes Listed Above
a 1. c
b d

15. Special Handling Instructions and Additional Information
[illegible] 12 22 99 SERVICE REQUEST #534475-4
CHEMTREC Emergency Response Number (800) 424-9300 WMI Contract
8152826

16. **GENERATOR'S CERTIFICATION:** I hereby declare that the contents of this consignment are fully and accurately described above by proper shipping name and are classified, packed, marked and labeled, and are in all respects in proper condition for transport by highway according to applicable international and national government regulations and state laws and regulations.
If I am a large quantity generator, I certify that I have a program in place to reduce the volume and toxicity of waste generated to the degree I have determined to be economically practicable and that I have selected the practicable method of treatment, storage, or disposal currently available to me which minimizes the present and future threat to human health and the environment; OR if I am a small generator, I have made a good faith effort to minimize my waste and select the best waste management method that is available to me and that I can afford.

Printed/Typed Name Fred Kucek FOR James F. Hartnett | Signature Fred Kucek/James F. Hartnett | Mo. 01 Day 07 Year 00

TRANSPORTER

17. Transporter 1 Acknowledgement of Receipt of Materials
Printed/Typed Name Norm Perkins | Signature Norm Perkins | Mo. 01 Day 07 Year 00

18. Transporter 2 Acknowledgement of Receipt of Materials
Printed/Typed Name | Signature | Mo. Day Year

FACILITY

19. Discrepancy Indication Space
actual pkgd 22244K

20. Facility Owner or Operator: Certification of receipt of hazardous materials covered by this manifest except as noted in Item 19.
Printed/Typed Name Eileen Carter | Signature Eileen Carter | Mo. 01 Day 10 Year 00

COPY 5—Generator—Mailed by TSD Facility

GENERATOR

In case of emergency or spill immediately call the National Response Center (8[illegible]4-8802 and the NYS Department of Environmental Conservation (518) 457-7362

WASTE MANAGEMENT, INC.
CWM Chemical Services, L.L.C.
1550 Balmer Rd.
P.O. Box 200
Model City, N.Y. 14107
716/754-8231

Federal EPA ID: NYD049836679

INLAND FISHER GUIDE, GM
ATTN: ENVIRONMENTAL COMPLIANCE
NYD002239440
1 GENERAL MOTORS DRIVE
SYRACUSE NY 13206-0486

CERTIFICATE OF DISPOSAL

CWM CHEMICAL SERVICES, L.L.C. has received waste material from INLAND FISHER GUIDE, GM on 01/10/00 as described on Hazardous Waste Manifest number NYB9268191 Sequence number 01. CWM CHEMICAL SERVICES, L.L.C. hereby certifies that the above described material was landfilled in accordance with the 40 CFR part 761 as it pertains to the land disposal of polychlorinated biphenyl contaminated materials.

Profile Number: CP2002
CWM Tracking ID: 8152182601
CWM Unit #: 1*0
Disposal Date: 01/10/00

Under civil and criminal penalties of law for the making or submission of false or fraudulent statements or representations (18 U.S.C 1001 and 15 U.S.C. 2615) I certify that the information contained in or accompanying this document is true accurate and complete. As to the identified section(s) of this document for which I cannot personally verify truth and accuracy, I certify as the company official having supervisory responsibility for the persons who, acting under my direct instructions, made the verification that this information is true accurate and complete.

Donna Ames-Cassick

DONNA AMES-CASSICK
COMPLIANCE MANAGER
Certificate # 170584
01/11/00

For questions please call
our Customer Service Dept.
at (800) 843-3604

NYB9268209

STATE OF NEW YORK
DEPARTMENT OF ENVIRONMENTAL CONSERVATION
DIVISION OF SOLID & HAZARDOUS MATERIALS

HAZARDOUS WASTE MANIFEST

P.O. Box 12820, Albany, New York 12212

Please type or print. Do not staple.

(Hazardous Waste Manifest 4/97)

UNIFORM HAZARDOUS WASTE MANIFEST

1. Generator's US EPA No. | Manifest Doc. No. 80140 | 2. Page 1 of | Information within heavy bold line is not required by Federal Law.

3. Generator's Name and Mailing Address
[illegible]
[illegible] NY [illegible]
4. Generator's Telephone Number ( ) [illegible]

A. NYB9268209
B. Generator's ID [illegible]

5. Transporter 1 (Company Name) Buffalo Fuel Corp | 6. US EPA ID Number NYR000045724 | C. State Transporter's ID 23385-4-11
7. Transporter 2 (Company Name) | 8. US EPA ID Number | D. Transporter's Telephone ( ) 8002289697
E. State Transporter's ID
F. Transporter's Telephone ( )

9. Designated Facility Name and Site Address
[illegible] CHEMICAL SERVICES, L.L.C.
[illegible] HALMAR RD.
[illegible] NEW JERSEY [illegible]
10. US EPA ID Number [illegible]
G. State Facility ID
H. Facility Telephone ( ) [illegible]

11. US DOT Description (Including Proper Shipping Name, Hazard Class and ID Number)	12. Containers Number	Type	13. Total Quantity	14. Unit Wt/Vol	I. Waste No.
a. [illegible], POISONOUS LIQUID, N.O.S., [illegible], UN2810, III	[illegible]	[illegible]	EST 2000	K	EPA STATE [illegible]
b.					EPA STATE
c.					EPA STATE
d.					EPA STATE

J. Additional Descriptions for Materials listed Above
a. [illegible] SOIL
b.

K. Handling Codes for Wastes Listed Above
a. [illegible] c.
b. d.

15. Special Handling Instructions and Additional Information
a. [illegible] Service Order: 127CA. Service Request #534475-5
Chemtrec Emergency Response Number [illegible] and the WM Customer
8152181 9

16. **GENERATOR'S CERTIFICATION:** I hereby declare that the contents of this consignment are fully and accurately described above by proper shipping name and are classified, packed, marked and labeled, and are in all respects in proper condition for transport by highway according to applicable international and national government regulations and state laws and regulations.
If I am a large quantity generator, I certify that I have a program in place to reduce the volume and toxicity of waste generated to the degree I have determined to be economically practicable and that I have selected the practicable method of treatment, storage, or disposal currently available to me which minimizes the present and future threat to human health and the environment; OR if I am a small generator, I have made a good faith effort to minimize my waste and select the best waste management method that is available to me and that I can afford.

Printed/Typed Name	Signature	Mo.	Day	Year
Ben Kunz/Eileen F. Hafner	Ben Kunz/Eileen F. Hafner	01	07	00

17. Transporter 1 Acknowledgement of Receipt of Materials

Printed/Typed Name	Signature	Mo.	Day	Year
Randall Ward	Randall Ward	01	07	00

18. Transporter 2 Acknowledgement of Receipt of Materials

Printed/Typed Name	Signature	Mo.	Day	Year

19. Discrepancy Indication Space
actual decon 30944K

20. Facility Owner or Operator: Certification of receipt of hazardous materials covered by this manifest except as noted in Item 19.

Printed/Typed Name	Signature	Mo.	Day	Year
Eileen Carol	Eileen Carter	01	10	00

GENERATOR

TRANSPORTER

FACIL

In case of emergency or spill immediately call the National Response Center (8[illegible]24-8802 and the NYS Department of Environmental Conservation (518) 457-7362

COPY 5—Generator—Mailed by TSD Facility

WASTE MANAGEMENT, INC.
CWM Chemical Services, L.L.C.
1550 Balmer Rd.
P.O. Box 200
Model City, N.Y. 14107
716/754-8231

Federal EPA ID: NYD049836679

INLAND FISHER GUIDE, GM
ATTN: ENVIRONMENTAL COMPLIANCE
NYD002239440
1 GENERAL MOTORS DRIVE
SYRACUSE NY 13206-0486

CERTIFICATE OF DISPOSAL

CWM CHEMICAL SERVICES, L.L.C. has received waste material from INLAND FISHER GUIDE, GM on 01/10/00 as described on Hazardous Waste Manifest number NYB9268209 Sequence number 01. CWM CHEMICAL SERVICES, L.L.C. hereby certifies that the above described material was landfilled in accordance with the 40 CFR part 761 as it pertains to the land disposal of polychlorinated biphenyl contaminated materials.

Profile Number: CP2002
CWM Tracking ID: 8152181901
CWM Unit #: 1*0
Disposal Date: 01/10/00

Under civil and criminal penalties of law for the making or submission of false or fraudulent statements or representations (18 U.S.C 1001 and 15 U.S.C. 2615) I certify that the information contained in or accompanying this document is true accurate and complete. As to the identified section(s) of this document for which I cannot personally verify truth and accuracy, I certify as the company official having supervisory responsibility for the persons who, acting under my direct instructions, made the verification that this information is true accurate and complete.

Donna Ames-Cassick

DONNA AMES-CASSICK
COMPLIANCE MANAGER
Certificate # 170579
01/11/00

For questions please call our Customer Service Dept. at (800) 843-3604

NYB9268479

STATE OF NEW YORK
DEPARTMENT OF ENVIRONMENTAL CONSERVATION
DIVISION OF SOLID & HAZARDOUS MATERIALS

HAZARDOUS WASTE MANIFEST

P.O. Box 12820, Albany, New York 12212

Please type or print. Do not staple.

(Hazardous Waste Manifest 4/97)

UNIFORM HAZARDOUS WASTE MANIFEST

1. Generator's US EPA No. | Manifest Doc. No. 001 41 | 2. Page 1 of 1 | Information within heavy bold line is not required by Federal Law.

3. Generator's Name and Mailing Address
[illegible]

4. Generator's Telephone Number [illegible]

A. NYB9268479

B. Generator's ID
[illegible]

5. Transporter 1 (Company Name) Buffalo Fuel Corp | 6. US EPA ID Number NYR000045724 | C. State Transporter's ID 99465TN | D. Transporter's Telephone (900)677-8003

7. Transporter 2 (Company Name) | 8. US EPA ID Number | E. State Transporter's ID | F. Transporter's Telephone ( )

9. Designated Facility Name and Site Address
[illegible] | 10. US EPA ID Number | G. State Facility ID | H. Facility Telephone ( )

11. US DOT Description (Including Proper Shipping Name, Hazard Class and ID Number)	12. Containers Number	Type	13. Total Quantity	14. Unit Wt/Vol	I. Waste No.
a. [illegible]	[illegible]	[illegible]	EST 27000	K	EPA / STATE
b.					EPA / STATE
c.					EPA / STATE
d.					EPA / STATE

J. Additional Descriptions for Materials listed Above
a [illegible] c
b d

K. Handling Codes for Wastes Listed Above
a 1. c
b d

15. Special Handling Instructions and Additional Information
[illegible] 12 22 99 [illegible] #534671-1
[illegible] 81521861

16. **GENERATOR'S CERTIFICATION:** I hereby declare that the contents of this consignment are fully and accurately described above by proper shipping name and are classified, packed, marked and labeled, and are in all respects in proper condition for transport by highway according to applicable international and national government regulations and state laws and regulations.

If I am a large quantity generator, I certify that I have a program in place to reduce the volume and toxicity of waste generated to the degree I have determined to be economically practicable and that I have selected the practicable method of treatment, storage, or disposal currently available to me which minimizes the present and future threat to human health and the environment; OR if I am a small generator, I have made a good faith effort to minimize my waste and select the best waste management method that is available to me and that I can afford.

Printed/Typed Name: Brad Kubiak FOR James F. Hartnett | Signature: Brad Kubiak for James F. Hartnett | Mo. 01 Day 10 Year 00

TRANSPORTER

17. Transporter 1 Acknowledgement of Receipt of Materials

Printed/Typed Name: Keith Carlson | Signature: Keith Carlson | Mo. 01 Day 10 Year 00

18. Transporter 2 Acknowledgement of Receipt of Materials

Printed/Typed Name | Signature | Mo. Day Year

FACILITY

19. Discrepancy Indication Space
actual recvd 27769K

20. Facility Owner or Operator: Certification of receipt of hazardous materials covered by this manifest except as noted in Item 19.

Printed/Typed Name: Eileen Carton | Signature: Eileen Carton | Mo. 01 Day 10 Year 00

COPY 5—Generator—Mailed by TSD Facility

In case of emergency or spill immediately call the National Response Center (800) 424-8802 and the NYS Department of Environmental Conservation (518) 457-7362

WASTE MANAGEMENT, INC.
CWM Chemical Services, L.L.C.
1550 Balmer Rd.
P.O. Box 200
Model City, N.Y. 14107
716/754-8231

Federal EPA ID: NYD049836679

INLAND FISHER GUIDE, GM
ATTN: ENVIRONMENTAL COMPLIANCE
NYD002239440
1 GENERAL MOTORS DRIVE
SYRACUSE NY 13206-0486

CERTIFICATE OF DISPOSAL

CWM CHEMICAL SERVICES, L.L.C. has received waste material from INLAND FISHER GUIDE, GM on 01/10/00 as described on Hazardous Waste Manifest number NYB9268479 Sequence number 01. CWM CHEMICAL SERVICES, L.L.C. hereby certifies that the above described material was landfilled in accordance with the 40 CFR part 761 as it pertains to the land disposal of polychlorinated biphenyl contaminated materials.

Profile Number: CP2002
CWM Tracking ID: 8152186101
CWM Unit #: 1*0
Disposal Date: 01/10/00

Under civil and criminal penalties of law for the making or submission of false or fraudulent statements or representations (18 U.S.C 1001 and 15 U.S.C. 2615) I certify that the information contained in or accompanying this document is true accurate and complete. As to the identified section(s) of this document for which I cannot personally verify truth and accuracy, I certify as the company official having supervisory responsibility for the persons who, acting under my direct instructions, made the verification that this information is true accurate and complete.

Donna Ames-Cassick

DONNA AMES-CASSICK
COMPLIANCE MANAGER
Certificate # 170612
01/11/00

For questions please call our Customer Service Dept. at (800) 843-3604

NYB9268452

STATE OF NEW YORK
DEPARTMENT OF ENVIRONMENTAL CONSERVATION
DIVISION OF SOLID & HAZARDOUS MATERIALS

HAZARDOUS WASTE MANIFEST

P.O. Box 12820, Albany, New York 12212

Please type or print. Do not staple.

(Hazardous Waste Manifest 4/97)

UNIFORM HAZARDOUS WASTE MANIFEST

1. Generator's US EPA No. | Manifest Doc. No. 100142 | 2. Page 1 of | Information within heavy bold line is not required by Federal Law.

3. Generator's Name and Mailing Address
INLAND FISHER GUIDE CO
1 GENERAL MOTORS DR
SYRACUSE NY 13206-0400
4. Generator's Telephone Number (315) 568-7314

A. NYB9268452
B. Generator's ID
NANI
C. State Transporter's ID 99463FNY
D. Transporter's Telephone (7006775605
E. State Transporter's ID
F. Transporter's Telephone ( )
G. State Facility ID
H. Facility Telephone ( )

5. Transporter 1 (Company Name) BUFFALO FUEL CORP | 6. US EPA ID Number NYR000045724
7. Transporter 2 (Company Name) | 8. US EPA ID Number

9. Designated Facility Name and Site Address
CWM CHEMICAL SERVICES, L.L.C.
1550 BALMER RD.
MODEL CITY NY 14107
10. US EPA ID Number

11. US DOT Description (Including Proper Shipping Name, Hazard Class and ID Number)	12. Containers Number	Type	13. Total Quantity	14. Unit Wt/Vol	I. Waste No.
a. RQ, HM, N.O.S.(CONTAINS BUTYL ALCOHOL), MIXTURE, 9, UN3082, III			EST 30845		EPA STATE NLR?
b.					EPA STATE
c.					EPA STATE
d.					EPA STATE

J. Additional Descriptions for Materials listed Above
a. D002 - SOIL
b
c
d

K. Handling Codes for Wastes Listed Above
a
b
c
d

15. Special Handling Instructions and Additional Information
a. PO Out of Service Date: 12 22 99 SERVICE REQUEST # 534671-2
CHEMTREC Emergency Response Number (800) 424-9300 UN Contents
8152865

16. **GENERATOR'S CERTIFICATION:** I hereby declare that the contents of this consignment are fully and accurately described above by proper shipping name and are classified, packed, marked and labeled, and are in all respects in proper condition for transport by highway according to applicable international and national government regulations and state laws and regulations.
If I am a large quantity generator, I certify that I have a program in place to reduce the volume and toxicity of waste generated to the degree I have determined to be economically practicable and that I have selected the practicable method of treatment, storage, or disposal currently available to me which minimizes the present and future threat to human health and the environment; OR if I am a small generator, I have made a good faith effort to minimize my waste and select the best waste management method that is available to me and that I can afford.

Printed/Typed Name	Signature	Mo.	Day	Year
BRAD KUBIAK FOR JAMES F. HARTNETT	Brad Kubiak for James F Hartnett	01	10	00

17. Transporter 1 Acknowledgement of Receipt of Materials

Printed/Typed Name	Signature	Mo.	Day	Year
MARK FALTISKO	Mark Faltisko	01	10	00

18. Transporter 2 Acknowledgement of Receipt of Materials

Printed/Typed Name	Signature	Mo.	Day	Year

19. Discrepancy Indication Space
actual pkgd 31743K

20. Facility Owner or Operator: Certification of receipt of hazardous materials covered by this manifest except as noted in Item 19.

Printed/Typed Name	Signature	Mo.	Day	Year
EILEEN CARTON	Eileen Carton	01	10	00

GENERATOR

TRANSPORTER

FACI

In case of emergency or spill immediately call the National Response Center (8[illegible] 424-8802 and the NYS Department of Environmental Conservation (518) 457-7362

COPY 5—Generator—Mailed by TSD Facility

WASTE MANAGEMENT, INC.
CWM Chemical Services, L.L.C.
1550 Balmer Rd.
P.O. Box 200
Model City, N.Y. 14107
716/754-8231

Federal EPA ID: NYD049836679

INLAND FISHER GUIDE, GM
ATTN: ENVIRONMENTAL COMPLIANCE
NYD002239440
1 GENERAL MOTORS DRIVE
SYRACUSE NY 13206-0486

CERTIFICATE OF DISPOSAL

CWM CHEMICAL SERVICES, L.L.C. has received waste material from INLAND FISHER GUIDE, GM on 01/10/00 as described on Hazardous Waste Manifest number NYB9268452 Sequence number 01. CWM CHEMICAL SERVICES, L.L.C. hereby certifies that the above described material was landfilled in accordance with the 40 CFR part 761 as it pertains to the land disposal of polychlorinated biphenyl contaminated materials.

Profile Number: CP2002
CWM Tracking ID: 8152186501
CWM Unit #: 1*0
Disposal Date: 01/10/00

Under civil and criminal penalties of law for the making or submission of false or fraudulent statements or representations (18 U.S.C 1001 and 15 U.S.C. 2615) I certify that the information contained in or accompanying this document is true accurate and complete. As to the identified section(s) of this document for which I cannot personally verify truth and accuracy, I certify as the company official having supervisory responsibility for the persons who, acting under my direct instructions, made the verification that this information is true accurate and complete.

Donna Ames-Cassick

DONNA AMES-CASSICK
COMPLIANCE MANAGER
Certificate # 170616
01/11/00

For questions please call our Customer Service Dept. at (800) 843-3604

NYB9268461

STATE OF NEW YORK
DEPARTMENT OF ENVIRONMENTAL CONSERVATION
DIVISION OF SOLID & HAZARDOUS MATERIALS

HAZARDOUS WASTE MANIFEST

P.O. Box 12820, Albany, New York 12212

Please type or print. Do not staple.

(Hazardous Waste Manifest 4/97)

UNIFORM HAZARDOUS WASTE MANIFEST

1. Generator's US EPA No. | Manifest Doc. No. 00143

2. Page 1 of | Information within heavy bold line is not required by Federal Law.

3. Generator's Name and Mailing Address

4. Generator's Telephone Number

A. NYB9268461

B. Generator's ID

5. Transporter 1 (Company Name) BUFFALO FUEL CORP

6. US EPA ID Number NYR000045724

C. State Transporter's ID

D. Transporter's Telephone ( )

7. Transporter 2 (Company Name)

8. US EPA ID Number

E. State Transporter's ID

F. Transporter's Telephone ( )

9. Designated Facility Name and Site Address

10. US EPA ID Number

G. State Facility ID

H. Facility Telephone ( )

11. US DOT Description (Including Proper Shipping Name, Hazard Class and ID Number)	12. Containers Number	Type	13. Total Quantity	14. Unit Wt/Vol	I. Waste No.
a.			EST 21000		EPA / STATE
b.					EPA / STATE
c.					EPA / STATE
d.					EPA / STATE

J. Additional Descriptions for Materials listed Above

a c

b d

K. Handling Codes for Wastes Listed Above

a [1.] c [ ]

b [ ] d [ ]

15. Special Handling Instructions and Additional Information

12 22 99

8152180P

16. **GENERATOR'S CERTIFICATION:** I hereby declare that the contents of this consignment are fully and accurately described above by proper shipping name and are classified, packed, marked and labeled, and are in all respects in proper condition for transport by highway according to applicable international and national government regulations and state laws and regulations.

If I am a large quantity generator, I certify that I have a program in place to reduce the volume and toxicity of waste generated to the degree I have determined to be economically practicable and that I have selected the practicable method of treatment, storage, or disposal currently available to me which minimizes the present and future threat to human health and the environment; OR if I am a small generator, I have made a good faith effort to minimize my waste and select the best waste management method that is available to me and that I can afford.

Printed/Typed Name	Signature	Mo.	Day	Year
Brad Kuhn / James F Hartnett	Brad Kuhn / James F Hartnett	01	10	00

17. Transporter 1 Acknowledgement of Receipt of Materials

Printed/Typed Name	Signature	Mo.	Day	Year
James Matzinger		01	12	00

18. Transporter 2 Acknowledgement of Receipt of Materials

Printed/Typed Name	Signature	Mo.	Day	Year

19. Discrepancy Indication Space

actual Recd 24322K

20. Facility Owner or Operator: Certification of receipt of hazardous materials covered by this manifest except as noted in Item 19.

Printed/Typed Name	Signature	Mo.	Day	Year
Susan M Abraham	Susan M Abraham	01	14	00

COPY 5—Generator—Mailed by TSD Facility

GENERATOR

TRANSPORTER

FACIL

In case of emergency or spill immediately call the National Response Center (8[illegible]) 424-8802 and the NYS Department of Environmental Conservation (518) 457-7362

WASTE MANAGEMENT, INC.
CWM Chemical Services, L.L.C.
1550 Balmer Rd.
P.O. Box 200
Model City, N.Y. 14107
716/754-8231

Federal EPA ID: NYD049836679

INLAND FISHER GUIDE, GM
ATTN: ENVIRONMENTAL COMPLIANCE
NYD002239440
1 GENERAL MOTORS DRIVE
SYRACUSE NY 13206-0486

CERTIFICATE OF DISPOSAL

CWM CHEMICAL SERVICES, L.L.C. has received waste material from INLAND FISHER GUIDE, GM on 01/10/00 as described on Hazardous Waste Manifest number NYB9268461 Sequence number 01. CWM CHEMICAL SERVICES, L.L.C. hereby certifies that the above described material was landfilled in accordance with the 40 CFR part 761 as it pertains to the land disposal of polychlorinated biphenyl contaminated materials.

Profile Number: CP2002
CWM Tracking ID: 8152186801
CWM Unit #: 1*0
Disposal Date: 01/10/00

Under civil and criminal penalties of law for the making or submission of false or fraudulent statements or representations (18 U.S.C 1001 and 15 U.S.C. 2615) I certify that the information contained in or accompanying this document is true accurate and complete. As to the identified section(s) of this document for which I cannot personally verify truth and accuracy, I certify as the company official having supervisory responsibility for the persons who, acting under my direct instructions, made the verification that this information is true accurate and complete.

Donna Ames-Cassick

DONNA AMES-CASSICK
COMPLIANCE MANAGER
Certificate # 170619
01/11/00

For questions please call our Customer Service Dept. at (800) 843-3604

NYB9268416

STATE OF NEW YORK
DEPARTMENT OF ENVIRONMENTAL CONSERVATION
DIVISION OF SOLID & HAZARDOUS MATERIALS

HAZARDOUS WASTE MANIFEST

P.O. Box 12820, Albany, New York 12212

Please type or print. Do not staple.

(Hazardous Waste Manifest 4/97)

UNIFORM HAZARDOUS WASTE MANIFEST

1. Generator's US EPA No. | Manifest Doc. No. 00146

2. Page 1 of

Information within heavy bold line is not required by Federal Law.

3. Generator's Name and Mailing Address

4. Generator's Telephone Number

A. NYB9268416

B. Generator's ID SAME

5. Transporter 1 (Company Name)

6. US EPA ID Number

C. State Transporter's ID

D. Transporter's Telephone

7. Transporter 2 (Company Name)

8. US EPA ID Number

E. State Transporter's ID

F. Transporter's Telephone ( )

9. Designated Facility Name and Site Address

10. US EPA ID Number

G. State Facility ID

H. Facility Telephone ( )

11. US DOT Description (Including Proper Shipping Name, Hazard Class and ID Number)	12. Containers Number	Type	13. Total Quantity	14. Unit Wt/Vol	I. Waste No.
a.			12000	K	EPA / STATE
b.					EPA / STATE
c.					EPA / STATE
d.					EPA / STATE

J. Additional Descriptions for Materials listed Above

a. c.

b. d.

K. Handling Codes for Wastes Listed Above

a. [1] c.

b. d.

15. Special Handling Instructions and Additional Information

1 11 00. 538516-1

81523431

16. **GENERATOR'S CERTIFICATION:** I hereby declare that the contents of this consignment are fully and accurately described above by proper shipping name and are classified, packed, marked and labeled, and are in all respects in proper condition for transport by highway according to applicable international and national government regulations and state laws and regulations.

If I am a large quantity generator, I certify that I have a program in place to reduce the volume and toxicity of waste generated to the degree I have determined to be economically practicable and that I have selected the practicable method of treatment, storage, or disposal currently available to me which minimizes the present and future threat to human health and the environment; OR if I am a small generator, I have made a good faith effort to minimize my waste and select the best waste management method that is available to me and that I can afford.

Printed/Typed Name	Signature	Mo.	Day	Year
Brad Kubiak / F.R. James F. Hartnett	Brad Kubiak / James F Hartnett	02	10	00

TRANSPORTER

17. Transporter 1 Acknowledgement of Receipt of Materials

Printed/Typed Name	Signature	Mo.	Day	Year
		02	10	00

18. Transporter 2 Acknowledgement of Receipt of Materials

Printed/Typed Name	Signature	Mo.	Day	Year

19. Discrepancy Indication Space

Waste found 24332K wt. not gen. provided

FACILITY

20. Facility Owner or Operator: Certification of receipt of hazardous materials covered by this manifest except as noted in Item 19.

Printed/Typed Name	Signature	Mo.	Day	Year
Eileen Carter	Eileen Carter	02	11	00

GENERATOR

In case of emergency or spill immediately call the National Response Center (800) 424-8802 and the NYS Department of Environmental Conservation (518) 457-7362

COPY 5—Generator—Mailed by TSD Facility

WASTE MANAGEMENT, INC.
CWM Chemical Services, L.L.C.
1550 Balmer Rd.
P.O. Box 200
Model City, N.Y. 14107
716/754-8231

Federal EPA ID: NYD049836679

INLAND FISHER GUIDE, GM
ATTN: ENVIRONMENTAL COMPLIANCE
NYD002239440
1 GENERAL MOTORS DRIVE
SYRACUSE NY 13206-0486

CERTIFICATE OF DISPOSAL

CWM CHEMICAL SERVICES, L.L.C. has received waste material from INLAND FISHER GUIDE, GM on 02/11/00 as described on Hazardous Waste Manifest number NYB9268416 Sequence number 01. CWM CHEMICAL SERVICES, L.L.C. hereby certifies that the above described material was landfilled in accordance with the 40 CFR part 761 as it pertains to the land disposal of polychlorinated biphenyl contaminated materials.

Profile Number: CP2002
CWM Tracking ID: 8152343101
CWM Unit #: 1*0
Disposal Date: 02/11/00

Under civil and criminal penalties of law for the making or submission of false or fraudulent statements or representations (18 U.S.C 1001 and 15 U.S.C. 2615) I certify that the information contained in or accompanying this document is true accurate and complete. As to the identified section(s) of this document for which I cannot personally verify truth and accuracy, I certify as the company official having supervisory responsibility for the persons who, acting under my direct instructions, made the verification that this information is true accurate and complete.

Donna Ames-Cassick

DONNA AMES-CASSICK
COMPLIANCE MANAGER
Certificate # 173069
02/14/00

For questions please call
our Customer Service Dept.
at (800) 843-3604

NYB9268425

STATE OF NEW YORK
DEPARTMENT OF ENVIRONMENTAL CONSERVATION
DIVISION OF SOLID & HAZARDOUS MATERIALS

HAZARDOUS WASTE MANIFEST

P.O. Box 12820, Albany, New York 12212

CWMI

se type or print. Do not staple.

UNIFORM HAZARDOUS WASTE MANIFEST	1. Generator's US EPA No. / Manifest Doc. No.	2. Page 1 of 1	Information in the shaded areas is not required by Federal Law.
	NYD002239440 / 100147		

GENERATOR

3. Generator's Name and Mailing Address
INLAND FISHER GUIDE GM
1 GENERAL MOTORS DR
SYRACUSE NY 13206-0486

4. Generator's Telephone Number (315) 432-5314

A. NYB9268425

B. Generator's ID SAME

5. Transporter 1 (Company Name): Buffalo Fuel Company
6. US EPA ID Number: NYR000045724
C. State Transporter's ID 727.43EPA
D. Transporter's Telephone (800) 208-9099

7. Transporter 2 (Company Name)
8. US EPA ID Number
E. State Transporter's ID
F. Transporter's Telephone ( )

9. Designated Facility Name and Site Address
CWM CHEMICAL SERVICES, L.L.C.
1550 BALMER RD.
MODEL CITY NY 14107

10. US EPA ID Number: NYD049836779

G. State Facility ID

H. Facility Telephone ( ) 716 754-8231

11. US DOT Description (Including Proper Shipping Name, Hazard Class and ID Number)	12. Containers Number	Type	13. Total Quantity	14. Unit Wt/Vol	I. Waste No.
a. RQ, POLYCHLORINATED BIPHENYL MIXTURE, 9, UN2315, III	001	DT	12000	K	EPA STATE B007
b.					EPA STATE
c.					EPA STATE
d.					EPA STATE

J. Additional Descriptions for Materials listed Above
a. CP2002 - SOIL
b.
c.
d.

K. Handling Codes for Wastes Listed Above
a. L
b.
c.
d.

15. Special Handling Instructions and Additional Information
a. PCB Out of Service Date: 1-11-00. SERVICE REQUEST # 538516-2
CHEMTREC Emergency Response Number (800)424-9300 WMI Contract 81523393

16. **GENERATOR'S CERTIFICATION:** I hereby declare that the contents of this consignment are fully and accurately described above by proper shipping name and are classified, packed, marked and labeled, and are in all respects in proper condition for transport by highway according to applicable international and national government regulations and state laws and regulations.

If I am a large quantity generator, I certify that I have a program in place to reduce the volume and toxicity of waste generated to the degree I have determined to be economically practicable and that I have selected the practicable method of treatment, storage, or disposal currently available to me which minimizes the present and future threat to human health and the environment; OR if I am a small generator, I have made a good faith effort to minimize my waste and select the best waste management method that is available to me and that I can afford.

Printed/Typed Name	Signature	Mo.	Day	Year
Brad Kubiak / FOR James F. Hartnett	Brad Kubiak / James F. Hartnett	02	10	00

TRANSPORTER

17. Transporter 1 Acknowledgement of Receipt of Materials

Printed/Typed Name	Signature	Mo.	Day	Year
John Whalen	John Whalen	02	10	00

18. Transporter 2 Acknowledgement of Receipt of Materials

Printed/Typed Name	Signature	Mo.	Day	Year

FACILITY

19. Discrepancy Indication Space
actual gravel 16193K Wt. less Generator received

20. Facility Owner or Operator: Certification of receipt of hazardous materials covered by this manifest except as noted in Item 19.

Printed/Typed Name	Signature	Mo.	Day	Year
EILEEN CARTER	Eileen Carter	02	11	00

COPY 1—Disposer State—Mailed by TSD Facility

In case of emergency or spill immediately call the National Response Center (800) 424- and the NYS Department of Environmental Conservation (518) 457-7362

WASTE MANAGEMENT, INC.
CWM Chemical Services, L.L.C.
1550 Balmer Rd.
P.O. Box 200
Model City, N.Y. 14107
716/754-8231

Federal EPA ID: NYD049836679

INLAND FISHER GUIDE, GM
ATTN: ENVIRONMENTAL COMPLIANCE
NYD002239440
1 GENERAL MOTORS DRIVE
SYRACUSE NY 13206-0486

CERTIFICATE OF DISPOSAL

CWM CHEMICAL SERVICES, L.L.C. has received waste material from INLAND FISHER GUIDE, GM on 02/11/00 as described on Hazardous Waste Manifest number NYB9268425 Sequence number 01. CWM CHEMICAL SERVICES, L.L.C. hereby certifies that the above described material was landfilled in accordance with the 40 CFR part 761 as it pertains to the land disposal of polychlorinated biphenyl contaminated materials.

Profile Number: CP2002
CWM Tracking ID: 8152339301
CWM Unit #: 1*0
Disposal Date: 02/11/00

Under civil and criminal penalties of law for the making or submission of false or fraudulent statements or representations (18 U.S.C 1001 and 15 U.S.C. 2615) I certify that the information contained in or accompanying this document is true accurate and complete. As to the identified section(s) of this document for which I cannot personally verify truth and accuracy, I certify as the company official having supervisory responsibility for the persons who, acting under my direct instructions, made the verification that this information is true accurate and complete.

Donna Ames-Cassick

DONNA AMES-CASSICK
COMPLIANCE MANAGER
Certificate # 173037
02/14/00

For questions please call our Customer Service Dept. at (800) 843-3604

NYB9268434

STATE OF NEW YORK
DEPARTMENT OF ENVIRONMENTAL CONSERVATION
DIVISION OF SOLID & HAZARDOUS MATERIALS

HAZARDOUS WASTE MANIFEST

P.O. Box 12820, Albany, New York 12212

CWM1

(Hazardous Waste Manifest 4/97)

Please type or print. Do not staple.

In case of emergency or spill immediately call the National Response Center (800) 424-8802 and the NYS Department of Environmental Conservation (518) 457-7362

UNIFORM HAZARDOUS WASTE MANIFEST

1. Generator's US EPA No. NYD022394400 Manifest Doc. No. 00148

2. Page 1 of 1

Information within heavy bold line is not required by Federal Law.

GENERATOR

3. Generator's Name and Mailing Address
INLAND FISHER GUIDE GM
1 GENERAL MOTORS DR
SYRACUSE NY 13206-0486

4. Generator's Telephone Number (315) 432-5314

A. NYB9268434

B. Generator's ID SAME

5. Transporter 1 (Company Name) Beglo Fuel Corp

6. US EPA ID Number NYR000045724

C. State Transporter's ID 2162H NJ

D. Transporter's Telephone (908) 6778[illegible]

7. Transporter 2 (Company Name)

8. US EPA ID Number

E. State Transporter's ID

F. Transporter's Telephone ( )

9. Designated Facility Name and Site Address
CWM CHEMICAL SERVICES, L.L.C.
1550 BALMER RD.
MODEL CITY NY 14107

10. US EPA ID Number NYD049836791

G. State Facility ID

H. Facility Telephone ( ) 716 754-8231

11. US DOT Description (Including Proper Shipping Name, Hazard Class and ID Number)	12. Containers Number	Type	13. Total Quantity	14. Unit Wt/Vol	I. Waste No.
a. RQ, POLYCHLORINATED BIPHENYL MIXTURE, 9, UN2315, III	001	DT	EST 24000	K	EPA STATE B007
b.					EPA STATE
c.					EPA STATE
d.					EPA STATE

J. Additional Descriptions for Materials listed Above
a. CP2002 - SOIL
b.

K. Handling Codes for Wastes Listed Above
a. L c.
b. d.

15. Special Handling Instructions and Additional Information
a. PCB Out of Service Date: 1-11-00, SERVICE REQUEST # 5335.16-3
CHEMTREC Emergency Response Number (800)424-9300 WMI Contract 81523392

16. **GENERATOR'S CERTIFICATION:** I hereby declare that the contents of this consignment are fully and accurately described above by proper shipping name and are classified, packed, marked and labeled, and are in all respects in proper condition for transport by highway according to applicable international and national government regulations and state laws and regulations.

If I am a large quantity generator, I certify that I have a program in place to reduce the volume and toxicity of waste generated to the degree I have determined to be economically practicable and that I have selected the practicable method of treatment, storage, or disposal currently available to me which minimizes the present and future threat to human health and the environment; OR if I am a small generator, I have made a good faith effort to minimize my waste and select the best waste management method that is available to me and that I can afford.

Printed/Typed Name: Brad Kubiak / For James F Hartnett
Signature: Brad Kubiak / James F. Hartnett
Mo. 02 Day 10 Year 00

TRANSPORTER

17. Transporter 1 Acknowledgement of Receipt of Materials
Printed/Typed Name: E. Wilson
Signature: E Wilson
Mo. 02 Day 10 Year 00

18. Transporter 2 Acknowledgement of Receipt of Materials
Printed/Typed Name:
Signature:
Mo. Day Year

19. Discrepancy Indication Space
actual recd 27896K

FACILITY

20. Facility Owner or Operator: Certification of receipt of hazardous materials covered by this manifest except as noted in Item 19.
Printed/Typed Name: E Lorne Carter
Signature: Eilen Carter
Mo. 02 Day 11 Year 00

COPY 1—Disposer State—Mailed by TSD Facility

WASTE MANAGEMENT, INC.
CWM Chemical Services, L.L.C.
1550 Balmer Rd.
P.O. Box 200
Model City, N.Y. 14107
716/754-8231

Federal EPA ID: NYD049836679

INLAND FISHER GUIDE, GM
ATTN: ENVIRONMENTAL COMPLIANCE
NYD002239440
1 GENERAL MOTORS DRIVE
SYRACUSE NY 13206-0486

CERTIFICATE OF DISPOSAL

CWM CHEMICAL SERVICES, L.L.C. has received waste material from INLAND FISHER GUIDE, GM on 02/11/00 as described on Hazardous Waste Manifest number NYB9268434 Sequence number 01. CWM CHEMICAL SERVICES, L.L.C. hereby certifies that the above described material was landfilled in accordance with the 40 CFR part 761 as it pertains to the land disposal of polychlorinated biphenyl contaminated materials.

Profile Number: CP2002
CWM Tracking ID: 8152339201
CWM Unit #: 1*0
isposal Date: 02/11/00

Under civil and criminal penalties of law for the making or submission of false or fraudulent statements or representations (18 U.S.C 1001 and 15 U.S.C. 2615) I certify that the information contained in or accompanying this document is true accurate and complete. As to the identified section(s) of this document for which I cannot personally verify truth and accuracy, I certify as the company official having supervisory responsibility for the persons who, acting under my direct instructions, made the verification that this information is true accurate and complete.

Donna Ames-Cassick

DONNA AMES-CASSICK
COMPLIANCE MANAGER
Certificate # 173036
02/14/00

For questions please call
our Customer Service Dept.
at (800) 843-3604

NYB9268443

STATE OF NEW YORK
DEPARTMENT OF ENVIRONMENTAL CONSERVATION
DIVISION OF SOLID & HAZARDOUS MATERIALS

HAZARDOUS WASTE MANIFEST

P.O. Box 12820, Albany, New York 12212

Please type or print. Do not staple.

(Hazardous Waste Manifest 4/97)

In case of emergency or spill immediately call the National Response Center (800) 424-8802 and the NYS Department of Environmental Conservation (518) 457-7362

UNIFORM HAZARDOUS WASTE MANIFEST

1. Generator's US EPA No. | Manifest Doc. No. 00149 | 2. Page 1 of | Information within heavy bold line is not required by Federal Law.

3. Generator's Name and Mailing Address

4. Generator's Telephone Number ( )

A. NYB9268443

B. Generator's ID

5. Transporter 1 (Company Name) | 6. US EPA ID Number

C. State Transporter's ID

D. Transporter's Telephone ( )

7. Transporter 2 (Company Name) | 8. US EPA ID Number

E. State Transporter's ID

F. Transporter's Telephone ( )

9. Designated Facility Name and Site Address | 10. US EPA ID Number

G. State Facility ID

H. Facility Telephone ( )

GENERATOR

11. US DOT Description (Including Proper Shipping Name, Hazard Class and ID Number)	12. Containers Number	Type	13. Total Quantity	14. Unit Wt/Vol	I. Waste No.
a.			EST 22000		EPA / STATE
b.					EPA / STATE
c.					EPA / STATE
d.					EPA / STATE

J. Additional Descriptions for Materials listed Above

a | c | b | d

K. Handling Codes for Wastes Listed Above

a | c | b | d

15. Special Handling Instructions and Additional Information

8152338 2

16. **GENERATOR'S CERTIFICATION:** I hereby declare that the contents of this consignment are fully and accurately described above by proper shipping name and are classified, packed, marked and labeled, and are in all respects in proper condition for transport by highway according to applicable international and national government regulations and state laws and regulations.

If I am a large quantity generator, I certify that I have a program in place to reduce the volume and toxicity of waste generated to the degree I have determined to be economically practicable and that I have selected the practicable method of treatment, storage, or disposal currently available to me which minimizes the present and future threat to human health and the environment; OR if I am a small generator, I have made a good faith effort to minimize my waste and select the best waste management method that is available to me and that I can afford.

Printed/Typed Name	Signature	Mo.	Day	Year
Brad Kubat/James F. Hartnett	Brad Kubat/James F. Hartnett	02	10	00

17. Transporter 1 Acknowledgement of Receipt of Materials

TRANSPORTER

Printed/Typed Name	Signature	Mo.	Day	Year
Kelly Carlson	Kelly Carlson	02	10	00

18. Transporter 2 Acknowledgement of Receipt of Materials

Printed/Typed Name	Signature	Mo.	Day	Year

19. Discrepancy Indication Space

actual load 28114K

FACILITY

20. Facility Owner or Operator: Certification of receipt of hazardous materials covered by this manifest except as noted in Item 19.

Printed/Typed Name	Signature	Mo.	Day	Year
EILEEN CARTER	Eileen Carter	02	11	00

COPY 5—Generator—Mailed by TSD Facility

WASTE MANAGEMENT, INC.
CWM Chemical Services, L.L.C.
1550 Balmer Rd.
P.O. Box 200
Model City, N.Y. 14107
716/754-8231

Federal EPA ID: NYD049836679

INLAND FISHER GUIDE, GM
ATTN: ENVIRONMENTAL COMPLIANCE
NYD002239440
1 GENERAL MOTORS DRIVE
SYRACUSE NY 13206-0486

CERTIFICATE OF DISPOSAL

CWM CHEMICAL SERVICES, L.L.C. has received waste material from INLAND FISHER GUIDE, GM on 02/11/00 as described on Hazardous Waste Manifest number NYB9268443 Sequence number 01. CWM CHEMICAL SERVICES, L.L.C. hereby certifies that the above described material was landfilled in accordance with the 40 CFR part 761 as it pertains to the land disposal of polychlorinated biphenyl contaminated materials.

Profile Number: CP2002
CWM Tracking ID: 8152338201
CWM Unit #: 1*0
Disposal Date: 02/11/00

Under civil and criminal penalties of law for the making or submission of false or fraudulent statements or representations (18 U.S.C 1001 and 15 U.S.C. 2615) I certify that the information contained in or accompanying this document is true accurate and complete. As to the identified section(s) of this document for which I cannot personally verify truth and accuracy, I certify as the company official having supervisory responsibility for the persons who, acting under my direct instructions, made the verification that this information is true accurate and complete.

Donna Ames-Cassick

DONNA AMES-CASSICK
COMPLIANCE MANAGER
Certificate # 173028
02/14/00

For questions please call our Customer Service Dept. at (800) 843-3604

NYB9268299

STATE OF NEW YORK
DEPARTMENT OF ENVIRONMENTAL CONSERVATION
DIVISION OF SOLID & HAZARDOUS MATERIALS

HAZARDOUS WASTE MANIFEST

P.O. Box 12820, Albany, New York 12212

Please type or print. Do not staple.

(Hazardous Waste Manifest 4/97)

UNIFORM HAZARDOUS WASTE MANIFEST

1. Generator's US EPA No. | Manifest Doc. No. 00152 | 2. Page 1 of | Information within heavy bold line is not required by Federal Law.

3. Generator's Name and Mailing Address

4. Generator's Telephone Number

A. NYB9268299

B. Generator's ID NAM

5. Transporter 1 (Company Name) | 6. US EPA ID Number | C. State Transporter's ID | D. Transporter's Telephone

7. Transporter 2 (Company Name) | 8. US EPA ID Number | E. State Transporter's ID | F. Transporter's Telephone

9. Designated Facility Name and Site Address | 10. US EPA ID Number | G. State Facility ID | H. Facility Telephone

11. US DOT Description (Including Proper Shipping Name, Hazard Class and ID Number)	12. Containers Number	Type	13. Total Quantity	14. Unit Wt/Vol	I. Waste No.
a. NA, POLYURETHANE MATERIAL			EST 22000	K	EPA / STATE
b.					EPA / STATE
c.					EPA / STATE
d.					EPA / STATE

J. Additional Descriptions for Materials listed Above

a | c | b | d

K. Handling Codes for Wastes Listed Above

a | c | b | d

15. Special Handling Instructions and Additional Information 3 7 00

8152435

16. **GENERATOR'S CERTIFICATION:** I hereby declare that the contents of this consignment are fully and accurately described above by proper shipping name and are classified, packed, marked and labeled, and are in all respects in proper condition for transport by highway according to applicable international and national government regulations and state laws and regulations.

If I am a large quantity generator, I certify that I have a program in place to reduce the volume and toxicity of waste generated to the degree I have determined to be economically practicable and that I have selected the practicable method of treatment, storage, or disposal currently available to me which minimizes the present and future threat to human health and the environment; OR if I am a small generator, I have made a good faith effort to minimize my waste and select the best waste management method that is available to me and that I can afford.

Printed/Typed Name	Signature	Mo.	Day	Year
BRAD KUBIAK / JAMES F. HARTNETT	Brad Kubiak / James F. Hartnett	03	14	00

TRANSPORTER

17. Transporter 1 Acknowledgement of Receipt of Materials

Printed/Typed Name	Signature	Mo.	Day	Year

18. Transporter 2 Acknowledgement of Receipt of Materials

Printed/Typed Name	Signature	Mo.	Day	Year

FACILITY

19. Discrepancy Indication Space actual recvd 22861K

20. Facility Owner or Operator: Certification of receipt of hazardous materials covered by this manifest except as noted in Item 19.

Printed/Typed Name	Signature	Mo.	Day	Year
EILEEN CARTER	Eileen Carter	03	14	00

COPY 5—Generator—Mailed by TSD Facility

GENERATOR

In case of emergency or spill immediately call the National Response Center (800) 424-8802 and the NYS Department of Environmental Conservation (518) 457-7362

WASTE MANAGEMENT, INC.
CWM Chemical Services, L.L.C.
1550 Balmer Rd.
P.O. Box 200
Model City, N.Y. 14107
716/754-8231

Federal EPA ID: NYD049836679

INLAND FISHER GUIDE, GM
ATTN: ENVIRONMENTAL COMPLIANCE
NYD002239440
1 GENERAL MOTORS DRIVE
SYRACUSE NY 13206-0486

CERTIFICATE OF DISPOSAL

CWM CHEMICAL SERVICES, L.L.C. has received waste material from INLAND FISHER GUIDE, GM on 03/14/00 as described on Hazardous Waste Manifest number NYB9268299 Sequence number 01. CWM CHEMICAL SERVICES, L.L.C. hereby certifies that the above described material was landfilled in accordance with the 40 CFR Part 761 as it pertains to the land disposal of polychlorinated biphenyl contaminated materials.

Profile Number: CP2002
CWM Tracking ID: 8152483501
CWM Unit #: 1*0
Disposal Date: 03/14/00

Under civil and criminal penalties of law for the making or submission of false or fraudulent statements or representations (18 U.S.C 1001 and 15 U.S.C. 2615) I certify that the information contained in or accompanying this document is true accurate and complete. As to the identified section(s) of this document for which I cannot personally verify truth and accuracy, I certify as the company official having supervisory responsibility for the persons who, acting under my direct instructions, made the verification that this information is true accurate and complete.

Donna Ames-Cassick

DONNA AMES-CASSICK
COMPLIANCE MANAGER
Certificate # 175507
03/15/00

For questions please call
our Customer Service Dept.
at (800) 843-3604

NYB9268281

NEW YORK STATE DEPARTMENT OF ENVIRONMENTAL CONSERVATION
DIVISION OF SOLID & HAZARDOUS MATERIALS

HAZARDOUS WASTE MANIFEST

P.O. Box 12820, Albany, New York 12212

CWMI

(Hazardous Waste Manifest 4/97)

Please type or print. Do not staple.

UNIFORM HAZARDOUS WASTE MANIFEST	1. Generator's US EPA No.	Manifest Doc. No.	2. Page 1 of	Information within heavy bold line is not required by Federal Law.
	NYD010212394 40	100153	1	

3. Generator's Name and Mailing Address
INLAND FISHER GUIDE GM
1 GENERAL MOTORS DR
SYRACUSE NY 13206-0486

4. Generator's Telephone Number (315) 432-5314

A. NYB9268281

B. Generator's ID
SAME

5. Transporter 1 (Company Name)
U S. Bulk Transport Inc

6. US EPA ID Number
PAD987347515

C. State Transporter's ID XA7900PA

D. Transporter's Telephone (800 6423890

7. Transporter 2 (Company Name)

8. US EPA ID Number

E. State Transporter's ID

F. Transporter's Telephone ( )

9. Designated Facility Name and Site Address
CWM CHEMICAL SERVICES, L.L.C.
1550 BALMER RD.
MODEL CITY NY 14107

10. US EPA ID Number
NYD049836679

G. State Facility ID

H. Facility Telephone ( )
716 754-8231

11. US DOT Description (Including Proper Shipping Name, Hazard Class and ID Number)	12. Containers Number	Type	13. Total Quantity	14. Unit Wt/Vol	I. Waste No.
GENERATOR a. RQ, POLYCHLORINATED BIPHENYL MIXTURE, 9, UN2315, III	001	DT	EST 22000	K	EPA STATE B007
b.					EPA STATE
c.					EPA STATE
d.					EPA STATE

J. Additional Descriptions for Materials listed Above
a. CP2002 - SOIL
c.
b.
d.

K. Handling Codes for Wastes Listed Above
a. L
c.
b.
d.

15. Special Handling Instructions and Additional Information
a. PCB Out of Service Date: 3-6-00, SERVICE REQUEST # ~~542117~~ 5425102 BK
CHEMTREC Emergency Response Number (800)424-9300 WMI Contract 81524866

16. **GENERATOR'S CERTIFICATION:** I hereby declare that the contents of this consignment are fully and accurately described above by proper shipping name and are classified, packed, marked and labeled, and are in all respects in proper condition for transport by highway according to applicable international and national government regulations and state laws and regulations.

If I am a large quantity generator, I certify that I have a program in place to reduce the volume and toxicity of waste generated to the degree I have determined to be economically practicable and that I have selected the practicable method of treatment, storage, or disposal currently available to me which minimizes the present and future threat to human health and the environment; OR if I am a small generator, I have made a good faith effort to minimize my waste and select the best waste management method that is available to me and that I can afford.

Printed/Typed Name	Signature	Mo.	Day	Year
BRAD KUBIAK / FOR JAMES F. HARTNETT	Brad Kubiak / for James F. Hartnett	03	14	00

TRANSPORTER

17. Transporter 1 Acknowledgement of Receipt of Materials

Printed/Typed Name	Signature	Mo.	Day	Year
WILLIAM L. HENDRICKSON	William L Hendrickson	03	14	00

18. Transporter 2 Acknowledgement of Receipt of Materials

Printed/Typed Name	Signature	Mo.	Day	Year

FACIL

19. Discrepancy Indication Space
actual pkcd 24150K

20. Facility Owner or Operator: Certification of receipt of hazardous materials covered by this manifest except as noted in Item 19.

Printed/Typed Name	Signature	Mo.	Day	Year
ELLEN CARTER	Ellen Carter	03	15	00

COPY 1—Disposer State—Mailed by TSD Facility

WASTE MANAGEMENT, INC.
CWM Chemical Services, L.L.C.
1550 Balmer Rd.
P.O. Box 200
Model City, N.Y. 14107
716/754-8231

Federal EPA ID: NYD049836679

INLAND FISHER GUIDE, GM
ATTN: ENVIRONMENTAL COMPLIANCE
NYD002239440
1 GENERAL MOTORS DRIVE
SYRACUSE NY 13206-0486

CERTIFICATE OF DISPOSAL

CWM CHEMICAL SERVICES, L.L.C. has received waste material from INLAND FISHER GUIDE, GM on 03/15/00 as described on Hazardous Waste Manifest number NYB9268281 Sequence number 01. CWM CHEMICAL SERVICES, L.L.C. hereby certifies that the above described material was landfilled in accordance with the 40 CFR pa 761 as it pertains to the land disposal of polychlorinated biphenyl co aminated materials.

Profile Number: CP2002
CWM Tracking ID: 8152486601
CWM Unit #: 1*0
Disposal Date: 03/15/00

Under civil and criminal penalties of law for the making or submission of false or fraudulent statements or representations (18 U.S.C 1001 and 15 U.S.C. 2615) I certify that the information contained in or accompanying this document is true accurate and complete. As to the identified section(s) of this document for which I cannot personally verify truth and accuracy, I certify as the company official having supervisory responsibility for the persons who, acting under my direct instructions, made the verification that this information is true accurate and complete.

Donna Ames-Cassick

DONNA AMES-CASSICK
COMPLIANCE MANAGER
Certificate # 175569
03/16/00

For questions please call
our Customer Service Dept.
at (800) 843-3604

STATE OF NEW YORK
DEPARTMENT OF ENVIRONMENTAL CONSERVATION
DIVISION OF SOLID & HAZARDOUS MATERIALS

HAZARDOUS WASTE MANIFEST

P.O. Box 12820, Albany, New York 12212

CWM

(Hazardous Waste Manifest 4/97)

HAZARDOUS WASTE MANIFEST	1. Generator's US EPA No. NYD002239440 Manifest Doc. No. 00154	2. Page 1 of 1	Information within heavy bold line is not required by Federal Law.

3. Generator's Name and Mailing Address
LAND FISHER GUIDE GM
GENERAL MOTORS DR
SYRACUSE NY 13206-0486

4. Generator's Telephone Number (315) 432-5314

A. NYB9268272

B. Generator's ID SAME

5. Transporter 1 (Company Name) U.S. Bulk Transporting

6. US EPA ID Number PAD987347515

C. State Transporter's ID 103237 ANY

D. Transporter's Telephone (800)642-8[illegible]

7. Transporter 2 (Company Name)

8. US EPA ID Number

E. State Transporter's ID

F. Transporter's Telephone ( )

9. Designated Facility Name and Site Address
CWM CHEMICAL SERVICES, L.L.C.
1550 BALMER RD.
MODEL CITY NY 14107

10. US EPA ID Number NYD049836679

G. State Facility ID

H. Facility Telephone ( ) 716 754-8231

11. US DOT Description (Including Proper Shipping Name, Hazard Class and ID Number)	12. Containers Number	Type	13. Total Quantity	14. Unit Wt/Vol	I. Waste No.
a. RQ, POLYCHLORINATED BIPHENYL MIXTURE, 9, UN2315, III	001	DT	31700	K	EPA STATE B007
b.					EPA STATE
c.					EPA STATE
d.					EPA STATE

J. Additional Descriptions for Materials listed Above
a. CP2002 - SOIL
b.

K. Handling Codes for Wastes Listed Above
a. L c.
b. d.

15. Special Handling Instructions and Additional Information
a. PCB Out of Service Date: 3-7-00, SERVICE REQUEST # 542117.542510
CHEMTREC Emergency Response Number (800)424-9300 WMI Contract
8152486S

16. **GENERATOR'S CERTIFICATION:** I hereby declare that the contents of this consignment are fully and accurately described above by proper shipping name and are classified, packed, marked and labeled, and are in all respects in proper condition for transport by highway according to applicable international and national government regulations and state laws and regulations.

If I am a large quantity generator, I certify that I have a program in place to reduce the volume and toxicity of waste generated to the degree I have determined to be economically practicable and that I have selected the practicable method of treatment, storage, or disposal currently available to me which minimizes the present and future threat to human health and the environment; OR if I am a small generator, I have made a good faith effort to minimize my waste and select the best waste management method that is available to me and that I can afford.

Printed/Typed Name	Signature	Mo.	Day	Year
Brad Kubiak FOR James F. Hartnett	Brad Kubiak FOR James F. Hartnett	03	14	00

TRANSPORTER

17. Transporter 1 Acknowledgement of Receipt of Materials

Printed/Typed Name	Signature	Mo.	Day	Year
Matthew P. Abbey	Matthew P. Abbey	03	14	00

18. Transporter 2 Acknowledgement of Receipt of Materials

Printed/Typed Name	Signature	Mo.	Day	Year

FACILITY

19. Discrepancy Indication Space
actual recvd 24521K

20. Facility Owner or Operator: Certification of receipt of hazardous materials covered by this manifest except as noted in Item 19.

Printed/Typed Name	Signature	Mo.	Day	Year
Eileen Carter	Eileen Carter	03	15	00

COPY 1—Disposer State—Mailed by TSD Facility

GENERATOR

In case of emergency or spill immediately call the National Response Center (8[illegible]-8802 and the NYS Department of Environmental Conservation (518) 457-

WASTE MANAGEMENT, INC.
CWM Chemical Services, L.L.C.
1550 Balmer Rd.
P.O. Box 200
Model City, N.Y. 14107
716/754-8231

Federal EPA ID: NYD049836679

INLAND FISHER GUIDE, GM
ATTN: ENVIRONMENTAL COMPLIANCE
NYD002239440
1 GENERAL MOTORS DRIVE
SYRACUSE NY 13206-0486

CERTIFICATE OF DISPOSAL

CWM CHEMICAL SERVICES, L.L.C. has received waste material from INLAND FISHER GUIDE, GM on 03/15/00 as described on Hazardous Waste Manifest number NYB9268272 Sequence number 01. CWM CHEMICAL SERVICES, L.L.C. hereby certifies that the above described material was landfilled in accordance with the 40 CFR pa 761 as it pertains to the land disposal of polychlorinated biphenyl co minated materials.

Profile Number: CP2002
CWM Tracking ID: 8152486501
CWM Unit #: 1*0
Disposal Date: 03/15/00

Under civil and criminal penalties of law for the making or submission of false or fraudulent statements or representations (18 U.S.C 1001 and 15 U.S.C. 2615) I certify that the information contained in or accompanying this document is true accurate and complete. As to the identified section(s) of this document for which I cannot personally verify truth and accuracy, I certify as the company official having supervisory responsibility for the persons who, acting under my direct instructions, made the verification that this information is true accurate and complete.

Donna Ames-Cassick

DONNA AMES-CASSICK
COMPLIANCE MANAGER
Certificate # 175568
03/16/00

For questions please call
our Customer Service Dept.
at (800) 843-3604

NYB9268263

STATE OF NEW YORK
DEPARTMENT OF ENVIRONMENTAL CONSERVATION
DIVISION OF SOLID & HAZARDOUS MATERIALS

HAZARDOUS WASTE MANIFEST

P.O. Box 12820, Albany, New York 12212

Please type or print. Do not staple.

(Hazardous Waste Manifest 4/97)

UNIFORM HAZARDOUS WASTE MANIFEST

1. Generator's US EPA No. | Manifest Doc. No. 001555 | 2. Page 1 of | Information within heavy bold line is not required by Federal Law.

3. Generator's Name and Mailing Address

4. Generator's Telephone Number

A. NYB9268263

B. Generator's ID

5. Transporter 1 (Company Name) Buffalo Fuel Corp | 6. US EPA ID Number NYD000045724

C. State Transporter's ID 9946 NY

D. Transporter's Telephone

7. Transporter 2 (Company Name) | 8. US EPA ID Number

E. State Transporter's ID

F. Transporter's Telephone ( )

9. Designated Facility Name and Site Address | 10. US EPA ID Number

G. State Facility ID

H. Facility Telephone ( )

11. US DOT Description (Including Proper Shipping Name, Hazard Class and ID Number)	12. Containers Number	Type	13. Total Quantity	14. Unit Wt/Vol	I. Waste No.
a.			EST 22000	K	EPA / STATE
b.					EPA / STATE
c.					EPA / STATE
d.					EPA / STATE

J. Additional Descriptions for Materials listed Above

a c

b d

K. Handling Codes for Wastes Listed Above

a c

b d

15. Special Handling Instructions and Additional Information

8152485

16. **GENERATOR'S CERTIFICATION:** I hereby declare that the contents of this consignment are fully and accurately described above by proper shipping name and are classified, packed, marked and labeled, and are in all respects in proper condition for transport by highway according to applicable international and national government regulations and state laws and regulations.

If I am a large quantity generator, I certify that I have a program in place to reduce the volume and toxicity of waste generated to the degree I have determined to be economically practicable and that I have selected the practicable method of treatment, storage, or disposal currently available to me which minimizes the present and future threat to human health and the environment; OR if I am a small generator, I have made a good faith effort to minimize my waste and select the best waste management method that is available to me and that I can afford.

Printed/Typed Name | Signature | Mo. Day Year

17. Transporter 1 Acknowledgement of Receipt of Materials

Printed/Typed Name | Signature | Mo. Day Year

18. Transporter 2 Acknowledgement of Receipt of Materials

Printed/Typed Name | Signature | Mo. Day Year

19. Discrepancy Indication Space

actual Recvd 30300 K

20. Facility Owner or Operator: Certification of receipt of hazardous materials covered by this manifest except as noted in Item 19.

Printed/Typed Name | Signature | Mo. Day Year

GENERATOR

TRANSPORTER

FACILITY

In case of emergency or spill immediately call the National Response Center (800) 424-8802 and the NYS Department of Environmental Conservation (518) 457-7362

COPY 5—Generator—Mailed by TSD Facility

WASTE MANAGEMENT, INC.
CWM Chemical Services, L.L.C.
1550 Balmer Rd.
P.O. Box 200
Model City, N.Y. 14107
716/754-8231

Federal EPA ID: NYD049836679

INLAND FISHER GUIDE, GM
ATTN: ENVIRONMENTAL COMPLIANCE
NYD002239440
1 GENERAL MOTORS DRIVE
SYRACUSE NY 13206-0486

CERTIFICATE OF DISPOSAL

CWM CHEMICAL SERVICES, L.L.C. has received waste material from INLAND FISHER GUIDE, GM on 03/15/00 as described on Hazardous Waste Manifest number NYB9268263 Sequence number 01. CWM CHEMICAL SERVICES, L.L.C. hereby certifies that the above described material was landfilled in accordance with the 40 CFR pa 761 as it pertains to the land disposal of polychlorinated biphenyl co minated materials.

Profile Number: CP2002
CWM Tracking ID: 8152485401
CWM Unit #: 1*0
Disposal Date: 03/15/00

Under civil and criminal penalties of law for the making or submission of false or fraudulent statements or representations (18 U.S.C 1001 and 15 U.S.C. 2615) I certify that the information contained in or accompanying this document is true accurate and complete. As to the identified section(s) of this document for which I cannot personally verify truth and accuracy, I certify as the company official having supervisory responsibility for the persons who, acting under my direct instructions, made the verification that this information is true accurate and complete.

Donna Ames-Cassick

DONNA AMES-CASSICK
COMPLIANCE MANAGER
Certificate # 175558
03/16/00

For questions please call
our Customer Service Dept.
at (800) 843-3604

NYB9268254

STATE OF NEW YORK
DEPARTMENT OF ENVIRONMENTAL CONSERVATION
DIVISION OF SOLID & HAZARDOUS MATERIALS

HAZARDOUS WASTE MANIFEST

P.O. Box 12820, Albany, New York 12212

Please type or print. Do not staple.

(Hazardous Waste Manifest 4/97)

UNIFORM HAZARDOUS WASTE MANIFEST

1. Generator's US EPA No. | Manifest Doc. No.: 00156

2. Page 1 of 1

Information within heavy bold line is not required by Federal Law.

3. Generator's Name and Mailing Address
INLAND FISHER GUIDE DIV
1 GENERAL MOTORS DR
SYRACUSE NY 13206-0900

4. Generator's Telephone Number 682-5414

A. NYB9268254

B. Generator's ID
SAME

5. Transporter 1 (Company Name): BUFFALO FUEL CORP.

6. US EPA ID Number: NYR000045724

C. State Transporter's ID 9829IF, NY

D. Transporter's Telephone 601 677-8021

7. Transporter 2 (Company Name)

8. US EPA ID Number

E. State Transporter's ID

F. Transporter's Telephone ( )

9. Designated Facility Name and Site Address
CWM CHEMICAL SERVICES, L.L.C.
1550 BALMER RD.
MODEL CITY NY 14107

10. US EPA ID Number: NYD049836679

G. State Facility ID

H. Facility Telephone ( ) 716 754 8241

11. US DOT Description (Including Proper Shipping Name, Hazard Class and ID Number)	12. Containers Number	Type	13. Total Quantity	14. Unit Wt/Vol	I. Waste No.
a. NA, POLYCHLORINATED BIPHENYL MIXTURE, 9, UN2315, III	001	DT	EST. 28006	K	EPA STATE NJHW17
b.					EPA STATE
c.					EPA STATE
d.					EPA STATE

J. Additional Descriptions for Materials listed Above
a. SPENT OIL
b.
c.
d.

K. Handling Codes for Wastes Listed Above
a. T
b.
c.
d.

15. Special Handling Instructions and Additional Information
A. 1ST Call at Service Inter: 3.2 CD. SERVICE REQUEST # 5[illegible]2592510
CHEMTREC Emergency Response Number (800) 424-9300 WHI Control
8152491O

16. **GENERATOR'S CERTIFICATION:** I hereby declare that the contents of this consignment are fully and accurately described above by proper shipping name and are classified, packed, marked and labeled, and are in all respects in proper condition for transport by highway according to applicable international and national government regulations and state laws and regulations.
If I am a large quantity generator, I certify that I have a program in place to reduce the volume and toxicity of waste generated to the degree I have determined to be economically practicable and that I have selected the practicable method of treatment, storage, or disposal currently available to me which minimizes the present and future threat to human health and the environment; OR if I am a small generator, I have made a good faith effort to minimize my waste and select the best waste management method that is available to me and that I can afford.

Printed/Typed Name	Signature	Mo.	Day	Year
BRAD KUBIAK / F. JAMES F. HUTNETT	Brad Kubiak / James F. Hutnett	03	14	00

17. Transporter 1 Acknowledgement of Receipt of Materials

Printed/Typed Name	Signature	Mo.	Day	Year
JEFFREY L. ROUTLY	Jeffrey L. Routly	03	14	00

18. Transporter 2 Acknowledgement of Receipt of Materials

Printed/Typed Name	Signature	Mo.	Day	Year
MICHAEL A. HALSAVER	Michael A. Halsaver	03	15	00

19. Discrepancy Indication Space
actual Recd 30281K

20. Facility Owner or Operator: Certification of receipt of hazardous materials covered by this manifest except as noted in Item 19.

Printed/Typed Name	Signature	Mo.	Day	Year
ELDON CARTER	Eldon Carter	03	15	00

COPY 5—Generator—Mailed by TSD Facility

GENERATOR

TRANSPORTER

FACILITY

In case of emergency or spill immediately call the National Response Center (800) 424-8802 and the NYS Department of Environmental Conservation (518) 457-7362

WASTE MANAGEMENT, INC.
CWM Chemical Services, L.L.C.
1550 Balmer Rd.
P.O. Box 200
Model City, N.Y. 14107
716/754-8231

Federal EPA ID: NYD049836679

INLAND FISHER GUIDE, GM
ATTN: ENVIRONMENTAL COMPLIANCE
NYD002239440
1 GENERAL MOTORS DRIVE
SYRACUSE NY 13206-0486

CERTIFICATE OF DISPOSAL

CWM CHEMICAL SERVICES, L.L.C. has received waste material from INLAND FISHER GUIDE, GM on 03/15/00 as described on Hazardous Waste Manifest number NYB9268254 Sequence number 01. CWM CHEMICAL SERVICES, L.L.C. hereby certifies that the above described material was landfilled in accordance with the 40 CFR pa 761 as it pertains to the land disposal of polychlorinated biphenyl co aminated materials.

Profile Number: CP2002
CWM Tracking ID: 8152491001
CWM Unit #: 1*0
Disposal Date: 03/15/00

Under civil and criminal penalties of law for the making or submission of false or fraudulent statements or representations (18 U.S.C 1001 and 15 U.S.C. 2615) I certify that the information contained in or accompanying this document is true accurate and complete. As to the identified section(s) of this document for which I cannot personally verify truth and accuracy, I certify as the company official having supervisory responsibility for the persons who, acting under my direct instructions, made the verification that this information is true accurate and complete.

Donna Ames-Cassick

DONNA AMES-CASSICK
COMPLIANCE MANAGER
Certificate # 175605
03/16/00

For questions please call
our Customer Service Dept.
at (800) 843-3604

DIVISION OF SOLID & HAZARDOUS WASTE

HAZARDOUS WASTE MANIFEST

P.O. Box 12820, Albany, New York 12212

(Hazardous Waste Manifest 4/97)

424-8802 and the NYS Department of Environmental Conservation (518) 457-7362

In case of emergency or spill immediately call the National Response Center

GENERATOR

TRANSPORTER

UNIFORM HAZARDOUS WASTE MANIFEST	1. Generator's US EPA No. / Manifest Doc. No.	2. Page 1 of	Information within heavy bold line is not required by Federal Law.
	NYD022394400 / 00157	1	

3. Generator's Name and Mailing Address	A. NYB9268245
INLAND FISHER GUIDE GM 1 GENERAL MOTORS DR SYRACUSE NY 13206-0486	B. Generator's ID SAME
4. Generator's Telephone Number 315 432-5314	

5. Transporter 1 (Company Name)	6. US EPA ID Number	C. State Transporter's ID 9345IKN7
Buffalo Fuel CORP.	NYR000045724	D. Transporter's Telephone (800)208-1688
7. Transporter 2 (Company Name)	8. US EPA ID Number	E. State Transporter's ID
		F. Transporter's Telephone ( )

9. Designated Facility Name and Site Address	10. US EPA ID Number	G. State Facility ID
CWM CHEMICAL SERVICES, L.L.C. 1550 BALMER RD. MODEL CITY NY 14107	NYD049836679	H. Facility Telephone ( ) 716 754-8231

11. US DOT Description (Including Proper Shipping Name, Hazard Class and ID Number)	12. Containers Number	Type	13. Total Quantity	14. Unit Wt/Vol	I. Waste No.
a. RQ, POLYCHLORINATED BIPHENYL MIXTURE, 9, UN2315, III	001	DT	28000	K	EPA STATE B007
b.					EPA STATE
c.					EPA STATE
d.					EPA STATE

J. Additional Descriptions for Materials listed Above	K. Handling Codes for Wastes Listed Above
a. CP2002 - SOIL	a. L c.
b. d.	b. d.

15. Special Handling Instructions and Additional Information

a. PCB Out of Service Date: 3-7-00. SERVICE REQUEST # 542117542510

CHEMTREC Emergency Response Number (800)424-9300 WMI Contract 8152487Q

16. **GENERATOR'S CERTIFICATION:** I hereby declare that the contents of this consignment are fully and accurately described above by proper shipping name and are classified, packed, marked and labeled, and are in all respects in proper condition for transport by highway according to applicable international and national government regulations and state laws and regulations.

If I am a large quantity generator, I certify that I have a program in place to reduce the volume and toxicity of waste generated to the degree I have determined to be economically practicable and that I have selected the practicable method of treatment, storage, or disposal currently available to me which minimizes the present and future threat to human health and the environment; OR if I am a small generator, I have made a good faith effort to minimize my waste and select the best waste management method that is available to me and that I can afford.

Printed/Typed Name	Signature	Mo.	Day	Year
Brad Kubiak / James F. Hartnett	Brad Kubiak / James F Hartnett	03	14	00

17. Transporter 1 Acknowledgement of Receipt of Materials

Printed/Typed Name	Signature	Mo.	Day	Year
Michael Negroni	Michael Negroni	03	14	00

18. Transporter 2 Acknowledgement of Receipt of Materials

Printed/Typed Name	Signature	Mo.	Day	Year

19. Discrepancy Indication Space

returned second 27452K

20. Facility Owner or Operator: Certification of receipt of hazardous materials covered by this manifest except as noted in Item 19.

Printed/Typed Name	Signature	Mo.	Day	Year
Colleen Carton	Colleen Carton	03	15	00

COPY 1—Disposer State—Mailed by TSD Facility

WASTE MANAGEMENT, INC.
CWM Chemical Services, L.L.C.
1550 Balmer Rd.
P.O. Box 200
Model City, N.Y. 14107
716/754-8231

Federal EPA ID: NYD049836679

INLAND FISHER GUIDE, GM
ATTN: ENVIRONMENTAL COMPLIANCE
NYD002239440
1 GENERAL MOTORS DRIVE
SYRACUSE NY 13206-0486

CERTIFICATE OF DISPOSAL

CWM CHEMICAL SERVICES, L.L.C. has received waste material from INLAND FISHER GUIDE, GM on 03/15/00 as described on Hazardous Waste Manifest number NYB9268245 Sequence number 01. CWM CHEMICAL SERVICES, L.L.C. hereby certifies that the above described material was landfilled in accordance with the 40 CFR pa 761 as it pertains to the land disposal of polychlorinated biphenyl co aminated materials.

Profile Number: CP2002
CWM Tracking ID: 8152487901
CWM Unit #: 1*0
Disposal Date: 03/15/00

Under civil and criminal penalties of law for the making or submission of false or fraudulent statements or representations (18 U.S.C 1001 and 15 U.S.C. 2615) I certify that the information contained in or accompanying this document is true accurate and complete. As to the identified section(s) of this document for which I cannot personally verify truth and accuracy, I certify as the company official having supervisory responsibility for the persons who, acting under my direct instructions, made the verification that this information is true accurate and complete.

Donna Ames-Cassick

DONNA AMES-CASSICK
COMPLIANCE MANAGER
Certificate # 175577
03/16/00

For questions please call
our Customer Service Dept.
at (800) 843-3604

B9268236

NEW YORK
OF ENVIRONMENTAL CONSERVATION
DIVISION OF SOLID & HAZARDOUS MATERIALS

HAZARDOUS WASTE MANIFEST

P.O. Box 12820, Albany, New York 12212

Please type or print. Do not staple.

(Hazardous Waste Manifest 4/97)

In case of emergency or spill immediately call the National Response Cent) 424-8802 and the NYS Department of Environmental Conservation (518) 457-7362

UNIFORM HAZARDOUS WASTE MANIFEST

1. Generator's US EPA No. N Y D 0 0 2 2 3 9 4 4 0 — Manifest Doc. No. 100158
2. Page 1 of 1
Information within heavy bold line is not required by Federal Law.

3. Generator's Name and Mailing Address
INLAND FISHER GUIDE GM
1 GENERAL MOTORS DR
SYRACUSE NY 13206-0486

4. Generator's Telephone Number 315 432-5314

A. NYB9268236

B. Generator's ID SAME

5. Transporter 1 (Company Name) Buffalo Fuel Corp
6. US EPA ID Number N Y R 0 0 0 0 4 5 7 2 4
C. State Transporter's ID 18143HW
D. Transporter's Telephone 800 877-8202

7. Transporter 2 (Company Name)
8. US EPA ID Number
E. State Transporter's ID
F. Transporter's Telephone ( )

9. Designated Facility Name and Site Address
CWM CHEMICAL SERVICES, L.L.C.
1550 BALMER RD.
MODEL CITY NY 14107

10. US EPA ID Number N Y D 0 4 9 8 3 6 6 7 9

G. State Facility ID

H. Facility Telephone ( ) 716 754-8231

11. US DOT Description (Including Proper Shipping Name, Hazard Class and ID Number)	12. Containers Number	Type	13. Total Quantity	14. Unit Wt/Vol	I. Waste No.
a. RQ, POLYCHLORINATED BIPHENYL MIXTURE, 9, UN2315, III	001	DT	EST 28000	K	EPA STATE B007
b.					EPA STATE
c.					EPA STATE
d.					EPA STATE

J. Additional Descriptions for Materials listed Above
a. CP2002 - SOIL
c.
b.
d.

K. Handling Codes for Wastes Listed Above
a. L
c.
b.
d.

15. Special Handling Instructions and Additional Information
a. PCB Out of Service Date: 3-7-00, SERVICE REQUEST # ~~5421175425~~0
CHEMTREC Emergency Response Number (800)424-9300 WMI Contract 81524878

16. **GENERATOR'S CERTIFICATION:** I hereby declare that the contents of this consignment are fully and accurately described above by proper shipping name and are classified, packed, marked and labeled, and are in all respects in proper condition for transport by highway according to applicable international and national government regulations and state laws and regulations.

If I am a large quantity generator, I certify that I have a program in place to reduce the volume and toxicity of waste generated to the degree I have determined to be economically practicable and that I have selected the practicable method of treatment, storage, or disposal currently available to me which minimizes the present and future threat to human health and the environment; OR if I am a small generator, I have made a good faith effort to minimize my waste and select the best waste management method that is available to me and that I can afford.

GENERATOR

Printed/Typed Name: JEFF MULLEN FOR JAMES F HARTNET — Signature: Jeffrey Mullen for James F Hartnet — Mo. Day Year: 03 14 00

TRANSPORTER

17. Transporter 1 Acknowledgement of Receipt of Materials

Printed/Typed Name: KEVIN M HOWE — Signature: — Mo. Day Year: 03 14 00

18. Transporter 2 Acknowledgement of Receipt of Materials

Printed/Typed Name — Signature — Mo. Day Year

FACILITY

19. Discrepancy Indication Space
actual weight 30654K

20. Facility Owner or Operator: Certification of receipt of hazardous materials covered by this manifest except as noted in Item 19.

Printed/Typed Name: ELLEN CARTER — Signature: Ellen Carter — Mo. Day Year: 03 15 00

COPY 1—Disposer State—Mailed by TSD Facility

WASTE MANAGEMENT, INC.
CWM Chemical Services, L.L.C.
1550 Balmer Rd.
P.O. Box 200
Model City, N.Y. 14107
716/754-8231

Federal EPA ID: NYD049836679

INLAND FISHER GUIDE, GM
ATTN: ENVIRONMENTAL COMPLIANCE
NYD002239440
1 GENERAL MOTORS DRIVE
SYRACUSE NY 13206-0486

CERTIFICATE OF DISPOSAL

CWM CHEMICAL SERVICES, L.L.C. has received waste material from INLAND FISHER GUIDE, GM on 03/15/00 as described on Hazardous Waste Manifest number NYB9268236 Sequence number 01. CWM CHEMICAL SERVICES, L.L.C. hereby certifies that the above described material was landfilled in accordance with the 40 CFR P[illegible] 761 as it pertains to the land disposal of polychlorinated biphenyl c[illegible]aminated materials.

Profile Number: CP2002
CWM Tracking ID: 8152487801
CWM Unit #: 1*0
Disposal Date: 03/15/00

Under civil and criminal penalties of law for the making or submission of false or fraudulent statements or representations (18 U.S.C 1001 and 15 U.S.C. 2615) I certify that the information contained in or accompanying this document is true accurate and complete. As to the identified section(s) of this document for which I cannot personally verify truth and accuracy, I certify as the company official having supervisory responsibility for the persons who, acting under my direct instructions, made the verification that this information is true accurate and complete.

Donna Ames-Cassick

DONNA AMES-CASSICK
COMPLIANCE MANAGER
Certificate # 175576
03/16/00

For questions please call
our Customer Service Dept.
at (800) 843-3604

NYB9268227

STATE OF NEW YORK
DEPARTMENT OF ENVIRONMENTAL CONSERVATION
DIVISION OF SOLID & HAZARDOUS MATERIALS

HAZARDOUS WASTE MANIFEST

P.O. Box 12820, Albany, New York 12212

Please type or print. Do not staple.

(Hazardous Waste Manifest 4/97)

UNIFORM HAZARDOUS WASTE MANIFEST

1. Generator's US EPA No. NYD002239440 Manifest Doc. No. 100159
2. Page 1 of 1
Information within heavy bold line is not required by Federal Law.

3. Generator's Name and Mailing Address
INLAND FISHER GUIDE GM
1 GENERAL MOTORS DR
SYRACUSE NY 13206-0486
4. Generator's Telephone Number 315 432-5314

A. NYB9268227
B. Generator's ID SAME

5. Transporter 1 (Company Name) BUFFALO FUEL CORP
6. US EPA ID Number NYR000045724
C. State Transporter's ID 20717TANY
D. Transporter's Telephone (800 677-8003

7. Transporter 2 (Company Name)
8. US EPA ID Number
E. State Transporter's ID
F. Transporter's Telephone ( )

9. Designated Facility Name and Site Address
CWM CHEMICAL SERVICES, L.L.C.
1550 BALMER RD.
MODEL CITY NY 14107
10. US EPA ID Number NYD049836679
G. State Facility ID
H. Facility Telephone ( ) 716 754-8231

11. US DOT Description (Including Proper Shipping Name, Hazard Class and ID Number)	12. Containers Number	Type	13. Total Quantity	14. Unit Wt/Vol	I. Waste No.
a. RQ, POLYCHLORINATED BIPHENYL MIXTURE, 9, UN2315, III	001	DT	EST. 27000	K	EPA STATE B007
b.					EPA STATE
c.					EPA STATE
d.					EPA STATE

J. Additional Descriptions for Materials listed Above
a. CP2002 - SOIL
b.

K. Handling Codes for Wastes Listed Above
a. L c.
b. d.

15. Special Handling Instructions and Additional Information
a. PCB Out of Service Date: 3-7-00, SERVICE REQUEST # ~~542117~~ 542510-
CHEMTREC Emergency Response Number (800)424-9300 WMI Contract 81524880

16. **GENERATOR'S CERTIFICATION:** I hereby declare that the contents of this consignment are fully and accurately described above by proper shipping name and are classified, packed, marked and labeled, and are in all respects in proper condition for transport by highway according to applicable international and national government regulations and state laws and regulations.
If I am a large quantity generator, I certify that I have a program in place to reduce the volume and toxicity of waste generated to the degree I have determined to be economically practicable and that I have selected the practicable method of treatment, storage, or disposal currently available to me which minimizes the present and future threat to human health and the environment; OR if I am a small generator, I have made a good faith effort to minimize my waste and select the best waste management method that is available to me and that I can afford.

GENERATOR

Printed/Typed Name: JEFF MULLEN for JAMES F HARTNET
Signature: Jeff Mullen for James F Hartnet
Mo. 03 Day 14 Year 00

17. Transporter 1 Acknowledgement of Receipt of Materials

TRANSPORTER

Printed/Typed Name: EDWARD C KUNATH
Signature: Edward C Kunath
Mo. 03 Day 14 Year 00

18. Transporter 2 Acknowledgement of Receipt of Materials

Printed/Typed Name:
Signature:
Mo. Day Year

19. Discrepancy Indication Space
actual record 31588K

20. Facility Owner or Operator: Certification of receipt of hazardous materials covered by this manifest except as noted in Item 19.

FACILITY

Printed/Typed Name: EILEEN CARTER
Signature: Eileen Carter
Mo. 03 Day 15 Year 00

COPY 1—Disposer State—Mailed by TSD Facility

Questions regarding the completion of this manifest may be directed to the NYS Department of Environmental Conservation (518) 457-7362

WASTE MANAGEMENT, INC.
CWM Chemical Services, L.L.C.
1550 Balmer Rd.
P.O. Box 200
Model City, N.Y. 14107
716/754-8231

Federal EPA ID: NYD049836679

INLAND FISHER GUIDE, GM
ATTN: ENVIRONMENTAL COMPLIANCE
NYD002239440
1 GENERAL MOTORS DRIVE
SYRACUSE NY 13206-0486

CERTIFICATE OF DISPOSAL

CWM CHEMICAL SERVICES, L.L.C. has received waste material from INLAND FISHER GUIDE, GM on 03/15/00 as described on Hazardous Waste Manifest number NYB9268227 Sequence number 01. CWM CHEMICAL SERVICES, L.L.C. hereby certifies that the above described material was landfilled in accordance with the 40 CFR part 761 as it pertains to the land disposal of polychlorinated biphenyl contaminated materials.

Profile Number: CP2002
CWM Tracking ID: 8152488001
CWM Unit #: 1*0
Disposal Date: 03/15/00

Under civil and criminal penalties of law for the making or submission of false or fraudulent statements or representations (18 U.S.C 1001 and 15 U.S.C. 2615) I certify that the information contained in or accompanying this document is true accurate and complete. As to the identified section(s) of this document for which I cannot personally verify truth and accuracy, I certify as the company official having supervisory responsibility for the persons who, acting under my direct instructions, made the verification that this information is true accurate and complete.

Donna Ames-Cassick

DONNA AMES-CASSICK
COMPLIANCE MANAGER
Certificate # 175578
03/16/00

For questions please call
our Customer Service Dept.
at (800) 843-3604

NYB9268218

STATE OF NEW YORK
DEPARTMENT OF ENVIRONMENTAL CONSERVATION
DIVISION OF SOLID & HAZARDOUS MATERIALS

HAZARDOUS WASTE MANIFEST

P.O. Box 12820, Albany, New York 12212

CWM

(Hazardous Waste Manifest 4/87)

Please type or print. Do not staple.

In case of emergency or spill immediately call the National Response Center (800) 424-8802 and the NYS Department of Environmental Conservation (518) 457-7362

UNIFORM HAZARDOUS WASTE MANIFEST

1. Generator's US EPA No. NYD010212394 Manifest Doc. No. 00160

2. Page 1 of 1

Information within heavy bold line is not required by Federal Law.

GENERATOR

3. Generator's Name and Mailing Address
INLAND FISHER GUIDE GM
1 GENERAL MOTORS DR
SYRACUSE NY 13206-0486

4. Generator's Telephone Number 315 432-5314

A. NYB9268218

B. Generator's ID SAME

5. Transporter 1 (Company Name) Buffalo Fuel Corp

6. US EPA ID Number NYR000105729

C. State Transporter's ID 3507N UV

D. Transporter's Telephone (800) 627800

7. Transporter 2 (Company Name)

8. US EPA ID Number

E. State Transporter's ID

F. Transporter's Telephone ( )

9. Designated Facility Name and Site Address
CWM CHEMICAL SERVICES, L.L.C.
1550 BALMER RD.
MODEL CITY NY 14107

10. US EPA ID Number NYD049836679

G. State Facility ID

H. Facility Telephone ( ) 716 754-8231

11. US DOT Description (Including Proper Shipping Name, Hazard Class and ID Number)	12. Containers Number	Type	13. Total Quantity	14. Unit Wt/Vol	I. Waste No.
a. RQ, POLYCHLORINATED BIPHENYL MIXTURE, 9, UN2315, III	001	DT	EST. 21000	K	EPA STATE B007
b.					EPA STATE
c.					EPA STATE
d.					EPA STATE

J. Additional Descriptions for Materials listed Above
a. CP2002 - SOIL
b.
c.
d.

K. Handling Codes for Wastes Listed Above
a. L
b.
c.
d.

15. Special Handling Instructions and Additional Information
a. PCB Out of Service Date: 3-7-00, SERVICE REQUEST # 542H7542510
CHEMTREC Emergency Response Number (800)424-9300 WMI Contract 81524888

16. **GENERATOR'S CERTIFICATION:** I hereby declare that the contents of this consignment are fully and accurately described above by proper shipping name and are classified, packed, marked and labeled, and are in all respects in proper condition for transport by highway according to applicable international and national government regulations and state laws and regulations.

If I am a large quantity generator, I certify that I have a program in place to reduce the volume and toxicity of waste generated to the degree I have determined to be economically practicable and that I have selected the practicable method of treatment, storage, or disposal currently available to me which minimizes the present and future threat to human health and the environment; OR if I am a small generator, I have made a good faith effort to minimize my waste and select the best waste management method that is available to me and that I can afford.

Printed/Typed Name	Signature	Mo.	Day	Year
JEFF MULLEN for James F Hartnett	Jeff Mullen for James F Hartnett	03	14	00

TRANSPORTER

17. Transporter 1 Acknowledgement of Receipt of Materials

Printed/Typed Name	Signature	Mo.	Day	Year
E Wilson	E Wilson	03	14	00

18. Transporter 2 Acknowledgement of Receipt of Materials

Printed/Typed Name	Signature	Mo.	Day	Year

FACILITY

19. Discrepancy Indication Space
actual load 29257K

20. Facility Owner or Operator: Certification of receipt of hazardous materials covered by this manifest except as noted in Item 19.

Printed/Typed Name	Signature	Mo.	Day	Year
EILEEN CARTER	Eileen Carter	03	15	00

COPY 1—Disposer State—Mailed by TSD Facility

WASTE MANAGEMENT, INC.
CWM Chemical Services, L.L.C.
1550 Balmer Rd.
P.O. Box 200
Model City, N.Y. 14107
716/754-8231

Federal EPA ID: NYD049836679

INLAND FISHER GUIDE, GM
ATTN: ENVIRONMENTAL COMPLIANCE
NYD002239440
1 GENERAL MOTORS DRIVE
SYRACUSE NY 13206-0486

CERTIFICATE OF DISPOSAL

CWM CHEMICAL SERVICES, L.L.C. has received waste material from INLAND FISHER GUIDE, GM on 03/15/00 as described on Hazardous Waste Manifest number NYB9268218 Sequence number 01. CWM CHEMICAL SERVICES, L.L.C. hereby certifies that the above described material was landfilled in accordance with the 40 CFR p[illegible] 761 as it pertains to the land disposal of polychlorinated biphenyl c[illegible]aminated materials.

Profile Number: CP2002
CWM Tracking ID: 8152488801
CWM Unit #: 1*0
Disposal Date: 03/15/00

Under civil and criminal penalties of law for the making or submission of false or fraudulent statements or representations (18 U.S.C 1001 and 15 U.S.C. 2615) I certify that the information contained in or accompanying this document is true accurate and complete. As to the identified section(s) of this document for which I cannot personally verify truth and accuracy, I certify as the company official having supervisory responsibility for the persons who, acting under my direct instructions, made the verification that this information is true accurate and complete.

Donna Ames-Cassick

DONNA AMES-CASSICK
COMPLIANCE MANAGER
Certificate # 175585
03/16/00

For questions please call
our Customer Service Dept.
at (800) 843-3604

NYB9268308

DEPARTMENT OF ENVIRONMENTAL CONSERVATION
DIVISION OF SOLID & HAZARDOUS MATERIALS

HAZARDOUS WASTE MANIFEST

P.O. Box 12820, Albany, New York 12212

Please type or print. Do not staple.

UNIFORM HAZARDOUS WASTE MANIFEST	Generator's US EPA No. NYD002215440	Page 1 of 1	Information in the shaded areas is not required by Federal Law.

GENERATOR

3. Generator's Name and Mailing Address
INLAND FISHER GUIDE CM
1 GENERAL MOTORS DR
SYRACUSE NY 13206-0486

4. Generator's Telephone Number 315 432-5314

A. NYB9268308

B. Generator's ID
SAME

5. Transporter 1 (Company Name)
Buffalo Fuel Corp

6. US EPA ID Number
NYRO00045024

C. State Transporter's ID 181858ANY

D. Transporter's Telephone 8066778003

7. Transporter 2 (Company Name)

8. US EPA ID Number

E. State Transporter's ID

F. Transporter's Telephone ( )

9. Designated Facility Name and Site Address
CWM CHEMICAL SERVICES, L.L.C.
1550 BALMER RD.
MODEL CITY NY 14107

10. US EPA ID Number
NYD049836791

G. State Facility ID

H. Facility Telephone ( )
716 754-8231

11. US DOT Description (Including Proper Shipping Name, Hazard Class and ID Number)	12. Containers Number	12. Containers Type	13. Total Quantity	14. Unit Wt/Vol	I. Waste No.
a. RQ, POLYCHLORINATED BIPHENYL MIXTURE, 9, UN2315, III	001	DT	EST. 31033	K	EPA STATE B007
b.					EPA STATE
c.					EPA STATE
d.					EPA STATE

J. Additional Descriptions for Materials listed Above
CP2002 - SOIL
a c
b d

K. Handling Codes for Wastes Listed Above
a L c
b d

15. Special Handling Instructions and Additional Information
a. PCB Out of Service Date: 3-7-00, SERVICE REQUEST #542510-10
CHEMTREC Emergency Response Number (800)424-9300 WMI Contract
8152490Z

16. **GENERATOR'S CERTIFICATION:** I hereby declare that the contents of this consignment are fully and accurately described above by proper shipping name and are classified, packed, marked and labeled, and are in all respects in proper condition for transport by highway according to applicable international and national government regulations and state laws and regulations.

If I am a large quantity generator, I certify that I have a program in place to reduce the volume and toxicity of waste generated to the degree I have determined to be economically practicable and that I have selected the practicable method of treatment, storage, or disposal currently available to me which minimizes the present and future threat to human health and the environment; OR if I am a small generator, I have made a good faith effort to minimize my waste and select the best waste management method that is available to me and that I can afford.

Printed/Typed Name	Signature	Mo.	Day	Year
Jeff Mullen / For James F Hartnet	Jeff Mullen / for James F Hartnet	03	14	00

TRANSPORTER

17. Transporter 1 Acknowledgement of Receipt of Materials

Printed/Typed Name	Signature	Mo.	Day	Year
MARK FRITSKO	Mark Fritsko	03	14	00

18. Transporter 2 Acknowledgement of Receipt of Materials

Printed/Typed Name	Signature	Mo.	Day	Year

FACILITY

19. Discrepancy Indication Space
actual Recvd 31244K

20. Facility Owner or Operator: Certification of receipt of hazardous materials covered by this manifest except as noted in Item 19.

Printed/Typed Name	Signature	Mo.	Day	Year
EILEEN CARTER	Eileen Carter	03	15	00

COPY 1—Disposer State—Mailed by TSD Facility

WASTE MANAGEMENT, INC.
CWM Chemical Services, L.L.C.
1550 Balmer Rd.
P.O. Box 200
Model City, N.Y. 14107
716/754-8231

Federal EPA ID: NYD049836679

INLAND FISHER GUIDE, GM
ATTN: ENVIRONMENTAL COMPLIANCE
NYD002239440
1 GENERAL MOTORS DRIVE
SYRACUSE NY 13206-0486

CERTIFICATE OF DISPOSAL

CWM CHEMICAL SERVICES, L.L.C. has received waste material from INLAND FISHER GUIDE, GM on 03/15/00 as described on Hazardous Waste Manifest number NYB9268308 Sequence number 01. CWM CHEMICAL SERVICES, L.L.C. hereby certifies that the above described material was landfilled in accordance with the 40 CFR p[illegible] 761 as it pertains to the land disposal of polychlorinated biphenyl c[illegible]aminated materials.

Profile Number: CP2002
CWM Tracking ID: 8152490201
CWM Unit #: 1*0
Disposal Date: 03/15/00

Under civil and criminal penalties of law for the making or submission of false or fraudulent statements or representations (18 U.S.C 1001 and 15 U.S.C. 2615) I certify that the information contained in or accompanying this document is true accurate and complete. As to the identified section(s) of this document for which I cannot personally verify truth and accuracy, I certify as the company official having supervisory responsibility for the persons who, acting under my direct instructions, made the verification that this information is true accurate and complete.

Donna Ames-Cassick

DONNA AMES-CASSICK
COMPLIANCE MANAGER
Certificate # 175598
03/16/00

For questions please call
our Customer Service Dept.
at (800) 843-3604

NYB9268317

STATE OF NEW YORK
DEPARTMENT OF ENVIRONMENTAL CONSERVATION
DIVISION OF SOLID & HAZARDOUS MATERIALS

HAZARDOUS WASTE MANIFEST

P.O. Box 12820, Albany, New York 12212

CWM

(Hazardous Waste Manifest 4/97)

Please type or print. Do not staple.

UNIFORM HAZARDOUS WASTE MANIFEST

1. Generator's US EPA No.: NYD002123944 | Manifest Doc. No.: 00162
2. Page 1 of: 1
Information within heavy bold line is not required by Federal Law.

3. Generator's Name and Mailing Address
INLAND FISHER GUIDE GM
1 GENERAL MOTORS DR
SYRACUSE NY 13206-0486

4. Generator's Telephone Number: 315 432-5314

A. NYB9268317

B. Generator's ID: SAME

5. Transporter 1 (Company Name): U.S. Bulk Transport Inc.
6. US EPA ID Number: PAD987347515
C. State Transporter's ID: XA99516PA
D. Transporter's Telephone: 8006428910

7. Transporter 2 (Company Name)
8. US EPA ID Number
E. State Transporter's ID
F. Transporter's Telephone ( )

9. Designated Facility Name and Site Address
CWM CHEMICAL SERVICES, L.L.C.
1550 BALMER RD.
MODEL CITY NY 14107

10. US EPA ID Number: NYD049836679
G. State Facility ID
H. Facility Telephone ( ): 716 754-8231

11. US DOT Description (Including Proper Shipping Name, Hazard Class and ID Number)	12. Containers Number	Type	13. Total Quantity	14. Unit Wt/Vol	I. Waste No.
a. RQ, POLYCHLORINATED BIPHENYL MIXTURE, 9, UN2315, III	001	DT	EST. 19500	K	EPA STATE B007
b.					EPA STATE
c.					EPA STATE
d.					EPA STATE

GENERATOR

J. Additional Descriptions for Materials listed Above
a. CP2002 - SOIL
b.

K. Handling Codes for Wastes Listed Above
a. L
b.
c.
d.

15. Special Handling Instructions and Additional Information
a. PCB Out of Service Date: 3-7-70. SERVICE REQUEST #542510-11
CHEMTREC Emergency Response Number (800)424-9300 WMI Contract 81524891

16. **GENERATOR'S CERTIFICATION:** I hereby declare that the contents of this consignment are fully and accurately described above by proper shipping name and are classified, packed, marked and labeled, and are in all respects in proper condition for transport by highway according to applicable international and national government regulations and state laws and regulations.
If I am a large quantity generator, I certify that I have a program in place to reduce the volume and toxicity of waste generated to the degree I have determined to be economically practicable and that I have selected the practicable method of treatment, storage, or disposal currently available to me which minimizes the present and future threat to human health and the environment; OR if I am a small generator, I have made a good faith effort to minimize my waste and select the best waste management method that is available to me and that I can afford.

Printed/Typed Name: Jeff Mullen / For James F Haertner
Signature: Jeff Mullen / For James F Haertner
Mo. 03 Day 14 Year 00

TRANSPORTER

17. Transporter 1 Acknowledgement of Receipt of Materials
Printed/Typed Name: Brian Bousse
Signature: Brian Bousse
Mo. 03 Day 14 Year 00

18. Transporter 2 Acknowledgement of Receipt of Materials
Printed/Typed Name:
Signature:
Mo. Day Year

NY

19. Discrepancy Indication Space
actual recd 17908K

20. Facility Owner or Operator: Certification of receipt of hazardous materials covered by this manifest except as noted in Item 19.
Printed/Typed Name: BILLEEN CARTON
Signature: Billeen Carton
Mo. 03 Day 15 Year 00

COPY 1—Disposer State—Mailed by TSD Facility

WASTE MANAGEMENT, INC.
CWM Chemical Services, L.L.C.
1550 Balmer Rd.
P.O. Box 200
Model City, N.Y. 14107
716/754-8231

Federal EPA ID: NYD049836679

INLAND FISHER GUIDE, GM
ATTN: ENVIRONMENTAL COMPLIANCE
NYD002239440
1 GENERAL MOTORS DRIVE
SYRACUSE NY 13206-0486

CERTIFICATE OF DISPOSAL

CWM CHEMICAL SERVICES, L.L.C. has received waste material from INLAND FISHER GUIDE, GM on 03/15/00 as described on Hazardous Waste Manifest number NYB9268317 Sequence number 01. CWM CHEMICAL SERVICES, L.L.C. hereby certifies that the above described material was landfilled in accordance with the 40 CFR p[illegible] 761 as it pertains to the land disposal of polychlorinated biphenyl c[illegible]aminated materials.

Profile Number: CP2002
CWM Tracking ID: 8152489101
CWM Unit #: 1*0
Disposal Date: 03/15/00

Under civil and criminal penalties of law for the making or submission of false or fraudulent statements or representations (18 U.S.C 1001 and 15 U.S.C. 2615) I certify that the information contained in or accompanying this document is true accurate and complete. As to the identified section(s) of this document for which I cannot personally verify truth and accuracy, I certify as the company official having supervisory responsibility for the persons who, acting under my direct instructions, made the verification that this information is true accurate and complete.

Donna Ames-Cassick

DONNA AMES-CASSICK
COMPLIANCE MANAGER
Certificate # 175588
03/16/00

For questions please call our Customer Service Dept. at (800) 843-3604

NYB9268326

STATE OF NEW YORK
DEPARTMENT OF ENVIRONMENTAL CONSERVATION
DIVISION OF SOLID & HAZARDOUS MATERIALS

HAZARDOUS WASTE MANIFEST

P.O. Box 12820, Albany, New York 12212

CWM.

(Hazardous Waste Manifest 4/87)

Please type or print. Do not staple.

In case of emergency or spill immediately call the National Response Center (518) 457-7362 424-8802 and the NYS Department of Environmental Conservation

UNIFORM HAZARDOUS WASTE MANIFEST

1. Generator's US EPA No. NYD002239440 Manifest Doc. No. 00163
2. Page 1 of 1
Information within heavy bold line is not required by Federal Law.

3. Generator's Name and Mailing Address
INLAND FISHER GUIDE GM
1 GENERAL MOTORS DR
SYRACUSE NY 13206-0486
4. Generator's Telephone Number (315) 432-5314

A. NYB9268326
B. Generator's ID SAME

5. Transporter 1 (Company Name) USBULK TRANSPORT INC.
6. US EPA ID Number PAD987347515
C. State Transporter's ID 628464 NY
D. Transporter's Telephone (800) 662-7910

7. Transporter 2 (Company Name)
8. US EPA ID Number
E. State Transporter's ID
F. Transporter's Telephone ( )

9. Designated Facility Name and Site Address
CWM CHEMICAL SERVICES, L.L.C.
1550 BALMER RD.
MODEL CITY NY 14107
10. US EPA ID Number NYD049836679
G. State Facility ID
H. Facility Telephone ( ) 716 754-8231

11. US DOT Description (Including Proper Shipping Name, Hazard Class and ID Number)	12. Containers Number	Type	13. Total Quantity	14. Unit Wt/Vol	I. Waste No.
a. RQ, POLYCHLORINATED BIPHENYL MIXTURE, 9, UN2315, III	001	DT	EST. 20000	K	EPA STATE B007
b.					EPA STATE
c.					EPA STATE
d.					EPA STATE

J. Additional Descriptions for Materials listed Above
a. CP2002 - SOIL
b.

K. Handling Codes for Wastes Listed Above
a. L c.
b. d.

15. Special Handling Instructions and Additional Information
a. PCB Out of Service Date: 3-7-00. SERVICE REQUEST #542510-12
CHEMTREC Emergency Response Number (800)424-9300 WMI Contract 81524887

16. **GENERATOR'S CERTIFICATION:** I hereby declare that the contents of this consignment are fully and accurately described above by proper shipping name and are classified, packed, marked and labeled, and are in all respects in proper condition for transport by highway according to applicable international and national government regulations and state laws and regulations.
If I am a large quantity generator, I certify that I have a program in place to reduce the volume and toxicity of waste generated to the degree I have determined to be economically practicable and that I have selected the practicable method of treatment, storage, or disposal currently available to me which minimizes the present and future threat to human health and the environment; OR if I am a small generator, I have made a good faith effort to minimize my waste and select the best waste management method that is available to me and that I can afford.

Printed/Typed Name BRAD KUBIK FOR JAMES F. HARTNETT Signature Brad Kubik for James F. Hartnett Mo. 03 Day 14 Year 00

TRANSPORTER

17. Transporter 1 Acknowledgement of Receipt of Materials
Printed/Typed Name JEFFREY LEE WALKER Signature Mo. 03 Day 14 Year 00
18. Transporter 2 Acknowledgement of Receipt of Materials
Printed/Typed Name Signature Mo. Day Year

FACILITY

19. Discrepancy Indication Space
actual record 23496K
20. Facility Owner or Operator: Certification of receipt of hazardous materials covered by this manifest except as noted in Item 19.
Printed/Typed Name BILLY W CARTER Signature Billy W Carter Mo. 03 Day 15 Year 00

COPY 1—Disposer State—Mailed by TSD Facility

WASTE MANAGEMENT, INC.
CWM Chemical Services, L.L.C.
1550 Balmer Rd.
P.O. Box 200
Model City, N.Y. 14107
716/754-8231

Federal EPA ID: NYD049836679

INLAND FISHER GUIDE, GM
ATTN: ENVIRONMENTAL COMPLIANCE
NYD002239440
1 GENERAL MOTORS DRIVE
SYRACUSE NY 13206-0486

CERTIFICATE OF DISPOSAL

CWM CHEMICAL SERVICES, L.L.C. has received waste material from INLAND FISHER GUIDE, GM on 03/15/00 as described on Hazardous Waste Manifest number NYB9268326 Sequence number 01. CWM CHEMICAL SERVICES, L.L.C. hereby certifies that the above described material was landfilled in accordance with the 40 CFR [illegible] 761 as it pertains to the land disposal of polychlorinated biphenyl contaminated materials.

Profile Number: CP2002
CWM Tracking ID: 8152488701
CWM Unit #: 1*0
Disposal Date: 03/15/00

Under civil and criminal penalties of law for the making or submission of false or fraudulent statements or representations (18 U.S.C 1001 and 15 U.S.C. 2615) I certify that the information contained in or accompanying this document is true accurate and complete. As to the identified section(s) of this document for which I cannot personally verify truth and accuracy, I certify as the company official having supervisory responsibility for the persons who, acting under my direct instructions, made the verification that this information is true accurate and complete.

Donna Ames-Cassick

DONNA AMES-CASSICK
COMPLIANCE MANAGER
Certificate # 175584
03/16/00

For questions please call our Customer Service Dept. at (800) 843-3604

NYB9268335

STATE OF NEW YORK
DEPARTMENT OF ENVIRONMENTAL CONSERVATION
DIVISION OF SOLID & HAZARDOUS MATERIALS

HAZARDOUS WASTE MANIFEST

P.O. Box 12820, Albany, New York 12212

Please type or print. Do not staple.

CWM

(Hazardous Waste Manifest 4/97)

UNIFORM HAZARDOUS WASTE MANIFEST

1. Generator's US EPA No. NYD002213940 Manifest Doc. No. 00164

2. Page 1 of 1

Information within heavy bold line is not required by Federal Law.

3. Generator's Name and Mailing Address
INLAND FISHER GUIDE GM
1 GENERAL MOTORS DR
SYRACUSE NY 13206-0486

4. Generator's Telephone Number 315 432-5314

A. NYB9268335

B. Generator's ID SAME

5. Transporter 1 (Company Name) Buffalo Fuel Corp.

6. US EPA ID Number NYR000045724

C. State Transporter's ID 21561H(NY)

D. Transporter's Telephone (800) 2089059

7. Transporter 2 (Company Name)

8. US EPA ID Number

E. State Transporter's ID

F. Transporter's Telephone ( )

9. Designated Facility Name and Site Address
CWM CHEMICAL SERVICES, L.L.C.
1550 BALMER RD.
MODEL CITY NY 14107

10. US EPA ID Number NYD049836679

G. State Facility ID

H. Facility Telephone ( ) 716 754-8231

11. US DOT Description (Including Proper Shipping Name, Hazard Class and ID Number)	12. Containers Number	Type	13. Total Quantity	14. Unit Wt/Vol	I. Waste No.
a. RQ, POLYCHLORINATED BIPHENYL MIXTURE, 9, UN2315, III	001	DT	EST 21,500	K	EPA STATE B007
b.					EPA STATE
c.					EPA STATE
d.					EPA STATE

J. Additional Descriptions for Materials listed Above
a. CP2002 - SOIL
c.
b.
d.

K. Handling Codes for Wastes Listed Above
a. L c.
b. d.

15. Special Handling Instructions and Additional Information
a. PCB Out of Service Date: 3-7-00, SERVICE REQUEST #542510-13
CHEMTREC Emergency Response Number (800)424-9300 WMI Contract 81524899

16. **GENERATOR'S CERTIFICATION:** I hereby declare that the contents of this consignment are fully and accurately described above by proper shipping name and are classified, packed, marked and labeled, and are in all respects in proper condition for transport by highway according to applicable international and national government regulations and state laws and regulations.

If I am a large quantity generator, I certify that I have a program in place to reduce the volume and toxicity of waste generated to the degree I have determined to be economically practicable and that I have selected the practicable method of treatment, storage, or disposal currently available to me which minimizes the present and future threat to human health and the environment; OR if I am a small generator, I have made a good faith effort to minimize my waste and select the best waste management method that is available to me and that I can afford.

Printed/Typed Name: BRAD KUBLAK FOR JAMES F. HARTNETT — Signature: Brad Kublak for James F. Hartnett — Mo. 03 Day 19 Year 00

TRANSPORTER

17. Transporter 1 Acknowledgement of Receipt of Materials

Printed/Typed Name: Whitford Munn III — Signature: [signature] — Mo. 03 Day 14 Year 00

18. Transporter 2 Acknowledgement of Receipt of Materials

Printed/Typed Name — Signature — Mo. Day Year

FACILITY

19. Discrepancy Indication Space
actual Recvd 22208K

20. Facility Owner or Operator: Certification of receipt of hazardous materials covered by this manifest except as noted in Item 19.

Printed/Typed Name: EILEEN CARTER — Signature: Eileen Carter — Mo. 03 Day 18 Year 00

COPY 1—Disposer State—Mailed by TSD Facility

In case of emergency or spill immediately call the National Response Center (424-8802) and the NYS Department of Environmental Conservation (518) 457-7362

WASTE MANAGEMENT, INC.
CWM Chemical Services, L.L.C.
1550 Balmer Rd.
P.O. Box 200
Model City, N.Y. 14107
716/754-8231

Federal EPA ID: NYD049836679

INLAND FISHER GUIDE, GM
ATTN: ENVIRONMENTAL COMPLIANCE
NYD002239440
1 GENERAL MOTORS DRIVE
SYRACUSE NY 13206-0486

CERTIFICATE OF DISPOSAL

CWM CHEMICAL SERVICES, L.L.C. has received waste material from INLAND FISHER GUIDE, GM on 03/15/00 as described on Hazardous Waste Manifest number NYB9268335 Sequence number 01. CWM CHEMICAL SERVICES, L.L.C. hereby certifies that the above described material was landfilled in accordance with the 40 CFR part 761 as it pertains to the land disposal of polychlorinated biphenyl contaminated materials.

Profile Number: CP2002
CWM Tracking ID: 8152489901
CWM Unit #: 1*0
Disposal Date: 03/15/00

Under civil and criminal penalties of law for the making or submission of false or fraudulent statements or representations (18 U.S.C 1001 and 15 U.S.C. 2615) I certify that the information contained in or accompanying this document is true accurate and complete. As to the identified section(s) of this document for which I cannot personally verify truth and accuracy, I certify as the company official having supervisory responsibility for the persons who, acting under my direct instructions, made the verification that this information is true accurate and complete.

Donna Ames-Cassick

DONNA AMES-CASSICK
COMPLIANCE MANAGER
Certificate # 175596
03/16/00

For questions please call our Customer Service Dept. at (800) 843-3604

NYB9268344

STATE OF NEW YORK
DEPARTMENT OF ENVIRONMENTAL CONSERVATION
DIVISION OF SOLID & HAZARDOUS MATERIALS

HAZARDOUS WASTE MANIFEST

P.O. Box 12820, Albany, New York 12212

CWI

(Hazardous Waste Manifest 4/97)

Please type or print. Do not staple.

In case of emergency or spill immediately call the National Response Cent) 424-8802 and the NYS Department of Environmental Conservation (518) 457-7362

UNIFORM HAZARDOUS WASTE MANIFEST

1. Generator's US EPA No. NYD002239440 Manifest Doc. No. 100165

2. Page 1 of 1

Information within heavy bold line is not required by Federal Law.

3. Generator's Name and Mailing Address
INLAND FISHER GUIDE GM
1 GENERAL MOTORS DR
SYRACUSE NY 13206-0486

4. Generator's Telephone Number (315) 432-5314

A. NYB9268344

B. Generator's ID SAME

5. Transporter 1 (Company Name) USBULK Transpeed INC

6. US EPA ID Number PAD987347515

C. State Transporter's ID A28319MC

D. Transporter's Telephone (800)682-86

7. Transporter 2 (Company Name)

8. US EPA ID Number

E. State Transporter's ID

F. Transporter's Telephone ( )

9. Designated Facility Name and Site Address
CWM CHEMICAL SERVICES, L.L.C.
1550 BALMER RD.
MODEL CITY NY 14107

10. US EPA ID Number NYD049836679

G. State Facility ID

H. Facility Telephone ( ) 716 754-8231

11. US DOT Description (Including Proper Shipping Name, Hazard Class and ID Number)	12. Containers Number	Type	13. Total Quantity	14. Unit Wt/Vol	I. Waste No.
a. RQ, POLYCHLORINATED BIPHENYL MIXTURE, 9, UN2315, III	001	DT	EST 25000	K	EPA STATE B007
b.					EPA STATE
c.					EPA STATE
d.					EPA STATE

GENERATOR

J. Additional Descriptions for Materials listed Above
a. CP2002 - SOIL
b.

K. Handling Codes for Wastes Listed Above
a. L c.
b. d.

15. Special Handling Instructions and Additional Information
a. PCB Out of Service Date: 3-7-00, SERVICE REQUEST #542510-14
CHEMTREC Emergency Response Number (800)424-9300 WMI Contract
81524895

16. **GENERATOR'S CERTIFICATION:** I hereby declare that the contents of this consignment are fully and accurately described above by proper shipping name and are classified, packed, marked and labeled, and are in all respects in proper condition for transport by highway according to applicable international and national government regulations and state laws and regulations.

If I am a large quantity generator, I certify that I have a program in place to reduce the volume and toxicity of waste generated to the degree I have determined to be economically practicable and that I have selected the practicable method of treatment, storage, or disposal currently available to me which minimizes the present and future threat to human health and the environment; OR if I am a small generator, I have made a good faith effort to minimize my waste and select the best waste management method that is available to me and that I can afford.

Printed/Typed Name: BRAD KUBIAK FOR JAMES F. HARTNETT — Signature: Brad Kubiak for James F. Hartnett — Mo. 03 Day 14 Year 00

TRANSPORTER

17. Transporter 1 Acknowledgement of Receipt of Materials

Printed/Typed Name: LAWRENCE MORRELL — Signature: Lawrence Morrell — Mo. 03 Day 14 Year 00

18. Transporter 2 Acknowledgement of Receipt of Materials

Printed/Typed Name — Signature — Mo. Day Year

FACILITY

19. Discrepancy Indication Space
actual recd 28341K

20. Facility Owner or Operator: Certification of receipt of hazardous materials covered by this manifest except as noted in Item 19.

Printed/Typed Name: EILEEN CARTER — Signature: Eileen Carter — Mo. 03 Day 15 Year 00

COPY 1—Disposer State—Mailed by TSD Facility

WASTE MANAGEMENT, INC.
CWM Chemical Services, L.L.C.
1550 Balmer Rd.
P.O. Box 200
Model City, N.Y. 14107
716/754-8231

Federal EPA ID: NYD049836679

INLAND FISHER GUIDE, GM
ATTN: ENVIRONMENTAL COMPLIANCE
NYD002239440
1 GENERAL MOTORS DRIVE
SYRACUSE NY 13206-0486

CERTIFICATE OF DISPOSAL

CWM CHEMICAL SERVICES, L.L.C. has received waste material from INLAND FISHER GUIDE, GM on 03/15/00 as described on Hazardous Waste Manifest number NYB9268344 Sequence number 01. CWM CHEMICAL SERVICES, L.L.C. hereby certifies that the above described material was landfilled in accordance with the 40 CFR p t 761 as it pertains to the land disposal of polychlorinated biphenyl c aminated materials.

Profile Number: CP2002
CWM Tracking ID: 8152489501
CWM Unit #: 1*0
Disposal Date: 03/15/00

Under civil and criminal penalties of law for the making or submission of false or fraudulent statements or representations (18 U.S.C 1001 and 15 U.S.C. 2615) I certify that the information contained in or accompanying this document is true accurate and complete. As to the identified section(s) of this document for which I cannot personally verify truth and accuracy, I certify as the company official having supervisory responsibility for the persons who, acting under my direct instructions, made the verification that this information is true accurate and complete.

Donna Ames-Cassick

DONNA AMES-CASSICK
COMPLIANCE MANAGER
Certificate # 175592
03/16/00

For questions please call
our Customer Service Dept.
at (800) 843-3604

NYB9268353

STATE OF NEW YORK
DEPARTMENT OF ENVIRONMENTAL CONSERVATION
DIVISION OF SOLID & HAZARDOUS MATERIALS

HAZARDOUS WASTE MANIFEST

P.O. Box 12820, Albany, New York 12212

Please type or print. Do not staple.

(Hazardous Waste Manifest 4/97)

In case of emergency or spill immediately call the National Response Center (800) 424-8802 and the NYS Department of Environmental Conservation (518) 457-7362

UNIFORM HAZARDOUS WASTE MANIFEST

1. Generator's US EPA No. NYD002239440 Manifest Doc. No. 00166
2. Page 1 of 1
Information within heavy bold line is not required by Federal Law.

GENERATOR

3. Generator's Name and Mailing Address
INLAND FISHER GUIDE GM
1 GENERAL MOTORS DR
SYRACUSE NY 13206-0486

4. Generator's Telephone Number (315) 432-5314

A. NYB9268353
B. Generator's ID SAME

5. Transporter 1 (Company Name) U.S. Bulk Transport Inc
6. US EPA ID Number PAD987347515
C. State Transporter's ID TW7759 PA
D. Transporter's Telephone (800) 642-82

7. Transporter 2 (Company Name)
8. US EPA ID Number
E. State Transporter's ID
F. Transporter's Telephone ( )

9. Designated Facility Name and Site Address
CWM CHEMICAL SERVICES, L.L.C.
1550 BALMER RD.
MODEL CITY NY 14107
10. US EPA ID Number NYD049836679
G. State Facility ID
H. Facility Telephone ( ) 716 754-8231

11. US DOT Description (Including Proper Shipping Name, Hazard Class and ID Number)	12. Containers Number	Type	13. Total Quantity	14. Unit Wt/Vol	I. Waste No.
a. RQ, POLYCHLORINATED BIPHENYL MIXTURE, 9, UN2315, III	001	DT	EST 22000	K	EPA STATE B007
b.					EPA STATE
c.					EPA STATE
d.					EPA STATE

J. Additional Descriptions for Materials listed Above
a. CP2002 - SOIL
b.

K. Handling Codes for Wastes Listed Above
a. L c.
b. d.

15. Special Handling Instructions and Additional Information
a. PCB Out of Service Date: 3-7-00, SERVICE REQUEST #542510-15
CHEMTREC Emergency Response Number (800)424-9300 WMI Contract 8152489G

16. **GENERATOR'S CERTIFICATION:** I hereby declare that the contents of this consignment are fully and accurately described above by proper shipping name and are classified, packed, marked and labeled, and are in all respects in proper condition for transport by highway according to applicable international and national government regulations and state laws and regulations.
If I am a large quantity generator, I certify that I have a program in place to reduce the volume and toxicity of waste generated to the degree I have determined to be economically practicable and that I have selected the practicable method of treatment, storage, or disposal currently available to me which minimizes the present and future threat to human health and the environment; OR if I am a small generator, I have made a good faith effort to minimize my waste and select the best waste management method that is available to me and that I can afford.

Printed/Typed Name Brad Kubiak / FOR James F. Hartnett
Signature Brad Kubiak / James F. Hartnett
Mo. 03 Day 14 Year 00

TRANSPORTER

17. Transporter 1 Acknowledgement of Receipt of Materials
Printed/Typed Name Steven M Smith
Signature Steven M Smith
Mo. 03 Day 14 Year 00

18. Transporter 2 Acknowledgement of Receipt of Materials
Printed/Typed Name
Signature
Mo. Day Year

FACILITY

19. Discrepancy Indication Space
actual recd 22417K

20. Facility Owner or Operator: Certification of receipt of hazardous materials covered by this manifest except as noted in Item 19.
Printed/Typed Name Eileen Carter
Signature Eileen Carter
Mo. 03 Day 15 Year 00

COPY 1—Disposer State—Mailed by TSD Facility

WASTE MANAGEMENT, INC.
CWM Chemical Services, L.L.C.
1550 Balmer Rd.
P.O. Box 200
Model City, N.Y. 14107
716/754-8231

Federal EPA ID: NYD049836679

INLAND FISHER GUIDE, GM
ATTN: ENVIRONMENTAL COMPLIANCE
NYD002239440
1 GENERAL MOTORS DRIVE
SYRACUSE NY 13206-0486

CERTIFICATE OF DISPOSAL

CWM CHEMICAL SERVICES, L.L.C. has received waste material from INLAND FISHER GUIDE, GM on 03/15/00 as described on Hazardous Waste Manifest number NYB9268353 Sequence number 01. CWM CHEMICAL SERVICES, L.L.C. hereby certifies that the above described material was landfilled in accordance with the 40 CFR p[illegible] 761 as it pertains to the land disposal of polychlorinated biphenyl c[illegible]aminated materials.

Profile Number: CP2002
CWM Tracking ID: 8152489601
CWM Unit #: 1*0
Disposal Date: 03/15/00

Under civil and criminal penalties of law for the making or submission of false or fraudulent statements or representations (18 U.S.C 1001 and 15 U.S.C. 2615) I certify that the information contained in or accompanying this document is true accurate and complete. As to the identified section(s) of this document for which I cannot personally verify truth and accuracy, I certify as the company official having supervisory responsibility for the persons who, acting under my direct instructions, made the verification that this information is true accurate and complete.

Donna Ames-Cassick

DONNA AMES-CASSICK
COMPLIANCE MANAGER
Certificate # 175593
03/16/00

For questions please call
our Customer Service Dept.
at (800) 843-3604

NYB9268362

STATE OF NEW YORK
DEPARTMENT OF ENVIRONMENTAL CONSERVATION
DIVISION OF SOLID & HAZARDOUS MATERIALS

HAZARDOUS WASTE MANIFEST

P.O. Box 12820, Albany, New York 12212

Please type or print. Do not staple.

CWMI

(Hazardous Waste Manifest 4/97)

In case of emergency or spill immediately call the National Response Center (800) 424-8802 and the NYS Department of Environmental Conservation (518) 457-7362

UNIFORM HAZARDOUS WASTE MANIFEST

1. Generator's US EPA No. NYD002123944 Manifest Doc. No. 00167

2. Page 1 of 1

Information within heavy bold line is not required by Federal Law.

A. NYB9268362

3. Generator's Name and Mailing Address
INLAND FISHER GUIDE GM
1 GENERAL MOTORS DR
SYRACUSE NY 13206-0486

B. Generator's ID SAME

4. Generator's Telephone Number (315) 432-5314

5. Transporter 1 (Company Name) U.S. Bulk Transport Inc.

6. US EPA ID Number PAD987347515

C. State Transporter's ID TLS3895-04

D. Transporter's Telephone (800) 642-8910

7. Transporter 2 (Company Name)

8. US EPA ID Number

E. State Transporter's ID

F. Transporter's Telephone ( )

9. Designated Facility Name and Site Address
CWM CHEMICAL SERVICES, L.L.C.
1550 BALMER RD.
MODEL CITY NY 14107

10. US EPA ID Number NYD049836779

G. State Facility ID

H. Facility Telephone ( ) 716 754-8231

11. US DOT Description (Including Proper Shipping Name, Hazard Class and ID Number)	12. Containers Number	Type	13. Total Quantity	14. Unit Wt/Vol	I. Waste No.
a. RQ, POLYCHLORINATED BIPHENYL MIXTURE, 9, UN2315, III	001	DT	EST 21506	K	EPA STATE B007
b.					EPA STATE
c.					EPA STATE
d.					EPA STATE

J. Additional Descriptions for Materials listed Above
a. CP2002 - SOIL
c.
b.
d.

K. Handling Codes for Wastes Listed Above
a. L c.
b. d.

15. Special Handling Instructions and Additional Information
a. PCB Out of Service Date: 3-7-00, SERVICE REQUEST #542770-1
CHEMTREC Emergency Response Number (800)424-9300 WMI Contract 8152494U

16. **GENERATOR'S CERTIFICATION:** I hereby declare that the contents of this consignment are fully and accurately described above by proper shipping name and are classified, packed, marked and labeled, and are in all respects in proper condition for transport by highway according to applicable international and national government regulations and state laws and regulations.

If I am a large quantity generator, I certify that I have a program in place to reduce the volume and toxicity of waste generated to the degree I have determined to be economically practicable and that I have selected the practicable method of treatment, storage, or disposal currently available to me which minimizes the present and futura threat to human health and the environment; OR if I am a small generator, I have made a good faith effort to minimize my waste and select the best waste management method that is available to me and that I can afford. FOR

Printed/Typed Name: BRAD KUBIAK / JAMES F. HARTNETT
Signature: Brad Kubiak / for James F. Hartnett
Mo. 03 Day 15 Year 00

TRANSPORTER

17. Transporter 1 Acknowledgement of Receipt of Materials
Printed/Typed Name: Jeff Balint
Signature: Jeff Balint
Mo. 03 Day 15 Year 00

18. Transporter 2 Acknowledgement of Receipt of Materials
Printed/Typed Name:
Signature:
Mo. Day Year

FACILITY

19. Discrepancy Indication Space
actual received 21927K

). Facility Owner or Operator: Certification of receipt of hazardous materials covered by this manifest except as noted in Item 19.

Printed/Typed Name: BILLEN CARTON
Signature: Eileen Carton
Mo. 03 Day 16 Year 00

COPY 1—Disposer State—Mailed by TSD Facility

WASTE MANAGEMENT, INC.
CWM Chemical Services, L.L.C.
1550 Balmer Rd.
P.O. Box 200
Model City, N.Y. 14107
716/754-8231

Federal EPA ID: NYD049836679

INLAND FISHER GUIDE, GM
ATTN: ENVIRONMENTAL COMPLIANCE
NYD002239440
1 GENERAL MOTORS DRIVE
SYRACUSE NY 13206-0486

CERTIFICATE OF DISPOSAL

CWM CHEMICAL SERVICES, L.L.C. has received waste material from INLAND FISHER GUIDE, GM on 03/16/00 as described on Hazardous Waste Manifest number NYB9268362 Sequence number 01. CWM CHEMICAL SERVICES, L.L.C. hereby certifies that the above described material was landfilled in accordance with the 40 CFR part 761 as it pertains to the land disposal of polychlorinated biphenyl contaminated materials.

Profile Number: CP2002
CWM Tracking ID: 8152494401
CWM Unit #: 1*0
Disposal Date: 03/16/00

Under civil and criminal penalties of law for the making or submission of false or fraudulent statements or representations (18 U.S.C 1001 and 15 U.S.C. 2615) I certify that the information contained in or accompanying this document is true accurate and complete. As to the identified section(s) of this document for which I cannot personally verify truth and accuracy, I certify as the company official having supervisory responsibility for the persons who, acting under my direct instructions, made the verification that this information is true accurate and complete.

Donna Ames-Cassick

DONNA AMES-CASSICK
COMPLIANCE MANAGER
Certificate # 175639
03/17/00

For questions please call our Customer Service Dept. at (800) 843-3604

NYB9268371

DEPARTMENT OF ENVIRONMENTAL CONSERVATION
DIVISION OF SOLID & HAZARDOUS MATERIALS

HAZARDOUS WASTE MANIFEST

P.O. Box 12820, Albany, New York 12212

CWMI

(Hazardous Waste Manifest 4/97)

Please type or print. Do not staple.

In case of emergency or spill immediately call the National Response Center (800) 424-8802 and the NYS Department of Environmental Conservation (518) 457-7362

UNIFORM HAZARDOUS WASTE MANIFEST

1. Generator's US EPA No. NYD002239440 Manifest Doc. No. 001168

2. Page 1 of 1

Information within heavy bold line is not required by Federal Law.

GENERATOR

3. Generator's Name and Mailing Address
INLAND FISHER GUIDE GM
1 GENERAL MOTORS DR
SYRACUSE NY 13206--0486

4. Generator's Telephone Number (315) 432-5314

A. NYB9268371

B. Generator's ID SAME

5. Transporter 1 (Company Name) U.S. Bulk Transport Co Inc

6. US EPA ID Number PAD987347515

C. State Transporter's ID A33250mc

D. Transporter's Telephone (800)642-5910

7. Transporter 2 (Company Name)

8. US EPA ID Number

E. State Transporter's ID

F. Transporter's Telephone ( )

9. Designated Facility Name and Site Address
CWM CHEMICAL SERVICES, L.L.C.
1550 BALMER RD.
MODEL CITY NY 14107

10. US EPA ID Number NYD049836679

G. State Facility ID

H. Facility Telephone ( ) 716 754-8231

11. US DOT Description (Including Proper Shipping Name, Hazard Class and ID Number)	12. Containers Number	Type	13. Total Quantity	14. Unit Wt/Vol	I. Waste No.
a. RQ, POLYCHLORINATED BIPHENYL MIXTURE, 9, UN2315, III	001	DT	EST 22000	K	EPA STATE B007
b.					EPA STATE
c.					EPA STATE
d.					EPA STATE

J. Additional Descriptions for Materials listed Above
a. CP2002 - SOIL
b.
c.
d.

K. Handling Codes for Wastes Listed Above
a. L
b.
c.
d.

15. Special Handling Instructions and Additional Information
a. PCB Out of Service Date: 3-7-00, SERVICE REQUEST # 542770-2
CHEMTREC Emergency Response Number (800)424-9300 WMI Contract 8152495

16. **GENERATOR'S CERTIFICATION:** I hereby declare that the contents of this consignment are fully and accurately described above by proper shipping name and are classified, packed, marked and labeled, and are in all respects in proper condition for transport by highway according to applicable international and national government regulations and state laws and regulations.

If I am a large quantity generator, I certify that I have a program in place to reduce the volume and toxicity of waste generated to the degree I have determined to be economically practicable and that I have selected the practicable method of treatment, storage, or disposal currently available to me which minimizes the present and future threat to human health and the environment; OR if I am a small generator, I have made a good faith effort to minimize my waste and select the best waste management method that is available to me and that I can afford.

Printed/Typed Name: BRAD KUBIAK FOR JAMES F. HARTNETT
Signature: Brad Kubiak / James F. Hartnett
Mo. Day Year: 03 15 00

TRANSPORTER

17. Transporter 1 Acknowledgement of Receipt of Materials
Printed/Typed Name: Ken Sherman
Signature: Ken Sherman
Mo. Day Year: 03 15 00

18. Transporter 2 Acknowledgement of Receipt of Materials
Printed/Typed Name:
Signature:
Mo. Day Year:

FACILITY

19. Discrepancy Indication Space
actual Recvd 23369K

20. Facility Owner or Operator: Certification of receipt of hazardous materials covered by this manifest except as noted in Item 19.
Printed/Typed Name: EILEEN CARTER
Signature: Eileen Carter
Mo. Day Year: 03 16 00

COPY 1—Disposer State—Mailed by TSD Facility

WASTE MANAGEMENT, INC.
CWM Chemical Services, L.L.C.
1550 Balmer Rd.
P.O. Box 200
Model City, N.Y. 14107
716/754-8231

Federal EPA ID: NYD049836679

INLAND FISHER GUIDE, GM
ATTN: ENVIRONMENTAL COMPLIANCE
NYD002239440
1 GENERAL MOTORS DRIVE
SYRACUSE NY 13206-0486

CERTIFICATE OF DISPOSAL

CWM CHEMICAL SERVICES, L.L.C. has received waste material from INLAND FISHER GUIDE, GM on 03/16/00 as described on Hazardous Waste Manifest number NYB9268371 Sequence number 01. CWM CHEMICAL SERVICES, L.L.C. hereby certifies that the above described material was landfilled in accordance with the 40 CFR p[illegible] 761 as it pertains to the land disposal of polychlorinated biphenyl c[illegible]caminated materials.

Profile Number: CP2002
CWM Tracking ID: 8152494501
CWM Unit #: 1*0
Disposal Date: 03/16/00

Under civil and criminal penalties of law for the making or submission of false or fraudulent statements or representations (18 U.S.C 1001 and 15 U.S.C. 2615) I certify that the information contained in or accompanying this document is true accurate and complete. As to the identified section(s) of this document for which I cannot personally verify truth and accuracy, I certify as the company official having supervisory responsibility for the persons who, acting under my direct instructions, made the verification that this information is true accurate and complete.

Donna Ames-Cassick

DONNA AMES-CASSICK
COMPLIANCE MANAGER
Certificate # 175640
03/17/00

For questions please call
our Customer Service Dept.
at (800) 843-3604

NYB9268389

STATE OF NEW YORK
DEPARTMENT OF ENVIRONMENTAL CONSERVATION
DIVISION OF SOLID & HAZARDOUS MATERIALS

HAZARDOUS WASTE MANIFEST

P.O. Box 12820, Albany, New York 12212

CWMI

(Hazardous Waste Manifest 4/97)

Please type or print. Do not staple.

UNIFORM HAZARDOUS WASTE MANIFEST

1. Generator's US EPA No. NYD002239440 Manifest Doc. No. 001169

2. Page 1 of 1

Information within heavy bold line is not required by Federal Law.

GENERATOR

3. Generator's Name and Mailing Address
INLAND FISHER GUIDE GM
1 GENERAL MOTORS DR
SYRACUSE NY 13206-0486

4. Generator's Telephone Number 315 432-5314

A. NYB9268389

B. Generator's ID SAME

5. Transporter 1 (Company Name) U.S. Bulk Transport Inc.

6. US EPA ID Number PAD987347515

C. State Transporter's ID 103237A NY.

D. Transporter's Telephone 800 642 8916

7. Transporter 2 (Company Name)

8. US EPA ID Number

E. State Transporter's ID

F. Transporter's Telephone ( )

9. Designated Facility Name and Site Address
CWM CHEMICAL SERVICES, L.L.C.
1550 BALMER RD.
MODEL CITY NY 14107

10. US EPA ID Number NYD049836679

G. State Facility ID

H. Facility Telephone ( ) 716 754-8231

11. US DOT Description (Including Proper Shipping Name, Hazard Class and ID Number)	12. Containers Number	Type	13. Total Quantity	14. Unit Wt/Vol	I. Waste No.
a. RQ, POLYCHLORINATED BIPHENYL MIXTURE, 9, UN2315, III	001	DT	EST 30000	K	EPA STATE B007
b.					EPA STATE
c.					EPA STATE
d.					EPA STATE

J. Additional Descriptions for Materials listed Above
CP2002 - SOIL
a c
b d

K. Handling Codes for Wastes Listed Above
a L c
b d

15. Special Handling Instructions and Additional Information
a. PCB Out of Service Date: 3-7-00. SERVICE REQUEST # 542770-3
CHEMTREC Emergency Response Number (800)424-9300 WMI Contract 8152494 2

16. **GENERATOR'S CERTIFICATION:** I hereby declare that the contents of this consignment are fully and accurately described above by proper shipping name and are classified, packed, marked and labeled, and are in all respects in proper condition for transport by highway according to applicable international and national government regulations and state laws and regulations.

If I am a large quantity generator, I certify that I have a program in place to reduce the volume and toxicity of waste generated to the degree I have determined to be economically practicable and that I have selected the practicable method of treatment, storage, or disposal currently available to me which minimizes the present and future threat to human health and the environment; OR if I am a small generator, I have made a good faith effort to minimize my waste and select the best waste management method that is available to me and that I can afford.

Printed/Typed Name: Brad Kubiak / For James F. Hartnett
Signature: Brad Kubiak / for James F. Hartnett
Mo. 03 Day 15 Year 00

TRANSPORTER

17. Transporter 1 Acknowledgement of Receipt of Materials
Printed/Typed Name: Matthew Abbey
Signature:
Mo. 03 Day 15 Year 00

18. Transporter 2 Acknowledgement of Receipt of Materials
Printed/Typed Name:
Signature:
Mo. Day Year

FACILITY

19. Discrepancy Indication Space
actual load 29611K

Facility Owner or Operator: Certification of receipt of hazardous materials covered by this manifest except as noted in Item 19.

Printed/Typed Name: EILEEN CARTER
Signature: Eileen Carter
Mo. 03 Day 16 Year 00

COPY 1—Disposer State—Mailed by TSD Facility

WASTE MANAGEMENT, INC.
CWM Chemical Services, L.L.C.
1550 Balmer Rd.
P.O. Box 200
Model City, N.Y. 14107
716/754-8231

Federal EPA ID: NYD049836679

INLAND FISHER GUIDE, GM
ATTN: ENVIRONMENTAL COMPLIANCE
NYD002239440
1 GENERAL MOTORS DRIVE
SYRACUSE NY 13206-0486

CERTIFICATE OF DISPOSAL

CWM CHEMICAL SERVICES, L.L.C. has received waste material from INLAND FISHER GUIDE, GM on 03/16/00 as described on Hazardous Waste Manifest number NYB9268389 Sequence number 01. CWM CHEMICAL SERVICES, L.L.C. hereby certifies that the above described material was landfilled in accordance with the 40 CFR p[illegible] 761 as it pertains to the land disposal of polychlorinated biphenyl co[illegible]aminated materials.

Profile Number: CP2002
CWM Tracking ID: 8152494201
CWM Unit #: 1*0
Disposal Date: 03/16/00

Under civil and criminal penalties of law for the making or submission of false or fraudulent statements or representations (18 U.S.C 1001 and 15 U.S.C. 2615) I certify that the information contained in or accompanying this document is true accurate and complete. As to the identified section(s) of this document for which I cannot personally verify truth and accuracy, I certify as the company official having supervisory responsibility for the persons who, acting under my direct instructions, made the verification that this information is true accurate and complete.

Donna Ames-Cassick

DONNA AMES-CASSICK
COMPLIANCE MANAGER
Certificate # 175637
03/17/00

For questions please call
our Customer Service Dept.
at (800) 843-3604

NYB9268398

STATE OF NEW YORK
DEPARTMENT OF ENVIRONMENTAL CONSERVATION
DIVISION OF SOLID & HAZARDOUS MATERIALS

HAZARDOUS WASTE MANIFEST

P.O. Box 12820, Albany, New York 12212

CWMI

(Hazardous Waste Manifest 4/97)

Please type or print. Do not staple.

UNIFORM HAZARDOUS WASTE MANIFEST

1. Generator's US EPA No. NYD010212394 Manifest Doc. No. 001807

2. Page 1 of 1

Information within heavy bold line is not required by Federal Law.

3. Generator's Name and Mailing Address
INLAND FISHER GUIDE GM
1 GENERAL MOTORS DR
SYRACUSE NY 13206-0486

4. Generator's Telephone Number (315) 432-5314

A. NYB9268398

B. Generator's ID SAME

5. Transporter 1 (Company Name) U.S Bulk Transport Inc

6. US EPA ID Number PAD987347515

C. State Transporter's ID XA79100 PA

D. Transporter's Telephone (800) 642-8970

7. Transporter 2 (Company Name)

8. US EPA ID Number

E. State Transporter's ID

F. Transporter's Telephone ( )

9. Designated Facility Name and Site Address
CWM CHEMICAL SERVICES, L.L.C.
1550 BALMER RD.
MODEL CITY NY 14107

10. US EPA ID Number NYD049836679

G. State Facility ID

H. Facility Telephone ( ) 716 754-8231

11. US DOT Description (Including Proper Shipping Name, Hazard Class and ID Number)	12. Containers Number	Type	13. Total Quantity	14. Unit Wt/Vol	I. Waste No.
a. RQ, POLYCHLORINATED BIPHENYL MIXTURE, 9, UN2315, III	001	DT	19500 EST	K	EPA STATE B007
b.					EPA STATE
c.					EPA STATE
d.					EPA STATE

J. Additional Descriptions for Materials listed Above
a. CP2002 - SOIL
c.
b.
d.

K. Handling Codes for Wastes Listed Above
a. L c.
b. d.

15. Special Handling Instructions and Additional Information
a. PCB Out of Service Date: 3-7-00, SERVICE REQUEST # 542770-4
CHEMTREC Emergency Response Number (800)424-9300 WMI Contract 8/524943

16. **GENERATOR'S CERTIFICATION:** I hereby declare that the contents of this consignment are fully and accurately described above by proper shipping name and are classified, packed, marked and labeled, and are in all respects in proper condition for transport by highway according to applicable international and national government regulations and state laws and regulations.

If I am a large quantity generator, I certify that I have a program in place to reduce the volume and toxicity of waste generated to the degree I have determined to be economically practicable and that I have selected the practicable method of treatment, storage, or disposal currently available to me which minimizes the present and future threat to human health and the environment; OR if I am a small generator, I have made a good faith effort to minimize my waste and select the best waste management method that is available to me and that I can afford.

Printed/Typed Name	Signature	Mo.	Day	Year
BRAD KUBIK FOR JAMES F. HARTNETT	Brad Kubik for James F. Hartnett	03	15	00

TRANSPORTER

17. Transporter 1 Acknowledgement of Receipt of Materials

Printed/Typed Name	Signature	Mo.	Day	Year
WILLIAM L HENDRICKSON	William L Hendrickson	03	15	00

18. Transporter 2 Acknowledgement of Receipt of Materials

Printed/Typed Name	Signature	Mo.	Day	Year

FACILITY

19. Discrepancy Indication Space
actual Recd 20111K

20. Facility Owner or Operator: Certification of receipt of hazardous materials covered by this manifest except as noted in Item 19.

Printed/Typed Name	Signature	Mo.	Day	Year
EILEEN CARTON	Eileen Carton	03	16	00

COPY 1—Disposer State—Mailed by TSD Facility

In case of emergency or spill immediately call the National Response Center (800) 424-8802 and the NYS Department of Environmental Conservation (518) 457-7362

WASTE MANAGEMENT, INC.
CWM Chemical Services, L.L.C.
1550 Balmer Rd.
P.O. Box 200
Model City, N.Y. 14107
716/754-8231

Federal EPA ID: NYD049836679

INLAND FISHER GUIDE, GM
ATTN: ENVIRONMENTAL COMPLIANCE
NYD002239440
1 GENERAL MOTORS DRIVE
SYRACUSE NY 13206-0486

CERTIFICATE OF DISPOSAL

CWM CHEMICAL SERVICES, L.L.C. has received waste material from INLAND FISHER GUIDE, GM on 03/16/00 as described on Hazardous Waste Manifest number NYB9268398 Sequence number 01. CWM CHEMICAL SERVICES, L.L.C. hereby certifies that the above described material was landfilled in accordance with the 40 CFR p[illegible] 761 as it pertains to the land disposal of polychlorinated biphenyl c[illegible]aminated materials.

Profile Number: CP2002
CWM Tracking ID: 8152494301
CWM Unit #: 1*0
Disposal Date: 03/16/00

Under civil and criminal penalties of law for the making or submission of false or fraudulent statements or representations (18 U.S.C 1001 and 15 U.S.C. 2615) I certify that the information contained in or accompanying this document is true accurate and complete. As to the identified section(s) of this document for which I cannot personally verify truth and accuracy, I certify as the company official having supervisory responsibility for the persons who, acting under my direct instructions, made the verification that this information is true accurate and complete.

Donna Ames-Cassick

DONNA AMES-CASSICK
COMPLIANCE MANAGER
Certificate # 175638
03/17/00

For questions please call
our Customer Service Dept.
at (800) 843-3604

NYB926840 7

DEPARTMENT OF ENVIRONMENTAL CONSERVATION
DIVISION OF SOLID & HAZARDOUS MATERIALS

HAZARDOUS WASTE MANIFEST

P.O. Box 12820, Albany, New York 12212

Please type or print. Do not staple.

(Hazardous Waste Manifest 4/97)

UNIFORM HAZARDOUS WASTE MANIFEST

1. Generator's US EPA No. | Manifest Doc. No. 00175

2. Page 1 of 1

Information within heavy bold line is not required by Federal Law.

3. Generator's Name and Mailing Address
ISLAND FIRE & RESCUE DEPT
1 CENTRAL AVENUE EXT
BINGHAMTON NY 13905-0488

4. Generator's Telephone Number 432-4314

A. NYB9268407

B. Generator's ID 3AN

5. Transporter 1 (Company Name) US BULK TRANSPORT INC

6. US EPA ID Number PAD987247515

C. State Transporter's ID 627946 NY

D. Transporter's Telephone 716 692-7510

7. Transporter 2 (Company Name)

8. US EPA ID Number

E. State Transporter's ID

F. Transporter's Telephone ( )

9. Designated Facility Name and Site Address
CWM CHEMICAL SERVICES, L.L.C.
1550 BALMER RD.
MODEL CITY NY 14107

10. US EPA ID Number NYD049836679

G. State Facility ID

H. Facility Telephone ( ) 716 754-8231

11. US DOT Description (Including Proper Shipping Name, Hazard Class and ID Number)	12. Containers Number	Type	13. Total Quantity	14. Unit Wt/Vol	I. Waste No.
a. RQ, POLYCHLORINATED BIPHENYL MIXTURE, 9, UN2315, III	001	DT	EST. 23600	K	EPA STATE NONE
b.					EPA STATE
c.					EPA STATE
d.					EPA STATE

GENERATOR

J. Additional Descriptions for Materials listed Above
a. UP2000 - BULK
b.
c.
d.

K. Handling Codes for Wastes Listed Above
a. L
b.
c.
d.

15. Special Handling Instructions and Additional Information
4 19 00, SERVICE REQUEST #548 7151
EMERGENCY Emergency Response Number 1800 424-2300 UNI Contract
81527288

16. **GENERATOR'S CERTIFICATION:** I hereby declare that the contents of this consignment are fully and accurately described above by proper shipping name and are classified, packed, marked and labeled, and are in all respects in proper condition for transport by highway according to applicable international and national government regulations and state laws and regulations.

If I am a large quantity generator, I certify that I have a program in place to reduce the volume and toxicity of waste generated to the degree I have determined to be economically practicable and that I have selected the practicable method of treatment, storage, or disposal currently available to me which minimizes the present and future threat to human health and the environment; OR if I am a small generator, I have made a good faith effort to minimize my waste and select the best waste management method that is available to me and that I can afford.

Printed/Typed Name: FOR BRAD KUBIAK JAMES F. HARTNETT | Signature: Brad Kubiak + James F. Hartnett | Mo. 05 Day 01 Year 00

TRANSPORTER

17. Transporter 1 Acknowledgement of Receipt of Materials

Printed/Typed Name: JEFFREY LAYDECKER | Signature | Mo. 05 Day 01 Year 00

18. Transporter 2 Acknowledgement of Receipt of Materials

Printed/Typed Name | Signature | Mo. Day Year

FACILITY

19. Discrepancy Indication Space
actual load 26826K

20. Facility Owner or Operator: Certification of receipt of hazardous materials covered by this manifest except as noted in Item 19.

Printed/Typed Name: EILEEN CARTER | Signature: Eileen Carter | Mo. 05 Day 01 Year 00

In case of emergency or spill immediately call the National Response Center (800) 424-8802 and the NYS Department of Environmental Conservation (516) 457-7362

COPY 5—Generator—Mailed by TSD Facility

WASTE MANAGEMENT, INC.
CWM Chemical Services, L.L.C.
1550 Balmer Rd.
P.O. Box 200
Model City, N.Y. 14107
716/754-8231

Federal EPA ID: NYD049836679

INLAND FISHER GUIDE, GM
ATTN: ENVIRONMENTAL COMPLIANCE
NYD002239440
1 GENERAL MOTORS DRIVE
SYRACUSE NY 13206-0486

CERTIFICATE OF DISPOSAL

CWM CHEMICAL SERVICES, L.L.C. has received waste material from INLAND FISHER GUIDE, GM on 05/01/00 as described on Hazardous Waste Manifest number NYB9268407 Sequence number 01. CWM CHEMICAL SERVICES, L.L.C. hereby certifies that the above described material was landfilled in accordance with the 40 CFR part 761 as it pertains to the land disposal of polychlorinated biphenyl contaminated materials.

Profile Number: CP2002
CWM Tracking ID: 8152728801
CWM Unit #: 1*0
Disposal Date: 05/01/00

Under civil and criminal penalties of law for the making or submission of false or fraudulent statements or representations (18 U.S.C 1001 and 15 U.S.C. 2615) I certify that the information contained in or accompanying this document is true accurate and complete. As to the identified section(s) of this document for which I cannot personally verify truth and accuracy, I certify as the company official having supervisory responsibility for the persons who, acting under my direct instructions, made the verification that this information is true accurate and complete.

Donna Ames-Cassick

DONNA AMES-CASSICK
COMPLIANCE MANAGER
Certificate # 179472
05/02/00

For questions please call our Customer Service Dept. at (800) 843-3604

NYB9267336

DEPARTMENT OF ENVIRONMENTAL CONSERVATION
DIVISION OF SOLID & HAZARDOUS MATERIALS

HAZARDOUS WASTE MANIFEST

P.O. Box 12820, Albany, New York 12212

Please type or print. Do not staple.

(Hazardous Waste Manifest 4/97)

In case of emergency or spill immediately call the National Response Center (800) 424-8802 and the NYS Department of Environmental Conservation (518) 457-7362

UNIFORM HAZARDOUS WASTE MANIFEST

1. Generator's US EPA No. | Manifest Doc. No. 001716 | 2. Page 1 of | Information within heavy bold line is not required by Federal Law.

3. Generator's Name and Mailing Address: INLAND FISHER GUIDE GM

4. Generator's Telephone Number

A. NYB9267336

B. Generator's ID: SAME

5. Transporter 1 (Company Name): U.S. GULF TRANSPORT INC

6. US EPA ID Number: PA0987347515

C. State Transporter's ID: 28241 NJ

D. Transporter's Telephone (800) 692 69

7. Transporter 2 (Company Name)

8. US EPA ID Number

E. State Transporter's ID

F. Transporter's Telephone ( )

9. Designated Facility Name and Site Address

10. US EPA ID Number

G. State Facility ID

H. Facility Telephone ( )

11. US DOT Description (Including Proper Shipping Name, Hazard Class and ID Number)	12. Containers Number	Type	13. Total Quantity	14. Unit Wt/Vol	I. Waste No.
GENERATOR a.			EST 20085	K	EPA / STATE
b.					EPA / STATE
c.					EPA / STATE
d.					EPA / STATE

J. Additional Descriptions for Materials listed Above

K. Handling Codes for Wastes Listed Above: a. [L] c. [ ] b. [ ] d. [ ]

15. Special Handling Instructions and Additional Information

4 FI 00 548743-2

8152787

16. **GENERATOR'S CERTIFICATION:** I hereby declare that the contents of this consignment are fully and accurately described above by proper shipping name and are classified, packed, marked and labeled, and are in all respects in proper condition for transport by highway according to applicable international and national government regulations and state laws and regulations.

If I am a large quantity generator, I certify that I have a program in place to reduce the volume and toxicity of waste generated to the degree I have determined to be economically practicable and that I have selected the practicable method of treatment, storage, or disposal currently available to me which minimizes the present and future threat to human health and the environment; OR if I am a small generator, I have made a good faith effort to minimize my waste and select the best waste management method that is available to me and that I can afford.

Printed/Typed Name	Signature	Mo.	Day	Year
BRAD KUHLAK FOR JAMES F. HUNTNETT	Brad Kuhlak for James F. Huntnett	05	01	00

TRANSPORTER

17. Transporter 1 Acknowledgement of Receipt of Materials

Printed/Typed Name	Signature	Mo.	Day	Year
DENNIS MONSHOWER		05	01	00

18. Transporter 2 Acknowledgement of Receipt of Materials

Printed/Typed Name	Signature	Mo.	Day	Year

FACILITY

19. Discrepancy Indication Space: actual recd 28894K

20. Facility Owner or Operator: Certification of receipt of hazardous materials covered by this manifest except as noted in Item 19.

Printed/Typed Name	Signature	Mo.	Day	Year
EILEEN CARTER	Eileen Carter	05	01	00

COPY 5—Generator—Mailed by TSD Facility

WASTE MANAGEMENT, INC.
CWM Chemical Services, L.L.C.
1550 Balmer Rd.
P.O. Box 200
Model City, N.Y. 14107
716/754-8231

Federal EPA ID: NYD049836679

INLAND FISHER GUIDE, GM
ATTN: ENVIRONMENTAL COMPLIANCE
NYD002239440
1 GENERAL MOTORS DRIVE
SYRACUSE NY 13206-0486

CERTIFICATE OF DISPOSAL

CWM CHEMICAL SERVICES, L.L.C. has received waste material from INLAND FISHER GUIDE, GM on 05/01/00 as described on Hazardous Waste Manifest number NYB9267336 Sequence number 01. CWM CHEMICAL SERVICES, L.L.C. hereby certifies that the above described material was landfilled in accordance with the 40 CFR part 761 as it pertains to the land disposal of polychlorinated biphenyl contaminated materials.

Profile Number: CP2002
CWM Tracking ID: 8152728701
CWM Unit #: 1*0
Disposal Date: 05/01/00

Under civil and criminal penalties of law for the making or submission of false or fraudulent statements or representations (18 U.S.C 1001 and 15 U.S.C. 2615) I certify that the information contained in or accompanying this document is true accurate and complete. As to the identified section(s) of this document for which I cannot personally verify truth and accuracy, I certify as the company official having supervisory responsibility for the persons who, acting under my direct instructions, made the verification that this information is true accurate and complete.

Donna Ames-Cassick

DONNA AMES-CASSICK
COMPLIANCE MANAGER
Certificate # 179471
05/02/00

For questions please call
our Customer Service Dept.
at (800) 843-3604

NYB9267345

DEPARTMENT OF ENVIRONMENTAL CONSERVATION
DIVISION OF SOLID & HAZARDOUS MATERIALS

HAZARDOUS WASTE MANIFEST

P.O. Box 12820, Albany, New York 12212

Please type or print. Do not staple.

(Hazardous Waste Manifest 4/97)

UNIFORM HAZARDOUS WASTE MANIFEST

1. Generator's US EPA No. | Manifest Doc. No. 00177 | 2. Page 1 of | Information within heavy bold line is not required by Federal Law.

3. Generator's Name and Mailing Address
INLAND FISHER GUIDE
GM
I GENERAL MOTORS INC
SYRACUSE NY 13206-0186

A. NYB9267345

B. Generator's ID
BATH

4. Generator's Telephone Number

5. Transporter 1 (Company Name)
BUFFALO FUEL CORP

6. US EPA ID Number
NYR000045732

C. State Transporter's ID 6850 2 KNY

D. Transporter's Telephone ( )

7. Transporter 2 (Company Name)

8. US EPA ID Number

E. State Transporter's ID

F. Transporter's Telephone ( )

9. Designated Facility Name and Site Address
CWM CHEMICAL SERVICES, L.L.C.
1550 BALMER RD.
MODEL CITY NY 14107

10. US EPA ID Number
NYD049836719

G. State Facility ID

H. Facility Telephone ( )
716 754-8231

11. US DOT Description (Including Proper Shipping Name, Hazard Class and ID Number)	12. Containers Number	Type	13. Total Quantity	14. Unit Wt/Vol	I. Waste No.
a. NA, POLYCHLORINATED BIPHENYL MIXTURE, 9, UN2315, III	001	DT	EST 21500	K	EPA STATE NH47
b.					EPA STATE
c.					EPA STATE
d.					EPA STATE

GENERATOR

J. Additional Descriptions for Materials listed Above
a. [illegible] MIL
c.
b.
d.

K. Handling Codes for Wastes Listed Above
a. L c.
b. d.

15. Special Handling Instructions and Additional Information
a. PCB Dot ID Service Date 4-19-00 SERVICE REQUEST 598243-3
EMERGENCY Response Number (800) 424-9300 Ref Contract
815 27293

16. **GENERATOR'S CERTIFICATION:** I hereby declare that the contents of this consignment are fully and accurately described above by proper shipping name and are classified, packed, marked and labeled, and are in all respects in proper condition for transport by highway according to applicable international and national government regulations and state laws and regulations.

If I am a large quantity generator, I certify that I have a program in place to reduce the volume and toxicity of waste generated to the degree I have determined to be economically practicable and that I have selected the practicable method of treatment, storage, or disposal currently available to me which minimizes the present and future threat to human health and the environment; OR if I am a small generator, I have made a good faith effort to minimize my waste and select the best waste management method that is available to me and that I can afford.

Printed/Typed Name	Signature	Mo.	Day	Year
Brian Kuehl for James F. Hartnett	Brian Kuehl for James F. Hartnett	05	01	00

TRANSPORTER

17. Transporter 1 Acknowledgement of Receipt of Materials

Printed/Typed Name	Signature	Mo.	Day	Year
JAMES MATTEWSON		05	01	00

18. Transporter 2 Acknowledgement of Receipt of Materials

Printed/Typed Name	Signature	Mo.	Day	Year

FACILITY

19. Discrepancy Indication Space
actual record 17092 K

20. Facility Owner or Operator: Certification of receipt of hazardous materials covered by this manifest except as noted in Item 19.

Printed/Typed Name	Signature	Mo.	Day	Year
Eileen Carter	Eileen Carter	05	01	00

COPY 5—Generator—Mailed by TSD Facility

In case of emergency or spill immediately call the National Response Center (800) 424-8802 and the NYS Department of Environmental Conservation (518) 457-7362

WASTE MANAGEMENT, INC.
CWM Chemical Services, L.L.C.
1550 Balmer Rd.
P.O. Box 200
Model City, N.Y. 14107
716/754-8231

Federal EPA ID: NYD049836679

INLAND FISHER GUIDE, GM
ATTN: ENVIRONMENTAL COMPLIANCE
NYD002239440
1 GENERAL MOTORS DRIVE
SYRACUSE NY 13206-0486

CERTIFICATE OF DISPOSAL

CWM CHEMICAL SERVICES, L.L.C. has received waste material from INLAND FISHER GUIDE, GM on 05/01/00 as described on Hazardous Waste Manifest number NYB9267345 Sequence number 01. CWM CHEMICAL SERVICES, L.L.C. hereby certifies that the above described material was landfilled in accordance with the 40 CFR part 761 as it pertains to the land disposal of polychlorinated biphenyl contaminated materials.

Profile Number: CP2002
CWM Tracking ID: 8152729301
CWM Unit #: 1*0
Disposal Date: 05/01/00

Under civil and criminal penalties of law for the making or submission of false or fraudulent statements or representations (18 U.S.C 1001 and 15 U.S.C. 2615) I certify that the information contained in or accompanying this document is true accurate and complete. As to the identified section(s) of this document for which I cannot personally verify truth and accuracy, I certify as the company official having supervisory responsibility for the persons who, acting under my direct instructions, made the verification that this information is true accurate and complete.

Donna Ames-Cassick

DONNA AMES-CASSICK
COMPLIANCE MANAGER
Certificate # 179476
05/02/00

For questions please call
our Customer Service Dept.
at (800) 843-3604

NYB926 7354

DEPARTMENT OF ENVIRONMENTAL CONSERVATION
DIVISION OF SOLID & HAZARDOUS MATERIALS

HAZARDOUS WASTE MANIFEST

P.O. Box 12820, Albany, New York 12212

Please type or print. Do not staple.

(Hazardous Waste Manifest 4/97)

UNIFORM HAZARDOUS WASTE MANIFEST

1. Generator's US EPA No.	Manifest Doc. No.	2. Page 1 of	Information within heavy bold line is not required by Federal Law.
[illegible]	00178		

GENERATOR

3. Generator's Name and Mailing Address
[illegible] INLAND FISHER GUIDE 6M
[illegible] GENERAL MOTORS INC
SYRACUSE NY 13206-0960

4. Generator's Telephone Number 437-9314

A. NYB9267354

B. Generator's ID
SAME

C. State Transporter's ID [illegible]

D. Transporter's Telephone [illegible]

E. State Transporter's ID

F. Transporter's Telephone ( )

G. State Facility ID

H. Facility Telephone ( ) 716 754-8231

5. Transporter 1 (Company Name) US Bulk

6. US EPA ID Number PAD981347515

7. Transporter 2 (Company Name)

8. US EPA ID Number

9. Designated Facility Name and Site Address
CWM CHEMICAL SERVICES, L.L.C.
1550 BALMER RD.
MODEL CITY NY 14107

10. US EPA ID Number NYD049836679

11. US DOT Description (Including Proper Shipping Name, Hazard Class and ID Number)	12. Containers Number	Type	13. Total Quantity	14. Unit Wt/Vol	I. Waste No.
a. RQ, POLYCHLORINATED BIPHENYL MIXTURE, 9, UN2315, III	001	DT	EST 13500	K	EPA STATE
b.					EPA STATE
c.					EPA STATE
d.					EPA STATE

J. Additional Descriptions for Materials listed Above
a. CP2002 - BULK
b.

K. Handling Codes for Wastes Listed Above
a. L c.
b. d.

15. Special Handling Instructions and Additional Information
a. PCB Unit of Service Index 4-19-00. SERVICE REQUEST# 598743-4
CHEMTREC Emergency Response Number (800) 424-9300 WMI Contract
81527291

16. **GENERATOR'S CERTIFICATION:** I hereby declare that the contents of this consignment are fully and accurately described above by proper shipping name and are classified, packed, marked and labeled, and are in all respects in proper condition for transport by highway according to applicable international and national government regulations and state laws and regulations.

If I am a large quantity generator, I certify that I have a program in place to reduce the volume and toxicity of waste generated to the degree I have determined to be economically practicable and that I have selected the practicable method of treatment, storage, or disposal currently available to me which minimizes the present and future threat to human health and the environment; OR if I am a small generator, I have made a good faith effort to minimize my waste and select the best waste management method that is available to me and that I can afford.

Printed/Typed Name	Signature	Mo.	Day	Year
Brad Kubat FOR James F. Hartnett	Brad Kubat for James F. Hartnett	05	01	00

TRANSPORTER

17. Transporter 1 Acknowledgement of Receipt of Materials

Printed/Typed Name	Signature	Mo.	Day	Year
Don Bixler	[signature]	05	01	00

18. Transporter 2 Acknowledgement of Receipt of Materials

Printed/Typed Name	Signature	Mo.	Day	Year

FACILITY

19. Discrepancy Indication Space
actual rec'd 26191K

20. Facility Owner or Operator: Certification of receipt of hazardous materials covered by this manifest except as noted in Item 19.

Printed/Typed Name	Signature	Mo.	Day	Year
EILEEN CARTON	Eileen Carton	05	01	00

In case of emergency or spill immediately call the National Response Center (800) 424-8802 and the NYS Department of Environmental Conservation (518) 457-7362

COPY 5—Generator—Mailed by TSD Facility

WASTE MANAGEMENT, INC.
CWM Chemical Services, L.L.C.
1550 Balmer Rd.
P.O. Box 200
Model City, N.Y. 14107
716/754-8231

Federal EPA ID: NYD049836679

INLAND FISHER GUIDE, GM
ATTN: ENVIRONMENTAL COMPLIANCE
NYD002239440
1 GENERAL MOTORS DRIVE
SYRACUSE NY 13206-0486

CERTIFICATE OF DISPOSAL

CWM CHEMICAL SERVICES, L.L.C. has received waste material from INLAND FISHER GUIDE, GM on 05/01/00 as described on Hazardous Waste Manifest number NYB9267354 Sequence number 01. CWM CHEMICAL SERVICES, L.L.C. hereby certifies that the above described material was landfilled in accordance with the 40 CFR part 761 as it pertains to the land disposal of polychlorinated biphenyl contaminated materials.

Profile Number: CP2002
Tracking ID: 8152729101
CWM Unit #: 1*0
Disposal Date: 05/01/00

Under civil and criminal penalties of law for the making or submission of false or fraudulent statements or representations (18 U.S.C 1001 and 15 U.S.C. 2615) I certify that the information contained in or accompanying this document is true accurate and complete. As to the identified section(s) of this document for which I cannot personally verify truth and accuracy, I certify as the company official having supervisory responsibility for the persons who, acting under my direct instructions, made the verification that this information is true accurate and complete.

Donna Ames-Cassick

DONNA AMES-CASSICK
COMPLIANCE MANAGER
Certificate # 179474
05/02/00

For questions please call our Customer Service Dept. at (800) 843-3604

DEPARTMENT OF ENVIRONMENTAL CONSERVATION
DIVISION OF SOLID & HAZARDOUS MATERIALS

HAZARDOUS WASTE MANIFEST

P.O. Box 12820, Albany, New York 12212

Please type or print. Do not staple.

(Hazardous Waste Manifest 4/97)

UNIFORM HAZARDOUS WASTE MANIFEST

1. Generator's US EPA No. | Manifest Doc. No. 00179 | 2. Page 1 of | Information within heavy bold line is not required by Federal Law.

3. Generator's Name and Mailing Address
[illegible] (Island) Fisher Guide 6M
1 [illegible] Avenue
Syracuse NY 13206-0486

4. Generator's Telephone Number 432-6711

A. NYB9267363

B. Generator's ID [illegible]

5. Transporter 1 (Company Name) Buffalo Fuel Corp.

6. US EPA ID Number NYR000045725

C. State Transporter's ID 23388 NYS

D. Transporter's Telephone ( ) 800 2089689

7. Transporter 2 (Company Name)

8. US EPA ID Number

E. State Transporter's ID

F. Transporter's Telephone ( )

9. Designated Facility Name and Site Address
CWM Chemical Services, L.L.C.
1550 Balmer Rd.
Model City NY 14107

10. US EPA ID Number NYD049836679

G. State Facility ID

H. Facility Telephone ( ) 716 754 8231

11. US DOT Description (Including Proper Shipping Name, Hazard Class and ID Number)	12. Containers Number	Type	13. Total Quantity	14. Unit Wt/Vol	I. Waste No.
a. RQ, PCB Contaminated Oil Mixture, 9, UN2315, III	001	DT	EST. 23,000	K	EPA STATE NJ07
b.					EPA STATE
c.					EPA STATE
d.					EPA STATE

GENERATOR

Additional Descriptions for Materials listed Above
a. Drums Only
b.
c.
d.

K. Handling Codes for Wastes Listed Above
a. L c.
b. d.

15. Special Handling Instructions and Additional Information
a. TSD Unit of Service Date: 4-19-00. Service Request 540743-5
Chemtrec Emergency Response Number (800) 424-9300 Will Overpack.
8152729Y

16. **GENERATOR'S CERTIFICATION:** I hereby declare that the contents of this consignment are fully and accurately described above by proper shipping name and are classified, packed, marked and labeled, and are in all respects in proper condition for transport by highway according to applicable international and national government regulations and state laws and regulations.

If I am a large quantity generator, I certify that I have a program in place to reduce the volume and toxicity of waste generated to the degree I have determined to be economically practicable and that I have selected the practicable method of treatment, storage, or disposal currently available to me which minimizes the present and future threat to human health and the environment; OR if I am a small generator, I have made a good faith effort to minimize my waste and select the best waste management method that is available to me and that I can afford.

Printed/Typed Name	Signature	Mo.	Day	Year
Brad Kubiak for James F. Hartnett	Brad Kubiak for James F. Hartnett	05	01	00

TRANSPORTER

17. Transporter 1 Acknowledgement of Receipt of Materials

Printed/Typed Name	Signature	Mo.	Day	Year
Michael Negroni	Michael Negroni	05	01	00

18. Transporter 2 Acknowledgement of Receipt of Materials

Printed/Typed Name	Signature	Mo.	Day	Year

FACILITY

19. Discrepancy Indication Space
actual about 24794K

20. Facility Owner or Operator: Certification of receipt of hazardous materials covered by this manifest except as noted in Item 19.

Printed/Typed Name	Signature	Mo.	Day	Year
Eileen Carton	Eileen Carton	05	02	00

COPY 5—Generator—Mailed by TSD Facility

Spill Response Hotline (800) 457-7362 and the NYS Department of Environmental Conservation

WASTE MANAGEMENT, INC.
CWM Chemical Services, L.L.C.
1550 Balmer Rd.
P.O. Box 200
Model City, N.Y. 14107
716/754-8231

Federal EPA ID: NYD049836679

INLAND FISHER GUIDE, GM
ATTN: ENVIRONMENTAL COMPLIANCE
NYD002239440
1 GENERAL MOTORS DRIVE
SYRACUSE NY 13206-0486

CERTIFICATE OF DISPOSAL

CWM CHEMICAL SERVICES, L.L.C. has received waste material from INLAND FISHER GUIDE, GM on 05/01/00 as described on Hazardous Waste Manifest number NYB9267363 Sequence number 01. CWM CHEMICAL SERVICES, L.L.C. hereby certifies that the above described material was landfilled in accordance with the 40 CFR part 761 as it pertains to the land disposal of polychlorinated biphenyl contaminated materials.

Profile Number: CP2002
CWM Tracking ID: 8152729401
CWM Unit #: 1*0
Disposal Date: 05/01/00

Under civil and criminal penalties of law for the making or submission of false or fraudulent statements or representations (18 U.S.C 1001 and 15 U.S.C. 2615) I certify that the information contained in or accompanying this document is true accurate and complete. As to the identified section(s) of this document for which I cannot personally verify truth and accuracy, I certify as the company official having supervisory responsibility for the persons who, acting under my direct instructions, made the verification that this information is true accurate and complete.

Donna Ames-Cassick

DONNA AMES-CASSICK
COMPLIANCE MANAGER
Certificate # 179477
05/02/00

For questions please call our Customer Service Dept. at (800) 843-3604

NYB926731?

DEPARTMENT OF ENVIRONMENTAL CONSERVATION
DIVISION OF SOLID & HAZARDOUS MATERIALS

HAZARDOUS WASTE MANIFEST

P.O. Box 12820, Albany, New York 12212

Please type or print. Do not staple.

(Hazardous Waste Manifest 4/97)

UNIFORM HAZARDOUS WASTE MANIFEST

1. Generator's US EPA No. | Manifest Doc. No. 90180 | 2. Page 1 of | Information within heavy bold line is not required by Federal Law.

3. Generator's Name and Mailing Address
INLAND FISHER GUIDE
GM
[illegible]
[illegible] NY 14206-0986

4. Generator's Telephone Number [illegible]

A. NYB9267372

B. Generator's ID [illegible]

5. Transporter 1 (Company Name) Buffalo Fuel Corp | 6. US EPA ID Number NYR000045724

C. State Transporter's ID 71074N(NY)

D. Transporter's Telephone (800) 421-8266

7. Transporter 2 (Company Name) | 8. US EPA ID Number

E. State Transporter's ID

F. Transporter's Telephone ( )

9. Designated Facility Name and Site Address
[illegible] CHEMICAL SERVICES, L.L.C.
[illegible] BALMER RD.
MODEL CITY NY 14107

10. US EPA ID Number [illegible]

G. State Facility ID

H. Facility Telephone (716) 754-8231

11. US DOT Description (Including Proper Shipping Name, Hazard Class and ID Number)	12. Containers Number	Type	13. Total Quantity	14. Unit Wt/Vol	I. Waste No.
a. RQ, POLYCHLORINATED BIPHENYL MIXTURE, 9, UN2315, III	001	DM	EST. 22500	K	EPA STATE NOOT
b.					EPA STATE
c.					EPA STATE
d.					EPA STATE

J. Additional Descriptions for Materials listed Above
a. [illegible] BULK
b.
c.
d.

K. Handling Codes for Wastes Listed Above
a. L
b.
c.
d.

15. Special Handling Instructions and Additional Information
[illegible] 4-19-00 [illegible] 548743-6
[illegible]
8152729S

16. **GENERATOR'S CERTIFICATION:** I hereby declare that the contents of this consignment are fully and accurately described above by proper shipping name and are classified, packed, marked and labeled, and are in all respects in proper condition for transport by highway according to applicable international and national government regulations and state laws and regulations.

If I am a large quantity generator, I certify that I have a program in place to reduce the volume and toxicity of waste generated to the degree I have determined to be economically practicable and that I have selected the practicable method of treatment, storage, or disposal currently available to me which minimizes the present and future threat to human health and the environment; OR if I am a small generator, I have made a good faith effort to minimize my waste and select the best waste management method that is available to me and that I can afford.

Printed/Typed Name	Signature	Mo.	Day	Year
Brad Kubiak FOR James F. Haertnett	Brad Kubiak for James F. Haertnett	05	01	00

17. Transporter 1 Acknowledgement of Receipt of Materials

Printed/Typed Name	Signature	Mo.	Day	Year
John S. Packlader	[signature]	05	01	00

18. Transporter 2 Acknowledgement of Receipt of Materials

Printed/Typed Name	Signature	Mo.	Day	Year

19. Discrepancy Indication Space
actual Recd 22172K

20. Facility Owner or Operator: Certification of receipt of hazardous materials covered by this manifest except as noted in Item 19.

Printed/Typed Name	Signature	Mo.	Day	Year
Allen Carter	Eileen Carter	05	01	00

COPY 5—Generator—Mailed by TSD Facility

In case of emergency or spill immediately call the National Response Center (800) 424-8802 and the NYS Department of Environmental Conservation (518) 457-7362

WASTE MANAGEMENT, INC.
CWM Chemical Services, L.L.C.
1550 Balmer Rd.
P.O. Box 200
Model City, N.Y. 14107
716/754-8231

Federal EPA ID: NYD049836679

INLAND FISHER GUIDE, GM
ATTN: ENVIRONMENTAL COMPLIANCE
NYD002239440
1 GENERAL MOTORS DRIVE
SYRACUSE NY 13206-0486

CERTIFICATE OF DISPOSAL

CWM CHEMICAL SERVICES, L.L.C. has received waste material from INLAND FISHER GUIDE, GM on 05/01/00 as described on Hazardous Waste Manifest number NYB9267372 Sequence number 01. CWM CHEMICAL SERVICES, L.L.C. hereby certifies that the above described material was landfilled in accordance with the 40 CFR part 761 as it pertains to the land disposal of polychlorinated biphenyl contaminated materials.

Profile Number: CP2002
CWM Tracking ID: 8152729501
CWM Unit #: 1*0
Disposal Date: 05/01/00

Under civil and criminal penalties of law for the making or submission of false or fraudulent statements or representations (18 U.S.C 1001 and 15 U.S.C. 2615) I certify that the information contained in or accompanying this document is true accurate and complete. As to the identified section(s) of this document for which I cannot personally verify truth and accuracy, I certify as the company official having supervisory responsibility for the persons who, acting under my direct instructions, made the verification that this information is true accurate and complete.

Donna Ames-Cassick

DONNA AMES-CASSICK
COMPLIANCE MANAGER
Certificate # 179478
05/02/00

For questions please call our Customer Service Dept. at (800) 843-3604

NYB926738I

DEPARTMENT OF ENVIRONMENTAL CONSERVATION
DIVISION OF SOLID & HAZARDOUS MATERIALS

HAZARDOUS WASTE MANIFEST

P.O. Box 12820, Albany, New York 12212

Please type or print. Do not staple.

(Hazardous Waste Manifest 4/97)

UNIFORM HAZARDOUS WASTE MANIFEST

1. Generator's US EPA No. | Manifest Doc. No. 00181 | 2. Page 1 of 1 | Information within heavy bold line is not required by Federal Law.

3. Generator's Name and Mailing Address
[redacted] INLAND FISHER GUIDE GM
[redacted] NY 14206-0446

A. NYB9267381

B. Generator's ID [redacted]

4. Generator's Telephone Number [redacted]

5. Transporter 1 (Company Name) Buffalo Fuel Corp

6. US EPA ID Number NYR000045724

C. State Transporter's ID 241884 NY

D. Transporter's Telephone ( ) [redacted]

7. Transporter 2 (Company Name)

8. US EPA ID Number

E. State Transporter's ID

F. Transporter's Telephone ( )

9. Designated Facility Name and Site Address
CWM CHEMICAL SERVICES, L.L.C.
1550 BALMER RD.
MODEL CITY NY 14107

10. US EPA ID Number NYD049836719

G. State Facility ID

H. Facility Telephone ( ) 716 754-8231

11. US DOT Description (Including Proper Shipping Name, Hazard Class and ID Number)	12. Containers Number	Type	13. Total Quantity	14. Unit Wt/Vol	I. Waste No.
a. NA, POLYCHLORINATED BIPHENYL MIXTURE, 9, NA2315, III	001	DT	EST. 20085	K	EPA STATE [redacted]
b.					EPA STATE
c.					EPA STATE
d.					EPA STATE

J. Additional Descriptions for Materials listed Above
a. [redacted] SHEET
b.
c.
d.

K. Handling Codes for Wastes Listed Above
a. L
b.
c.
d.

15. Special Handling Instructions and Additional Information
[redacted] 4 19 00. SERVICE REQUEST 598767-7
CHEMICAL EMERGENCY RESPONSE NUMBER (800) 424-9300 UN1 (Continued)
8152797

16. **GENERATOR'S CERTIFICATION:** I hereby declare that the contents of this consignment are fully and accurately described above by proper shipping name and are classified, packed, marked and labeled, and are in all respects in proper condition for transport by highway according to applicable international and national government regulations and state laws and regulations.

If I am a large quantity generator, I certify that I have a program in place to reduce the volume and toxicity of waste generated to the degree I have determined to be economically practicable and that I have selected the practicable method of treatment, storage, or disposal currently available to me which minimizes the present and future threat to human health and the environment; OR if I am a small generator, I have made a good faith effort to minimize my waste and select the best waste management method that is available to me and that I can afford.

Printed/Typed Name	Signature	Mo.	Day	Year
BRAD KUBUL FOR JAMES F. HARTNETT	Brad Kubul for James F. Hartnett	05	01	00

TRANSPORTER

17. Transporter 1 Acknowledgement of Receipt of Materials

Printed/Typed Name	Signature	Mo.	Day	Year
ROBERT ADAMS	Robert Adams	05	01	00

18. Transporter 2 Acknowledgement of Receipt of Materials

Printed/Typed Name	Signature	Mo.	Day	Year

FACILITY

19. Discrepancy Indication Space
actual weight 27724#

20. Facility Owner or Operator: Certification of receipt of hazardous materials covered by this manifest except as noted in Item 19.

Printed/Typed Name	Signature	Mo.	Day	Year
ELLEN CARTER	Ellen Carter	05	02	00

COPY 5—Generator—Mailed by TSD Facility

GENERATOR

In case of emergency or spill immediately call the National Response Center (800) 424-8802 and the NYS Department of Environmental Conservation (518) 457-7362

WASTE MANAGEMENT, INC.
CWM Chemical Services, L.L.C.
1550 Balmer Rd.
P.O. Box 200
Model City, N.Y. 14107
716/754-8231

Federal EPA ID: NYD049836679

INLAND FISHER GUIDE, GM
ATTN: ENVIRONMENTAL COMPLIANCE
NYD002239440
1 GENERAL MOTORS DRIVE
SYRACUSE NY 13206-0486

CERTIFICATE OF DISPOSAL

CWM CHEMICAL SERVICES, L.L.C. has received waste material from INLAND FISHER GUIDE, GM on 05/01/00 as described on Hazardous Waste Manifest number NYB9267381 Sequence number 01. CWM CHEMICAL SERVICES, L.L.C. hereby certifies that the above described material was landfilled in accordance with the 40 CFR part 761 as it pertains to the land disposal of polychlorinated biphenyl contaminated materials.

Profile Number: CP2002
CWM Tracking ID: 8152729701
CWM Unit #: 1*0
Disposal Date: 05/01/00

Under civil and criminal penalties of law for the making or submission of false or fraudulent statements or representations (18 U.S.C 1001 and 15 U.S.C. 2615) I certify that the information contained in or accompanying this document is true accurate and complete. As to the identified section(s) of this document for which I cannot personally verify truth and accuracy, I certify as the company official having supervisory responsibility for the persons who, acting under my direct instructions, made the verification that this information is true accurate and complete.

Donna Ames-Cassick

DONNA AMES-CASSICK
COMPLIANCE MANAGER
Certificate # 179480
05/02/00

For questions please call our Customer Service Dept. at (800) 843-3604

NYB926 7399

DEPARTMENT OF ENVIRONMENTAL CONSERVATION
DIVISION OF SOLID & HAZARDOUS MATERIALS

HAZARDOUS WASTE MANIFEST

P.O. Box 12820, Albany, New York 12212

Please type or print. Do not staple.

(Hazardous Waste Manifest 4/97)

UNIFORM HAZARDOUS WASTE MANIFEST

1. Generator's US EPA No. | Manifest Doc. No. 00182

2. Page 1 of

Information within heavy bold line is not required by Federal Law.

3. Generator's Name and Mailing Address
INLAND FISHER GUIDE GM
GENERAL MOTORS INC
SYRACUSE NY 13206 0966

4. Generator's Telephone Number 437-9318

A. NYB9267399

B. Generator's ID

5. Transporter 1 (Company Name)
BUFFALO FUEL CORP

6. US EPA ID Number
NYD000045724

C. State Transporter's ID 215621429

D. Transporter's Telephone (716) 308-1561

7. Transporter 2 (Company Name)

8. US EPA ID Number

E. State Transporter's ID

F. Transporter's Telephone ( )

9. Designated Facility Name and Site Address
CWM CHEMICAL SERVICES, L.L.C.
1550 BALMER RD.
MODEL CITY NY 14107

10. US EPA ID Number
NYD049836679

G. State Facility ID

H. Facility Telephone ( )
716 754-8231

11. US DOT Description (Including Proper Shipping Name, Hazard Class and ID Number)	12. Containers Number	Type	13. Total Quantity	14. Unit Wt/Vol	I. Waste No.
a. NA, POLYCHLORINATED BIPHENYL MIXTURE, 9, UN2315, III	001	DT	EST. 28000	K	EPA STATE
b.					EPA STATE
c.					EPA STATE
d.					EPA STATE

J. Additional Descriptions for Materials listed Above
a. UP2004 - SHIP
b.
c.
d.

K. Handling Codes for Wastes Listed Above
a. L
b.
c.
d.

15. Special Handling Instructions and Additional Information
4.19.00, SERVICE REQUEST 548.793-8
EMERGENCY RESPONSE NUMBER (800) 424-9300 WHI CONTRACT
81527296

16. **GENERATOR'S CERTIFICATION:** I hereby declare that the contents of this consignment are fully and accurately described above by proper shipping name and are classified, packed, marked and labeled, and are in all respects in proper condition for transport by highway according to applicable international and national government regulations and state laws and regulations.

If I am a large quantity generator, I certify that I have a program in place to reduce the volume and toxicity of waste generated to the degree I have determined to be economically practicable and that I have selected the practicable method of treatment, storage, or disposal currently available to me which minimizes the present and future threat to human health and the environment; OR if I am a small generator, I have made a good faith effort to minimize my waste and select the best waste management method that is available to me and that I can afford.

Printed/Typed Name	Signature	Mo.	Day	Year
BRAD KUBIK for JAMES F. HARTNETT	Brad Kubik + Jim F. Hartnett	05	01	00

17. Transporter 1 Acknowledgement of Receipt of Materials

Printed/Typed Name	Signature	Mo.	Day	Year
JOHN GRESHAM	John Gresham	05	01	00

18. Transporter 2 Acknowledgement of Receipt of Materials

Printed/Typed Name	Signature	Mo.	Day	Year

19. Discrepancy Indication Space
actual weight 26345K

20. Facility Owner or Operator: Certification of receipt of hazardous materials covered by this manifest except as noted in Item 19.

Printed/Typed Name	Signature	Mo.	Day	Year
EILEEN CARTER	Eileen Carter	05	02	00

COPY 5—Generator—Mailed by TSD Facility

GENERATOR

TRANSPORTER

FACILITY

In case of emergency or spill immediately call the National Response Center (800) 424-8802 and the NYS Department of Environmental Conservation (518) 457-7362

WASTE MANAGEMENT, INC.
CWM Chemical Services, L.L.C.
1550 Balmer Rd.
P.O. Box 200
Model City, N.Y. 14107
716/754-8231

Federal EPA ID: NYD049836679

INLAND FISHER GUIDE, GM
ATTN: ENVIRONMENTAL COMPLIANCE
NYD002239440
1 GENERAL MOTORS DRIVE
SYRACUSE NY 13206-0486

CERTIFICATE OF DISPOSAL

CWM CHEMICAL SERVICES, L.L.C. has received waste material from INLAND FISHER GUIDE, GM on 05/01/00 as described on Hazardous Waste Manifest number NYB9267399 Sequence number 01. CWM CHEMICAL SERVICES, L.L.C. hereby certifies that the above described material was landfilled in accordance with the 40 CFR part 761 as it pertains to the land disposal of polychlorinated biphenyl contaminated materials.

Profile Number: CP2002
CWM Tracking ID: 8152729601
CWM Unit #: 1*0
Disposal Date: 05/01/00

Under civil and criminal penalties of law for the making or submission of false or fraudulent statements or representations (18 U.S.C 1001 and 15 U.S.C. 2615) I certify that the information contained in or accompanying this document is true accurate and complete. As to the identified section(s) of this document for which I cannot personally verify truth and accuracy, I certify as the company official having supervisory responsibility for the persons who, acting under my direct instructions, made the verification that this information is true accurate and complete.

Donna Ames-Cassick

DONNA AMES-CASSICK
COMPLIANCE MANAGER
Certificate # 179479
05/02/00

For questions please call our Customer Service Dept. at (800) 843-3604

NYB9267408

DEPARTMENT OF ENVIRONMENTAL CONSERVATION
DIVISION OF SOLID & HAZARDOUS MATERIALS

HAZARDOUS WASTE MANIFEST

P.O. Box 12820, Albany, New York 12212

Please type or print. Do not staple.

(Hazardous Waste Manifest 4/97)

UNIFORM HAZARDOUS WASTE MANIFEST

1. Generator's US EPA No. | Manifest Doc. No. 00183

2. Page 1 of 1

Information within heavy bold line is not required by Federal Law.

3. Generator's Name and Mailing Address
[redacted] INLAND FISHER GUIDE CM
1 GENERAL MOTORS DR
SYRACUSE NY 13206-0906

A. NYB9267408

B. Generator's ID
BAM

4. Generator's Telephone Number 432-5314

5. Transporter 1 (Company Name)
BUFFALO EAST CORP

6. US EPA ID Number
NYR000045724

C. State Transporter's ID 2418264 NY

D. Transporter's Telephone ( ) 800 241 9859

7. Transporter 2 (Company Name)

8. US EPA ID Number

E. State Transporter's ID

F. Transporter's Telephone ( )

9. Designated Facility Name and Site Address
CWM CHEMICAL SERVICES, L.L.C.
1550 BALMER RD.
MODEL CITY NY 14107

10. US EPA ID Number
NYD049836619

G. State Facility ID

H. Facility Telephone ( )
716 754-8231

11. US DOT Description (Including Proper Shipping Name, Hazard Class and ID Number)	12. Containers Number	Type	13. Total Quantity	14. Unit Wt/Vol	I. Waste No.
a. NA, PCB CONTAMINATED ORGANIC MIXTURE, 9, NA2315, III	001	DM	EST. 19100	K	EPA STATE NH17
b.					EPA STATE
c.					EPA STATE
d.					EPA STATE

J. Additional Descriptions for Materials listed Above
a. CRUDE OIL
b.

K. Handling Codes for Wastes Listed Above
a. L c.
b. d.

15. Special Handling Instructions and Additional Information
a. PCB OUT OF SERVICE DATE: 4-19-00. SERVICE REQUEST# 548743-9
CHEMTREC EMERGENCY RESPONSE NUMBER (800)424-9300 WMI CONTRACT 8152728

16. **GENERATOR'S CERTIFICATION:** I hereby declare that the contents of this consignment are fully and accurately described above by proper shipping name and are classified, packed, marked and labeled, and are in all respects in proper condition for transport by highway according to applicable international and national government regulations and state laws and regulations.

If I am a large quantity generator, I certify that I have a program in place to reduce the volume and toxicity of waste generated to the degree I have determined to be economically practicable and that I have selected the practicable method of treatment, storage, or disposal currently available to me which minimizes the present and future threat to human health and the environment; OR if I am a small generator, I have made a good faith effort to minimize my waste and select the best waste management method that is available to me and that I can afford.

Printed/Typed Name	Signature	Mo.	Day	Year
BRAD KUBIK FOR JAMES F HARTNETT	Brad Kubik for James F Hartnett	05	01	00

17. Transporter 1 Acknowledgement of Receipt of Materials

Printed/Typed Name	Signature	Mo.	Day	Year
DOUGLAS K STANGE	[signature]	05	01	00

18. Transporter 2 Acknowledgement of Receipt of Materials

Printed/Typed Name	Signature	Mo.	Day	Year

19. Discrepancy Indication Space
Actual gleaned 22027K ~~23660K~~ (ea)

20. Facility Owner or Operator: Certification of receipt of hazardous materials covered by this manifest except as noted in Item 19.

Printed/Typed Name	Signature	Mo.	Day	Year
EILEEN CARTON	Eileen Carton	05	01	00

COPY 5—Generator—Mailed by TSD Facility

In case of emergency or spill immediately call the National Response Center (800) 424-8802 and the NYS Department of Environmental Conservation (518) 457-7362

GENERATOR

TRANSPORTER

FACILITY

WASTE MANAGEMENT, INC.
CWM Chemical Services, L.L.C.
1550 Balmer Rd.
P.O. Box 200
Model City, N.Y. 14107
716/754-8231

Federal EPA ID: NYD049836679

INLAND FISHER GUIDE, GM
ATTN: ENVIRONMENTAL COMPLIANCE
NYD002239440
1 GENERAL MOTORS DRIVE
SYRACUSE NY 13206-0486

CERTIFICATE OF DISPOSAL

CWM CHEMICAL SERVICES, L.L.C. has received waste material from INLAND FISHER GUIDE, GM on 05/01/00 as described on Hazardous Waste Manifest number NYB9267408 Sequence number 01. CWM CHEMICAL SERVICES, L.L.C. hereby certifies that the above described material was landfilled in accordance with the 40 CFR part 761 as it pertains to the land disposal of polychlorinated biphenyl contaminated materials.

Profile Number: CP2002
CWM Tracking ID: 8152729801
CWM Unit #: 1*0
Disposal Date: 05/01/00

Under civil and criminal penalties of law for the making or submission of false or fraudulent statements or representations (18 U.S.C 1001 and 15 U.S.C. 2615) I certify that the information contained in or accompanying this document is true accurate and complete. As to the identified section(s) of this document for which I cannot personally verify truth and accuracy, I certify as the company official having supervisory responsibility for the persons who, acting under my direct instructions, made the verification that this information is true accurate and complete.

Donna Ames-Cassick

DONNA AMES-CASSICK
COMPLIANCE MANAGER
Certificate # 179481
05/02/00

For questions please call our Customer Service Dept. at (800) 843-3604

NYB9267417

DEPARTMENT OF ENVIRONMENTAL CONSERVATION
DIVISION OF SOLID & HAZARDOUS MATERIALS

HAZARDOUS WASTE MANIFEST

P.O. Box 12820, Albany, New York 12212

Please type or print. Do not staple.

(Hazardous Waste Manifest 4/97)

UNIFORM HAZARDOUS WASTE MANIFEST

1. Generator's US EPA No. | Manifest Doc. No. 00184 | 2. Page 1 of | Information within heavy bold line is not required by Federal Law.

3. Generator's Name and Mailing Address
[illegible] INLAND FISHER GUIDE CO
1 GENERAL MOTORS DR
SYRACUSE NY 13206-0986
4. Generator's Telephone Number 315-432-4314

A. NYB9267417
B. Generator's ID
C. State Transporter's ID 0156 IN NY
D. Transporter's Telephone 716 6725666
E. State Transporter's ID
F. Transporter's Telephone ( )
G. State Facility ID
H. Facility Telephone ( )

5. Transporter 1 (Company Name): Buffalo Fuel Corp
6. US EPA ID Number: NYR000045294
7. Transporter 2 (Company Name)
8. US EPA ID Number

9. Designated Facility Name and Site Address
CWM CHEMICAL SERVICES, L.L.C.
1550 PALMER RD.
MODEL CITY NY 14107
10. US EPA ID Number: NYD049836674

11. US DOT Description (Including Proper Shipping Name, Hazard Class and ID Number)	12. Containers Number	Type	13. Total Quantity	14. Unit Wt/Vol	I. Waste No.
a. NA, POLYCHLORINATED BIPHENYL MIXTURE, 9, UN2315, III	001	DM	EST. 18500	K	EPA STATE NOT
b.					EPA STATE
c.					EPA STATE
d.					EPA STATE

J. Additional Descriptions for Materials listed Above
a. UP2002 - SOIL
b.
c.
d.

K. Handling Codes for Wastes Listed Above
a. L
b.
c.
d.

15. Special Handling Instructions and Additional Information
a. Roll out of service later 4.19.00. SERVICE REQUEST 536743-10
EMERGENCY Emergency Response Number (800) 424-9300 UN Control
8/527299

16. **GENERATOR'S CERTIFICATION:** I hereby declare that the contents of this consignment are fully and accurately described above by proper shipping name and are classified, packed, marked and labeled, and are in all respects in proper condition for transport by highway according to applicable international and national government regulations and state laws and regulations.

If I am a large quantity generator, I certify that I have a program in place to reduce the volume and toxicity of waste generated to the degree I have determined to be economically practicable and that I have selected the practicable method of treatment, storage, or disposal currently available to me which minimizes the present and future threat to human health and the environment; OR if I am a small generator, I have made a good faith effort to minimize my waste and select the best waste management method that is available to me and that I can afford.

Printed/Typed Name: Brad Kubiak for James F. Hartnett
Signature: Brad Kubiak for James F. Hartnett
Mo. Day Year: 05 01 00

17. Transporter 1 Acknowledgement of Receipt of Materials
Printed/Typed Name: E Wilson
Signature: E Wilson
Mo. Day Year: 05 01 00

18. Transporter 2 Acknowledgement of Receipt of Materials
Printed/Typed Name:
Signature:
Mo. Day Year:

19. Discrepancy Indication Space
actual recvd 28586K

20. Facility Owner or Operator: Certification of receipt of hazardous materials covered by this manifest except as noted in Item 19.
Printed/Typed Name: Eileen Carter
Signature: Eileen Carter
Mo. Day Year: 05 02 00

COPY 5—Generator—Mailed by TSD Facility

GENERATOR

TRANSPORTER

FACILITY

In case of emergency or spill immediately call the National Response Center (800) 424-8802 and the NYS Department of Environmental Conservation (518) 457-7362

WASTE MANAGEMENT, INC.
CWM Chemical Services, L.L.C.
1550 Balmer Rd.
P.O. Box 200
Model City, N.Y. 14107
716/754-8231

Federal EPA ID: NYD049836679

INLAND FISHER GUIDE, GM
ATTN: ENVIRONMENTAL COMPLIANCE
NYD002239440
1 GENERAL MOTORS DRIVE
SYRACUSE NY 13206-0486

CERTIFICATE OF DISPOSAL

CWM CHEMICAL SERVICES, L.L.C. has received waste material from INLAND FISHER GUIDE, GM on 05/01/00 as described on Hazardous Waste Manifest number NYB9267417 Sequence number 01. CWM CHEMICAL SERVICES, L.L.C. hereby certifies that the above described material was landfilled in accordance with the 40 CFR part 761 as it pertains to the land disposal of polychlorinated biphenyl contaminated materials.

Profile Number: CP2002
CWM Tracking ID: 8152729901
CWM Unit #: 1*0
Disposal Date: 05/01/00

Under civil and criminal penalties of law for the making or submission of false or fraudulent statements or representations (18 U.S.C 1001 and 15 U.S.C. 2615) I certify that the information contained in or accompanying this document is true accurate and complete. As to the identified section(s) of this document for which I cannot personally verify truth and accuracy, I certify as the company official having supervisory responsibility for the persons who, acting under my direct instructions, made the verification that this information is true accurate and complete.

Donna Ames-Cassick

DONNA AMES-CASSICK
COMPLIANCE MANAGER
Certificate # 179482
05/02/00

For questions please call our Customer Service Dept. at (800) 843-3604

NYB9267426

DEPARTMENT OF ENVIRONMENTAL CONSERVATION
DIVISION OF SOLID & HAZARDOUS MATERIALS

HAZARDOUS WASTE MANIFEST

P.O. Box 12820, Albany, New York 12212

Please type or print. Do not staple.

(Hazardous Waste Manifest 4/97)

UNIFORM HAZARDOUS WASTE MANIFEST

1. Generator's US EPA No. | Manifest Doc. No. 00185

2. Page 1 of 1

Information within heavy bold line is not required by Federal Law.

3. Generator's Name and Mailing Address
[illegible] Inland Fisher Guide GM
I GENERAL MOTORS DR
SYRACUSE NY 13206-0900

4. Generator's Telephone Number 315-437-2211

A. NYB9267426

B. Generator's ID NAPM

5. Transporter 1 (Company Name) Buffalo Tank Corp

6. US EPA ID Number NYR000045724

C. State Transporter's ID 23385H-NY

D. Transporter's Telephone (716 [illegible]

7. Transporter 2 (Company Name)

8. US EPA ID Number

E. State Transporter's ID

F. Transporter's Telephone ( )

9. Designated Facility Name and Site Address
CWM CHEMICAL SERVICES, L.L.C.
1550 BALMER RD.
MODEL CITY NY 14107

10. US EPA ID Number NYD049836679

G. State Facility ID

H. Facility Telephone ( ) 716 754-8231

11. US DOT Description (Including Proper Shipping Name, Hazard Class and ID Number)	12. Containers Number	Type	13. Total Quantity	14. Unit Wt/Vol	I. Waste No.
a. NA, POLYCHLORINATED BIPHENYL MIXTURE, 9, UN2315, III	001	DT	EST. 21050	K	EPA STATE MA31
b.					EPA STATE
c.					EPA STATE
d.					EPA STATE

J. Additional Descriptions for Materials listed Above
a. 1P2002 - 3081.
b.

K. Handling Codes for Wastes Listed Above
a. L c.
b. d.

15. Special Handling Instructions and Additional Information
a. PCB Unit in Service Date: 4-19-00. Service Request# 528743-11
Chemtrec Emergency Response Number 1800 424-9300 UN1 Contract
81527364

16. **GENERATOR'S CERTIFICATION:** I hereby declare that the contents of this consignment are fully and accurately described above by proper shipping name and are classified, packed, marked and labeled, and are in all respects in proper condition for transport by highway according to applicable international and national government regulations and state laws and regulations.

If I am a large quantity generator, I certify that I have a program in place to reduce the volume and toxicity of waste generated to the degree I have determined to be economically practicable and that I have selected the practicable method of treatment, storage, or disposal currently available to me which minimizes the present and future threat to human health and the environment; OR if I am a small generator, I have made a good faith effort to minimize my waste and select the best waste management method that is available to me and that I can afford.

Printed/Typed Name	Signature	Mo.	Day	Year
Brad Kilgus for James F. Hartnett	Brad Kilgus for James F. Hartnett	05	01	00

TRANSPORTER

17. Transporter 1 Acknowledgement of Receipt of Materials

Printed/Typed Name	Signature	Mo.	Day	Year
Gerald Wells	Gerald Wells	05	01	00

18. Transporter 2 Acknowledgement of Receipt of Materials

Printed/Typed Name	Signature	Mo.	Day	Year

FACILITY

19. Discrepancy Indication Space
actual recd 30836K

20. Facility Owner or Operator: Certification of receipt of hazardous materials covered by this manifest except as noted in Item 19.

Printed/Typed Name	Signature	Mo.	Day	Year
Ellen Carton	Ellen Carton	05	02	00

COPY 5—Generator—Mailed by TSD Facility

In case of emergency or spill immediately call the National Response Center (800) 424-8802 and the NYS Department of Environmental Conservation (518) 457-7362

WASTE MANAGEMENT, INC.
CWM Chemical Services, L.L.C.
1550 Balmer Rd.
P.O. Box 200
Model City, N.Y. 14107
716/754-8231

Federal EPA ID: NYD049836679

INLAND FISHER GUIDE, GM
ATTN: ENVIRONMENTAL COMPLIANCE
NYD002239440
1 GENERAL MOTORS DRIVE
SYRACUSE NY 13206-0486

CERTIFICATE OF DISPOSAL

CWM CHEMICAL SERVICES, L.L.C. has received waste material from INLAND FISHER GUIDE, GM on 05/02/00 as described on Hazardous Waste Manifest number NYB9267426 Sequence number 01. CWM CHEMICAL SERVICES, L.L.C. hereby certifies that the above described material was landfilled in accordance with the 40 CFR part 761 as it pertains to the land disposal of polychlorinated biphenyl contaminated materials.

Profile Number: CP2002
M Tracking ID: 8152736401
CWM Unit #: 1*0
sposal Date: 05/02/00

Under civil and criminal penalties of law for the making or submission of false or fraudulent statements or representations (18 U.S.C 1001 and 15 U.S.C. 2615) I certify that the information contained in or accompanying this document is true accurate and complete. As to the identified section(s) of this document for which I cannot personally verify truth and accuracy, I certify as the company official having supervisory responsibility for the persons who, acting under my direct instructions, made the verification that this information is true accurate and complete.

Donna Ames-Cassick

DONNA AMES-CASSICK
COMPLIANCE MANAGER
Certificate # 179544
05/03/00

For questions please call our Customer Service Dept. at (800) 843-3604

NYB9267435

DEPARTMENT OF ENVIRONMENTAL CONSERVATION
DIVISION OF SOLID & HAZARDOUS MATERIALS

HAZARDOUS WASTE MANIFEST

P.O. Box 12820, Albany, New York 12212

Please type or print. Do not staple.

(Hazardous Waste Manifest 4/97)

UNIFORM HAZARDOUS WASTE MANIFEST	1. Generator's US EPA No.	Manifest Doc. No. 00186	2. Page 1 of 1	Information within heavy bold line is not required by Federal Law.

GENERATOR

3. Generator's Name and Mailing Address
[illegible] INLAND FISHER GUIDE 6M
[illegible]
[illegible] NY [illegible]

4. Generator's Telephone Number [illegible]

A. NYB9267435

B. Generator's ID [illegible]

5. Transporter 1 (Company Name)	6. US EPA ID Number	C. State Transporter's ID 103237A NY
U.S. LIQUIDS, Inc.	PAD982347516	D. Transporter's Telephone ([illegible]
7. Transporter 2 (Company Name)	8. US EPA ID Number	E. State Transporter's ID
		F. Transporter's Telephone ( )

9. Designated Facility Name and Site Address	10. US EPA ID Number	G. State Facility ID
CWM CHEMICAL SERVICES, L.L.C. 1550 BALNER RD. MODEL CITY NY 14107	NYD049836619	H. Facility Telephone ( ) 716 754-8231

11. US DOT Description (Including Proper Shipping Name, Hazard Class and ID Number)	12. Containers Number	Type	13. Total Quantity	14. Unit Wt/Vol	I. Waste No.
a. RQ, POLYCHLORINATED BIPHENYL MIXTURE, 9, UN2315, III	001	DT	EST. 32,000	K	EPA STATE HW07
b.					EPA STATE
c.					EPA STATE
d.					EPA STATE

J. Additional Descriptions for Materials listed Above
a. [illegible] - BULK
b.

K. Handling Codes for Wastes Listed Above
a. L c. b. d.

15. Special Handling Instructions and Additional Information
a. PUR Unit of Service Index: 4.19.10, SERVICE REQUEST# 598793-12
CHEMTREC Emergency Response Number (800) 424-9300 WM Contact
81527360

16. **GENERATOR'S CERTIFICATION:** I hereby declare that the contents of this consignment are fully and accurately described above by proper shipping name and are classified, packed, marked and labeled, and are in all respects in proper condition for transport by highway according to applicable international and national government regulations and state laws and regulations.

If I am a large quantity generator, I certify that I have a program in place to reduce the volume and toxicity of waste generated to the degree I have determined to be economically practicable and that I have selected the practicable method of treatment, storage, or disposal currently available to me which minimizes the present and future threat to human health and the environment; OR if I am a small generator, I have made a good faith effort to minimize my waste and select the best waste management method that is available to me and that I can afford.

Printed/Typed Name	Signature	Mo.	Day	Year
Brad Kubas for James F. Hartnett	Brad Kubas for James F. Hartnett	05	01	00

TRANSPORTER

17. Transporter 1 Acknowledgement of Receipt of Materials

Printed/Typed Name	Signature	Mo.	Day	Year
M. Matthews P. Abbey	[signature]	05	01	00

18. Transporter 2 Acknowledgement of Receipt of Materials

Printed/Typed Name	Signature	Mo.	Day	Year

FACILITY

19. Discrepancy Indication Space
actual pkgs 32432K

20. Facility Owner or Operator: Certification of receipt of hazardous materials covered by this manifest except as noted in Item 19.

Printed/Typed Name	Signature	Mo.	Day	Year
Eileen Carton	Eileen Carton	05	02	00

COPY 5—Generator—Mailed by TSD Facility

In case of emergency or spill immediately call the National Response Center (800) 424-8802 and the NYS Department of Environmental Conservation (518) 457-7362

WASTE MANAGEMENT, INC.
CWM Chemical Services, L.L.C.
1550 Balmer Rd.
P.O. Box 200
Model City, N.Y. 14107
716/754-8231

Federal EPA ID: NYD049836679

INLAND FISHER GUIDE, GM
ATTN: ENVIRONMENTAL COMPLIANCE
NYD002239440
1 GENERAL MOTORS DRIVE
SYRACUSE NY 13206-0486

CERTIFICATE OF DISPOSAL

CWM CHEMICAL SERVICES, L.L.C. has received waste material from INLAND FISHER GUIDE, GM on 05/02/00 as described on Hazardous Waste Manifest number NYB9267435 Sequence number 01. CWM CHEMICAL SERVICES, L.L.C. hereby certifies that the above described material was landfilled in accordance with the 40 CFR part 761 as it pertains to the land disposal of polychlorinated biphenyl contaminated materials.

Profile Number: CP2002
Tracking ID: 8152736001
CWM Unit #: 1*0
Disposal Date: 05/02/00

Under civil and criminal penalties of law for the making or submission of false or fraudulent statements or representations (18 U.S.C 1001 and 15 U.S.C. 2615) I certify that the information contained in or accompanying this document is true accurate and complete. As to the identified section(s) of this document for which I cannot personally verify truth and accuracy, I certify as the company official having supervisory responsibility for the persons who, acting under my direct instructions, made the verification that this information is true accurate and complete.

Donna Ames-Cassick

DONNA AMES-CASSICK
COMPLIANCE MANAGER
Certificate # 179541
05/03/00

For questions please call our Customer Service Dept. at (800) 843-3604

DEPARTMENT OF ENVIRONMENTAL CONSERVATION
DIVISION OF SOLID & HAZARDOUS MATERIALS

HAZARDOUS WASTE MANIFEST

P.O. Box 12820, Albany, New York 12212

Please type or print. Do not staple.

CWM
(Hazardous Waste Manifest 4/97)

UNIFORM HAZARDOUS WASTE MANIFEST

1. Generator's US EPA No. | Manifest Doc. No. 001187 | 2. Page 1 of | Information within heavy bold line is not required by Federal Law.

3. Generator's Name and Mailing Address
NTD002239440
INLAND FISHER GUIDE CO
1 GENERAL MOTORS DR
SYRACUSE NY 13206-0906
Phone: 315 432-5314

A. NYB9331074

B. Generator's ID

C. State Transporter's ID 7137206 PA

D. Transporter's Telephone 800 642-3787

E. State Transporter's ID

F. Transporter's Telephone ( )

G. State Facility ID

H. Facility Telephone ( )

5. Transporter 1 (Company Name) US Bulk Transport INC | 6. US EPA ID Number PAD987341515

Transporter 2 (Company Name) | 8. US EPA ID Number

9. Designated Facility Name and Site Address
CWM CHEMICAL SERVICES, L.L.C.
1550 BALMER RD.
MODEL CITY NY 14107

10. US EPA ID Number
NYD049836679

716 754 8231

11. US DOT Description (Including Proper Shipping Name, Hazard Class and ID Number)	12. Containers Number	Type	13. Total Quantity	14. Unit Wt/Vol	I. Waste No.
a. NA, POLYCHLORINATED BIPHENYL MIXTURE, 9,UN2315,III	001	DT	EST. 22506	G	EPA STATE D007
b.					EPA STATE
c.					EPA STATE
d.					EPA STATE

J. Additional Descriptions for Materials listed Above
a CP2002 - SOIL

K. Handling Codes for Wastes Listed Above
a L | c | b | d

15. Special Handling Instructions and Additional Information
a. PCB Out of Service Date: 4-14-00, SERVICE REQUEST # 548743-13
CHEMTREC Emergency Response Number (800)424-9300 WMI Contract
EMG#71

81527358

16. **GENERATOR'S CERTIFICATION:** I hereby declare that the contents of this consignment are fully and accurately described above by proper shipping name and are classified, packed, marked and labeled, and are in all respects in proper condition for transport by highway according to applicable international and national government regulations and state laws and regulations.

If I am a large quantity generator, I certify that I have a program in place to reduce the volume and toxicity of waste generated to the degree I have determined to be economically practicable and that I have selected the practicable method of treatment, storage, or disposal currently available to me which minimizes the present and future threat to human health and the environment; OR if I am a small generator, I have made a good faith effort to minimize my waste and select the best waste management method that is available to me and that I can afford.

Printed/Typed Name	Signature	Mo.	Day	Year
BRAD KUBIK FOR JAMES F. HARTNETT	Brad Kubik for James F Hartnett	05	01	00

TRANSPORTER

17. Transporter 1 Acknowledgement of Receipt of Materials

Printed/Typed Name	Signature	Mo.	Day	Year
Randy Ferry	Randy Ferry	05	01	00

18. Transporter 2 Acknowledgement of Receipt of Materials

Printed/Typed Name	Signature	Mo.	Day	Year

FACILITY

19. Discrepancy Indication Space
actual received 21972K

20. Facility Owner or Operator: Certification of receipt of hazardous materials covered by this manifest except as noted in Item 19.

Printed/Typed Name	Signature	Mo.	Day	Year
EILEEN CARTON	Eileen Carton	05	02	00

GENERATOR

In case of emergency or spill immediately call the National Response Center (800) 424-8802 and the NYS Department of Environmental Conservation (518) 457-7362

COPY 5—Generator—Mailed by TSD Facility

WASTE MANAGEMENT, INC.
CWM Chemical Services, L.L.C.
1550 Balmer Rd.
P.O. Box 200
Model City, N.Y. 14107
716/754-8231

Federal EPA ID: NYD049836679

INLAND FISHER GUIDE, GM
ATTN: ENVIRONMENTAL COMPLIANCE
NYD002239440
1 GENERAL MOTORS DRIVE
SYRACUSE NY 13206-0486

CERTIFICATE OF DISPOSAL

CWM CHEMICAL SERVICES, L.L.C. has received waste material from INLAND FISHER GUIDE, GM on 05/02/00 as described on Hazardous Waste Manifest number NYB9331074 Sequence number 01. CWM CHEMICAL SERVICES, L.L.C. hereby certifies that the above described material was landfilled in accordance with the 40 CFR part 761 as it pertains to the land disposal of polychlorinated biphenyl contaminated materials.

Profile Number: CP2002
CWM Tracking ID: 8152735801
CWM Unit #: 1*0
Disposal Date: 05/02/00

Under civil and criminal penalties of law for the making or submission of false or fraudulent statements or representations (18 U.S.C 1001 and 15 U.S.C. 2615) I certify that the information contained in or accompanying this document is true accurate and complete. As to the identified section(s) of this document for which I cannot personally verify truth and accuracy, I certify as the company official having supervisory responsibility for the persons who, acting under my direct instructions, made the verification that this information is true accurate and complete.

Donna Ames-Cassick

DONNA AMES-CASSICK
COMPLIANCE MANAGER
Certificate # 179539
05/03/00

For questions please call our Customer Service Dept. at (800) 843-3604

DIVISION OF SOLID & HAZARDOUS MATERIALS

HAZARDOUS WASTE MANIFEST

P.O. Box 12820, Albany, New York 12212

Please type or print. Do not staple.

CWI

(Hazardous Waste Manifest 4/97)

UNIFORM HAZARDOUS WASTE MANIFEST

1. Generator's US EPA No. | Manifest Doc. No.: NYD002239440 | 00189

2. Page 1 of: 1

Information within heavy bold line is not required by Federal Law.

3. Generator's Name and Mailing Address
ISLAND FISHER QUIDE UN
1 GENERAL MOTORS DR
SYRACUSE NY 13206-0486
4. Generator's Telephone Number: 315-432-4818

A. NYB9331083

B. Generator's ID: BLANK

5. Transporter 1 (Company Name): US DIRECT TRANSPORT INC

6. US EPA ID Number: PAD987347515

C. State Transporter's ID: NE-9174-T

D. Transporter's Telephone (800) 641-3611

7. Transporter 2 (Company Name):

8. US EPA ID Number:

E. State Transporter's ID:

F. Transporter's Telephone ( )

9. Designated Facility Name and Site Address
CWM CHEMICAL SERVICES, L.L.C.
1550 BALMER RD.
MODEL CITY NY 14107

10. US EPA ID Number: NTD049836679

G. State Facility ID:

H. Facility Telephone ( ) 716 754-8231

11. US DOT Description (Including Proper Shipping Name, Hazard Class and ID Number)	12. Containers Number	Type	13. Total Quantity	14. Unit Wt/Vol	I. Waste No.
a. RQ, POLYCHLORINATED BIPHENYL MIXTURE, 9, UN2315, III	001	DT	EST. 2,500	L	EPA STATE BOOT
b.					EPA STATE
c.					EPA STATE
d.					EPA STATE

J. Additional Descriptions for Materials listed Above
CP2002 - 8011

K. Handling Codes for Wastes Listed Above
a: L | c: | b: | d:

15. Special Handling Instructions and Additional Information
a. PCB Out of Service Date: 4-19-00 SERVICE REQUEST # 546743-19
CHEMTREC Emergency Response Number (800)424-9300 WRI Contract ERG5171

81527361

16. **GENERATOR'S CERTIFICATION:** I hereby declare that the contents of this consignment are fully and accurately described above by proper shipping name and are classified, packed, marked and labeled, and are in all respects in proper condition for transport by highway according to applicable international and national government regulations and state laws and regulations.

If I am a large quantity generator, I certify that I have a program in place to reduce the volume and toxicity of waste generated to the degree I have determined to be economically practicable and that I have selected the practicable method of treatment, storage, or disposal currently available to me which minimizes the present and future threat to human health and the environment; OR if I am a small generator, I have made a good faith effort to minimize my waste and select the best waste management method that is available to me and that I can afford.

Printed/Typed Name	Signature	Mo.	Day	Year
Barry KOWK for JAMES F HARTNETT	Barry Kowk for James F Hartnett	05	01	00

17. Transporter 1 Acknowledgement of Receipt of Materials

Printed/Typed Name	Signature	Mo.	Day	Year
RONALD L HOFFMAN	Ronald L Hoffman	05	01	00

18. Transporter 2 Acknowledgement of Receipt of Materials

Printed/Typed Name	Signature	Mo.	Day	Year

19. Discrepancy Indication Space
actual Rcvd 25937K

20. Facility Owner or Operator: Certification of receipt of hazardous materials covered by this manifest except as noted in Item 19.

Printed/Typed Name	Signature	Mo.	Day	Year
Colleen Carter	Colleen Carter	05	02	00

GENERATOR

TRANSPORTER

FACILITY

In case of emergency or spill immediately call the National Response Center (800) 424-8802 and the NYS Department of Environmental Conservation (518) 457-7362

COPY 5—Generator—Mailed by TSD Facility

WASTE MANAGEMENT, INC.
CWM Chemical Services, L.L.C.
1550 Balmer Rd.
P.O. Box 200
Model City, N.Y. 14107
716/754-8231

Federal EPA ID: NYD049836679

INLAND FISHER GUIDE, GM
ATTN: ENVIRONMENTAL COMPLIANCE
NYD002239440
1 GENERAL MOTORS DRIVE
SYRACUSE NY 13206-0486

CERTIFICATE OF DISPOSAL

CWM CHEMICAL SERVICES, L.L.C. has received waste material from INLAND FISHER GUIDE, GM on 05/02/00 as described on Hazardous Waste Manifest number NYB9331083 Sequence number 01. CWM CHEMICAL SERVICES, L.L.C. hereby certifies that the above described material was landfilled in accordance with the 40 CFR part 761 as it pertains to the land disposal of polychlorinated biphenyl contaminated materials.

Profile Number: CP2002
Tracking ID: 8152736101
CWM Unit #: 1*0
Disposal Date: 05/02/00

Under civil and criminal penalties of law for the making or submission of false or fraudulent statements or representations (18 U.S.C 1001 and 15 U.S.C. 2615) I certify that the information contained in or accompanying this document is true accurate and complete. As to the identified section(s) of this document for which I cannot personally verify truth and accuracy, I certify as the company official having supervisory responsibility for the persons who, acting under my direct instructions, made the verification that this information is true accurate and complete.

Donna Ames-Cassick

DONNA AMES-CASSICK
COMPLIANCE MANAGER
Certificate # 179542
05/03/00

For questions please call our Customer Service Dept. at (800) 843-3604

DEPARTMENT OF ENVIRONMENTAL CONSERVATION
DIVISION OF SOLID & HAZARDOUS MATERIALS

HAZARDOUS WASTE MANIFEST

P.O. Box 12820, Albany, New York 12212

Please type or print. Do not staple.

(Hazardous Waste Manifest 4/97)

UNIFORM HAZARDOUS WASTE MANIFEST

1. Generator's US EPA No. | Manifest Doc. No. 001190 | 2. Page 1 of 1 | Information within heavy bold line is not required by Federal Law.

3. Generator's Name and Mailing Address
INLAND FISHER GUIDE CN
1 GENERAL MOTORS DR
SYRACUSE NY 13206-0966

4. Generator's Telephone (315) 432-5319

A. NYB9331092

B. Generator's ID SAME

5. Transporter 1 (Company Name) US ECOLOGY TRANSPORT INC | 6. US EPA ID Number PAD987347515 | C. State Transporter's ID T180XFO4 | D. Transporter's Telephone (800) 692-8540

7. Transporter 2 (Company Name) | 8. US EPA ID Number | E. State Transporter's ID | F. Transporter's Telephone ( )

9. Designated Facility Name and Site Address
CWM CHEMICAL SERVICES, L.L.C.
1550 BALMER RD.
MODEL CITY NY 14107

10. US EPA ID Number NYD049836679 | G. State Facility ID | H. Facility Telephone (716) 754-8231

11. US DOT Description (Including Proper Shipping Name, Hazard Class and ID Number)	12. Containers Number	Type	13. Total Quantity	14. Unit Wt/Vol	I. Waste No.
a. RQ, POLYCHLORINATED BIPHENYL MIXTURE, 9, UN2315, III	001	T	EST. 22506	K	EPA STATE 9007
b.					EPA STATE
c.					EPA STATE
d.					EPA STATE

J. Additional Descriptions for Materials listed Above
a. CP2002 - 8011
b.
c.
d.

K. Handling Codes for Wastes Listed Above
a. L | b. | c. | d.

15. Special Handling Instructions and Additional Information
a. PCB Out of Service Date: 4-19-00 SERVICE REQUEST # 548793-15
CHEMTREC Emergency Response Number (800)424-9300 UNI Contract ERG171
81527365

16. **GENERATOR'S CERTIFICATION:** I hereby declare that the contents of this consignment are fully and accurately described above by proper shipping name and are classified, packed, marked and labeled, and are in all respects in proper condition for transport by highway according to applicable International and national government regulations and state laws and regulations.

If I am a large quantity generator, I certify that I have a program in place to reduce the volume and toxicity of waste generated to the degree I have determined to be economically practicable and that I have selected the practicable method of treatment, storage, or disposal currently available to me which minimizes the present and future threat to human health and the environment; OR if I am a small generator, I have made a good faith effort to minimize my waste and select the best waste management method that is available to me and that I can afford.

Printed/Typed Name: BRAD KUBIAK FOR JOHN F. HARTNETT | Signature: Brad Kubiak for John F. Hartnett | Mo. 05 Day 04 Year 00

TRANSPORTER

17. Transporter 1 Acknowledgement of Receipt of Materials
Printed/Typed Name: Chuck Schuster | Signature | Mo. 05 Day 04 Year 00

18. Transporter 2 Acknowledgement of Receipt of Materials
Printed/Typed Name | Signature | Mo. Day Year

FACILITY

19. Discrepancy Indication Space
actual received 24785K

20. Facility Owner or Operator: Certification of receipt of hazardous materials covered by this manifest except as noted in Item 19.
Printed/Typed Name: EILEEN CARTER | Signature | Mo. 05 Day 02 Year 00

COPY 5—Generator—Mailed by TSD Facility

GENERATOR

In case of emergency or spill immediately call the National Response Center (800) 424-8802 and the NYS Department of Environmental Conservation (518) 457-7362

WASTE MANAGEMENT, INC.
CWM Chemical Services, L.L.C.
1550 Balmer Rd.
P.O. Box 200
Model City, N.Y. 14107
716/754-8231

Federal EPA ID: NYD049836679

INLAND FISHER GUIDE, GM
ATTN: ENVIRONMENTAL COMPLIANCE
NYD002239440
1 GENERAL MOTORS DRIVE
SYRACUSE NY 13206-0486

CERTIFICATE OF DISPOSAL

CWM CHEMICAL SERVICES, L.L.C. has received waste material from INLAND FISHER GUIDE, GM on 05/02/00 as described on Hazardous Waste Manifest number NYB9331092 Sequence number 01. CWM CHEMICAL SERVICES, L.L.C. hereby certifies that the above described material was landfilled in accordance with the 40 CFR part 761 as it pertains to the land disposal of polychlorinated biphenyl contaminated materials.

Profile Number: CP2002
CWM Tracking ID: 8152736501
CWM Unit #: 1*0
Disposal Date: 05/02/00

Under civil and criminal penalties of law for the making or submission of false or fraudulent statements or representations (18 U.S.C 1001 and 15 U.S.C. 2615) I certify that the information contained in or accompanying this document is true accurate and complete. As to the identified section(s) of this document for which I cannot personally verify truth and accuracy, I certify as the company official having supervisory responsibility for the persons who, acting under my direct instructions, made the verification that this information is true accurate and complete.

Donna Ames-Cassick

DONNA AMES-CASSICK
COMPLIANCE MANAGER
Certificate # 179545
05/03/00

For questions please call our Customer Service Dept. at (800) 843-3604

DEPARTMENT OF ENVIRONMENTAL CONSERVATION
DIVISION OF SOLID & HAZARDOUS MATERIALS

HAZARDOUS WASTE MANIFEST

P.O. Box 12820, Albany, New York 12212

Please type or print. Do not staple.

(Hazardous Waste Manifest 4/97)

UNIFORM HAZARDOUS WASTE MANIFEST

1. Generator's US EPA No. | Manifest Doc. No.: 001 90 (BK)
2. Page 1 of 1 | Information within heavy bold line is not required by Federal Law.

3. Generator's Name and Mailing Address
ISLAND FISHER OLDS CH
1 GENERAL MOTORS DR
SYRACUSE NY 13206-0486
4. Generator's Telephone Number: 315 432-6514

A. NYB9331101
B. Generator's ID: 6AME
C. State Transporter's ID: 46223 NNY
D. Transporter's Telephone ( ): 800 677 7203
E. State Transporter's ID:
F. Transporter's Telephone ( )
G. State Facility ID:
H. Facility Telephone ( ): 716 754-8231

5. Transporter 1 (Company Name): Be Hale Fuel Corp
6. US EPA ID Number: NYR000045724
7. Transporter 2 (Company Name):
8. US EPA ID Number:

9. Designated Facility Name and Site Address
CWM CHEMICAL SERVICES, L.L.C.
1550 BALMER RD.
MODEL CITY NY 14107
10. US EPA ID Number: NYD049836679

GENERATOR

11. US DOT Description (Including Proper Shipping Name, Hazard Class and ID Number)	12. Containers Number	Type	13. Total Quantity	14. Unit Wt/Vol	I. Waste No.
a. RQ, POLYCHLORINATED BIPHENYL MIXTURE, 9,UN2315,III	001	DT	EST. 2 @ 2250	K	EPA STATE 6007
b.					EPA STATE
c.					EPA STATE
d.					EPA STATE

J. Additional Descriptions for Materials listed Above
a. CP2002 - 501L c. L
b. d.

K. Handling Codes for Wastes Listed Above
a. L c.
b. d.

15. Special Handling Instructions and Additional Information
a. PCB Out of Service Date: 11-14-00 SERVICE REQUEST # 548743-16
CHEMTREC Emergency Response Number (800)424-9300 WMI Contract ERG#171
81527350

16. **GENERATOR'S CERTIFICATION:** I hereby declare that the contents of this consignment are fully and accurately described above by proper shipping name and are classified, packed, marked and labeled, and are in all respects in proper condition for transport by highway according to applicable international and national government regulations and state laws and regulations.

If I am a large quantity generator, I certify that I have a program in place to reduce the volume and toxicity of waste generated to the degree I have determined to be economically practicable and that I have selected the practicable method of treatment, storage, or disposal currently available to me which minimizes the present and future threat to human health and the environment; OR if I am a small generator, I have made a good faith effort to minimize my waste and select the best waste management method that is available to me and that I can afford.

Printed/Typed Name	Signature	Mo.	Day	Year
Bruce Kugler FOR JAMES F. HARTNETT	Bruce Kugler for James F Hartnett	05	01	00

TRANSPORTER

17. Transporter 1 Acknowledgement of Receipt of Materials

Printed/Typed Name	Signature	Mo.	Day	Year
K. H. Carlson		05	02	00

18. Transporter 2 Acknowledgement of Receipt of Materials

Printed/Typed Name	Signature	Mo.	Day	Year

FACILITY

19. Discrepancy Indication Space
actual recvd 21228K

20. Facility Owner or Operator: Certification of receipt of hazardous materials covered by this manifest except as noted in Item 19.

Printed/Typed Name	Signature	Mo.	Day	Year
ELDON CARTER	Eldon Carter	05	02	00

In case of emergency or spill immediately call the National Response Center (800) 424-8802 and the NYS Department of Environmental Conservation (516) 457-7362

COPY 5—Generator—Mailed by TSD Facility

WASTE MANAGEMENT, INC.
CWM Chemical Services, L.L.C.
1550 Balmer Rd.
P.O. Box 200
Model City, N.Y. 14107
716/754-8231

Federal EPA ID: NYD049836679

INLAND FISHER GUIDE, GM
ATTN: ENVIRONMENTAL COMPLIANCE
NYD002239440
1 GENERAL MOTORS DRIVE
SYRACUSE NY 13206-0486

CERTIFICATE OF DISPOSAL

CWM CHEMICAL SERVICES, L.L.C. has received waste material from INLAND FISHER GUIDE, GM on 05/02/00 as described on Hazardous Waste Manifest number NYB9331101 Sequence number 01. CWM CHEMICAL SERVICES, L.L.C. hereby certifies that the above described material was landfilled in accordance with the 40 CFR part 761 as it pertains to the land disposal of polychlorinated biphenyl contaminated materials.

Profile Number: CP2002
CWM Tracking ID: 8152735001
CWM Unit #: 1*0
Disposal Date: 05/02/00

Under civil and criminal penalties of law for the making or submission of false or fraudulent statements or representations (18 U.S.C 1001 and 15 U.S.C. 2615) I certify that the information contained in or accompanying this document is true accurate and complete. As to the identified section(s) of this document for which I cannot personally verify truth and accuracy, I certify as the company official having supervisory responsibility for the persons who, acting under my direct instructions, made the verification that this information is true accurate and complete.

Donna Ames-Cassick

DONNA AMES-CASSICK
COMPLIANCE MANAGER
Certificate # 179534
05/03/00

For questions please call our Customer Service Dept. at (800) 843-3604

DIVISION OF SOLID & HAZARDOUS MATERIALS

HAZARDOUS WASTE MANIFEST

P.O. Box 12820, Albany, New York 12212

Please type or print. Do not staple.

(Hazardous Waste Manifest 4/97)

UNIFORM HAZARDOUS WASTE MANIFEST

1. Generator's US EPA No. NYD002230850 Manifest Doc. No. 90191

2. Page 1 of 1

Information within heavy bold line is not required by Federal Law.

3. Generator's Name and Mailing Address
ISLAND FISHER CHEM CO
1 GENERAL MOTORS DR
SYRACUSE NY 13206-0906

4. Generator's Telephone (315) 432-5314

A. NYB9331119

B. Generator's ID SAME

5. Transporter 1 (Company Name) Buffalo Fuel Corp.

6. US EPA ID Number NYR000045724

C. State Transporter's ID 98834FDY

D. Transporter's Telephone (800) 209-8088

7. Transporter 2 (Company Name)

8. US EPA ID Number

E. State Transporter's ID

F. Transporter's Telephone ( )

9. Designated Facility Name and Site Address
CWM CHEMICAL SERVICES, L.L.C.
1550 BALMER RD.
MODEL CITY NY 14107

10. US EPA ID Number NYD049836679

G. State Facility ID

H. Facility Telephone ( ) 716 754-8231

11. US DOT Description (Including Proper Shipping Name, Hazard Class and ID Number)	12. Containers Number	Type	13. Total Quantity	14. Unit Wt/Vol	I. Waste No.
a. RQ, POLYCHLORINATED BIPHENYL MIXTURE, 9, UN2315, III	001	DT	20,900	G	EPA STATE 0007
b.					EPA STATE
c.					EPA STATE
d.					EPA STATE

J. Additional Descriptions for Materials listed Above
a. CP2002 - SOIL

K. Handling Codes for Wastes Listed Above
a. L b. c. d.

15. Special Handling Instructions and Additional Information
a. PCB Out of Service Date: 4-19-00 SERVICE REQUEST # 598743-F-17
CHEMTREC Emergency Response Number (800)424-9300 WMI Contract ERO#171
81527356

16. **GENERATOR'S CERTIFICATION:** I hereby declare that the contents of this consignment are fully and accurately described above by proper shipping name and are classified, packed, marked and labeled, and are in all respects in proper condition for transport by highway according to applicable international and national government regulations and state laws and regulations.

If I am a large quantity generator, I certify that I have a program in place to reduce the volume and toxicity of waste generated to the degree I have determined to be economically practicable and that I have selected the practicable method of treatment, storage, or disposal currently available to me which minimizes the present and future threat to human health and the environment; OR if I am a small generator, I have made a good faith effort to minimize my waste and select the best waste management method that is available to me and that I can afford.

Printed/Typed Name: Brian Kubek FOR James F. Hartnett
Signature: Brian Kubek for James F. Hartnett
Mo. 05 Day 01 Year 00

TRANSPORTER

17. Transporter 1 Acknowledgement of Receipt of Materials
Printed/Typed Name: Robert Pusch
Signature: Robert Pusch
Mo. 05 Day 01 Year 00

18. Transporter 2 Acknowledgement of Receipt of Materials
Printed/Typed Name:
Signature:
Mo. Day Year

FACILITY

19. Discrepancy Indication Space
actual pound 23424K

20. Facility Owner or Operator: Certification of receipt of hazardous materials covered by this manifest except as noted in Item 19.
Printed/Typed Name: Ellen Carter
Signature: Ellen Carter
Mo. 05 Day 02 Year 00

GENERATOR

In case of emergency or spill immediately call the National Response Center (800) 424-8802 and the NYS Department of Environmental Conservation (518) 457-7362

COPY 5—Generator—Mailed by TSD Facility

WASTE MANAGEMENT, INC.
CWM Chemical Services, L.L.C.
1550 Balmer Rd.
P.O. Box 200
Model City, N.Y. 14107
716/754-8231

Federal EPA ID: NYD049836679

INLAND FISHER GUIDE, GM
ATTN: ENVIRONMENTAL COMPLIANCE
NYD002239440
1 GENERAL MOTORS DRIVE
SYRACUSE NY 13206-0486

CERTIFICATE OF DISPOSAL

CWM CHEMICAL SERVICES, L.L.C. has received waste material from INLAND FISHER GUIDE, GM on 05/02/00 as described on Hazardous Waste Manifest number NYB9331119 Sequence number 01. CWM CHEMICAL SERVICES, L.L.C. hereby certifies that the above described material was landfilled in accordance with the 40 CFR part 761 as it pertains to the land disposal of polychlorinated biphenyl contaminated materials.

Profile Number: CP2002
CWM Tracking ID: 8152735601
CWM Unit #: 1*0
Disposal Date: 05/02/00

Under civil and criminal penalties of law for the making or submission of false or fraudulent statements or representations (18 U.S.C 1001 and 15 U.S.C. 2615) I certify that the information contained in or accompanying this document is true accurate and complete. As to the identified section(s) of this document for which I cannot personally verify truth and accuracy, I certify as the company official having supervisory responsibility for the persons who, acting under my direct instructions, made the verification that this information is true accurate and complete.

Donna Ames-Cassick

DONNA AMES-CASSICK
COMPLIANCE MANAGER
Certificate # 179537
05/03/00

For questions please call our Customer Service Dept. at (800) 843-3604

DEPARTMENT OF ENVIRONMENTAL CONSERVATION
DIVISION OF SOLID & HAZARDOUS MATERIALS

HAZARDOUS WASTE MANIFEST

P.O. Box 12820, Albany, New York 12212

Please type or print. Do not staple.

(Hazardous Waste Manifest 4/97)

UNIFORM HAZARDOUS WASTE MANIFEST

1. Generator's US EPA No. | Manifest Doc. No.: 00192
2. Page 1 of 1

Information within heavy bold line is not required by Federal Law.

GENERATOR

3. Generator's Name and Mailing Address
ISLAND FISHER GUIDE ON
1 GENERAL MOTORS DR
SYRACUSE NY 13206-0486
4. Generator's Telephone 315-432-4314

A. NYB9331128

B. Generator's ID: BASE

5. Transporter 1 (Company Name): US Ecology Inc
6. US EPA ID Number: NJD0417[illegible]

C. State Transporter's ID

D. Transporter's Telephone ( )

7. Transporter 2 (Company Name)
8. US EPA ID Number

E. State Transporter's ID

F. Transporter's Telephone ( )

9. Designated Facility Name and Site Address
OMN CHEMICAL SERVICES, L.L.C.
1650 BALMER RD.
MODEL CITY NY 14107
10. US EPA ID Number: NYD049836779

G. State Facility ID

H. Facility Telephone ( ) 716 754-8231

11. US DOT Description (Including Proper Shipping Name, Hazard Class and ID Number)	12. Containers Number	Type	13. Total Quantity	14. Unit Wt/Vol	I. Waste No.
a. RQ, POLYCHLORINATED BIPHENYL MIXTURE, 9,UN2315,III	001	DT	EST 21500	K	EPA STATE DOT
b.					EPA STATE
c.					EPA STATE
d.					EPA STATE

J. Additional Descriptions for Materials listed Above
a. CP2002 - SOIL
b.
c.
d.

K. Handling Codes for Wastes Listed Above
a. L
b.
c.
d.

15. Special Handling Instructions and Additional Information
a. PCB Out of Service Date: 4-19-00 SERVICE REQUEST # 548743-18
CHEMTREC Emergency Response Number (800)424-9300 GNI Contract ERG#171
815273666

16. **GENERATOR'S CERTIFICATION:** I hereby declare that the contents of this consignment are fully and accurately described above by proper shipping name and are classified, packed, marked and labeled, and are in all respects in proper condition for transport by highway according to applicable international and national government regulations and state laws and regulations.

If I am a large quantity generator, I certify that I have a program in place to reduce the volume and toxicity of waste generated to the degree I have determined to be economically practicable and that I have selected the practicable method of treatment, storage, or disposal currently available to me which minimizes the present and future threat to human health and the environment; OR if I am a small generator, I have made a good faith effort to minimize my waste and select the best waste management method that is available to me and that I can afford.

Printed/Typed Name	Signature	Mo.	Day	Year
Bud Kubik FOR James F. Hartnett	Bud Kubik for James F. Hartnett	05	01	00

TRANSPORTER

17. Transporter 1 Acknowledgement of Receipt of Materials

Printed/Typed Name	Signature	Mo.	Day	Year
Robert Bundy	Robert Bundy	05	1	00

18. Transporter 2 Acknowledgement of Receipt of Materials

Printed/Typed Name	Signature	Mo.	Day	Year

FACILITY

19. Discrepancy Indication Space
actual Recd 24213K

20. Facility Owner or Operator: Certification of receipt of hazardous materials covered by this manifest except as noted in Item 19.

Printed/Typed Name	Signature	Mo.	Day	Year
Ellen Carter	Ellen Carter	05	02	00

In case of emergency or spill immediately call the National Response Center (800) 424-8802 and the NYS Department of Environmental Conservation (518) 457-7362

COPY 5—Generator—Mailed by TSD Facility

WASTE MANAGEMENT, INC.
CWM Chemical Services, L.L.C.
1550 Balmer Rd.
P.O. Box 200
Model City, N.Y. 14107
716/754-8231

Federal EPA ID: NYD049836679

INLAND FISHER GUIDE, GM
ATTN: ENVIRONMENTAL COMPLIANCE
NYD002239440
1 GENERAL MOTORS DRIVE
SYRACUSE NY 13206-0486

CERTIFICATE OF DISPOSAL

CWM CHEMICAL SERVICES, L.L.C. has received waste material from INLAND FISHER GUIDE, GM on 05/02/00 as described on Hazardous Waste Manifest number NYB9331128 Sequence number 01. CWM CHEMICAL SERVICES, L.L.C. hereby certifies that the above described material was landfilled in accordance with the 40 CFR part 761 as it pertains to the land disposal of polychlorinated biphenyl contaminated materials.

Profile Number: CP2002
M Tracking ID: 8152736601
CWM Unit #: 1*0
isposal Date: 05/02/00

Under civil and criminal penalties of law for the making or submission of false or fraudulent statements or representations (18 U.S.C 1001 and 15 U.S.C. 2615) I certify that the information contained in or accompanying this document is true accurate and complete. As to the identified section(s) of this document for which I cannot personally verify truth and accuracy, I certify as the company official having supervisory responsibility for the persons who, acting under my direct instructions, made the verification that this information is true accurate and complete.

Donna Ames-Cassick

DONNA AMES-CASSICK
COMPLIANCE MANAGER
Certificate # 179546
05/03/00

For questions please call our Customer Service Dept. at (800) 843-3604

DEPARTMENT OF ENVIRONMENTAL CONSERVATION
DIVISION OF SOLID & HAZARDOUS MATERIALS

HAZARDOUS WASTE MANIFEST

P.O. Box 12820, Albany, New York 12212

Please type or print. Do not staple.

(Hazardous Waste Manifest 4/97)

UNIFORM HAZARDOUS WASTE MANIFEST

1. Generator's US EPA No. | Manifest Doc. No.: 001973

2. Page 1 of 1

Information within heavy bold line is not required by Federal Law.

A. NYB9331137

3. Generator's Name and Mailing Address
INLAND FISHER GUIDE OR
1 GENERAL MOTORS DR
SYRACUSE NY 13206-0486

4. Generator's Telephone (315) 432-5314

B. Generator's ID: GANE

5. Transporter 1 (Company Name): 2512

6. US EPA ID Number

C. State Transporter's ID: A26319ML

D. Transporter's Telephone (800) 642-5949

7. Transporter 2 (Company Name): US Bulk Transport Inc

8. US EPA ID Number: PAD980347515

E. State Transporter's ID

F. Transporter's Telephone ( )

9. Designated Facility Name and Site Address
OHM CHEMICAL SERVICES, L.L.C.
1550 BALMER RD.
MODEL CITY NY 14107

10. US EPA ID Number: NYD049036679

G. State Facility ID

H. Facility Telephone (716) 754-8231

11. US DOT Description (Including Proper Shipping Name, Hazard Class and ID Number)	12. Containers Number	Type	13. Total Quantity	14. Unit Wt/Vol	I. Waste No.
a. RQ, POLYCHLORINATED BIPHENYL MIXTURE, 9, UN2315, III	001	DT	EST. 2050	K	EPA STATE B007
b.					EPA STATE
c.					EPA STATE
d.					EPA STATE

J. Additional Descriptions for Materials listed Above
a. CP2002 - 5011 L
c.
b.
d.

K. Handling Codes for Wastes Listed Above
a. L
c.
b.
d.

15. Special Handling Instructions and Additional Information
a. PCB Out of Service Date: 4-20-00 SERVICE REQUEST # 548969-01
CHEMTREC Emergency Response Number (800)424-9300 WMI Contract
ERG#171
81527378

16. **GENERATOR'S CERTIFICATION:** I hereby declare that the contents of this consignment are fully and accurately described above by proper shipping name and are classified, packed, marked and labeled, and are in all respects in proper condition for transport by highway according to applicable international and national government regulations and state laws and regulations.

If I am a large quantity generator, I certify that I have a program in place to reduce the volume and toxicity of waste generated to the degree I have determined to be economically practicable and that I have selected the practicable method of treatment, storage, or disposal currently available to me which minimizes the present and future threat to human health and the environment; OR if I am a small generator, I have made a good faith effort to minimize my waste and select the best waste management method that is available to me and that I can afford.

Printed/Typed Name	Signature	Mo.	Day	Year
BRIAN KUBIAK FOR JAMES F. HARTNETT	Brian Kubiak for James F. Hartnett	05	02	00

TRANSPORTER

17. Transporter 1 Acknowledgement of Receipt of Materials

Printed/Typed Name	Signature	Mo.	Day	Year
LAWRENCE MERRILL	Lawrence Merrill	05	02	00

18. Transporter 2 Acknowledgement of Receipt of Materials

Printed/Typed Name	Signature	Mo.	Day	Year

FACILITY

19. Discrepancy Indication Space
actual pound 19015K

20. Facility Owner or Operator: Certification of receipt of hazardous materials covered by this manifest except as noted in Item 19.

Printed/Typed Name	Signature	Mo.	Day	Year
Ellen Carter	Ellen Carter	05	02	00

GENERATOR

In case of emergency or spill immediately call the National Response Center (800) 424-8802 and the NYS Department of Environmental Conservation (518) 457-7362

COPY 5—Generator—Mailed by TSD Facility

WASTE MANAGEMENT, INC.
CWM Chemical Services, L.L.C.
1550 Balmer Rd.
P.O. Box 200
Model City, N.Y. 14107
716/754-8231

Federal EPA ID: NYD049836679

INLAND FISHER GUIDE, GM
ATTN: ENVIRONMENTAL COMPLIANCE
NYD002239440
1 GENERAL MOTORS DRIVE
SYRACUSE NY 13206-0486

CERTIFICATE OF DISPOSAL

CWM CHEMICAL SERVICES, L.L.C. has received waste material from INLAND FISHER GUIDE, GM on 05/02/00 as described on Hazardous Waste Manifest number NYB9331137 Sequence number 01. CWM CHEMICAL SERVICES, L.L.C. hereby certifies that the above described material was landfilled in accordance with the 40 CFR part 761 as it pertains to the land disposal of polychlorinated biphenyl contaminated materials.

Profile Number: CP2002
Tracking ID: 8152737801
CWM Unit #: 1*0
Disposal Date: 05/02/00

Under civil and criminal penalties of law for the making or submission of false or fraudulent statements or representations (18 U.S.C 1001 and 15 U.S.C. 2615) I certify that the information contained in or accompanying this document is true accurate and complete. As to the identified section(s) of this document for which I cannot personally verify truth and accuracy, I certify as the company official having supervisory responsibility for the persons who, acting under my direct instructions, made the verification that this information is true accurate and complete.

Donna Ames-Cassick

DONNA AMES-CASSICK
COMPLIANCE MANAGER
Certificate # 179556
05/03/00

For questions please call our Customer Service Dept. at (800) 843-3604

DEPARTMENT OF ENVIRONMENTAL CONSERVATION
DIVISION OF SOLID & HAZARDOUS MATERIALS

HAZARDOUS WASTE MANIFEST

P.O. Box 12820, Albany, New York 12212

Please type or print. Do not staple.

(Hazardous Waste Manifest 4/97)

In case of emergency or spill immediately call the National Response Center (800) 424-8802 and the NYS Department of Environmental Conservation (518) 457-7362

UNIFORM HAZARDOUS WASTE MANIFEST	1. Generator's US EPA No.	Manifest Doc. No.	2. Page 1 of 1	Information within heavy bold line is not required by Federal Law.
	NYD002182450	00194		

GENERATOR

3. Generator's Name and Mailing Address
INLAND FISHER GUIDE CO
1 GENERAL MOTORS DR
SYRACUSE NY 13206-0466
4. Generator's Telephone 315-432-6514

A. NYB9331146
B. Generator's ID GAME
C. State Transporter's ID 01-42456 NE
D. Transporter's Telephone (800) 641-8910
E. State Transporter's ID
F. Transporter's Telephone ( )
G. State Facility ID
H. Facility Telephone ( ) 716 754-8231

5. Transporter 1 (Company Name): US BULK Transport Inc
6. US EPA ID Number: NYD 980 948 516
7. Transporter 2 (Company Name)
8. US EPA ID Number

9. Designated Facility Name and Site Address
CWM CHEMICAL SERVICES, L.L.C.
1550 BALMER RD.
MODEL CITY NY 14107
10. US EPA ID Number: NYD 049 836 679

11. US DOT Description (Including Proper Shipping Name, Hazard Class and ID Number)	12. Containers Number	Type	13. Total Quantity	14. Unit Wt/Vol	I. Waste No.
a. RQ, POLYCHLORINATED BIPHENYL MIXTURE, 9, UN2315, III	001	DT	33000	K	EPA STATE 8007
b.					EPA STATE
c.					EPA STATE
d.					EPA STATE

J. Additional Descriptions for Materials listed Above
a. CP2902 - 8011. L
b. c. d.

K. Handling Codes for Wastes Listed Above
a. L c.
b. d.

15. Special Handling Instructions and Additional Information
a. PCB Out of Service Date: 4-20-00. SERVICE REQUEST # 548269-02
CHEMTREC Emergency Response Number (800)424-9300 WMI Contract
EM9171
81527379

16. **GENERATOR'S CERTIFICATION:** I hereby declare that the contents of this consignment are fully and accurately described above by proper shipping name and are classified, packed, marked and labeled, and are in all respects in proper condition for transport by highway according to applicable international and national government regulations and state laws and regulations.
If I am a large quantity generator, I certify that I have a program in place to reduce the volume and toxicity of waste generated to the degree I have determined to be economically practicable and that I have selected the practicable method of treatment, storage, or disposal currently available to me which minimizes the present and future threat to human health and the environment; OR if I am a small generator, I have made a good faith effort to minimize my waste and select the best waste management method that is available to me and that I can afford.

Printed/Typed Name	Signature	Mo.	Day	Year
Brad Kubik for James F. Hartnett	Brad Kubik for James F. Hartnett	05	02	00

TRANSPORTER

17. Transporter 1 Acknowledgement of Receipt of Materials

Printed/Typed Name	Signature	Mo.	Day	Year
Randy AKA		05	02	00

18. Transporter 2 Acknowledgement of Receipt of Materials

Printed/Typed Name	Signature	Mo.	Day	Year

FACILITY

19. Discrepancy Indication Space
actual recvd 18162K

20. Facility Owner or Operator Certification of receipt of hazardous materials covered by this manifest except as noted in Item 19.

Printed/Typed Name	Signature	Mo.	Day	Year
Eileen Carter	Eileen Carter	05	02	00

COPY 5—Generator—Mailed by TSD Facility

WASTE MANAGEMENT, INC.
CWM Chemical Services, L.L.C.
1550 Balmer Rd.
P.O. Box 200
Model City, N.Y. 14107
716/754-8231

Federal EPA ID: NYD049836679

INLAND FISHER GUIDE, GM
ATTN: ENVIRONMENTAL COMPLIANCE
NYD002239440
1 GENERAL MOTORS DRIVE
SYRACUSE NY 13206-0486

CERTIFICATE OF DISPOSAL

CWM CHEMICAL SERVICES, L.L.C. has received waste material from INLAND FISHER GUIDE, GM on 05/02/00 as described on Hazardous Waste Manifest number NYB9331146 Sequence number 01. CWM CHEMICAL SERVICES, L.L.C. hereby certifies that the above described material was landfilled in accordance with the 40 CFR part 761 as it pertains to the land disposal of polychlorinated biphenyl contaminated materials.

Profile Number: CP2002
Tracking ID: 8152737901
CWM Unit #: 1*0
Disposal Date: 05/02/00

Under civil and criminal penalties of law for the making or submission of false or fraudulent statements or representations (18 U.S.C 1001 and 15 U.S.C. 2615) I certify that the information contained in or accompanying this document is true accurate and complete. As to the identified section(s) of this document for which I cannot personally verify truth and accuracy, I certify as the company official having supervisory responsibility for the persons who, acting under my direct instructions, made the verification that this information is true accurate and complete.

Donna Ames-Cassick

DONNA AMES-CASSICK
COMPLIANCE MANAGER
Certificate # 179557
05/03/00

For questions please call our Customer Service Dept. at (800) 843-3604

DEPARTMENT OF ENVIRONMENTAL CONSERVATION
DIVISION OF SOLID & HAZARDOUS MATERIALS

HAZARDOUS WASTE MANIFEST

P.O. Box 12820, Albany, New York 12212

Please type or print. Do not staple.

(Hazardous Waste Manifest 4/97)

In case of emergency or spill immediately call the National Response Center (800) 424-8802 and the NYS Department of Environmental Conservation (518) 457-7362

UNIFORM HAZARDOUS WASTE MANIFEST

1. Generator's US EPA No. | Manifest Doc. No.: 00195
2. Page 1 of 1

Information within heavy bold line is not required by Federal Law.

A. NYB9331155

3. Generator's Name and Mailing Address
ISLAND FISHER GUIDE CH
1 GENERAL MOTORS DR
SYRACUSE NY 13206-0806

4. Generator's Telephone (315) 432-5314

B. Generator's ID: SAME

5. Transporter 1 (Company Name): Buffalo Fuel Corp.

6. US EPA ID Number: NYR000045724

C. State Transporter's ID: 223834NY

D. Transporter's Telephone (800) 208-87

7. Transporter 2 (Company Name)

8. US EPA ID Number

E. State Transporter's ID

F. Transporter's Telephone ( )

9. Designated Facility Name and Site Address
CWM CHEMICAL SERVICES, L.L.C.
1550 BALMER RD,
MODEL CITY NY 14107

10. US EPA ID Number: STD041903679

G. State Facility ID

H. Facility Telephone ( ) 716 754-8231

11. US DOT Description (Including Proper Shipping Name, Hazard Class and ID Number)	12. Containers Number	Type	13. Total Quantity	14. Unit Wt/Vol	I. Waste No.
a. RQ, POLYCHLORINATED BIPHENYL MIXTURE, 9, UN2315, III	001	DT	EST. 29000	K	EPA STATE
b.					EPA STATE
c.					EPA STATE
d.					EPA STATE

J. Additional Descriptions for Materials listed Above
a. CP2002 - 501L
c.
b.
d.

K. Handling Codes for Wastes Listed Above
a. L
c.
b.
d.

15. Special Handling Instructions and Additional Information
a. PCB Out of Service Date: 4-20-00. SERVICE REQUEST # 548965-03
CHEMTREC Emergency Response Number (800)424-9300 URI Contract ERO171
81527382

16. **GENERATOR'S CERTIFICATION:** I hereby declare that the contents of this consignment are fully and accurately described above by proper shipping name and are classified, packed, marked and labeled, and are in all respects in proper condition for transport by highway according to applicable international and national government regulations and state laws and regulations.

If I am a large quantity generator, I certify that I have a program in place to reduce the volume and toxicity of waste generated to the degree I have determined to be economically practicable and that I have selected the practicable method of treatment, storage, or disposal currently available to me which minimizes the present and future threat to human health and the environment; OR if I am a small generator, I have made a good faith effort to minimize my waste and select the best waste management method that is available to me and that I can afford.

Printed/Typed Name	Signature	Mo.	Day	Year
BRAD KUBIAK FOR JAMES F. HARTNETT	Brad Kubiak for James F. Hartnett	05	02	00

TRANSPORTER

17. Transporter 1 Acknowledgement of Receipt of Materials

Printed/Typed Name	Signature	Mo.	Day	Year
Michael Negroni	Michael Negroni	05	02	00

18. Transporter 2 Acknowledgement of Receipt of Materials

Printed/Typed Name	Signature	Mo.	Day	Year

FACILITY

19. Discrepancy Indication Space
actual recvd 24131K

20. Facility Owner or Operator: Certification of receipt of hazardous materials covered by this manifest except as noted in Item 19.

Printed/Typed Name	Signature	Mo.	Day	Year
EILEEN CARTON	Eileen Carton	05	02	00

COPY 5—Generator—Mailed by TSD Facility

WASTE MANAGEMENT, INC.
CWM Chemical Services, L.L.C.
1550 Balmer Rd.
P.O. Box 200
Model City, N.Y. 14107
716/754-8231

Federal EPA ID: NYD049836679

INLAND FISHER GUIDE, GM
ATTN: ENVIRONMENTAL COMPLIANCE
NYD002239440
1 GENERAL MOTORS DRIVE
SYRACUSE NY 13206-0486

CERTIFICATE OF DISPOSAL

CWM CHEMICAL SERVICES, L.L.C. has received waste material from INLAND FISHER GUIDE, GM on 05/02/00 as described on Hazardous Waste Manifest number NYB9331155 Sequence number 01. CWM CHEMICAL SERVICES, L.L.C. hereby certifies that the above described material was landfilled in accordance with the 40 CFR part 761 as it pertains to the land disposal of polychlorinated biphenyl contaminated materials.

Profile Number: CP2002
CWM Tracking ID: 8152738201
CWM Unit #: 1*0
Disposal Date: 05/02/00

Under civil and criminal penalties of law for the making or submission of false or fraudulent statements or representations (18 U.S.C 1001 and 15 U.S.C. 2615) I certify that the information contained in or accompanying this document is true accurate and complete. As to the identified section(s) of this document for which I cannot personally verify truth and accuracy, I certify as the company official having supervisory responsibility for the persons who, acting under my direct instructions, made the verification that this information is true accurate and complete.

Donna Ames-Cassick

DONNA AMES-CASSICK
COMPLIANCE MANAGER
Certificate # 179560
05/03/00

For questions please call our Customer Service Dept. at (800) 843-3604

DEPARTMENT OF ENVIRONMENTAL CONSERVATION
DIVISION OF SOLID & HAZARDOUS MATERIALS

HAZARDOUS WASTE MANIFEST

P.O. Box 12820, Albany, New York 12212

Please type or print. Do not staple.

(Hazardous Waste Manifest 4/97)

UNIFORM HAZARDOUS WASTE MANIFEST

1. Generator's US EPA No. | Manifest Doc. No.: NYD002239440 | 00896

2. Page 1 of: 1

Information within heavy bold line is not required by Federal Law.

3. Generator's Name and Mailing Address
INLAND FISHER GUIDE CO
1 GENERAL MOTORS DR
SYRACUSE NY 13206-0486

4. Generator's Telephone: 315-432-5314

A. NYB9331164

B. Generator's ID: 5488

5. Transporter 1 (Company Name): Buffalo Fuel Corp

6. US EPA ID Number: NYR000045724

C. State Transporter's ID: 7107ANGNY

D. Transporter's Telephone ( ): 677-2600

7. Transporter 2 (Company Name)

8. US EPA ID Number

E. State Transporter's ID

F. Transporter's Telephone ( )

9. Designated Facility Name and Site Address
CWM CHEMICAL SERVICES, L.L.C.
1550 BALMER RD.
MODEL CITY NY 14107

10. US EPA ID Number: NYD049836479

G. State Facility ID

H. Facility Telephone ( ): 716 754-8231

11. US DOT Description (Including Proper Shipping Name, Hazard Class and ID Number)	12. Containers Number	Type	13. Total Quantity	14. Unit Wt/Vol	I. Waste No.
a. RQ, POLYCHLORINATED BIPHENYL MIXTURE, 9,UN2315,III	001	DT	EST. 12500	L	EPA STATE B007
b.					EPA STATE
c.					EPA STATE
d.					EPA STATE

Additional Descriptions for Materials listed Above
a. CP2002 - 6011L

K. Handling Codes for Wastes Listed Above
a. L c. b. d.

15. Special Handling Instructions and Additional Information
a. PCB Out of Service Date: 4-20-00. SERVICE REQUEST # 548569-04
CHEMTREC Emergency Response Number (800)424-9300 WMI Contract ERG#171
#527383

16. **GENERATOR'S CERTIFICATION:** I hereby declare that the contents of this consignment are fully and accurately described above by proper shipping name and are classified, packed, marked and labeled, and are in all respects in proper condition for transport by highway according to applicable international and national government regulations and state laws and regulations.

If I am a large quantity generator, I certify that I have a program in place to reduce the volume and toxicity of waste generated to the degree I have determined to be economically practicable and that I have selected the practicable method of treatment, storage, or disposal currently available to me which minimizes the present and future threat to human health and the environment; OR if I am a small generator, I have made a good faith effort to minimize my waste and select the best waste management method that is available to me and that I can afford.

Printed/Typed Name	Signature	Mo.	Day	Year
BRAD KUBIAK F/O JAMES F. HARTNETT	Brad Kubiak + James F. Hartnett	05	02	00

17. Transporter 1 Acknowledgement of Receipt of Materials

Printed/Typed Name	Signature	Mo.	Day	Year
JOHN S. BOULANGER	John S. Boulanger	05	02	00

18. Transporter 2 Acknowledgement of Receipt of Materials

Printed/Typed Name	Signature	Mo.	Day	Year

19. Discrepancy Indication Space
actual recvd 21401K

20. Facility Owner or Operator: Certification of receipt of hazardous materials covered by this manifest except as noted in Item 19.

Printed/Typed Name	Signature	Mo.	Day	Year
EILEEN CARTER	Eileen Carter	05	02	00

GENERATOR

TRANSPORTER

FACILITY

In case of emergency or spill immediately call the National Response Center (800) 424-8802 and the NYS Department of Environmental Conservation (518) 457-7362

COPY 5—Generator—Mailed by TSD Facility

WASTE MANAGEMENT, INC.
CWM Chemical Services, L.L.C.
1550 Balmer Rd.
P.O. Box 200
Model City, N.Y. 14107
716/754-8231

Federal EPA ID: NYD049836679

INLAND FISHER GUIDE, GM
ATTN: ENVIRONMENTAL COMPLIANCE
NYD002239440
1 GENERAL MOTORS DRIVE
SYRACUSE NY 13206-0486

CERTIFICATE OF DISPOSAL

CWM CHEMICAL SERVICES, L.L.C. has received waste material from INLAND FISHER GUIDE, GM on 05/02/00 as described on Hazardous Waste Manifest number NYB9331164 Sequence number 01. CWM CHEMICAL SERVICES, L.L.C. hereby certifies that the above described material was landfilled in accordance with the 40 CFR part 761 as it pertains to the land disposal of polychlorinated biphenyl contaminated materials.

Profile Number: CP2002
CWM Tracking ID: 8152738301
CWM Unit #: 1*0
Disposal Date: 05/02/00

Under civil and criminal penalties of law for the making or submission of false or fraudulent statements or representations (18 U.S.C 1001 and 15 U.S.C. 2615) I certify that the information contained in or accompanying this document is true accurate and complete. As to the identified section(s) of this document for which I cannot personally verify truth and accuracy, I certify as the company official having supervisory responsibility for the persons who, acting under my direct instructions, made the verification that this information is true accurate and complete.

Donna Ames-Cassick

DONNA AMES-CASSICK
COMPLIANCE MANAGER
Certificate # 179561
05/03/00

For questions please call our Customer Service Dept. at (800) 843-3604

STATE OF NEW YORK
DEPARTMENT OF ENVIRONMENTAL CONSERVATION
DIVISION OF SOLID & HAZARDOUS MATERIALS

HAZARDOUS WASTE MANIFEST

P.O. Box 12820, Albany, New York 12212

CWM

(Hazardous Waste Manifest 4/97)

Please type or print. Do not staple.

In case of emergency or spill immediately call the National Response Center (800) 424-8802 and the NYS Department of Environmental Conservation (518) 457-7362

UNIFORM HAZARDOUS WASTE MANIFEST

1. Generator's US EPA No. | Manifest Doc. No.: NYD000228480 | 00197

2. Page 1 of 1

Information within heavy bold line is not required by Federal Law.

GENERATOR

3. Generator's Name and Mailing Address
INLAND FISHER GUIDE CM
1 GENERAL MOTORS DR
SYRACUSE NY 13206-0486

4. Generator's Telephone 315 432-5314

A. NYB9331173

B. Generator's ID: SAMR

5. Transporter 1 (Company Name): Buffalo Fuel Corp

6. US EPA ID Number: NYR000045724

C. State Transporter's ID: 9825+F NY

D. Transporter's Telephone (7006779

7. Transporter 2 (Company Name)

8. US EPA ID Number

E. State Transporter's ID

F. Transporter's Telephone ( )

9. Designated Facility Name and Site Address
CWM CHEMICAL SERVICES, L.L.C.
1550 BALMER RD.
MODEL CITY NY 14107

10. US EPA ID Number: NYD049836679

G. State Facility ID

H. Facility Telephone ( ) 716 754-8231

11. US DOT Description (Including Proper Shipping Name, Hazard Class and ID Number)	12. Containers Number	Type	13. Total Quantity	14. Unit Wt/Vol	I. Waste No.
a. RQ, POLYCHLORINATED BIPHENYL MIXTURE, 9,UN2315,III	001	DT	EST. 22500	K	EPA STATE 8007
b.					EPA STATE
c.					EPA STATE
d.					EPA STATE

Additional Descriptions for Materials listed Above
a. CP2002 - SOIL
b.

K. Handling Codes for Wastes Listed Above
a. K c.
b. d.

15. Special Handling Instructions and Additional Information
a. PCB Out of Service Date: 4-20-00 SERVICE REQUEST # 548769-05
CHEMTREC Emergency Response Number (800)424-9300 WMI Contract
ERO#171
815527406

16. **GENERATOR'S CERTIFICATION:** I hereby declare that the contents of this consignment are fully and accurately described above by proper shipping name and are classified, packed, marked and labeled, and are in all respects in proper condition for transport by highway according to applicable international and national government regulations and state laws and regulations.
If I am a large quantity generator, I certify that I have a program in place to reduce the volume and toxicity of waste generated to the degree I have determined to be economically practicable and that I have selected the practicable method of treatment, storage, or disposal currently available to me which minimizes the present and future threat to human health and the environment; OR if I am a small generator, I have made a good faith effort to minimize my waste and select the best waste management method that is available to me and that I can afford.

Printed/Typed Name: BRAD KUBIK FOR JAMES F. HARTNETT | Signature: Brad Kubik for James F. Hartnett | Mo. 05 Day 02 Year 00

TRANSPORTER

17. Transporter 1 Acknowledgement of Receipt of Materials
Printed/Typed Name: Matthew Hooks | Signature | Mo. 05 Day 02 Year 00

18. Transporter 2 Acknowledgement of Receipt of Materials
Printed/Typed Name | Signature | Mo. Day Year

FACILITY

19. Discrepancy Indication Space
actual recvd 23233K

20. Facility Owner or Operator: Certification of receipt of hazardous materials covered by this manifest except as noted in Item 19.
Printed/Typed Name: EILEEN CARTER | Signature | Mo. 05 Day 03 Year 00

COPY 5—Generator—Mailed by TSD Facility

WASTE MANAGEMENT, INC.
CWM Chemical Services, L.L.C.
1550 Balmer Rd.
P.O. Box 200
Model City, N.Y. 14107
716/754-8231

Federal EPA ID: NYD049836679

INLAND FISHER GUIDE, GM
ATTN: ENVIRONMENTAL COMPLIANCE
NYD002239440
1 GENERAL MOTORS DRIVE
SYRACUSE NY 13206-0486

CERTIFICATE OF DISPOSAL

CWM CHEMICAL SERVICES, L.L.C. has received waste material from INLAND FISHER GUIDE, GM on 05/03/00 as described on Hazardous Waste Manifest number NYB9331173 Sequence number 01. CWM CHEMICAL SERVICES, L.L.C. hereby certifies that the above described material was landfilled in accordance with the 40 CFR part 761 as it pertains to the land disposal of polychlorinated biphenyl contaminated materials.

Profile Number: CP2002
CWM Tracking ID: 8152740601
CWM Unit #: 1*0
Disposal Date: 05/03/00

Under civil and criminal penalties of law for the making or submission of false or fraudulent statements or representations (18 U.S.C 1001 and 15 U.S.C. 2615) I certify that the information contained in or accompanying this document is true accurate and complete. As to the identified section(s) of this document for which I cannot personally verify truth and accuracy, I certify as the company official having supervisory responsibility for the persons who, acting under my direct instructions, made the verification that this information is true accurate and complete.

Donna Ames-Cassick

DONNA AMES-CASSICK
COMPLIANCE MANAGER
Certificate # 179592
05/04/00

For questions please call
our Customer Service Dept.
at (800) 843-3604

DEPARTMENT OF ENVIRONMENTAL CONSERVATION
DIVISION OF SOLID & HAZARDOUS MATERIALS

HAZARDOUS WASTE MANIFEST

P.O. Box 12820, Albany, New York 12212

CWM

Please type or print. Do not staple.

(Hazardous Waste Manifest 4/97)

UNIFORM HAZARDOUS WASTE MANIFEST

1. Generator's US EPA No. | Manifest Doc. No.: 00198 | 2. Page 1 of 1 | Information within heavy bold line is not required by Federal Law.

3. Generator's Name and Mailing Address
INLAND FISHER GUIDE CO
1 GENERAL MOTORS DR
SYRACUSE NY 13206-0486

4. Generator's Telephone Number: 315 432-5314

A. NYB9331182

B. Generator's ID: SAME

C. State Transporter's ID: PA 6346 (OH 25/3)

D. Transporter's Telephone: 330 494-5510

E. State Transporter's ID

F. Transporter's Telephone ( )

G. State Facility ID

H. Facility Telephone ( ): 716 754-8231

5. Transporter 1 (Company Name): U S A K Transport Inc

6. US EPA ID Number: PAD987347515

7. Transporter 2 (Company Name)

8. US EPA ID Number

9. Designated Facility Name and Site Address
CWM CHEMICAL SERVICES, L.L.C.
1550 BALMER RD.
MODEL CITY NY 14107

10. US EPA ID Number: NYD049836679

11. US DOT Description (Including Proper Shipping Name, Hazard Class and ID Number)	12. Containers Number	Type	13. Total Quantity	14. Unit Wt/Vol	I. Waste No.
a. RQ, POLYCHLORINATED BIPHENYL MIXTURE, 9,UN2315,III	001	DT	EST. 21506	K	EPA STATE DOT
b.					EPA STATE
c.					EPA STATE
d.					EPA STATE

J. Additional Descriptions for Materials listed Above
a. CP2002 - SOIL
b.

K. Handling Codes for Wastes Listed Above
a. [K] c.
b. d.

15. Special Handling Instructions and Additional Information
a. PCB Out of Service Date: 4-20-00. SERVICE REQUEST # 5487647-00
CHEMTREC Emergency Response Number (800)424-9300 UNI Contract ERG#171
8527395

16. **GENERATOR'S CERTIFICATION:** I hereby declare that the contents of this consignment are fully and accurately described above by proper shipping name and are classified, packed, marked and labeled, and are in all respects in proper condition for transport by highway according to applicable international and national government regulations and state laws and regulations.

If I am a large quantity generator, I certify that I have a program in place to reduce the volume and toxicity of waste generated to the degree I have determined to be economically practicable and that I have selected the practicable method of treatment, storage, or disposal currently available to me which minimizes the present and future threat to human health and the environment; OR if I am a small generator, I have made a good faith effort to minimize my waste and select the best waste management method that is available to me and that I can afford.

Printed/Typed Name	Signature	Mo.	Day	Year
BRAD KOLAK FOR JAMES F. HARTNETT	Brad Kolak for James F. Hartnett	05	02	00

17. Transporter 1 Acknowledgement of Receipt of Materials

Printed/Typed Name	Signature	Mo.	Day	Year
Robert Burns	Robert Burns	05	02	00

18. Transporter 2 Acknowledgement of Receipt of Materials

Printed/Typed Name	Signature	Mo.	Day	Year

19. Discrepancy Indication Space
actual recvd 21065K

20. Facility Owner or Operator: Certification of receipt of hazardous materials covered by this manifest except as noted in Item 19.

Printed/Typed Name	Signature	Mo.	Day	Year
EILEEN CARTER	Eileen Carter	05	03	00

GENERATOR

TRANSPORTER

FACILITY

In case of emergency or spill immediately call the National Response Center (800) 424-8802 and the NYS Department of Environmental Conservation (518) 457-7362

COPY 5—Generator—Mailed by TSD Facility

WASTE MANAGEMENT, INC.
CWM Chemical Services, L.L.C.
1550 Balmer Rd.
P.O. Box 200
Model City, N.Y. 14107
716/754-8231

Federal EPA ID: NYD049836679

INLAND FISHER GUIDE, GM
ATTN: ENVIRONMENTAL COMPLIANCE
NYD002239440
1 GENERAL MOTORS DRIVE
SYRACUSE NY 13206-0486

CERTIFICATE OF DISPOSAL

CWM CHEMICAL SERVICES, L.L.C. has received waste material from INLAND FISHER GUIDE, GM on 05/03/00 as described on Hazardous Waste Manifest number NYB9331182 Sequence number 01. CWM CHEMICAL SERVICES, L.L.C. hereby certifies that the above described material was landfilled in accordance with the 40 CFR part 761 as it pertains to the land disposal of polychlorinated biphenyl contaminated materials.

`rofile Number: CP2002
M Tracking ID: 8152739501
CWM Unit #: 1*0
Disposal Date: 05/03/00

Under civil and criminal penalties of law for the making or submission of false or fraudulent statements or representations (18 U.S.C 1001 and 15 U.S.C. 2615) I certify that the information contained in or accompanying this document is true accurate and complete. As to the identified section(s) of this document for which I cannot personally verify truth and accuracy, I certify as the company official having supervisory responsibility for the persons who, acting under my direct instructions, made the verification that this information is true accurate and complete.

Donna Ames-Cassick

DONNA AMES-CASSICK
COMPLIANCE MANAGER
Certificate # 179581
05/04/00

For questions please call
our Customer Service Dept.
at (800) 843-3604

DEPARTMENT OF ENVIRONMENTAL CONSERVATION
DIVISION OF SOLID & HAZARDOUS MATERIALS

HAZARDOUS WASTE MANIFEST

P.O. Box 12820, Albany, New York 12212

Please type or print. Do not staple.

(Hazardous Waste Manifest 4/97)

UNIFORM HAZARDOUS WASTE MANIFEST

1. Generator's US EPA No. | Manifest Doc. No.: NYD002230480 | 001199

2. Page 1 of 1

Information within heavy bold line is not required by Federal Law.

A. NYB9331191

B. Generator's ID: 6488

3. Generator's Name and Mailing Address
INLAND FISHER GUIDE CM
1 GENERAL MOTORS DR
SYRACUSE NY 13206-0486

4. Generator's Telephone (315) 432-5514

5. Transporter 1 (Company Name): BUFFALO FUEL CORP

6. US EPA ID Number: NYR000045724

C. State Transporter's ID: 68502KN

D. Transporter's Telephone (1200 477K

7. Transporter 2 (Company Name)

8. US EPA ID Number

E. State Transporter's ID

F. Transporter's Telephone ( )

9. Designated Facility Name and Site Address
CWM CHEMICAL SERVICES, L.L.C.
1550 BALMER RD.
MODEL CITY NY 14107

10. US EPA ID Number: NYD049836679

G. State Facility ID

H. Facility Telephone ( ) 716 754-8231

11. US DOT Description (Including Proper Shipping Name, Hazard Class and ID Number)	12. Containers Number	Type	13. Total Quantity	14. Unit Wt/Vol	I. Waste No.
a. RQ, POLYCHLORINATED BIPHENYL MIXTURE, 9, UN2315, III	001	DT	EST. 12500	K	EPA STATE B007
b.					EPA STATE
c.					EPA STATE
d.					EPA STATE

J. Additional Descriptions for Materials listed Above
a. CP2002 - SOIL
b.

K. Handling Codes for Wastes Listed Above
a. [L] c.
b. d.

15. Special Handling Instructions and Additional Information
a. PCB Out of Service Date: 4-10-00 SERVICE REQUEST # 549285-01
CHEMTREC Emergency Response Number (800)424-9300 WMI Contract WRC#171
81527492

16. **GENERATOR'S CERTIFICATION:** I hereby declare that the contents of this consignment are fully and accurately described above by proper shipping name and are classified, packed, marked and labeled, and are in all respects in proper condition for transport by highway according to applicable international and national government regulations and state laws and regulations.

If I am a large quantity generator, I certify that I have a program in place to reduce the volume and toxicity of waste generated to the degree I have determined to be economically practicable and that I have selected the practicable method of treatment, storage, or disposal currently available to me which minimizes the present and future threat to human health and the environment; OR if I am a small generator, I have made a good faith effort to minimize my waste and select the best waste management method that is available to me and that I can afford.

Printed/Typed Name	Signature	Mo.	Day	Year
BRAD KUBIAK FOR JAMES F HARTNETT	Brad Kubiak for James F. Hartnett	05	04	00

TRANSPORTER

17. Transporter 1 Acknowledgement of Receipt of Materials

Printed/Typed Name	Signature	Mo.	Day	Year
JAMES E MATTINGLY	James E Mattingly	05	04	00

18. Transporter 2 Acknowledgement of Receipt of Materials

Printed/Typed Name	Signature	Mo.	Day	Year

FACILITY

19. Discrepancy Indication Space
actual pkgd 23333K

20. Facility Owner or Operator: Certification of receipt of hazardous materials covered by this manifest except as noted in Item 19.

Printed/Typed Name	Signature	Mo.	Day	Year
EILEEN CARTER	Eileen Carter	05	04	00

GENERATOR

In case of emergency or spill immediately call the National Response Center (800) 424-8802 and the NYS Department of Environmental Conservation (518) 457-7362

COPY 5—Generator—Mailed by TSD Facility

WASTE MANAGEMENT, INC.
CWM Chemical Services, L.L.C.
1550 Balmer Rd.
P.O. Box 200
Model City, N.Y. 14107
716/754-8231

Federal EPA ID: NYD049836679

INLAND FISHER GUIDE, GM
ATTN: ENVIRONMENTAL COMPLIANCE
NYD002239440
1 GENERAL MOTORS DRIVE
SYRACUSE NY 13206-0486

CERTIFICATE OF DISPOSAL

CWM CHEMICAL SERVICES, L.L.C. has received waste material from INLAND FISHER GUIDE, GM on 05/04/00 as described on Hazardous Waste Manifest number NYB9331191 Sequence number 01. CWM CHEMICAL SERVICES, L.L.C. hereby certifies that the above described material was landfilled in accordance with the 40 CFR part 761 as it pertains to the land disposal of polychlorinated biphenyl contaminated materials.

Profile Number: CP2002
CWM Tracking ID: 8152749201
CWM Unit #: 1*0
Disposal Date: 05/04/00

Under civil and criminal penalties of law for the making or submission of false or fraudulent statements or representations (18 U.S.C 1001 and 15 U.S.C. 2615) I certify that the information contained in or accompanying this document is true accurate and complete. As to the identified section(s) of this document for which I cannot personally verify truth and accuracy, I certify as the company official having supervisory responsibility for the persons who, acting under my direct instructions, made the verification that this information is true accurate and complete.

Donna Ames-Cassick

DONNA AMES-CASSICK
COMPLIANCE MANAGER
Certificate # 179793
05/05/00

For questions please call our Customer Service Dept. at (800) 843-3604

DEPARTMENT OF ENVIRONMENTAL CONSERVATION
DIVISION OF SOLID & HAZARDOUS MATERIALS

HAZARDOUS WASTE MANIFEST

P.O. Box 12820, Albany, New York 12212

GWH

(Hazardous Waste Manifest 4/97)

Please type or print. Do not staple.

In case of emergency or spill immediately call the National Response Center (800) 424-8802 and the NYS Department of Environmental Conservation (518) 457-7362

UNIFORM HAZARDOUS WASTE MANIFEST

1. Generator's US EPA No. | Manifest Doc. No.: NYD002124440 | 00200

2. Page 1 of 1

Information within heavy bold line is not required by Federal Law.

GENERATOR

3. Generator's Name and Mailing Address
INLAND FISHER GUIDE CO
1 GENERAL MOTORS DR
SYRACUSE NY 13206-0486

4. Generator's Telephone 315 432-8514

A. NYB9331209

B. Generator's ID: SAMS

5. Transporter 1 (Company Name)

6. US EPA ID Number

C. State Transporter's ID 103-7A NY

D. Transporter's Telephone (800) 642-8910

7. Transporter 2 (Company Name)

8. US EPA ID Number

E. State Transporter's ID

F. Transporter's Telephone ( )

9. Designated Facility Name and Site Address
CWM CHEMICAL SERVICES, L.L.C.
1550 BALMER RD.
MODEL CITY NY 14107

10. US EPA ID Number: NYD049836679

G. State Facility ID

H. Facility Telephone ( ) 716 754-8231

11. US DOT Description (Including Proper Shipping Name, Hazard Class and ID Number)	12. Containers Number	Type	13. Total Quantity	14. Unit Wt/Vol	I. Waste No.
a. RQ, POLYCHLORINATED BIPHENYL MIXTURE, 9, UN2315, III	001	DT	EST. 32000	K	EPA STATE BUOY
b.					EPA STATE
c.					EPA STATE
d.					EPA STATE

J. Additional Descriptions for Materials listed Above
a. CP2002 - 8011
b.

K. Handling Codes for Wastes Listed Above
a. L c.
b. d.

15. Special Handling Instructions and Additional Information
a. PCB Out of Service Date: 4-20-00 SERVICE REQUEST # 549285-02
CHEMTREC Emergency Response Number (800)424-9300 WMI Contract
ERG#171
81527493

16. **GENERATOR'S CERTIFICATION:** I hereby declare that the contents of this consignment are fully and accurately described above by proper shipping name and are classified, packed, marked and labeled, and are in all respects in proper condition for transport by highway according to applicable international and national government regulations and state laws and regulations.

If I am a large quantity generator, I certify that I have a program in place to reduce the volume and toxicity of waste generated to the degree I have determined to be economically practicable and that I have selected the practicable method of treatment, storage, or disposal currently available to me which minimizes the present and future threat to human health and the environment; OR if I am a small generator, I have made a good faith effort to minimize my waste and select the best waste management method that is available to me and that I can afford.

Printed/Typed Name: BRAD KUBIK FOR JAMES F. HUNDLEY | Signature: Brad Kubik for James F. Hundley | Mo. 05 | Day 04 | Year 00

TRANSPORTER

17. Transporter 1 Acknowledgement of Receipt of Materials

Printed/Typed Name | Signature | Mo. | Day | Year

18. Transporter 2 Acknowledgement of Receipt of Materials

Printed/Typed Name | Signature | Mo. | Day | Year

FACILITY

19. Discrepancy Indication Space
actual pound 37694K

20. Facility Owner or Operator: Certification of receipt of hazardous materials covered by this manifest except as noted in Item 19.

Printed/Typed Name: EILEEN CARTER | Signature: Eileen Carter | Mo. 05 | Day 04 | Year 00

COPY 5—Generator—Mailed by TSD Facility

WASTE MANAGEMENT, INC.
CWM Chemical Services, L.L.C.
1550 Balmer Rd.
P.O. Box 200
Model City, N.Y. 14107
716/754-8231

Federal EPA ID: NYD049836679

INLAND FISHER GUIDE, GM
ATTN: ENVIRONMENTAL COMPLIANCE
NYD002239440
1 GENERAL MOTORS DRIVE
SYRACUSE NY 13206-0486

CERTIFICATE OF DISPOSAL

CWM CHEMICAL SERVICES, L.L.C. has received waste material from INLAND FISHER GUIDE, GM on 05/04/00 as described on Hazardous Waste Manifest number NYB9331209 Sequence number 01. CWM CHEMICAL SERVICES, L.L.C. hereby certifies that the above described material was landfilled in accordance with the 40 CFR part 761 as it pertains to the land disposal of polychlorinated biphenyl contaminated materials.

Profile Number: CP2002
WM Tracking ID: 8152749301
CWM Unit #: 1*0
Disposal Date: 05/04/00

Under civil and criminal penalties of law for the making or submission of false or fraudulent statements or representations (18 U.S.C 1001 and 15 U.S.C. 2615) I certify that the information contained in or accompanying this document is true accurate and complete. As to the identified section(s) of this document for which I cannot personally verify truth and accuracy, I certify as the company official having supervisory responsibility for the persons who, acting under my direct instructions, made the verification that this information is true accurate and complete.

Donna Ames-Cassick

DONNA AMES-CASSICK
COMPLIANCE MANAGER
Certificate # 179794
05/05/00

For questions please call
our Customer Service Dept.
at (800) 843-3604

NYB9331218

DEPARTMENT OF ENVIRONMENTAL CONSERVATION
DIVISION OF SOLID & HAZARDOUS MATERIALS

HAZARDOUS WASTE MANIFEST

P.O. Box 12820, Albany, New York 12212

Please type or print. Do not staple.

(Hazardous Waste Manifest 4/97)

UNIFORM HAZARDOUS WASTE MANIFEST

1. Generator's US EPA No. NYD002289440 Manifest Doc. No. 00201

2. Page 1 of 1

Information within heavy bold line is not required by Federal Law.

3. Generator's Name and Mailing Address
INLAND FISHER GUIDE CO
1 GENERAL MOTORS DR
SYRACUSE NY 13206-0486

4. Generator's Telephone (315) 432-3814

A. NYB9331218

B. Generator's ID
SAME

5. Transporter 1 (Company Name) Buffalo Fuel Corp

6. US EPA ID Number NYR000045724

C. State Transporter's ID 71074N(NV)

D. Transporter's Telephone (800) 477-8002

7. Transporter 2 (Company Name)

8. US EPA ID Number

E. State Transporter's ID

F. Transporter's Telephone ( )

9. Designated Facility Name and Site Address
CWM CHEMICAL SERVICES, L.L.C.
1550 BALMER RD.
MODEL CITY NY 14107

10. US EPA ID Number NYD049836679

G. State Facility ID

H. Facility Telephone ( ) 716 754-8231

11. US DOT Description (Including Proper Shipping Name, Hazard Class and ID Number)	12. Containers Number	Type	13. Total Quantity	14. Unit Wt/Vol	I. Waste No.
a. RQ, POLYCHLORINATED BIPHENYL MIXTURE, 9, UN2315, III	001	DT	EST. 21,500	K	EPA STATE 9007
b.					EPA STATE
c.					EPA STATE
d.					EPA STATE

J. Additional Descriptions for Materials listed Above
a. CP2002 - 3011
c.
b.
d.

K. Handling Codes for Wastes Listed Above
a. [ ] c. [ ]
b. [ ] d. [ ]

15. Special Handling Instructions and Additional Information
a. PCB Out of Service Date: 4-20-00. SERVICE REQUEST # 597285-03
CHEMTREC Emergency Response Number (800)424-9300 WMI Contract
ERG#171
81527497

16. **GENERATOR'S CERTIFICATION:** I hereby declare that the contents of this consignment are fully and accurately described above by proper shipping name and are classified, packed, marked and labeled, and are in all respects in proper condition for transport by highway according to applicable international and national government regulations and state laws and regulations.

If I am a large quantity generator, I certify that I have a program in place to reduce the volume and toxicity of waste generated to the degree I have determined to be economically practicable and that I have selected the practicable method of treatment, storage, or disposal currently available to me which minimizes the present and future threat to human health and the environment; OR if I am a small generator, I have made a good faith effort to minimize my waste and select the best waste management method that is available to me and that I can afford.

Printed/Typed Name	Signature	Mo.	Day	Year
BRAD KUBIAK FOR JOHN F. HARTNETT	Brad Kubiak for John F. Hartnett	05	04	00

17. Transporter 1 Acknowledgement of Receipt of Materials

Printed/Typed Name	Signature	Mo.	Day	Year
JOHN S. POPKLADEK	John S. Popkladek	05	04	00

18. Transporter 2 Acknowledgement of Receipt of Materials

Printed/Typed Name	Signature	Mo.	Day	Year

19. Discrepancy Indication Space
actual received 22889K

20. Facility Owner or Operator: Certification of receipt of hazardous materials covered by this manifest except as noted in Item 19.

Printed/Typed Name	Signature	Mo.	Day	Year
GLEN CARTER	Glen Carter	05	04	00

GENERATOR

TRANSPORTER

FACILITY

In case of emergency or spill immediately call the National Response Center (800) 424-8802 and the NYS Department of Environmental Conservation (518) 457-7362

COPY 5—Generator—Mailed by TSD Facility

WASTE MANAGEMENT, INC.
CWM Chemical Services, L.L.C.
1550 Balmer Rd.
P.O. Box 200
Model City, N.Y. 14107
716/754-8231

Federal EPA ID: NYD049836679

INLAND FISHER GUIDE, GM
ATTN: ENVIRONMENTAL COMPLIANCE
NYD002239440
1 GENERAL MOTORS DRIVE
SYRACUSE NY 13206-0486

CERTIFICATE OF DISPOSAL

CWM CHEMICAL SERVICES, L.L.C. has received waste material from INLAND FISHER GUIDE, GM on 05/04/00 as described on Hazardous Waste Manifest number NYB9331218 Sequence number 01. CWM CHEMICAL SERVICES, L.L.C. hereby certifies that the above described material was landfilled in accordance with the 40 CFR part 761 as it pertains to the land disposal of polychlorinated biphenyl contaminated materials.

Profile Number: CP2002
CWM Tracking ID: 8152749701
CWM Unit #: 1*0
Disposal Date: 05/04/00

Under civil and criminal penalties of law for the making or submission of false or fraudulent statements or representations (18 U.S.C 1001 and 15 U.S.C. 2615) I certify that the information contained in or accompanying this document is true accurate and complete. As to the identified section(s) of this document for which I cannot personally verify truth and accuracy, I certify as the company official having supervisory responsibility for the persons who, acting under my direct instructions, made the verification that this information is true accurate and complete.

Donna Ames-Cassick

DONNA AMES-CASSICK
COMPLIANCE MANAGER
Certificate # 179796
05/05/00

For questions please call our Customer Service Dept. at (800) 843-3604

NYB9331227

DEPARTMENT OF ENVIRONMENTAL CONSERVATION
DIVISION OF SOLID & HAZARDOUS MATERIALS

HAZARDOUS WASTE MANIFEST

P.O. Box 12820, Albany, New York 12212

CWM1

(Hazardous Waste Manifest 4/97)

Please type or print. Do not staple.

In case of emergency or spill immediately call the National Response Center (800) 424-8802 and the NYS Department of Environmental Conservation (518) 457-7362

UNIFORM HAZARDOUS WASTE MANIFEST

1. Generator's US EPA No. | Manifest Doc. No.: NYD002124440 | 00202

2. Page 1 of: 1

Information within heavy bold line is not required by Federal Law.

GENERATOR

3. Generator's Name and Mailing Address
INLAND FISHER GUIDE DIV
1 GENERAL MOTORS DR
SYRACUSE NY 13206-0486

4. Generator's Telephone (315) 452-5315

A. NYB9331227

B. Generator's ID: 6AME

5. Transporter 1 (Company Name): BUFFALO RAIL CORP

6. US EPA ID Number: NYD045214

C. State Transporter's ID: 21562 NY

D. Transporter's Telephone ( ): 5.6.64

7. Transporter 2 (Company Name)

8. US EPA ID Number

E. State Transporter's ID

F. Transporter's Telephone ( )

9. Designated Facility Name and Site Address
OWN CHEMICAL SERVICES, L.L.C.
1550 BALMER RD.
NIAGARA CITY NY 14107

10. US EPA ID Number: NYD049836679

G. State Facility ID

H. Facility Telephone ( ): 716 754-8231

11. US DOT Description (Including Proper Shipping Name, Hazard Class and ID Number)	12. Containers Number	Type	13. Total Quantity	14. Unit Wt/Vol	I. Waste No.
a. RQ, POLYCHLORINATED BIPHENYL MIXTURE, 9, UN2315, III	001	DT	EST. 24,000	K	EPA STATE 6007
b.					EPA STATE
c.					EPA STATE
d.					EPA STATE

J. Additional Descriptions for Materials listed Above
a. CP2002 - SOIL
b.
c.
d.

K. Handling Codes for Wastes Listed Above
a. L
b.
c.
d.

15. Special Handling Instructions and Additional Information
a. PCB Out of Service Date: 4-24-00. SERVICE REQUEST # 5-99283-04
CHEMTREC Emergency Response Number (800)424-9300 UNI Contract ERG#171

81527498

16. **GENERATOR'S CERTIFICATION:** I hereby declare that the contents of this consignment are fully and accurately described above by proper shipping name and are classified, packed, marked and labeled, and are in all respects in proper condition for transport by highway according to applicable international and national government regulations and state laws and regulations.

If I am a large quantity generator, I certify that I have a program in place to reduce the volume and toxicity of waste generated to the degree I have determined to be economically practicable and that I have selected the practicable method of treatment, storage, or disposal currently available to me which minimizes the present and future threat to human health and the environment; OR if I am a small generator, I have made a good faith effort to minimize my waste and select the best waste management method that is available to me and that I can afford.

Printed/Typed Name	Signature	Mo.	Day	Year
BRAD KUBIK FOR JAMES F. HUNT	Brad Kubik for James F. Hunt	05	11	00

TRANSPORTER

17. Transporter 1 Acknowledgement of Receipt of Materials

Printed/Typed Name	Signature	Mo.	Day	Year
JOHN GUSTAFSON		05	31	00

18. Transporter 2 Acknowledgement of Receipt of Materials

Printed/Typed Name	Signature	Mo.	Day	Year

FACILITY

19. Discrepancy Indication Space
actual load 27089K

20. Facility Owner or Operator: Certification of receipt of hazardous materials covered by this manifest except as noted in Item 19.

Printed/Typed Name	Signature	Mo.	Day	Year
ELDON CARTER	Eldon Carter	05	31	00

COPY 5—Generator—Mailed by TSD Facility

WASTE MANAGEMENT, INC.
CWM Chemical Services, L.L.C.
1550 Balmer Rd.
P.O. Box 200
Model City, N.Y. 14107
716/754-8231

Federal EPA ID: NYD049836679

INLAND FISHER GUIDE, GM
ATTN: ENVIRONMENTAL COMPLIANCE
NYD002239440
1 GENERAL MOTORS DRIVE
SYRACUSE NY 13206-0486

CERTIFICATE OF DISPOSAL

CWM CHEMICAL SERVICES, L.L.C. has received waste material from INLAND FISHER GUIDE, GM on 05/04/00 as described on Hazardous Waste Manifest number NYB9331227 Sequence number 01. CWM CHEMICAL SERVICES, L.L.C. hereby certifies that the above described material was landfilled in accordance with the 40 CFR part 761 as it pertains to the land disposal of polychlorinated biphenyl contaminated materials.

Profile Number: CP2002
WM Tracking ID: 8152749801
CWM Unit #: 1*0
Disposal Date: 05/04/00

Under civil and criminal penalties of law for the making or submission of false or fraudulent statements or representations (18 U.S.C 1001 and 15 U.S.C. 2615) I certify that the information contained in or accompanying this document is true accurate and complete. As to the identified section(s) of this document for which I cannot personally verify truth and accuracy, I certify as the company official having supervisory responsibility for the persons who, acting under my direct instructions, made the verification that this information is true accurate and complete.

Donna Ames-Cassick

DONNA AMES-CASSICK
COMPLIANCE MANAGER
Certificate # 179797
05/05/00

For questions please call
our Customer Service Dept.
at (800) 843-3604

DEPARTMENT OF ENVIRONMENTAL CONSERVATION
DIVISION OF SOLID & HAZARDOUS MATERIALS

HAZARDOUS WASTE MANIFEST

P.O. Box 12820, Albany, New York 12212

Please type or print. Do not staple.

(Hazardous Waste Manifest 4/97)

UNIFORM HAZARDOUS WASTE MANIFEST

1. Generator's US EPA No.	Manifest Doc. No.	2. Page 1 of
NYD002230440	00203	1

Information within heavy bold line is not required by Federal Law.

3. Generator's Name and Mailing Address
INLAND FISHER GUIDE CO
1 GENERAL MOTORS DR
SYRACUSE NY 13206-0486
4. Generator's Telephone Number 315 432-5314

A. NYB9331236

B. Generator's ID
SAME

5. Transporter 1 (Company Name) Buffalo Fuel Corp.
6. US EPA ID Number NYR000045724
C. State Transporter's ID CPV1dbf, NY
D. Transporter's Telephone 716 877-8002

7. Transporter 2 (Company Name)
8. US EPA ID Number
E. State Transporter's ID
F. Transporter's Telephone ( )

9. Designated Facility Name and Site Address
CWM CHEMICAL SERVICES, L.L.C.
1550 BALMER RD.
MODEL CITY NY 14107
10. US EPA ID Number NYD049836679
G. State Facility ID
H. Facility Telephone ( ) 716 754-8231

11. US DOT Description (Including Proper Shipping Name, Hazard Class and ID Number)	12. Containers Number	12. Containers Type	13. Total Quantity	14. Unit Wt/Vol	I. Waste No.
a. RQ, POLYCHLORINATED BIPHENYL MIXTURE, 9, UN2315, III	001	DT	EST 28.00	K	EPA STATE B007
b.					EPA STATE
c.					EPA STATE
d.					EPA STATE

J. Additional Descriptions for Materials listed Above
a. CP2002 - 8011L
c.
b.
d.

K. Handling Codes for Wastes Listed Above
a. H
c.
b.
d.

15. Special Handling Instructions and Additional Information
a. PCB Out of Service Date: 4-20-00. SERVICE REQUEST # 545285-05
CHEMTREC Emergency Response Number (800)424-9300 WMI Contract ERG9171
815277500

16. **GENERATOR'S CERTIFICATION:** I hereby declare that the contents of this consignment are fully and accurately described above by proper shipping name and are classified, packed, marked and labeled, and are in all respects in proper condition for transport by highway according to applicable international and national government regulations and state laws and regulations.

If I am a large quantity generator, I certify that I have a program in place to reduce the volume and toxicity of waste generated to the degree I have determined to be economically practicable and that I have selected the practicable method of treatment, storage, or disposal currently available to me which minimizes the present and future threat to human health and the environment; OR if I am a small generator, I have made a good faith effort to minimize my waste and select the best waste management method that is available to me and that I can afford.

Printed/Typed Name	Signature	Mo.	Day	Year
Bud Kuebler For James F. Hartnett	Bud K for James F. Hartnett	05	04	00

TRANSPORTER

17. Transporter 1 Acknowledgement of Receipt of Materials

Printed/Typed Name	Signature	Mo.	Day	Year
Jeffrey L. Rumpf		05	04	00

18. Transporter 2 Acknowledgement of Receipt of Materials

Printed/Typed Name	Signature	Mo.	Day	Year

FACILITY

19. Discrepancy Indication Space
actual gross 29066K

20. Facility Owner or Operator: Certification of receipt of hazardous materials covered by this manifest except as noted in Item 19.

Printed/Typed Name	Signature	Mo.	Day	Year
Eileen Carter	Eileen Carter	05	04	00

In case of emergency or spill immediately call the National Response Center (800) 424-8802 and the NYS Department of Environmental Conservation (518) 457-7362

COPY 5—Generator—Mailed by TSD Facility

WASTE MANAGEMENT, INC.
CWM Chemical Services, L.L.C.
1550 Balmer Rd.
P.O. Box 200
Model City, N.Y. 14107
716/754-8231

Federal EPA ID: NYD049836679

INLAND FISHER GUIDE, GM
ATTN: ENVIRONMENTAL COMPLIANCE
NYD002239440
1 GENERAL MOTORS DRIVE
SYRACUSE NY 13206-0486

CERTIFICATE OF DISPOSAL

CWM CHEMICAL SERVICES, L.L.C. has received waste material from INLAND FISHER GUIDE, GM on 05/04/00 as described on Hazardous Waste Manifest number NYB9331236 Sequence number 01. CWM CHEMICAL SERVICES, L.L.C. hereby certifies that the above described material was landfilled in accordance with the 40 CFR part 761 as it pertains to the land disposal of polychlorinated biphenyl contaminated materials.

Profile Number: CP2002
WM Tracking ID: 8152750001
CWM Unit #: 1*0
Disposal Date: 05/04/00

Under civil and criminal penalties of law for the making or submission of false or fraudulent statements or representations (18 U.S.C 1001 and 15 U.S.C. 2615) I certify that the information contained in or accompanying this document is true accurate and complete. As to the identified section(s) of this document for which I cannot personally verify truth and accuracy, I certify as the company official having supervisory responsibility for the persons who, acting under my direct instructions, made the verification that this information is true accurate and complete.

Donna Ames-Cassick

DONNA AMES-CASSICK
COMPLIANCE MANAGER
Certificate # 179798
05/05/00

For questions please call
our Customer Service Dept.
at (800) 843-3604

NYD980512450

STATE OF NEW YORK
DEPARTMENT OF ENVIRONMENTAL CONSERVATION
DIVISION OF SOLID & HAZARDOUS MATERIALS

HAZARDOUS WASTE MANIFEST

P.O. Box 12820, Albany, New York 12212

CWM

(Hazardous Waste Manifest 4/97)

Please type or print. Do not staple.

UNIFORM HAZARDOUS WASTE MANIFEST

1. Generator's US EPA No. NYD980512450 Manifest Doc. No. 00204
2. Page 1 of 1

Information within heavy bold line is not required by Federal Law.

3. Generator's Name and Mailing Address
INLAND FISHER GUIDE CN
1 GENERAL MOTORS DR
SYRACUSE NY 13206-0486
4. Generator's Telephone 315 432-5314

A. NYB9331245
B. Generator's ID GANE

5. Transporter 1 (Company Name)
6. US EPA ID Number
C. State Transporter's ID
D. Transporter's Telephone ( )

7. Transporter 2 (Company Name)
8. US EPA ID Number
E. State Transporter's ID
F. Transporter's Telephone ( )

9. Designated Facility Name and Site Address
CWM CHEMICAL SERVICES, L.L.C.
1550 BALMER RD.
MODEL CITY NY 14107
10. US EPA ID Number NYD049836479
G. State Facility ID
H. Facility Telephone ( ) 716 754-8231

11. US DOT Description (Including Proper Shipping Name, Hazard Class and ID Number)	12. Containers Number	Type	13. Total Quantity	14. Unit Wt/Vol	I. Waste No.
a. RQ, POLYCHLORINATED BIPHENYL MIXTURE, 9,UN2315,III	001	DT	EST. 20000	K	EPA STATE B007
b.					EPA STATE
c.					EPA STATE
d.					EPA STATE

J. Additional Descriptions for Materials listed Above
a. CP2002 - 8011
b.
c.
d.

K. Handling Codes for Wastes Listed Above
a. [X] c. [ ]
b. [ ] d. [ ]

15. Special Handling Instructions and Additional Information
a. PCB Out of Service Date: 4-20-06 SERVICE REQUEST # 7452255.06
CHEMTREC Emergency Response Number (800)424-9300 WMI Contract ERO#171
8152751 8

16. **GENERATOR'S CERTIFICATION:** I hereby declare that the contents of this consignment are fully and accurately described above by proper shipping name and are classified, packed, marked and labeled, and are in all respects in proper condition for transport by highway according to applicable international and national government regulations and state laws and regulations.

If I am a large quantity generator, I certify that I have a program in place to reduce the volume and toxicity of waste generated to the degree I have determined to be economically practicable and that I have selected the practicable method of treatment, storage, or disposal currently available to me which minimizes the present and future threat to human health and the environment; OR if I am a small generator, I have made a good faith effort to minimize my waste and select the best waste management method that is available to me and that I can afford.

Printed/Typed Name	Signature	Mo.	Day	Year
BRAD KOZIAK FOR JAMES F. HARTNETT	Brad Koziak for James F. Hartnett	05	04	06

TRANSPORTER

17. Transporter 1 Acknowledgement of Receipt of Materials

Printed/Typed Name	Signature	Mo.	Day	Year
		05	04	06

18. Transporter 2 Acknowledgement of Receipt of Materials

Printed/Typed Name	Signature	Mo.	Day	Year

DESIGNATED FACILITY

19. Discrepancy Indication Space
actual blend 31316K

Facility Owner or Operator: Certification of receipt of hazardous materials covered by this manifest except as noted in Item 19.

Printed/Typed Name	Signature	Mo.	Day	Year
ELLEN CARTER	Ellen Carter	05	05	06

In case of emergency or spill immediately call the National Response Center (800) 424-8802 and the NYS Department of Environmental Conservation (518) 457-7362

COPY 5—Generator—Mailed by TSD Facility

WASTE MANAGEMENT, INC.
CWM Chemical Services, L.L.C.
1550 Balmer Rd.
P.O. Box 200
Model City, N.Y. 14107
716/754-8231

Federal EPA ID: NYD049836679

INLAND FISHER GUIDE, GM
ATTN: ENVIRONMENTAL COMPLIANCE
NYD002239440
1 GENERAL MOTORS DRIVE
SYRACUSE NY 13206-0486

CERTIFICATE OF DISPOSAL

CWM CHEMICAL SERVICES, L.L.C. has received waste material from INLAND FISHER GUIDE, GM on 05/05/00 as described on Hazardous Waste Manifest number NYB9331245 Sequence number 01. CWM CHEMICAL SERVICES, L.L.C. hereby certifies that the above described material was landfilled in accordance with the 40 CFR part 761 as it pertains to the land disposal of polychlorinated biphenyl contaminated materials.

Profile Number: CP2002
WM Tracking ID: 8152751801
CWM Unit #: 1*0
Disposal Date: 05/05/00

Under civil and criminal penalties of law for the making or submission of false or fraudulent statements or representations (18 U.S.C 1001 and 15 U.S.C. 2615) I certify that the information contained in or accompanying this document is true accurate and complete. As to the identified section(s) of this document for which I cannot personally verify truth and accuracy, I certify as the company official having supervisory responsibility for the persons who, acting under my direct instructions, made the verification that this information is true accurate and complete.

Donna Ames-Cassick

DONNA AMES-CASSICK
COMPLIANCE MANAGER
Certificate # 179822
05/08/00

For questions please call
our Customer Service Dept.
at (800) 843-3604

DEPARTMENT OF ENVIRONMENTAL CONSERVATION
DIVISION OF SOLID & HAZARDOUS MATERIALS

HAZARDOUS WASTE MANIFEST

P.O. Box 12820, Albany, New York 12212

Please type or print. Do not staple.

(Hazardous Waste Manifest 4/97)

UNIFORM HAZARDOUS WASTE MANIFEST

1. Generator's US EPA No. NYD000228480 Manifest Doc. No. 00205

2. Page 1 of 1

Information within heavy bold line is not required by Federal Law.

3. Generator's Name and Mailing Address
INLAND FISHER GUIDE CO
1 GENERAL MOTORS DR
SYRACUSE NY 13206-0486
4. Generator's Telephone 315 432-5314

A. NYB9331254

B. Generator's ID BANK NY

5. Transporter 1 (Company Name) US BULK TRANSPORT INC

6. US EPA ID Number PAD981373515

C. State Transporter's ID 2229-05

D. Transporter's Telephone (800) 441-8916

7. Transporter 2 (Company Name)

8. US EPA ID Number

E. State Transporter's ID

F. Transporter's Telephone ( )

9. Designated Facility Name and Site Address
CWM CHEMICAL SERVICES, L.L.C.
1550 BALMER RD.
MODEL CITY NY 14107

10. US EPA ID Number NYD049836679

G. State Facility ID

H. Facility Telephone ( ) 716 754-8231

11. US DOT Description (Including Proper Shipping Name, Hazard Class and ID Number)	12. Containers Number	Type	13. Total Quantity	14. Unit Wt/Vol	I. Waste No.
a. RQ, POLYCHLORINATED BIPHENYL MIXTURE, 9, UN2315, III	001	DT	EST. 21500	K	EPA STATE B007
b.					EPA STATE
c.					EPA STATE
d.					EPA STATE

J. Additional Descriptions for Materials listed Above
a. CP2002 - 8011
c.
b.
d.

K. Handling Codes for Wastes Listed Above
a. L
c.
b.
d.

15. Special Handling Instructions and Additional Information
a. PCB Out of Service Date: 4-20-00. SERVICE REQUEST # 5492585-07
CHEMTREC Emergency Response Number (800)424-9300 VHI Contract ERG#171
815227520

16. **GENERATOR'S CERTIFICATION:** I hereby declare that the contents of this consignment are fully and accurately described above by proper shipping name and are classified, packed, marked and labeled, and are in all respects in proper condition for transport by highway according to applicable international and national government regulations and state laws and regulations.

If I am a large quantity generator, I certify that I have a program in place to reduce the volume and toxicity of waste generated to the degree I have determined to be economically practicable and that I have selected the practicable method of treatment, storage, or disposal currently available to me which minimizes the present and future threat to human health and the environment; OR if I am a small generator, I have made a good faith effort to minimize my waste and select the best waste management method that is available to me and that I can afford.

Printed/Typed Name	Signature	Mo.	Day	Year
BRAD KUBIK FOR JAMES F. HANTETI	Brad Kubik for James F. Hantetti	05	04	00

17. Transporter 1 Acknowledgement of Receipt of Materials

Printed/Typed Name	Signature	Mo.	Day	Year
MARK W STRONG		05	04	00

18. Transporter 2 Acknowledgement of Receipt of Materials

Printed/Typed Name	Signature	Mo.	Day	Year

19. Discrepancy Indication Space
actual pkgd 22453K

20. Facility Owner or Operator: Certification of receipt of hazardous materials covered by this manifest except as noted in Item 19.

Printed/Typed Name	Signature	Mo.	Day	Year
EILEEN CARTER	Eileen Carter	05	05	00

GENERATOR

TRANSPORTER

FACILITY

In case of emergency or spill immediately call the National Response Center (800) 424-8802 and the NYS Department of Environmental Conservation (518) 457-7362

COPY 5—Generator—Mailed by TSD Facility

WASTE MANAGEMENT, INC.
CWM Chemical Services, L.L.C.
1550 Balmer Rd.
P.O. Box 200
Model City, N.Y. 14107
716/754-8231

Federal EPA ID: NYD049836679

INLAND FISHER GUIDE, GM
ATTN: ENVIRONMENTAL COMPLIANCE
NYD002239440
1 GENERAL MOTORS DRIVE
SYRACUSE NY 13206-0486

CERTIFICATE OF DISPOSAL

CWM CHEMICAL SERVICES, L.L.C. has received waste material from INLAND FISHER GUIDE, GM on 05/05/00 as described on Hazardous Waste Manifest number NYB9331254 Sequence number 01. CWM CHEMICAL SERVICES, L.L.C. hereby certifies that the above described material was landfilled in accordance with the 40 CFR part 761 as it pertains to the land disposal of polychlorinated biphenyl contaminated materials.

Profile Number: CP2002
WM Tracking ID: 8152752001
CWM Unit #: 1*0
Disposal Date: 05/05/00

Under civil and criminal penalties of law for the making or submission of false or fraudulent statements or representations (18 U.S.C 1001 and 15 U.S.C. 2615) I certify that the information contained in or accompanying this document is true accurate and complete. As to the identified section(s) of this document for which I cannot personally verify truth and accuracy, I certify as the company official having supervisory responsibility for the persons who, acting under my direct instructions, made the verification that this information is true accurate and complete.

Donna Ames-Cassick

DONNA AMES-CASSICK
COMPLIANCE MANAGER
Certificate # 179824
05/08/00

For questions please call
our Customer Service Dept.
at (800) 843-3604

DEPARTMENT OF ENVIRONMENTAL CONSERVATION
DIVISION OF SOLID & HAZARDOUS MATERIALS

HAZARDOUS WASTE MANIFEST

P.O. Box 12820, Albany, New York 12212

Please type or print. Do not staple.

(Hazardous Waste Manifest 4/97)

UNIFORM HAZARDOUS WASTE MANIFEST

1. Generator's US EPA No. | Manifest Doc. No. 00206 | 2. Page 1 of 1 | Information within heavy bold line is not required by Federal Law.

3. Generator's Name and Mailing Address
INLAND FISHER GUIDE CO
1 GENERAL MOTORS DR
SYRACUSE NY 13206-0966

4. Generator's Telephone Number 315 432-8514

A. NYB9331263

B. Generator's ID SANE

5. Transporter 1 (Company Name) U.S. BULK TRANSPORT INC | 6. US EPA ID Number NJD987347516 | C. State Transporter's ID TLG5446 | D. Transporter's Telephone 201 642-5440

7. Transporter 2 (Company Name) | 8. US EPA ID Number | E. State Transporter's ID | F. Transporter's Telephone ( )

9. Designated Facility Name and Site Address
CWM CHEMICAL SERVICES, L.L.C.
1550 BALMER RD.
MODEL CITY NY 14107

10. US EPA ID Number NYD049836679

G. State Facility ID

H. Facility Telephone ( ) 716 754-8231

11. US DOT Description (Including Proper Shipping Name, Hazard Class and ID Number)	12. Containers Number	Type	13. Total Quantity	14. Unit Wt/Vol	I. Waste No.
a. RQ, POLYCHLORINATED BIPHENYL MIXTURE, 9, UN2315, III	001	DT	EST. 22000	K	EPA STATE B007
b.					EPA STATE
c.					EPA STATE
d.					EPA STATE

J. Additional Descriptions for Materials listed Above
a. CP2002 - 801L
b.

K. Handling Codes for Wastes Listed Above
a. L | c.
b. | d.

15. Special Handling Instructions and Additional Information
a. PCB Out of Service Date: 4-20-00, SERVICE REQUEST # 5892285-08
CHEMTREC Emergency Response Number (800)424-9300 WMI Contract ENG7171
81527519

16. **GENERATOR'S CERTIFICATION:** I hereby declare that the contents of this consignment are fully and accurately described above by proper shipping name and are classified, packed, marked and labeled, and are in all respects in proper condition for transport by highway according to applicable international and national government regulations and state laws and regulations.

If I am a large quantity generator, I certify that I have a program in place to reduce the volume and toxicity of waste generated to the degree I have determined to be economically practicable and that I have selected the practicable method of treatment, storage, or disposal currently available to me which minimizes the present and future threat to human health and the environment; OR if I am a small generator, I have made a good faith effort to minimize my waste and select the best waste management method that is available to me and that I can afford.

Printed/Typed Name	Signature	Mo.	Day	Year
BRIAN KUBAK FOR JAMES F HAUTHER	Brian Kubak for James F Hauther	05	04	00

17. Transporter 1 Acknowledgement of Receipt of Materials

Printed/Typed Name	Signature	Mo.	Day	Year
DAVID J SLIDAL		05	04	00

18. Transporter 2 Acknowledgement of Receipt of Materials

Printed/Typed Name	Signature	Mo.	Day	Year

19. Discrepancy Indication Space
actual pound 24940K

20. Facility Owner or Operator: Certification of receipt of hazardous materials covered by this manifest except as noted in Item 19.

Printed/Typed Name	Signature	Mo.	Day	Year
Ellen Carter	Ellen Carter	05	05	00

GENERATOR

TRANSPORTER

FACILITY

In case of emergency or spill immediately call the National Response Center (800) 424-8802 and the NYS Department of Environmental Conservation (518) 457-7362

COPY 5—Generator—Mailed by TSD Facility

WASTE MANAGEMENT, INC.
CWM Chemical Services, L.L.C.
1550 Balmer Rd.
P.O. Box 200
Model City, N.Y. 14107
716/754-8231

Federal EPA ID: NYD049836679

INLAND FISHER GUIDE, GM
ATTN: ENVIRONMENTAL COMPLIANCE
NYD002239440
1 GENERAL MOTORS DRIVE
SYRACUSE NY 13206-0486

CERTIFICATE OF DISPOSAL

CWM CHEMICAL SERVICES, L.L.C. has received waste material from INLAND FISHER GUIDE, GM on 05/05/00 as described on Hazardous Waste Manifest number NYB9331263 Sequence number 01. CWM CHEMICAL SERVICES, L.L.C. hereby certifies that the above described material was landfilled in accordance with the 40 CFR part 761 as it pertains to the land disposal of polychlorinated biphenyl contaminated materials.

Profile Number: CP2002
WM Tracking ID: 8152751901
CWM Unit #: 1*0
Disposal Date: 05/05/00

Under civil and criminal penalties of law for the making or submission of false or fraudulent statements or representations (18 U.S.C 1001 and 15 U.S.C. 2615) I certify that the information contained in or accompanying this document is true accurate and complete. As to the identified section(s) of this document for which I cannot personally verify truth and accuracy, I certify as the company official having supervisory responsibility for the persons who, acting under my direct instructions, made the verification that this information is true accurate and complete.

Donna Ames-Cassick

DONNA AMES-CASSICK
COMPLIANCE MANAGER
Certificate # 179823
05/08/00

For questions please call
our Customer Service Dept.
at (800) 843-3604

DEPARTMENT OF ENVIRONMENTAL CONSERVATION
DIVISION OF SOLID & HAZARDOUS MATERIALS

HAZARDOUS WASTE MANIFEST

P.O. Box 12820, Albany, New York 12212

Please type or print. Do not staple.

(Hazardous Waste Manifest 4/97)

UNIFORM HAZARDOUS WASTE MANIFEST

1. Generator's US EPA No. NYD002230440 Manifest Doc. No. 00207
2. Page 1 of 1
Information within heavy bold line is not required by Federal Law.

3. Generator's Name and Mailing Address
INLAND FISHER GUIDE CO
1 GENERAL MOTORS DR
SYRACUSE NY 13206-0486
4. Generator's Telephone 315 432-8314

A. NYB9331272
B. Generator's ID SAME
C. State Transporter's ID XC 44223 12
D. Transporter's Telephone (800) 642 9911
E. State Transporter's ID
F. Transporter's Telephone ( )
G. State Facility ID
H. Facility Telephone ( ) 716 754-8231

5. Transporter 1 (Company Name) U.S. Bulk Transport Inc.
6. US EPA ID Number PAD982342515
7. Transporter 2 (Company Name)
8. US EPA ID Number

9. Designated Facility Name and Site Address
CWM CHEMICAL SERVICES, L.L.C.
1550 BALMER RD.
MODEL CITY NY 14107
10. US EPA ID Number NYD049836679

11. US DOT Description (Including Proper Shipping Name, Hazard Class and ID Number)	12. Containers Number	Type	13. Total Quantity	14. Unit Wt/Vol	I. Waste No.
a. RQ, POLYCHLORINATED BIPHENYL MIXTURE, 9, UN2315, III	001	DT	EST. 21503	K	EPA STATE 6007
b.					EPA STATE
c.					EPA STATE
d.					EPA STATE

J. Additional Descriptions for Materials listed Above
a. CP2002 - SOIL
c.
b.
d.

K. Handling Codes for Wastes Listed Above
a. [H] c.
b. d.

15. Special Handling Instructions and Additional Information
a. PCB Out of Service Date: 4-20-00. SERVICE REQUEST # F49475-01
CHEMTREC Emergency Response Number (800)424-9300 UNI Contract ERG171
8152753

16. **GENERATOR'S CERTIFICATION:** I hereby declare that the contents of this consignment are fully and accurately described above by proper shipping name and are classified, packed, marked and labeled, and are in all respects in proper condition for transport by highway according to applicable international and national government regulations and state laws and regulations.

If I am a large quantity generator, I certify that I have a program in place to reduce the volume and toxicity of waste generated to the degree I have determined to be economically practicable and that I have selected the practicable method of treatment, storage, or disposal currently available to me which minimizes the present and future threat to human health and the environment; OR if I am a small generator, I have made a good faith effort to minimize my waste and select the best waste management method that is available to me and that I can afford.

Printed/Typed Name	Signature	Mo.	Day	Year
Brad Kuzian for James F. Hartnett	Brad Kuzian for James F. Hartnett	05	05	00

17. Transporter 1 Acknowledgement of Receipt of Materials

Printed/Typed Name	Signature	Mo.	Day	Year
Eric St John	Eric St John	05	05	00

18. Transporter 2 Acknowledgement of Receipt of Materials

Printed/Typed Name	Signature	Mo.	Day	Year

19. Discrepancy Indication Space
actual pkgd 1954 K

20. Facility Owner or Operator: Certification of receipt of hazardous materials covered by this manifest except as noted in Item 19.

Printed/Typed Name	Signature	Mo.	Day	Year
Ellen Carton	Ellen Carton	05	05	00

GENERATOR

TRANSPORTER

FACILITY

In case of emergency or spill immediately call the National Response Center (800) 424-8802 and the NYS Department of Environmental Conservation (518) 457-7362

COPY 5—Generator—Mailed by TSD Facility

WASTE MANAGEMENT, INC.
CWM Chemical Services, L.L.C.
1550 Balmer Rd.
P.O. Box 200
Model City, N.Y. 14107
716/754-8231

Federal EPA ID: NYD049836679

INLAND FISHER GUIDE, GM
ATTN: ENVIRONMENTAL COMPLIANCE
NYD002239440
1 GENERAL MOTORS DRIVE
SYRACUSE NY 13206-0486

CERTIFICATE OF DISPOSAL

CWM CHEMICAL SERVICES, L.L.C. has received waste material from INLAND FISHER GUIDE, GM on 05/05/00 as described on Hazardous Waste Manifest number NYB9331272 Sequence number 01. CWM CHEMICAL SERVICES, L.L.C. hereby certifies that the above described material was landfilled in accordance with the 40 CFR part 761 as it pertains to the land disposal of polychlorinated biphenyl contaminated materials.

Profile Number: CP2002
WM Tracking ID: 8152757301
CWM Unit #: 1*0
Disposal Date: 05/05/00

Under civil and criminal penalties of law for the making or submission of false or fraudulent statements or representations (18 U.S.C 1001 and 15 U.S.C. 2615) I certify that the information contained in or accompanying this document is true accurate and complete. As to the identified section(s) of this document for which I cannot personally verify truth and accuracy, I certify as the company official having supervisory responsibility for the persons who, acting under my direct instructions, made the verification that this information is true accurate and complete.

Donna Ames-Cassick

DONNA AMES-CASSICK
COMPLIANCE MANAGER
Certificate # 179866
05/08/00

For questions please call
our Customer Service Dept.
at (800) 843-3604

DEPARTMENT OF ENVIRONMENTAL CONSERVATION
DIVISION OF SOLID & HAZARDOUS MATERIALS

HAZARDOUS WASTE MANIFEST

P.O. Box 12820, Albany, New York 12212

Please type or print. Do not staple.

(Hazardous Waste Manifest 4/97)

OWN1

UNIFORM HAZARDOUS WASTE MANIFEST	1. Generator's US EPA No.	Manifest Doc. No. 00208	2. Page 1 of 1	Information within heavy bold line is not required by Federal Law.

3. Generator's Name and Mailing Address
INLAND FISHER GUIDE CO
1 GENERAL MOTORS DR
SYRACUSE NY 13206-0486
4. Generator's Telephone 315 432-5314

A. NYB9331281
B. Generator's ID 6AMR
C. State Transporter's ID
D. Transporter's Telephone
E. State Transporter's ID
F. Transporter's Telephone

5. Transporter 1 (Company Name) U.S. ECOLOGY
6. US EPA ID Number CAD981419115
7. Transporter 2 (Company Name)
8. US EPA ID Number

9. Designated Facility Name and Site Address
CWM CHEMICAL SERVICES, L.L.C.
1550 BALMER RD.
MODEL CITY NY 14107
10. US EPA ID Number NYD049836679
G. State Facility ID
H. Facility Telephone ( ) 716 754-8231

11. US DOT Description (Including Proper Shipping Name, Hazard Class and ID Number)	12. Containers Number	Type	13. Total Quantity	14. Unit Wt/Vol	I. Waste No.
GENERATOR a. RQ, POLYCHLORINATED BIPHENYL MIXTURE, 9, UN2315, III	001	DT	EST. 14000	K	EPA STATE D007
b.					EPA STATE
c.					EPA STATE
d.					EPA STATE

J. Additional Descriptions for Materials listed Above
a CP2002 - 8011
c
b
d

K. Handling Codes for Wastes Listed Above
a L
c
b
d

15. Special Handling Instructions and Additional Information
a. PCB Out of Service Date: 4-10-00 SERVICE REQUEST # 549475-02
CHEMTREC Emergency Response Number (800)424-9300 WMI Contract 8152578
ERG#171

16. **GENERATOR'S CERTIFICATION:** I hereby declare that the contents of this consignment are fully and accurately described above by proper shipping name and are classified, packed, marked and labeled, and are in all respects in proper condition for transport by highway according to applicable international and national government regulations and state laws and regulations.

If I am a large quantity generator, I certify that I have a program in place to reduce the volume and toxicity of waste generated to the degree I have determined to be economically practicable and that I have selected the practicable method of treatment, storage, or disposal currently available to me which minimizes the present and future threat to human health and the environment; OR if I am a small generator, I have made a good faith effort to minimize my waste and select the best waste management method that is available to me and that I can afford.

Printed/Typed Name	Signature	Mo.	Day	Year
Brad Kubert FOR James F Hartnett	Brad Kubert + James F. Hartnett	05	05	00

TRANSPORTER

17. Transporter 1 Acknowledgement of Receipt of Materials

Printed/Typed Name	Signature	Mo.	Day	Year

18. Transporter 2 Acknowledgement of Receipt of Materials

Printed/Typed Name	Signature	Mo.	Day	Year

FACILITY

19. Discrepancy Indication Space
actual pkgd 27325K

20. Facility Owner or Operator: Certification of receipt of hazardous materials covered by this manifest except as noted in Item 19.

Printed/Typed Name	Signature	Mo.	Day
Eileen Carter	Eileen Carter	05	05

In case of emergency or spill immediately call the National Response Center (800) 424-8802 and the NYS Department of Environmental Conservation (518) 457-7362

COPY 5—Generator—Mailed by TSD Facility

WASTE MANAGEMENT, INC.
CWM Chemical Services, L.L.C.
1550 Balmer Rd.
P.O. Box 200
Model City, N.Y. 14107
716/754-8231

Federal EPA ID: NYD049836679

INLAND FISHER GUIDE, GM
ATTN: ENVIRONMENTAL COMPLIANCE
NYD002239440
1 GENERAL MOTORS DRIVE
SYRACUSE NY 13206-0486

CERTIFICATE OF DISPOSAL

CWM CHEMICAL SERVICES, L.L.C. has received waste material from INLAND FISHER GUIDE, GM on 05/05/00 as described on Hazardous Waste Manifest number NYB9331281 Sequence number 01. CWM CHEMICAL SERVICES, L.L.C. hereby certifies that the above described material was landfilled in accordance with the 40 CFR part 761 as it pertains to the land disposal of polychlorinated biphenyl contaminated materials.

Profile Number: CP2002
WM Tracking ID: 8152757801
CWM Unit #: 1*0
Disposal Date: 05/05/00

Under civil and criminal penalties of law for the making or submission of false or fraudulent statements or representations (18 U.S.C 1001 and 15 U.S.C. 2615) I certify that the information contained in or accompanying this document is true accurate and complete. As to the identified section(s) of this document for which I cannot personally verify truth and accuracy, I certify as the company official having supervisory responsibility for the persons who, acting under my direct instructions, made the verification that this information is true accurate and complete.

Donna Ames-Cassick

DONNA AMES-CASSICK
COMPLIANCE MANAGER
Certificate # 179870
05/08/00

For questions please call
our Customer Service Dept.
at (800) 843-3604

DEPARTMENT OF ENVIRONMENTAL CONSERVATION
DIVISION OF SOLID & HAZARDOUS MATERIALS

HAZARDOUS WASTE MANIFEST

P.O. Box 12820, Albany, New York 12212

Please type or print. Do not staple.

(Hazardous Waste Manifest 4/97)

UNIFORM HAZARDOUS WASTE MANIFEST

1. Generator's US EPA No. NYD002238440 Manifest Doc. No. 00209

2. Page 1 of 1

Information within heavy bold line is not required by Federal Law.

A. NYB9331299

3. Generator's Name and Mailing Address
INLAND FISHER GUIDE CO
1 GENERAL MOTORS DR
SYRACUSE NY 13206-0486

4. Generator's Telephone (315) 432-5314

B. Generator's ID SAME

5. Transporter 1 (Company Name) BUFFALO FUEL CORP

6. US EPA ID Number NYR000045724

C. State Transporter's ID 68502KM

D. Transporter's Telephone (716) 677-8000

7. Transporter 2 (Company Name)

8. US EPA ID Number

E. State Transporter's ID

F. Transporter's Telephone ( )

9. Designated Facility Name and Site Address
CWM CHEMICAL SERVICES, L.L.C.
1550 BALMER RD.
MODEL CITY NY 14107

10. US EPA ID Number NYD049836679

G. State Facility ID

H. Facility Telephone (716) 754-8231

11. US DOT Description (Including Proper Shipping Name, Hazard Class and ID Number)	12. Containers Number	Type	13. Total Quantity	14. Unit Wt/Vol	I. Waste No.
a. RQ, POLYCHLORINATED BIPHENYL MIXTURE, 9, UN2315, III	001	DT	EST. 22500	K	EPA STATE 9007
b.					EPA STATE
c.					EPA STATE
d.					EPA STATE

J. Additional Descriptions for Materials listed Above
a. CP2002 - 6011
c.
b.
d.

K. Handling Codes for Wastes Listed Above
a. L
c.
b.
d.

15. Special Handling Instructions and Additional Information
a. PCB Out of Service Date: 4-20-02. SERVICE REQUEST # 549425-03
CHEMTREC Emergency Response Number (800)424-9300 MMI Contract ENG#171
81527583

16. **GENERATOR'S CERTIFICATION:** I hereby declare that the contents of this consignment are fully and accurately described above by proper shipping name and are classified, packed, marked and labeled, and are in all respects in proper condition for transport by highway according to applicable international and national government regulations and state laws and regulations.

If I am a large quantity generator, I certify that I have a program in place to reduce the volume and toxicity of waste generated to the degree I have determined to be economically practicable and that I have selected the practicable method of treatment, storage, or disposal currently available to me which minimizes the present and future threat to human health and the environment; OR if I am a small generator, I have made a good faith effort to minimize my waste and select the best waste management method that is available to me and that I can afford.

Printed/Typed Name: Brad Kosal for James F. Hatch
Signature: Brad Kosal for James F. Hatch
Mo. 05 Day 05 Year 02

17. Transporter 1 Acknowledgement of Receipt of Materials

Printed/Typed Name: JAMES MATZINGER
Signature:
Mo. 05 Day 05 Year 02

18. Transporter 2 Acknowledgement of Receipt of Materials

Printed/Typed Name:
Signature:
Mo. Day Year

19. Discrepancy Indication Space
actual record 18244K

20. Facility Owner or Operator: Certification of receipt of hazardous materials covered by this manifest except as noted in Item 19.

Printed/Typed Name: Ellen Carter
Signature: Ellen Carter
Mo. 05 Day 08 Year 02

GENERATOR

TRANSPORTER

FACILITY

In case of emergency or spill immediately call the National Response Center (800) 424-8802 and the NYS Department of Environmental Conservation (518) 457-7362

COPY 5—Generator—Mailed by TSD Facility

WASTE MANAGEMENT, INC.
CWM Chemical Services, L.L.C.
1550 Balmer Rd.
P.O. Box 200
Model City, N.Y. 14107
716/754-8231

Federal EPA ID: NYD049836679

INLAND FISHER GUIDE, GM
ATTN: ENVIRONMENTAL COMPLIANCE
NYD002239440
1 GENERAL MOTORS DRIVE
SYRACUSE NY 13206-0486

CERTIFICATE OF DISPOSAL

CWM CHEMICAL SERVICES, L.L.C. has received waste material from INLAND FISHER GUIDE, GM on 05/05/00 as described on Hazardous Waste Manifest number NYB9331299 Sequence number 01. CWM CHEMICAL SERVICES, L.L.C. hereby certifies that the above described material was landfilled in accordance with the 40 CFR part 761 as it pertains to the land disposal of polychlorinated biphenyl contaminated materials.

Profile Number: CP2002
WM Tracking ID: 8152758301
CWM Unit #: 1*0
Disposal Date: 05/05/00

Under civil and criminal penalties of law for the making or submission of false or fraudulent statements or representations (18 U.S.C 1001 and 15 U.S.C. 2615) I certify that the information contained in or accompanying this document is true accurate and complete. As to the identified section(s) of this document for which I cannot personally verify truth and accuracy, I certify as the company official having supervisory responsibility for the persons who, acting under my direct instructions, made the verification that this information is true accurate and complete.

Donna Ames-Cassick

DONNA AMES-CASSICK
COMPLIANCE MANAGER
Certificate # 179874
05/08/00

For questions please call
our Customer Service Dept.
at (800) 843-3604

DEPARTMENT OF ENVIRONMENTAL CONSERVATION
DIVISION OF SOLID & HAZARDOUS MATERIALS

HAZARDOUS WASTE MANIFEST

P.O. Box 12820, Albany, New York 12212

CWM

Please type or print. Do not staple.

(Hazardous Waste Manifest 4/97)

UNIFORM HAZARDOUS WASTE MANIFEST

1. Generator's US EPA No. NYD002234440 Manifest Doc. No. 00210

2. Page 1 of 1

Information within heavy bold line is not required by Federal Law.

3. Generator's Name and Mailing Address
INLAND FISHER GUIDE CO
1 GENERAL MOTORS DR
SYRACUSE NY 13206-0486

4. Generator's Telephone 315 452-5514

A. NYB9331308

B. Generator's ID SANE

5. Transporter 1 (Company Name) Buffalo Fuel Corp

6. US EPA ID Number NYR000045724

C. State Transporter's ID 7107ANCWM

D. Transporter's Telephone 800 677-8002

7. Transporter 2 (Company Name)

8. US EPA ID Number

E. State Transporter's ID

F. Transporter's Telephone ( )

9. Designated Facility Name and Site Address
CWM CHEMICAL SERVICES, L.L.C.
1550 BALMER RD.
MODEL CITY NY 14107

10. US EPA ID Number NYD049636679

G. State Facility ID

H. Facility Telephone ( ) 716 754-8231

11. US DOT Description (Including Proper Shipping Name, Hazard Class and ID Number)	12. Containers Number	Type	13. Total Quantity	14. Unit Wt/Vol	I. Waste No.
a. RQ, POLYCHLORINATED BIPHENYL MIXTURE, 9,UN2315,III	001	DT	22006 ESC	K	EPA STATE 9007
b.					EPA STATE
c.					EPA STATE
d.					EPA STATE

J. Additional Descriptions for Materials listed Above
a CP2002 - SOIL
b

K. Handling Codes for Wastes Listed Above
a L c
b d

15. Special Handling Instructions and Additional Information
a. PCB Out of Service Date: 4-20-00 SERVICE REQUEST # 549475-04
CHEMTREC Emergency Response Number (800)424-9300 WMI Contract EK0171

81527584

16. **GENERATOR'S CERTIFICATION:** I hereby declare that the contents of this consignment are fully and accurately described above by proper shipping name and are classified, packed, marked and labeled, and are in all respects in proper condition for transport by highway according to applicable international and national government regulations and state laws and regulations.

If I am a large quantity generator, I certify that I have a program in place to reduce the volume and toxicity of waste generated to the degree I have determined to be economically practicable and that I have selected the practicable method of treatment, storage, or disposal currently available to me which minimizes the present and future threat to human health and the environment; OR if I am a small generator, I have made a good faith effort to minimize my waste and select the best waste management method that is available to me and that I can afford.

Printed/Typed Name	Signature	Mo.	Day	Year
Brad Kubek f/ JAMES F. HARTNETT	Brad Kubek f/ James F. Hartnett	05	05	00

TRANSPORTER

17. Transporter 1 Acknowledgement of Receipt of Materials

Printed/Typed Name	Signature	Mo.	Day	Year
JOHN S. POPLAWSKI	John S. Poplawski	05	05	00

18. Transporter 2 Acknowledgement of Receipt of Materials

Printed/Typed Name	Signature	Mo.	Day	Year

FACILITY

19. Discrepancy Indication Space
actual recvd 18552K

20. Facility Owner or Operator: Certification of receipt of hazardous materials covered by this manifest except as noted in Item 19.

Printed/Typed Name	Signature	Mo.	Day	Year
Eileen Carter	Eileen Carter	05	05	00

GENERATOR

In case of emergency or spill immediately call the National Response Center (800) 424-8802 and the NYS Department of Environmental Conservation (518) 457-7362

COPY 5—Generator—Mailed by TSD Facility

WASTE MANAGEMENT, INC.
CWM Chemical Services, L.L.C.
1550 Balmer Rd.
P.O. Box 200
Model City, N.Y. 14107
716/754-8231

Federal EPA ID: NYD049836679

INLAND FISHER GUIDE, GM
ATTN: ENVIRONMENTAL COMPLIANCE
NYD002239440
1 GENERAL MOTORS DRIVE
SYRACUSE NY 13206-0486

CERTIFICATE OF DISPOSAL

CWM CHEMICAL SERVICES, L.L.C. has received waste material from INLAND FISHER GUIDE, GM on 05/05/00 as described on Hazardous Waste Manifest number NYB9331308 Sequence number 01. CWM CHEMICAL SERVICES, L.L.C. hereby certifies that the above described material was landfilled in accordance with the 40 CFR part 761 as it pertains to the land disposal of polychlorinated biphenyl contaminated materials.

Profile Number: CP2002
WM Tracking ID: 8152758401
CWM Unit #: 1*0
Disposal Date: 05/05/00

Under civil and criminal penalties of law for the making or submission of false or fraudulent statements or representations (18 U.S.C 1001 and 15 U.S.C. 2615) I certify that the information contained in or accompanying this document is true accurate and complete. As to the identified section(s) of this document for which I cannot personally verify truth and accuracy, I certify as the company official having supervisory responsibility for the persons who, acting under my direct instructions, made the verification that this information is true accurate and complete.

Donna Ames-Cassick

DONNA AMES-CASSICK
COMPLIANCE MANAGER
Certificate # 179875
05/08/00

For questions please call
our Customer Service Dept.
at (800) 843-3604

DEPARTMENT OF ENVIRONMENTAL CONSERVATION
DIVISION OF SOLID & HAZARDOUS MATERIALS

HAZARDOUS WASTE MANIFEST

P.O. Box 12820, Albany, New York 12212

Please type or print. Do not staple.

(Hazardous Waste Manifest 4/97)

UNIFORM HAZARDOUS WASTE MANIFEST

1. Generator's US EPA No. | Manifest Doc. No.: NYD002253440 | 00211

2. Page 1 of 1

Information within heavy bold line is not required by Federal Law.

3. Generator's Name and Mailing Address
INLAND FISHER GUIDE CO
1 GENERAL MOTORS DR
SYRACUSE NY 13206-0486

4. Generator's Telephone Number 315-432-5514

A. NYB9331317

B. Generator's ID: SAME

5. Transporter 1 (Company Name): BUFFALO FUEL CORP

6. US EPA ID Number: NYD045724

C. State Transporter's ID: 21562 NJ

D. Transporter's Telephone ( ): 248-5667

7. Transporter 2 (Company Name)

8. US EPA ID Number

E. State Transporter's ID

F. Transporter's Telephone ( )

9. Designated Facility Name and Site Address
CWM CHEMICAL SERVICES, L.L.C.
1550 BALMER RD.
MODEL CITY NY 14107

10. US EPA ID Number: NYD049836679

G. State Facility ID

H. Facility Telephone ( ): 716 754-8231

11. US DOT Description (Including Proper Shipping Name, Hazard Class and ID Number)	12. Containers Number	Type	13. Total Quantity	14. Unit Wt/Vol	I. Waste No.
a. RQ, POLYCHLORINATED BIPHENYL MIXTURE, 9, UN2315, III	001	DT	EST 25016	K	EPA STATE B007
b.					EPA STATE
c.					EPA STATE
d.					EPA STATE

J. Additional Descriptions for Materials listed Above
a. CP2002 - SOIL
b.

K. Handling Codes for Wastes Listed Above
a. L c.
b. d.

15. Special Handling Instructions and Additional Information
a. PCB Out of Service Date: 4-20-00 SERVICE REQUEST # 549475-05
CHEMTREC Emergency Response Number (800)424-9300 WMI Contract ERG1171
8152759O

16. **GENERATOR'S CERTIFICATION:** I hereby declare that the contents of this consignment are fully and accurately described above by proper shipping name and are classified, packed, marked and labeled, and are in all respects in proper condition for transport by highway according to applicable international and national government regulations and state laws and regulations.

If I am a large quantity generator, I certify that I have a program in place to reduce the volume and toxicity of waste generated to the degree I have determined to be economically practicable and that I have selected the practicable method of treatment, storage, or disposal currently available to me which minimizes the present and future threat to human health and the environment; OR if I am a small generator, I have made a good faith effort to minimize my waste and select the best waste management method that is available to me and that I can afford.

Printed/Typed Name	Signature	Mo.	Day	Year
BRAD KUSIK for JAMES F. HARTNETT	Brad Kusik for James F. Hartnett	05	05	00

17. Transporter 1 Acknowledgement of Receipt of Materials

Printed/Typed Name	Signature	Mo.	Day	Year
JOHN GIESLER	John Giesler	05	05	00

18. Transporter 2 Acknowledgement of Receipt of Materials

Printed/Typed Name	Signature	Mo.	Day	Year

19. Discrepancy Indication Space
actual Recd 25184K

20. Facility Owner or Operator: Certification of receipt of hazardous materials covered by this manifest except as noted in Item 19.

Printed/Typed Name	Signature	Mo.	Day	Year
Ellen Carter	Ellen Carter	05	05	00

GENERATOR

TRANSPORTER

FACILITY

In case of emergency or spill immediately call the National Response Center (800) 424-8802 and the NYS Department of Environmental Conservation (518) 457-7362

COPY 5—Generator—Mailed by TSD Facility

WASTE MANAGEMENT, INC.
CWM Chemical Services, L.L.C.
1550 Balmer Rd.
P.O. Box 200
Model City, N.Y. 14107
716/754-8231

Federal EPA ID: NYD049836679

INLAND FISHER GUIDE, GM
ATTN: ENVIRONMENTAL COMPLIANCE
NYD002239440
1 GENERAL MOTORS DRIVE
SYRACUSE NY 13206-0486

CERTIFICATE OF DISPOSAL

CWM CHEMICAL SERVICES, L.L.C. has received waste material from INLAND FISHER GUIDE, GM on 05/05/00 as described on Hazardous Waste Manifest number NYB9331317 Sequence number 01. CWM CHEMICAL SERVICES, L.L.C. hereby certifies that the above described material was landfilled in accordance with the 40 CFR part 761 as it pertains to the land disposal of polychlorinated biphenyl contaminated materials.

Profile Number: CP2002
CWM Tracking ID: 8152759001
CWM Unit #: 1*0
Disposal Date: 05/05/00

Under civil and criminal penalties of law for the making or submission of false or fraudulent statements or representations (18 U.S.C 1001 and 15 U.S.C. 2615) I certify that the information contained in or accompanying this document is true accurate and complete. As to the identified section(s) of this document for which I cannot personally verify truth and accuracy, I certify as the company official having supervisory responsibility for the persons who, acting under my direct instructions, made the verification that this information is true accurate and complete.

Donna Ames-Cassick

DONNA AMES-CASSICK
COMPLIANCE MANAGER
Certificate # 179881
05/08/00

For questions please call our Customer Service Dept. at (800) 843-3604

NYB9331326

STATE OF NEW YORK
DEPARTMENT OF ENVIRONMENTAL CONSERVATION
DIVISION OF SOLID & HAZARDOUS MATERIALS

HAZARDOUS WASTE MANIFEST

P.O. Box 12820, Albany, New York 12212

Please type or print. Do not staple.

(Hazardous Waste Manifest 4/97)

CWR1

UNIFORM HAZARDOUS WASTE MANIFEST

1. Generator's US EPA No. | Manifest Doc. No.: 00212

2. Page 1 of 1

Information within heavy bold line is not required by Federal Law.

3. Generator's Name and Mailing Address
INLAND FISHER GUIDE CO
1 GENERAL MOTORS DR
SYRACUSE NY 13206-0486

4. Generator's Telephone (315) 432-5314

A. NYB9331326

B. Generator's ID: CAME

5. Transporter 1 (Company Name): US Bulk

6. US EPA ID Number: PAD991347615

C. State Transporter's ID: [illegible]

D. Transporter's Telephone: [illegible]

7. Transporter 2 (Company Name)

8. US EPA ID Number

E. State Transporter's ID

F. Transporter's Telephone ( )

9. Designated Facility Name and Site Address
CWM CHEMICAL SERVICES, L.L.C.
1550 BALMER RD.
MODEL CITY NY 14107

10. US EPA ID Number: NYD049836679

G. State Facility ID

H. Facility Telephone ( ): 716 754-8231

11. US DOT Description (Including Proper Shipping Name, Hazard Class and ID Number)	12. Containers Number	Type	13. Total Quantity	14. Unit Wt/Vol	I. Waste No.
a. RQ, POLYCHLORINATED BIPHENYL MIXTURE, 9, UN2315, III	001	DT	EST. 23506	K	EPA STATE NJOOT
b.					EPA STATE
c.					EPA STATE
d.					EPA STATE

J. Additional Descriptions for Materials listed Above
a. CP2002 - 8011
b.

K. Handling Codes for Wastes Listed Above
a. L c. b. d.

15. Special Handling Instructions and Additional Information
a. PCB Out of Service Date: 4-20-00. SERVICE REQUEST # 574-9425-06
CHEMTREC Emergency Response Number (800)424-9300 WMI Contract
ERG#171
81527614

16. **GENERATOR'S CERTIFICATION:** I hereby declare that the contents of this consignment are fully and accurately described above by proper shipping name and are classified, packed, marked and labeled, and are in all respects in proper condition for transport by highway according to applicable international and national government regulations and state laws and regulations.
If I am a large quantity generator, I certify that I have a program in place to reduce the volume and toxicity of waste generated to the degree I have determined to be economically practicable and that I have selected the practicable method of treatment, storage, or disposal currently available to me which minimizes the present and future threat to human health and the environment; OR if I am a small generator, I have made a good faith effort to minimize my waste and select the best waste management method that is available to me and that I can afford.

Printed/Typed Name	Signature	Mo.	Day	Year
Brian Kearns for James F. Hartnett	Brian Kearns for James F. Hartnett	05	05	00

TRANSPORTER

17. Transporter 1 Acknowledgement of Receipt of Materials

Printed/Typed Name	Signature	Mo.	Day	Year
Gene Lyon	Gene Lyon	05	05	00

18. Transporter 2 Acknowledgement of Receipt of Materials

Printed/Typed Name	Signature	Mo.	Day	Year

19. Discrepancy Indication Space
actual load 22507K

20. Facility Owner or Operator: Certification of receipt of hazardous materials covered by this manifest except as noted in Item 19.

Printed/Typed Name	Signature	Mo.	Day	Year
ELLEN CARTER	Ellen Carter	05	08	00

In case of emergency or spill immediately call the National Response Center (800) 424-8802 and the NYS Department of Environmental Conservation (518) 457-7362

COPY 5—Generator—Mailed by TSD Facility

WASTE MANAGEMENT, INC.
CWM Chemical Services, L.L.C.
1550 Balmer Rd.
P.O. Box 200
Model City, N.Y. 14107
716/754-8231

Federal EPA ID: NYD049836679

INLAND FISHER GUIDE, GM
ATTN: ENVIRONMENTAL COMPLIANCE
NYD002239440
1 GENERAL MOTORS DRIVE
SYRACUSE NY 13206-0486

CERTIFICATE OF DISPOSAL

CWM CHEMICAL SERVICES, L.L.C. has received waste material from INLAND FISHER GUIDE, GM on 05/08/00 as described on Hazardous Waste Manifest number NYB9331326 Sequence number 01. CWM CHEMICAL SERVICES, L.L.C. hereby certifies that the above described material was landfilled in accordance with the 40 CFR part 761 as it pertains to the land disposal of polychlorinated biphenyl contaminated materials.

Profile Number: CP2002
CWM Tracking ID: 8152761401
CWM Unit #: 1*0
Disposal Date: 05/08/00

Under civil and criminal penalties of law for the making or submission of false or fraudulent statements or representations (18 U.S.C 1001 and 15 U.S.C. 2615) I certify that the information contained in or accompanying this document is true accurate and complete. As to the identified section(s) of this document for which I cannot personally verify truth and accuracy, I certify as the company official having supervisory responsibility for the persons who, acting under my direct instructions, made the verification that this information is true accurate and complete.

Donna Ames-Cassick

DONNA AMES-CASSICK
COMPLIANCE MANAGER
Certificate # 179944
05/09/00

For questions please call our Customer Service Dept. at (800) 843-3604

NYD9931335

STATE OF NEW YORK
DEPARTMENT OF ENVIRONMENTAL CONSERVATION
DIVISION OF SOLID & HAZARDOUS MATERIALS

HAZARDOUS WASTE MANIFEST

P.O. Box 12820, Albany, New York 12212

Please type or print. Do not staple.

(Hazardous Waste Manifest 4/97)

UNIFORM HAZARDOUS WASTE MANIFEST

1. Generator's US EPA No. NYD002139440 Manifest Doc. No. 00213

2. Page 1 of 1

Information within heavy bold line is not required by Federal Law.

3. Generator's Name and Mailing Address
INLAND FISHER GUIDE CO
1 GENERAL MOTORS DR
SYRACUSE NY 13206-0486

4. Generator's Telephone Number 432-5314

A. NYB9331335

B. Generator's ID SAME

5. Transporter 1 (Company Name) US BULK TRANSPORT INC.

6. US EPA ID Number RAD983547515

C. State Transporter's ID GSTCHNY

D. Transporter's Telephone ( ) 642-5101

7. Transporter 2 (Company Name)

8. US EPA ID Number

E. State Transporter's ID

F. Transporter's Telephone ( )

9. Designated Facility Name and Site Address
CWM CHEMICAL SERVICES, L.L.C.
1550 BALMER RD.
MODEL CITY NY 14107

10. US EPA ID Number NYD049836679

G. State Facility ID

H. Facility Telephone ( ) 716 754-8231

11. US DOT Description (Including Proper Shipping Name, Hazard Class and ID Number)	12. Containers Number	Type	13. Total Quantity	14. Unit Wt/Vol	I. Waste No.
a. RQ, POLYCHLORINATED BIPHENYL MIXTURE, 9, UN2315, III	001	DT	EST. 25000	K	EPA STATE 9007
b.					EPA STATE
c.					EPA STATE
d.					EPA STATE

GENERATOR

J. Additional Descriptions for Materials listed Above
a. CF2002 - SOIL
b.

K. Handling Codes for Wastes Listed Above
a. [1] c. [ ]
b. [ ] d. [ ]

15. Special Handling Instructions and Additional Information
a. PCB Out of Service Date: 4-25-00. SERVICE REQUEST # T49632-01
CHEMTREC Emergency Response Number (800)424-9300 WMI Contract ERG#171
81527636

16. **GENERATOR'S CERTIFICATION:** I hereby declare that the contents of this consignment are fully and accurately described above by proper shipping name and are classified, packed, marked and labeled, and are in all respects in proper condition for transport by highway according to applicable international and national government regulations and state laws and regulations.
If I am a large quantity generator, I certify that I have a program in place to reduce the volume and toxicity of waste generated to the degree I have determined to be economically practicable and that I have selected the practicable method of treatment, storage, or disposal currently available to me which minimizes the present and future threat to human health and the environment; OR if I am a small generator, I have made a good faith effort to minimize my waste and select the best waste management method that is available to me and that I can afford.

Printed/Typed Name: BRAD KUBIAK FOR JAMES F. HARTNETT
Signature: Brad Kubiak for James F. Hartnett
Mo. 05 Day 08 Year 00

TRANSPORTER

17. Transporter 1 Acknowledgement of Receipt of Materials
Printed/Typed Name: JEFFREY LEVDECKER
Signature:
Mo. 05 Day 08 Year 00

18. Transporter 2 Acknowledgement of Receipt of Materials
Printed/Typed Name:
Signature:
Mo. Day Year

FACILITY

19. Discrepancy Indication Space
actual load 24848K

20. Facility Owner or Operator: Certification of receipt of hazardous materials covered by this manifest except as noted in Item 19.
Printed/Typed Name: ELLEN CARTON
Signature:
Mo. 05 Day 08 Year 00

In case of emergency or spill immediately call the National Response Center (800) 424-8802 and the NYS Department of Environmental Conservation (518) 457-7362

COPY 5—Generator—Mailed by TSD Facility

WASTE MANAGEMENT, INC.
CWM Chemical Services, L.L.C.
1550 Balmer Rd.
P.O. Box 200
Model City, N.Y. 14107
716/754-8231

Federal EPA ID: NYD049836679

INLAND FISHER GUIDE, GM
ATTN: ENVIRONMENTAL COMPLIANCE
NYD002239440
1 GENERAL MOTORS DRIVE
SYRACUSE NY 13206-0486

CERTIFICATE OF DISPOSAL

CWM CHEMICAL SERVICES, L.L.C. has received waste material from INLAND FISHER GUIDE, GM on 05/08/00 as described on Hazardous Waste Manifest number NYB9331335 Sequence number 01. CWM CHEMICAL SERVICES, L.L.C. hereby certifies that the above described material was landfilled in accordance with the 40 CFR part 761 as it pertains to the land disposal of polychlorinated biphenyl contaminated materials.

Profile Number: CP2002
CWM Tracking ID: 8152763601
CWM Unit #: 1*0
Disposal Date: 05/08/00

Under civil and criminal penalties of law for the making or submission of false or fraudulent statements or representations (18 U.S.C 1001 and 15 U.S.C. 2615) I certify that the information contained in or accompanying this document is true accurate and complete. As to the identified section(s) of this document for which I cannot personally verify truth and accuracy, I certify as the company official having supervisory responsibility for the persons who, acting under my direct instructions, made the verification that this information is true accurate and complete.

Donna Ames-Cassick

DONNA AMES-CASSICK
COMPLIANCE MANAGER
Certificate # 179961
05/09/00

For questions please call our Customer Service Dept. at (800) 843-3604

NYB0001044

STATE OF NEW YORK
DEPARTMENT OF ENVIRONMENTAL CONSERVATION
DIVISION OF SOLID & HAZARDOUS MATERIALS

HAZARDOUS WASTE MANIFEST

P.O. Box 12820, Albany, New York 12212

CWM

(Hazardous Waste Manifest 4/97)

Please type or print. Do not staple.

UNIFORM HAZARDOUS WASTE MANIFEST

1. Generator's US EPA No. NYB9331344 Manifest Doc. No. 00214

2. Page 1 of 1

Information within heavy bold line is not required by Federal Law.

3. Generator's Name and Mailing Address
INLAND FISHER GNIDR GM
1 GENERAL MOTORS DR
SYRACUSE NY 13206-0486

4. Generator's Telephone 315 432-8514

A. NYB9331344

B. Generator's ID SAME

5. Transporter 1 (Company Name) US ECOLOGY

6. US EPA ID Number NJD982345151

C. State Transporter's ID 19 GA 27 10 A

D. Transporter's Telephone ( )

7. Transporter 2 (Company Name)

8. US EPA ID Number

E. State Transporter's ID

F. Transporter's Telephone ( ) 641-11

9. Designated Facility Name and Site Address
CWM CHEMICAL SERVICES, L.L.C.
1550 BALMER RD.
MODEL CITY NY 14107

10. US EPA ID Number NYD049836679

G. State Facility ID

H. Facility Telephone ( ) 716 754-8231

11. US DOT Description (Including Proper Shipping Name, Hazard Class and ID Number)	12. Containers Number	Type	13. Total Quantity	14. Unit Wt/Vol	I. Waste No.
a. RQ, POLYCHLORINATED BIPHENYL MIXTURE, 9,UN2315,III	001	DT	EST. 23006	K	EPA STATE B007
b.					EPA STATE
c.					EPA STATE
d.					EPA STATE

GENERATOR

J. Additional Descriptions for Materials listed Above
CP2002 - SOIL

K. Handling Codes for Wastes Listed Above
a. [ ] c. [ ]
b. [ ] d. [ ]

15. Special Handling Instructions and Additional Information
a. PCB Out of Service Date: 4-25-00 SERVICE REQUEST # 549650-01
CHEMTREC Emergency Response Number (800)424-9300 WMI Contract
ERG#171
81527632

16. **GENERATOR'S CERTIFICATION:** I hereby declare that the contents of this consignment are fully and accurately described above by proper shipping name and are classified, packed, marked and labeled, and are in all respects in proper condition for transport by highway according to applicable international and national government regulations and state laws and regulations.

If I am a large quantity generator, I certify that I have a program in place to reduce the volume and toxicity of waste generated to the degree I have determined to be economically practicable and that I have selected the practicable method of treatment, storage, or disposal currently available to me which minimizes the present and future threat to human health and the environment; OR if I am a small generator, I have made a good faith effort to minimize my waste and select the best waste management method that is available to me and that I can afford.

Printed/Typed Name	Signature	Mo.	Day	Year
BRIAN KUBIK for JAMES F. HARTNETT	Brian Kubik for James F. Hartnett	05	08	00

TRANSPORTER

17. Transporter 1 Acknowledgement of Receipt of Materials

Printed/Typed Name	Signature	Mo.	Day	Year
[illegible]	[illegible]	[illegible]		

18. Transporter 2 Acknowledgement of Receipt of Materials

Printed/Typed Name	Signature	Mo.	Day	Year

FACILITY

19. Discrepancy Indication Space
Actual Recd 22027K

20. Facility Owner or Operator: Certification of receipt of hazardous materials covered by this manifest except as noted in Item 19.

Printed/Typed Name	Signature	Mo.	Day	Year
ELLEN CARTER	Ellen Carter	05	08	00

COPY 5—Generator—Mailed by TSD Facility

In case of emergency or spill immediately call the National Response Center (800) 424-8802 and the NYS Department of Environmental Conservation (518) 457-7362

WASTE MANAGEMENT, INC.
CWM Chemical Services, L.L.C.
1550 Balmer Rd.
P.O. Box 200
Model City, N.Y. 14107
716/754-8231

Federal EPA ID: NYD049836679

INLAND FISHER GUIDE, GM
ATTN: ENVIRONMENTAL COMPLIANCE
NYD002239440
1 GENERAL MOTORS DRIVE
SYRACUSE NY 13206-0486

CERTIFICATE OF DISPOSAL

CWM CHEMICAL SERVICES, L.L.C. has received waste material from INLAND FISHER GUIDE, GM on 05/08/00 as described on Hazardous Waste Manifest number NYB9331344 Sequence number 01. CWM CHEMICAL SERVICES, L.L.C. hereby certifies that the above described material was landfilled in accordance with the 40 CFR part 761 as it pertains to the land disposal of polychlorinated biphenyl contaminated materials.

Profile Number: CP2002
CWM Tracking ID: 8152763201
CWM Unit #: 1*0
Disposal Date: 05/08/00

Under civil and criminal penalties of law for the making or submission of false or fraudulent statements or representations (18 U.S.C 1001 and 15 U.S.C. 2615) I certify that the information contained in or accompanying this document is true accurate and complete. As to the identified section(s) of this document for which I cannot personally verify truth and accuracy, I certify as the company official having supervisory responsibility for the persons who, acting under my direct instructions, made the verification that this information is true accurate and complete.

Donna Ames-Cassick

DONNA AMES-CASSICK
COMPLIANCE MANAGER
Certificate # 179958
05/09/00

For questions please call our Customer Service Dept. at (800) 843-3604

STATE OF NEW YORK
DEPARTMENT OF ENVIRONMENTAL CONSERVATION
DIVISION OF SOLID & HAZARDOUS MATERIALS

HAZARDOUS WASTE MANIFEST

P.O. Box 12820, Albany, New York 12212

UNI

(Hazardous Waste Manifest 4/97)

Please type or print. Do not staple.

UNIFORM HAZARDOUS WASTE MANIFEST

1. Generator's US EPA No. NYD002239440 Manifest Doc. No. 00215

2. Page 1 of 1

Information within heavy bold line is not required by Federal Law.

3. Generator's Name and Mailing Address
INLAND FISHER GUIDE CO
1 GENERAL MOTORS DR
SYRACUSE NY 13206-0486

4. Generator's Telephone (315) 432-5514

A. NYB9331353

B. Generator's ID GATE

5. Transporter 1 (Company Name) Buffalo Fuel Corp

6. US EPA ID Number NYD 000 045724

C. State Transporter's ID 2150 NY

D. Transporter's Telephone (800) 677 0900

7. Transporter 2 (Company Name)

8. US EPA ID Number

E. State Transporter's ID

F. Transporter's Telephone ( )

9. Designated Facility Name and Site Address
CWM CHEMICAL SERVICES, L.L.C.
1550 BALMER RD.
MODEL CITY NY 14107

10. US EPA ID Number NYD049836679

G. State Facility ID

H. Facility Telephone ( ) 716 754-8231

11. US DOT Description (Including Proper Shipping Name, Hazard Class and ID Number)	12. Containers Number	Type	13. Total Quantity	14. Unit Wt/Vol	I. Waste No.
a. RQ, POLYCHLORINATED BIPHENYL MIXTURE, 9, UN2315, III	001	DT	EST. 2850	K	EPA STATE B007
b.					EPA STATE
c.					EPA STATE
d.					EPA STATE

J. Additional Descriptions for Materials listed Above
a. CP2002 - SOIL
b.

K. Handling Codes for Wastes Listed Above
a. [E] c.
b. d.

15. Special Handling Instructions and Additional Information
a. PCB Out of Service Date: 4-25-00 SERVICE REQUEST # 5496502-03
CHEMTREC Emergency Response Number (800)424-9300 WMI Contract
ERG#171
81527637

16. **GENERATOR'S CERTIFICATION:** I hereby declare that the contents of this consignment are fully and accurately described above by proper shipping name and are classified, packed, marked and labeled, and are in all respects in proper condition for transport by highway according to applicable international and national government regulations and state laws and regulations.
If I am a large quantity generator, I certify that I have a program in place to reduce the volume and toxicity of waste generated to the degree I have determined to be economically practicable and that I have selected the practicable method of treatment, storage, or disposal currently available to me which minimizes the present and future threat to human health and the environment; OR if I am a small generator, I have made a good faith effort to minimize my waste and select the best waste management method that is available to me and that I can afford.

Printed/Typed Name: Brad Kuspis For James F. Hartnett — Signature: Brad Kuspis for James F. Hartnett — Mo. 05 Day 08 Year 00

TRANSPORTER

17. Transporter 1 Acknowledgement of Receipt of Materials
Printed/Typed Name: Keith Carlson — Signature: — Mo. 05 Day 08 Year 00

18. Transporter 2 Acknowledgement of Receipt of Materials
Printed/Typed Name — Signature — Mo. Day Year

FACILITY

19. Discrepancy Indication Space
actual Recd 28159K

Facility Owner or Operator: Certification of receipt of hazardous materials covered by this manifest except as noted in Item 19.
Printed/Typed Name: Ellen Carton — Signature: Ellen Carton — Mo. 05 Day 08 Year 00

In case of emergency or spill immediately call the National Response Center (800) 424-8802 and the NYS Department of Environmental Conservation (518) 457-7362

GENERATOR

COPY 5—Generator—Mailed by TSD Facility

WASTE MANAGEMENT, INC.
CWM Chemical Services, L.L.C.
1550 Balmer Rd.
P.O. Box 200
Model City, N.Y. 14107
716/754-8231

Federal EPA ID: NYD049836679

INLAND FISHER GUIDE, GM
ATTN: ENVIRONMENTAL COMPLIANCE
NYD002239440
1 GENERAL MOTORS DRIVE
SYRACUSE NY 13206-0486

CERTIFICATE OF DISPOSAL

CWM CHEMICAL SERVICES, L.L.C. has received waste material from INLAND FISHER GUIDE, GM on 05/08/00 as described on Hazardous Waste Manifest number NYB9331353 Sequence number 01. CWM CHEMICAL SERVICES, L.L.C. hereby certifies that the above described material was landfilled in accordance with the 40 CFR part 761 as it pertains to the land disposal of polychlorinated biphenyl contaminated materials.

Profile Number: CP2002
CWM Tracking ID: 8152763701
CWM Unit #: 1*0
Disposal Date: 05/08/00

Under civil and criminal penalties of law for the making or submission of false or fraudulent statements or representations (18 U.S.C 1001 and 15 U.S.C. 2615) I certify that the information contained in or accompanying this document is true accurate and complete. As to the identified section(s) of this document for which I cannot personally verify truth and accuracy, I certify as the company official having supervisory responsibility for the persons who, acting under my direct instructions, made the verification that this information is true accurate and complete.

Donna Ames-Cassick

DONNA AMES-CASSICK
COMPLIANCE MANAGER
Certificate # 179962
05/09/00

For questions please call our Customer Service Dept. at (800) 843-3604

NYD9931362

STATE OF NEW YORK
DEPARTMENT OF ENVIRONMENTAL CONSERVATION
DIVISION OF SOLID & HAZARDOUS MATERIALS

HAZARDOUS WASTE MANIFEST

P.O. Box 12820, Albany, New York 12212

CWM

(Hazardous Waste Manifest 4/97)

Please type or print. Do not staple.

UNIFORM HAZARDOUS WASTE MANIFEST

1. Generator's US EPA No. NYD002394490 Manifest Doc. No. 00216
2. Page 1 of 1
Information within heavy bold line is not required by Federal Law.

3. Generator's Name and Mailing Address
INLAND FISHER GUIDE CO
1 GENERAL MOTORS DR
SYRACUSE NY 13206-0466
4. Generator's Telephone (315) 432-8514

A. NYB9331362
B. Generator's ID
BANK

5. Transporter 1 (Company Name) U.S. Bulk Transport Inc
6. US EPA ID Number PAD987334751
C. State Transporter's ID 407YBR NJ
D. Transporter's Telephone 800 642 8762

7. Transporter 2 (Company Name)
8. US EPA ID Number
E. State Transporter's ID
F. Transporter's Telephone ( )

9. Designated Facility Name and Site Address
CWM CHEMICAL SERVICES, L.L.C.
1550 BALMER RD.
MODEL CITY NY 14107
10. US EPA ID Number NYD049836679
G. State Facility ID
H. Facility Telephone ( ) 716 754-8231

11. US DOT Description (Including Proper Shipping Name, Hazard Class and ID Number)	12. Containers Number	Type	13. Total Quantity	14. Unit Wt/Vol	I. Waste No.
a. RQ, POLYCHLORINATED BIPHENYL MIXTURE, 9, UN2315, III	001	DT	EST. 22000	K	EPA STATE B007
b.					EPA STATE
c.					EPA STATE
d.					EPA STATE

J. Additional Descriptions for Materials listed Above
a. CP2002 - SOIL
b.

K. Handling Codes for Wastes Listed Above
a. L
c.
b.
d.

15. Special Handling Instructions and Additional Information
a. PCB Out of Service Date: 4-25-00. SERVICE REQUEST # 545650-04
CHEMTREC Emergency Response Number (800)424-9300 WMI Contract ERG#171
8152763

16. **GENERATOR'S CERTIFICATION:** I hereby declare that the contents of this consignment are fully and accurately described above by proper shipping name and are classified, packed, marked and labeled, and are in all respects in proper condition for transport by highway according to applicable international and national government regulations and state laws and regulations.
If I am a large quantity generator, I certify that I have a program in place to reduce the volume and toxicity of waste generated to the degree I have determined to be economically practicable and that I have selected the practicable method of treatment, storage, or disposal currently available to me which minimizes the present and future threat to human health and the environment; OR if I am a small generator, I have made a good faith effort to minimize my waste and select the best waste management method that is available to me and that I can afford.

GENERATOR

Printed/Typed Name: Bob Kugan for James F. Hartnett
Signature: Bob Kugan for James F. Hartnett
Mo. Day Year: 05 16 00

17. Transporter 1 Acknowledgement of Receipt of Materials

TRANSPORTER

Printed/Typed Name: Fred J. Faery
Signature: Fred J. Faery
Mo. Day Year: 05 08 00

18. Transporter 2 Acknowledgement of Receipt of Materials

Printed/Typed Name:
Signature:
Mo. Day Year:

19. Discrepancy Indication Space
actual recd 23223K

FACILITY

20. Facility Owner or Operator: Certification of receipt of hazardous materials covered by this manifest except as noted in Item 19.

Printed/Typed Name: Ellen Carson
Signature: Ellen Carson
Mo. Day Year: 05 08 00

In case of emergency or spill immediately call the National Response Center (800) 424-8802 and the NYS Department of Environmental Conservation (518) 457-7362

COPY 5—Generator—Mailed by TSD Facility

WASTE MANAGEMENT, INC.
CWM Chemical Services, L.L.C.
1550 Balmer Rd.
P.O. Box 200
Model City, N.Y. 14107
716/754-8231

Federal EPA ID: NYD049836679

INLAND FISHER GUIDE, GM
ATTN: ENVIRONMENTAL COMPLIANCE
NYD002239440
1 GENERAL MOTORS DRIVE
SYRACUSE NY 13206-0486

CERTIFICATE OF DISPOSAL

CWM CHEMICAL SERVICES, L.L.C. has received waste material from INLAND FISHER GUIDE, GM on 05/08/00 as described on Hazardous Waste Manifest number NYB9331362 Sequence number 01. CWM CHEMICAL SERVICES, L.L.C. hereby certifies that the above described material was landfilled in accordance with the 40 CFR part 761 as it pertains to the land disposal of polychlorinated biphenyl contaminated materials.

Profile Number: CP2002
CWM Tracking ID: 8152764301
CWM Unit #: 1*0
Disposal Date: 05/08/00

Under civil and criminal penalties of law for the making or submission of false or fraudulent statements or representations (18 U.S.C 1001 and 15 U.S.C. 2615) I certify that the information contained in or accompanying this document is true accurate and complete. As to the identified section(s) of this document for which I cannot personally verify truth and accuracy, I certify as the company official having supervisory responsibility for the persons who, acting under my direct instructions, made the verification that this information is true accurate and complete.

Donna Ames-Cassick

DONNA AMES-CASSICK
COMPLIANCE MANAGER
Certificate # 179967
05/09/00

For questions please call
our Customer Service Dept.
at (800) 843-3604

NYB9267444

STATE OF NEW YORK
DEPARTMENT OF ENVIRONMENTAL CONSERVATION
DIVISION OF SOLID & HAZARDOUS MATERIALS

HAZARDOUS WASTE MANIFEST

P.O. Box 12820, Albany, New York 12212

Please type or print. Do not staple.

(Hazardous Waste Manifest 4/97)

UNIFORM HAZARDOUS WASTE MANIFEST

1. Generator's US EPA No. | Manifest Doc. No. 00217 | 2. Page 1 of | Information within heavy bold line is not required by Federal Law.

3. Generator's Name and Mailing Address
[illegible] Edward Fuhrmann & Laurence Hall
CHEMICAL MINING CO
[illegible] NY 13206-0486

4. Generator's Telephone Number [illegible]

A. NYB9267444

B. Generator's ID [illegible]

5. Transporter 1 (Company Name) Buffalo Fuel Corp

6. US EPA ID Number MYR000045724

C. State Transporter's ID 99464FM

D. Transporter's Telephone ( ) 206 308 1081

7. Transporter 2 (Company Name)

8. US EPA ID Number

E. State Transporter's ID

F. Transporter's Telephone ( )

9. Designated Facility Name and Site Address
CWM CHEMICAL SERVICES, L.L.C.
1550 BALMER RD.
MODEL CITY NY 14107

10. US EPA ID Number NYD049836719

G. State Facility ID

H. Facility Telephone ( ) 716 754-8231

11. US DOT Description (Including Proper Shipping Name, Hazard Class and ID Number)	12. Containers Number	Type	13. Total Quantity	14. Unit Wt/Vol	I. Waste No.
a. RQ, POLYCHLORINATED BIPHENYL MIXTURE, 9, UN2315, III	001	DT	EST. 28000 K	K	EPA [illegible] STATE [illegible]
b.					EPA STATE
c.					EPA STATE
d.					EPA STATE

J. Additional Descriptions for Materials listed Above
a. [illegible] WIPE
c.
b.
d.

K. Handling Codes for Wastes Listed Above
a. [illegible] c.
b. d.

15. Special Handling Instructions and Additional Information
a. PCB Out of Service Date: 4.25.00 Shiver Manifest 549650-05
CHEMTREC Emergency Response Number (800) 424-9300 UNI Contract
852764 1

16. **GENERATOR'S CERTIFICATION:** I hereby declare that the contents of this consignment are fully and accurately described above by proper shipping name and are classified, packed, marked and labeled, and are in all respects in proper condition for transport by highway according to applicable international and national government regulations and state laws and regulations.

If I am a large quantity generator, I certify that I have a program in place to reduce the volume and toxicity of waste generated to the degree I have determined to be economically practicable and that I have selected the practicable method of treatment, storage, or disposal currently available to me which minimizes the present and future threat to human health and the environment; OR if I am a small generator, I have made a good faith effort to minimize my waste and select the best waste management method that is available to me and that I can afford.

Printed/Typed Name	Signature	Mo.	Day	Year
Brad Kuzma FOR James F Hartnett	Brad Kuzma for James F Hartnett	05	08	00

TRANSPORTER

17. Transporter 1 Acknowledgement of Receipt of Materials

Printed/Typed Name	Signature	Mo.	Day	Year
[illegible]	[illegible]	05	08	00

18. Transporter 2 Acknowledgement of Receipt of Materials

Printed/Typed Name	Signature	Mo.	Day	Year

19. Discrepancy Indication Space
actual Pkgd 32396K

20. Facility Owner or Operator: Certification of receipt of hazardous materials covered by this manifest except as noted in Item 19.

Printed/Typed Name	Signature	Mo.	Day	Year
Ellen Carter	Ellen Carter	05	08	00

COPY 5—Generator—Mailed by TSD Facility

GENERATOR

In case of emergency or spill immediately call the National Response Center (800) 424-8802 and the NYS Department of Environmental Conservation (518) 457-7362

WASTE MANAGEMENT, INC.
CWM Chemical Services, L.L.C.
1550 Balmer Rd.
P.O. Box 200
Model City, N.Y. 14107
716/754-8231

Federal EPA ID: NYD049836679

INLAND FISHER GUIDE, GM
ATTN: ENVIRONMENTAL COMPLIANCE
NYD002239440
1 GENERAL MOTORS DRIVE
SYRACUSE NY 13206-0486

CERTIFICATE OF DISPOSAL

CWM CHEMICAL SERVICES, L.L.C. has received waste material from INLAND FISHER GUIDE, GM on 05/08/00 as described on Hazardous Waste Manifest number NYB9267444 Sequence number 01. CWM CHEMICAL SERVICES, L.L.C. hereby certifies that the above described material was landfilled in accordance with the 40 CFR part 761 as it pertains to the land disposal of polychlorinated biphenyl contaminated materials.

Profile Number: CP2002
CWM Tracking ID: 8152764101
CWM Unit #: 1*0
Disposal Date: 05/08/00

Under civil and criminal penalties of law for the making or submission of false or fraudulent statements or representations (18 U.S.C 1001 and 15 U.S.C. 2615) I certify that the information contained in or accompanying this document is true accurate and complete. As to the identified section(s) of this document for which I cannot personally verify truth and accuracy, I certify as the company official having supervisory responsibility for the persons who, acting under my direct instructions, made the verification that this information is true accurate and complete.

Donna Ames-Cassick

DONNA AMES-CASSICK
COMPLIANCE MANAGER
Certificate # 179966
05/09/00

For questions please call our Customer Service Dept. at (800) 843-3604

NYB9267453

STATE OF NEW YORK
DEPARTMENT OF ENVIRONMENTAL CONSERVATION
DIVISION OF SOLID & HAZARDOUS MATERIALS

HAZARDOUS WASTE MANIFEST

P.O. Box 12820, Albany, New York 12212

Please type or print. Do not staple.

(Hazardous Waste Manifest 4/97)

UNIFORM HAZARDOUS WASTE MANIFEST

1. Generator's US EPA No. | Manifest Doc. No. 10215

2. Page 1 of | Information within heavy bold line is not required by Federal Law.

3. Generator's Name and Mailing Address
[illegible] Inland Fisher Guide GM
[illegible]
NY 13206-0886

4. Generator's Telephone Number 437-3419

A. NYB9267453

B. Generator's ID

5. Transporter 1 (Company Name) Buffalo Fuel Corp | 6. US EPA ID Number NYR000045724 | C. State Transporter's ID HG223

D. Transporter's Telephone ( )

7. Transporter 2 (Company Name) | 8. US EPA ID Number | E. State Transporter's ID

F. Transporter's Telephone ( )

9. Designated Facility Name and Site Address
CWM CHEMICAL SERVICES, L.L.C.
1550 BALMER RD.
MODEL CITY NY 14107

10. US EPA ID Number NYD049836819

G. State Facility ID

H. Facility Telephone ( ) 716 754-8231

11. US DOT Description (Including Proper Shipping Name, Hazard Class and ID Number)	12. Containers Number	Type	13. Total Quantity	14. Unit Wt/Vol	I. Waste No.
a. RQ, POLYCHLORINATED BIPHENYL MIXTURE, 9, UN2315, III	001	DT	EST 24006K		EPA STATE NA07
b.					EPA STATE
c.					EPA STATE
d.					EPA STATE

J. Additional Descriptions for Materials listed Above
a. PCB Oil
b.

K. Handling Codes for Wastes Listed Above
a. L | c.
b. | d.

15. Special Handling Instructions and Additional Information
a. PCB Oil at Service Date: 4-25-00. SERVICE REQUEST# CWM52-06
CHEMTREC Emergency Response Number 1-800-424-9300 WHI Contact
845-2645

16. **GENERATOR'S CERTIFICATION:** I hereby declare that the contents of this consignment are fully and accurately described above by proper shipping name and are classified, packed, marked and labeled, and are in all respects in proper condition for transport by highway according to applicable international and national government regulations and state laws and regulations.
If I am a large quantity generator, I certify that I have a program in place to reduce the volume and toxicity of waste generated to the degree I have determined to be economically practicable and that I have selected the practicable method of treatment, storage, or disposal currently available to me which minimizes the present and future threat to human health and the environment; OR if I am a small generator, I have made a good faith effort to minimize my waste and select the best waste management method that is available to me and that I can afford.

Printed/Typed Name	Signature	Mo.	Day	Year
Brad Kubik for James F. Hartnett	Brad Kubik for James F. Hartnett	05	08	00

TRANSPORTER

17. Transporter 1 Acknowledgement of Receipt of Materials

Printed/Typed Name	Signature	Mo.	Day	Year
Dave Barber	Dave Barber	05	08	00

18. Transporter 2 Acknowledgement of Receipt of Materials

Printed/Typed Name	Signature	Mo.	Day	Year

19. Discrepancy Indication Space
Actual Load 25424K

FACILITY

Facility Owner or Operator: Certification of receipt of hazardous materials covered by this manifest except as noted in Item 19.

Printed/Typed Name	Signature	Mo.	Day	Year
Eileen Carter	Eileen Carter	05	08	00

COPY 5—Generator—Mailed by TSD Facility

In case of emergency or spill immediately call the National Response Center (800) 424-8802 and the NYS Department of Environmental Conservation (518) 457-7362

WASTE MANAGEMENT, INC.
CWM Chemical Services, L.L.C.
1550 Balmer Rd.
P.O. Box 200
Model City, N.Y. 14107
716/754-8231

Federal EPA ID: NYD049836679

INLAND FISHER GUIDE, GM
ATTN: ENVIRONMENTAL COMPLIANCE
NYD002239440
1 GENERAL MOTORS DRIVE
SYRACUSE NY 13206-0486

CERTIFICATE OF DISPOSAL

CWM CHEMICAL SERVICES, L.L.C. has received waste material from INLAND FISHER GUIDE, GM on 05/08/00 as described on Hazardous Waste Manifest number NYB9267453 Sequence number 01. CWM CHEMICAL SERVICES, L.L.C. hereby certifies that the above described material was landfilled in accordance with the 40 CFR part 761 as it pertains to the land disposal of polychlorinated biphenyl contaminated materials.

Profile Number: CP2002
CWM Tracking ID: 8152764501
CWM Unit #: 1*0
Disposal Date: 05/08/00

Under civil and criminal penalties of law for the making or submission of false or fraudulent statements or representations (18 U.S.C 1001 and 15 U.S.C. 2615) I certify that the information contained in or accompanying this document is true accurate and complete. As to the identified section(s) of this document for which I cannot personally verify truth and accuracy, I certify as the company official having supervisory responsibility for the persons who, acting under my direct instructions, made the verification that this information is true accurate and complete.

Donna Ames-Cassick

DONNA AMES-CASSICK
COMPLIANCE MANAGER
Certificate # 179969
05/09/00

For questions please call our Customer Service Dept. at (800) 843-3604

NYB9267462

STATE OF NEW YORK
DEPARTMENT OF ENVIRONMENTAL CONSERVATION
DIVISION OF SOLID & HAZARDOUS MATERIALS

HAZARDOUS WASTE MANIFEST

P.O. Box 12820, Albany, New York 12212

Please type or print. Do not staple.

(Hazardous Waste Manifest 4/97)

UNIFORM HAZARDOUS WASTE MANIFEST

1. Generator's US EPA No. | Manifest Doc. No. 00219 | 2. Page 1 of | Information within heavy bold line is not required by Federal Law.

3. Generator's Name and Mailing Address
[illegible] Town) Fisher Gulf GM
[illegible] NY 11206-0996

4. Generator's Telephone Number 917-369-5814

A. NYB9267462

B. Generator's ID [illegible]

5. Transporter 1 (Company Name) Buffalo Fuel Corp.

6. US EPA ID Number NYR000045724

C. State Transporter's ID 24[illegible] (NY)

D. Transporter's Telephone (716 206 0854)

7. Transporter 2 (Company Name)

8. US EPA ID Number

E. State Transporter's ID

F. Transporter's Telephone ( )

9. Designated Facility Name and Site Address
CWM CHEMICAL SERVICES, L.L.C.
1550 BALMER RD.
MODEL CITY NY 14107

10. US EPA ID Number NYD049836679

G. State Facility ID

H. Facility Telephone (716 754-8231)

11. US DOT Description (Including Proper Shipping Name, Hazard Class and ID Number)	12. Containers Number	Type	13. Total Quantity	14. Unit Wt/Vol	I. Waste No.
a. NA, POLYHALOALKANES HIGHLY TOXIC MIXTURE, 9, UN2315, III	001	DT	25000 EST	K	EPA STATE NJ07
b.					EPA STATE
c.					EPA STATE
d.					EPA STATE

J. Additional Descriptions for Materials listed Above
a. CP2002 BULK

K. Handling Codes for Wastes Listed Above
a. L c.
b. d.

15. Special Handling Instructions and Additional Information
4250. SERVICE ORDER# 549650-07
EMERGENCY RESPONSE NUMBER (800) 424-9300 MH Contract
815276 44

16. **GENERATOR'S CERTIFICATION:** I hereby declare that the contents of this consignment are fully and accurately described above by proper shipping name and are classified, packed, marked and labeled, and are in all respects in proper condition for transport by highway according to applicable international and national government regulations and state laws and regulations.

If I am a large quantity generator, I certify that I have a program in place to reduce the volume and toxicity of waste generated to the degree I have determined to be economically practicable and that I have selected the practicable method of treatment, storage, or disposal currently available to me which minimizes the present and future threat to human health and the environment; OR if I am a small generator, I have made a good faith effort to minimize my waste and select the best waste management method that is available to me and that I can afford.

Printed/Typed Name	Signature	Mo.	Day	Year
Brad Kusak FOR James F Hartnett	Brad Kusak for James F. Hartnett	05	08	00

17. Transporter 1 Acknowledgement of Receipt of Materials

Printed/Typed Name	Signature	Mo.	Day	Year
Whitford W Munn III	[signature]	05	08	00

18. Transporter 2 Acknowledgement of Receipt of Materials

Printed/Typed Name	Signature	Mo.	Day	Year

19. Discrepancy Indication Space
actual Recd 32977K

20. Facility Owner or Operator: Certification of receipt of hazardous materials covered by this manifest except as noted in Item 19.

Printed/Typed Name	Signature	Mo.	Day	Year
Eileen Carton	Eileen Carton	05	08	00

COPY 5—Generator—Mailed by TSD Facility

GENERATOR

TRANSPORTER

FACILITY

In case of emergency or spill immediately call the National Response Center (800) 424-8802 and the NYS Department of Environmental Conservation (518) 457-7362

WASTE MANAGEMENT, INC.
CWM Chemical Services, L.L.C.
1550 Balmer Rd.
P.O. Box 200
Model City, N.Y. 14107
716/754-8231

Federal EPA ID: NYD049836679

INLAND FISHER GUIDE, GM
ATTN: ENVIRONMENTAL COMPLIANCE
NYD002239440
1 GENERAL MOTORS DRIVE
SYRACUSE NY 13206-0486

CERTIFICATE OF DISPOSAL

CWM CHEMICAL SERVICES, L.L.C. has received waste material from INLAND FISHER GUIDE, GM on 05/08/00 as described on Hazardous Waste Manifest number NYB9267462 Sequence number 01. CWM CHEMICAL SERVICES, L.L.C. hereby certifies that the above described material was landfilled in accordance with the 40 CFR part 761 as it pertains to the land disposal of polychlorinated biphenyl contaminated materials.

Profile Number: CP2002
CWM Tracking ID: 8152764401
CWM Unit #: 1*0
Disposal Date: 05/08/00

Under civil and criminal penalties of law for the making or submission of false or fraudulent statements or representations (18 U.S.C 1001 and 15 U.S.C. 2615) I certify that the information contained in or accompanying this document is true accurate and complete. As to the identified section(s) of this document for which I cannot personally verify truth and accuracy, I certify as the company official having supervisory responsibility for the persons who, acting under my direct instructions, made the verification that this information is true accurate and complete.

Donna Ames-Cassick

DONNA AMES-CASSICK
COMPLIANCE MANAGER
Certificate # 179968
05/09/00

For questions please call our Customer Service Dept. at (800) 843-3604

NYB9267471

STATE OF NEW YORK
DEPARTMENT OF ENVIRONMENTAL CONSERVATION
DIVISION OF SOLID & HAZARDOUS MATERIALS

HAZARDOUS WASTE MANIFEST

P.O. Box 12820, Albany, New York 12212

Please type or print. Do not staple.

(Hazardous Waste Manifest 4/97)

UNIFORM HAZARDOUS WASTE MANIFEST

1. Generator's US EPA No. | Manifest Doc. No. 00226 | 2. Page 1 of 1 | Information within heavy bold line is not required by Federal Law.

3. Generator's Name and Mailing Address
[redacted] INLAND FISHER GUIDE 6M
[redacted] SYRACUSE NY 13204-1006

A. NYB9267471

B. Generator's ID [redacted]

4. Generator's Telephone Number [redacted]

5. Transporter 1 (Company Name) US BULK TRANSPORT INC.

6. US EPA ID Number PAD987347515

C. State Transporter's ID 3329-OF

D. Transporter's Telephone (800) 442-8516

7. Transporter 2 (Company Name)

8. US EPA ID Number

E. State Transporter's ID

F. Transporter's Telephone ( )

9. Designated Facility Name and Site Address
CWM CHEMICAL SERVICES, L.L.C.
1550 BALMER RD.
MODEL CITY NY 14107

10. US EPA ID Number NYD049836679

G. State Facility ID

H. Facility Telephone ( ) 716 754-8231

11. US DOT Description (Including Proper Shipping Name, Hazard Class and ID Number)	12. Containers Number	Type	13. Total Quantity	14. Unit Wt/Vol	I. Waste No.
a. RQ, POLYCHLORINATED BIPHENYL MIXTURE, 9, UN2315, III	001	DT	EST 21500	K	EPA STATE NOT
b.					EPA STATE
c.					EPA STATE
d.					EPA STATE

J. Additional Descriptions for Materials listed Above
a. [redacted] - OIL

K. Handling Codes for Wastes Listed Above
a. L c. b. d.

15. Special Handling Instructions and Additional Information
4.25.00 SERVICE REQUEST 549650-08
EMERGENCY RESPONSE NUMBER 1-800-424-9300 CAN CHEMTREC
8152647

16. **GENERATOR'S CERTIFICATION:** I hereby declare that the contents of this consignment are fully and accurately described above by proper shipping name and are classified, packed, marked and labeled, and are in all respects in proper condition for transport by highway according to applicable international and national government regulations and state laws and regulations.
If I am a large quantity generator, I certify that I have a program in place to reduce the volume and toxicity of waste generated to the degree I have determined to be economically practicable and that I have selected the practicable method of treatment, storage, or disposal currently available to me which minimizes the present and future threat to human health and the environment; OR if I am a small generator, I have made a good faith effort to minimize my waste and select the best waste management method that is available to me and that I can afford.

Printed/Typed Name: BRAD KUBIAK for JAMES F. HAVENETH | Signature: Brad Kubiak for Jas F Haveneth | Mo. 05 Day 08 Year 00

TRANSPORTER

17. Transporter 1 Acknowledgement of Receipt of Materials

Printed/Typed Name: MARK W. STRONG | Signature | Mo. 05 Day 08 Year 00

18. Transporter 2 Acknowledgement of Receipt of Materials

Printed/Typed Name | Signature | Mo. Day Year

FACILITY

19. Discrepancy Indication Space
actual weight 20572K

20. Facility Owner or Operator: Certification of receipt of hazardous materials covered by this manifest except as noted in Item 19.

Printed/Typed Name: EILEEN CARTON | Signature | Mo. 05 Day 08 Year 00

COPY 5—Generator—Mailed by TSD Facility

In case of emergency or spill immediately call the National Response Center (800) 424-8802 and the NYS Department of Environmental Conservation (518) 457-7362

WASTE MANAGEMENT, INC.
CWM Chemical Services, L.L.C.
1550 Balmer Rd.
P.O. Box 200
Model City, N.Y. 14107
716/754-8231

Federal EPA ID: NYD049836679

INLAND FISHER GUIDE, GM
ATTN: ENVIRONMENTAL COMPLIANCE
NYD002239440
1 GENERAL MOTORS DRIVE
SYRACUSE NY 13206-0486

CERTIFICATE OF DISPOSAL

CWM CHEMICAL SERVICES, L.L.C. has received waste material from INLAND FISHER GUIDE, GM on 05/08/00 as described on Hazardous Waste Manifest number NYB9267471 Sequence number 01. CWM CHEMICAL SERVICES, L.L.C. hereby certifies that the above described material was landfilled in accordance with the 40 CFR part 761 as it pertains to the land disposal of polychlorinated biphenyl contaminated materials.

Profile Number: CP2002
CWM Tracking ID: 8152764701
CWM Unit #: 1*0
Disposal Date: 05/08/00

Under civil and criminal penalties of law for the making or submission of false or fraudulent statements or representations (18 U.S.C 1001 and 15 U.S.C. 2615) I certify that the information contained in or accompanying this document is true accurate and complete. As to the identified section(s) of this document for which I cannot personally verify truth and accuracy, I certify as the company official having supervisory responsibility for the persons who, acting under my direct instructions, made the verification that this information is true accurate and complete.

Donna Ames-Cassick

DONNA AMES-CASSICK
COMPLIANCE MANAGER
Certificate # 179970
05/09/00

For questions please call
our Customer Service Dept.
at (800) 843-3604

DEPARTMENT OF ENVIRONMENTAL CONSERVATION
DIVISION OF SOLID & HAZARDOUS MATERIALS

HAZARDOUS WASTE MANIFEST

P.O. Box 12820, Albany, New York 12212

Please type or print. Do not staple.

(Hazardous Waste Manifest 4/97)

UNIFORM HAZARDOUS WASTE MANIFEST	1. Generator's US EPA No.	Manifest Doc. No.	2. Page 1 of	Information within heavy bold line is not required by Federal Law.
	NYD002639440	00221	1	

3. Generator's Name and Mailing Address
INLAND FISHER GUIDE GM
1 GENERAL MOTORS DR
SYRACUSE NY 13206-0486
4. Generator's Telephone Number 315 432-5314

A. NYB9331956
B. Generator's ID SAME

5. Transporter 1 (Company Name) Buffalo Fuel Corp
6. US EPA ID Number NYR000045724
C. State Transporter's ID 124826-A-04
D. Transporter's Telephone (800) 265-8889

7. Transporter 2 (Company Name)
8. US EPA ID Number
E. State Transporter's ID
F. Transporter's Telephone ( )

9. Designated Facility Name and Site Address
CWM CHEMICAL SERVICES, L.L.C.
1550 BALMER RD.
MODEL CITY NY 14107
10. US EPA ID Number NYD049836679
G. State Facility ID
H. Facility Telephone ( ) 716 754-8231

11. US DOT Description (Including Proper Shipping Name, Hazard Class and ID Number)	12. Containers Number	Type	13. Total Quantity	14. Unit Wt/Vol	I. Waste No.
a. RQ, POLYCHLORINATED BIPHENYL MIXTURE, 9, UN2315, III	001	DT	EST. 24000	K	EPA STATE 0007
b.					EPA STATE
c.					EPA STATE
d.					EPA STATE

J. Additional Descriptions for Materials listed Above
a. CP2002 - SOIL
b.

K. Handling Codes for Wastes Listed Above
a. c. b. d.

15. Special Handling Instructions and Additional Information
a. PCB Out of Service Date: 4.25.00 SERVICE REQUEST # 5490501
CHEMTREC Emergency Response Number (800)424-9300 WMI Contract
ERG#171
8/527661

16. **GENERATOR'S CERTIFICATION:** I hereby declare that the contents of this consignment are fully and accurately described above by proper shipping name and are classified, packed, marked and labeled, and are in all respects in proper condition for transport by highway according to applicable international and national government regulations and state laws and regulations.

If I am a large quantity generator, I certify that I have a program in place to reduce the volume and toxicity of waste generated to the degree I have determined to be economically practicable and that I have selected the practicable method of treatment, storage, or disposal currently available to me which minimizes the present and future threat to human health and the environment; OR if I am a small generator, I have made a good faith effort to minimize my waste and select the best waste management method that is available to me and that I can afford.

Printed/Typed Name	Signature	Mo.	Day	Year
Brad Kubiak for James F Hewitt	Brad Kubiak for James F Hewitt	05	08	00

TRANSPORTER

17. Transporter 1 Acknowledgement of Receipt of Materials

Printed/Typed Name	Signature	Mo.	Day	Year
Randall WARD	Randall Ward	05	08	00

18. Transporter 2 Acknowledgement of Receipt of Materials

Printed/Typed Name	Signature	Mo.	Day	Year

FACILITY

19. Discrepancy Indication Space
actual recvd 30581K

20. Facility Owner or Operator: Certification of receipt of hazardous materials covered by this manifest except as noted in Item 19.

Printed/Typed Name	Signature	Mo.	Day	Year
Susan Snyder	Susan Snyder	05	09	00

GENERATOR

In case of emergency or spill immediately call the National Response Center (800) 424-8802 and the NYS Department of Environmental Conservation (518) 457-7362

COPY 5—Generator—Mailed by TSD Facility

WASTE MANAGEMENT, INC.
CWM Chemical Services, L.L.C.
1550 Balmer Rd.
P.O. Box 200
Model City, N.Y. 14107
716/754-8231

Federal EPA ID: NYD049836679

INLAND FISHER GUIDE, GM
ATTN: ENVIRONMENTAL COMPLIANCE
NYD002239440
1 GENERAL MOTORS DRIVE
SYRACUSE NY 13206-0486

CERTIFICATE OF DISPOSAL

CWM CHEMICAL SERVICES, L.L.C. has received waste material from INLAND FISHER GUIDE, GM on 05/09/00 as described on Hazardous Waste Manifest number NYB9331956 Sequence number 01. CWM CHEMICAL SERVICES, L.L.C. hereby certifies that the above described material was landfilled in accordance with the 40 CFR part 761 as it pertains to the land disposal of polychlorinated biphenyl contaminated materials.

Profile Number: CP2002
CWM Tracking ID: 8152766101
CWM Unit #: 1*0
Disposal Date: 05/09/00

Under civil and criminal penalties of law for the making or submission of false or fraudulent statements or representations (18 U.S.C 1001 and 15 U.S.C. 2615) I certify that the information contained in or accompanying this document is true accurate and complete. As to the identified section(s) of this document for which I cannot personally verify truth and accuracy, I certify as the company official having supervisory responsibility for the persons who, acting under my direct instructions, made the verification that this information is true accurate and complete.

Donna Ames-Cassick

DONNA AMES-CASSICK
COMPLIANCE MANAGER
Certificate # 179989
05/10/00

For questions please call our Customer Service Dept. at (800) 843-3604

NYD986121000

STATE OF NEW YORK
DEPARTMENT OF ENVIRONMENTAL CONSERVATION
DIVISION OF SOLID & HAZARDOUS MATERIALS

HAZARDOUS WASTE MANIFEST

P.O. Box 12820, Albany, New York 12212

CWM

(Hazardous Waste Manifest 4/97)

Please type or print. Do not staple.

(800) 424-8802 and the NYS Department of Environmental Conservation (518) 457-7362

In case of emergency or spill immediately call the National Response

UNIFORM HAZARDOUS WASTE MANIFEST

1. Generator's US EPA No. | Manifest Doc. No.: N I D 0 0 2 2 3 9 4 8 0 | 00227

2. Page 1 of 1

Information within heavy bold line is not required by Federal Law.

GENERATOR

3. Generator's Name and Mailing Address
INLAND FISHER GUIDE GM
1 GENERAL MOTORS DR
SYRACUSE NY 13206-0486

4. Generator's Telephone Number 315 432-5314

A. NYB9331965

B. Generator's ID: SAME

5. Transporter 1 (Company Name) | 6. US EPA ID Number

C. State Transporter's ID

D. Transporter's Telephone ( )

7. Transporter 2 (Company Name) | 8. US EPA ID Number

E. State Transporter's ID

F. Transporter's Telephone ( )

9. Designated Facility Name and Site Address
CWM CHEMICAL SERVICES, L.L.C.
1550 BALMER RD.
MODEL CITY NY 14107

10. US EPA ID Number: N I D 0 4 9 8 3 0 6 7 9

G. State Facility ID

H. Facility Telephone ( ) 716 754-8231

11. US DOT Description (Including Proper Shipping Name, Hazard Class and ID Number)	12. Containers Number	Type	13. Total Quantity	14. Unit Wt/Vol	I. Waste No.
a. RQ, POLYCHLORINATED BIPHENYL MIXTURE, 9, UN2315, III	001	DT	EST 20,000	K	EPA STATE
b.					EPA STATE
c.					EPA STATE
d.					EPA STATE

J. Additional Descriptions for Materials listed Above
a. CP2002 - 9011.
b.

K. Handling Codes for Wastes Listed Above
a. | c. | b. | d.

15. Special Handling Instructions and Additional Information
a. PCB Out of Service Date: 4-25-00. SERVICE REQUEST # ~~5477610~~ BM
CHEMTREC Emergency Response Number (800)424-9300 WMI Contract 54977-01
ERG#171
81527702

16. **GENERATOR'S CERTIFICATION:** I hereby declare that the contents of this consignment are fully and accurately described above by proper shipping name and are classified, packed, marked and labeled, and are in all respects in proper condition for transport by highway according to applicable international and national government regulations and state laws and regulations.

If I am a large quantity generator, I certify that I have a program in place to reduce the volume and toxicity of waste generated to the degree I have determined to be economically practicable and that I have selected the practicable method of treatment, storage, or disposal currently available to me which minimizes the present and future threat to human health and the environment; OR if I am a small generator, I have made a good faith effort to minimize my waste and select the best waste management method that is available to me and that I can afford.

Printed/Typed Name	Signature	Mo.	Day	Year
Brad Kuzia for John F Hunt	B J Kuzia for John F Hunt	05	09	00

TRANSPORTER

17. Transporter 1 Acknowledgement of Receipt of Materials

Printed/Typed Name	Signature	Mo.	Day	Year

18. Transporter 2 Acknowledgement of Receipt of Materials

Printed/Typed Name	Signature	Mo.	Day	Year

FACILITY

19. Discrepancy Indication Space
actual recvd 30845 K

20. Facility Owner or Operator: Certification of receipt of hazardous materials covered by this manifest except as noted in Item 19.

Printed/Typed Name	Signature	Mo.	Day	Year
Eileen Carter	Eileen Carter	05	09	00

COPY 5—Generator—Mailed by TSD Facility

WASTE MANAGEMENT, INC.
CWM Chemical Services, L.L.C.
1550 Balmer Rd.
P.O. Box 200
Model City, N.Y. 14107
716/754-8231

Federal EPA ID: NYD049836679

INLAND FISHER GUIDE, GM
ATTN: ENVIRONMENTAL COMPLIANCE
NYD002239440
1 GENERAL MOTORS DRIVE
SYRACUSE NY 13206-0486

CERTIFICATE OF DISPOSAL

CWM CHEMICAL SERVICES, L.L.C. has received waste material from INLAND FISHER GUIDE, GM on 05/09/00 as described on Hazardous Waste Manifest number NYB9331965 Sequence number 01. CWM CHEMICAL SERVICES, L.L.C. hereby certifies that the above described material was landfilled in accordance with the 40 CFR part 761 as it pertains to the land disposal of polychlorinated biphenyl contaminated materials.

Profile Number: CP2002
CWM Tracking ID: 8152770201
CWM Unit #: 1*0
Disposal Date: 05/09/00

Under civil and criminal penalties of law for the making or submission of false or fraudulent statements or representations (18 U.S.C 1001 and 15 U.S.C. 2615) I certify that the information contained in or accompanying this document is true accurate and complete. As to the identified section(s) of this document for which I cannot personally verify truth and accuracy, I certify as the company official having supervisory responsibility for the persons who, acting under my direct instructions, made the verification that this information is true accurate and complete.

Donna Ames-Cassick

DONNA AMES-CASSICK
COMPLIANCE MANAGER
Certificate # 180023
05/10/00

For questions please call our Customer Service Dept. at (800) 843-3604

DEPARTMENT OF ENVIRONMENTAL CONSERVATION
DIVISION OF SOLID & HAZARDOUS MATERIALS

HAZARDOUS WASTE MANIFEST

P.O. Box 12820, Albany, New York 12212

CWM

(Hazardous Waste Manifest 4/97)

Please type or print. Do not staple.

In case of emergency or spill immediately call the National Response Center (800) 424-8802 and the NYS Department of Environmental Conservation (518) 457-7362

UNIFORM HAZARDOUS WASTE MANIFEST

1. Generator's US EPA No. NYD002134440 Manifest Doc. No. 00223

2. Page 1 of 1

Information within heavy bold line is not required by Federal Law.

A. NYB9331983

B. Generator's ID SAME

3. Generator's Name and Mailing Address
INLAND FISHER GUIDE GM
1 GENERAL MOTORS DR
SYRACUSE NY 13206-0486

4. Generator's Telephone Number (315) 432-5314

5. Transporter 1 (Company Name) US Bulk Transport Inc

6. US EPA ID Number NYD981178515

C. State Transporter's ID

D. Transporter's Telephone ( )

7. Transporter 2 (Company Name)

8. US EPA ID Number

E. State Transporter's ID

F. Transporter's Telephone ( )

9. Designated Facility Name and Site Address
CWM CHEMICAL SERVICES, L.L.C.
1550 BALMER RD.
MODEL CITY NY 14107

10. US EPA ID Number NYD049836679

G. State Facility ID

H. Facility Telephone ( ) 716 754-8231

11. US DOT Description (Including Proper Shipping Name, Hazard Class and ID Number)	12. Containers Number	Type	13. Total Quantity	14. Unit Wt/Vol	I. Waste No.
a. RQ, POLYCHLORINATED BIPHENYL MIXTURE, 9, UN2315, III	001	DT	EST 22500	K	EPA STATE NJ07
b.					EPA STATE
c.					EPA STATE
d.					EPA STATE

J. Additional Descriptions for Materials listed Above
a. CP2002 - SOIL
b.

K. Handling Codes for Wastes Listed Above
a. L c.
b. d.

15. Special Handling Instructions and Additional Information
a. PCB Out of Service Date: 4-15-00. SERVICE REQUEST # 81527701
CHEMTREC Emergency Response Number (800)424-9300 WMI Contract ERG#171

16. **GENERATOR'S CERTIFICATION:** I hereby declare that the contents of this consignment are fully and accurately described above by proper shipping name and are classified, packed, marked and labeled, and are in all respects in proper condition for transport by highway according to applicable international and national government regulations and state laws and regulations.

If I am a large quantity generator, I certify that I have a program in place to reduce the volume and toxicity of waste generated to the degree I have determined to be economically practicable and that I have selected the practicable method of treatment, storage, or disposal currently available to me which minimizes the present and future threat to human health and the environment; OR if I am a small generator, I have made a good faith effort to minimize my waste and select the best waste management method that is available to me and that I can afford.

Printed/Typed Name	Signature	Mo.	Day	Year
Brad Kuhn for James F Hunter II	Brad Kuhn for James F Hunter II	05	09	00

TRANSPORTER

17. Transporter 1 Acknowledgement of Receipt of Materials

Printed/Typed Name	Signature	Mo.	Day	Year
E. Sisk	E. Sisk	05	09	00

18. Transporter 2 Acknowledgement of Receipt of Materials

Printed/Typed Name	Signature	Mo.	Day	Year

FACILITY

19. Discrepancy Indication Space
actual pound 20693 K

20. Facility Owner or Operator: Certification of receipt of hazardous materials covered by this manifest except as noted in Item 19.

Printed/Typed Name	Signature	Mo.	Day	Year
Susan Snyder	Susan Snyder	05	09	00

COPY 5—Generator—Mailed by TSD Facility

WASTE MANAGEMENT, INC.
CWM Chemical Services, L.L.C.
1550 Balmer Rd.
P.O. Box 200
Model City, N.Y. 14107
716/754-8231

Federal EPA ID: NYD049836679

INLAND FISHER GUIDE, GM
ATTN: ENVIRONMENTAL COMPLIANCE
NYD002239440
1 GENERAL MOTORS DRIVE
SYRACUSE NY 13206-0486

CERTIFICATE OF DISPOSAL

CWM CHEMICAL SERVICES, L.L.C. has received waste material from INLAND FISHER GUIDE, GM on 05/09/00 as described on Hazardous Waste Manifest number NYB9331983 Sequence number 01. CWM CHEMICAL SERVICES, L.L.C. hereby certifies that the above described material was landfilled in accordance with the 40 CFR part 761 as it pertains to the land disposal of polychlorinated biphenyl contaminated materials.

Profile Number: CP2002
CWM Tracking ID: 8152770101
CWM Unit #: 1*0
Disposal Date: 05/09/00

Under civil and criminal penalties of law for the making or submission of false or fraudulent statements or representations (18 U.S.C 1001 and 15 U.S.C. 2615) I certify that the information contained in or accompanying this document is true accurate and complete. As to the identified section(s) of this document for which I cannot personally verify truth and accuracy, I certify as the company official having supervisory responsibility for the persons who, acting under my direct instructions, made the verification that this information is true accurate and complete.

Donna Ames-Cassick

DONNA AMES-CASSICK
COMPLIANCE MANAGER
Certificate # 180022
05/10/00

For questions please call our Customer Service Dept. at (800) 843-3604

DEPARTMENT OF ENVIRONMENTAL CONSERVATION
DIVISION OF SOLID & HAZARDOUS MATERIALS

HAZARDOUS WASTE MANIFEST

P.O. Box 12820, Albany, New York 12212

Please type or print. Do not staple.

(Hazardous Waste Manifest 4/97)

UNIFORM HAZARDOUS WASTE MANIFEST

1. Generator's US EPA No. | Manifest Doc. No.: 00224

2. Page 1 of 1

Information within heavy bold line is not required by Federal Law.

3. Generator's Name and Mailing Address
INLAND FISHER GUIDE CO
1 GENERAL MOTORS DR
SYRACUSE NY 13206-0886

4. Generator's Telephone Number 315-432-5314

A. NYB9331992

B. Generator's ID: SAME

5. Transporter 1 (Company Name): US Pollution Control Inc

6. US EPA ID Number: PAD987264515

C. State Transporter's ID: TSE [illegible]

D. Transporter's Telephone (412) [illegible]0

7. Transporter 2 (Company Name)

8. US EPA ID Number

E. State Transporter's ID

F. Transporter's Telephone ( )

9. Designated Facility Name and Site Address
CWM CHEMICAL SERVICES, L.L.C.
1550 BALMER RD.
MODEL CITY NY 14107

10. US EPA ID Number: NY0049836679

G. State Facility ID

H. Facility Telephone ( ) 716 754-8231

11. US DOT Description (Including Proper Shipping Name, Hazard Class and ID Number)	12. Containers Number	Type	13. Total Quantity	14. Unit Wt/Vol	I. Waste No.
a. RQ, POLYCHLORINATED BIPHENYL MIXTURE, 9, UN2315, III	001	DT	EST 21506	K	EPA STATE NJOOF
b.					EPA STATE
c.					EPA STATE
d.					EPA STATE

J. Additional Descriptions for Materials listed Above
a. CP2002 - 5011.
b.
c.
d.

K. Handling Codes for Wastes Listed Above
a. [ ] c. [ ]
b. [ ] d. [ ]

15. Special Handling Instructions and Additional Information
a. PCB Out of Service Date: 4.26.00 SERVICE REQUEST # 549225-03
CHEMTREC Emergency Response Number (800)424-9300 WMI Contract ERG#171
81527700

16. **GENERATOR'S CERTIFICATION:** I hereby declare that the contents of this consignment are fully and accurately described above by proper shipping name and are classified, packed, marked and labeled, and are in all respects in proper condition for transport by highway according to applicable international and national government regulations and state laws and regulations.

If I am a large quantity generator, I certify that I have a program in place to reduce the volume and toxicity of waste generated to the degree I have determined to be economically practicable and that I have selected the practicable method of treatment, storage, or disposal currently available to me which minimizes the present and future threat to human health and the environment; OR if I am a small generator, I have made a good faith effort to minimize my waste and select the best waste management method that is available to me and that I can afford.

Printed/Typed Name: BRAD KUBIAK for JAMES F. HARTNETT
Signature: Brad Kubiak for James F. Hartnett
Mo. 05 Day 14 Year 00

TRANSPORTER

17. Transporter 1 Acknowledgement of Receipt of Materials
Printed/Typed Name: [illegible]
Signature: [illegible]
Mo. [illegible] Day [illegible] Year [illegible]

18. Transporter 2 Acknowledgement of Receipt of Materials
Printed/Typed Name:
Signature:
Mo. Day Year

FACILITY

19. Discrepancy Indication Space
actual recd 21582 K

20. Facility Owner or Operator: Certification of receipt of hazardous materials covered by this manifest except as noted in Item 19.
Printed/Typed Name: Susan Snyder
Signature: Susan Snyder
Mo. 05 Day 09 Year 00

GENERATOR

In case of emergency or spill immediately call the National Response Center (800) 424-8802 and the NYS Department of Environmental Conservation (518) 457-7362

COPY 5—Generator—Mailed by TSD Facility

WASTE MANAGEMENT, INC.
CWM Chemical Services, L.L.C.
1550 Balmer Rd.
P.O. Box 200
Model City, N.Y. 14107
716/754-8231

Federal EPA ID: NYD049836679

INLAND FISHER GUIDE, GM
ATTN: ENVIRONMENTAL COMPLIANCE
NYD002239440
1 GENERAL MOTORS DRIVE
SYRACUSE NY 13206-0486

CERTIFICATE OF DISPOSAL

CWM CHEMICAL SERVICES, L.L.C. has received waste material from INLAND FISHER GUIDE, GM on 05/09/00 as described on Hazardous Waste Manifest number NYB9331992 Sequence number 01. CWM CHEMICAL SERVICES, L.L.C. hereby certifies that the above described material was landfilled in accordance with the 40 CFR part 761 as it pertains to the land disposal of polychlorinated biphenyl contaminated materials.

Profile Number: CP2002
CWM Tracking ID: 8152770001
CWM Unit #: 1*0
Disposal Date: 05/09/00

Under civil and criminal penalties of law for the making or submission of false or fraudulent statements or representations (18 U.S.C 1001 and 15 U.S.C. 2615) I certify that the information contained in or accompanying this document is true accurate and complete. As to the identified section(s) of this document for which I cannot personally verify truth and accuracy, I certify as the company official having supervisory responsibility for the persons who, acting under my direct instructions, made the verification that this information is true accurate and complete.

Donna Ames-Cassick

DONNA AMES-CASSICK
COMPLIANCE MANAGER
Certificate # 180021
05/10/00

For questions please call our Customer Service Dept. at (800) 843-3604

DEPARTMENT OF ENVIRONMENTAL CONSERVATION
DIVISION OF SOLID & HAZARDOUS MATERIALS

HAZARDOUS WASTE MANIFEST

P.O. Box 12820, Albany, New York 12212

CWM

(Hazardous Waste Manifest 4/97)

Please type or print. Do not staple.

(800) 424-8802 and the NYS Department of Environmental Conservation (518) 457-7362

In case of emergency or spill immediately call the National Response

UNIFORM HAZARDOUS WASTE MANIFEST

1. Generator's US EPA No. NYD049836679 Manifest Doc. No. 00225

2. Page 1 of 1

Information within heavy bold line is not required by Federal Law.

A. NYB9332001

3. Generator's Name and Mailing Address
INLAND FISHER GUIDE GM
1 GENERAL MOTORS DR
SYRACUSE NY 13206-0886

4. Generator's Telephone Number (315) 432-5314

B. Generator's ID
SAMP

5. Transporter 1 (Company Name) Buffalo Fuel Corp

6. US EPA ID Number NYD000845794

C. State Transporter's ID 228684

D. Transporter's Telephone ( ) 800 201 2049

7. Transporter 2 (Company Name)

8. US EPA ID Number

E. State Transporter's ID

F. Transporter's Telephone ( )

9. Designated Facility Name and Site Address
CWM CHEMICAL SERVICES, L.L.C.
1550 BALMER RD.
MODEL CITY NY 14107

10. US EPA ID Number NYD049836679

G. State Facility ID

H. Facility Telephone ( ) 716 754-8231

11. US DOT Description (Including Proper Shipping Name, Hazard Class and ID Number)	12. Containers Number	Type	13. Total Quantity	14. Unit Wt/Vol	I. Waste No.
a. RQ, POLYCHLORINATED BIPHENYL MIXTURE, 9, UN2315, III	001	DT	EST. 22500	K	EPA STATE B007
b.					EPA STATE
c.					EPA STATE
d.					EPA STATE

J. Additional Descriptions for Materials listed Above
a. CP2002 - SOIL
b.

K. Handling Codes for Wastes Listed Above
a. c. b. d.

15. Special Handling Instructions and Additional Information
a. PCB Out of Service Date: 4-25-00. SERVICE REQUEST # 5477CC-04
CHEMTREC Emergency Response Number (800) 424-9300 WMI Contract ERG#171

8152704

16. **GENERATOR'S CERTIFICATION:** I hereby declare that the contents of this consignment are fully and accurately described above by proper shipping name and are classified, packed, marked and labeled, and are in all respects in proper condition for transport by highway according to applicable international and national government regulations and state laws and regulations.

If I am a large quantity generator, I certify that I have a program in place to reduce the volume and toxicity of waste generated to the degree I have determined to be economically practicable and that I have selected the practicable method of treatment, storage, or disposal currently available to me which minimizes the present and future threat to human health and the environment; OR if I am a small generator, I have made a good faith effort to minimize my waste and select the best waste management method that is available to me and that I can afford.

GENERATOR

Printed/Typed Name: BRAD KUBIAK for JAMES F HARTNETT
Signature: Brad Kubiak for James F Hartnett
Mo. 05 Day 16 Year 00

17. Transporter 1 Acknowledgement of Receipt of Materials

TRANSPORTER

Printed/Typed Name: KEN WASKIEWICZ
Signature: Ken Waskiewicz
Mo. 05 Day 16 Year 00

18. Transporter 2 Acknowledgement of Receipt of Materials

Printed/Typed Name:
Signature:
Mo. Day Year

19. Discrepancy Indication Space
Actual Shipped 20067K

FACILITY

20. Facility Owner or Operator: Certification of receipt of hazardous materials covered by this manifest except as noted in Item 19.

Printed/Typed Name: ELLEN CARTER
Signature: Ellen Carter
Mo. 05 Day 16 Year 00

COPY 5—Generator—Mailed by TSD Facility

WASTE MANAGEMENT, INC.
CWM Chemical Services, L.L.C.
1550 Balmer Rd.
P.O. Box 200
Model City, N.Y. 14107
716/754-8231

Federal EPA ID: NYD049836679

INLAND FISHER GUIDE, GM
ATTN: ENVIRONMENTAL COMPLIANCE
NYD002239440
1 GENERAL MOTORS DRIVE
SYRACUSE NY 13206-0486

CERTIFICATE OF DISPOSAL

CWM CHEMICAL SERVICES, L.L.C. has received waste material from INLAND FISHER GUIDE, GM on 05/09/00 as described on Hazardous Waste Manifest number NYB9332001 Sequence number 01. CWM CHEMICAL SERVICES, L.L.C. hereby certifies that the above described material was landfilled in accordance with the 40 CFR part 761 as it pertains to the land disposal of polychlorinated biphenyl contaminated materials.

Profile Number: CP2002
CWM Tracking ID: 8152770401
CWM Unit #: 1*0
Disposal Date: 05/09/00

Under civil and criminal penalties of law for the making or submission of false or fraudulent statements or representations (18 U.S.C 1001 and 15 U.S.C. 2615) I certify that the information contained in or accompanying this document is true accurate and complete. As to the identified section(s) of this document for which I cannot personally verify truth and accuracy, I certify as the company official having supervisory responsibility for the persons who, acting under my direct instructions, made the verification that this information is true accurate and complete.

Donna Ames-Cassick

DONNA AMES-CASSICK
COMPLIANCE MANAGER
Certificate # 180025
05/10/00

For questions please call our Customer Service Dept. at (800) 843-3604

DEPARTMENT OF ENVIRONMENTAL CONSERVATION
DIVISION OF SOLID & HAZARDOUS MATERIALS

HAZARDOUS WASTE MANIFEST

P.O. Box 12820, Albany, New York 12212

Please type or print. Do not staple.

(Hazardous Waste Manifest 4/97)

In case of emergency or spill immediately call the National Response Center (800) 424-8802 and the NYS Department of Environmental Conservation (518) 457-7362

UNIFORM HAZARDOUS WASTE MANIFEST

1. Generator's US EPA No. | Manifest Doc. No.: 00226

2. Page 1 of 1

Information within heavy bold line is not required by Federal Law.

A. NYB9332019

3. Generator's Name and Mailing Address
INLAND FISHER GUIDE GM
1 GENERAL MOTORS DR
SYRACUSE NY 13206-0486

4. Generator's Telephone Number: 315-432-5114

B. Generator's ID: SAME

5. Transporter 1 (Company Name)

6. US EPA ID Number

C. State Transporter's ID

D. Transporter's Telephone ( )

7. Transporter 2 (Company Name)

8. US EPA ID Number

E. State Transporter's ID

F. Transporter's Telephone ( )

9. Designated Facility Name and Site Address
CWM CHEMICAL SERVICES, L.L.C.
1550 BALMER RD.
MODEL CITY NY 14107

10. US EPA ID Number
NYD049836679

G. State Facility ID

H. Facility Telephone ( )
716 754-8231

11. US DOT Description (Including Proper Shipping Name, Hazard Class and ID Number)	12. Containers Number	Type	13. Total Quantity	14. Unit Wt/Vol	I. Waste No.
a. RQ, POLYCHLORINATED BIPHENYL MIXTURE, 9, UN2315, III	001	DT	EST. 4006	K	EPA STATE
b.					EPA STATE
c.					EPA STATE
d.					EPA STATE

J. Additional Descriptions for Materials listed Above
a. CP2002 - SOIL
b.
c.
d.

K. Handling Codes for Wastes Listed Above
a. [ ] c. [ ]
b. [ ] d. [ ]

15. Special Handling Instructions and Additional Information
a. PCB Out of Service Date: 4-26-00. SERVICE REQUEST # 54977-01
CHEMTREC Emergency Response Number (800)424-9300 UMI Contract
ERG#171
8152705

16. **GENERATOR'S CERTIFICATION:** I hereby declare that the contents of this consignment are fully and accurately described above by proper shipping name and are classified, packed, marked and labeled, and are in all respects in proper condition for transport by highway according to applicable international and national government regulations and state laws and regulations.

If I am a large quantity generator, I certify that I have a program in place to reduce the volume and toxicity of waste generated to the degree I have determined to be economically practicable and that I have selected the practicable method of treatment, storage, or disposal currently available to me which minimizes the present and future threat to human health and the environment; OR if I am a small generator, I have made a good faith effort to minimize my waste and select the best waste management method that is available to me and that I can afford.

Printed/Typed Name	Signature	Mo.	Day	Year
Bess Kubas For James F. Hartnett	Bess Kubas for James F. Hartnett	05	09	00

TRANSPORTER

17. Transporter 1 Acknowledgement of Receipt of Materials

Printed/Typed Name	Signature	Mo.	Day	Year
			9	5/9

18. Transporter 2 Acknowledgement of Receipt of Materials

Printed/Typed Name	Signature	Mo.	Day	Year

FACILITY

19. Discrepancy Indication Space
actual Recd 2,900K

20. Facility Owner or Operator: Certification of receipt of hazardous materials covered by this manifest except as noted in Item 19.

Printed/Typed Name	Signature	Mo.	Day	Year
SUSAN Snyder	Susan Snyder	05	09	00

COPY 5—Generator—Mailed by TSD Facility

WASTE MANAGEMENT, INC.
CWM Chemical Services, L.L.C.
1550 Balmer Rd.
P.O. Box 200
Model City, N.Y. 14107
716/754-8231

Federal EPA ID: NYD049836679

INLAND FISHER GUIDE, GM
ATTN: ENVIRONMENTAL COMPLIANCE
NYD002239440
1 GENERAL MOTORS DRIVE
SYRACUSE NY 13206-0486

CERTIFICATE OF DISPOSAL

CWM CHEMICAL SERVICES, L.L.C. has received waste material from INLAND FISHER GUIDE, GM on 05/09/00 as described on Hazardous Waste Manifest number NYB9332019 Sequence number 01. CWM CHEMICAL SERVICES, L.L.C. hereby certifies that the above described material was landfilled in accordance with the 40 CFR part 761 as it pertains to the land disposal of polychlorinated biphenyl contaminated materials.

Profile Number: CP2002
CWM Tracking ID: 8152770501
CWM Unit #: 1*0
Disposal Date: 05/09/00

Under civil and criminal penalties of law for the making or submission of false or fraudulent statements or representations (18 U.S.C 1001 and 15 U.S.C. 2615) I certify that the information contained in or accompanying this document is true accurate and complete. As to the identified section(s) of this document for which I cannot personally verify truth and accuracy, I certify as the company official having supervisory responsibility for the persons who, acting under my direct instructions, made the verification that this information is true accurate and complete.

Donna Ames-Cassick

DONNA AMES-CASSICK
COMPLIANCE MANAGER
Certificate # 180026
05/10/00

For questions please call our Customer Service Dept. at (800) 843-3604

DEPARTMENT OF ENVIRONMENTAL CONSERVATION
DIVISION OF SOLID & HAZARDOUS MATERIALS

HAZARDOUS WASTE MANIFEST

P.O. Box 12820, Albany, New York 12212

CWM

(Hazardous Waste Manifest 4/97)

Please type or print. Do not staple.

(800) 424-8802 and the NYS Department of Environmental Conservation (518) 457-7362

National Response

UNIFORM HAZARDOUS WASTE MANIFEST

1. Generator's US EPA No. NYD002239440 Manifest Doc. No. 00227
2. Page 1 of 1
Information within heavy bold line is not required by Federal Law.

A. NYB9332028

3. Generator's Name and Mailing Address
INLAND FISHER GUIDE GM
1 GENERAL MOTORS DR
SYRACUSE NY 13206-0486
4. Generator's Telephone Number 315 432-5314

B. Generator's ID SAME

5. Transporter 1 (Company Name) THRUWAY FUEL
6. US EPA ID Number NYD000453724
C. State Transporter's ID 23079K
D. Transporter's Telephone (716 625-5[illegible]

7. Transporter 2 (Company Name)
8. US EPA ID Number
E. State Transporter's ID
F. Transporter's Telephone ( )

9. Designated Facility Name and Site Address
CWM CHEMICAL SERVICES, L.L.C.
1550 BALMER RD.
MODEL CITY NY 14107
10. US EPA ID Number NYD049836679
G. State Facility ID
H. Facility Telephone ( ) 716 754-8231

11. US DOT Description (Including Proper Shipping Name, Hazard Class and ID Number)	12. Containers Number	Type	13. Total Quantity	14. Unit Wt/Vol	I. Waste No.
a. RQ, POLYCHLORINATED BIPHENYL MIXTURE, 9, UN2315, III	001	DT	EST. 12500	K	EPA STATE
b.					EPA STATE
c.					EPA STATE
d.					EPA STATE

J. Additional Descriptions for Materials listed Above
a. CP2002 - SOIL
b.

K. Handling Codes for Wastes Listed Above
a. [ ] c. [ ]
b. [ ] d. [ ]

15. Special Handling Instructions and Additional Information
a. PCB Out of Service Date: 4-25-00. SERVICE REQUEST # 8527706
CHEMTREC Emergency Response Number (800)424-9300 WMI Contract ERG#171

8527706

16. **GENERATOR'S CERTIFICATION:** I hereby declare that the contents of this consignment are fully and accurately described above by proper shipping name and are classified, packed, marked and labeled, and are in all respects in proper condition for transport by highway according to applicable international and national government regulations and state laws and regulations.

If I am a large quantity generator, I certify that I have a program in place to reduce the volume and toxicity of waste generated to the degree I have determined to be economically practicable and that I have selected the practicable method of treatment, storage, or disposal currently available to me which minimizes the present and future threat to human health and the environment; OR if I am a small generator, I have made a good faith effort to minimize my waste and select the best waste management method that is available to me and that I can afford.

Printed/Typed Name	Signature	Mo.	Day	Year
Ben Kuehl / James F. Hartnett	Ben Kuehl / James F Hartnett	05	04	00

TRANSPORTER

17. Transporter 1 Acknowledgement of Receipt of Materials

Printed/Typed Name	Signature	Mo.	Day	Year
Jeff McMahon	[illegible]			

18. Transporter 2 Acknowledgement of Receipt of Materials

Printed/Typed Name	Signature	Mo.	Day	Year

19. Discrepancy Indication Space
actual pkup 23079K

20. Facility Owner or Operator: Certification of receipt of hazardous materials covered by this manifest except as noted in Item 19.

Printed/Typed Name	Signature	Mo.	Day	Year
Susan Snyder	Susan Snyder	05	09	00

GENERATOR

COPY 5—Generator—Mailed by TSD Facility

WASTE MANAGEMENT, INC.
CWM Chemical Services, L.L.C.
1550 Balmer Rd.
P.O. Box 200
Model City, N.Y. 14107
716/754-8231

Federal EPA ID: NYD049836679

INLAND FISHER GUIDE, GM
ATTN: ENVIRONMENTAL COMPLIANCE
NYD002239440
1 GENERAL MOTORS DRIVE
SYRACUSE NY 13206-0486

CERTIFICATE OF DISPOSAL

CWM CHEMICAL SERVICES, L.L.C. has received waste material from INLAND FISHER GUIDE, GM on 05/09/00 as described on Hazardous Waste Manifest number NYB9332028 Sequence number 01. CWM CHEMICAL SERVICES, L.L.C. hereby certifies that the above described material was landfilled in accordance with the 40 CFR part 761 as it pertains to the land disposal of polychlorinated biphenyl contaminated materials.

Profile Number: CP2002
CWM Tracking ID: 8152770601
CWM Unit #: 1*0
Disposal Date: 05/09/00

Under civil and criminal penalties of law for the making or submission of false or fraudulent statements or representations (18 U.S.C 1001 and 15 U.S.C. 2615) I certify that the information contained in or accompanying this document is true accurate and complete. As to the identified section(s) of this document for which I cannot personally verify truth and accuracy, I certify as the company official having supervisory responsibility for the persons who, acting under my direct instructions, made the verification that this information is true accurate and complete.

Donna Ames-Cassick

DONNA AMES-CASSICK
COMPLIANCE MANAGER
Certificate # 180027
05/10/00

For questions please call our Customer Service Dept. at (800) 843-3604

DEPARTMENT OF ENVIRONMENTAL CONSERVATION
DIVISION OF SOLID & HAZARDOUS MATERIALS

HAZARDOUS WASTE MANIFEST

P.O. Box 12820, Albany, New York 12212

Please type or print. Do not staple.

(Hazardous Waste Manifest 4/97)

UNIFORM HAZARDOUS WASTE MANIFEST

1. Generator's US EPA No. NYD002239440 Manifest Doc. No. 11228

2. Page 1 of 1

Information within heavy bold line is not required by Federal Law.

3. Generator's Name and Mailing Address
INLAND FISHER GUIDE GM
1 GENERAL MOTORS DR
SYRACUSE NY 13206-0486

4. Generator's Telephone Number 315 432-5314

A. NYB9331974

B. Generator's ID SAME

5. Transporter 1 (Company Name) Buffalo Fuel Corp.

6. US EPA ID Number UYR000045724

C. State Transporter's ID NY7107744

D. Transporter's Telephone (800) 2089089

7. Transporter 2 (Company Name)

8. US EPA ID Number

E. State Transporter's ID

F. Transporter's Telephone ( )

9. Designated Facility Name and Site Address
CWM CHEMICAL SERVICES, L.L.C.
1550 BALMER RD.
MODEL CITY NY 14107

10. US EPA ID Number NYD049836679

G. State Facility ID

H. Facility Telephone ( ) 716 754-8231

11. US DOT Description (Including Proper Shipping Name, Hazard Class and ID Number)	12. Containers Number	Type	13. Total Quantity	14. Unit Wt/Vol	I. Waste No.
a. RQ, POLYCHLORINATED BIPHENYL MIXTURE, 9, UN2315, III	001	DT	22506 est.	K	EPA STATE NJOCF
b.					EPA STATE
c.					EPA STATE
d.					EPA STATE

J. Additional Descriptions for Materials listed Above
a. CP2002 - SOIL

K. Handling Codes for Wastes Listed Above
a. [ ] c. [ ]
b. [ ] d. [ ]

15. Special Handling Instructions and Additional Information
a. PCB Out of Service Date: 5-1-00. SERVICE REQUEST # 549775-07
CHEMTREC Emergency Response Number (800)424-9300 UNI Contract
ERG#171
815277O7

16. **GENERATOR'S CERTIFICATION:** I hereby declare that the contents of this consignment are fully and accurately described above by proper shipping name and are classified, packed, marked and labeled, and are in all respects in proper condition for transport by highway according to applicable international and national government regulations and state laws and regulations.

If I am a large quantity generator, I certify that I have a program in place to reduce the volume and toxicity of waste generated to the degree I have determined to be economically practicable and that I have selected the practicable method of treatment, storage, or disposal currently available to me which minimizes the present and future threat to human health and the environment; OR if I am a small generator, I have made a good faith effort to minimize my waste and select the best waste management method that is available to me and that I can afford.

Printed/Typed Name	Signature	Mo.	Day	Year
Brian Kubiak For JAMES F. MARTINETTI	Brian Kubiak for James F. Martinetti	05	01	00

TRANSPORTER

17. Transporter 1 Acknowledgement of Receipt of Materials

Printed/Typed Name	Signature	Mo.	Day	Year
Robert L. Simcox Jr.	Robert L. Simcox Jr	05	09	00

18. Transporter 2 Acknowledgement of Receipt of Materials

Printed/Typed Name	Signature	Mo.	Day	Year

FACILITY

19. Discrepancy Indication Space
actual pkwd 22661 K

20. Facility Owner or Operator Certification of receipt of hazardous materials covered by this manifest except as noted in Item 19.

Printed/Typed Name	Signature	Mo.	Day	Year
Susan Snyder	Susan Snyder	05	09	00

COPY 5—Generator—Mailed by TSD Facility

In case of emergency or spill immediately call the National Response (800) 424-8802 and the NYS Department of Environmental Conservation (518) 457-7362

WASTE MANAGEMENT, INC.
CWM Chemical Services, L.L.C.
1550 Balmer Rd.
P.O. Box 200
Model City, N.Y. 14107
716/754-8231

Federal EPA ID: NYD049836679

INLAND FISHER GUIDE, GM
ATTN: ENVIRONMENTAL COMPLIANCE
NYD002239440
1 GENERAL MOTORS DRIVE
SYRACUSE NY 13206-0486

CERTIFICATE OF DISPOSAL

CWM CHEMICAL SERVICES, L.L.C. has received waste material from INLAND FISHER GUIDE, GM on 05/09/00 as described on Hazardous Waste Manifest number NYB9331974 Sequence number 01. CWM CHEMICAL SERVICES, L.L.C. hereby certifies that the above described material was landfilled in accordance with the 40 CFR part 761 as it pertains to the land disposal of polychlorinated biphenyl contaminated materials.

Profile Number: CP2002
CWM Tracking ID: 8152770701
CWM Unit #: 1*0
Disposal Date: 05/09/00

Under civil and criminal penalties of law for the making or submission of false or fraudulent statements or representations (18 U.S.C 1001 and 15 U.S.C. 2615) I certify that the information contained in or accompanying this document is true accurate and complete. As to the identified section(s) of this document for which I cannot personally verify truth and accuracy, I certify as the company official having supervisory responsibility for the persons who, acting under my direct instructions, made the verification that this information is true accurate and complete.

Donna Ames-Cassick

DONNA AMES-CASSICK
COMPLIANCE MANAGER
Certificate # 180028
05/10/00

For questions please call our Customer Service Dept. at (800) 843-3604

DEPARTMENT OF ENVIRONMENTAL CONSERVATION
DIVISION OF SOLID & HAZARDOUS MATERIALS

HAZARDOUS WASTE MANIFEST

P.O. Box 12820, Albany, New York 12212

Please type or print. Do not staple.

(Hazardous Waste Manifest)

In case of emergency or spill immediately call the National Response Center (800) 424-8802 and the NYS Department of Environmental Conservation (518) 457-7362

UNIFORM HAZARDOUS WASTE MANIFEST

1. Generator's US EPA No. NYD002239440 Manifest Doc. No. 00229

2. Page 1 of 1

Information within heavy bold line is not required by Federal Law.

GENERATOR

3. Generator's Name and Mailing Address
INLAND FISHER GUIDE GM
1 GENERAL MOTORS DR
SYRACUSE NY 13206-0486

A. NYB9332037

B. Generator's ID SAME

4. Generator's Telephone Number 315 432-5314

5. Transporter 1 (Company Name) Buffalo Fuel Corp

6. US EPA ID Number NYR000045724

C. State Transporter's ID 24828-A

D. Transporter's Telephone (716) 298-

7. Transporter 2 (Company Name)

8. US EPA ID Number

E. State Transporter's ID

F. Transporter's Telephone ( )

9. Designated Facility Name and Site Address
CWM CHEMICAL SERVICES, L.L.C.
1550 BALMER RD.
MODEL CITY NY 14107

10. US EPA ID Number NYD049836679

G. State Facility ID

H. Facility Telephone ( ) 716 754-8231

11. US DOT Description (Including Proper Shipping Name, Hazard Class and ID Number)	12. Containers Number	Type	13. Total Quantity	14. Unit Wt/Vol	I. Waste No.
a. RQ, POLYCHLORINATED BIPHENYL MIXTURE, 9, UN2315, III	001	DT	EST 30500	K	EPA STATE B007
b.					EPA STATE
c.					EPA STATE
d.					EPA STATE

J. Additional Descriptions for Materials listed Above
a. CP2002 - SOIL
c.
b.
d.

K. Handling Codes for Wastes Listed Above
a. E
c.
b.
d.

15. Special Handling Instructions and Additional Information
a. PCB Out of Service Date: 5-2-00, SERVICE REQUEST # 749437-01
CHEMTREC Emergency Response Number (800)424-9300 UNI Contract
ERG#171
81527751

16. **GENERATOR'S CERTIFICATION:** I hereby declare that the contents of this consignment are fully and accurately described above by proper shipping name and ar classified, packed, marked and labeled, and are in all respects in proper condition for transport by highway according to applicable international and national governmer regulations and state laws and regulations.

If I am a large quantity generator, I certify that I have a program in place to reduce the volume and toxicity of waste generated to the degree I have determined to be economicall practicable and that I have selected the practicable method of treatment, storage, or disposal currently available to me which minimizes the present and future threat to huma health and the environment; OR if I am a small generator, I have made a good faith effort to minimize my waste and select the best waste management method that is available t me and that I can afford.

Printed/Typed Name: BRADKUBIAK FOR JAMES F HARTNETT
Signature: Brad Kubiak for James F Hartnett
Mo. 05 Day 00 Ye

TRANSPORTER

17. Transporter 1 Acknowledgement of Receipt of Materials
Printed/Typed Name: RANDALL WARD
Signature: Randall Ward
Mo. 05 Day 00 Ye

18. Transporter 2 Acknowledgement of Receipt of Materials
Printed/Typed Name:
Signature:
Mo. Day Ye

FACILITY

19. Discrepancy Indication Space
actual pound 31226K

20. Facility Owner or Operator: Certification of receipt of hazardous materials covered by this manifest except as noted in Item 19.
Printed/Typed Name: Susan Snyder
Signature: Susan Snyder
Mo. 05 Day 00 Ye

COPY 5—Generator—Mailed by TSD Facility

WASTE MANAGEMENT, INC.
CWM Chemical Services, L.L.C.
1550 Balmer Rd.
P.O. Box 200
Model City, N.Y. 14107
716/754-8231

Federal EPA ID: NYD049836679

INLAND FISHER GUIDE, GM
ATTN: ENVIRONMENTAL COMPLIANCE
NYD002239440
1 GENERAL MOTORS DRIVE
SYRACUSE NY 13206-0486

CERTIFICATE OF DISPOSAL

CWM CHEMICAL SERVICES, L.L.C. has received waste material from INLAND FISHER GUIDE, GM on 05/10/00 as described on Hazardous Waste Manifest number NYB9332037 Sequence number 01. CWM CHEMICAL SERVICES, L.L.C. hereby certifies that the above described material was landfilled in accordance with the 40 CFR part 761 as it pertains to the land disposal of polychlorinated biphenyl contaminated materials.

Profile Number: CP2002
Tracking ID: 8152775101
CWM Unit #: 1*0
Disposal Date: 05/10/00

Under civil and criminal penalties of law for the making or submission of false or fraudulent statements or representations (18 U.S.C 1001 and 15 U.S.C. 2615) I certify that the information contained in or accompanying this document is true accurate and complete. As to the identified section(s) of this document for which I cannot personally verify truth and accuracy, I certify as the company official having supervisory responsibility for the persons who, acting under my direct instructions, made the verification that this information is true accurate and complete.

Donna Ames-Cassick

DONNA AMES-CASSICK
COMPLIANCE MANAGER
Certificate # 180175
05/11/00

For questions please call our Customer Service Dept. at (800) 843-3604

DEPARTMENT OF ENVIRONMENTAL CONSERVATION
DIVISION OF SOLID & HAZARDOUS MATERIALS

HAZARDOUS WASTE MANIFEST

P.O. Box 12820, Albany, New York 12212

Please type or print. Do not staple.

(Hazardous Waste Manifest)

In case of emergency or spill immediately call the National Response Center (800) 424-8802 and the NYS Department of Environmental Conservation (518) 457-7362

UNIFORM HAZARDOUS WASTE MANIFEST

1. Generator's US EPA No. NYD002134440 — Manifest Doc. No. 00230
2. Page 1 of 1
Information within heavy bold line is not required by Federal Law.

A. NYB9332046

3. Generator's Name and Mailing Address
INLAND FISHER GUIDE GM
1 GENERAL MOTORS DR
SYRACUSE NY 13206-0486
4. Generator's Telephone Number 432-5514

B. Generator's ID SAME

5. Transporter 1 (Company Name) US Bulk Transport Inc — 6. US EPA ID Number PAD987475159 — C. State Transporter's ID A256319

D. Transporter's Telephone ( )

7. Transporter 2 (Company Name) — 8. US EPA ID Number

E. State Transporter's ID

F. Transporter's Telephone ( )

9. Designated Facility Name and Site Address
CWM CHEMICAL SERVICES, L.L.C.
1550 BALMER RD.
MODEL CITY NY 14107
10. US EPA ID Number NYD049836679

G. State Facility ID

H. Facility Telephone ( ) 716 754-8231

11. US DOT Description (Including Proper Shipping Name, Hazard Class and ID Number)	12. Containers Number	Type	13. Total Quantity	14. Unit Wt/Vol	I. Waste No.
a. RQ, POLYCHLORINATED BIPHENYL MIXTURE, 9, UN2315, III	001	DT	24000	K	EPA STATE B007
b.					EPA STATE
c.					EPA STATE
d.					EPA STATE

J. Additional Descriptions for Materials listed Above
a CP2002 8011L
b
c
d

K. Handling Codes for Wastes Listed Above
a L
b
c
d

15. Special Handling Instructions and Additional Information
a. PCB Out of Service Date: 5-2-00, SERVICE REQUEST # 97127-02
CHEMTREC Emergency Response Number (800)424-9300 UNI Contract
ERG#171
81527759

16. **GENERATOR'S CERTIFICATION:** I hereby declare that the contents of this consignment are fully and accurately described above by proper shipping name and are classified, packed, marked and labeled, and are in all respects in proper condition for transport by highway according to applicable international and national government regulations and state laws and regulations.

If I am a large quantity generator, I certify that I have a program in place to reduce the volume and toxicity of waste generated to the degree I have determined to be economically practicable and that I have selected the practicable method of treatment, storage, or disposal currently available to me which minimizes the present and future threat to human health and the environment; OR if I am a small generator, I have made a good faith effort to minimize my waste and select the best waste management method that is available to me and that I can afford.

Printed/Typed Name	Signature	Mo.	Day	Year
BRAD KUBIAK FOR JAMES F HUNTZ	Brad Kubiak for James F Huntzi	05	10	00

TRANSPORTER

17. Transporter 1 Acknowledgement of Receipt of Materials

Printed/Typed Name	Signature	Mo.	Day	Year
Lawrence Mcnell		05	10	00

18. Transporter 2 Acknowledgement of Receipt of Materials

Printed/Typed Name	Signature	Mo.	Day	Year

FACILITY

19. Discrepancy Indication Space
actual Bound 19804K

20. Facility Owner or Operator: Certification of receipt of hazardous materials covered by this manifest except as noted in Item 19.

Printed/Typed Name	Signature	Mo.	Day	Year
Susan Snyder	Susan Snyder	05	10	00

COPY 5—Generator—Mailed by TSD Facility

WASTE MANAGEMENT, INC.
CWM Chemical Services, L.L.C.
1550 Balmer Rd.
P.O. Box 200
Model City, N.Y. 14107
716/754-8231

Federal EPA ID: NYD049836679

INLAND FISHER GUIDE, GM
ATTN: ENVIRONMENTAL COMPLIANCE
NYD002239440
1 GENERAL MOTORS DRIVE
SYRACUSE NY 13206-0486

CERTIFICATE OF DISPOSAL

CWM CHEMICAL SERVICES, L.L.C. has received waste material from INLAND FISHER GUIDE, GM on 05/10/00 as described on Hazardous Waste Manifest number NYB9332046 Sequence number 01. CWM CHEMICAL SERVICES, L.L.C. hereby certifies that the above described material was landfilled in accordance with the 40 CFR part 761 as it pertains to the land disposal of polychlorinated biphenyl contaminated materials.

Profile Number: CP2002
Tracking ID: 8152775901
CWM Unit #: 1*0
Disposal Date: 05/10/00

Under civil and criminal penalties of law for the making or submission of false or fraudulent statements or representations (18 U.S.C 1001 and 15 U.S.C. 2615) I certify that the information contained in or accompanying this document is true accurate and complete. As to the identified section(s) of this document for which I cannot personally verify truth and accuracy, I certify as the company official having supervisory responsibility for the persons who, acting under my direct instructions, made the verification that this information is true accurate and complete.

Donna Ames-Cassick

DONNA AMES-CASSICK
COMPLIANCE MANAGER
Certificate # 180182
05/11/00

For questions please call our Customer Service Dept. at (800) 843-3604

NYD0002300

STATE OF NEW YORK
DEPARTMENT OF ENVIRONMENTAL CONSERVATION
DIVISION OF SOLID & HAZARDOUS MATERIALS

HAZARDOUS WASTE MANIFEST

P.O. Box 12820, Albany, New York 12212

Please type or print. Do not staple.

(Hazardous Waste Manifest 4

In case of emergency or spill immediately call the National Response Ce (800) 424-8802 and the NYS Department of Environmental Conservation (518) 457-7362

UNIFORM HAZARDOUS WASTE MANIFEST

1. Generator's US EPA No. NYD002300000 Manifest Doc. No. 00231

2. Page 1 of 1

Information within heavy bold line is not required by Federal Law.

A. NYB9332055

GENERATOR

3. Generator's Name and Mailing Address
INLAND FISHER GUIDE GM
1 GENERAL MOTORS DR
SYRACUSE NY 13206-0486

4. Generator's Telephone Number 432-9314

B. Generator's ID SAME

5. Transporter 1 (Company Name) US Bulk Transport INC

6. US EPA ID Number NJD981934515

C. State Transporter's ID D242856M

D. Transporter's Telephone (1 800 641

7. Transporter 2 (Company Name)

8. US EPA ID Number

E. State Transporter's ID

F. Transporter's Telephone ( )

9. Designated Facility Name and Site Address
CWM CHEMICAL SERVICES, L.L.C.
1550 BALMER RD.
MODEL CITY NY 14107

10. US EPA ID Number NYD049836679

G. State Facility ID

H. Facility Telephone ( ) 716 754-8231

11. US DOT Description (Including Proper Shipping Name, Hazard Class and ID Number)	12. Containers Number	Type	13. Total Quantity	14. Unit Wt/Vol	I. Waste No.
a. RQ, POLYCHLORINATED BIPHENYL MIXTURE, 9, UN2315, III	001	DT	EST 22000	K	EPA STATE B007
b.					EPA STATE
c.					EPA STATE
d.					EPA STATE

J. Additional Descriptions for Materials listed Above
a. CP2002 - SOIL
b.

K. Handling Codes for Wastes Listed Above
a. L b. c. d.

15. Special Handling Instructions and Additional Information
a. PCB Out of Service Date: 5-2-00. SERVICE REQUEST # 549232-03
CHEMTREC Emergency Response Number (800)424-9300 UNI Contract ERG#171

81527760

16. **GENERATOR'S CERTIFICATION:** I hereby declare that the contents of this consignment are fully and accurately described above by proper shipping name and are classified, packed, marked and labeled, and are in all respects in proper condition for transport by highway according to applicable international and national government regulations and state laws and regulations.

If I am a large quantity generator, I certify that I have a program in place to reduce the volume and toxicity of waste generated to the degree I have determined to be economically practicable and that I have selected the practicable method of treatment, storage, or disposal currently available to me which minimizes the present and future threat to human health and the environment; OR if I am a small generator, I have made a good faith effort to minimize my waste and select the best waste management method that is available to me and that I can afford.

Printed/Typed Name	Signature	Mo.	Day	Year
Brad Kubiak for James F Hartnett	Brad Kubiak for James F Hartnett	05	10	00

TRANSPORTER

17. Transporter 1 Acknowledgement of Receipt of Materials

Printed/Typed Name	Signature	Mo.	Day	Year
Randy Akin		05	10	00

18. Transporter 2 Acknowledgement of Receipt of Materials

Printed/Typed Name	Signature	Mo.	Day	Year

FACILITY

19. Discrepancy Indication Space
Actual pound 22916K

20. Facility Owner or Operator: Certification of receipt of hazardous materials covered by this manifest except as noted in Item 19.

Printed/Typed Name	Signature	Mo.	Day	Year
Eileen Carter	Eileen Carter	05	10	00

COPY 5—Generator—Mailed by TSD Facility

WASTE MANAGEMENT, INC.
CWM Chemical Services, L.L.C.
1550 Balmer Rd.
P.O. Box 200
Model City, N.Y. 14107
716/754-8231

deral EPA ID: NYD049836679

LAND FISHER GUIDE, GM
TN: ENVIRONMENTAL COMPLIANCE
D002239440
GENERAL MOTORS DRIVE
RACUSE NY 13206-0486

CERTIFICATE OF DISPOSAL

M CHEMICAL SERVICES, L.L.C. has received waste material from INLAND FISHER IDE, GM on 05/10/00 as described on Hazardous Waste Manifest number 89332055 Sequence number 01. CWM CHEMICAL SERVICES, L.L.C. hereby certifies at the above described material was landfilled in accordance with the 40 CFR rt 761 as it pertains to the land disposal of polychlorinated biphenyl ntaminated materials.

rofile Number: CP2002
[illegible]cking ID: 8152776001
Unit #: 1*0
Disposal Date: 05/10/00

der civil and criminal penalties of law for the making or submission of lse or fraudulent statements or representations (18 U.S.C 1001 and 15 U.S.C. 15) I certify that the information contained in or accompanying this cument is true accurate and complete. As to the identified section(s) of is document for which I cannot personally verify truth and accuracy, I rtify as the company official having supervisory responsibility for the rsons who, acting under my direct instructions, made the verification that is information is true accurate and complete.

Donna Ames-Cassick

NA AMES-CASSICK
MPLIANCE MANAGER
rtificate # 180183
'11/00

For questions please call
our Customer Service Dept.
at (800) 843-3604

NYB9332064

STATE OF NEW YORK
DEPARTMENT OF ENVIRONMENTAL CONSERVATION
DIVISION OF SOLID & HAZARDOUS MATERIALS

HAZARDOUS WASTE MANIFEST

P.O. Box 12820, Albany, New York 12212

Please type or print. Do not staple.

(Hazardous Waste Manifest 4/

In case of emergency or spill immediately call the National Response Cen (800) 424-8802 and the NYS Department of Environmental Conservation (518) 457-7362

UNIFORM HAZARDOUS WASTE MANIFEST

1. Generator's US EPA No. | Manifest Doc. No. 10232 | 2. Page 1 of | Information within heavy bold line is not required by Federal Law.

3. Generator's Name and Mailing Address
INLAND FISHER GUIDE GM
1 GENERAL MOTORS DR
SYRACUSE NY 13206-0486
4. Generator's Telephone Number 432-5514

A. NYB9332064

B. Generator's ID
SAME

5. Transporter 1 (Company Name) | 6. US EPA ID Number | C. State Transporter's ID | D. Transporter's Telephone

7. Transporter 2 (Company Name) | 8. US EPA ID Number | E. State Transporter's ID | F. Transporter's Telephone ( )

9. Designated Facility Name and Site Address
CWM CHEMICAL SERVICES, L.L.C.
1550 BALMER RD.
MODEL CITY NY 14107

10. US EPA ID Number
NYD049836799

G. State Facility ID

H. Facility Telephone ( )
716 754-8231

11. US DOT Description (Including Proper Shipping Name, Hazard Class and ID Number)	12. Containers Number	Type	13. Total Quantity	14. Unit Wt/Vol	I. Waste No.
a. RQ, POLYCHLORINATED BIPHENYL MIXTURE, 9, UN2315, III	001	DT	EST. 2700	K	EPA STATE B007
b.					EPA STATE
c.					EPA STATE
d.					EPA STATE

J. Additional Descriptions for Materials listed Above
a CP2002 - 3011 c
b d

K. Handling Codes for Wastes Listed Above
a L c
b d

15. Special Handling Instructions and Additional Information
a. PCB Out of Service Date: 5-2-00. SERVICE REQUEST # 549727-04
CHEMTREC Emergency Response Number (800)424-9300 WMI Contract
ERG#171
81527763

16. **GENERATOR'S CERTIFICATION:** I hereby declare that the contents of this consignment are fully and accurately described above by proper shipping name and are classified, packed, marked and labeled, and are in all respects in proper condition for transport by highway according to applicable international and national government regulations and state laws and regulations.
If I am a large quantity generator, I certify that I have a program in place to reduce the volume and toxicity of waste generated to the degree I have determined to be economically practicable and that I have selected the practicable method of treatment, storage, or disposal currently available to me which minimizes the present and future threat to human health and the environment; OR if I am a small generator, I have made a good faith effort to minimize my waste and select the best waste management method that is available to me and that I can afford.

GENERATOR

Printed/Typed Name	Signature	Mo.	Day	Year
Brad Kubal For James F. Hartnett	Brad Kubal for James F. Hartnett	05	11	00

17. Transporter 1 Acknowledgement of Receipt of Materials

Printed/Typed Name	Signature	Mo.	Day	Year
John Hughes	John Hughes	05	11	00

18. Transporter 2 Acknowledgement of Receipt of Materials

Printed/Typed Name	Signature	Mo.	Day	Year

TRANSPORTER

19. Discrepancy Indication Space
actual record 24912K

20. Facility Owner or Operator: Certification of receipt of hazardous materials covered by this manifest except as noted in Item 19.

Printed/Typed Name	Signature	Mo.	Day	Year
Susan Snyder	Susan Snyder	05	10	00

FACILITY

COPY 5—Generator—Mailed by TSD Facility

WASTE MANAGEMENT, INC.
CWM Chemical Services, L.L.C.
1550 Balmer Rd.
P.O. Box 200
Model City, N.Y. 14107
716/754-8231

Federal EPA ID: NYD049836679

INLAND FISHER GUIDE, GM
ATTN: ENVIRONMENTAL COMPLIANCE
NYD002239440
1 GENERAL MOTORS DRIVE
SYRACUSE NY 13206-0486

CERTIFICATE OF DISPOSAL

CWM CHEMICAL SERVICES, L.L.C. has received waste material from INLAND FISHER GUIDE, GM on 05/10/00 as described on Hazardous Waste Manifest number NYB9332064 Sequence number 01. CWM CHEMICAL SERVICES, L.L.C. hereby certifies that the above described material was landfilled in accordance with the 40 CFR part 761 as it pertains to the land disposal of polychlorinated biphenyl contaminated materials.

Profile Number: CP2002
Tracking ID: 8152776301
CWM Unit #: 1*0
Disposal Date: 05/10/00

Under civil and criminal penalties of law for the making or submission of false or fraudulent statements or representations (18 U.S.C 1001 and 15 U.S.C. 2615) I certify that the information contained in or accompanying this document is true accurate and complete. As to the identified section(s) of this document for which I cannot personally verify truth and accuracy, I certify as the company official having supervisory responsibility for the persons who, acting under my direct instructions, made the verification that this information is true accurate and complete.

Donna Ames-Cassick

DONNA AMES-CASSICK
COMPLIANCE MANAGER
Certificate # 180185
05/11/00

For questions please call
our Customer Service Dept.
at (800) 843-3604

DEPARTMENT OF ENVIRONMENTAL CONSERVATION
DIVISION OF SOLID & HAZARDOUS MATERIALS

HAZARDOUS WASTE MANIFEST

P.O. Box 12820, Albany, New York 12212

Please type or print. Do not staple.

CWM

(Hazardous Waste Manifest 4/97)

UNIFORM HAZARDOUS WASTE MANIFEST

1. Generator's US EPA No. NYD002239888 Manifest Doc. No. 91233

2. Page 1 of 1

Information within heavy bold line is not required by Federal Law.

3. Generator's Name and Mailing Address
INLAND FISHER GUIDE CO
1 GENERAL MOTORS DR
SYRACUSE NY 13206-0466

4. Generator's Telephone Number 432-9314

A. NYB9332073

B. Generator's ID SAME

5. Transporter 1 (Company Name) KH Buffalo Fuel Corp

6. US EPA ID Number NYD000045724

C. State Transporter's ID KH143MNY

D. Transporter's Telephone (800)775-9002

7. Transporter 2 (Company Name)

8. US EPA ID Number

E. State Transporter's ID

F. Transporter's Telephone ( )

9. Designated Facility Name and Site Address
CWM CHEMICAL SERVICES, L.L.C.
1550 BALMER RD.
MODEL CITY NY 14107

10. US EPA ID Number NYD049836679

G. State Facility ID

H. Facility Telephone ( ) 716 754-8231

11. US DOT Description (Including Proper Shipping Name, Hazard Class and ID Number)	12. Containers Number	Type	13. Total Quantity	14. Unit Wt/Vol	I. Waste No.
a. RQ, POLYCHLORINATED BIPHENYL MIXTURE, 9, UN2315, III	001	DT	2850	K	EPA STATE 8007
b.					EPA STATE
c.					EPA STATE
d.					EPA STATE

J. Additional Descriptions for Materials listed Above
a. CP2002 - SOIL

K. Handling Codes for Wastes Listed Above
a. c.
b. d.

15. Special Handling Instructions and Additional Information
a. PCB Out of Service Date: 5-2-00. SERVICE REQUEST # 549427-01
CHEMTREC Emergency Response Number (800)424-9300 WMI Contract
ERG#171
8152770

16. **GENERATOR'S CERTIFICATION:** I hereby declare that the contents of this consignment are fully and accurately described above by proper shipping name and are classified, packed, marked and labeled, and are in all respects in proper condition for transport by highway according to applicable international and national government regulations and state laws and regulations.

If I am a large quantity generator, I certify that I have a program in place to reduce the volume and toxicity of waste generated to the degree I have determined to be economically practicable and that I have selected the practicable method of treatment, storage, or disposal currently available to me which minimizes the present and future threat to human health and the environment; OR if I am a small generator, I have made a good faith effort to minimize my waste and select the best waste management method that is available to me and that I can afford.

Printed/Typed Name	Signature	Mo.	Day	Year
Brad Kubis for James F. Hartnett	Brad Kubis for James F. Hartnett	05	10	00

TRANSPORTER

17. Transporter 1 Acknowledgement of Receipt of Materials

Printed/Typed Name	Signature	Mo.	Day	Year
Kevin M. Haney	Kevin M. Haney	05	10	00

18. Transporter 2 Acknowledgement of Receipt of Materials

Printed/Typed Name	Signature	Mo.	Day	Year

FACILITY

19. Discrepancy Indication Space
Actual Recd 32178K

20. Facility Owner or Operator: Certification of receipt of hazardous materials covered by this manifest except as noted in Item 19.

Printed/Typed Name	Signature	Mo.	Day	Year
Susan Snyder	Susan Snyder	05	11	00

GENERATOR

In case of emergency or spill immediately call the National Response Center (800) 424-8802 and the NYS Department of Environmental Conservation (518) 457-7362

COPY 5—Generator—Mailed by TSD Facility

WASTE MANAGEMENT, INC.
CWM Chemical Services, L.L.C.
1550 Balmer Rd.
P.O. Box 200
Model City, N.Y. 14107
716/754-8231

Federal EPA ID: NYD049836679

INLAND FISHER GUIDE, GM
ATTN: ENVIRONMENTAL COMPLIANCE
NYD002239440
1 GENERAL MOTORS DRIVE
SYRACUSE NY 13206-0486

CERTIFICATE OF DISPOSAL

CWM CHEMICAL SERVICES, L.L.C. has received waste material from INLAND FISHER GUIDE, GM on 05/11/00 as described on Hazardous Waste Manifest number NYB9332073 Sequence number 01. CWM CHEMICAL SERVICES, L.L.C. hereby certifies that the above described material was landfilled in accordance with the 40 CFR part 761 as it pertains to the land disposal of polychlorinated biphenyl contaminated materials.

Profile Number: CP2002
CWM Tracking ID: 8152777001
CWM Unit #: 1*0
Disposal Date: 05/11/00

Under civil and criminal penalties of law for the making or submission of false or fraudulent statements or representations (18 U.S.C 1001 and 15 U.S.C. 2615) I certify that the information contained in or accompanying this document is true accurate and complete. As to the identified section(s) of this document for which I cannot personally verify truth and accuracy, I certify as the company official having supervisory responsibility for the persons who, acting under my direct instructions, made the verification that this information is true accurate and complete.

Donna Ames-Cassick

DONNA AMES-CASSICK
COMPLIANCE MANAGER
Certificate # 180213
05/12/00

For questions please call our Customer Service Dept. at (800) 843-3604

DEPARTMENT OF ENVIRONMENTAL CONSERVATION
DIVISION OF SOLID & HAZARDOUS MATERIALS

HAZARDOUS WASTE MANIFEST

P.O. Box 12820, Albany, New York 12212

CWM

(Hazardous Waste Manifest 4/97)

Please type or print. Do not staple.

UNIFORM HAZARDOUS WASTE MANIFEST

1. Generator's US EPA No. | Manifest Doc. No. 00234 | 2. Page 1 of 1 | Information within heavy bold line is not required by Federal Law.

3. Generator's Name and Mailing Address
INLAND FISHER GUIDE GM
1 GENERAL MOTORS DR
SYRACUSE NY 13206-0486

4. Generator's Telephone Number 432-5314

A. NYB9332109

B. Generator's ID SAME

5. Transporter 1 (Company Name) U.S. Bulk Transport

6. US EPA ID Number 9A0987347515

C. State Transporter's ID RB35210 PA

D. Transporter's Telephone (716 542-5411

7. Transporter 2 (Company Name)

8. US EPA ID Number

E. State Transporter's ID

F. Transporter's Telephone ( )

9. Designated Facility Name and Site Address
CWM CHEMICAL SERVICES, L.L.C.
1550 BALMER RD.
MODEL CITY NY 14107

10. US EPA ID Number NYD049836679

G. State Facility ID

H. Facility Telephone ( ) 716 754-8231

11. US DOT Description (Including Proper Shipping Name, Hazard Class and ID Number)	12. Containers Number	Type	13. Total Quantity	14. Unit Wt/Vol	I. Waste No.
a. RQ, POLYCHLORINATED BIPHENYL MIXTURE, 9, UN2315, III	001	DT	EST. 21500	K	EPA STATE B007
b.					EPA STATE
c.					EPA STATE
d.					EPA STATE

J. Additional Descriptions for Materials listed Above
a. CP2002 - SOIL

K. Handling Codes for Wastes Listed Above
a. [1] c. [ ]
b. [ ] d. [ ]

15. Special Handling Instructions and Additional Information
a. PCB Out of Service Date: 5-3-00. SERVICE REQUEST # [redacted]
CHEMTREC Emergency Response Number (800)424-9300 WMI Contract ERG#171
8152826

16. **GENERATOR'S CERTIFICATION:** I hereby declare that the contents of this consignment are fully and accurately described above by proper shipping name and are classified, packed, marked and labeled, and are in all respects in proper condition for transport by highway according to applicable international and national government regulations and state laws and regulations.

If I am a large quantity generator, I certify that I have a program in place to reduce the volume and toxicity of waste generated to the degree I have determined to be economically practicable and that I have selected the practicable method of treatment, storage, or disposal currently available to me which minimizes the present and future threat to human health and the environment; OR if I am a small generator, I have made a good faith effort to minimize my waste and select the best waste management method that is available to me and that I can afford.

Printed/Typed Name	Signature	Mo.	Day	Year
Brad Kubiak for James F. Hartnett	Brad Kubiak for James F. Hartnett	05	11	00

TRANSPORTER

17. Transporter 1 Acknowledgement of Receipt of Materials

Printed/Typed Name	Signature	Mo.	Day	Year
James Tenary	James Tenary	05	11	00

18. Transporter 2 Acknowledgement of Receipt of Materials

Printed/Typed Name	Signature	Mo.	Day	Year

FACILITY

19. Discrepancy Indication Space
actual load 20385K

20. Facility Owner or Operator: Certification of receipt of hazardous materials covered by this manifest except as noted in Item 19.

Printed/Typed Name	Signature	Mo.	Day	Year
Susan Snyder	Susan Snyder	05	11	00

COPY 5—Generator—Mailed by TSD Facility

GENERATOR

In case of emergency or spill immediately call the National Response Center (800) 424-8802 and the NYS Department of Environmental Conservation (518) 457-7362

WASTE MANAGEMENT, INC.
CWM Chemical Services, L.L.C.
1550 Balmer Rd.
P.O. Box 200
Model City, N.Y. 14107
716/754-8231

Federal EPA ID: NYD049836679

INLAND FISHER GUIDE, GM
ATTN: ENVIRONMENTAL COMPLIANCE
NYD002239440
1 GENERAL MOTORS DRIVE
SYRACUSE NY 13206-0486

CERTIFICATE OF DISPOSAL

CWM CHEMICAL SERVICES, L.L.C. has received waste material from INLAND FISHER GUIDE, GM on 05/11/00 as described on Hazardous Waste Manifest number NYB9332109 Sequence number 01. CWM CHEMICAL SERVICES, L.L.C. hereby certifies that the above described material was landfilled in accordance with the 40 CFR part 761 as it pertains to the land disposal of polychlorinated biphenyl contaminated materials.

Profile Number: CP2002
CWM Tracking ID: 8152782601
CWM Unit #: 1*0
Disposal Date: 05/11/00

Under civil and criminal penalties of law for the making or submission of false or fraudulent statements or representations (18 U.S.C 1001 and 15 U.S.C. 2615) I certify that the information contained in or accompanying this document is true accurate and complete. As to the identified section(s) of this document for which I cannot personally verify truth and accuracy, I certify as the company official having supervisory responsibility for the persons who, acting under my direct instructions, made the verification that this information is true accurate and complete.

Donna Ames-Cassick

DONNA AMES-CASSICK
COMPLIANCE MANAGER
Certificate # 180247
05/12/00

For questions please call our Customer Service Dept. at (800) 843-3604

DEPARTMENT OF ENVIRONMENTAL CONSERVATION
DIVISION OF SOLID & HAZARDOUS MATERIALS

HAZARDOUS WASTE MANIFEST

P.O. Box 12820, Albany, New York 12212

Please type or print. Do not staple.

CWM

(Hazardous Waste Manifest 4/97)

UNIFORM HAZARDOUS WASTE MANIFEST

1. Generator's US EPA No. NYD002123980 Manifest Doc. No. 100235

2. Page 1 of 1

Information within heavy bold line is not required by Federal Law.

3. Generator's Name and Mailing Address
INLAND FISHER GUIDE CO
1 GENERAL MOTORS DR
SYRACUSE NY 13206-0486

4. Generator's Telephone Number 432-9314

A. NYB9332118

B. Generator's ID SAME

5. Transporter 1 (Company Name) BUFFALO FUEL CORP

6. US EPA ID Number NYR000045724

C. State Transporter's ID 20117ANY

D. Transporter's Telephone (800 677-2803

7. Transporter 2 (Company Name)

8. US EPA ID Number

E. State Transporter's ID

F. Transporter's Telephone ( )

9. Designated Facility Name and Site Address
CWM CHEMICAL SERVICES, L.L.C.
1550 BALMER RD.
MODEL CITY NY 14107

10. US EPA ID Number NYD049836679

G. State Facility ID

H. Facility Telephone ( ) 716 754-8231

11. US DOT Description (Including Proper Shipping Name, Hazard Class and ID Number)	12. Containers Number	Type	13. Total Quantity	14. Unit Wt/Vol	I. Waste No.
a. RQ, POLYCHLORINATED BIPHENYL MIXTURE, 9, UN2315, III	001	DT	EST, 2850	K	EPA STATE D007
b.					EPA STATE
c.					EPA STATE
d.					EPA STATE

J. Additional Descriptions for Materials listed Above
a. CP2002 - SOIL
b.
c.
d.

K. Handling Codes for Wastes Listed Above
a. [ ] c. [ ]
b. [ ] d. [ ]

15. Special Handling Instructions and Additional Information
a. PCB Out of Service Date: 5-30-00 SERVICE REQUEST # [illegible]
CHEMTREC Emergency Response Number (800)424-9300 WMI Contract ERG#171
81527823

16. **GENERATOR'S CERTIFICATION:** I hereby declare that the contents of this consignment are fully and accurately described above by proper shipping name and are classified, packed, marked and labeled, and are in all respects in proper condition for transport by highway according to applicable international and national government regulations and state laws and regulations.

If I am a large quantity generator, I certify that I have a program in place to reduce the volume and toxicity of waste generated to the degree I have determined to be economically practicable and that I have selected the practicable method of treatment, storage, or disposal currently available to me which minimizes the present and future threat to human health and the environment; OR if I am a small generator, I have made a good faith effort to minimize my waste and select the best waste management method that is available to me and that I can afford.

Printed/Typed Name	Signature	Mo.	Day	Year
BRAD KUBIK FOR JAMES F HAINEY	Brad Kubik for James F. Hainey	05	11	00

TRANSPORTER

17. Transporter 1 Acknowledgement of Receipt of Materials

Printed/Typed Name	Signature	Mo.	Day	Year
Edward C Kunath	Edward C Kunath	05	11	00

18. Transporter 2 Acknowledgement of Receipt of Materials

Printed/Typed Name	Signature	Mo.	Day	Year

FACILITY

19. Discrepancy Indication Space
actual Recd 60000 27216K

20. Facility Owner or Operator: Certification of receipt of hazardous materials covered by this manifest except as noted in Item 19.

Printed/Typed Name	Signature	Mo.	Day	Year
Susan Snyder	Susan Snyder	05	11	00

COPY 5—Generator—Mailed by TSD Facility

GENERATOR

In case of emergency or spill immediately call the National Response Center (800) 424-8802 and the NYS Department of Environmental Conservation (518) 457-7362

WASTE MANAGEMENT, INC.
CWM Chemical Services, L.L.C.
1550 Balmer Rd.
P.O. Box 200
Model City, N.Y. 14107
716/754-8231

Federal EPA ID: NYD049836679

INLAND FISHER GUIDE, GM
ATTN: ENVIRONMENTAL COMPLIANCE
NYD002239440
1 GENERAL MOTORS DRIVE
SYRACUSE NY 13206-0486

CERTIFICATE OF DISPOSAL

CWM CHEMICAL SERVICES, L.L.C. has received waste material from INLAND FISHER GUIDE, GM on 05/11/00 as described on Hazardous Waste Manifest number NYB9332118 Sequence number 01. CWM CHEMICAL SERVICES, L.L.C. hereby certifies that the above described material was landfilled in accordance with the 40 CFR part 761 as it pertains to the land disposal of polychlorinated biphenyl contaminated materials.

Profile Number: CP2002
CWM Tracking ID: 8152782301
CWM Unit #: 1*0
Disposal Date: 05/11/00

Under civil and criminal penalties of law for the making or submission of false or fraudulent statements or representations (18 U.S.C 1001 and 15 U.S.C. 2615) I certify that the information contained in or accompanying this document is true accurate and complete. As to the identified section(s) of this document for which I cannot personally verify truth and accuracy, I certify as the company official having supervisory responsibility for the persons who, acting under my direct instructions, made the verification that this information is true accurate and complete.

Donna Ames-Cassick

DONNA AMES-CASSICK
COMPLIANCE MANAGER
Certificate # 180245
05/12/00

For questions please call our Customer Service Dept. at (800) 843-3604

DEPARTMENT OF ENVIRONMENTAL CONSERVATION
DIVISION OF SOLID & HAZARDOUS MATERIALS

HAZARDOUS WASTE MANIFEST

P.O. Box 12820, Albany, New York 12212

Please type or print. Do not staple.

CWM

(Hazardous Waste Manifest 4/97)

(800) 424-8802 and the NYS Department of Environmental Conservation (518) 457-7362

In case of emergency or spill immediately call the National Response

UNIFORM HAZARDOUS WASTE MANIFEST

1. Generator's US EPA No. | Manifest Doc. No.: 00236

2. Page 1 of: 1

Information within heavy bold line is not required by Federal Law.

A. NYB9332127

3. Generator's Name and Mailing Address
INLAND FISHER GUIDE GM
1 GENERAL MOTORS DR
SYRACUSE NY 13206-0486

4. Generator's Telephone Number: 432-5314

B. Generator's ID: SAME

5. Transporter 1 (Company Name) | 6. US EPA ID Number

C. State Transporter's ID

D. Transporter's Telephone ( )

7. Transporter 2 (Company Name) | 8. US EPA ID Number

E. State Transporter's ID

F. Transporter's Telephone ( )

9. Designated Facility Name and Site Address
CWM CHEMICAL SERVICES, L.L.C.
1550 BALMER RD.
MODEL CITY NY 14107

10. US EPA ID Number: NYD049836679

G. State Facility ID

H. Facility Telephone ( ): 716 754-8231

11. US DOT Description (Including Proper Shipping Name, Hazard Class and ID Number)	12. Containers Number	Type	13. Total Quantity	14. Unit Wt/Vol	I. Waste No.
a. RQ, POLYCHLORINATED BIPHENYL MIXTURE, 9, UN2315, III	001	DT	EST. 29,000	K	EPA STATE B007
b.					EPA STATE
c.					EPA STATE
d.					EPA STATE

J. Additional Descriptions for Materials listed Above
a. CP2002 - SOIL
c.
b.
d.

K. Handling Codes for Wastes Listed Above
a. L
c.
b.
d.

15. Special Handling Instructions and Additional Information
a. PCB Out of Service Date: 5-3-00, SERVICE REQUEST # 8152782O
CHEMTREC Emergency Response Number (800)424-9300 WMI Contract ERC0171

16. **GENERATOR'S CERTIFICATION:** I hereby declare that the contents of this consignment are fully and accurately described above by proper shipping name and are classified, packed, marked and labeled, and are in all respects in proper condition for transport by highway according to applicable international and national government regulations and state laws and regulations.

If I am a large quantity generator, I certify that I have a program in place to reduce the volume and toxicity of waste generated to the degree I have determined to be economically practicable and that I have selected the practicable method of treatment, storage, or disposal currently available to me which minimizes the present and future threat to human health and the environment; OR if I am a small generator, I have made a good faith effort to minimize my waste and select the best waste management method that is available to me and that I can afford.

Printed/Typed Name	Signature	Mo.	Day	Year
Brad Kubik for James F. Hartnett	Brad Kubik for James F. Hartnett	05	11	00

TRANSPORTER

17. Transporter 1 Acknowledgement of Receipt of Materials

Printed/Typed Name	Signature	Mo.	Day	Year

18. Transporter 2 Acknowledgement of Receipt of Materials

Printed/Typed Name	Signature	Mo.	Day	Year

FACILITY

19. Discrepancy Indication Space
actual shipped 23179K

20. Facility Owner or Operator: Certification of receipt of hazardous materials covered by this manifest except as noted in Item 19.

Printed/Typed Name	Signature	Mo.	Day	Year
Susan Snyder	Susan Snyder	05	11	00

COPY 5—Generator—Mailed by TSD Facility

WASTE MANAGEMENT, INC.
CWM Chemical Services, L.L.C.
1550 Balmer Rd.
P.O. Box 200
Model City, N.Y. 14107
716/754-8231

Federal EPA ID: NYD049836679

INLAND FISHER GUIDE, GM
ATTN: ENVIRONMENTAL COMPLIANCE
NYD002239440
1 GENERAL MOTORS DRIVE
SYRACUSE NY 13206-0486

CERTIFICATE OF DISPOSAL

CWM CHEMICAL SERVICES, L.L.C. has received waste material from INLAND FISHER GUIDE, GM on 05/11/00 as described on Hazardous Waste Manifest number NYB9332127 Sequence number 01. CWM CHEMICAL SERVICES, L.L.C. hereby certifies that the above described material was landfilled in accordance with the 40 CFR part 761 as it pertains to the land disposal of polychlorinated biphenyl contaminated materials.

Profile Number: CP2002
CWM Tracking ID: 8152783001
CWM Unit #: 1*0
Disposal Date: 05/11/00

Under civil and criminal penalties of law for the making or submission of false or fraudulent statements or representations (18 U.S.C 1001 and 15 U.S.C. 2615) I certify that the information contained in or accompanying this document is true accurate and complete. As to the identified section(s) of this document for which I cannot personally verify truth and accuracy, I certify as the company official having supervisory responsibility for the persons who, acting under my direct instructions, made the verification that this information is true accurate and complete.

Donna Ames-Cassick

DONNA AMES-CASSICK
COMPLIANCE MANAGER
Certificate # 180251
05/12/00

For questions please call our Customer Service Dept. at (800) 843-3604

DEPARTMENT OF ENVIRONMENTAL CONSERVATION
DIVISION OF SOLID & HAZARDOUS MATERIALS

HAZARDOUS WASTE MANIFEST

P.O. Box 12820, Albany, New York 12212

CWM

Please type or print. Do not staple.

(Hazardous Waste Manifest 4/97)

UNIFORM HAZARDOUS WASTE MANIFEST

1. Generator's US EPA No.: NYD002135000 | Manifest Doc. No.: 00237

2. Page 1 of 1

Information within heavy bold line is not required by Federal Law.

3. Generator's Name and Mailing Address
INLAND FISHER GUIDE GM
1 GENERAL MOTORS DR
SYRACUSE NY 13206-0406
4. Generator's Telephone Number: 432-9314

A. NYB9332136

B. Generator's ID: SAME

5. Transporter 1 (Company Name): Buffalo Fuel Corp
6. US EPA ID Number: NYR000045724
C. State Transporter's ID: 24182B-A-AY
D. Transporter's Telephone ( ): 800 258 7087

7. Transporter 2 (Company Name)
8. US EPA ID Number
E. State Transporter's ID
F. Transporter's Telephone ( )

9. Designated Facility Name and Site Address
CWM CHEMICAL SERVICES, L.L.C.
1550 BALMER RD.
MODEL CITY NY 14107
10. US EPA ID Number: NYD049836679
G. State Facility ID
H. Facility Telephone ( ): 716 754-8231

11. US DOT Description (Including Proper Shipping Name, Hazard Class and ID Number)	12. Containers Number	12. Containers Type	13. Total Quantity	14. Unit Wt/Vol	I. Waste No.
a. RQ, POLYCHLORINATED BIPHENYL MIXTURE, 9, UN2315, III	001	DT	EST 26006	K	EPA STATE B007
b.					EPA STATE
c.					EPA STATE
d.					EPA STATE

J. Additional Descriptions for Materials listed Above
a. CP2002 - 5011
c.
b.
d.

K. Handling Codes for Wastes Listed Above
a. E
c.
b.
d.

15. Special Handling Instructions and Additional Information
a. PCB Out of Service Date: 5-3-00 SERVICE REQUEST # [illegible]
CHEMTREC Emergency Response Number (800)424-9300 WMI Contract
ERG#171
81527824

16. **GENERATOR'S CERTIFICATION:** I hereby declare that the contents of this consignment are fully and accurately described above by proper shipping name and are classified, packed, marked and labeled, and are in all respects in proper condition for transport by highway according to applicable international and national government regulations and state laws and regulations.

If I am a large quantity generator, I certify that I have a program in place to reduce the volume and toxicity of waste generated to the degree I have determined to be economically practicable and that I have selected the practicable method of treatment, storage, or disposal currently available to me which minimizes the present and future threat to human health and the environment; OR if I am a small generator, I have made a good faith effort to minimize my waste and select the best waste management method that is available to me and that I can afford.

Printed/Typed Name	Signature	Mo.	Day	Year
Brad Kubiak FOR JAMES F HARTNETT	Brad Kubiak for James F Hartnett	05	11	00

TRANSPORTER

17. Transporter 1 Acknowledgement of Receipt of Materials

Printed/Typed Name	Signature	Mo.	Day	Year
Randall WARD	Randall Ward	05	11	00

18. Transporter 2 Acknowledgement of Receipt of Materials

Printed/Typed Name	Signature	Mo.	Day	Year

FACILITY

19. Discrepancy Indication Space
Actual pound 28341K

20. Facility Owner or Operator: Certification of receipt of hazardous materials covered by this manifest except as noted in Item 19.

Printed/Typed Name	Signature	Mo.	Day	Year
Susan Snyder	Susan Snyder	05	11	00

GENERATOR

In case of emergency or spill immediately call the National Response Center (800) 424-8802 and the NYS Department of Environmental Conservation (518) 457-7362

COPY 5—Generator—Mailed by TSD Facility

WASTE MANAGEMENT, INC.
CWM Chemical Services, L.L.C.
1550 Balmer Rd.
P.O. Box 200
Model City, N.Y. 14107
716/754-8231

Federal EPA ID: NYD049836679

INLAND FISHER GUIDE, GM
ATTN: ENVIRONMENTAL COMPLIANCE
NYD002239440
1 GENERAL MOTORS DRIVE
SYRACUSE NY 13206-0486

CERTIFICATE OF DISPOSAL

CWM CHEMICAL SERVICES, L.L.C. has received waste material from INLAND FISHER GUIDE, GM on 05/11/00 as described on Hazardous Waste Manifest number NYB9332136 Sequence number 01. CWM CHEMICAL SERVICES, L.L.C. hereby certifies that the above described material was landfilled in accordance with the 40 CFR part 761 as it pertains to the land disposal of polychlorinated biphenyl contaminated materials.

Profile Number: CP2002
CWM Tracking ID: 8152782401
CWM Unit #: 1*0
Disposal Date: 05/11/00

Under civil and criminal penalties of law for the making or submission of false or fraudulent statements or representations (18 U.S.C 1001 and 15 U.S.C. 2615) I certify that the information contained in or accompanying this document is true accurate and complete. As to the identified section(s) of this document for which I cannot personally verify truth and accuracy, I certify as the company official having supervisory responsibility for the persons who, acting under my direct instructions, made the verification that this information is true accurate and complete.

Donna Ames-Cassick

DONNA AMES-CASSICK
COMPLIANCE MANAGER
Certificate # 180246
05/12/00

For questions please call our Customer Service Dept. at (800) 843-3604

DEPARTMENT OF ENVIRONMENTAL CONSERVATION
DIVISION OF SOLID & HAZARDOUS MATERIALS

HAZARDOUS WASTE MANIFEST

P.O. Box 12820, Albany, New York 12212

CWM

(Hazardous Waste Manifest 4/97)

Please type or print. Do not staple.

(800) 424-8802 and the NYS Department of Environmental Conservation (518) 457-7362

In case of emergency or spill immediately call the National Response

UNIFORM HAZARDOUS WASTE MANIFEST

1. Generator's US EPA No. | Manifest Doc. No. 00238 | 2. Page 1 of | Information within heavy bold line is not required by Federal Law.

3. Generator's Name and Mailing Address
INLAND FISHER GUIDE CO
1 GENERAL MOTORS DR
SYRACUSE NY 13206-0466
4. Generator's Telephone Number 432-5314

A. NYB9332145

B. Generator's ID SAME

5. Transporter 1 (Company Name) U C Like Transport | 6. US EPA ID Number | C. State Transporter's ID 21710211(NE)

D. Transporter's Telephone ( )

7. Transporter 2 (Company Name) | 8. US EPA ID Number

E. State Transporter's ID

F. Transporter's Telephone ( )

9. Designated Facility Name and Site Address
CWM CHEMICAL SERVICES, L.L.C.
1550 BALMER RD.
MODEL CITY NY 14107

10. US EPA ID Number
NYD049836679

G. State Facility ID

H. Facility Telephone ( )
716 754-8231

11. US DOT Description (Including Proper Shipping Name, Hazard Class and ID Number)	12. Containers Number	Type	13. Total Quantity	14. Unit Wt/Vol	I. Waste No.
a. RQ, POLYCHLORINATED BIPHENYL MIXTURE, 9, UN2315, III	001	DT	EST 22506	K	EPA STATE R007
b.					EPA STATE
c.					EPA STATE
d.					EPA STATE

J. Additional Descriptions for Materials listed Above
a. CP2002 - SOIL
b.

K. Handling Codes for Wastes Listed Above
a. L | c.
b. | d.

15. Special Handling Instructions and Additional Information
a. PCB Out of Service Date: 5-3-00, SERVICE REQUEST # [redacted]
CHEMTREC Emergency Response Number (800)424-9300 WMI Contract ERG#171
8/527827

16. **GENERATOR'S CERTIFICATION:** I hereby declare that the contents of this consignment are fully and accurately described above by proper shipping name and are classified, packed, marked and labeled, and are in all respects in proper condition for transport by highway according to applicable international and national government regulations and state laws and regulations.

If I am a large quantity generator, I certify that I have a program in place to reduce the volume and toxicity of waste generated to the degree I have determined to be economically practicable and that I have selected the practicable method of treatment, storage, or disposal currently available to me which minimizes the present and future threat to human health and the environment; OR if I am a small generator, I have made a good faith effort to minimize my waste and select the best waste management method that is available to me and that I can afford.

Printed/Typed Name	Signature	Mo. Day Year
Brad Kubiak for James F Hartnett	Brad Kubiak for James F Hartnett	05/11/00

TRANSPORTER

17. Transporter 1 Acknowledgement of Receipt of Materials

Printed/Typed Name	Signature	Mo. Day Year

18. Transporter 2 Acknowledgement of Receipt of Materials

Printed/Typed Name	Signature	Mo. Day Year

FACILITY

19. Discrepancy Indication Space
actual recvd 22181 K

20. Facility Owner or Operator: Certification of receipt of hazardous materials covered by this manifest except as noted in Item 19.

Printed/Typed Name	Signature	Mo. Day Year
Susan Snyder	Susan Snyder	05/11/00

COPY 5—Generator—Mailed by TSD Facility

WASTE MANAGEMENT, INC.
CWM Chemical Services, L.L.C.
1550 Balmer Rd.
P.O. Box 200
Model City, N.Y. 14107
716/754-8231

Federal EPA ID: NYD049836679

INLAND FISHER GUIDE, GM
ATTN: ENVIRONMENTAL COMPLIANCE
NYD002239440
1 GENERAL MOTORS DRIVE
SYRACUSE NY 13206-0486

CERTIFICATE OF DISPOSAL

CWM CHEMICAL SERVICES, L.L.C. has received waste material from INLAND FISHER GUIDE, GM on 05/11/00 as described on Hazardous Waste Manifest number NYB9332145 Sequence number 01. CWM CHEMICAL SERVICES, L.L.C. hereby certifies that the above described material was landfilled in accordance with the 40 CFR part 761 as it pertains to the land disposal of polychlorinated biphenyl contaminated materials.

Profile Number: CP2002
CWM Tracking ID: 8152782701
CWM Unit #: 1*0
Disposal Date: 05/11/00

Under civil and criminal penalties of law for the making or submission of false or fraudulent statements or representations (18 U.S.C 1001 and 15 U.S.C. 2615) I certify that the information contained in or accompanying this document is true accurate and complete. As to the identified section(s) of this document for which I cannot personally verify truth and accuracy, I certify as the company official having supervisory responsibility for the persons who, acting under my direct instructions, made the verification that this information is true accurate and complete.

Donna Ames-Cassick

DONNA AMES-CASSICK
COMPLIANCE MANAGER
Certificate # 180248
05/12/00

For questions please call our Customer Service Dept. at (800) 843-3604

DIVISION OF SOLID & HAZARDOUS MATERIALS

HAZARDOUS WASTE MANIFEST

P.O. Box 12820, Albany, New York 12212

CWM

(Hazardous Waste Manifest 4/97)

Please type or print. Do not staple.

UNIFORM HAZARDOUS WASTE MANIFEST

1. Generator's US EPA No. N Y D 0 0 2 1 3 9 4 8 0 — Manifest Doc. No. 00239

2. Page 1 of 1

Information within heavy bold line is not required by Federal Law.

3. Generator's Name and Mailing Address
INLAND FISHER GUIDE CM
1 GENERAL MOTORS DR
SYRACUSE NY 13206-0486

4. Generator's Telephone Number 432-9314

A. NYB9332154

B. Generator's ID SAME

5. Transporter 1 (Company Name) U.S. Bulk Transport Inc.

6. US EPA ID Number PAD987347515

C. State Transporter's ID 40990RNY

D. Transporter's Telephone 800 642 8910

7. Transporter 2 (Company Name)

8. US EPA ID Number

E. State Transporter's ID

F. Transporter's Telephone ( )

9. Designated Facility Name and Site Address
CWM CHEMICAL SERVICES, L.L.C.
1550 BALMER RD.
MODEL CITY NY 14107

10. US EPA ID Number NYD049036799

G. State Facility ID

H. Facility Telephone ( ) 716 754-8231

11. US DOT Description (Including Proper Shipping Name, Hazard Class and ID Number)	12. Containers Number	Type	13. Total Quantity	14. Unit Wt/Vol	I. Waste No.
a RQ. POLYCHLORINATED BIPHENYL MIXTURE, 9, UN2315, III	001	DT	EST. 2300	K	EPA STATE B007
b.					EPA STATE
c.					EPA STATE
d.					EPA STATE

J. Additional Descriptions for Materials listed Above
a CP2002 - SOIL
c
b
d

K. Handling Codes for Wastes Listed Above
a [ ] c [ ]
b [ ] d [ ]

15. Special Handling Instructions and Additional Information
a. PCB Out of Service Date: 5-3-00, SERVICE REQUEST # 5X252226
CHEMTREC Emergency Response Number (800)424-9300 WMI Contract 815-27834
ERG#171

16. **GENERATOR'S CERTIFICATION:** I hereby declare that the contents of this consignment are fully and accurately described above by proper shipping name and are classified, packed, marked and labeled, and are in all respects in proper condition for transport by highway according to applicable international and national government regulations and state laws and regulations.

If I am a large quantity generator, I certify that I have a program in place to reduce the volume and toxicity of waste generated to the degree I have determined to be economically practicable and that I have selected the practicable method of treatment, storage, or disposal currently available to me which minimizes the present and future threat to human health and the environment; OR if I am a small generator, I have made a good faith effort to minimize my waste and select the best waste management method that is available to me and that I can afford.

Printed/Typed Name	Signature	Mo.	Day	Year
Brad Kubiak for James F. Hartnett	B. J. Kubiak for James F. Hartnett	05	11	00

TRANSPORTER

17. Transporter 1 Acknowledgement of Receipt of Materials

Printed/Typed Name	Signature	Mo.	Day	Year
Fred J. Faery	Fred J. Faery	05	11	00

18. Transporter 2 Acknowledgement of Receipt of Materials

Printed/Typed Name	Signature	Mo.	Day	Year

FACILITY

19. Discrepancy Indication Space
actual recvd 18960K

20. Facility Owner or Operator: Certification of receipt of hazardous materials covered by this manifest except as noted in Item 19.

Printed/Typed Name	Signature	Mo.	Day	Year
Susan Snyder	Susan Snyder	05	11	00

COPY 5—Generator—Mailed by TSD Facility

GENERATOR

In case of emergency or spill immediately call the National Respon... ter (800) 424-8802 and the NYS Department of Environmental Conservation (518) 457-7...

WASTE MANAGEMENT, INC.
CWM Chemical Services, L.L.C.
1550 Balmer Rd.
P.O. Box 200
Model City, N.Y. 14107
716/754-8231

Federal EPA ID: NYD049836679

INLAND FISHER GUIDE, GM
ATTN: ENVIRONMENTAL COMPLIANCE
NYD002239440
1 GENERAL MOTORS DRIVE
SYRACUSE NY 13206-0486

CERTIFICATE OF DISPOSAL

CWM CHEMICAL SERVICES, L.L.C. has received waste material from INLAND FISHER GUIDE, GM on 05/11/00 as described on Hazardous Waste Manifest number NYB9332154 Sequence number 01. CWM CHEMICAL SERVICES, L.L.C. hereby certifies that the above described material was landfilled in accordance with the 40 CFR part 761 as it pertains to the land disposal of polychlorinated biphenyl contaminated materials.

Profile Number: CP2002
CWM Tracking ID: 8152783401
CWM Unit #: 1*0
Disposal Date: 05/11/00

Under civil and criminal penalties of law for the making or submission of false or fraudulent statements or representations (18 U.S.C 1001 and 15 U.S.C. 2615) I certify that the information contained in or accompanying this document is true accurate and complete. As to the identified section(s) of this document for which I cannot personally verify truth and accuracy, I certify as the company official having supervisory responsibility for the persons who, acting under my direct instructions, made the verification that this information is true accurate and complete.

Donna Ames-Cassick

DONNA AMES-CASSICK
COMPLIANCE MANAGER
Certificate # 180253
05/12/00

For questions please call our Customer Service Dept. at (800) 843-3604

DEPARTMENT OF ENVIRONMENTAL CONSERVATION
DIVISION OF SOLID & HAZARDOUS MATERIALS

HAZARDOUS WASTE MANIFEST

P.O. Box 12820, Albany, New York 12212

CWM

(Hazardous Waste Manifest 4/97)

Please type or print. Do not staple.

In case of emergency or spill immediately call the National Response Center (800) 424-8802 and the NYS Department of Environmental Conservation (518) 457-7362

UNIFORM HAZARDOUS WASTE MANIFEST

1. Generator's US EPA No. | Manifest Doc. No. 10240

2. Page 1 of 1

Information within heavy bold line is not required by Federal Law.

3. Generator's Name and Mailing Address
INLAND FISHER GUIDE CO
1 GENERAL MOTORS DR
SYRACUSE NY 13206-0486
4. Generator's Telephone Number 432-5314

A. NYB9332163

B. Generator's ID SAME

5. Transporter 1 (Company Name) Buffalo Fuel Corp

6. US EPA ID Number NYD000457724

C. State Transporter's ID 99466F (NY)

D. Transporter's Telephone (800)204-7057

7. Transporter 2 (Company Name)

8. US EPA ID Number

E. State Transporter's ID

F. Transporter's Telephone ( )

9. Designated Facility Name and Site Address
CWM CHEMICAL SERVICES, L.L.C.
1550 BALMER RD.
MODEL CITY NY 14107

10. US EPA ID Number NYD049836679

G. State Facility ID

H. Facility Telephone ( ) 716 754-8231

11. US DOT Description (Including Proper Shipping Name, Hazard Class and ID Number)	12. Containers Number	Type	13. Total Quantity	14. Unit Wt/Vol	I. Waste No.
a. RQ, POLYCHLORINATED BIPHENYL MIXTURE, 9,UN2315,III	001	DT	EST. 30000	K	EPA STATE B007
b.					EPA STATE
c.					EPA STATE
d.					EPA STATE

J. Additional Descriptions for Materials listed Above
a. CP2002 - SOIL
b.

K. Handling Codes for Wastes Listed Above
a. L | c.
b. | d.

15. Special Handling Instructions and Additional Information
a. PCB Out of Service Date: 5-3-00. SERVICE REQUEST # [illegible]7
CHEMTREC Emergency Response Number (800)424-9300 CWM Contract
ERG#171
8152832

16. **GENERATOR'S CERTIFICATION:** I hereby declare that the contents of this consignment are fully and accurately described above by proper shipping name and are classified, packed, marked and labeled, and are in all respects in proper condition for transport by highway according to applicable international and national government regulations and state laws and regulations.

If I am a large quantity generator, I certify that I have a program in place to reduce the volume and toxicity of waste generated to the degree I have determined to be economically practicable and that I have selected the practicable method of treatment, storage, or disposal currently available to me which minimizes the present and future threat to human health and the environment; OR if I am a small generator, I have made a good faith effort to minimize my waste and select the best waste management method that is available to me and that I can afford.

Printed/Typed Name	Signature	Mo.	Day	Year
Brad Kubik FOR JAMES F. HUNTER	Brad Kubik for James F Hunter	05	11	00

TRANSPORTER

17. Transporter 1 Acknowledgement of Receipt of Materials

Printed/Typed Name	Signature	Mo.	Day	Year
Whitford Munn III	[signature]	05	11	00

18. Transporter 2 Acknowledgement of Receipt of Materials

Printed/Typed Name	Signature	Mo.	Day	Year

FACILITY

19. Discrepancy Indication Space
actual load 25356K

20. Facility Owner or Operator: Certification of receipt of hazardous materials covered by this manifest except as noted in Item 19.

Printed/Typed Name	Signature	Mo.	Day	Year
Susan Snyder	Susan Snyder	05	11	00

COPY 5—Generator—Mailed by TSD Facility

WASTE MANAGEMENT, INC.
CWM Chemical Services, L.L.C.
1550 Balmer Rd.
P.O. Box 200
Model City, N.Y. 14107
716/754-8231

Federal EPA ID: NYD049836679

INLAND FISHER GUIDE, GM
ATTN: ENVIRONMENTAL COMPLIANCE
NYD002239440
1 GENERAL MOTORS DRIVE
SYRACUSE NY 13206-0486

CERTIFICATE OF DISPOSAL

CWM CHEMICAL SERVICES, L.L.C. has received waste material from INLAND FISHER GUIDE, GM on 05/11/00 as described on Hazardous Waste Manifest number NYB9332163 Sequence number 01. CWM CHEMICAL SERVICES, L.L.C. hereby certifies that the above described material was landfilled in accordance with the 40 CFR part 761 as it pertains to the land disposal of polychlorinated biphenyl contaminated materials.

Profile Number: CP2002
CWM Tracking ID: 8152783201
CWM Unit #: 1*0
Disposal Date: 05/11/00

Under civil and criminal penalties of law for the making or submission of false or fraudulent statements or representations (18 U.S.C 1001 and 15 U.S.C. 2615) I certify that the information contained in or accompanying this document is true accurate and complete. As to the identified section(s) of this document for which I cannot personally verify truth and accuracy, I certify as the company official having supervisory responsibility for the persons who, acting under my direct instructions, made the verification that this information is true accurate and complete.

Donna Ames-Cassick

DONNA AMES-CASSICK
COMPLIANCE MANAGER
Certificate # 180252
05/12/00

For questions please call
our Customer Service Dept.
at (800) 843-3604

NYB9332172

STATE OF NEW YORK
DEPARTMENT OF ENVIRONMENTAL CONSERVATION
DIVISION OF SOLID & HAZARDOUS MATERIALS

HAZARDOUS WASTE MANIFEST

P.O. Box 12820, Albany, New York 12212

Please type or print. Do not staple.

(Hazardous Waste Manifest)

In case of emergency or spill immediately call the National Response Ce (800) 424-8802 and the NYS Department of Environmental Conservation (518) 457-7362

UNIFORM HAZARDOUS WASTE MANIFEST

1. Generator's US EPA No. | Manifest Doc. No. 00241
2. Page 1 of 1

Information within heavy bold line is not required by Federal Law.

3. Generator's Name and Mailing Address
INLAND FISHER GUIDE DM
1 GENERAL MOTORS DR
SYRACUSE NY 13206-0486
4. Generator's Telephone Number 432-9314

A. NYB9332172
B. Generator's ID SAME

5. Transporter 1 (Company Name) BUFFALO FUEL CORP
6. US EPA ID Number NYR000045224
C. State Transporter's ID 207177A N
D. Transporter's Telephone (800 677 8

7. Transporter 2 (Company Name)
8. US EPA ID Number
E. State Transporter's ID
F. Transporter's Telephone ( )

9. Designated Facility Name and Site Address
CWM CHEMICAL SERVICES, L.L.C.
1550 BALMER RD.
MODEL CITY NY 14107
10. US EPA ID Number NYD049636679
G. State Facility ID
H. Facility Telephone ( ) 716 754 8231

11. US DOT Description (Including Proper Shipping Name, Hazard Class and ID Number)	12. Containers Number	Type	13. Total Quantity	14. Unit Wt/Vol	I. Waste No.
a. RQ, POLYCHLORINATED BIPHENYL MIXTURE, 9, UN2315, III	001	DT	EST. 26500	K	EPA STATE H007
b.					EPA STATE
c.					EPA STATE
d.					EPA STATE

J. Additional Descriptions for Materials listed Above
a. CP2002 - SOIL
b.

K. Handling Codes for Wastes Listed Above
a. b. c. d.

15. Special Handling Instructions and Additional Information
a. PCB Out of Service Date: 5-3-00. SERVICE REQUEST # 550466-01
CHEMTREC Emergency Response Number (800)424-9300 UNI Contract
ERG#171
815278Y

16. **GENERATOR'S CERTIFICATION:** I hereby declare that the contents of this consignment are fully and accurately described above by proper shipping name and are classified, packed, marked and labeled, and are in all respects in proper condition for transport by highway according to applicable international and national government regulations and state laws and regulations.
If I am a large quantity generator, I certify that I have a program in place to reduce the volume and toxicity of waste generated to the degree I have determined to be economically practicable and that I have selected the practicable method of treatment, storage, or disposal currently available to me which minimizes the present and future threat to human health and the environment; OR if I am a small generator, I have made a good faith effort to minimize my waste and select the best waste management method that is available to me and that I can afford.

GENERATOR — Printed/Typed Name: Brad Kubiak for James F. Hartnett | Signature: Brad Kubiak for James F. Hartnett | Mo. 05 Day 12 Year 00

17. Transporter 1 Acknowledgement of Receipt of Materials
TRANSPORTER — Printed/Typed Name: EDWARD C KUNATH | Signature: Edward C Kunath | Mo. 05 Day 12 Year 00

18. Transporter 2 Acknowledgement of Receipt of Materials
TRANSPORTER — Printed/Typed Name | Signature | Mo. Day Year

19. Discrepancy Indication Space
actual received 26817K

20. Facility Owner or Operator: Certification of receipt of hazardous materials covered by this manifest except as noted in Item 19.
FACILITY — Printed/Typed Name: Susan Snyder | Signature: Susan Snyder | Mo. 05 Day 12 Year 00

COPY 5—Generator—Mailed by TSD Facility

WASTE MANAGEMENT, INC.
CWM Chemical Services, L.L.C.
1550 Balmer Rd.
P.O. Box 200
Model City, N.Y. 14107
716/754-8231

Federal EPA ID: NYD049836679

INLAND FISHER GUIDE, GM
ATTN: ENVIRONMENTAL COMPLIANCE
NYD002239440
1 GENERAL MOTORS DRIVE
SYRACUSE NY 13206-0486

CERTIFICATE OF DISPOSAL

CWM CHEMICAL SERVICES, L.L.C. has received waste material from INLAND FISHER GUIDE, GM on 05/12/00 as described on Hazardous Waste Manifest number NYB9332172 Sequence number 01. CWM CHEMICAL SERVICES, L.L.C. hereby certifies that the above described material was landfilled in accordance with the 40 CFR part 761 as it pertains to the land disposal of polychlorinated biphenyl contaminated materials.

Profile Number: CP2002
CWM Tracking ID: 8152787401
CWM Unit #: 1*0
Disposal Date: 05/12/00

Under civil and criminal penalties of law for the making or submission of false or fraudulent statements or representations (18 U.S.C 1001 and 15 U.S.C. 2615) I certify that the information contained in or accompanying this document is true accurate and complete. As to the identified section(s) of this document for which I cannot personally verify truth and accuracy, I certify as the company official having supervisory responsibility for the persons who, acting under my direct instructions, made the verification that this information is true accurate and complete.

Donna Ames-Cassick

DONNA AMES-CASSICK
COMPLIANCE MANAGER
Certificate # 180301
05/15/00

For questions please call our Customer Service Dept. at (800) 843-3604

NYB9332181

STATE OF NEW YORK
DEPARTMENT OF ENVIRONMENTAL CONSERVATION
DIVISION OF SOLID & HAZARDOUS MATERIALS

HAZARDOUS WASTE MANIFEST

P.O. Box 12820, Albany, New York 12212

Please type or print. Do not staple.

(Hazardous Waste Manifest 4.

In case of emergency or spill immediately call the National Response Cent. ,00) 424-8802 and the NYS Department of Environmental Conservation (518) 457-7362

UNIFORM HAZARDOUS WASTE MANIFEST

1. Generator's US EPA No. | Manifest Doc. No. 100242

2. Page 1 of 1

Information within heavy bold line is not required by Federal Law.

3. Generator's Name and Mailing Address
INLAND FISHER GUIDE GM
1 GENERAL MOTORS DR
SYRACUSE NY 13206-0486
4. Generator's Telephone Number 315 432-5314

A. NYB9332181

B. Generator's ID
SAME

5. Transporter 1 (Company Name) Buffalo Fuel Corp

6. US EPA ID Number NYR000045724

C. State Transporter's ID 241828-A

D. Transporter's Telephone (800) 265-2

7. Transporter 2 (Company Name)

8. US EPA ID Number

E. State Transporter's ID

F. Transporter's Telephone ( )

9. Designated Facility Name and Site Address
CWM CHEMICAL SERVICES, L.L.C.
1550 BALMER RD.
MODEL CITY NY 14107

10. US EPA ID Number NYD049836679

G. State Facility ID

H. Facility Telephone ( ) 716 754-8231

11. US DOT Description (Including Proper Shipping Name, Hazard Class and ID Number)	12. Containers Number	Type	13. Total Quantity	14. Unit Wt/Vol	I. Waste No.
a. RQ, POLYCHLORINATED BIPHENYL MIXTURE, 9, UN2315, III	001	DT	EST. 27500	K	EPA STATE B007
b.					EPA STATE
c.					EPA STATE
d.					EPA STATE

J. Additional Descriptions for Materials listed Above
a. CP2002 - SOIL
b.
c.
d.

K. Handling Codes for Wastes Listed Above
a. [ ] c. [ ]
b. [ ] d. [ ]

15. Special Handling Instructions and Additional Information
a. PCB Out of Service Date: 5-3-00. SERVICE REQUEST # SR0466-02
CHEMTREC Emergency Response Number (800)424-9300 UNI Contract
ERG#171
8152873

16. **GENERATOR'S CERTIFICATION:** I hereby declare that the contents of this consignment are fully and accurately described above by proper shipping name and are classified, packed, marked and labeled, and are in all respects in proper condition for transport by highway according to applicable international and national government regulations and state laws and regulations.

If I am a large quantity generator, I certify that I have a program in place to reduce the volume and toxicity of waste generated to the degree I have determined to be economically practicable and that I have selected the practicable method of treatment, storage, or disposal currently available to me which minimizes the present and future threat to human health and the environment; OR if I am a small generator, I have made a good faith effort to minimize my waste and select the best waste management method that is available to me and that I can afford.

GENERATOR

Printed/Typed Name	Signature	Mo.	Day	Yea
BRAD KUBIAK For JAMES F. HARTNETT	Brad Kubiak for James F. Hartnett	05	12	00

TRANSPORTER

17. Transporter 1 Acknowledgement of Receipt of Materials

Printed/Typed Name	Signature	Mo.	Day	Yea
RANDALL WARD	Randall Ward	05	12	00

18. Transporter 2 Acknowledgement of Receipt of Materials

Printed/Typed Name	Signature	Mo.	Day	Yea

FACILITY

19. Discrepancy Indication Space
actual recd 30999K

20. Facility Owner or Operator: Certification of receipt of hazardous materials covered by this manifest except as noted in Item 19.

Printed/Typed Name	Signature	Mo.	Day	Yea
EILEEN CARTER	Eileen Carter	05	12	00

COPY 5—Generator—Mailed by TSD Facility

WASTE MANAGEMENT, INC.
CWM Chemical Services, L.L.C.
1550 Balmer Rd.
P.O. Box 200
Model City, N.Y. 14107
716/754-8231

Federal EPA ID: NYD049836679

INLAND FISHER GUIDE, GM
ATTN: ENVIRONMENTAL COMPLIANCE
NYD002239440
1 GENERAL MOTORS DRIVE
SYRACUSE NY 13206-0486

CERTIFICATE OF DISPOSAL

CWM CHEMICAL SERVICES, L.L.C. has received waste material from INLAND FISHER GUIDE, GM on 05/12/00 as described on Hazardous Waste Manifest number NYB9332181 Sequence number 01. CWM CHEMICAL SERVICES, L.L.C. hereby certifies that the above described material was landfilled in accordance with the 40 CFR part 761 as it pertains to the land disposal of polychlorinated biphenyl contaminated materials.

Profile Number: CP2002
CWM Tracking ID: 8152787301
CWM Unit #: 1*0
Disposal Date: 05/12/00

Under civil and criminal penalties of law for the making or submission of false or fraudulent statements or representations (18 U.S.C 1001 and 15 U.S.C. 2615) I certify that the information contained in or accompanying this document is true accurate and complete. As to the identified section(s) of this document for which I cannot personally verify truth and accuracy, I certify as the company official having supervisory responsibility for the persons who, acting under my direct instructions, made the verification that this information is true accurate and complete.

Donna Ames-Cassick

DONNA AMES-CASSICK
COMPLIANCE MANAGER
Certificate # 180300
05/15/00

For questions please call our Customer Service Dept. at (800) 843-3604

NYB9332199

STATE OF NEW YORK
DEPARTMENT OF ENVIRONMENTAL CONSERVATION
DIVISION OF SOLID & HAZARDOUS MATERIALS

HAZARDOUS WASTE MANIFEST

P.O. Box 12820, Albany, New York 12212

Please type or print. Do not staple.

CWM

(Hazardous Waste Manifest 4/97)

In case of emergency or spill immediately call the National Response Cen))) 424-8802 and the NYS Department of Environmental Conservation (518) 457-7362

UNIFORM HAZARDOUS WASTE MANIFEST

1. Generator's US EPA No. | Manifest Doc. No. 00243 | 2. Page 1 of 1 | Information within heavy bold line is not required by Federal Law.

3. Generator's Name and Mailing Address
INLAND FISHER GUIDE CO
1 GENERAL MOTORS DR
SYRACUSE NY 13206-0486
4. Generator's Telephone Number 315 432-5314

A. NYB9332199
B. Generator's ID SAME
C. State Transporter's ID 2156
D. Transporter's Telephone
E. State Transporter's ID
F. Transporter's Telephone ( )
G. State Facility ID
H. Facility Telephone ( ) 716 754-8231

5. Transporter 1 (Company Name)
6. US EPA ID Number NYR000045211

7. Transporter 2 (Company Name)
8. US EPA ID Number

9. Designated Facility Name and Site Address
CWM CHEMICAL SERVICES, L.L.C.
1550 BALMER RD.
MODEL CITY NY 14107
10. US EPA ID Number NYD049836679

11. US DOT Description (Including Proper Shipping Name, Hazard Class and ID Number)	12. Containers Number	Type	13. Total Quantity	14. Unit Wt/Vol	I. Waste No.
a. RQ, POLYCHLORINATED BIPHENYL MIXTURE, 9,UN2315,III	001	DT	EST. 28000	K	EPA STATE B007
b.					EPA STATE
c.					EPA STATE
d.					EPA STATE

J. Additional Descriptions for Materials listed Above
a. CP2002 - 3011
b.
c.
d.

K. Handling Codes for Wastes Listed Above
a. L
b.
c.
d.

15. Special Handling Instructions and Additional Information
A. PCB Out of Service Date: 5-3-00. SERVICE REQUEST # 550466-03
CHEMTREC Emergency Response Number (800)424-9300 WMI Contract ERG#171
81527875

16. **GENERATOR'S CERTIFICATION:** I hereby declare that the contents of this consignment are fully and accurately described above by proper shipping name and are classified, packed, marked and labeled, and are in all respects in proper condition for transport by highway according to applicable international and national government regulations and state laws and regulations.
If I am a large quantity generator, I certify that I have a program in place to reduce the volume and toxicity of waste generated to the degree I have determined to be economically practicable and that I have selected the practicable method of treatment, storage, or disposal currently available to me which minimizes the present and future threat to human health and the environment; OR if I am a small generator, I have made a good faith effort to minimize my waste and select the best waste management method that is available to me and that I can afford.

GENERATOR — Printed/Typed Name: Brad Kubas for James F. Hartnett | Signature: Brad Kubas for James F. Hartnett | Mo. 05 Day 12 Year 00

TRANSPORTER
17. Transporter 1 Acknowledgement of Receipt of Materials
Printed/Typed Name | Signature | Mo. 05 Day 12 Year 00
18. Transporter 2 Acknowledgement of Receipt of Materials
Printed/Typed Name | Signature | Mo. Day Year

FACILITY
19. Discrepancy Indication Space
actual pkgd 35753K
20. Facility Owner or Operator: Certification of receipt of hazardous materials covered by this manifest except as noted in Item 19.
Printed/Typed Name: Susan Snyder | Signature: Susan Snyder | Mo. 05 Day 12 Year 00

COPY 5—Generator—Mailed by TSD Facility

WASTE MANAGEMENT, INC.
CWM Chemical Services, L.L.C.
1550 Balmer Rd.
P.O. Box 200
Model City, N.Y. 14107
716/754-8231

Federal EPA ID: NYD049836679

INLAND FISHER GUIDE, GM
ATTN: ENVIRONMENTAL COMPLIANCE
NYD002239440
1 GENERAL MOTORS DRIVE
SYRACUSE NY 13206-0486

CERTIFICATE OF DISPOSAL

CWM CHEMICAL SERVICES, L.L.C. has received waste material from INLAND FISHER GUIDE, GM on 05/12/00 as described on Hazardous Waste Manifest number NYB9332199 Sequence number 01. CWM CHEMICAL SERVICES, L.L.C. hereby certifies that the above described material was landfilled in accordance with the 40 CFR part 761 as it pertains to the land disposal of polychlorinated biphenyl contaminated materials.

Profile Number: CP2002
Tracking ID: 8152787501
CWM Unit #: 1*0
Disposal Date: 05/12/00

Under civil and criminal penalties of law for the making or submission of false or fraudulent statements or representations (18 U.S.C 1001 and 15 U.S.C. 2615) I certify that the information contained in or accompanying this document is true accurate and complete. As to the identified section(s) of this document for which I cannot personally verify truth and accuracy, I certify as the company official having supervisory responsibility for the persons who, acting under my direct instructions, made the verification that this information is true accurate and complete.

Donna Ames-Cassick

DONNA AMES-CASSICK
COMPLIANCE MANAGER
Certificate # 180302
05/15/00

For questions please call our Customer Service Dept. at (800) 843-3604

NYB9332208

STATE OF NEW YORK
DEPARTMENT OF ENVIRONMENTAL CONSERVATION
DIVISION OF SOLID & HAZARDOUS MATERIALS

HAZARDOUS WASTE MANIFEST

P.O. Box 12820, Albany, New York 12212

Please type or print. Do not staple.

(Hazardous Waste Manifest 4

In case of emergency or spill immediately call the National Response Cen (800) 424-8802 and the NYS Department of Environmental Conservation (518) 457-7362

UNIFORM HAZARDOUS WASTE MANIFEST

1. Generator's US EPA No. | Manifest Doc. No. 100244

2. Page 1 of 1

Information within heavy bold line is not required by Federal Law.

3. Generator's Name and Mailing Address
INLAND FISHER GUIDE GM
1 GENERAL MOTORS DR
SYRACUSE NY 13206-0486
4. Generator's Telephone Number 432-5314

A. NYB9332208

B. Generator's ID SAME

5. Transporter 1 (Company Name) | 6. US EPA ID Number

C. State Transporter's ID

D. Transporter's Telephone ( )

7. Transporter 2 (Company Name) | 8. US EPA ID Number

E. State Transporter's ID

F. Transporter's Telephone ( )

9. Designated Facility Name and Site Address
CWM CHEMICAL SERVICES, L.L.C.
1550 BALMER RD.
MODEL CITY NY 14107

10. US EPA ID Number
NYD049636679

G. State Facility ID

H. Facility Telephone ( ) 716 754-0231

11. US DOT Description (Including Proper Shipping Name, Hazard Class and ID Number)	12. Containers Number	Type	13. Total Quantity	14. Unit Wt/Vol	I. Waste No.
a. RQ, POLYCHLORINATED BIPHENYL MIXTURE, 9, UN2315, III	001	DT	EST 30,000	K	EPA STATE B007
b.					EPA STATE
c.					EPA STATE
d.					EPA STATE

J. Additional Descriptions for Materials listed Above
a. CP2002 - SOIL
b.

K. Handling Codes for Wastes Listed Above
a. L c.
b. d.

15. Special Handling Instructions and Additional Information
a. PCB Out of Service Date: 5-3-06, SERVICE REQUEST # 5C0466-04
CHEMTREC Emergency Response Number (800)424-9300 UNI Contract
ERG#171
81527878

16. **GENERATOR'S CERTIFICATION:** I hereby declare that the contents of this consignment are fully and accurately described above by proper shipping name and are classified, packed, marked and labeled, and are in all respects in proper condition for transport by highway according to applicable international and national government regulations and state laws and regulations.

If I am a large quantity generator, I certify that I have a program in place to reduce the volume and toxicity of waste generated to the degree I have determined to be economically practicable and that I have selected the practicable method of treatment, storage, or disposal currently available to me which minimizes the present and future threat to human health and the environment; OR if I am a small generator, I have made a good faith effort to minimize my waste and select the best waste management method that is available to me and that I can afford.

Printed/Typed Name	Signature	Mo.	Day	Year
BRAD KUBIAK for JAMES F. HARTNETT	Brad Kubiak for James F. Hartnett	05	12	06

TRANSPORTER

17. Transporter 1 Acknowledgement of Receipt of Materials

Printed/Typed Name	Signature	Mo.	Day	Year

18. Transporter 2 Acknowledgement of Receipt of Materials

Printed/Typed Name	Signature	Mo.	Day	Year

FACILITY

19. Discrepancy Indication Space
actual recvd 30455K

20. Facility Owner or Operator: Certification of receipt of hazardous materials covered by this manifest except as noted in Item 19.

Printed/Typed Name	Signature	Mo.	Day	Year
Susan Snyder	Susan Snyder	05	12	06

COPY 5—Generator—Mailed by TSD Facility

WASTE MANAGEMENT, INC.
CWM Chemical Services, L.L.C.
1550 Balmer Rd.
P.O. Box 200
Model City, N.Y. 14107
716/754-8231

Federal EPA ID: NYD049836679

INLAND FISHER GUIDE, GM
ATTN: ENVIRONMENTAL COMPLIANCE
NYD002239440
1 GENERAL MOTORS DRIVE
SYRACUSE NY 13206-0486

CERTIFICATE OF DISPOSAL

CWM CHEMICAL SERVICES, L.L.C. has received waste material from INLAND FISHER GUIDE, GM on 05/12/00 as described on Hazardous Waste Manifest number NYB9332208 Sequence number 01. CWM CHEMICAL SERVICES, L.L.C. hereby certifies that the above described material was landfilled in accordance with the 40 CFR part 761 as it pertains to the land disposal of polychlorinated biphenyl contaminated materials.

Profile Number: CP2002
CWM Tracking ID: 8152787801
CWM Unit #: 1*0
Disposal Date: 05/12/00

Under civil and criminal penalties of law for the making or submission of false or fraudulent statements or representations (18 U.S.C 1001 and 15 U.S.C. 2615) I certify that the information contained in or accompanying this document is true accurate and complete. As to the identified section(s) of this document for which I cannot personally verify truth and accuracy, I certify as the company official having supervisory responsibility for the persons who, acting under my direct instructions, made the verification that this information is true accurate and complete.

Donna Ames-Cassick

DONNA AMES-CASSICK
COMPLIANCE MANAGER
Certificate # 180305
05/15/00

For questions please call
our Customer Service Dept.
at (800) 843-3604

NYB9332217

STATE OF NEW YORK
DEPARTMENT OF ENVIRONMENTAL CONSERVATION
DIVISION OF SOLID & HAZARDOUS MATERIALS

HAZARDOUS WASTE MANIFEST

P.O. Box 12820, Albany, New York 12212

Please type or print. Do not staple.

(Hazardous Waste Manifest)

In case of emergency or spill immediately call the National Response Ctr. (800) 424-8802 and the NYS Department of Environmental Conservation (518) 457-7362

UNIFORM HAZARDOUS WASTE MANIFEST

1. Generator's US EPA No. NYD002239440 Manifest Doc. No. 100245
2. Page 1 of 1
Information within heavy bold line is not required by Federal Law.

3. Generator's Name and Mailing Address
INLAND FISHER GUIDE CO
1 GENERAL MOTORS DR
SYRACUSE NY 13206-0486
4. Generator's Telephone Number 432-5314

A. NYB9332217
B. Generator's ID SAME

5. Transporter 1 (Company Name) US BULK TRANSPORT INC
6. US EPA ID Number PAD987347515
C. State Transporter's ID 40790R N
D. Transporter's Telephone 800 642851

7. Transporter 2 (Company Name)
8. US EPA ID Number
E. State Transporter's ID
F. Transporter's Telephone ( )

9. Designated Facility Name and Site Address
CWM CHEMICAL SERVICES, L.L.C.
1550 BALNER RD.
MODEL CITY NY 14107
10. US EPA ID Number NYD049636679
G. State Facility ID
H. Facility Telephone ( ) 716 754-8231

11. US DOT Description (Including Proper Shipping Name, Hazard Class and ID Number)	12. Containers Number	Type	13. Total Quantity	14. Unit Wt/Vol	I. Waste No.
a. RQ, POLYCHLORINATED BIPHENYL MIXTURE, 9, UN2315, III	001	DT	EST. 2400	K	EPA STATE B007
b.					EPA STATE
c.					EPA STATE
d.					EPA STATE

J. Additional Descriptions for Materials listed Above
a. CP2002 - B011
b.

K. Handling Codes for Wastes Listed Above
a. b. c. d.

15. Special Handling Instructions and Additional Information
a. PCB Out of Service Date: 5.30. SERVICE REQUEST # 59466-05
CHEMTREC Emergency Response Number (800)424-9300 UMI Contract 81527377
ERG#171

16. **GENERATOR'S CERTIFICATION:** I hereby declare that the contents of this consignment are fully and accurately described above by proper shipping name and are classified, packed, marked and labeled, and are in all respects in proper condition for transport by highway according to applicable international and national government regulations and state laws and regulations.

If I am a large quantity generator, I certify that I have a program in place to reduce the volume and toxicity of waste generated to the degree I have determined to be economically practicable and that I have selected the practicable method of treatment, storage, or disposal currently available to me which minimizes the present and future threat to human health and the environment; OR if I am a small generator, I have made a good faith effort to minimize my waste and select the best waste management method that is available to me and that I can afford.

GENERATOR — Printed/Typed Name: BRAD KUBIAK FOR JAMES F. HARTNETT — Signature: Brad Kubiak for James F. Hartnett — Mo. 05 Day 12 Year 00

TRANSPORTER

17. Transporter 1 Acknowledgement of Receipt of Materials
Printed/Typed Name: Fred J. Facey — Signature: Fred J. Facey — Mo. 05 Day 13 Year 00

18. Transporter 2 Acknowledgement of Receipt of Materials
Printed/Typed Name — Signature — Mo. Day Year

FACILITY

19. Discrepancy Indication Space
actual received 22825K

20. Facility Owner or Operator: Certification of receipt of hazardous materials covered by this manifest except as noted in Item 19.
Printed/Typed Name: Susan Snyder — Signature: Susan Snyder — Mo. 05 Day 12 Year 00

COPY 5—Generator—Mailed by TSD Facility

WASTE MANAGEMENT, INC.
CWM Chemical Services, L.L.C.
1550 Balmer Rd.
P.O. Box 200
Model City, N.Y. 14107
716/754-8231

Federal EPA ID: NYD049836679

INLAND FISHER GUIDE, GM
ATTN: ENVIRONMENTAL COMPLIANCE
NYD002239440
1 GENERAL MOTORS DRIVE
SYRACUSE NY 13206-0486

CERTIFICATE OF DISPOSAL

CWM CHEMICAL SERVICES, L.L.C. has received waste material from INLAND FISHER GUIDE, GM on 05/12/00 as described on Hazardous Waste Manifest number NYB9332217 Sequence number 01. CWM CHEMICAL SERVICES, L.L.C. hereby certifies that the above described material was landfilled in accordance with the 40 CFR part 761 as it pertains to the land disposal of polychlorinated biphenyl contaminated materials.

Profile Number: CP2002
Tracking ID: 8152787701
CWM Unit #: 1*0
Disposal Date: 05/12/00

Under civil and criminal penalties of law for the making or submission of false or fraudulent statements or representations (18 U.S.C 1001 and 15 U.S.C. 2615) I certify that the information contained in or accompanying this document is true accurate and complete. As to the identified section(s) of this document for which I cannot personally verify truth and accuracy, I certify as the company official having supervisory responsibility for the persons who, acting under my direct instructions, made the verification that this information is true accurate and complete.

Donna Ames-Cassick

DONNA AMES-CASSICK
COMPLIANCE MANAGER
Certificate # 180304
05/15/00

For questions please call our Customer Service Dept. at (800) 843-3604

DEPARTMENT OF ENVIRONMENTAL CONSERVATION
DIVISION OF SOLID & HAZARDOUS MATERIALS

HAZARDOUS WASTE MANIFEST

P.O. Box 12820, Albany, New York 12212

CWM1

(Hazardous Waste Manifest 4/97)

Please type or print. Do not staple.

(800) 424-9802 and the NYS Department of Environmental Conservation (518) 457-7362

In case of emergency or spill immediately call the National Response

UNIFORM HAZARDOUS WASTE MANIFEST

1. Generator's US EPA No. NYR000121949 Manifest Doc. No. 00246

2. Page 1 of 1

Information within heavy bold line is not required by Federal Law.

A. NYB9332226

3. Generator's Name and Mailing Address
INLAND FISHER GUIDE CM
1 GENERAL MOTORS DR
SYRACUSE NY 13206-0486

4. Generator's Telephone Number 432-5314

B. Generator's ID
SAME

5. Transporter 1 (Company Name)
U.S. BULK TRANSPORT INC.

6. US EPA ID Number
NYD984717511

C. State Transporter's ID TRUCK NY

D. Transporter's Telephone ( )

7. Transporter 2 (Company Name)

8. US EPA ID Number

E. State Transporter's ID

F. Transporter's Telephone ( )

9. Designated Facility Name and Site Address
CWM CHEMICAL SERVICES, L.L.C.
1550 BALMER RD.
MODEL CITY NY 14107

10. US EPA ID Number
NYD049836679

G. State Facility ID

H. Facility Telephone ( )
716 754-8231

11. US DOT Description (Including Proper Shipping Name, Hazard Class and ID Number)	12. Containers Number	Type	13. Total Quantity	14. Unit Wt/Vol	I. Waste No.
a. RQ, POLYCHLORINATED BIPHENYL MIXTURE, 9, UN2315, III	001	DT	EST. 25000	K	EPA STATE BU07
b.					EPA STATE
c.					EPA STATE
d.					EPA STATE

J. Additional Descriptions for Materials listed Above
a CP2002 - 3011
b
c
d

K. Handling Codes for Wastes Listed Above
a L
b
c
d

15. Special Handling Instructions and Additional Information
a. PCB Out of Service Date: 5-3-00. SERVICE REQUEST # 550466-06
CHEMTREC Emergency Response Number (800)424-9300 WRI Contract
ERG#171
8152892

16. **GENERATOR'S CERTIFICATION:** I hereby declare that the contents of this consignment are fully and accurately described above by proper shipping name and are classified, packed, marked and labeled, and are in all respects in proper condition for transport by highway according to applicable international and national government regulations and state laws and regulations.

If I am a large quantity generator, I certify that I have a program in place to reduce the volume and toxicity of waste generated to the degree I have determined to be economically practicable and that I have selected the practicable method of treatment, storage, or disposal currently available to me which minimizes the present and future threat to human health and the environment; OR if I am a small generator, I have made a good faith effort to minimize my waste and select the best waste management method that is available to me and that I can afford.

Printed/Typed Name	Signature	Mo.	Day	Year
Brad Kubiak for James F Hartnett	Brad Kubiak for James F Hartnett	05	12	00

TRANSPORTER

17. Transporter 1 Acknowledgement of Receipt of Materials

Printed/Typed Name	Signature	Mo.	Day	Year
Jeffrey Lewicka		05	12	00

18. Transporter 2 Acknowledgement of Receipt of Materials

Printed/Typed Name	Signature	Mo.	Day	Year

FACILITY

19. Discrepancy Indication Space
Actual Recvd 26436K

20. Facility Owner or Operator: Certification of receipt of hazardous materials covered by this manifest except as noted in Item 19.

Printed/Typed Name	Signature	Mo.	Day	Year
Susan Snyder	Susan Snyder	05	15	00

COPY 5—Generator—Mailed by TSD Facility

WASTE MANAGEMENT, INC.
CWM Chemical Services, L.L.C.
1550 Balmer Rd.
P.O. Box 200
Model City, N.Y. 14107
716/754-8231

Federal EPA ID: NYD049836679

INLAND FISHER GUIDE, GM
ATTN: ENVIRONMENTAL COMPLIANCE
NYD002239440
1 GENERAL MOTORS DRIVE
SYRACUSE NY 13206-0486

CERTIFICATE OF DISPOSAL

CWM CHEMICAL SERVICES, L.L.C. has received waste material from INLAND FISHER GUIDE, GM on 05/15/00 as described on Hazardous Waste Manifest number NYB9332226 Sequence number 01. CWM CHEMICAL SERVICES, L.L.C. hereby certifies that the above described material was landfilled in accordance with the 40 CFR part 761 as it pertains to the land disposal of polychlorinated biphenyl contaminated materials.

Profile Number: CP2002
CWM Tracking ID: 8152789201
CWM Unit #: 1*0
Disposal Date: 05/15/00

Under civil and criminal penalties of law for the making or submission of false or fraudulent statements or representations (18 U.S.C 1001 and 15 U.S.C. 2615) I certify that the information contained in or accompanying this document is true accurate and complete. As to the identified section(s) of this document for which I cannot personally verify truth and accuracy, I certify as the company official having supervisory responsibility for the persons who, acting under my direct instructions, made the verification that this information is true accurate and complete.

Donna Ames-Cassick

DONNA AMES-CASSICK
COMPLIANCE MANAGER
Certificate # 180343
05/16/00

For questions please call
our Customer Service Dept.
at (800) 843-3604

NYB9332235

STATE OF NEW YORK
DEPARTMENT OF ENVIRONMENTAL CONSERVATION
DIVISION OF SOLID & HAZARDOUS MATERIALS

HAZARDOUS WASTE MANIFEST

P.O. Box 12820, Albany, New York 12212

CWM

(Hazardous Waste Manifest 4/97)

Please type or print. Do not staple.

UNIFORM HAZARDOUS WASTE MANIFEST	1. Generator's US EPA No.	Manifest Doc. No.	2. Page 1 of	Information within heavy bold line is not required by Federal Law.
	N Y D 0 0 2 1 3 0 4 8 8	00247	1	

GENERATOR

3. Generator's Name and Mailing Address
INLAND FISHER GUIDE GM
1 GENERAL MOTORS DR
SYRACUSE NY 13206-0486
4. Generator's Telephone Number 412-9314

A. NYB9332235
B. Generator's ID SAME
C. State Transporter's ID 9TYLUF.01
D. Transporter's Telephone (315) 457-7362
E. State Transporter's ID
F. Transporter's Telephone ( )
G. State Facility ID
H. Facility Telephone ( ) 716 754-8231

5. Transporter 1 (Company Name) [illegible]
6. US EPA ID Number [illegible]
7. Transporter 2 (Company Name)
8. US EPA ID Number
9. Designated Facility Name and Site Address
CWM CHEMICAL SERVICES, L.L.C.
1550 BALMER RD.
MODEL CITY NY 14107
10. US EPA ID Number
NYD049836679

11. US DOT Description (Including Proper Shipping Name, Hazard Class and ID Number)	12. Containers Number	Type	13. Total Quantity	14. Unit Wt/Vol	I. Waste No.
a. RQ, POLYCHLORINATED BIPHENYL MIXTURE, 9, UN2315, III	001	DT	EST. 28000	K	EPA STATE B007
b.					EPA STATE
c.					EPA STATE
d.					EPA STATE

J. Additional Descriptions for Materials listed Above
a. CP2002 - SOIL
b.
c.
d.

K. Handling Codes for Wastes Listed Above
a. L
b.
c.
d.

15. Special Handling Instructions and Additional Information
1. PCB Out of Service Date: 5-5-00 SERVICE REQUEST # [illegible]-01
CHEMTREC Emergency Response Number (800)424-9300 WMI Contract
ERG#171
81527969

16. **GENERATOR'S CERTIFICATION:** I hereby declare that the contents of this consignment are fully and accurately described above by proper shipping name and are classified, packed, marked and labeled, and are in all respects in proper condition for transport by highway according to applicable international and national government regulations and state laws and regulations.

If I am a large quantity generator, I certify that I have a program in place to reduce the volume and toxicity of waste generated to the degree I have determined to be economically practicable and that I have selected the practicable method of treatment, storage, or disposal currently available to me which minimizes the present and future threat to human health and the environment; OR if I am a small generator, I have made a good faith effort to minimize my waste and select the best waste management method that is available to me and that I can afford.

Printed/Typed Name	Signature	Mo.	Day	Year
BRAD KUBIAK FOR JAMES F. HARTNETT	Bradley M. Kubiak for James F. Hartnett	05	16	00

TRANSPORTER

17. Transporter 1 Acknowledgement of Receipt of Materials

Printed/Typed Name	Signature	Mo.	Day	Year
[illegible]	[illegible]	05	16	00

18. Transporter 2 Acknowledgement of Receipt of Materials

Printed/Typed Name	Signature	Mo.	Day	Year

FACILITY

19. Discrepancy Indication Space
actual pound 27189K

20. Facility Owner or Operator: Certification of receipt of hazardous materials covered by this manifest except as noted in Item 19.

Printed/Typed Name	Signature	Mo.	Day	Year
Susan Snyder	Susan Snyder	05	16	00

In case of emergency or spill immediately call the National Response C (800) 424-8802 and the NYS Department of Environmental Conservation (518) 457-7362

COPY 5—Generator—Mailed by TSD Facility

WASTE MANAGEMENT, INC.
CWM Chemical Services, L.L.C.
1550 Balmer Rd.
P.O. Box 200
Model City, N.Y. 14107
716/754-8231

Federal EPA ID: NYD049836679

INLAND FISHER GUIDE, GM
ATTN: ENVIRONMENTAL COMPLIANCE
NYD002239440
1 GENERAL MOTORS DRIVE
SYRACUSE NY 13206-0486

CERTIFICATE OF DISPOSAL

CWM CHEMICAL SERVICES, L.L.C. has received waste material from INLAND FISHER GUIDE, GM on 05/16/00 as described on Hazardous Waste Manifest number NYB9332235 Sequence number 01. CWM CHEMICAL SERVICES, L.L.C. hereby certifies that the above described material was landfilled in accordance with the 40 CFR part 761 as it pertains to the land disposal of polychlorinated biphenyl contaminated materials.

Profile Number: CP2002
CWM Tracking ID: 8152796901
CWM Unit #: 1*0
Disposal Date: 05/16/00

Under civil and criminal penalties of law for the making or submission of false or fraudulent statements or representations (18 U.S.C 1001 and 15 U.S.C. 2615) I certify that the information contained in or accompanying this document is true accurate and complete. As to the identified section(s) of this document for which I cannot personally verify truth and accuracy, I certify as the company official having supervisory responsibility for the persons who, acting under my direct instructions, made the verification that this information is true accurate and complete.

Donna Ames-Cassick

DONNA AMES-CASSICK
COMPLIANCE MANAGER
Certificate # 180439
05/17/00

For questions please call our Customer Service Dept. at (800) 843-3604

NJB9332244

STATE OF NEW YORK
DEPARTMENT OF ENVIRONMENTAL CONSERVATION
DIVISION OF SOLID & HAZARDOUS MATERIALS

HAZARDOUS WASTE MANIFEST

P.O. Box 12820, Albany, New York 12212

CWM

(Hazardous Waste Manifest 4/97)

Please type or print. Do not staple.

UNIFORM HAZARDOUS WASTE MANIFEST

1. Generator's US EPA No. | Manifest Doc. No.: 00248

2. Page 1 of 1

Information within heavy bold line is not required by Federal Law.

3. Generator's Name and Mailing Address
INLAND FISHER GUIDE GM
1 GENERAL MOTORS DR
SYRACUSE NY 13206-0486
4. Generator's Telephone Number 315 432-5514

A. NYB9332244

B. Generator's ID: BANE

5. Transporter 1 (Company Name): US Bulk Transport INC
6. US EPA ID Number: PAD987347515
C. State Transporter's ID: PA32206 12
D. Transporter's Telephone: 800 241-2110

7. Transporter 2 (Company Name)
8. US EPA ID Number
E. State Transporter's ID
F. Transporter's Telephone ( )

9. Designated Facility Name and Site Address
CWM CHEMICAL SERVICES, L.L.C.
1550 BALMER RD.
MODEL CITY NY 14107
10. US EPA ID Number: NYD049836679
G. State Facility ID
H. Facility Telephone ( ): 716 754-8231

11. US DOT Description (Including Proper Shipping Name, Hazard Class and ID Number)	12. Containers Number	Type	13. Total Quantity	14. Unit Wt/Vol	I. Waste No.
a. RQ, POLYCHLORINATED BIPHENYL MIXTURE, 9, UN2315, III	001	DT	EST. 24,000	K	EPA STATE 0007
b.					EPA STATE
c.					EPA STATE
d.					EPA STATE

J. Additional Descriptions for Materials listed Above
a. CP2002 - SOIL
c.
b.
d.

K. Handling Codes for Wastes Listed Above
a. L
c.
b.
d.

15. Special Handling Instructions and Additional Information
a. PCB Out of Service Date: 5-5-00. SERVICE REQUEST # SR0225-02
CHEMTREC Emergency Response Number (800)424-9300 WMI Contract ERG#171
215-7990

16. **GENERATOR'S CERTIFICATION:** I hereby declare that the contents of this consignment are fully and accurately described above by proper shipping name and are classified, packed, marked and labeled, and are in all respects in proper condition for transport by highway according to applicable international and national government regulations and state laws and regulations.

If I am a large quantity generator, I certify that I have a program in place to reduce the volume and toxicity of waste generated to the degree I have determined to be economically practicable and that I have selected the practicable method of treatment, storage, or disposal currently available to me which minimizes the present and future threat to human health and the environment; OR if I am a small generator, I have made a good faith effort to minimize my waste and select the best waste management method that is available to me and that I can afford.

Printed/Typed Name	Signature	Mo.	Day	Year
Brad Kurtis For James F Hartnett	Brad Kurtis & James F Hartnett	05	16	00

TRANSPORTER

17. Transporter 1 Acknowledgement of Receipt of Materials

Printed/Typed Name	Signature	Mo.	Day	Year
Randy Feury	Randy Feury	05	16	00

18. Transporter 2 Acknowledgment of Receipt of Materials

Printed/Typed Name	Signature	Mo.	Day	Year

19. Discrepancy Indication Space
Actual Received 22208K

FACILITY

20. Facility Owner or Operator: Certification of receipt of hazardous materials covered by this manifest except as noted in Item 19.

Printed/Typed Name	Signature	Mo.	Day	Year
Susan Snyder	Susan Snyder	05	17	00

GENERATOR

In case of emergency or spill immediately call the National Response Center (800) 424-8802 and the NYS Department of Environmental Conservation (518) 457-7362

COPY 5—Generator—Mailed by TSD Facility

WASTE MANAGEMENT, INC.
CWM Chemical Services, L.L.C.
1550 Balmer Rd.
P.O. Box 200
Model City, N.Y. 14107
716/754-8231

Federal EPA ID: NYD049836679

INLAND FISHER GUIDE, GM
ATTN: ENVIRONMENTAL COMPLIANCE
NYD002239440
1 GENERAL MOTORS DRIVE
SYRACUSE NY 13206-0486

CERTIFICATE OF DISPOSAL

CWM CHEMICAL SERVICES, L.L.C. has received waste material from INLAND FISHER GUIDE, GM on 05/17/00 as described on Hazardous Waste Manifest number NYB9332244 Sequence number 01. CWM CHEMICAL SERVICES, L.L.C. hereby certifies that the above described material was landfilled in accordance with the 40 CFR part 761 as it pertains to the land disposal of polychlorinated biphenyl contaminated materials.

Profile Number: CP2002
Tracking ID: 8152799001
CWM Unit #: 1*0
Disposal Date: 05/17/00

Under civil and criminal penalties of law for the making or submission of false or fraudulent statements or representations (18 U.S.C 1001 and 15 U.S.C. 2615) I certify that the information contained in or accompanying this document is true accurate and complete. As to the identified section(s) of this document for which I cannot personally verify truth and accuracy, I certify as the company official having supervisory responsibility for the persons who, acting under my direct instructions, made the verification that this information is true accurate and complete.

Donna Ames-Cassick

DONNA AMES-CASSICK
COMPLIANCE MANAGER
Certificate # 180535
05/18/00

For questions please call our Customer Service Dept. at (800) 843-3604

RECEIVED 5/25/00

NYB9267489

STATE OF NEW YORK
DEPARTMENT OF ENVIRONMENTAL CONSERVATION
DIVISION OF SOLID & HAZARDOUS MATERIALS

HAZARDOUS WASTE MANIFEST

P.O. Box 12820, Albany, New York 12212

Please type or print. Do not staple.

(Hazardous Waste Manifest 4/97)

UNIFORM HAZARDOUS WASTE MANIFEST

1. Generator's US EPA No. | Manifest Doc. No. 00249 | 2. Page 1 of | Information within heavy bold line is not required by Federal Law.

3. Generator's Name and Mailing Address
[illegible] FISHER GUIDE GM
[illegible]
4. Generator's Telephone Number [illegible]

A. NYB9267489
B. Generator's ID [illegible]

5. Transporter 1 (Company Name) [illegible]
6. US EPA ID Number [illegible]
C. State Transporter's ID
D. Transporter's Telephone ( )

7. Transporter 2 (Company Name)
8. US EPA ID Number
E. State Transporter's ID
F. Transporter's Telephone ( )

9. Designated Facility Name and Site Address
CWM CHEMICAL SERVICES, L.L.C.
[illegible] BAILEY RD.
MODEL CITY NY 14107
10. US EPA ID Number [illegible]
G. State Facility ID
H. Facility Telephone ( ) [illegible]

11. US DOT Description (Including Proper Shipping Name, Hazard Class and ID Number)	12. Containers Number	Type	13. Total Quantity	14. Unit Wt/Vol	I. Waste No.
a. RQ, POLYCHLORINATED BIPHENYL MIXTURE, 9, UN2315, III	[illegible]	[illegible]	EST. 24000	K	EPA STATE MA01
b.					EPA STATE
c.					EPA STATE
d.					EPA STATE

GENERATOR

J. Additional Descriptions for Materials listed Above
a. [illegible] c.
b. d.

K. Handling Codes for Wastes Listed Above
a. [illegible] c.
b. d.

15. Special Handling Instructions and Additional Information
[illegible] S.S.O. SERVICE REQUEST 550775-03
8152798G

16. **GENERATOR'S CERTIFICATION:** I hereby declare that the contents of this consignment are fully and accurately described above by proper shipping name and are classified, packed, marked and labeled, and are in all respects in proper condition for transport by highway according to applicable international and national government regulations and state laws and regulations.

If I am a large quantity generator, I certify that I have a program in place to reduce the volume and toxicity of waste generated to the degree I have determined to be economically practicable and that I have selected the practicable method of treatment, storage, or disposal currently available to me which minimizes the present and future threat to human health and the environment; OR if I am a small generator, I have made a good faith effort to minimize my waste and select the best waste management method that is available to me and that I can afford.

Printed/Typed Name: Brian Kubiak for James F. Hartnett | Signature: Brian Kubiak for James F. Hartnett | Mo. 05 | Day 16 | Year 00

TRANSPORTER

17. Transporter 1 Acknowledgement of Receipt of Materials
Printed/Typed Name [illegible] | Signature [illegible] | Mo. | Day | Year

18. Transporter 2 Acknowledgement of Receipt of Materials
Printed/Typed Name | Signature | Mo. | Day | Year

19. Discrepancy Indication Space
actual recvd 35635K

FACILITY

20. Facility Owner or Operator: Certification of receipt of hazardous materials covered by this manifest except as noted in Item 19.
Printed/Typed Name Susan L Snyder | Signature Susan Snyder | Mo. 05 | Day 17 | Year 00

COPY 5—Generator—Mailed by TSD Facility

In case of emergency or spill immediately call the National Response Center (800) 424-8802 and the NYS Department of Environmental Conservation (518) 457-7362

WASTE MANAGEMENT, INC.
CWM Chemical Services, L.L.C.
1550 Balmer Rd.
P.O. Box 200
Model City, N.Y. 14107
716/754-8231

Federal EPA ID: NYD049836679

INLAND FISHER GUIDE, GM
ATTN: ENVIRONMENTAL COMPLIANCE
NYD002239440
1 GENERAL MOTORS DRIVE
SYRACUSE NY 13206-0486

CERTIFICATE OF DISPOSAL

CWM CHEMICAL SERVICES, L.L.C. has received waste material from INLAND FISHER GUIDE, GM on 05/17/00 as described on Hazardous Waste Manifest number NYB9267489 Sequence number 01. CWM CHEMICAL SERVICES, L.L.C. hereby certifies that the above described material was landfilled in accordance with the 40 CFR part 761 as it pertains to the land disposal of polychlorinated biphenyl contaminated materials.

Profile Number: CP2002
Tracking ID: 8152798601
CWM Unit #: 1*0
Disposal Date: 05/17/00

Under civil and criminal penalties of law for the making or submission of false or fraudulent statements or representations (18 U.S.C 1001 and 15 U.S.C. 2615) I certify that the information contained in or accompanying this document is true accurate and complete. As to the identified section(s) of this document for which I cannot personally verify truth and accuracy, I certify as the company official having supervisory responsibility for the persons who, acting under my direct instructions, made the verification that this information is true accurate and complete.

Donna Ames-Cassick

DONNA AMES-CASSICK
COMPLIANCE MANAGER
Certificate # 180532
05/18/00

For questions please call our Customer Service Dept. at (800) 843-3604

RECEIVED 5/25/00

NYB9267498

DEPARTMENT OF ENVIRONMENTAL CONSERVATION
DIVISION OF SOLID & HAZARDOUS MATERIALS

HAZARDOUS WASTE MANIFEST

P.O. Box 12820, Albany, New York 12212

Please type or print. Do not staple.

(Hazardous Waste Manifest 4/97)

UNIFORM HAZARDOUS WASTE MANIFEST

1. Generator's US EPA No. | Manifest Doc. No. 00250 | 2. Page 1 of | Information within heavy bold line is not required by Federal Law.

3. Generator's Name and Mailing Address
~~[illegible] INTERNATIONAL~~ INLAND FISHER GUIDE
~~[illegible] CHEMICAL PRODUCTS INC~~
~~[illegible] SYRACUSE~~ [illegible] Co.
4. Generator's Telephone Number ( ) [illegible]

A. NYB9267498
B. Generator's ID [illegible]

5. Transporter 1 (Company Name): BUFFALO FUEL CORP
6. US EPA ID Number: NYR 000045724
C. State Transporter's ID: 207177A NY.
D. Transporter's Telephone: (800) 677-8003

7. Transporter 2 (Company Name)
8. US EPA ID Number
E. State Transporter's ID
F. Transporter's Telephone ( )

9. Designated Facility Name and Site Address
~~[illegible] CHEMICAL SERVICES, [illegible]~~
~~[illegible] MAHER RD.~~
~~MODEL CITY NY [illegible]~~
10. US EPA ID Number
G. State Facility ID
H. Facility Telephone ( )

11. US DOT Description (Including Proper Shipping Name, Hazard Class and ID Number)	12. Containers Number	12. Containers Type	13. Total Quantity	14. Unit Wt/Vol	I. Waste No.
a. ~~[illegible] POLYCHLORINATED BIPHENYL MIXTURE, [illegible]~~			EST. 2K 06	K	EPA / STATE
b.					EPA / STATE
c.					EPA / STATE
d.					EPA / STATE

J. Additional Descriptions for Materials listed Above
a [illegible] c
b d

K. Handling Codes for Wastes Listed Above
a: L c:
b: d:

15. Special Handling Instructions and Additional Information 5500 [illegible] 550775-04
8152771

16. **GENERATOR'S CERTIFICATION:** I hereby declare that the contents of this consignment are fully and accurately described above by proper shipping name and are classified, packed, marked and labeled, and are in all respects in proper condition for transport by highway according to applicable international and national government regulations and state laws and regulations.

If I am a large quantity generator, I certify that I have a program in place to reduce the volume and toxicity of waste generated to the degree I have determined to be economically practicable and that I have selected the practicable method of treatment, storage, or disposal currently available to me which minimizes the present and future threat to human health and the environment; OR if I am a small generator, I have made a good faith effort to minimize my waste and select the best waste management method that is available to me and that I can afford.

Printed/Typed Name: BRAD KUBIAK for JAMES F. HACKETT | Signature: Brad Kubiak for James F. Hackett | Mo. 05 | Day 16 | Year 00

TRANSPORTER

17. Transporter 1 Acknowledgement of Receipt of Materials
Printed/Typed Name: EDWARD C. KUNATH | Signature: Edward C. Kunath | Mo. 05 | Day 16 | Year 00

18. Transporter 2 Acknowledgement of Receipt of Materials
Printed/Typed Name | Signature | Mo. | Day | Year

FACILITY

19. Discrepancy Indication Space
Actual Rec 29402K

20. Facility Owner or Operator: Certification of receipt of hazardous materials covered by this manifest except as noted in Item 19.
Printed/Typed Name: Susan Snyder | Signature: Susan Snyder | Mo. 05 | Day 16 | Year 00

GENERATOR

In case of emergency or spill immediately call the National Response (800) 424-8802 and the NYS Department of Environmental Conservation (518) 457-7362

COPY 5—Generator—Mailed by TSD Facility

WASTE MANAGEMENT, INC.
CWM Chemical Services, L.L.C.
1550 Balmer Rd.
P.O. Box 200
Model City, N.Y. 14107
716/754-8231

Federal EPA ID: NYD049836679

INLAND FISHER GUIDE, GM
ATTN: ENVIRONMENTAL COMPLIANCE
NYD002239440
1 GENERAL MOTORS DRIVE
SYRACUSE NY 13206-0486

CERTIFICATE OF DISPOSAL

CWM CHEMICAL SERVICES, L.L.C. has received waste material from INLAND FISHER GUIDE, GM on 05/16/00 as described on Hazardous Waste Manifest number NYB9267498 Sequence number 01. CWM CHEMICAL SERVICES, L.L.C. hereby certifies that the above described material was landfilled in accordance with the 40 CFR part 761 as it pertains to the land disposal of polychlorinated biphenyl contaminated materials.

Profile Number: CP2002
CWM Tracking ID: 8152797101
CWM Unit #: 1*0
Disposal Date: 05/16/00

Under civil and criminal penalties of law for the making or submission of false or fraudulent statements or representations (18 U.S.C 1001 and 15 U.S.C. 2615) I certify that the information contained in or accompanying this document is true accurate and complete. As to the identified section(s) of this document for which I cannot personally verify truth and accuracy, I certify as the company official having supervisory responsibility for the persons who, acting under my direct instructions, made the verification that this information is true accurate and complete.

Donna Ames-Cassick

DONNA AMES-CASSICK
COMPLIANCE MANAGER
Certificate # 180441
05/17/00

For questions please call our Customer Service Dept. at (800) 843-3604

NYB9267507

STATE OF NEW YORK
DEPARTMENT OF ENVIRONMENTAL CONSERVATION
DIVISION OF SOLID & HAZARDOUS MATERIALS

HAZARDOUS WASTE MANIFEST

P.O. Box 12820, Albany, New York 12212

Please type or print. Do not staple.

(Hazardous Waste Manifest 4/97)

UNIFORM HAZARDOUS WASTE MANIFEST

1. Generator's US EPA No. | Manifest Doc. No. 00251 | 2. Page 1 of | Information within heavy bold line is not required by Federal Law.

3. Generator's Name and Mailing Address
[redacted] United Water Group
GM
[redacted]
4. Generator's Telephone Number [redacted]

A. NYB9267507
B. Generator's ID [redacted]

5. Transporter 1 (Company Name) Buffalo Fuel Corp
6. US EPA ID Number NYR000045724
C. State Transporter's ID 02565 NY
D. Transporter's Telephone 8002497089

7. Transporter 2 (Company Name)
8. US EPA ID Number
E. State Transporter's ID
F. Transporter's Telephone ( )

9. Designated Facility Name and Site Address
CWM CHEMICAL SERVICES, L.L.C.
[redacted]
MODEL CITY NY 14107
10. US EPA ID Number [redacted]
G. State Facility ID
H. Facility Telephone ( )

11. US DOT Description (Including Proper Shipping Name, Hazard Class and ID Number)	12. Containers Number	Type	13. Total Quantity	14. Unit Wt/Vol	I. Waste No.
a. [redacted]	[redacted]	[redacted]	EST. 28000	K	EPA [redacted] STATE [redacted]
b.					EPA STATE
c.					EPA STATE
d.					EPA STATE

J. Additional Descriptions for Materials listed Above
a. [redacted] c.
b. d.

K. Handling Codes for Wastes Listed Above
a. L c. b. d.

15. Special Handling Instructions and Additional Information
[redacted] 5.5.00. [redacted] 550775-05 [redacted]
S1528001

16. **GENERATOR'S CERTIFICATION:** I hereby declare that the contents of this consignment are fully and accurately described above by proper shipping name and are classified, packed, marked and labeled, and are in all respects in proper condition for transport by highway according to applicable international and national government regulations and state laws and regulations.
If I am a large quantity generator, I certify that I have a program in place to reduce the volume and toxicity of waste generated to the degree I have determined to be economically practicable and that I have selected the practicable method of treatment, storage, or disposal currently available to me which minimizes the present and future threat to human health and the environment; OR if I am a small generator, I have made a good faith effort to minimize my waste and select the best waste management method that is available to me and that I can afford.

Printed/Typed Name	Signature	Mo.	Day	Year
Brad Kubiak for James F. Hartnett	Brad Kubiak for James F. Hartnett	05	16	00

17. Transporter 1 Acknowledgement of Receipt of Materials

Printed/Typed Name	Signature	Mo.	Day	Year
Ken Waskiewicz	Ken Waskiewicz	05	16	00

18. Transporter 2 Acknowledgement of Receipt of Materials

Printed/Typed Name	Signature	Mo.	Day	Year

19. Discrepancy Indication Space
Actual Recd 30083K

20. Facility Owner or Operator: Certification of receipt of hazardous materials covered by this manifest except as noted in Item 19.

Printed/Typed Name	Signature	Mo.	Day	Year
Susan Snyder	Susan Snyder	05	17	00

COPY 5—Generator—Mailed by TSD Facility

GENERATOR

TRANSPORTER

F.

In case of emergency or spill immediately call the National Response Center (800) 424-8802 and the NYS Department of Environmental Conservation (518) 457-7362

WASTE MANAGEMENT, INC.
CWM Chemical Services, L.L.C.
1550 Balmer Rd.
P.O. Box 200
Model City, N.Y. 14107
716/754-8231

Federal EPA ID: NYD049836679

INLAND FISHER GUIDE, GM
ATTN: ENVIRONMENTAL COMPLIANCE
NYD002239440
1 GENERAL MOTORS DRIVE
SYRACUSE NY 13206-0486

CERTIFICATE OF DISPOSAL

CWM CHEMICAL SERVICES, L.L.C. has received waste material from INLAND FISHER GUIDE, GM on 05/17/00 as described on Hazardous Waste Manifest number NYB9267507 Sequence number 01. CWM CHEMICAL SERVICES, L.L.C. hereby certifies that the above described material was landfilled in accordance with the 40 CFR part 761 as it pertains to the land disposal of polychlorinated biphenyl contaminated materials.

Profile Number: CP2002
Tracking ID: 8152800101
CWM Unit #: 1*0
Disposal Date: 05/17/00

Under civil and criminal penalties of law for the making or submission of false or fraudulent statements or representations (18 U.S.C 1001 and 15 U.S.C. 2615) I certify that the information contained in or accompanying this document is true accurate and complete. As to the identified section(s) of this document for which I cannot personally verify truth and accuracy, I certify as the company official having supervisory responsibility for the persons who, acting under my direct instructions, made the verification that this information is true accurate and complete.

Donna Ames-Cassick

DONNA AMES-CASSICK
COMPLIANCE MANAGER
Certificate # 180609
05/18/00

For questions please call
our Customer Service Dept.
at (800) 843-3604

RECEIVED 5/25/00

NYB9267516

STATE OF NEW YORK
DEPARTMENT OF ENVIRONMENTAL CONSERVATION
DIVISION OF SOLID & HAZARDOUS MATERIALS

HAZARDOUS WASTE MANIFEST

P.O. Box 12820, Albany, New York 12212

Please type or print. Do not staple.

(Hazardous Waste Manifest 4/97)

UNIFORM HAZARDOUS WASTE MANIFEST

1. Generator's US EPA No. | Manifest Doc. No. 00252 | 2. Page 1 of 1 | Information within heavy bold line is not required by Federal Law.

3. Generator's Name and Mailing Address
[illegible] Island Fisher Guide 6M
[illegible]
[illegible] NY [illegible]

A. NYB9267516

B. Generator's ID [illegible]

4. Generator's Telephone Number [illegible]

5. Transporter 1 (Company Name) U.S. Bulk Transport Inc

6. US EPA ID Number PA0987945515

C. State Transporter's ID [illegible]

D. Transporter's Telephone ( )

7. Transporter 2 (Company Name)

8. US EPA ID Number

E. State Transporter's ID

F. Transporter's Telephone ( )

9. Designated Facility Name and Site Address
[illegible] CHEMICAL SERVICES, L.L.C.
[illegible] PALMER RD.
[illegible] CITY NY [illegible]

10. US EPA ID Number [illegible]

G. State Facility ID

H. Facility Telephone ( ) [illegible]

11. US DOT Description (Including Proper Shipping Name, Hazard Class and ID Number)	12. Containers Number	Type	13. Total Quantity	14. Unit Wt/Vol	I. Waste No.
a. NA, POLYCHLORINATED BIPHENYL MIXTURE, 9, UN2315, III	[illegible]	[illegible]	EST. 24 000	K	EPA STATE [illegible]
b.					EPA STATE
c.					EPA STATE
d.					EPA STATE

GENERATOR

J. Additional Descriptions for Materials listed Above
a [illegible] SOIL
c
b
d

K. Handling Codes for Wastes Listed Above
a L c
b d

15. Special Handling Instructions and Additional Information 5.5.00, [illegible] 559775-06
[illegible] 815 38019

16. **GENERATOR'S CERTIFICATION:** I hereby declare that the contents of this consignment are fully and accurately described above by proper shipping name and are classified, packed, marked and labeled, and are in all respects in proper condition for transport by highway according to applicable international and national government regulations and state laws and regulations.

If I am a large quantity generator, I certify that I have a program in place to reduce the volume and toxicity of waste generated to the degree I have determined to be economically practicable and that I have selected the practicable method of treatment, storage, or disposal currently available to me which minimizes the present and future threat to human health and the environment; OR if I am a small generator, I have made a good faith effort to minimize my waste and select the best waste management method that is available to me and that I can afford.

Printed/Typed Name	Signature	Mo.	Day	Year
Brad Kucsias For James F. Hartnett	Brad Kucsias for James F. Hartnett	05	16	00

TRANSPORTER

17. Transporter 1 Acknowledgement of Receipt of Materials

Printed/Typed Name	Signature	Mo.	Day	Year
[illegible]	[illegible]			

18. Transporter 2 Acknowledgement of Receipt of Materials

Printed/Typed Name	Signature	Mo.	Day	Year

19. Discrepancy Indication Space
Actual Kind 20312K

FACILITY

20. Facility Owner or Operator: Certification of receipt of hazardous materials covered by this manifest except as noted in Item 19.

Printed/Typed Name	Signature	Mo.	Day	Year
Susan Snyder	Susan Snyder	05	17	00

COPY 5—Generator—Mailed by TSD Facility

In case of emergency or spill immediately call the National Response Center (800) 424-8802 and the NYS Department of Environmental Conservation (518) 457-7362

WASTE MANAGEMENT, INC.
CWM Chemical Services, L.L.C.
1550 Balmer Rd.
P.O. Box 200
Model City, N.Y. 14107
716/754-8231

Federal EPA ID: NYD049836679

INLAND FISHER GUIDE, GM
ATTN: ENVIRONMENTAL COMPLIANCE
NYD002239440
1 GENERAL MOTORS DRIVE
SYRACUSE NY 13206-0486

CERTIFICATE OF DISPOSAL

CWM CHEMICAL SERVICES, L.L.C. has received waste material from INLAND FISHER GUIDE, GM on 05/17/00 as described on Hazardous Waste Manifest number NYB9267516 Sequence number 01. CWM CHEMICAL SERVICES, L.L.C. hereby certifies that the above described material was landfilled in accordance with the 40 CFR part 761 as it pertains to the land disposal of polychlorinated biphenyl contaminated materials.

Profile Number: CP2002
Tracking ID: 8152801901
CWM Unit #: 1*0
Disposal Date: 05/17/00

Under civil and criminal penalties of law for the making or submission of false or fraudulent statements or representations (18 U.S.C 1001 and 15 U.S.C. 2615) I certify that the information contained in or accompanying this document is true accurate and complete. As to the identified section(s) of this document for which I cannot personally verify truth and accuracy, I certify as the company official having supervisory responsibility for the persons who, acting under my direct instructions, made the verification that this information is true accurate and complete.

Donna Ames-Cassick

DONNA AMES-CASSICK
COMPLIANCE MANAGER
Certificate # 180554
05/18/00

For questions please call our Customer Service Dept. at (800) 843-3604

RECEIVED 5/25/00

NYB9267525

STATE OF NEW YORK
DEPARTMENT OF ENVIRONMENTAL CONSERVATION
DIVISION OF SOLID & HAZARDOUS MATERIALS

HAZARDOUS WASTE MANIFEST

P.O. Box 12820, Albany, New York 12212

Please type or print. Do not staple.

(Hazardous Waste Manifest 4/97)

UNIFORM HAZARDOUS WASTE MANIFEST

1. Generator's US EPA No. | Manifest Doc. No. 00253

2. Page 1 of

Information within heavy bold line is not required by Federal Law.

3. Generator's Name and Mailing Address
[redacted] Inland Fisheries Garage GM
[redacted]

4. Generator's Telephone Number [redacted]

A. NYB9267525

B. Generator's ID [redacted]

5. Transporter 1 (Company Name) BUFFALO FUEL CORP

6. US EPA ID Number NYR000045724

C. State Transporter's ID 685-02 KM

D. Transporter's Telephone 1800677-6025

7. Transporter 2 (Company Name)

8. US EPA ID Number

E. State Transporter's ID

F. Transporter's Telephone ( )

9. Designated Facility Name and Site Address
[redacted]

10. US EPA ID Number [redacted]

G. State Facility ID

H. Facility Telephone ( )

11. US DOT Description (Including Proper Shipping Name, Hazard Class and ID Number)	12. Containers Number	Type	13. Total Quantity	14. Unit Wt/Vol	I. Waste No.
a. NA9, POLYCHLORINATED BIPHENYL MIXTURES, 9, UN2315, III	[redacted]	[redacted]	EST. 2150	K	EPA STATE [redacted]
b.					EPA STATE
c.					EPA STATE
d.					EPA STATE

J. Additional Descriptions for Materials listed Above
a. [redacted] c.
b. d.

K. Handling Codes for Wastes Listed Above
a. [redacted] c.
b. d.

15. Special Handling Instructions and Additional Information
[redacted] 5.5.00. [redacted] 775-07
[redacted]
8150791

16. **GENERATOR'S CERTIFICATION:** I hereby declare that the contents of this consignment are fully and accurately described above by proper shipping name and are classified, packed, marked and labeled, and are in all respects in proper condition for transport by highway according to applicable international and national government regulations and state laws and regulations.

If I am a large quantity generator, I certify that I have a program in place to reduce the volume and toxicity of waste generated to the degree I have determined to be economically practicable and that I have selected the practicable method of treatment, storage, or disposal currently available to me which minimizes the present and future threat to human health and the environment; OR if I am a small generator, I have made a good faith effort to minimize my waste and select the best waste management method that is available to me and that I can afford.

GENERATOR

Printed/Typed Name	Signature	Mo.	Day	Year
Brad Kuhn For James F. Hartnett	Brad Kuhn for James F. Hartnett	05	16	00

TRANSPORTER

17. Transporter 1 Acknowledgement of Receipt of Materials

Printed/Typed Name	Signature	Mo.	Day	Year
James C. Mazurek	[signature]	05	16	00

18. Transporter 2 Acknowledgement of Receipt of Materials

Printed/Typed Name	Signature	Mo.	Day	Year

19. Discrepancy Indication Space
actual found 19985K

FACILITY

20. Facility Owner or Operator: Certification of receipt of hazardous materials covered by this manifest except as noted in Item 19.

Printed/Typed Name	Signature	Mo.	Day	Year
Susan Snyder	Susan Snyder	05	17	00

COPY 5—Generator—Mailed by TSD Facility

In case of emergency or spill immediately call the National Response Center (800) 424-8802 and the NYS Department of Environmental Conservation (518) 457-7362

WASTE MANAGEMENT, INC.
CWM Chemical Services, L.L.C.
1550 Balmer Rd.
P.O. Box 200
Model City, N.Y. 14107
716/754-8231

Federal EPA ID: NYD049836679

INLAND FISHER GUIDE, GM
ATTN: ENVIRONMENTAL COMPLIANCE
NYD002239440
1 GENERAL MOTORS DRIVE
SYRACUSE NY 13206-0486

CERTIFICATE OF DISPOSAL

CWM CHEMICAL SERVICES, L.L.C. has received waste material from INLAND FISHER GUIDE, GM on 05/17/00 as described on Hazardous Waste Manifest number NYB9267525 Sequence number 01. CWM CHEMICAL SERVICES, L.L.C. hereby certifies that the above described material was landfilled in accordance with the 40 CFR part 761 as it pertains to the land disposal of polychlorinated biphenyl contaminated materials.

Profile Number: CP2002
Tracking ID: 8152799101
CWM Unit #: 1*0
Disposal Date: 05/17/00

Under civil and criminal penalties of law for the making or submission of false or fraudulent statements or representations (18 U.S.C 1001 and 15 U.S.C. 2615) I certify that the information contained in or accompanying this document is true accurate and complete. As to the identified section(s) of this document for which I cannot personally verify truth and accuracy, I certify as the company official having supervisory responsibility for the persons who, acting under my direct instructions, made the verification that this information is true accurate and complete.

Donna Ames-Cassick

DONNA AMES-CASSICK
COMPLIANCE MANAGER
Certificate # 180536
05/18/00

For questions please call
our Customer Service Dept.
at (800) 843-3604

RECEIVED 5/25/00

NYB9267534

STATE OF NEW YORK
DEPARTMENT OF ENVIRONMENTAL CONSERVATION
DIVISION OF SOLID & HAZARDOUS MATERIALS

HAZARDOUS WASTE MANIFEST

P.O. Box 12820, Albany, New York 12212

Please type or print. Do not staple.

(Hazardous Waste Manifest 4/97)

UNIFORM HAZARDOUS WASTE MANIFEST

1. Generator's US EPA No. | Manifest Doc. No. 100254 | 2. Page 1 of | Information within heavy bold line is not required by Federal Law.

3. Generator's Name and Mailing Address
[redacted] Inland Fisher Guide GM
[redacted]
[redacted]

4. Generator's Telephone Number [redacted]

A. NYB9267534

B. Generator's ID [redacted]

5. Transporter 1 (Company Name) US Bulk Transport Inc

6. US EPA ID Number PAD987347515

C. State Transporter's ID 3329-0F

D. Transporter's Telephone (800) 6428910

7. Transporter 2 (Company Name)

8. US EPA ID Number

E. State Transporter's ID

F. Transporter's Telephone ( )

9. Designated Facility Name and Site Address
[redacted]

10. US EPA ID Number [redacted]

G. State Facility ID

H. Facility Telephone ( )

11. US DOT Description (Including Proper Shipping Name, Hazard Class and ID Number)	12. Containers Number	Type	13. Total Quantity	14. Unit Wt/Vol	I. Waste No.
GENERATOR a. NO. MULTIHALOGENATED SOLVENT MIXTURE, [illegible]	[illegible]	[illegible]	EST 21500 ~~2400~~	K	EPA STATE [illegible]
b.					EPA STATE
c.					EPA STATE
d.					EPA STATE

J. Additional Descriptions for Materials listed Above
a [illegible] c
b d

K. Handling Codes for Wastes Listed Above
a L c
b d

15. Special Handling Instructions and Additional Information 5500, [illegible] 59775-08
[illegible]

8/5279989

16. **GENERATOR'S CERTIFICATION:** I hereby declare that the contents of this consignment are fully and accurately described above by proper shipping name and are classified, packed, marked and labeled, and are in all respects in proper condition for transport by highway according to applicable international and national government regulations and state laws and regulations.

If I am a large quantity generator, I certify that I have a program in place to reduce the volume and toxicity of waste generated to the degree I have determined to be economically practicable and that I have selected the practicable method of treatment, storage, or disposal currently available to me which minimizes the present and future threat to human health and the environment; OR if I am a small generator, I have made a good faith effort to minimize my waste and select the best waste management method that is available to me and that I can afford.

Printed/Typed Name	Signature	Mo.	Day	Year
Brad Kubiak for James F. Hartnett	Brad Kubiak for James F. Hartnett	05	16	00

TRANSPORTER

17. Transporter 1 Acknowledgement of Receipt of Materials

Printed/Typed Name	Signature	Mo.	Day	Year
Mark W Strong	[signature]	05	16	00

18. Transporter 2 Acknowledgement of Receipt of Materials

Printed/Typed Name	Signature	Mo.	Day	Year

19. Discrepancy Indication Space
actual received 19614K

FACILITY

20. Facility Owner or Operator: Certification of receipt of hazardous materials covered by this manifest except as noted in Item 19.

Printed/Typed Name	Signature	Mo.	Day	Year
Susan Snyder	Susan Snyder	05	17	00

COPY 5—Generator—Mailed by TSD Facility

In case of emergency or spill immediately call the National Response Center (800) 424-8802 and the NYS Department of Environmental Conservation (518) 457-7362

WASTE MANAGEMENT, INC.
CWM Chemical Services, L.L.C.
1550 Balmer Rd.
P.O. Box 200
Model City, N.Y. 14107
716/754-8231

Federal EPA ID: NYD049836679

INLAND FISHER GUIDE, GM
ATTN: ENVIRONMENTAL COMPLIANCE
NYD002239440
1 GENERAL MOTORS DRIVE
SYRACUSE NY 13206-0486

CERTIFICATE OF DISPOSAL

CWM CHEMICAL SERVICES, L.L.C. has received waste material from INLAND FISHER GUIDE, GM on 05/17/00 as described on Hazardous Waste Manifest number NYB9267534 Sequence number 01. CWM CHEMICAL SERVICES, L.L.C. hereby certifies that the above described material was landfilled in accordance with the 40 CFR part 761 as it pertains to the land disposal of polychlorinated biphenyl contaminated materials.

Profile Number: CP2002
Tracking ID: 8152798901
CWM Unit #: 1*0
Disposal Date: 05/17/00

Under civil and criminal penalties of law for the making or submission of false or fraudulent statements or representations (18 U.S.C 1001 and 15 U.S.C. 2615) I certify that the information contained in or accompanying this document is true accurate and complete. As to the identified section(s) of this document for which I cannot personally verify truth and accuracy, I certify as the company official having supervisory responsibility for the persons who, acting under my direct instructions, made the verification that this information is true accurate and complete.

Donna Ames-Cassick

DONNA AMES-CASSICK
COMPLIANCE MANAGER
Certificate # 180534
05/18/00

For questions please call
our Customer Service Dept.
at (800) 843-3604

RECEIVED 5/25/00

NYB9299682

STATE OF NEW YORK
DEPARTMENT OF ENVIRONMENTAL CONSERVATION
DIVISION OF SOLID & HAZARDOUS MATERIALS

HAZARDOUS WASTE MANIFEST

P.O. Box 12820, Albany, New York 12212

Please type or print. Do not staple.

(Hazardous Waste Manifest 4/97)

UNIFORM HAZARDOUS WASTE MANIFEST

1. Generator's US EPA No. NYD002259880 Manifest Doc. No. 00257

2. Page 1 of 1

Information within heavy bold line is not required by Federal Law.

3. Generator's Name and Mailing Address
INLAND FISHER GUIDE CM
1 GENERAL MOTORS DR
SYRACUSE NY 13206-0486

4. Generator's Telephone (315) 452-5319

A. NYB9299682

B. Generator's ID SAME

5. Transporter 1 (Company Name) BUFFALO FUEL CORP

6. US EPA ID Number NYR000045724

C. State Transporter's ID 207177A NY

D. Transporter's Telephone (800 627 8002

7. Transporter 2 (Company Name)

8. US EPA ID Number

E. State Transporter's ID

F. Transporter's Telephone ( )

9. Designated Facility Name and Site Address
CWM CHEMICAL SERVICES, L.L.C.
1550 BALMER RD.
MODEL CITY NY 14107

10. US EPA ID Number NYD049836679

G. State Facility ID

H. Facility Telephone ( ) 716 754-8231

11. US DOT Description (Including Proper Shipping Name, Hazard Class and ID Number)	12. Containers Number	Type	13. Total Quantity	14. Unit Wt/Vol	I. Waste No.
a. RQ, POLYCHLORINATED BIPHENYL MIXTURE, 9, UN2315, III	001	DT	EST 2500	K	EPA STATE 8007
b.					EPA STATE
c.					EPA STATE
d.					EPA STATE

J. Additional Descriptions for Materials listed Above
a. CP2002 - SOIL

K. Handling Codes for Wastes Listed Above
a. c. b. d.

15. Special Handling Instructions and Additional Information
a. PCB Out of Service Date: 5-8-00, SERVICE REQUEST # EF0525-01
CHEMTREC Emergency Response Number (800)424-9300 WMI Contract ERG#171
8152807

16. **GENERATOR'S CERTIFICATION:** I hereby declare that the contents of this consignment are fully and accurately described above by proper shipping name and are classified, packed, marked and labeled, and are in all respects in proper condition for transport by highway according to applicable international and national government regulations and state laws and regulations.

If I am a large quantity generator, I certify that I have a program in place to reduce the volume and toxicity of waste generated to the degree I have determined to be economically practicable and that I have selected the practicable method of treatment, storage, or disposal currently available to me which minimizes the present and future threat to human health and the environment; OR if I am a small generator, I have made a good faith effort to minimize my waste and select the best waste management method that is available to me and that I can afford.

Printed/Typed Name	Signature	Mo.	Day	Year
BRAD KUBIK FOR JAMES F. HARTNETT	Brad Kubik for James F. Hartnett	05	17	00

TRANSPORTER

17. Transporter 1 Acknowledgement of Receipt of Materials

Printed/Typed Name	Signature	Mo.	Day	Year
EDWARD C. KUNSTH	Edward C Kunsth	05	17	00

18. Transporter 2 Acknowledgement of Receipt of Materials

Printed/Typed Name	Signature	Mo.	Day	Year

19. Discrepancy Indication Space
actual received 29475K

FACILITY

20. Facility Owner or Operator: Certification of receipt of hazardous materials covered by this manifest except as noted in Item 19.

Printed/Typed Name	Signature	Mo.	Day	Year
Susan Snyder	Susan Snyder	05	17	00

COPY 5—Generator—Mailed by TSD Facility

In case of emergency or spill immediately call the National Response Center (800) 424-8802 and the NYS Department of Environmental Conservation (518) 457-7362

WASTE MANAGEMENT, INC.
CWM Chemical Services, L.L.C.
1550 Balmer Rd.
P.O. Box 200
Model City, N.Y. 14107
716/754-8231

Federal EPA ID: NYD049836679

INLAND FISHER GUIDE, GM
ATTN: ENVIRONMENTAL COMPLIANCE
NYD002239440
1 GENERAL MOTORS DRIVE
SYRACUSE NY 13206-0486

CERTIFICATE OF DISPOSAL

CWM CHEMICAL SERVICES, L.L.C. has received waste material from INLAND FISHER GUIDE, GM on 05/17/00 as described on Hazardous Waste Manifest number NYB9299682 Sequence number 01. CWM CHEMICAL SERVICES, L.L.C. hereby certifies that the above described material was landfilled in accordance with the 40 CFR part 761 as it pertains to the land disposal of polychlorinated biphenyl contaminated materials.

Profile Number: CP2002
Tracking ID: 8152802701
CWM Unit #: 1*0
Disposal Date: 05/17/00

Under civil and criminal penalties of law for the making or submission of false or fraudulent statements or representations (18 U.S.C 1001 and 15 U.S.C. 2615) I certify that the information contained in or accompanying this document is true accurate and complete. As to the identified section(s) of this document for which I cannot personally verify truth and accuracy, I certify as the company official having supervisory responsibility for the persons who, acting under my direct instructions, made the verification that this information is true accurate and complete.

Donna Ames-Cassick

DONNA AMES-CASSICK
COMPLIANCE MANAGER
Certificate # 180561
05/18/00

For questions please call our Customer Service Dept. at (800) 843-3604

RECEIVED 5/25/00

NYB9299691

STATE OF NEW YORK
DEPARTMENT OF ENVIRONMENTAL CONSERVATION
DIVISION OF SOLID & HAZARDOUS MATERIALS

HAZARDOUS WASTE MANIFEST

P.O. Box 12820, Albany, New York 12212

Please type or print. Do not staple.

(Hazardous Waste Manifest 4/97)

UNIFORM HAZARDOUS WASTE MANIFEST

1. Generator's US EPA No. | Manifest Doc. No.: NYD002139886 | 00258

2. Page 1 of 1

Information within heavy bold line is not required by Federal Law.

3. Generator's Name and Mailing Address
INLAND FISHER GUIDE CO
1 GENERAL MOTORS DR
SYRACUSE NY 13206-0486

4. Generator's Telephone (315) 432-5319

A. NYB9299691

B. Generator's ID: 5AME

5. Transporter 1 (Company Name): B.C.L. Fuel Co.

6. US EPA ID Number: NYR000045724

C. State Transporter's ID: 9946 EN

D. Transporter's Telephone (800) 208-5[illegible]

7. Transporter 2 (Company Name)

8. US EPA ID Number

E. State Transporter's ID

F. Transporter's Telephone ( )

9. Designated Facility Name and Site Address
OMI CHEMICAL SERVICES, L.L.C.
1550 BALMER RD.
MODEL CITY NY 14107

10. US EPA ID Number: NYD981306679

G. State Facility ID

H. Facility Telephone ( ) 716 754-8231

11. US DOT Description (Including Proper Shipping Name, Hazard Class and ID Number)	12. Containers Number	Type	13. Total Quantity	14. Unit Wt/Vol	I. Waste No.
a. RQ, POLYCHLORINATED BIPHENYL MIXTURE, 9,UN2315,III	001	DT	EST. 28000	K	EPA STATE 9007
b.					EPA STATE
c.					EPA STATE
d.					EPA STATE

J. Additional Descriptions for Materials listed Above
a. CP2002 - 5011

K. Handling Codes for Wastes Listed Above
a. c. b. d.

15. Special Handling Instructions and Additional Information
a. PCB Out of Service Date: 5-8-00 SERVICE REQUEST # 5052K-02
CHEMTREC Emergency Response Number (800)424-9300 UNI Contract
ERG#171
8528028

16. **GENERATOR'S CERTIFICATION:** I hereby declare that the contents of this consignment are fully and accurately described above by proper shipping name and are classified, packed, marked and labeled, and are in all respects in proper condition for transport by highway according to applicable international and national government regulations and state laws and regulations.

If I am a large quantity generator, I certify that I have a program in place to reduce the volume and toxicity of waste generated to the degree I have determined to be economically practicable and that I have selected the practicable method of treatment, storage, or disposal currently available to me which minimizes the present and future threat to human health and the environment; OR if I am a small generator, I have made a good faith effort to minimize my waste and select the best waste management method that is available to me and that I can afford.

Printed/Typed Name	Signature	Mo.	Day	Year
Brad Kuzma for James F. Hartnett	Brad Kuzma for James F. Hartnett	05	17	00

TRANSPORTER

17. Transporter 1 Acknowledgement of Receipt of Materials

Printed/Typed Name	Signature	Mo.	Day	Year
Joseph Mazzo		05	17	00

18. Transporter 2 Acknowledgement of Receipt of Materials

Printed/Typed Name	Signature	Mo.	Day	Year

19. Discrepancy Indication Space
actual recvd 28912K

FACILITY

20. Facility Owner or Operator: Certification of receipt of hazardous materials covered by this manifest except as noted in Item 19.

Printed/Typed Name	Signature	Mo.	Day	Year
Susan Snyder	Susan Snyder	05	17	00

COPY 5—Generator—Mailed by TSD Facility

In case of emergency or spill immediately call the National Response Center (800) 424-8802 and the NYS Department of Environmental Conservation (518) 457-7362

WASTE MANAGEMENT, INC.
CWM Chemical Services, L.L.C.
1550 Balmer Rd.
P.O. Box 200
Model City, N.Y. 14107
716/754-8231

Federal EPA ID: NYD049836679

INLAND FISHER GUIDE, GM
ATTN: ENVIRONMENTAL COMPLIANCE
NYD002239440
1 GENERAL MOTORS DRIVE
SYRACUSE NY 13206-0486

CERTIFICATE OF DISPOSAL

CWM CHEMICAL SERVICES, L.L.C. has received waste material from INLAND FISHER GUIDE, GM on 05/17/00 as described on Hazardous Waste Manifest number NYB9299691 Sequence number 01. CWM CHEMICAL SERVICES, L.L.C. hereby certifies that the above described material was landfilled in accordance with the 40 CFR part 761 as it pertains to the land disposal of polychlorinated biphenyl contaminated materials.

Profile Number: CP2002
Tracking ID: 8152802801
CWM Unit #: 1*0
Disposal Date: 05/17/00

Under civil and criminal penalties of law for the making or submission of false or fraudulent statements or representations (18 U.S.C 1001 and 15 U.S.C. 2615) I certify that the information contained in or accompanying this document is true accurate and complete. As to the identified section(s) of this document for which I cannot personally verify truth and accuracy, I certify as the company official having supervisory responsibility for the persons who, acting under my direct instructions, made the verification that this information is true accurate and complete.

Donna Ames-Cassick

DONNA AMES-CASSICK
COMPLIANCE MANAGER
Certificate # 180562
05/18/00

For questions please call our Customer Service Dept. at (800) 843-3604

RECEIVED 5/25/00

NYB9299709

STATE OF NEW YORK
DEPARTMENT OF ENVIRONMENTAL CONSERVATION
DIVISION OF SOLID & HAZARDOUS MATERIALS

HAZARDOUS WASTE MANIFEST

P.O. Box 12820, Albany, New York 12212

Please type or print. Do not staple.

(Hazardous Waste Manifest 4/97)

UNIFORM HAZARDOUS WASTE MANIFEST

1. Generator's US EPA No. | Manifest Doc. No.: NYD002139440 | 00259

2. Page 1 of 1

Information within heavy bold line is not required by Federal Law.

3. Generator's Name and Mailing Address
INLAND FISHER GUIDE CO
1 GENERAL MOTORS DR
SYRACUSE NY 13206-0486

4. Generator's Telephone (315) 432-5314

A. NYB9299709

B. Generator's ID: SAME

5. Transporter 1 (Company Name): US Buck Transport Inc

6. US EPA ID Number: NYD987347515

C. State Transporter's ID: 6271648-1

D. Transporter's Telephone ( )

7. Transporter 2 (Company Name)

8. US EPA ID Number

E. State Transporter's ID

F. Transporter's Telephone ( )

9. Designated Facility Name and Site Address
CWM CHEMICAL SERVICES, L.L.C.
1550 BALMER RD.
MODEL CITY NY 14107

10. US EPA ID Number: NYD049836679

G. State Facility ID

H. Facility Telephone ( ): 716 754-8231

11. US DOT Description (Including Proper Shipping Name, Hazard Class and ID Number)	12. Containers Number	Type	13. Total Quantity	14. Unit Wt/Vol	I. Waste No.
a. RQ, POLYCHLORINATED BIPHENYL MIXTURE, 9, UN2315, III	001	DT	EST. 23000	K	EPA STATE 9007
b.					EPA STATE
c.					EPA STATE
d.					EPA STATE

J. Additional Descriptions for Materials listed Above
a. CP2002 - 8011
c.
b.
d.

K. Handling Codes for Wastes Listed Above
a. c.
b. d.

15. Special Handling Instructions and Additional Information
a. PCB Out of Service Date: 5-8-00 SERVICE REQUEST # 60535-03
CHEMTREC Emergency Response Number (800)424-9300 UN1 Contract EH0171

8152802 9

16. **GENERATOR'S CERTIFICATION:** I hereby declare that the contents of this consignment are fully and accurately described above by proper shipping name and are classified, packed, marked and labeled, and are in all respects in proper condition for transport by highway according to applicable international and national government regulations and state laws and regulations.

If I am a large quantity generator, I certify that I have a program in place to reduce the volume and toxicity of waste generated to the degree I have determined to be economically practicable and that I have selected the practicable method of treatment, storage, or disposal currently available to me which minimizes the present and future threat to human health and the environment; OR if I am a small generator, I have made a good faith effort to minimize my waste and select the best waste management method that is available to me and that I can afford.

Printed/Typed Name	Signature	Mo.	Day	Year
Brad Kuras For James F. Hartnett	Brad Kuras for James F. Hartnett	05	17	00

TRANSPORTER

17. Transporter 1 Acknowledgement of Receipt of Materials

Printed/Typed Name	Signature	Mo.	Day	Year
Jeffrey LaJoie		05	17	00

18. Transporter 2 Acknowledgement of Receipt of Materials

Printed/Typed Name	Signature	Mo.	Day	Year

19. Discrepancy Indication Space
actual pecan 28468K

F. J. Facility Owner or Operator: Certification of receipt of hazardous materials covered by this manifest except as noted in Item 19.

Printed/Typed Name	Signature	Mo.	Day	Year
Susan Snyder	Susan Snyder	05	17	00

COPY 5—Generator—Mailed by TSD Facility

GENERATOR

In case of emergency or spill immediately call the National Response Center (800) 424-8802 and the NYS Department of Environmental Conservation (518) 457-7362

WASTE MANAGEMENT, INC.
CWM Chemical Services, L.L.C.
1550 Balmer Rd.
P.O. Box 200
Model City, N.Y. 14107
716/754-8231

Federal EPA ID: NYD049836679

INLAND FISHER GUIDE, GM
ATTN: ENVIRONMENTAL COMPLIANCE
NYD002239440
1 GENERAL MOTORS DRIVE
SYRACUSE NY 13206-0486

CERTIFICATE OF DISPOSAL

CWM CHEMICAL SERVICES, L.L.C. has received waste material from INLAND FISHER GUIDE, GM on 05/17/00 as described on Hazardous Waste Manifest number NYB9299709 Sequence number 01. CWM CHEMICAL SERVICES, L.L.C. hereby certifies that the above described material was landfilled in accordance with the 40 CFR part 761 as it pertains to the land disposal of polychlorinated biphenyl contaminated materials.

Profile Number: CP2002
Tracking ID: 8152802901
CWM Unit #: 1*0
Disposal Date: 05/17/00

Under civil and criminal penalties of law for the making or submission of false or fraudulent statements or representations (18 U.S.C 1001 and 15 U.S.C. 2615) I certify that the information contained in or accompanying this document is true accurate and complete. As to the identified section(s) of this document for which I cannot personally verify truth and accuracy, I certify as the company official having supervisory responsibility for the persons who, acting under my direct instructions, made the verification that this information is true accurate and complete.

Donna Ames-Cassick

DONNA AMES-CASSICK
COMPLIANCE MANAGER
Certificate # 180563
05/18/00

For questions please call our Customer Service Dept. at (800) 843-3604

RECEIVED 5/25/00

NYB9299718

STATE OF NEW YORK
DEPARTMENT OF ENVIRONMENTAL CONSERVATION
DIVISION OF SOLID & HAZARDOUS MATERIALS

HAZARDOUS WASTE MANIFEST

P.O. Box 12820, Albany, New York 12212

CWI

(Hazardous Waste Manifest 4/97)

Please type or print. Do not staple.

UNIFORM HAZARDOUS WASTE MANIFEST

1. Generator's US EPA No. | Manifest Doc. No.: 00260

2. Page 1 of 1

Information within heavy bold line is not required by Federal Law.

3. Generator's Name and Mailing Address
ISLAND FISHER GUIDE SM
1 GENERAL MOTORS DR
SYRACUSE NY 13206-0486
4. Generator's Telephone Number: 432-5114

A. NYB9299718

B. Generator's ID: NAME

5. Transporter 1 (Company Name): VS Bulk Transport Inc

6. US EPA ID Number: NYD987347515

C. State Transporter's ID: 0AH0256ME

D. Transporter's Telephone ( ): 1800 642 9110

7. Transporter 2 (Company Name)

8. US EPA ID Number

E. State Transporter's ID

F. Transporter's Telephone ( )

9. Designated Facility Name and Site Address
CWM CHEMICAL SERVICES, L.L.C.
1550 BALMER RD.
MODEL CITY NY 14107

10. US EPA ID Number: NYD981836719

G. State Facility ID

H. Facility Telephone ( ): 716 754-8231

11. US DOT Description (Including Proper Shipping Name, Hazard Class and ID Number)	12. Containers Number	12. Containers Type	13. Total Quantity	14. Unit Wt/Vol	I. Waste No.
a. RQ, POLYCHLORINATED BIPHENYL MIXTURE, 9, UN2315, III	001	DT	EST. 2,000	K	EPA STATE B007
b.					EPA STATE
c.					EPA STATE
d.					EPA STATE

J. Additional Descriptions for Materials listed Above
a. CP2002 - SOIL

K. Handling Codes for Wastes Listed Above
a. c. b. d.

15. Special Handling Instructions and Additional Information
a. PCB Out of Service Date: 5-6-00. SERVICE REQUEST # 550525-09
CHEMTREC Emergency Response Number (800)424-9300 WMI Contract ERG#171
81528031

16. **GENERATOR'S CERTIFICATION:** I hereby declare that the contents of this consignment are fully and accurately described above by proper shipping name and are classified, packed, marked and labeled, and are in all respects in proper condition for transport by highway according to applicable international and national government regulations and state laws and regulations.

If I am a large quantity generator, I certify that I have a program in place to reduce the volume and toxicity of waste generated to the degree I have determined to be economically practicable and that I have selected the practicable method of treatment, storage, or disposal currently available to me which minimizes the present and future threat to human health and the environment; OR if I am a small generator, I have made a good faith effort to minimize my waste and select the best waste management method that is available to me and that I can afford.

Printed/Typed Name	Signature	Mo.	Day	Year
Brad Kuehl FOR James F. Hunter II	Brad Kuehl for James F. Hunter II	05	17	00

17. Transporter 1 Acknowledgement of Receipt of Materials

Printed/Typed Name	Signature	Mo.	Day	Year
Randy Akin	Randy Akin	05	17	00

18. Transporter 2 Acknowledgement of Receipt of Materials

Printed/Typed Name	Signature	Mo.	Day	Year

19. Discrepancy Indication Space
actual pound 22217K

20. Facility Owner or Operator: Certification of receipt of hazardous materials covered by this manifest except as noted in Item 19.

Printed/Typed Name	Signature	Mo.	Day	Year
Ellen Carter	Ellen Carter	05	17	00

GENERATOR

TRANSPORTER

FACILITY

In case of emergency or spill immediately call the National Response Center (800) 424-8802 and the NYS Department of Environmental Conservation (518) 457-7362

COPY 5—Generator—Mailed by TSD Facility

WASTE MANAGEMENT, INC.
CWM Chemical Services, L.L.C.
1550 Balmer Rd.
P.O. Box 200
Model City, N.Y. 14107
716/754-8231

Federal EPA ID: NYD049836679

INLAND FISHER GUIDE, GM
ATTN: ENVIRONMENTAL COMPLIANCE
NYD002239440
1 GENERAL MOTORS DRIVE
SYRACUSE NY 13206-0486

CERTIFICATE OF DISPOSAL

CWM CHEMICAL SERVICES, L.L.C. has received waste material from INLAND FISHER GUIDE, GM on 05/17/00 as described on Hazardous Waste Manifest number NYB9299718 Sequence number 01. CWM CHEMICAL SERVICES, L.L.C. hereby certifies that the above described material was landfilled in accordance with the 40 CFR part 761 as it pertains to the land disposal of polychlorinated biphenyl contaminated materials.

Profile Number: CP2002
Tracking ID: 8152803101
CWM Unit #: 1*0
Disposal Date: 05/17/00

Under civil and criminal penalties of law for the making or submission of false or fraudulent statements or representations (18 U.S.C 1001 and 15 U.S.C. 2615) I certify that the information contained in or accompanying this document is true accurate and complete. As to the identified section(s) of this document for which I cannot personally verify truth and accuracy, I certify as the company official having supervisory responsibility for the persons who, acting under my direct instructions, made the verification that this information is true accurate and complete.

Donna Ames-Cassick

DONNA AMES-CASSICK
COMPLIANCE MANAGER
Certificate # 180564
05/18/00

For questions please call our Customer Service Dept. at (800) 843-3604

RECEIVED 5/25/00

NYB9299727

STATE OF NEW YORK
DEPARTMENT OF ENVIRONMENTAL CONSERVATION
DIVISION OF SOLID & HAZARDOUS MATERIALS

HAZARDOUS WASTE MANIFEST

P.O. Box 12820, Albany, New York 12212

Please type or print. Do not staple.

(Hazardous Waste Manifest 4/97)

UNIFORM HAZARDOUS WASTE MANIFEST

1. Generator's US EPA No. | Manifest Doc. No.: 00261 | 2. Page 1 of 1 | Information within heavy bold line is not required by Federal Law.

3. Generator's Name and Mailing Address
INLAND FISHER GUIDE CO
1 GENERAL MOTORS DR
SYRACUSE NY 13206-0466

4. Generator's Telephone (315) 432-5314

A. NYB9299727

B. Generator's ID: SAME

5. Transporter 1 (Company Name): U.S. Bulk Transport Inc
6. US EPA ID Number: PAD987347515

C. State Transporter's ID: 40990RNJ

D. Transporter's Telephone: 8006428910

7. Transporter 2 (Company Name)
8. US EPA ID Number

E. State Transporter's ID

F. Transporter's Telephone ( )

9. Designated Facility Name and Site Address
CWM CHEMICAL SERVICES, L.L.C.
1550 BALMER RD.
MODEL CITY NY 14107

10. US EPA ID Number: NYD049836679

G. State Facility ID

H. Facility Telephone: 716 754-8231

11. US DOT Description (Including Proper Shipping Name, Hazard Class and ID Number)	12. Containers Number	Type	13. Total Quantity	14. Unit Wt/Vol	I. Waste No.
a. RQ, POLYCHLORINATED BIPHENYL MIXTURE, 9,UN2315,III	001	DT	EST 2016	K	EPA STATE B007
b.					EPA STATE
c.					EPA STATE
d.					EPA STATE

J. Additional Descriptions for Materials listed Above
a. CP2002 - 801L
b.

K. Handling Codes for Wastes Listed Above
a. L (D) b. c. d.

15. Special Handling Instructions and Additional Information
a. PCB Out of Service Date: 5-8-00 SERVICE REQUEST # [illegible]05
CHEMTREC Emergency Response Number (800)424-9300 WMI Contract
ENG#171

81528033

16. **GENERATOR'S CERTIFICATION:** I hereby declare that the contents of this consignment are fully and accurately described above by proper shipping name and are classified, packed, marked and labeled, and are in all respects in proper condition for transport by highway according to applicable international and national government regulations and state laws and regulations.

If I am a large quantity generator, I certify that I have a program in place to reduce the volume and toxicity of waste generated to the degree I have determined to be economically practicable and that I have selected the practicable method of treatment, storage, or disposal currently available to me which minimizes the present and future threat to human health and the environment; OR if I am a small generator, I have made a good faith effort to minimize my waste and select the best waste management method that is available to me and that I can afford.

Printed/Typed Name	Signature	Mo.	Day	Year
Brad Kubiak FOR James F. Hartnett	Brad Kubiak James F. Hartnett	05	17	00

TRANSPORTER

17. Transporter 1 Acknowledgement of Receipt of Materials

Printed/Typed Name	Signature	Mo.	Day	Year
Fred J. Facey	Fred J. Facey	05	17	00

18. Transporter 2 Acknowledgement of Receipt of Materials

Printed/Typed Name	Signature	Mo.	Day	Year

19. Discrepancy Indication Space
Actual Recd 24485K

FACILITY

20. Facility Owner or Operator: Certification of receipt of hazardous materials covered by this manifest except as noted in Item 19.

Printed/Typed Name	Signature	Mo.	Day	Year
Susan Snyder	Susan Snyder	05	17	00

COPY 5—Generator—Mailed by TSD Facility

In case of emergency or spill immediately call the National Response Center (800) 424-8802 and the NYS Department of Environmental Conservation (518) 457-7362

WASTE MANAGEMENT, INC.
CWM Chemical Services, L.L.C.
1550 Balmer Rd.
P.O. Box 200
Model City, N.Y. 14107
716/754-8231

Federal EPA ID: NYD049836679

INLAND FISHER GUIDE, GM
ATTN: ENVIRONMENTAL COMPLIANCE
NYD002239440
1 GENERAL MOTORS DRIVE
SYRACUSE NY 13206-0486

CERTIFICATE OF DISPOSAL

CWM CHEMICAL SERVICES, L.L.C. has received waste material from INLAND FISHER GUIDE, GM on 05/17/00 as described on Hazardous Waste Manifest number NYB9299727 Sequence number 01. CWM CHEMICAL SERVICES, L.L.C. hereby certifies that the above described material was landfilled in accordance with the 40 CFR part 761 as it pertains to the land disposal of polychlorinated biphenyl contaminated materials.

Profile Number: CP2002
Tracking ID: 8152803301
CWM Unit #: 1*0
Disposal Date: 05/17/00

Under civil and criminal penalties of law for the making or submission of false or fraudulent statements or representations (18 U.S.C 1001 and 15 U.S.C. 2615) I certify that the information contained in or accompanying this document is true accurate and complete. As to the identified section(s) of this document for which I cannot personally verify truth and accuracy, I certify as the company official having supervisory responsibility for the persons who, acting under my direct instructions, made the verification that this information is true accurate and complete.

Donna Ames-Cassick

DONNA AMES-CASSICK
COMPLIANCE MANAGER
Certificate # 180566
05/18/00

For questions please call
our Customer Service Dept.
at (800) 843-3604

RECEIVED 5/25/00

NYB9299736

STATE OF NEW YORK
DEPARTMENT OF ENVIRONMENTAL CONSERVATION
DIVISION OF SOLID & HAZARDOUS MATERIALS

HAZARDOUS WASTE MANIFEST

P.O. Box 12820, Albany, New York 12212

CWM

(Hazardous Waste Manifest 4/97)

Please type or print. Do not staple.

In case of emergency or spill immediately call the National Response Center (800) 424-8802 and the NYS Department of Environmental Conservation (518) 457-7362

UNIFORM HAZARDOUS WASTE MANIFEST

1. Generator's US EPA No. | Manifest Doc. No.: 00262

2. Page 1 of 1

Information within heavy bold line is not required by Federal Law.

GENERATOR

3. Generator's Name and Mailing Address
INLAND FISHER GUIDE GM
1 GENERAL MOTORS DR
SYRACUSE NY 13206-0486

4. Generator's Telephone (315) 432-5314

A. NYB9299736

B. Generator's ID: SAME

5. Transporter 1 (Company Name): Buffalo Fuel Corp

6. US EPA ID Number: NYR000045724

C. State Transporter's ID: 23394-H NY

D. Transporter's Telephone: 800 2089289

7. Transporter 2 (Company Name)

8. US EPA ID Number

E. State Transporter's ID

F. Transporter's Telephone ( )

9. Designated Facility Name and Site Address
CWM CHEMICAL SERVICES, L.L.C.
1550 BALMER RD.
MODEL CITY NY 14107

10. US EPA ID Number: NYD049836679

G. State Facility ID

H. Facility Telephone: 716 754-8231

11. US DOT Description (Including Proper Shipping Name, Hazard Class and ID Number)	12. Containers Number	Type	13. Total Quantity	14. Unit Wt/Vol	I. Waste No.
a. NA, POLYCHLORINATED BIPHENYL MIXTURE, 9, UN2315, III	001	DT	EST. 2310	K	EPA STATE 2007
b.					EPA STATE
c.					EPA STATE
d.					EPA STATE

J. Additional Descriptions for Materials listed Above
a. CF2002 - SOIL

K. Handling Codes for Wastes Listed Above
a. | c. | b. | d.

15. Special Handling Instructions and Additional Information
a. PCB Out of Service Date: 5-8-00. SERVICE REQUEST # 550525-06
CHEMTREC Emergency Response Number (800)424-9300 WMI Contract
ERG#171

16. **GENERATOR'S CERTIFICATION:** I hereby declare that the contents of this consignment are fully and accurately described above by proper shipping name and are classified, packed, marked and labeled, and are in all respects in proper condition for transport by highway according to applicable international and national government regulations and state laws and regulations.

If I am a large quantity generator, I certify that I have a program in place to reduce the volume and toxicity of waste generated to the degree I have determined to be economically practicable and that I have selected the practicable method of treatment, storage, or disposal currently available to me which minimizes the present and future threat to human health and the environment; OR if I am a small generator, I have made a good faith effort to minimize my waste and select the best waste management method that is available to me and that I can afford.

Printed/Typed Name	Signature	Mo.	Day	Year
Beau Kuehl For James F. Hartnett	Beau Kuehl for James F. Hartnett	05	17	00

TRANSPORTER

17. Transporter 1 Acknowledgement of Receipt of Materials

Printed/Typed Name	Signature	Mo.	Day	Year
Randall Ward	Randall Ward	05	17	00

18. Transporter 2 Acknowledgement of Receipt of Materials

Printed/Typed Name	Signature	Mo.	Day	Year

19. Discrepancy Indication Space
Actual Reed 29048K

FACILITY

20. Facility Owner or Operator: Certification of receipt of hazardous materials covered by this manifest except as noted in Item 19.

Printed/Typed Name	Signature	Mo.	Day	Year
Susan Snyder	Susan Snyder	05	17	00

COPY 5—Generator—Mailed by TSD Facility

WASTE MANAGEMENT, INC.
CWM Chemical Services, L.L.C.
1550 Balmer Rd.
P.O. Box 200
Model City, N.Y. 14107
716/754-8231

Federal EPA ID: NYD049836679

INLAND FISHER GUIDE, GM
ATTN: ENVIRONMENTAL COMPLIANCE
NYD002239440
1 GENERAL MOTORS DRIVE
SYRACUSE NY 13206-0486

CERTIFICATE OF DISPOSAL

CWM CHEMICAL SERVICES, L.L.C. has received waste material from INLAND FISHER GUIDE, GM on 05/17/00 as described on Hazardous Waste Manifest number NYB9299736 Sequence number 01. CWM CHEMICAL SERVICES, L.L.C. hereby certifies that the above described material was landfilled in accordance with the 40 CFR part 761 as it pertains to the land disposal of polychlorinated biphenyl contaminated materials.

Profile Number: CP2002
Tracking ID: 8152803201
CWM Unit #: 1*0
Disposal Date: 05/17/00

Under civil and criminal penalties of law for the making or submission of false or fraudulent statements or representations (18 U.S.C 1001 and 15 U.S.C. 2615) I certify that the information contained in or accompanying this document is true accurate and complete. As to the identified section(s) of this document for which I cannot personally verify truth and accuracy, I certify as the company official having supervisory responsibility for the persons who, acting under my direct instructions, made the verification that this information is true accurate and complete.

Donna Ames-Cassick

DONNA AMES-CASSICK
COMPLIANCE MANAGER
Certificate # 180565
05/18/00

For questions please call our Customer Service Dept. at (800) 843-3604

RECEIVED 5/25/00

NYB9299745

STATE OF NEW YORK
DEPARTMENT OF ENVIRONMENTAL CONSERVATION
DIVISION OF SOLID & HAZARDOUS MATERIALS

HAZARDOUS WASTE MANIFEST

P.O. Box 12820, Albany, New York 12212

Please type or print. Do not staple.

(Hazardous Waste Manifest 4/97)

UNIFORM HAZARDOUS WASTE MANIFEST

1. Generator's US EPA No. NYD002139440 Manifest Doc. No. 00263
2. Page 1 of 1

Information within heavy bold line is not required by Federal Law.

3. Generator's Name and Mailing Address
INLAND FISHER GUIDE CN
1 GENERAL MOTORS DR
SYRACUSE NY 13206-0486
4. Generator's Telephone Number 432-5314

A. NYB9299745
B. Generator's ID SAME

5. Transporter 1 (Company Name) Buffalo Fuel Corp.
6. US EPA ID Number NY1000041572
C. State Transporter's ID 23383HNY
D. Transporter's Telephone (800 209 [illegible]

7. Transporter 2 (Company Name)
8. US EPA ID Number
E. State Transporter's ID
F. Transporter's Telephone ( )

9. Designated Facility Name and Site Address
CWM CHEMICAL SERVICES, L.L.C.
1550 BALMER RD.
MODEL CITY NY 14107
10. US EPA ID Number NYD049836679
G. State Facility ID
H. Facility Telephone ( ) 716 754-8231

11. US DOT Description (Including Proper Shipping Name, Hazard Class and ID Number)	12. Containers Number	Type	13. Total Quantity	14. Unit Wt/Vol	I. Waste No.
a. RQ, POLYCHLORINATED BIPHENYL MIXTURE, 9, UN2315, III	001	DT	EST. 28000	K	EPA STATE B007
b.					EPA STATE
c.					EPA STATE
d.					EPA STATE

J. Additional Descriptions for Materials listed Above
a CP2002 - SOIL
c
b
d

K. Handling Codes for Wastes Listed Above
a
c
b
d

15. Special Handling Instructions and Additional Information
a. PCB Out of Service Date: 5-4-00, SERVICE REQUEST # 5222535-07
CHEMTREC Emergency Response Number (800)424-9300 WMI Contract
EMG#171
81528109

16. **GENERATOR'S CERTIFICATION:** I hereby declare that the contents of this consignment are fully and accurately described above by proper shipping name and are classified, packed, marked and labeled, and are in all respects in proper condition for transport by highway according to applicable international and national government regulations and state laws and regulations.

If I am a large quantity generator, I certify that I have a program in place to reduce the volume and toxicity of waste generated to the degree I have determined to be economically practicable and that I have selected the practicable method of treatment, storage, or disposal currently available to me which minimizes the present and future threat to human health and the environment; OR if I am a small generator, I have made a good faith effort to minimize my waste and select the best waste management method that is available to me and that I can afford.

Printed/Typed Name	Signature	Mo.	Day	Year
Brad Kubiak for James F. Hartnett	Brad Kubiak for James F. Hartnett	05	17	00

TRANSPORTER

17. Transporter 1 Acknowledgement of Receipt of Materials

Printed/Typed Name	Signature	Mo.	Day	Year
Michael Negroni	Michael Negroni	05	17	00

18. Transporter 2 Acknowledgement of Receipt of Materials

Printed/Typed Name	Signature	Mo.	Day	Year

FACILITY

19. Discrepancy Indication Space
actual record 25583K

20. Facility Owner or Operator: Certification of receipt of hazardous materials covered by this manifest except as noted in Item 19.

Printed/Typed Name	Signature	Mo.	Day	Year
EILEEN CARTON	Eileen Carton	05	19	00

COPY 5—Generator—Mailed by TSD Facility

In case of emergency or spill immediately call the National Response Center (800) 424-8802 and the NYS Department of Environmental Conservation (518) 457-7362

WASTE MANAGEMENT, INC.
CWM Chemical Services, L.L.C.
1550 Balmer Rd.
P.O. Box 200
Model City, N.Y. 14107
716/754-8231

Federal EPA ID: NYD049836679

INLAND FISHER GUIDE, GM
ATTN: ENVIRONMENTAL COMPLIANCE
NYD002239440
1 GENERAL MOTORS DRIVE
SYRACUSE NY 13206-0486

CERTIFICATE OF DISPOSAL

CWM CHEMICAL SERVICES, L.L.C. has received waste material from INLAND FISHER GUIDE, GM on 05/19/00 as described on Hazardous Waste Manifest number NYB9299745 Sequence number 01. CWM CHEMICAL SERVICES, L.L.C. hereby certifies that the above described material was landfilled in accordance with the 40 CFR part 761 as it pertains to the land disposal of polychlorinated biphenyl contaminated materials.

Profile Number: CP2002
Tracking ID: 8152810901
CWM Unit #: 1*0
Disposal Date: 05/19/00

Under civil and criminal penalties of law for the making or submission of false or fraudulent statements or representations (18 U.S.C 1001 and 15 U.S.C. 2615) I certify that the information contained in or accompanying this document is true accurate and complete. As to the identified section(s) of this document for which I cannot personally verify truth and accuracy, I certify as the company official having supervisory responsibility for the persons who, acting under my direct instructions, made the verification that this information is true accurate and complete.

Donna Ames-Cassick

DONNA AMES-CASSICK
COMPLIANCE MANAGER
Certificate # 180782
05/22/00

For questions please call our Customer Service Dept. at (800) 843-3604

RECEIVED 5/25/00

NYB9299754

DEPARTMENT OF ENVIRONMENTAL CONSERVATION
DIVISION OF SOLID & HAZARDOUS MATERIALS

HAZARDOUS WASTE MANIFEST

P.O. Box 12820, Albany, New York 12212

Please type or print. Do not staple.

(Hazardous Waste Manifest 4/97)

(800) 424-8802 and the NYS Department of Environmental Conservation (518) 457-736

In case of emergency or spill immediately call the National Respons

UNIFORM HAZARDOUS WASTE MANIFEST

1. Generator's US EPA No. | Manifest Doc. No. 00264 | 2. Page 1 of 1 | Information within heavy bold line is not required by Federal Law.

3. Generator's Name and Mailing Address
INLAND FISHER GUIDE GM
1 GENERAL MOTORS DR
SYRACUSE NY 13206-0486

4. Generator's Telephone 315 432-5314

A. NYB9299754

B. Generator's ID SAME

5. Transporter 1 (Company Name) US Bulk Transport INC | 6. US EPA ID Number PAD087347515

C. State Transporter's ID PA3706

D. Transporter's Telephone 330 841-5570

7. Transporter 2 (Company Name) | 8. US EPA ID Number

E. State Transporter's ID

F. Transporter's Telephone ( )

9. Designated Facility Name and Site Address
CWM CHEMICAL SERVICES, L.L.C.
1550 BALMER RD.
MODEL CITY NY 14107

10. US EPA ID Number NYD049836719

G. State Facility ID

H. Facility Telephone ( ) 716 754-8231

11. US DOT Description (Including Proper Shipping Name, Hazard Class and ID Number)	12. Containers Number	Type	13. Total Quantity	14. Unit Wt/Vol	I. Waste No.
a. RQ, POLYCHLORINATED BIPHENYL MIXTURE, 9,UN2315,III	001	DT	EST 22,000	K	EPA STATE B007
b.					EPA STATE
c.					EPA STATE
d.					EPA STATE

J. Additional Descriptions for Materials listed Above
a. CP2002 - SOIL

K. Handling Codes for Wastes Listed Above
a. c. b. d.

15. Special Handling Instructions and Additional Information
a. PCB Out of Service Date: 5-8-00. SERVICE REQUEST # [illegible]
CHEMTREC Emergency Response Number (800)424-9300 WMI Contract
ERG#171
81528039

16. **GENERATOR'S CERTIFICATION:** I hereby declare that the contents of this consignment are fully and accurately described above by proper shipping name and are classified, packed, marked and labeled, and are in all respects in proper condition for transport by highway according to applicable international and national government regulations and state laws and regulations.

If I am a large quantity generator, I certify that I have a program in place to reduce the volume and toxicity of waste generated to the degree I have determined to be economically practicable and that I have selected the practicable method of treatment, storage, or disposal currently available to me which minimizes the present and future threat to human health and the environment; OR if I am a small generator, I have made a good faith effort to minimize my waste and select the best waste management method that is available to me and that I can afford.

GENERATOR

Printed/Typed Name: Bob Kuzak For James F. Hunt | Signature: [signature] | Mo. 05 Day 17 Year 00

17. Transporter 1 Acknowledgement of Receipt of Materials

TRANSPORTER

Printed/Typed Name: Randy Feay | Signature: [signature] | Mo. 05 Day 17 Year 00

18. Transporter 2 Acknowledgement of Receipt of Materials

Printed/Typed Name | Signature | Mo. Day Year

FACILITY

19. Discrepancy Indication Space
actual pound 23587K

20. Facility Owner or Operator: Certification of receipt of hazardous materials covered by this manifest except as noted in Item 19.

Printed/Typed Name: Eileen Carton | Signature: [signature] | Mo. 05 Day 18 Year 00

COPY 5—Generator—Mailed by TSD Facility

WASTE MANAGEMENT, INC.
CWM Chemical Services, L.L.C.
1550 Balmer Rd.
P.O. Box 200
Model City, N.Y. 14107
716/754-8231

Federal EPA ID: NYD049836679

INLAND FISHER GUIDE, GM
ATTN: ENVIRONMENTAL COMPLIANCE
NYD002239440
1 GENERAL MOTORS DRIVE
SYRACUSE NY 13206-0486

CERTIFICATE OF DISPOSAL

CWM CHEMICAL SERVICES, L.L.C. has received waste material from INLAND FISHER GUIDE, GM on 05/18/00 as described on Hazardous Waste Manifest number NYB9299754 Sequence number 01. CWM CHEMICAL SERVICES, L.L.C. hereby certifies that the above described material was landfilled in accordance with the 40 CFR part 761 as it pertains to the land disposal of polychlorinated biphenyl contaminated materials.

Profile Number: CP2002
CWM Tracking ID: 8152803901
CWM Unit #: 1*0
Disposal Date: 05/18/00

Under civil and criminal penalties of law for the making or submission of false or fraudulent statements or representations (18 U.S.C 1001 and 15 U.S.C. 2615) I certify that the information contained in or accompanying this document is true accurate and complete. As to the identified section(s) of this document for which I cannot personally verify truth and accuracy, I certify as the company official having supervisory responsibility for the persons who, acting under my direct instructions, made the verification that this information is true accurate and complete.

Donna Ames-Cassick

DONNA AMES-CASSICK
COMPLIANCE MANAGER
Certificate # 180664
05/19/00

For questions please call our Customer Service Dept. at (800) 843-3604

RECEIVED 5/23/00

NYB0230103

DEPARTMENT OF ENVIRONMENTAL CONSERVATION
DIVISION OF SOLID & HAZARDOUS MATERIALS

HAZARDOUS WASTE MANIFEST

P.O. Box 12820, Albany, New York 12212

UNI

(Hazardous Waste Manifest 4/97)

Please type or print. Do not staple.

(800) 424-9802 and the NYS Department of Environmental Conservation (518) 457-7362

In case of emergency or spill immediately call the National Response

UNIFORM HAZARDOUS WASTE MANIFEST	1. Generator's US EPA No.	Manifest Doc. No. 00265	2. Page 1 of	Information within heavy bold line is not required by Federal Law.

3. Generator's Name and Mailing Address
INLAND FISHER GUIDE CO
1 GENERAL MOTORS CO
SYRACUSE NY 13206-0486
4. Generator's Telephone Number 432-5314

A. NYB9299763
B. Generator's ID SAME
C. State Transporter's ID 40990R NJ
D. Transporter's Telephone 609 267-2110
E. State Transporter's ID
F. Transporter's Telephone ( )
G. State Facility ID
H. Facility Telephone ( ) 716 754-8231

5. Transporter 1 (Company Name) U.S. Bulk Transport Inc
6. US EPA ID Number NJD981347515
7. Transporter 2 (Company Name)
8. US EPA ID Number

9. Designated Facility Name and Site Address
CWM CHEMICAL SERVICES, L.L.C.
1550 BALMER RD.
MODEL CITY NY 14107
10. US EPA ID Number NYD049063679

11. US DOT Description (Including Proper Shipping Name, Hazard Class and ID Number)	12. Containers Number	Type	13. Total Quantity	14. Unit Wt/Vol	I. Waste No.
a. RQ, POLYCHLORINATED BIPHENYL MIXTURE, 9, UN2315, III	001	BT	EST 22000	K	EPA STATE B007
b.					EPA STATE
c.					EPA STATE
d.					EPA STATE

J. Additional Descriptions for Materials listed Above
a CP2002 - SOIL
b
c
d

K. Handling Codes for Wastes Listed Above
a
b
c
d

15. Special Handling Instructions and Additional Information
a. PCB Out of Service Date: 5-9-00. SERVICE REQUEST # CP1007-01
CHEMTREC Emergency Response Number (800)424-9300 UNI Contract EPA#171
81328082

16. GENERATOR'S CERTIFICATION: I hereby declare that the contents of this consignment are fully and accurately described above by proper shipping name and are classified, packed, marked and labeled, and are in all respects in proper condition for transport by highway according to applicable international and national government regulations and state laws and regulations.
If I am a large quantity generator, I certify that I have a program in place to reduce the volume and toxicity of waste generated to the degree I have determined to be economically practicable and that I have selected the practicable method of treatment, storage, or disposal currently available to me which minimizes the present and future threat to human health and the environment; OR if I am a small generator, I have made a good faith effort to minimize my waste and select the best waste management method that is available to me and that I can afford.

Printed/Typed Name	Signature	Mo.	Day	Year
Brian Kubiak for James F. Hartnett	Brian Kubiak for James F. Hartnett	05	18	00

TRANSPORTER

17. Transporter 1 Acknowledgement of Receipt of Materials

Printed/Typed Name	Signature	Mo.	Day	Year
Fred J. Fahey	Fred J. Fahey	05	18	00

18. Transporter 2 Acknowledgement of Receipt of Materials

Printed/Typed Name	Signature	Mo.	Day	Year

FACILITY

19. Discrepancy Indication Space
Actual Wt 23614 K

20. Facility Owner or Operator: Certification of receipt of hazardous materials covered by this manifest except as noted in Item 19.

Printed/Typed Name	Signature	Mo.	Day	Year
Susan Snyder	Susan Snyder	05	18	00

COPY 5—Generator—Mailed by TSD Facility

WASTE MANAGEMENT, INC.
CWM Chemical Services, L.L.C.
1550 Balmer Rd.
P.O. Box 200
Model City, N.Y. 14107
716/754-8231

Federal EPA ID: NYD049836679

INLAND FISHER GUIDE, GM
ATTN: ENVIRONMENTAL COMPLIANCE
NYD002239440
1 GENERAL MOTORS DRIVE
SYRACUSE NY 13206-0486

CERTIFICATE OF DISPOSAL

CWM CHEMICAL SERVICES, L.L.C. has received waste material from INLAND FISHER GUIDE, GM on 05/18/00 as described on Hazardous Waste Manifest number NYB9299763 Sequence number 01. CWM CHEMICAL SERVICES, L.L.C. hereby certifies that the above described material was landfilled in accordance with the 40 CFR part 761 as it pertains to the land disposal of polychlorinated biphenyl contaminated materials.

Profile Number: CP2002
CWM Tracking ID: 8152808801
CWM Unit #: 1*0
Disposal Date: 05/18/00

Under civil and criminal penalties of law for the making or submission of false or fraudulent statements or representations (18 U.S.C 1001 and 15 U.S.C. 2615) I certify that the information contained in or accompanying this document is true accurate and complete. As to the identified section(s) of this document for which I cannot personally verify truth and accuracy, I certify as the company official having supervisory responsibility for the persons who, acting under my direct instructions, made the verification that this information is true accurate and complete.

Donna Ames-Cassick

DONNA AMES-CASSICK
COMPLIANCE MANAGER
Certificate # 180705
05/19/00

For questions please call
our Customer Service Dept.
at (800) 843-3604

RECEIVED 5/23/00

NIB9299772

DEPARTMENT OF ENVIRONMENTAL CONSERVATION
DIVISION OF SOLID & HAZARDOUS MATERIALS

HAZARDOUS WASTE MANIFEST

P.O. Box 12820, Albany, New York 12212

(CWM)

(Hazardous Waste Manifest 4/97)

Please type or print. Do not staple.

(800) 424-9302 and the NYS Department of Environmental Conservation (518) 457-7362

In case of emergency or spill immediately call the National Response

UNIFORM HAZARDOUS WASTE MANIFEST

1. Generator's US EPA No. | Manifest Doc. No. 00266

2. Page 1 of

Information within heavy bold line is not required by Federal Law.

3. Generator's Name and Mailing Address
INLAND FISHER GUIDE CM
1 GENERAL MOTORS DR
SYRACUSE NY 13206 0486

4. Generator's Telephone Number 432-5314

A. NYB9299772

B. Generator's ID
SAME

5. Transporter 1 (Company Name) US BUCK TRANSPORT INC

6. US EPA ID Number NYD987473715

C. State Transporter's ID 62546 H NY

D. Transporter's Telephone ( )

7. Transporter 2 (Company Name)

8. US EPA ID Number

E. State Transporter's ID

F. Transporter's Telephone ( )

9. Designated Facility Name and Site Address
CWM CHEMICAL SERVICES, L.L.C.
1550 BALMER RD.
MODEL CITY NY 14107

10. US EPA ID Number NYD049836679

G. State Facility ID

H. Facility Telephone ( ) 716 754-8231

11. US DOT Description (Including Proper Shipping Name, Hazard Class and ID Number)	12. Containers Number	Type	13. Total Quantity	14. Unit Wt/Vol	I. Waste No.
a. RQ, POLYCHLORINATED BIPHENYL MIXTURE, 9,UN2315,III	001	DT	22500	K	EPA STATE 0007
b.					EPA STATE
c.					EPA STATE
d.					EPA STATE

J. Additional Descriptions for Materials listed Above
a CP2002 - SOIL

K. Handling Codes for Wastes Listed Above
a c
b d

15. Special Handling Instructions and Additional Information
a. PCB Out of Service Date: 5-9-06, SERVICE REQUEST # 15[illegible]02
CHEMTREC Emergency Response Number (800)424-9300 WMI Contract EM:0171

81528091

16. **GENERATOR'S CERTIFICATION:** I hereby declare that the contents of this consignment are fully and accurately described above by proper shipping name and are classified, packed, marked and labeled, and are in all respects in proper condition for transport by highway according to applicable international and national government regulations and state laws and regulations.

If I am a large quantity generator, I certify that I have a program in place to reduce the volume and toxicity of waste generated to the degree I have determined to be economically practicable and that I have selected the practicable method of treatment, storage, or disposal currently available to me which minimizes the present and future threat to human health and the environment; OR if I am a small generator, I have made a good faith effort to minimize my waste and select the best waste management method that is available to me and that I can afford.

Printed/Typed Name	Signature	Mo.	Day	Year
Brad Kubik for James F Hartnett	Brad Kubik for James F Hartnett	05	18	06

TRANSPORTER

17. Transporter 1 Acknowledgement of Receipt of Materials

Printed/Typed Name	Signature	Mo.	Day	Year
Jeffrey Laymeister		05	18	06

18. Transporter 2 Acknowledgement of Receipt of Materials

Printed/Typed Name	Signature	Mo.	Day	Year

FACILITY

19. Discrepancy Indication Space
Actual Wgt 26200K

20. Facility Owner or Operator: Certification of receipt of hazardous materials covered by this manifest except as noted in Item 19.

Printed/Typed Name	Signature	Mo.	Day	Year
Susan Snyder	Susan Snyder	05	18	06

COPY 5—Generator—Mailed by TSD Facility

WASTE MANAGEMENT, INC.
CWM Chemical Services, L.L.C.
1550 Balmer Rd.
P.O. Box 200
Model City, N.Y. 14107
716/754-8231

Federal EPA ID: NYD049836679

INLAND FISHER GUIDE, GM
ATTN: ENVIRONMENTAL COMPLIANCE
NYD002239440
1 GENERAL MOTORS DRIVE
SYRACUSE NY 13206-0486

CERTIFICATE OF DISPOSAL

CWM CHEMICAL SERVICES, L.L.C. has received waste material from INLAND FISHER GUIDE, GM on 05/18/00 as described on Hazardous Waste Manifest number NYB9299772 Sequence number 01. CWM CHEMICAL SERVICES, L.L.C. hereby certifies that the above described material was landfilled in accordance with the 40 CFR part 761 as it pertains to the land disposal of polychlorinated biphenyl contaminated materials.

Profile Number: CP2002
CWM Tracking ID: 8152809101
CWM Unit #: 1*0
Disposal Date: 05/18/00

Under civil and criminal penalties of law for the making or submission of false or fraudulent statements or representations (18 U.S.C 1001 and 15 U.S.C. 2615) I certify that the information contained in or accompanying this document is true accurate and complete. As to the identified section(s) of this document for which I cannot personally verify truth and accuracy, I certify as the company official having supervisory responsibility for the persons who, acting under my direct instructions, made the verification that this information is true accurate and complete.

Donna Ames-Cassick

DONNA AMES-CASSICK
COMPLIANCE MANAGER
Certificate # 180708
05/19/00

For questions please call our Customer Service Dept. at (800) 843-3604

RECEIVED 5/23/00

NYB9299781

DEPARTMENT OF ENVIRONMENTAL CONSERVATION
DIVISION OF SOLID & HAZARDOUS MATERIALS

HAZARDOUS WASTE MANIFEST

P.O. Box 12820, Albany, New York 12212

Please type or print. Do not staple.

(Hazardous Waste Manifest 4/97)

UNIFORM HAZARDOUS WASTE MANIFEST

1. Generator's US EPA No. | Manifest Doc. No.: 00267

2. Page 1 of

Information within heavy bold line is not required by Federal Law.

3. Generator's Name and Mailing Address
INLAND FISHER GUIDE CM
1 GENERAL MOTORS DR
SYRACUSE NY 13206-0486

4. Generator's Telephone Number 432-5318

A. NYB9299781

B. Generator's ID: SAME

5. Transporter 1 (Company Name): BUFFALO FUEL CORP

6. US EPA ID Number: NYR000045724

C. State Transporter's ID: 207772A NM

D. Transporter's Telephone (800) 6778002

7. Transporter 2 (Company Name)

8. US EPA ID Number

E. State Transporter's ID

F. Transporter's Telephone ( )

9. Designated Facility Name and Site Address
CWM CHEMICAL SERVICES, L.L.C.
1550 BALMER RD.
MODEL CITY NY 14107

10. US EPA ID Number: NYD049836579

G. State Facility ID

H. Facility Telephone ( ): 716 754-8231

11. US DOT Description (Including Proper Shipping Name, Hazard Class and ID Number)	12. Containers Number	Type	13. Total Quantity	14. Unit Wt/Vol	I. Waste No.
a. RQ, POLYCHLORINATED BIPHENYL MIXTURE, 9, UN2315, III	001	DT	EST. 28000	K	EPA STATE B007
b.					EPA STATE
c.					EPA STATE
d.					EPA STATE

J. Additional Descriptions for Materials listed Above
a. CP2002 - 5016

K. Handling Codes for Wastes Listed Above
a. c. b. d.

15. Special Handling Instructions and Additional Information
a. NYB Out of Service Date: 5-9-00 SERVICE REQUEST # [illegible]-03
CHEMTREC Emergency Response Number (800)424-9300 CWM Contract
ERG#171
8/528093

16. **GENERATOR'S CERTIFICATION:** I hereby declare that the contents of this consignment are fully and accurately described above by proper shipping name and are classified, packed, marked and labeled, and are in all respects in proper condition for transport by highway according to applicable international and national government regulations and state laws and regulations.

If I am a large quantity generator, I certify that I have a program in place to reduce the volume and toxicity of waste generated to the degree I have determined to be economically practicable and that I have selected the practicable method of treatment, storage, or disposal currently available to me which minimizes the present and future threat to human health and the environment; OR if I am a small generator, I have made a good faith effort to minimize my waste and select the best waste management method that is available to me and that I can afford.

Printed/Typed Name	Signature	Mo.	Day	Year
BRAD KUBIK FOR JAMES F. HARTNETT III	Brad Kubik for James F. Hartnett	05	18	00

TRANSPORTER

17. Transporter 1 Acknowledgement of Receipt of Materials

Printed/Typed Name	Signature	Mo.	Day	Year
EDWARD C KUNATH	Edward C Kunath	05	18	00

18. Transporter 2 Acknowledgement of Receipt of Materials

Printed/Typed Name	Signature	Mo.	Day	Year

FACILITY

19. Discrepancy Indication Space
actual recvd 28323K

20. Facility Owner or Operator: Certification of receipt of hazardous materials covered by this manifest except as noted in Item 19.

Printed/Typed Name	Signature	Mo.	Day	Year
SUSAN SNYDER	Susan Snyder	05	18	00

COPY 5—Generator—Mailed by TSD Facility

GENERATOR

(800) 424-9802 and the NYS Department of Environmental Conservation (518) 457-7362

In case of emergency or spill immediately call the National Response

WASTE MANAGEMENT, INC.
CWM Chemical Services, L.L.C.
1550 Balmer Rd.
P.O. Box 200
Model City, N.Y. 14107
716/754-8231

Federal EPA ID: NYD049836679

INLAND FISHER GUIDE, GM
ATTN: ENVIRONMENTAL COMPLIANCE
NYD002239440
1 GENERAL MOTORS DRIVE
SYRACUSE NY 13206-0486

CERTIFICATE OF DISPOSAL

CWM CHEMICAL SERVICES, L.L.C. has received waste material from INLAND FISHER GUIDE, GM on 05/18/00 as described on Hazardous Waste Manifest number NYB9299781 Sequence number 01. CWM CHEMICAL SERVICES, L.L.C. hereby certifies that the above described material was landfilled in accordance with the 40 CFR part 761 as it pertains to the land disposal of polychlorinated biphenyl contaminated materials.

Profile Number: CP2002
CWM Tracking ID: 8152809301
CWM Unit #: 1*0
Disposal Date: 05/18/00

Under civil and criminal penalties of law for the making or submission of false or fraudulent statements or representations (18 U.S.C 1001 and 15 U.S.C. 2615) I certify that the information contained in or accompanying this document is true accurate and complete. As to the identified section(s) of this document for which I cannot personally verify truth and accuracy, I certify as the company official having supervisory responsibility for the persons who, acting under my direct instructions, made the verification that this information is true accurate and complete.

Donna Ames-Cassick

DONNA AMES-CASSICK
COMPLIANCE MANAGER
Certificate # 180710
05/19/00

For questions please call
our Customer Service Dept.
at (800) 843-3604

RECEIVED 5/23/00

NYB9299799

DEPARTMENT OF ENVIRONMENTAL CONSERVATION
DIVISION OF SOLID & HAZARDOUS MATERIALS

HAZARDOUS WASTE MANIFEST

P.O. Box 12820, Albany, New York 12212

CWM

(Hazardous Waste Manifest 4/97)

Please type or print. Do not staple.

(800) 424-8802 and the NYS Department of Environmental Conservation (518) 457-7362

In case of emergency or spill immediately call the National Response

UNIFORM HAZARDOUS WASTE MANIFEST

1. Generator's US EPA No. | Manifest Doc. No. 00268 | 2. Page 1 of | Information within heavy bold line is not required by Federal Law.

3. Generator's Name and Mailing Address
INLAND FISHER GUIDE CO
1 GENERAL MOTORS DR
SYRACUSE NY 13206-0486

4. Generator's Telephone Number 432-5318

A. NYB9299799

B. Generator's ID SAME

5. Transporter 1 (Company Name) Buffalo Fuel Corp

6. US EPA ID Number NYD980769521

C. State Transporter's ID 9991475

D. Transporter's Telephone ( )

7. Transporter 2 (Company Name)

8. US EPA ID Number

E. State Transporter's ID

F. Transporter's Telephone ( )

9. Designated Facility Name and Site Address
CWM CHEMICAL SERVICES, L.L.C.
1550 BALMER RD.
MODEL CITY NY 14107

10. US EPA ID Number NYD049836679

G. State Facility ID

H. Facility Telephone ( ) 716 754-8231

11. US DOT Description (Including Proper Shipping Name, Hazard Class and ID Number)	12. Containers Number	Type	13. Total Quantity	14. Unit Wt/Vol	I. Waste No.
a. RQ, POLYCHLORINATED BIPHENYL MIXTURE, 9, UN2315, III	001	DT	EST. 2500	K	EPA STATE B007
b.					EPA STATE
c.					EPA STATE
d.					EPA STATE

J. Additional Descriptions for Materials listed Above
a. CP2002 - SOIL

K. Handling Codes for Wastes Listed Above
a. c. b. d.

15. Special Handling Instructions and Additional Information
a. PCB Out of Service Date: 5-9-00. SERVICE REQUEST # 1227092-04
CHEMTREC Emergency Response Number (800)424-9300 CWM Contract
BRG#171
8152809 2

16. **GENERATOR'S CERTIFICATION:** I hereby declare that the contents of this consignment are fully and accurately described above by proper shipping name and are classified, packed, marked and labeled, and are in all respects in proper condition for transport by highway according to applicable international and national government regulations and state laws and regulations.

If I am a large quantity generator, I certify that I have a program in place to reduce the volume and toxicity of waste generated to the degree I have determined to be economically practicable and that I have selected the practicable method of treatment, storage, or disposal currently available to me which minimizes the present and future threat to human health and the environment; OR if I am a small generator, I have made a good faith effort to minimize my waste and select the best waste management method that is available to me and that I can afford.

Printed/Typed Name	Signature	Mo.	Day	Year
Brad Kubiak For James F. Hartnett	Brad Kubiak for James F. Hartnett	05	18	00

TRANSPORTER

17. Transporter 1 Acknowledgement of Receipt of Materials

Printed/Typed Name	Signature	Mo.	Day	Year
Clarence Myers		05	18	00

18. Transporter 2 Acknowledgement of Receipt of Materials

Printed/Typed Name	Signature	Mo.	Day	Year

FACILITY

19. Discrepancy Indication Space
Actual Recd 28223K

20. Facility Owner or Operator: Certification of receipt of hazardous materials covered by this manifest except as noted in Item 19.

Printed/Typed Name	Signature	Mo.	Day	Year
Susan Snyder	Susan Snyder	05	18	00

COPY 5—Generator—Mailed by TSD Facility

WASTE MANAGEMENT, INC.
CWM Chemical Services, L.L.C.
1550 Balmer Rd.
P.O. Box 200
Model City, N.Y. 14107
716/754-8231

Federal EPA ID: NYD049836679

INLAND FISHER GUIDE, GM
ATTN: ENVIRONMENTAL COMPLIANCE
NYD002239440
1 GENERAL MOTORS DRIVE
SYRACUSE NY 13206-0486

CERTIFICATE OF DISPOSAL

CWM CHEMICAL SERVICES, L.L.C. has received waste material from INLAND FISHER GUIDE, GM on 05/18/00 as described on Hazardous Waste Manifest number NYB9299799 Sequence number 01. CWM CHEMICAL SERVICES, L.L.C. hereby certifies that the above described material was landfilled in accordance with the 40 CFR part 761 as it pertains to the land disposal of polychlorinated biphenyl contaminated materials.

Profile Number: CP2002
CWM Tracking ID: 8152809201
CWM Unit #: 1*0
Disposal Date: 05/18/00

Under civil and criminal penalties of law for the making or submission of false or fraudulent statements or representations (18 U.S.C 1001 and 15 U.S.C. 2615) I certify that the information contained in or accompanying this document is true accurate and complete. As to the identified section(s) of this document for which I cannot personally verify truth and accuracy, I certify as the company official having supervisory responsibility for the persons who, acting under my direct instructions, made the verification that this information is true accurate and complete.

Donna Ames-Cassick

DONNA AMES-CASSICK
COMPLIANCE MANAGER
Certificate # 180709
05/19/00

For questions please call
our Customer Service Dept.
at (800) 843-3604

RECEIVED 5/23/00

NYB9299808

DEPARTMENT OF ENVIRONMENTAL CONSERVATION
DIVISION OF SOLID & HAZARDOUS MATERIALS

HAZARDOUS WASTE MANIFEST

P.O. Box 12820, Albany, New York 12212

Please type or print. Do not staple.

(Hazardous Waste Manifest 4/97)

UNIFORM HAZARDOUS WASTE MANIFEST

1. Generator's US EPA No. | Manifest Doc. No.: NYD002139440 | 00269

2. Page 1 of 1

Information within heavy bold line is not required by Federal Law.

3. Generator's Name and Mailing Address
INLAND FISHER GUIDE CO
1 GENERAL MOTORS DR
SYRACUSE NY 13206-0906

4. Generator's Telephone Number: 315 432-5310

A. NYB9299808

B. Generator's ID: 0AME

5. Transporter 1 (Company Name): H & H Bulk Transport Inc

6. US EPA ID Number: MND985334515

C. State Transporter's ID: NJ0500137

7. Transporter 2 (Company Name):

8. US EPA ID Number:

D. Transporter's Telephone: 908 241-1900

E. State Transporter's ID:

F. Transporter's Telephone ( )

9. Designated Facility Name and Site Address
CWM CHEMICAL SERVICES, L.L.C.
1550 BALMER RD.
MODEL CITY NY 14107

10. US EPA ID Number: NYD049836679

G. State Facility ID:

H. Facility Telephone ( ): 716 754-8231

11. US DOT Description (Including Proper Shipping Name, Hazard Class and ID Number)	12. Containers Number	12. Containers Type	13. Total Quantity	14. Unit Wt/Vol	I. Waste No.
a. RQ, POLYCHLORINATED BIPHENYL MIXTURE, 9, UN2315, III	001	DT	EST. 13001	G	EPA STATE 0007
b.					EPA STATE
c.					EPA STATE
d.					EPA STATE

J. Additional Descriptions for Materials listed Above
a. CP2002 - 8011 c.
b. d.

K. Handling Codes for Wastes Listed Above
a. c.
b. d.

15. Special Handling Instructions and Additional Information
a. PCB Out of Service Date: 5-2-00 SERVICE REQUEST # 15-1052-05
CHEMTREC Emergency Response Number (800)424-9300 WMI Contract ERR2171

16. **GENERATOR'S CERTIFICATION:** I hereby declare that the contents of this consignment are fully and accurately described above by proper shipping name and are classified, packed, marked and labeled, and are in all respects in proper condition for transport by highway according to applicable international and national government regulations and state laws and regulations.
If I am a large quantity generator, I certify that I have a program in place to reduce the volume and toxicity of waste generated to the degree I have determined to be economically practicable and that I have selected the practicable method of treatment, storage, or disposal currently available to me which minimizes the present and future threat to human health and the environment; OR if I am a small generator, I have made a good faith effort to minimize my waste and select the best waste management method that is available to me and that I can afford.

Printed/Typed Name	Signature	Mo.	Day	Year
Brian Kuzlak for James F. Hartnett	B. Kuzlak + James F. Hartnett	05	18	00

TRANSPORTER

17. Transporter 1 Acknowledgement of Receipt of Materials

Printed/Typed Name	Signature	Mo.	Day	Year
William Henriksen	William Henriksen	05	18	00

18. Transporter 2 Acknowledgement of Receipt of Materials

Printed/Typed Name	Signature	Mo.	Day	Year

19. Discrepancy Indication Space
Actual Rcd 21210K

20. Facility Owner or Operator: Certification of receipt of hazardous materials covered by this manifest except as noted in Item 19.

Printed/Typed Name	Signature	Mo.	Day	Year
Susan Snyder	Susan Snyder	05	19	00

COPY 5—Generator—Mailed by TSD Facility

GENERATOR

In case of emergency or spill immediately call the National Response Center (800) 424-8802 and the NYS Department of Environmental Conservation (518) 457-7362

WASTE MANAGEMENT, INC.
CWM Chemical Services, L.L.C.
1550 Balmer Rd.
P.O. Box 200
Model City, N.Y. 14107
716/754-8231

Federal EPA ID: NYD049836679

INLAND FISHER GUIDE, GM
ATTN: ENVIRONMENTAL COMPLIANCE
NYD002239440
1 GENERAL MOTORS DRIVE
SYRACUSE NY 13206-0486

CERTIFICATE OF DISPOSAL

CWM CHEMICAL SERVICES, L.L.C. has received waste material from INLAND FISHER GUIDE, GM on 05/19/00 as described on Hazardous Waste Manifest number NYB9299808 Sequence number 01. CWM CHEMICAL SERVICES, L.L.C. hereby certifies that the above described material was landfilled in accordance with the 40 CFR part 761 as it pertains to the land disposal of polychlorinated biphenyl contaminated materials.

Profile Number: CP2002
Tracking ID: 8152812201
CWM Unit #: 1*0
Disposal Date: 05/19/00

Under civil and criminal penalties of law for the making or submission of false or fraudulent statements or representations (18 U.S.C 1001 and 15 U.S.C. 2615) I certify that the information contained in or accompanying this document is true accurate and complete. As to the identified section(s) of this document for which I cannot personally verify truth and accuracy, I certify as the company official having supervisory responsibility for the persons who, acting under my direct instructions, made the verification that this information is true accurate and complete.

Donna Ames-Cassick

DONNA AMES-CASSICK
COMPLIANCE MANAGER
Certificate # 180793
05/22/00

For questions please call
our Customer Service Dept.
at (800) 843-3604

RECEIVED 6/25/00

NYD982990171

DEPARTMENT OF ENVIRONMENTAL CONSERVATION
DIVISION OF SOLID & HAZARDOUS MATERIALS

HAZARDOUS WASTE MANIFEST

P.O. Box 12820, Albany, New York 12212

CWM

(Hazardous Waste Manifest 4/97)

Please type or print. Do not staple.

(800) 424-8802 and the NYS Department of Environmental Conservation (518) 457-7362

In case of emergency or spill immediately call the National Respons

UNIFORM HAZARDOUS WASTE MANIFEST

1. Generator's US EPA No. | Manifest Doc. No.: 00270

2. Page 1 of

Information within heavy bold line is not required by Federal Law.

3. Generator's Name and Mailing Address
INLAND FISHER GUIDE CO
1 GENERAL MOTORS DR
SYRACUSE NY 13206-0486
4. Generator's Telephone (315) 432-5314

A. NYB9299817

B. Generator's ID: SAME

5. Transporter 1 (Company Name): Buffalo Fuel Corp

6. US EPA ID Number: NYR000045773

C. State Transporter's ID: 23305-4

D. Transporter's Telephone (800 265-1962

7. Transporter 2 (Company Name)

8. US EPA ID Number

E. State Transporter's ID

F. Transporter's Telephone ( )

9. Designated Facility Name and Site Address
CWM CHEMICAL SERVICES, L.L.C.
1550 BALMER RD.
MODEL CITY NY 14107

10. US EPA ID Number: NYD980836679

G. State Facility ID

H. Facility Telephone ( ): 716 754-8231

11. US DOT Description (Including Proper Shipping Name, Hazard Class and ID Number)	12. Containers Number	Type	13. Total Quantity	14. Unit Wt/Vol	I. Waste No.
a. RQ, POLYCHLORINATED BIPHENYL MIXTURE, 9, UN2315, III	001	DT	EST. 2500	K	EPA STATE 8007
b.					EPA STATE
c.					EPA STATE
d.					EPA STATE

J. Additional Descriptions for Materials listed Above
a. CP2002 - SOIL

K. Handling Codes for Wastes Listed Above
a. c. b. d.

15. Special Handling Instructions and Additional Information
a. PCB Out of Service Date: 5-9-00. SERVICE REQUEST # 5716526
CHEMTREC Emergency Response Number (800) 424-9300 CWM Contract
ERG#171
5/15/2004

16. **GENERATOR'S CERTIFICATION:** I hereby declare that the contents of this consignment are fully and accurately described above by proper shipping name and are classified, packed, marked and labeled, and are in all respects in proper condition for transport by highway according to applicable international and national government regulations and state laws and regulations.

If I am a large quantity generator, I certify that I have a program in place to reduce the volume and toxicity of waste generated to the degree I have determined to be economically practicable and that I have selected the practicable method of treatment, storage, or disposal currently available to me which minimizes the present and future threat to human health and the environment; OR if I am a small generator, I have made a good faith effort to minimize my waste and select the best waste management method that is available to me and that I can afford.

Printed/Typed Name: Brian Kubas For James F. Hartnett | Signature | Mo. Day Year: 05 18 00

TRANSPORTER

17. Transporter 1 Acknowledgement of Receipt of Materials
Printed/Typed Name: Randall Ward | Signature | Mo. Day Year: 05 18 00

18. Transporter 2 Acknowledgement of Receipt of Materials
Printed/Typed Name | Signature | Mo. Day Year

FACILITY

19. Discrepancy Indication Space
Actual Kind 27379K

20. Facility Owner or Operator: Certification of receipt of hazardous materials covered by this manifest except as noted in Item 19.
Printed/Typed Name: Ellen Carter | Signature | Mo. Day Year: 05 18 00

COPY 5—Generator—Mailed by TSD Facility

WASTE MANAGEMENT, INC.
CWM Chemical Services, L.L.C.
1550 Balmer Rd.
P.O. Box 200
Model City, N.Y. 14107
716/754-8231

Federal EPA ID: NYD049836679

INLAND FISHER GUIDE, GM
ATTN: ENVIRONMENTAL COMPLIANCE
NYD002239440
1 GENERAL MOTORS DRIVE
SYRACUSE NY 13206-0486

CERTIFICATE OF DISPOSAL

CWM CHEMICAL SERVICES, L.L.C. has received waste material from INLAND FISHER GUIDE, GM on 05/18/00 as described on Hazardous Waste Manifest number NYB9299817 Sequence number 01. CWM CHEMICAL SERVICES, L.L.C. hereby certifies that the above described material was landfilled in accordance with the 40 CFR part 761 as it pertains to the land disposal of polychlorinated biphenyl contaminated materials.

Profile Number: CP2002
CWM Tracking ID: 8152809401
CWM Unit #: 1*0
Disposal Date: 05/18/00

Under civil and criminal penalties of law for the making or submission of false or fraudulent statements or representations (18 U.S.C 1001 and 15 U.S.C. 2615) I certify that the information contained in or accompanying this document is true accurate and complete. As to the identified section(s) of this document for which I cannot personally verify truth and accuracy, I certify as the company official having supervisory responsibility for the persons who, acting under my direct instructions, made the verification that this information is true accurate and complete.

Donna Ames-Cassick

DONNA AMES-CASSICK
COMPLIANCE MANAGER
Certificate # 180711
05/19/00

For questions please call our Customer Service Dept. at (800) 843-3604

RECEIVED 5/24/00

NYB9299826

STATE OF NEW YORK
DEPARTMENT OF ENVIRONMENTAL CONSERVATION
DIVISION OF SOLID & HAZARDOUS MATERIALS

HAZARDOUS WASTE MANIFEST

P.O. Box 12820, Albany, New York 12212

Please type or print. Do not staple.

(Hazardous Waste Manifest 4/97)

UNIFORM HAZARDOUS WASTE MANIFEST

1. Generator's US EPA No. | Manifest Doc. No.: NYD 0 0 2 2 3 9 4 4 0 | 00271

2. Page 1 of 1

Information within heavy bold line is not required by Federal Law.

GENERATOR

Generator's Name and Mailing Address:
INLAND FISHER GUIDE DIV
1 GENERAL MOTORS DR
SYRACUSE NY 13206-0486

4. Generator's Telephone: 315 432-5314

A. NYB9299826

B. Generator's ID: SAME

5. Transporter 1 (Company Name): BUFFALO FUEL CORP

6. US EPA ID Number: NYR000045724

C. State Transporter's ID: 207177A N.Y.

D. Transporter's Telephone: (800) 627-8002

7. Transporter 2 (Company Name):

8. US EPA ID Number:

E. State Transporter's ID:

F. Transporter's Telephone ( )

9. Designated Facility Name and Site Address:
CWM CHEMICAL SERVICES, L.L.C.
1550 BALMER RD.
MODEL CITY NY 14107

10. US EPA ID Number: NYD049836679

G. State Facility ID:

H. Facility Telephone: 716 754-8231

11. US DOT Description (Including Proper Shipping Name, Hazard Class and ID Number)	12. Containers Number	Type	13. Total Quantity	14. Unit Wt/Vol	I. Waste No.
a. RQ, POLYCHLORINATED BIPHENYL MIXTURE, 9,UN2315,III	001	DT	EST. 28500	K	EPA STATE 9007
b.					EPA STATE
c.					EPA STATE
d.					EPA STATE

J. Additional Descriptions for Materials listed Above
a. CP2002 - 5011

K. Handling Codes for Wastes Listed Above
a. c. b. d.

15. Special Handling Instructions and Additional Information
a. PCB Out of Service Date: 5-16-00 SERVICE REQUEST # ES1245-01
CHEMTREC Emergency Response Number (800)424-9300 WRI Contract ERG#171
81528146

16. **GENERATOR'S CERTIFICATION:** I hereby declare that the contents of this consignment are fully and accurately described above by proper shipping name and are classified, packed, marked and labeled, and are in all respects in proper condition for transport by highway according to applicable international and national government regulations and state laws and regulations.

If I am a large quantity generator, I certify that I have a program in place to reduce the volume and toxicity of waste generated to the degree I have determined to be economically practicable and that I have selected the practicable method of treatment, storage, or disposal currently available to me which minimizes the present and future threat to human health and the environment; OR if I am a small generator, I have made a good faith effort to minimize my waste and select the best waste management method that is available to me and that I can afford.

Printed/Typed Name	Signature	Mo.	Day	Year
BRIAN KUBIAK FOR JAMES F. HARTNETT	Brian Kubiak for James F. Hartnett	05	19	00

TRANSPORTER

17. Transporter 1 Acknowledgement of Receipt of Materials

Printed/Typed Name	Signature	Mo.	Day	Year
EDWARD C KUNATH	Edward C Kunath	05	19	00

18. Transporter 2 Acknowledgement of Receipt of Materials

Printed/Typed Name	Signature	Mo.	Day	Year

19. Discrepancy Indication Space
Actual Rec'd 216962K

FACILITY

20. Facility Owner or Operator: Certification of receipt of hazardous materials covered by this manifest except as noted in Item 19.

Printed/Typed Name	Signature	Mo.	Day	Year
Susan Snyder	Susan Snyder	05	19	00

COPY 5—Generator—Mailed by TSD Facility

In case of emergency or spill immediately call the National Response Center (800) 424-8802 and the NYS Department of Environmental Conservation (518) 457-7362

WASTE MANAGEMENT, INC.
CWM Chemical Services, L.L.C.
1550 Balmer Rd.
P.O. Box 200
Model City, N.Y. 14107
716/754-8231

Federal EPA ID: NYD049836679

INLAND FISHER GUIDE, GM
ATTN: ENVIRONMENTAL COMPLIANCE
NYD002239440
1 GENERAL MOTORS DRIVE
SYRACUSE NY 13206-0486

CERTIFICATE OF DISPOSAL

CWM CHEMICAL SERVICES, L.L.C. has received waste material from INLAND FISHER GUIDE, GM on 05/19/00 as described on Hazardous Waste Manifest number NYB9299826 Sequence number 01. CWM CHEMICAL SERVICES, L.L.C. hereby certifies that the above described material was landfilled in accordance with the 40 CFR part 761 as it pertains to the land disposal of polychlorinated biphenyl contaminated materials.

Profile Number: CP2002
CWM Tracking ID: 8152814601
CWM Unit #: 1*0
Disposal Date: 05/19/00

Under civil and criminal penalties of law for the making or submission of false or fraudulent statements or representations (18 U.S.C 1001 and 15 U.S.C. 2615) I certify that the information contained in or accompanying this document is true accurate and complete. As to the identified section(s) of this document for which I cannot personally verify truth and accuracy, I certify as the company official having supervisory responsibility for the persons who, acting under my direct instructions, made the verification that this information is true accurate and complete.

Donna Ames-Cassick

DONNA AMES-CASSICK
COMPLIANCE MANAGER
Certificate # 180809
05/22/00

For questions please call our Customer Service Dept. at (800) 843-3604

RECEIVED 5/25/00

NYB9299835

DEPARTMENT OF ENVIRONMENTAL CONSERVATION
DIVISION OF SOLID & HAZARDOUS MATERIALS

HAZARDOUS WASTE MANIFEST

P.O. Box 12820, Albany, New York 12212

CWI

(Hazardous Waste Manifest 4/97)

Please type or print. Do not staple.

UNIFORM HAZARDOUS WASTE MANIFEST

1. Generator's US EPA No. | Manifest Doc. No.: NYD 0 0 2 3 9 8 8 1 0 | 00272

2. Page 1 of 1

Information within heavy bold line is not required by Federal Law.

3. Generator's Name and Mailing Address
ISLAND FISHER CHEVY OLDS GM
1 GENERAL MOTORS DR
SYRACUSE NY 13206-0486

4. Generator's Telephone 315 432-5319

A. NYB9299835

B. Generator's ID SAME

5. Transporter 1 (Company Name): Buffalo Fuel Corp

6. US EPA ID Number: NYR000045724

C. State Transporter's ID 22-385-4 NY 267687

D. Transporter's Telephone ( )

7. Transporter 2 (Company Name)

8. US EPA ID Number

E. State Transporter's ID

F. Transporter's Telephone ( )

9. Designated Facility Name and Site Address
CWM CHEMICAL SERVICES, L.L.C.
1550 BALMER RD.
MODEL CITY NY 14107

10. US EPA ID Number: NYD 0 9 8 3 6 6 7 9

G. State Facility ID

H. Facility Telephone ( ) 716 754-8231

11. US DOT Description (Including Proper Shipping Name, Hazard Class and ID Number)	12. Containers Number	Type	13. Total Quantity	14. Unit Wt/Vol	I. Waste No.
a. RQ, POLYCHLORINATED BIPHENYL MIXTURE, 9,UN2315,III	001	DT	EST. 28500	K	EPA STATE 0007
b.					EPA STATE
c.					EPA STATE
d.					EPA STATE

GENERATOR

J. Additional Descriptions for Materials listed Above
a. CP2002 - 8011L
b.
c.
d.

K. Handling Codes for Wastes Listed Above
a. c.
b. d.

15. Special Handling Instructions and Additional Information
a. PCB Out of Service Date: 5-14-00 SERVICE REQUEST # 551255-02
CHEMTREC Emergency Response Number (800)424-9300 CWI Contract
ENGVTI

81528147

16. **GENERATOR'S CERTIFICATION:** I hereby declare that the contents of this consignment are fully and accurately described above by proper shipping name and are classified, packed, marked and labeled, and are in all respects in proper condition for transport by highway according to applicable international and national government regulations and state laws and regulations.

If I am a large quantity generator, I certify that I have a program in place to reduce the volume and toxicity of waste generated to the degree I have determined to be economically practicable and that I have selected the practicable method of treatment, storage, or disposal currently available to me which minimizes the present and future threat to human health and the environment; OR if I am a small generator, I have made a good faith effort to minimize my waste and select the best waste management method that is available to me and that I can afford.

Printed/Typed Name	Signature	Mo.	Day	Year
BRAD KUBIAK FOR JAMES F. HARTNETT	Brad Kubiak for James F. Hartnett	05	19	00

TRANSPORTER

17. Transporter 1 Acknowledgement of Receipt of Materials

Printed/Typed Name	Signature	Mo.	Day	Year
Randall Ward	Randall Ward	05	19	00

18. Transporter 2 Acknowledgement of Receipt of Materials

Printed/Typed Name	Signature	Mo.	Day	Year

19. Discrepancy Indication Space
actual received 29402 K

FACILITY

20. Facility Owner or Operator: Certification of receipt of hazardous materials covered by this manifest except as noted in Item 19.

Printed/Typed Name	Signature	Mo.	Day	Year
Susan Snyder	Susan Snyder	05	19	00

COPY 5—Generator—Mailed by TSD Facility

In case of emergency or spill immediately call the National Response Center (800) 424-8802 and the NYS Department of Environmental Conservation (518) 457-7362

WASTE MANAGEMENT, INC.
CWM Chemical Services, L.L.C.
1550 Balmer Rd.
P.O. Box 200
Model City, N.Y. 14107
716/754-8231

Federal EPA ID: NYD049836679

INLAND FISHER GUIDE, GM
ATTN: ENVIRONMENTAL COMPLIANCE
NYD002239440
1 GENERAL MOTORS DRIVE
SYRACUSE NY 13206-0486

CERTIFICATE OF DISPOSAL

CWM CHEMICAL SERVICES, L.L.C. has received waste material from INLAND FISHER GUIDE, GM on 05/19/00 as described on Hazardous Waste Manifest number NYB9299835 Sequence number 01. CWM CHEMICAL SERVICES, L.L.C. hereby certifies that the above described material was landfilled in accordance with the 40 CFR part 761 as it pertains to the land disposal of polychlorinated biphenyl contaminated materials.

Profile Number: CP2002
Tracking ID: 8152814701
CWM Unit #: 1*0
Disposal Date: 05/19/00

Under civil and criminal penalties of law for the making or submission of false or fraudulent statements or representations (18 U.S.C 1001 and 15 U.S.C. 2615) I certify that the information contained in or accompanying this document is true accurate and complete. As to the identified section(s) of this document for which I cannot personally verify truth and accuracy, I certify as the company official having supervisory responsibility for the persons who, acting under my direct instructions, made the verification that this information is true accurate and complete.

Donna Ames-Cassick

DONNA AMES-CASSICK
COMPLIANCE MANAGER
Certificate # 180810
05/22/00

For questions please call our Customer Service Dept. at (800) 843-3604

RECEIVED 6/15/00

NYB9299844

DEPARTMENT OF ENVIRONMENTAL CONSERVATION
DIVISION OF SOLID & HAZARDOUS MATERIALS

HAZARDOUS WASTE MANIFEST

P.O. Box 12820, Albany, New York 12212

Please type or print. Do not staple.

(Hazardous Waste Manifest 4/97)

UNIFORM HAZARDOUS WASTE MANIFEST

1. Generator's US EPA No. | Manifest Doc. No.: 00273 | 2. Page 1 of 1 | Information within heavy bold line is not required by Federal Law.

3. Generator's Name and Mailing Address
ISLAND FISHER GUIDE CH
1 GENERAL MOTORS DR
SYRACUSE NY 13206-0906
4. Generator's Telephone 315-432-5310

A. NYB9299844
B. Generator's ID: 5492
C. State Transporter's ID: 6-2846 HNY
D. Transporter's Telephone (716) 447-1750
E. State Transporter's ID:
F. Transporter's Telephone ( )
G. State Facility ID:
H. Facility Telephone ( ) 716 754-8231

5. Transporter 1 (Company Name): US BULK TRANSPORT INC
6. US EPA ID Number: PAD987347515
7. Transporter 2 (Company Name):
8. US EPA ID Number:

9. Designated Facility Name and Site Address
CWM CHEMICAL SERVICES, L.L.C.
1550 BALMER RD.
MODEL CITY NY 14107
10. US EPA ID Number: NYD049836719

11. US DOT Description (Including Proper Shipping Name, Hazard Class and ID Number)	12. Containers Number	Type	13. Total Quantity	14. Unit Wt/Vol	I. Waste No.
a. NA, POLYCHLORINATED BIPHENYL MIXTURE, 9, UN2315, III	001	DT	EST. 23000	K	EPA STATE B007
b.					EPA STATE
c.					EPA STATE
d.					EPA STATE

J. Additional Descriptions for Materials listed Above
a. CF2002 - 5011
b.
c.
d.

K. Handling Codes for Wastes Listed Above
a. c.
b. d.

15. Special Handling Instructions and Additional Information
a. PCB Out of Service Date: 5-1-06 SERVICE REQUEST # 551295-03
CHEMTREC Emergency Response Number (800)424-9300 UNI Contract
815281149

16. **GENERATOR'S CERTIFICATION:** I hereby declare that the contents of this consignment are fully and accurately described above by proper shipping name and are classified, packed, marked and labeled, and are in all respects in proper condition for transport by highway according to applicable international and national government regulations and state laws and regulations.
If I am a large quantity generator, I certify that I have a program in place to reduce the volume and toxicity of waste generated to the degree I have determined to be economically practicable and that I have selected the practicable method of treatment, storage, or disposal currently available to me which minimizes the present and future threat to human health and the environment; OR if I am a small generator, I have made a good faith effort to minimize my waste and select the best waste management method that is available to me and that I can afford.

Printed/Typed Name: BRIAN KUBIAK for JAMES F. HARTNETT | Signature: Brian Kubiak for James F. Hartnett | Mo. Day Year: 05 19 05

TRANSPORTER

17. Transporter 1 Acknowledgement of Receipt of Materials
Printed/Typed Name: JEFFREY LEYDECKER | Signature | Mo. Day Year: 05 19 05

18. Transporter 2 Acknowledgement of Receipt of Materials
Printed/Typed Name | Signature | Mo. Day Year

FACILITY

19. Discrepancy Indication Space
actual pound 24957K

20. Facility Owner or Operator: Certification of receipt of hazardous materials covered by this manifest except as noted in Item 19.
Printed/Typed Name: EILEEN CARTON | Signature: Eileen Carton | Mo. Day Year: 05 19 05

COPY 5—Generator—Mailed by TSD Facility

In case of emergency or spill immediately call the National Response Center (800) 424-8802 and the NYS Department of Environmental Conservation (518) 457-7362

WASTE MANAGEMENT, INC.
CWM Chemical Services, L.L.C.
1550 Balmer Rd.
P.O. Box 200
Model City, N.Y. 14107
716/754-8231

Federal EPA ID: NYD049836679

INLAND FISHER GUIDE, GM
ATTN: ENVIRONMENTAL COMPLIANCE
NYD002239440
1 GENERAL MOTORS DRIVE
SYRACUSE NY 13206-0486

CERTIFICATE OF DISPOSAL

CWM CHEMICAL SERVICES, L.L.C. has received waste material from INLAND FISHER GUIDE, GM on 05/19/00 as described on Hazardous Waste Manifest number NYB9299844 Sequence number 01. CWM CHEMICAL SERVICES, L.L.C. hereby certifies that the above described material was landfilled in accordance with the 40 CFR part 761 as it pertains to the land disposal of polychlorinated biphenyl contaminated materials.

Profile Number: CP2002
Tracking ID: 8152814901
CWM Unit #: 1*0
Disposal Date: 05/19/00

Under civil and criminal penalties of law for the making or submission of false or fraudulent statements or representations (18 U.S.C 1001 and 15 U.S.C. 2615) I certify that the information contained in or accompanying this document is true accurate and complete. As to the identified section(s) of this document for which I cannot personally verify truth and accuracy, I certify as the company official having supervisory responsibility for the persons who, acting under my direct instructions, made the verification that this information is true accurate and complete.

Donna Ames-Cassick

DONNA AMES-CASSICK
COMPLIANCE MANAGER
Certificate # 180812
05/22/00

For questions please call
our Customer Service Dept.
at (800) 843-3604

RECEIVED 5/25/00

NYB9299853

DEPARTMENT OF ENVIRONMENTAL CONSERVATION
DIVISION OF SOLID & HAZARDOUS MATERIALS

HAZARDOUS WASTE MANIFEST

P.O. Box 12820, Albany, New York 12212

Please type or print. Do not staple.

(Hazardous Waste Manifest 4/97)

In case of emergency or spill immediately call the National Response Center (800) 424-8802 and the NYS Department of Environmental Conservation (518) 457-7362

UNIFORM HAZARDOUS WASTE MANIFEST

1. Generator's US EPA No. | Manifest Doc. No.: NYD 0 0 2 2 3 9 4 8 4 0 | 00274

2. Page 1 of 1

Information within heavy bold line is not required by Federal Law.

A. NYB9299853

GENERATOR

3. Generator's Name and Mailing Address
INLAND FISHER GUIDE CO
1 GENERAL MOTORS DR
SYRACUSE NY 13206-0480

4. Generator's Telephone (315) 432-5314

B. Generator's ID: SAME

5. Transporter 1 (Company Name): US Bulk Transport INC

6. US EPA ID Number: PAD987342515

C. State Transporter's ID: T032206R

D. Transporter's Telephone: 201-941-3110

Transporter 2 (Company Name)

8. US EPA ID Number

E. State Transporter's ID

F. Transporter's Telephone ( )

9. Designated Facility Name and Site Address
CWM CHEMICAL SERVICES, L.L.C.
1550 BALMER RD.
MODEL CITY NY 14107

10. US EPA ID Number: N Y D 0 4 9 8 3 6 7 9

G. State Facility ID

H. Facility Telephone ( ): 716 754-8231

11. US DOT Description (Including Proper Shipping Name, Hazard Class and ID Number)	12. Containers Number	Type	13. Total Quantity	14. Unit Wt/Vol	I. Waste No.
a. RQ, POLYCHLORINATED BIPHENYL MIXTURE, 9, UN2315, III	0 0 1	DT	EST 23000	K	EPA STATE 8007
b.					EPA STATE
c.					EPA STATE
d.					EPA STATE

J. Additional Descriptions for Materials listed Above
a. CP2002 - SOIL
c.
b.
d.

K. Handling Codes for Wastes Listed Above
a.
c.
b.
d.

15. Special Handling Instructions and Additional Information
a. PCB Out of Service Date: 6-14-20 SERVICE REQUEST # SR1295-04
CHEMTREC Emergency Response Number (800)424-9300 UN Container
8152815

16. **GENERATOR'S CERTIFICATION:** I hereby declare that the contents of this consignment are fully and accurately described above by proper shipping name and are classified, packed, marked and labeled, and are in all respects in proper condition for transport by highway according to applicable international and national government regulations and state laws and regulations.

If I am a large quantity generator, I certify that I have a program in place to reduce the volume and toxicity of waste generated to the degree I have determined to be economically practicable and that I have selected the practicable method of treatment, storage, or disposal currently available to me which minimizes the present and future threat to human health and the environment; OR if I am a small generator, I have made a good faith effort to minimize my waste and select the best waste management method that is available to me and that I can afford.

Printed/Typed Name	Signature	Mo.	Day	Year
Brian Kubiak for Tom F. Hartnett	Brian Kubiak for James F. Hartnett	05	19	00

TRANSPORTER

17. Transporter 1 Acknowledgement of Receipt of Materials

Printed/Typed Name	Signature	Mo.	Day	Year
Randy Ferry	Randy Ferry	05	19	00

18. Transporter 2 Acknowledgement of Receipt of Materials

Printed/Typed Name	Signature	Mo.	Day	Year

19. Discrepancy Indication Space
Actual Rcd 21836K

Facility Owner or Operator: Certification of receipt of hazardous materials covered by this manifest except as noted in Item 19.

Printed/Typed Name	Signature	Mo.	Day	Year
Susan Snyder	Susan Snyder	05	19	00

COPY 5—Generator—Mailed by TSD Facility

WASTE MANAGEMENT, INC.
CWM Chemical Services, L.L.C.
1550 Balmer Rd.
P.O. Box 200
Model City, N.Y. 14107
716/754-8231

Federal EPA ID: NYD049836679

INLAND FISHER GUIDE, GM
ATTN: ENVIRONMENTAL COMPLIANCE
NYD002239440
1 GENERAL MOTORS DRIVE
SYRACUSE NY 13206-0486

CERTIFICATE OF DISPOSAL

CWM CHEMICAL SERVICES, L.L.C. has received waste material from INLAND FISHER GUIDE, GM on 05/19/00 as described on Hazardous Waste Manifest number NYB9299853 Sequence number 01. CWM CHEMICAL SERVICES, L.L.C. hereby certifies that the above described material was landfilled in accordance with the 40 CFR part 761 as it pertains to the land disposal of polychlorinated biphenyl contaminated materials.

Profile Number: CP2002
CWM Tracking ID: 8152815101
CWM Unit #: 1*0
Disposal Date: 05/19/00

Under civil and criminal penalties of law for the making or submission of false or fraudulent statements or representations (18 U.S.C 1001 and 15 U.S.C. 2615) I certify that the information contained in or accompanying this document is true accurate and complete. As to the identified section(s) of this document for which I cannot personally verify truth and accuracy, I certify as the company official having supervisory responsibility for the persons who, acting under my direct instructions, made the verification that this information is true accurate and complete.

Donna Ames-Cassick

DONNA AMES-CASSICK
COMPLIANCE MANAGER
Certificate # 180814
05/22/00

For questions please call our Customer Service Dept. at (800) 843-3604

RECEIVED 5/23/00

NYB9299862

DEPARTMENT OF ENVIRONMENTAL CONSERVATION
DIVISION OF SOLID & HAZARDOUS MATERIALS

HAZARDOUS WASTE MANIFEST

P.O. Box 12820, Albany, New York 12212

Please type or print. Do not staple.

(Hazardous Waste Manifest 4/97)

UNIFORM HAZARDOUS WASTE MANIFEST

1. Generator's US EPA No. | Manifest Doc. No.: 0 0275

2. Page 1 of 1

Information within heavy bold line is not required by Federal Law.

3. Generator's Name and Mailing Address
INLAND FISHER GUIDE CO
1 GENERAL MOTORS DR
SYRACUSE NY 13206-0466

4. Generator's Telephone (315) 432-5314

A. NYB9299862

B. Generator's ID: SAME

5. Transporter 1 (Company Name): Buffalo Fuel Corp

6. US EPA ID Number: NYR000045724

C. State Transporter's ID: 9946 NY

D. Transporter's Telephone (800) 208-9944

7. Transporter 2 (Company Name)

8. US EPA ID Number

E. State Transporter's ID

F. Transporter's Telephone ( )

9. Designated Facility Name and Site Address
OHM CHEMICAL SERVICES, L.L.C.
1550 BALMER RD.
MODEL CITY NY 14107

10. US EPA ID Number: NYD991366799

G. State Facility ID

H. Facility Telephone ( ): 716 754-0231

11. US DOT Description (Including Proper Shipping Name, Hazard Class and ID Number)	12. Containers Number	Type	13. Total Quantity	14. Unit Wt/Vol	I. Waste No.
a. RQ, POLYCHLORINATED BIPHENYL MIXTURE, 9,UN2315,III	001	DT	EST. 28510	K	EPA STATE 9007
b.					EPA STATE
c.					EPA STATE
d.					EPA STATE

J. Additional Descriptions for Materials listed Above
a. CP2002 - 601L

K. Handling Codes for Wastes Listed Above
a. c. b. d.

15. Special Handling Instructions and Additional Information
a. PCB Out of Service Date: 5-10-00 SERVICE REQUEST # 551295-05
CHEMTREC Emergency Response Number (800)424-9300 UNI Contract ERG#171

8152815O

16. **GENERATOR'S CERTIFICATION:** I hereby declare that the contents of this consignment are fully and accurately described above by proper shipping name and are classified, packed, marked and labeled, and are in all respects in proper condition for transport by highway according to applicable international and national government regulations and state laws and regulations.

If I am a large quantity generator, I certify that I have a program in place to reduce the volume and toxicity of waste generated to the degree I have determined to be economically practicable and that I have selected the practicable method of treatment, storage, or disposal currently available to me which minimizes the present and future threat to human health and the environment; OR if I am a small generator, I have made a good faith effort to minimize my waste and select the best waste management method that is available to me and that I can afford.

Printed/Typed Name	Signature	Mo.	Day	Year
Brad Kusak For James F. Hartnett	B Kusak for James F. Hartnett	05	19	00

TRANSPORTER

17. Transporter 1 Acknowledgement of Receipt of Materials

Printed/Typed Name	Signature	Mo.	Day	Year
Joseph J Meyers	Joseph J Meyers	05	19	00

18. Transporter 2 Acknowledgement of Receipt of Materials

Printed/Typed Name	Signature	Mo.	Day	Year

FACILITY

19. Discrepancy Indication Space
actual recd 27760K

20. Facility Owner or Operator: Certification of receipt of hazardous materials covered by this manifest except as noted in Item 19.

Printed/Typed Name	Signature	Mo.	Day	Year
Eileen Carton	Eileen Carton	05	19	00

COPY 5—Generator—Mailed by TSD Facility

In case of emergency or spill immediately call the National Response Center (800) 424-8802 and the NYS Department of Environmental Conservation (518) 457-7362

WASTE MANAGEMENT, INC.
CWM Chemical Services, L.L.C.
1550 Balmer Rd.
P.O. Box 200
Model City, N.Y. 14107
716/754-8231

Federal EPA ID: NYD049836679

INLAND FISHER GUIDE, GM
ATTN: ENVIRONMENTAL COMPLIANCE
NYD002239440
1 GENERAL MOTORS DRIVE
SYRACUSE NY 13206-0486

CERTIFICATE OF DISPOSAL

CWM CHEMICAL SERVICES, L.L.C. has received waste material from INLAND FISHER GUIDE, GM on 05/19/00 as described on Hazardous Waste Manifest number NYB9299862 Sequence number 01. CWM CHEMICAL SERVICES, L.L.C. hereby certifies that the above described material was landfilled in accordance with the 40 CFR part 761 as it pertains to the land disposal of polychlorinated biphenyl contaminated materials.

Profile Number: CP2002
CWM Tracking ID: 8152815001
CWM Unit #: 1*0
Disposal Date: 05/19/00

Under civil and criminal penalties of law for the making or submission of false or fraudulent statements or representations (18 U.S.C 1001 and 15 U.S.C. 2615) I certify that the information contained in or accompanying this document is true accurate and complete. As to the identified section(s) of this document for which I cannot personally verify truth and accuracy, I certify as the company official having supervisory responsibility for the persons who, acting under my direct instructions, made the verification that this information is true accurate and complete.

Donna Ames-Cassick

DONNA AMES-CASSICK
COMPLIANCE MANAGER
Certificate # 180813
05/22/00

For questions please call
our Customer Service Dept.
at (800) 843-3604

RECEIVED 5/25/00

NYB9299871

DEPARTMENT OF ENVIRONMENTAL CONSERVATION
DIVISION OF SOLID & HAZARDOUS MATERIALS

HAZARDOUS WASTE MANIFEST

P.O. Box 12820, Albany, New York 12212

Please type or print. Do not staple.

(Hazardous Waste Manifest 4/97)

UNIFORM HAZARDOUS WASTE MANIFEST

1. Generator's US EPA No. | Manifest Doc. No.: NYD 0 4 9 8 3 6 7 9 | 00276

2. Page 1 of 1

Information within heavy bold line is not required by Federal Law.

A. NYB9299871

B. Generator's ID: SAME

3. Generator's Name and Mailing Address
ISLAND FISHER CHEM CO
1 GENERAL MOTORS DR
SYRACUSE NY 13206-0986

4. Generator's Telephone 315-432-5514

5. Transporter 1 (Company Name): US BULK TRANSPORT INC

6. US EPA ID Number: RAD982347515

C. State Transporter's ID: 4099ORNJ

D. Transporter's Telephone: 8006422916

7. Transporter 2 (Company Name)

8. US EPA ID Number

E. State Transporter's ID

F. Transporter's Telephone ( )

9. Designated Facility Name and Site Address
CWM CHEMICAL SERVICES, L.L.C.
1550 BALMER RD.
MODEL CITY NY 14107

10. US EPA ID Number: NYD 0 4 9 8 3 6 7 9

G. State Facility ID

H. Facility Telephone ( ): 716 754-8231

11. US DOT Description (Including Proper Shipping Name, Hazard Class and ID Number)	12. Containers Number	Type	13. Total Quantity	14. Unit Wt/Vol	I. Waste No.
a. RQ, POLYCHLORINATED BIPHENYL MIXTURE, 9,UN2315,III	001	T	EST. 22506	K	EPA STATE 8007
b.					EPA STATE
c.					EPA STATE
d.					EPA STATE

J. Additional Descriptions for Materials listed Above
a. CP2002 - 0011

K. Handling Codes for Wastes Listed Above
a. c. b. d.

15. Special Handling Instructions and Additional Information
a. PCB Out of Service Date: 6-10-00 SERVICE REQUEST # 55129506
CHEMTREC Emergency Response Number (800)424-9300 WRI Contract EPA171

81528152

16. **GENERATOR'S CERTIFICATION:** I hereby declare that the contents of this consignment are fully and accurately described above by proper shipping name and are classified, packed, marked and labeled, and are in all respects in proper condition for transport by highway according to applicable international and national government regulations and state laws and regulations.
If I am a large quantity generator, I certify that I have a program in place to reduce the volume and toxicity of waste generated to the degree I have determined to be economically practicable and that I have selected the practicable method of treatment, storage, or disposal currently available to me which minimizes the present and future threat to human health and the environment; OR if I am a small generator, I have made a good faith effort to minimize my waste and select the best waste management method that is available to me and that I can afford.

Printed/Typed Name	Signature	Mo.	Day	Year
Ben Kubik for James F. Hartnett	Ben Kubik for James F. Hartnett	05	19	00

17. Transporter 1 Acknowledgement of Receipt of Materials

Printed/Typed Name	Signature	Mo.	Day	Year
Fred J. Faery				

18. Transporter 2 Acknowledgement of Receipt of Materials

Printed/Typed Name	Signature	Mo.	Day	Year

19. Discrepancy Indication Space
Actual Rcd 21609K

20. Facility Owner or Operator: Certification of receipt of hazardous materials covered by this manifest except as noted in Item 19.

Printed/Typed Name	Signature	Mo.	Day	Year
Susan Snyder	Susan Snyder	05	19	00

COPY 5—Generator—Mailed by TSD Facility

GENERATOR

TRANSPORTER

In case of emergency or spill immediately call the National Response Center (800) 424-8802 and the NYS Department of Environmental Conservation (518) 457-7362

WASTE MANAGEMENT, INC.
CWM Chemical Services, L.L.C.
1550 Balmer Rd.
P.O. Box 200
Model City, N.Y. 14107
716/754-8231

Federal EPA ID: NYD049836679

INLAND FISHER GUIDE, GM
ATTN: ENVIRONMENTAL COMPLIANCE
NYD002239440
1 GENERAL MOTORS DRIVE
SYRACUSE NY 13206-0486

CERTIFICATE OF DISPOSAL

CWM CHEMICAL SERVICES, L.L.C. has received waste material from INLAND FISHER GUIDE, GM on 05/19/00 as described on Hazardous Waste Manifest number NYB9299871 Sequence number 01. CWM CHEMICAL SERVICES, L.L.C. hereby certifies that the above described material was landfilled in accordance with the 40 CFR part 761 as it pertains to the land disposal of polychlorinated biphenyl contaminated materials.

Profile Number: CP2002
Tracking ID: 8152815201
CWM Unit #: 1*0
Disposal Date: 05/19/00

Under civil and criminal penalties of law for the making or submission of false or fraudulent statements or representations (18 U.S.C 1001 and 15 U.S.C. 2615) I certify that the information contained in or accompanying this document is true accurate and complete. As to the identified section(s) of this document for which I cannot personally verify truth and accuracy, I certify as the company official having supervisory responsibility for the persons who, acting under my direct instructions, made the verification that this information is true accurate and complete.

Donna Ames-Cassick

DONNA AMES-CASSICK
COMPLIANCE MANAGER
Certificate # 180815
05/22/00

For questions please call our Customer Service Dept. at (800) 843-3604

RECEIVED 5/25/00

NYB9299889

DEPARTMENT OF ENVIRONMENTAL CONSERVATION
DIVISION OF SOLID & HAZARDOUS MATERIALS

HAZARDOUS WASTE MANIFEST

P.O. Box 12820, Albany, New York 12212

Please type or print. Do not staple.

(Hazardous Waste Manifest 4/97)

UNIFORM HAZARDOUS WASTE MANIFEST

1. Generator's US EPA No. NYD002123918 Manifest Doc. No. 00277

2. Page 1 of 1

Information within heavy bold line is not required by Federal Law.

3. Generator's Name and Mailing Address
INLAND FISHER GUIDE GM
1 GENERAL MOTORS DR
SYRACUSE NY 13206-0486

4. Generator's Telephone Number 432-5314

A. NYB9299889

B. Generator's ID SAME

5. Transporter 1 (Company Name) US BULK TRANSPORT INC.

6. US EPA ID Number PAD987347515

C. State Transporter's ID 628946 NY

D. Transporter's Telephone ( ) 642-7910

7. Transporter 2 (Company Name)

8. US EPA ID Number

E. State Transporter's ID

F. Transporter's Telephone ( )

9. Designated Facility Name and Site Address
CWM CHEMICAL SERVICES, L.L.C.
1550 BALMER RD.
MODEL CITY NY 14107

10. US EPA ID Number NYD049836679

G. State Facility ID

H. Facility Telephone ( ) 716 754-8231

GENERATOR

11. US DOT Description (Including Proper Shipping Name, Hazard Class and ID Number)	12. Containers Number	Type	13. Total Quantity	14. Unit Wt/Vol	I. Waste No.
a. RQ, POLYCHLORINATED BIPHENYL MIXTURE, 9, UN2315, III	001	DT	EST. 23000	K	EPA STATE B007
b.					EPA STATE
c.					EPA STATE
d.					EPA STATE

J. Additional Descriptions for Materials listed Above
a. CP2002 - 801L
c.
b.
d.

K. Handling Codes for Wastes Listed Above
a. c.
b. d.

15. Special Handling Instructions and Additional Information
a. PCB Out of Service Date: 5-10-00. SERVICE REQUEST # 551458-1
CHEMTREC Emergency Response Number (800)424-9300 UNI Contract ERG171

81528194

16. **GENERATOR'S CERTIFICATION:** I hereby declare that the contents of this consignment are fully and accurately described above by proper shipping name and are classified, packed, marked and labeled, and are in all respects in proper condition for transport by highway according to applicable international and national government regulations and state laws and regulations.

If I am a large quantity generator, I certify that I have a program in place to reduce the volume and toxicity of waste generated to the degree I have determined to be economically practicable and that I have selected the practicable method of treatment, storage, or disposal currently available to me which minimizes the present and future threat to human health and the environment; OR if I am a small generator, I have made a good faith effort to minimize my waste and select the best waste management method that is available to me and that I can afford.

Printed/Typed Name	Signature	Mo.	Day	Year
BRAD KUBIAK FOR JAMES F. HARTNETT	Brad Kubiak for James F Hartnett	05	22	00

TRANSPORTER

17. Transporter 1 Acknowledgement of Receipt of Materials

Printed/Typed Name	Signature	Mo.	Day	Year
JEFFREY LAYTHEATER		05	23	00

18. Transporter 2 Acknowledgement of Receipt of Materials

Printed/Typed Name	Signature	Mo.	Day	Year

FACILITY

19. Discrepancy Indication Space
Actual Rcvd 25347K

20. Facility Owner or Operator: Certification of receipt of hazardous materials covered by this manifest except as noted in Item 19.

Printed/Typed Name	Signature	Mo.	Day	Year
SUSAN SNYDER	Susan Snyder	05	22	00

COPY 5—Generator—Mailed by TSD Facility

In case of emergency or spill immediately call the National Response Center (800) 424-8802 and the NYS Department of Environmental Conservation (518) 457-7362

WASTE MANAGEMENT, INC.
CWM Chemical Services, L.L.C.
1550 Balmer Rd.
P.O. Box 200
Model City, N.Y. 14107
716/754-8231

Federal EPA ID: NYD049836679

INLAND FISHER GUIDE, GM
ATTN: ENVIRONMENTAL COMPLIANCE
NYD002239440
1 GENERAL MOTORS DRIVE
SYRACUSE NY 13206-0486

CERTIFICATE OF DISPOSAL

CWM CHEMICAL SERVICES, L.L.C. has received waste material from INLAND FISHER GUIDE, GM on 05/22/00 as described on Hazardous Waste Manifest number NYB9299889 Sequence number 01. CWM CHEMICAL SERVICES, L.L.C. hereby certifies that the above described material was landfilled in accordance with the 40 CFR part 761 as it pertains to the land disposal of polychlorinated biphenyl contaminated materials.

Profile Number: CP2002
CWM Tracking ID: 8152819401
CWM Unit #: 1*0
Disposal Date: 05/22/00

Under civil and criminal penalties of law for the making or submission of false or fraudulent statements or representations (18 U.S.C 1001 and 15 U.S.C. 2615) I certify that the information contained in or accompanying this document is true accurate and complete. As to the identified section(s) of this document for which I cannot personally verify truth and accuracy, I certify as the company official having supervisory responsibility for the persons who, acting under my direct instructions, made the verification that this information is true accurate and complete.

Donna Ames-Cassick

DONNA AMES-CASSICK
COMPLIANCE MANAGER
Certificate # 180923
05/23/00

For questions please call our Customer Service Dept. at (800) 843-3604

RECEIVED 5/25/00

NYB9299898

DEPARTMENT OF ENVIRONMENTAL CONSERVATION
DIVISION OF SOLID & HAZARDOUS MATERIALS

HAZARDOUS WASTE MANIFEST

P.O. Box 12820, Albany, New York 12212

CWM

(Hazardous Waste Manifest 4/97)

Please type or print. Do not staple.

UNIFORM HAZARDOUS WASTE MANIFEST

1. Generator's US EPA No. | Manifest Doc. No.: 00278

2. Page 1 of 1

Information within heavy bold line is not required by Federal Law.

3. Generator's Name and Mailing Address
INLAND FISHER GUIDE CO
1 GENERAL MOTORS DR
SYRACUSE NY 13206-0486

4. Generator's Telephone Number 432-5314

A. NYB9299898

B. Generator's ID: SAME

5. Transporter 1 (Company Name): Buffalo Fuel Corp

6. US EPA ID Number: NYR000045724

C. State Transporter's ID: 73385-11-14

D. Transporter's Telephone ( ): 822-2682

7. Transporter 2 (Company Name)

8. US EPA ID Number

E. State Transporter's ID

F. Transporter's Telephone ( )

9. Designated Facility Name and Site Address
CWM CHEMICAL SERVICES, L.L.C.
1550 BALMER RD.
MODEL CITY NY 14107

10. US EPA ID Number: NYD049536791

G. State Facility ID

H. Facility Telephone ( ): 716 754-8231

11. US DOT Description (Including Proper Shipping Name, Hazard Class and ID Number)	12. Containers Number	Type	13. Total Quantity	14. Unit Wt/Vol	I. Waste No.
a. RQ, POLYCHLORINATED BIPHENYL MIXTURE, 9, UN2315, III	001	DT	EST. 29000	K	EPA STATE B007
b.					EPA STATE
c.					EPA STATE
d.					EPA STATE

GENERATOR

J. Additional Descriptions for Materials listed Above
a. CP2002 - SOIL
c.
b.
d.

K. Handling Codes for Wastes Listed Above
a. c.
b. d.

15. Special Handling Instructions and Additional Information
a. PCB Out of Service Date: 5-10-00. SERVICE REQUEST #55458-2
CHEMTREC Emergency Response Number (800)424-9300 WMI Contract ERC7171

81528201

16. **GENERATOR'S CERTIFICATION:** I hereby declare that the contents of this consignment are fully and accurately described above by proper shipping name and are classified, packed, marked and labeled, and are in all respects in proper condition for transport by highway according to applicable international and national government regulations and state laws and regulations.

If I am a large quantity generator, I certify that I have a program in place to reduce the volume and toxicity of waste generated to the degree I have determined to be economically practicable and that I have selected the practicable method of treatment, storage, or disposal currently available to me which minimizes the present and future threat to human health and the environment; OR if I am a small generator, I have made a good faith effort to minimize my waste and select the best waste management method that is available to me and that I can afford.

Printed/Typed Name	Signature	Mo.	Day	Year
Brad Kuesik For James F. Hartnett	Brad Kuesik for James F. Hartnett	05	22	00

TRANSPORTER

17. Transporter 1 Acknowledgement of Receipt of Materials

Printed/Typed Name	Signature	Mo.	Day	Year
Randall Ward	Randall Ward	05	22	00

18. Transporter 2 Acknowledgement of Receipt of Materials

Printed/Typed Name	Signature	Mo.	Day	Year

FACILITY

19. Discrepancy Indication Space
Actual Recd 29647K

20. Facility Owner or Operator: Certification of receipt of hazardous materials covered by this manifest except as noted in Item 19.

Printed/Typed Name	Signature	Mo.	Day	Year
Susan Snyder	Susan Snyder	05	22	00

COPY 5—Generator—Mailed by TSD Facility

In case of emergency or spill immediately call the National Response Center (800) 424-8802 and the NYS Department of Environmental Conservation (518) 457-7362

WASTE MANAGEMENT, INC.
CWM Chemical Services, L.L.C.
1550 Balmer Rd.
P.O. Box 200
Model City, N.Y. 14107
716/754-8231

Federal EPA ID: NYD049836679

INLAND FISHER GUIDE, GM
ATTN: ENVIRONMENTAL COMPLIANCE
NYD002239440
1 GENERAL MOTORS DRIVE
SYRACUSE NY 13206-0486

CERTIFICATE OF DISPOSAL

CWM CHEMICAL SERVICES, L.L.C. has received waste material from INLAND FISHER GUIDE, GM on 05/22/00 as described on Hazardous Waste Manifest number NYB9299898 Sequence number 01. CWM CHEMICAL SERVICES, L.L.C. hereby certifies that the above described material was landfilled in accordance with the 40 CFR part 761 as it pertains to the land disposal of polychlorinated biphenyl contaminated materials.

Profile Number: CP2002
CWM Tracking ID: 8152820101
CWM Unit #: 1*0
Disposal Date: 05/22/00

Under civil and criminal penalties of law for the making or submission of false or fraudulent statements or representations (18 U.S.C 1001 and 15 U.S.C. 2615) I certify that the information contained in or accompanying this document is true accurate and complete. As to the identified section(s) of this document for which I cannot personally verify truth and accuracy, I certify as the company official having supervisory responsibility for the persons who, acting under my direct instructions, made the verification that this information is true accurate and complete.

Donna Ames-Cassick

DONNA AMES-CASSICK
COMPLIANCE MANAGER
Certificate # 180929
05/23/00

For questions please call our Customer Service Dept. at (800) 843-3604

RECEIVED 5/25/00

NYB9299907

DEPARTMENT OF ENVIRONMENTAL CONSERVATION
DIVISION OF SOLID & HAZARDOUS MATERIALS

HAZARDOUS WASTE MANIFEST

P.O. Box 12820, Albany, New York 12212

Please type or print. Do not staple.

(Hazardous Waste Manifest 4/97)

UNIFORM HAZARDOUS WASTE MANIFEST

1. Generator's US EPA No.: NYD002123840 — Manifest Doc. No.: 00279
2. Page 1 of

Information within heavy bold line is not required by Federal Law.

3. Generator's Name and Mailing Address
INLAND FISHER GUIDE CO
1 GENERAL MOTORS DR
SYRACUSE NY 13206-0486

4. Generator's Telephone Number: 432-5314

A. NYB9299907

B. Generator's ID: SAME

5. Transporter 1 (Company Name): BUFFALO FUEL CORP
6. US EPA ID Number: NYR000045724
C. State Transporter's ID: 207177 NY
D. Transporter's Telephone: (800) 622-8002

7. Transporter 2 (Company Name)
8. US EPA ID Number
E. State Transporter's ID
F. Transporter's Telephone ( )

9. Designated Facility Name and Site Address
CWM CHEMICAL SERVICES, L.L.C.
1550 BALMER RD.
MODEL CITY NY 14107

10. US EPA ID Number: NYD049836679
G. State Facility ID
H. Facility Telephone: 716 754-8231

11. US DOT Description (Including Proper Shipping Name, Hazard Class and ID Number)	12. Containers Number	Type	13. Total Quantity	14. Unit Wt/Vol	I. Waste No.
a. RQ, POLYCHLORINATED BIPHENYL MIXTURE, 9, UN2315, III	001	DT	EST. 28500	K	EPA STATE B007
b.					EPA STATE
c.					EPA STATE
d.					EPA STATE

J. Additional Descriptions for Materials listed Above
a CP2002 - SOIL
b
c
d

K. Handling Codes for Wastes Listed Above
a
b
c
d

15. Special Handling Instructions and Additional Information
a. PCB Out of Service Date: 5-10-00. SERVICE REQUEST #55456-3
CHEMTREC Emergency Response Number (800)424-9300 WRI Contract
EPG#171
8152820O

16. **GENERATOR'S CERTIFICATION:** I hereby declare that the contents of this consignment are fully and accurately described above by proper shipping name and are classified, packed, marked and labeled, and are in all respects in proper condition for transport by highway according to applicable international and national government regulations and state laws and regulations.

If I am a large quantity generator, I certify that I have a program in place to reduce the volume and toxicity of waste generated to the degree I have determined to be economically practicable and that I have selected the practicable method of treatment, storage, or disposal currently available to me which minimizes the present and future threat to human health and the environment; OR if I am a small generator, I have made a good faith effort to minimize my waste and select the best waste management method that is available to me and that I can afford.

Printed/Typed Name	Signature	Mo.	Day	Year
Brad Kubiak For James F. Hartnett	Brad Kubiak for James F. Hartnett	05	22	00

TRANSPORTER

17. Transporter 1 Acknowledgement of Receipt of Materials

Printed/Typed Name	Signature	Mo.	Day	Year
Edward C. Kunath	Edward C Kunath	05	22	00

18. Transporter 2 Acknowledgement of Receipt of Materials

Printed/Typed Name	Signature	Mo.	Day	Year

FACILITY

19. Discrepancy Indication Space
Actual Rcd 27987K

20. Facility Owner or Operator: Certification of receipt of hazardous materials covered by this manifest except as noted in Item 19.

Printed/Typed Name	Signature	Mo.	Day	Year
Eileen Carton	Eileen Carton	05	22	00

GENERATOR

In case of emergency or spill immediately call the National Response Center (800) 424-8802 and the NYS Department of Environmental Conservation (518) 457-7362

COPY 5—Generator—Mailed by TSD Facility

WASTE MANAGEMENT, INC.
CWM Chemical Services, L.L.C.
1550 Balmer Rd.
P.O. Box 200
Model City, N.Y. 14107
716/754-8231

Federal EPA ID: NYD049836679

INLAND FISHER GUIDE, GM
ATTN: ENVIRONMENTAL COMPLIANCE
NYD002239440
1 GENERAL MOTORS DRIVE
SYRACUSE NY 13206-0486

CERTIFICATE OF DISPOSAL

CWM CHEMICAL SERVICES, L.L.C. has received waste material from INLAND FISHER GUIDE, GM on 05/22/00 as described on Hazardous Waste Manifest number NYB9299907 Sequence number 01. CWM CHEMICAL SERVICES, L.L.C. hereby certifies that the above described material was landfilled in accordance with the 40 CFR part 761 as it pertains to the land disposal of polychlorinated biphenyl contaminated materials.

Profile Number: CP2002
CWM Tracking ID: 8152820001
CWM Unit #: 1*0
Disposal Date: 05/22/00

Under civil and criminal penalties of law for the making or submission of false or fraudulent statements or representations (18 U.S.C 1001 and 15 U.S.C. 2615) I certify that the information contained in or accompanying this document is true accurate and complete. As to the identified section(s) of this document for which I cannot personally verify truth and accuracy, I certify as the company official having supervisory responsibility for the persons who, acting under my direct instructions, made the verification that this information is true accurate and complete.

Donna Ames-Cassick

DONNA AMES-CASSICK
COMPLIANCE MANAGER
Certificate # 180928
05/23/00

For questions please call our Customer Service Dept. at (800) 843-3604

RECEIVED 5/25/00

NYB9299916

STATE OF NEW YORK
DEPARTMENT OF ENVIRONMENTAL CONSERVATION
DIVISION OF SOLID & HAZARDOUS MATERIALS

HAZARDOUS WASTE MANIFEST

P.O. Box 12820, Albany, New York 12212

Please type or print. Do not staple.

(Hazardous Waste Manifest 4/97)

UNIFORM HAZARDOUS WASTE MANIFEST

1. Generator's US EPA No. | Manifest Doc. No.: 00290

2. Page 1 of

Information within heavy bold line is not required by Federal Law.

3. Generator's Name and Mailing Address
INLAND FISHER GUIDE CO
1 GENERAL MOTORS DR
SYRACUSE NY 13206-0486

4. Generator's Telephone Number: 315 432-5314

A. NYB9299916

B. Generator's ID: SAME

5. Transporter 1 (Company Name): U.S. Bulk Transport Inc

6. US EPA ID Number: NJD987347515

C. State Transporter's ID: 409702NY

D. Transporter's Telephone: 800 6928110

7. Transporter 2 (Company Name)

8. US EPA ID Number

E. State Transporter's ID

F. Transporter's Telephone ( )

9. Designated Facility Name and Site Address
CWM CHEMICAL SERVICES, L.L.C.
1550 BALMER RD.
MODEL CITY NY 14107

10. US EPA ID Number: NYD049536679

G. State Facility ID

H. Facility Telephone ( ): 716 754-8231

11. US DOT Description (Including Proper Shipping Name, Hazard Class and ID Number)	12. Containers Number	Type	13. Total Quantity	14. Unit Wt/Vol	I. Waste No.
a. RQ, POLYCHLORINATED BIPHENYL MIXTURE, 9, UN2315, III	001	DT	EST. 22000	K	EPA STATE 0007
b.					EPA STATE
c.					EPA STATE
d.					EPA STATE

J. Additional Descriptions for Materials listed Above
a. CP2002 - 301L
b.

K. Handling Codes for Wastes Listed Above
a. c. b. d.

15. Special Handling Instructions and Additional Information
a. PCB Out of Service Date: 5-10-00. SERVICE REQUEST # 551458-1
CHEMTREC Emergency Response Number (800)424-9300 WMI Contract ERG#171

8152B203

16. **GENERATOR'S CERTIFICATION:** I hereby declare that the contents of this consignment are fully and accurately described above by proper shipping name and are classified, packed, marked and labeled, and are in all respects in proper condition for transport by highway according to applicable international and national government regulations and state laws and regulations.

If I am a large quantity generator, I certify that I have a program in place to reduce the volume and toxicity of waste generated to the degree I have determined to be economically practicable and that I have selected the practicable method of treatment, storage, or disposal currently available to me which minimizes the present and future threat to human health and the environment; OR if I am a small generator, I have made a good faith effort to minimize my waste and select the best waste management method that is available to me and that I can afford.

Printed/Typed Name	Signature	Mo.	Day	Year
Bob Kubiak For James F. Hartnett	Bob Kubiak for James F. Hartnett	05	22	00

17. Transporter 1 Acknowledgement of Receipt of Materials

Printed/Typed Name	Signature	Mo.	Day	Year
Fred J. Facey	Fred J. Facey	05	22	00

18. Transporter 2 Acknowledgement of Receipt of Materials

Printed/Typed Name	Signature	Mo.	Day	Year

19. Discrepancy Indication Space
Actual Rcd 23941K

20. Facility Owner or Operator: Certification of receipt of hazardous materials covered by this manifest except as noted in Item 19.

Printed/Typed Name	Signature	Mo.	Day	Year
Susan Snyder	Susan Snyder	05	22	00

COPY 5—Generator—Mailed by TSD Facility

In case of emergency or spill immediately call the National Response Center (800) 424-8802 and the NYS Department of Environmental Conservation (518) 457-7362

WASTE MANAGEMENT, INC.
CWM Chemical Services, L.L.C.
1550 Balmer Rd.
P.O. Box 200
Model City, N.Y. 14107
716/754-8231

Federal EPA ID: NYD049836679

INLAND FISHER GUIDE, GM
ATTN: ENVIRONMENTAL COMPLIANCE
NYD002239440
1 GENERAL MOTORS DRIVE
SYRACUSE NY 13206-0486

CERTIFICATE OF DISPOSAL

CWM CHEMICAL SERVICES, L.L.C. has received waste material from INLAND FISHER GUIDE, GM on 05/22/00 as described on Hazardous Waste Manifest number NYB9299916 Sequence number 01. CWM CHEMICAL SERVICES, L.L.C. hereby certifies that the above described material was landfilled in accordance with the 40 CFR part 761 as it pertains to the land disposal of polychlorinated biphenyl contaminated materials.

Profile Number: CP2002
CWM Tracking ID: 8152820301
CWM Unit #: 1*0
Disposal Date: 05/22/00

Under civil and criminal penalties of law for the making or submission of false or fraudulent statements or representations (18 U.S.C 1001 and 15 U.S.C. 2615) I certify that the information contained in or accompanying this document is true accurate and complete. As to the identified section(s) of this document for which I cannot personally verify truth and accuracy, I certify as the company official having supervisory responsibility for the persons who, acting under my direct instructions, made the verification that this information is true accurate and complete.

Donna Ames-Cassick

DONNA AMES-CASSICK
COMPLIANCE MANAGER
Certificate # 180931
05/23/00

For questions please call
our Customer Service Dept.
at (800) 843-3604

RECEIVED 5/25/00

NYB9299925

DEPARTMENT OF ENVIRONMENTAL CONSERVATION
• DIVISION OF SOLID & HAZARDOUS MATERIALS

HAZARDOUS WASTE MANIFEST

P.O. Box 12820, Albany, New York 12212

Please type or print. Do not staple.

(Hazardous Waste Manifest 4/97)

UNIFORM HAZARDOUS WASTE MANIFEST

1. Generator's US EPA No. | Manifest Doc. No. 00281
2. Page 1 of

Information within heavy bold line is not required by Federal Law.

3. Generator's Name and Mailing Address
IRLAND FISHER GUIDE GM
1 GENERAL MOTORS DR
SYRACUSE NY 13206-0966
4. Generator's Telephone Number (32-5314

A. NYB9299925
B. Generator's ID SAME

5. Transporter 1 (Company Name) Buffalo Fuel Corp
6. US EPA ID Number NYR000045737
C. State Transporter's ID 9F2985
D. Transporter's Telephone (Gov) 674-7403

7. Transporter 2 (Company Name)
8. US EPA ID Number
E. State Transporter's ID
F. Transporter's Telephone ( )

9. Designated Facility Name and Site Address
CWM CHEMICAL SERVICES, L.L.C.
1550 BALMER RD.
MODEL CITY NY 14107
10. US EPA ID Number NYD049836679
G. State Facility ID
H. Facility Telephone ( ) 716 754-8231

11. US DOT Description (Including Proper Shipping Name, Hazard Class and ID Number)	12. Containers Number	Type	13. Total Quantity	14. Unit Wt/Vol	I. Waste No.
a. RQ, POLYCHLORINATED BIPHENYL MIXTURE, 9,UN2315,III	001	DT	EST. 22500	K	EPA STATE PANY
b.					EPA STATE
c.					EPA STATE
d.					EPA STATE

J. Additional Descriptions for Materials listed Above
a CT2082 501L
b
c
d

K. Handling Codes for Wastes Listed Above
a
b
c
d

15. Special Handling Instructions and Additional Information
a. PCB ONE of Service Date: 5-10-00 SERVICE REQUEST #551458-5
CHEMTREC Emergency Response Number (800)424-9300 WMI Contract PROC#171
8152824

16. **GENERATOR'S CERTIFICATION:** I hereby declare that the contents of this consignment are fully and accurately described above by proper shipping name and are classified, packed, marked and labeled, and are in all respects in proper condition for transport by highway according to applicable international and national government regulations and state laws and regulations.

If I am a large quantity generator, I certify that I have a program in place to reduce the volume and toxicity of waste generated to the degree I have determined to be economically practicable and that I have selected the practicable method of treatment, storage, or disposal currently available to me which minimizes the present and future threat to human health and the environment; OR if I am a small generator, I have made a good faith effort to minimize my waste and select the best waste management method that is available to me and that I can afford.

Printed/Typed Name	Signature	Mo.	Day	Year
Brad Kubiak for James F Hartnett	Brad Kubiak for James F Hartnett	05	22	00

TRANSPORTER

17. Transporter 1 Acknowledgement of Receipt of Materials

Printed/Typed Name	Signature	Mo.	Day	Year
Robert Adams	Robert Adams	05	22	00

18. Transporter 2 Acknowledgement of Receipt of Materials

Printed/Typed Name	Signature	Mo.	Day	Year

FACILITY

19. Discrepancy Indication Space
actual pound 19577K

20. Facility Owner or Operator: Certification of receipt of hazardous materials covered by this manifest except as noted in Item 19.

Printed/Typed Name	Signature	Mo.	Day	Year
Susan Snyder	Susan Snyder	05	23	00

COPY 5—Generator—Mailed by TSD Facility

(800) 424-8802 and the NYS Department of Environmental Conservation (518) 457-7362

In case of emergency or spill immediately call the National Response

WASTE MANAGEMENT, INC.
CWM Chemical Services, L.L.C.
1550 Balmer Rd.
P.O. Box 200
Model City, N.Y. 14107
716/754-8231

Federal EPA ID: NYD049836679

INLAND FISHER GUIDE, GM
ATTN: ENVIRONMENTAL COMPLIANCE
NYD002239440
1 GENERAL MOTORS DRIVE
SYRACUSE NY 13206-0486

CERTIFICATE OF DISPOSAL

CWM CHEMICAL SERVICES, L.L.C. has received waste material from INLAND FISHER GUIDE, GM on 05/23/00 as described on Hazardous Waste Manifest number NYB9299925 Sequence number 01. CWM CHEMICAL SERVICES, L.L.C. hereby certifies that the above described material was landfilled in accordance with the 40 CFR part 761 as it pertains to the land disposal of polychlorinated biphenyl contaminated materials.

Profile Number: CP2002
CWM Tracking ID: 8152822401
CWM Unit #: 1*0
Disposal Date: 05/23/00

Under civil and criminal penalties of law for the making or submission of false or fraudulent statements or representations (18 U.S.C 1001 and 15 U.S.C. 2615) I certify that the information contained in or accompanying this document is true accurate and complete. As to the identified section(s) of this document for which I cannot personally verify truth and accuracy, I certify as the company official having supervisory responsibility for the persons who, acting under my direct instructions, made the verification that this information is true accurate and complete.

Donna Ames-Cassick

DONNA AMES-CASSICK
COMPLIANCE MANAGER
Certificate # 180985
05/24/00

For questions please call our Customer Service Dept. at (800) 843-3604

RECEIVED 5/31/00

NYB9299934

STATE OF NEW YORK
DEPARTMENT OF ENVIRONMENTAL CONSERVATION
DIVISION OF SOLID & HAZARDOUS MATERIALS

HAZARDOUS WASTE MANIFEST

P.O. Box 12820, Albany, New York 12212

(Hazardous Waste Manifest 4/97)

Please type or print. Do not staple.

UNIFORM HAZARDOUS WASTE MANIFEST	1. Generator's US EPA No.	Manifest Doc. No.	2. Page 1 of	Information within heavy bold line is not required by Federal Law.
		00282		

GENERATOR

3. Generator's Name and Mailing Address
INLAND FISHER GUIDE GM
1 GENERAL MOTORS DR
SYRACUSE NY 13206-0486
4. Generator's Telephone Number (315) 432-5314

A. NYB9299934
B. Generator's ID SAME
C. State Transporter's ID 99465 (NH)
D. Transporter's Telephone ( )
E. State Transporter's ID
F. Transporter's Telephone ( )
G. State Facility ID
H. Facility Telephone ( ) 716 754-8231

5. Transporter 1 (Company Name) B&L Fuel Corp
6. US EPA ID Number NYR000045724
7. Transporter 2 (Company Name)
8. US EPA ID Number

9. Designated Facility Name and Site Address
CWM CHEMICAL SERVICES, L.L.C.
1550 BALMER RD.
MODEL CITY NY 14107
10. US EPA ID Number NYD049836717

11. US DOT Description (Including Proper Shipping Name, Hazard Class and ID Number)	12. Containers Number	Type	13. Total Quantity	14. Unit Wt/Vol	I. Waste No.
a. RQ, POLYCHLORINATED BIPHENYL MIXTURE, 9, NA2315, III	001	DT	EST. 28000	K	EPA STATE MA017
b.					EPA STATE
c.					EPA STATE
d.					EPA STATE

J. Additional Descriptions for Materials listed Above
a. CF2002 - SOIL
b.

K. Handling Codes for Wastes Listed Above
a. c. b. d.

15. Special Handling Instructions and Additional Information
a. PCB OUT of Service Date: 5-10-05 SERVICE REQUEST #551458-b
CHEMTREC Emergency Response Number (800)424-9300 WMI Contract EM03171

8153823A

16. **GENERATOR'S CERTIFICATION:** I hereby declare that the contents of this consignment are fully and accurately described above by proper shipping name and are classified, packed, marked and labeled, and are in all respects in proper condition for transport by highway according to applicable international and national government regulations and state laws and regulations.

If I am a large quantity generator, I certify that I have a program in place to reduce the volume and toxicity of waste generated to the degree I have determined to be economically practicable and that I have selected the practicable method of treatment, storage, or disposal currently available to me which minimizes the present and future threat to human health and the environment; OR if I am a small generator, I have made a good faith effort to minimize my waste and select the best waste management method that is available to me and that I can afford.

Printed/Typed Name	Signature	Mo.	Day	Year
Brad Kurjak For James F. Hartnett	Brad Kurjak for James F. Hartnett	05	22	05

TRANSPORTER

17. Transporter 1 Acknowledgement of Receipt of Materials

Printed/Typed Name	Signature	Mo.	Day	Year
[illegible]	[illegible]	05	23	05

18. Transporter 2 Acknowledgement of Receipt of Materials

Printed/Typed Name	Signature	Mo.	Day	Year

FACILITY

19. Discrepancy Indication Space
[illegible] 24394K

20. Facility Owner or Operator: Certification of receipt of hazardous materials covered by this manifest except as noted in Item 19.

Printed/Typed Name	Signature	Mo.	Day	Year
EILEEN CARTON	Eileen Carton	05	23	05

In case of emergency or spill immediately call the National Response Ce (800) 424-8802 and the NYS Department of Environmental Conservation (518) 457-7362

COPY 5—Generator—Mailed by TSD Facility

WASTE MANAGEMENT, INC.
CWM Chemical Services, L.L.C.
1550 Balmer Rd.
P.O. Box 200
Model City, N.Y. 14107
716/754-8231

Federal EPA ID: NYD049836679

INLAND FISHER GUIDE, GM
ATTN: ENVIRONMENTAL COMPLIANCE
NYD002239440
1 GENERAL MOTORS DRIVE
SYRACUSE NY 13206-0486

CERTIFICATE OF DISPOSAL

CWM CHEMICAL SERVICES, L.L.C. has received waste material from INLAND FISHER GUIDE, GM on 05/23/00 as described on Hazardous Waste Manifest number NYB9299934 Sequence number 01. CWM CHEMICAL SERVICES, L.L.C. hereby certifies that the above described material was landfilled in accordance with the 40 CFR part 761 as it pertains to the land disposal of polychlorinated biphenyl contaminated materials.

Profile Number: CP2002
CWM Tracking ID: 8152822601
CWM Unit #: 1*0
Disposal Date: 05/23/00

Under civil and criminal penalties of law for the making or submission of false or fraudulent statements or representations (18 U.S.C 1001 and 15 U.S.C. 2615) I certify that the information contained in or accompanying this document is true accurate and complete. As to the identified section(s) of this document for which I cannot personally verify truth and accuracy, I certify as the company official having supervisory responsibility for the persons who, acting under my direct instructions, made the verification that this information is true accurate and complete.

Donna Ames-Cassick

DONNA AMES-CASSICK
COMPLIANCE MANAGER
Certificate # 180987
05/24/00

For questions please call our Customer Service Dept. at (800) 843-3604

RECEIVED 5/31/00

NYB9299943

STATE OF NEW YORK
DEPARTMENT OF ENVIRONMENTAL CONSERVATION
DIVISION OF SOLID & HAZARDOUS MATERIALS

HAZARDOUS WASTE MANIFEST

P.O. Box 12820, Albany, New York 12212

Please type or print. Do not staple.

(Hazardous Waste Manifest 4/97)

UNIFORM HAZARDOUS WASTE MANIFEST

1. Generator's US EPA No. | Manifest Doc. No. 10283 | 2. Page 1 of | Information within heavy bold line is not required by Federal Law.

3. Generator's Name and Mailing Address
INLAND FISHER GUIDE CO
1 GENERAL MOTORS DR
SYRACUSE NY 13206-0456
4. Generator's Telephone Number (32-5314

A. NYB9299943
B. Generator's ID SAME
C. State Transporter's ID PAVF3755
D. Transporter's Telephone (800 348-5011
E. State Transporter's ID
F. Transporter's Telephone ( )
G. State Facility ID
H. Facility Telephone ( ) 716 754-8231

5. Transporter 1 (Company Name) 4 S Bulk Transport
6. US EPA ID Number PAD987347515
7. Transporter 2 (Company Name)
8. US EPA ID Number
9. Designated Facility Name and Site Address
CWM CHEMICAL SERVICES, L.L.C.
1550 BALNER RD.
MODEL CITY NY 14107
10. US EPA ID Number NYD049836779

11. US DOT Description (Including Proper Shipping Name, Hazard Class and ID Number)	12. Containers Number	Type	13. Total Quantity	14. Unit Wt/Vol	I. Waste No.
a. RQ, POLYCHLORINATED BIPHENYL MIXTURE, 9, UN2315, III	001	DT	EST 22500	K	EPA STATE NJ
b.					EPA STATE
c.					EPA STATE
d.					EPA STATE

J. Additional Descriptions for Materials listed Above
a CP2002 - SOIL
b
c
d

K. Handling Codes for Wastes Listed Above
a
b
c
d

15. Special Handling Instructions and Additional Information
a. PCB Out of Service Date: 5-10-00 SERVICE REQUEST # 55458-7
CHEMTREC Emergency Response Number (800)424-9300 WMI Contract ERG#171
8152821S

16. **GENERATOR'S CERTIFICATION:** I hereby declare that the contents of this consignment are fully and accurately described above by proper shipping name and are classified, packed, marked and labeled, and are in all respects in proper condition for transport by highway according to applicable international and national government regulations and state laws and regulations.
If I am a large quantity generator, I certify that I have a program in place to reduce the volume and toxicity of waste generated to the degree I have determined to be economically practicable and that I have selected the practicable method of treatment, storage, or disposal currently available to me which minimizes the present and future threat to human health and the environment; OR if I am a small generator, I have made a good faith effort to minimize my waste and select the best waste management method that is available to me and that I can afford.

Printed/Typed Name: Brad Kubik for James F Hartnett | Signature: Brad Kubik for James F Hartnett | Mo. 05 Day 22 Year 00

TRANSPORTER

17. Transporter 1 Acknowledgement of Receipt of Materials
Printed/Typed Name: Gene Lyon | Signature: Gene Lyon | Mo. 05 Day 22 Year 00

18. Transporter 2 Acknowledgement of Receipt of Materials
Printed/Typed Name | Signature | Mo. Day Year

FACILITY

19. Discrepancy Indication Space
actual recd 23342K

20. Facility Owner or Operator: Certification of receipt of hazardous materials covered by this manifest except as noted in Item 19.
Printed/Typed Name: Susan Snyder | Signature: Susan Snyder | Mo. 05 Day 23 Year 00

COPY 5—Generator—Mailed by TSD Facility

In case of emergency or spill immediately call the National Response Center (800) 424-8802 and the NYS Department of Environmental Conservation (518) 457-7362

GENERATOR

WASTE MANAGEMENT, INC.
CWM Chemical Services, L.L.C.
1550 Balmer Rd.
P.O. Box 200
Model City, N.Y. 14107
716/754-8231

Federal EPA ID: NYD049836679

INLAND FISHER GUIDE, GM
ATTN: ENVIRONMENTAL COMPLIANCE
NYD002239440
1 GENERAL MOTORS DRIVE
SYRACUSE NY 13206-0486

CERTIFICATE OF DISPOSAL

CWM CHEMICAL SERVICES, L.L.C. has received waste material from INLAND FISHER GUIDE, GM on 05/23/00 as described on Hazardous Waste Manifest number NYB9299943 Sequence number 01. CWM CHEMICAL SERVICES, L.L.C. hereby certifies that the above described material was landfilled in accordance with the 40 CFR part 761 as it pertains to the land disposal of polychlorinated biphenyl contaminated materials.

Profile Number: CP2002
CWM Tracking ID: 8152821501
CWM Unit #: 1*0
Disposal Date: 05/23/00

Under civil and criminal penalties of law for the making or submission of false or fraudulent statements or representations (18 U.S.C 1001 and 15 U.S.C. 2615) I certify that the information contained in or accompanying this document is true accurate and complete. As to the identified section(s) of this document for which I cannot personally verify truth and accuracy, I certify as the company official having supervisory responsibility for the persons who, acting under my direct instructions, made the verification that this information is true accurate and complete.

Donna Ames-Cassick

DONNA AMES-CASSICK
COMPLIANCE MANAGER
Certificate # 180977
05/24/00

For questions please call our Customer Service Dept. at (800) 843-3604

RECEIVED 5/31/00

NYB9299952

STATE OF NEW YORK
DEPARTMENT OF ENVIRONMENTAL CONSERVATION
DIVISION OF SOLID & HAZARDOUS MATERIALS

HAZARDOUS WASTE MANIFEST

P.O. Box 12820, Albany, New York 12212

Please type or print. Do not staple.

(Hazardous Waste Manifest 4/97)

800) 424-8802 and the NYS Department of Environmental Conservation (518) 457-7362

In case of emergency or spill immediately call the National Response C

UNIFORM HAZARDOUS WASTE MANIFEST

1. Generator's US EPA No. | Manifest Doc. No. 10284 | 2. Page 1 of 1 | Information within heavy bold line is not required by Federal Law.

A. NYB9299952

3. Generator's Name and Mailing Address
INLAND FISHER GUIDE #M
1 GENERAL MOTORS DR
SYRACUSE NY 13206-0486

4. Generator's Telephone Number (315) 5314

B. Generator's ID
SAME

5. Transporter 1 (Company Name)
US Bulk Transport Inc

6. US EPA ID Number
NJD 987147115

C. State Transporter's ID

D. Transporter's Telephone ( )

7. Transporter 2 (Company Name)

8. US EPA ID Number

E. State Transporter's ID

F. Transporter's Telephone ( )

9. Designated Facility Name and Site Address
CWM CHEMICAL SERVICES, L.L.C.
1550 BALMER RD.
MODEL CITY NY 14107

10. US EPA ID Number
NYD 980836679

G. State Facility ID

H. Facility Telephone ( )
716 754-8231

11. US DOT Description (Including Proper Shipping Name, Hazard Class and ID Number)	12. Containers Number	Type	13. Total Quantity	14. Unit Wt/Vol	I. Waste No.
a. RQ, POLYCHLORINATED BIPHENYL MIXTURE, 9, UN2315, III	001	DF	EST. 22,500	K	EPA STATE B007
b.					EPA STATE
c.					EPA STATE
d.					EPA STATE

J. Additional Descriptions for Materials listed Above
a CP2002 - SOIL
b

K. Handling Codes for Wastes Listed Above
a | c | b | d

15. Special Handling Instructions and Additional Information
a. PCB Out of Service Date: 5-10-00 SERVICE REQUEST # 55458-8
CHEMTREC Emergency Response Number (800)424-9300 WMI Contract
ERG#171
81528212

16. **GENERATOR'S CERTIFICATION:** I hereby declare that the contents of this consignment are fully and accurately described above by proper shipping name and are classified, packed, marked and labeled, and are in all respects in proper condition for transport by highway according to applicable international and national government regulations and state laws and regulations.

If I am a large quantity generator, I certify that I have a program in place to reduce the volume and toxicity of waste generated to the degree I have determined to be economically practicable and that I have selected the practicable method of treatment, storage, or disposal currently available to me which minimizes the present and future threat to human health and the environment; OR if I am a small generator, I have made a good faith effort to minimize my waste and select the best waste management method that is available to me and that I can afford.

Printed/Typed Name	Signature	Mo.	Day	Year
Brad Kubiak for James F. Hartnett	Brad Kubiak for James F. Hartnett	05	22	00

TRANSPORTER

17. Transporter 1 Acknowledgement of Receipt of Materials

Printed/Typed Name	Signature	Mo.	Day	Year
Jeffrey Lyons		05	23	00

18. Transporter 2 Acknowledgement of Receipt of Materials

Printed/Typed Name	Signature	Mo.	Day	Year

FACILITY

19. Discrepancy Indication Space
actual Received 26744K

20. Facility Owner or Operator: Certification of receipt of hazardous materials covered by this manifest except as noted in Item 19.

Printed/Typed Name	Signature	Mo.	Day	Year
Susan Snyder	Susan Snyder	05	23	00

COPY 5—Generator—Mailed by TSD Facility

WASTE MANAGEMENT, INC.
CWM Chemical Services, L.L.C.
1550 Balmer Rd.
P.O. Box 200
Model City, N.Y. 14107
716/754-8231

Federal EPA ID: NYD049836679

INLAND FISHER GUIDE, GM
ATTN: ENVIRONMENTAL COMPLIANCE
NYD002239440
1 GENERAL MOTORS DRIVE
SYRACUSE NY 13206-0486

CERTIFICATE OF DISPOSAL

CWM CHEMICAL SERVICES, L.L.C. has received waste material from INLAND FISHER GUIDE, GM on 05/23/00 as described on Hazardous Waste Manifest number NYB9299952 Sequence number 01. CWM CHEMICAL SERVICES, L.L.C. hereby certifies that the above described material was landfilled in accordance with the 40 CFR part 761 as it pertains to the land disposal of polychlorinated biphenyl contaminated materials.

Profile Number: CP2002
CWM Tracking ID: 8152821201
CWM Unit #: 1*0
Disposal Date: 05/23/00

Under civil and criminal penalties of law for the making or submission of false or fraudulent statements or representations (18 U.S.C 1001 and 15 U.S.C. 2615) I certify that the information contained in or accompanying this document is true accurate and complete. As to the identified section(s) of this document for which I cannot personally verify truth and accuracy, I certify as the company official having supervisory responsibility for the persons who, acting under my direct instructions, made the verification that this information is true accurate and complete.

Donna Ames-Cassick

DONNA AMES-CASSICK
COMPLIANCE MANAGER
Certificate # 180974
05/24/00

For questions please call our Customer Service Dept. at (800) 843-3604

RECEIVED 5/31/00

NYB9267543

DEPARTMENT OF ENVIRONMENTAL CONSERVATION
DIVISION OF SOLID & HAZARDOUS MATERIALS

HAZARDOUS WASTE MANIFEST

P.O. Box 12820, Albany, New York 12212

Please type or print. Do not staple.

(Hazardous Waste Manifest 4/97)

UNIFORM HAZARDOUS WASTE MANIFEST

1. Generator's US EPA No.	Manifest Doc. No. 00285	2. Page 1 of

Information within heavy bold line is not required by Federal Law.

3. Generator's Name and Mailing Address

4. Generator's Telephone Number ( )

A. NYB9267543

B. Generator's ID

5. Transporter 1 (Company Name) H.S. PULK TRANSPORT INC	6. US EPA ID Number 9873147
7. Transporter 2 (Company Name) H.S. PULK TRANSPORT INC	8. US EPA ID Number NYD987314715
9. Designated Facility Name and Site Address	10. US EPA ID Number

C. State Transporter's ID 4.99RN

D. Transporter's Telephone ( )

E. State Transporter's ID

F. Transporter's Telephone ( )

G. State Facility ID

H. Facility Telephone ( )

11. US DOT Description (Including Proper Shipping Name, Hazard Class and ID Number)	12. Containers Number	12. Containers Type	13. Total Quantity	14. Unit Wt/Vol	I. Waste No.
a.			EST. 1,000	K	EPA / STATE
b.					EPA / STATE
c.					EPA / STATE
d.					EPA / STATE

J. Additional Descriptions for Materials listed Above

a c

b d

K. Handling Codes for Wastes Listed Above

a.	L	c.	
b.		d.	

15. Special Handling Instructions and Additional Information 5 11 00 55178A-01 55178A-01 4135662

16. **GENERATOR'S CERTIFICATION:** I hereby declare that the contents of this consignment are fully and accurately described above by proper shipping name and are classified, packed, marked and labeled, and are in all respects in proper condition for transport by highway according to applicable international and national government regulations and state laws and regulations.

If I am a large quantity generator, I certify that I have a program in place to reduce the volume and toxicity of waste generated to the degree I have determined to be economically practicable and that I have selected the practicable method of treatment, storage, or disposal currently available to me which minimizes the present and future threat to human health and the environment; OR if I am a small generator, I have made a good faith effort to minimize my waste and select the best waste management method that is available to me and that I can afford.

Printed/Typed Name	Signature	Mo.	Day	Year
BRAD KUBIAK FOR JAMES F HARTNETT	Brad Kubiak for James F. Hartnett	05	24	00

17. Transporter 1 Acknowledgement of Receipt of Materials

Printed/Typed Name	Signature	Mo.	Day	Year
F. J. FACE		05	24	00

18. Transporter 2 Acknowledgement of Receipt of Materials

Printed/Typed Name	Signature	Mo.	Day	Year

19. Discrepancy Indication Space

Active Acid 2376K

20. Facility Owner or Operator: Certification of receipt of hazardous materials covered by this manifest except as noted in Item 19.

Printed/Typed Name	Signature	Mo.	Day	Year
Lee M Abramson	Lee M Abramson	05	24	00

COPY 5—Generator—Mailed by TSD Facility

GENERATOR

TRANSPORTER

FACILITY

In case of emergency or spill immediately call the National Response (800) 424-8802 and the NYS Department of Environmental Conservation (518) 457-7362

WASTE MANAGEMENT, INC.
CWM Chemical Services, L.L.C.
1550 Balmer Rd.
P.O. Box 200
Model City, N.Y. 14107
716/754-8231

Federal EPA ID: NYD049836679

INLAND FISHER GUIDE, GM
ATTN: ENVIRONMENTAL COMPLIANCE
NYD002239440
1 GENERAL MOTORS DRIVE
SYRACUSE NY 13206-0486

CERTIFICATE OF DISPOSAL

CWM CHEMICAL SERVICES, L.L.C. has received waste material from INLAND FISHER GUIDE, GM on 05/24/00 as described on Hazardous Waste Manifest number NYB9267543 Sequence number 01. CWM CHEMICAL SERVICES, L.L.C. hereby certifies that the above described material was landfilled in accordance with the 40 CFR part 761 as it pertains to the land disposal of polychlorinated biphenyl contaminated materials.

Profile Number: CP2002
CWM Tracking ID: 8135656201
CWM Unit #: 1*0
Disposal Date: 05/24/00

Under civil and criminal penalties of law for the making or submission of false or fraudulent statements or representations (18 U.S.C 1001 and 15 U.S.C. 2615) I certify that the information contained in or accompanying this document is true accurate and complete. As to the identified section(s) of this document for which I cannot personally verify truth and accuracy, I certify as the company official having supervisory responsibility for the persons who, acting under my direct instructions, made the verification that this information is true accurate and complete.

Donna Ames-Cassick

DONNA AMES-CASSICK
COMPLIANCE MANAGER
Certificate # 181116
05/26/00

For questions please call
our Customer Service Dept.
at (800) 843-3604

RECEIVED 5/31/00

NYB9267552

STATE OF NEW YORK
DEPARTMENT OF ENVIRONMENTAL CONSERVATION
DIVISION OF SOLID & HAZARDOUS MATERIALS

HAZARDOUS WASTE MANIFEST

P.O. Box 12820, Albany, New York 12212

Please type or print. Do not staple.

(Hazardous Waste Manifest 4/97)

UNIFORM HAZARDOUS WASTE MANIFEST

1. Generator's US EPA No. | Manifest Doc. No. 00286

2. Page 1 of

Information within heavy bold line is not required by Federal Law.

3. Generator's Name and Mailing Address

4. Generator's Telephone Number ( )

A. NYB9267552

B. Generator's ID

5. Transporter 1 (Company Name) Buffalo Fuel Corp

6. US EPA ID Number NYR000045724

C. State Transporter's ID 181154 N.Y.

D. Transporter's Telephone (716) 205-9687

7. Transporter 2 (Company Name)

8. US EPA ID Number

E. State Transporter's ID

F. Transporter's Telephone ( )

9. Designated Facility Name and Site Address

10. US EPA ID Number

G. State Facility ID

H. Facility Telephone ( )

11. US DOT Description (Including Proper Shipping Name, Hazard Class and ID Number)	12. Containers Number	Type	13. Total Quantity	14. Unit Wt/Vol	I. Waste No.
a.			EST. 20500	K	EPA / STATE
b.					EPA / STATE
c.					EPA / STATE
d.					EPA / STATE

J. Additional Descriptions for Materials listed Above

a c

b d

K. Handling Codes for Wastes Listed Above

a [L] c [ ]

b [ ] d [ ]

15. Special Handling Instructions and Additional Information

5 11 00. 81356563 ST 784-02

16. **GENERATOR'S CERTIFICATION:** I hereby declare that the contents of this consignment are fully and accurately described above by proper shipping name and are classified, packed, marked and labeled, and are in all respects in proper condition for transport by highway according to applicable international and national government regulations and state laws and regulations.

If I am a large quantity generator, I certify that I have a program in place to reduce the volume and toxicity of waste generated to the degree I have determined to be economically practicable and that I have selected the practicable method of treatment, storage, or disposal currently available to me which minimizes the present and future threat to human health and the environment; OR if I am a small generator, I have made a good faith effort to minimize my waste and select the best waste management method that is available to me and that I can afford.

Printed/Typed Name	Signature	Mo.	Day	Year
BRAD KUBIAK for JAMES F. HARTNETT	Brad Kubiak for James F. Hartnett	05	24	00

17. Transporter 1 Acknowledgement of Receipt of Materials

Printed/Typed Name	Signature	Mo.	Day	Year
Joe McGARR	Joe Mcgarr	05	24	00

18. Transporter 2 Acknowledgement of Receipt of Materials

Printed/Typed Name	Signature	Mo.	Day	Year

19. Discrepancy Indication Space

Actual Recd 22852 K

20. Facility Owner or Operator: Certification of receipt of hazardous materials covered by this manifest except as noted in Item 19.

Printed/Typed Name	Signature	Mo.	Day	Year
SUSAN SNYDER	Susan Snyder	05	24	00

COPY 5—Generator—Mailed by TSD Facility

GENERATOR

TRANSPORTER

FACILITY

In case of emergency or spill immediately call the National Response C

(518) 457-7362 and the NYS Department of Environmental Conservation

WASTE MANAGEMENT, INC.
CWM Chemical Services, L.L.C.
1550 Balmer Rd.
P.O. Box 200
Model City, N.Y. 14107
716/754-8231

Federal EPA ID: NYD049836679

INLAND FISHER GUIDE, GM
ATTN: ENVIRONMENTAL COMPLIANCE
NYD002239440
1 GENERAL MOTORS DRIVE
SYRACUSE NY 13206-0486

CERTIFICATE OF DISPOSAL

CWM CHEMICAL SERVICES, L.L.C. has received waste material from INLAND FISHER GUIDE, GM on 05/24/00 as described on Hazardous Waste Manifest number NYB9267552 Sequence number 01. CWM CHEMICAL SERVICES, L.L.C. hereby certifies that the above described material was landfilled in accordance with the 40 CFR part 761 as it pertains to the land disposal of polychlorinated biphenyl contaminated materials.

Profile Number: CP2002
CWM Tracking ID: 8135656301
CWM Unit #: 1*0
Disposal Date: 05/24/00

Under civil and criminal penalties of law for the making or submission of false or fraudulent statements or representations (18 U.S.C 1001 and 15 U.S.C. 2615) I certify that the information contained in or accompanying this document is true accurate and complete. As to the identified section(s) of this document for which I cannot personally verify truth and accuracy, I certify as the company official having supervisory responsibility for the persons who, acting under my direct instructions, made the verification that this information is true accurate and complete.

Donna Ames-Cassick

DONNA AMES-CASSICK
COMPLIANCE MANAGER
Certificate # 181117
05/26/00

For questions please call
our Customer Service Dept.
at (800) 843-3604

RECEIVED 5/31/00

NYB9267561

STATE OF NEW YORK
DEPARTMENT OF ENVIRONMENTAL CONSERVATION
DIVISION OF SOLID & HAZARDOUS MATERIALS

HAZARDOUS WASTE MANIFEST

P.O. Box 12820, Albany, New York 12212

Please type or print. Do not staple.

(Hazardous Waste Manifest 4/97)

UNIFORM HAZARDOUS WASTE MANIFEST

1. Generator's US EPA No. | Manifest Doc. No. 00287 | 2. Page 1 of | Information within heavy bold line is not required by Federal Law.

3. Generator's Name and Mailing Address

4. Generator's Telephone Number ( )

A. NYB9267561

B. Generator's ID

C. State Transporter's ID

D. Transporter's Telephone ( )

E. State Transporter's ID

F. Transporter's Telephone ( )

G. State Facility ID

H. Facility Telephone ( )

5. Transporter 1 (Company Name) Buffalo Pad Lines Corp

6. US EPA ID Number

7. Transporter 2 (Company Name)

8. US EPA ID Number

9. Designated Facility Name and Site Address

10. US EPA ID Number

11. US DOT Description (Including Proper Shipping Name, Hazard Class and ID Number)	12. Containers Number	Type	13. Total Quantity	14. Unit Wt/Vol	I. Waste No.
a.			EST. 28000	K	EPA / STATE
b.					EPA / STATE
c.					EPA / STATE
d.					EPA / STATE

J. Additional Descriptions for Materials listed Above

a c

b d

K. Handling Codes for Wastes Listed Above

a 1 c

b d

15. Special Handling Instructions and Additional Information

5 11 00

413562 GL

16. **GENERATOR'S CERTIFICATION:** I hereby declare that the contents of this consignment are fully and accurately described above by proper shipping name and are classified, packed, marked and labeled, and are in all respects in proper condition for transport by highway according to applicable international and national government regulations and state laws and regulations.

If I am a large quantity generator, I certify that I have a program in place to reduce the volume and toxicity of waste generated to the degree I have determined to be economically practicable and that I have selected the practicable method of treatment, storage, or disposal currently available to me which minimizes the present and future threat to human health and the environment; OR if I am a small generator, I have made a good faith effort to minimize my waste and select the best waste management method that is available to me and that I can afford.

Printed/Typed Name	Signature	Mo.	Day	Year
Brad Kubiak For James F Hartnett	James F Hartnett	05	24	00

17. Transporter 1 Acknowledgement of Receipt of Materials

Printed/Typed Name	Signature	Mo.	Day	Year
Norm Perkins		05	24	00

18. Transporter 2 Acknowledgement of Receipt of Materials

Printed/Typed Name	Signature	Mo.	Day	Year

19. Discrepancy Indication Space

Partial Load 27270 K

20. Facility Owner or Operator: Certification of receipt of hazardous materials covered by this manifest except as noted in Item 19.

Printed/Typed Name	Signature	Mo.	Day	Year
Susan M Brennan		05	24	00

GENERATOR

TRANSPORTER

FACILITY

In case of emergency or spill immediately call the National Response Ce 00) 424-8802 and the NYS Department of Environmental Conservation (518) 457-7362

COPY 5—Generator—Mailed by TSD Facility

WASTE MANAGEMENT, INC.
CWM Chemical Services, L.L.C.
1550 Balmer Rd.
P.O. Box 200
Model City, N.Y. 14107
716/754-8231

Federal EPA ID: NYD049836679

INLAND FISHER GUIDE, GM
ATTN: ENVIRONMENTAL COMPLIANCE
NYD002239440
1 GENERAL MOTORS DRIVE
SYRACUSE NY 13206-0486

CERTIFICATE OF DISPOSAL

CWM CHEMICAL SERVICES, L.L.C. has received waste material from INLAND FISHER GUIDE, GM on 05/24/00 as described on Hazardous Waste Manifest number NYB9267561 Sequence number 01. CWM CHEMICAL SERVICES, L.L.C. hereby certifies that the above described material was landfilled in accordance with the 40 CFR part 761 as it pertains to the land disposal of polychlorinated biphenyl contaminated materials.

Profile Number: CP2002
CWM Tracking ID: 8135656401
CWM Unit #: 1*0
Disposal Date: 05/24/00

Under civil and criminal penalties of law for the making or submission of false or fraudulent statements or representations (18 U.S.C 1001 and 15 U.S.C. 2615) I certify that the information contained in or accompanying this document is true accurate and complete. As to the identified section(s) of this document for which I cannot personally verify truth and accuracy, I certify as the company official having supervisory responsibility for the persons who, acting under my direct instructions, made the verification that this information is true accurate and complete.

Donna Ames-Cassick

DONNA AMES-CASSICK
COMPLIANCE MANAGER
Certificate # 181118
05/26/00

For questions please call our Customer Service Dept. at (800) 843-3604

RECEIVED 5/31/00

NYB9267579

STATE OF NEW YORK
DEPARTMENT OF ENVIRONMENTAL CONSERVATION
DIVISION OF SOLID & HAZARDOUS MATERIALS

HAZARDOUS WASTE MANIFEST

P.O. Box 12820, Albany, New York 12212

Please type or print. Do not staple.

(Hazardous Waste Manifest 4/97)

UNIFORM HAZARDOUS WASTE MANIFEST

1. Generator's US EPA No. | Manifest Doc. No. 100248

2. Page 1 of

Information within heavy bold line is not required by Federal Law.

3. Generator's Name and Mailing Address

4. Generator's Telephone Number ( )

A. NYB9267579

B. Generator's ID

5. Transporter 1 (Company Name) BUFFALO FUEL CORP

6. US EPA ID Number NYR000045724

C. State Transporter's ID 46223 N NY

D. Transporter's Telephone (800 208 9089

7. Transporter 2 (Company Name)

8. US EPA ID Number

E. State Transporter's ID

F. Transporter's Telephone ( )

9. Designated Facility Name and Site Address

10. US EPA ID Number

G. State Facility ID

H. Facility Telephone ( )

11. US DOT Description (Including Proper Shipping Name, Hazard Class and ID Number)	12. Containers Number	Type	13. Total Quantity	14. Unit Wt/Vol	I. Waste No.
a.			EST. 14750	K	EPA / STATE
b.					EPA / STATE
c.					EPA / STATE
d.					EPA / STATE

J. Additional Descriptions for Materials listed Above

a c

b d

K. Handling Codes for Wastes Listed Above

a: L c:

b: d:

15. Special Handling Instructions and Additional Information 5 11 00

~~SC1450-54~~ SC1784-C4

8135656

16. **GENERATOR'S CERTIFICATION:** I hereby declare that the contents of this consignment are fully and accurately described above by proper shipping name and are classified, packed, marked and labeled, and are in all respects in proper condition for transport by highway according to applicable international and national government regulations and state laws and regulations.

If I am a large quantity generator, I certify that I have a program in place to reduce the volume and toxicity of waste generated to the degree I have determined to be economically practicable and that I have selected the practicable method of treatment, storage, or disposal currently available to me which minimizes the present and future threat to human health and the environment; OR if I am a small generator, I have made a good faith effort to minimize my waste and select the best waste management method that is available to me and that I can afford.

Printed/Typed Name	Signature	Mo.	Day	Year
BRAD KUBIAK F/A JAMES F. HARTNETT	Brad Kubiak for James F. Hartnett	05	24	00

TRANSPORTER

17. Transporter 1 Acknowledgement of Receipt of Materials

Printed/Typed Name	Signature	Mo.	Day	Year
MICHAEL A. HALSAVER	Michael A. Halsaver	05	24	00

18. Transporter 2 Acknowledgement of Receipt of Materials

Printed/Typed Name	Signature	Mo.	Day	Year

FACILITY

19. Discrepancy Indication Space

Actual Rec'd 27288K

20. Facility Owner or Operator: Certification of receipt of hazardous materials covered by this manifest except as noted in Item 19.

Printed/Typed Name	Signature	Mo.	Day	Year
Susan M Braham	Susan M Braham	05	24	00

COPY 5—Generator—Mailed by TSD Facility

GENERATOR

In case of emergency or spill immediately call the National Response C (800) 424-8802 and the NYS Department of Environmental Conservation (518) 457-7362

WASTE MANAGEMENT, INC.
CWM Chemical Services, L.L.C.
1550 Balmer Rd.
P.O. Box 200
Model City, N.Y. 14107
716/754-8231

Federal EPA ID: NYD049836679

INLAND FISHER GUIDE, GM
ATTN: ENVIRONMENTAL COMPLIANCE
NYD002239440
1 GENERAL MOTORS DRIVE
SYRACUSE NY 13206-0486

CERTIFICATE OF DISPOSAL

CWM CHEMICAL SERVICES, L.L.C. has received waste material from INLAND FISHER GUIDE, GM on 05/24/00 as described on Hazardous Waste Manifest number NYB9267579 Sequence number 01. CWM CHEMICAL SERVICES, L.L.C. hereby certifies that the above described material was landfilled in accordance with the 40 CFR part 761 as it pertains to the land disposal of polychlorinated biphenyl contaminated materials.

Profile Number: CP2002
CWM Tracking ID: 8135656601
CWM Unit #: 1*0
Disposal Date: 05/24/00

Under civil and criminal penalties of law for the making or submission of false or fraudulent statements or representations (18 U.S.C 1001 and 15 U.S.C. 2615) I certify that the information contained in or accompanying this document is true accurate and complete. As to the identified section(s) of this document for which I cannot personally verify truth and accuracy, I certify as the company official having supervisory responsibility for the persons who, acting under my direct instructions, made the verification that this information is true accurate and complete.

Donna Ames-Cassick

DONNA AMES-CASSICK
COMPLIANCE MANAGER
Certificate # 181120
05/26/00

For questions please call our Customer Service Dept. at (800) 843-3604

RECEIVED 12/31/00

NYB9267588

DEPARTMENT OF ENVIRONMENTAL CONSERVATION
DIVISION OF SOLID & HAZARDOUS MATERIALS

HAZARDOUS WASTE MANIFEST

P.O. Box 12820, Albany, New York 12212

Please type or print. Do not staple.

(Hazardous Waste Manifest 4/97)

800) 424-8802 and the NYS Department of Environmental Conservation (518) 457-7362

In case of emergency or spill immediately call the National Response

UNIFORM HAZARDOUS WASTE MANIFEST

1. Generator's US EPA No. | Manifest Doc. No. 00289 | 2. Page 1 of | Information within heavy bold line is not required by Federal Law.

3. Generator's Name and Mailing Address

4. Generator's Telephone Number ( )

A. NYB9267588

B. Generator's ID

5. Transporter 1 (Company Name) | 6. US EPA ID Number

C. State Transporter's ID

D. Transporter's Telephone ( )

7. Transporter 2 (Company Name) | 8. US EPA ID Number

E. State Transporter's ID

F. Transporter's Telephone ( )

9. Designated Facility Name and Site Address | 10. US EPA ID Number

G. State Facility ID

H. Facility Telephone ( )

11. US DOT Description (Including Proper Shipping Name, Hazard Class and ID Number)	12. Containers Number	Type	13. Total Quantity	14. Unit Wt/Vol	I. Waste No.
a.			EST. 2200	K	EPA / STATE
b.					EPA / STATE
c.					EPA / STATE
d.					EPA / STATE

J. Additional Descriptions for Materials listed Above

a c

b d

K. Handling Codes for Wastes Listed Above

a [1] c [ ]

b [ ] d [ ]

15. Special Handling Instructions and Additional Information

5 11 06

~~SS1784-05~~ SS1784-05

8152899

16. **GENERATOR'S CERTIFICATION:** I hereby declare that the contents of this consignment are fully and accurately described above by proper shipping name and are classified, packed, marked and labeled, and are in all respects in proper condition for transport by highway according to applicable international and national government regulations and state laws and regulations.

If I am a large quantity generator, I certify that I have a program in place to reduce the volume and toxicity of waste generated to the degree I have determined to be economically practicable and that I have selected the practicable method of treatment, storage, or disposal currently available to me which minimizes the present and future threat to human health and the environment; OR if I am a small generator, I have made a good faith effort to minimize my waste and select the best waste management method that is available to me and that I can afford.

Printed/Typed Name	Signature	Mo.	Day	Year
BARB KIBLAR for JAMES F HARTNETT	Barb Kiblar for James F Hartnett	05	24	06

TRANSPORTER

17. Transporter 1 Acknowledgement of Receipt of Materials

Printed/Typed Name	Signature	Mo.	Day	Year

18. Transporter 2 Acknowledgement of Receipt of Materials

Printed/Typed Name	Signature	Mo.	Day	Year

FACILITY

19. Discrepancy Indication Space

Asbestos found 2507SK

20. Facility Owner or Operator: Certification of receipt of hazardous materials covered by this manifest except as noted in Item 19.

Printed/Typed Name	Signature	Mo.	Day	Year
Susan Snyder	Susan Snyder	05	25	06

COPY 5—Generator—Mailed by TSD Facility

WASTE MANAGEMENT, INC.
CWM Chemical Services, L.L.C.
1550 Balmer Rd.
P.O. Box 200
Model City, N.Y. 14107
716/754-8231

Federal EPA ID: NYD049836679

INLAND FISHER GUIDE, GM
ATTN: ENVIRONMENTAL COMPLIANCE
NYD002239440
1 GENERAL MOTORS DRIVE
SYRACUSE NY 13206-0486

CERTIFICATE OF DISPOSAL

CWM CHEMICAL SERVICES, L.L.C. has received waste material from INLAND FISHER GUIDE, GM on 05/25/00 as described on Hazardous Waste Manifest number NYB9267588 Sequence number 01. CWM CHEMICAL SERVICES, L.L.C. hereby certifies that the above described material was landfilled in accordance with the 40 CFR part 761 as it pertains to the land disposal of polychlorinated biphenyl contaminated materials.

Profile Number: CP2002
CWM Tracking ID: 8152829901
CWM Unit #: 1*0
Disposal Date: 05/25/00

Under civil and criminal penalties of law for the making or submission of false or fraudulent statements or representations (18 U.S.C 1001 and 15 U.S.C. 2615) I certify that the information contained in or accompanying this document is true accurate and complete. As to the identified section(s) of this document for which I cannot personally verify truth and accuracy, I certify as the company official having supervisory responsibility for the persons who, acting under my direct instructions, made the verification that this information is true accurate and complete.

Donna Ames-Cassick

DONNA AMES-CASSICK
COMPLIANCE MANAGER
Certificate # 181148
05/26/00

For questions please call our Customer Service Dept. at (800) 843-3604

RECEIVED 5/31/00

NYB9267597

STATE OF NEW YORK
DEPARTMENT OF ENVIRONMENTAL CONSERVATION
DIVISION OF SOLID & HAZARDOUS MATERIALS

HAZARDOUS WASTE MANIFEST

P.O. Box 12820, Albany, New York 12212

Please type or print. Do not staple.

(Hazardous Waste Manifest 4/97)

In case of emergency or spill immediately call the National Response C (800) 424-8802 and the NYS Department of Environmental Conservation (518) 457-7362

UNIFORM HAZARDOUS WASTE MANIFEST

1. Generator's US EPA No. | Manifest Doc. No. 00290

2. Page 1 of

Information within heavy bold line is not required by Federal Law.

3. Generator's Name and Mailing Address

4. Generator's Telephone Number

A. NYB9267597

B. Generator's ID

5. Transporter 1 (Company Name) Buffalo Fuels Co-op

6. US EPA ID Number NYR000045724

C. State Transporter's ID 6850LK(NY)

D. Transporter's Telephone

7. Transporter 2 (Company Name)

8. US EPA ID Number

E. State Transporter's ID

F. Transporter's Telephone ( )

9. Designated Facility Name and Site Address

10. US EPA ID Number

G. State Facility ID

H. Facility Telephone ( )

11. US DOT Description (Including Proper Shipping Name, Hazard Class and ID Number)	12. Containers Number	Type	13. Total Quantity	14. Unit Wt/Vol	I. Waste No.
a.			EST 13,000	K	EPA / STATE
b.					EPA / STATE
c.					EPA / STATE
d.					EPA / STATE

GENERATOR

J. Additional Descriptions for Materials listed Above

a | c | b | d

K. Handling Codes for Wastes Listed Above

a: L | c: | b: | d:

15. Special Handling Instructions and Additional Information 5 11 00

8152830 51724-06

16. **GENERATOR'S CERTIFICATION:** I hereby declare that the contents of this consignment are fully and accurately described above by proper shipping name and are classified, packed, marked and labeled, and are in all respects in proper condition for transport by highway according to applicable international and national government regulations and state laws and regulations.

If I am a large quantity generator, I certify that I have a program in place to reduce the volume and toxicity of waste generated to the degree I have determined to be economically practicable and that I have selected the practicable method of treatment, storage, or disposal currently available to me which minimizes the present and future threat to human health and the environment; OR if I am a small generetor, I have made a good faith effort to minimize my waste and select the best waste management method that is available to me and that I can afford.

Printed/Typed Name	Signature	Mo.	Day	Year
Brad Kuzak for James F. Hartnett	Brad Kuzak for James F. Hartnett	05	21	00

TRANSPORTER

17. Transporter 1 Acknowledgement of Receipt of Materials

Printed/Typed Name	Signature	Mo.	Day	Year
		05	24	00

18. Transporter 2 Acknowledgement of Receipt of Materials

Printed/Typed Name	Signature	Mo.	Day	Year

FACILITY

19. Discrepancy Indication Space

actual Recvd 23660K

20. Facility Owner or Operator: Certification of receipt of hazardous materials covered by this manifest except as noted in Item 19.

Printed/Typed Name	Signature	Mo.	Day	Year
SUSAN Snyder	Susan Snyder	05	25	00

COPY 5—Generator—Mailed by TSD Facility

WASTE MANAGEMENT, INC.
CWM Chemical Services, L.L.C.
1550 Balmer Rd.
P.O. Box 200
Model City, N.Y. 14107
716/754-8231

Federal EPA ID: NYD049836679

INLAND FISHER GUIDE, GM
ATTN: ENVIRONMENTAL COMPLIANCE
NYD002239440
1 GENERAL MOTORS DRIVE
SYRACUSE NY 13206-0486

CERTIFICATE OF DISPOSAL

CWM CHEMICAL SERVICES, L.L.C. has received waste material from INLAND FISHER GUIDE, GM on 05/25/00 as described on Hazardous Waste Manifest number NYB9267597 Sequence number 01. CWM CHEMICAL SERVICES, L.L.C. hereby certifies that the above described material was landfilled in accordance with the 40 CFR part 761 as it pertains to the land disposal of polychlorinated biphenyl contaminated materials.

Profile Number: CP2002
CWM Tracking ID: 8152830901
CWM Unit #: 1*0
Disposal Date: 05/25/00

Under civil and criminal penalties of law for the making or submission of false or fraudulent statements or representations (18 U.S.C 1001 and 15 U.S.C. 2615) I certify that the information contained in or accompanying this document is true accurate and complete. As to the identified section(s) of this document for which I cannot personally verify truth and accuracy, I certify as the company official having supervisory responsibility for the persons who, acting under my direct instructions, made the verification that this information is true accurate and complete.

Donna Ames-Cassick

DONNA AMES-CASSICK
COMPLIANCE MANAGER
Certificate # 181160
05/26/00

For questions please call our Customer Service Dept. at (800) 843-3604

RECEIVED 5/31/00

NYB9267606

DEPARTMENT OF ENVIRONMENTAL CONSERVATION
DIVISION OF SOLID & HAZARDOUS MATERIALS

HAZARDOUS WASTE MANIFEST

P.O. Box 12820, Albany, New York 12212

Please type or print. Do not staple.

(Hazardous Waste Manifest 4/97)

UNIFORM HAZARDOUS WASTE MANIFEST

1. Generator's US EPA No. | Manifest Doc. No. 00291

2. Page 1 of

Information within heavy bold line is not required by Federal Law.

A. NYB9267606

3. Generator's Name and Mailing Address

B. Generator's ID

4. Generator's Telephone Number ( )

5. Transporter 1 (Company Name) | 6. US EPA ID Number

C. State Transporter's ID

D. Transporter's Telephone ( )

7. Transporter 2 (Company Name) | 8. US EPA ID Number

E. State Transporter's ID

F. Transporter's Telephone ( )

9. Designated Facility Name and Site Address | 10. US EPA ID Number

G. State Facility ID

H. Facility Telephone ( )

11. US DOT Description (Including Proper Shipping Name, Hazard Class and ID Number)	12. Containers Number	Type	13. Total Quantity	14. Unit Wt/Vol	I. Waste No.
a.			EST. 20500	K	EPA / STATE
b.					EPA / STATE
c.					EPA / STATE
d.					EPA / STATE

J. Additional Descriptions for Materials listed Above

a c

b d

K. Handling Codes for Wastes Listed Above

a [L] c [ ]

b [ ] d [ ]

15. Special Handling Instructions and Additional Information

S 11 00

8152898

16. **GENERATOR'S CERTIFICATION:** I hereby declare that the contents of this consignment are fully and accurately described above by proper shipping name and are classified, packed, marked and labeled, and are in all respects in proper condition for transport by highway according to applicable international and national government regulations and state laws and regulations.

If I am a large quantity generator, I certify that I have a program in place to reduce the volume and toxicity of waste generated to the degree I have determined to be economically practicable and that I have selected the practicable method of treatment, storage, or disposal currently available to me which minimizes the present and future threat to human health and the environment; OR if I am a small generator, I have made a good faith effort to minimize my waste and select the best waste management method that is available to me and that I can afford.

Printed/Typed Name	Signature	Mo.	Day	Year

TRANSPORTER

17. Transporter 1 Acknowledgement of Receipt of Materials

Printed/Typed Name	Signature	Mo.	Day	Year

18. Transporter 2 Acknowledgement of Receipt of Materials

Printed/Typed Name	Signature	Mo.	Day	Year

FACILITY

19. Discrepancy Indication Space

Actual Recd 21083K

20. Facility Owner or Operator: Certification of receipt of hazardous materials covered by this manifest except as noted in Item 19.

Printed/Typed Name	Signature	Mo.	Day	Year
Susan Snyder		05	25	00

COPY 5—Generator—Mailed by TSD Facility

In case of emergency or spill immediately call the National Response Center (800) 424-8802 and the NYS Department of Environmental Conservation (518) 457-7362

WASTE MANAGEMENT, INC.
CWM Chemical Services, L.L.C.
1550 Balmer Rd.
P.O. Box 200
Model City, N.Y. 14107
716/754-8231

Federal EPA ID: NYD049836679

INLAND FISHER GUIDE, GM
ATTN: ENVIRONMENTAL COMPLIANCE
NYD002239440
1 GENERAL MOTORS DRIVE
SYRACUSE NY 13206-0486

CERTIFICATE OF DISPOSAL

CWM CHEMICAL SERVICES, L.L.C. has received waste material from INLAND FISHER GUIDE, GM on 05/25/00 as described on Hazardous Waste Manifest number NYB9267606 Sequence number 01. CWM CHEMICAL SERVICES, L.L.C. hereby certifies that the above described material was landfilled in accordance with the 40 CFR part 761 as it pertains to the land disposal of polychlorinated biphenyl contaminated materials.

Profile Number: CP2002
CWM Tracking ID: 8152829801
CWM Unit #: 1*0
Disposal Date: 05/25/00

Under civil and criminal penalties of law for the making or submission of false or fraudulent statements or representations (18 U.S.C 1001 and 15 U.S.C. 2615) I certify that the information contained in or accompanying this document is true accurate and complete. As to the identified section(s) of this document for which I cannot personally verify truth and accuracy, I certify as the company official having supervisory responsibility for the persons who, acting under my direct instructions, made the verification that this information is true accurate and complete.

Donna Ames-Cassick

DONNA AMES-CASSICK
COMPLIANCE MANAGER
Certificate # 181147
05/26/00

For questions please call our Customer Service Dept. at (800) 843-3604

RECEIVED 5/31/00

NYB9267615

STATE OF NEW YORK
DEPARTMENT OF ENVIRONMENTAL CONSERVATION
DIVISION OF SOLID & HAZARDOUS MATERIALS

HAZARDOUS WASTE MANIFEST

P.O. Box 12820, Albany, New York 12212

Please type or print. Do not staple.

(Hazardous Waste Manifest 4/97)

UNIFORM HAZARDOUS WASTE MANIFEST

1. Generator's US EPA No. | Manifest Doc. No. 0 0 2 9 2 | 2. Page 1 of | Information within heavy bold line is not required by Federal Law.

3. Generator's Name and Mailing Address

4. Generator's Telephone Number ( )

A. NYB9267615

B. Generator's ID

5. Transporter 1 (Company Name) U.S. [illegible] TRANSPORT INC.

6. US EPA ID Number PAD987347515

C. State Transporter's ID 407708 NJ

D. Transporter's Telephone [illegible]

7. Transporter 2 (Company Name)

8. US EPA ID Number

E. State Transporter's ID

F. Transporter's Telephone ( )

9. Designated Facility Name and Site Address

10. US EPA ID Number

G. State Facility ID

H. Facility Telephone ( )

11. US DOT Description (Including Proper Shipping Name, Hazard Class and ID Number)	12. Containers Number	Type	13. Total Quantity	14. Unit Wt/Vol	I. Waste No.
a. [illegible]			EST. 22000	K	EPA / STATE
b.					EPA / STATE
c.					EPA / STATE
d.					EPA / STATE

J. Additional Descriptions for Materials listed Above

a c

b d

K. Handling Codes for Wastes Listed Above

a: L c:

b: d:

15. Special Handling Instructions and Additional Information 5 H OV [illegible] 8152301 551764-CE

16. **GENERATOR'S CERTIFICATION:** I hereby declare that the contents of this consignment are fully and accurately described above by proper shipping name and are classified, packed, marked and labeled, and are in all respects in proper condition for transport by highway according to applicable international and national government regulations and state laws and regulations.

If I am a large quantity generator, I certify that I have a program in place to reduce the volume and toxicity of waste generated to the degree I have determined to be economically practicable and that I have selected the practicable method of treatment, storage, or disposal currently available to me which minimizes the present and future threat to human health and the environment; OR if I am a small generator, I have made a good faith effort to minimize my waste and select the best waste management method that is available to me and that I can afford.

Printed/Typed Name	Signature	Mo.	Day	Year
BRAD KUHNS for JAMES F. HALPIN II	Brad Kuhns for James F. Halpin II	05	24	00

TRANSPORTER

17. Transporter 1 Acknowledgement of Receipt of Materials

Printed/Typed Name	Signature	Mo.	Day	Year
Fred J. Faery	Fred J. Faery	05	24	00

18. Transporter 2 Acknowledgement of Receipt of Materials

Printed/Typed Name	Signature	Mo.	Day	Year

FACILITY

19. Discrepancy Indication Space

Actual Pounds 27071 K

20. Facility Owner or Operator: Certification of receipt of hazardous materials covered by this manifest except as noted in Item 19.

Printed/Typed Name	Signature	Mo.	Day	Year
EILEEN CARTER	Eileen Carter	05	25	00

GENERATOR

In case of emergency or spill immediately call the National Response C

(800) 424-8802 and the NYS Department of Environmental Conservation (518) 457-7362

COPY 5—Generator—Mailed by TSD Facility

WASTE MANAGEMENT, INC.
CWM Chemical Services, L.L.C.
1550 Balmer Rd.
P.O. Box 200
Model City, N.Y. 14107
716/754-8231

Federal EPA ID: NYD049836679

INLAND FISHER GUIDE, GM
ATTN: ENVIRONMENTAL COMPLIANCE
NYD002239440
1 GENERAL MOTORS DRIVE
SYRACUSE NY 13206-0486

CERTIFICATE OF DISPOSAL

CWM CHEMICAL SERVICES, L.L.C. has received waste material from INLAND FISHER GUIDE, GM on 05/25/00 as described on Hazardous Waste Manifest number NYB9267615 Sequence number 01. CWM CHEMICAL SERVICES, L.L.C. hereby certifies that the above described material was landfilled in accordance with the 40 CFR part 761 as it pertains to the land disposal of polychlorinated biphenyl contaminated materials.

Profile Number: CP2002
CWM Tracking ID: 8152830101
CWM Unit #: 1*0
Disposal Date: 05/25/00

Under civil and criminal penalties of law for the making or submission of false or fraudulent statements or representations (18 U.S.C 1001 and 15 U.S.C. 2615) I certify that the information contained in or accompanying this document is true accurate and complete. As to the identified section(s) of this document for which I cannot personally verify truth and accuracy, I certify as the company official having supervisory responsibility for the persons who, acting under my direct instructions, made the verification that this information is true accurate and complete.

Donna Ames-Cassick

DONNA AMES-CASSICK
COMPLIANCE MANAGER
Certificate # 181150
05/26/00

For questions please call our Customer Service Dept. at (800) 843-3604

RECEIVED 5/31/00

NYB9299961

STATE OF NEW YORK
DEPARTMENT OF ENVIRONMENTAL CONSERVATION
DIVISION OF SOLID & HAZARDOUS MATERIALS

HAZARDOUS WASTE MANIFEST

P.O. Box 12820, Albany, New York 12212

Please type or print. Do not staple.

(Hazardous Waste Manifest 4/97)

UNIFORM HAZARDOUS WASTE MANIFEST

1. Generator's US EPA No. | Manifest Doc. No. 00293
2. Page 1 of 1

Information within heavy bold line is not required by Federal Law.

3. Generator's Name and Mailing Address
ISLAND FISHER GUIDE GM
1 GENERAL MOTORS DR
SYRACUSE NY 13206-0906
4. Generator's Telephone Number (315) 5014

A. NYB9299961
B. Generator's ID SAME

5. Transporter 1 (Company Name) BUFFALO FUEL CORP
6. US EPA ID Number NYR000045724
C. State Transporter's ID 207177A NY
D. Transporter's Telephone (800) 477-8003

7. Transporter 2 (Company Name)
8. US EPA ID Number
E. State Transporter's ID
F. Transporter's Telephone ( )

9. Designated Facility Name and Site Address
CWM CHEMICAL SERVICES, L.L.C.
1550 BALMER RD.
MODEL CITY NY 14107
10. US EPA ID Number NYD049836079
G. State Facility ID
H. Facility Telephone ( ) 716 754-8231

11. US DOT Description (Including Proper Shipping Name, Hazard Class and ID Number)	12. Containers Number	Type	13. Total Quantity	14. Unit Wt/Vol	I. Waste No.
a. RQ, POLYCHLORINATED BIPHENYL MIXTURE, 9,UN2315,III	001	DT	EST. 28000	K	EPA STATE B007
b.					EPA STATE
c.					EPA STATE
d.					EPA STATE

J. Additional Descriptions for Materials listed Above
a CP2002 - BULL
b
c
d

K. Handling Codes for Wastes Listed Above
a D
b
c
d

15. Special Handling Instructions and Additional Information
a. DOT Out of Service Date: 5.12.00. SERVICE REQUEST # 552051-1
CHEMTREC Emergency Response Number (800)424-9300 UNI Contract ERG#171
81528330

16. **GENERATOR'S CERTIFICATION:** I hereby declare that the contents of this consignment are fully and accurately described above by proper shipping name and are classified, packed, marked and labeled, and are in all respects in proper condition for transport by highway according to applicable international and national government regulations and state laws and regulations.

If I am a large quantity generator, I certify that I have a program in place to reduce the volume and toxicity of waste generated to the degree I have determined to be economically practicable and that I have selected the practicable method of treatment, storage, or disposal currently available to me which minimizes the present and future threat to human health and the environment; OR if I am a small generator, I have made a good faith effort to minimize my waste and select the best waste management method that is available to me and that I can afford.

Printed/Typed Name	Signature	Mo.	Day	Year
Brad Kubiak For JAMES F HARTNETT	Brad Kubiak for James F Hartnett	05	25	00

TRANSPORTER

17. Transporter 1 Acknowledgement of Receipt of Materials

Printed/Typed Name	Signature	Mo.	Day	Year
EDWARD C KUNATH	Edward C Kunath	05	25	00

18. Transporter 2 Acknowledgement of Receipt of Materials

Printed/Typed Name	Signature	Mo.	Day	Year

FACILITY

19. Discrepancy Indication Space
Actual Rcd 28831K

20. Facility Owner or Operator: Certification of receipt of hazardous materials covered by this manifest except as noted in Item 19.

Printed/Typed Name	Signature	Mo.	Day	Year
ELLEN CARTER	Ellen Carter	05	25	00

COPY 5—Generator—Mailed by TSD Facility

In case of emergency or spill immediately call the National Response C (800) 424-8802 and the NYS Department of Environmental Conservation (518) 457-7362

WASTE MANAGEMENT, INC.
CWM Chemical Services, L.L.C.
1550 Balmer Rd.
P.O. Box 200
Model City, N.Y. 14107
716/754-8231

Federal EPA ID: NYD049836679

INLAND FISHER GUIDE, GM
ATTN: ENVIRONMENTAL COMPLIANCE
NYD002239440
1 GENERAL MOTORS DRIVE
SYRACUSE NY 13206-0486

CERTIFICATE OF DISPOSAL

CWM CHEMICAL SERVICES, L.L.C. has received waste material from INLAND FISHER GUIDE, GM on 05/25/00 as described on Hazardous Waste Manifest number NYB9299961 Sequence number 01. CWM CHEMICAL SERVICES, L.L.C. hereby certifies that the above described material was landfilled in accordance with the 40 CFR part 761 as it pertains to the land disposal of polychlorinated biphenyl contaminated materials.

Profile Number: CP2002
CWM Tracking ID: 8152833001
CWM Unit #: 1*0
Disposal Date: 05/25/00

Under civil and criminal penalties of law for the making or submission of false or fraudulent statements or representations (18 U.S.C 1001 and 15 U.S.C. 2615) I certify that the information contained in or accompanying this document is true accurate and complete. As to the identified section(s) of this document for which I cannot personally verify truth and accuracy, I certify as the company official having supervisory responsibility for the persons who, acting under my direct instructions, made the verification that this information is true accurate and complete.

Donna Ames-Cassick

DONNA AMES-CASSICK
COMPLIANCE MANAGER
Certificate # 181173
05/26/00

For questions please call our Customer Service Dept. at (800) 843-3604

RECEIVED 5/31/00

NYB9299979

STATE OF NEW YORK
DEPARTMENT OF ENVIRONMENTAL CONSERVATION
DIVISION OF SOLID & HAZARDOUS MATERIALS

HAZARDOUS WASTE MANIFEST

P.O. Box 12820, Albany, New York 12211

Please type or print. Do not staple.

(Hazardous Waste Manifest 4/97)

UNIFORM HAZARDOUS WASTE MANIFEST

1. Generator's US EPA No. | Manifest Doc. No. 00294

2. Page 1 of | Information within heavy bold line is not required by Federal Law.

3. Generator's Name and Mailing Address
BLAND FISHER (DIV OF GM
1 GENERAL MOTORS DR
SYRACUSE NY 13206-0966
4. Generator's Telephone Number (315) 432-5314

A. NYB9299979

B. Generator's ID SAME

5. Transporter 1 (Company Name) BUFFALO FUEL CORP

6. US EPA ID Number NYR000045724

C. State Transporter's ID 98187FAY

D. Transporter's Telephone ( ) 800 243 2359

7. Transporter 2 (Company Name)

8. US EPA ID Number

E. State Transporter's ID

F. Transporter's Telephone ( )

9. Designated Facility Name and Site Address
CWM CHEMICAL SERVICES, L.L.C.
1550 BALMER RD.
MODEL CITY NY 14107

10. US EPA ID Number NYD049836679

G. State Facility ID

H. Facility Telephone ( ) 716 754-8231

11. US DOT Description (Including Proper Shipping Name, Hazard Class and ID Number)	12. Containers Number	Type	13. Total Quantity	14. Unit Wt/Vol	I. Waste No.
a. RQ, POLYCHLORINATED BIPHENYL MIXTURE, 9,UN2315,III	001	DT	ESR 29006	K	EPA STATE B007
b.					EPA STATE
c.					EPA STATE
d.					EPA STATE

J. Additional Descriptions for Materials listed Above
a. CP/002 3011
b.
c.
d.

K. Handling Codes for Wastes Listed Above
a. | c. | b. | d.

15. Special Handling Instructions and Additional Information
PCB Out of Service Date: 5-12-00, SERVICE REQUEST # 552051-2
CHEMTREC Emergency Response Number (800) 424-9300 WMI Contract
FRG#171
8153334

16. **GENERATOR'S CERTIFICATION:** I hereby declare that the contents of this consignment are fully and accurately described above by proper shipping name and are classified, packed, marked and labeled, and are in all respects in proper condition for transport by highway according to applicable international and national government regulations and state laws and regulations.

If I am a large quantity generator, I certify that I have a program in place to reduce the volume and toxicity of waste generated to the degree I have determined to be economically practicable and that I have selected the practicable method of treatment, storage, or disposal currently available to me which minimizes the present and future threat to human health and the environment; OR if I am a small generator, I have made a good faith effort to minimize my waste and select the best waste management method that is available to me and that I can afford.

Printed/Typed Name	Signature	Mo.	Day	Year
Brian Kubiak FOR James F. MacIntyre	Brian Kubiak for James F. MacIntyre	05	25	00

TRANSPORTER

17. Transporter 1 Acknowledgement of Receipt of Materials

Printed/Typed Name	Signature	Mo.	Day	Year
Ken Waskiewicz	Ken Waskiewicz	05	25	00

18. Transporter 2 Acknowledgement of Receipt of Materials

Printed/Typed Name	Signature	Mo.	Day	Year

FACILITY

19. Discrepancy Indication Space
Actual rec'd 28994K

20. Facility Owner or Operator: Certification of receipt of hazardous materials covered by this manifest except as noted in Item 19.

Printed/Typed Name	Signature	Mo.	Day	Year
Susan Snyder	Susan Snyder	05	25	00

COPY 5—Generator—Mailed by TSD Facility

GENERATOR

In case of emergency or spill immediately call the National Response C (800) 424-8802 and the NYS Department of Environmental Conservation (518) 457-7362

WASTE MANAGEMENT, INC.
CWM Chemical Services, L.L.C.
1550 Balmer Rd.
P.O. Box 200
Model City, N.Y. 14107
716/754-8231

Federal EPA ID: NYD049836679

INLAND FISHER GUIDE, GM
ATTN: ENVIRONMENTAL COMPLIANCE
NYD002239440
1 GENERAL MOTORS DRIVE
SYRACUSE NY 13206-0486

CERTIFICATE OF DISPOSAL

CWM CHEMICAL SERVICES, L.L.C. has received waste material from INLAND FISHER GUIDE, GM on 05/25/00 as described on Hazardous Waste Manifest number NYB9299979 Sequence number 01. CWM CHEMICAL SERVICES, L.L.C. hereby certifies that the above described material was landfilled in accordance with the 40 CFR part 761 as it pertains to the land disposal of polychlorinated biphenyl contaminated materials.

Profile Number: CP2002
CWM Tracking ID: 8152833401
CWM Unit #: 1*0
Disposal Date: 05/25/00

Under civil and criminal penalties of law for the making or submission of false or fraudulent statements or representations (18 U.S.C 1001 and 15 U.S.C. 2615) I certify that the information contained in or accompanying this document is true accurate and complete. As to the identified section(s) of this document for which I cannot personally verify truth and accuracy, I certify as the company official having supervisory responsibility for the persons who, acting under my direct instructions, made the verification that this information is true accurate and complete.

Donna Ames-Cassick

DONNA AMES-CASSICK
COMPLIANCE MANAGER
Certificate # 181177
05/26/00

For questions please call our Customer Service Dept. at (800) 843-3604

RECEIVED 5/31/00

NYB9361593

STATE OF NEW YORK
DEPARTMENT OF ENVIRONMENTAL CONSERVATION
DIVISION OF SOLID & HAZARDOUS MATERIALS

HAZARDOUS WASTE MANIFEST

P.O. Box 12820, Albany, New York 12212

CWM

Please type or print. Do not staple.

(Hazardous Waste Manifest 4/97)

UNIFORM HAZARDOUS WASTE MANIFEST

1. Generator's US EPA No. NYD002239440 Manifest Doc. No. 100295

2. Page 1 of 1

Information within heavy bold line is not required by Federal Law.

3. Generator's Name and Mailing Address
INLAND FISHER GUIDE GM
1 GENERAL MOTORS DR
SYRACUSE NY 13206-0486

4. Generator's Telephone Number (315) 432-5514

A. NYB9361593

B. Generator's ID SAME

5. Transporter 1 (Company Name) [illegible]

6. US EPA ID Number [illegible]

C. State Transporter's ID [illegible]

D. Transporter's Telephone ( ) [illegible]

7. Transporter 2 (Company Name)

8. US EPA ID Number

E. State Transporter's ID

F. Transporter's Telephone ( )

9. Designated Facility Name and Site Address
CWM CHEMICAL SERVICES, L.L.C.
1550 BALMER RD.
MODEL CITY NY 14107

10. US EPA ID Number NYD049836679

G. State Facility ID

H. Facility Telephone (716) 754-8231

11. US DOT Description (Including Proper Shipping Name, Hazard Class and ID Number)	12. Containers Number	Type	13. Total Quantity	14. Unit Wt/Vol	I. Waste No.
a. RQ, POLYCHLORINATED BIPHENYL MIXTURE, 9, UN2315, III	001	DT	EST [illegible]	K	EPA STATE
b.					EPA STATE
c.					EPA STATE
d.					EPA STATE

J. Additional Descriptions for Materials listed Above
CP200 - 5011
a c
b d

K. Handling Codes for Wastes Listed Above
a [L] c
b d

15. Special Handling Instructions and Additional Information 5.12 Q. SERVICE REQUEST # 55205 -3
B. PCB Dot of Service Date: CHEMTREC Emergency Response Number (800)424-9300 WMI Contract ERG#171
81528333

16. **GENERATOR'S CERTIFICATION:** I hereby declare that the contents of this consignment are fully and accurately described above by proper shipping name and are classified, packed, marked and labeled, and are in all respects in proper condition for transport by highway according to applicable international and national government regulations and state laws and regulations.

If I am a large quantity generator, I certify that I have a program in place to reduce the volume and toxicity of waste generated to the degree I have determined to be economically practicable and that I have selected the practicable method of treatment, storage, or disposal currently available to me which minimizes the present and future threat to human health and the environment; OR if I am a small generator, I have made a good faith effort to minimize my waste and select the best waste management method that is available to me and that I can afford.

Printed/Typed Name BRAD KUBIAK for JAMES F. HARTNETT Signature Brad Kubiak for James F. Hartnett Mo. 05 Day 25 Year 00

TRANSPORTER

17. Transporter 1 Acknowledgement of Receipt of Materials
Printed/Typed Name [illegible] Signature [illegible] Mo. [illegible] Day [illegible] Year [illegible]

18. Transporter 2 Acknowledgement of Receipt of Materials
Printed/Typed Name Signature Mo. Day Year

FACILITY

19. Discrepancy Indication Space
Actual Recvd 27996K

20. Facility Owner or Operator: Certification of receipt of hazardous materials covered by this manifest except as noted in Item 19.
Printed/Typed Name Susan Snyder Signature Susan Snyder Mo. 05 Day 25 Year 00

GENERATOR

In case of emergency or spill immediately call the National Response Ce 00) 424-8802 and the NYS Department of Environmental Conservation (518) 457-7362

COPY 5—Generator—Mailed by TSD Facility

WASTE MANAGEMENT, INC.
CWM Chemical Services, L.L.C.
1550 Balmer Rd.
P.O. Box 200
Model City, N.Y. 14107
716/754-8231

Federal EPA ID: NYD049836679

INLAND FISHER GUIDE, GM
ATTN: ENVIRONMENTAL COMPLIANCE
NYD002239440
1 GENERAL MOTORS DRIVE
SYRACUSE NY 13206-0486

CERTIFICATE OF DISPOSAL

CWM CHEMICAL SERVICES, L.L.C. has received waste material from INLAND FISHER GUIDE, GM on 05/25/00 as described on Hazardous Waste Manifest number NYB9361593 Sequence number 01. CWM CHEMICAL SERVICES, L.L.C. hereby certifies that the above described material was landfilled in accordance with the 40 CFR part 761 as it pertains to the land disposal of polychlorinated biphenyl contaminated materials.

Profile Number: CP2002
CWM Tracking ID: 8152833301
CWM Unit #: 1*0
Disposal Date: 05/25/00

Under civil and criminal penalties of law for the making or submission of false or fraudulent statements or representations (18 U.S.C 1001 and 15 U.S.C. 2615) I certify that the information contained in or accompanying this document is true accurate and complete. As to the identified section(s) of this document for which I cannot personally verify truth and accuracy, I certify as the company official having supervisory responsibility for the persons who, acting under my direct instructions, made the verification that this information is true accurate and complete.

Donna Ames-Cassick

DONNA AMES-CASSICK
COMPLIANCE MANAGER
Certificate # 181176
05/26/00

For questions please call our Customer Service Dept. at (800) 843-3604

RECEIVED 5/31/00

DEPARTMENT OF ENVIRONMENTAL CONSERVATION
DIVISION OF SOLID & HAZARDOUS MATERIALS

HAZARDOUS WASTE MANIFEST

P.O. Box 12820, Albany, New York 12212

Please type or print. Do not staple.

(Hazardous Waste Manifest 4/97)

UNIFORM HAZARDOUS WASTE MANIFEST

1. Generator's US EPA No. | Manifest Doc. No.: 00296

2. Page 1 of 1

Information within heavy bold line is not required by Federal Law.

3. Generator's Name and Mailing Address
INLAND FISHER GUIDE DIV
1 GENERAL MOTORS DR
SYRACUSE NY 13206-0486

4. Generator's Telephone Number (315 432-5314

A. NYB9361602

B. Generator's ID SAME

5. Transporter 1 (Company Name) | 6. US EPA ID Number

C. State Transporter's ID

D. Transporter's Telephone ( )

7. Transporter 2 (Company Name) | 8. US EPA ID Number

E. State Transporter's ID

F. Transporter's Telephone ( )

9. Designated Facility Name and Site Address
CWM CHEMICAL SERVICES, L.L.C.
1550 BALMER RD.
MODEL CITY NY 14107

10. US EPA ID Number
NYD049836679

G. State Facility ID

H. Facility Telephone ( ) 716 754-8231

11. US DOT Description (Including Proper Shipping Name, Hazard Class and ID Number)	12. Containers Number	12. Containers Type	13. Total Quantity	14. Unit Wt/Vol	I. Waste No.
a. RQ, POLYCHLORINATED BIPHENYL MIXTURE, 9, UN2315, III	001	DT	EST 22000	K	EPA STATE
b.					EPA STATE
c.					EPA STATE
d.					EPA STATE

J. Additional Descriptions for Materials listed Above
CP2002 - SOIL
a
c
b
d

K. Handling Codes for Wastes Listed Above
a: L
c:
b:
d:

15. Special Handling Instructions and Additional Information
a. POD Out of Service Date: 5-12-00. SERVICE REQUEST # 552051-4
CHEMTREC Emergency Response Number 1(800)424-9300 UNI Contract
ERG#171
8157333

16. **GENERATOR'S CERTIFICATION:** I hereby declare that the contents of this consignment are fully and accurately described above by proper shipping name and are classified, packed, marked and labeled, and are in all respects in proper condition for transport by highway according to applicable international and national government regulations and state laws and regulations.

If I am a large quantity generator, I certify that I have a program in place to reduce the volume and toxicity of waste generated to the degree I have determined to be economically practicable and that I have selected the practicable method of treatment, storage, or disposal currently available to me which minimizes the present and future threat to human health and the environment; OR if I am a small generator, I have made a good faith effort to minimize my waste and select the best waste management method that is available to me and that I can afford.

Printed/Typed Name	Signature	Mo.	Day	Year
BRAD KUBIAK for JAMES E. HAWLETT	Brad Kubiak for James E Hawlett	05	25	00

TRANSPORTER

17. Transporter 1 Acknowledgement of Receipt of Materials

Printed/Typed Name	Signature	Mo.	Day	Year

18. Transporter 2 Acknowledgement of Receipt of Materials

Printed/Typed Name	Signature	Mo.	Day	Year

FACILITY

19. Discrepancy Indication Space
Critical Kind 25265K

20. Facility Owner or Operator: Certification of receipt of hazardous materials covered by this manifest except as noted in Item 19.

Printed/Typed Name	Signature	Mo.	Day	Year
ELLEN CARTER	Ellen Carter	05	25	00

GENERATOR

In case of emergency or spill immediately call the National Response (800) 424-8802 and the NYS Department of Environmental Conservation (516) 457-7362

COPY 5—Generator—Mailed by TSD Facility

WASTE MANAGEMENT, INC.
CWM Chemical Services, L.L.C.
1550 Balmer Rd.
P.O. Box 200
Model City, N.Y. 14107
716/754-8231

Federal EPA ID: NYD049836679

INLAND FISHER GUIDE, GM
ATTN: ENVIRONMENTAL COMPLIANCE
NYD002239440
1 GENERAL MOTORS DRIVE
SYRACUSE NY 13206-0486

CERTIFICATE OF DISPOSAL

CWM CHEMICAL SERVICES, L.L.C. has received waste material from INLAND FISHER GUIDE, GM on 05/25/00 as described on Hazardous Waste Manifest number NYB9361602 Sequence number 01. CWM CHEMICAL SERVICES, L.L.C. hereby certifies that the above described material was landfilled in accordance with the 40 CFR part 761 as it pertains to the land disposal of polychlorinated biphenyl contaminated materials.

Profile Number: CP2002
CWM Tracking ID: 8152833201
CWM Unit #: 1*0
Disposal Date: 05/25/00

Under civil and criminal penalties of law for the making or submission of false or fraudulent statements or representations (18 U.S.C 1001 and 15 U.S.C. 2615) I certify that the information contained in or accompanying this document is true accurate and complete. As to the identified section(s) of this document for which I cannot personally verify truth and accuracy, I certify as the company official having supervisory responsibility for the persons who, acting under my direct instructions, made the verification that this information is true accurate and complete.

Donna Ames-Cassick

DONNA AMES-CASSICK
COMPLIANCE MANAGER
Certificate # 181175
05/26/00

For questions please call our Customer Service Dept. at (800) 843-3604

RECEIVED 5/31/00

DEPARTMENT OF ENVIRONMENTAL CONSERVATION
DIVISION OF SOLID & HAZARDOUS MATERIALS

HAZARDOUS WASTE MANIFEST

P.O. Box 12820, Albany, New York 12212

CWM

Please type or print. Do not staple.

(Hazardous Waste Manifest 4/97)

UNIFORM HAZARDOUS WASTE MANIFEST

1. Generator's US EPA No. NYD022394400 Manifest Doc. No. 00297

2. Page 1 of 1

Information within heavy bold line is not required by Federal Law.

3. Generator's Name and Mailing Address
INLAND FISHER GUIDE CO
1 GENERAL MOTORS DR
SYRACUSE NY 13206-0486

4. Generator's Telephone Number (315) 432-5314

A. NYB9361611

B. Generator's ID SAME

5. Transporter 1 (Company Name) Buffalo Fuel Corp

6. US EPA ID Number NYR000045724

C. State Transporter's ID 2418 24 ANY

D. Transporter's Telephone (800) 208-7087

7. Transporter 2 (Company Name)

8. US EPA ID Number

E. State Transporter's ID

F. Transporter's Telephone ( )

9. Designated Facility Name and Site Address
CWM CHEMICAL SERVICES, L.L.C.
1550 BALMER RD.
MODEL CITY NY 14107

10. US EPA ID Number NYD049836679

G. State Facility ID

H. Facility Telephone (716) 754-8231

11. US DOT Description (Including Proper Shipping Name, Hazard Class and ID Number)	12. Containers Number	Type	13. Total Quantity	14. Unit Wt/Vol	I. Waste No.
a. RQ, POLYCHLORINATED BIPHENYL MIXTURE, 9, UN2315, III	001	DT	EST 28500	K	EPA STATE
b.					EPA STATE
c.					EPA STATE
d.					EPA STATE

J. Additional Descriptions for Materials listed Above
CP2002 - SOIL
a c
b d

K. Handling Codes for Wastes Listed Above
a L c
b d

15. Special Handling Instructions and Additional Information
a. PCB Out of Service Date: 5-12-00 SERVICE REQUEST #552051-S
CHEMTREC Emergency Response Number (800)424-9300 UNI Contract
ERG#171
81538362

16. **GENERATOR'S CERTIFICATION:** I hereby declare that the contents of this consignment are fully and accurately described above by proper shipping name and are classified, packed, marked and labeled, and are in all respects in proper condition for transport by highway according to applicable international and national government regulations and state laws and regulations.

If I am a large quantity generator, I certify that I have a program in place to reduce the volume and toxicity of waste generated to the degree I have determined to be economically practicable and that I have selected the practicable method of treatment, storage, or disposal currently available to me which minimizes the present and future threat to human health and the environment; OR if I am a small generator, I have made a good faith effort to minimize my waste and select the best waste management method that is available to me and that I can afford.

Printed/Typed Name: BRAD KUBIAK FOR JAMES F. HARTNETT
Signature: Brad Kubiak for James F. Hartnett
Mo. 05 Day 25 Year 00

TRANSPORTER

17. Transporter 1 Acknowledgement of Receipt of Materials
Printed/Typed Name: Michael Negroni
Signature:
Mo. 05 Day 25 Year 00

18. Transporter 2 Acknowledgement of Receipt of Materials
Printed/Typed Name:
Signature:
Mo. Day Year

FACILITY

19. Discrepancy Indication Space
Actual Read 26454K

20. Facility Owner or Operator: Certification of receipt of hazardous materials covered by this manifest except as noted in Item 19.
Printed/Typed Name: EILEEN CARTER
Signature:
Mo. 05 Day 26 Year 00

GENERATOR

(800) 424-9802 and the NYS Department of Environmental Conservation (518) 457-7362

In case of emergency or spill immediately call the National Response

COPY 5—Generator—Mailed by TSD Facility

WASTE MANAGEMENT, INC.
CWM Chemical Services, L.L.C.
1550 Balmer Rd.
P.O. Box 200
Model City, N.Y. 14107
716/754-8231

Federal EPA ID: NYD049836679

INLAND FISHER GUIDE, GM
ATTN: ENVIRONMENTAL COMPLIANCE
NYD002239440
1 GENERAL MOTORS DRIVE
SYRACUSE NY 13206-0486

CERTIFICATE OF DISPOSAL

CWM CHEMICAL SERVICES, L.L.C. has received waste material from INLAND FISHER GUIDE, GM on 05/26/00 as described on Hazardous Waste Manifest number NYB9361611 Sequence number 01. CWM CHEMICAL SERVICES, L.L.C. hereby certifies that the above described material was landfilled in accordance with the 40 CFR part 761 as it pertains to the land disposal of polychlorinated biphenyl contaminated materials.

Profile Number: CP2002
CWM Tracking ID: 8152836201
CWM Unit #: 1*0
Disposal Date: 05/26/00

Under civil and criminal penalties of law for the making or submission of false or fraudulent statements or representations (18 U.S.C 1001 and 15 U.S.C. 2615) I certify that the information contained in or accompanying this document is true accurate and complete. As to the identified section(s) of this document for which I cannot personally verify truth and accuracy, I certify as the company official having supervisory responsibility for the persons who, acting under my direct instructions, made the verification that this information is true accurate and complete.

Donna Ames-Cassick

DONNA AMES-CASSICK
COMPLIANCE MANAGER
Certificate # 181214
05/30/00

For questions please call
our Customer Service Dept.
at (800) 843-3604

RECEIVED 6/12/00

DEPARTMENT OF ENVIRONMENTAL CONSERVATION
DIVISION OF SOLID & HAZARDOUS MATERIALS

HAZARDOUS WASTE MANIFEST

P.O. Box 12820, Albany, New York 12212

CWM

Please type or print. Do not staple.

(Hazardous Waste Manifest 4/97)

(800) 424-8802 and the NYS Department of Environmental Conservation (518) 457-7362

In case of emergency or spill immediately call the National Response

UNIFORM HAZARDOUS WASTE MANIFEST

1. Generator's US EPA No. NYD002239440 Manifest Doc. No. 00298

2. Page 1 of 1

Information within heavy bold line is not required by Federal Law.

GENERATOR

3. Generator's Name and Mailing Address
INLAND FISHER GUIDE CO
1 GENERAL MOTORS DR
SYRACUSE NY 13206-0466

4. Generator's Telephone Number (315) 432-5314

A. NYB9361629

B. Generator's ID SAME

5. Transporter 1 (Company Name) J & L Bulk Transport

6. US EPA ID Number PAD987347515

C. State Transporter's ID 46(0617 (1)

D. Transporter's Telephone (820) 661-

7. Transporter 2 (Company Name)

8. US EPA ID Number

E. State Transporter's ID

F. Transporter's Telephone ( )

9. Designated Facility Name and Site Address
CWM CHEMICAL SERVICES, L.L.C.
1550 BALNER RD.
MODEL CITY NY 14107

10. US EPA ID Number NYD049836679

G. State Facility ID

H. Facility Telephone ( ) 716 754-8231

11. US DOT Description (Including Proper Shipping Name, Hazard Class and ID Number)	12. Containers Number	Type	13. Total Quantity	14. Unit Wt/Vol	I. Waste No.
a. RQ, POLYCHLORINATED BIPHENYL MIXTURE, 9, UN2315, III	001	DT	EST 20000	K	EPA B009
b.					EPA STATE
c.					EPA STATE
d.					EPA STATE

J. Additional Descriptions for Materials listed Above
CP2002 - SOIL

K. Handling Codes for Wastes Listed Above
a. L c.
b. d.

15. Special Handling Instructions and Additional Information
a. POB Out of Service Date! 5-12-00 SERVICE REQUEST # 552051-6
CHEMTREC Emergency Response Number (800)424-9300 CWM Contract 8152836
ERG#171

16. **GENERATOR'S CERTIFICATION:** I hereby declare that the contents of this consignment are fully and accurately described above by proper shipping name and are classified, packed, marked and labeled, and are in all respects in proper condition for transport by highway according to applicable international and national government regulations and state laws and regulations.

If I am a large quantity generator, I certify that I have a program in place to reduce the volume and toxicity of waste generated to the degree I have determined to be economically practicable and that I have selected the practicable method of treatment, storage, or disposal currently available to me which minimizes the present and future threat to human health and the environment; OR if I am a small generator, I have made a good faith effort to minimize my waste and select the best waste management method that is available to me and that I can afford.

Printed/Typed Name Brad Kubik for James F. Hartnett Signature Brad Kubik for James F. Hartnett Mo. 05 Day 25 Year 00

TRANSPORTER

17. Transporter 1 Acknowledgement of Receipt of Materials
Printed/Typed Name SEAN R BIAS Signature Sean R Bias Mo. Day Year

18. Transporter 2 Acknowledgement of Receipt of Materials
Printed/Typed Name Signature Mo. Day Year

FACILITY

19. Discrepancy Indication Space
actual recd 22825 K

20. Facility Owner or Operator: Certification of receipt of hazardous materials covered by this manifest except as noted in Item 19.
Printed/Typed Name Susan Snyder Signature Susan Snyder Mo. 05 Day 26 Year 00

COPY 5—Generator—Mailed by TSD Facility

WASTE MANAGEMENT, INC.
CWM Chemical Services, L.L.C.
1550 Balmer Rd.
P.O. Box 200
Model City, N.Y. 14107
716/754-8231

Federal EPA ID: NYD049836679

INLAND FISHER GUIDE, GM
ATTN: ENVIRONMENTAL COMPLIANCE
NYD002239440
1 GENERAL MOTORS DRIVE
SYRACUSE NY 13206-0486

CERTIFICATE OF DISPOSAL

CWM CHEMICAL SERVICES, L.L.C. has received waste material from INLAND FISHER GUIDE, GM on 05/26/00 as described on Hazardous Waste Manifest number NYB9361629 Sequence number 01. CWM CHEMICAL SERVICES, L.L.C. hereby certifies that the above described material was landfilled in accordance with the 40 CFR part 761 as it pertains to the land disposal of polychlorinated biphenyl contaminated materials.

Profile Number: CP2002
CWM Tracking ID: 8152834601
CWM Unit #: 1*0
Disposal Date: 05/26/00

Under civil and criminal penalties of law for the making or submission of false or fraudulent statements or representations (18 U.S.C 1001 and 15 U.S.C. 2615) I certify that the information contained in or accompanying this document is true accurate and complete. As to the identified section(s) of this document for which I cannot personally verify truth and accuracy, I certify as the company official having supervisory responsibility for the persons who, acting under my direct instructions, made the verification that this information is true accurate and complete.

Donna Ames-Cassick

DONNA AMES-CASSICK
COMPLIANCE MANAGER
Certificate # 181200
05/30/00

For questions please call
our Customer Service Dept.
at (800) 843-3604

RECEIVED 6/2/00

DEPARTMENT OF ENVIRONMENTAL CONSERVATION
DIVISION OF SOLID & HAZARDOUS MATERIALS

HAZARDOUS WASTE MANIFEST

P.O. Box 12820, Albany, New York 12212

Please type or print. Do not staple.

(Hazardous Waste Manifest 4/97)

UNIFORM HAZARDOUS WASTE MANIFEST

1. Generator's US EPA No. NYD002239440 Manifest Doc. No. 00299

2. Page 1 of 1

Information within heavy bold line is not required by Federal Law.

3. Generator's Name and Mailing Address
INLAND FISHER GUIDE CO
1 GENERAL MOTORS DR
SYRACUSE NY 13206-0486

4. Generator's Telephone Number (315) 432-5314

A. NYB9361638

B. Generator's ID BAMB

5. Transporter 1 (Company Name) U.S. Bulk Transport Inc

6. US EPA ID Number PAD987347515

C. State Transporter's ID 4079020

D. Transporter's Telephone 8006925410

7. Transporter 2 (Company Name)

8. US EPA ID Number

E. State Transporter's ID

F. Transporter's Telephone ( )

9. Designated Facility Name and Site Address
CWM CHEMICAL SERVICES, L.L.C.
1550 BALMER RD.
MODEL CITY NY 14107

10. US EPA ID Number NYD049836679

G. State Facility ID

H. Facility Telephone ( ) 716 754-8231

11. US DOT Description (Including Proper Shipping Name, Hazard Class and ID Number)	12. Containers Number	Type	13. Total Quantity	14. Unit Wt/Vol	I. Waste No.
a. RQ, POLYCHLORINATED BIPHENYL MIXTURE, 9, UN2315, III	001	DT	EST 21500	K	EPA [illegible]
b.					EPA / STATE
c.					EPA / STATE
d.					EPA / STATE

J. Additional Descriptions for Materials listed Above
CP2002 - SOIL
a c
b d

K. Handling Codes for Wastes Listed Above
a c
b d

15. Special Handling Instructions and Additional Information
a. PCB Out of Service Date: 5.12.00. SERVICE REQUEST #552051-7
CHEMTREC Emergency Response Number (800)424-9300 WMI Contract
ERG#171
81528359

16. **GENERATOR'S CERTIFICATION:** I hereby declare that the contents of this consignment are fully and accurately described above by proper shipping name and are classified, packed, marked and labeled, and are in all respects in proper condition for transport by highway according to applicable international and national government regulations and state laws and regulations.

If I am a large quantity generator, I certify that I have a program in place to reduce the volume and toxicity of waste generated to the degree I have determined to be economically practicable and that I have selected the practicable method of treatment, storage, or disposal currently available to me which minimizes the present and future threat to human health and the environment; OR if I am a small generator, I have made a good faith effort to minimize my waste and select the best waste management method that is available to me and that I can afford.

Printed/Typed Name: Brad Kubal for James F. Hartert
Signature: Brad Kubal for James F. Hartert
Mo. Day Year: 05 25 00

TRANSPORTER

17. Transporter 1 Acknowledgement of Receipt of Materials
Printed/Typed Name: Fred J. Facey
Signature: Fred J. Facey
Mo. Day Year: 05 25 00

18. Transporter 2 Acknowledgement of Receipt of Materials
Printed/Typed Name:
Signature:
Mo. Day Year:

FACILITY

19. Discrepancy Indication Space
actual pkgd 25483K

20. Facility Owner or Operator: Certification of receipt of hazardous materials covered by this manifest except as noted in Item 19.
Printed/Typed Name: Eileen Carter
Signature: Eileen Carter
Mo. Day Year: 05 26 00

GENERATOR

In case of emergency or spill immediately call the National Response (800) 424-8802 and the NYS Department of Environmental Conservation (518) 457-7362

COPY 5—Generator—Mailed by TSD Facility

WASTE MANAGEMENT, INC.
CWM Chemical Services, L.L.C.
1550 Balmer Rd.
P.O. Box 200
Model City, N.Y. 14107
716/754-8231

Federal EPA ID: NYD049836679

INLAND FISHER GUIDE, GM
ATTN: ENVIRONMENTAL COMPLIANCE
NYD002239440
1 GENERAL MOTORS DRIVE
SYRACUSE NY 13206-0486

CERTIFICATE OF DISPOSAL

CWM CHEMICAL SERVICES, L.L.C. has received waste material from INLAND FISHER GUIDE, GM on 05/26/00 as described on Hazardous Waste Manifest number NYB9361638 Sequence number 01. CWM CHEMICAL SERVICES, L.L.C. hereby certifies that the above described material was landfilled in accordance with the 40 CFR part 761 as it pertains to the land disposal of polychlorinated biphenyl contaminated materials.

Profile Number: CP2002
CWM Tracking ID: 8152835901
CWM Unit #: 1*0
Disposal Date: 05/26/00

Under civil and criminal penalties of law for the making or submission of false or fraudulent statements or representations (18 U.S.C 1001 and 15 U.S.C. 2615) I certify that the information contained in or accompanying this document is true accurate and complete. As to the identified section(s) of this document for which I cannot personally verify truth and accuracy, I certify as the company official having supervisory responsibility for the persons who, acting under my direct instructions, made the verification that this information is true accurate and complete.

Donna Ames-Cassick

DONNA AMES-CASSICK
COMPLIANCE MANAGER
Certificate # 181211
05/30/00

For questions please call
our Customer Service Dept.
at (800) 843-3604

RECEIVED 6/2/00

NYD986104747

DEPARTMENT OF ENVIRONMENTAL CONSERVATION
-DIVISION OF SOLID & HAZARDOUS MATERIALS

HAZARDOUS WASTE MANIFEST

P.O. Box 12820, Albany, New York 12212

CVM1

Please type or print. Do not staple.

(Hazardous Waste Manifest 4/97)

(800) 424-9302 and the NYS Department of Environmental Conservation (518) 457-7362

In case of emergency or spill immediately call the National Response

UNIFORM HAZARDOUS WASTE MANIFEST

1. Generator's US EPA No. NYD986104747 Manifest Doc. No. 00300

2. Page 1 of 1

Information within heavy bold line is not required by Federal Law.

3. Generator's Name and Mailing Address
INLAND FISHER GUIDE CO
1 GENERAL MOTORS DR
SYRACUSE NY 13206-0486

4. Generator's Telephone Number (315) 432-5314

A. NYB9361647

B. Generator's ID SAME

5. Transporter 1 (Company Name) U.S. VANADIUM TRANSPORTATION

6. US EPA ID Number PAD987347515

C. State Transporter's ID

D. Transporter's Telephone ( )

7. Transporter 2 (Company Name)

8. US EPA ID Number

E. State Transporter's ID

F. Transporter's Telephone ( )

9. Designated Facility Name and Site Address
CWM CHEMICAL SERVICES, L.L.C.
1550 BALMER RD.
MODEL CITY NY 14107

10. US EPA ID Number NYD049836679

G. State Facility ID

H. Facility Telephone (716) 754-8231

11. US DOT Description (Including Proper Shipping Name, Hazard Class and ID Number)	12. Containers Number	Type	13. Total Quantity	14. Unit Wt/Vol	I. Waste No.
a. RQ, POLYCHLORINATED BIPHENYL MIXTURE, 9,UN2315,III	001	DT	EST 22006	K	EPA STATE
b.					EPA STATE
c.					EPA STATE
d.					EPA STATE

J. Additional Descriptions for Materials listed Above
CP2002 - SOIL

K. Handling Codes for Wastes Listed Above
a. T c.
b. d.

15. Special Handling Instructions and Additional Information
a. PCB Out of Service Date: 5-12-00. SERVICE REQUEST # 552051-S
CHEMTREC Emergency Response Number (800)424-9300 WMI Contract
ERG#171
815283449

16. **GENERATOR'S CERTIFICATION:** I hereby declare that the contents of this consignment are fully and accurately described above by proper shipping name and are classified, packed, marked and labeled, and are in all respects in proper condition for transport by highway according to applicable international and national government regulations and state laws and regulations.

If I am a large quantity generator, I certify that I have a program in place to reduce the volume and toxicity of waste generated to the degree I have determined to be economically practicable and that I have selected the practicable method of treatment, storage, or disposal currently available to me which minimizes the present and future threat to human health and the environment; OR if I am a small generator, I have made a good faith effort to minimize my waste and select the best waste management method that is available to me and that I can afford.

Printed/Typed Name: BRAD KUBIK FOR JAMES F. HARTNETT
Signature: Brad Kubik for James F. Hartnett
Mo. 05 Day 23 Year 00

TRANSPORTER

17. Transporter 1 Acknowledgement of Receipt of Materials
Printed/Typed Name: JEFFERY LUNDGREN
Signature:
Mo. 05 Day 24 Year 00

18. Transporter 2 Acknowledgement of Receipt of Materials
Printed/Typed Name:
Signature:
Mo. Day Year

FACILITY

19. Discrepancy Indication Space
actual recd 26662K

20. Facility Owner or Operator: Certification of receipt of hazardous materials covered by this manifest except as noted in Item 19.
Printed/Typed Name: Susan Snyder
Signature: Susan Snyder
Mo. 05 Day 26 Year 00

COPY 5—Generator—Mailed by TSD Facility

WASTE MANAGEMENT, INC.
CWM Chemical Services, L.L.C.
1550 Balmer Rd.
P.O. Box 200
Model City, N.Y. 14107
716/754-8231

Federal EPA ID: NYD049836679

INLAND FISHER GUIDE, GM
ATTN: ENVIRONMENTAL COMPLIANCE
NYD002239440
1 GENERAL MOTORS DRIVE
SYRACUSE NY 13206-0486

CERTIFICATE OF DISPOSAL

CWM CHEMICAL SERVICES, L.L.C. has received waste material from INLAND FISHER GUIDE, GM on 05/26/00 as described on Hazardous Waste Manifest number NYB9361647 Sequence number 01. CWM CHEMICAL SERVICES, L.L.C. hereby certifies that the above described material was landfilled in accordance with the 40 CFR part 761 as it pertains to the land disposal of polychlorinated biphenyl contaminated materials.

Profile Number: CP2002
CWM Tracking ID: 8152834901
CWM Unit #: 1*0
Disposal Date: 05/26/00

Under civil and criminal penalties of law for the making or submission of false or fraudulent statements or representations (18 U.S.C 1001 and 15 U.S.C. 2615) I certify that the information contained in or accompanying this document is true accurate and complete. As to the identified section(s) of this document for which I cannot personally verify truth and accuracy, I certify as the company official having supervisory responsibility for the persons who, acting under my direct instructions, made the verification that this information is true accurate and complete.

Donna Ames-Cassick

DONNA AMES-CASSICK
COMPLIANCE MANAGER
Certificate # 181203
05/30/00

For questions please call our Customer Service Dept. at (800) 843-3604

RECEIVED 6/2/00

DEPARTMENT OF ENVIRONMENTAL CONSERVATION
DIVISION OF SOLID & HAZARDOUS MATERIALS

HAZARDOUS WASTE MANIFEST

P.O. Box 12820, Albany, New York 12212

Please type or print. Do not staple.

(Hazardous Waste Manifest 4/97)

UNI

In case of emergency or spill immediately call the National Response r (800) 424-8802 and the NYS Department of Environmental Conservation (518) 457-736

UNIFORM HAZARDOUS WASTE MANIFEST

1. Generator's US EPA No.: NYD002239440 Manifest Doc. No.: 00301

2. Page 1 of 1

Information within heavy bold line is not required by Federal Law.

GENERATOR

3. Generator's Name and Mailing Address
IMLAND FISHER GUIDE CM
1 GENERAL MOTORS DR
SYRACUSE NY 13206-0486

4. Generator's Telephone Number (315) 432-5314

A. NYB9361656

B. Generator's ID: SAME

5. Transporter 1 (Company Name): BUFFALO FUEL CORP

6. US EPA ID Number: NYR000045724

C. State Transporter's ID: 207777AM

D. Transporter's Telephone (800) 672-2002

7. Transporter 2 (Company Name)

8. US EPA ID Number

E. State Transporter's ID

F. Transporter's Telephone ( )

9. Designated Facility Name and Site Address
CWM CHEMICAL SERVICES, L.L.C.
1550 BALMER RD.
MODEL CITY NY 14107

10. US EPA ID Number: NYD049836679

G. State Facility ID

H. Facility Telephone ( ) 716 754-8231

11. US DOT Description (Including Proper Shipping Name, Hazard Class and ID Number)	12. Containers Number	Type	13. Total Quantity	14. Unit Wt/Vol	I. Waste No.
a. RQ, POLYCHLORINATED BIPHENYL MIXTURE, 9, UN2315, III	001	DT	EST 29500	K	EPA [illegible] STATE
b.					EPA STATE
c.					EPA STATE
d.					EPA STATE

J. Additional Descriptions for Materials listed Above
CP2002 - SOIL

K. Handling Codes for Wastes Listed Above
a: L c: b: d:

15. Special Handling Instructions and Additional Information
a. PCB Out of Service Date: 5-15-00. SERVICE REQUEST # 551151-01
CHEMTREC Emergency Response Number (800)424-9300 UNI Contract ERG#171
8152838 2

16. **GENERATOR'S CERTIFICATION:** I hereby declare that the contents of this consignment are fully and accurately described above by proper shipping name and are classified, packed, marked and labeled, and are in all respects in proper condition for transport by highway according to applicable international and national government regulations and state laws and regulations.

If I am a large quantity generator, I certify that I have a program in place to reduce the volume and toxicity of waste generated to the degree I have determined to be economically practicable and that I have selected the practicable method of treatment, storage, or disposal currently available to me which minimizes the present and future threat to human health and the environment; OR if I am a small generator, I have made a good faith effort to minimize my waste and select the best waste management method that is available to me and that I can afford.

Printed/Typed Name: BRAD KUBIAK for JAMES F. HARTNETT
Signature: Brad Kubiak for James F. Hartnett
Mo. 05 Day 26 Year 00

TRANSPORTER

17. Transporter 1 Acknowledgement of Receipt of Materials
Printed/Typed Name: EDWARD C KUNATH
Signature: Edward C Kunath
Mo. 05 Day 26 Year 00

18. Transporter 2 Acknowledgement of Receipt of Materials
Printed/Typed Name:
Signature:
Mo. Day Year

FACILITY

19. Discrepancy Indication Space
Actual Rcd 27805 K

20. Facility Owner or Operator: Certification of receipt of hazardous materials covered by this manifest except as noted in Item 19.
Printed/Typed Name: Susan Snyder
Signature: Susan Snyder
Mo. 05 Day 26 Year 00

COPY 5—Generator—Mailed by TSD Facility

WASTE MANAGEMENT, INC.
CWM Chemical Services, L.L.C.
1550 Balmer Rd.
P.O. Box 200
Model City, N.Y. 14107
716/754-8231

Federal EPA ID: NYD049836679

INLAND FISHER GUIDE, GM
ATTN: ENVIRONMENTAL COMPLIANCE
NYD002239440
1 GENERAL MOTORS DRIVE
SYRACUSE NY 13206-0486

CERTIFICATE OF DISPOSAL

CWM CHEMICAL SERVICES, L.L.C. has received waste material from INLAND FISHER GUIDE, GM on 05/26/00 as described on Hazardous Waste Manifest number NYB9362656 Sequence number 01. CWM CHEMICAL SERVICES, L.L.C. hereby certifies that the above described material was landfilled in accordance with the 40 CFR part 761 as it pertains to the land disposal of polychlorinated biphenyl contaminated materials.

Profile Number: CP2002
CWM Tracking ID: 8152838201
CWM Unit #: 1*0
Disposal Date: 05/26/00

Under civil and criminal penalties of law for the making or submission of false or fraudulent statements or representations (18 U.S.C 1001 and 15 U.S.C. 2615) I certify that the information contained in or accompanying this document is true accurate and complete. As to the identified section(s) of this document for which I cannot personally verify truth and accuracy, I certify as the company official having supervisory responsibility for the persons who, acting under my direct instructions, made the verification that this information is true accurate and complete.

Donna Ames-Cassick

DONNA AMES-CASSICK
COMPLIANCE MANAGER
Certificate # 181226
05/30/00

For questions please call
our Customer Service Dept.
at (800) 843-3604

RECEIVED 6/2/00

DEPARTMENT OF ENVIRONMENTAL CONSERVATION
DIVISION OF SOLID & HAZARDOUS MATERIALS

HAZARDOUS WASTE MANIFEST

P.O. Box 12820, Albany, New York 12212

CWM

(Hazardous Waste Manifest 4/97)

Please type or print. Do not staple.

In case of emergency or spill immediately call the National Response r (800) 424-8802 and the NYS Department of Environmental Conservation (518) 457-7362

UNIFORM HAZARDOUS WASTE MANIFEST

1. Generator's US EPA No.: NYD002239480 — Manifest Doc. No.: 00302
2. Page 1 of: 1
Information within heavy bold line is not required by Federal Law.

GENERATOR

3. Generator's Name and Mailing Address:
INLAND FISHER GUIDE CM
1 GENERAL MOTORS DR
SYRACUSE NY 13206-0486
4. Generator's Telephone Number: 315 432-5314

A. NYB9361665

B. Generator's ID: SAME

5. Transporter 1 (Company Name): Buffalo Fuel Corp
6. US EPA ID Number: NYR000045724
C. State Transporter's ID: 9345 KNY 5/2L
D. Transporter's Telephone: (800) 268-7089

7. Transporter 2 (Company Name)
6. US EPA ID Number
E. State Transporter's ID
F. Transporter's Telephone ( )

9. Designated Facility Name and Site Address:
CWM CHEMICAL SERVICES, L.L.C.
1550 BALMER RD.
MODEL CITY NY 14107
10. US EPA ID Number: NYD049836679
G. State Facility ID
H. Facility Telephone: 716 754-8231

11. US DOT Description (Including Proper Shipping Name, Hazard Class and ID Number)	12. Containers Number	Type	13. Total Quantity	14. Unit Wt/Vol	I. Waste No.
a. RQ, POLYCHLORINATED BIPHENYL MIXTURE, 9, UN2315, III	001	DT	29,800 EST	K	EPA STATE
b.					EPA STATE
c.					EPA STATE
d.					EPA STATE

J. Additional Descriptions for Materials listed Above
a. CP2002 - SOIL
b.
c.
d.

K. Handling Codes for Wastes Listed Above
a. L
b.
c.
d.

15. Special Handling Instructions and Additional Information
a. PCB Out of Service Date: 5-15-00. SERVICE REQUEST # 5525102
CHEMTREC Emergency Response Number (800)424-9300 WMI Contract
ERG#171
8152838 1

16. **GENERATOR'S CERTIFICATION:** I hereby declare that the contents of this consignment are fully and accurately described above by proper shipping name and are classified, packed, marked and labeled, and are in all respects in proper condition for transport by highway according to applicable international and national government regulations and state laws and regulations.

If I am a large quantity generator, I certify that I have a program in place to reduce the volume and toxicity of waste generated to the degree I have determined to be economically practicable and that I have selected the practicable method of treatment, storage, or disposal currently available to me which minimizes the present and future threat to human health and the environment; OR if I am a small generator, I have made a good faith effort to minimize my waste and select the best waste management method that is available to me and that I can afford.

Printed/Typed Name: Brad Kubiak For James F. Hartnett
Signature: Brad Kubiak for James F. Hartnett
Mo. Day Year: 05 26 00

TRANSPORTER

17. Transporter 1 Acknowledgement of Receipt of Materials
Printed/Typed Name:
Signature:
Mo. Day Year: 05 26 00

18. Transporter 2 Acknowledgement of Receipt of Materials
Printed/Typed Name:
Signature:
Mo. Day Year:

FACILITY

19. Discrepancy Indication Space
actual Recd 27216K

20. Facility Owner or Operator: Certification of receipt of hazardous materials covered by this manifest except as noted in Item 19.
Printed/Typed Name: Susan Snyder
Signature: Susan Snyder
Mo. Day Year: 05 26 00

COPY 5—Generator—Mailed by TSD Facility

WASTE MANAGEMENT, INC.
CWM Chemical Services, L.L.C.
1550 Balmer Rd.
P.O. Box 200
Model City, N.Y. 14107
716/754-8231

Federal EPA ID: NYD049836679

INLAND FISHER GUIDE, GM
ATTN: ENVIRONMENTAL COMPLIANCE
NYD002239440
1 GENERAL MOTORS DRIVE
SYRACUSE NY 13206-0486

CERTIFICATE OF DISPOSAL

CWM CHEMICAL SERVICES, L.L.C. has received waste material from INLAND FISHER GUIDE, GM on 05/26/00 as described on Hazardous Waste Manifest number NYB9361665 Sequence number 01. CWM CHEMICAL SERVICES, L.L.C. hereby certifies that the above described material was landfilled in accordance with the 40 CFR part 761 as it pertains to the land disposal of polychlorinated biphenyl contaminated materials.

Profile Number: CP2002
CWM Tracking ID: 8152838101
CWM Unit #: 1*0
Disposal Date: 05/26/00

Under civil and criminal penalties of law for the making or submission of false or fraudulent statements or representations (18 U.S.C 1001 and 15 U.S.C. 2615) I certify that the information contained in or accompanying this document is true accurate and complete. As to the identified section(s) of this document for which I cannot personally verify truth and accuracy, I certify as the company official having supervisory responsibility for the persons who, acting under my direct instructions, made the verification that this information is true accurate and complete.

Donna Ames-Cassick

DONNA AMES-CASSICK
COMPLIANCE MANAGER
Certificate # 181225
05/30/00

For questions please call
our Customer Service Dept.
at (800) 843-3604

RECEIVED 6/2/00

DEPARTMENT OF ENVIRONMENTAL CONSERVATION
DIVISION OF SOLID & HAZARDOUS MATERIALS

HAZARDOUS WASTE MANIFEST

P.O. Box 12820, Albany, New York 12212

Please type or print. Do not staple.

(Hazardous Waste Manifest 4/97)

CWM

UNIFORM HAZARDOUS WASTE MANIFEST	1. Generator's US EPA No. / Manifest Doc. No.	2. Page 1 of	Information within heavy bold line is not required by Federal Law.
	NYD002239440 00303	1	

3. Generator's Name and Mailing Address
INLAND FISHER GUIDE CO
1 GENERAL MOTORS DR
SYRACUSE NY 13206-0486

4. Generator's Telephone Number (315) 432-5314

A. NYB9361674

B. Generator's ID SAME

5. Transporter 1 (Company Name) Buffalo Tufi Corp

6. US EPA ID Number NYR000045724

C. State Transporter's ID 989871 NY

D. Transporter's Telephone (800) 2858938

7. Transporter 2 (Company Name)

8. US EPA ID Number

E. State Transporter's ID

F. Transporter's Telephone ( )

9. Designated Facility Name and Site Address
CWM CHEMICAL SERVICES, L.L.C.
1550 BALMER RD.
MODEL CITY NY 14107

10. US EPA ID Number NYD049836679

G. State Facility ID

H. Facility Telephone (716) 754-8231

11. US DOT Description (Including Proper Shipping Name, Hazard Class and ID Number)	12. Containers Number	Type	13. Total Quantity	14. Unit Wt/Vol	I. Waste No.
a. RQ, POLYCHLORINATED BIPHENYL MIXTURE, 9, UN2315, III	001	DT	EST. 29000	K	EPA STATE
b.					EPA STATE
c.					EPA STATE
d.					EPA STATE

J. Additional Descriptions for Materials listed Above
CP2002 - SOIL

K. Handling Codes for Wastes Listed Above
a. [L] c. [ ]
b. [ ] d. [ ]

15. Special Handling Instructions and Additional Information
a. PCB Out of Service Date: 5-15-00. SERVICE REQUEST # [illegible]
CHEMTREC Emergency Response Number (800)424-9300 CWM Contract ERG#171
81528383

16. GENERATOR'S CERTIFICATION: I hereby declare that the contents of this consignment are fully and accurately described above by proper shipping name and are classified, packed, marked and labeled, and are in all respects in proper condition for transport by highway according to applicable international and national government regulations and state laws and regulations.

If I am a large quantity generator, I certify that I have a program in place to reduce the volume and toxicity of waste generated to the degree I have determined to be economically practicable and that I have selected the practicable method of treatment, storage, or disposal currently available to me which minimizes the present and future threat to human health and the environment; OR if I am a small generator, I have made a good faith effort to minimize my waste and select the best waste management method that is available to me and that I can afford.

Printed/Typed Name	Signature	Mo.	Day	Year
BRAD KUBIK for JAMES F. HARTNETT	Brad Kubik for James F. Hartnett	05	26	00

TRANSPORTER

17. Transporter 1 Acknowledgement of Receipt of Materials

Printed/Typed Name	Signature	Mo.	Day	Year
KEN WASKIEWICZ	Ken Waskiewicz	05	26	00

18. Transporter 2 Acknowledgement of Receipt of Materials

Printed/Typed Name	Signature	Mo.	Day	Year

FACILITY

19. Discrepancy Indication Space
Actual Rcd 29139K

20. Facility Owner or Operator: Certification of receipt of hazardous materials covered by this manifest except as noted in Item 19.

Printed/Typed Name	Signature	Mo.	Day	Year
SUSAN SNYDER	Susan Snyder	05	26	00

COPY 5—Generator—Mailed by TSD Facility

GENERATOR

(800) 424-8802 and the NYS Department of Environmental Conservation (518) 457-7362

In case of emergency or spill immediately call the National Response

WASTE MANAGEMENT, INC.
CWM Chemical Services, L.L.C.
1550 Balmer Rd.
P.O. Box 200
Model City, N.Y. 14107
716/754-8231

Federal EPA ID: NYD049836679

INLAND FISHER GUIDE, GM
ATTN: ENVIRONMENTAL COMPLIANCE
NYD002239440
1 GENERAL MOTORS DRIVE
SYRACUSE NY 13206-0486

CERTIFICATE OF DISPOSAL

CWM CHEMICAL SERVICES, L.L.C. has received waste material from INLAND FISHER GUIDE, GM on 05/26/00 as described on Hazardous Waste Manifest number NYB9361674 Sequence number 01. CWM CHEMICAL SERVICES, L.L.C. hereby certifies that the above described material was landfilled in accordance with the 40 CFR part 761 as it pertains to the land disposal of polychlorinated biphenyl contaminated materials.

Profile Number: CP2002
CWM Tracking ID: 8152838301
CWM Unit #: 1*0
Disposal Date: 05/26/00

Under civil and criminal penalties of law for the making or submission of false or fraudulent statements or representations (18 U.S.C 1001 and 15 U.S.C. 2615) I certify that the information contained in or accompanying this document is true accurate and complete. As to the identified section(s) of this document for which I cannot personally verify truth and accuracy, I certify as the company official having supervisory responsibility for the persons who, acting under my direct instructions, made the verification that this information is true accurate and complete.

Donna Ames-Cassick

DONNA AMES-CASSICK
COMPLIANCE MANAGER
Certificate # 181227
05/30/00

For questions please call
our Customer Service Dept.
at (800) 843-3604

RECEIVED 6/2/00

NYD986168683

STATE OF NEW YORK
DEPARTMENT OF ENVIRONMENTAL CONSERVATION
DIVISION OF SOLID & HAZARDOUS MATERIALS

HAZARDOUS WASTE MANIFEST

P.O. Box 12820, Albany, New York 12212

CMM1

Please type or print. Do not staple.

(Hazardous Waste Manifest 4/87)

UNIFORM HAZARDOUS WASTE MANIFEST

1. Generator's US EPA No. NYD002239440 Manifest Doc. No. 00304
2. Page 1 of 1
Information within heavy bold line is not required by Federal Law.

3. Generator's Name and Mailing Address
ISLAND FISHER GUIDE CM
1 GENERAL MOTORS DR
SYRACUSE NY 13206-0486
315 432-6314

4. Generator's Telephone Number ( )

A. NYB9361683

B. Generator's ID BAMB - - -

5. Transporter 1 (Company Name) BUFFALO FUEL CORP
6. US EPA ID Number NYR000045724
C. State Transporter's ID 2911 3CA NY
D. Transporter's Telephone (800) 2089089

7. Transporter 2 (Company Name)
8. US EPA ID Number
E. State Transporter's ID
F. Transporter's Telephone ( )

9. Designated Facility Name and Site Address
CWM CHEMICAL SERVICES, L.L.C.
1550 BALMER RD.
MODEL CITY NY 14107
10. US EPA ID Number NYD049836679
G. State Facility ID
H. Facility Telephone ( ) 716 754-8231

11. US DOT Description (Including Proper Shipping Name, Hazard Class and ID Number)	12. Containers Number	Type	13. Total Quantity	14. Unit Wt/Vol	I. Waste No.
a. RQ, POLYCHLORINATED BIPHENYL MIXTURE, 9, UN2315, III	001	DT	EST. 20010	K	EPA D009
b.					EPA STATE
c.					EPA STATE
d.					EPA STATE

J. Additional Descriptions for Materials listed Above
a. CP2002 - SOIL
c.
b.
d.

K. Handling Codes for Wastes Listed Above
a. L
c.
b.
d.

15. Special Handling Instructions and Additional Information
S. PCB Out of Service Date: 5-15-00. SERVICE REQUEST # 5C2151-04
CHEMTREC Emergency Response Number (800)424-9300 WMI Contract
ERO#171
81528404

16. **GENERATOR'S CERTIFICATION:** I hereby declare that the contents of this consignment are fully and accurately described above by proper shipping name and are classified, packed, marked and labeled, and are in all respects in proper condition for transport by highway according to applicable international and national government regulations and state laws and regulations.
If I am a large quantity generator, I certify that I have a program in place to reduce the volume and toxicity of waste generated to the degree I have determined to be economically practicable and that I have selected the practicable method of treatment, storage, or disposal currently available to me which minimizes the present and future threat to human health and the environment; OR if I am a small generator, I have made a good faith effort to minimize my waste and select the best waste management method that is available to me and that I can afford.

Printed/Typed Name: BRAD KUBIAK FOR JAMES F. HARTNETT
Signature: Brad Kubiak FOR James F. Hartnett
Mo. Day Year: 05 26 00

TRANSPORTER

17. Transporter 1 Acknowledgement of Receipt of Materials
Printed/Typed Name: Richard S. Christen
Signature: Richard S. Christen
Mo. Day Year: 05 26 00

18. Transporter 2 Acknowledgement of Receipt of Materials
Printed/Typed Name:
Signature:
Mo. Day Year:

FACILITY

19. Discrepancy Indication Space
actual pkgd 25719K

20. Facility Owner or Operator-Certification of receipt of hazardous materials covered by this manifest except as noted in Item 19.
Printed/Typed Name: Susan Snyder
Signature: Susan Snyder
Mo. Day Year: 05 30 00

GENERATOR

In case of emergency or spill immediately call the National Response C (800) 424-8802 and the NYS Department of Environmental Conservation (518) 457-7362

COPY 5—Generator—Mailed by TSD Facility

WASTE MANAGEMENT, INC.
CWM Chemical Services, L.L.C.
1550 Balmer Rd.
P.O. Box 200
Model City, N.Y. 14107
716/754-8231

Federal EPA ID: NYD049836679

INLAND FISHER GUIDE, GM
ATTN: ENVIRONMENTAL COMPLIANCE
NYD002239440
1 GENERAL MOTORS DRIVE
SYRACUSE NY 13206-0486

CERTIFICATE OF DISPOSAL

CWM CHEMICAL SERVICES, L.L.C. has received waste material from INLAND FISHER GUIDE, GM on 05/30/00 as described on Hazardous Waste Manifest number NYB9361683 Sequence number 01. CWM CHEMICAL SERVICES, L.L.C. hereby certifies that the above described material was landfilled in accordance with the 40 CFR part 761 as it pertains to the land disposal of polychlorinated biphenyl contaminated materials.

Profile Number: CP2002
CWM Tracking ID: 8152840401
CWM Unit #: 1*0
Disposal Date: 05/30/00

Under civil and criminal penalties of law for the making or submission of false or fraudulent statements or representations (18 U.S.C 1001 and 15 U.S.C. 2615) I certify that the information contained in or accompanying this document is true accurate and complete. As to the identified section(s) of this document for which I cannot personally verify truth and accuracy, I certify as the company official having supervisory responsibility for the persons who, acting under my direct instructions, made the verification that this information is true accurate and complete.

Donna Ames-Cassick

DONNA AMES-CASSICK
COMPLIANCE MANAGER
Certificate # 181261
05/31/00

For questions please call
our Customer Service Dept.
at (800) 843-3604

RECEIVED 6/12/00

DEPARTMENT OF ENVIRONMENTAL CONSERVATION
DIVISION OF SOLID & HAZARDOUS MATERIALS

HAZARDOUS WASTE MANIFEST

P.O. Box 12820, Albany, New York 12212

Please type or print. Do not staple.

(Hazardous Waste Manifest 4/97)

UNIFORM HAZARDOUS WASTE MANIFEST

1. Generator's US EPA No.: NYD002239440 Manifest Doc. No.: 00305
2. Page 1 of: 1
Information within heavy bold line is not required by Federal Law.

3. Generator's Name and Mailing Address
INLAND FISHER GUIDE CO
1 GENERAL MOTORS DR
SYRACUSE NY 13206-0486
4. Generator's Telephone Number (315) 432-5314

A. NYB9361692
B. Generator's ID: 6AR

5. Transporter 1 (Company Name): BUFFALO [illegible] CORP
6. US EPA ID Number: NYR000045724
C. State Transporter's ID: 7946?
D. Transporter's Telephone (800) 208-[illegible]

7. Transporter 2 (Company Name)
8. US EPA ID Number
E. State Transporter's ID
F. Transporter's Telephone ( )

9. Designated Facility Name and Site Address
CWM CHEMICAL SERVICES, L.L.C.
1550 BALMER RD.
MODEL CITY NY 14107
10. US EPA ID Number: NYD049836679
G. State Facility ID
H. Facility Telephone ( ) 716 754-8231

11. US DOT Description (Including Proper Shipping Name, Hazard Class and ID Number)	12. Containers Number	Type	13. Total Quantity	14. Unit Wt/Vol	I. Waste No.
a. RQ, POLYCHLORINATED BIPHENYL MIXTURE, 9, UN2315, III	001	DT	EST 20000	K	EPA [illegible] STATE
b.					EPA STATE
c.					EPA STATE
d.					EPA STATE

J. Additional Descriptions for Materials listed Above
CP2002 - SOIL
a c
b d

K. Handling Codes for Wastes Listed Above
a: T c:
b: d:

15. Special Handling Instructions and Additional Information
a. PCB Out of Service Date: 5-15-00 SERVICE REQUEST # 552151-05
CHEMTREC Emergency Response Number (800)424-9300 WMI Contract
ERG#171
81528406

16. **GENERATOR'S CERTIFICATION:** I hereby declare that the contents of this consignment are fully and accurately described above by proper shipping name and are classified, packed, marked and labeled, and are in all respects in proper condition for transport by highway according to applicable international and national government regulations and state laws and regulations.
If I am a large quantity generator, I certify that I have a program in place to reduce the volume and toxicity of waste generated to the degree I have determined to be economically practicable and that I have selected the practicable method of treatment, storage, or disposal currently available to me which minimizes the present and future threat to human health and the environment; OR if I am a small generator, I have made a good faith effort to minimize my waste and select the best waste management method that is available to me and that I can afford.

Printed/Typed Name: BRAD KUBIAK For JAMES F. HARTNETT
Signature: Brad Kubiak for James F. Hartnett
Mo. Day Year: 05 24 00

TRANSPORTER

17. Transporter 1 Acknowledgement of Receipt of Materials
Printed/Typed Name: DOUGLAS K SMITH
Signature: [signature]
Mo. Day Year: 05 26 00

18. Transporter 2 Acknowledgement of Receipt of Materials
Printed/Typed Name:
Signature:
Mo. Day Year:

FACILITY

19. Discrepancy Indication Space
actual Recd 21147K

20. Facility Owner or Operator: Certification of receipt of hazardous materials covered by this manifest except as noted in Item 19.
Printed/Typed Name: EILEEN CARTER
Signature: Eileen Carter
Mo. Day Year: 05 30 00

COPY 5—Generator—Mailed by TSD Facility

GENERATOR

In case of emergency or spill immediately call the National Response Center (800) 424-8802 and the NYS Department of Environmental Conservation (518) 457-7362

WASTE MANAGEMENT, INC.
CWM Chemical Services, L.L.C.
1550 Balmer Rd.
P.O. Box 200
Model City, N.Y. 14107
716/754-8231

Federal EPA ID: NYD049836679

INLAND FISHER GUIDE, GM
ATTN: ENVIRONMENTAL COMPLIANCE
NYD002239440
1 GENERAL MOTORS DRIVE
SYRACUSE NY 13206-0486

CERTIFICATE OF DISPOSAL

CWM CHEMICAL SERVICES, L.L.C. has received waste material from INLAND FISHER GUIDE, GM on 05/30/00 as described on Hazardous Waste Manifest number NYB9361692 Sequence number 01. CWM CHEMICAL SERVICES, L.L.C. hereby certifies that the above described material was landfilled in accordance with the 40 CFR part 761 as it pertains to the land disposal of polychlorinated biphenyl contaminated materials.

Profile Number: CP2002
CWM Tracking ID: 8152840601
CWM Unit #: 1*0
Disposal Date: 05/30/00

Under civil and criminal penalties of law for the making or submission of false or fraudulent statements or representations (18 U.S.C 1001 and 15 U.S.C. 2615) I certify that the information contained in or accompanying this document is true accurate and complete. As to the identified section(s) of this document for which I cannot personally verify truth and accuracy, I certify as the company official having supervisory responsibility for the persons who, acting under my direct instructions, made the verification that this information is true accurate and complete.

Donna Ames-Cassick

DONNA AMES-CASSICK
COMPLIANCE MANAGER
Certificate # 181263
05/31/00

For questions please call
our Customer Service Dept.
at (800) 843-3604

RECEIVED 6/12/00

DEPARTMENT OF ENVIRONMENTAL CONSERVATION
DIVISION OF SOLID & HAZARDOUS MATERIALS

HAZARDOUS WASTE MANIFEST

P.O. Box 12820, Albany, New York 12212

CWM1

(Hazardous Waste Manifest 4/97)

Please type or print. Do not staple.

In case of emergency or spill immediately call the National Response (800) 424-8802 and the NYS Department of Environmental Conservation (518) 457-7362

UNIFORM HAZARDOUS WASTE MANIFEST

1. Generator's US EPA No. NYD022344400 Manifest Doc. No. 00306

2. Page 1 of 1

Information within heavy bold line is not required by Federal Law.

3. Generator's Name and Mailing Address
INLAND FISHER GUIDE GM
1 GENERAL MOTORS DR
SYRACUSE NY 13206-0486

4. Generator's Telephone Number (315) 432-6314

A. NYB9361701

B. Generator's ID SAMS

5. Transporter 1 (Company Name) BUFFALO FUEL CORP

6. US EPA ID Number NYR000045724

C. State Transporter's ID 46223N NY

D. Transporter's Telephone (800)208 9069

7. Transporter 2 (Company Name)

6. US EPA ID Number

E. State Transporter's ID

F. Transporter's Telephone ( )

9. Designated Facility Name and Site Address
CWM CHEMICAL SERVICES, L.L.C.
1550 BALMER RD.
MODEL CITY NY 14107

10. US EPA ID Number NYD049836679

G. State Facility ID

H. Facility Telephone ( ) 716 754-0231

11. US DOT Description (Including Proper Shipping Name, Hazard Class and ID Number)	12. Containers Number	Type	13. Total Quantity	14. Unit Wt/Vol	I. Waste No.
a. RQ, POLYCHLORINATED BIPHENYL MIXTURE, 9, UN2315, III	001	DT	EST. 19,500	K	EPA [illegible] STATE
b.					EPA STATE
c.					EPA STATE
d.					EPA STATE

J. Additional Descriptions for Materials listed Above
a. CP2002 - SOIL
b.

K. Handling Codes for Wastes Listed Above
a. L c.
b. d.

15. Special Handling Instructions and Additional Information
a. PCB Out of Service Date: 5-15-00, SERVICE REQUEST # 552-15-06
CHEMTREC Emergency Response Number (800)424-9300 WMI Contract
ERG#171
81528405

16. **GENERATOR'S CERTIFICATION:** I hereby declare that the contents of this consignment are fully and accurately described above by proper shipping name and are classified, packed, marked and labeled, and are in all respects in proper condition for transport by highway according to applicable international and national government regulations and state laws and regulations.

If I am a large quantity generator, I certify that I have a program in place to reduce the volume and toxicity of waste generated to the degree I have determined to be economically practicable and that I have selected the practicable method of treatment, storage, or disposal currently available to me which minimizes the present and future threat to human health and the environment; OR if I am a small generator, I have made a good faith effort to minimize my waste and select the best waste management method that is available to me and that I can afford.

GENERATOR

Printed/Typed Name: BRAD KUSAK for JAMES F HARTNETT
Signature: Brad Kusak for James F Hartnett
Mo. 05 Day 26 Year 00

TRANSPORTER

17. Transporter 1 Acknowledgement of Receipt of Materials
Printed/Typed Name: MICHAEL A. HALSAVER
Signature: Michael A Halsaver
Mo. 05 Day 26 Year 00

18. Transporter 2 Acknowledgement of Receipt of Materials
Printed/Typed Name:
Signature:
Mo. Day Year

FACILITY

19. Discrepancy Indication Space
Actual Recd 17536K

20. Facility Owner or Operator: Certification of receipt of hazardous materials covered by this manifest except as noted in Item 19.
Printed/Typed Name: EILEEN CARTER
Signature: Eileen Carter
Mo. 05 Day 30 Year 00

COPY 5—Generator—Mailed by TSD Facility

WASTE MANAGEMENT, INC.
CWM Chemical Services, L.L.C.
1550 Balmer Rd.
P.O. Box 200
Model City, N.Y. 14107
716/754-8231

Federal EPA ID: NYD049836679

INLAND FISHER GUIDE, GM
ATTN: ENVIRONMENTAL COMPLIANCE
NYD002239440
1 GENERAL MOTORS DRIVE
SYRACUSE NY 13206-0486

CERTIFICATE OF DISPOSAL

CWM CHEMICAL SERVICES, L.L.C. has received waste material from INLAND FISHER GUIDE, GM on 05/30/00 as described on Hazardous Waste Manifest number NYB9361701 Sequence number 01. CWM CHEMICAL SERVICES, L.L.C. hereby certifies that the above described material was landfilled in accordance with the 40 CFR part 761 as it pertains to the land disposal of polychlorinated biphenyl contaminated materials.

Profile Number: CP2002
CWM Tracking ID: 8152840501
CWM Unit #: 1*0
Disposal Date: 05/30/00

Under civil and criminal penalties of law for the making or submission of false or fraudulent statements or representations (18 U.S.C 1001 and 15 U.S.C. 2615) I certify that the information contained in or accompanying this document is true accurate and complete. As to the identified section(s) of this document for which I cannot personally verify truth and accuracy, I certify as the company official having supervisory responsibility for the persons who, acting under my direct instructions, made the verification that this information is true accurate and complete.

Donna Ames-Cassick

DONNA AMES-CASSICK
COMPLIANCE MANAGER
Certificate # 181262
05/31/00

For questions please call
our Customer Service Dept.
at (800) 843-3604

RECEIVED 6/12/00

DEPARTMENT OF ENVIRONMENTAL CONSERVATION
DIVISION OF SOLID & HAZARDOUS MATERIALS

HAZARDOUS WASTE MANIFEST

P.O. Box 12820, Albany, New York 12212

Please type or print. Do not staple.

(Hazardous Waste Manifest 4/97)

In case of emergency or spill immediately call the National Response Center (800) 424-8802 and the NYS Department of Environmental Conservation (518) 457-7362

UNIFORM HAZARDOUS WASTE MANIFEST

1. Generator's US EPA No. NYD002239440 Manifest Doc. No. 00307

2. Page 1 of 1

Information within heavy bold line is not required by Federal Law.

A. NYB9361719

GENERATOR

3. Generator's Name and Mailing Address
INLAND FISHER GUIDE GM
1 GENERAL MOTORS DR
SYRACUSE NY 13206-0466

4. Generator's Telephone Number (315) 432-5314

B. Generator's ID SAME

5. Transporter 1 (Company Name) U S BULK TRANSPORT INC.

6. US EPA ID Number PAD987347515

C. State Transporter's ID [illegible]

D. Transporter's Telephone ([illegible])

7. Transporter 2 (Company Name)

8. US EPA ID Number

E. State Transporter's ID

F. Transporter's Telephone ( )

9. Designated Facility Name and Site Address
CWM CHEMICAL SERVICES, L.L.C.
1550 BALMER RD.
MODEL CITY NY 14107

10. US EPA ID Number NYD049836679

G. State Facility ID

H. Facility Telephone (716) 754-8231

11. US DOT Description (Including Proper Shipping Name, Hazard Class and ID Number)	12. Containers Number	Type	13. Total Quantity	14. Unit Wt/Vol	I. Waste No.
a. RQ, POLYCHLORINATED BIPHENYL MIXTURE, 9, UN2315, III	001	DT	EST 21500	K	EPA STATE
b.					EPA STATE
c.					EPA STATE
d.					EPA STATE

J. Additional Descriptions for Materials listed Above
a. CP2002 - SOIL
c.
b.
d.

K. Handling Codes for Wastes Listed Above
a. [ ] c. [ ]
b. [ ] d. [ ]

15. Special Handling Instructions and Additional Information
a. PCB Out of Service Date: 5-15-00. SERVICE REQUEST # [illegible]
CHEMTREC Emergency Response Number (800)424-9300 WMI Contract ERG#171
81528392

16. **GENERATOR'S CERTIFICATION:** I hereby declare that the contents of this consignment are fully and accurately described above by proper shipping name and are classified, packed, marked and labeled, and are in all respects in proper condition for transport by highway according to applicable international and national government regulations and state laws and regulations.

If I am a large quantity generator, I certify that I have a program in place to reduce the volume and toxicity of waste generated to the degree I have determined to be economically practicable and that I have selected the practicable method of treatment, storage, or disposal currently available to me which minimizes the present and future threat to human health and the environment; OR if I am a small generator, I have made a good faith effort to minimize my waste and select the best waste management method that is available to me and that I can afford.

Printed/Typed Name	Signature	Mo.	Day	Year
BRAD KUBIAK FOR JAMES F HARTNETT	Brad Kubiak + James F. Hartnett	05	26	00

TRANSPORTER

17. Transporter 1 Acknowledgement of Receipt of Materials

Printed/Typed Name	Signature	Mo.	Day	Year
JEFFREY LEYDECKER		05	26	00

18. Transporter 2 Acknowledgement of Receipt of Materials

Printed/Typed Name	Signature	Mo.	Day	Year

FACILITY

19. Discrepancy Indication Space
actual pound 27597K

20. Facility Owner or Operator: Certification of receipt of hazardous materials covered by this manifest except as noted in Item 19.

Printed/Typed Name	Signature	Mo.	Day	Year
Susan Snyder	Susan Snyder	05	30	00

COPY 5—Generator—Mailed by TSD Facility

WASTE MANAGEMENT, INC.
CWM Chemical Services, L.L.C.
1550 Balmer Rd.
P.O. Box 200
Model City, N.Y. 14107
716/754-8231

Federal EPA ID: NYD049836679

INLAND FISHER GUIDE, GM
ATTN: ENVIRONMENTAL COMPLIANCE
NYD002239440
1 GENERAL MOTORS DRIVE
SYRACUSE NY 13206-0486

CERTIFICATE OF DISPOSAL

CWM CHEMICAL SERVICES, L.L.C. has received waste material from INLAND FISHER GUIDE, GM on 05/30/00 as described on Hazardous Waste Manifest number NYB9361719 Sequence number 01. CWM CHEMICAL SERVICES, L.L.C. hereby certifies that the above described material was landfilled in accordance with the 40 CFR part 761 as it pertains to the land disposal of polychlorinated biphenyl contaminated materials.

Profile Number: CP2002
CWM Tracking ID: 8152839201
CWM Unit #: 1*0
Disposal Date: 05/30/00

Under civil and criminal penalties of law for the making or submission of false or fraudulent statements or representations (18 U.S.C 1001 and 15 U.S.C. 2615) I certify that the information contained in or accompanying this document is true accurate and complete. As to the identified section(s) of this document for which I cannot personally verify truth and accuracy, I certify as the company official having supervisory responsibility for the persons who, acting under my direct instructions, made the verification that this information is true accurate and complete.

Donna Ames-Cassick

DONNA AMES-CASSICK
COMPLIANCE MANAGER
Certificate # 181251
05/31/00

For questions please call
our Customer Service Dept.
at (800) 843-3604

RECEIVED 6/12/00

DEPARTMENT OF ENVIRONMENTAL CONSERVATION
DIVISION OF SOLID & HAZARDOUS MATERIALS

HAZARDOUS WASTE MANIFEST

P.O. Box 12820, Albany, New York 12212

CWM

Please type or print. Do not staple.

(Hazardous Waste Manifest 4/97)

UNIFORM HAZARDOUS WASTE MANIFEST

1. Generator's US EPA No. NYD022394400 Manifest Doc. No. 00308

2. Page 1 of 1

Information within heavy bold line is not required by Federal Law.

3. Generator's Name and Mailing Address
INLAND FISHER GUIDE DR
1 GENERAL MOTORS DR
SYRACUSE NY 13206-0406
4. Generator's Telephone Number (315) 432-5314

A. NYB9361728

B. Generator's ID SAME

5. Transporter 1 (Company Name) U.S. Bulk Transfer Inc

6. US EPA ID Number PAD987314751

C. State Transporter's ID 4099QR NJ

D. Transporter's Telephone 800) 542 8910

7. Transporter 2 (Company Name)

8. US EPA ID Number

E. State Transporter's ID

F. Transporter's Telephone ( )

9. Designated Facility Name and Site Address
CWM CHEMICAL SERVICES, L.L.C.
1550 BALMER RD.
MODEL CITY NY 14107

10. US EPA ID Number NYD049836679

G. State Facility ID

H. Facility Telephone ( ) 716 754-8231

11. US DOT Description (Including Proper Shipping Name, Hazard Class and ID Number)	12. Containers Number	Type	13. Total Quantity	14. Unit Wt/Vol	I. Waste No.
a. RQ, POLYCHLORINATED BIPHENYL MIXTURE, 9,UN2315,III	001	DT	EST 12000	K	EPA STATE
b.					EPA STATE
c.					EPA STATE
d.					EPA STATE

J. Additional Descriptions for Materials listed Above
a. CP2002 - SOIL
b.

K. Handling Codes for Wastes Listed Above
a. L c.
b. d.

15. Special Handling Instructions and Additional Information
a. PCB Out of Service Date: 5-15-00, SERVICE REQUEST # 552151-CE
CHEMTREC Emergency Response Number (800)424-9300 WMI Contract
ERG#171
81528393

16. **GENERATOR'S CERTIFICATION:** I hereby declare that the contents of this consignment are fully and accurately described above by proper shipping name and are classified, packed, marked and labeled, and are in all respects in proper condition for transport by highway according to applicable international and national government regulations and state laws and regulations.

If I am a large quantity generator, I certify that I have a program in place to reduce the volume and toxicity of waste generated to the degree I have determined to be economically practicable and that I have selected the practicable method of treatment, storage, or disposal currently available to me which minimizes the present and future threat to human health and the environment; OR If I am a small generator, I have made a good faith effort to minimize my waste and select the best waste management method that is available to me and that I can afford.

Printed/Typed Name	Signature	Mo.	Day	Year
Brad Kubiak for John F Hackett	Brad Kubiak for John F Hackett	05	26	00

TRANSPORTER

17. Transporter 1 Acknowledgement of Receipt of Materials

Printed/Typed Name	Signature	Mo.	Day	Year
Fred J. Facey	Fred J Facey	05	26	00

18. Transporter 2 Acknowledgement of Receipt of Materials

Printed/Typed Name	Signature	Mo.	Day	Year

FACILITY

19. Discrepancy Indication Space
actual recvd 24077K

20. Facility Owner or Operator: Certification of receipt of hazardous materials covered by this manifest except as noted in Item 19.

Printed/Typed Name	Signature	Mo.	Day	Year
Susan Snyder	Susan Snyder	05	30	00

GENERATOR

In case of emergency or spill immediately call the National Response Center (800) 424-8802 and the NYS Department of Environmental Conservation (518) 457-7362

COPY 5—Generator—Mailed by TSD Facility

WASTE MANAGEMENT, INC.
CWM Chemical Services, L.L.C.
1550 Balmer Rd.
P.O. Box 200
Model City, N.Y. 14107
716/754-8231

Federal EPA ID: NYD049836679

INLAND FISHER GUIDE, GM
ATTN: ENVIRONMENTAL COMPLIANCE
NYD002239440
1 GENERAL MOTORS DRIVE
SYRACUSE NY 13206-0486

CERTIFICATE OF DISPOSAL

CWM CHEMICAL SERVICES, L.L.C. has received waste material from INLAND FISHER GUIDE, GM on 05/30/00 as described on Hazardous Waste Manifest number NYB9361728 Sequence number 01. CWM CHEMICAL SERVICES, L.L.C. hereby certifies that the above described material was landfilled in accordance with the 40 CFR part 761 as it pertains to the land disposal of polychlorinated biphenyl contaminated materials.

Profile Number: CP2002
CWM Tracking ID: 8152839301
CWM Unit #: 1*0
Disposal Date: 05/30/00

Under civil and criminal penalties of law for the making or submission of false or fraudulent statements or representations (18 U.S.C 1001 and 15 U.S.C. 2615) I certify that the information contained in or accompanying this document is true accurate and complete. As to the identified section(s) of this document for which I cannot personally verify truth and accuracy, I certify as the company official having supervisory responsibility for the persons who, acting under my direct instructions, made the verification that this information is true accurate and complete.

Donna Ames-Cassick

DONNA AMES-CASSICK
COMPLIANCE MANAGER
Certificate # 181252
05/31/00

For questions please call
our Customer Service Dept.
at (800) 843-3604

RECEIVED 6/12/00

NYB9361737

STATE OF NEW YORK
DEPARTMENT OF ENVIRONMENTAL CONSERVATION
DIVISION OF SOLID & HAZARDOUS MATERIALS

HAZARDOUS WASTE MANIFEST

P.O. Box 12820, Albany, New York 12212

Please type or print. Do not staple.

(Hazardous Waste Manifest 4/97)

UNIFORM HAZARDOUS WASTE MANIFEST

1. Generator's US EPA No. NYD002239440 Manifest Doc. No. 00309
2. Page 1 of 1
Information within heavy bold line is not required by Federal Law.

3. Generator's Name and Mailing Address
INLAND FISHER GUIDE CM
1 GENERAL MOTORS DR
SYRACUSE NY 13206-0486
4. Generator's Telephone Number (315) 432-6314

A. NYB9361737
B. Generator's ID SAME

5. Transporter 1 (Company Name) Buffalo Fuel Corp
6. US EPA ID Number NYR000045724
C. State Transporter's ID 23385-H-NY
D. Transporter's Telephone 600 268 2089

7. Transporter 2 (Company Name)
8. US EPA ID Number
E. State Transporter's ID
F. Transporter's Telephone ( )

9. Designated Facility Name and Site Address
CWM CHEMICAL SERVICES, L.L.C.
1550 BALMER RD.
MODEL CITY NY 14107
10. US EPA ID Number NYD049836679
G. State Facility ID
H. Facility Telephone ( ) 716 754-8231

11. US DOT Description (Including Proper Shipping Name, Hazard Class and ID Number)	12. Containers Number	Type	13. Total Quantity	14. Unit Wt/Vol	I. Waste No.
a. RQ, POLYCHLORINATED BIPHENYL MIXTURE, 9,UN2315,III	001	DT	EST. 29000	K	EPA HW07
b.					EPA STATE
c.					EPA STATE
d.					EPA STATE

J. Additional Descriptions for Materials listed Above
a. CP2002 - SOIL
b. 22 Bags
c.
d.

K. Handling Codes for Wastes Listed Above
a. L
b.
c.
d.

15. Special Handling Instructions and Additional Information
a. PCB Out of Service Date: 5-30-00. SERVICE REQUEST # [illegible]01
CHEMTREC Emergency Response Number (800)424-9300 UNI Contract ERG#171
81356543

16. **GENERATOR'S CERTIFICATION:** I hereby declare that the contents of this consignment are fully and accurately described above by proper shipping name and are classified, packed, marked and labeled, and are in all respects in proper condition for transport by highway according to applicable international and national government regulations and state laws and regulations.
If I am a large quantity generator, I certify that I have a program in place to reduce the volume and toxicity of waste generated to the degree I have determined to be economically practicable and that I have selected the practicable method of treatment, storage, or disposal currently available to me which minimizes the present and future threat to human health and the environment; OR if I am a small generator, I have made a good faith effort to minimize my waste and select the best waste management method that is available to me and that I can afford.

Printed/Typed Name: Brad Kubiak For James F. Hartnett
Signature: Brad Kubiak for James F. Hartnett
Mo. Day Year: 05 30 00

TRANSPORTER

17. Transporter 1 Acknowledgement of Receipt of Materials
Printed/Typed Name: Randall Ward
Signature: Randall Ward
Mo. Day Year: 05 30 00

18. Transporter 2 Acknowledgement of Receipt of Materials
Printed/Typed Name:
Signature:
Mo. Day Year:

FACILITY

19. Discrepancy Indication Space
actual recd 26535 K

20. Facility Owner or Operator: Certification of receipt of hazardous materials covered by this manifest except as noted in Item 19.
Printed/Typed Name: Susan Snyder
Signature: Susan Snyder
Mo. Day Year: 05 30 00

COPY 5—Generator—Mailed by TSD Facility

GENERATOR

In case of emergency or spill immediately call the National Response C(800) 424-8802 and the NYS Department of Environmental Conservation (518) 457-7362

WASTE MANAGEMENT, INC.
CWM Chemical Services, L.L.C.
1550 Balmer Rd.
P.O. Box 200
Model City, N.Y. 14107
716/754-8231

Federal EPA ID: NYD049836679

INLAND FISHER GUIDE, GM
ATTN: ENVIRONMENTAL COMPLIANCE
NYD002239440
1 GENERAL MOTORS DRIVE
SYRACUSE NY 13206-0486

CERTIFICATE OF DISPOSAL

CWM CHEMICAL SERVICES, L.L.C. has received waste material from INLAND FISHER GUIDE, GM on 05/30/00 as described on Hazardous Waste Manifest number NYB9361737 Sequence number 01. CWM CHEMICAL SERVICES, L.L.C. hereby certifies that the above described material was landfilled in accordance with the 40 CFR part 761 as it pertains to the land disposal of polychlorinated biphenyl contaminated materials.

Profile Number: CP2002
CWM Tracking ID: 8135659301
CWM Unit #: 1*0
Disposal Date: 05/30/00

Under civil and criminal penalties of law for the making or submission of false or fraudulent statements or representations (18 U.S.C 1001 and 15 U.S.C. 2615) I certify that the information contained in or accompanying this document is true accurate and complete. As to the identified section(s) of this document for which I cannot personally verify truth and accuracy, I certify as the company official having supervisory responsibility for the persons who, acting under my direct instructions, made the verification that this information is true accurate and complete.

Donna Ames-Cassick

DONNA AMES-CASSICK
COMPLIANCE MANAGER
Certificate # 181244
05/31/00

For questions please call
our Customer Service Dept.
at (800) 843-3604

RECEIVED 6/12/00

NYD980174640

STATE OF NEW YORK
DEPARTMENT OF ENVIRONMENTAL CONSERVATION
DIVISION OF SOLID & HAZARDOUS MATERIALS

HAZARDOUS WASTE MANIFEST

P.O. Box 12820, Albany, New York 12212

CWM

(Hazardous Waste Manifest 4/97)

Please type or print. Do not staple.

In case of emergency or spill immediately call the National Response Center (800) 424-8802 and the NYS Department of Environmental Conservation (518) 457-7362

UNIFORM HAZARDOUS WASTE MANIFEST

1. Generator's US EPA No. NYD002239440 Manifest Doc. No. 00310

2. Page 1 of 1

Information within heavy bold line is not required by Federal Law.

A. NYB9361746

3. Generator's Name and Mailing Address
INLAND FISHER GUIDE GM
1 GENERAL MOTORS DR
SYRACUSE NY 13206-0486

4. Generator's Telephone Number (315) 432-5314

B. Generator's ID SAME

5. Transporter 1 (Company Name) PAGE ETC INC

6. US EPA ID Number NYD986969947

C. State Transporter's ID 7336 J NJ

D. Transporter's Telephone (800) 346 15

7. Transporter 2 (Company Name)

8. US EPA ID Number

E. State Transporter's ID

F. Transporter's Telephone ( )

9. Designated Facility Name and Site Address
CWM CHEMICAL SERVICES, L.L.C.
1550 BALMER RD.
MODEL CITY NY 14107

10. US EPA ID Number NYD049836679

G. State Facility ID

H. Facility Telephone (716) 754-8231

11. US DOT Description (Including Proper Shipping Name, Hazard Class and ID Number)	12. Containers Number	Type	13. Total Quantity	14. Unit Wt/Vol	I. Waste No.
a. RQ, POLYCHLORINATED BIPHENYL MIXTURE, 9, UN2315, III	001	DT	EST. 52000	K	EPA NOOG
b.					EPA / STATE
c.					EPA / STATE
d.					EPA / STATE

J. Additional Descriptions for Materials listed Above
a. CP2002 - SOIL
b.

K. Handling Codes for Wastes Listed Above
a. [H] c. [ ]
b. [ ] d. [ ]

15. Special Handling Instructions and Additional Information
a. PCB Out of Service Date: 5-22-00. SERVICE REQUEST # 8135697
CHEMTREC Emergency Response Number (800)424-9300 WMI Contract ERG#171

16. **GENERATOR'S CERTIFICATION:** I hereby declare that the contents of this consignment are fully and accurately described above by proper shipping name and are classified, packed, marked and labeled, and are in all respects in proper condition for transport by highway according to applicable international and national government regulations and state laws and regulations.

If I am a large quantity generator, I certify that I have a program in place to reduce the volume and toxicity of waste generated to the degree I have determined to be economically practicable and that I have selected the practicable method of treatment, storage, or disposal currently available to me which minimizes the present and future threat to human health and the environment; OR if I am a small generator, I have made a good faith effort to minimize my waste and select the best waste management method that is available to me and that I can afford.

Printed/Typed Name	Signature	Mo.	Day	Year
Brad Kobak FOR JAMES F. HARTNETT	Brad Kobak for James F. Hartnett	05	30	00

TRANSPORTER

17. Transporter 1 Acknowledgement of Receipt of Materials

Printed/Typed Name	Signature	Mo.	Day	Year
SCOTT SMITH	SMITH	05	30	00

18. Transporter 2 Acknowledgement of Receipt of Materials

Printed/Typed Name	Signature	Mo.	Day	Year

FACILITY

19. Discrepancy Indication Space
Actual Recd 3,226K

20. Facility Owner or Operator: Certification of receipt of hazardous materials covered by this manifest except as noted in Item 19.

Printed/Typed Name	Signature	Mo.	Day	Year
EILEEN CARTER	Eileen Carter	05	30	00

COPY 5—Generator—Mailed by TSD Facility

WASTE MANAGEMENT, INC.
CWM Chemical Services, L.L.C.
1550 Balmer Rd.
P.O. Box 200
Model City, N.Y. 14107
716/754-8231

Federal EPA ID: NYD049836679

INLAND FISHER GUIDE, GM
ATTN: ENVIRONMENTAL COMPLIANCE
NYD002239440
1 GENERAL MOTORS DRIVE
SYRACUSE NY 13206-0486

CERTIFICATE OF DISPOSAL

CWM CHEMICAL SERVICES, L.L.C. has received waste material from INLAND FISHER GUIDE, GM on 05/30/00 as described on Hazardous Waste Manifest number NYB9361746 Sequence number 01. CWM CHEMICAL SERVICES, L.L.C. hereby certifies that the above described material was landfilled in accordance with the 40 CFR part 761 as it pertains to the land disposal of polychlorinated biphenyl contaminated materials.

Profile Number: CP2002
CWM Tracking ID: 8135659701
CWM Unit #: 1*0
Disposal Date: 05/30/00

Under civil and criminal penalties of law for the making or submission of false or fraudulent statements or representations (18 U.S.C 1001 and 15 U.S.C. 2615) I certify that the information contained in or accompanying this document is true accurate and complete. As to the identified section(s) of this document for which I cannot personally verify truth and accuracy, I certify as the company official having supervisory responsibility for the persons who, acting under my direct instructions, made the verification that this information is true accurate and complete.

Donna Ames-Cassick

DONNA AMES-CASSICK
COMPLIANCE MANAGER
Certificate # 181245
05/31/00

For questions please call
our Customer Service Dept.
at (800) 843-3604

RECEIVED 6/12/00

DEPARTMENT OF ENVIRONMENTAL CONSERVATION
DIVISION OF SOLID & HAZARDOUS MATERIALS

HAZARDOUS WASTE MANIFEST

P.O. Box 12820, Albany, New York 12212

CWM

Please type or print. Do not staple.

(Hazardous Waste Manifest 4/97)

UNIFORM HAZARDOUS WASTE MANIFEST

1. Generator's US EPA No. NYD002239440 Manifest Doc. No. 00311

2. Page 1 of 1

Information within heavy bold line is not required by Federal Law.

3. Generator's Name and Mailing Address
INLAND FISHER GUIDE CM
1 GENERAL MOTORS DR
SYRACUSE NY 13206-0486

4. Generator's Telephone Number (315) 432-5314

A. NYB9361755

B. Generator's ID SAMH

5. Transporter 1 (Company Name) PAGE E.T.C. INC

6. US EPA ID Number NYD986969947

C. State Transporter's ID 6704 NY

D. Transporter's Telephone 800 2481610

7. Transporter 2 (Company Name)

8. US EPA ID Number

E. State Transporter's ID

F. Transporter's Telephone ( )

9. Designated Facility Name and Site Address
CWM CHEMICAL SERVICES, L.L.C.
1550 BALMER RD.
MODEL CITY NY 14107

10. US EPA ID Number NYD049836679

G. State Facility ID

H. Facility Telephone ( ) 716 754-8231

11. US DOT Description (Including Proper Shipping Name, Hazard Class and ID Number)	12. Containers Number	Type	13. Total Quantity	14. Unit Wt/Vol	I. Waste No.
a. RQ, POLYCHLORINATED BIPHENYL MIXTURE, 9, UN2315, III	001	DT	EST. 3,000.00	K	EPA STATE
b.					EPA STATE
c.					EPA STATE
d.					EPA STATE

J. Additional Descriptions for Materials listed Above
a. CP2002 - SOIL
b.

K. Handling Codes for Wastes Listed Above
a. L c.
b. d.

15. Special Handling Instructions and Additional Information
a. PCB Out of Service Date: 5-22-01. SERVICE REQUEST # 5422564-202
CHEMTREC Emergency Response Number: (800)424-9300 WMI Contract ERG#171
81356598

16. **GENERATOR'S CERTIFICATION:** I hereby declare that the contents of this consignment are fully and accurately described above by proper shipping name and are classified, packed, marked and labeled, and are in all respects in proper condition for transport by highway according to applicable international and national government regulations and state laws and regulations.

If I am a large quantity generator, I certify that I have a program in place to reduce the volume and toxicity of waste generated to the degree I have determined to be economically practicable and that I have selected the practicable method of treatment, storage, or disposal currently available to me which minimizes the present and future threat to human health and the environment; OR if I am a small generator, I have made a good faith effort to minimize my waste and select the best waste management method that is available to me and that I can afford.

Printed/Typed Name	Signature	Mo.	Day	Year
BRAD KUBIAK for JAMES F. HARTNETT	Brad Kubiak for James F. Hartnett	05	30	00

TRANSPORTER

17. Transporter 1 Acknowledgement of Receipt of Materials

Printed/Typed Name	Signature	Mo.	Day	Year
JACK KNAPP	Jack Knapp	05	30	00

18. Transporter 2 Acknowledgement of Receipt of Materials

Printed/Typed Name	Signature	Mo.	Day	Year

FACILITY

19. Discrepancy Indication Space
actual recvd 3022.8K

20. Facility Owner or Operator: Certification of receipt of hazardous materials covered by this manifest except as noted in Item 19.

Printed/Typed Name	Signature	Mo.	Day	Year
EILEEN CARTER	Eileen Carter	05	30	00

In case of emergency or spill immediately call the National Response (800) 424-8802 and the NYS Department of Environmental Conservation (518) 457-7362

COPY 5—Generator—Mailed by TSD Facility

WASTE MANAGEMENT, INC.
CWM Chemical Services, L.L.C.
1550 Balmer Rd.
P.O. Box 200
Model City, N.Y. 14107
716/754-8231

Federal EPA ID: NYD049836679

INLAND FISHER GUIDE, GM
ATTN: ENVIRONMENTAL COMPLIANCE
NYD002239440
1 GENERAL MOTORS DRIVE
SYRACUSE NY 13206-0486

CERTIFICATE OF DISPOSAL

CWM CHEMICAL SERVICES, L.L.C. has received waste material from INLAND FISHER GUIDE, GM on 05/30/00 as described on Hazardous Waste Manifest number NYB9361755 Sequence number 01. CWM CHEMICAL SERVICES, L.L.C. hereby certifies that the above described material was landfilled in accordance with the 40 CFR part 761 as it pertains to the land disposal of polychlorinated biphenyl contaminated materials.

Profile Number: CP2002
CWM Tracking ID: 8135659801
CWM Unit #: 1*0
Disposal Date: 05/30/00

Under civil and criminal penalties of law for the making or submission of false or fraudulent statements or representations (18 U.S.C 1001 and 15 U.S.C. 2615) I certify that the information contained in or accompanying this document is true accurate and complete. As to the identified section(s) of this document for which I cannot personally verify truth and accuracy, I certify as the company official having supervisory responsibility for the persons who, acting under my direct instructions, made the verification that this information is true accurate and complete.

Donna Ames-Cassick

DONNA AMES-CASSICK
COMPLIANCE MANAGER
Certificate # 181246
05/31/00

For questions please call our Customer Service Dept. at (800) 843-3604

RECEIVED 6/12/00

DEPARTMENT OF ENVIRONMENTAL CONSERVATION
DIVISION OF SOLID & HAZARDOUS MATERIALS

HAZARDOUS WASTE MANIFEST

P.O. Box 12820, Albany, New York 12212

CWM

Please type or print. Do not staple.

(Hazardous Waste Manifest 4/97)

UNIFORM HAZARDOUS WASTE MANIFEST

1. Generator's US EPA No. NYD022394400 Manifest Doc. No. 00312

2. Page 1 of 1

Information within heavy bold line is not required by Federal Law.

3. Generator's Name and Mailing Address
ISLAND FISHER COYDE GM
1 GENERAL MOTORS DR
SYRACUSE NY 13206-0486

4. Generator's Telephone Number (315) 432-5314

A. NYB9361764

B. Generator's ID NAME

5. Transporter 1 (Company Name) BUFFALO FUEL CORP

6. US EPA ID Number NYR000004572

C. State Transporter's ID 202122A NY

D. Transporter's Telephone (800) 6228002

7. Transporter 2 (Company Name)

8. US EPA ID Number

E. State Transporter's ID

F. Transporter's Telephone ( )

9. Designated Facility Name and Site Address
CWM CHEMICAL SERVICES, L.L.C.
1550 BALMER RD.
MODEL CITY NY 14107

10. US EPA ID Number NYD049836679

G. State Facility ID

H. Facility Telephone (716) 754-8231

11. US DOT Description (Including Proper Shipping Name, Hazard Class and ID Number)	12. Containers Number	Type	13. Total Quantity	14. Unit Wt/Vol	I. Waste No.
a. RQ, POLYCHLORINATED BIPHENYL MIXTURE, 9, UN2315, III	001	DT	EST. 30000	K	EPA STATE
b.					EPA STATE
c.					EPA STATE
d.					EPA STATE

J. Additional Descriptions for Materials listed Above
CP2002 - SOIL
a c
b d

K. Handling Codes for Wastes Listed Above
a [L] c
b d

15. Special Handling Instructions and Additional Information
a. PCB Out of Service Date: 5-22-06. SERVICE REQUEST # 623252-04
CHEMTREC Emergency Response Number (800)424-9300 WMI Contract
ERG#171
81356600

16. **GENERATOR'S CERTIFICATION:** I hereby declare that the contents of this consignment are fully and accurately described above by proper shipping name and are classified, packed, marked and labeled, and are in all respects in proper condition for transport by highway according to applicable international and national government regulations and state laws and regulations.

If I am a large quantity generator, I certify that I have a program in place to reduce the volume and toxicity of waste generated to the degree I have determined to be economically practicable and that I have selected the practicable method of treatment, storage, or disposal currently available to me which minimizes the present and future threat to human health and the environment; OR if I am a small generator, I have made a good faith effort to minimize my waste and select the best waste management method that is available to me and that I can afford.

Printed/Typed Name	Signature	Mo.	Day	Year
BRAD KUBIAK FOR JAMES F HARTNETT	Brad Kubiak for James F Hartnett	05	31	06

TRANSPORTER

17. Transporter 1 Acknowledgement of Receipt of Materials

Printed/Typed Name	Signature	Mo.	Day	Year
EDWARD C KUNATH	Edward C Kunath	05	31	06

18. Transporter 2 Acknowledgement of Receipt of Materials

Printed/Typed Name	Signature	Mo.	Day	Year

FACILITY

19. Discrepancy Indication Space
actual pkgd 28168K

20. Facility Owner or Operator: Certification of receipt of hazardous materials covered by this manifest except as noted in Item 19.

Printed/Typed Name	Signature	Mo.	Day	Year
Eileen Carter	Eileen Carter	05	31	06

In case of emergency or spill immediately call the National Response (800) 424-8802 and the NYS Department of Environmental Conservation (518) 457-7362

GENERATOR

COPY 5—Generator—Mailed by TSD Facility

WASTE MANAGEMENT, INC.
CWM Chemical Services, L.L.C.
1550 Balmer Rd.
P.O. Box 200
Model City, N.Y. 14107
716/754-8231

Federal EPA ID: NYD049836679

INLAND FISHER GUIDE, GM
ATTN: ENVIRONMENTAL COMPLIANCE
NYD002239440
1 GENERAL MOTORS DRIVE
SYRACUSE NY 13206-0486

CERTIFICATE OF DISPOSAL

CWM CHEMICAL SERVICES, L.L.C. has received waste material from INLAND FISHER GUIDE, GM on 05/30/00 as described on Hazardous Waste Manifest number NYB9361764 Sequence number 01. CWM CHEMICAL SERVICES, L.L.C. hereby certifies that the above described material was landfilled in accordance with the 40 CFR part 761 as it pertains to the land disposal of polychlorinated biphenyl contaminated materials.

Profile Number: CP2002
CWM Tracking ID: 8135660001
CWM Unit #: 1*0
Disposal Date: 05/30/00

Under civil and criminal penalties of law for the making or submission of false or fraudulent statements or representations (18 U.S.C 1001 and 15 U.S.C. 2615) I certify that the information contained in or accompanying this document is true accurate and complete. As to the identified section(s) of this document for which I cannot personally verify truth and accuracy, I certify as the company official having supervisory responsibility for the persons who, acting under my direct instructions, made the verification that this information is true accurate and complete.

Donna Ames-Cassick

DONNA AMES-CASSICK
COMPLIANCE MANAGER
Certificate # 181248
05/31/00

For questions please call
our Customer Service Dept.
at (800) 843-3604

RECEIVED

DEPARTMENT OF ENVIRONMENTAL CONSERVATION
DIVISION OF SOLID & HAZARDOUS MATERIALS

HAZARDOUS WASTE MANIFEST

P.O. Box 12820, Albany, New York 12212

Please type or print. Do not staple.

(Hazardous Waste Manifest 4/97)

CWM

In case of emergency or spill immediately call the National Response Center (800) 424-8802 and the NYS Department of Environmental Conservation (518) 457-7362

UNIFORM HAZARDOUS WASTE MANIFEST

1. Generator's US EPA No.: NYD002239440 Manifest Doc. No.: 00313
2. Page 1 of: 1
Information within heavy bold line is not required by Federal Law.

GENERATOR

3. Generator's Name and Mailing Address
INLAND FISHER GUIDE GM
1 GENERAL MOTORS DR
SYRACUSE NY 13206-0486
4. Generator's Telephone Number (315 432-5314

A. NYB9361773
B. Generator's ID: SAME

5. Transporter 1 (Company Name): PAGE E.T.C. INC.
6. US EPA ID Number: NYD986969947
C. State Transporter's ID: 20889N NY
D. Transporter's Telephone: 800 233-2266

7. Transporter 2 (Company Name)
8. US EPA ID Number
E. State Transporter's ID
F. Transporter's Telephone ( )

9. Designated Facility Name and Site Address
CWM CHEMICAL SERVICES, L.L.C.
1550 BALMER RD.
MODEL CITY NY 14107
10. US EPA ID Number: NYD049836679
G. State Facility ID
H. Facility Telephone ( ) 716 754-8231

11. US DOT Description (Including Proper Shipping Name, Hazard Class and ID Number)	12. Containers Number	Type	13. Total Quantity	14. Unit Wt/Vol	I. Waste No.
a. RQ, POLYCHLORINATED BIPHENYL MIXTURE, 9, UN2315, III	001	DT	EST. 30000	K	EPA STATE B007
b.					EPA STATE
c.					EPA STATE
d.					EPA STATE

J. Additional Descriptions for Materials listed Above
a. CP2002 - SOIL
c.
b.
d.

K. Handling Codes for Wastes Listed Above
a. L
c.
b.
d.

15. Special Handling Instructions and Additional Information
a. PCB Out of Service Date: 5-22-00. SERVICE REQUEST # 52192-05
CHEMTREC Emergency Response Number (800)424-9300 UMI Contract
ERG#171
81356603

16. **GENERATOR'S CERTIFICATION:** I hereby declare that the contents of this consignment are fully and accurately described above by proper shipping name and are classified, packed, marked and labeled, and are in all respects in proper condition for transport by highway according to applicable international and national government regulations and state laws and regulations.
If I am a large quantity generator, I certify that I have a program in place to reduce the volume and toxicity of waste generated to the degree I have determined to be economically practicable and that I have selected the practicable method of treatment, storage, or disposal currently available to me which minimizes the present and future threat to human health and the environment; OR if I am a small generator, I have made a good faith effort to minimize my waste and select the best waste management method that is available to me and that I can afford.

Printed/Typed Name: BRAD KUBIAK for JAMES F. HARTNETT
Signature: Brad Kubiak for James F. Hartnett
Mo. 05 Day 30 Year 00

TRANSPORTER

17. Transporter 1 Acknowledgement of Receipt of Materials
Printed/Typed Name: WRIGHT HAMPTON
Signature: Wright Hampton
Mo. 5 Day 30 Year 00

18. Transporter 2 Acknowledgement of Receipt of Materials
Printed/Typed Name
Signature
Mo. Day Year

FACILITY

19. Discrepancy Indication Space
Actual Recd 29166K

20. Facility Owner or Operator: Certification of receipt of hazardous materials covered by this manifest except as noted in Item 19.
Printed/Typed Name: SUSAN Snyder
Signature: Susan Snyder
Mo. 05 Day 30 Year 00

COPY 5—Generator—Mailed by TSD Facility

WASTE MANAGEMENT, INC.
CWM Chemical Services, L.L.C.
1550 Balmer Rd.
P.O. Box 200
Model City, N.Y. 14107
716/754-8231

Federal EPA ID: NYD049836679

INLAND FISHER GUIDE, GM
ATTN: ENVIRONMENTAL COMPLIANCE
NYD002239440
1 GENERAL MOTORS DRIVE
SYRACUSE NY 13206-0486

CERTIFICATE OF DISPOSAL

CWM CHEMICAL SERVICES, L.L.C. has received waste material from INLAND FISHER GUIDE, GM on 05/30/00 as described on Hazardous Waste Manifest number NYB9361773 Sequence number 01. CWM CHEMICAL SERVICES, L.L.C. hereby certifies that the above described material was landfilled in accordance with the 40 CFR part 761 as it pertains to the land disposal of polychlorinated biphenyl contaminated materials.

Profile Number: CP2002
CWM Tracking ID: 8135860301
CWM Unit #: 1*0
Disposal Date: 05/30/00

Under civil and criminal penalties of law for the making or submission of false or fraudulent statements or representations (18 U.S.C 1001 and 15 U.S.C. 2615) I certify that the information contained in or accompanying this document is true accurate and complete. As to the identified section(s) of this document for which I cannot personally verify truth and accuracy, I certify as the company official having supervisory responsibility for the persons who, acting under my direct instructions, made the verification that this information is true accurate and complete.

Donna Ames-Cassick

DONNA AMES-CASSICK
COMPLIANCE MANAGER
Certificate # 181249
05/31/00

For questions please call our Customer Service Dept. at (800) 843-3604

RECEIVED 6/12/00

NYB9361782

STATE OF NEW YORK
DEPARTMENT OF ENVIRONMENTAL CONSERVATION
DIVISION OF SOLID & HAZARDOUS MATERIALS

HAZARDOUS WASTE MANIFEST

P.O. Box 12820, Albany, New York 12212

CWM

Please type or print. Do not staple.

(Hazardous Waste Manifest 4/97)

UNIFORM HAZARDOUS WASTE MANIFEST

1. Generator's US EPA No.: NYD022394440 Manifest Doc. No.: 00314

2. Page 1 of 1

Information within heavy bold line is not required by Federal Law.

3. Generator's Name and Mailing Address
INLAND FISHER GUIDE DM
1 GENERAL MOTORS DR
SYRACUSE NY 13206-0486

4. Generator's Telephone Number (315) 432-5314

A. NYB9361782

B. Generator's ID: BAMS

5. Transporter 1 (Company Name): Buffalo Fuel Corp.

6. US EPA ID Number: NYR000045724

C. State Transporter's ID: 2715 A.NY

D. Transporter's Telephone (800) 208-4081

7. Transporter 2 (Company Name)

8. US EPA ID Number

E. State Transporter's ID

F. Transporter's Telephone ( )

9. Designated Facility Name and Site Address
CWM CHEMICAL SERVICES, L.L.C.
1550 BALNER RD.
MODEL CITY NY 14107

10. US EPA ID Number: NYD049836679

G. State Facility ID

H. Facility Telephone (716) 754-6231

11. US DOT Description (Including Proper Shipping Name, Hazard Class and ID Number)	12. Containers Number	Type	13. Total Quantity	14. Unit Wt/Vol	I. Waste No.
a. RQ, POLYCHLORINATED BIPHENYL MIXTURE, 9, UN2315, III	001	DT	EST. 30066	K	EPA B009
b.					EPA / STATE
c.					EPA / STATE
d.					EPA / STATE

J. Additional Descriptions for Materials listed Above
a. CP2002 - SOIL

K. Handling Codes for Wastes Listed Above
a. L c. b. d.

15. Special Handling Instructions and Additional Information
a. PCB Out of Service Date: 5.2200 SERVICE REQUEST # EC232-06
CHEMTREC Emergency Response Number (800)424-9300 WMI Contract ERO1171
8152842G

16. **GENERATOR'S CERTIFICATION:** I hereby declare that the contents of this consignment are fully and accurately described above by proper shipping name and are classified, packed, marked and labeled, and are in all respects in proper condition for transport by highway according to applicable international and national government regulations and state laws and regulations.
If I am a large quantity generator, I certify that I have a program in place to reduce the volume and toxicity of waste generated to the degree I have determined to be economically practicable and that I have selected the practicable method of treatment, storage, or disposal currently available to me which minimizes the present and future threat to human health and the environment; OR if I am a small generator, I have made a good faith effort to minimize my waste and select the best waste management method that is available to me and that I can afford.

Printed/Typed Name: Brad Kubak for James F Hartnett Signature: Brad Kubak for James F. Hartnett Mo. 05 Day 30 Year 00

TRANSPORTER

17. Transporter 1 Acknowledgement of Receipt of Materials
Printed/Typed Name: Michael Negroni Signature: Michael Negroni Mo. 05 Day 30 Year 00

18. Transporter 2 Acknowledgement of Receipt of Materials
Printed/Typed Name: Signature: Mo. Day Year

FACILITY

19. Discrepancy Indication Space
actual pound 27007K

20. Facility Owner or Operator: Certification of receipt of hazardous materials covered by this manifest except as noted in Item 19.
Printed/Typed Name: Eileen Carton Signature: Eileen Carton Mo. 05 Day 30 Year 00

GENERATOR

In case of emergency or spill immediately call the National Response Ce 424-8802 and the NYS Department of Environmental Conservation (518) 457-7362

COPY 5—Generator—Mailed by TSD Facility

WASTE MANAGEMENT, INC.
CWM Chemical Services, L.L.C.
1550 Balmer Rd.
P.O. Box 200
Model City, N.Y. 14107
716/754-8231

Federal EPA ID: NYD049836679

INLAND FISHER GUIDE, GM
ATTN: ENVIRONMENTAL COMPLIANCE
NYD002239440
1 GENERAL MOTORS DRIVE
SYRACUSE NY 13206-0486

CERTIFICATE OF DISPOSAL

CWM CHEMICAL SERVICES, L.L.C. has received waste material from INLAND FISHER GUIDE, GM on 05/30/00 as described on Hazardous Waste Manifest number NYB9361782 Sequence number 01. CWM CHEMICAL SERVICES, L.L.C. hereby certifies that the above described material was landfilled in accordance with the 40 CFR part 761 as it pertains to the land disposal of polychlorinated biphenyl contaminated materials.

Profile Number: CP2002
CWM Tracking ID: 8152842601
CWM Unit #: 1*0
Disposal Date: 05/30/00

Under civil and criminal penalties of law for the making or submission of false or fraudulent statements or representations (18 U.S.C 1001 and 15 U.S.C. 2615) I certify that the information contained in or accompanying this document is true accurate and complete. As to the identified section(s) of this document for which I cannot personally verify truth and accuracy, I certify as the company official having supervisory responsibility for the persons who, acting under my direct instructions, made the verification that this information is true accurate and complete.

Donna Ames-Cassick

DONNA AMES-CASSICK
COMPLIANCE MANAGER
Certificate # 181269
05/31/00

For questions please call
our Customer Service Dept.
at (800) 843-3604

RECEIVED 6/12/00

NYB9267642

STATE OF NEW YORK
DEPARTMENT OF ENVIRONMENTAL CONSERVATION
DIVISION OF SOLID & HAZARDOUS MATERIALS

HAZARDOUS WASTE MANIFEST

P.O. Box 12820, Albany, New York 12212

Please type or print. Do not staple.

(Hazardous Waste Manifest 4/97)

UNIFORM HAZARDOUS WASTE MANIFEST

1. Generator's US EPA No. | Manifest Doc. No. 00315

2. Page 1 of 1

Information within heavy bold line is not required by Federal Law.

3. Generator's Name and Mailing Address
[illegible] Inland Fisher Guide GM
[illegible]
SYRACUSE NY [illegible]
4. Generator's Telephone Number [illegible]

A. NYB9267642

B. Generator's ID SAME

5. Transporter 1 (Company Name) Buffalo Fuel Corp

6. US EPA ID Number NYR000045724

C. State Transporter's ID 2385-Haul

D. Transporter's Telephone (800 206 2867)

7. Transporter 2 (Company Name)

8. US EPA ID Number

E. State Transporter's ID

F. Transporter's Telephone ( )

9. Designated Facility Name and Site Address
CWM CHEMICAL SERVICES, L.L.C.
1550 BALTIC RD.
NIAGARA CITY NY 14302

10. US EPA ID Number NYD049836427

G. State Facility ID

H. Facility Telephone (716 754 8231)

11. US DOT Description (Including Proper Shipping Name, Hazard Class and ID Number)	12. Containers Number	Type	13. Total Quantity	14. Unit Wt/Vol	I. Waste No.
a. RQ, POLYCHLORINATED BIPHENYL MIXTURE, [illegible]	[illegible]	[illegible]	28500	K	EPA STATE NJ07
b.					EPA STATE
c.					EPA STATE
d.					EPA STATE

J. Additional Descriptions for Materials listed Above
a. [illegible] Spill
c.
b.
d.

K. Handling Codes for Wastes Listed Above
a. T
c.
b.
d.

15. Special Handling Instructions and Additional Information
5.15.00. [illegible] Service Request # 55251701
Chemical Emergency Response Number [illegible]
8/1528501

16. **GENERATOR'S CERTIFICATION:** I hereby declare that the contents of this consignment are fully and accurately described above by proper shipping name and are classified, packed, marked and labeled, and are in all respects in proper condition for transport by highway according to applicable international and national government regulations and state laws and regulations.

If I am a large quantity generator, I certify that I have a program in place to reduce the volume and toxicity of waste generated to the degree I have determined to be economically practicable and that I have selected the practicable method of treatment, storage, or disposal currently available to me which minimizes the present and future threat to human health and the environment; OR if I am a small generator, I have made a good faith effort to minimize my waste and select the best waste management method that is available to me and that I can afford.

Printed/Typed Name	Signature	Mo.	Day	Year
Brad Kubiak For James F. Hartnett	Brad Kubiak For James F. Hartnett	05	31	00

TRANSPORTER

17. Transporter 1 Acknowledgement of Receipt of Materials

Printed/Typed Name	Signature	Mo.	Day	Year
Randall Ward	Randall Ward	05	31	00

18. Transporter 2 Acknowledgement of Receipt of Materials

Printed/Typed Name	Signature	Mo.	Day	Year

FACILITY

19. Discrepancy Indication Space
actual resend 29511 K

20. Facility Owner or Operator: Certification of receipt of hazardous materials covered by this manifest except as noted in Item 19.

Printed/Typed Name	Signature	Mo.	Day	Year
Susan Snyder	Susan Snyder	05	31	00

COPY 5—Generator—Mailed by TSD Facility

GENERATOR

In case of emergency or spill immediately call the National Response Center (800) 424-8802 and the NYS Department of Environmental Conservation (518) 457-7362

WASTE MANAGEMENT, INC.
CWM Chemical Services, L.L.C.
1550 Balmer Rd.
P.O. Box 200
Model City, N.Y. 14107
716/754-8231

Federal EPA ID: NYD049836679

INLAND FISHER GUIDE, GM
ATTN: ENVIRONMENTAL COMPLIANCE
NYD002239440
1 GENERAL MOTORS DRIVE
SYRACUSE NY 13206-0486

CERTIFICATE OF DISPOSAL

CWM CHEMICAL SERVICES, L.L.C. has received waste material from INLAND FISHER GUIDE, GM on 05/31/00 as described on Hazardous Waste Manifest number NYB9267642 Sequence number 01. CWM CHEMICAL SERVICES, L.L.C. hereby certifies that the above described material was landfilled in accordance with the 40 CFR part 761 as it pertains to the land disposal of polychlorinated biphenyl contaminated materials.

Profile Number: CP2002
CWM Tracking ID: 8152850101
CWM Unit #: 1*0
Disposal Date: 05/31/00

Under civil and criminal penalties of law for the making or submission of false or fraudulent statements or representations (18 U.S.C 1001 and 15 U.S.C. 2615) I certify that the information contained in or accompanying this document is true accurate and complete. As to the identified section(s) of this document for which I cannot personally verify truth and accuracy, I certify as the company official having supervisory responsibility for the persons who, acting under my direct instructions, made the verification that this information is true accurate and complete.

Donna Ames-Cassick

DONNA AMES-CASSICK
COMPLIANCE MANAGER
Certificate # 181402
06/01/00

For questions please call our Customer Service Dept. at (800) 843-3604

RECEIVED 6/16/00

DEPARTMENT OF ENVIRONMENTAL CONSERVATION
DIVISION OF SOLID & HAZARDOUS MATERIALS

HAZARDOUS WASTE MANIFEST

P.O. Box 12820, Albany, New York 12212

CWMI

(Hazardous Waste Manifest 4/97)

Please type or print. Do not staple.

In case of emergency or spill immediately call the National Response (800) 424-8802 and the NYS Department of Environmental Conservation (518) 457-7362

UNIFORM HAZARDOUS WASTE MANIFEST

1. Generator's US EPA No.: NYD002239440 | Manifest Doc. No.: 323 | 2. Page 1 of: 1 | Information within heavy bold line is not required by Federal Law.

3. Generator's Name and Mailing Address
INLAND FISHER GUIDE GM
1 GENERAL MOTORS DR
SYRACUSE NY 13206-0486
4. Generator's Telephone Number: 315 432-5314

A. NYB9405774
B. Generator's ID: SAME
C. State Transporter's ID: 4-025
D. Transporter's Telephone: 8078571007
E. State Transporter's ID:
F. Transporter's Telephone ( )
G. State Facility ID:
H. Facility Telephone ( ): 716 754-8231

5. Transporter 1 (Company Name): Price Trucking
6. US EPA ID Number: NYD046765574
7. Transporter 2 (Company Name):
8. US EPA ID Number:

9. Designated Facility Name and Site Address
CWM CHEMICAL SERVICES, L.L.C.
1550 BALMER RD.
MODEL CITY NY 14107
10. US EPA ID Number: NYD049836679

11. US DOT Description (Including Proper Shipping Name, Hazard Class and ID Number)	12. Containers Number	Type	13. Total Quantity	14. Unit Wt/Vol	I. Waste No.
a. RQ, POLYCHLORINATED BIPHENYL MIXTURE, 9, UN2315, III	001	DT	650.00	P	EPA STATE B007
b.					EPA STATE
c.					EPA STATE
d.					EPA STATE

J. Additional Descriptions for Materials listed Above
a. CP2002 - SOIL
b. c. d.

K. Handling Codes for Wastes Listed Above
a. L c. b. d.

15. Special Handling Instructions and Additional Information
a. PCB Out of Service Date: - - SERVICE REQUEST # 5604800-02
CHEMTREC Emergency Response Number (800)424-9300 WMI Contract
ERG#171
81532701

16. **GENERATOR'S CERTIFICATION:** I hereby declare that the contents of this consignment are fully and accurately described above by proper shipping name and are classified, packed, marked and labeled, and are in all respects in proper condition for transport by highway according to applicable international and national government regulations and state laws and regulations.

If I am a large quantity generator, I certify that I have a program in place to reduce the volume and toxicity of waste generated to the degree I have determined to be economically practicable and that I have selected the practicable method of treatment, storage, or disposal currently available to me which minimizes the present and future threat to human health and the environment; OR if I am a small generator, I have made a good faith effort to minimize my waste and select the best waste management method that is available to me and that I can afford.

Printed/Typed Name	Signature	Mo.	Day	Year
Dave Farber	David J Farber	09	01	00

TRANSPORTER

17. Transporter 1 Acknowledgement of Receipt of Materials

Printed/Typed Name	Signature	Mo.	Day	Year
Al Williams	Al Williams	09	01	00

18. Transporter 2 Acknowledgement of Receipt of Materials

Printed/Typed Name	Signature	Mo.	Day	Year

FACILITY

19. Discrepancy Indication Space: Qty discrepancy - working w/ generator to resolve
Item 13 x 145 PB in Kilograms
actual record 21083K generator omitted doc. #0 -

20. Facility Owner or Operator: Certification of receipt of hazardous materials covered by this manifest except as noted in Item 19.

Printed/Typed Name	Signature	Mo.	Day	Year
ELLEN CARTER	Ellen Carter	09	05	00

COPY 1—Disposer State—Mailed by TSD Facility

qty estimated, generator resolved 09/12/00

WASTE MANAGEMENT, INC.
CWM Chemical Services, L.L.C.
1550 Balmer Rd.
P.O. Box 200
Model City, N.Y. 14107
716/754-8231

September 15, 2000

Mr. Richard Hammond, P.E. Supervisor Data Management Section
New York State Department of Environmental Conservation
Division of Solid & Hazardous Materials
50 Wolf Road, Room 472
Albany, NY 12233-7259

RECEIVED 9/20/00

RE: Discrepancy Notification

Dear Mr. Hammond:

Pursuant to 6NYCRR 373-2.5(b)(1)(v), CWM Chemical Services, L.L.C. is submitting notification of a manifest(s) discrepancy. A copy of the referenced manifest(s) is attached.

Generator & Address:	Inland Fisher Guide GM, 1 General Motors Drive, Syracuse, NY 13206
Manifest Number(s):	NYB9405774
Discrepancy:	Item 13. Manifested 65000 K, received 21083 K. Generator estimated the quantity.

Should you require additional information, please contact me at (716) 754-0354.

"I certify under penalty of law that this document and all attachments were prepared under my direction or supervision in accordance with a system designed to assure that qualified personnel properly gather and evaluate the information submitted. Based on my inquiry of the person or persons who manage the system, or those persons directly responsible for gathering the information, the information submitted is, to the best of my knowledge and belief, true, accurate and complete. I am aware that there are significant penalties for submitting false information, including the possibility of fine and imprisonment."

Very truly yours,
CWM CHEMICAL SERVICES, L.L.C.

Donna Ames-Cassick

Donna Ames-Cassick
Compliance Manager

cc: file DOR 09/05/00 81532701
Generator
Generator State
Transporter
EMD file

WASTE MANAGEMENT, INC.
CWM Chemical Services, L.L.C.
1550 Balmer Rd.
P.O. Box 200
Model City, N.Y. 14107
716/754-8231

Federal EPA ID: NYD049836679

INLAND FISHER GUIDE, GM
ATTN: ENVIRONMENTAL COMPLIANCE
NYD002239440
1 GENERAL MOTORS DRIVE
SYRACUSE NY 13206-0486

CERTIFICATE OF DISPOSAL

CWM CHEMICAL SERVICES, L.L.C. has received waste material from INLAND FISHER GUIDE, GM on 09/05/00 as described on Hazardous Waste Manifest number NYB9405774 Sequence number 01. CWM CHEMICAL SERVICES, L.L.C. hereby certifies that the above described material was landfilled in accordance with the 40 CFR part 761 as it pertains to the land disposal of polychlorinated biphenyl contaminated materials.

Profile Number: CP2002
CWM Tracking ID: 8153270101
CWM Unit #: 1*0
Disposal Date: 09/05/00

Under civil and criminal penalties of law for the making or submission of false or fraudulent statements or representations (18 U.S.C 1001 and 15 U.S.C. 2615) I certify that the information contained in or accompanying this document is true accurate and complete. As to the identified section(s) of this document for which I cannot personally verify truth and accuracy, I certify as the company official having supervisory responsibility for the persons who, acting under my direct instructions, made the verification that this information is true accurate and complete.

Donna Ames-Cassick

DONNA AMES-CASSICK
COMPLIANCE MANAGER
Certificate # 187576
09/06/00

For questions please call
our Customer Service Dept.
at (800) 843-3604

RECEIVED 9/20/00 EGR

NYB9405765

STATE OF NEW YORK
DEPARTMENT OF ENVIRONMENTAL CONSERVATION
DIVISION OF SOLID & HAZARDOUS MATERIALS

HAZARDOUS WASTE MANIFEST

P.O. Box 12820, Albany, New York 12212

CWM

(Hazardous Waste Manifest 4/97)

Please type or print. Do not staple.

In case of emergency or spill immediately call the National Response Center (800) 424-8802 and the NYS Department of Environmental Conservation (518) 457-7362

UNIFORM HAZARDOUS WASTE MANIFEST

1. Generator's US EPA No. NYD002394440 Manifest Doc. No. 08900

2. Page 1 of 1

Information within heavy bold line is not required by Federal Law.

GENERATOR

3. Generator's Name and Mailing Address
INLAND FISHER GUIDE CO
1 GENERAL MOTORS DR
SYRACUSE NY 13206-0486

4. Generator's Telephone 315 432-5314

A. NYB9405765

B. Generator's ID SAME

5. Transporter 1 (Company Name) Tuck

6. US EPA ID Number

C. State Transporter's ID

D. Transporter's Telephone ( )

7. Transporter 2 (Company Name)

8. US EPA ID Number

E. State Transporter's ID

F. Transporter's Telephone ( )

9. Designated Facility Name and Site Address
CWM CHEMICAL SERVICES, L.L.C.
1550 BALMER RD.
MODEL CITY NY 14107

10. US EPA ID Number NYD049836679

G. State Facility ID

H. Facility Telephone ( ) 716 754-8231

11. US DOT Description (Including Proper Shipping Name, Hazard Class and ID Number)	12. Containers Number	Type	13. Total Quantity	14. Unit Wt/Vol	I. Waste No.
a. RQ, POLYCHLORINATED BIPHENYL MIXTURE, 9, UN2315, III	001	DT	20000	K	EPA STATE BUUT
b.					EPA STATE
c.					EPA STATE
d.					EPA STATE

J. Additional Descriptions for Materials listed Above
a. CP2002 - SOIL
c.
b.
d.

K. Handling Codes for Wastes Listed Above
a. [K] c.
b. d.

15. Special Handling Instructions and Additional Information
a. PCB Out of Service Date: 9-1-00. SERVICE REQUEST # 514
CHEMTREC Emergency Response Number (800)424-9300 WMI Contract ERG#171
81532681

16. **GENERATOR'S CERTIFICATION:** I hereby declare that the contents of this consignment are fully and accurately described above by proper shipping name and are classified, packed, marked and labeled, and are in all respects in proper condition for transport by highway according to applicable international and national government regulations and state laws and regulations.

If I am a large quantity generator, I certify that I have a program in place to reduce the volume and toxicity of waste generated to the degree I have determined to be economically practicable and that I have selected the practicable method of treatment, storage, or disposal currently available to me which minimizes the present and future threat to human health and the environment; OR if I am a small generator, I have made a good faith effort to minimize my waste and select the best waste management method that is available to me and that I can afford.

Printed/Typed Name	Signature	Mo.	Day	Year
JEFFREY MULLEN FOR				

TRANSPORTER

17. Transporter 1 Acknowledgement of Receipt of Materials

Printed/Typed Name	Signature	Mo.	Day	Year
Ronald Bullock				

18. Transporter 2 Acknowledgement of Receipt of Materials

Printed/Typed Name	Signature	Mo.	Day	Year

FACILITY

19. Discrepancy Indication Space
actual rec'd 28722K - weight estimated, generator resolved

20. Facility Owner or Operator: Certification of receipt of hazardous materials covered by this manifest except as noted in Item 19.

Printed/Typed Name	Signature	Mo.	Day	Year
EILEEN CARTON	Eileen Carton	09	01	00

COPY 5—Generator—Mailed by TSD Facility

WASTE MANAGEMENT, INC.
CWM Chemical Services, L.L.C.
1550 Balmer Rd.
P.O. Box 200
Model City, N.Y. 14107
716/754-8231

Federal EPA ID: NYD049836679

INLAND FISHER GUIDE, GM
ATTN: ENVIRONMENTAL COMPLIANCE
NYD002239440
1 GENERAL MOTORS DRIVE
SYRACUSE NY 13206-0486

CERTIFICATE OF DISPOSAL

CWM CHEMICAL SERVICES, L.L.C. has received waste material from INLAND FISHER GUIDE, GM on 09/01/00 as described on Hazardous Waste Manifest number NYB9405765 Sequence number 01. CWM CHEMICAL SERVICES, L.L.C. hereby certifies that the above described material was landfilled in accordance with the 40 CFR part 761 as it pertains to the land disposal of polychlorinated biphenyl contaminated materials.

Profile Number: CP2002
CWM Tracking ID: 8153268101
CWM Unit #: 1*0
Disposal Date: 09/01/00

Under civil and criminal penalties of law for the making or submission of false or fraudulent statements or representations (18 U.S.C 1001 and 15 U.S.C. 2615) I certify that the information contained in or accompanying this document is true accurate and complete. As to the identified section(s) of this document for which I cannot personally verify truth and accuracy, I certify as the company official having supervisory responsibility for the persons who, acting under my direct instructions, made the verification that this information is true accurate and complete.

Donna Ames-Cassick

DONNA AMES-CASSICK
COMPLIANCE MANAGER
Certificate # 187467
09/05/00

For questions please call
our Customer Service Dept.
at (800) 843-3604

NYB9405783

STATE OF NEW YORK
DEPARTMENT OF ENVIRONMENTAL CONSERVATION
DIVISION OF SOLID & HAZARDOUS MATERIALS

HAZARDOUS WASTE MANIFEST

P.O. Box 12820, Albany, New York 12212

CWM

(Hazardous Waste Manifest 4/97)

Please type or print. Do not staple.

UNIFORM HAZARDOUS WASTE MANIFEST

1. Generator's US EPA No. NYD002239440 Manifest Doc. No. 00901

2. Page 1 of 1

Information within heavy bold line is not required by Federal Law.

A. NYB9405783

3. Generator's Name and Mailing Address
INLAND FISHER GUIDE DR
1 GENERAL MOTORS DR
SYRACUSE NY 13206-0486

4. Generator's Telephone Number (315) 432-5314

B. Generator's ID
BANK

5. Transporter 1 (Company Name)

6. US EPA ID Number

C. State Transporter's ID 01589734 NJ

D. Transporter's Telephone ( )

7. Transporter 2 (Company Name)

8. US EPA ID Number

E. State Transporter's ID

F. Transporter's Telephone ( )

9. Designated Facility Name and Site Address
CWM CHEMICAL SERVICES, L.L.C.
1550 BALMER RD.
MODEL CITY NY 14107

10. US EPA ID Number
NYD049836679

G. State Facility ID

H. Facility Telephone ( )
716 754-8231

11. US DOT Description (Including Proper Shipping Name, Hazard Class and ID Number)	12. Containers Number	Type	13. Total Quantity	14. Unit Wt/Vol	I. Waste No.
a. RQ, POLYCHLORINATED BIPHENYL MIXTURE, 9, UN2315, III	001	DT	20000	K	EPA STATE
b.					EPA STATE
c.					EPA STATE
d.					EPA STATE

J. Additional Descriptions for Materials listed Above
CP2002 - SOIL
a c
b d

K. Handling Codes for Wastes Listed Above
a L c
b d

15. Special Handling Instructions and Additional Information
a. PCB Out of Service Date: 9-1-00 SERVICE REQUEST # 8153282
CHEMTREC Emergency Response Number (800)424-9300 UMI Contract ERG#171

16. **GENERATOR'S CERTIFICATION:** I hereby declare that the contents of this consignment are fully and accurately described above by proper shipping name and are classified, packed, marked and labeled, and are in all respects in proper condition for transport by highway according to applicable international and national government regulations and state laws and regulations.

If I am a large quantity generator, I certify that I have a program in place to reduce the volume and toxicity of waste generated to the degree I have determined to be economically practicable and that I have selected the practicable method of treatment, storage, or disposal currently available to me which minimizes the present and future threat to human health and the environment; OR if I am a small generator, I have made a good faith effort to minimize my waste and select the best waste management method that is available to me and that I can afford.

Printed/Typed Name	Signature	Mo.	Day	Year
JEFF Muller for James F Hartnett	Jeff Muller for James F Hartnett	09	01	00

17. Transporter 1 Acknowledgement of Receipt of Materials

Printed/Typed Name	Signature	Mo.	Day	Year

18. Transporter 2 Acknowledgement of Receipt of Materials

Printed/Typed Name	Signature	Mo.	Day	Year

19. Discrepancy Indication Space
actual Recvd 30327K - weight estimated, generator resolved

20. Facility Owner or Operator: Certification of receipt of hazardous materials covered by this manifest except as noted in Item 19.

Printed/Typed Name	Signature	Mo.	Day	Year
EILEEN CARTER	Eileen Carter	09	01	00

GENERATOR

TRANSPORTER

FACILITY

In case of emergency or spill immediately call the National Response Center (800) 424-8802 and the NYS Department of Environmental Conservation (518) 457-7362

COPY 5—Generator—Mailed by TSD Facility

WASTE MANAGEMENT, INC.
CWM Chemical Services, L.L.C.
1550 Balmer Rd.
P.O. Box 200
Model City, N.Y. 14107
716/754-8231

Federal EPA ID: NYD049836679

INLAND FISHER GUIDE, GM
ATTN: ENVIRONMENTAL COMPLIANCE
NYD002239440
1 GENERAL MOTORS DRIVE
SYRACUSE NY 13206-0486

CERTIFICATE OF DISPOSAL

CWM CHEMICAL SERVICES, L.L.C. has received waste material from INLAND FISHER GUIDE, GM on 09/01/00 as described on Hazardous Waste Manifest number NYB9405783 Sequence number 01. CWM CHEMICAL SERVICES, L.L.C. hereby certifies that the above described material was landfilled in accordance with the 40 CFR part 761 as it pertains to the land disposal of polychlorinated biphenyl contaminated materials.

Profile Number: CP2002
CWM Tracking ID: 8153268201
CWM Unit #: 1*0
Disposal Date: 09/01/00

Under civil and criminal penalties of law for the making or submission of false or fraudulent statements or representations (18 U.S.C 1001 and 15 U.S.C. 2615) I certify that the information contained in or accompanying this document is true accurate and complete. As to the identified section(s) of this document for which I cannot personally verify truth and accuracy, I certify as the company official having supervisory responsibility for the persons who, acting under my direct instructions, made the verification that this information is true accurate and complete.

Donna Ames-Cassick

DONNA AMES-CASSICK
COMPLIANCE MANAGER
Certificate # 187468
09/05/00

For questions please call our Customer Service Dept. at (800) 843-3604

NYG1765674

STATE OF NEW YORK
DEPARTMENT OF ENVIRONMENTAL CONSERVATION
DIVISION OF SOLID & HAZARDOUS MATERIALS

HAZARDOUS WASTE MANIFEST

P.O. Box 12820, Albany, New York 12212

Please type or print. Do not staple

(Hazardous Waste Manifest 1/5/99)

UNIFORM HAZARDOUS WASTE MANIFEST	1. Generator's US EPA ID No.	Manifest Doc. No.	2. Page 1 of	Information within heavy bold line is not required by Federal Law.
	NYD002239440	00324	1	

GENERATOR

3. Generator's Name and Mailing Address
INLAND FISHER GUIDE CM
1 GENERAL MOTORS DRIVE
SYRACUSE NY 13206-0486
4. Generator's Telephone Number (315) 432-3314

A. NYG1765674
B. Generator's ID SAME

5. Transporter 1 (Company Name) PRICE TRUCKING — 6. US EPA ID Number NYD046765574
C. State Transporter's ID STATE NY
D. Transporter's Telephone (800) 765-6001

7. Transporter 2 (Company Name) — 8. US EPA ID Number
E. State Transporter's ID
F. Transporter's Telephone ( )

9. Designated Facility Name and Site Address
CWM CHEMICAL SERVICES, LLC.
1550 BALMER RD.
MODEL CITY, NY 14107
10. US EPA ID Number NYD049836679
G. State Facility ID
H. Facility Telephone (716) 754-8231

11. US DOT Description (Including Proper Shipping Name, Hazard Class and ID Number)	12. Containers Number	Type	13. Total Quantity	14. Unit Wt/Vol	I. Waste No.
a. RQ, POLYCHLORINATED BIPHENYL MIXTURE 9, UN2315, III	001	DT	23000	K	EPA STATE B007
b.					EPA STATE
c					EPA STATE
d.					EPA STATE

J. Additional Descriptions for Materials listed Above
a CP2002-SOIL
c
b
d

K. Handling Codes for Wastes Listed Above
a L
c
b
d

15. Special Handling Instructions and Additional Information
PCB OUT OF SERVICE DATE 6/12/00 SERVICE REQUEST # 565074-1
CHEMTREC 1-800-424-9300
81532929

16. GENERATOR'S CERTIFICATION: I hereby declare that the contents of this consignment are fully and accurately described above by proper shipping name and are classified, packed, marked and labeled, and are in all respects in proper condition for transport by highway according to applicable international and national government regulations and state laws and regulations.
If I am a large quantity generator, I certify that I have a program in place to reduce the volume and toxicity of waste generated to the degree I have determined to be economically practicable and that I have selected the practicable method of treatment, storage, or disposal currently available to me which minimizes the present and future threat to human health and the environment; OR if I am a small quantity generator, I have made a good faith effort to minimize my waste generation and select the best waste management method that is available to me and that I can afford.

Printed/Typed Name	Signature	Mo.	Day	Year
BRAD KUBIAK FOR JIM HARTNETT	Brad Kubiak for Jim Hartnett	09	05	00

TRANSPORTER

17. Transporter 1 Acknowledgement of Receipt of Materials

Printed/Typed Name	Signature	Mo.	Day	Year
AL WILLIAMS	Al Williams	09	05	00

18. Transporter 2 Acknowledgement of Receipt of Materials

Printed/Typed Name	Signature	Mo.	Day	Year

FACILITY

19. Discrepancy Indication Space Qty discrepancy - will work w/ generator to resolve
actual recvd 29838K - qty estimated, generator resolved 09/12/00

20. Facility Owner or Operator: Certification of receipt of hazardous materials covered by this manifest except as noted in Item 19.

Printed/Typed Name	Signature	Mo.	Day	Year
EILEEN CARTER	Eileen Carter	09	07	00

In case of emergency or spill immediately call the National Response Center (800) 424-8802 and the NYS Department of Environmental Conservation (518) 457-7362

COPY 1—Disposer State—Mailed by TSD Facility

WASTE MANAGEMENT, INC.
CWM Chemical Services, L.L.C.
1550 Balmer Rd.
P.O. Box 200
Model City, N.Y. 14107
716/754-8231

Federal EPA ID: NYD049836679

INLAND FISHER GUIDE, GM
ATTN: ENVIRONMENTAL COMPLIANCE
NYD002239440
1 GENERAL MOTORS DRIVE
SYRACUSE NY 13206-0486

CERTIFICATE OF DISPOSAL

CWM CHEMICAL SERVICES, L.L.C. has received waste material from INLAND FISHER GUIDE, GM on 09/07/00 as described on Hazardous Waste Manifest number NYG1765674 Sequence number 01. CWM CHEMICAL SERVICES, L.L.C. hereby certifies that the above described material was landfilled in accordance with the 40 CFR part 761 as it pertains to the land disposal of polychlorinated biphenyl contaminated materials.

Profile Number: CP2002
CWM Tracking ID: 8153292901
CWM Unit #: 1*0
Disposal Date: 09/07/00

Under civil and criminal penalties of law for the making or submission of false or fraudulent statements or representations (18 U.S.C 1001 and 15 U.S.C. 2615) I certify that the information contained in or accompanying this document is true accurate and complete. As to the identified section(s) of this document for which I cannot personally verify truth and accuracy, I certify as the company official having supervisory responsibility for the persons who, acting under my direct instructions, made the verification that this information is true accurate and complete.

Donna Ames-Cassick

DONNA AMES-CASSICK
COMPLIANCE MANAGER
Certificate # 187879
09/11/00

For questions please call
our Customer Service Dept.
at (800) 843-3604

RECEIVED 9/20/00 ESE

NYG 1765647

STATE OF NEW YORK
DEPARTMENT OF ENVIRONMENTAL CONSERVATION
DIVISION OF SOLID & HAZARDOUS MATERIALS

HAZARDOUS WASTE MANIFEST

P.O. Box 12820, Albany, New York 12212

Please type or print. Do not staple

(Hazardous Waste Manifest 1/5/99)

UNIFORM HAZARDOUS WASTE MANIFEST

1. Generator's US EPA ID No.	Manifest Doc. No.	2. Page 1 of	Information within heavy bold line is not required by Federal Law.
NYD002239440	00325	1	

3. Generator's Name and Mailing Address
INLAND FISHER GUIDE GM
1 GENERAL MOTORS DR
SYRACUSE NY 13206-486

4. Generator's Telephone Number (315) 432 6114

A. NYG 1765647

B. Generator's ID SAME

C. State Transporter's ID 241829-A-NJ

D. Transporter's Telephone (8006778002

E. State Transporter's ID

F. Transporter's Telephone ( )

G. State Facility ID

H. Facility Telephone (716) 754-8231

5. Transporter 1 (Company Name)	6. US EPA ID Number
Buffalo Fuel Corp	NYR000045724
7. Transporter 2 (Company Name)	8. US EPA ID Number

9. Designated Facility Name and Site Address	10. US EPA ID Number
CWM CHEMICAL SERVICES, LLC 1550 BALMER RD. MODEL CITY NY 14107	NYD049836679

11. US DOT Description (Including Proper Shipping Name, Hazard Class and ID Number)	12. Containers Number	Type	13. Total Quantity	14. Unit Wt/Vol	I. Waste No.
a. RQ, POLYCHLORINATED BIPHENYL MIXTURE, 9, UN2315, III	001	DT	28500		EPA STATE B007
b.					EPA STATE
c					EPA STATE
d.					EPA STATE

RECEIVED 9/20/00 EAR

J. Additional Descriptions for Materials listed Above		K. Handling Codes for Wastes Listed Above	
a CP2002 - SOIL	c	a L	c
b	d	b	d

15. Special Handling Instructions and Additional Information
SERVICE REQ NO 565606-1
PCB OUT OF SERVICE DATE: 9/5/00 CHEMTREC - 1800424-9300
81533030

16. GENERATOR'S CERTIFICATION: I hereby declare that the contents of this consignment are fully and accurately described above by proper shipping name and are classified, packed, marked and labeled, and are in all respects in proper condition for transport by highway according to applicable international and national government regulations and state laws and regulations.
If I am a large quantity generator, I certify that I have a program in place to reduce the volume and toxicity of waste generated to the degree I have determined to be economically practicable and that I have selected the practicable method of treatment, storage, or disposal currently available to me which minimizes the present and future threat to human health and the environment; OR if I am a small quantity generator, I have made a good faith effort to minimize my waste generation and select the best waste management method that is available to me and that I can afford.

Printed/Typed Name	Signature	Mo.	Day	Year
Brad Kuzia for John F Hunt	Brad Kuzia for John F Hunt	09	08	00

17. Transporter 1 Acknowledgement of Receipt of Materials

Printed/Typed Name	Signature	Mo.	Day	Year
Randall WARD	Randall Ward	09	08	00

18. Transporter 2 Acknowledgement of Receipt of Materials

Printed/Typed Name	Signature	Mo.	Day	Year

19. Discrepancy Indication Spoce
actual gross 30309K Item 14-K

20. Facility Owner or Operator: Certification of receipt of hazardous materials covered by this manifest except as noted in Item 19.

Printed/Typed Name	Signature	Mo.	Day	Year
Patricia Hudak	Patricia Hudak	09	08	00

GENERATOR

TRANSPORTER

FACILITY

In of emergency or spill immediately call the National Response Center (800) 8802 and the NYS Department of Environmental Conservation (518) 457-7362

COPY 5—Generator—Mailed by TSD Facility

WASTE MANAGEMENT, INC.
CWM Chemical Services, L.L.C.
1550 Balmer Rd.
P.O. Box 200
Model City, N.Y. 14107
716/754-8231

Federal EPA ID: NYD049836679

INLAND FISHER GUIDE, GM
ATTN: ENVIRONMENTAL COMPLIANCE
NYD002239440
1 GENERAL MOTORS DRIVE
SYRACUSE NY 13206-0486

CERTIFICATE OF DISPOSAL

CWM CHEMICAL SERVICES, L.L.C. has received waste material from INLAND FISHER GUIDE, GM on 09/08/00 as described on Hazardous Waste Manifest number NYG1765647 Sequence number 01. CWM CHEMICAL SERVICES, L.L.C. hereby certifies that the above described material was landfilled in accordance with the 40 CFR part 761 as it pertains to the land disposal of polychlorinated biphenyl contaminated materials.

Profile Number: CP2002
CWM Tracking ID: 8153303001
CWM Unit #: 1*0
Disposal Date: 09/08/00

Under civil and criminal penalties of law for the making or submission of false or fraudulent statements or representations (18 U.S.C 1001 and 15 U.S.C. 2615) I certify that the information contained in or accompanying this document is true accurate and complete. As to the identified section(s) of this document for which I cannot personally verify truth and accuracy, I certify as the company official having supervisory responsibility for the persons who, acting under my direct instructions, made the verification that this information is true accurate and complete.

Donna Ames-Cassick

DONNA AMES-CASSICK
COMPLIANCE MANAGER
Certificate # 187948
09/11/00

For questions please call
our Customer Service Dept.
at (800) 843-3604

RECEIVED 9/20/00 CEG

Exhibit D

Embankment material borrow source data

REVIEWED
REVIEWED SOLELY FOR GENERAL
COMPLIANCE WITH CONTRACT
DOCUMENTS
O'BRIEN & GERE ENGINEERS, INC.
Date 2/8/00 By BAK

February 4, 2000

Clean Fill Affidavit

I Harvey Stace do hereby attest, that to the best of my knowledge, the site where embankment fill originated from for the Ley Creek PCB Dredgings Site is not a known Private, State, or Federal hazardous waste site. The site is located in Hastings, NY.

By Harvey Stace
Harvey Stace

Stace Trucking, Inc.

atl | ATLANTIC TESTING LABORATORIES, Limited

5866 State Route 31
Cicero, NY 13039
Phone: (315) 699-5281
Fax: (315) 699-3374

P.O. Box 29
6431 US Highway 11
Canton, NY 13617
Phone: (315) 386-4578
Fax: (315) 386-1012

January 4, 2000

REVIEWED
REVIEWED SOLELY FOR GENERAL COMPLIANCE WITH CONTRACT DOCUMENTS
O'BRIEN & GERE ENGINEERS, INC.
Date 1/13/00 By BAK

Royal Environmental
7020 Fly Road
East Syracuse, NY 13057

Attn: Mr. Dave Woodruff

Re: Laboratory Soil Testing
Ley Creek PCB Dredging Site
ATL Report No. ST2106S-01A-12-99

Ladies/Gentlemen:

On December 17, 1999, two soil samples were delivered to Atlantic Testing Laboratories, Ltd. by a representative of Royal Environmental. The samples were identified as follows:

SAMPLE ID	SAMPLE SOURCE	DESCRIPTION
2106S-01	Native Material	Brown silt/clay, some sand
2106S-02	Bank Run Gravel	Brown sand, some gravel, little silt/clay

Laboratory compaction tests were performed on each of the samples using standard effort (ASTM D 698).

The test results are as follows:

LABORATORY COMPACTION TEST
(ASTM D 698)

	Sample 2016S-01	Sample 2016S-02
Maximum Dry Density (pcf)	99.0	119.5*
Optimum Moisture Content (%)	21.0	10.5*

* Corrected

Reference the enclosed Moisture-Density Relationship Graphs.

Please feel free to contact this office should you have any questions.

REVIEWED
REVIEWED SOLELY FOR GENERAL COMPLIANCE WITH CONTRACT DOCUMENTS
O'BRIEN & GERE ENGINEERS, INC.
Date 1/13/00 By BAK

Sincerely,
ATLANTIC TESTING LABORATORIES, Limited

Prepared by:

Donald R. Reed, Jr.
Technical Representative

Reviewed by:


Wayne Radley, P.E.
Project Manager

DRR/WR/drr

Enclosures

ATLANTIC TESTING LABORATORIES, Limited

MOISTURE-DENSITY RELATIONSHIP

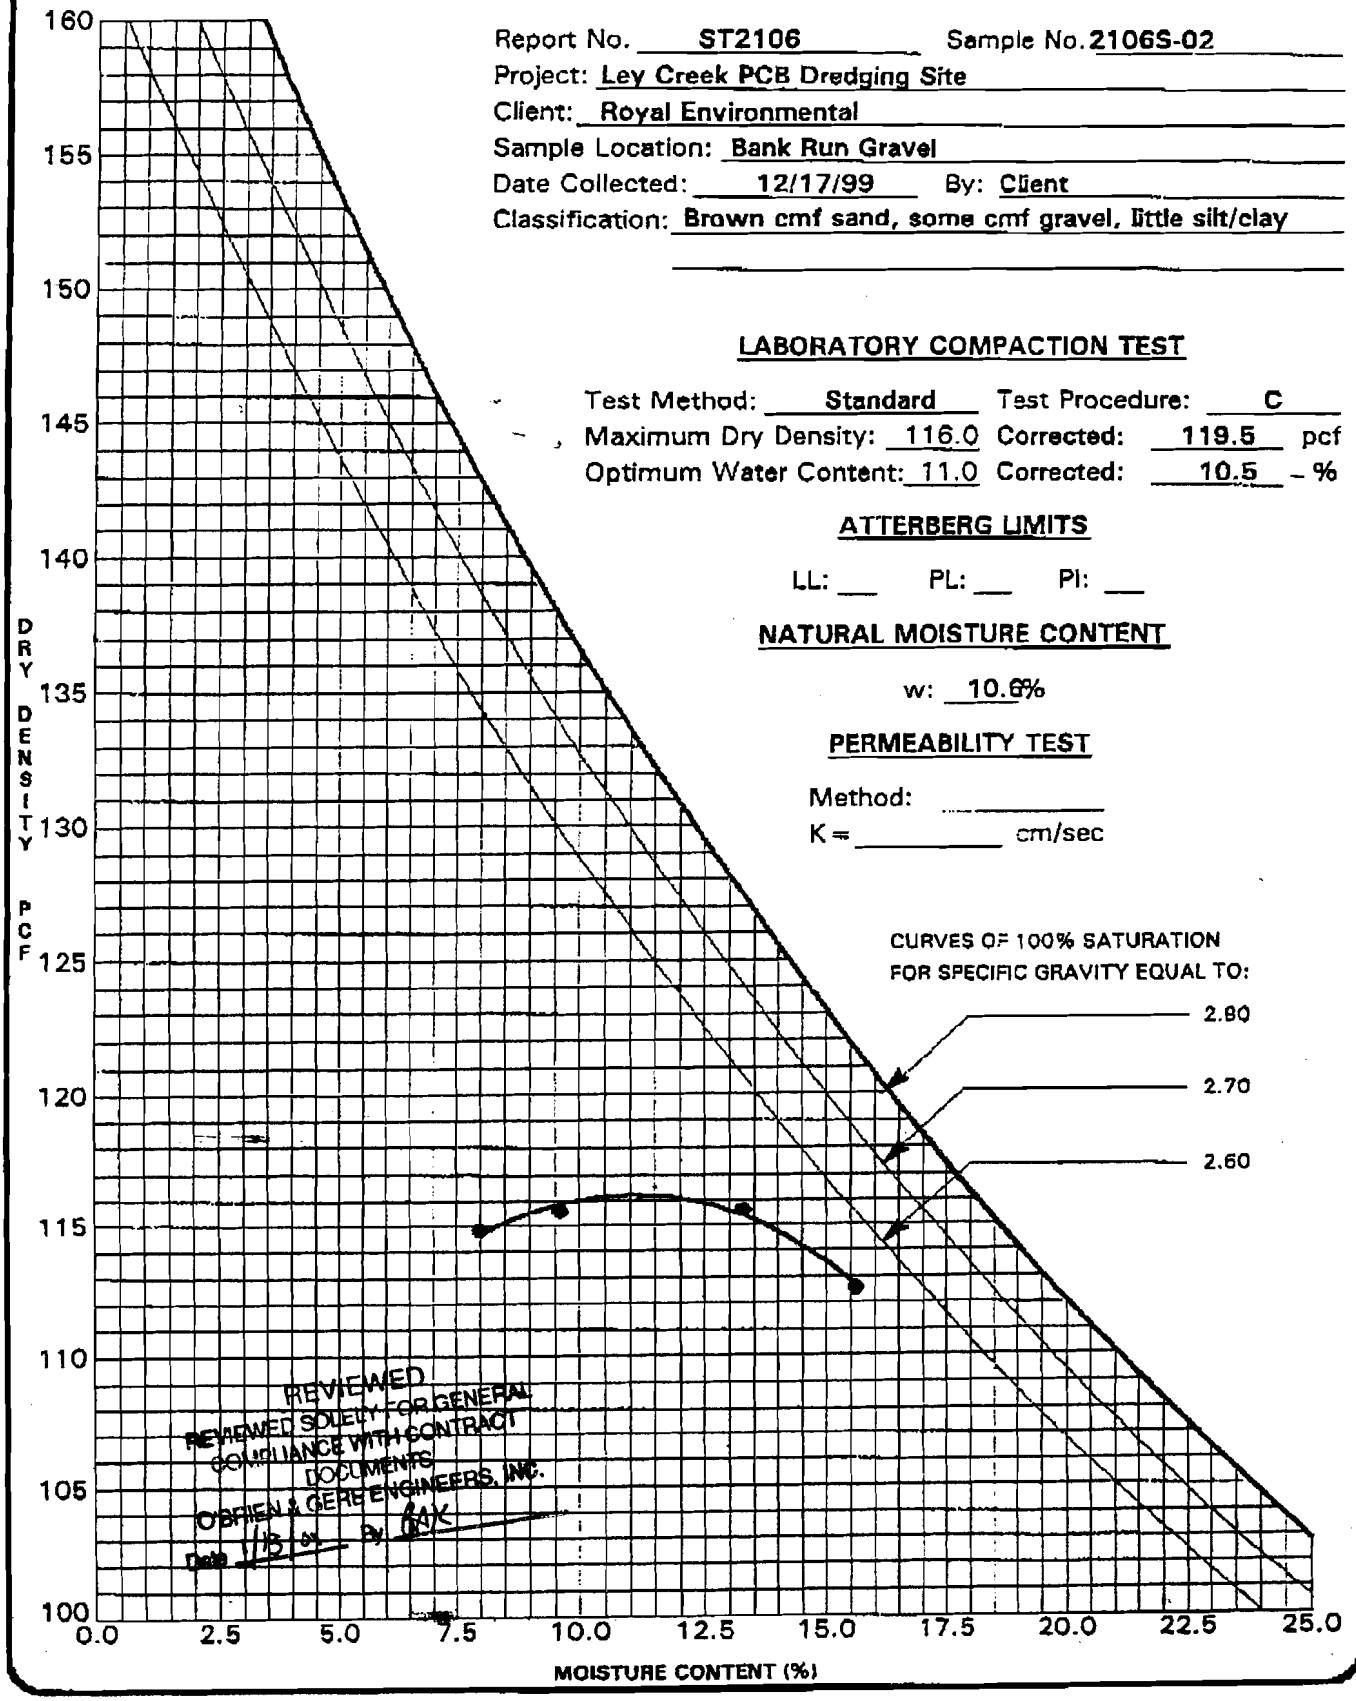

Report No. ST2106 Sample No. 2106S-02

Project: Ley Creek PCB Dredging Site

Client: Royal Environmental

Sample Location: Bank Run Gravel

Date Collected: 12/17/99 By: Client

Classification: Brown cmf sand, some cmf gravel, little silt/clay

LABORATORY COMPACTION TEST

Test Method: Standard Test Procedure: C

Maximum Dry Density: 116.0 Corrected: 119.5 pcf

Optimum Water Content: 11.0 Corrected: 10.5 - %

ATTERBERG LIMITS

LL: ___ PL: ___ PI: ___

NATURAL MOISTURE CONTENT

w: 10.6%

PERMEABILITY TEST

Method: _____

K = _____ cm/sec

REVIEWED
REVIEWED SOLELY FOR GENERAL CONFORMANCE WITH CONTRACT DOCUMENTS
O'BRIEN & GERE ENGINEERS, INC.
Date 1/13/00 By: BAK

O'Brien & Gere Laboratories,Inc.

Analytical Results Method: TCLP 8270

Client: Royal Environmental, Inc.
Project:
Proj. Desc: East Syracuse, NY

Job No.: 8077.001.517
Certification NY No.: 10155

Sample: N8541
Samp. Description: Central Square Embankment (TCLP)
Instrument: HP5972 GC/MS#6
Units: mg/L
Number of analytes: 18

Collected: 01/21/00
Received: 01/21/00
Prepared: 01/27/00

Matrix: Leachate
QC Batch: 012700W2
%Solids:
Sample Size: .1 L

Parameter	Result	Surrog Limits	Dilution	Analyzed	Notes
Pyridine	<.50		1	01/31/00	
1,4-Dichlorobenzene	<.10		1	01/31/00	
2-Methylphenol	<.10		1	01/31/00	
(3+4)-Methylphenol	<.10		1	01/31/00	
Hexachloroethane	<.10		1	01/31/00	
Nitrobenzene	<.10		1	01/31/00	
Hexachlorobutadiene	<.10		1	01/31/00	
2,4,6-Trichlorophenol	<.10		1	01/31/00	
2,4,5-Trichlorophenol	<.50		1	01/31/00	
2,4-Dinitrotoluene	<.10		1	01/31/00	
Hexachlorobenzene	<.10		1	01/31/00	
Pentachlorophenol	<.50		1	01/31/00	
2-Fluorophenol (surrogate)	88.%	64-122	1	01/31/00	
Phenol-d5 (surrogate)	86.%	40-145	1	01/31/00	
2,4,6-Tribromophenol (surrogate)	90.%	73-130	1	01/31/00	
Nitrobenzene-d5 (surrogate)	99.%	50-141	1	01/31/00	
2-Fluorobiphenyl (surrogate)	88.%	44-140	1	01/31/00	
Terphenyl-d14 (surrogate)	87.%	25-179	1	01/31/00	

Notes:

Date leachate created: 01/26/00

- Outside control limits J-Estimated value

Authorized: Thomas Alexander
Date: February 1,2000

5000 Brittonfield Parkway / Suite 300, Box 4942 / Syracuse, NY 13221 / (315) 437-0200

O'Brien & Gere Laboratories, Inc.

Analytical Results Wet Chemistry

Client: Royal Environmental, Inc.
Project:
Proj. Desc: East Syracuse, NY

Job No.: 8077.001.517
Certification NY No.: 10155

Sample: N8540
Samp. Description: Central Square Embankment

Collected: 01/21/00 09:00 Matrix: Solid
Received: 01/21/00 13:20

Parameter	Result	Qual	MDL	RL	Units	Method	Prepared	Analyzed	QC Batch	Note
Ignitability of Solids	Negative				Burn Rate (mm/sec)	1030		01/31/00	013100S21	
Total releasable H2S	<50.	U		50	mg/Kg Orig. wt.	SW846 Ch.7 sec	01/31/00	02/01/00	013100S11	
Total releasable HCN	<25.	U		25	mg/Kg Orig. wt.	SW846 Ch.7 sec	01/31/00	02/01/00	013100S11	
pH	8.2			.1	STD units	EPA 9045C		01/27/00	012700S22	17

Notes:
17: pH analyzed outside 15 minute holding time

ndetected at reported level. J-reported value is estimated.

Authorized: Thomas Alexander
Date: February 3,2000

O'Brien & Gere Laboratories,Inc.

Analytical Results Trace Metals

Client: Royal Environmental, Inc.
Project:
Proj. Desc: East Syracuse, NY

Job No.: 8077.001.517
Certification NY No.: 10155

Sample: N8541
Samp. Description: Central Square Embankment (TCLP)
Units: mg/L

Collected: 01/21/00
Received: 01/21/00

Matrix: Leachate
%Solids:
Number of analytes: 8

Parameter	Result	Method	Prepared	Analyzed	QC Batch	Dilut.	Note
TCLP Arsenic	<.5	1311/6010	02/02/00	02/06/00	020200W3	5	
TCLP Barium	<.5	1311/6010	02/02/00	02/06/00	020200W3	5	
TCLP Cadmium	<.1	1311/6010	02/02/00	02/06/00	020200W3	5	
TCLP Chromium	<.5	1311/6010	02/02/00	02/06/00	020200W3	5	
TCLP Lead	<.5	1311/6010	02/02/00	02/06/00	020200W3	5	
TCLP Mercury	<.02	1311/7470	01/28/00	01/28/00	012800W1	50	
TCLP Selenium	<.1	1311/6010	02/02/00	02/06/00	020200W3	5	
TCLP Silver	<.5	1311/6010	02/02/00	02/06/00	020200W3	5	

Notes:

Date leachate created: 01/26/00

J Estimated value

Authorized:
Date: February 8,2000 Thomas Alexander

O'Brien & Gere Laboratories,Inc.

Analytical Results Method: TCLP 8260

Client: Royal Environmental, Inc.
Project:
Proj. Desc: East Syracuse, NY

Job No.: 8077.001.517
Certification NY No.: 10155

Sample: N8541
Samp. Description: Central Square Embankment (TCLP)
Instrument: HP5970 GC/MS#2
Units: mg/L
Number of analytes: 14

Collected: 01/21/00
Received: 01/21/00
Prepared: 02/07/00

Matrix: Solid
QC Batch: 020700W2
%Solids:
Sample size: 25 ml

Parameter	Result	Surrog Limits	Dilution	Analyzed	Notes
Vinyl chloride	<.10		10	02/07/00	
1,1-Dichloroethene	<.050		10	02/07/00	
Chlorobenzene	<.050		10	02/07/00	
1,2-Dichloroethane	<.050		10	02/07/00	
Chloroform	<.050		10	02/07/00	
Benzene	<.050		10	02/07/00	
Trichloroethene	<.050		10	02/07/00	
2-Butanone	<.10		10	02/07/00	
Tetrachloroethene	<.050		10	02/07/00	
Carbon tetrachloride	<.050		10	02/07/00	
1,2-Dichloroethane-d4 (surrogate)	121.%	# 72-110	10	02/07/00	
Dibromofluoromethane (surrogate)	142.%	# 80-127	10	02/07/00	
Toluene-d8 (surrogate)	116.%	# 93-112	10	02/07/00	
Bromofluorobenzene (surrogate)	116.%	81-120	10	02/07/00	

Notes:

- Outside control limits J-Estimated value

Authorized: Thomas Alexander
Date: February 8,2000

5000 Brittonfield Parkway / Suite 300, Box 4942 / Syracuse, NY 13221 / (315) 437-0200

O'Brien & Gere Laboratories, Inc.

Analytical Results Method: TCLP 8081

Client: Royal Environmental, Inc.
Project:
Proj. Desc: East Syracuse, NY

Job No.: 8077.001.517
Certification NY No.: 10155

Sample: N8541
Samp. Description: Central Square Embankment (TCLP)
Primary column: Y
Units: mg/L
Column: DB-608, 30m x .53mm ID
Dilution: 1 Instrument: HP5890-90

Collected: 01/21/00
Received: 01/21/00
Prepared: 01/27/00
Analyzed: 02/24/00

Matrix: Leachate
QC Batch: 012700W4
%Solids:
Sample Size: .2 L

Number of analytes: 7

Parameter	Result	Qual	Col	Notes
Lindane	< .00025	U	1	
Heptachlor	< .00025	U	1	
Heptachlor epoxide	< .00025	U	1	
Endrin	< .00050	U	1	
Methoxychlor	< .0025	U	1	
Chlordane	< .0025	U	1	
Toxaphene	< .0025	U	1	

Surrogate	Result	Qual	Col	Limits	Notes
2,4,5,6-Tetrachloro-m-Xylene (surrogate)	65.%		1	45-121	
Decachlorobiphenyl (surrogate)	75.%		1	42-119	

Notes:

Date leachate created: 01/26/00

- Outside control limits U - Undetected at the reported level.
I - reported value is estimated.
- concentration exceeded the calibration range and is estimated.

Authorized: Thomas Alexander
Date: February 25,2000

5000 Brittonfield Parkway / Suite 300, Box 4942 / Syracuse, NY 13221 / (315) 437-0200

O'Brien & Gere Laboratories,Inc.

Analytical Results Method: TCLP 8151

Client: Royal Environmental, Inc.
Project:
Proj. Desc: East Syracuse, NY

Job No.: 8077.001.517
Certification NY No.: 10155

Sample: N8541
Samp. Description: Central Square Embankment (TCLP)
Primary column: Y
Units: mg/L
Column: DB-1701, 30m x .53mm ID
Dilution: 1 Instrument: HP5890-90

Collected: 01/21/00
Received: 01/21/00
Prepared: 01/31/00
Analyzed: 02/26/00

Matrix: Leachate
QC Batch: 013100H1
%Solids:
Sample Size: .2 L

Number of analytes: 2

Parameter	Result	Qual	Col	Notes
2,4-D	< .1	U	2	
2,4,5-TP (Silvex)	< .01	U	2	

Surrogate	Result	Qual	Col	Limits	Notes
2,4-Dichlorophenyl acetic acid	116.%		2	46-120	

Notes:

ate leachate created: 01/26/00

- Outside control limits U - Undetected at the reported level.
I - reported value is estimated.
J - concentration exceeded the calibration range and is estimated.

Authorized: Thomas Alexander
Date: February 28,2000

5000 Brittonfield Parkway / Suite 300, Box 4942 / Syracuse, NY 13221 / (315) 437-0200

Exhibit E

Vegetative cover material compaction results

ATLANTIC TESTING LABORATORIES, Limited

5866 State Route 31
Cicero, NY 13039
Phone: (315) 699-5281
Fax: (315) 699-3374

P.O. Box 29
6431 US Highway 11
Canton, NY 13617
Phone: (315) 386-4578
Fax: (315) 386-1012

January 4, 2000

REVIEWED
REVIEWED SOLELY FOR GENERAL COMPLIANCE WITH CONTRACT DOCUMENTS
O'BRIEN & GERE ENGINEERS, INC.
Date 1/13/00 By BAK

Royal Environmental
7020 Fly Road
East Syracuse, NY 13057

Attn: Mr. Dave Woodruff

Re: Laboratory Soil Testing
Ley Creek PCB Dredging Site
ATL Report No. ST2106S-01A-12-99

Ladies/Gentlemen:

On December 17, 1999, two soil samples were delivered to Atlantic Testing Laboratories, Ltd. by a representative of Royal Environmental. The samples were identified as follows:

SAMPLE ID	SAMPLE SOURCE	DESCRIPTION
2106S-01	Native Material	Brown silt/clay, some sand
2106S-02	Bank Run Gravel	Brown sand, some gravel, little silt/clay

Laboratory compaction tests were performed on each of the samples using standard effort (ASTM D 698).

The test results are as follows:

LABORATORY COMPACTION TEST
(ASTM D 698)

	Sample 2016S-01	Sample 2016S-02
Maximum Dry Density (pcf)	99.0	119.5*
Optimum Moisture Content (%)	21.0	10.5*

* Corrected

Reference the enclosed Moisture-Density Relationship Graphs.

Please feel free to contact this office should you have any questions.

REVIEWED
REVIEWED SOLELY FOR GENERAL COMPLIANCE WITH CONTRACT DOCUMENTS
O'BRIEN & GERE ENGINEERS, INC.
Date 1/13/00 By BAK

Sincerely,
ATLANTIC TESTING LABORATORIES, Limited

Prepared by:

Donald R. Reed, Jr.
Technical Representative

Reviewed by:


Wayne Radley, P.E.
Project Manager

DRR/WR/drr

Enclosures

ATLANTIC TESTING LABORATORIES, Limited

MOISTURE-DENSITY RELATIONSHIP

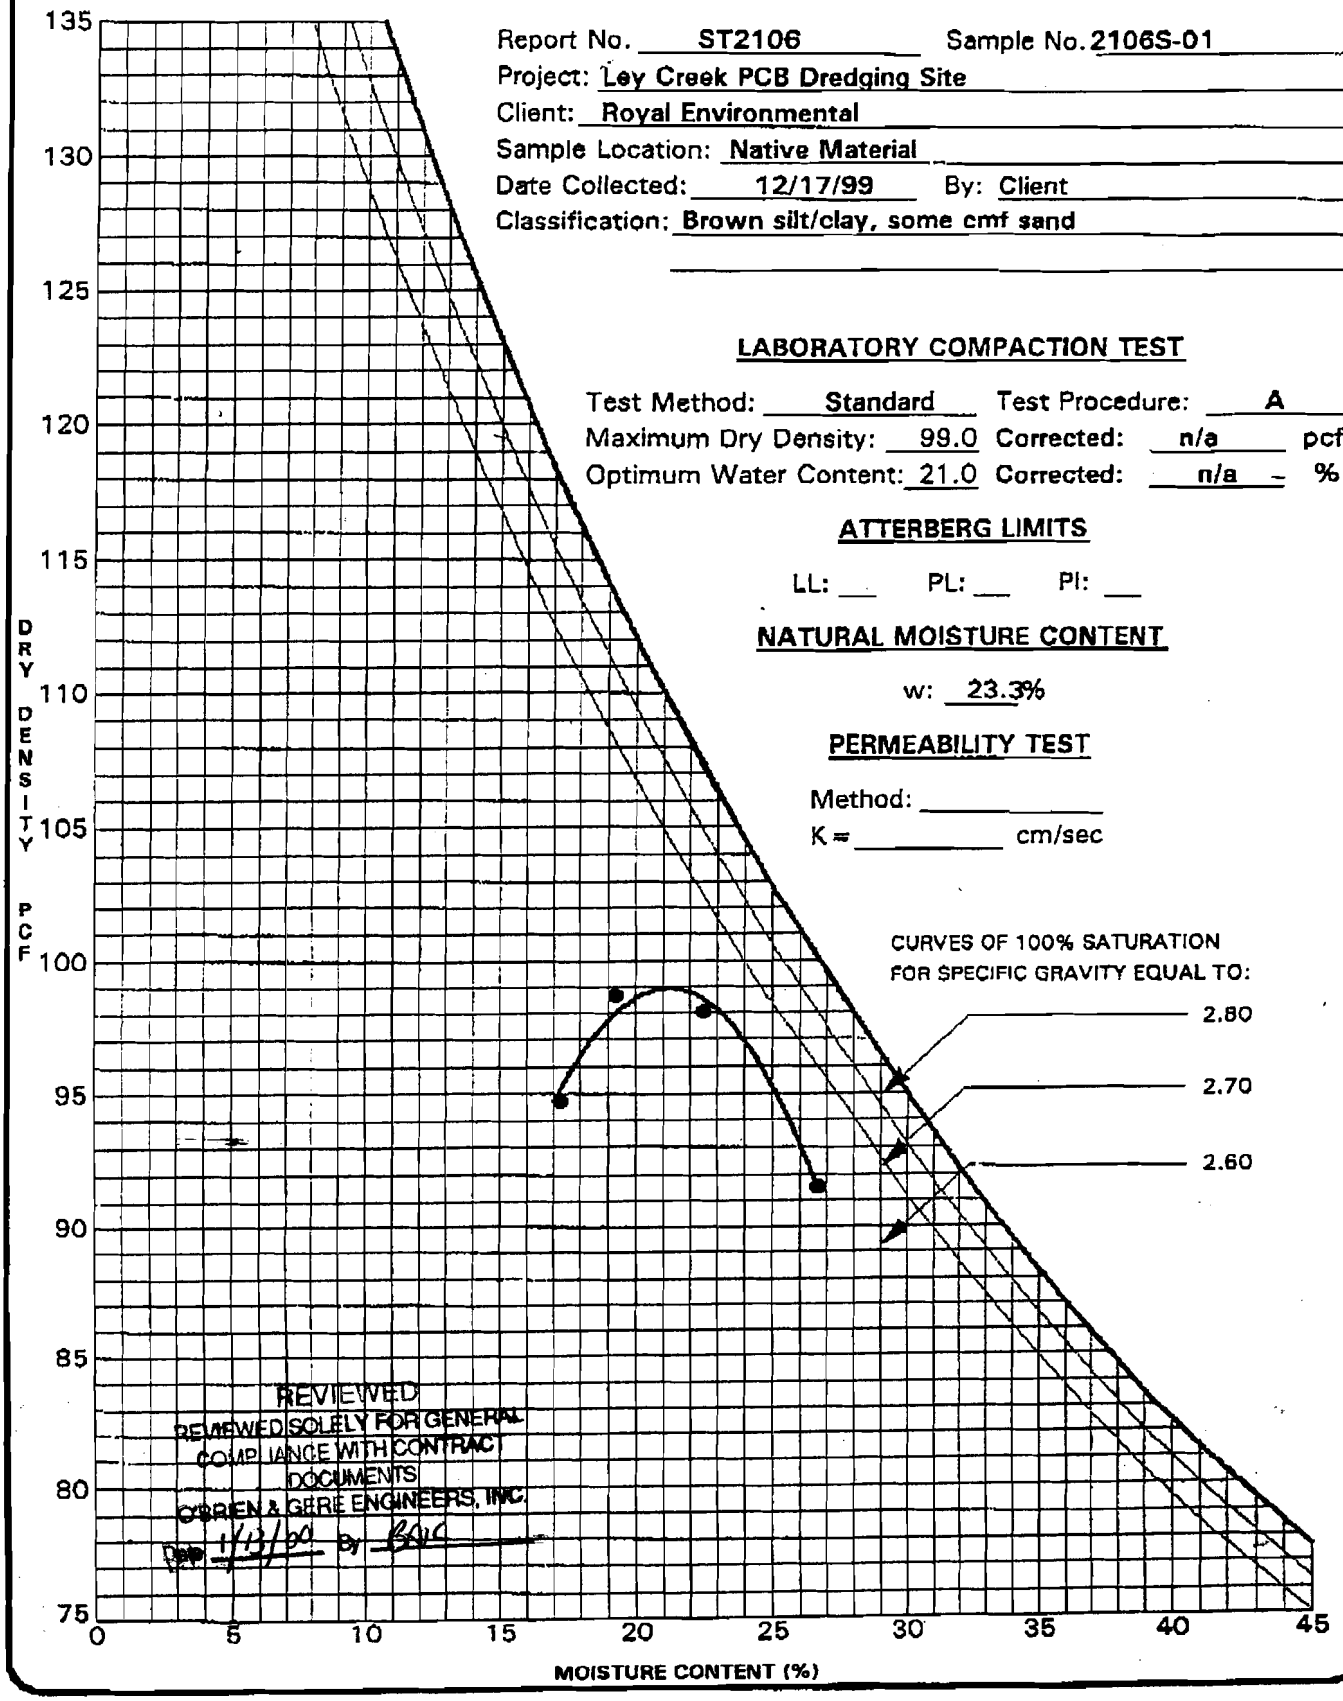

Report No. ST2106 Sample No. 2106S-01

Project: Ley Creek PCB Dredging Site

Client: Royal Environmental

Sample Location: Native Material

Date Collected: 12/17/99 By: Client

Classification: Brown silt/clay, some cmf sand

LABORATORY COMPACTION TEST

Test Method: Standard Test Procedure: A

Maximum Dry Density: 99.0 Corrected: n/a pcf

Optimum Water Content: 21.0 Corrected: n/a %

ATTERBERG LIMITS

LL: ___ PL: ___ PI: ___

NATURAL MOISTURE CONTENT

w: 23.3%

PERMEABILITY TEST

Method: _____

K = _____ cm/sec

REVIEWED
REVIEWED SOLELY FOR GENERAL COMPLIANCE WITH CONTRACT DOCUMENTS
O'BRIEN & GERE ENGINEERS, INC.
Date 1/13/00 By

ATLANTIC TESTING LABORATORIES, Limited

REVIEWED
REVIEWED SOLELY FOR GENERAL COMPLIANCE WITH CONTRACT DOCUMENTS
O'BRIEN & GERE ENGINEERS, INC.
Date 9/14/00 By BAL

DAILY SOIL REPORT NUMBER ST2106S-07-7-00

PROJECT INFORMATION

CLIENT: Royal Environmental
PROJECT: Ley Creek PCB Dredging Site
Syracuse, NY
CONTRACTOR: Royal Environmental

DATE: July 12, 2000 (Wednesday)
ATL REPRESENTATIVE: D. Reed

NUCLEAR DENSITY GAUGE DATA

Gauge Model No.: Troxler 3411B
Gauge Serial No.: Troxler 14288

Moisture Standard: 621
Density Standard: 2553

FIELD INFORMATION

At the request of Mr. David Woodruff, representing Royal Environmental, nuclear moisture density testing was performed in accordance with ASTM D 2922 direct transmission and ASTM D 3017.

Density tests were performed on the native material (ATL Sample No. 2106S-01) placed as backfill.

Project specifications require 85% - 90% of the maximum dry density as determined by ASTM (D698/D 1557)

IN-PLACE FIELD DENSITY TEST RESULTS

Test No.	Test Location	Elevation	Optimum Moisture Content (%)	Maximum Dry Density (pcf)	Field Wet Density (pcf)	Field Moisture Content (%)	Field Dry Density (pcf)	Compaction (%)
1	70' North of Pole 20' West of CB 2	381.0'	21.0	99.0	121.0	18.9	101.8	100+
2	130' North of Pole 20' West of CB 2	381.0'	21.0	99.0	121.0	15.4	106.2	100+
3	55' North, 80' West of CB 2	381.0'	21.0	99.0	121.0	10.2	115.4	100+
4	100' North, 230' East of GB-3	381.0'	21.0	99.0	121.0	18.6	97.8	99
5	45' North, 15' West of Pole NM 5 at 381 contour	381.0'	21.0	99.0	121.0	21.7	92.4	93
6	Midpoint between poles, NM 4 & NM 3	381.0'	21.0	99.0	126.5	10.5	114.0	100+
7	40' North, 15' East of pole NM 3 (B122-5B)	381.0'	21.0	99.0	121.3	13.2	107.1	100+
8	25' North, 20' West of pole NM2	381.0'	21.0	99.0	125.4	12.5	111.5	100+
9	50' West of CB 4/003, bottom of slope	381.0'	21.0	99.0	108.7	16.1	93.6	95
10	25' North of CB 5/004	381.0'	21.0	99.0	115.5	17.4	98.4	99
11	90' North, 70' West of CB 3	381.0'	21.0	99.0	113.7	22.2	93.1	94

Mr. David Woodruff, representing Royal Environmental, was notified of field testing results prior to the ATL representative's departure from site.

Reviewed by: _____ Date: 7-25-00

ATLANTIC TESTING LABORATORIES, Limited

DAILY SOIL REPORT NUMBER ST2106S-08-9-00

PROJECT INFORMATION

CLIENT: Royal Environmental
PROJECT: Ley Creek PCB Dredging Site
Syracuse, NY
CONTRACTOR: Royal Environmental

DATE: September 12, 2000 (Tuesday)
ATL REPRESENTATIVE: C. Fitzgerald

NUCLEAR DENSITY GAUGE DATA

Gauge Model No.: Troxler 3411B
Gauge Serial No.: Troxler 18384
Moisture Standard: 582
Density Standard: 2565

FIELD INFORMATION

At the request of Mr. David Woodruff, representing Royal Environmental, nuclear moisture density testing was performed in accordance with ASTM D 2922 direct transmission and ASTM D 3017.

Density tests were performed on the native material (ATL Sample No. 2106S-01) placed as backfill.

Project specifications require 85% - 90% of the maximum dry density as determined by ASTM D698

IN-PLACE FIELD DENSITY TEST RESULTS

Test No.	Test Location	Elevation	Optimum Moisture Content (%)	Maximum Dry Density (pcf)	Field Wet Density (pcf)	Field Moisture Content (%)	Field Dry Density (pcf)	Compaction (%)
1	NM 13, +30'	0.0'	21.0	99.0	114.7	21.0	99.5	99
2	NM 13, +60'	0.0'	21.0	99.0	118.5	19.0	94.2	95
3	NM 13, +100'	0.0'	21.0	99.0	116.5	18.9	115.4	100+
4	NM 13, +120'	0.0'	21.0	99.0	114.3	17.9	95.2	96
5	NM 13, +120'	0.0'	21.0	99.0	115.4	18.1	97.6	99
6	NM 13, +100'	0.0'	21.0	99.0	112.6	21.2	92.9	94
7	NM 13, +60'	0.0'	21.0	99.0	121.9	12.5	95.4	96
8	NM 13, +30'	0.0'	21.0	99.0	119.6	13.4	108.3	100
9	NM 13, +30'	0.0'	21.0	99.0	122.8	12.5	109.1	100
10	NM 13, +60'	0.0'	21.0	99.0	118.2	18.6	96.5	97
11	NM 13, +100'	0.0'	21.0	99.0	115.5	14.9	97.3	98
12	NM 13, +120'	0.0'	21.0	99.0	117.5	18.4	99.2	100
13	NM 13, +120'	0.0'	21.0	99.0	116.9	16.5	100.9	100
14	NM 13, +100'	0.0'	21.0	99.0	116.3	15.5	100.7	100
15	NM 13, +30'	0.0'	21.0	99.0	117.4	18.4	99.2	100

Test elevations are referenced from road grade.

Mr. David Woodruff, representing Royal Environmental, was notified of field testing results prior to the ATL representative's departure from site.

Reviewed by: _____ Date: 10-2-00

REVIEWED
REVIEWED SOLELY FOR GENERAL COMPLIANCE WITH CONTRACT DOCUMENTS
O'BRIEN & GERE ENGINEERS, INC.
Date 10/31/00 By BAL

Exhibit F

Vegetative cover material testing results

Environmental
LABORATORY SERVICES

7280 Caswell Street, Hancock Air Park, North Syracuse, NY 13212
(315) 458-8033, FAX (315) 458-0249, (800) 842-4667

• Connecticut
• Delaware
• Maryland
• Massachusetts

ROYAL ENVIRONMENTAL
7030 E. GENESEE ST.

FAYETTEVILLE NY 13066
ATTN: MR. DAVID WOODRUFF

P.O. # 2511
CLIENT JOB NUMBER:

PROJECT #: 994356
RECEIVED: 06/15/00

TEST PERFORMED	RESULTS	UNITS	DATE PERFORMED	METHOD NUMBER	PERFORMED BY
SAMPLE #: 177072 CLIENT SAMPLE ID: CLARK CONC. TULLY				**DATE SAMPLED: 06/14/00**	
CYANIDE REACTIVITY	<10	MG/KG DRY WT.	06/21/00	SW846 9010	11246 (NY)
HYDROGEN ION (PH) - OVERAGED	7.85	UNITS	06/15/00	EPA 150.1	GS
SULFIDE REACTIVITY	<50	MG/KG DRY WT.	06/16/00	SW846 9030	11246 (NY)
METALS DIGESTION - TCLP	YES		06/19/00	EPA 3010	BRD
TCLP ARSENIC	<0.5	MG/L	06/26/00	EPA 6010	10170 (NY)
TCLP BARIUM	<0.3	MG/L	06/26/00	EPA 6010	10170 (NY)
TCLP CADMIUM	<0.005	MG/L	06/26/00	EPA 6010	10170 (NY)
TCLP CHROMIUM	<0.05	MG/L	06/26/00	EPA 6010	10170 (NY)
TCLP LEAD	<0.1	MG/L	06/26/00	EPA 6010	10170 (NY)
TCLP MERCURY	<0.02	MG/L	06/22/00	EPA 7470	BRD
TCLP PREPARATION, NON VOLATILE	YES		06/18/00	EPA 1311	BRD
TCLP PREPARATION, VOLATILE	YES		06/19/00	EPA 1311	BRD
TCLP SELENIUM	<0.5	MG/L	06/26/00	EPA 6010	10170 (NY)
TCLP SILVER	0.07	MG/L	06/26/00	EPA 6010	10170 (NY)
HERBICIDES - TCLP		MG/L	06/22/00	EPA 8151	SKW
2,4-D	<0.010				
2,4,5-TP (SILVEX)	<0.010				
PESTICIDES - TCLP		MG/L	06/22/00	EPA 8081A	SKW
CHLORDANE	<0.020				
ENDRIN	<0.005				
HEPTACHLOR	<0.005				
HEPTACHLOR EPOXIDE	<0.005				

REVIEWED AND NOTED
VIEWED SOLELY FOR GENERAL
COMPLIANCE WITH CONTRACT
DOCUMENTS
O'BRIEN & GERE ENGINEERS, INC.
Date 6/29/00 By GAF

ROYAL ENVIRONMENTAL
7030 E. GENESEE ST.

FAYETTEVILLE NY 13066
ATTN: MR. DAVID WOODRUFF

P.O. # 2511
CLIENT JOB NUMBER:

PROJECT #: 994356
RECEIVED: 06/15/00

TEST PERFORMED	RESULTS	UNITS	DATE PERFORMED	METHOD NUMBER	PERFORMED BY
SAMPLE #: 177072 CLIENT SAMPLE ID: CLARK CONC. TULLY				**DATE SAMPLED: 06/14/00**	
PESTICIDES - TCLP		MG/L	06/22/00	EPA 8081A	SKW
METHOXYCHLOR	<0.005				
TOXAPHENE	<0.020				
LINDANE	<0.005				
TCLP SEMIVOLATILES ANALYSIS		MG/L	06/20/00	EPA 8270	PK
TOTAL CRESOL	<0.050				
2,4-DINITROTOLUENE	<0.050				
HEXACHLOROBENZENE	<0.050				
HEXACHLOROBUTADIENE	<0.050				
HEXACHLOROETHANE	<0.050				
NITROBENZENE	<0.050				
PENTACHLOROPHENOL	<0.050				
PYRIDINE	<0.050				
2,4,5-TRICHLOROPHENOL	<0.050				
2,4,6-TRICHLOROPHENOL	<0.050				
TCLP VOLATILES ANALYSIS		MG/L	06/20/00	EPA 8260	PK
BENZENE	<0.010				
CARBON TETRACHLORIDE	<0.010				
CHLOROBENZENE	<0.010				
CHLOROFORM	<0.010				
1,2-DICHLOROETHANE	<0.010				
1,1-DICHLOROETHYLENE	<0.010				
2-BUTANONE (MEK)	<0.050				
TETRACHLOROETHYLENE	<0.010				
TRICHLOROETHYLENE	<0.010				
VINYL CHLORIDE	<0.050				
1,4-DICHLOROBENZENE	<0.010				

REVIEWED AND NOTED
REVIEWED SOLELY FOR GENERAL COMPLIANCE WITH CONTRACT DOCUMENTS
O'BRIEN & GERE ENGINEERS, INC.
Date 6/29/00 By BAK

Environmental
LABORATORY SERVICES

ROYAL ENVIRONMENTAL
7030 E. GENESEE ST.

FAYETTEVILLE NY 13066
ATTN: MR. DAVID WOODRUFF

P.O. # 2511
CLIENT JOB NUMBER:

PROJECT #: 994356
RECEIVED: 06/15/00

Douglas W. Mendrala
Laboratory Director

06/26/00
Date

All tests performed under NYS ELAP Laboratory Certification # 11375 unless otherwise stated.

REVIEWED AND NOTED
REVIEWED SOLELY FOR GENERAL COMPLIANCE WITH CONTRACT DOCUMENTS
O'BRIEN & GERE ENGINEERS, INC.
Date 6/29/00 By BAK

Environmental
LABORATORY SERVICES

Environmental LABORATORY SERVICES

7250 Cazenell Street, Hancock Air Park North Syracuse, NY 13212
(315) 458-8083 FAX (315) 458-0249 (800) 843-5265

CHAIN OF CUSTODY RECORD and Authorization for Analysis

Name DAVID WOODRUFF	Title OPERATION MGR
Company ROYAL ENVIRONMENTAL, INC	Dept.
Address 720 LEXINGTON AVE	Job/PO No. 2511
City, State, Zip ROCHESTER, NY 14613	

The following services may result in additional charges:
- ☐ Telephone Results — Telephone No. 463 2310
- ☐ Fax Results — Fax No. 432 5067
- Express Service — Advance Agreement Required: ☒ 1 Week ☐ 48 Hour

ELS Number	To be completed by Sampler. Please remember to record this information on the container label. *Date	*Time	*Comp.	*Grab	*Matrix	*Sampling Location	Number of Containers	Container Type/Preservative: Plastic/No Preservatives	Plastic/HNO$_3$	Plastic/H$_2$SO$_4$	Plastic/NaOH+Ascorbic Acid	Plastic/NaOH+Zinc Acetate	Glass/No Preservative	Glass/Sodium Thiosulfate	Amber Glass/No Pres.	Amber Glass/H$_2$SO$_4$	Other: (specify)	Analyses Required, Remarks, and/or Special Instructions
177072	6/14/00	330PM			SOIL	CLARK CONC. TANK 1												FULL TCLP CHAR,

REVIEWED AND NOTED
REVIEWED SOLELY FOR GENERAL COMPLIANCE WITH CONTRACT DOCUMENTS
O'BRIEN & GERE ENGINEERS, INC.
Date 6/19/00 By

	Date	Time		Date	Time
Containers Dispensed by:			Container(s) Received by:		
Relinquished by: David Woodruff	Date 6/15/00	Time 11:15	Received by:	Date	Time
Relinquished by:	Date	Time	Received by:	Date	Time
Relinquished by	Date	Time	Received by:	Date	Time
Your signature authorizes ELS to analyze the sample(s) as indicated. Relinquished by	Date	Time	Received at Lab by:	Date 6/15/00	Time 11:15a

White - LABORATORY Canary - ACCOMPANIES RESULTS Pink - CLIENT
Please return completed form and all sample containers to Environmental Laboratory Services.

06/26/00 18:24 ☎315 458 0249 ENVI LAB SVCS 005/005

atl | ATLANTIC TESTING LABORATORIES, Limited

June 22, 2000

Royal Environmental
7020 Fly Road
East Syracuse, NY 13057

Attn: Mr. David Woodruff

Re: Laboratory Soil Testing
Ley Creek PCB Dredging Site
ATL Report No. ST2106S-05A-06-00

Ladies/Gentlemen:

On June 15, 2000, one soil sample was delivered to Atlantic Testing Laboratories, Limited by a representative of Royal Environmental. The sample was identified as follows:

SAMPLE ID	SAMPLE SOURCE	DESCRIPTION
2106S-04	Clark Concrete - Tully Pit	Brown cmf sand, some cmf gravel, some silt, trace clay

The following test was performed on the sample:

- Particle Size Analysis with Hydrometer (ASTM D 422)

The test results are as follows:

REVIEWED AND NOTED
REVIEWED SOLELY FOR GENERAL COMPLIANCE WITH CONTRACT DOCUMENTS
O'BRIEN & GERE ENGINEERS, INC.
Date 6/29/00 By BAK

Royal Environmental
ATL Report No. ST2106S-05A-06-00

PARTICLE SIZE ANALYSIS WITH HYDROMETER
(ASTM D 422)

Sieve Sizes	Percent Passing Sample 2106S-04
1 1/2"	100
1"	92
3/4"	88
1/2"	82
3/8"	80
#4	75
#10	70
#16	69
#20	66
#40	55
#50	45
#80	33
#100	30
#200	25.0

Reference the enclosed Grain Size Distribution Curve.

Please feel free to contact this office should you have any questions.

Sincerely,
ATLANTIC TESTING LABORATORIES, Limited

Prepared by:

Tara D. Walters
Technical Representative

Reviewed by:

Thomas R.Bundle
Assistant Manager

TDW/TRB/mms
Enclosure


REVIEWED AND NOTED
REVIEWED SOLELY FOR GENERAL COMPLIANCE WITH CONTRACT DOCUMENTS
O'BRIEN & GERE ENGINEERS, INC.
Date 6/29/00 By BAK

ATLANTIC TESTING LABORATORIES, Limited

GRADATION CURVES

PROJECT Ley Creek PCB Dredging Site
CLIENT Royal Environmental

REPORT NO. ST2106S-3A-06-00
DATE 06/15/00

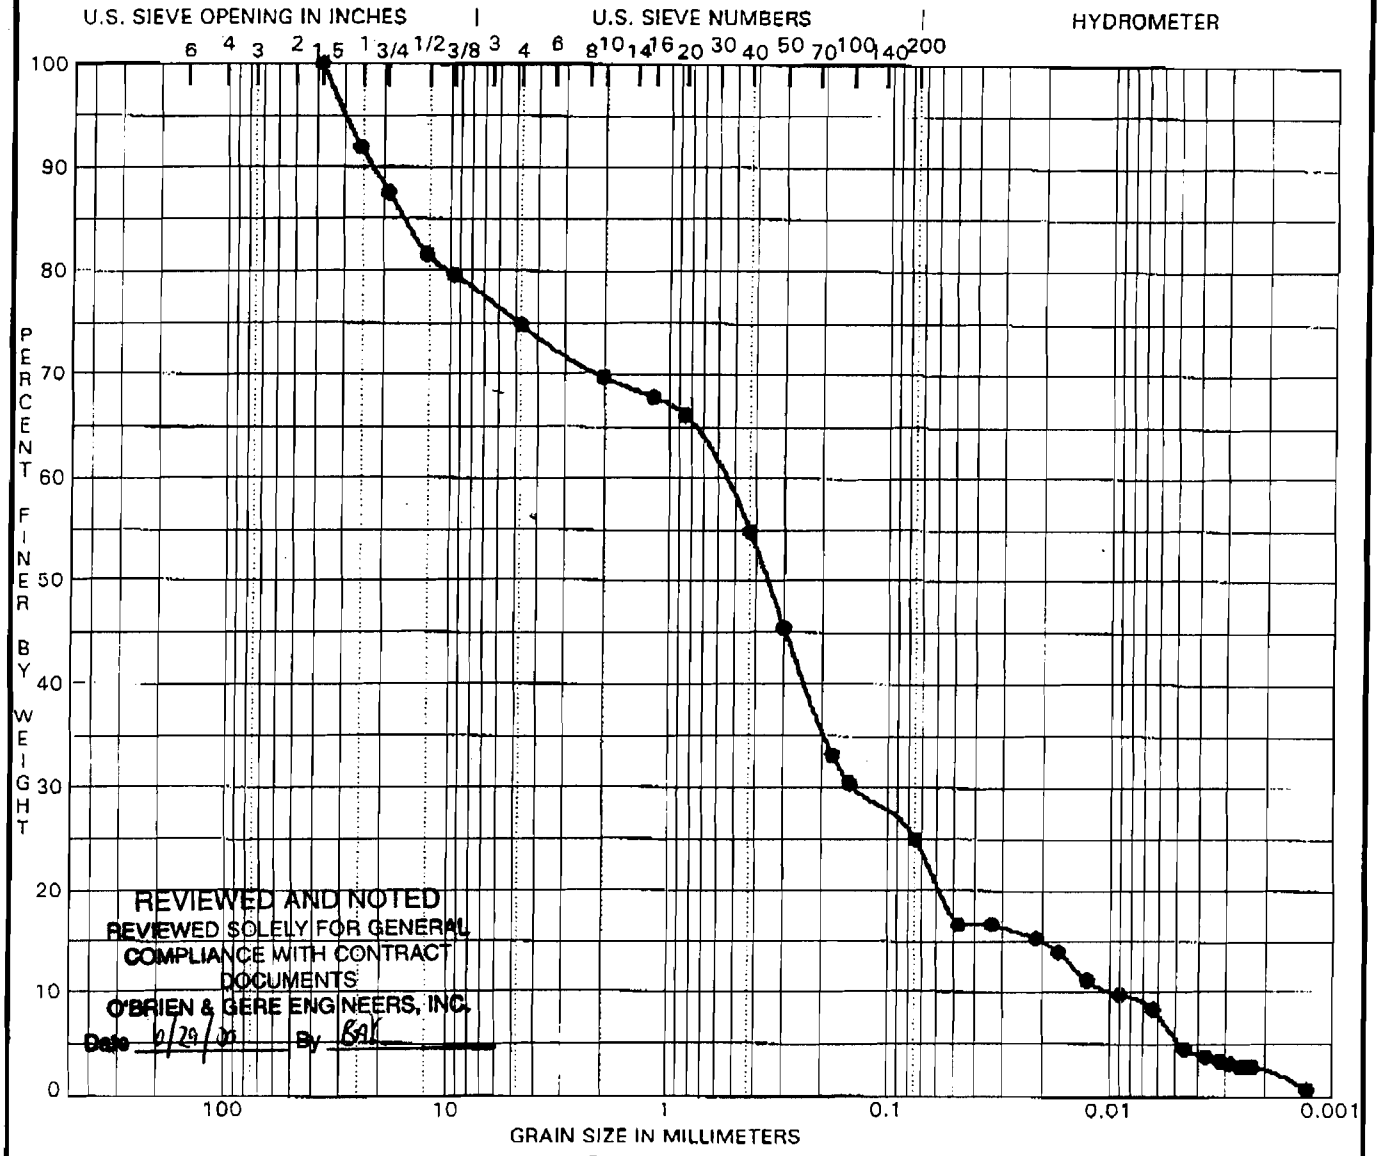

REVIEWED AND NOTED
REVIEWED SOLELY FOR GENERAL COMPLIANCE WITH CONTRACT DOCUMENTS
O'BRIEN & GERE ENGINEERS, INC.
Date 6/29/00 By BAL

COBBLES	GRAVEL			SAND			SILT OR CLAY
	coarse	medium	fine	coarse	medium	fine	

	Specimen Identification	Classification	MC%	LL	PL	PI	Cc	Cu
●	2106S-04	Brown cmf sand, some cmf gravel, some silt, trace clay						

	Specimen Identification	D100	D60	D30	D10	%Gravel	%Sand	%Silt	%Clay
●	2106S-04	38.10	0.59	0.143	0.0097	25	50	20	6

ATLANTIC TESTING LABORATORIES, Limited

ENVIRONMENTAL LABORATORY

Client : Cicero ATL
Project : Ley Creek PCB Dredging Site/Syracuse, N.Y.
Date Sampled : 05/04/00

ATL Job No. : SEST2106-5500
Date Received : 05/05/00

ATL Lab I.D.	Client Sample I.D.	Parameter	Results	Date Analyzed
00-0917	Clark Concrete	% Organic	1.9 %	05/09/00

NOTE: FINAL ACCEPTANCE OF THE PROPOSED MATERIAL TO BE USED AS THE 12" VEGETATIVE SOIL LAYER WILL BE DECIDED ONCE ASTM D698, ASTM D4318 RESULTS AND PROPOSED SOIL AMENDMENTS ARE TRANSMITTED FOR REVIEW BY THE ENGINEER.

REVIEWED AND NOTED
REVIEWED SOLELY FOR GENERAL COMPLIANCE WITH CONTRACT DOCUMENTS
O'BRIEN & GERE ENGINEERS, INC.
Date 6/29/00 By BAK

Approved By: Kathleen Hummel Date: 5/09/00
NYSDOH-ELAP NO 10819

<	Less Than	mg	milligram	NA	Not Applicable
>	Greater Than	µg	microgram	NS	Not Specified
		Kg	kilogram	ND	Not Detected

Disclaimer: All sampling services and analytical procedures are performed in accordance with recognized analytical methodologies. The full extent of any and all liability for actual and consequential damages shall be limited to reperformance or cost of said work. ATL is not liable for data interpretation by others.

atl | ATLANTIC TESTING LABORATORIES, Limited

July 11, 2000

REVIEWED
REVIEWED SOLELY FOR GENERAL COMPLIANCE WITH CONTRACT DOCUMENTS
O'BRIEN & GERE ENGINEERS, INC.
Date 8/7/00 By BAK

Royal Environmental
7020 Fly Road
East Syracuse, NY 13057

Attn: Mr. David Woodruff

Re: Laboratory Soil Testing
Ley Creek PCB Dredging Site
ATL Report No. ST2106S-06A-06-00

Ladies/Gentlemen:

On June 30, 2000, one soil sample was delivered to Atlantic Testing Laboratories, Limited by a representative of Royal Environmental. The sample was identified as follows:

SAMPLE ID	SAMPLE SOURCE	DESCRIPTION
2106S-05	Clark Concrete - Tully Pit	Brown cmf sand, some cmf gravel, some silt, trace clay

The following tests were performed on the sample:

-Laboratory Compaction, Standard Effort (ASTM D 698)
-Atterburg Limits (ASTM D 4318)

The test results are as follows:

Royal Environmental
ATL Report No. ST2106S-06A-06-00

LABORATORY COMPACTION TESTING
(ASTM D 698)

	Sample 2106S-05
Maximum Dry Density (pcf)	138.0
Optimum Moisture Content (%)	10.0

Reference the enclosed Moisture-Density Relationship Graph.

ATTERBURG LIMITS
(ASTM D 4318)

Sample No.	Liquid Limit	Plastic Limit	Plastic Index
2106S-05	15	13	2

Please feel free to contact this office should you have any questions.

REVIEWED
REVIEWED SOLELY FOR GENERAL COMPLIANCE WITH CONTRACT DOCUMENTS
O'BRIEN & GERE ENGINEERS, INC.
Date 8/7/00 By BAK

Sincerely,
ATLANTIC TESTING LABORATORIES, Limited

Prepared by:

Tara D. Walters
Technical Representative


Reviewed by:

Thomas R.Bundle
Assistant Manager

TDW/TRB/tdw
Enclosure

ATLANTIC TESTING LABORATORIES, Limited

MOISTURE-DENSITY RELATIONSHIP

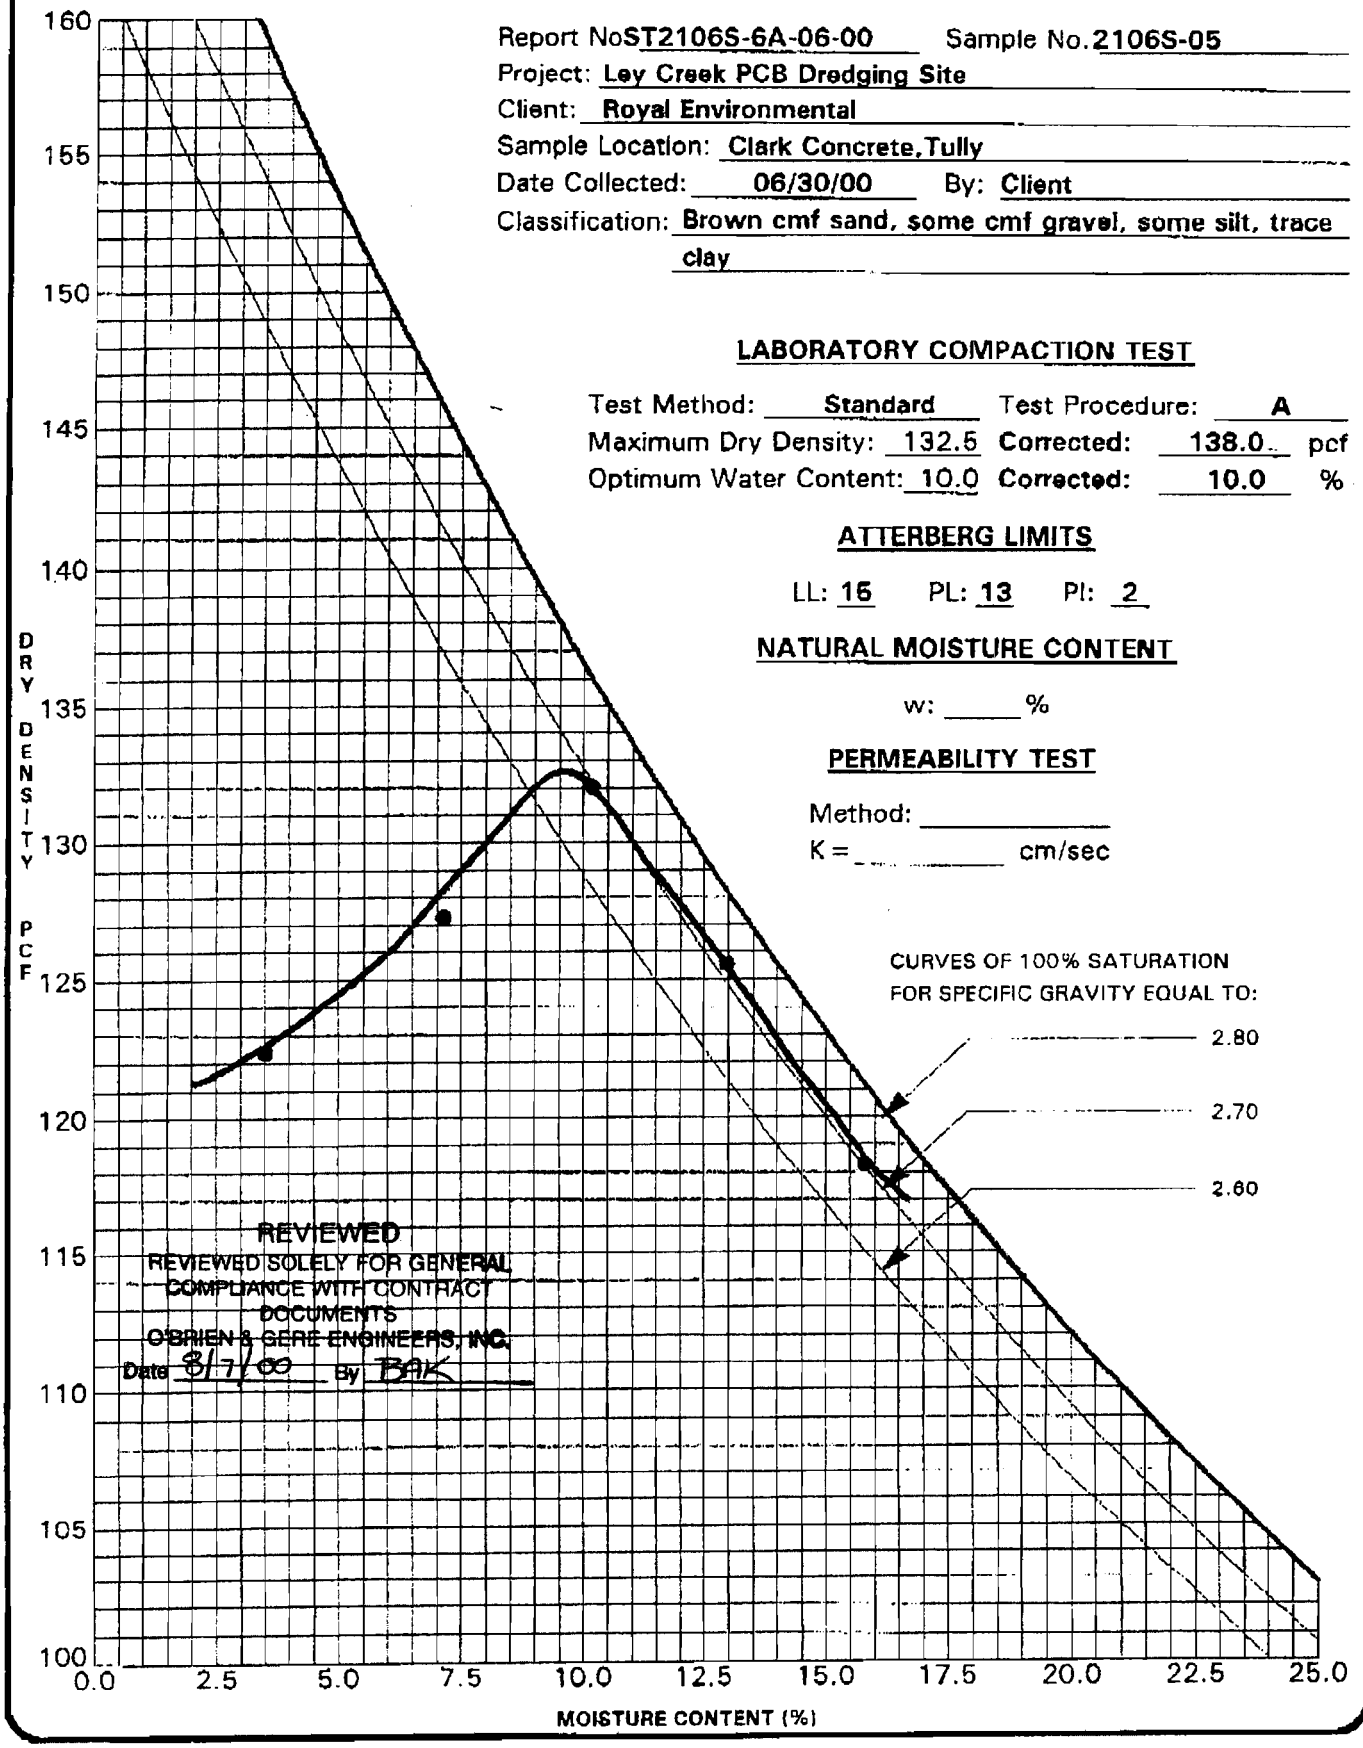

Report No ST2106S-6A-06-00 Sample No. 2106S-05

Project: Ley Creek PCB Dredging Site

Client: Royal Environmental

Sample Location: Clark Concrete, Tully

Date Collected: 06/30/00 By: Client

Classification: Brown cmf sand, some cmf gravel, some silt, trace clay

LABORATORY COMPACTION TEST

Test Method: Standard Test Procedure: A

Maximum Dry Density: 132.5 Corrected: 138.0 pcf

Optimum Water Content: 10.0 Corrected: 10.0 %

ATTERBERG LIMITS

LL: 15 PL: 13 PI: 2

NATURAL MOISTURE CONTENT

w: _____ %

PERMEABILITY TEST


Method: _____

K = _____ cm/sec

REVIEWED
REVIEWED SOLELY FOR GENERAL COMPLIANCE WITH CONTRACT DOCUMENTS
O'BRIEN & GERE ENGINEERS, INC.
Date 8/7/00 By BAK

ATLANTIC TESTING LABORATORIES, Limited

MOISTURE-DENSITY RELATIONSHIP

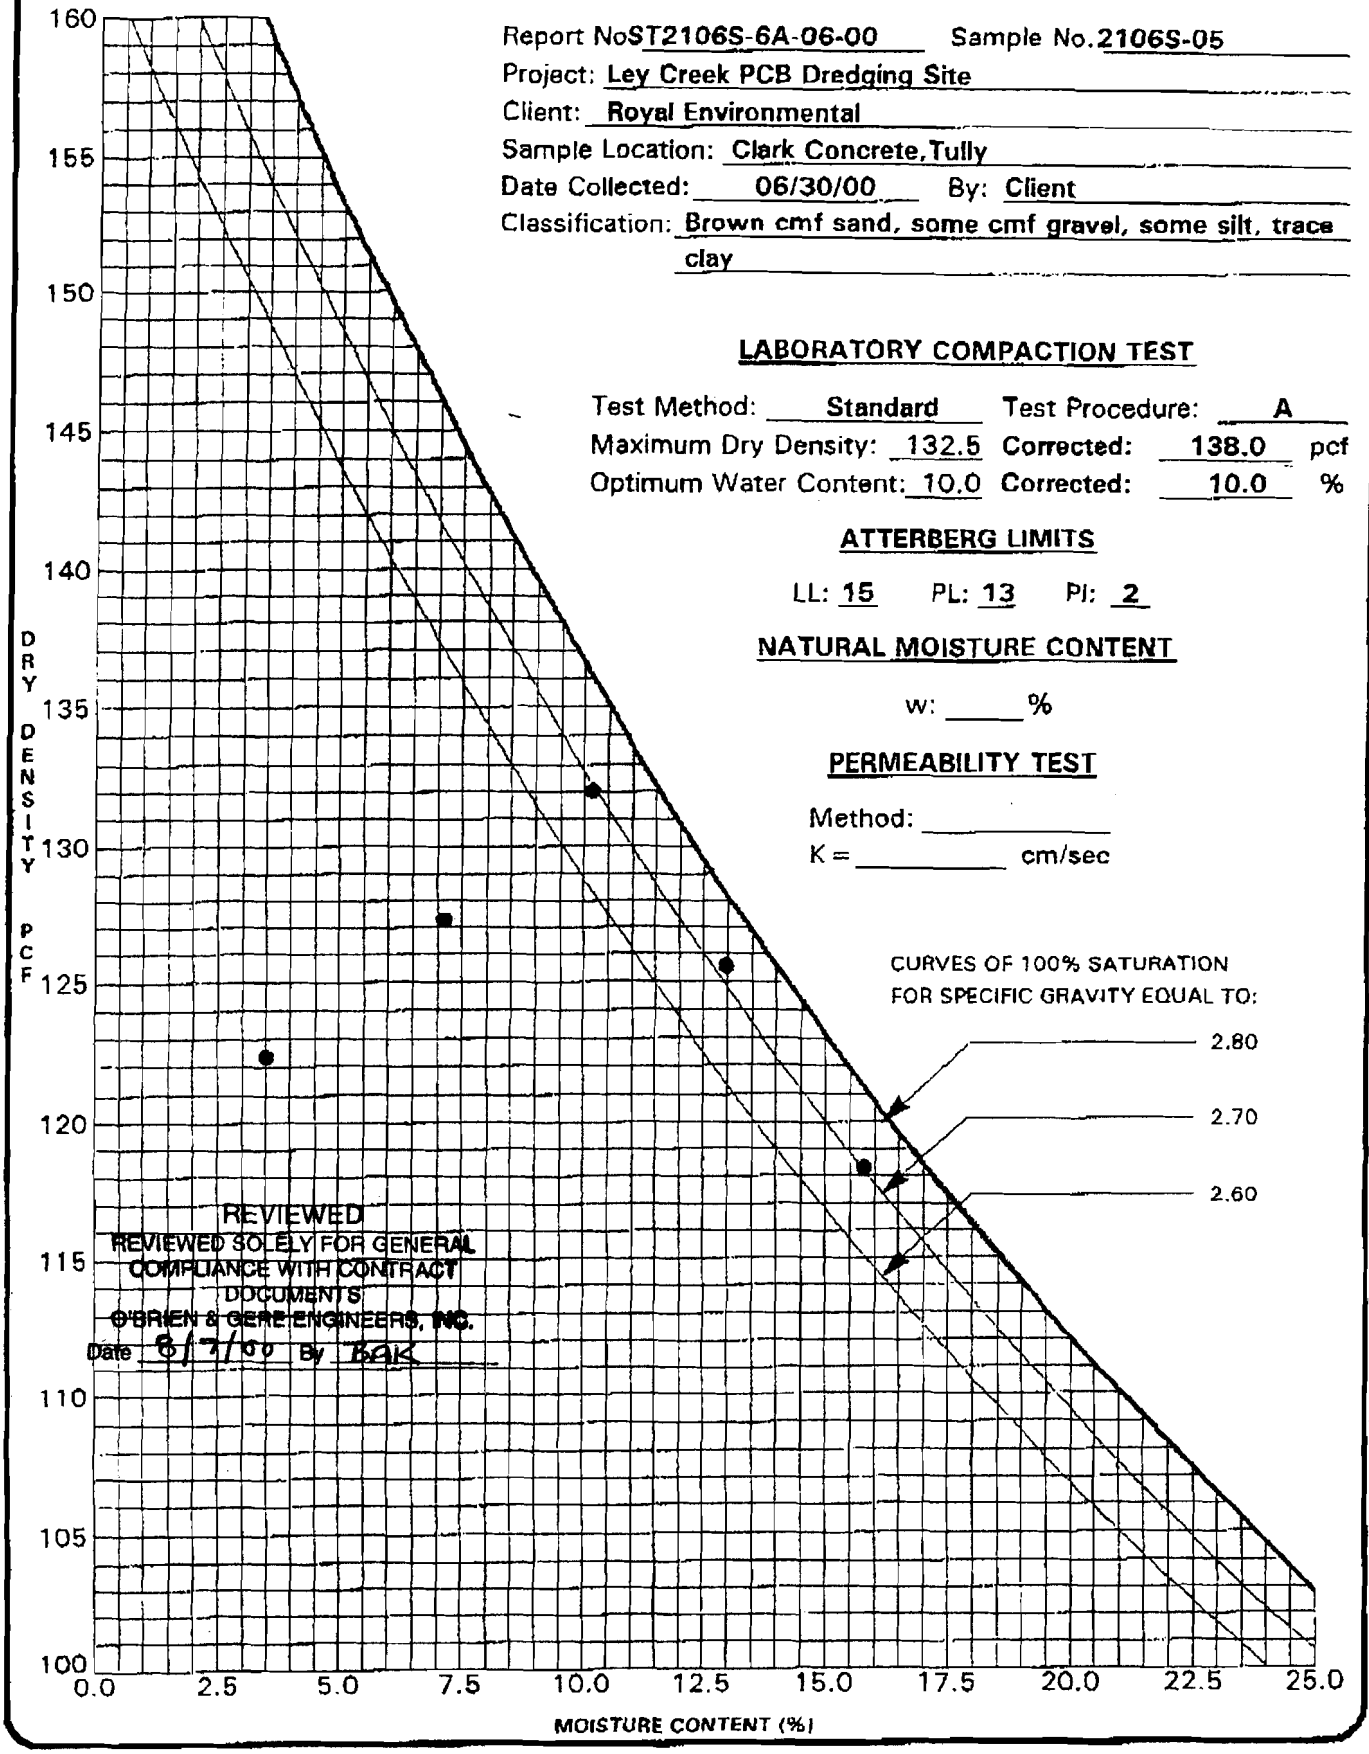

Report No ST2106S-6A-06-00 Sample No. 2106S-05

Project: Ley Creek PCB Dredging Site

Client: Royal Environmental

Sample Location: Clark Concrete, Tully

Date Collected: 06/30/00 By: Client

Classification: Brown cmf sand, some cmf gravel, some silt, trace clay

LABORATORY COMPACTION TEST

Test Method: Standard Test Procedure: A

Maximum Dry Density: 132.5 Corrected: 138.0 pcf

Optimum Water Content: 10.0 Corrected: 10.0 %

ATTERBERG LIMITS

LL: 15 PL: 13 PI: 2

NATURAL MOISTURE CONTENT

w: _____ %

PERMEABILITY TEST

Method: _____

K = _____ cm/sec

REVIEWED
REVIEWED SOLELY FOR GENERAL COMPLIANCE WITH CONTRACT DOCUMENTS
O'BRIEN & GERE ENGINEERS, INC.
Date 6/7/00 By BAK

Clark Aggregates

DIVISION OF CLARK CONCRETE CO., INC.
PLANT (315) 696-2535

P.O BOX 55 SYRACUSE, N.Y. 13205
MAIN OFFICE (315) 478-4101

June 29, 2000

Mr. David Woodruff
Royal Environmental Inc.
P.O. Box 483
Fayetteville, New York 13066-0483

RE: Affidavit of Material Source

To Whom It May Concern:

Clark Aggregates will be providing aggregate product to Royal Environmental Inc. for use on the Ley Creek PCB Dredgings Project. The aggregates will originate from Clark Aggregates in Tully, New York. The quarry is not known to be a local, state, or federal hazardous waste site and the materials to be provided are not known to contain hazardous contaminants.

Sincerely,

Lyndon S. Clark
Vice President

REVIEWED
REVIEWED SOLELY FOR GENERAL COMPLIANCE WITH CONTRACT DOCUMENTS
O'BRIEN & GERE ENGINEERS, INC.
Date 8/7/00 By BAIC

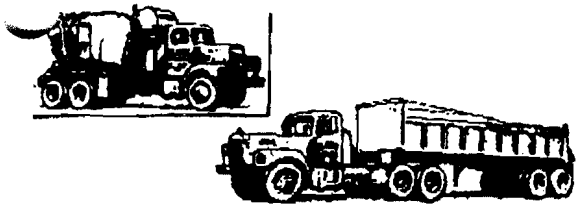


Exhibit G

Soil amendment certification and seed mixture certification

Merritt Seed Company

STANLEY M. BOOTS, TURF CONSULTANT

SPECIALIZING IN GRASS SEED MIXTURES - FERTILIZERS - EROSION CONTROL PRODUCTS - CONWED FIBERS DISTRIBUTOR - HYDROSEEDING MATERIALS

7880 GATES ROAD, BALDWINSVILLE, NEW YORK 13027
TELEPHONE: 315-638-0610 FAX: 315-638-0071
PROUDLY PROVIDING YOUR SEEDING NEEDS SINCE 1958

RECEIVED
OCT 1 4 2000
O'BRIEN & GERE ENGINEERS, INC.
SYRACUSE, NY

October 12, 2000

Millers Lawn Service and Landscaping
6741 Happy Valley Road
Verona, NY 13478

To whom it may concern:

This is to verify the fertilizer that Merritt Seed Company will supply to Millers Lawn Service for use on the GM Plant Project is as follows:

15-30-15

The manufacturer guarantees 15 lbs. of available Nitrogen per CWT of which is derived from Diammonium Phosphate and/or Ureas and/or Sulfate of Ammonia.

The manufacturer guarantees 30 lbs. of available P2O5 per CWT which is derived from Diammonium Phosphate and/or Monammonium Phosphate and/or Superphosphate.

The manufacturer guarantees 15 lbs. of available K2O per CWT which is derived from muriate of Potash.

The product is packaged by the manufacturer in 50 pound bags bearing the 15-30-15 marking.

I certify that the above information is correct to the best of my knowledge.

Stanley M. Boots
Owner

REVIEWED
REVIEWED SOLELY FOR GENERAL
COMPLIANCE WITH PROJECT
DOCUMENTS
O'BRIEN & GERE ENGINEERS, INC.
Date 10/17/00 By BAK

Merritt Seed Company

STANLEY M. BOOTS, TURF CONSULTANT

SPECIALIZING IN GRASS SEED MIXTURES - FERTILIZERS - EROSION CONTROL PRODUCTS - CONWED FIBERS DISTRIBUTOR - HYDROSEEDING MATERIALS

7880 GATES ROAD, BALDWINSVILLE, NEW YORK 13027
TELEPHONE: 315-638-0610 FAX: 315-638-0071
PROUDLY PROVIDING YOUR SEEDING NEEDS SINCE 1958

To whom it may concern:

Merritt Seed Company certifies that Conwed 2000 Hydro Mulch Wood Fiber as manufactured by Conwed Fibers, 219 Simpson Street, Conover, N.C. 28613 conforms to the following specifications:

*Percent moisture content
(Maximum).....10.0%±3.0%
*Percent organic matter:
Wood Fiber.....96.2%± 0.8% O.D. Basis
*Percent organic matter
(tackifier).....3.0%± 0.5% O.D. Basis
*Percent ash content.....0.8%± 0.2% O.D. Basis
*PH.....4.8%± 0.5
*Water holding capacity (minimum)
(Grams of water per 100 grams of fiber).....1000

Mulch material shall consist of pure wood fiber manufactures expressly from clean wood chips. The chips shall be processed in such manner as to contain no lead paint, varnish, printing ink, petroleum based compounds or seed gemination inhibitors. The mulch shall include a Colloidal Polysaccharide tackifier. This tackifier shall be adhered to the fiber, during manufacturing, to prevent separation during shipment and to avoid chemical agglomeration during mixing in the hydraulic mulching equipment. The tackifier shall be homogenous within the unit package. It shall have no growth or germination inhibiting factors and be nontoxic.

The wood fiber is packaged in 60 pound units displaying the manufacturer's name and address, net weight, and customer service telephone number.

I certify that the\at above information is correct to the best of my knowledge.

Stanley M. Boots
Owner

REVIEWED
REVIEWED SOLELY FOR GENERAL
COMPLIANCE WITH CONTRACT
DOCUMENTS
O'BRIEN & GERE ENGINEERS, INC.
Date 10/17/00 By BAK

fiNN

Merritt Seed Company

STANLEY M. BOOTS, TURF CONSULTANT

SPECIALIZING IN GRASS SEED MIXTURES - FERTILIZERS - EROSION CONTROL PRODUCTS - CONWED FIBERS DISTRIBUTOR - HYDROSEEDING MATERIALS

7880 GATES ROAD, BALDWINSVILLE, NEW YORK 13027
TELEPHONE: 315-638-0610 FAX: 315-638-0071
PROUDLY PROVIDING YOUR SEEDING NEEDS SINCE 1958

October 12, 2000

Barbara J. Miller
Miller's Lawn Service and Landscaping
6741 Happy Valley Road
Verona, NY 13478

To whom it may concern:

This is to verify the winter rye grain seed that Merritt Seed Company supplied to Miller's Lawn Service and Landscaping for use on the GM Plant Project was field run winter rye grain harvested from the 2000 year.

I certify that the above information is correct to the best of my knowledge.

Stanley M. Boots
Owner

REVIEWED
REVIEWED SOLELY FOR GENERAL COMPLIANCE WITH CONTRACT DOCUMENTS
O'BRIEN & GERE ENGINEERS, INC.
Date 10/17/00 By BAK

FINN

Merritt Seed Company

STANLEY M.. BOOTS, TURF CONSULTANT

SPECIALIZING IN GRASS SEED MIXTURES - FERTILIZERS - EROSION CONTROL PRODUCTS - CONWED FIBERS DISTRIBUTOR - HYDROSEEDING MATERIALS

7880 GATES ROAD, BALDWINSVILLE, NEW YORK 13027
TELEPHONE: 315-638-0610 FAX: 315-638-0071
PROUDLY PROVIDING YOUR SEEDING NEEDS SINCE 1958

October 12, 2000

Barbara J. Miller
Miller's Lawn Service and Landscaping
6741 Happy Valley Road
Verona, NY 13478

To whom it may concern:

This is to verify the seed mixture that Merritt Seed Company supplied to Miller's Lawn Service and Landscaping for use on the GM Plant Project conforms to the following specifications:

Pecrent In Mix	Variety	Purity	Germ
40%	Lathco Flat Pea	98.83%	85%
20%	Perennial Ryegrass	98.00%	90%
10%	White Clover	99.05%	90%
10%	Saratoga Smooth Brome Grass	95.60%	83%
10%	Timothy	95.00%	90%
10%	Orchard Grass	93.00%	85%

The seed was packaged in 50 pound 1 acre sealed bags with labels bearing the Lot Number: MB 854, the Job: GM Plant, and the percentages of the mixture for purity, germination, crop seed, weed seed content and inert material. The Flat Pea was pre-inoculated with Pea/Vetch Inoculant as manufactured by Urbana Laboratories, St. Joseph, Mo. at 5 times the recommended rate.

I certify that the above information is correct to the best of my knowledge.

REVIEWED FOR GENERAL COMPLIANCE WITH CONTRACT DOCUMENTS
O'BRIEN & GERE ENGINEERS, INC.
Date 10/17/00 By BAK

Stanley M. Boots
Owner


FINN

Exhibit H

As-builts

PROJECT NUMBER: 99.02146

CAD DWG. FILE NAME: DO99SBLTUP3.DWG

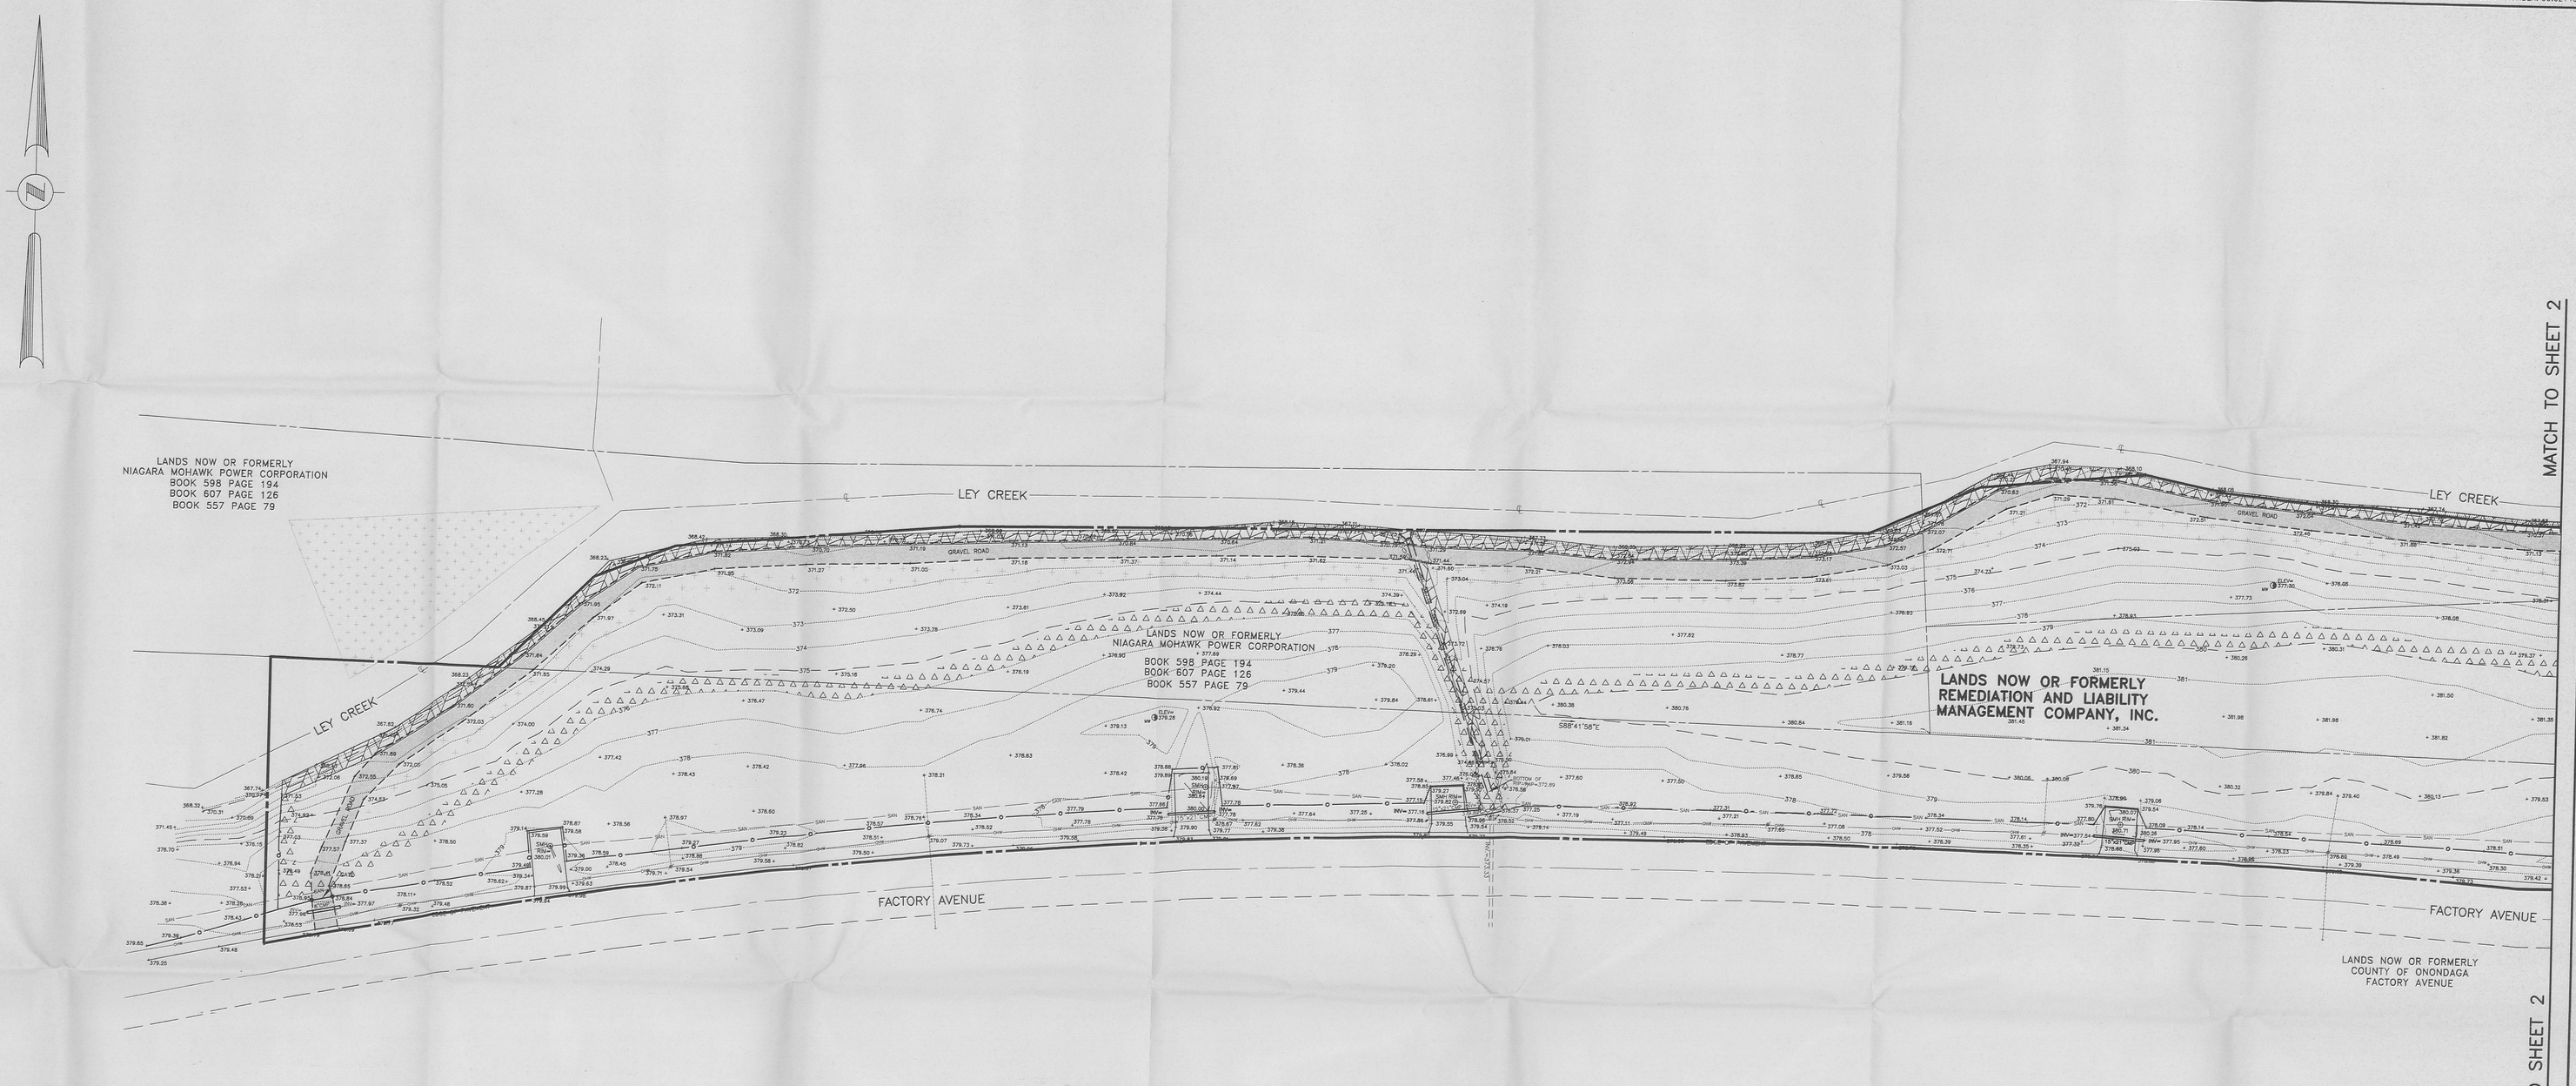

"The data and drawing contained on this sheet is the copyrighted intellectual property of C.T. Male Associates, P.C. and is limited to our clients, not private individuals, corporations or other entities. Any unauthorized use, modification, or reproduction of the data and/or drawing contained hereon, by any means, without the written consent of C.T. Male Associates, P.C. is prohibited and will be subject to civil penalties."

1. Survey drawings shall not be used for the purpose of establishing property lines.
2. Survey drawings shall not be used for the purpose of establishing property lines.
3. Survey drawings shall not be used for the purpose of establishing property lines.
4. Survey drawings shall reproduce accuracy standards only at the scale of the map or smaller reproductions of the map.

BAR SCALE
40 0 20 40 80
1 inch = 40 ft.

"ONLY COPIES OF THIS MAP SIGNED IN RED INK AND EMBOSSED WITH THE SEAL OF AN OFFICER OF C.T. MALE ASSOCIATES, P.C. OR A DESIGNATED REPRESENTATIVE SHALL BE CONSIDERED TO BE A VALID TRUE COPY".

MAP NOTES

1) NORTH ORIENTATION AND COORDINATE DATUM ARE BASED ON THE CENTRAL ZONE OF NEW YORK STATE PLANE COORDINATE SYSTEM AS ESTABLISHED BY DIFFERENTIAL G.P.S. METHODS.
2) VERTICAL DATUM IS BASED ON N.G.V.D. 1929.
3) TOPOGRAPHIC SURVEY OF EXISTING CONDITIONS BASED ON FIELD WORK CONDUCTED NOVEMBER 2000.

MAP REFERENCE

1) MAP ENTITLED " TOPOGRAPHIC AND BOUNDARY SURVEY, LANDS ALONG FACTORY AVE. AND LEY CREEK, FOR O'BRIEN & GERE ENGINEERS" DATED AUGUST 16, 1995. PREPARED BY C.T. MALE ASSOCIATES, P.C.

- ROAD– MIRAFI 600X FABRIC UNDERNEATH
- SEEDED WETLANDS
- EROSION MAT
- SOUTHERN LIMITS MIRAFI 140 FABRIC

AS DELINEATED BY CONTRACTOR

- SMH ○ SANITARY MANHOLE
- —o—o— CHAIN LINK FENCE
- UTILITY POLE
- MONITOR WELL
- RIP–RAP

RECEIVED
AUG 10 2001
O'BRIEN & GERE ENGINEERS, INC.
SYRACUSE, NY

David J. Uhrinec
050052
STATE OF NEW YORK
LICENSED LAND SURVEYOR

DATE		REVISIONS RECORD/DESCRIPTION	DRAFTER	CHECK	APPR.
12/29/00	1	MISCELLANEOUS REVISIONS	dwd	dju	
2/7/01	2	MISCELLANEOUS REVISIONS	dwd	dju	
08/08/01	3	Asbuilt gravel road; change topography	dms		
	4				
	5				
	6				
	7				
	8				
	9				

UNAUTHORIZED ALTERATION OR ADDITION TO THIS DOCUMENT IS A VIOLATION OF SECTION 7209 SUBDIVISION 2 OF THE NEW YORK STATE EDUCATION LAW.

© 2000
C.T. MALE ASSOCIATES P.C.

APPROVED: dju
DRAFTED : dju/various
CHECKED : dju
PROJ. NO : 99.02146
SCALE : 1"=40'
DATE : 12/22/00

AS-BUILT TOPOGRAPHIC SURVEY
LEY CREEK
PREPARED FOR
ROYAL ENVIRONMENTAL

TOWN OF SALINA — ONONDAGA COUNTY, NEW YORK

C.T. MALE ASSOCIATES, P.C.
200 GATEWAY PARK DRIVE, BLDG. C, P.O. BOX 3246
SYRACUSE, NY 13220-3249
315.455.5468 * FAX 315.458.4427
ARCHITECTURE & BUILDING SYSTEMS ENGINEERING * CIVIL ENGINEERING
ENVIRONMENTAL SERVICES * SURVEY & LAND INFORMATION SERVICES

SHEET 1 OF 3
DWG. NO: 99-0392ab

NO XREFS

PROJECT NUMBER: 99.02146

CAD DWG. FILE NAME: 009ASBLTUPD.DWG

MATCH TO SHEET 1

MATCH TO SHEET 1



MATCH TO SHEET 3

MATCH TO SHEET 3

"The data and drawings contained on this disk are the copyrighted result of work prepared under direction of Registered/Licensed professional employees of C.T. Male Associates, P.C. As a service to our clients, we provide this information under the following conditions:

1. The data is provided solely for the Client for whom it was prepared by arrangement with C.T. Male Associates, P.C.
2. Use of this data by anyone other than the Client for whom it was prepared by arrangement with C.T. Male Associates, P.C. or by any person for any purpose not specifically authorized by C.T. Male Associates, P.C. in writing, shall be at the user's sole risk and without liability to C.T. Male Associates, P.C.
3. Any changes made to these data by anyone other than C.T. Male Associates, P.C. or its employees shall be the sole responsibility of the party making such changes and C.T. Male Associates, P.C. shall not be responsible for any use of the altered data.
4. Survey drawings mean topographic boundary limitations may be the same as what the hard copies were provided. Any enlargement of the hard copies will decrease its accuracy."

BAR SCALE
40 0 20 40 80
1 inch = 40 ft.

"ONLY COPIES OF THIS MAP SIGNED IN RED INK AND EMBOSSED WITH THE SEAL OF AN OFFICER OF C.T. MALE ASSOCIATES, P.C. OR A DESIGNATED REPRESENTATIVE SHALL BE CONSIDERED TO BE A VALID TRUE COPY".

MAP NOTES

1) NORTH ORIENTATION AND COORDINATE DATUM ARE BASED ON THE CENTRAL ZONE OF NEW YORK STATE PLANE COORDINATE SYSTEM AS ESTABLISHED BY DIFFERENTIAL G.P.S. METHODS.
2) VERTICAL DATUM IS BASED ON N.G.V.D. 1929.
3) TOPOGRAPHIC SURVEY OF EXISTING CONDITIONS BASED ON FIELD WORK CONDUCTED NOVEMBER 2000.

MAP REFERENCE

1) MAP ENTITLED " TOPOGRAPHIC AND BOUNDARY SURVEY, LANDS ALONG FACTORY AVE. AND LEY CREEK, FOR O'BRIEN & GERE ENGINEERS" DATED AUGUST 16, 1995. PREPARED BY C.T. MALE ASSOCIATES, P.C.

ROAD- MIRAFI 600X FABRIC UNDERNEATH
SEEDED WETLANDS
EROSION MAT
SOUTHERN LIMITS MIRAFI 140 FABRIC
AS DELINEATED BY CONTRACTOR
SMH SANITARY MANHOLE
CHAIN LINK FENCE
UTILITY POLE
MONITOR WELL
RIP-RAP

RECEIVED
AUG 10 2001
O'BRIEN & GERE ENGINEERS, INC
SYRACUSE, NY

David J. Uhrinec
050052

DATE		REVISIONS RECORD/DESCRIPTION	DRAFTER	CHECK	APPR.
12/29/00	1	MISCELLANEOUS REVISIONS	dwd	dju	
2/7/01	2	MISCELLANEOUS REVISIONS	dwd	dju	
06/08/01	3	Asbuilt gravel road; change topography	dms		
	4				
	5				
	6				
	7				
	8				
	9				

UNAUTHORIZED ALTERATION OR ADDITION TO THIS DOCUMENT IS A VIOLATION OF SECTION 7209 SUBDIVISION 2 OF THE NEW YORK STATE EDUCATION LAW.

© 2000
C.T. MALE ASSOCIATES P.C.

APPROVED: dju
DRAFTED : dju/various
CHECKED : dju
PROJ. NO : 99.02146
SCALE : 1"=40'
DATE : 12/22/00

AS-BUILT TOPOGRAPHIC SURVEY
LEY CREEK
PREPARED FOR
ROYAL ENVIRONMENTAL

TOWN OF SALINA — ONONDAGA COUNTY, NEW YORK

C.T. MALE ASSOCIATES, P.C.
200 GATEWAY PARK DRIVE, BLDG. C, P.O. BOX 3246
SYRACUSE, NY 13220-3246
315.458.6488 • FAX 315.458.4427
ARCHITECTURE & BUILDING SYSTEMS ENGINEERING • CIVIL ENGINEERING
ENVIRONMENTAL SERVICES • SURVEY & LAND INFORMATION SERVICES


SHEET 2 OF 3
DWG. NO: 99-0392ab

NO XREFS

PROJECT NUMBER: 99.02146

CAD DWG. FILE NAME: 0SWASSLTUP01.DWG

MATCH TO SHEET 2

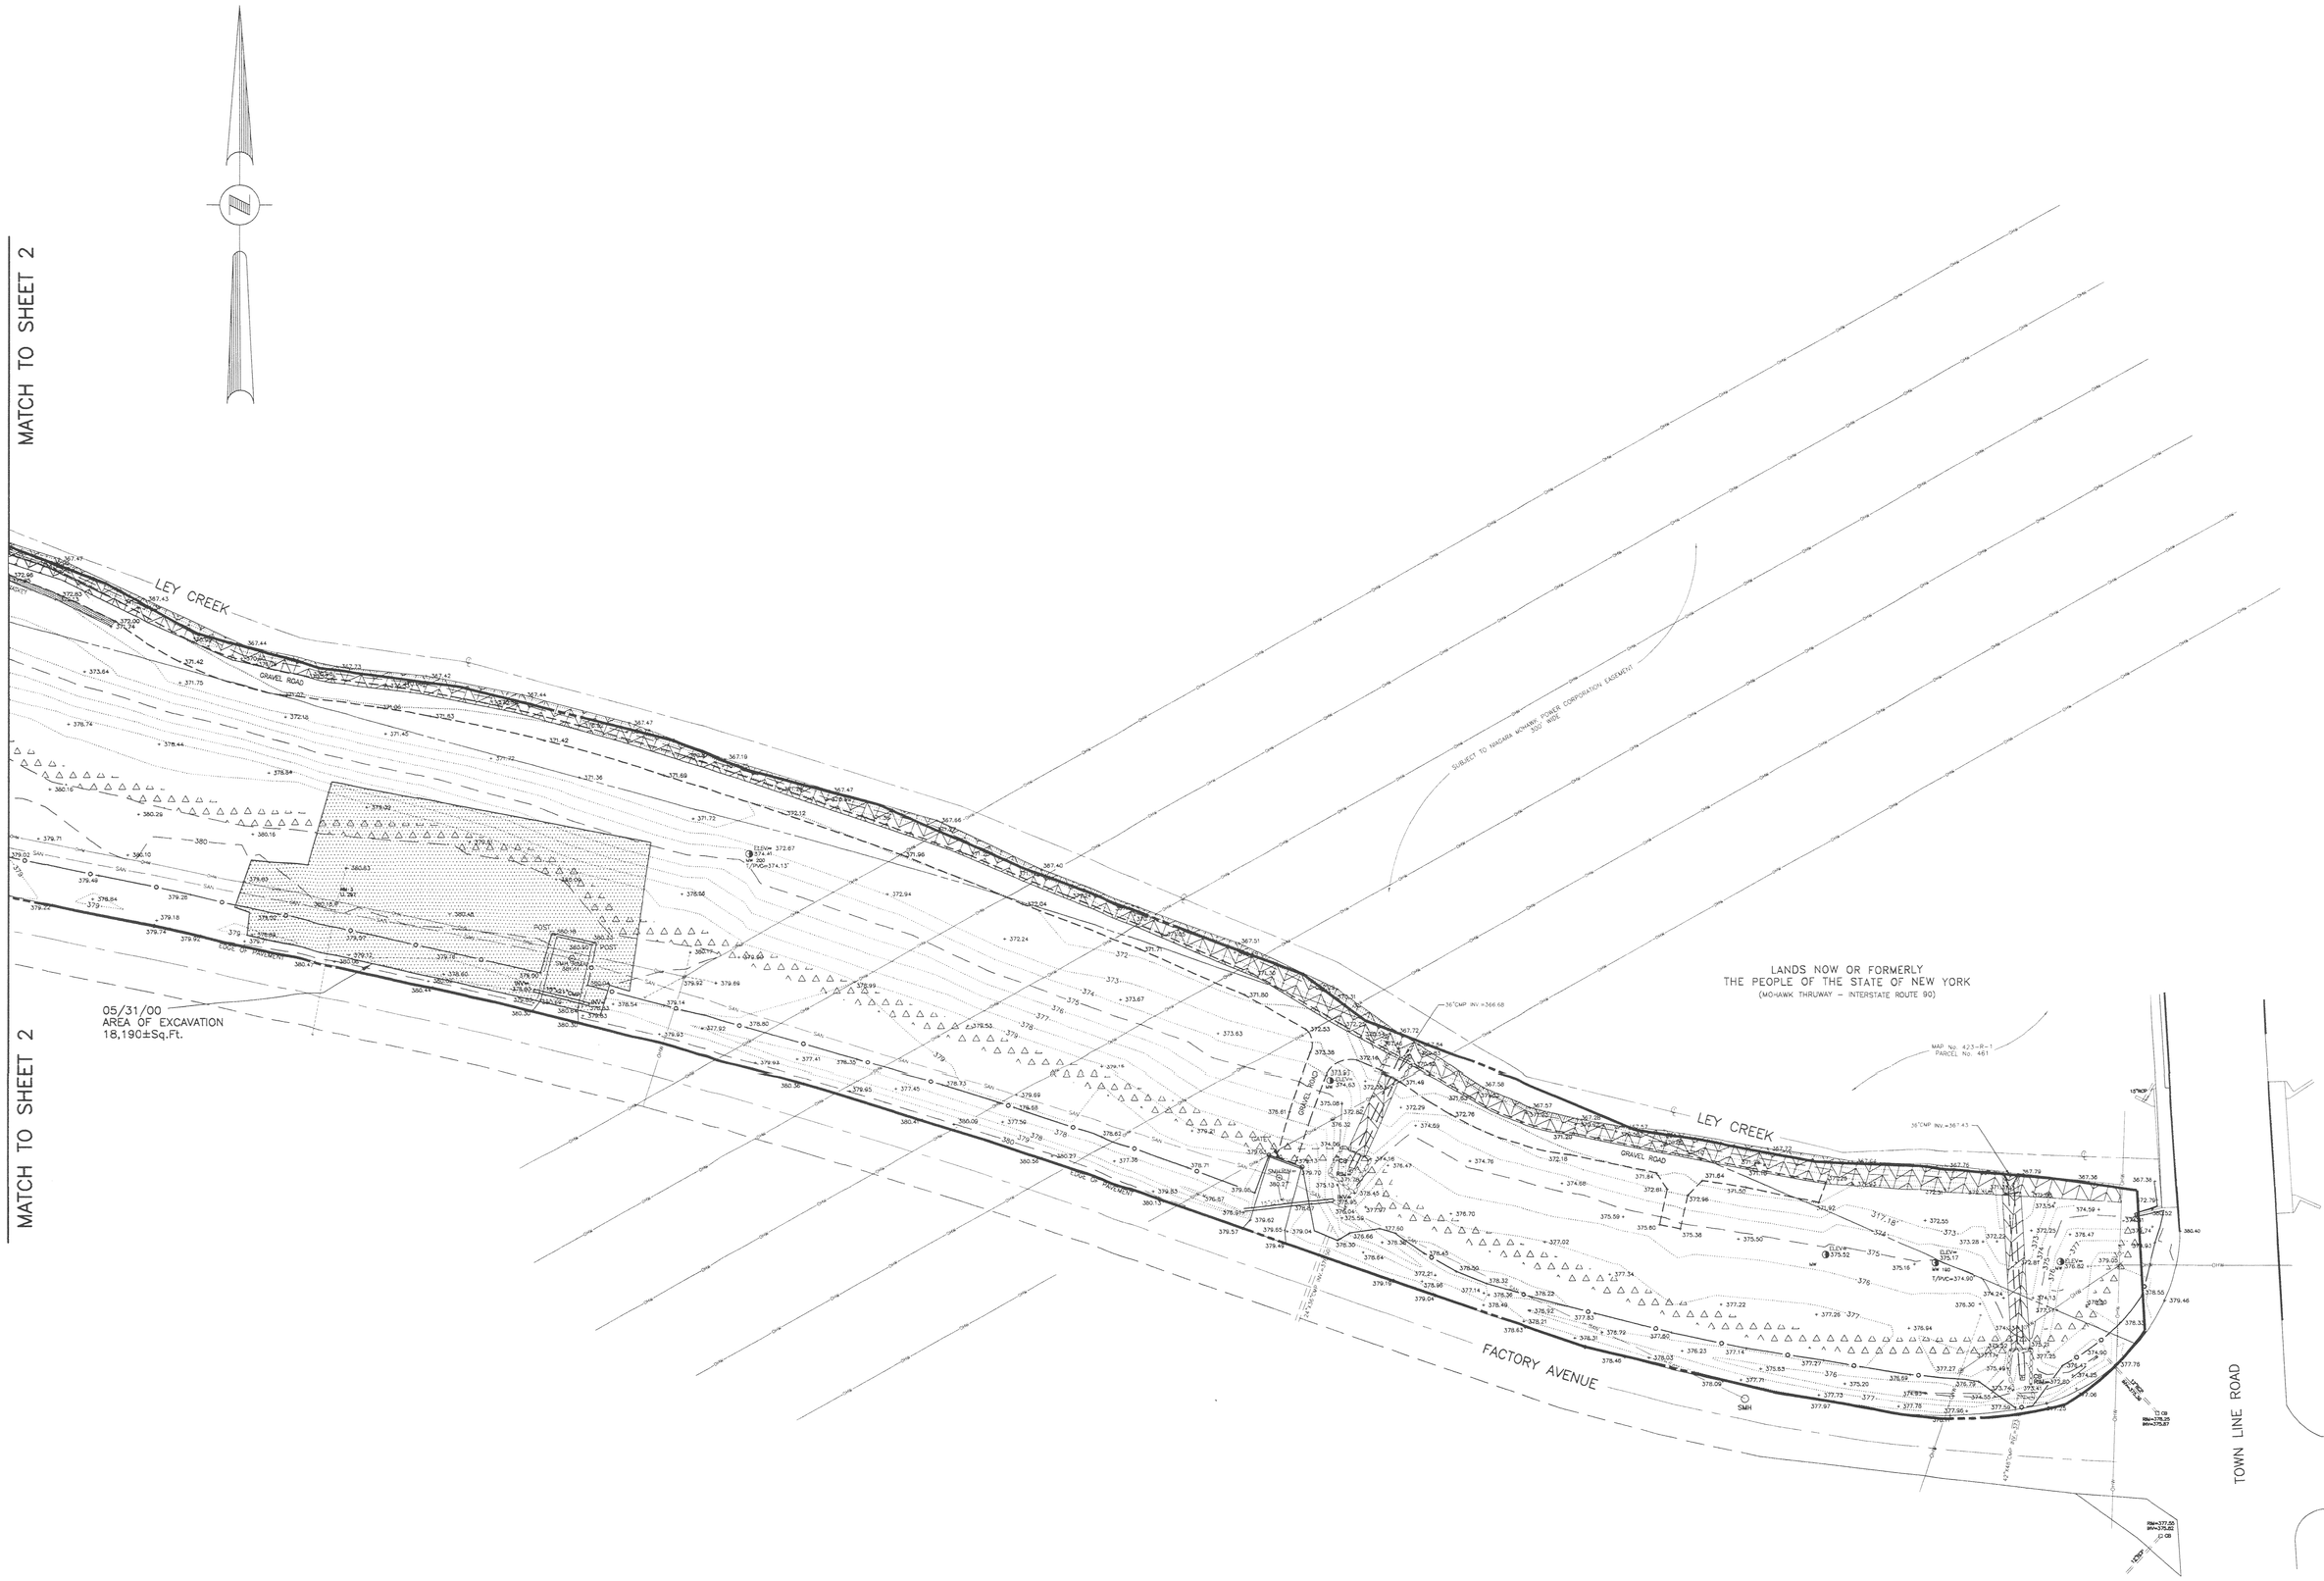

MATCH TO SHEET 2

BAR SCALE
40 0 20 40 80
1 inch = 40 ft.

MAP NOTES

1) NORTH ORIENTATION AND COORDINATE DATUM ARE BASED ON THE CENTRAL ZONE OF NEW YORK STATE PLANE COORDINATE SYSTEM AS ESTABLISHED BY DIFFERENTIAL G.P.S. METHODS.
2) VERTICAL DATUM IS BASED ON N.G.V.D. 1929.
3) TOPOGRAPHIC SURVEY OF EXISTING CONDITIONS BASED ON FIELD WORK CONDUCTED NOVEMBER 2000.

MAP REFERENCE

1) MAP ENTITLED " TOPOGRAPHIC AND BOUNDARY SURVEY, LANDS ALONG FACTORY AVE. AND LEY CREEK, FOR O'BRIEN & GERE ENGINEERS" DATED AUGUST 16, 1995. PREPARED BY C.T. MALE ASSOCIATES, P.C.

ROAD– MIRAFI 600X FABRIC UNDERNEATH
SEEDED WETLANDS
EROSION MAT
SOUTHERN LIMITS MIRAFI 140 FABRIC
AS DELINEATED BY CONTRACTOR

SMH SANITARY MANHOLE
CHAIN LINK FENCE
UTILITY POLE
MW MONITOR WELL
RIP–RAP

"ONLY COPIES OF THIS MAP SIGNED IN RED INK AND EMBOSSED WITH THE SEAL OF AN OFFICER OF C.T. MALE ASSOCIATES, P.C. OR A DESIGNATED REPRESENTATIVE SHALL BE CONSIDERED TO BE A VALID TRUE COPY".

RECEIVED
AUG 1 0 2001
O'BRIEN & GERE ENGINEERS, INC.
SYRACUSE, NY

David J. Lhrinec
050052
STATE OF NEW YORK
DAVID J. LHRINEC
050052
LICENSED LAND SURVEYOR

DATE		REVISIONS RECORD/DESCRIPTION	DRAFTER	CHECK	APPR.
12/29/00	1	MISCELLANEOUS REVISIONS	dwd	cju	
2/7/01	2	MISCELLANEOUS REVISIONS	dwd	cju	
08/08/01	3	Asbuilt gravel road; change topography	dms		
	4				
	5				
	6				
	7				
	8				

UNAUTHORIZED ALTERATION OR ADDITION TO THIS DOCUMENT IS A VOLATION OF SECTION 7209 SUBDIVISION 2 OF THE NEW YORK STATE EDUCATION LAW.
© 2000 C.T. MALE ASSOCIATES P.C.

APPROVED: dju
DRAFTED : dju/various
CHECKED : dju
PROJ. NO : 99.02146
SCALE : 1"=40'
DATE : 12/22/00

AS-BUILT TOPOGRAPHIC SURVEY
LEY CREEK
PREPARED FOR
ROYAL ENVIRONMENTAL

TOWN OF SALINA — ONONDAGA COUNTY, NEW YORK

C.T. MALE ASSOCIATES, P.C.
200 GATEWAY PARK DRIVE, BLDG. C, P.O. BOX 3246
SYRACUSE, NY 13220–3246
315.458.6498 * FAX 315.458.4427
ARCHITECTURE & BUILDING SYSTEMS ENGINEERING * CIVIL ENGINEERING
ENVIRONMENTAL SERVICES * SURVEY & LAND INFORMATION SERVICES

SHEET 3 OF 3
DWG. NO: 99–0392ab

"The seals and drawings included on this site are the copyrighted result of work prepared under direction of Registered/Licensed professional employees of C.T. Male Associates, P.C. As such, said drawings may not be altered in any way without the written consent of C.T. Male Associates, P.C.
Design data shall be given by C.T. Male Associates, whenever this data, or products based on this data, are published in any form. Publication shall include, but not be limited to, reports, prints, electronic media or facsimile transmission. When publication of design data by C.T. Male Associates, P.C. is made without the involvement of the Professional Engineer, it shall be the responsibility of the user to remove all identification of the Professional Engineer and Surveyor. Any changes made to the design drawings and documents will void the seals and render them invalid for further use."